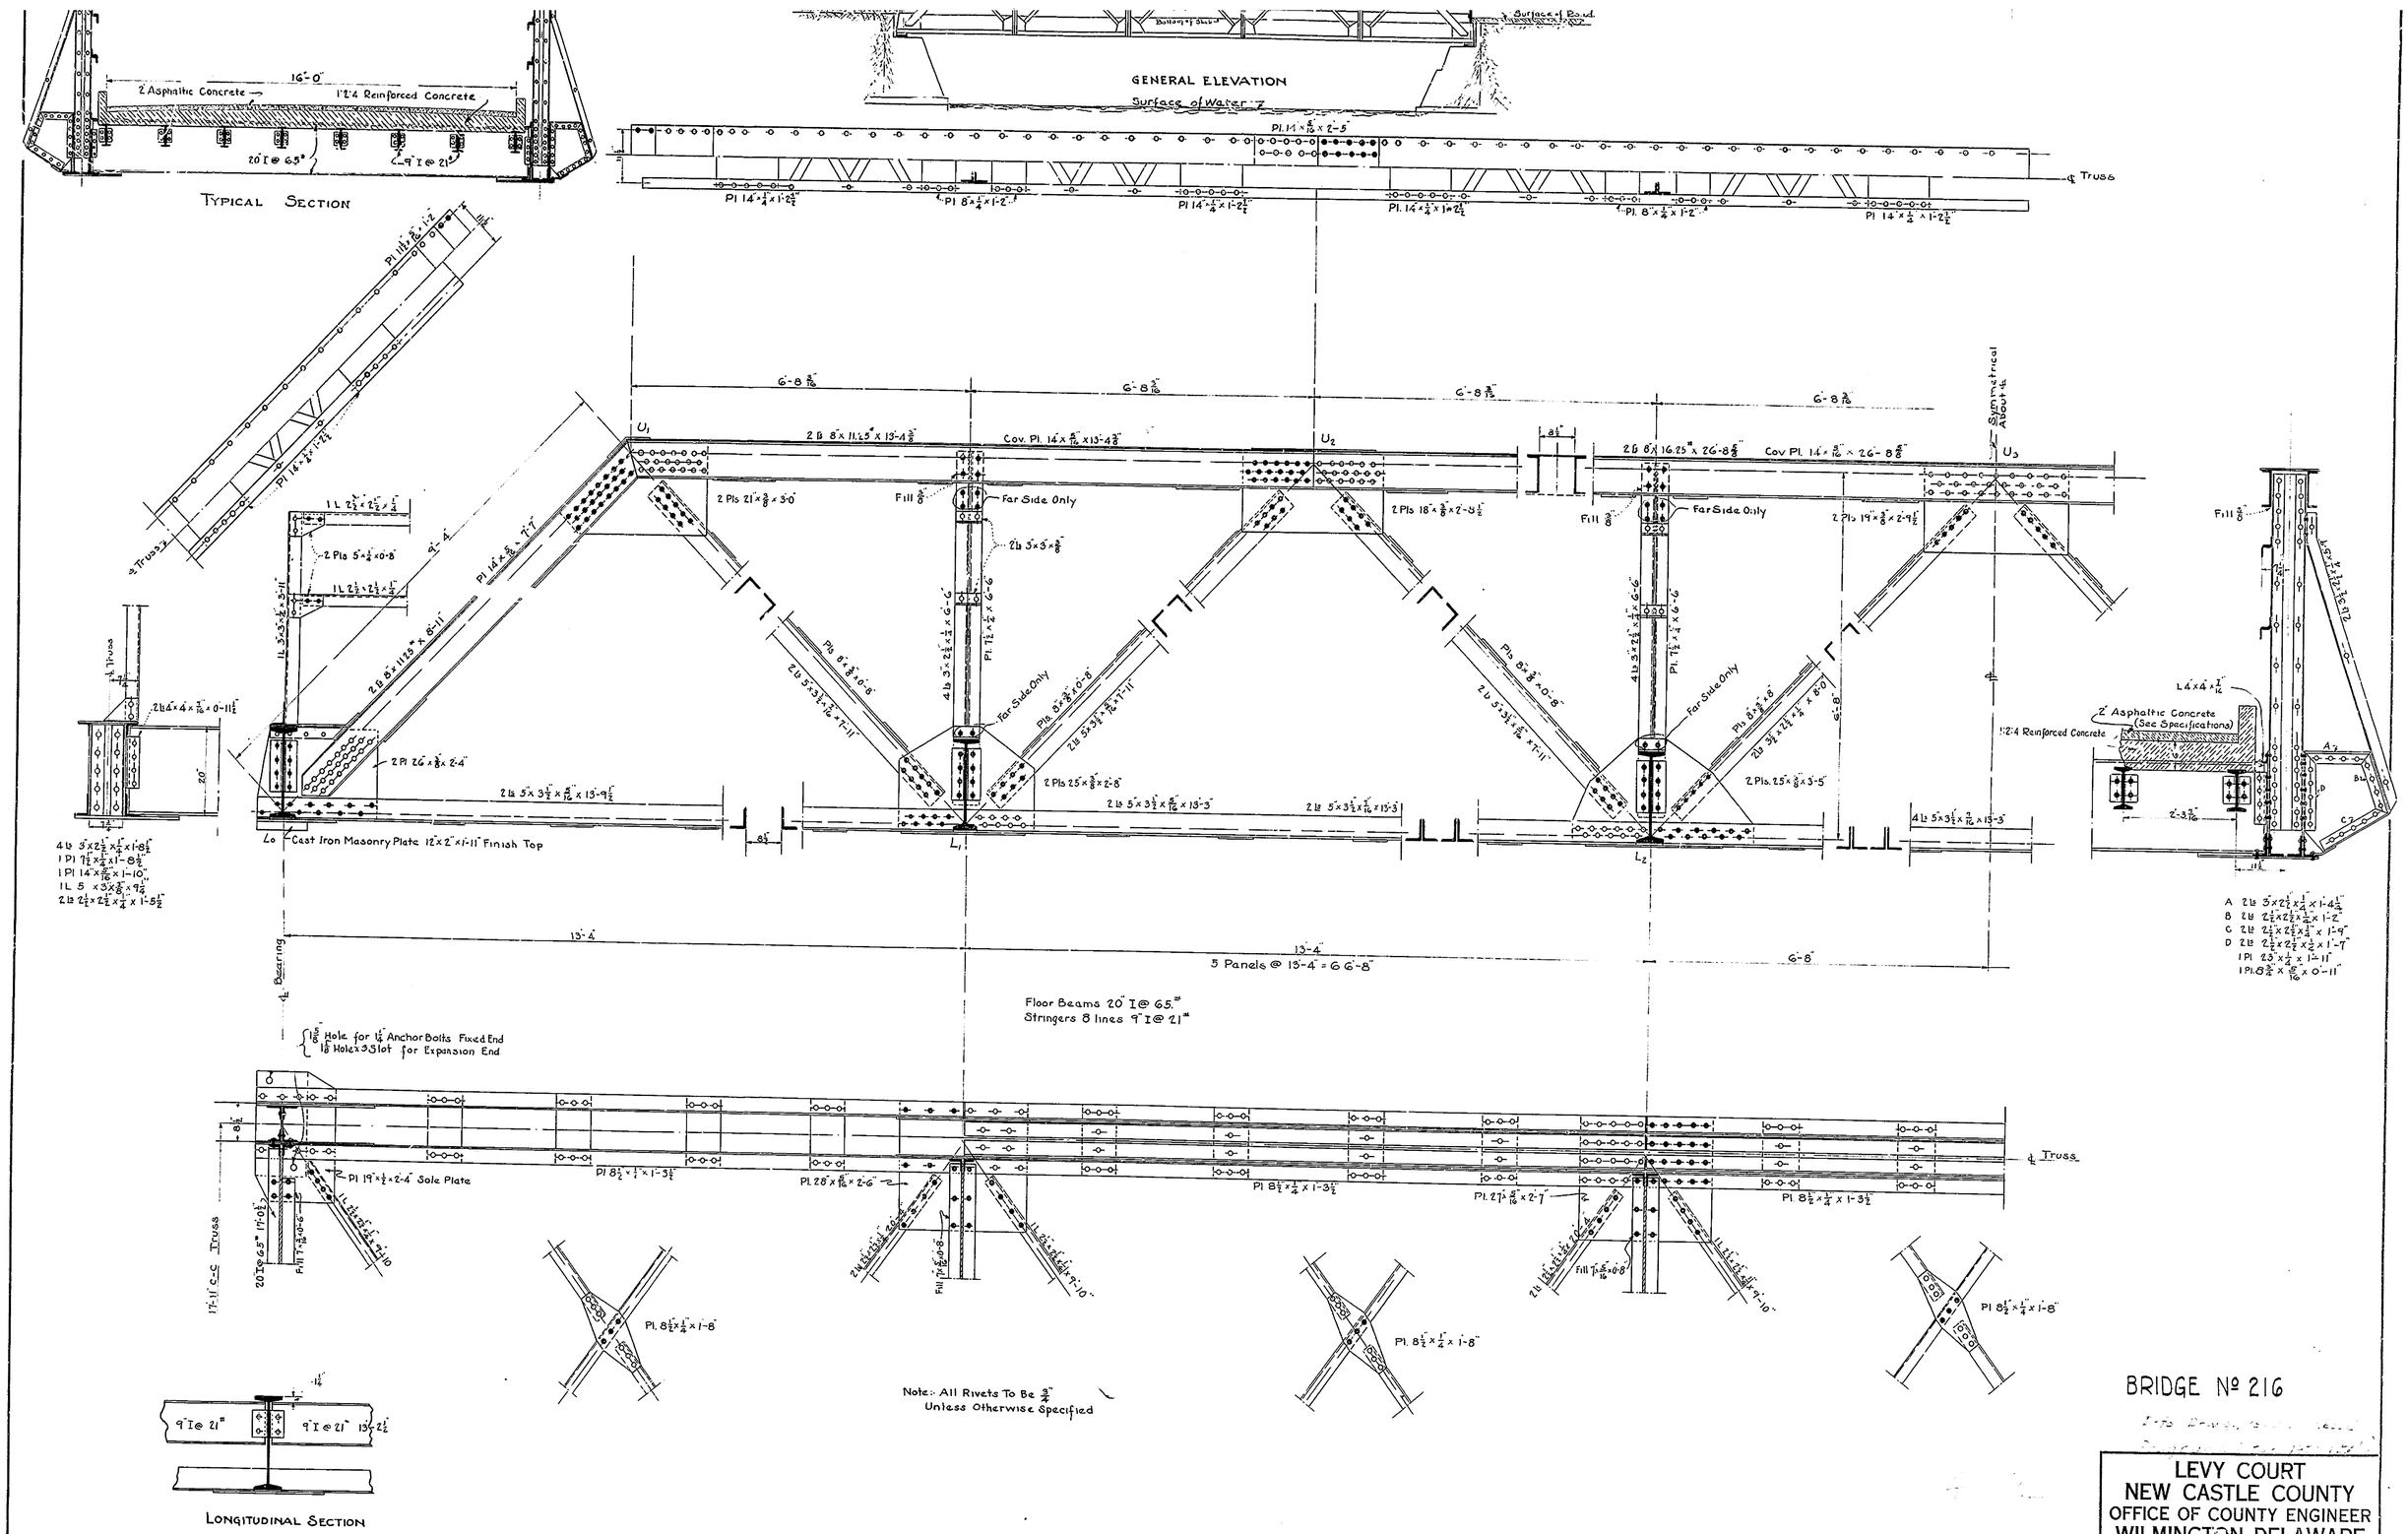

BRIDGE Nº 216

LEVY COURT
NEW CASTLE COUNTY
OFFICE OF COUNTY ENGINEER
WILMINGTON, DELAWARE

DATE 10-16-28	APPROVED BY
SCALE 3/4" = 1'-0"	
DRAWN BY [illegible]	
TRACED BY [illegible]	COUNTY ENGINEER

DRAWING Nº	POCKET Nº 47
1 OF 2	FOLDER Nº 3

PRINTED ON "IMPERIAL" TRACING CLOTH K & E CO., N. Y.

2-5-75

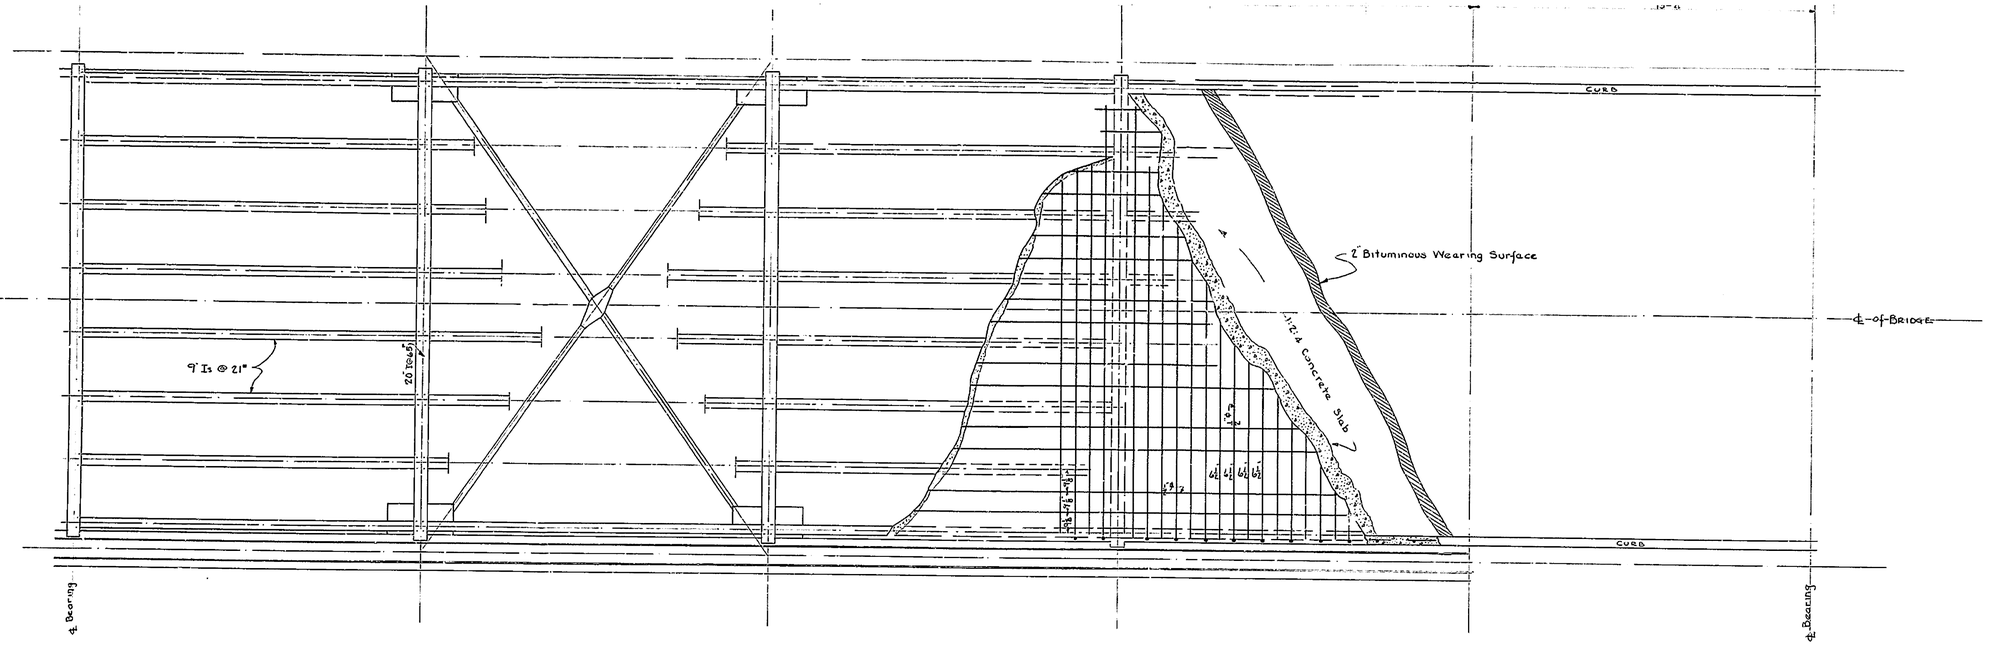

SECTIONAL FLOOR PLAN

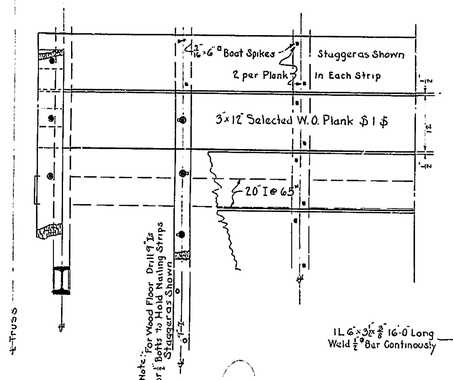

HALF WOOD FLOOR PLAN

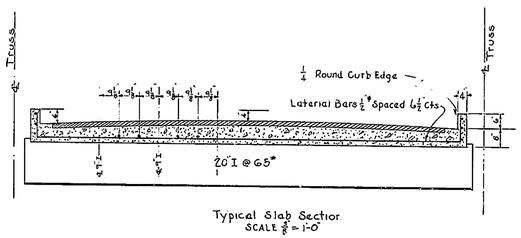

Typical Slab Section
SCALE ⅜" = 1'-0"

Note:- Lap Reinforcing Steel 40 Diameters.

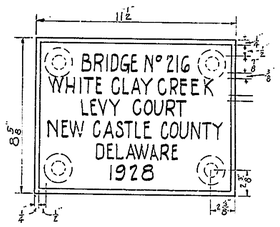

NAME PLATE
SCALE 3" = 1'-0"

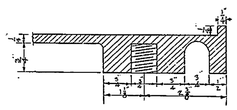

DETAIL OF CORNER FOR ¾" TAP BOLT
SCALE 6" = 1'-0"

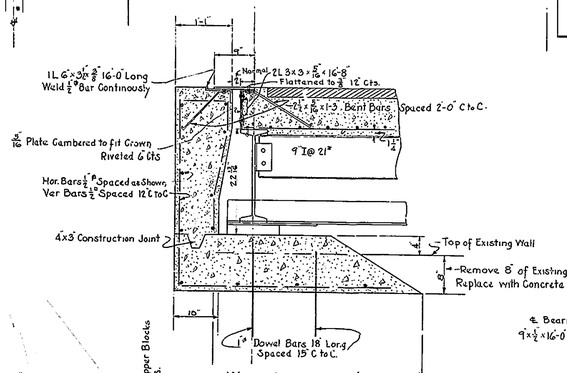

WEST ABUTMENT (SECTIONAL)
& DETAIL OF EXPANSION JOINT

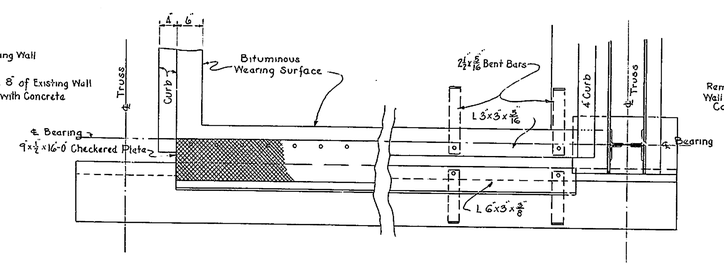

WEST ABUTMENT FLOOR PLAN

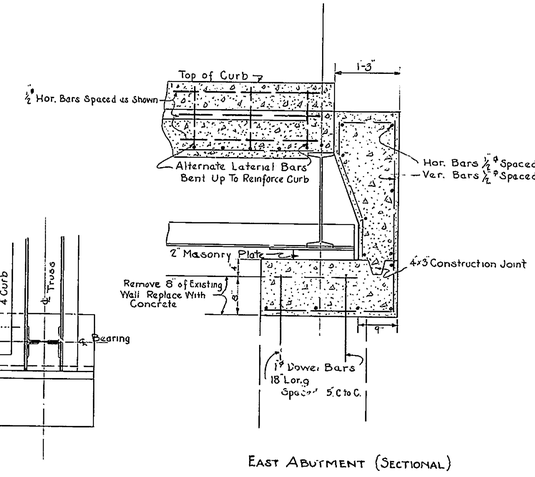

EAST ABUTMENT (SECTIONAL)

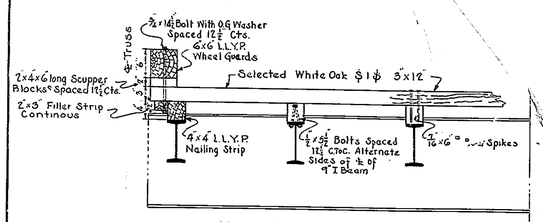

HALF SECTION WOOD FLOOR

Note:- Bridge Bearings Shall be Adjusted At Elevation 3" Higher Than Shown. If Timber Floor is Accepted.

Note:- All Material used in bolts + nuts Shall be 1st Grade Wrought Iron

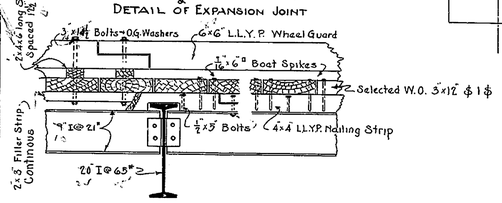

LONGITUDINAL SECTION WOOD FLOOR
Showing Joints in Wheel Guards & Nailing Strips

580 TC.

BRIDGE Nº 216

LEVY COURT
NEW CASTLE COUNTY
OFFICE OF COUNTY ENGINEER
WILMINGTON, DELAWARE

DATE 10-22-28	APPROVED BY
SCALE ⅜" = 1'-0"	
DRAWN BY [illegible]	COUNTY ENGINEER
TRACED BY [illegible]	

DRAWING Nº	POCKET Nº 7
2 OF 2	FOLDER Nº 8

PRINTED ON "HUMMELL" TRACING CLOTH K & E CO., N.Y.