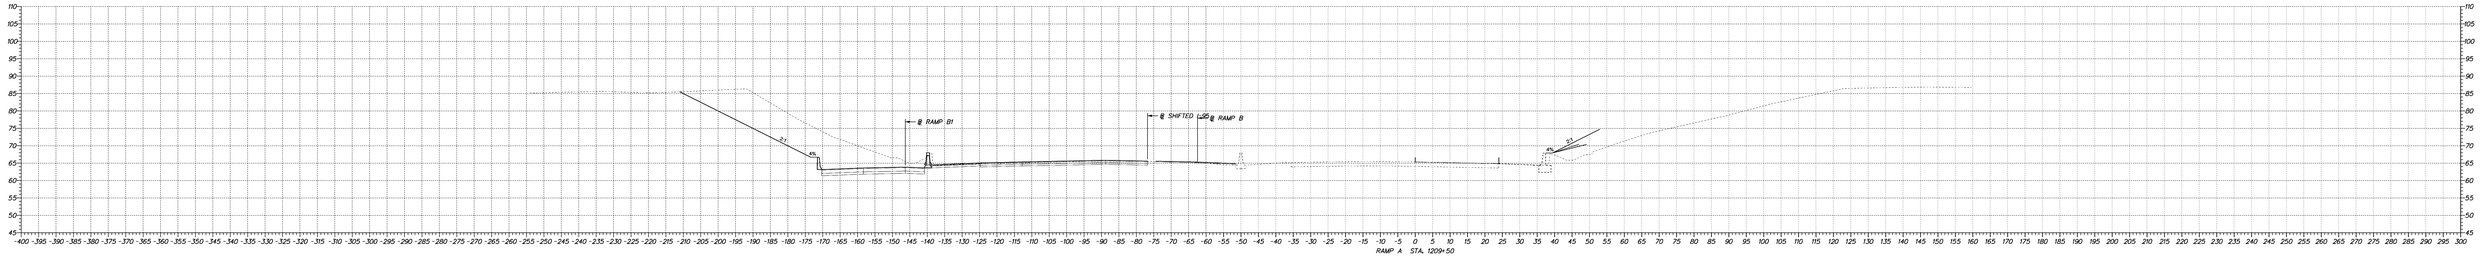

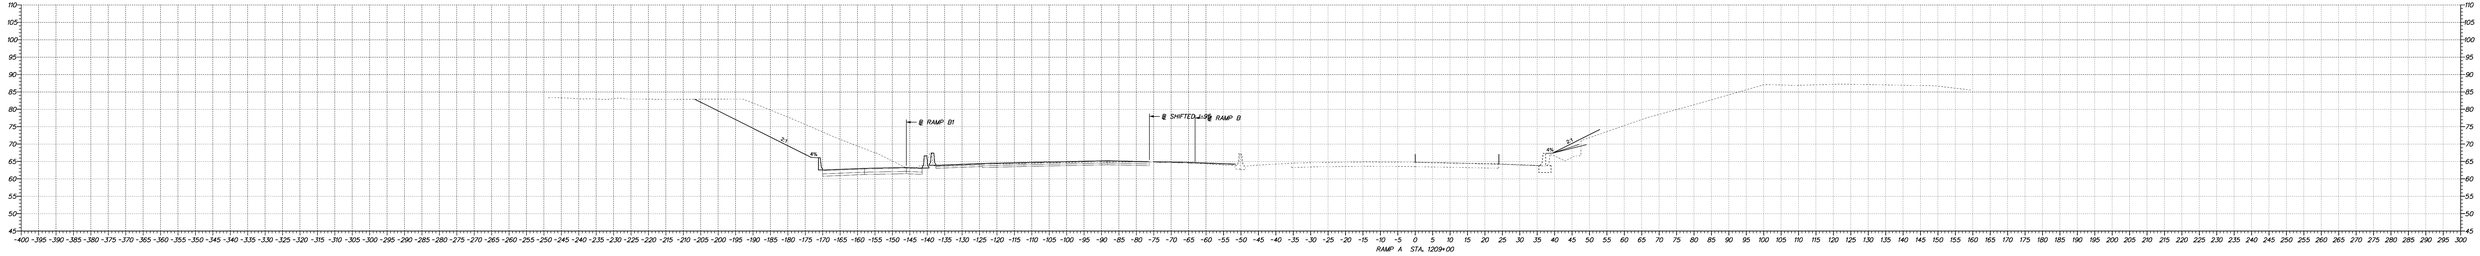

DELAWARE
DEPARTMENT OF TRANSPORTATION

ADDENDUMS / REVISIONS	

SCALE
0 10 20 30
FEET

I95 /SR1 MALL INTERCHANGE

CONTRACT	28-090-03	BRIDGE NO.	X
COUNTY	NEW CASTLE	DESIGNED BY:	RKK
		CHECKED BY:	RKK

CROSS SECTIONS

SHEET NO.	1
TOTAL SHTS.	286

4/23/2009 10:50:45 AM
M:\PROJECTS\2008\1\50\50-1\50-1\TRMPK-SR1MALL\CADD\28090031\PLANS\CP09_SR1.DGN

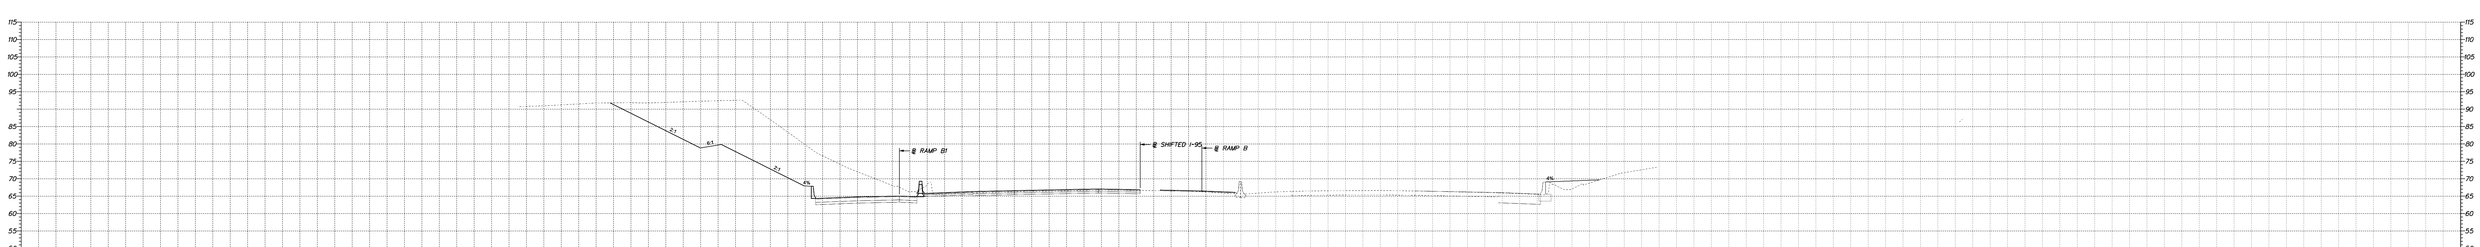

RAMP A STA. 1210+50

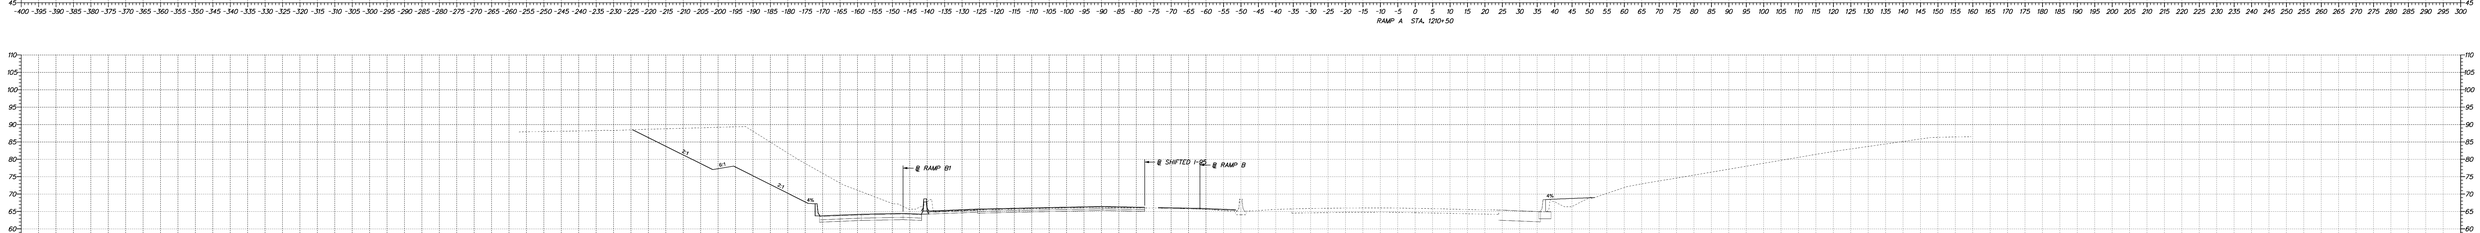

RAMP A STA. 1210+00

DELAWARE
DEPARTMENT OF TRANSPORTATION

ADDENDUMS / REVISIONS	

SCALE
0 10 20 30
FEET

I95 /SR1 MALL INTERCHANGE

CONTRACT	28-090-03	BRIDGE NO.	X
COUNTY	NEW CASTLE	DESIGNED BY:	RKK
		CHECKED BY:	RKK

CROSS SECTIONS

SHEET NO.	2
TOTAL SHTS.	286

4/23/2009 10:50:45 AM
M:\PROJECTS\CADD\50XXXX\50XXXX\TRMPK\SR1MALL\CADD\28090031\PLANS\CP09_001.DGN

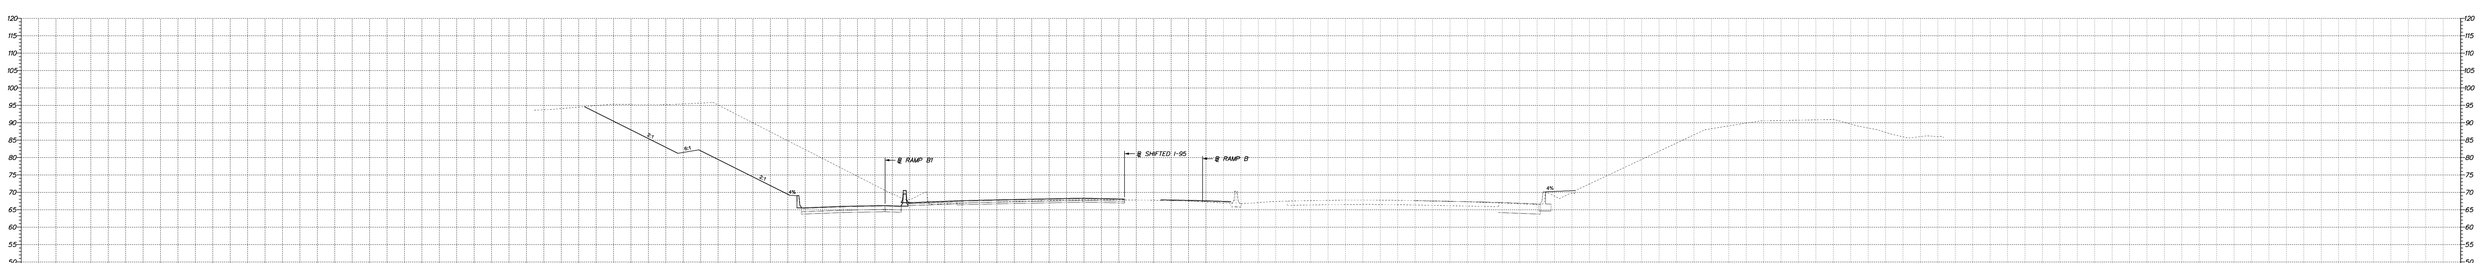

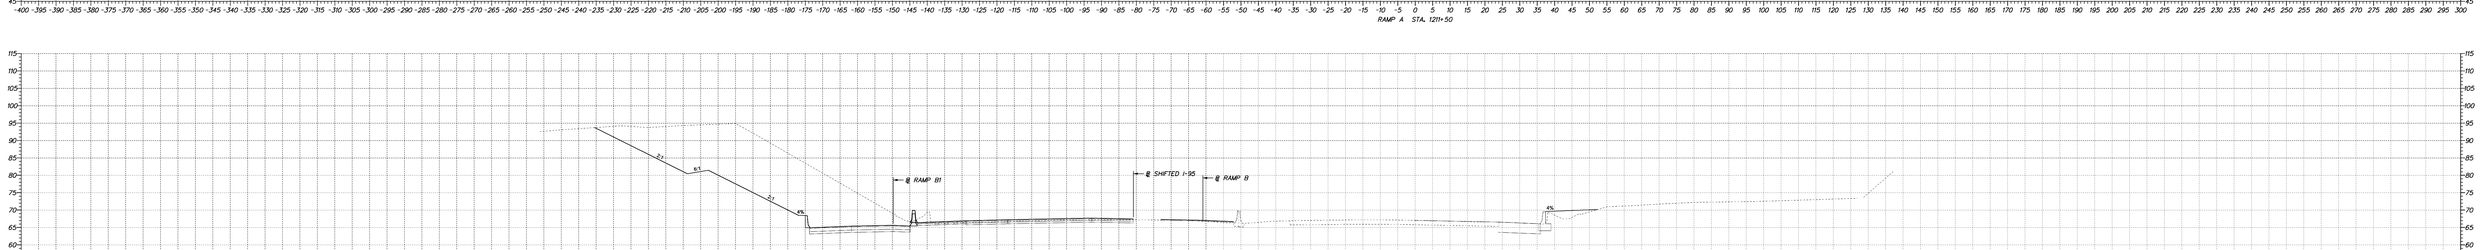

4/23/2009 10:50:45 AM
M:\PROJECTS\2008\1-95\03-DEL-TRNPK-SR1MALL\CADD\2809051\PLANS\CP09_001.DGN

DELAWARE
DEPARTMENT OF TRANSPORTATION

ADDENDUMS / REVISIONS	

SCALE
0 10 20 30
FEET

I95 /SR1 MALL INTERCHANGE

CONTRACT	28-090-03	BRIDGE NO.	X
COUNTY	NEW CASTLE	DESIGNED BY:	RKK
		CHECKED BY:	RKK

CROSS SECTIONS

SHEET NO.	3
TOTAL SHTS.	286

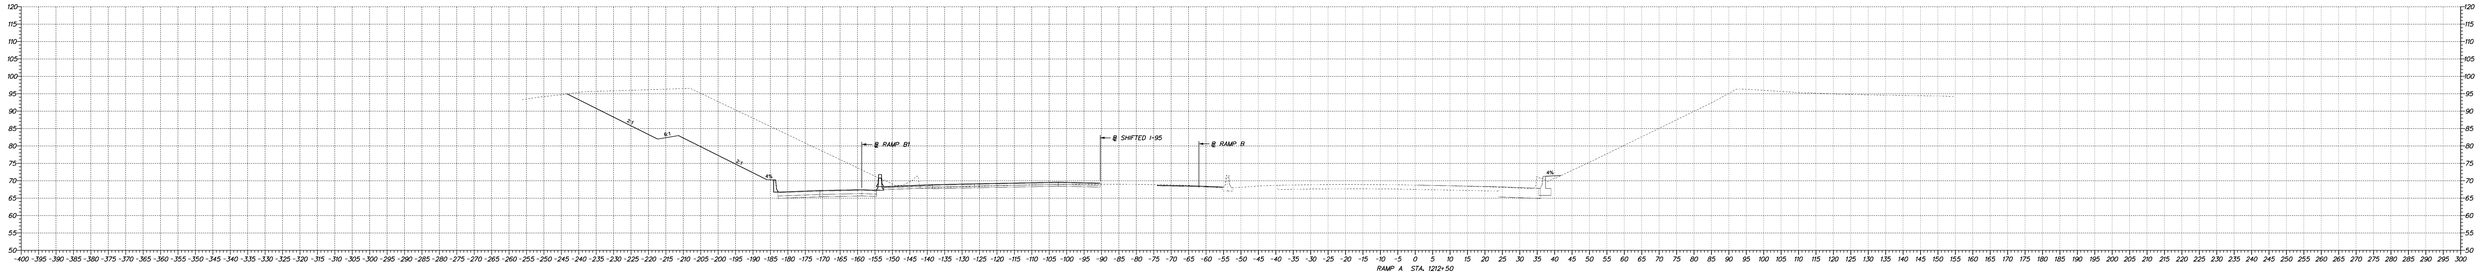

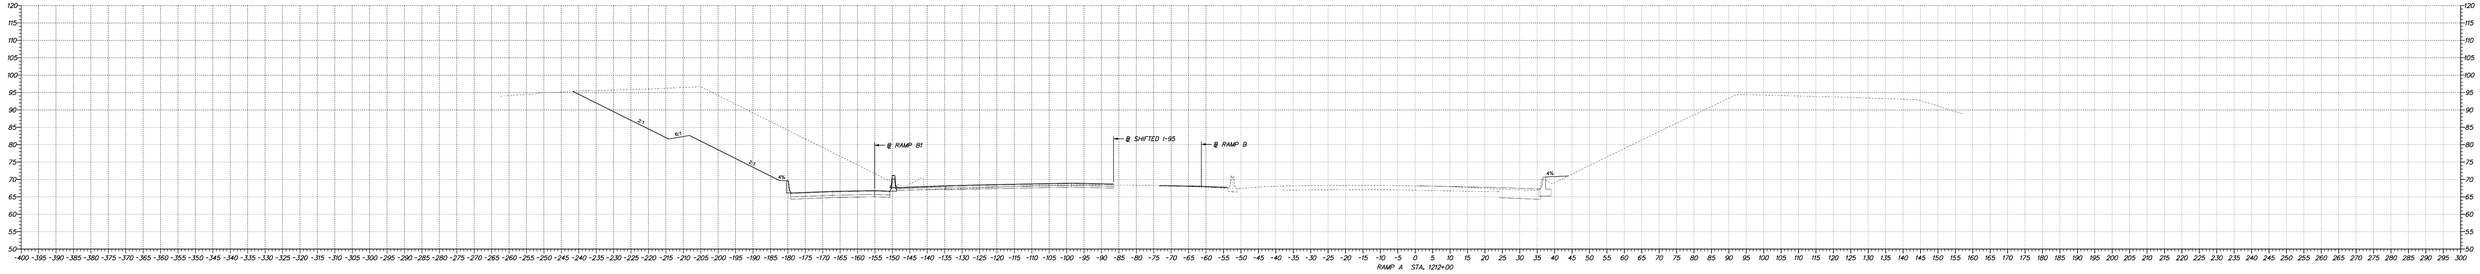

DELAWARE
DEPARTMENT OF TRANSPORTATION

ADDENDUMS / REVISIONS	

SCALE
0 10 20 30
FEET

I95 /SR1 MALL INTERCHANGE

CONTRACT	28-090-03	BRIDGE NO.	X
COUNTY	NEW CASTLE	DESIGNED BY:	RKK
		CHECKED BY:	RKK

CROSS SECTIONS

SHEET NO.	4
TOTAL SHTS.	286

4/23/2009 10:50:45 AM
M:\PROJECTS\CADD\SCS\03\SCS_TRMPK\SR1MALL\CADD\28090031\PLANS\CD\09_SR1.DGN

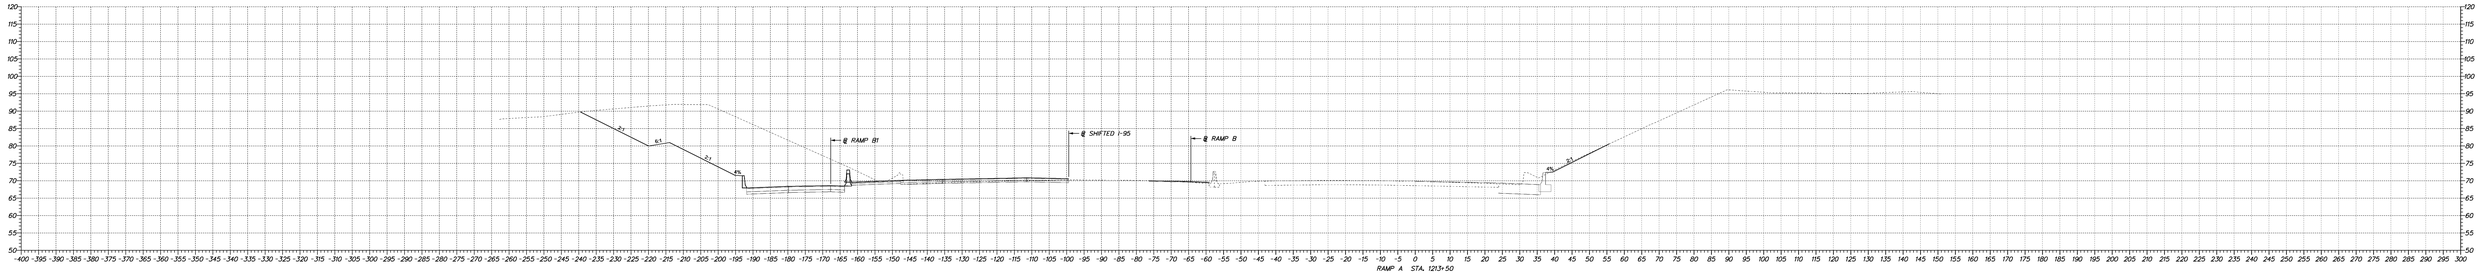

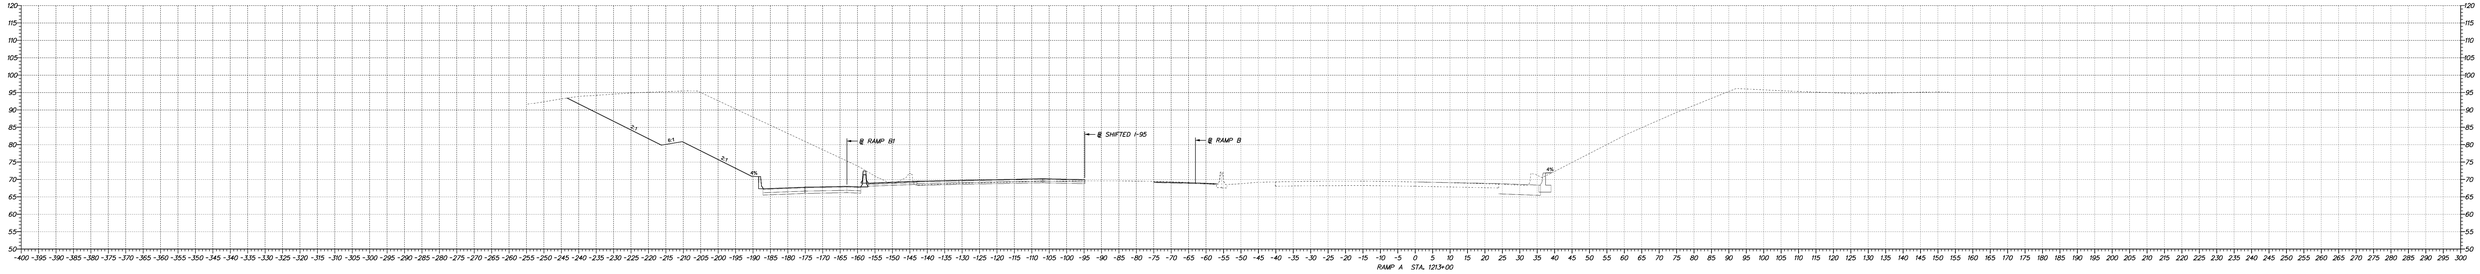

DELAWARE
DEPARTMENT OF TRANSPORTATION

ADDENDUMS / REVISIONS	

SCALE
0 10 20 30
FEET

I95 /SR1 MALL INTERCHANGE

CONTRACT	28-090-03	BRIDGE NO.	X
COUNTY	NEW CASTLE	DESIGNED BY:	RKK
		CHECKED BY:	RKK

CROSS SECTIONS

SHEET NO.	5
TOTAL SHTS.	286

4/23/2009 10:50:45 AM
M:\PROJECTS\CONTRACTS\2009\2011\PLANS\CAD\0-28090-03\PLANS\CROSS SECTIONS.DGN

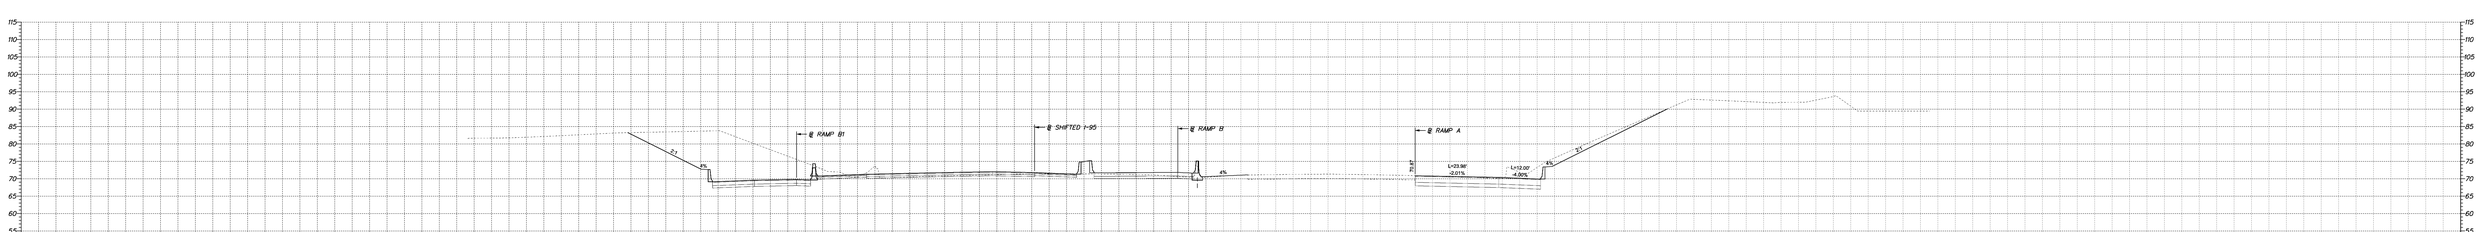

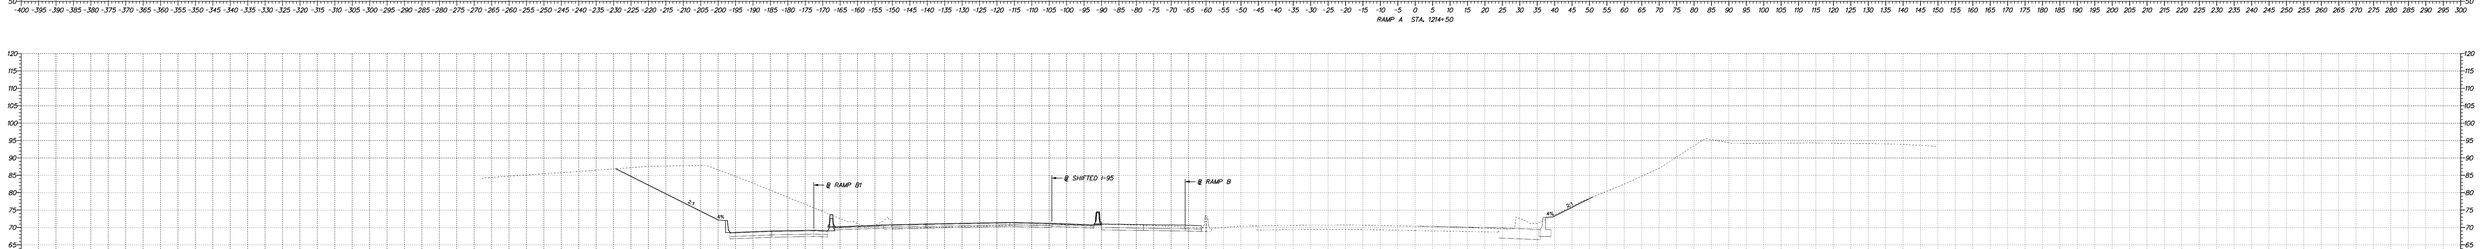

DELAWARE
DEPARTMENT OF TRANSPORTATION

ADDENDUMS / REVISIONS	

SCALE
0 10 20 30
FEET

I95 /SR1 MALL INTERCHANGE

CONTRACT	28-090-03	BRIDGE NO.	X
COUNTY	NEW CASTLE	DESIGNED BY:	RKK
		CHECKED BY:	RKK

CROSS SECTIONS

SHEET NO.	6
TOTAL SHTS.	286

4/23/2009 10:50:45 AM
M:\PROJECTS\CADD\50XXXX\50XXXX\TRMPK\SRMALL\CADD\28090031\PLANS\CP09_S01.DGN

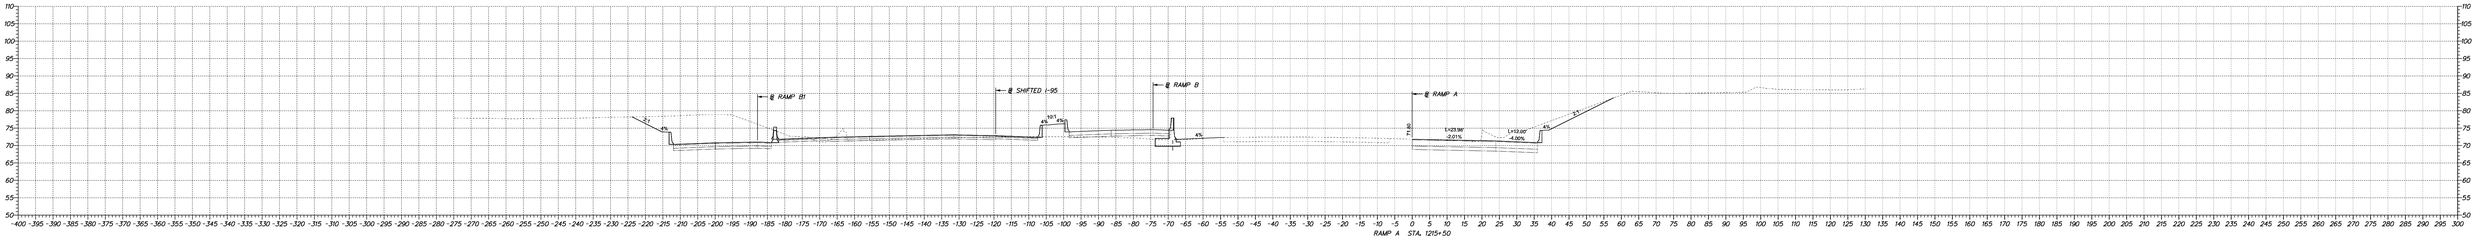

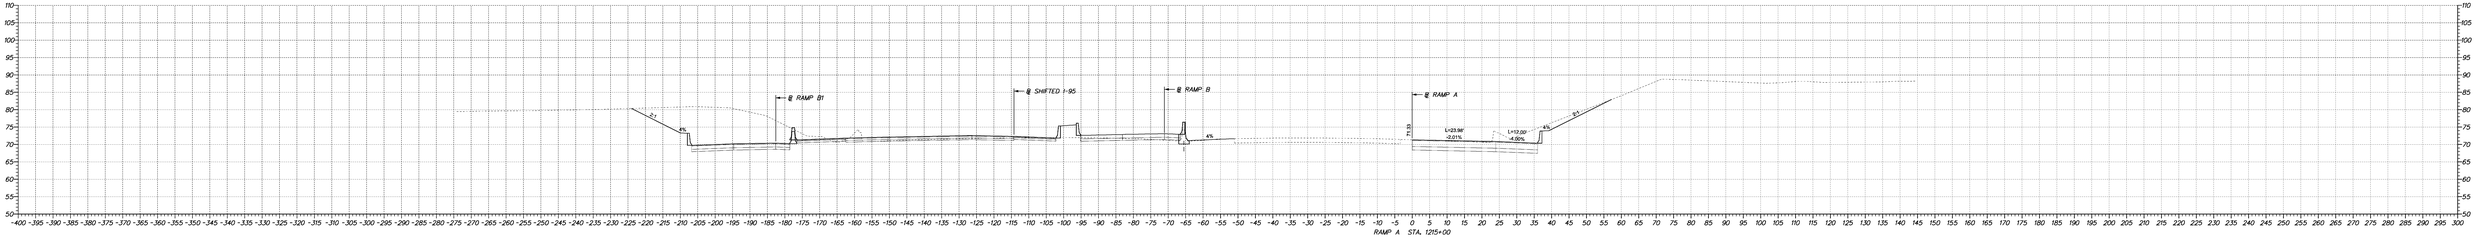

DELAWARE
DEPARTMENT OF TRANSPORTATION

ADDENDUMS / REVISIONS	

SCALE
0 10 20 30
FEET

I95 /SR1 MALL INTERCHANGE

CONTRACT	28-090-03	BRIDGE NO.	X
COUNTY	NEW CASTLE	DESIGNED BY:	RKK
		CHECKED BY:	RKK

CROSS SECTIONS

SHEET NO.	7
TOTAL SHTS.	286

4/23/2009 10:50:45 AM
M:\PROJECTS\2008\1-DOC\1-DOC\1-TRMPK\SRMALL\CADD\2809001\PLANS\CROSS_SECTION

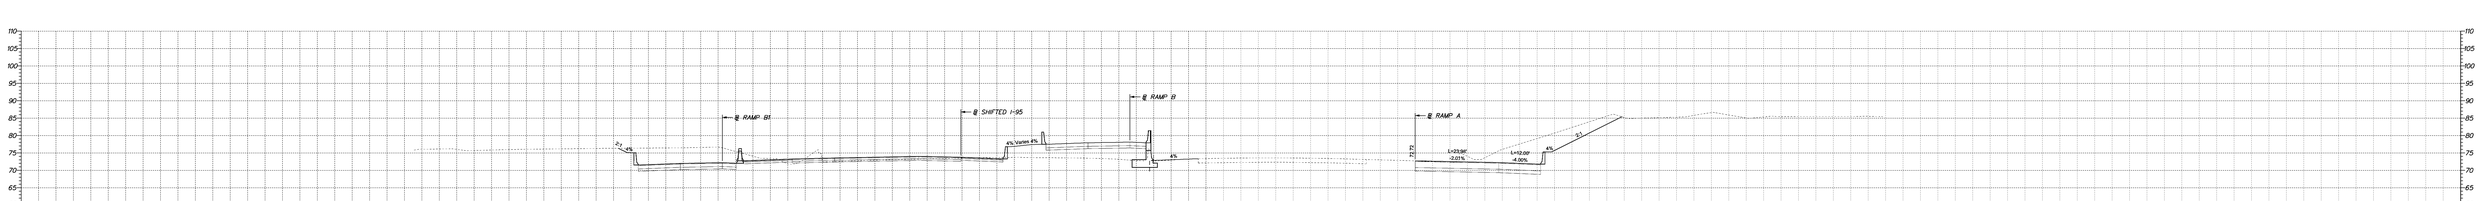

RAMP A STA. 1216+50

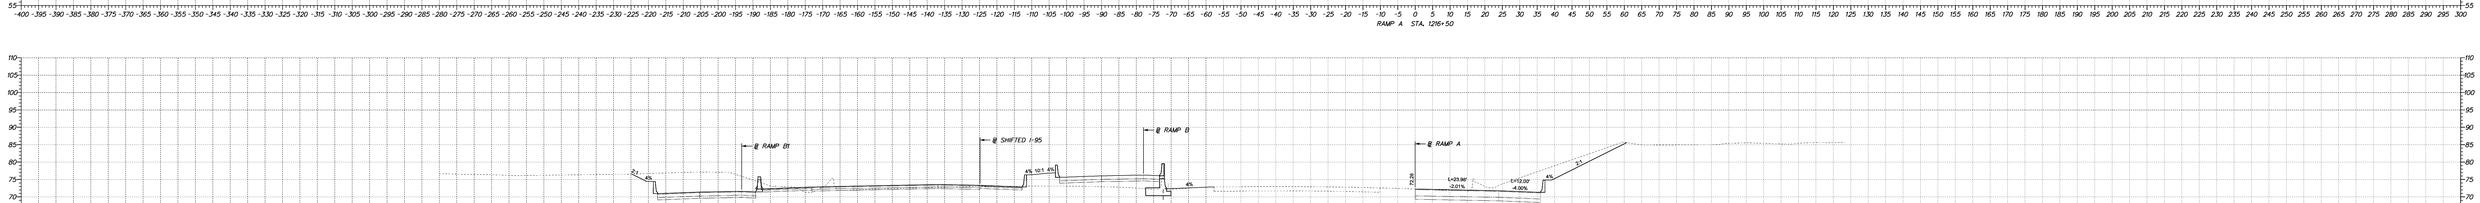

RAMP A STA. 1216+00

DELAWARE
DEPARTMENT OF TRANSPORTATION

ADDENDUMS / REVISIONS	

SCALE
0 10 20 30
FEET

I95 /SR1 MALL INTERCHANGE

CONTRACT	28-090-03	BRIDGE NO.	X
COUNTY	NEW CASTLE	DESIGNED BY:	RKK
		CHECKED BY:	RKK

CROSS SECTIONS

SHEET NO.	8
TOTAL SHTS.	286

4/23/2009 10:50:45 AM
M:\PROJECTS\CONTRACTS\2003\2003-TRMPK-SR1MALL\CADD\28090031\PLANS\CP09_001.DGN

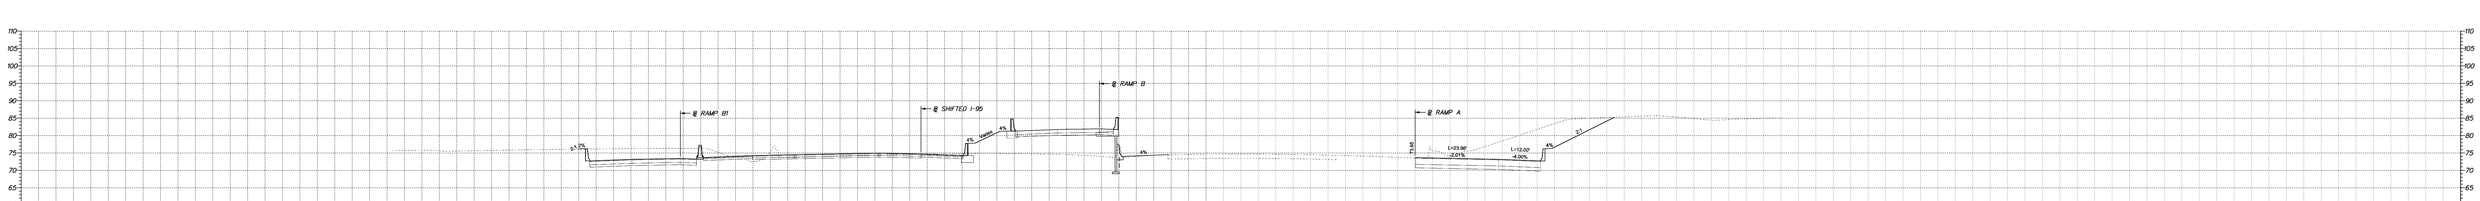

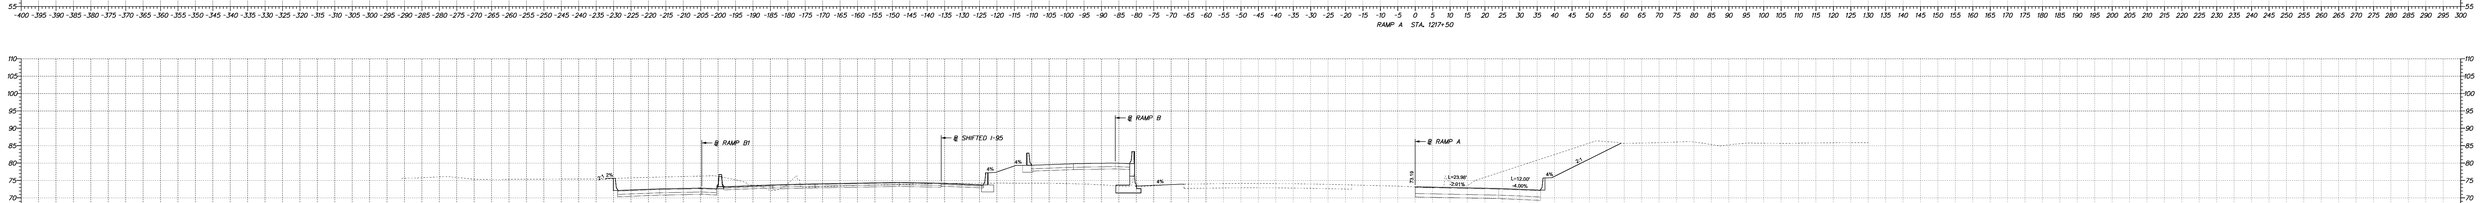

DELAWARE
DEPARTMENT OF TRANSPORTATION

ADDENDUMS / REVISIONS	

SCALE 0 10 20 30 FEET

I95 /SR1 MALL INTERCHANGE

CONTRACT	28-090-03	BRIDGE NO.	X
COUNTY	NEW CASTLE	DESIGNED BY:	RKK
		CHECKED BY:	RKK

CROSS SECTIONS

SHEET NO.	9
TOTAL SHTS.	286

4/23/2009 10:50:45 AM
M:\PROJECTS\2008\1050\03\DOCS\TRMPK\SRMALL\CADD\28090031.PLANS\CP09_001.DGN

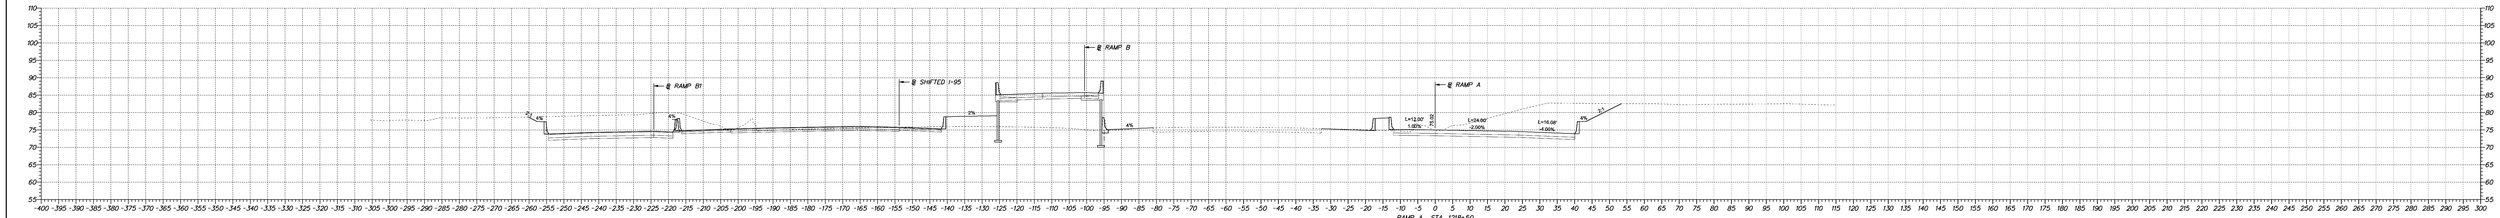

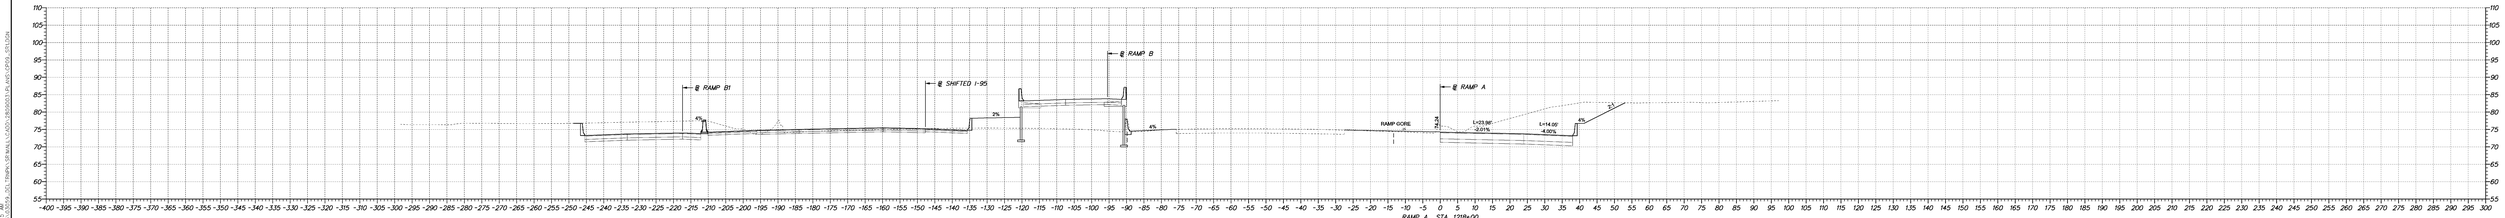

DELAWARE
DEPARTMENT OF TRANSPORTATION

ADDENDUMS / REVISIONS	

SCALE
0 10 20 30
FEET

I95 /SR1 MALL INTERCHANGE

CONTRACT	28-090-03	BRIDGE NO.	X
COUNTY	NEW CASTLE	DESIGNED BY:	RKK
		CHECKED BY:	RKK

CROSS SECTIONS

SHEET NO.	10
TOTAL SHTS.	286

4/23/2009 10:50:45 AM
M:\PROJECTS\CADD\R0503\R0503_TRMPL\SRMALL\CADD\28-090-03-PLANS\CROSS SECTIONS

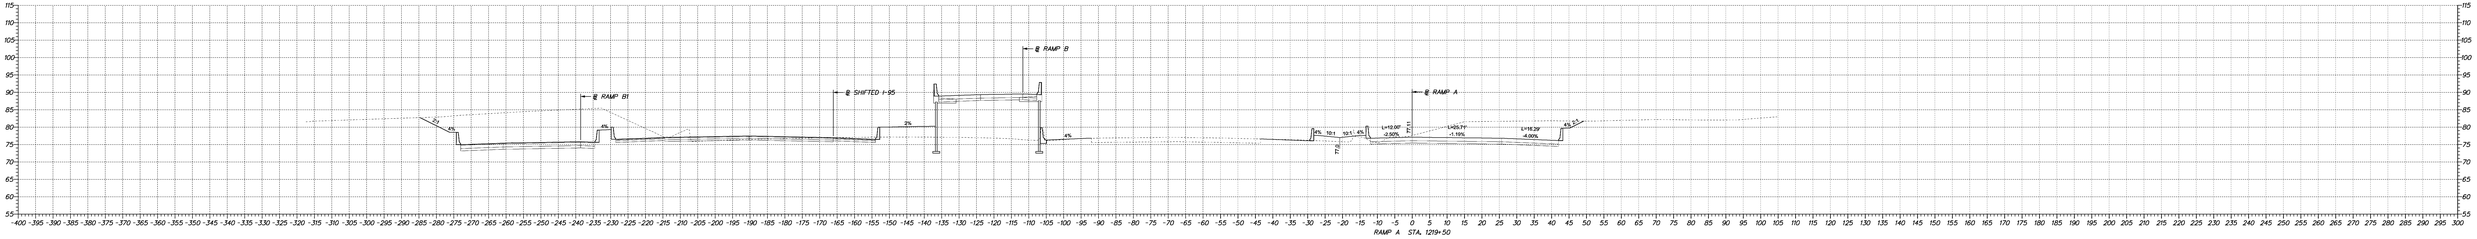

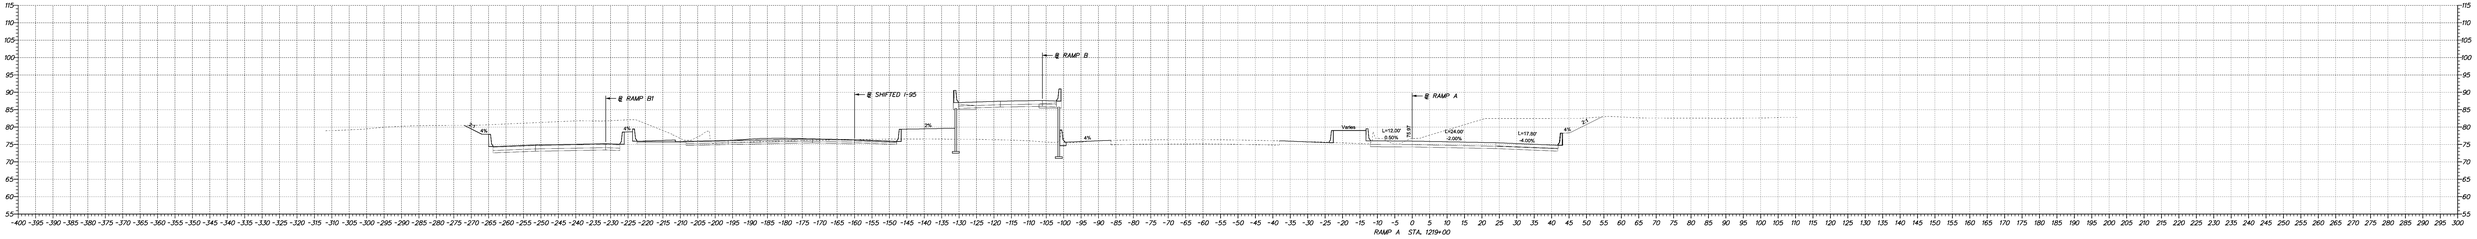

DELAWARE
DEPARTMENT OF TRANSPORTATION

ADDENDUMS / REVISIONS	

SCALE
0 10 20 30
FEET

I95 /SR1 MALL INTERCHANGE

CONTRACT	28-090-03	BRIDGE NO.	X
COUNTY	NEW CASTLE	DESIGNED BY:	RKK
		CHECKED BY:	RKK

CROSS SECTIONS

SHEET NO.	11
TOTAL SHTS.	286

4/23/2009 10:50:45 AM
M:\PROJECTS\CADD\CROSS\CS\TRMPK\SR1MALL\CADD\28090S1\PLANS\CP09_CS1.DGN

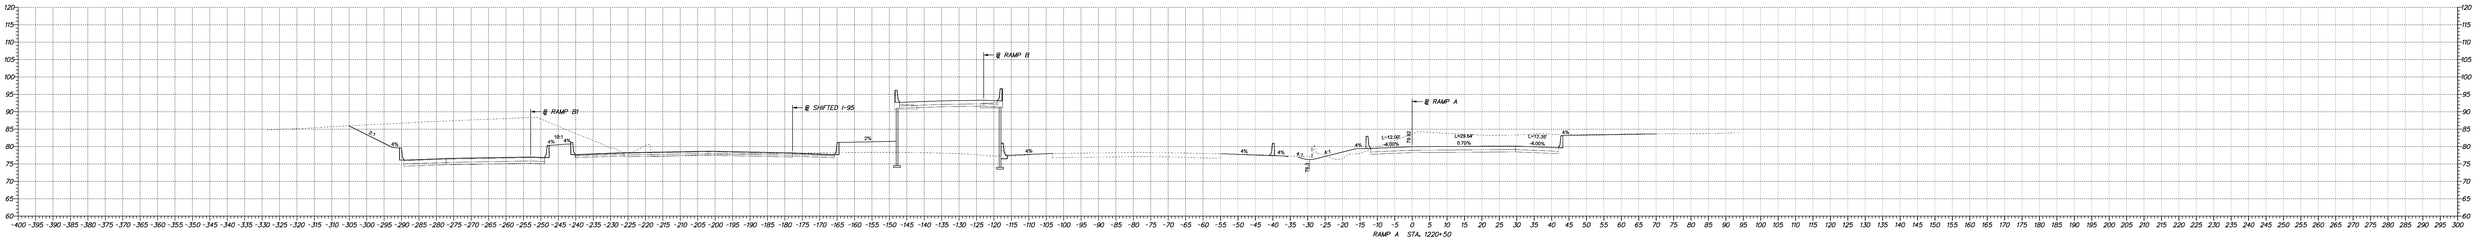

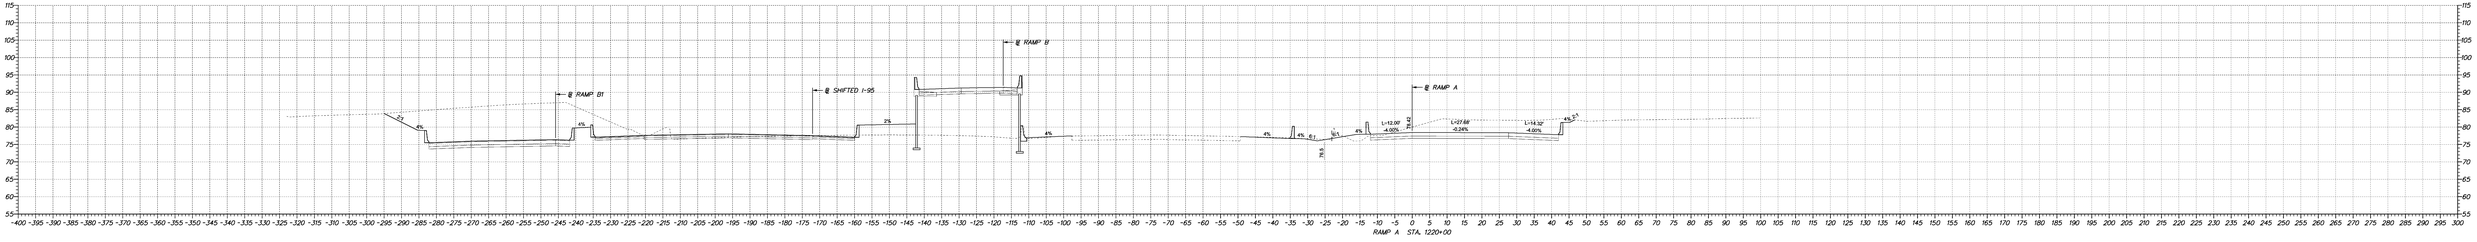

4/23/2009 10:50:14 AM
M:\PROJECTS\1900504.00\DESIGN\1_PLANS\DPM\MAIN\LT\ADD\2519051-1P_ALL_CROSS_SECTIONS.DGN

DELAWARE DEPARTMENT OF TRANSPORTATION

ADDENDUMS / REVISIONS	

SCALE 0 10 20 30 FEET

I95 /SR1 MALL INTERCHANGE

CONTRACT 28-090-03	BRIDGE NO. X		
COUNTY NEW CASTLE	DESIGNED BY: RKK		
	CHECKED BY: RKK		

CROSS SECTIONS

SHEET NO. 12
TOTAL SHTS. 286

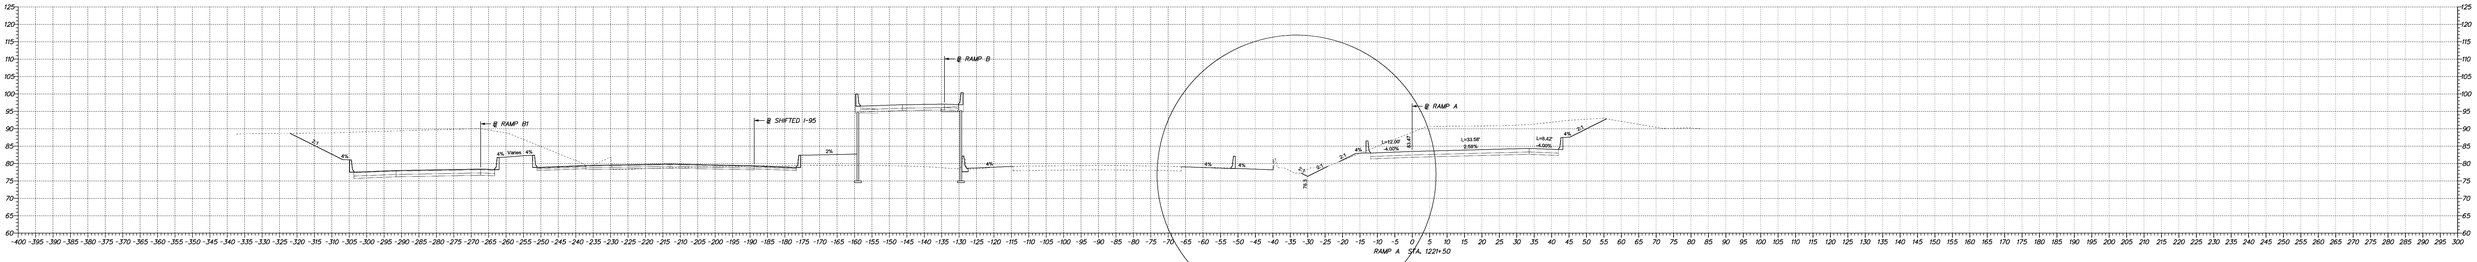

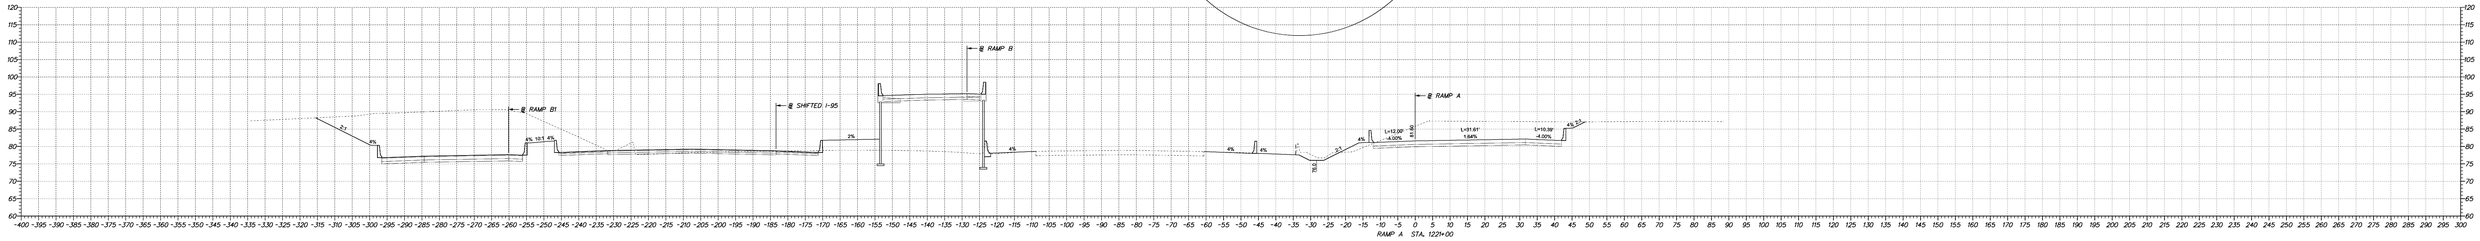

DELAWARE
DEPARTMENT OF TRANSPORTATION

ADDENDUMS / REVISIONS	

SCALE
0 10 20 30
FEET

I95 /SR1 MALL INTERCHANGE

CONTRACT	BRIDGE NO.	X
28-090-03	DESIGNED BY: RKK	
COUNTY	CHECKED BY: RKK	
NEW CASTLE		

CROSS SECTIONS

SHEET NO.
13
TOTAL SHTS.
286

4/23/2009 10:50:45 AM
M:\PROJECTS\DOT\SCS\03-SCS\TRMPL\SR1MALL\CADD\28-090-03\PLANS\CROSS SECTIONS

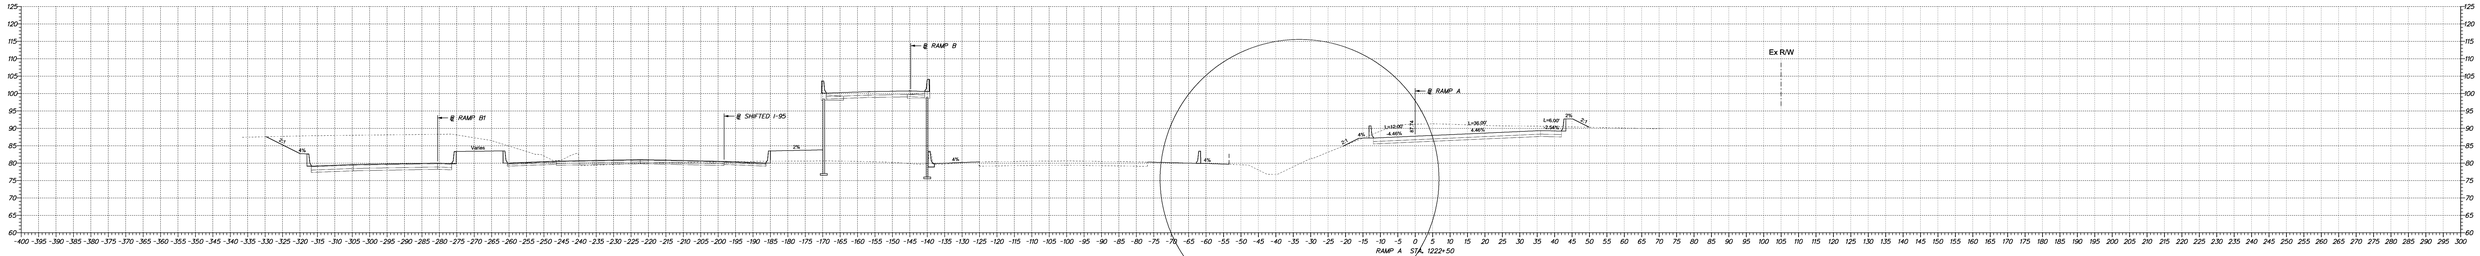

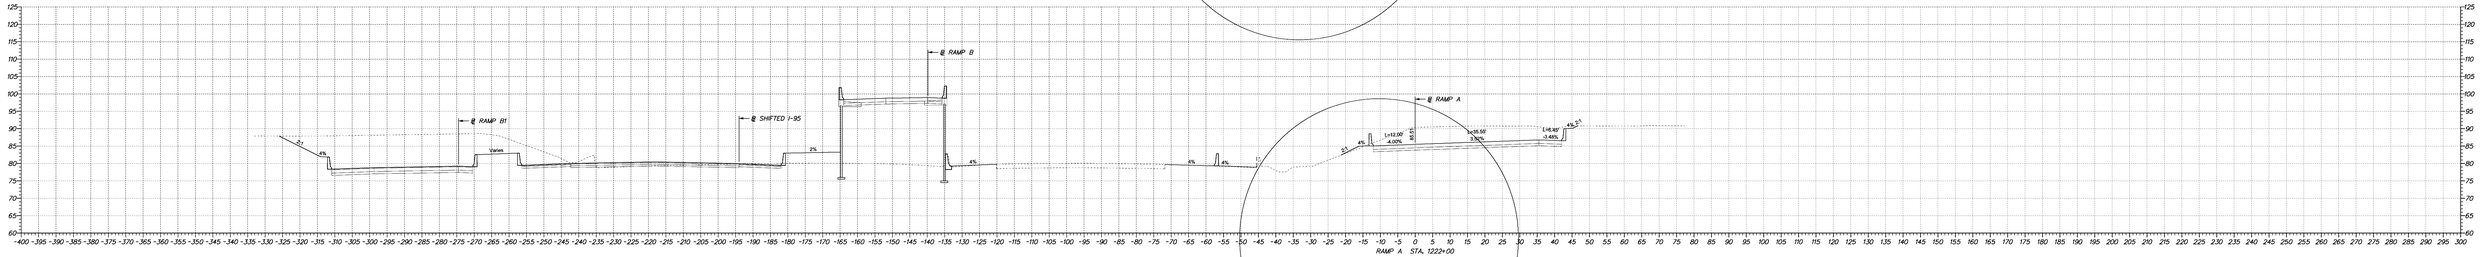

DELAWARE
DEPARTMENT OF TRANSPORTATION

ADDENDUMS / REVISIONS	

SCALE
0 10 20 30
FEET

I95 /SR1 MALL INTERCHANGE

CONTRACT	28-090-03	BRIDGE NO.	X
COUNTY	NEW CASTLE	DESIGNED BY:	RKK
		CHECKED BY:	RKK

CROSS SECTIONS

SHEET NO.	14
TOTAL SHTS.	286

4/23/2019 10:50:45 AM
M:\PROJECTS\D2018\D2019\D2019-TRMPK-SR1MALL\CADD\28090031-PLANS-CP09_SR1.DGN

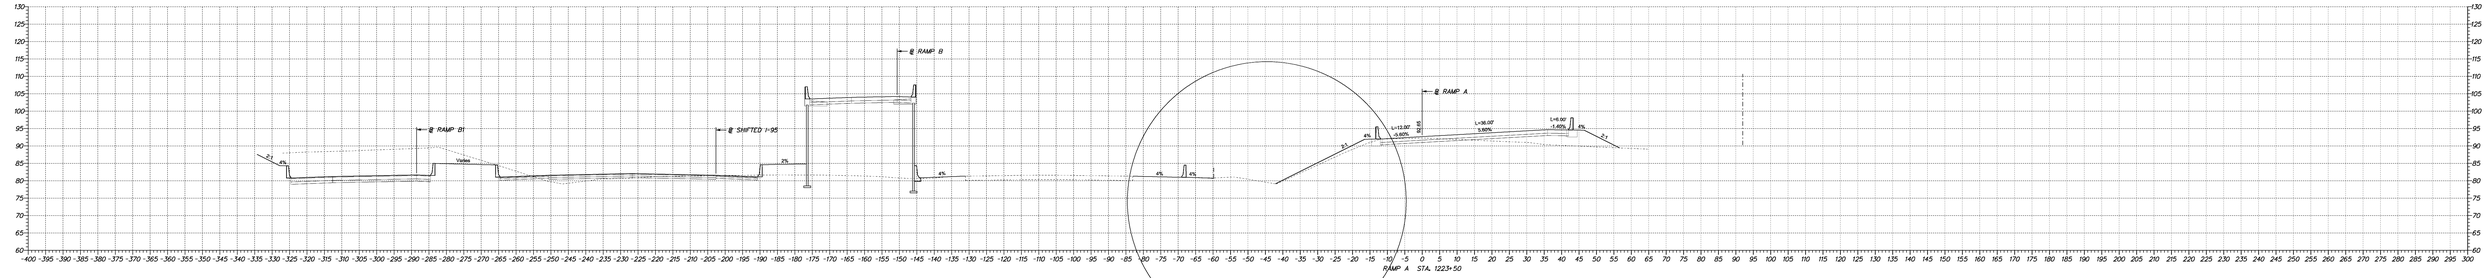

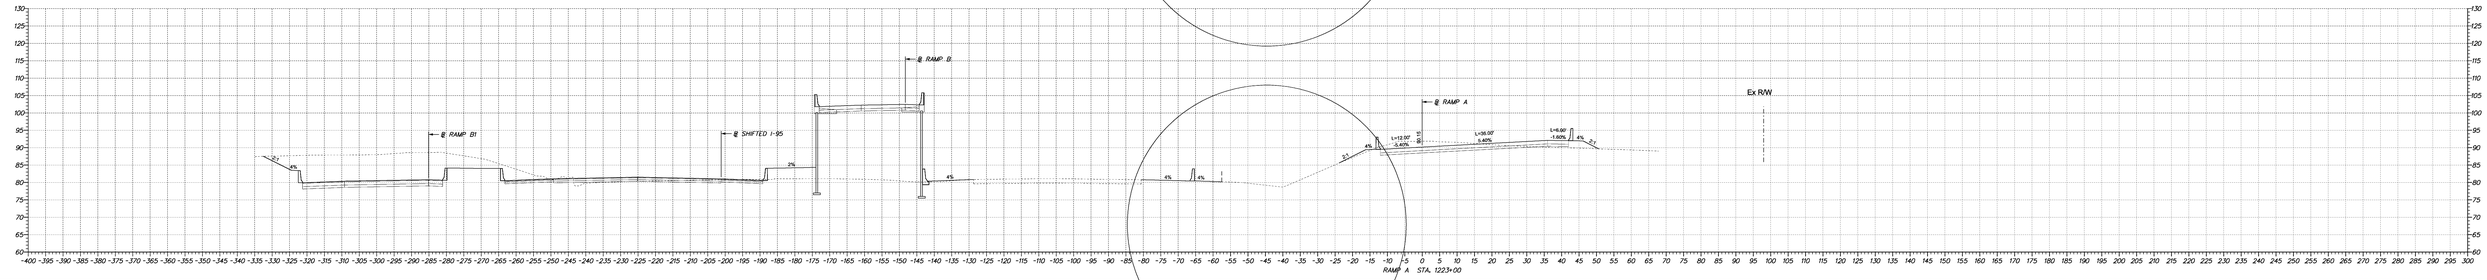

DELAWARE
DEPARTMENT OF TRANSPORTATION

ADDENDUMS / REVISIONS	

SCALE
0 10 20 30
FEET

I95 /SR1 MALL INTERCHANGE

CONTRACT	28-090-03	BRIDGE NO.	X
COUNTY	NEW CASTLE	DESIGNED BY:	RKK
		CHECKED BY:	RKK

CROSS SECTIONS

SHEET NO.	15
TOTAL SHTS.	286

4/23/2009 10:50:45 AM
M:\PROJECTS\DOT\1-DOT\50503-001\TRMPK\SR1MALL\CADD\28090031\PLANS\CP09_SR1.DGN

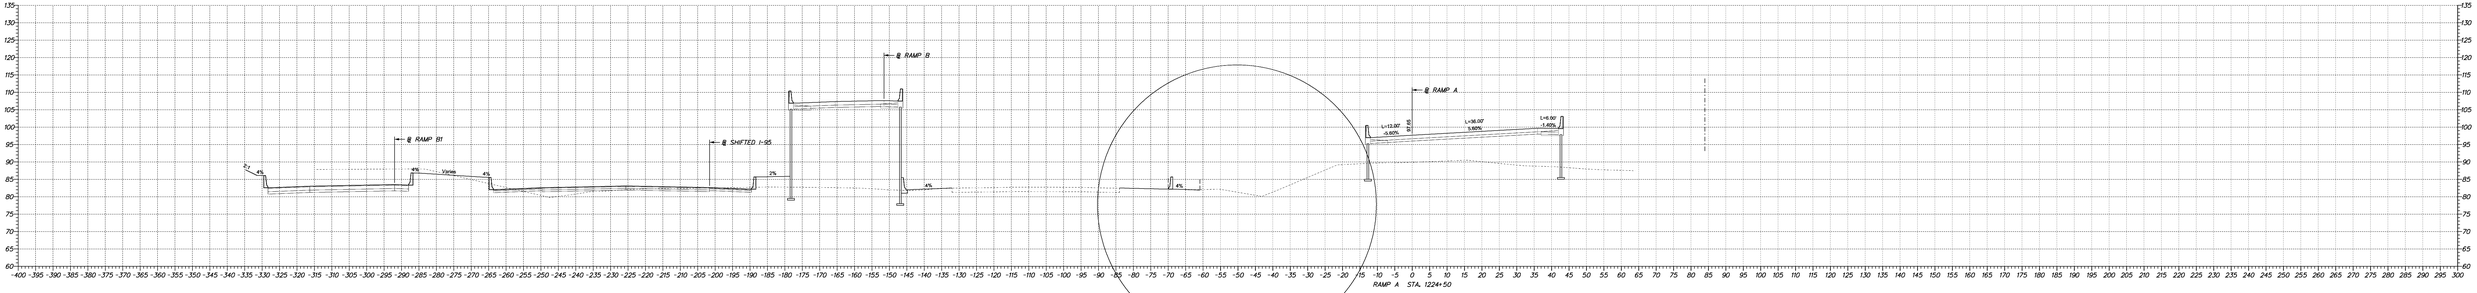

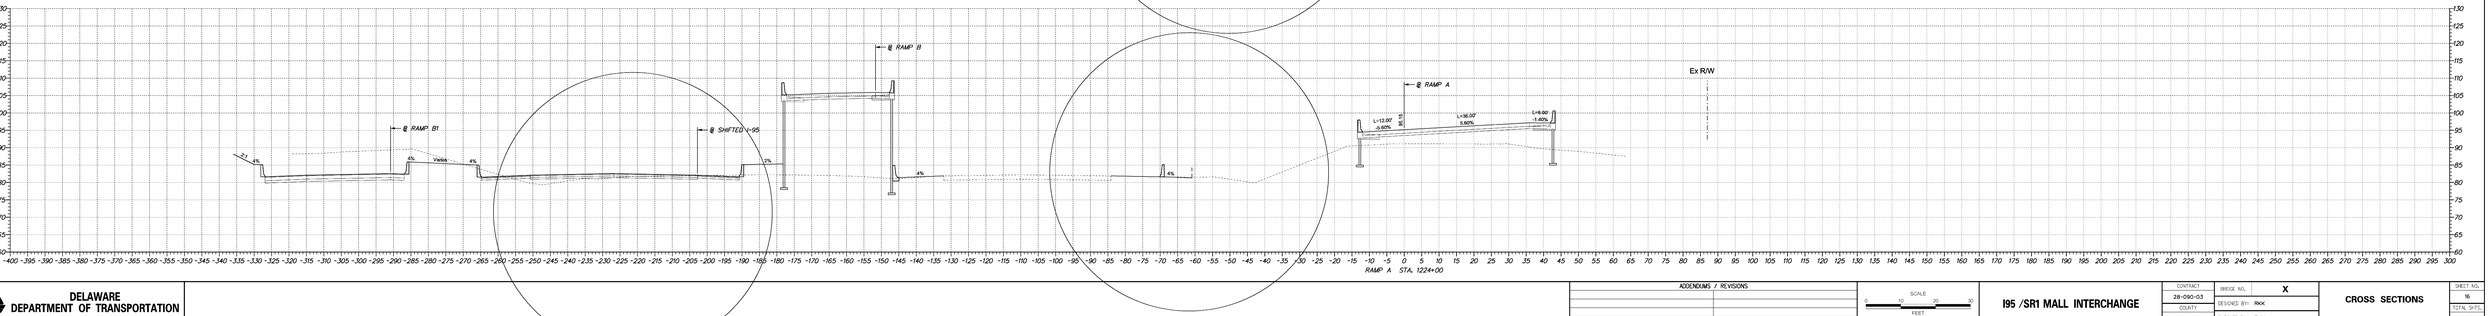

DELAWARE
DEPARTMENT OF TRANSPORTATION

ADDENDUMS / REVISIONS	

SCALE
0 10 20 30
FEET

I95 /SR1 MALL INTERCHANGE

CONTRACT	28-090-03	BRIDGE NO.	X
COUNTY	NEW CASTLE	DESIGNED BY:	RKK
		CHECKED BY:	RKK

CROSS SECTIONS

SHEET NO.	16
TOTAL SHTS.	286

4/23/2009 10:50:45 AM
M:\PROJECTS\2008\1-95\03-2009-TRMPK-SR1MALL\CADD\2809003-PLANS-CROSS-SECTION

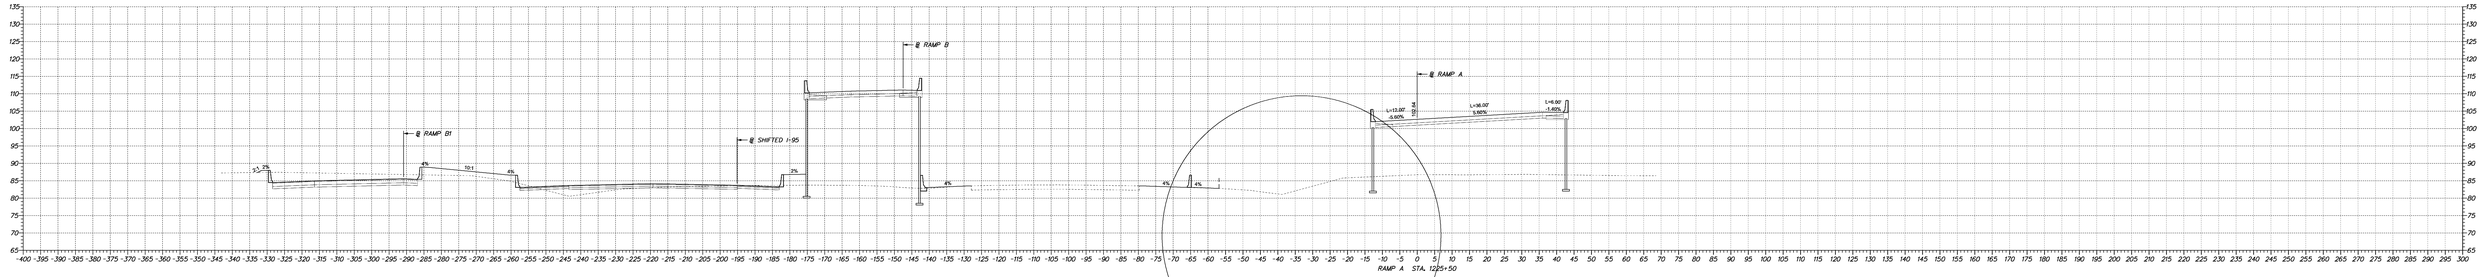

RAMP A STA. 1225+50

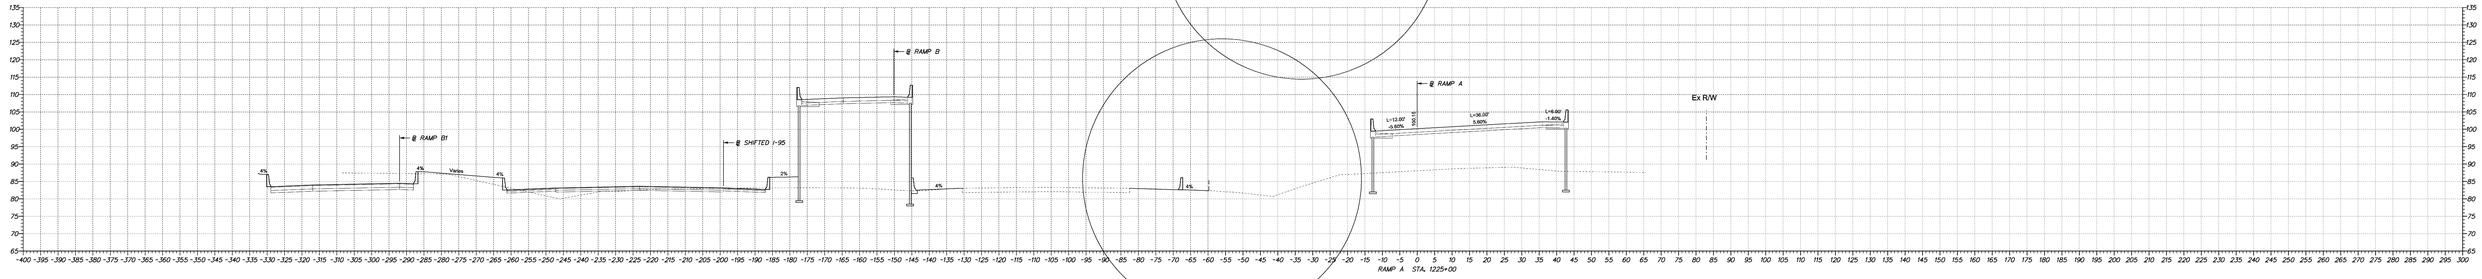

RAMP A STA. 1225+00

4/23/2019 10:50:45 AM
M:\PROJECTS\CONSTRUCTION\DOT\TRMK\LT\ADD\2619051\PLANS\DP09_001.DGN

DELAWARE DEPARTMENT OF TRANSPORTATION

ADDENDUMS / REVISIONS	

SCALE 0 10 20 30 FEET

I95 /SR1 MALL INTERCHANGE

CONTRACT 28-090-03	BRIDGE NO. X		
COUNTY NEW CASTLE	DESIGNED BY: RKK		
	CHECKED BY: RKK		

CROSS SECTIONS

SHEET NO.	17
TOTAL SHTS.	286

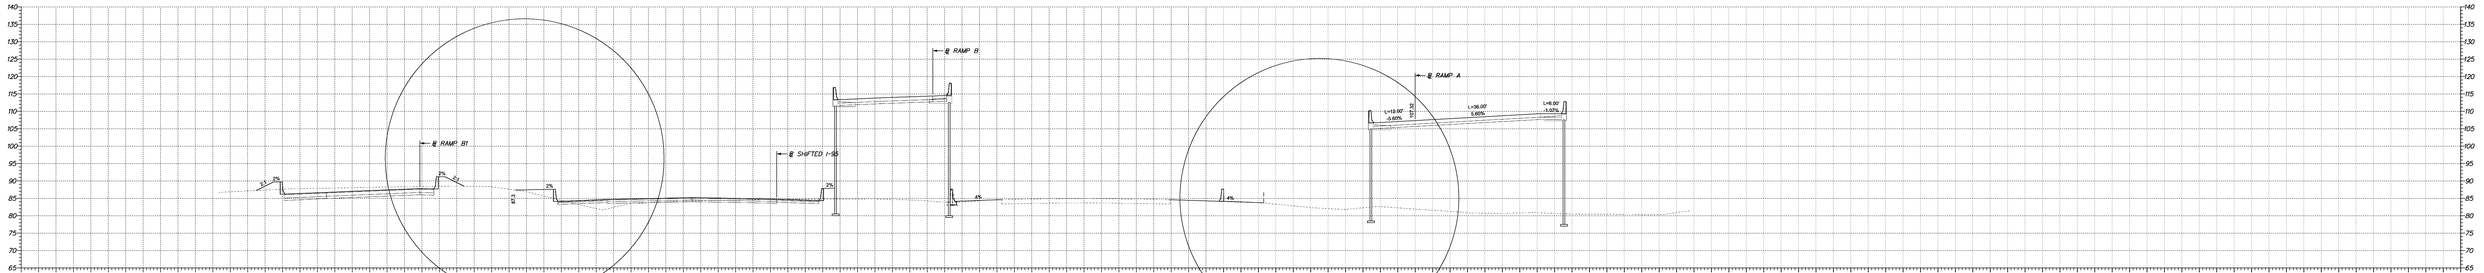

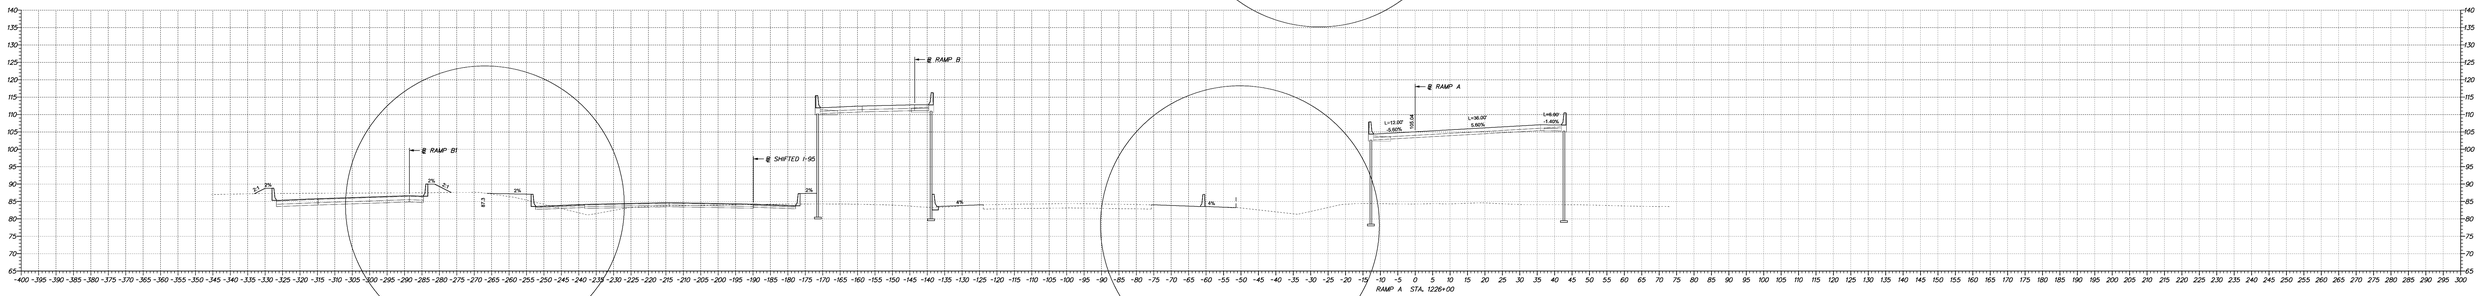

DELAWARE
DEPARTMENT OF TRANSPORTATION

ADDENDUMS / REVISIONS	

SCALE
0 10 20 30
FEET

I95 /SR1 MALL INTERCHANGE

CONTRACT	28-090-03	BRIDGE NO.	X
COUNTY	NEW CASTLE	DESIGNED BY:	RKK
		CHECKED BY:	RKK

CROSS SECTIONS

SHEET NO.	18
TOTAL SHTS.	286

4/23/2009 10:50:45 AM
M:\PROJECTS\2008\1\90503\DOCS\TRMPL\SR1MALL\CADD\2809003\PLANS\CP09_SR1.DGN

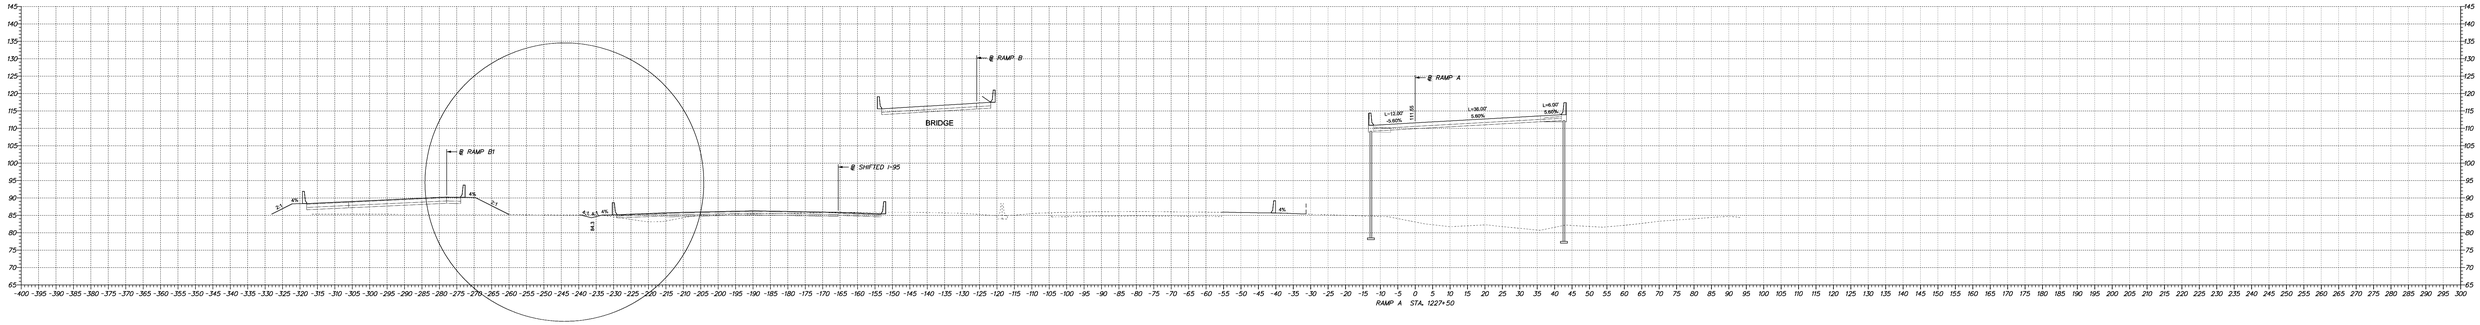

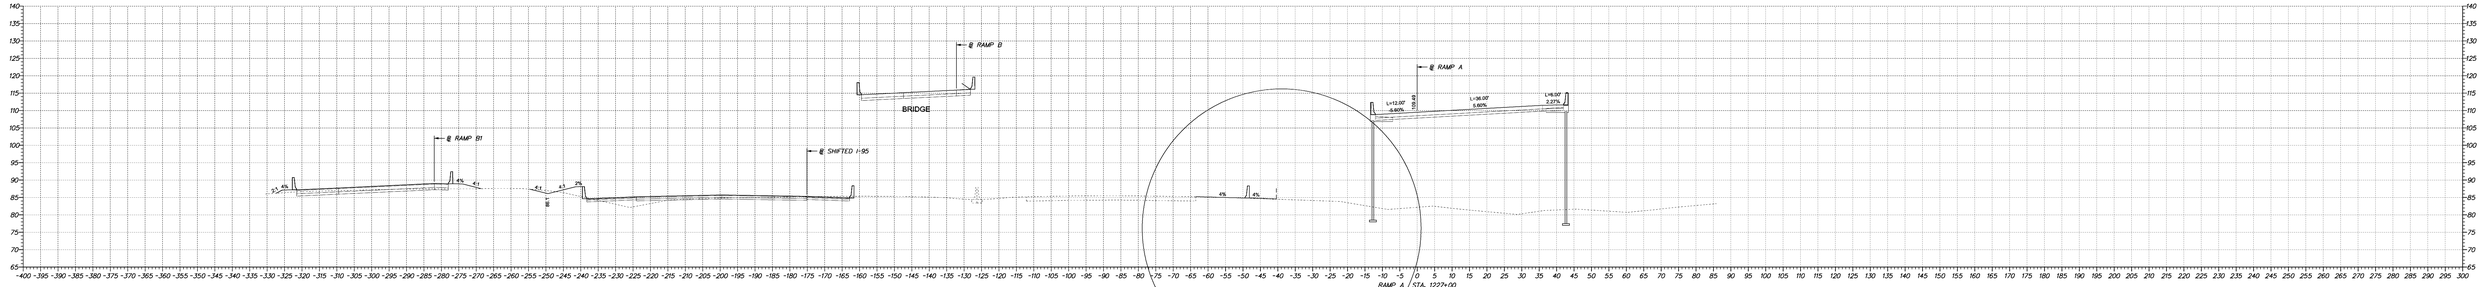

DELAWARE
DEPARTMENT OF TRANSPORTATION

ADDENDUMS / REVISIONS	

SCALE
0 10 20 30
FEET

I95 /SR1 MALL INTERCHANGE

CONTRACT	28-090-03	BRIDGE NO.	X
COUNTY	NEW CASTLE	DESIGNED BY:	RKK
		CHECKED BY:	RKK

CROSS SECTIONS

SHEET NO.	19
TOTAL SHTS.	286

4/23/2009 10:50:45 AM
M:\PROJECTS\2008\1050\03\DOT\TRMPK\SR1MALL\CADD\28090031\PLANS\CP09_SR1.DGN

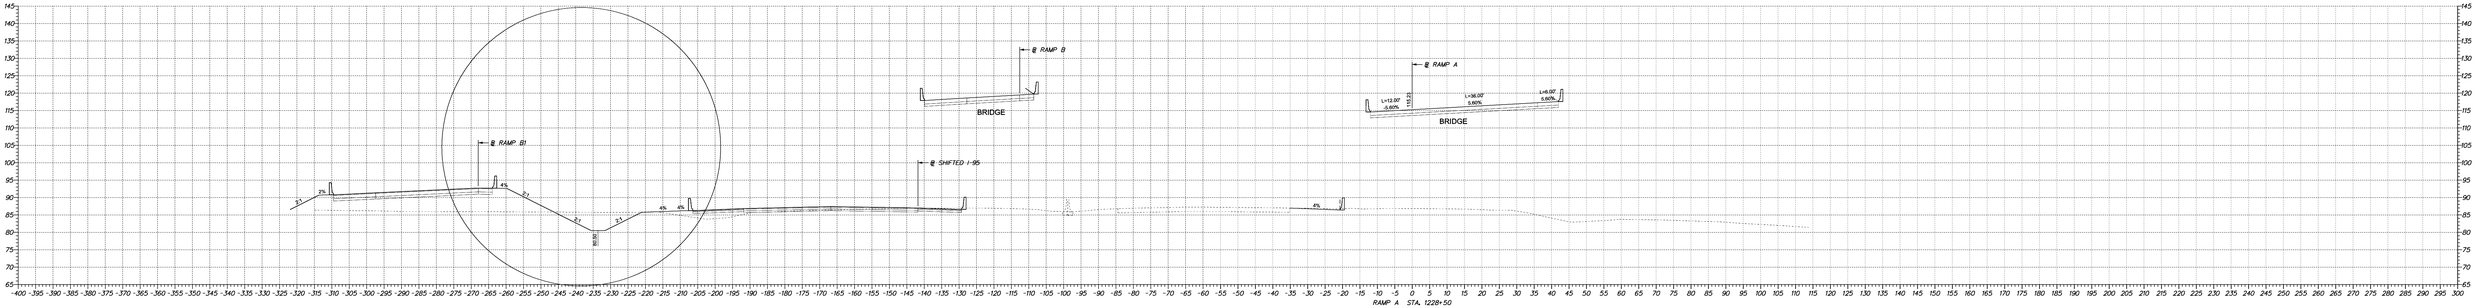

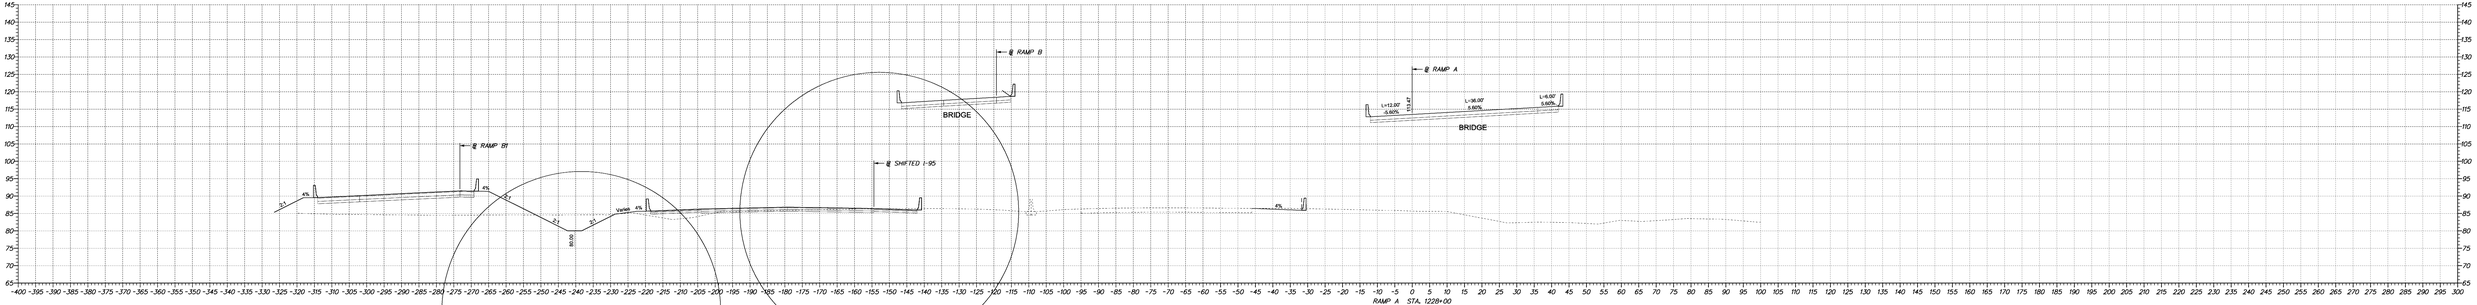

DELAWARE
DEPARTMENT OF TRANSPORTATION

ADDENDUMS / REVISIONS	

SCALE
0 10 20 30
FEET

I95 /SR1 MALL INTERCHANGE

CONTRACT	28-090-03	BRIDGE NO.	X
COUNTY	NEW CASTLE	DESIGNED BY:	RKK
		CHECKED BY:	RKK

CROSS SECTIONS

SHEET NO.	20
TOTAL SHTS.	286

4/23/2009 10:50:45 AM
M:\PROJECTS\2008\1005\03\DOC\TRMPV\SRMALL\CADD\28090031_PLANS\DP09_SR1.DGN

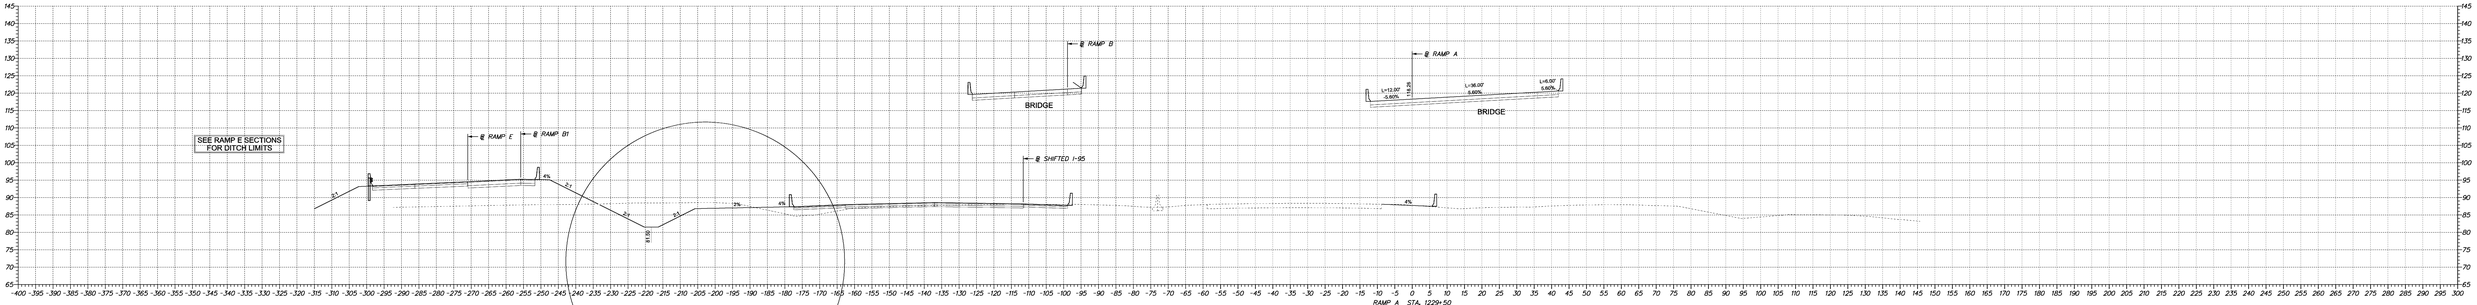

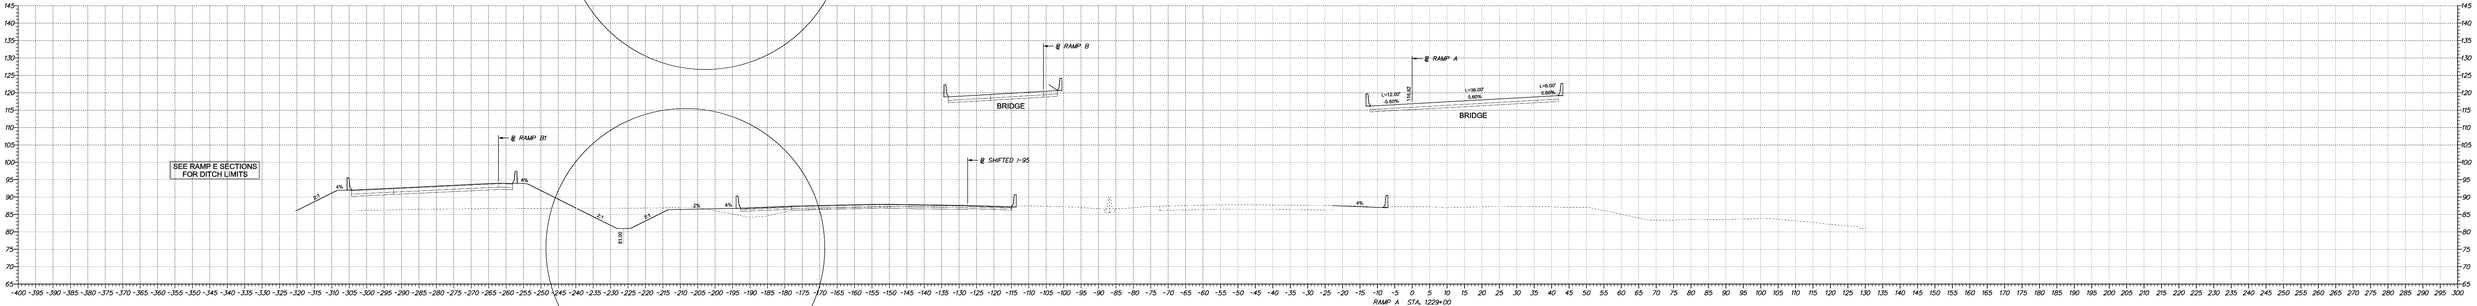

DELAWARE
DEPARTMENT OF TRANSPORTATION

ADDENDUMS / REVISIONS	

SCALE 0 10 20 30 FEET

I95 /SR1 MALL INTERCHANGE

CONTRACT	BRIDGE NO.	X
28-090-03	DESIGNED BY: RKK	
COUNTY	CHECKED BY: RKK	
NEW CASTLE		

CROSS SECTIONS

SHEET NO.
21
TOTAL SHTS.
286

4/23/2009 10:50:45 AM
M:\PROJECTS\CADD\TRANSPORT\TRMPK\SR1MALL\CADD\28090031\PLANS\DP09_SR1.DGN

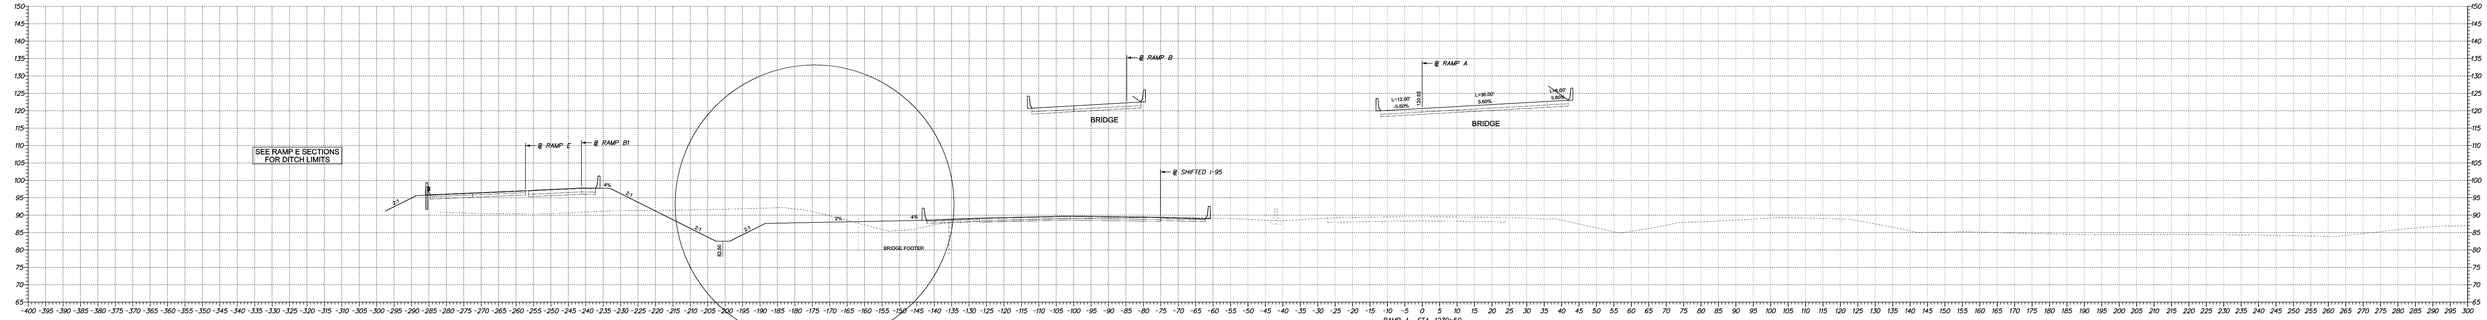

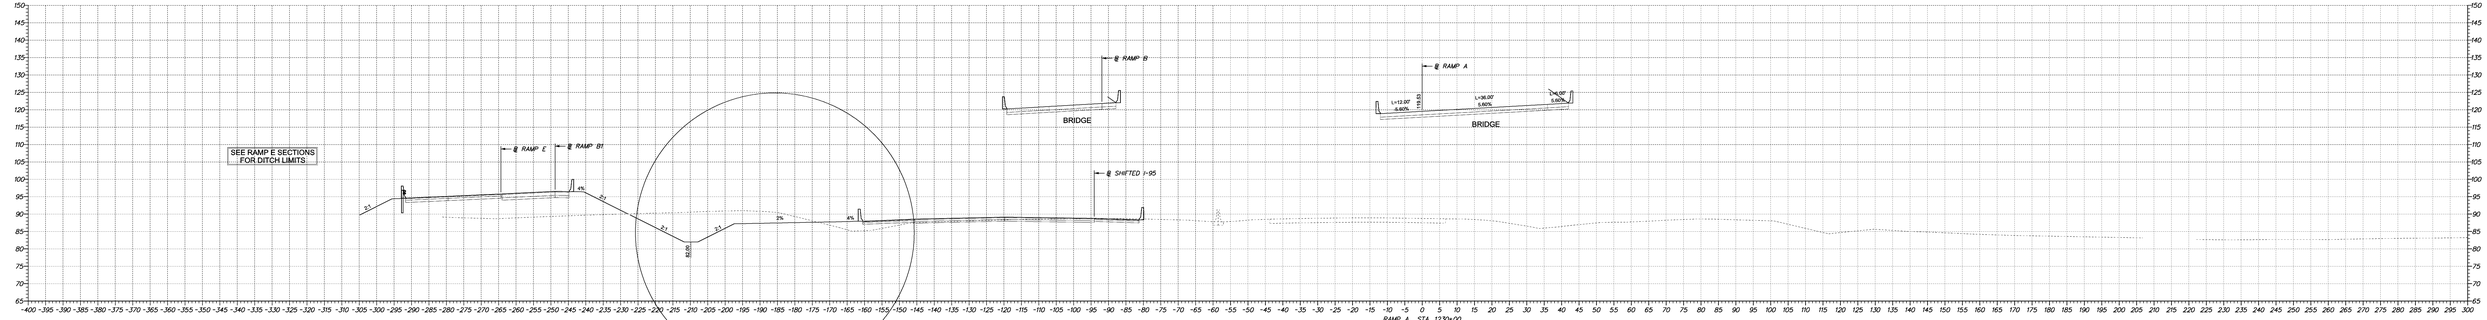

DELAWARE
DEPARTMENT OF TRANSPORTATION

ADDENDUMS / REVISIONS	

SCALE 0 10 20 30 FEET

I95 /SR1 MALL INTERCHANGE

CONTRACT 28-090-03	BRIDGE NO. X	CROSS SECTIONS	SHEET NO. 22
COUNTY NEW CASTLE	DESIGNED BY: RKK		TOTAL SHTS. 286
	CHECKED BY: RKK		

4/23/2009 10:50:45 AM
M:\PROJECTS\CONSTRUCTION\TRMPK\SR1MALL\T4200-28090013\PLANS\CP09_SR1.DGN

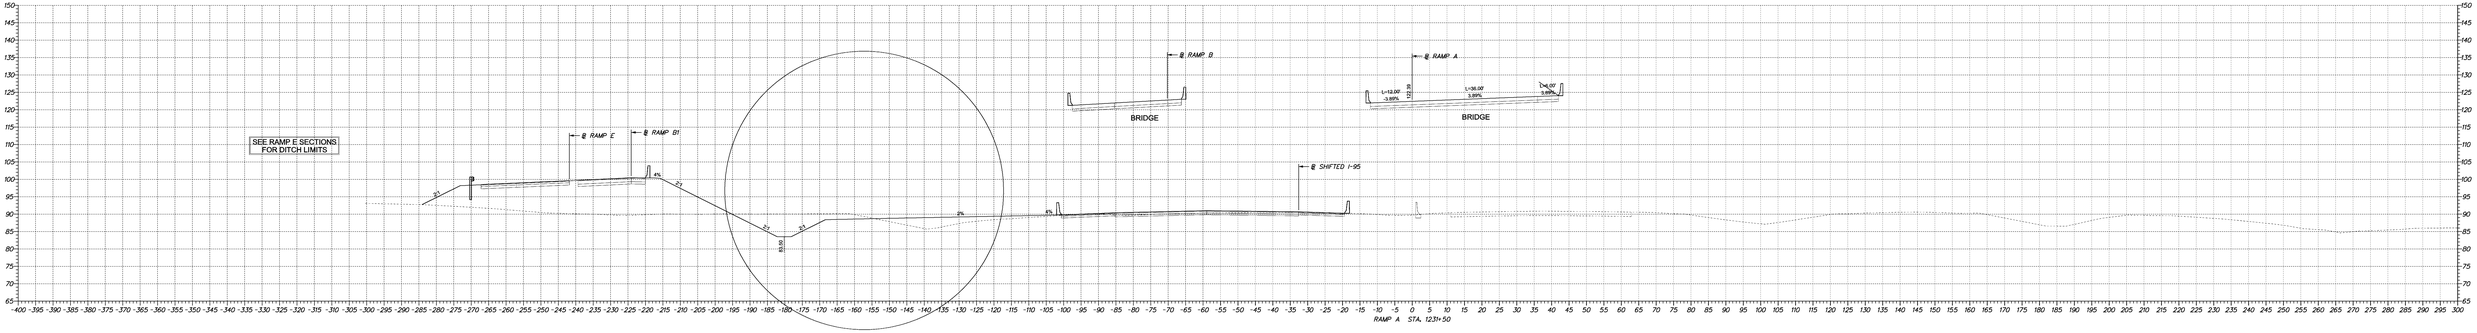

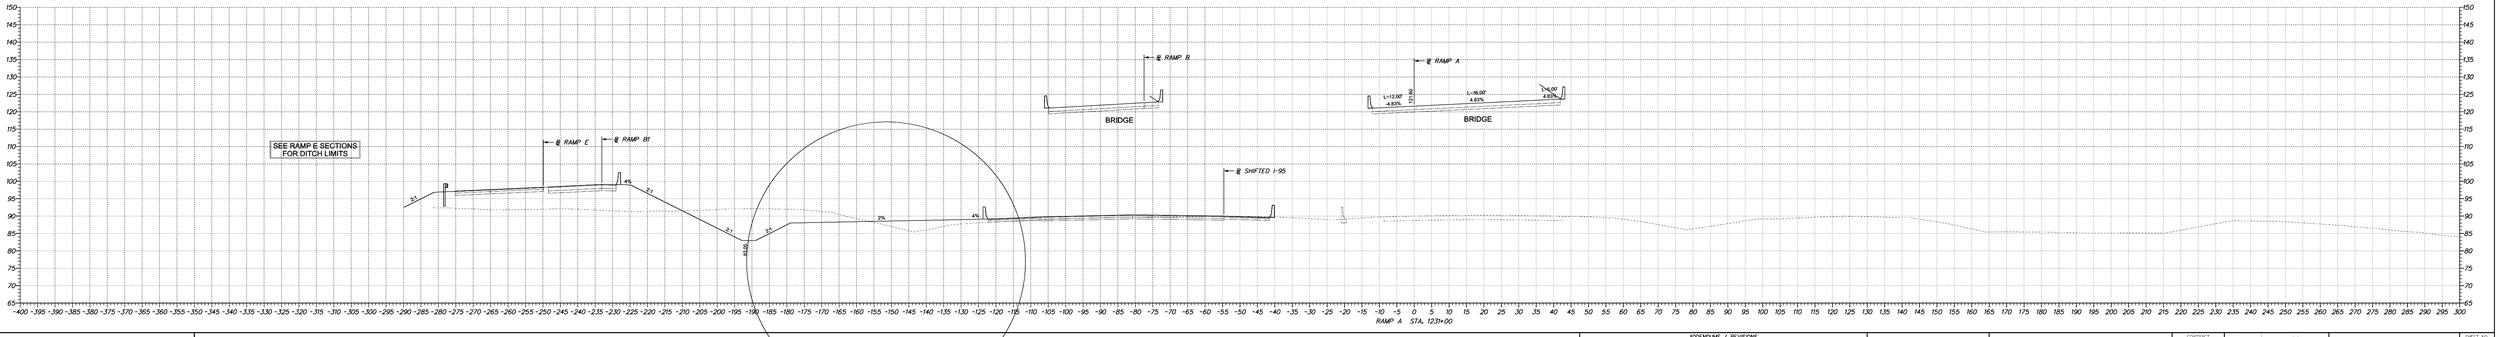

4/23/2009 10:50:45 AM
M:\PROJECTS\2008\1050X\DOT\TRMPK\SR1MALL\CADD\2809001\PLANS\CP09_001.DGN

DELAWARE DEPARTMENT OF TRANSPORTATION

ADDENDUMS / REVISIONS	

SCALE 0 10 20 30 FEET

I95 /SR1 MALL INTERCHANGE

CONTRACT 28-090-03	BRIDGE NO. X	CROSS SECTIONS	SHEET NO. 23
COUNTY NEW CASTLE	DESIGNED BY: RKK		TOTAL SHTS. 286
	CHECKED BY: RKK		

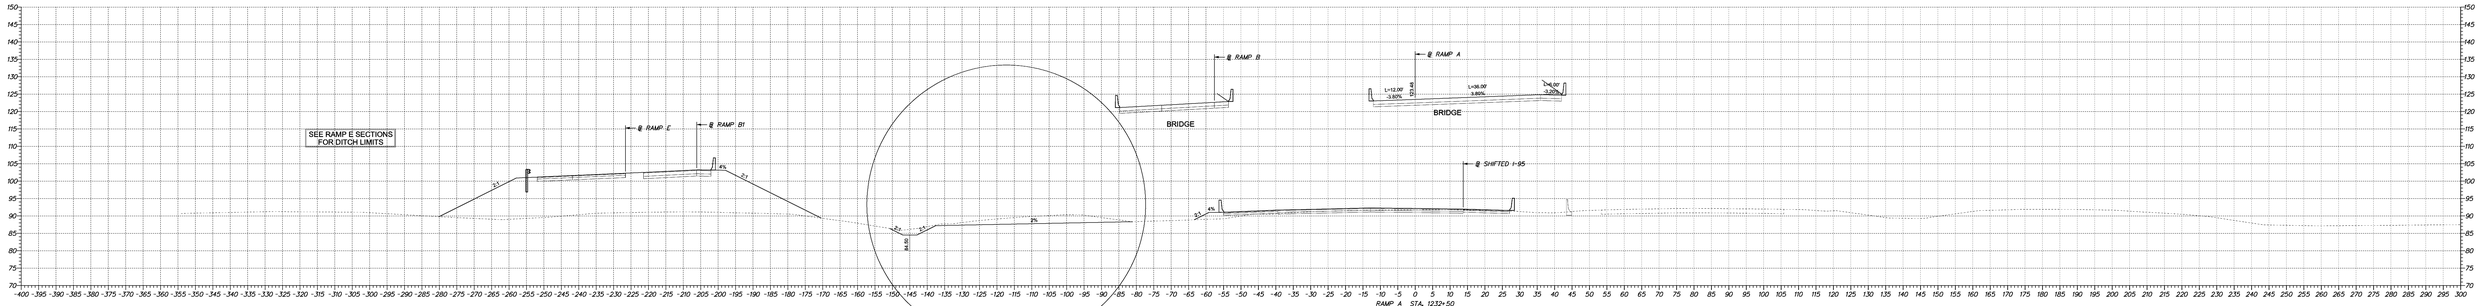

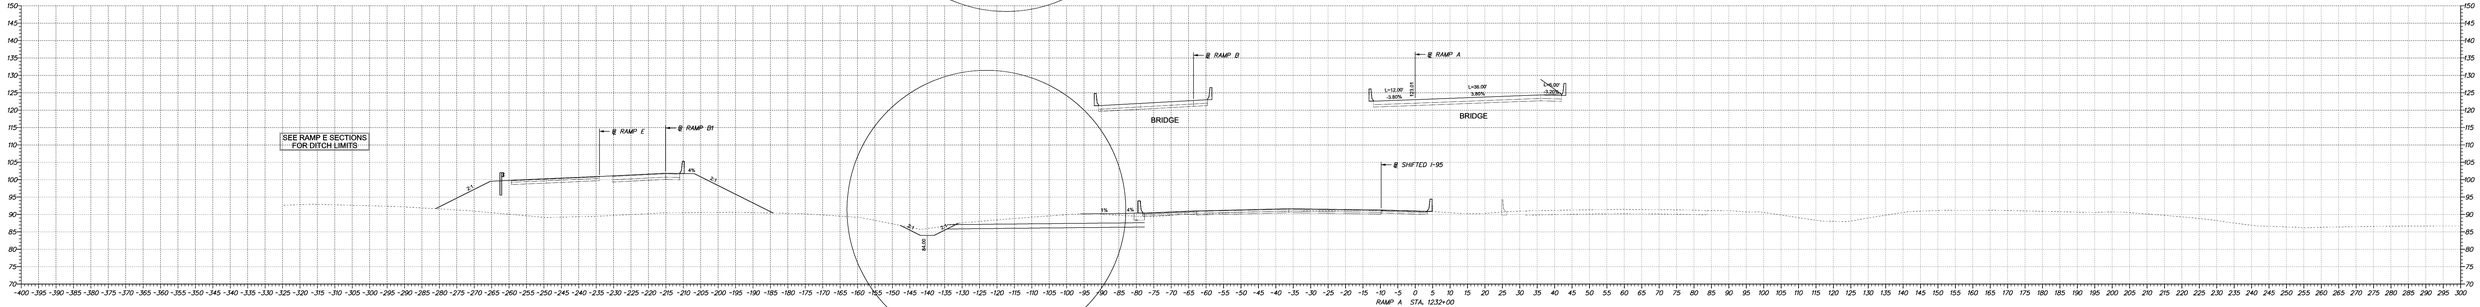

DELAWARE
DEPARTMENT OF TRANSPORTATION

ADDENDUMS / REVISIONS	

SCALE 0 10 20 30 FEET

I95 /SR1 MALL INTERCHANGE

CONTRACT	28-090-03	BRIDGE NO.	X
COUNTY	NEW CASTLE	DESIGNED BY:	RKK
		CHECKED BY:	RKK

CROSS SECTIONS

SHEET NO.	24
TOTAL SHTS.	286

4/23/2009 10:50:45 AM
M:\PROJECTS\2008\1-95\03-2009\TRMPK\SR1MALL\CADD\28090\03-PLANS\CROSS SECTION

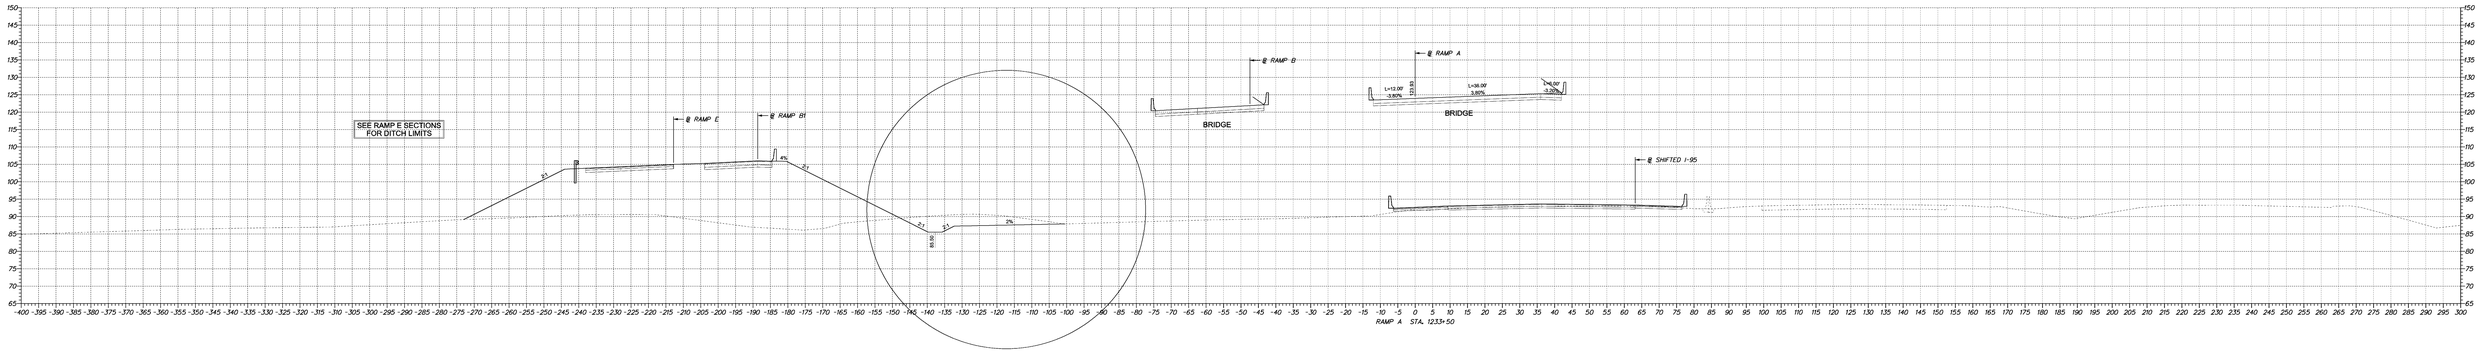

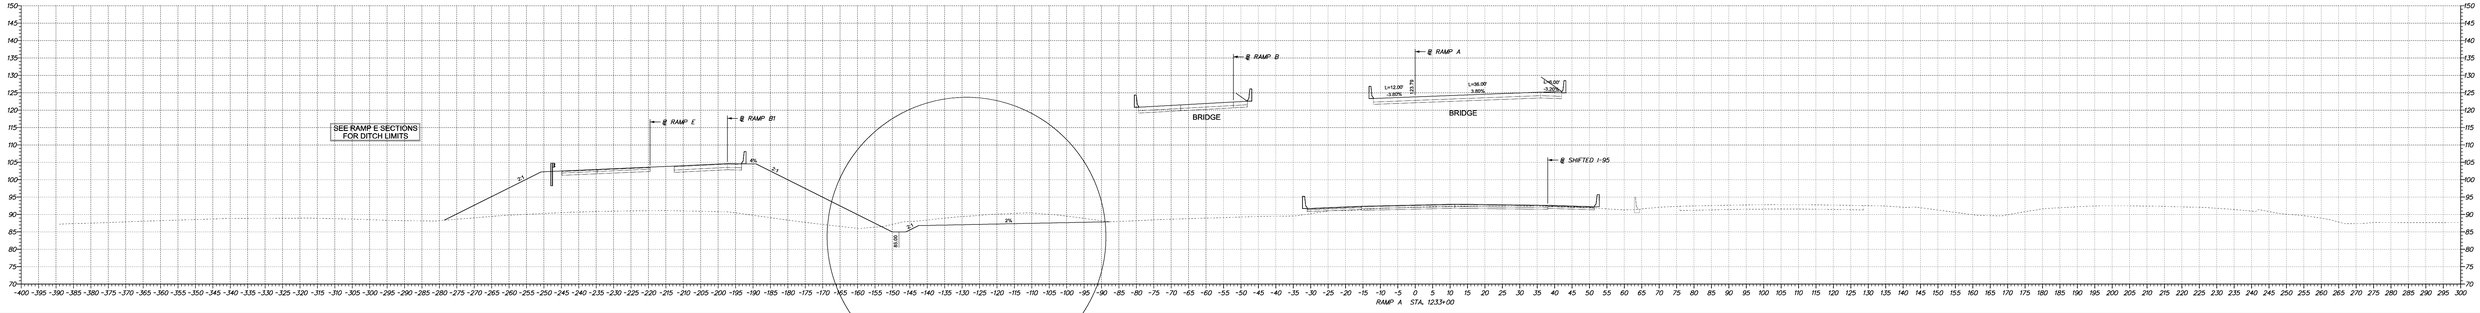

DELAWARE DEPARTMENT OF TRANSPORTATION

ADDENDUMS / REVISIONS

SCALE 0 10 20 30 FEET

I95 /SR1 MALL INTERCHANGE

CONTRACT 28-090-03	BRIDGE NO. X	CROSS SECTIONS	SHEET NO. 25
COUNTY NEW CASTLE	DESIGNED BY: RKK		TOTAL SHTS. 286
	CHECKED BY: RKK		

4/23/2009 10:50:45 AM
M:\PROJECTS\2008\1050XXX\1050XXX_TRMPK_SR1MALL\CADD_28090031_PLANS_CP09_SR1.DGN

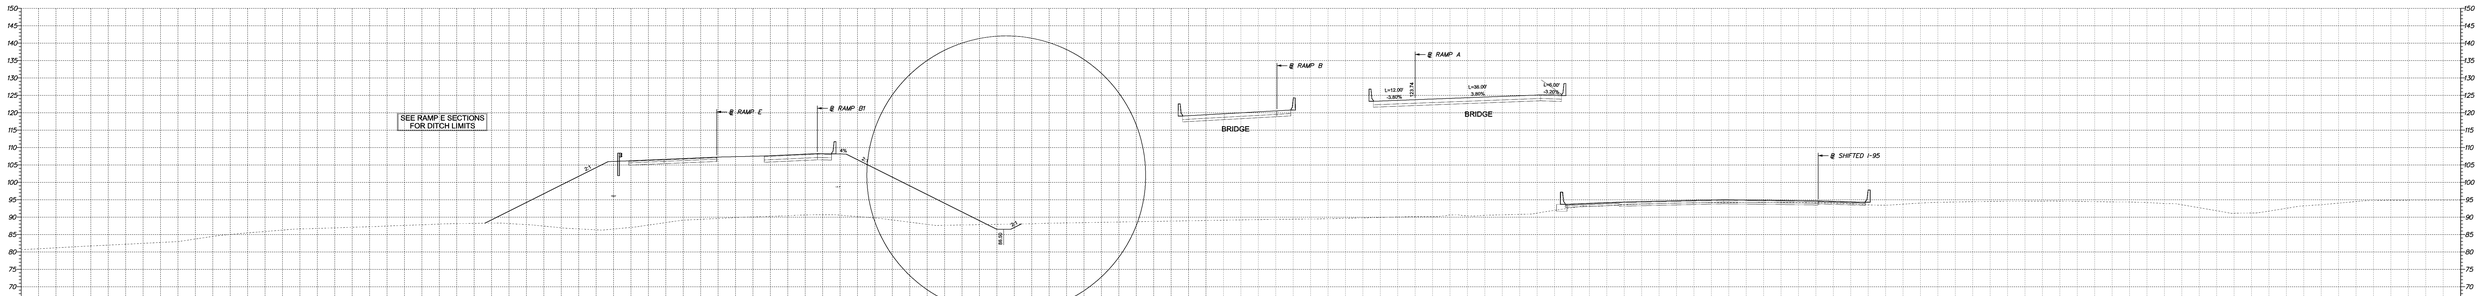

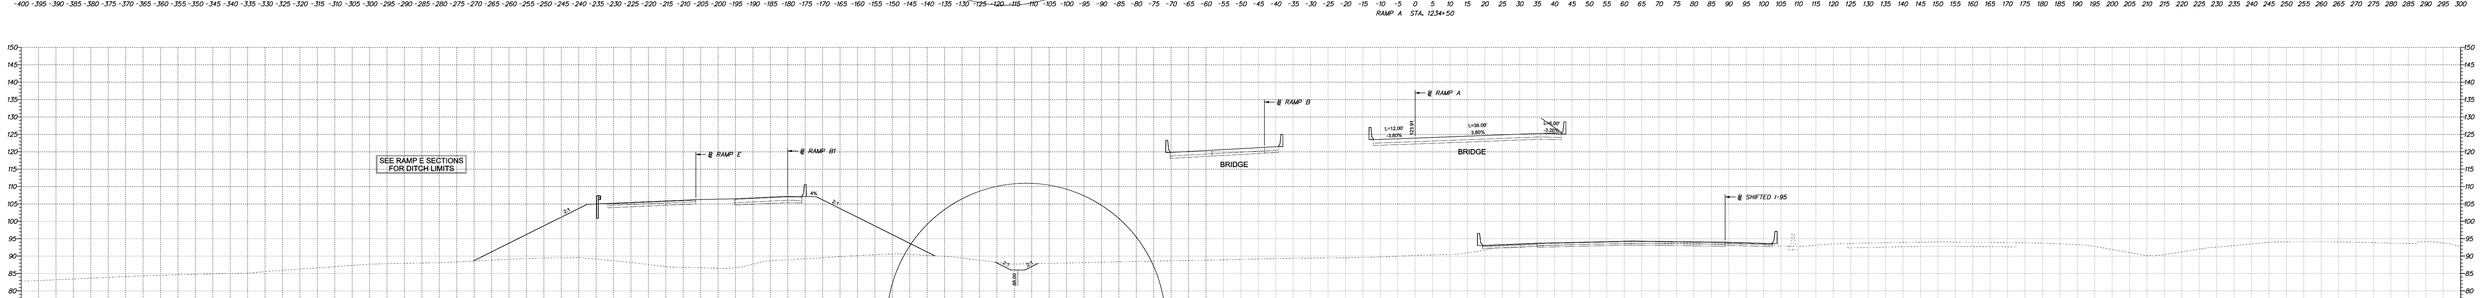

DELAWARE
DEPARTMENT OF TRANSPORTATION

ADDENDUMS / REVISIONS	

SCALE 0 10 20 30 FEET

I95 /SR1 MALL INTERCHANGE

CONTRACT 28-090-03	BRIDGE NO. X	CROSS SECTIONS	SHEET NO. 26
COUNTY NEW CASTLE	DESIGNED BY: RKK		TOTAL SHTS. 286
	CHECKED BY: RKK		

4/23/2009 10:50:45 AM
M:\PROJECTS\2008\1050503\DOC\TRMPK\SR1MALL\CADD\28090031\PLANS\CP09_SR1.DGN

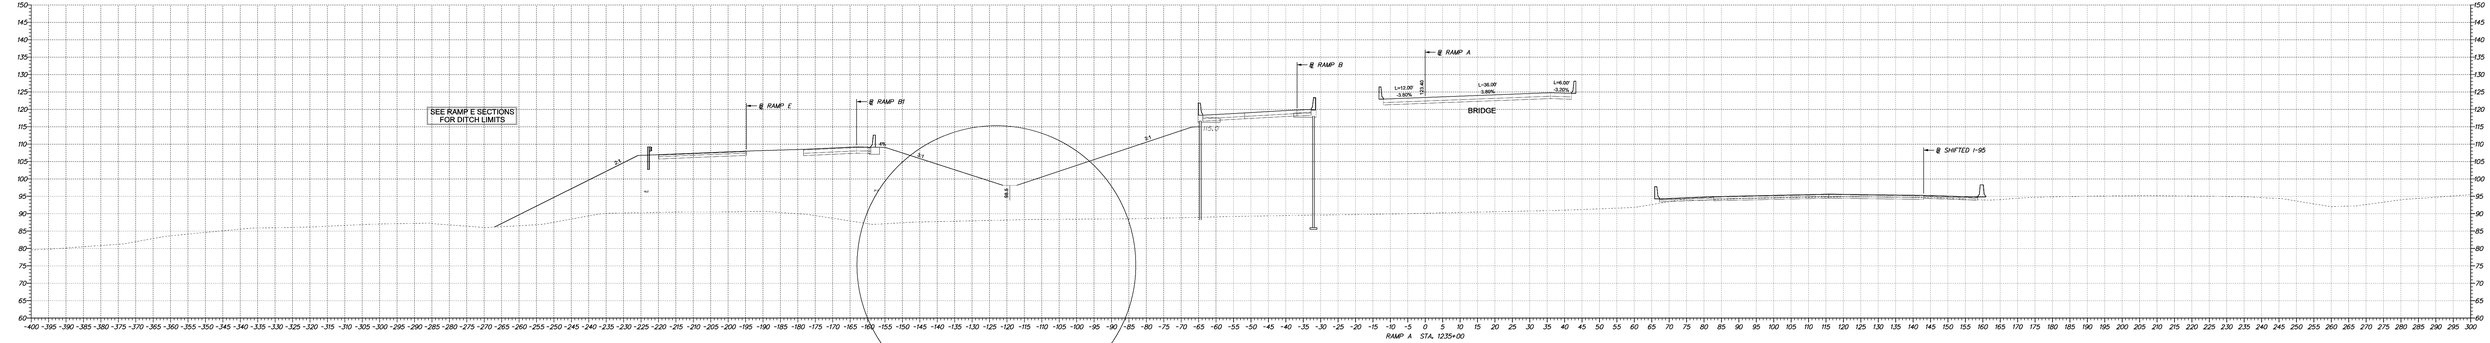

DELAWARE
DEPARTMENT OF TRANSPORTATION

ADDENDUMS / REVISIONS	

SCALE
0 10 20 30
FEET

I95 /SR1 MALL INTERCHANGE

CONTRACT	28-090-03	BRIDGE NO.	X
COUNTY	NEW CASTLE	DESIGNED BY:	RKK
		CHECKED BY:	RKK

CROSS SECTIONS

SHEET NO.	27
TOTAL SHTS.	286

4/23/2009 10:50:45 AM
M:\PROJECTS\2008\1-95\03-2009\03-2009-1-95-SR1-MALL-LTA\DD-28090-03-PLANS-CP09_SR1.DGN

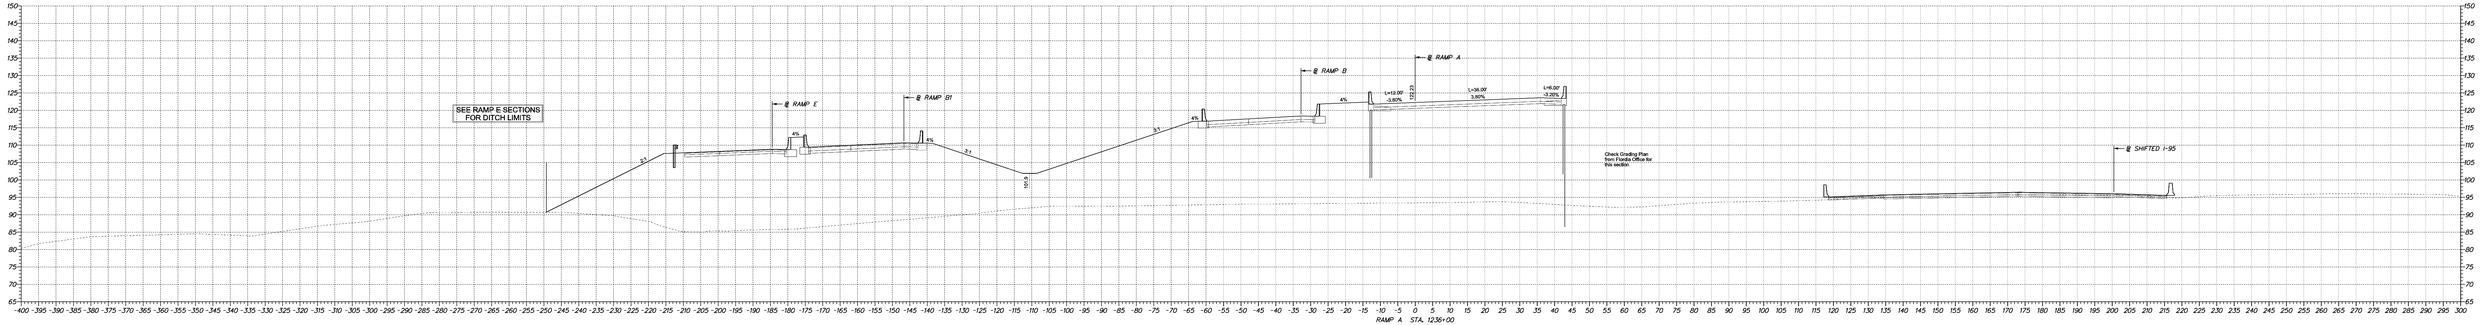

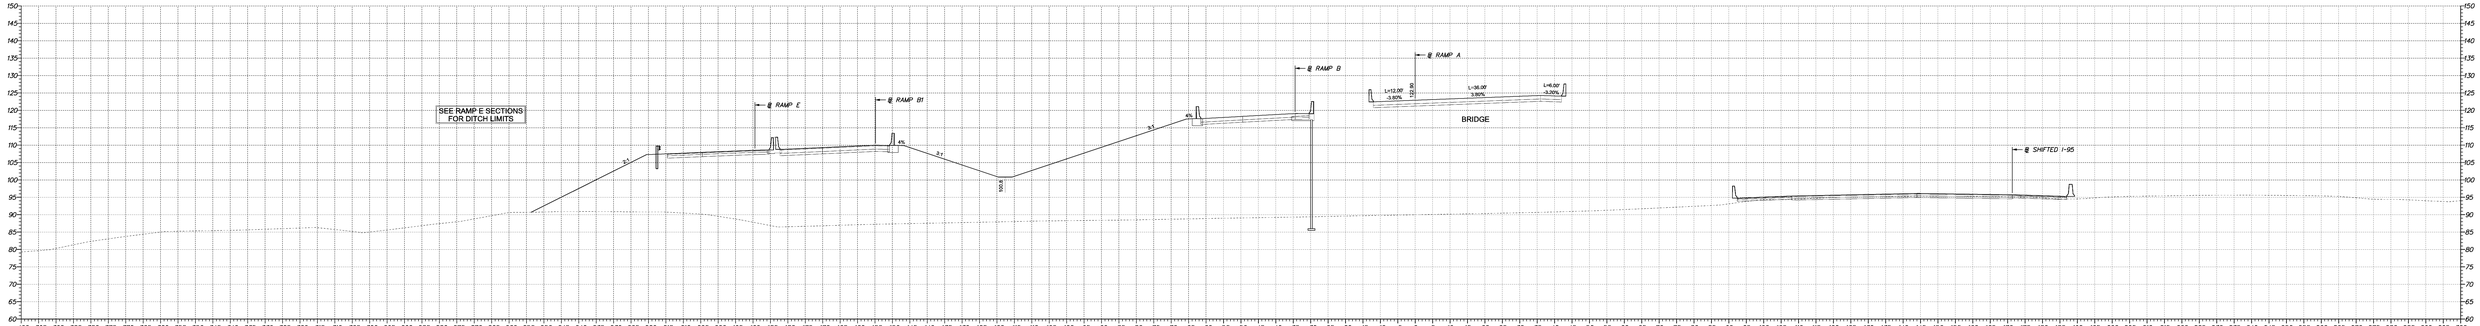

DELAWARE
DEPARTMENT OF TRANSPORTATION

ADDENDUMS / REVISIONS	

SCALE 0 10 20 30 FEET

I95 /SR1 MALL INTERCHANGE

CONTRACT	BRIDGE NO.	X
28-090-03	DESIGNED BY: RKK	
COUNTY	CHECKED BY: RKK	
NEW CASTLE		

CROSS SECTIONS

SHEET NO.
28
TOTAL SHTS.
286

4/23/2009 10:50:45 AM
M:\PROJECTS\2008\1-95\03-DOC\TRMPL\SR1MALL\CADD\28090031_PLANS\CD109_SR1.DGN

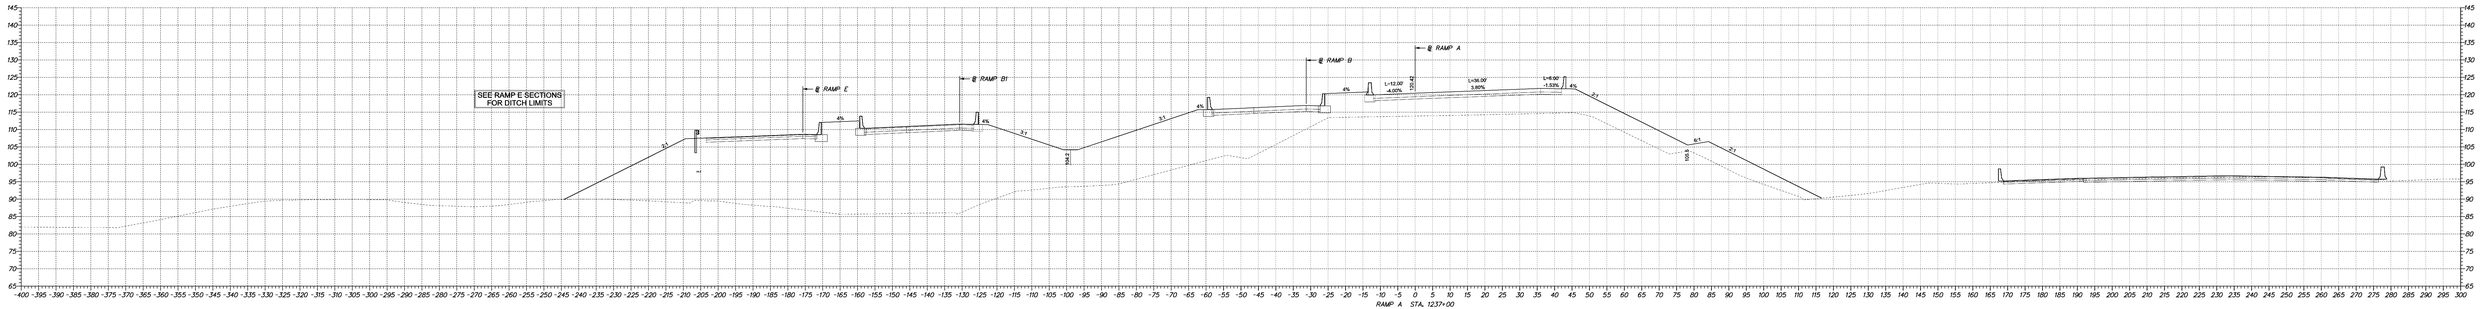

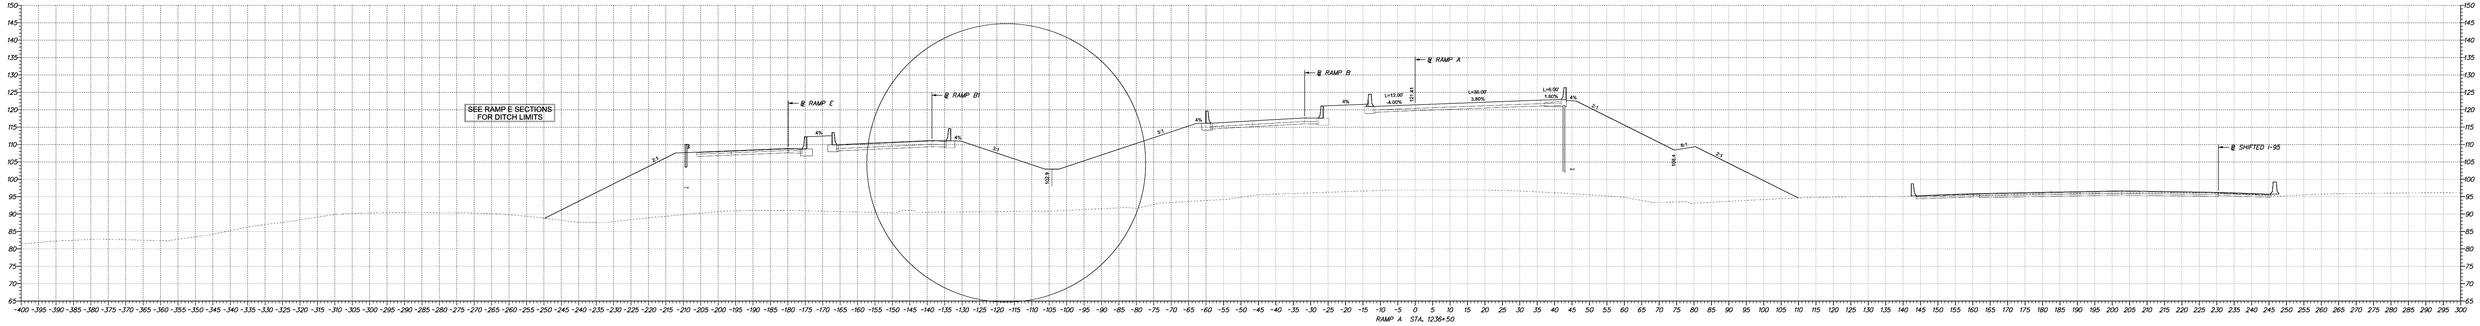

DELAWARE
DEPARTMENT OF TRANSPORTATION

ADDENDUMS / REVISIONS	

SCALE 0 10 20 30 FEET

I95 /SR1 MALL INTERCHANGE

CONTRACT	28-090-03	BRIDGE NO.	X
COUNTY	NEW CASTLE	DESIGNED BY:	RKK
		CHECKED BY:	RKK

CROSS SECTIONS

SHEET NO.	29
TOTAL SHTS.	286

4/23/2009 10:50:45 AM
M:\PROJECTS\DOT\ROSS\03\ROSS_TRMPK_SR1MALL\CADD\28090031_PLANS\CD109_SR1.DGN

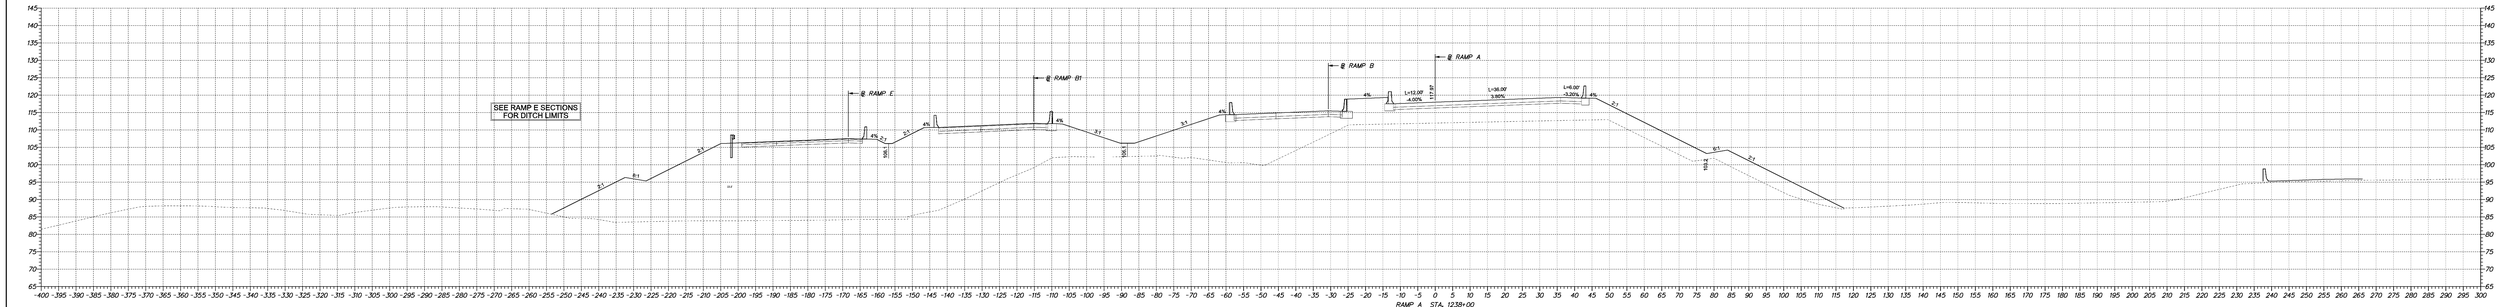

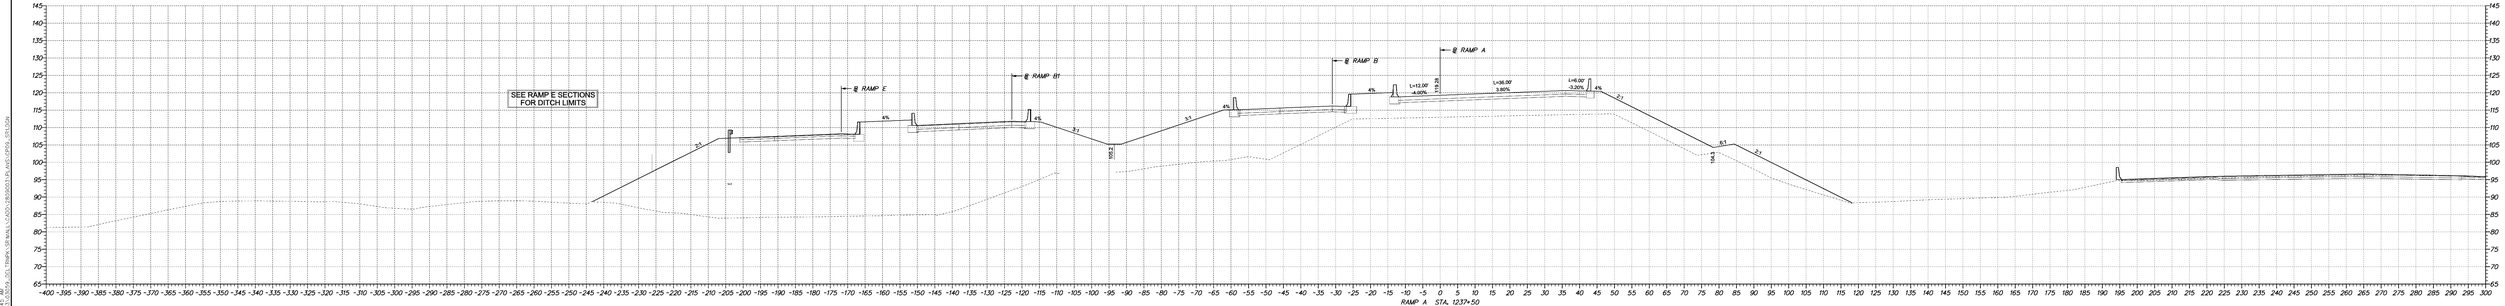

DELAWARE DEPARTMENT OF TRANSPORTATION

ADDENDUMS / REVISIONS

SCALE 0 10 20 30 FEET

I95 /SR1 MALL INTERCHANGE

CONTRACT 28-090-03	BRIDGE NO. X	CROSS SECTIONS	SHEET NO. 30
COUNTY NEW CASTLE	DESIGNED BY: RKK		TOTAL SHTS. 286
	CHECKED BY: RKK		

4/23/2009 10:50:45 AM
M:\PROJECTS\2008\10\2008-03\CS\TRMPL\SR1MALL\CADD\2809003-PLANS-CROSS-SR1.DGN

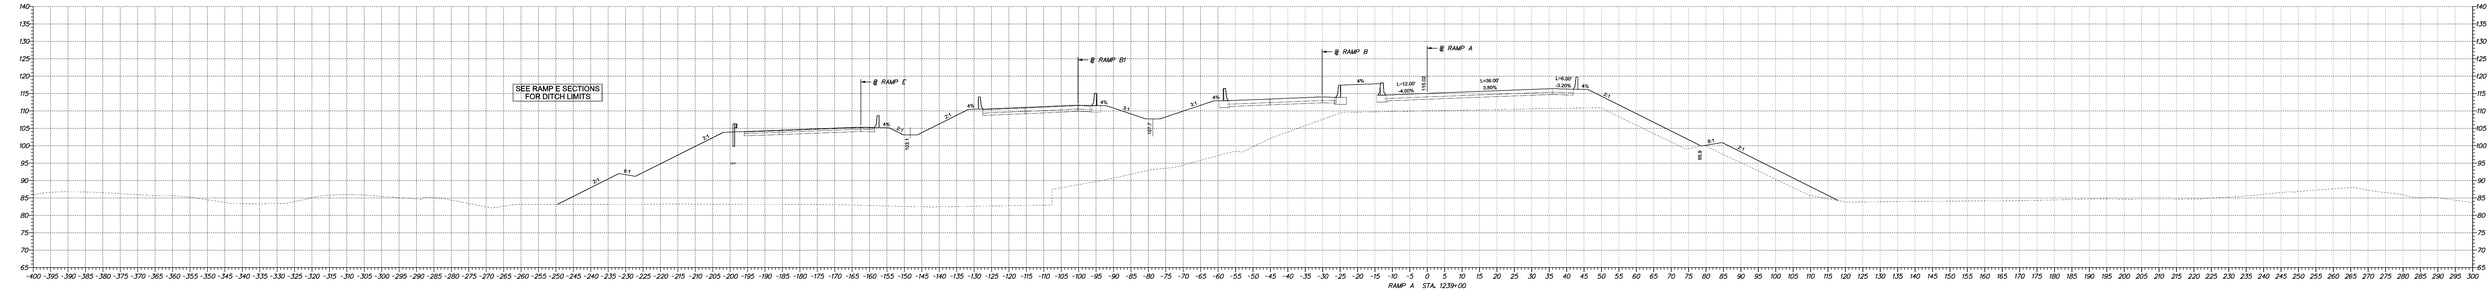

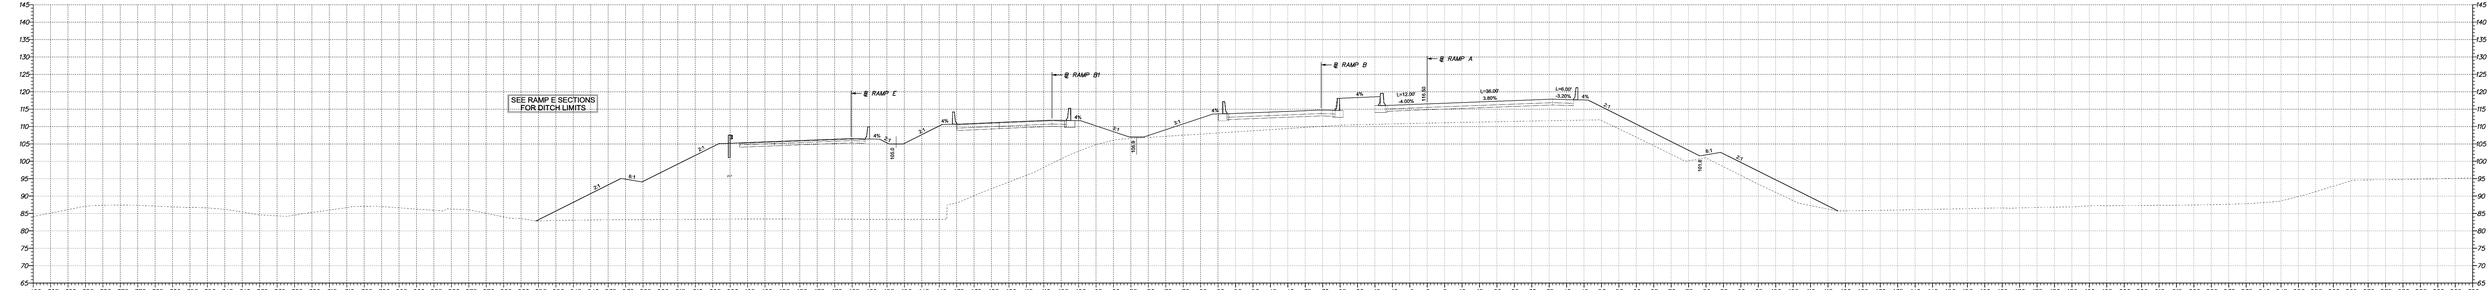

DELAWARE
DEPARTMENT OF TRANSPORTATION

ADDENDUMS / REVISIONS	

SCALE 0 10 20 30 FEET

I95 /SR1 MALL INTERCHANGE

CONTRACT	BRIDGE NO.	X
28-090-03	DESIGNED BY: RKK	
COUNTY	CHECKED BY: RKK	
NEW CASTLE		

CROSS SECTIONS

SHEET NO.
31
TOTAL SHTS.
286

4/23/2009 10:50:45 AM
M:\PROJECTS\DOT\50XXXX\50XXXX_TRMPK_SR1MALL\LT-ADD\28090031_PLANS_CP09_SR1.DGN

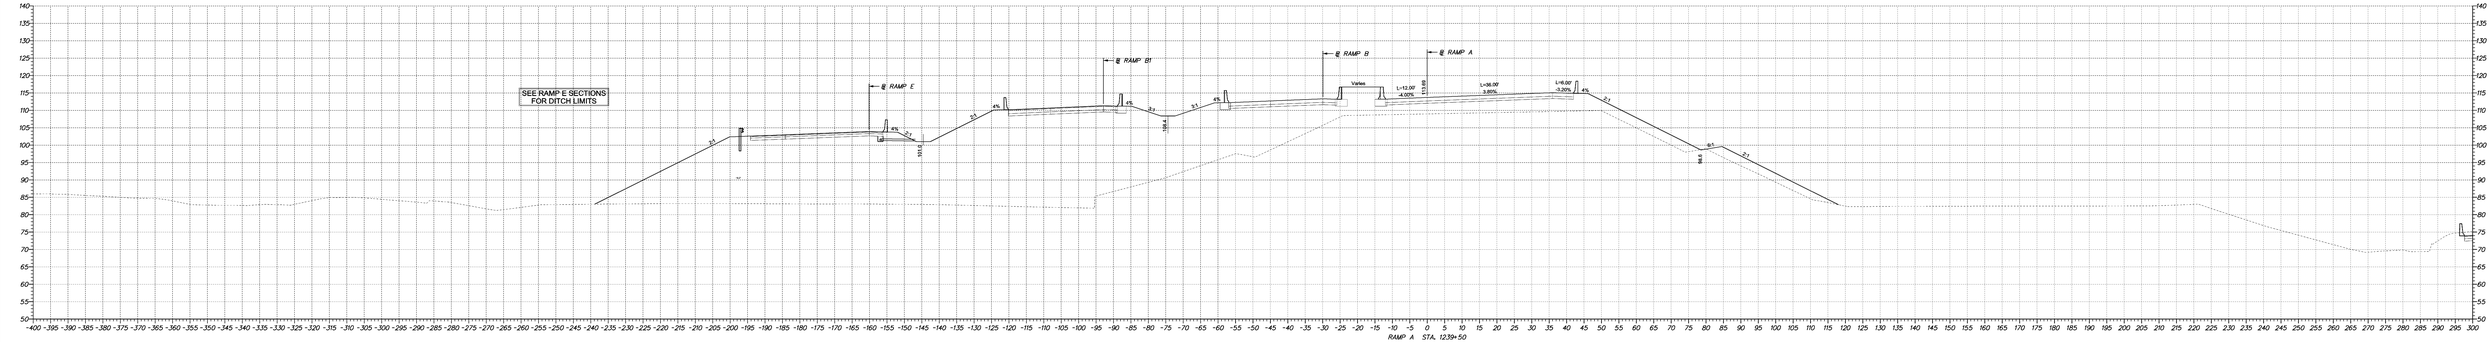

DELAWARE
DEPARTMENT OF TRANSPORTATION

ADDENDUMS / REVISIONS	

SCALE
0 10 20 30
FEET

I95 /SR1 MALL INTERCHANGE

CONTRACT	28-090-03	BRIDGE NO.	X
COUNTY	NEW CASTLE	DESIGNED BY:	RKK
		CHECKED BY:	RKK

CROSS SECTIONS

SHEET NO.	32
TOTAL SHTS.	286

4/23/2009 10:50:45 AM
M:\PROJECTS\2008\1-PLANS\2009-01\PLANS\CROSS SECTIONS\CROSS SECTIONS.DGN

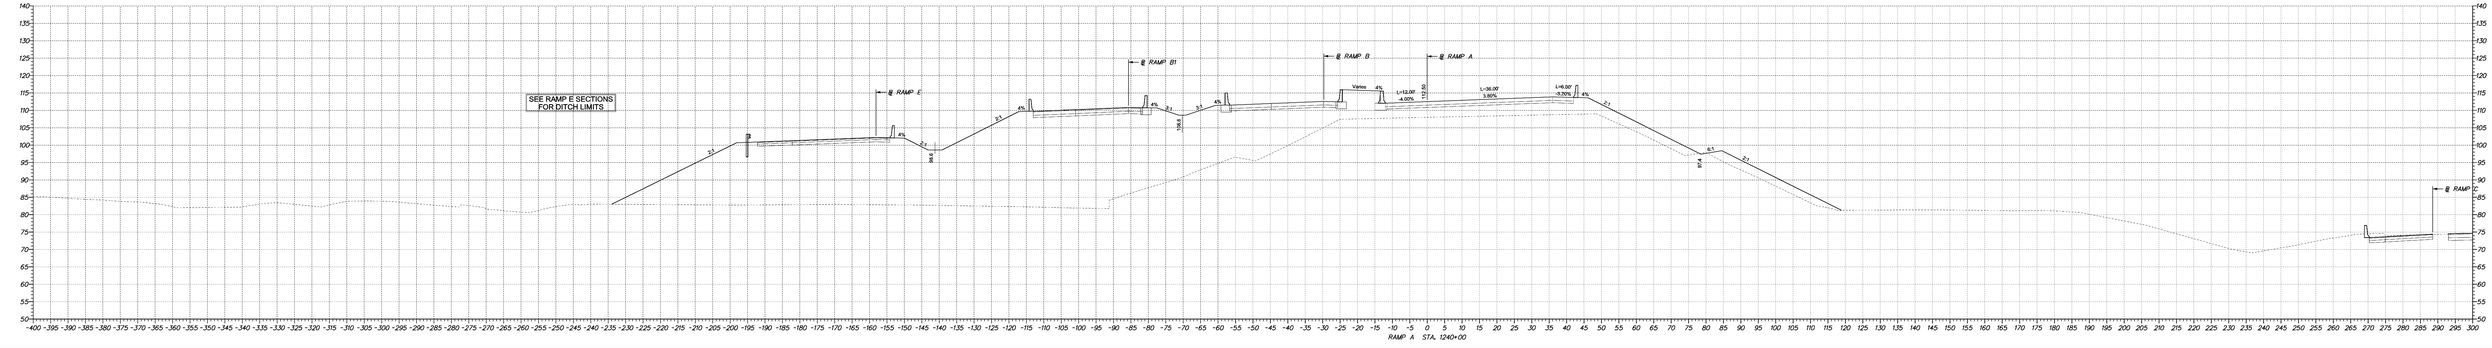

DELAWARE
DEPARTMENT OF TRANSPORTATION

ADDENDUMS / REVISIONS

SCALE
0 10 20 30
FEET

I95 /SR1 MALL INTERCHANGE

CONTRACT	28-090-03	BRIDGE NO.	X
COUNTY	NEW CASTLE	DESIGNED BY:	RKK
		CHECKED BY:	RKK

CROSS SECTIONS

SHEET NO.	33
TOTAL SHTS.	286

4/23/2009 10:50:45 AM
M:\PROJECTS\2008\1-95\03-SR1-TRMPK-SR1MALL\CADD\28090S1\PLANS\CROSS SECTIONS

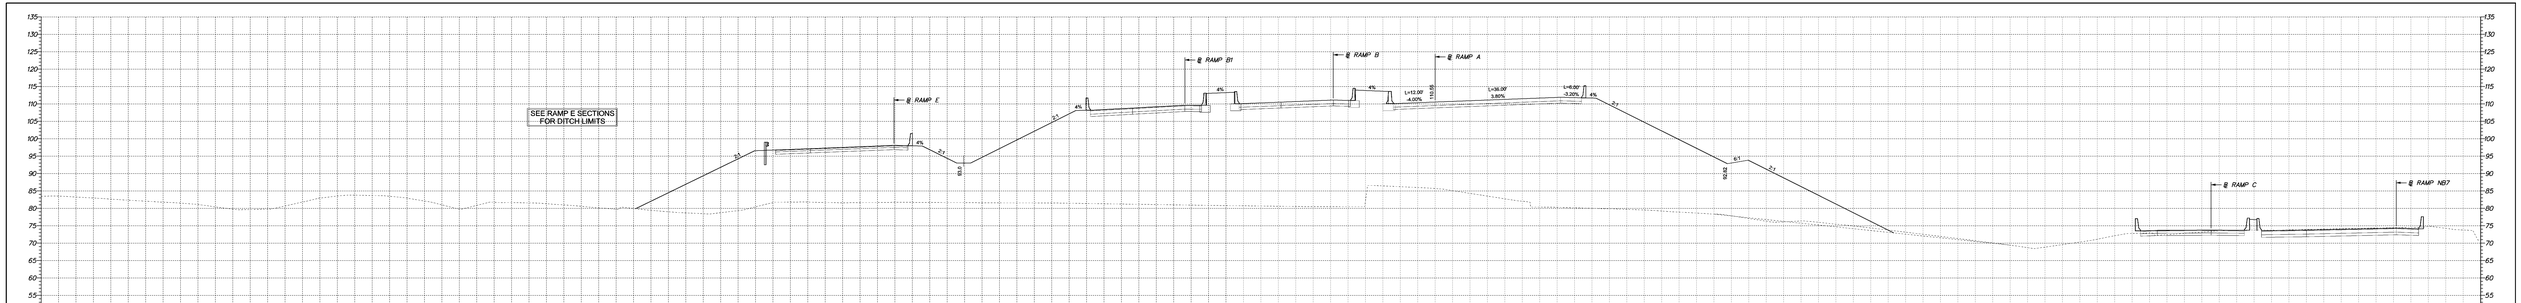

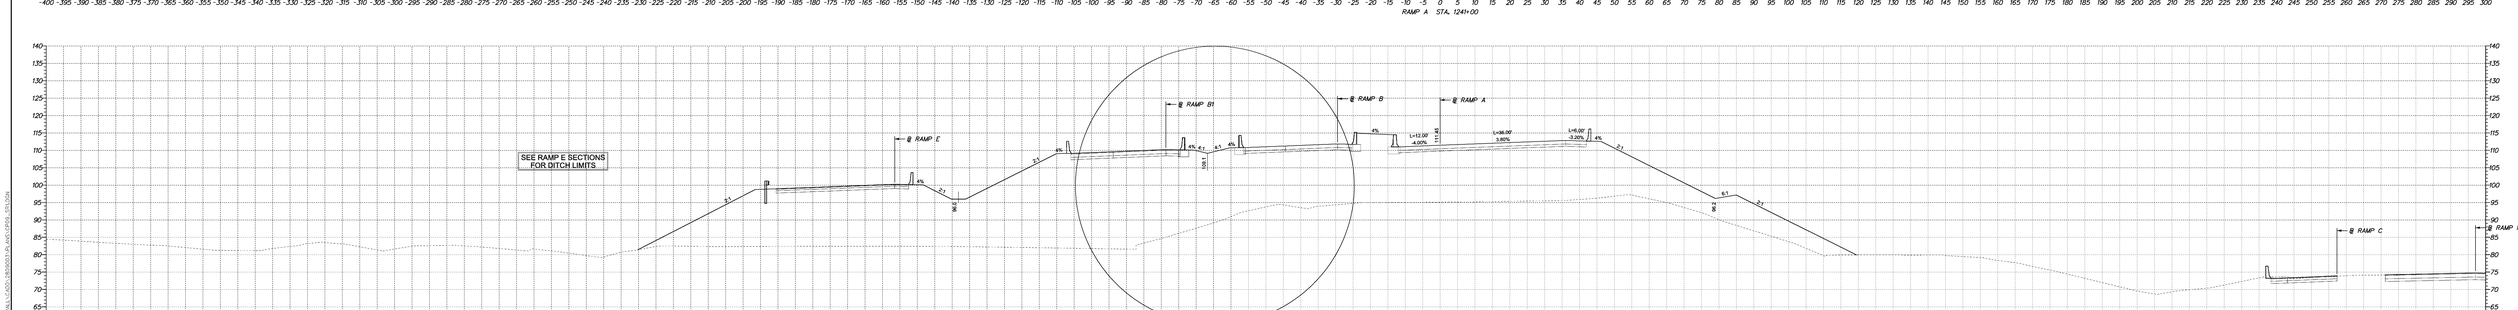

DELAWARE DEPARTMENT OF TRANSPORTATION

ADDENDUMS / REVISIONS	

SCALE 0 10 20 30 FEET

I95 /SR1 MALL INTERCHANGE

CONTRACT	BRIDGE NO.	X
28-090-03	DESIGNED BY: RKK	
COUNTY	CHECKED BY: RKK	
NEW CASTLE		

CROSS SECTIONS

SHEET NO.
34
TOTAL SHTS.
286

4/23/2009 10:50:45 AM
M:\PROJECTS\2008\1050\03\DOCS\TRNPK\SRMALL\CADD\28090031\PLANS\CP09_SR1.DGN

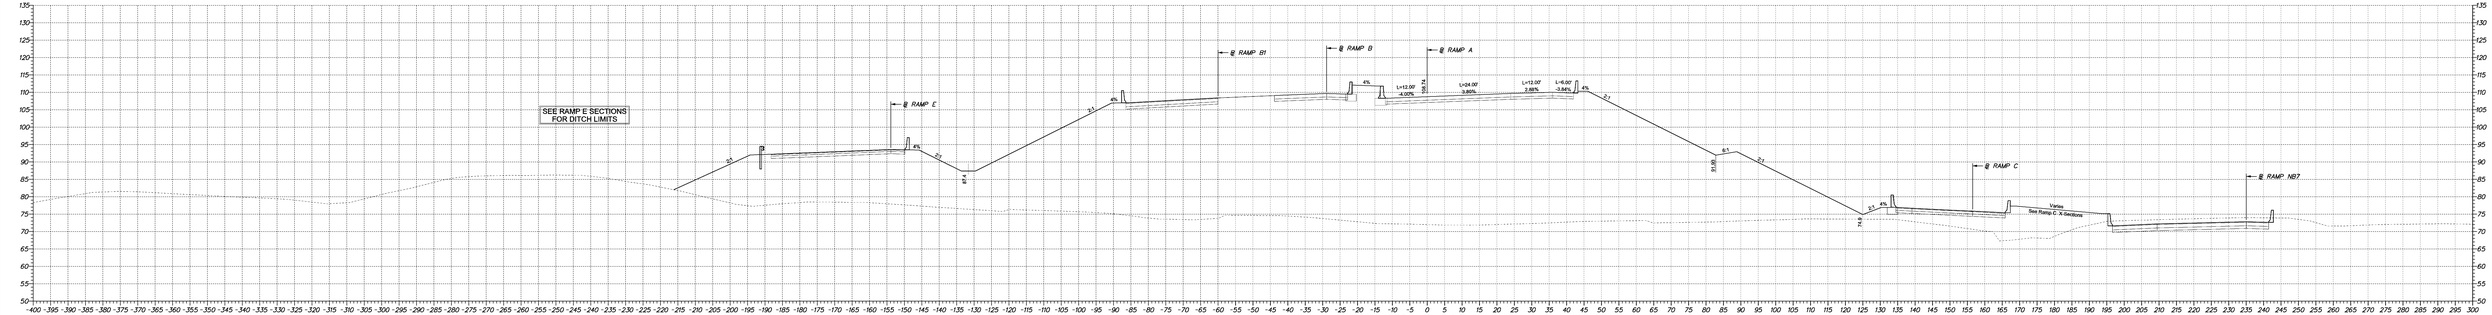

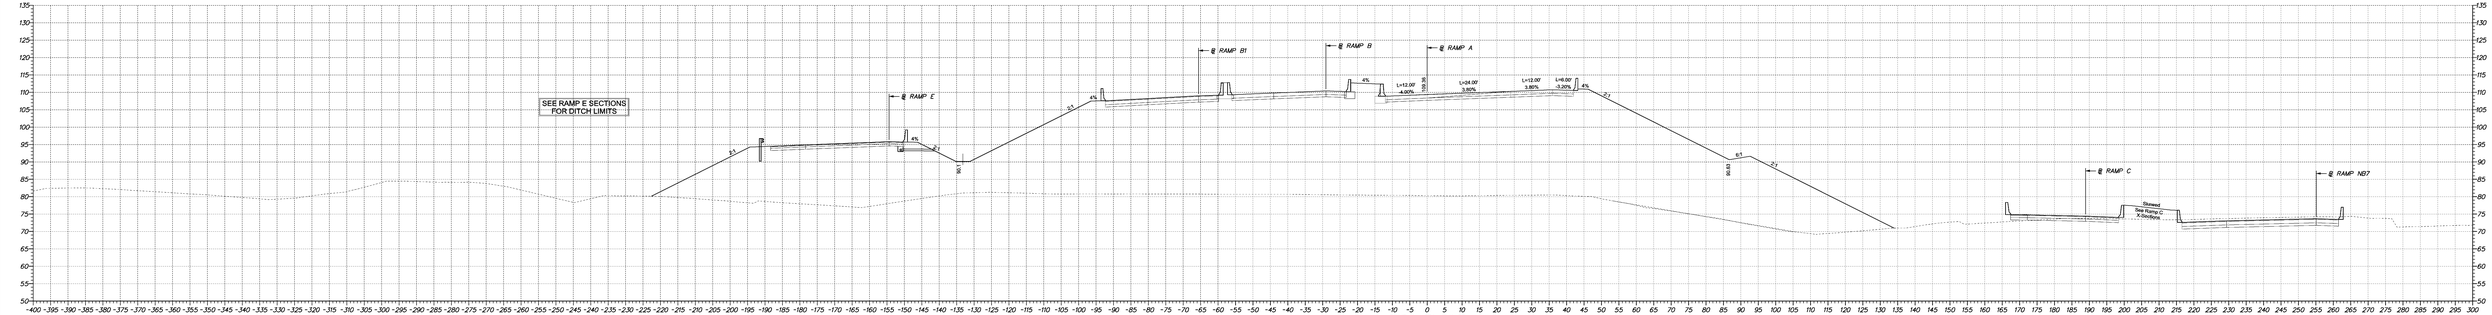

DELAWARE
DEPARTMENT OF TRANSPORTATION

ADDENDUMS / REVISIONS	

SCALE 0 10 20 30 FEET

I95 /SR1 MALL INTERCHANGE

CONTRACT	28-090-03	BRIDGE NO.	X
COUNTY	NEW CASTLE	DESIGNED BY:	RKK
		CHECKED BY:	RKK

CROSS SECTIONS

SHEET NO.	35
TOTAL SHTS.	286

4/23/2009 10:50:45 AM
M:\PROJECTS\CADD\CROSS\CS\TRMPK\SR1MALL\CADD\28090031\PLANS\CD\09_CS1.DGN

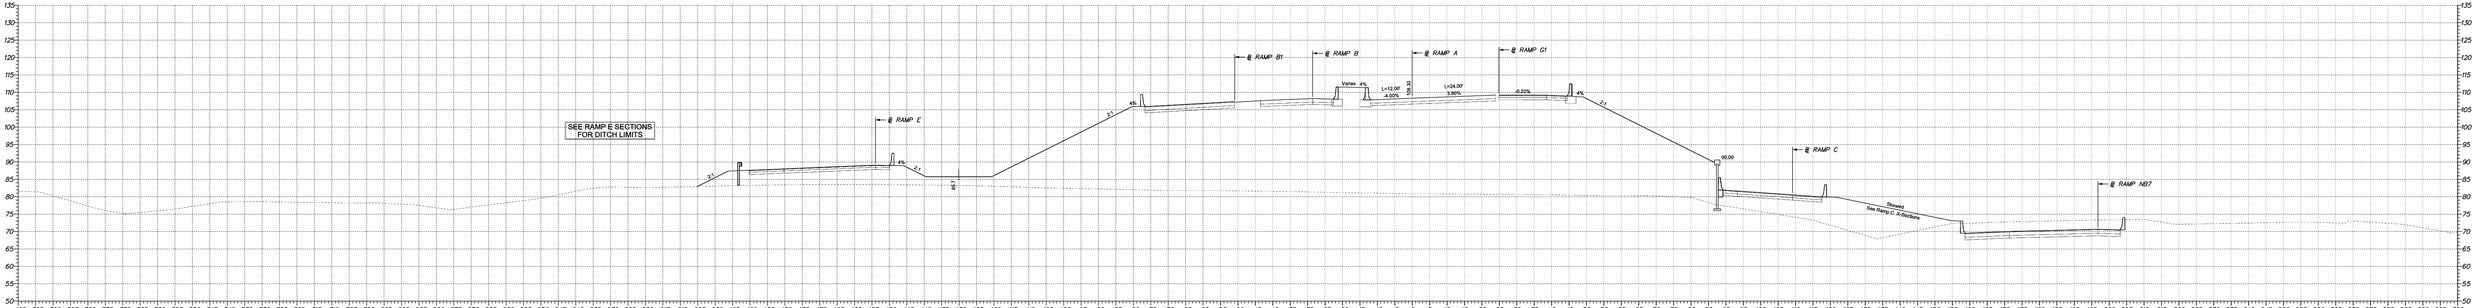

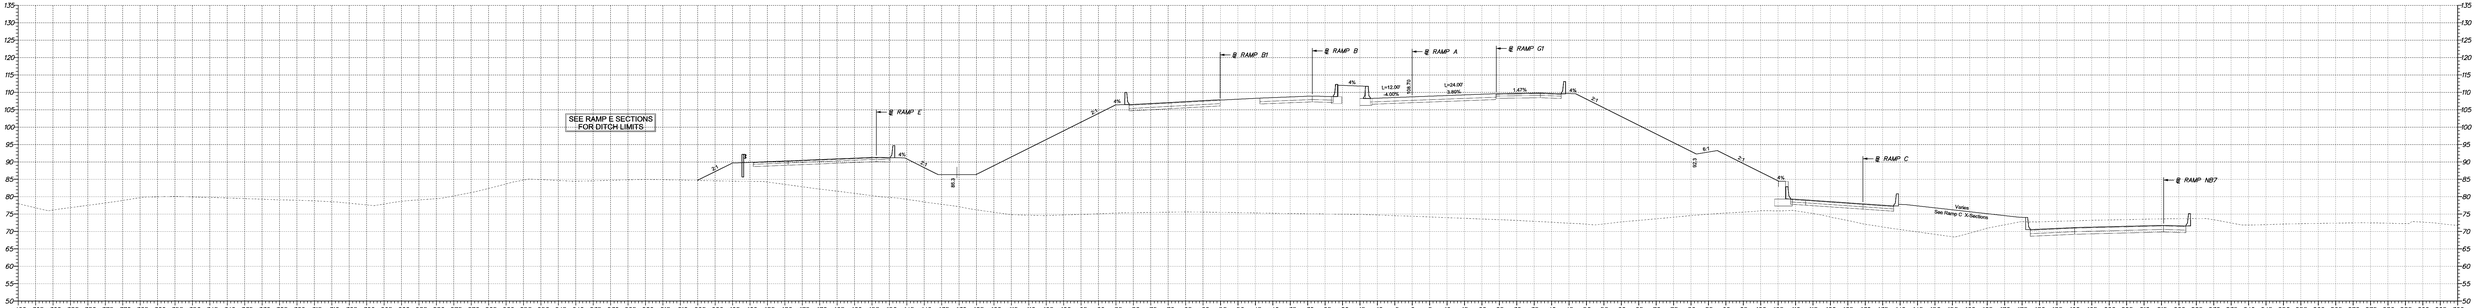

DELAWARE
DEPARTMENT OF TRANSPORTATION

ADDENDUMS / REVISIONS	

SCALE 0 10 20 30 FEET

I95 /SR1 MALL INTERCHANGE

CONTRACT 28-090-03	BRIDGE NO. X		
COUNTY NEW CASTLE	DESIGNED BY: RKK		
	CHECKED BY: RKK		

CROSS SECTIONS

SHEET NO.	36
TOTAL SHTS.	286

4/23/2009 10:50:45 AM
M:\PROJECTS\2008\50XXX\201-TRMPK-SR1MALL\CADD\28090031\PLANS\CP09_001.DGN

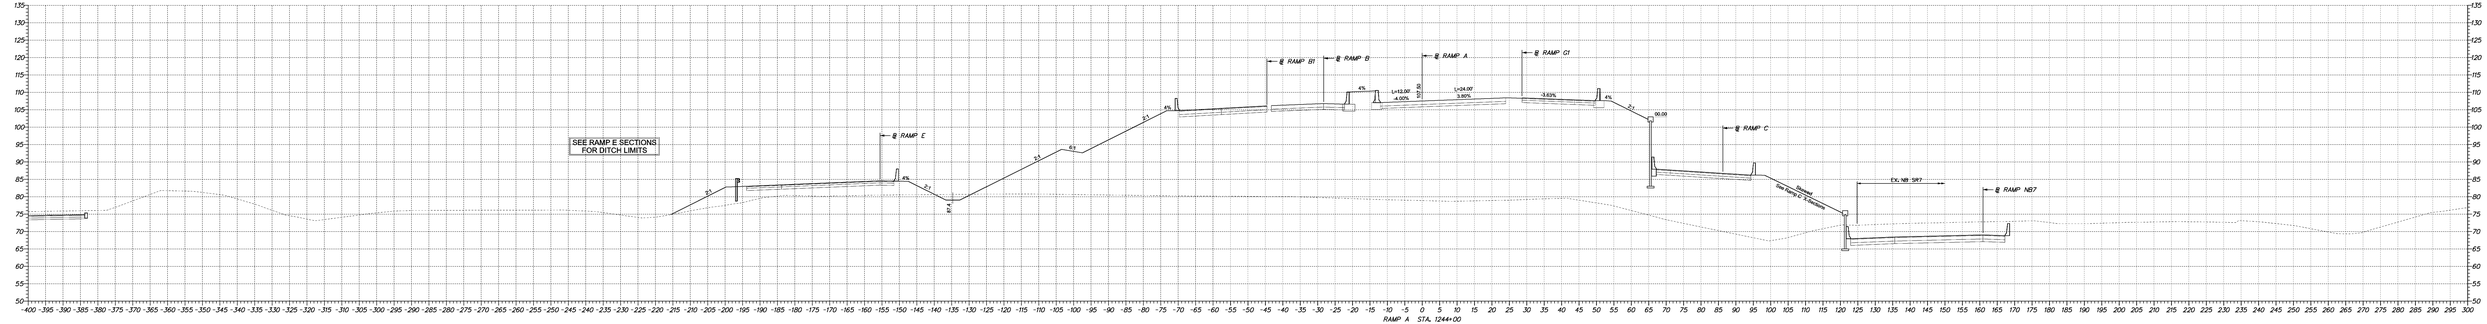

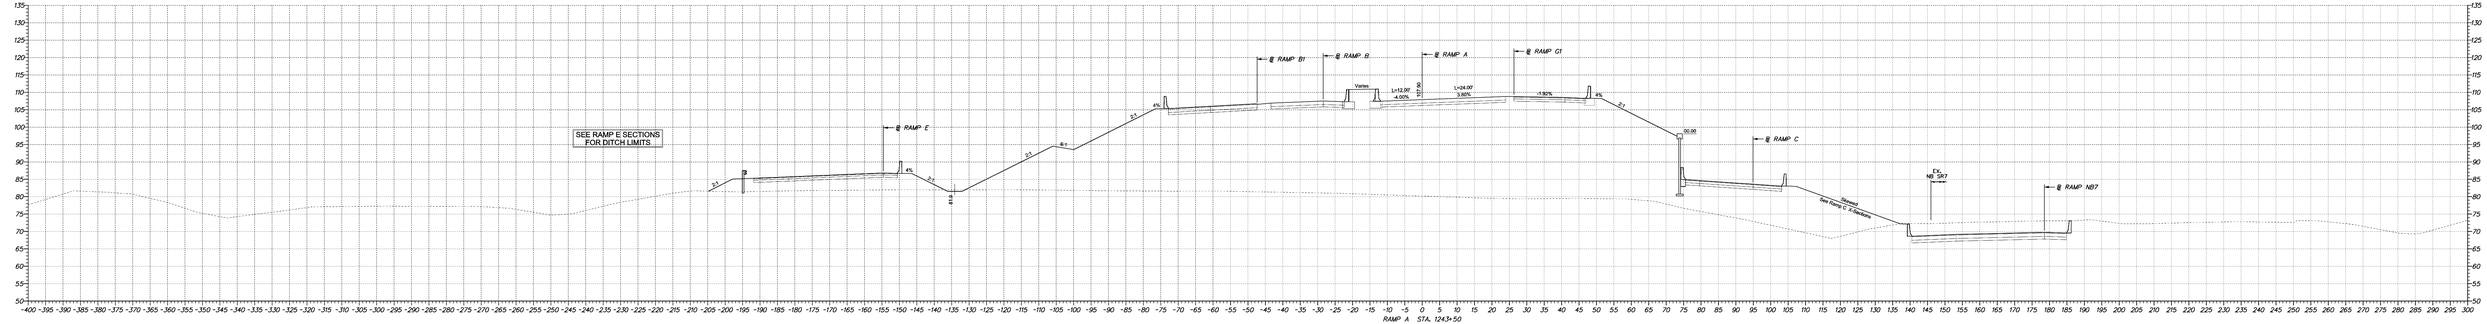

DELAWARE
DEPARTMENT OF TRANSPORTATION

ADDENDUMS / REVISIONS	

SCALE 0 10 20 30 FEET

I95 /SR1 MALL INTERCHANGE

CONTRACT 28-090-03	BRIDGE NO. X	CROSS SECTIONS	SHEET NO. 37
COUNTY NEW CASTLE	DESIGNED BY: RKK		TOTAL SHTS. 286
	CHECKED BY: RKK		

4/23/2009 10:50:45 AM
M:\PROJECTS\2008\50XXX\50XXX_TRMPK_SR1MALL\CADD\28090513_PLANS_CD\09_SD1.DGN

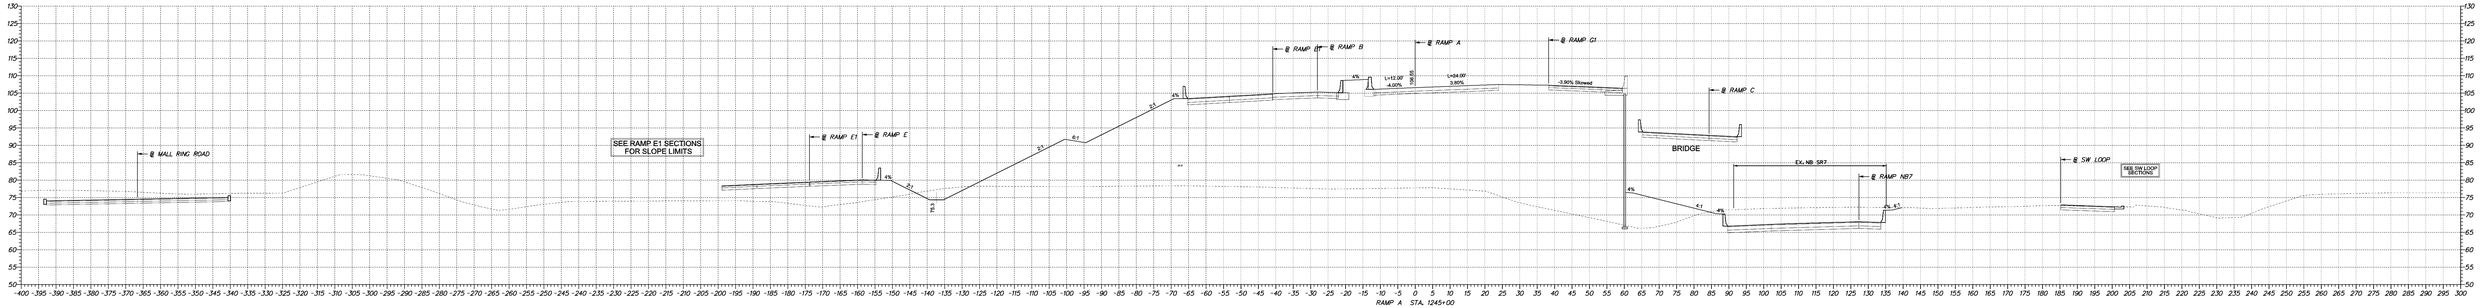

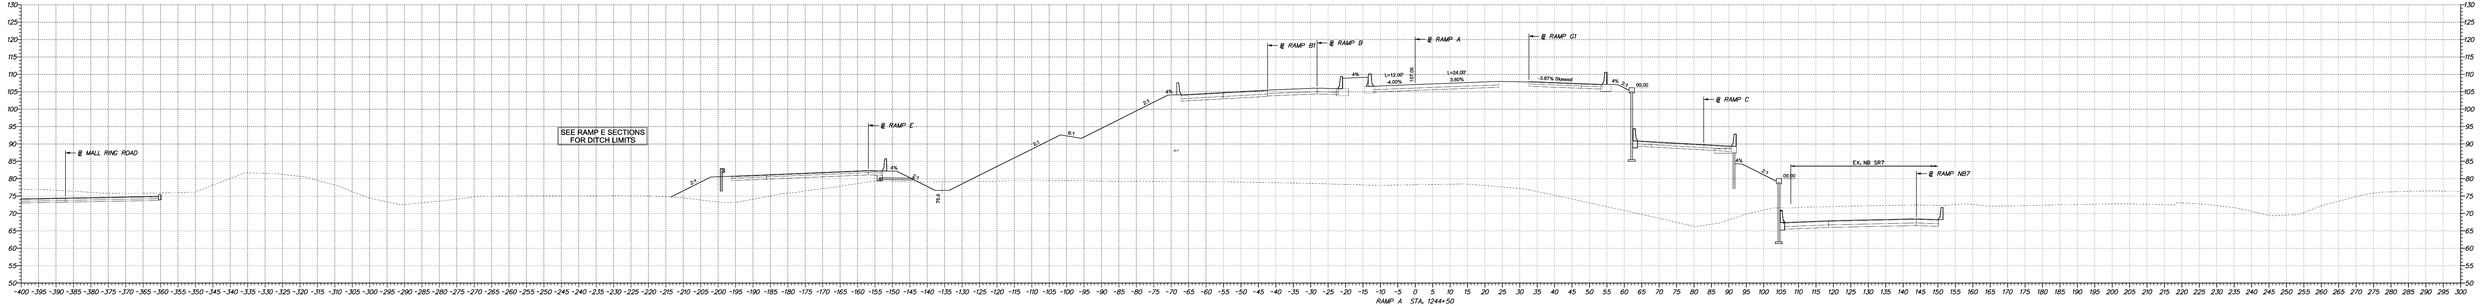

DELAWARE
DEPARTMENT OF TRANSPORTATION

ADDENDUMS / REVISIONS	

SCALE 0 10 20 30 FEET

I95 /SR1 MALL INTERCHANGE

CONTRACT 28-090-03	BRIDGE NO. X	CROSS SECTIONS	SHEET NO. 38
COUNTY NEW CASTLE	DESIGNED BY: RKK		TOTAL SHTS. 286
	CHECKED BY: RKK		

4/23/2009 10:50:45 AM
M:\PROJECTS\2008\1050\03\DOT\TRMPK\SR1MALL\CADD\28090031.PLANS\CP09_031.DGN

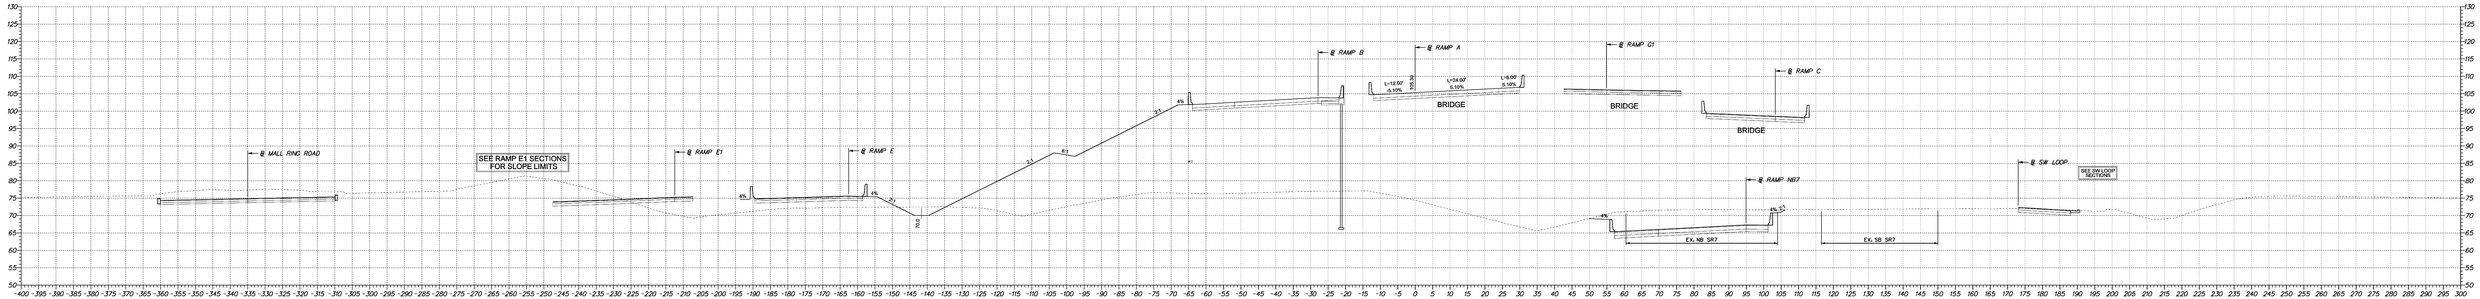

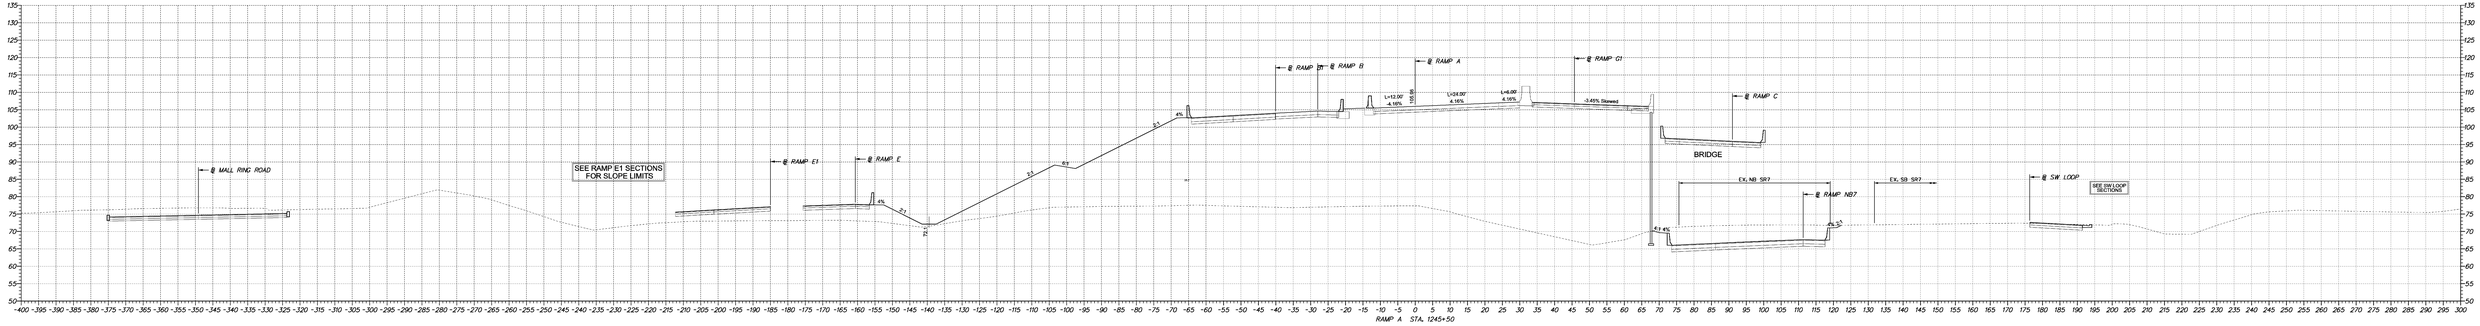

DELAWARE
DEPARTMENT OF TRANSPORTATION

ADDENDUMS / REVISIONS	

SCALE 0 10 20 30 FEET

I95 /SR1 MALL INTERCHANGE

CONTRACT	28-090-03	BRIDGE NO.	X
COUNTY	NEW CASTLE	DESIGNED BY:	RKK
		CHECKED BY:	RKK

CROSS SECTIONS

SHEET NO.	39
TOTAL SHTS.	286

4/23/2009 10:50:45 AM
M:\PROJECTS\2008\1050503\DELTRAN\DRMALL\CADD\28090031_PLANS\CROSS_SECTION

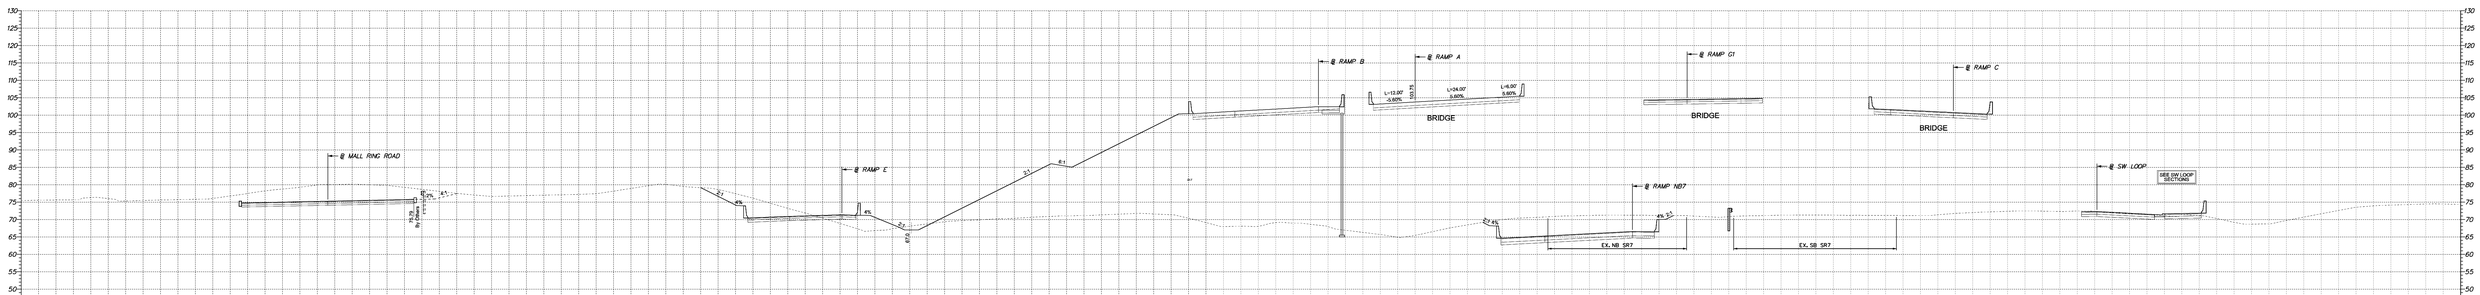

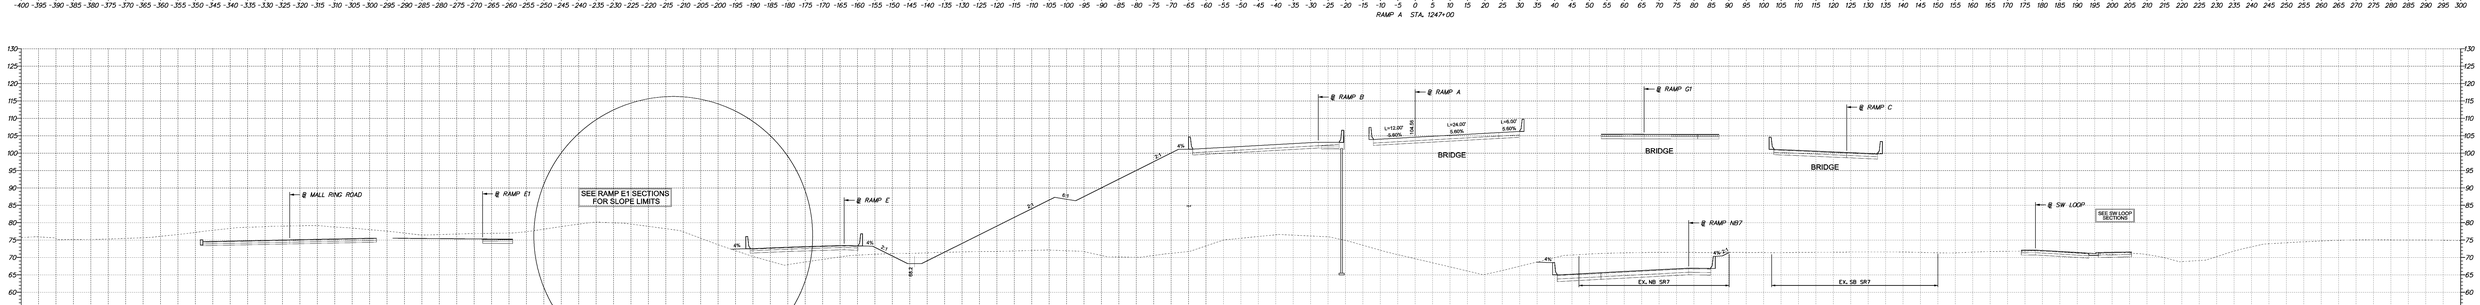

DELAWARE
DEPARTMENT OF TRANSPORTATION

ADDENDUMS / REVISIONS	

SCALE 0 10 20 30 FEET

I95 /SR1 MALL INTERCHANGE

CONTRACT	28-090-03	BRIDGE NO.	X
COUNTY	NEW CASTLE	DESIGNED BY:	RKK
		CHECKED BY:	RKK

CROSS SECTIONS

SHEET NO.	40
TOTAL SHTS.	286

4/23/2009 10:50:45 AM
M:\PROJECTS\D0031\D0033\D0033_TRMPK_SR1MALL\CADD\28090031_PLANS\CROSS_SECTION

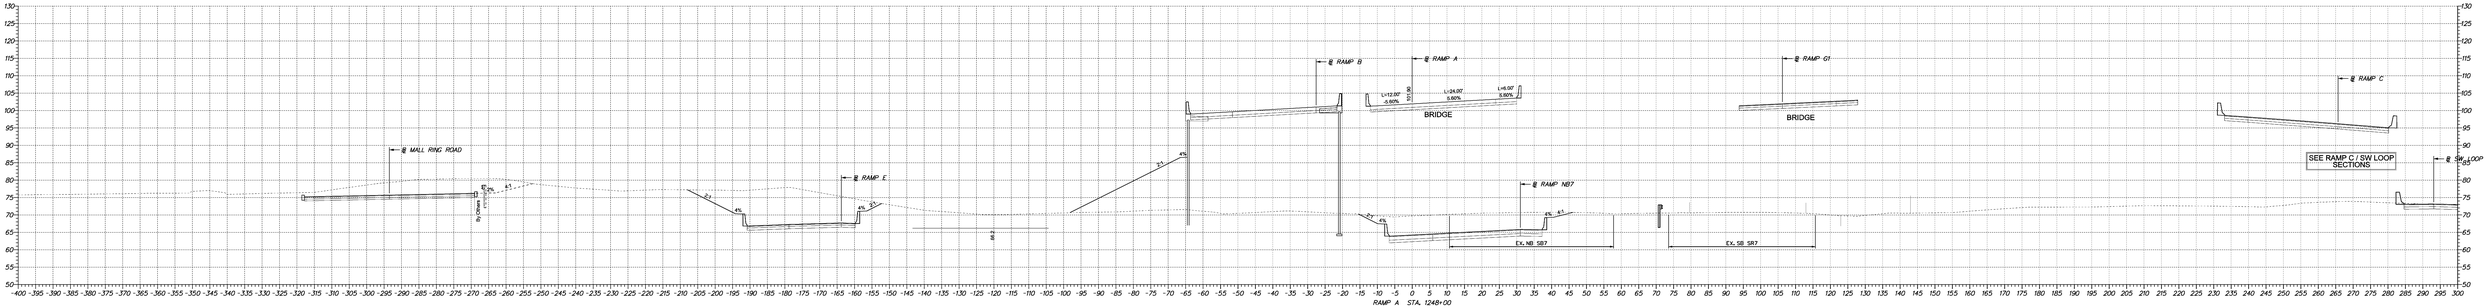

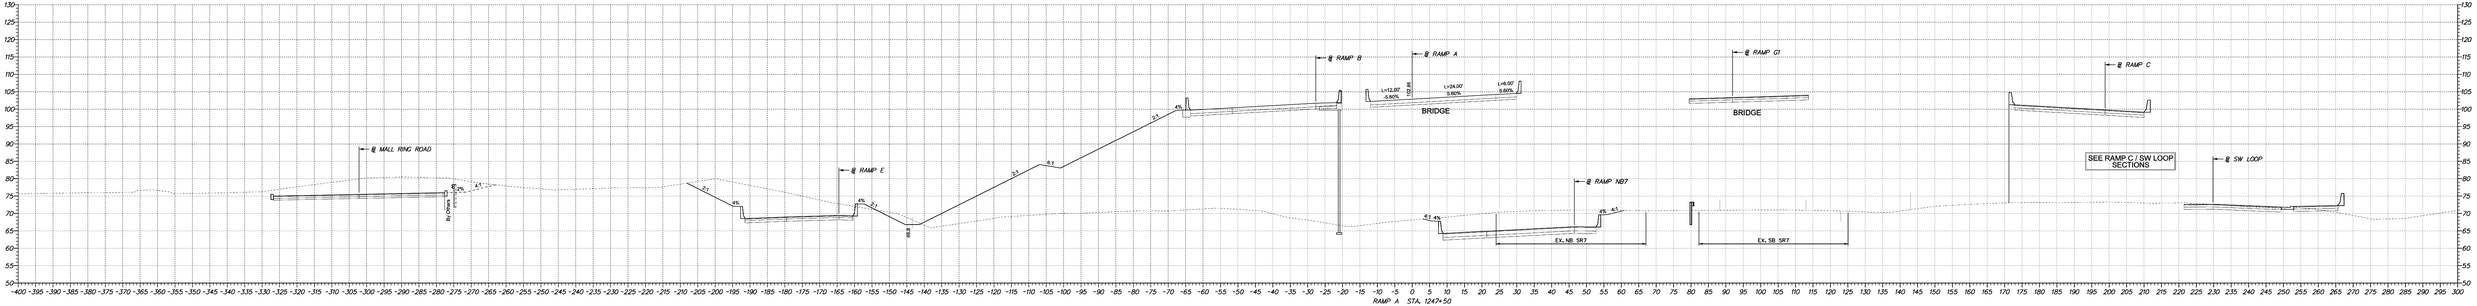

DELAWARE
DEPARTMENT OF TRANSPORTATION

ADDENDUMS / REVISIONS	

SCALE 0 10 20 30 FEET

I95 /SR1 MALL INTERCHANGE

CONTRACT	28-090-03	BRIDGE NO.	X
COUNTY	NEW CASTLE	DESIGNED BY:	RKK
		CHECKED BY:	RKK

CROSS SECTIONS

SHEET NO.	41
TOTAL SHTS.	286

4/23/2009 10:50:45 AM
M:\PROJECTS\2008\1050XXX\201-TRMPK-SR1MALL\CADD\28090031-PLANS-CP09_SR1.DGN

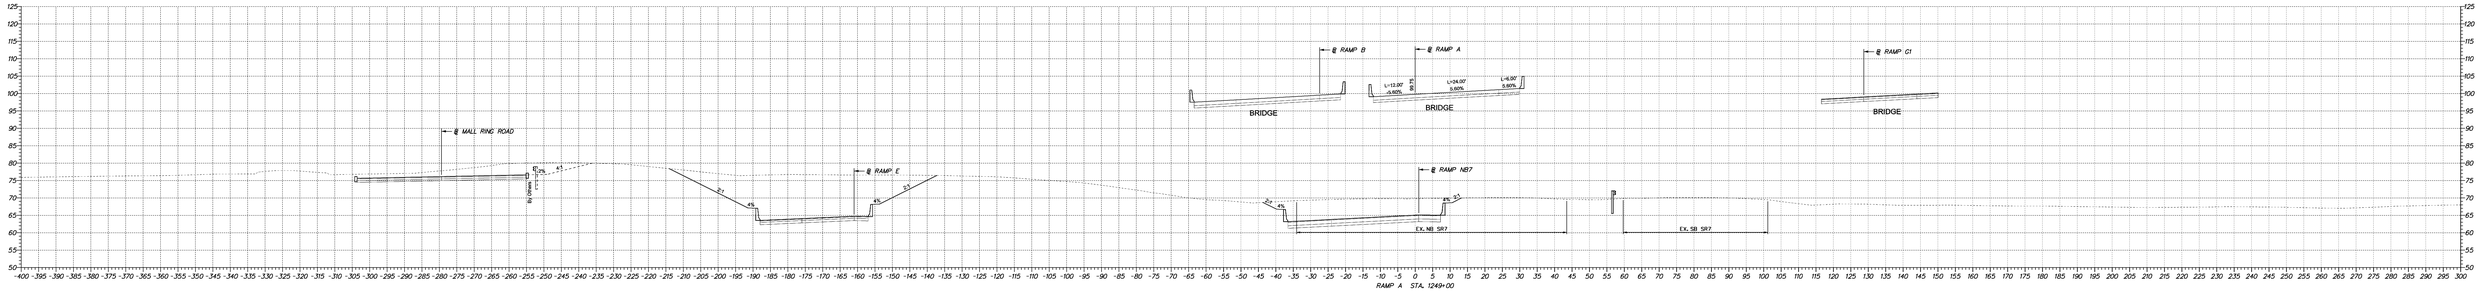

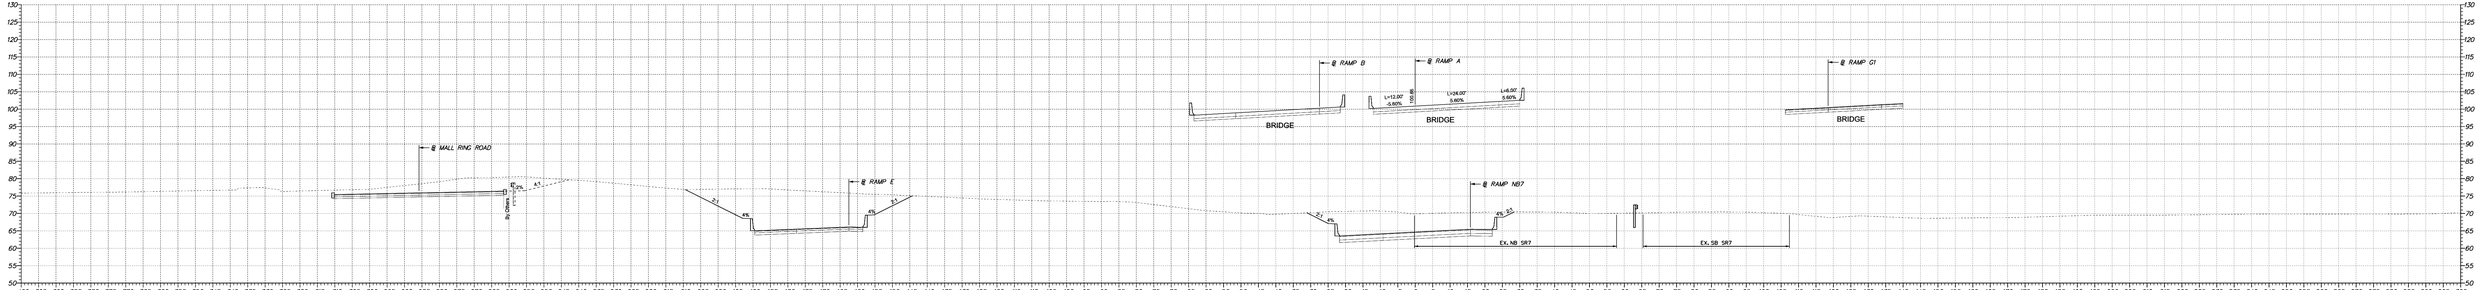

DELAWARE
DEPARTMENT OF TRANSPORTATION

ADDENDUMS / REVISIONS	

SCALE 0 10 20 30 FEET

I95 /SR1 MALL INTERCHANGE

CONTRACT	28-090-03	BRIDGE NO.	X
COUNTY	NEW CASTLE	DESIGNED BY:	RKK
		CHECKED BY:	RKK

CROSS SECTIONS

SHEET NO.	42
TOTAL SHTS.	286

4/23/2009 10:50:45 AM
M:\PROJECTS\2008\1500\1500_TRMPK-SR1MALL\CADD\28090031\PLANS\CP09_SR1.DGN

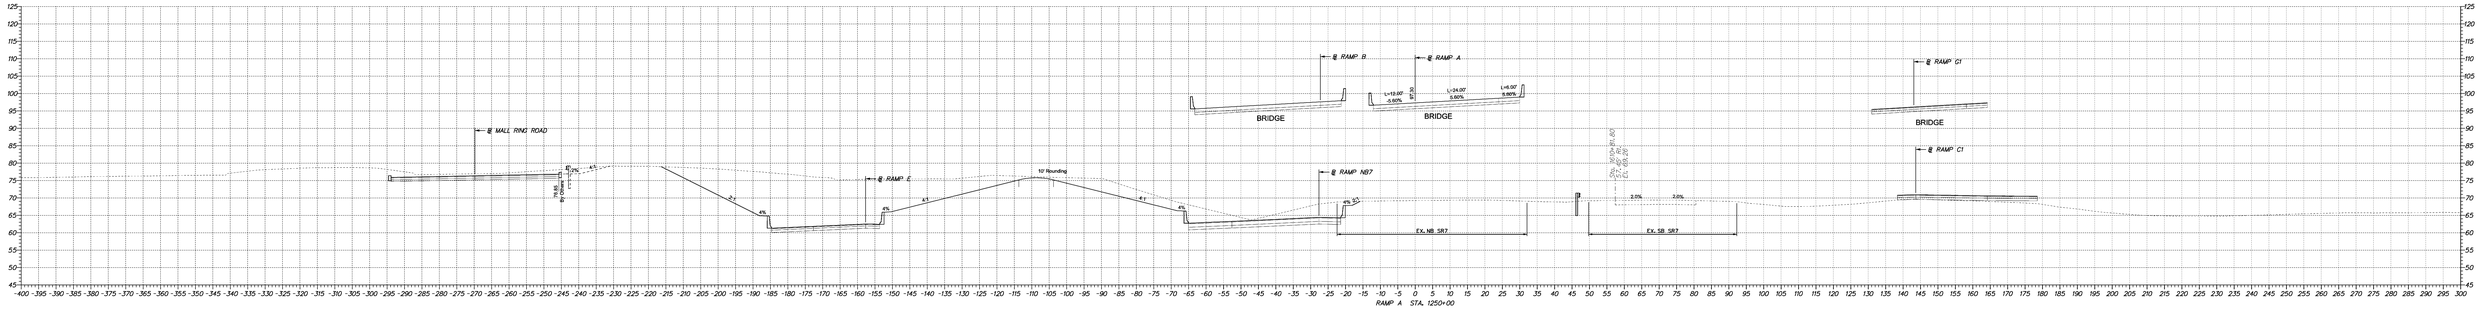

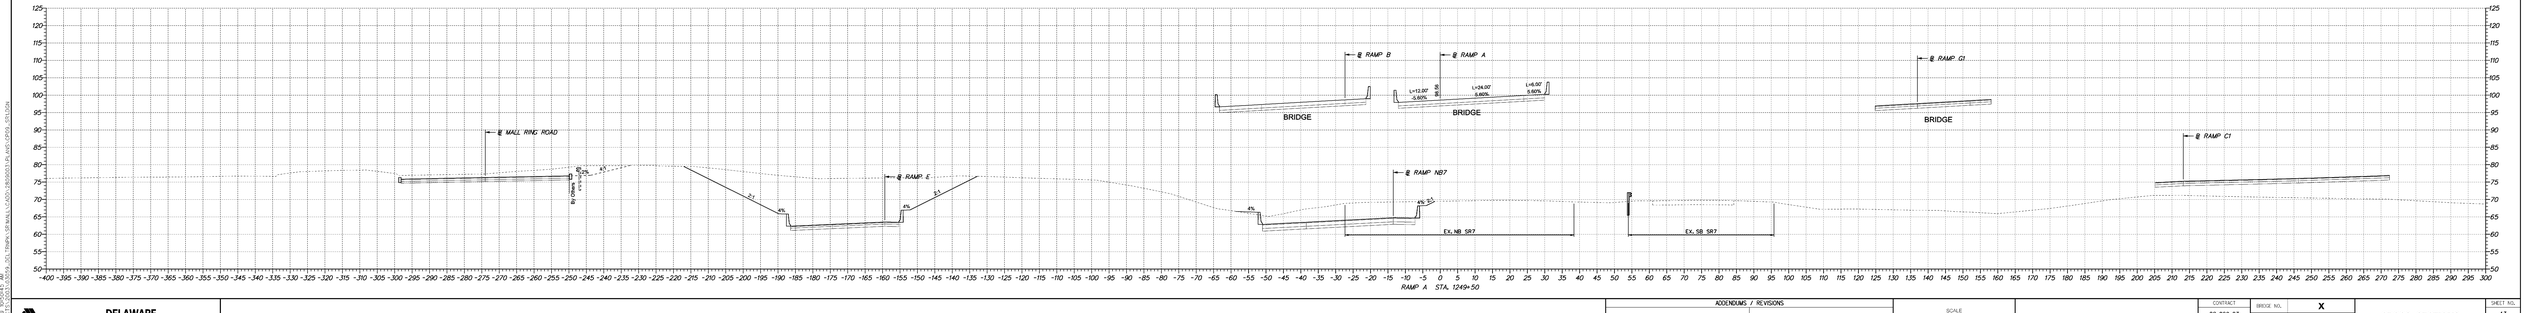

DELAWARE
DEPARTMENT OF TRANSPORTATION

ADDENDUMS / REVISIONS	

SCALE 0 10 20 30 FEET

I95 /SR1 MALL INTERCHANGE

CONTRACT	28-090-03	BRIDGE NO.	X
COUNTY	NEW CASTLE	DESIGNED BY:	RKK
		CHECKED BY:	RKK

CROSS SECTIONS

SHEET NO.	43
TOTAL SHTS.	286

4/23/2009 10:50:45 AM
M:\PROJECTS\2008\1\0503\2503\TRMPK\SR1MALL\CADD\2809001\PLANS\CP09_SR1.DGN

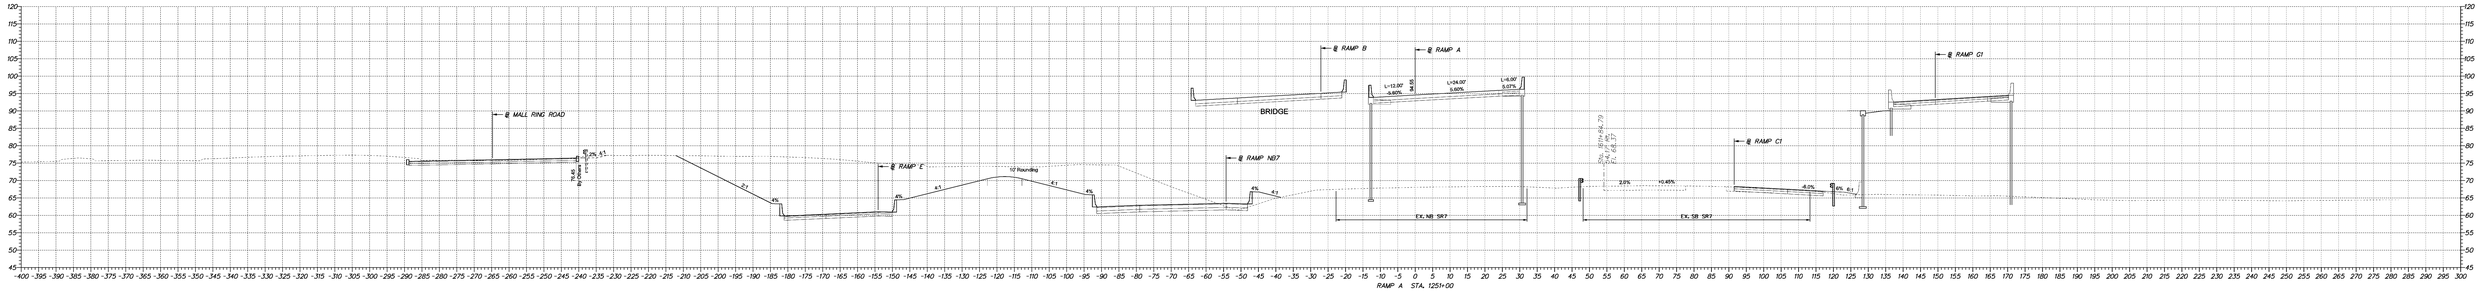

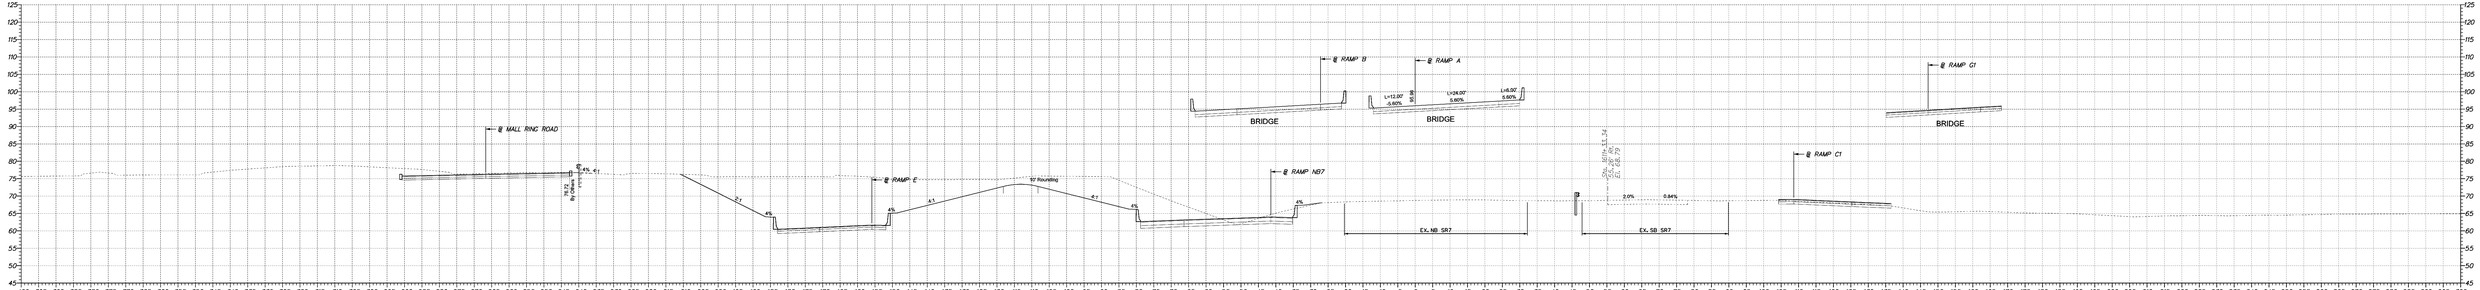

DELAWARE
DEPARTMENT OF TRANSPORTATION

ADDENDUMS / REVISIONS

SCALE
0 10 20 30
FEET

I95 /SR1 MALL INTERCHANGE

CONTRACT	28-090-03	BRIDGE NO.	X
COUNTY	NEW CASTLE	DESIGNED BY:	RKK
		CHECKED BY:	RKK

CROSS SECTIONS

SHEET NO.	44
TOTAL SHTS.	286

4/23/2009 10:50:45 AM
M:\PROJECTS\2008\1-SCS\2008-TRMPK-SR1MALL\CADD\2609003\PLANS\CROSS SECTION

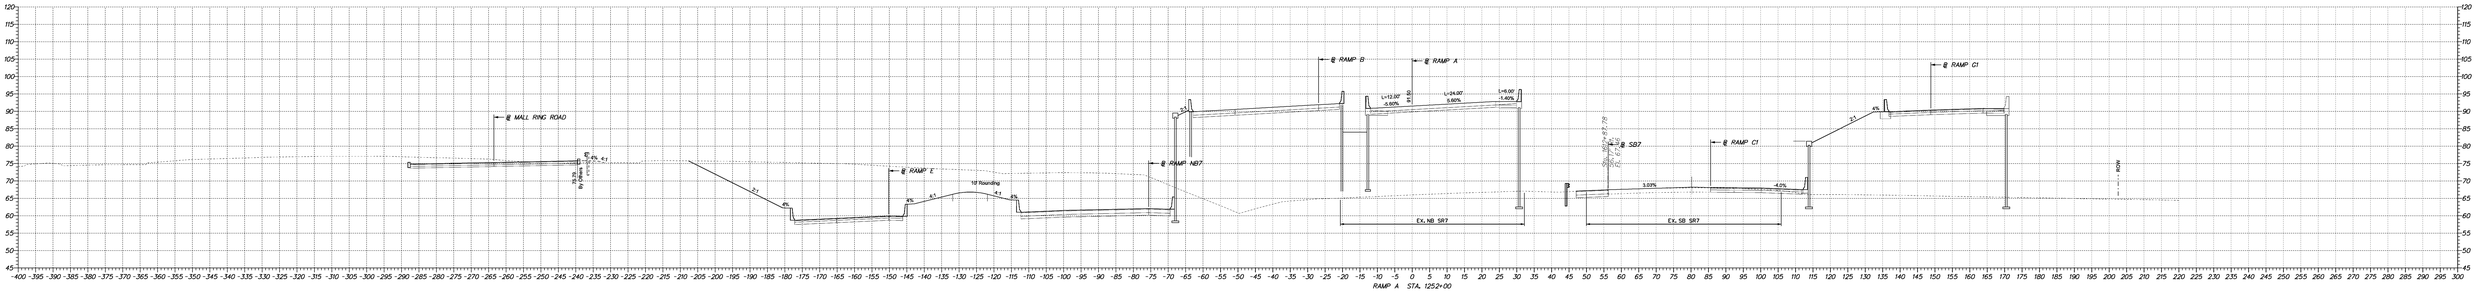

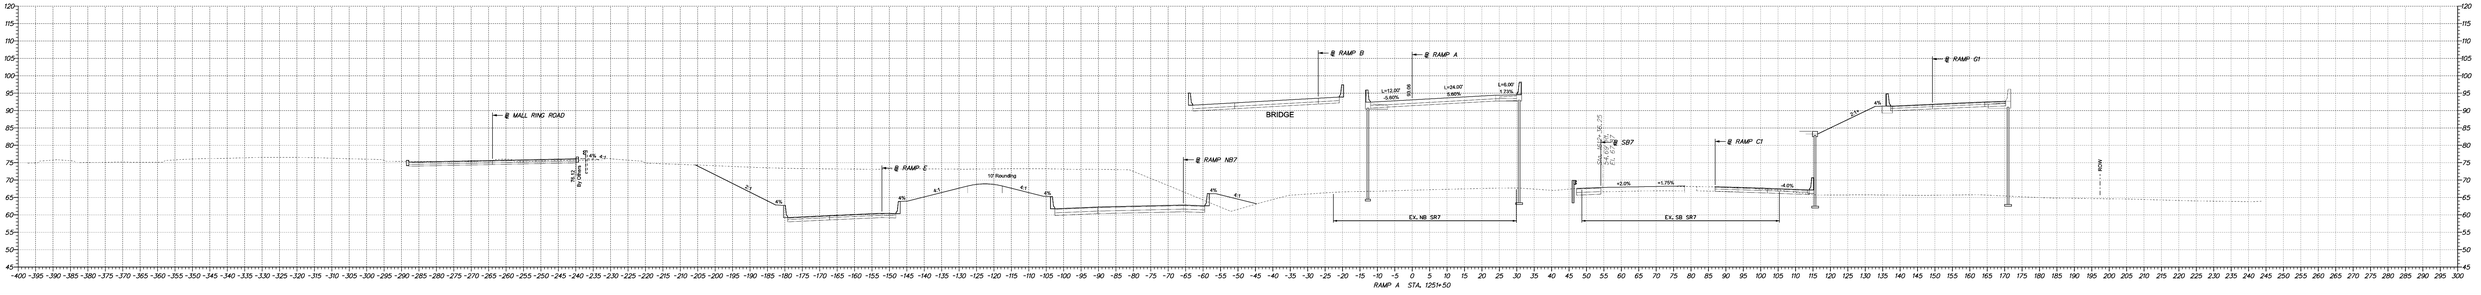

DELAWARE
DEPARTMENT OF TRANSPORTATION

ADDENDUMS / REVISIONS	

SCALE 0 10 20 30 FEET

I95 /SR1 MALL INTERCHANGE

CONTRACT	BRIDGE NO.	X
28-090-03	DESIGNED BY: RKK	
COUNTY	CHECKED BY: RKK	
NEW CASTLE		

CROSS SECTIONS

SHEET NO.
45
TOTAL SHTS.
286

4/23/2009 10:50:45 AM
M:\PROJECTS\2008\2008-03\TRNPK-SR1MALL\CADD\2009\2009-03-PLANS-CROSS-SECTION

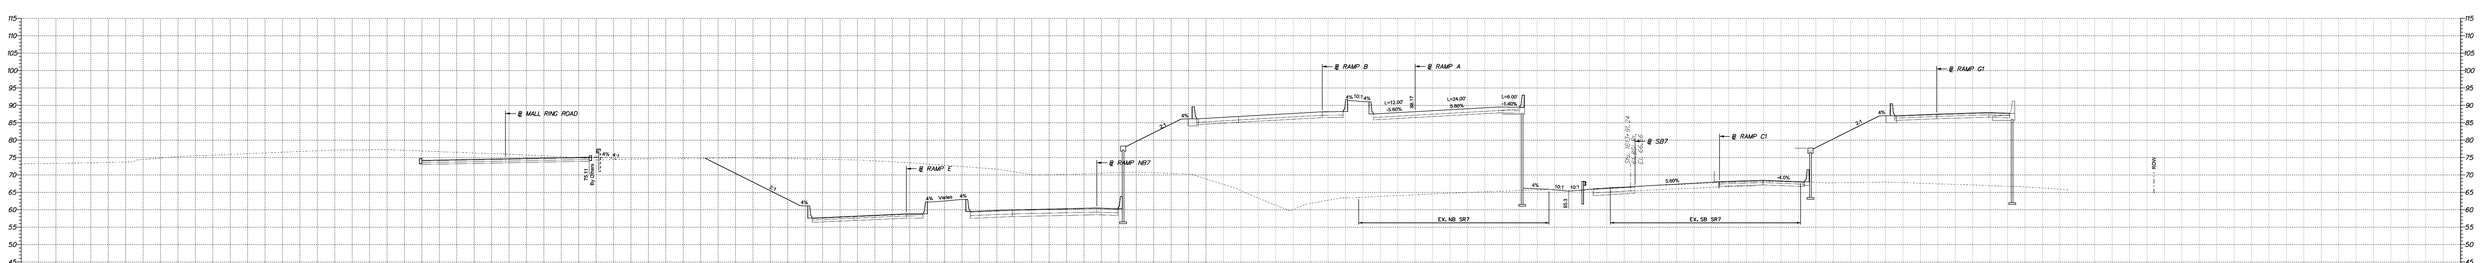

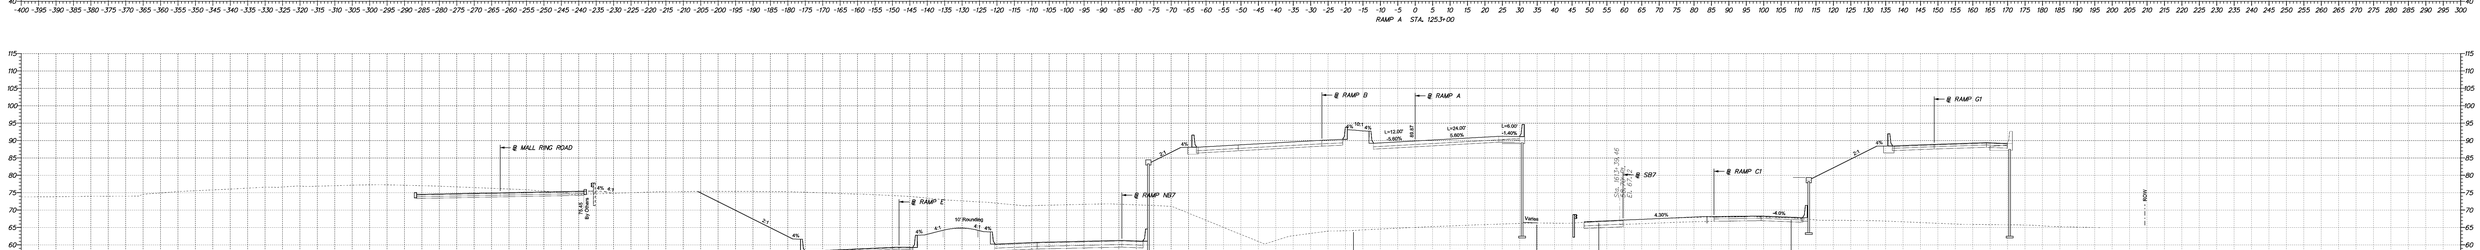

DELAWARE
DEPARTMENT OF TRANSPORTATION

ADDENDUMS / REVISIONS	

SCALE 0 10 20 30 FEET

I95 /SR1 MALL INTERCHANGE

CONTRACT	28-090-03	BRIDGE NO.	X
COUNTY	NEW CASTLE	DESIGNED BY:	RKK
		CHECKED BY:	RKK

CROSS SECTIONS

SHEET NO.	46
TOTAL SHTS.	286

4/23/2009 10:50:45 AM
M:\PROJECTS\2008\1-PLANS\CROSS-SECTIONS\CROSS-SECTIONS\CROSS-SECTIONS.DGN

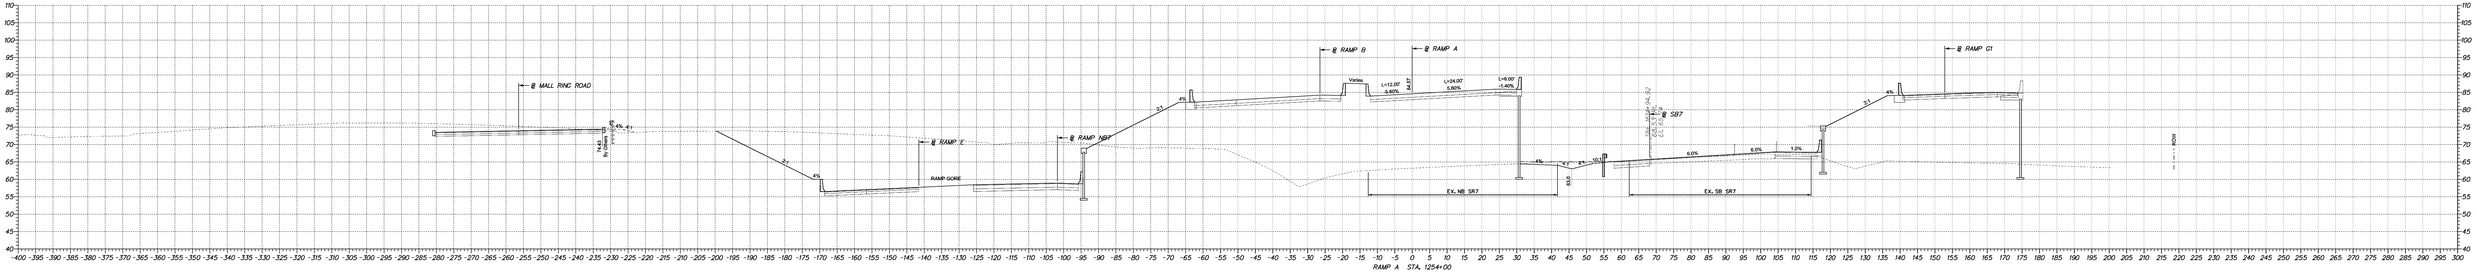

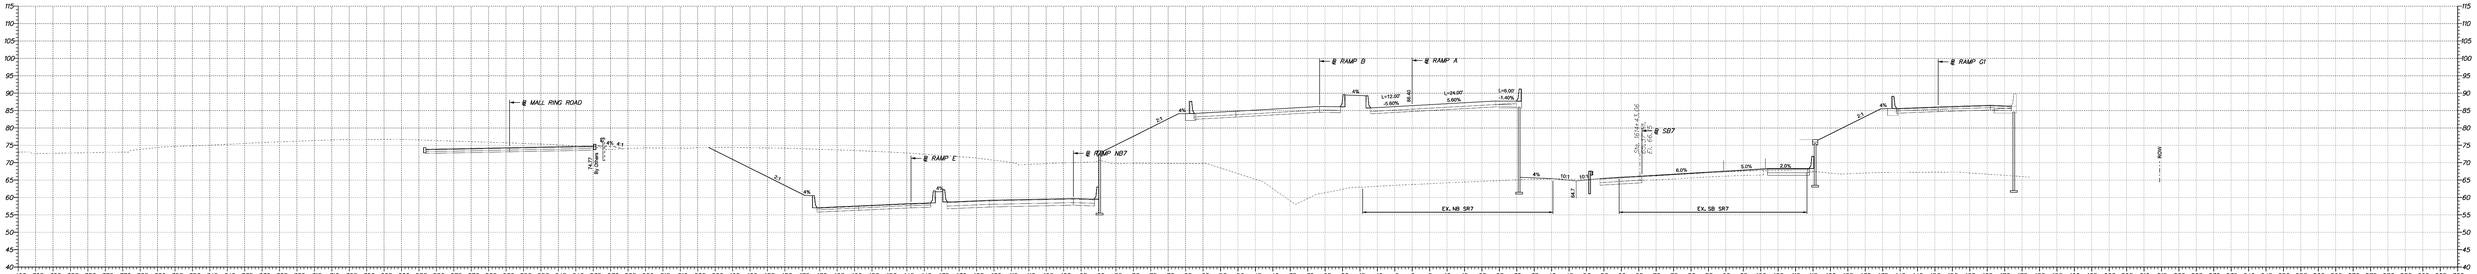

DELAWARE
DEPARTMENT OF TRANSPORTATION

ADDENDUMS / REVISIONS	

SCALE 0 10 20 30 FEET

I95 /SR1 MALL INTERCHANGE

CONTRACT	28-090-03	BRIDGE NO.	X
COUNTY	NEW CASTLE	DESIGNED BY:	RKK
		CHECKED BY:	RKK

CROSS SECTIONS

SHEET NO.	47
TOTAL SHTS.	286

4/23/2009 10:50:45 AM
M:\PROJECTS\28090-03\CROSS\CS\TRNPK-SR1MALL\CADD\28090-03-PLANS-CROSS-SR1.DGN

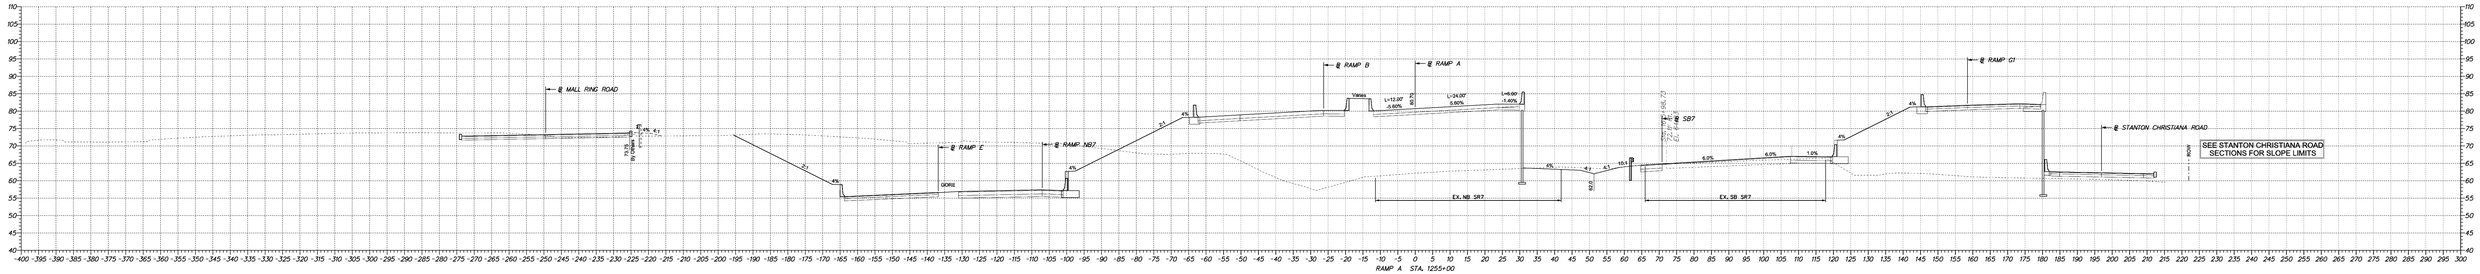

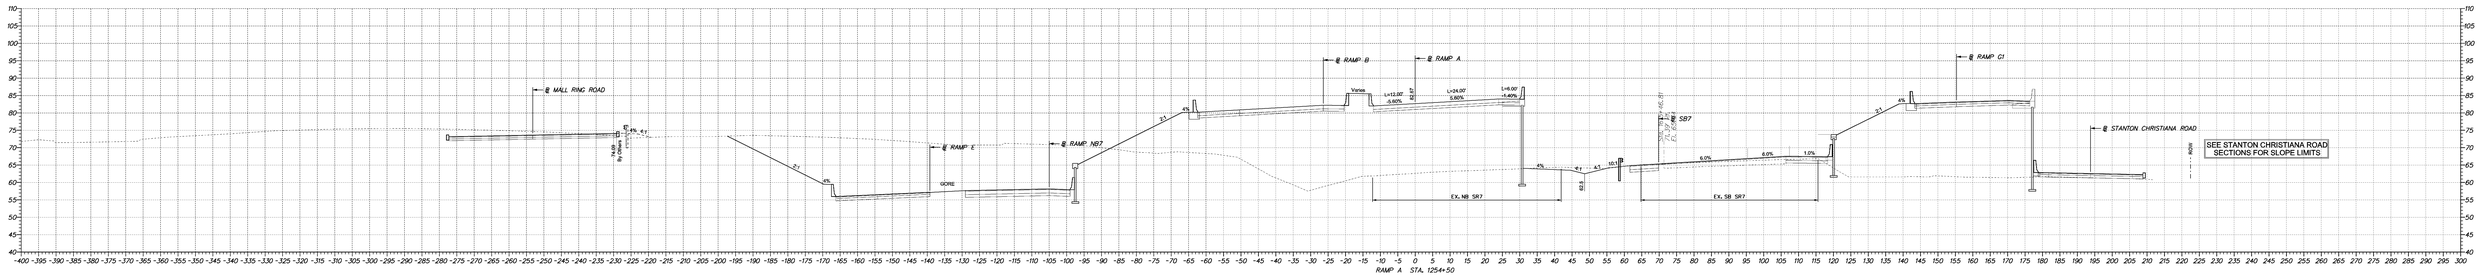

DELAWARE
DEPARTMENT OF TRANSPORTATION

ADDENDUMS / REVISIONS	

SCALE 0 10 20 30 FEET

I95 /SR1 MALL INTERCHANGE

CONTRACT 28-090-03	BRIDGE NO. X	CROSS SECTIONS	SHEET NO. 48
COUNTY NEW CASTLE	DESIGNED BY: RKK		TOTAL SHTS. 286
	CHECKED BY: RKK		

4/23/2009 10:50:45 AM
M:\PROJECTS\2008\1005\03\03\TRMPL\SR1MALL\CADD\28090031.PLANS\CP09_001.DGN

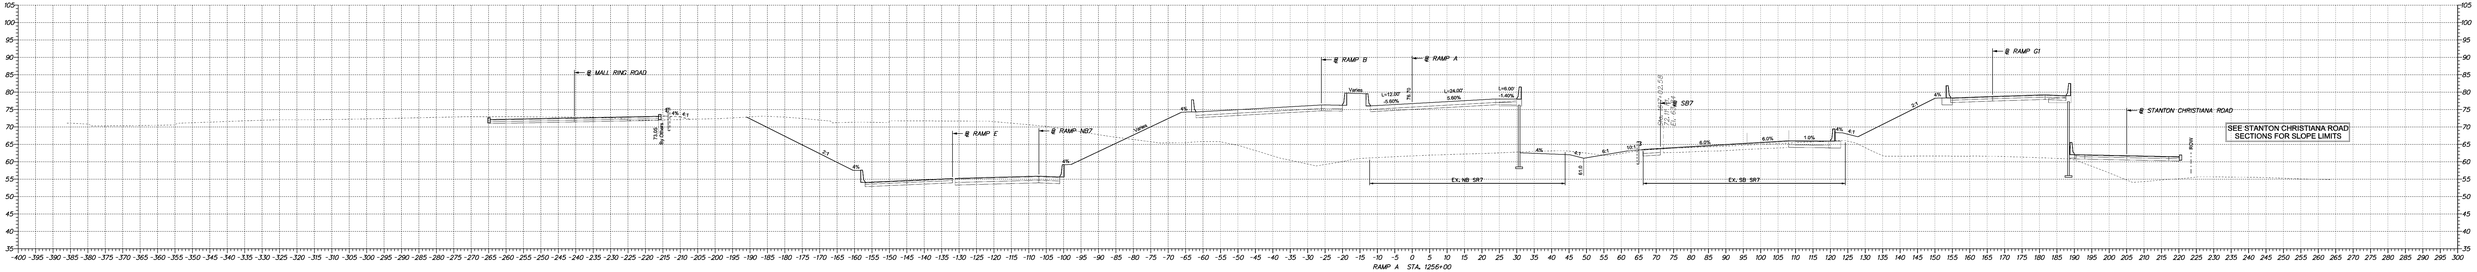

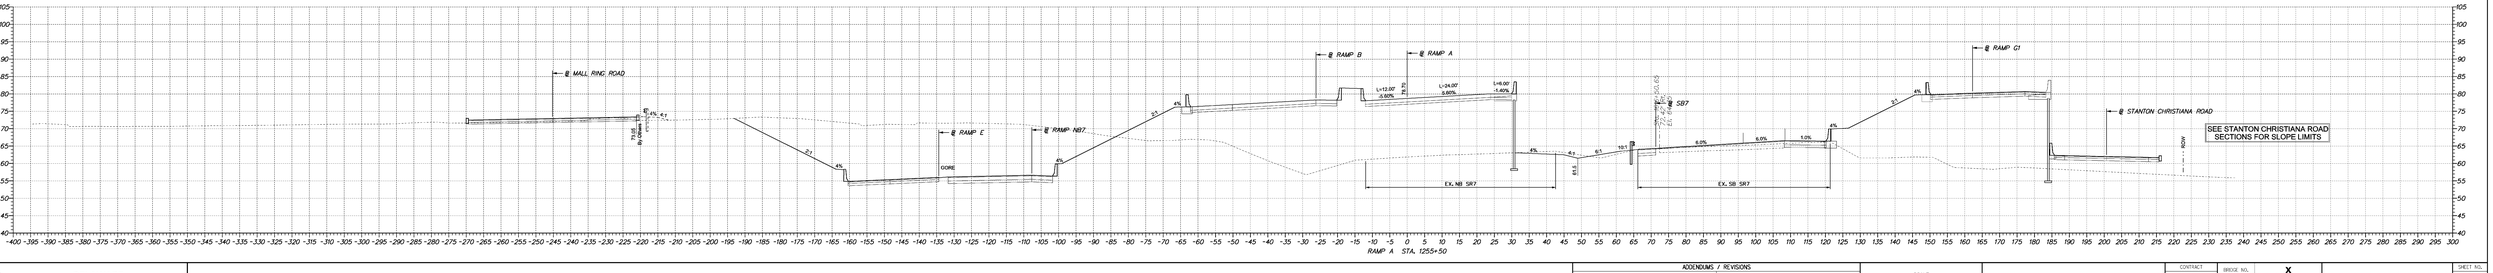

DELAWARE
DEPARTMENT OF TRANSPORTATION

ADDENDUMS / REVISIONS

SCALE 0 10 20 30 FEET

I95 /SR1 MALL INTERCHANGE

CONTRACT 28-090-03	BRIDGE NO. X	CROSS SECTIONS	SHEET NO. 49
COUNTY NEW CASTLE	DESIGNED BY: RKK		TOTAL SHTS. 286
	CHECKED BY: RKK		

4/23/2009 10:50:45 AM
M:\PROJECTS\D0031\D0033\D0031\TRMPK\SR1MALL\CADD\28090031\PLANS\CD\09_CD1.DGN

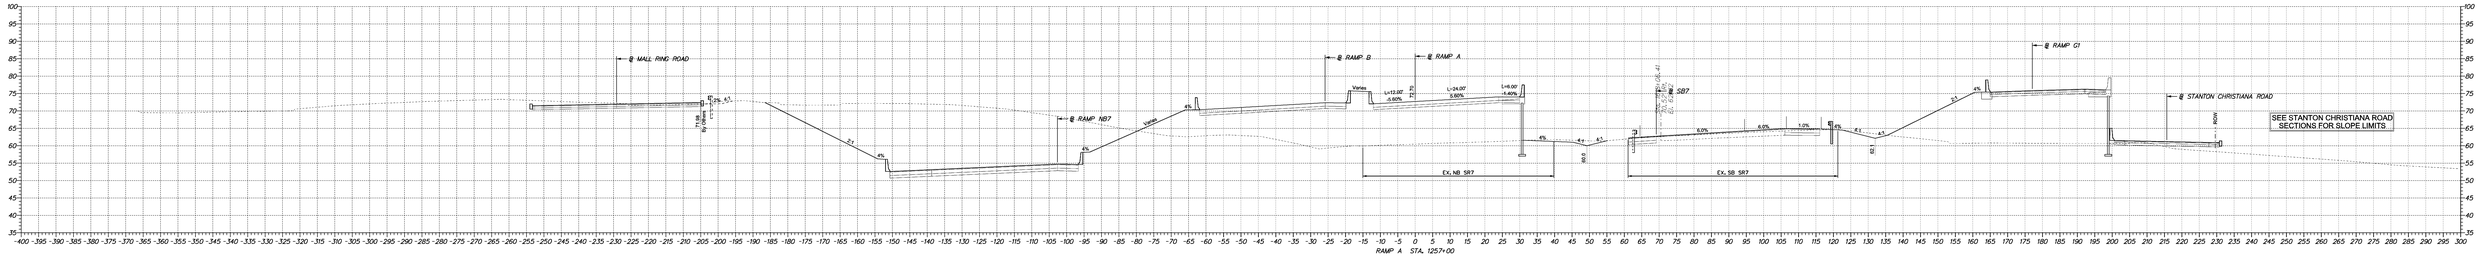

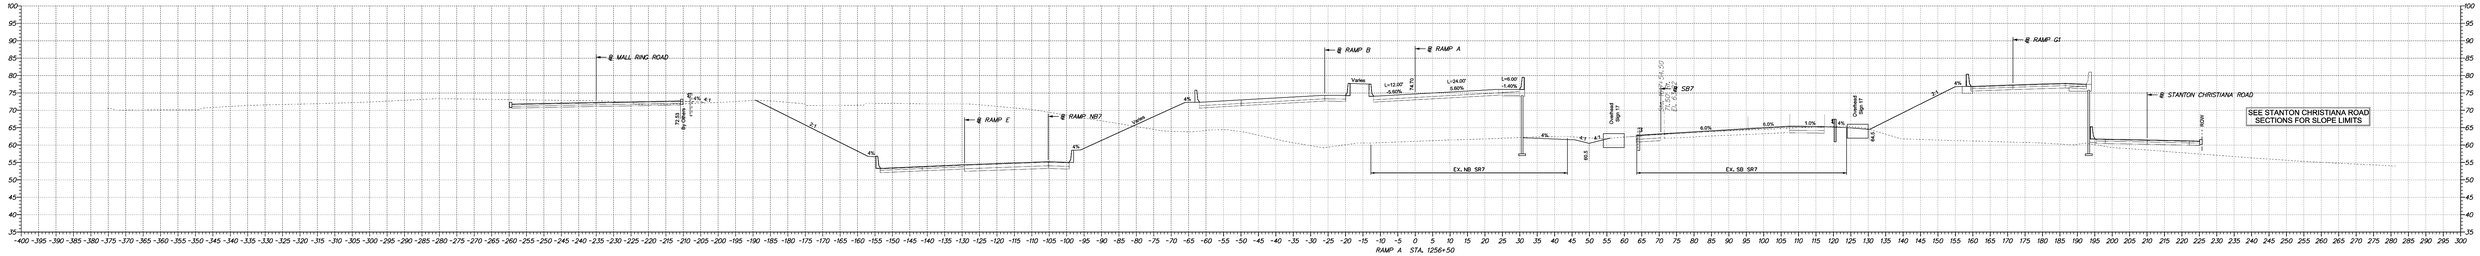

DELAWARE
DEPARTMENT OF TRANSPORTATION

ADDENDUMS / REVISIONS	

SCALE 0 10 20 30 FEET

I95 /SR1 MALL INTERCHANGE

CONTRACT 28-090-03	BRIDGE NO. X	CROSS SECTIONS	SHEET NO. 50
COUNTY NEW CASTLE	DESIGNED BY: RKK		TOTAL SHTS. 286
	CHECKED BY: RKK		

4/23/2009 10:50:45 AM
M:\PROJECTS\D0031\D0033\D0033_TRMPK_SR1MALL\CADD\28090031_PLANS\CD\SD_SR1.DGN

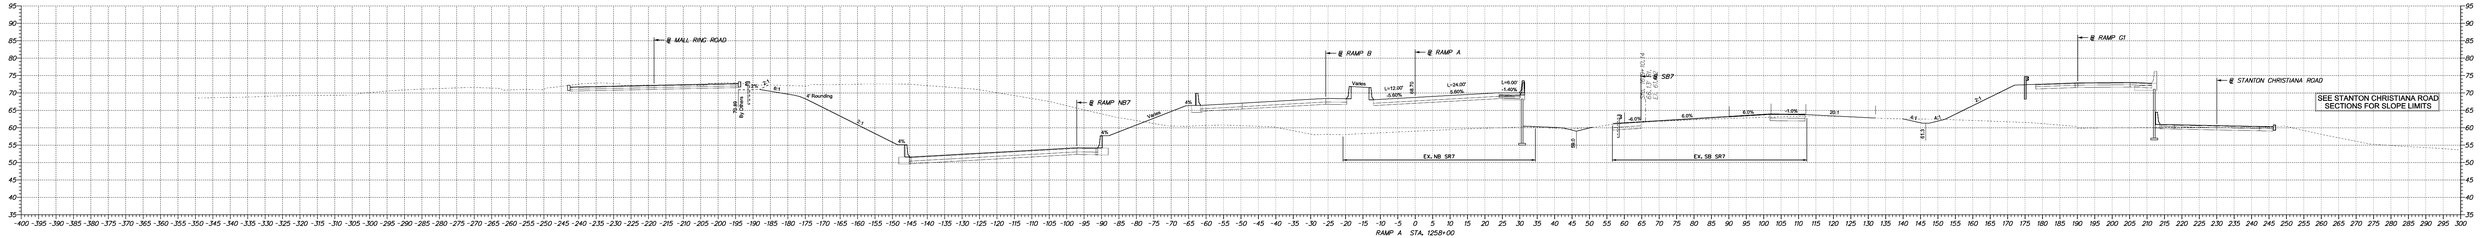

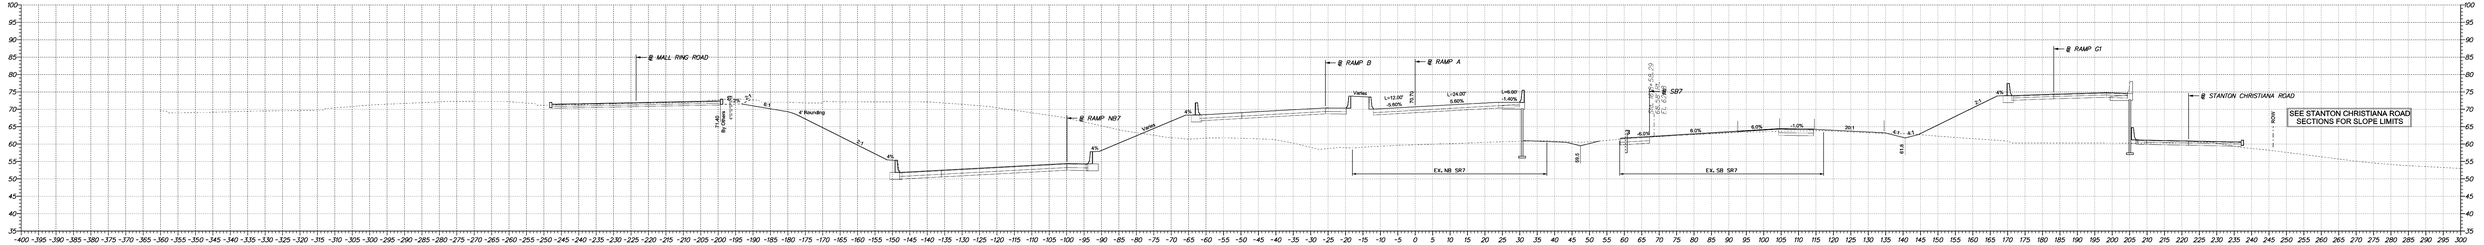

DELAWARE
DEPARTMENT OF TRANSPORTATION

ADDENDUMS / REVISIONS

SCALE 0 10 20 30 FEET

I95 /SR1 MALL INTERCHANGE

CONTRACT	28-090-03	BRIDGE NO.	X
COUNTY	NEW CASTLE	DESIGNED BY:	RKK
		CHECKED BY:	RKK

CROSS SECTIONS

SHEET NO. 51

TOTAL SHTS. 286

4/23/2009 10:50:45 AM
M:\PROJECTS\DOT\DESIGN\SOLTRNPK\SR1MALL\CADD\28090031\PLANS\CROSS_SECTIONS

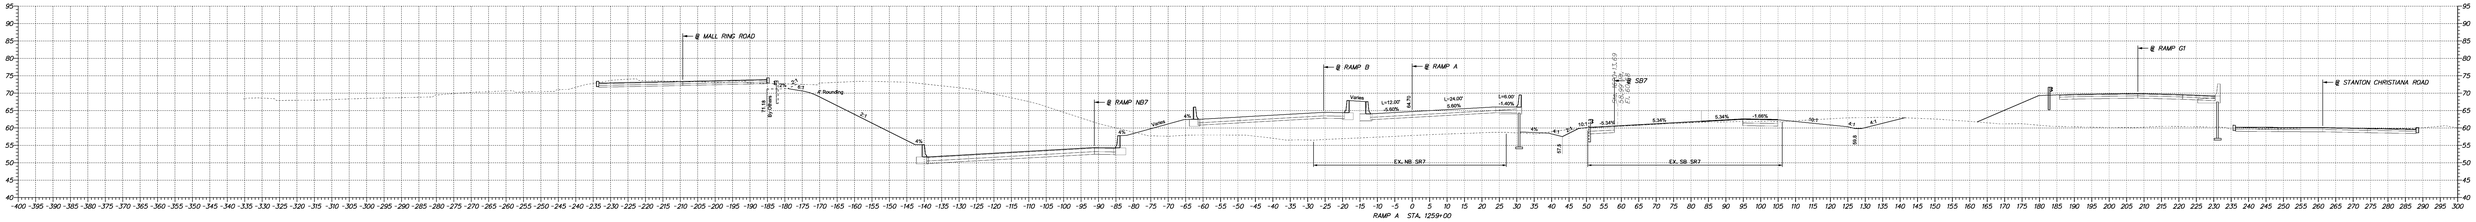

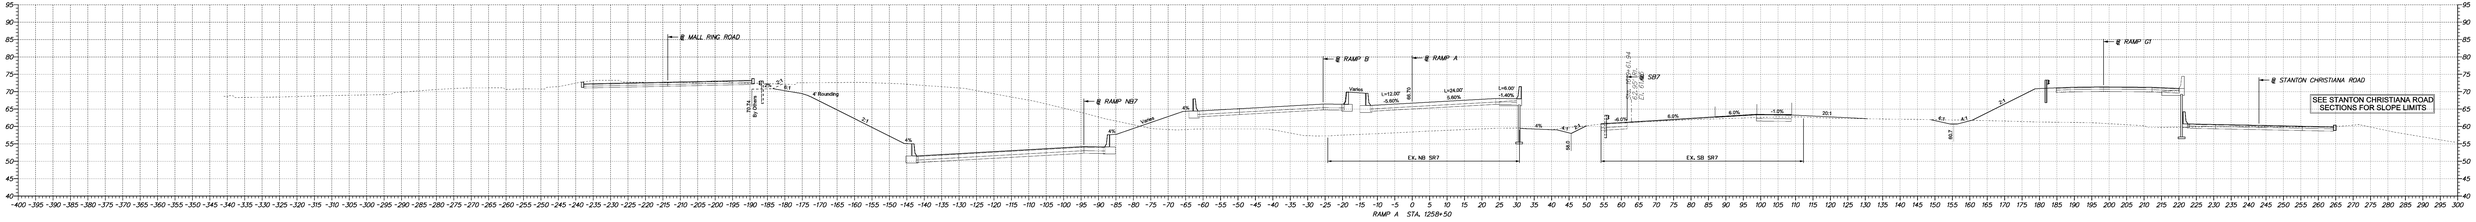

DELAWARE
DEPARTMENT OF TRANSPORTATION

ADDENDUMS / REVISIONS	

SCALE 0 10 20 30 FEET

I95 /SR1 MALL INTERCHANGE

CONTRACT 28-090-03	BRIDGE NO. X		
COUNTY NEW CASTLE	DESIGNED BY: RKK		
	CHECKED BY: RKK		

CROSS SECTIONS

SHEET NO. 52
TOTAL SHTS. 286

4/23/2009 10:50:45 AM
M:\PROJECTS\D0031\D0033\D0033-TRMPK-SRMALL\CADD\28090031-PLANS-CROSS-SECTION

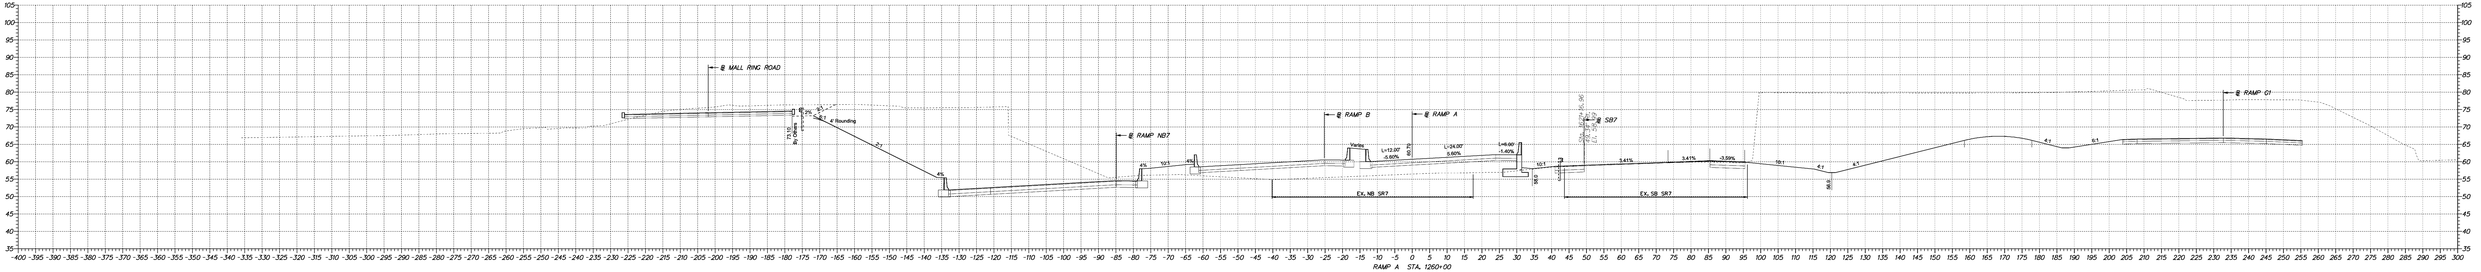

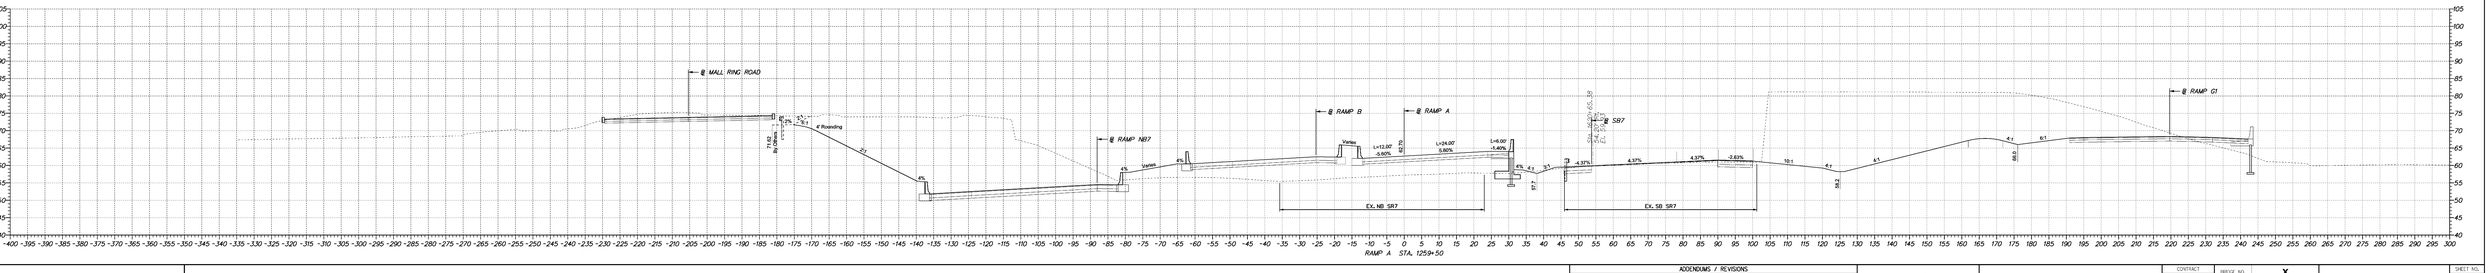

DELAWARE
DEPARTMENT OF TRANSPORTATION

ADDENDUMS / REVISIONS	

SCALE 0 10 20 30 FEET

I95 /SR1 MALL INTERCHANGE

CONTRACT 28-090-03	BRIDGE NO. X	**CROSS SECTIONS**	SHEET NO. 53
COUNTY NEW CASTLE	DESIGNED BY: RKK		TOTAL SHTS. 286
	CHECKED BY: RKK		

4/23/2009 10:50:45 AM
M:\PROJECTS\2008\1-95\03-SR1-TRMPK\SR1MALL\CADD\28090031-PLANS\CD109_SR1.DGN

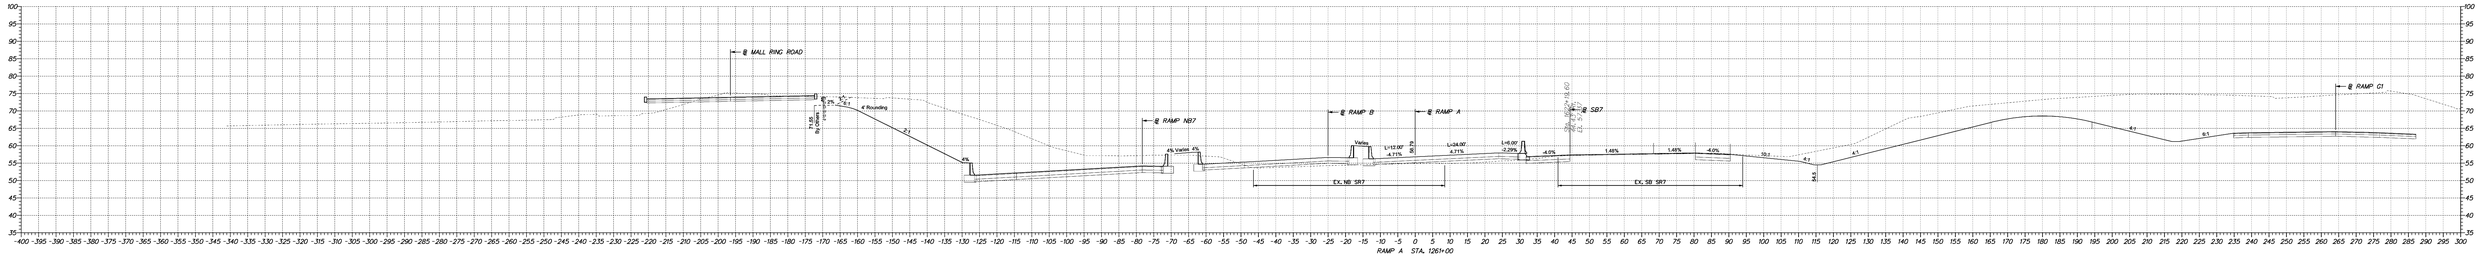

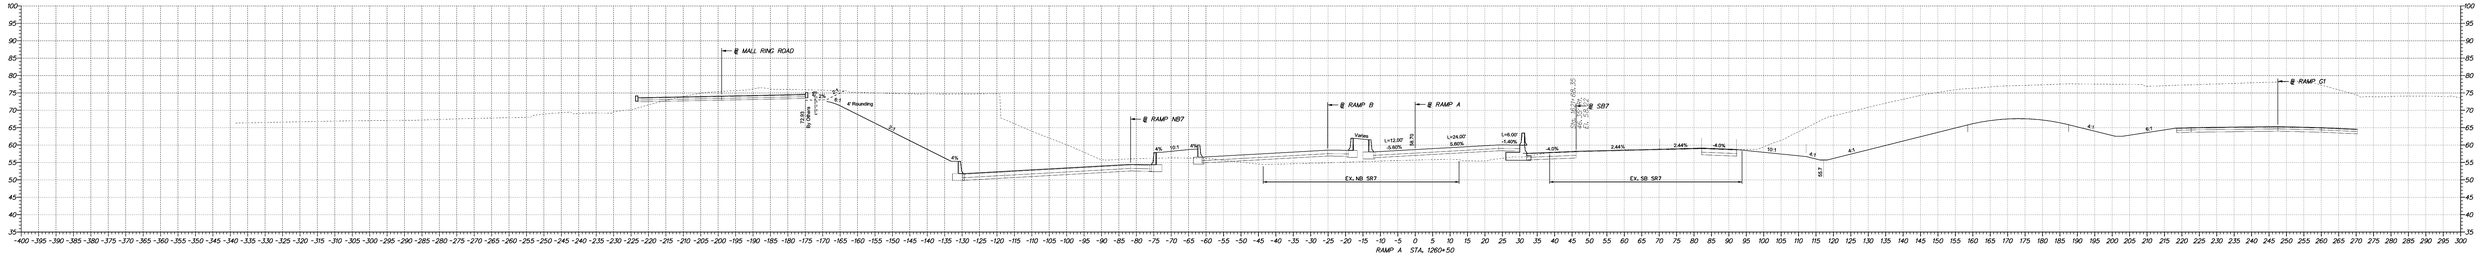

DELAWARE
DEPARTMENT OF TRANSPORTATION

ADDENDUMS / REVISIONS	

SCALE
0 10 20 30
FEET

I95 /SR1 MALL INTERCHANGE

CONTRACT	28-090-03	BRIDGE NO.	X
COUNTY	NEW CASTLE	DESIGNED BY:	RKK
		CHECKED BY:	RKK

CROSS SECTIONS

SHEET NO.	54
TOTAL SHTS.	286

4/23/2009 10:50:45 AM
M:\PROJECTS\D2001\D2003\D2001-TRMPK-SR1MALL\CADD\28090031-PLANS\CP09_SR1.DGN

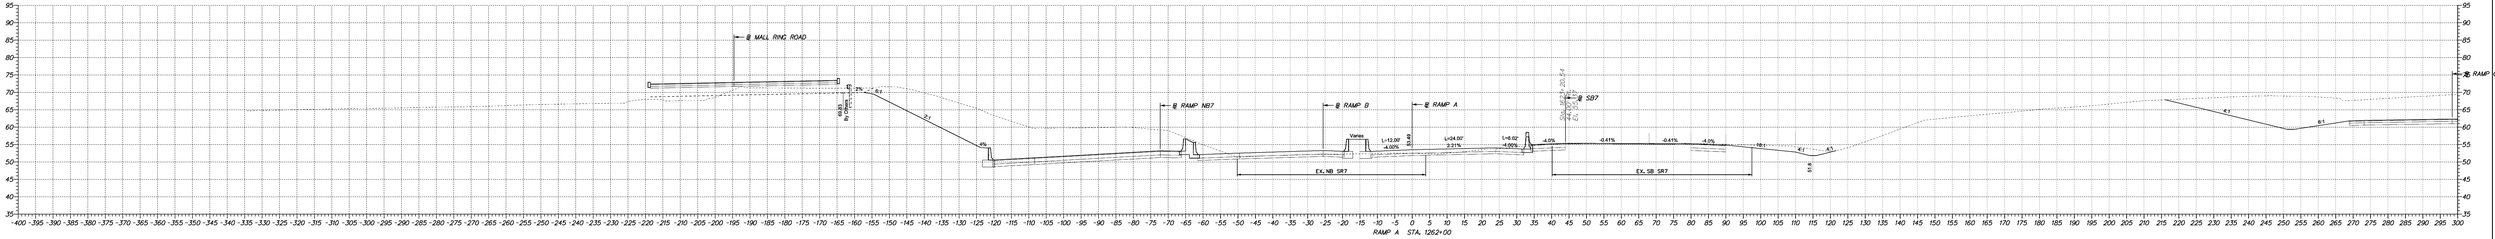

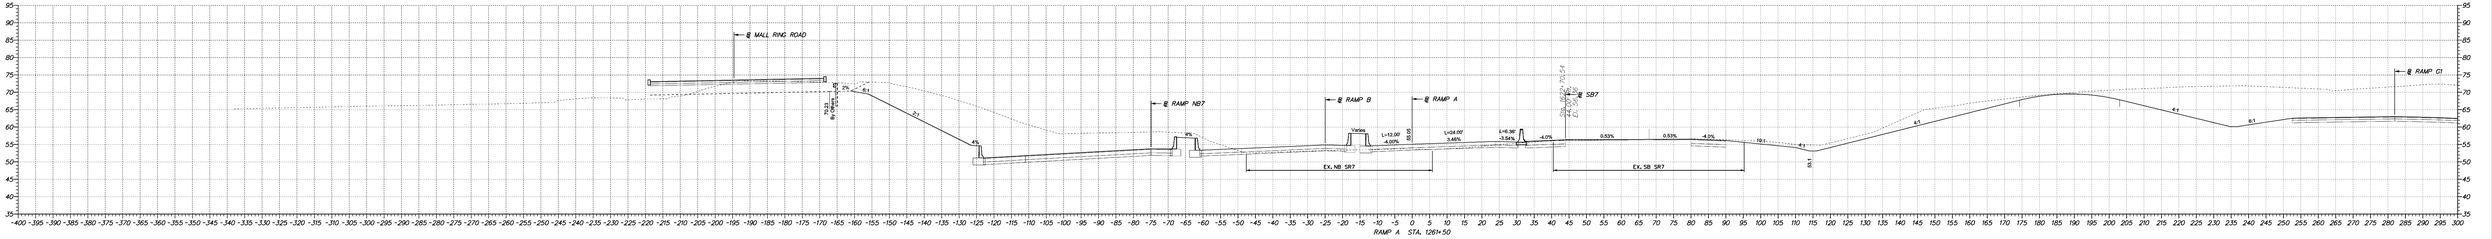

DELAWARE
DEPARTMENT OF TRANSPORTATION

ADDENDUMS / REVISIONS	

SCALE
0 10 20 30
FEET

I95 /SR1 MALL INTERCHANGE

CONTRACT	28-090-03	BRIDGE NO.	X
COUNTY	NEW CASTLE	DESIGNED BY:	RKK
		CHECKED BY:	RKK

CROSS SECTIONS

SHEET NO.	55
TOTAL SHTS.	286

4/23/2009 10:50:45 AM
M:\PROJECTS\2008\50503\50503_TRMPL\SR1MALL\CADD\28090031.PLANS\CD109_001.DGN

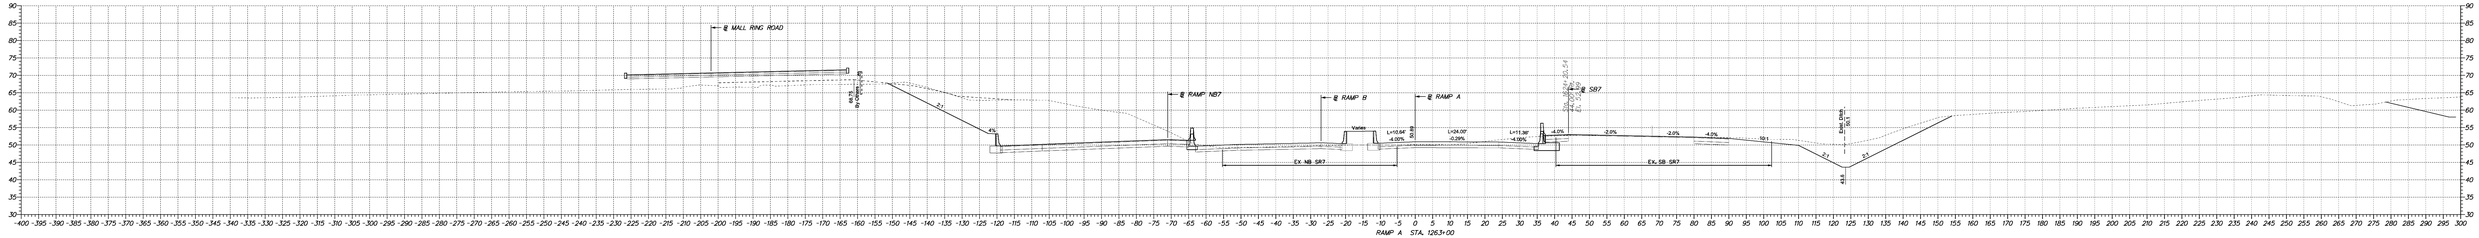

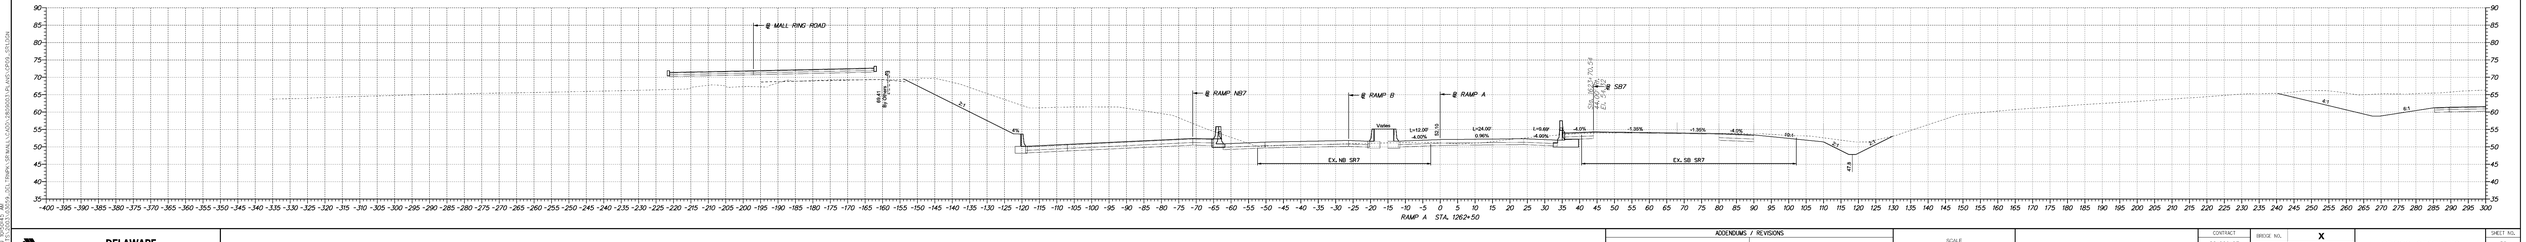

DELAWARE
DEPARTMENT OF TRANSPORTATION

ADDENDUMS / REVISIONS	

SCALE 0 10 20 30 FEET

I95 /SR1 MALL INTERCHANGE

CONTRACT 28-090-03	BRIDGE NO. X	CROSS SECTIONS	SHEET NO. 56
COUNTY NEW CASTLE	DESIGNED BY: RKK		TOTAL SHTS. 286
	CHECKED BY: RKK		

4/23/2009 10:50:45 AM
M:\PROJECTS\DOCS\ROSS\DOCS\TRNSPK\SR1MALL\CADD\28090031\PLANS\CD\09_SR1.DGN

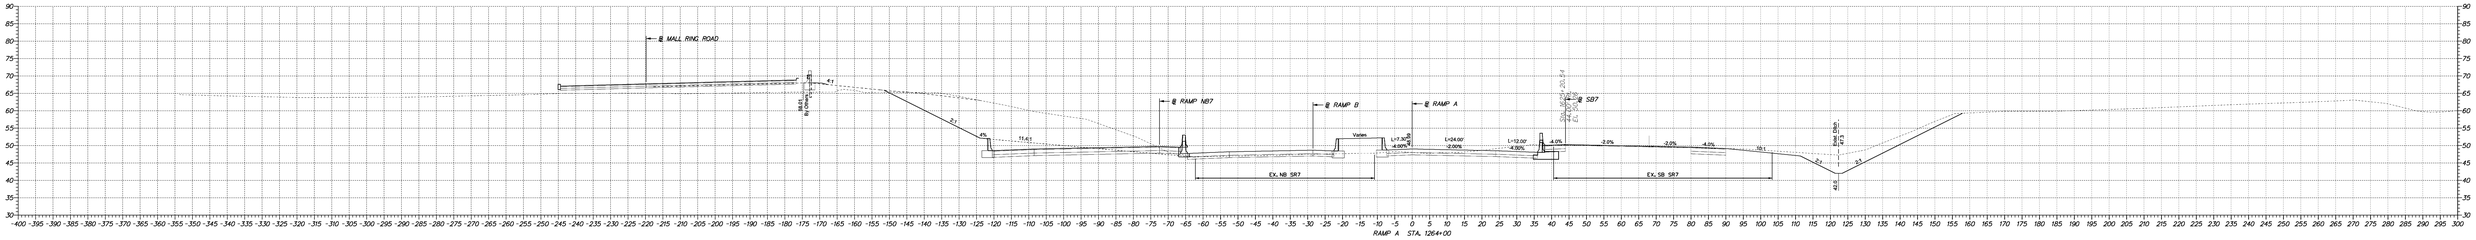

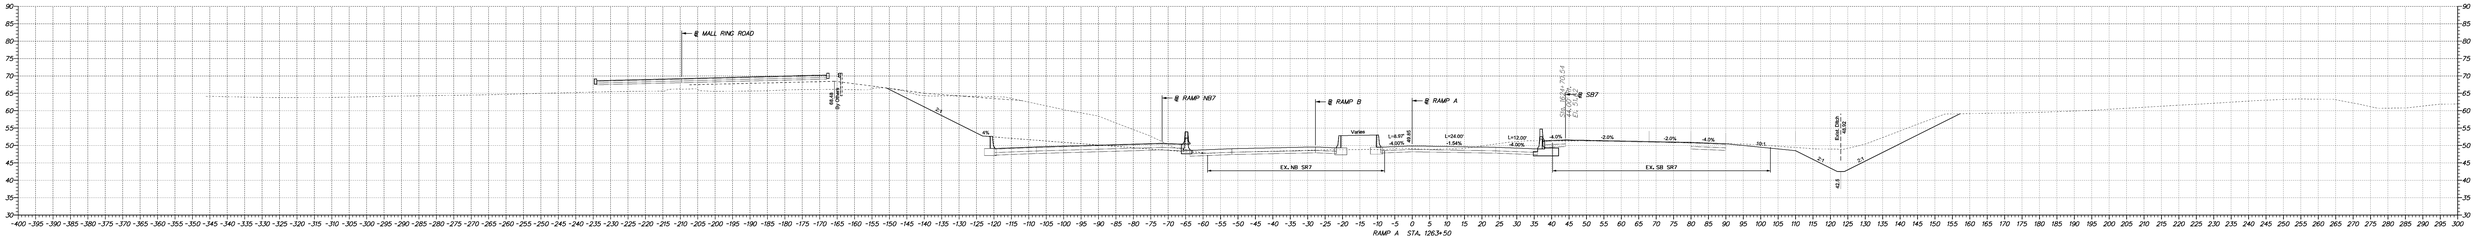

DELAWARE
DEPARTMENT OF TRANSPORTATION

ADDENDUMS / REVISIONS	

SCALE
0 10 20 30
FEET

I95 /SR1 MALL INTERCHANGE

CONTRACT	28-090-03	BRIDGE NO.	X
COUNTY	NEW CASTLE	DESIGNED BY:	RKK
		CHECKED BY:	RKK

CROSS SECTIONS

SHEET NO.	57
TOTAL SHTS.	286

4/23/2009 10:50:45 AM
M:\PROJECTS\2008\1-PLANS\2008-1-PLANS\CROSS SECTIONS\TRMPK-SR1MALL\CADD\28090031-PLANS-CROSS SECTION

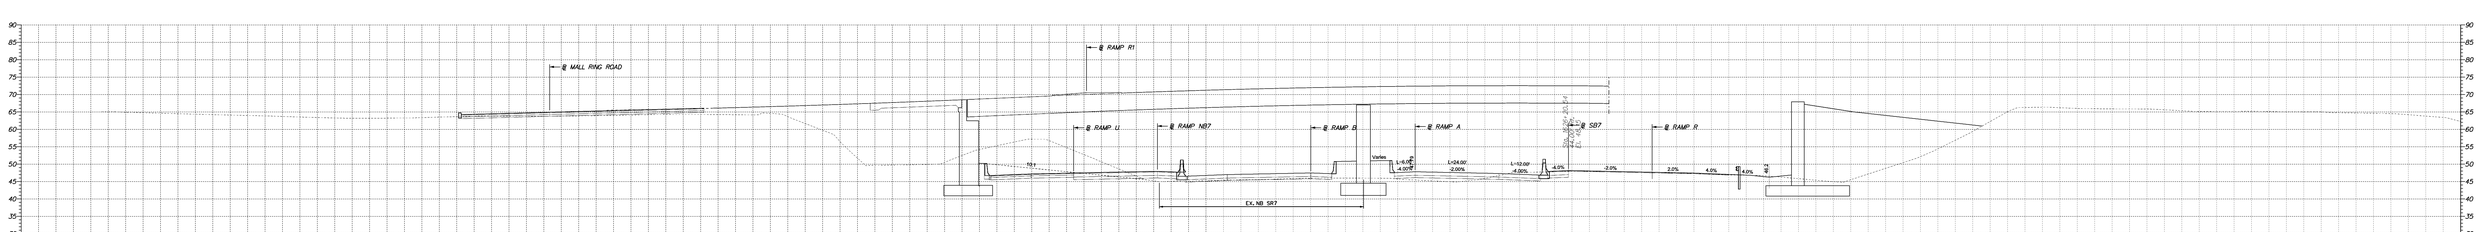

RAMP A STA. 1265+00

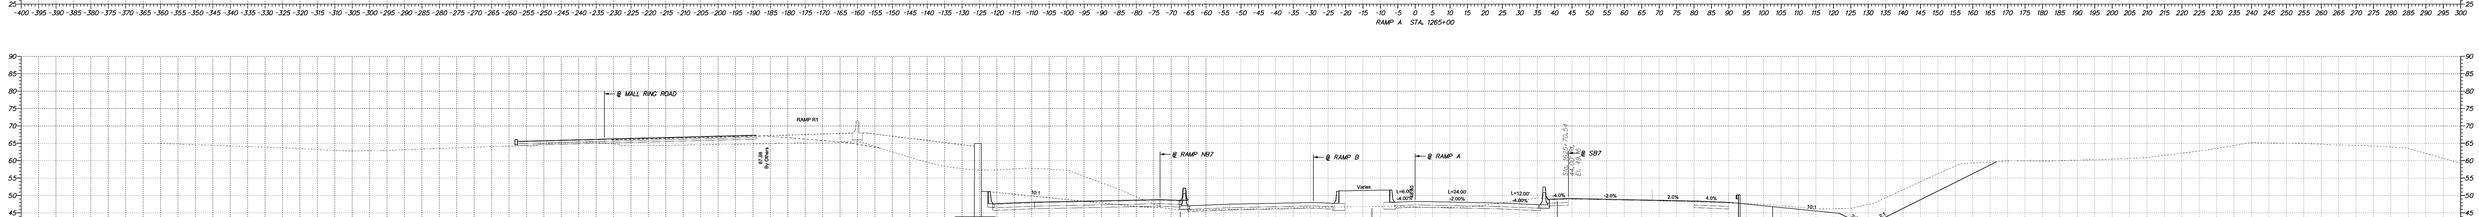

RAMP A STA. 1264+50

DELAWARE
DEPARTMENT OF TRANSPORTATION

ADDENDUMS / REVISIONS	

SCALE 0 10 20 30 FEET

I95 /SR1 MALL INTERCHANGE

CONTRACT	28-090-03	BRIDGE NO.	X
COUNTY	NEW CASTLE	DESIGNED BY:	RKK
		CHECKED BY:	RKK

CROSS SECTIONS

SHEET NO.	58
TOTAL SHTS.	286

4/23/2009 10:50:45 AM
M:\PROJECTS\CROSS\CROSS\XSDS\TRMPL\SR1MALL\CADD\28090031\PLANS\CP09_SR1.DGN

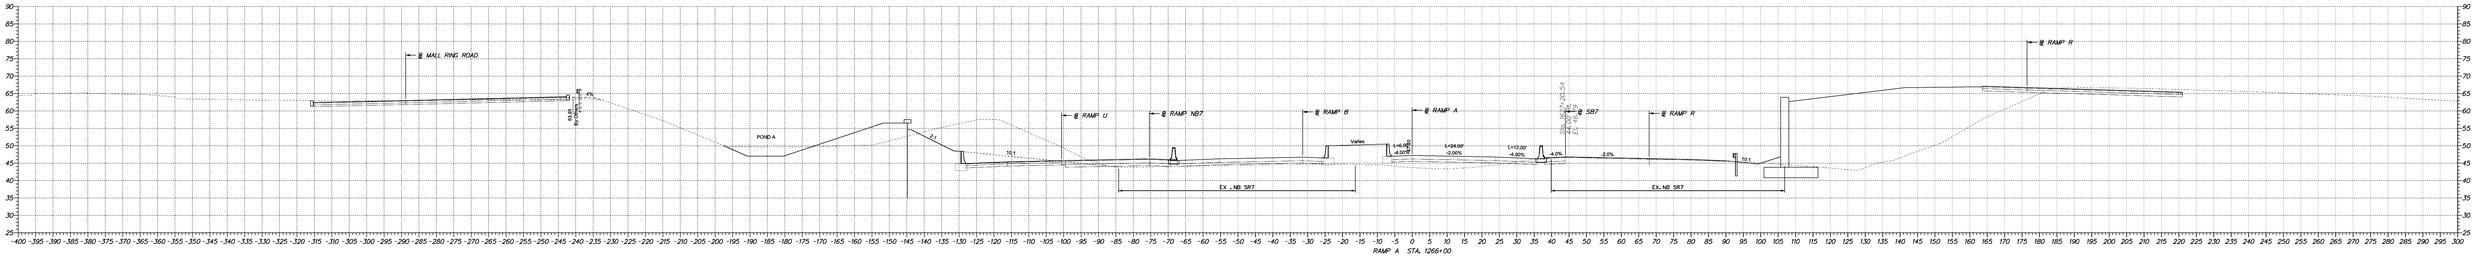

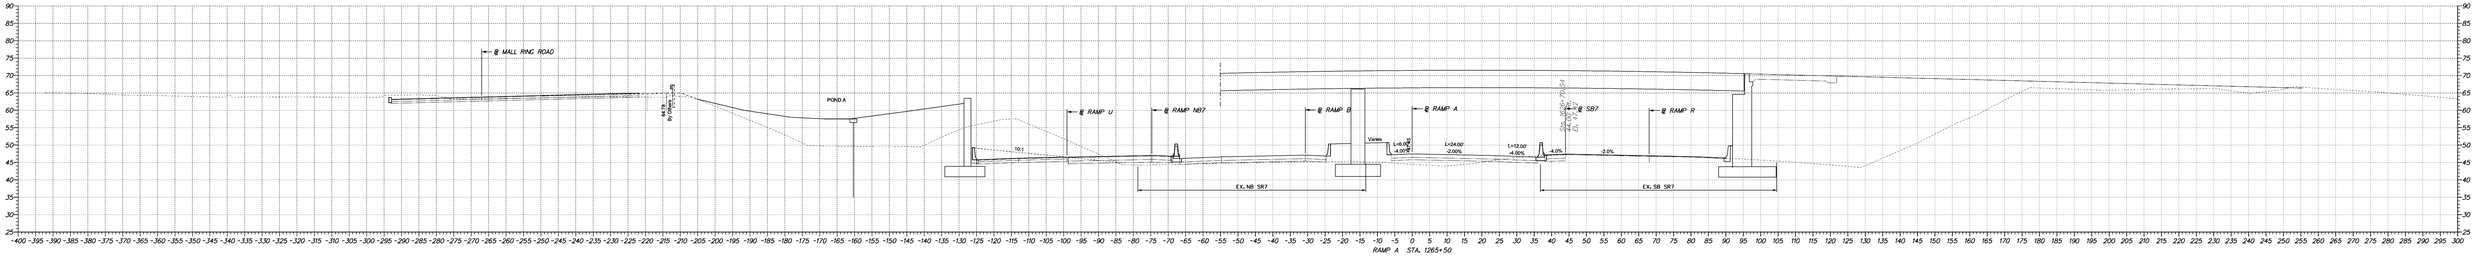

DELAWARE
DEPARTMENT OF TRANSPORTATION

ADDENDUMS / REVISIONS	

SCALE
0 10 20 30
FEET

I95 /SR1 MALL INTERCHANGE

CONTRACT	28-090-03	BRIDGE NO.	X
COUNTY	NEW CASTLE	DESIGNED BY:	RKK
		CHECKED BY:	RKK

CROSS SECTIONS

SHEET NO.	59
TOTAL SHTS.	286

4/23/2009 10:50:45 AM
M:\PROJECTS\28090-03\50XXX\DELTRAN\SRMALL\CADD\28090-03-PLANS\CP059_SR1.DGN

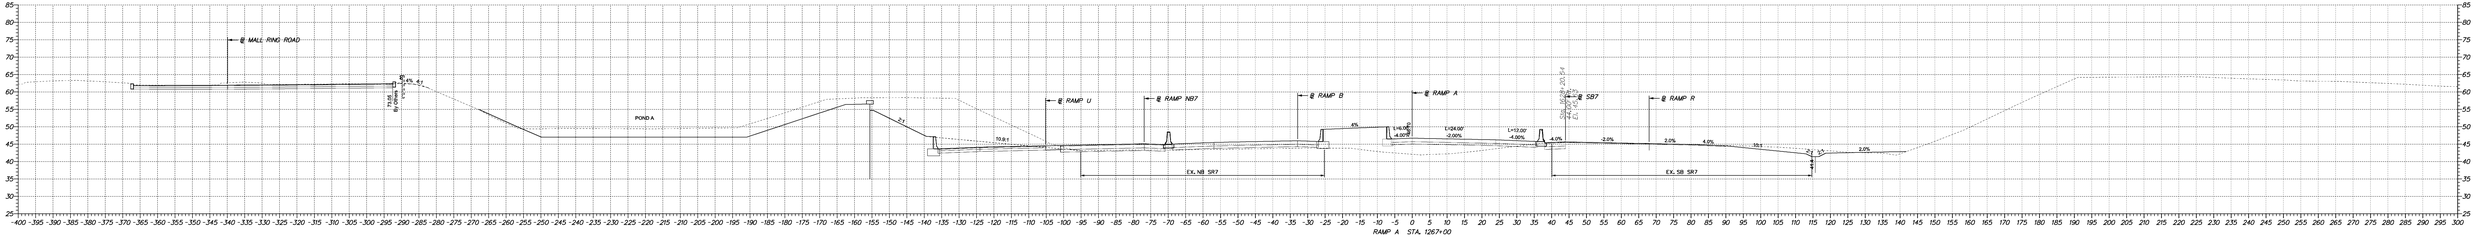

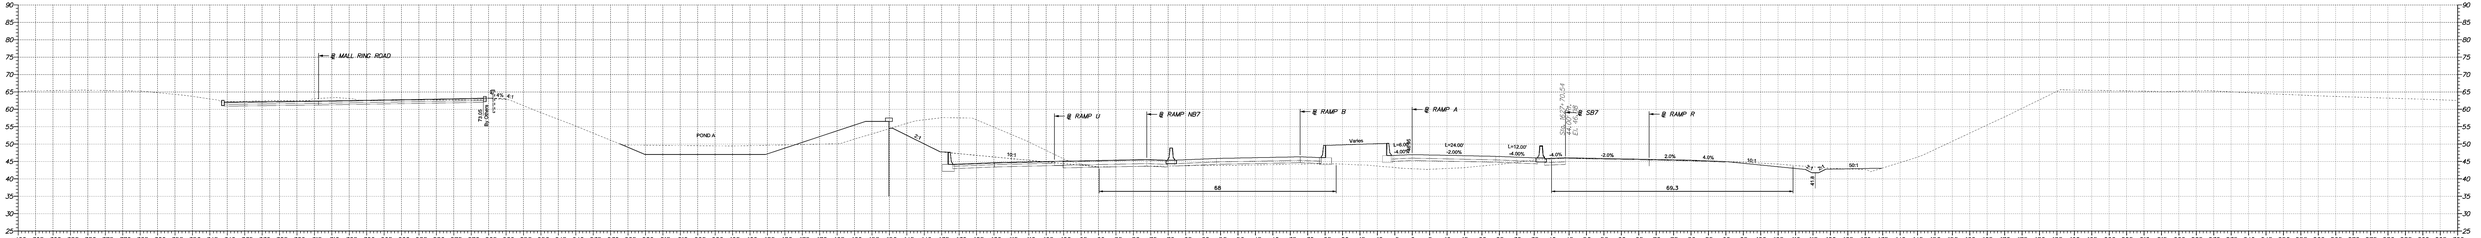

DELAWARE
DEPARTMENT OF TRANSPORTATION

ADDENDUMS / REVISIONS	

SCALE 0 10 20 30 FEET

I95 /SR1 MALL INTERCHANGE

CONTRACT 28-090-03	BRIDGE NO. X	CROSS SECTIONS	SHEET NO. 60
COUNTY NEW CASTLE	DESIGNED BY: RKK		TOTAL SHTS. 286
	CHECKED BY: RKK		

4/23/2009 10:50:45 AM
M:\PROJECTS\2008\1050\1050_TRMPK\SRMALL\CADD\2650051\PLANS\CD\50_SR1.DGN

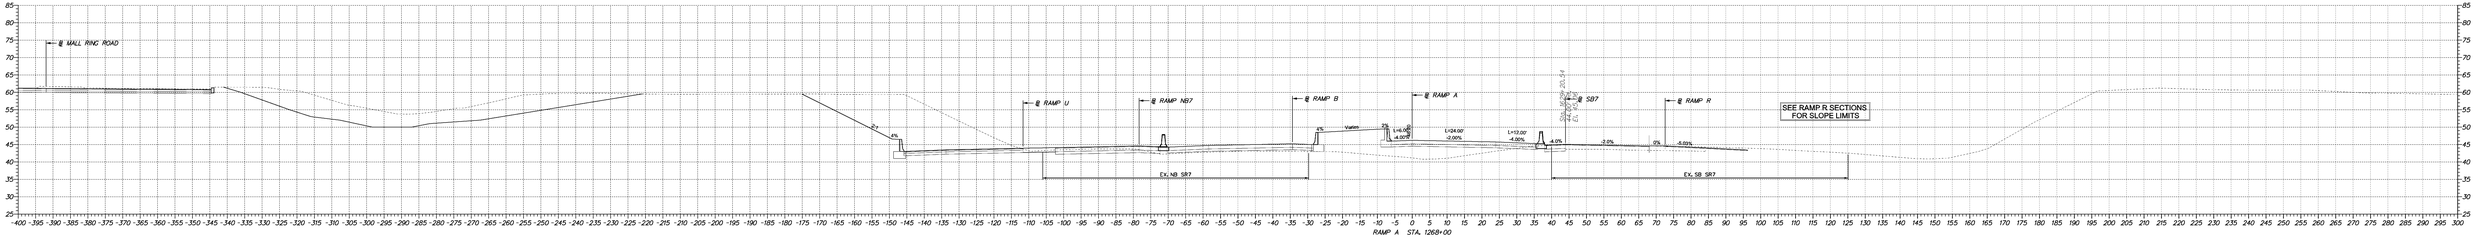

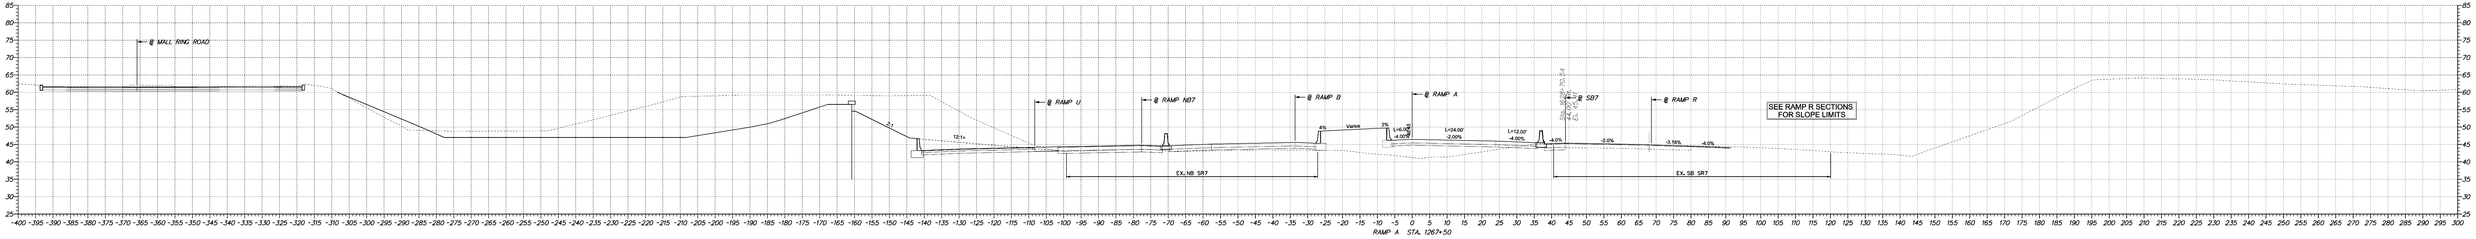

DELAWARE DEPARTMENT OF TRANSPORTATION

ADDENDUMS / REVISIONS	

SCALE 0 10 20 30 FEET

I95 /SR1 MALL INTERCHANGE

CONTRACT 28-090-03	BRIDGE NO. X	CROSS SECTIONS	SHEET NO. 61
COUNTY NEW CASTLE	DESIGNED BY: RKK		TOTAL SHTS. 286
	CHECKED BY: RKK		

4/23/2009 10:50:45 AM
M:\PROJECTS\2008\1050\03\DOCS\TRMAIL\CADD\28090031\PLANS\CP09_001.DGN

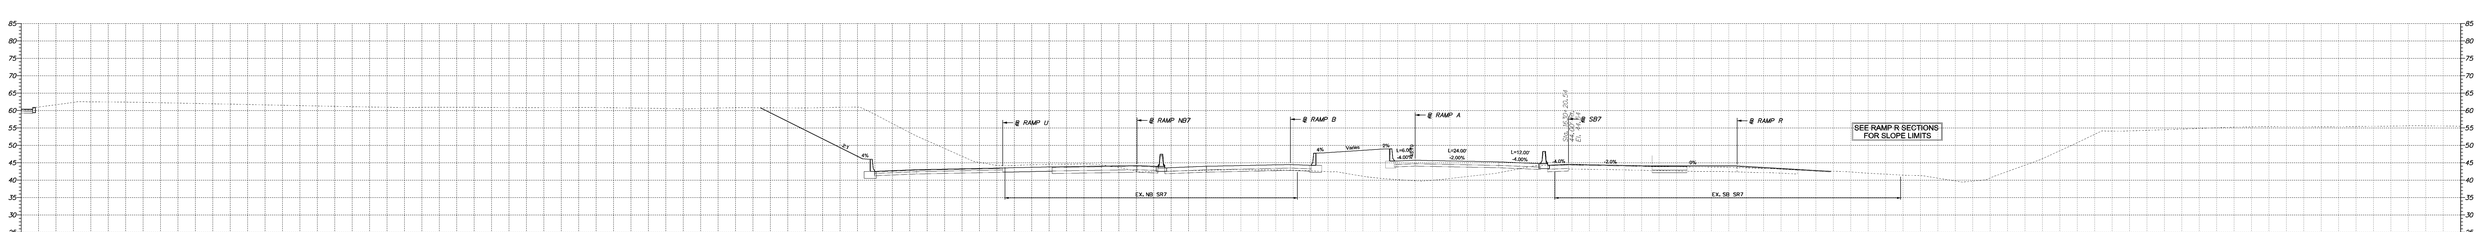

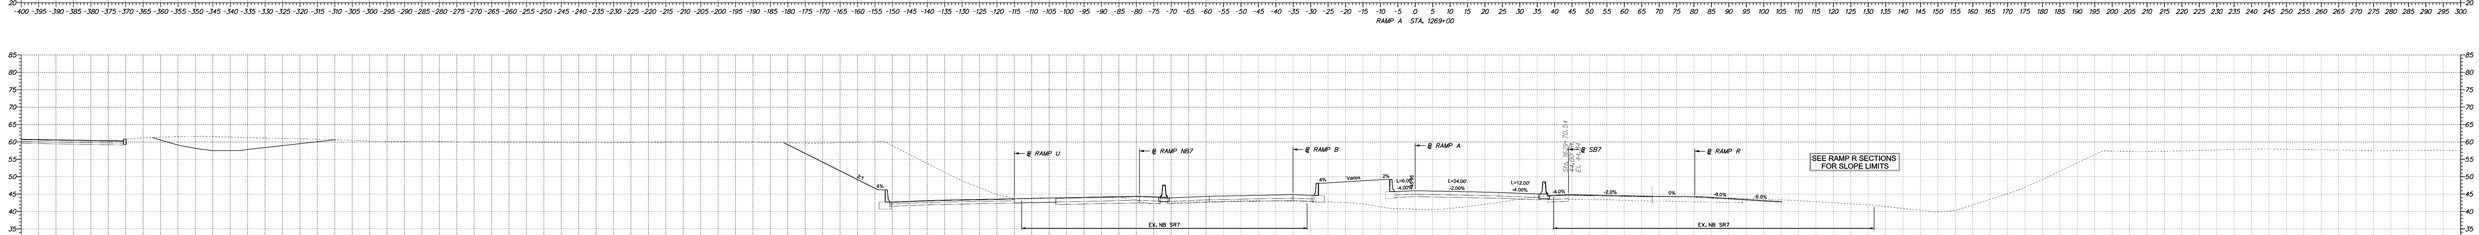

DELAWARE DEPARTMENT OF TRANSPORTATION

ADDENDUMS / REVISIONS	

SCALE 0 10 20 30 FEET

I95 /SR1 MALL INTERCHANGE

CONTRACT 28-090-03	BRIDGE NO. X	CROSS SECTIONS	SHEET NO. 62
COUNTY NEW CASTLE	DESIGNED BY: RKK		TOTAL SHTS. 286
	CHECKED BY: RKK		

4/23/2009 10:50:45 AM
M:\PROJECTS\DOT\CONTRACTS\03-DOT-TRMPK-SR1MALL\CADD\28090031\PLANS\CD109_021.DGN

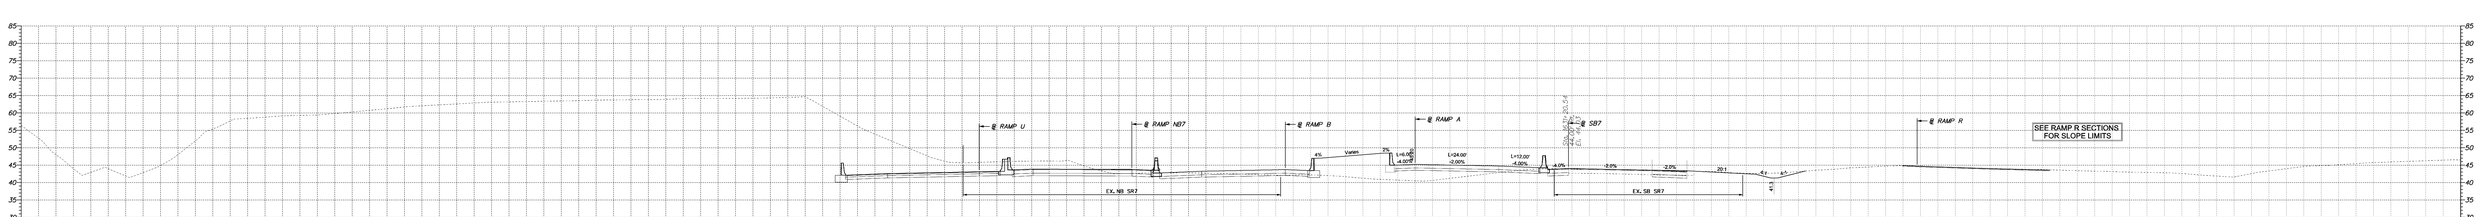

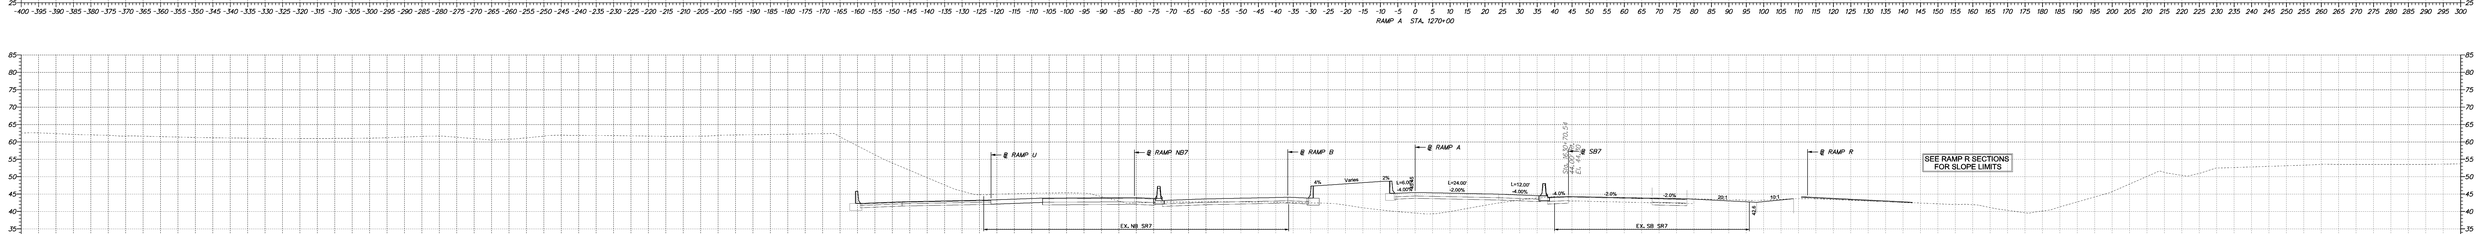

DELAWARE
DEPARTMENT OF TRANSPORTATION

ADDENDUMS / REVISIONS	

SCALE 0 10 20 30 FEET

I95 /SR1 MALL INTERCHANGE

CONTRACT 28-090-03	BRIDGE NO. X		
COUNTY NEW CASTLE	DESIGNED BY: RKK		
	CHECKED BY: RKK		

CROSS SECTIONS

SHEET NO. 63
TOTAL SHTS. 286

4/23/2009 10:50:45 AM
M:\PROJECTS\DOT\ROSS\50503_TRMPK_SR1MALL\CADD\28090031_PLANS\CP09_SR1.DGN

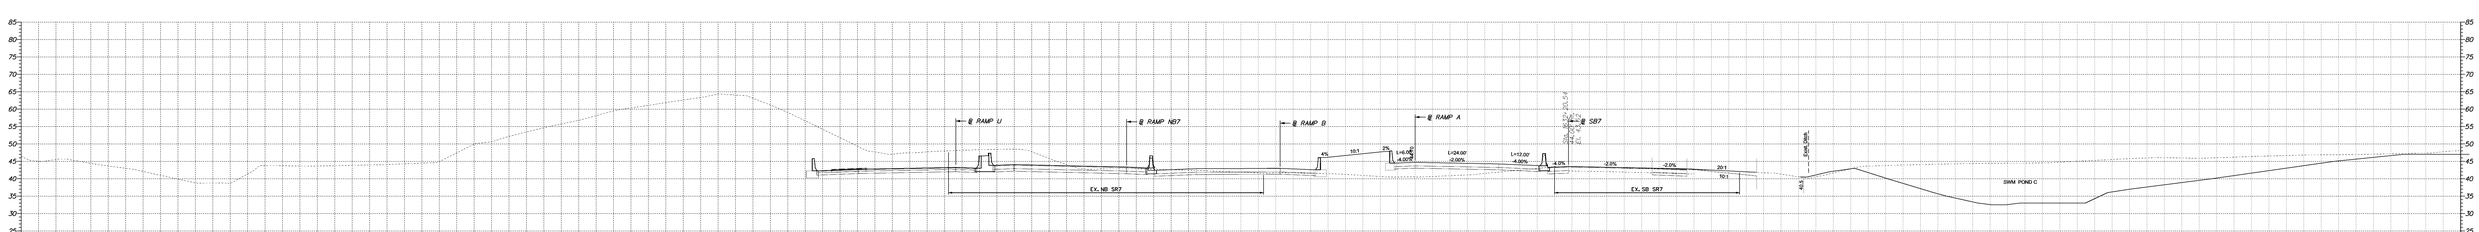

RAMP A STA. 1271+00

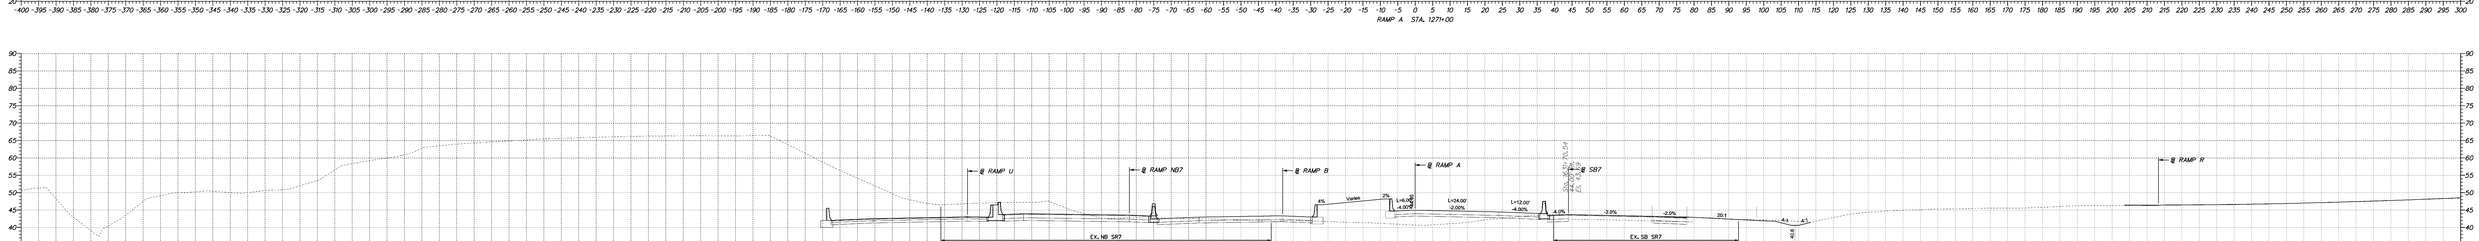

RAMP A STA. 1270+50

4/23/2009 10:50:45 AM
M:\PROJECTS\D0510-03\D0510-03_SR1_TRAFFIC\DRAWINGS\PLANS\CADD\D0510-03_PLANS_CROSS_SECTIONS.DGN

DELAWARE DEPARTMENT OF TRANSPORTATION

ADDENDUMS / REVISIONS	

SCALE 0 10 20 30 FEET

I95 /SR1 MALL INTERCHANGE

CONTRACT 28-090-03	BRIDGE NO.	X	
COUNTY	DESIGNED BY:	RKK	
NEW CASTLE	CHECKED BY:	RKK	

CROSS SECTIONS

SHEET NO.	64
TOTAL SHTS.	286

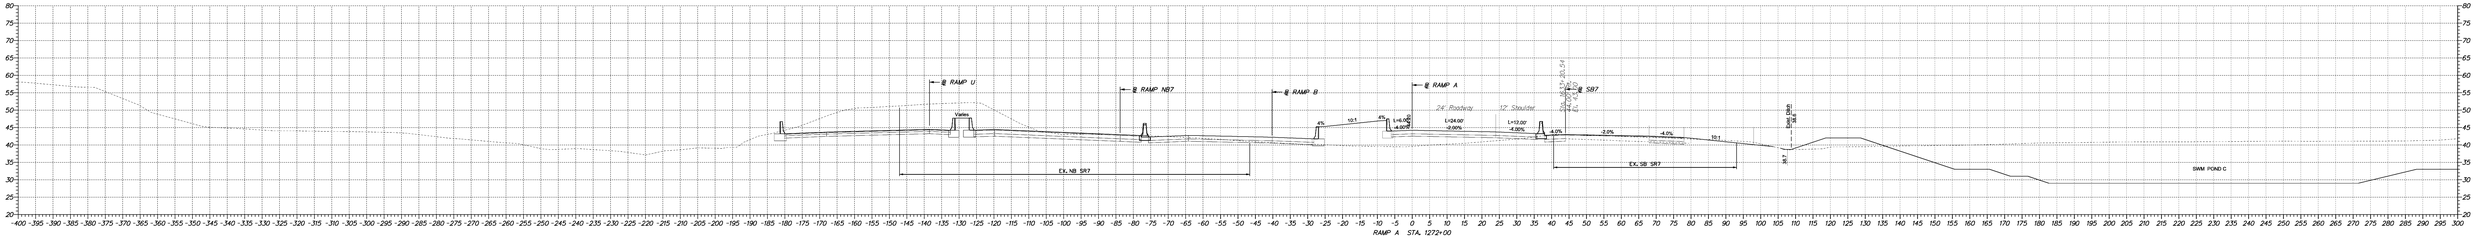

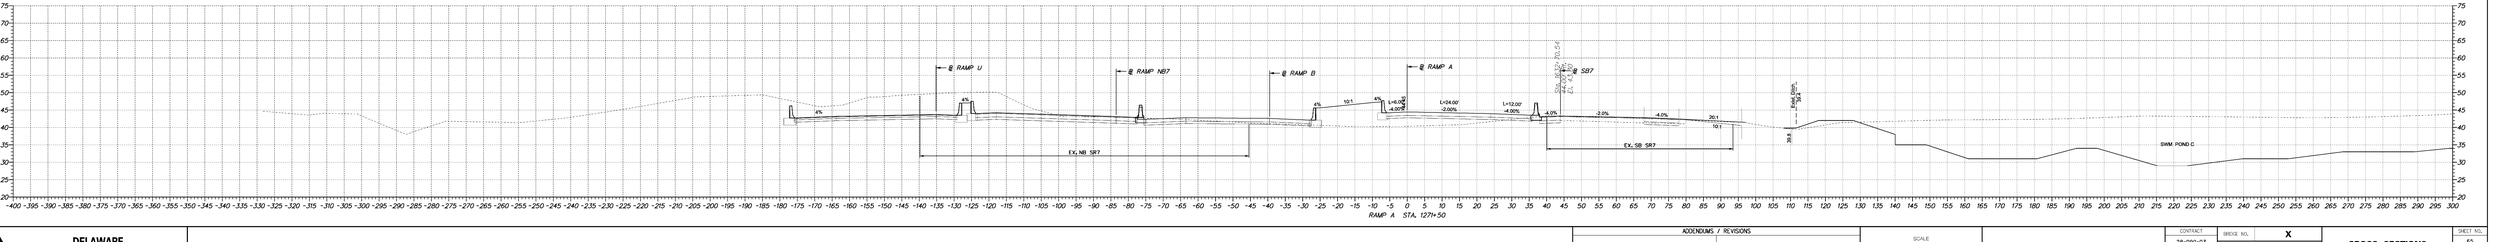

DELAWARE
DEPARTMENT OF TRANSPORTATION

ADDENDUMS / REVISIONS	

SCALE 0 10 20 30 FEET

I95 /SR1 MALL INTERCHANGE

CONTRACT	28-090-03	BRIDGE NO.	X
COUNTY	NEW CASTLE	DESIGNED BY:	RKK
		CHECKED BY:	RKK

CROSS SECTIONS

SHEET NO.	65
TOTAL SHTS.	286

4/23/2009 10:50:45 AM
M:\PROJECTS\2008\2008-090-03\TRMPK\SRMALL\CADD\2809003-PLANS-CP09_001.DGN

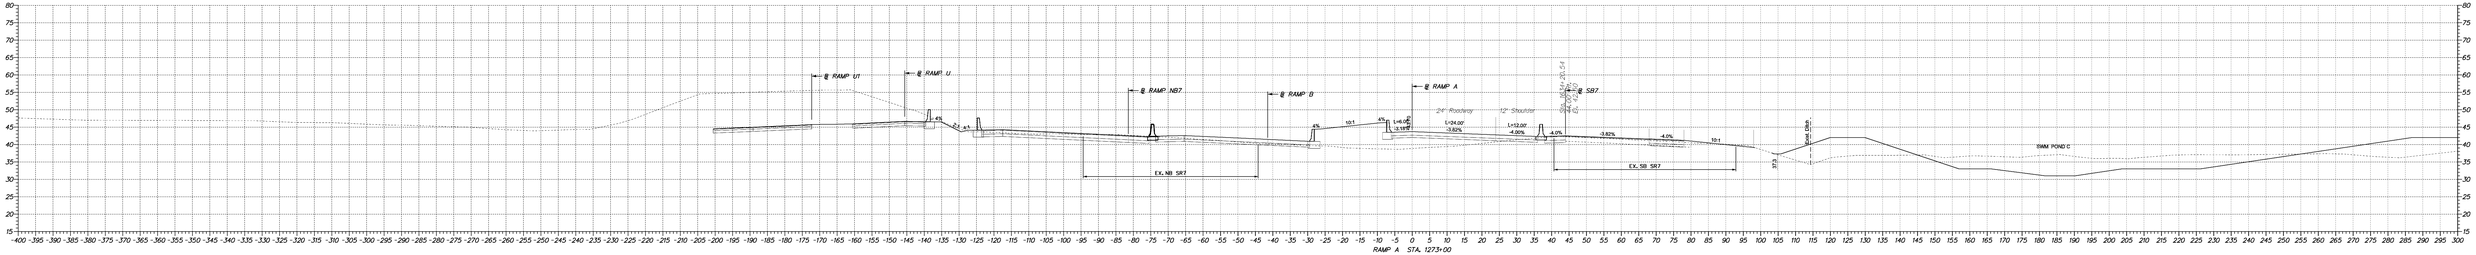

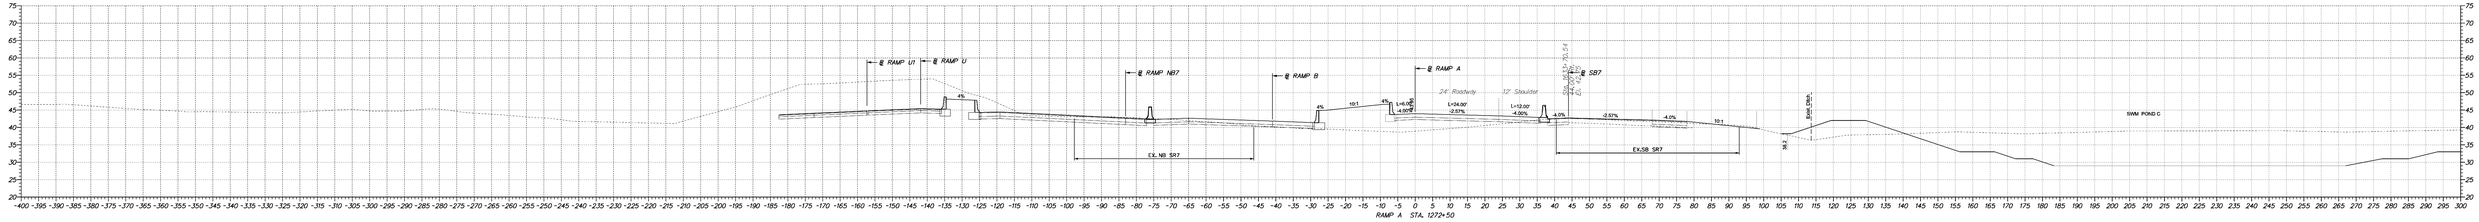

DELAWARE
DEPARTMENT OF TRANSPORTATION

ADDENDUMS / REVISIONS	

SCALE 0 10 20 30 FEET

I95 /SR1 MALL INTERCHANGE

CONTRACT 28-090-03	BRIDGE NO. X	CROSS SECTIONS	SHEET NO. 66
COUNTY NEW CASTLE	DESIGNED BY: RKK		TOTAL SHTS. 286
	CHECKED BY: RKK		

4/23/2009 10:50:45 AM
M:\PROJECTS\DOD\1000XXXX\DOT\TRAFFIC\SRMALL\CADD\28090031\PLANS\CD\09_XS1.DGN

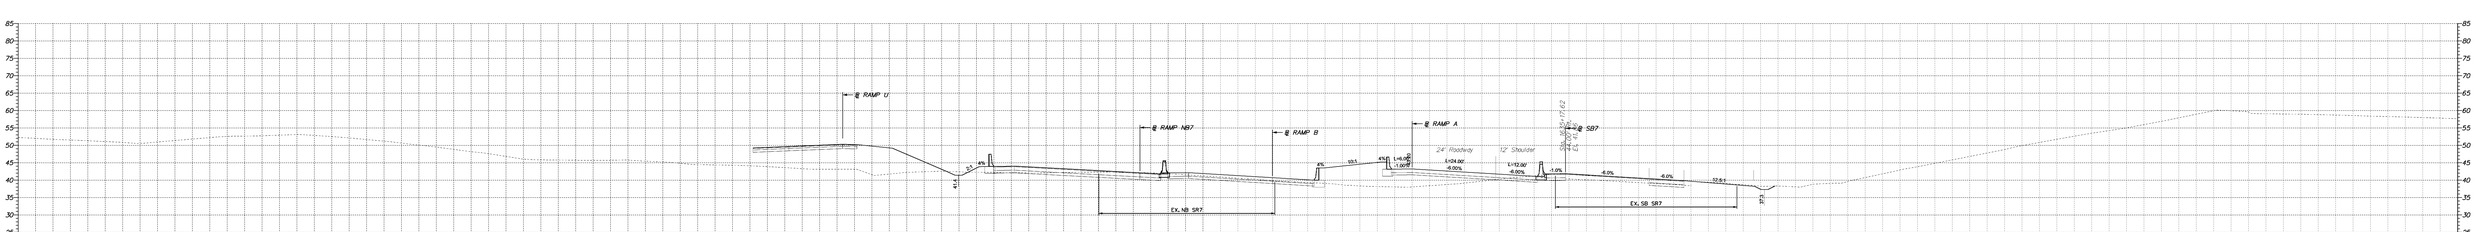

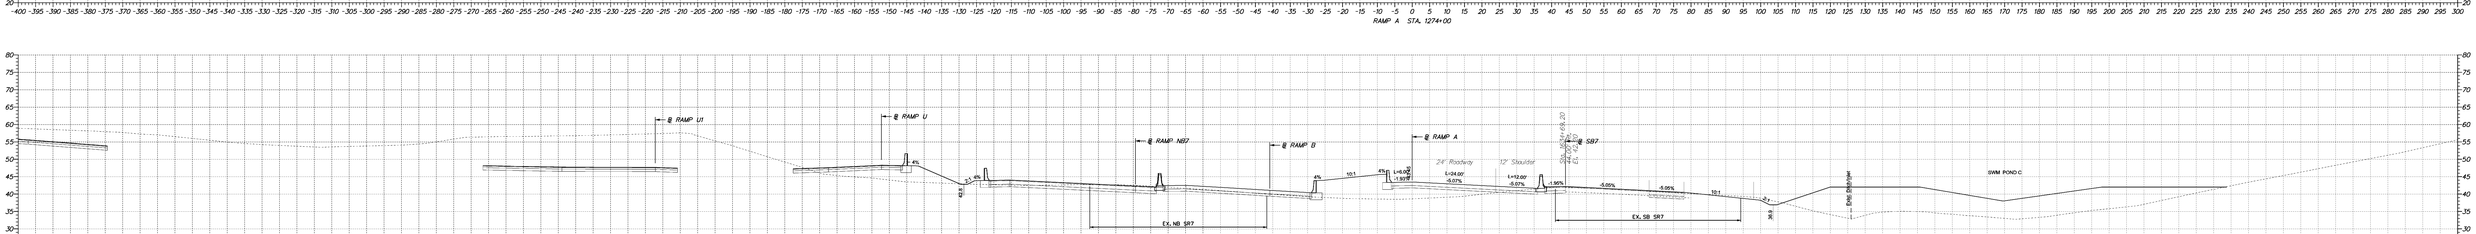

DELAWARE
DEPARTMENT OF TRANSPORTATION

ADDENDUMS / REVISIONS	

SCALE 0 10 20 30 FEET

I95 /SR1 MALL INTERCHANGE

CONTRACT	28-090-03	BRIDGE NO.	X
COUNTY	NEW CASTLE	DESIGNED BY:	RKK
		CHECKED BY:	RKK

CROSS SECTIONS

SHEET NO.	67
TOTAL SHTS.	286

4/23/2009 10:50:45 AM
M:\PROJECTS\2008\1505\03\DOCS\TRMPL\SR1MALL\CADD\28090031\PLANS\CP09_SR1.DGN

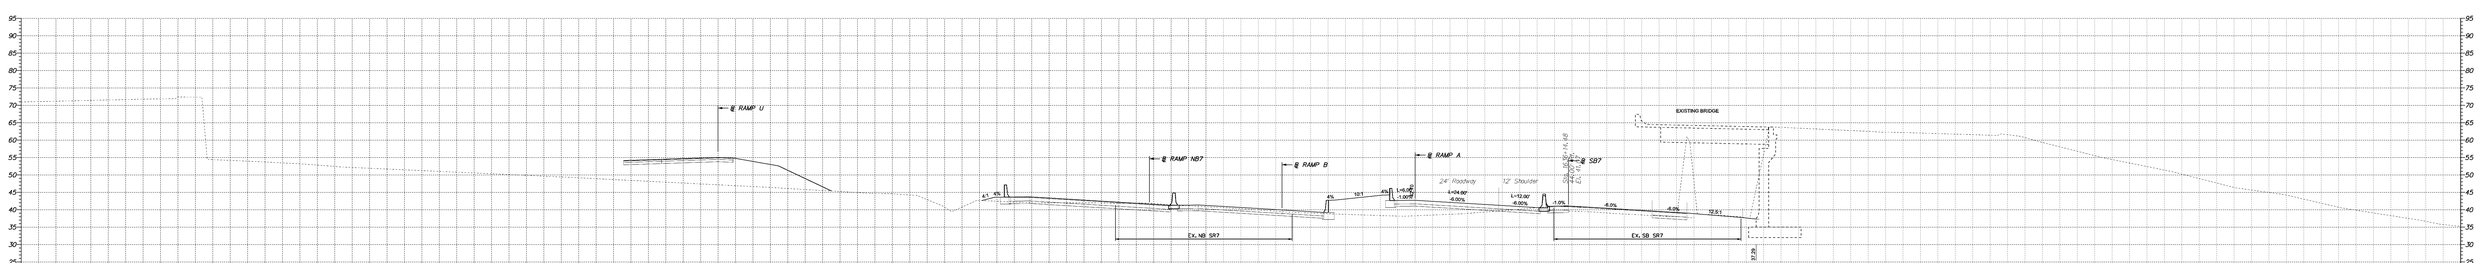

RAMP A STA. 1275+00

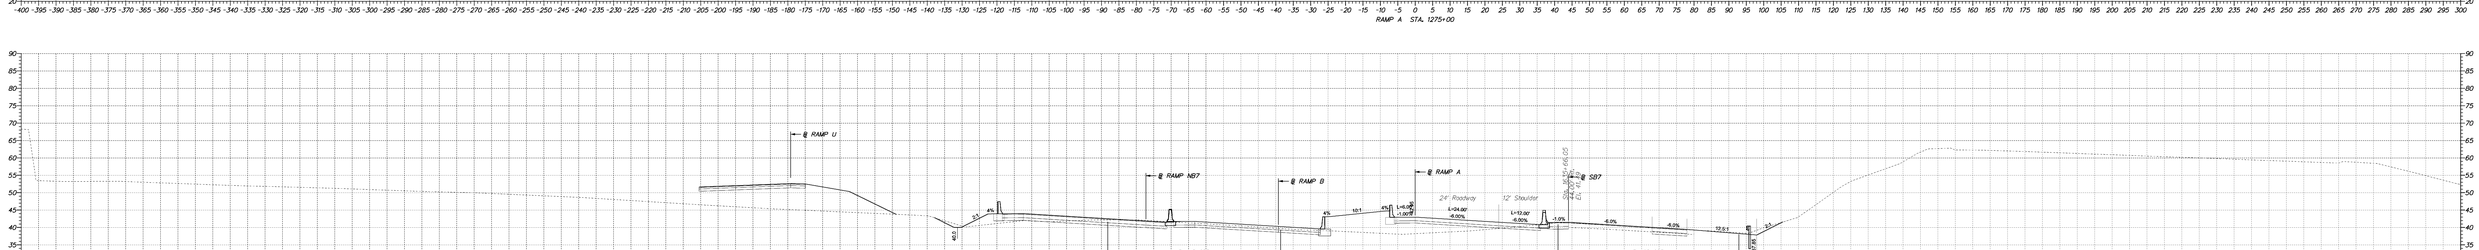

RAMP A STA. 1274+50

DELAWARE
DEPARTMENT OF TRANSPORTATION

ADDENDUMS / REVISIONS

SCALE
0 10 20 30
FEET

I95 /SR1 MALL INTERCHANGE

CONTRACT	28-090-03	BRIDGE NO.	X
COUNTY	NEW CASTLE	DESIGNED BY:	RKK
		CHECKED BY:	RKK

CROSS SECTIONS

SHEET NO.	68
TOTAL SHTS.	286

4/23/2019 10:50:45 AM
M:\PROJECTS\DOT\DOT0503_I95\DOT_SR1MALL\CADD\28-090-03\PLANS\CADD\28-090-03_CS01.DGN

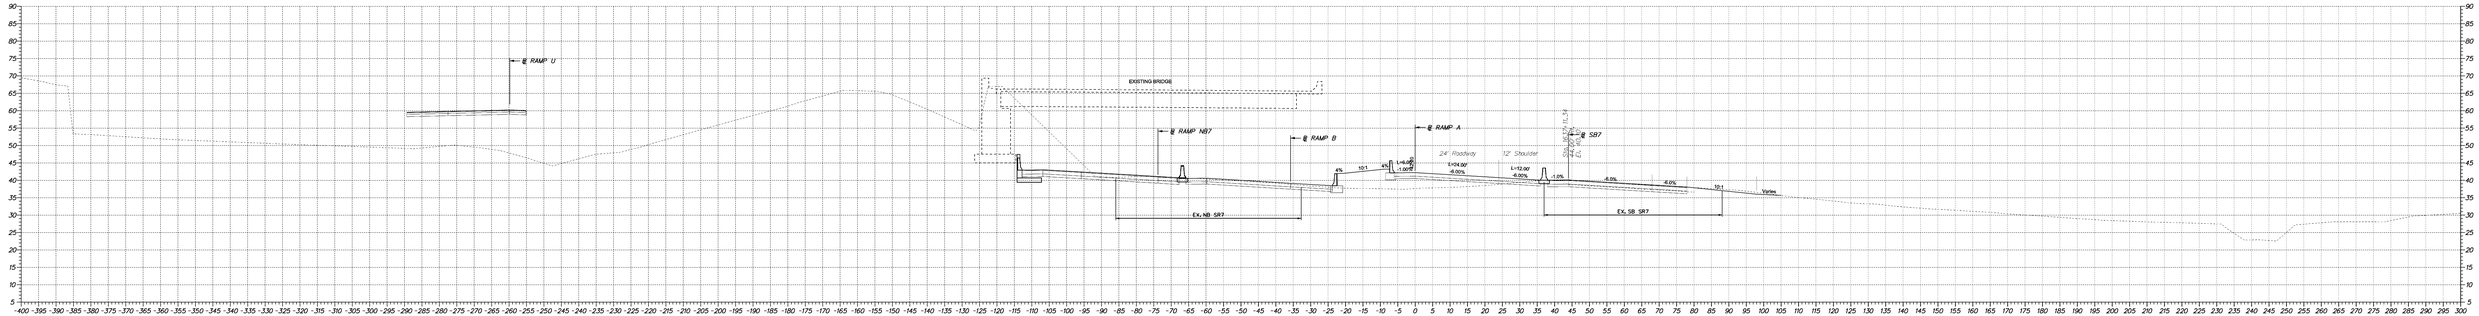

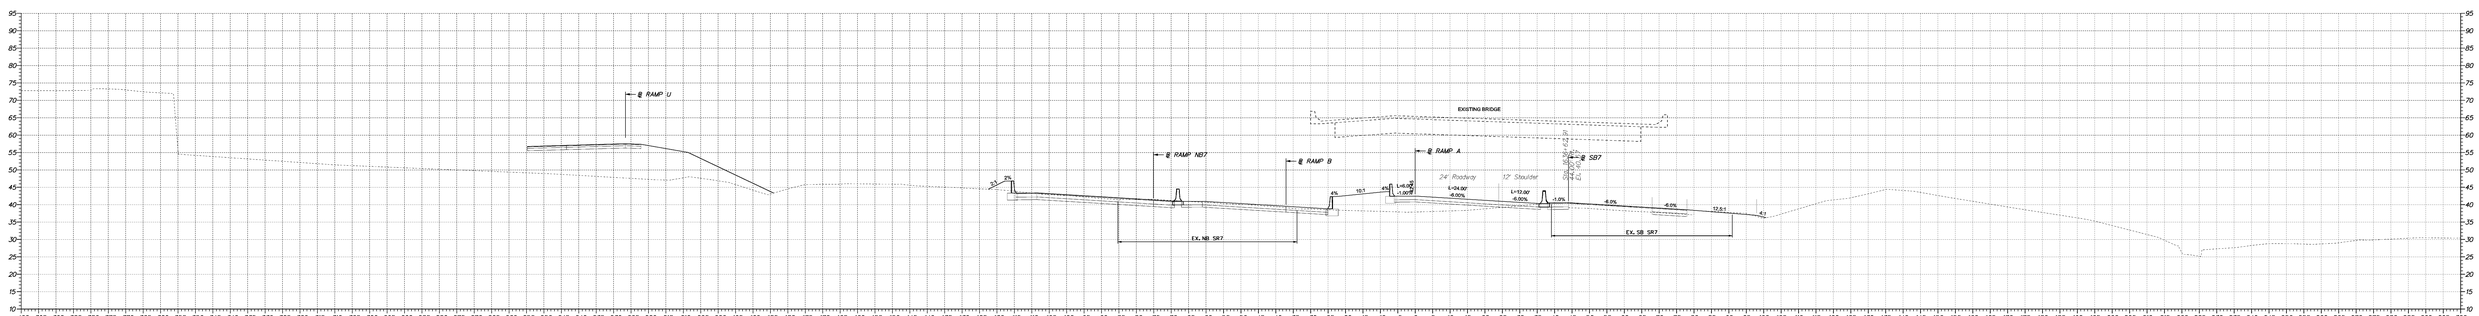

DELAWARE
DEPARTMENT OF TRANSPORTATION

ADDENDUMS / REVISIONS	

SCALE
0 10 20 30
FEET

I95 /SR1 MALL INTERCHANGE

CONTRACT	28-090-03	BRIDGE NO.	X
COUNTY	NEW CASTLE	DESIGNED BY:	RKK
		CHECKED BY:	RKK

CROSS SECTIONS

SHEET NO.	69
TOTAL SHTS.	286

4/23/2009 10:50:45 AM
M:\PROJECTS\28090-03\CSS\CSS_TRNPK_SR1MALL\CADD\28090-03_PLANS_CP09_SR1.DGN

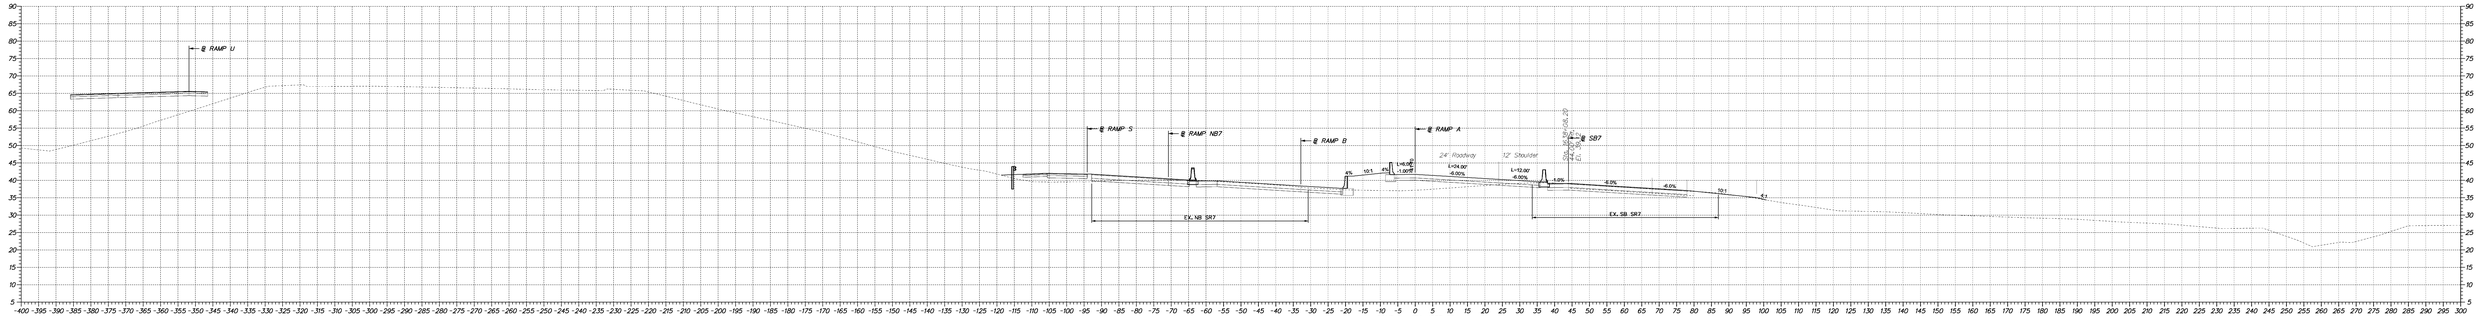

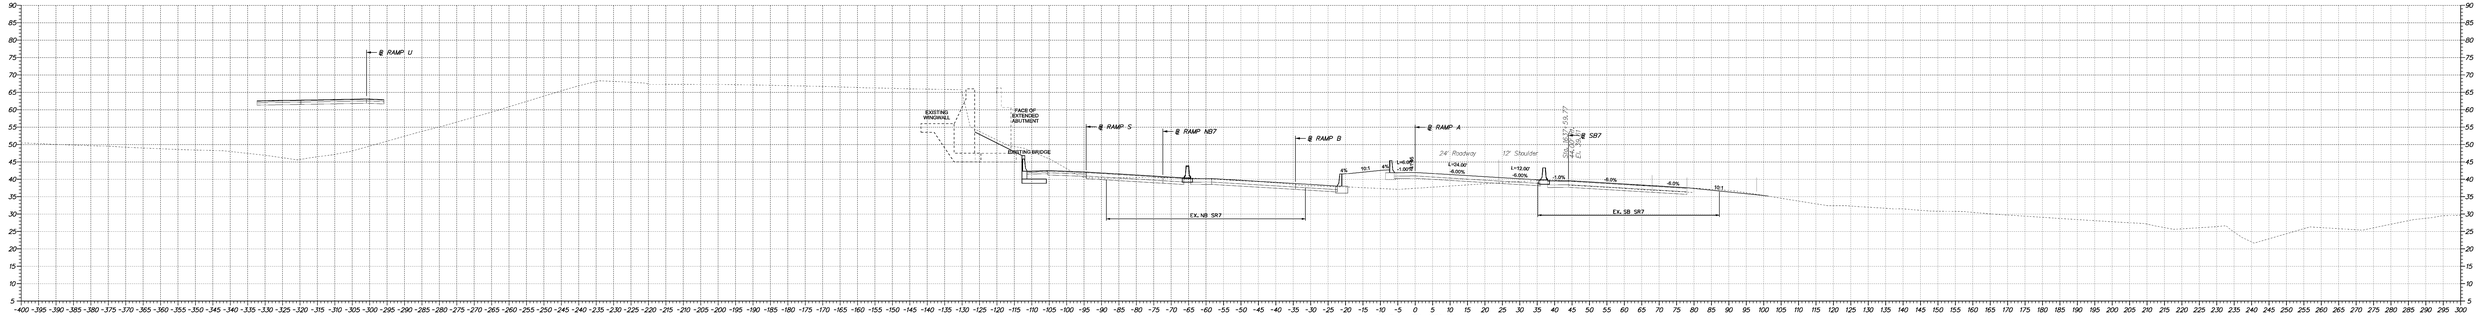

DELAWARE
DEPARTMENT OF TRANSPORTATION

ADDENDUMS / REVISIONS	

SCALE
0 10 20 30
FEET

I95 /SR1 MALL INTERCHANGE

CONTRACT	28-090-03	BRIDGE NO.	X
COUNTY	NEW CASTLE	DESIGNED BY:	RKK
		CHECKED BY:	RKK

CROSS SECTIONS

SHEET NO.	70
TOTAL SHTS.	286

4/23/2009 10:50:45 AM
M:\PROJECTS\2008\1-2009\2009-1\PLANS\CAD\2-2009-1-PLANS-CROSS-SECTIONS

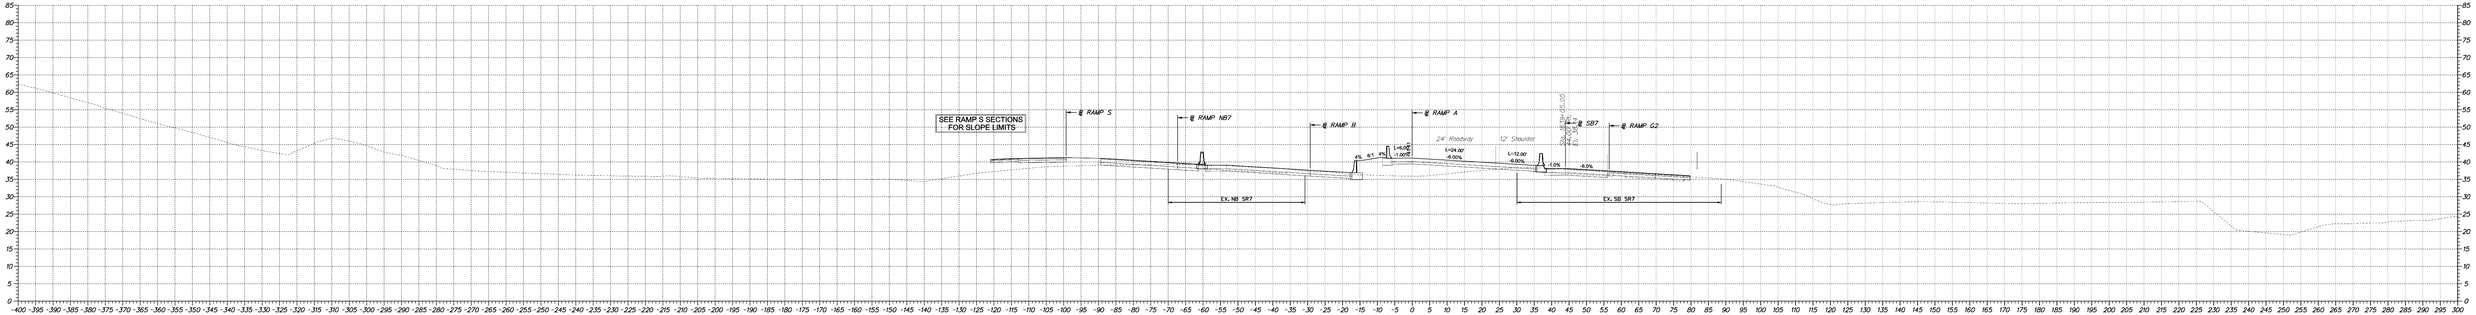

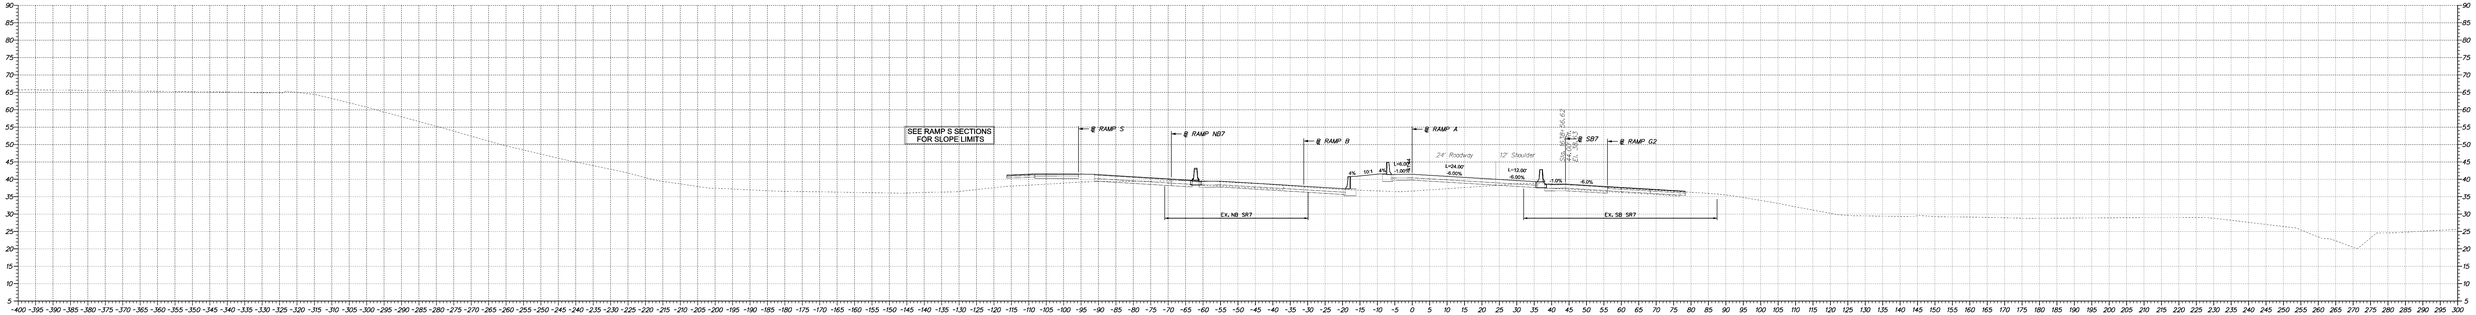

DELAWARE
DEPARTMENT OF TRANSPORTATION

ADDENDUMS / REVISIONS	

SCALE
0 10 20 30
FEET

I95 /SR1 MALL INTERCHANGE

CONTRACT	28-090-03	BRIDGE NO.	X
COUNTY	NEW CASTLE	DESIGNED BY:	RKK
		CHECKED BY:	RKK

CROSS SECTIONS

SHEET NO.	71
TOTAL SHTS.	286

4/23/2009 10:50:45 AM
M:\PROJECTS\2008\50500\DELTRAN\SR1MALL\CADD\2809051\PLANS\CP09_021.DGN

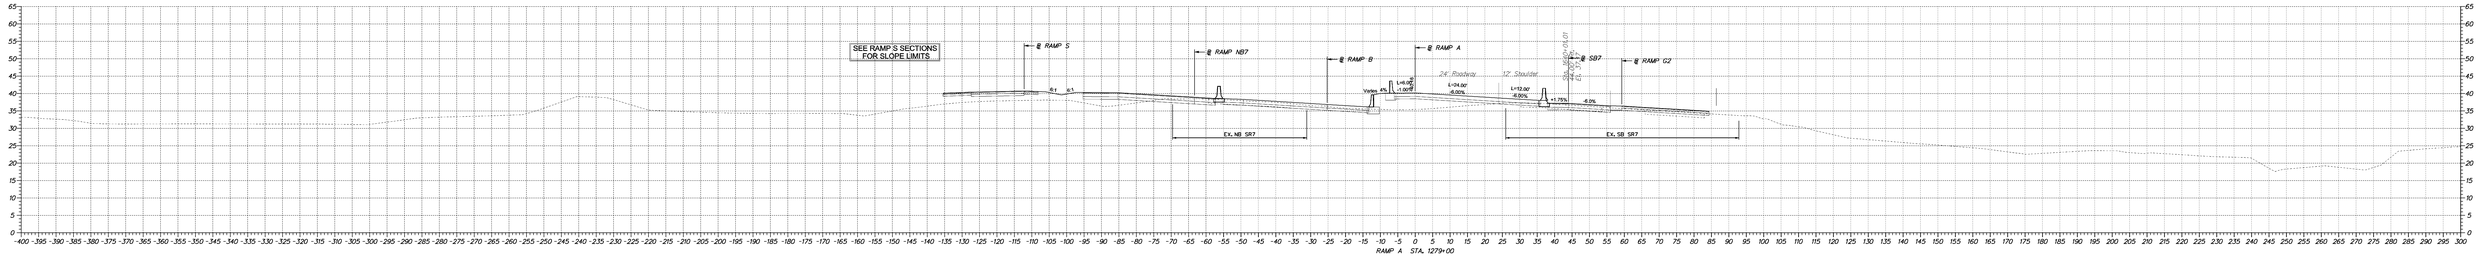

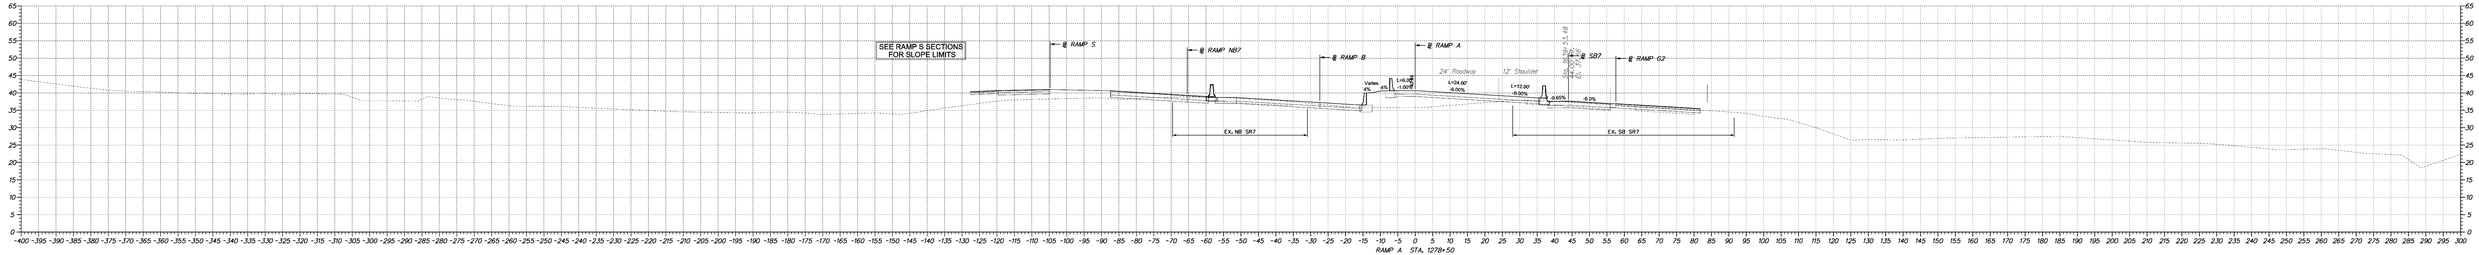

DELAWARE
DEPARTMENT OF TRANSPORTATION

ADDENDUMS / REVISIONS	

SCALE 0 10 20 30 FEET

I95 /SR1 MALL INTERCHANGE

CONTRACT	28-090-03	BRIDGE NO.	X
COUNTY	NEW CASTLE	DESIGNED BY:	RKK
		CHECKED BY:	RKK

CROSS SECTIONS

SHEET NO.	72
TOTAL SHTS.	286

4/23/2009 10:50:45 AM
M:\PROJECTS\2008\1050\03\TRMPK\SR1MALL\CADD\28090031\PLANS\CP09_SR1.DGN

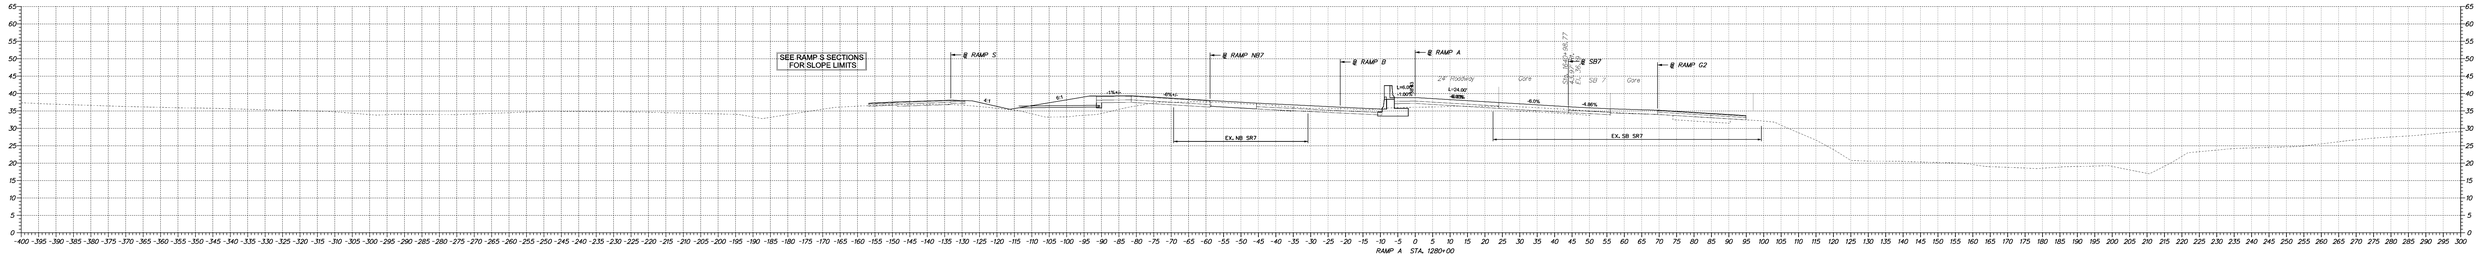

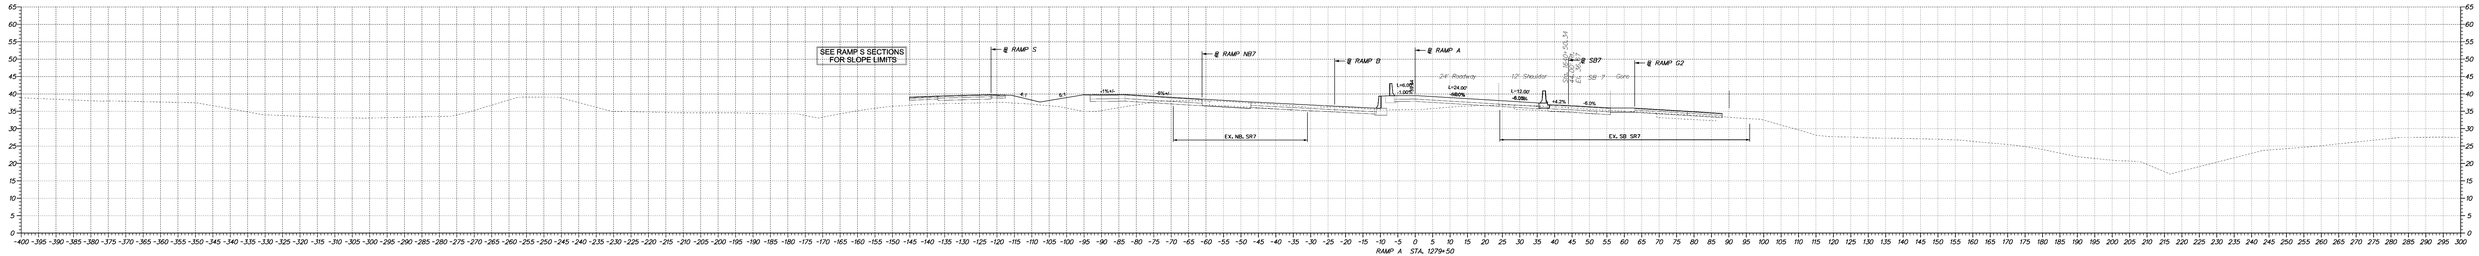

DELAWARE
DEPARTMENT OF TRANSPORTATION

ADDENDUMS / REVISIONS	

SCALE
0 10 20 30
FEET

I95 /SR1 MALL INTERCHANGE

CONTRACT	BRIDGE NO.	X	
28-090-03			
COUNTY	DESIGNED BY: RKK		
NEW CASTLE	CHECKED BY: RKK		

CROSS SECTIONS

SHEET NO.
73
TOTAL SHTS.
286

M:\ROADWAY\PROJECTS\28-090-03_I95_SR1_MALL_INTERCHANGE\DESIGN\CAD\ROADWAY\SHEETS\28-090-03_I95_SR1_MALL_INTERCHANGE_CROSS_SECTIONS.DGN
M:\ROADWAY\PROJECTS\28-090-03_I95_SR1_MALL_INTERCHANGE\DESIGN\CAD\ROADWAY\SHEETS\28-090-03_I95_SR1_MALL_INTERCHANGE_CROSS_SECTIONS.DGN

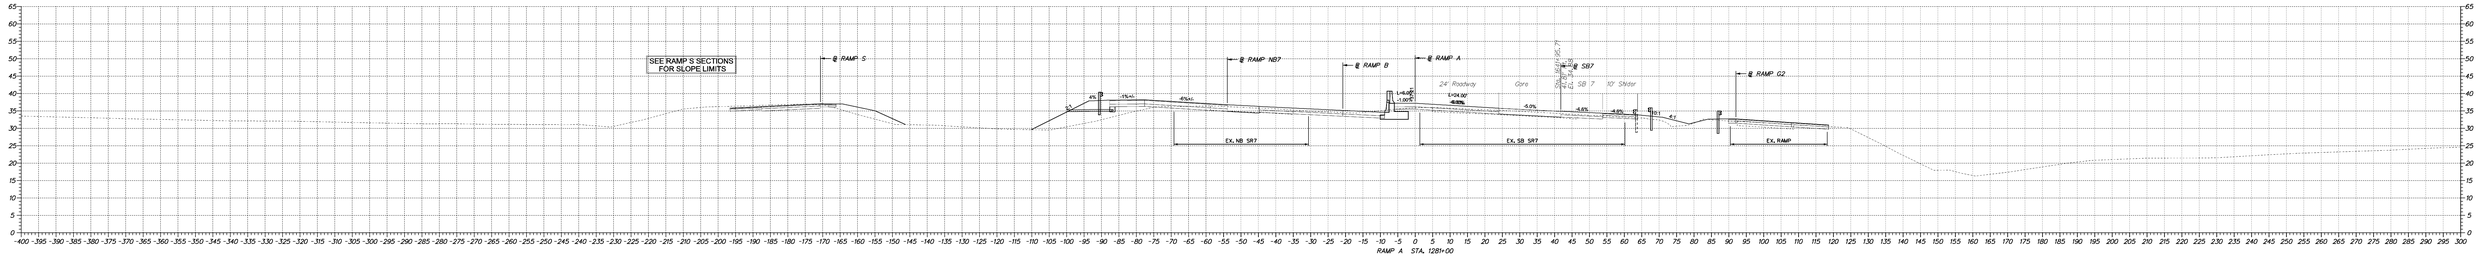

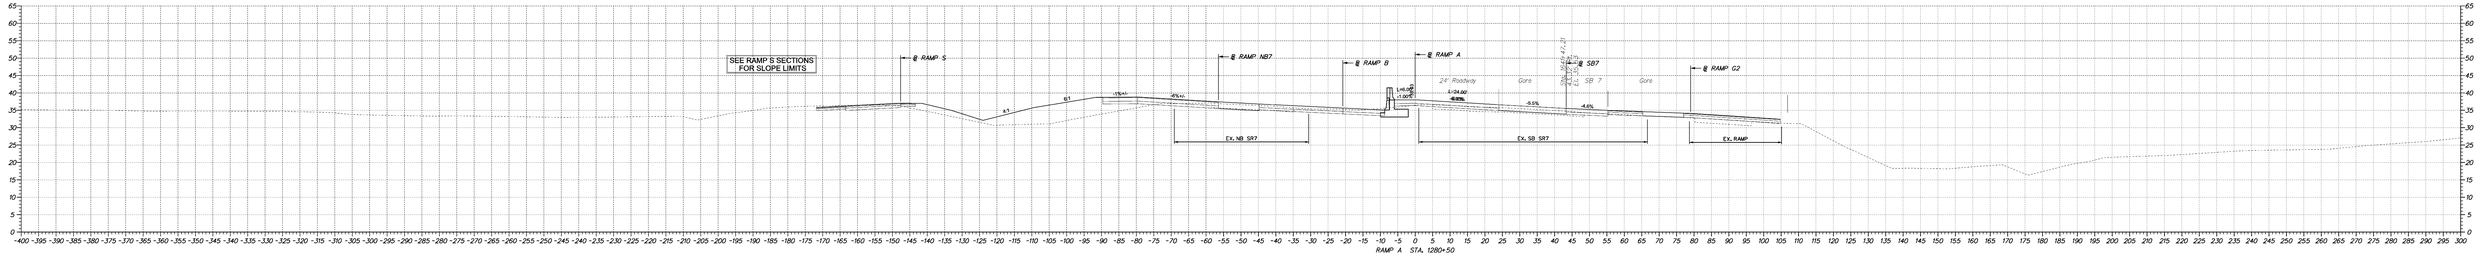

DELAWARE DEPARTMENT OF TRANSPORTATION

ADDENDUMS / REVISIONS	

SCALE 0 10 20 30 FEET

I95 /SR1 MALL INTERCHANGE

CONTRACT	28-090-03	BRIDGE NO.	X
COUNTY	NEW CASTLE	DESIGNED BY:	RKK
		CHECKED BY:	RKK

CROSS SECTIONS

SHEET NO.	74
TOTAL SHTS.	286

4/23/2009 10:50:45 AM
M:\PROJECTS\DOT\SCS\03\DOT\TRMPK\SR1MALL\CADD\28090031\PLANS\CP\09_SR1.DGN

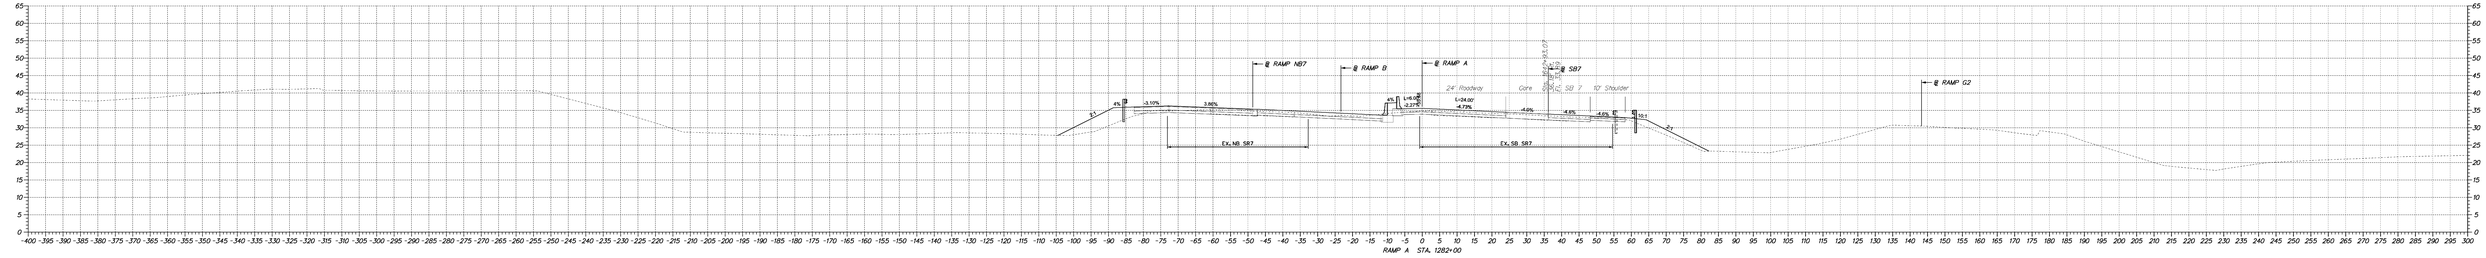

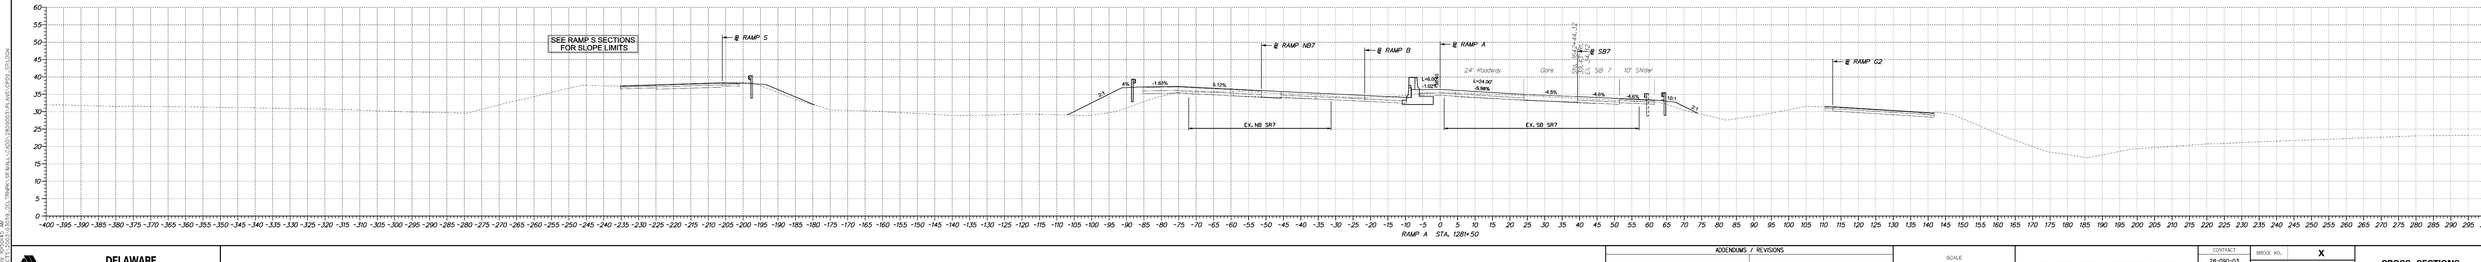

DELAWARE
DEPARTMENT OF TRANSPORTATION

ADDENDUMS / REVISIONS

SCALE
0 10 20 30
FEET

I95 /SR1 MALL INTERCHANGE

CONTRACT	28-090-03	BRIDGE NO.	X
COUNTY	NEW CASTLE	DESIGNED BY:	RKK
		CHECKED BY:	RKK

CROSS SECTIONS

SHEET NO.	75
TOTAL SHTS.	286

4/23/2009 10:50:45 AM
M:\PROJECTS\CONTROL\50XXX\DELTRMPK\DELMALL\CADD\28090031\PLANS\CP09_021.DGN

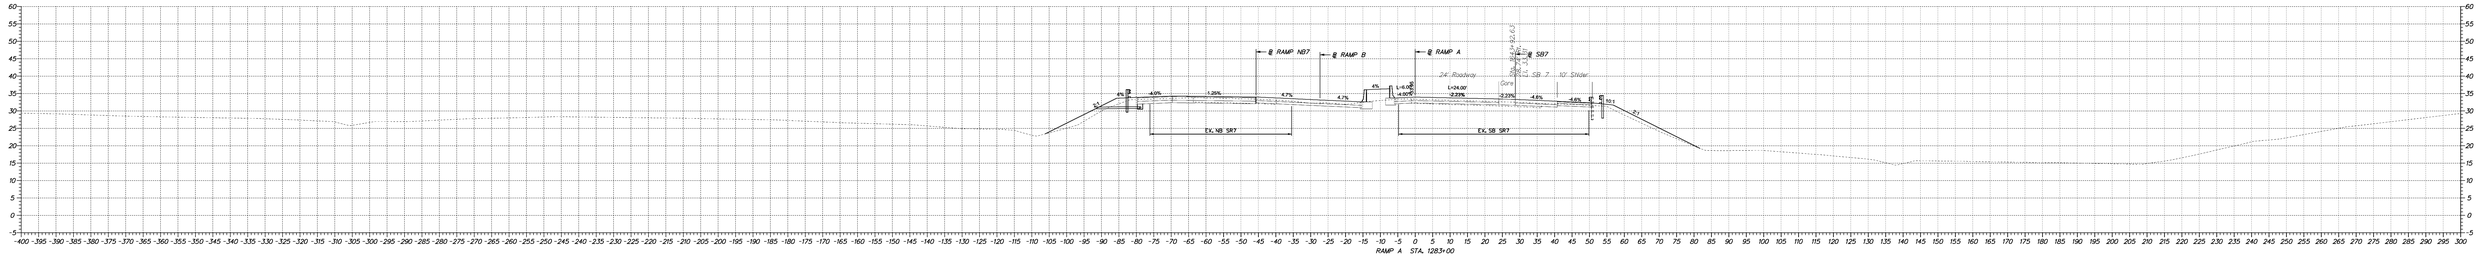

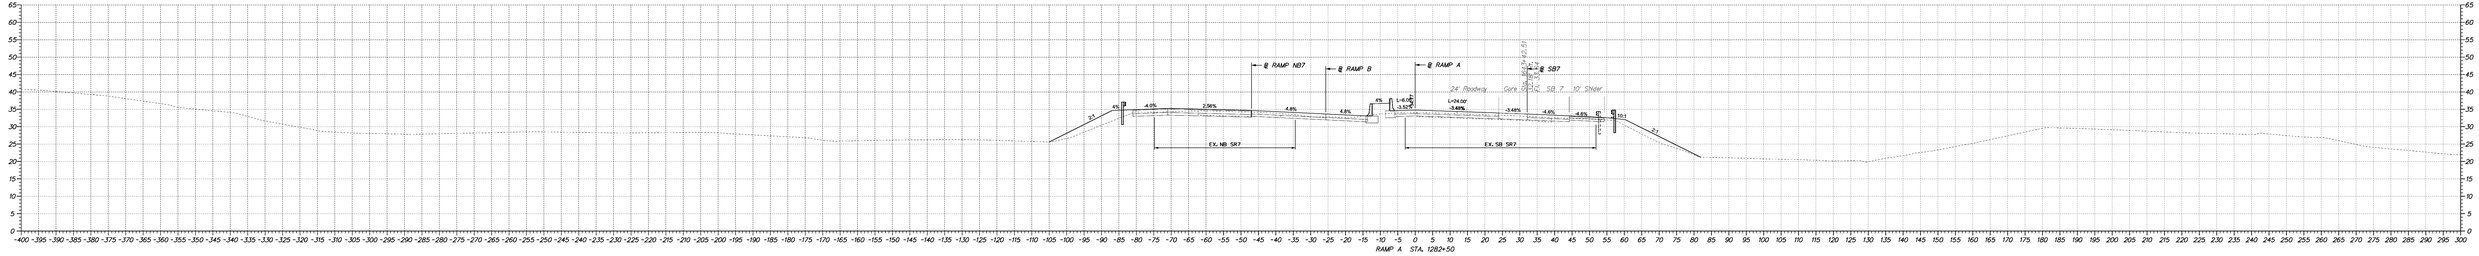

DELAWARE
DEPARTMENT OF TRANSPORTATION

ADDENDUMS / REVISIONS	

SCALE
0 10 20 30
FEET

I95 /SR1 MALL INTERCHANGE

CONTRACT	28-090-03	BRIDGE NO.	X
COUNTY	NEW CASTLE	DESIGNED BY:	RKK
		CHECKED BY:	RKK

CROSS SECTIONS

SHEET NO.	76
TOTAL SHTS.	286

4/23/2009 10:50:45 AM
M:\PROJECTS\2008\1-PLANS\2009\1-PLANS\CROSS SECTIONS\CROSS SECTIONS.DGN

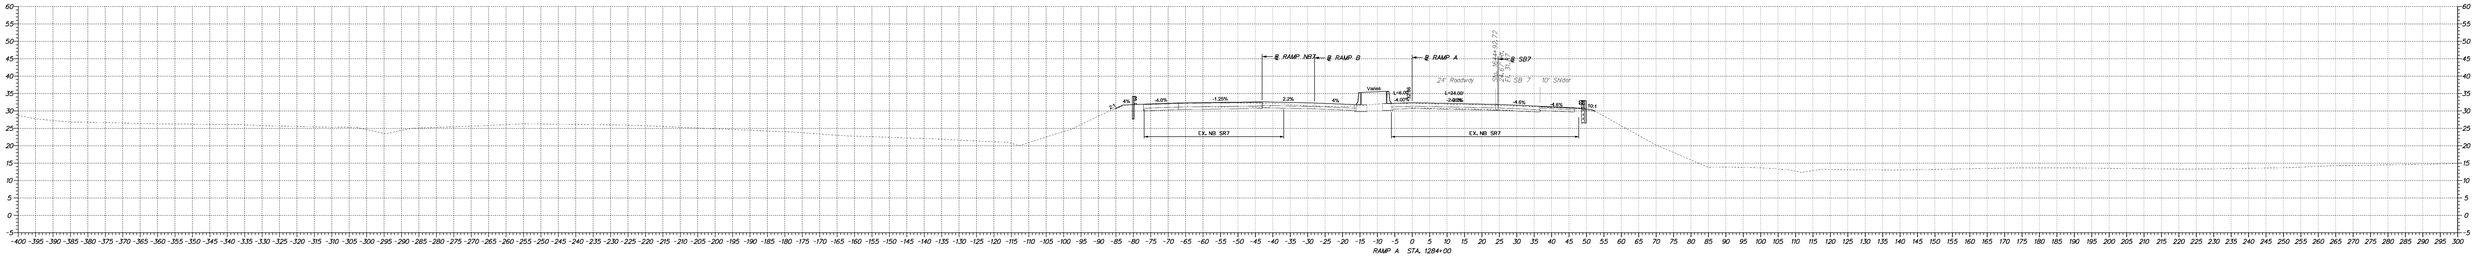

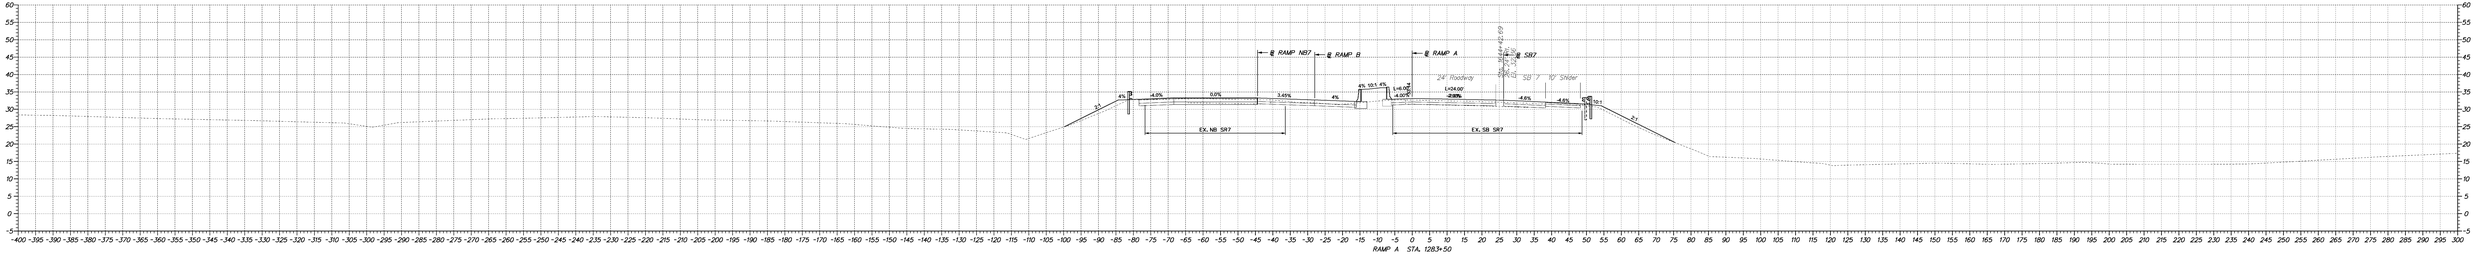

DELAWARE
DEPARTMENT OF TRANSPORTATION

ADDENDUMS / REVISIONS	

SCALE
0 10 20 30
FEET

I95 /SR1 MALL INTERCHANGE

CONTRACT	28-090-03	BRIDGE NO.	X
COUNTY	NEW CASTLE	DESIGNED BY:	RKK
		CHECKED BY:	RKK

CROSS SECTIONS

SHEET NO.	77
TOTAL SHTS.	286

4/23/2009 10:50:45 AM
M:\PROJECTS\2008\2009\2009-03\TRMPK\SR1MALL\CADD\28090031-PLANS-CP09_SR1.DGN

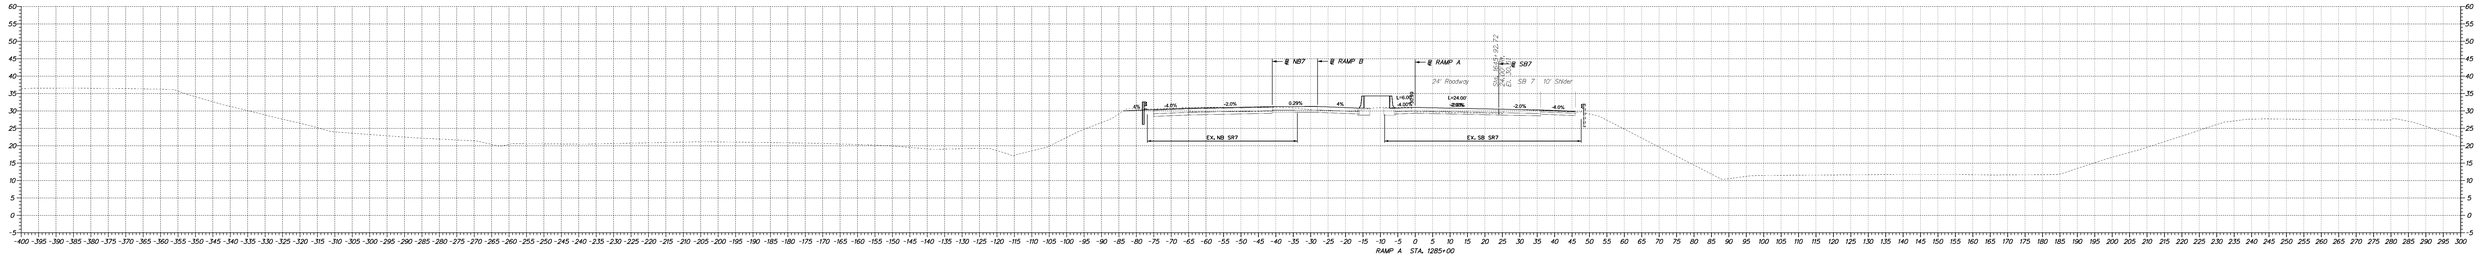

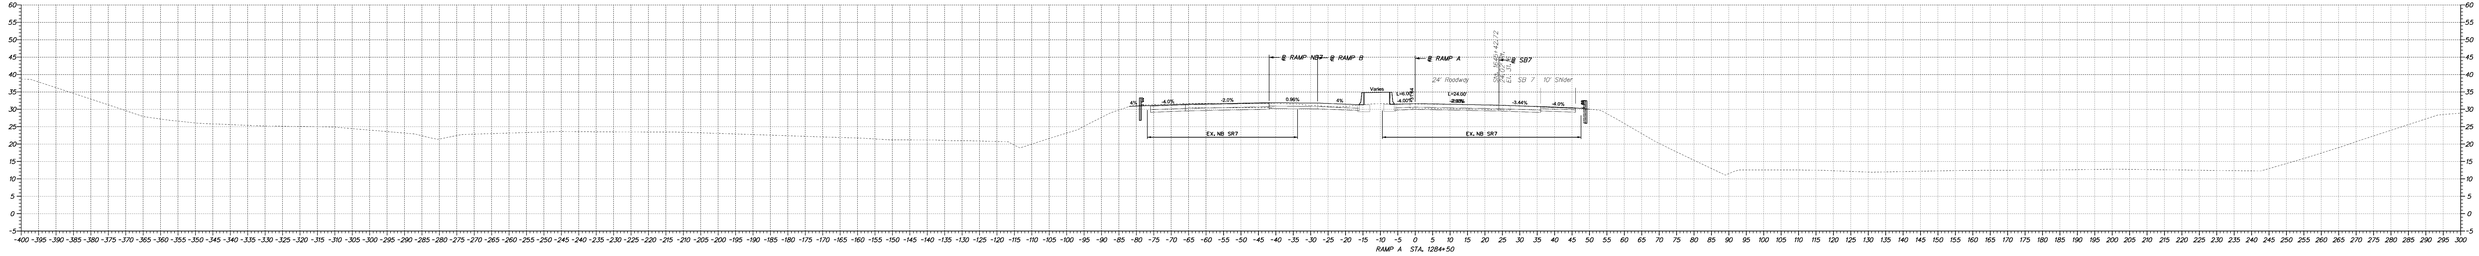

DELAWARE
DEPARTMENT OF TRANSPORTATION

ADDENDUMS / REVISIONS	

SCALE
0 10 20 30
FEET

I95 /SR1 MALL INTERCHANGE

CONTRACT	28-090-03	BRIDGE NO.	X
COUNTY	NEW CASTLE	DESIGNED BY:	RKK
		CHECKED BY:	RKK

CROSS SECTIONS

SHEET NO.	78
TOTAL SHTS.	286

4/23/2009 10:50:45 AM
M:\PROJECTS\2008\1095\03\DESIGN\TRMPV\SR1MALL\CADD\28090031_PLANS_CROSS_SECTIONS

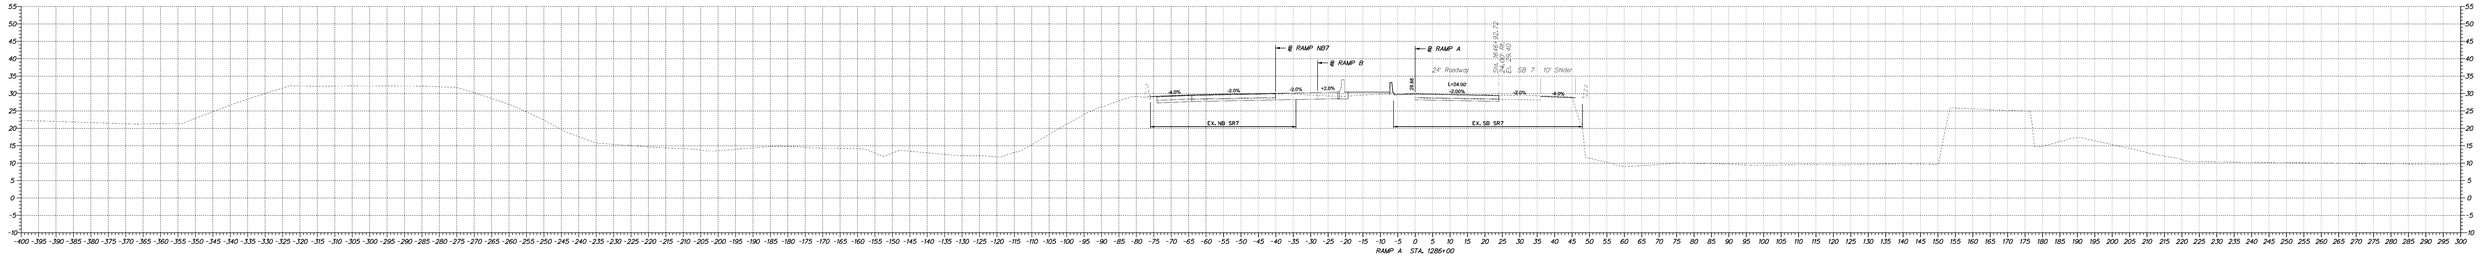

RAMP A STA. 1286+00

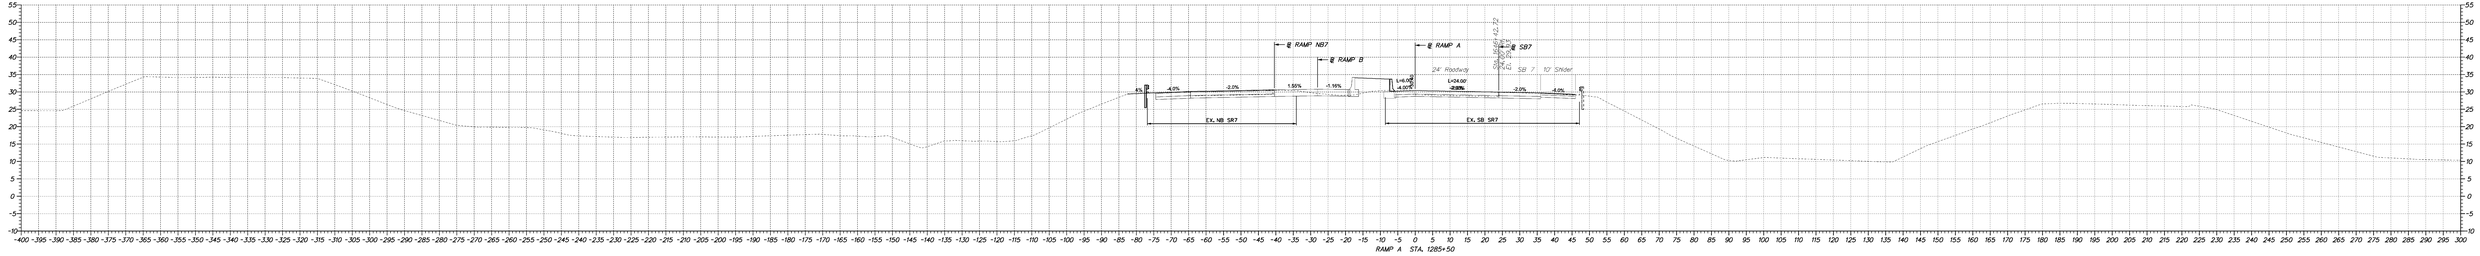

RAMP A STA. 1285+50

DELAWARE
DEPARTMENT OF TRANSPORTATION

ADDENDUMS / REVISIONS	

SCALE
0 10 20 30
FEET

I95 /SR1 MALL INTERCHANGE

CONTRACT	28-090-03	BRIDGE NO.	X
COUNTY	NEW CASTLE	DESIGNED BY:	RKK
		CHECKED BY:	RKK

CROSS SECTIONS

SHEET NO.	79
TOTAL SHTS.	286

4/23/2009 10:50:45 AM
M:\PROJECTS\2008\1050\03\DOCS\TRMPK\SR1MALL\CADD\28090031_PLANS_CROSS_SECTION

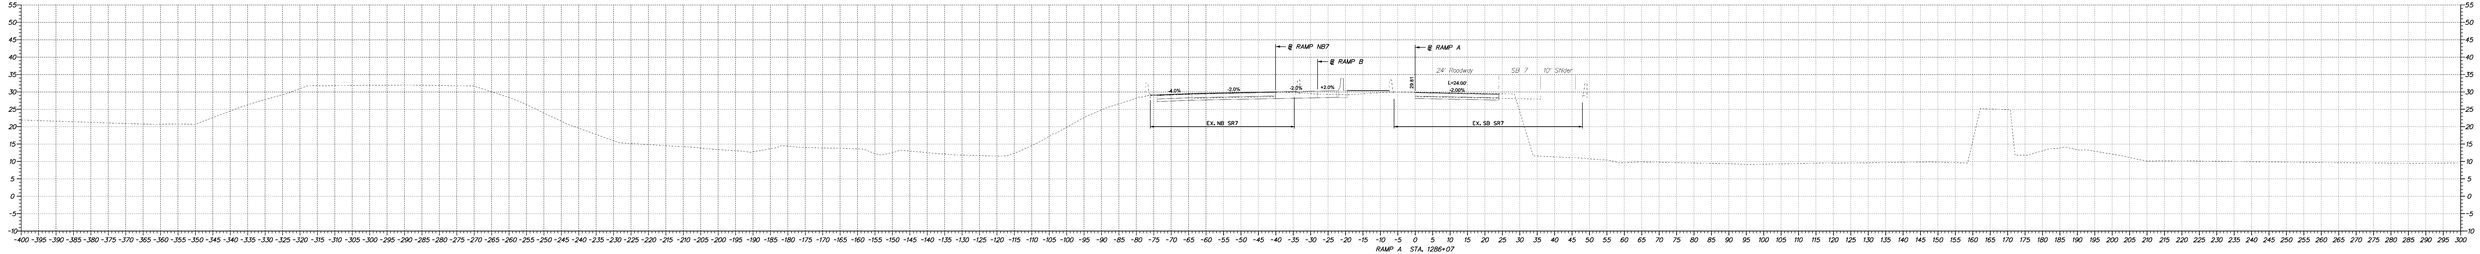

DELAWARE
DEPARTMENT OF TRANSPORTATION

ADDENDUMS / REVISIONS	

SCALE
0 10 20 30
FEET

I95 /SR1 MALL INTERCHANGE

CONTRACT	28-090-03	BRIDGE NO.	X
COUNTY	NEW CASTLE	DESIGNED BY:	RKK
		CHECKED BY:	RKK

CROSS SECTIONS

SHEET NO.	80
TOTAL SHTS.	286

4/23/2009 10:50:45 AM
M:\PROJECTS\2008\1-95\03-2003\1-95MAIL\1-95MAIL\1-95MAIL_CROSS_SECTIONS.DGN

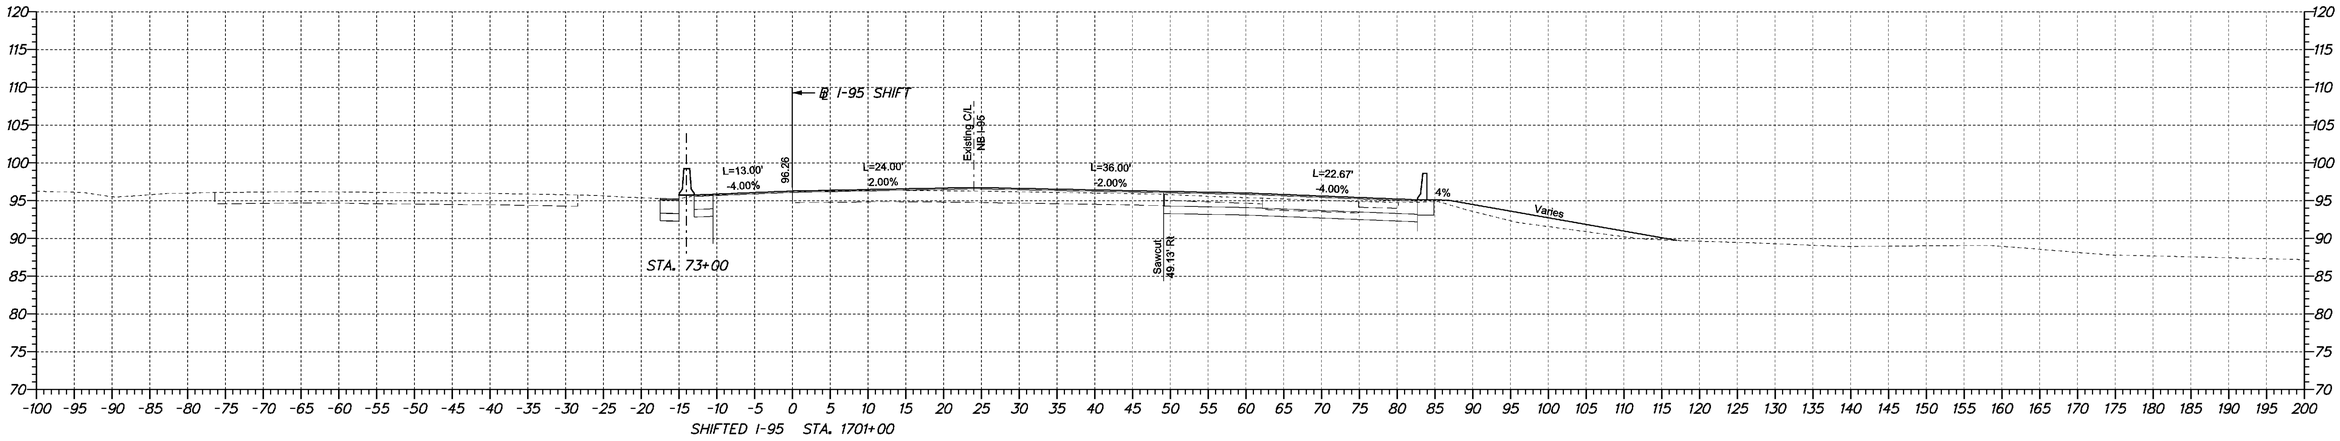

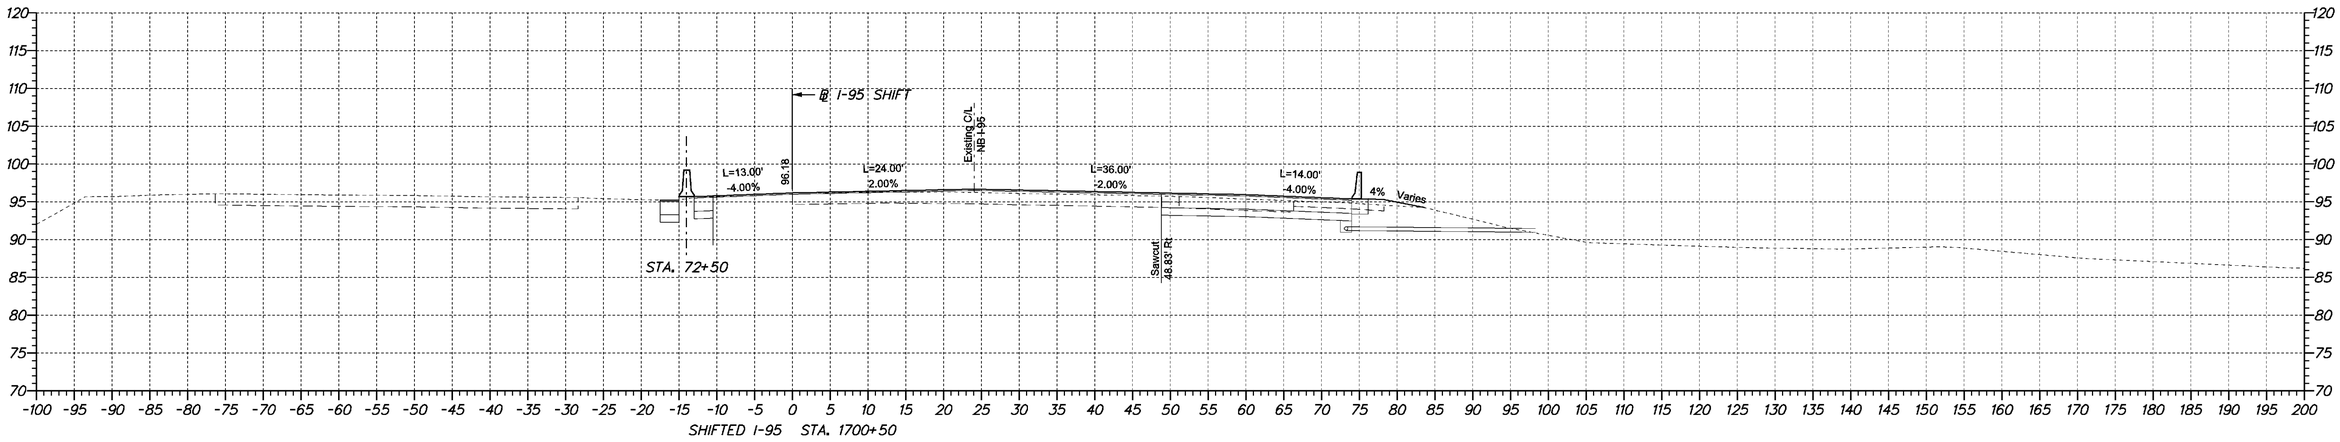

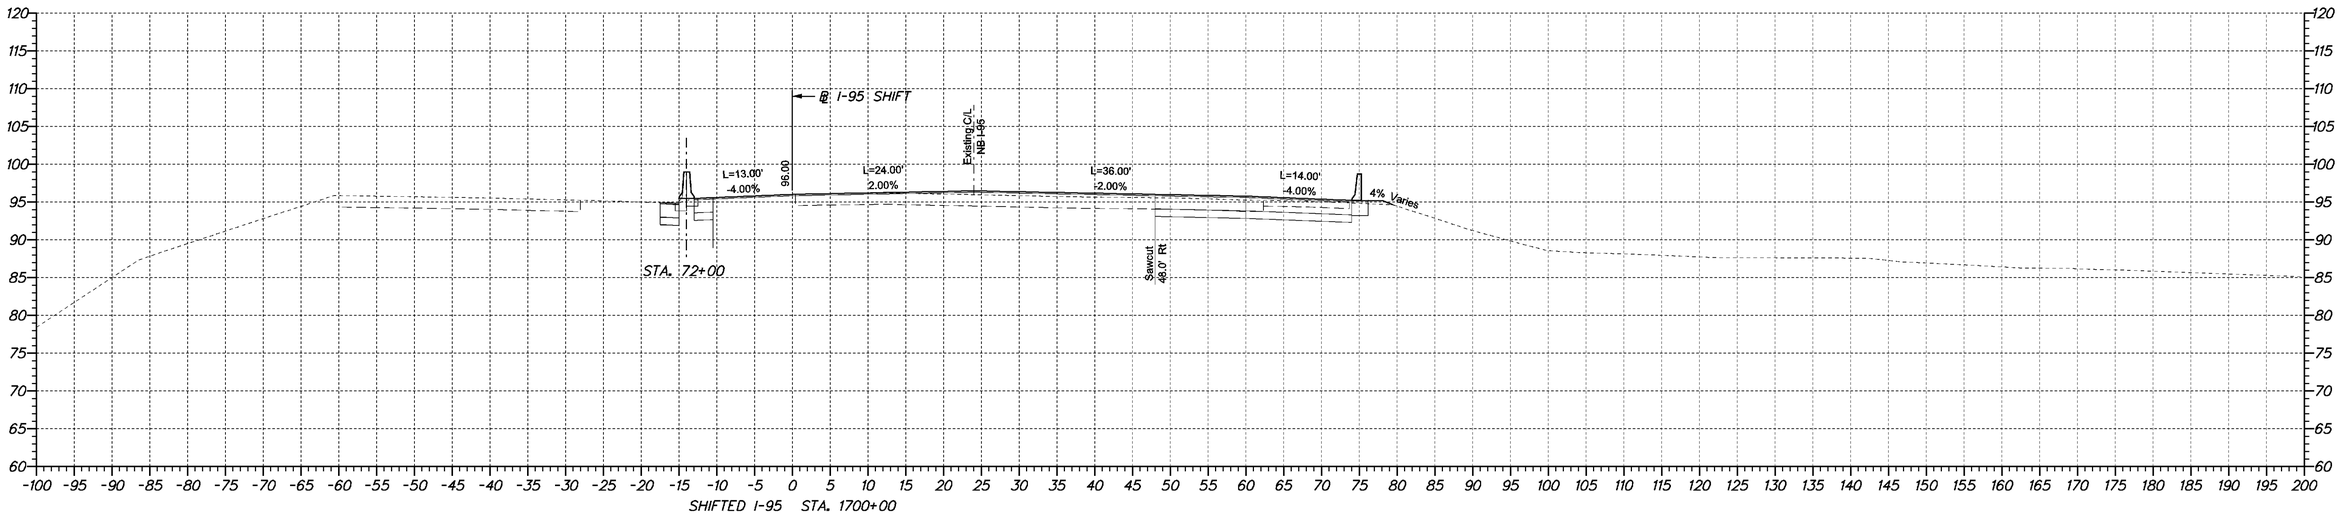

DELAWARE
DEPARTMENT OF TRANSPORTATION

ADDENDUMS / REVISIONS

SCALE
0 10 20 30
FEET

SR1 / I95 INTERCHANGE

CONTRACT 28-090-03
COUNTY NEW CASTLE
BRIDGE NO. X
DESIGNED BY:
CHECKED BY:

CROSS SECTIONS

SHEET NO. 81
TOTAL SHTS. 286

4/23/2009 10:50:45 AM
M:\PROJECTS\2003\D3059_DELTRNPK\SRIMALL\CADD\2809003\PLANS\CP09_SR1.DGN

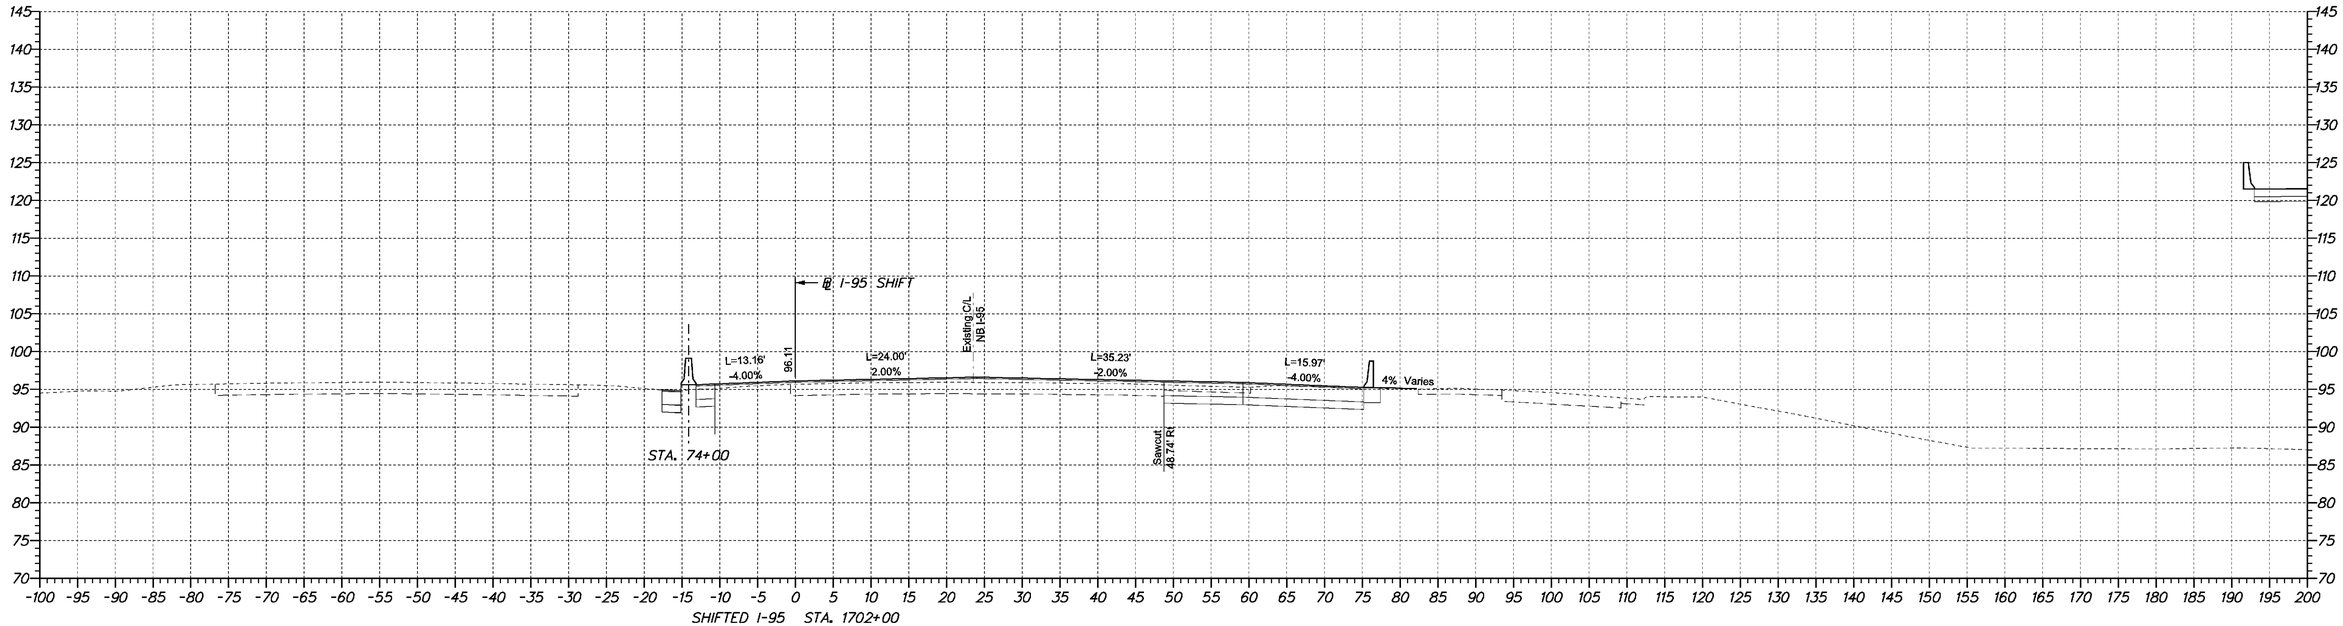

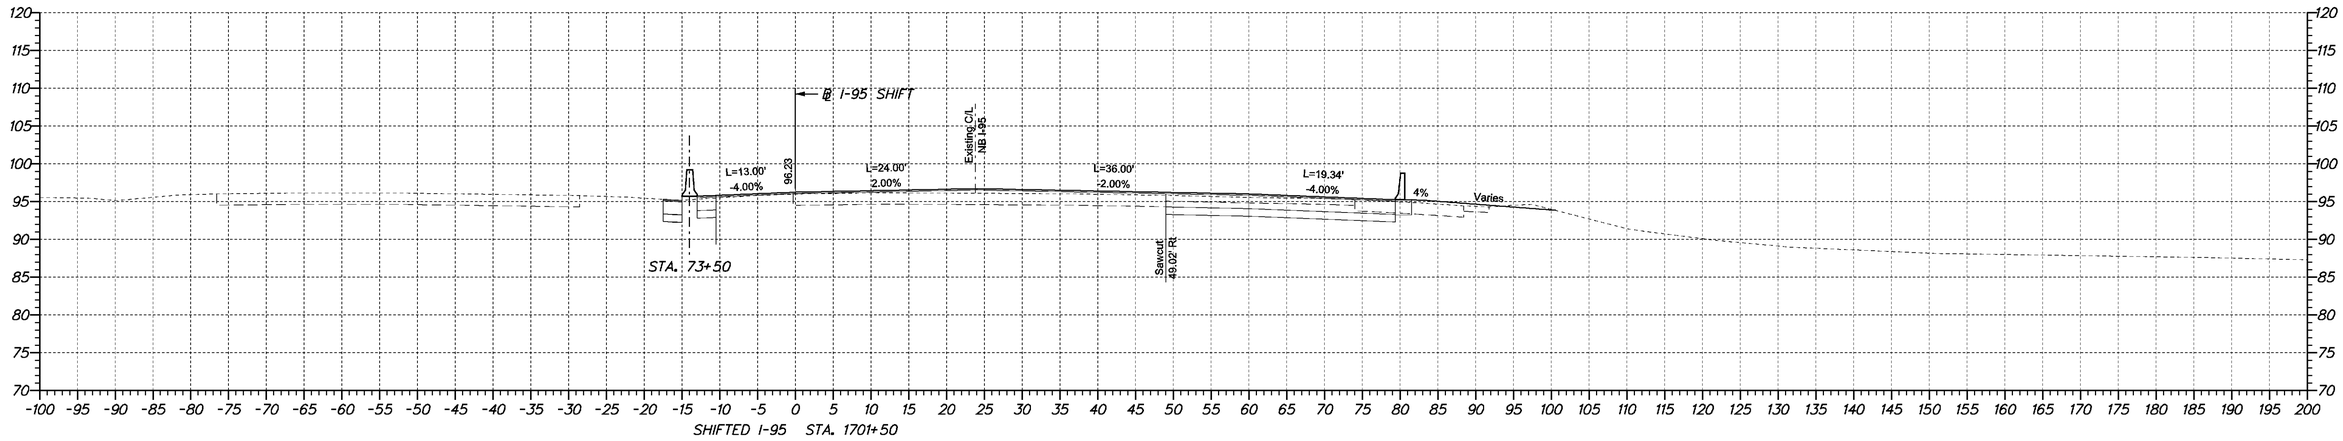

DELAWARE DEPARTMENT OF TRANSPORTATION	ADDENDUMS / REVISIONS	SCALE 0 10 20 30 FEET	**SR1 /I95 INTERCHANGE**	CONTRACT 28-090-03	BRIDGE NO. X	**CROSS SECTIONS**	SHEET NO. 82
				COUNTY NEW CASTLE	DESIGNED BY:		TOTAL SHTS. 286
					CHECKED BY:		

4/23/2009 10:50:45 AM
M:\PROJECTS\2003\03059_DELTRNPK\SRIMALL\CADD\2809003\PLANS\CP09_SR1.DGN

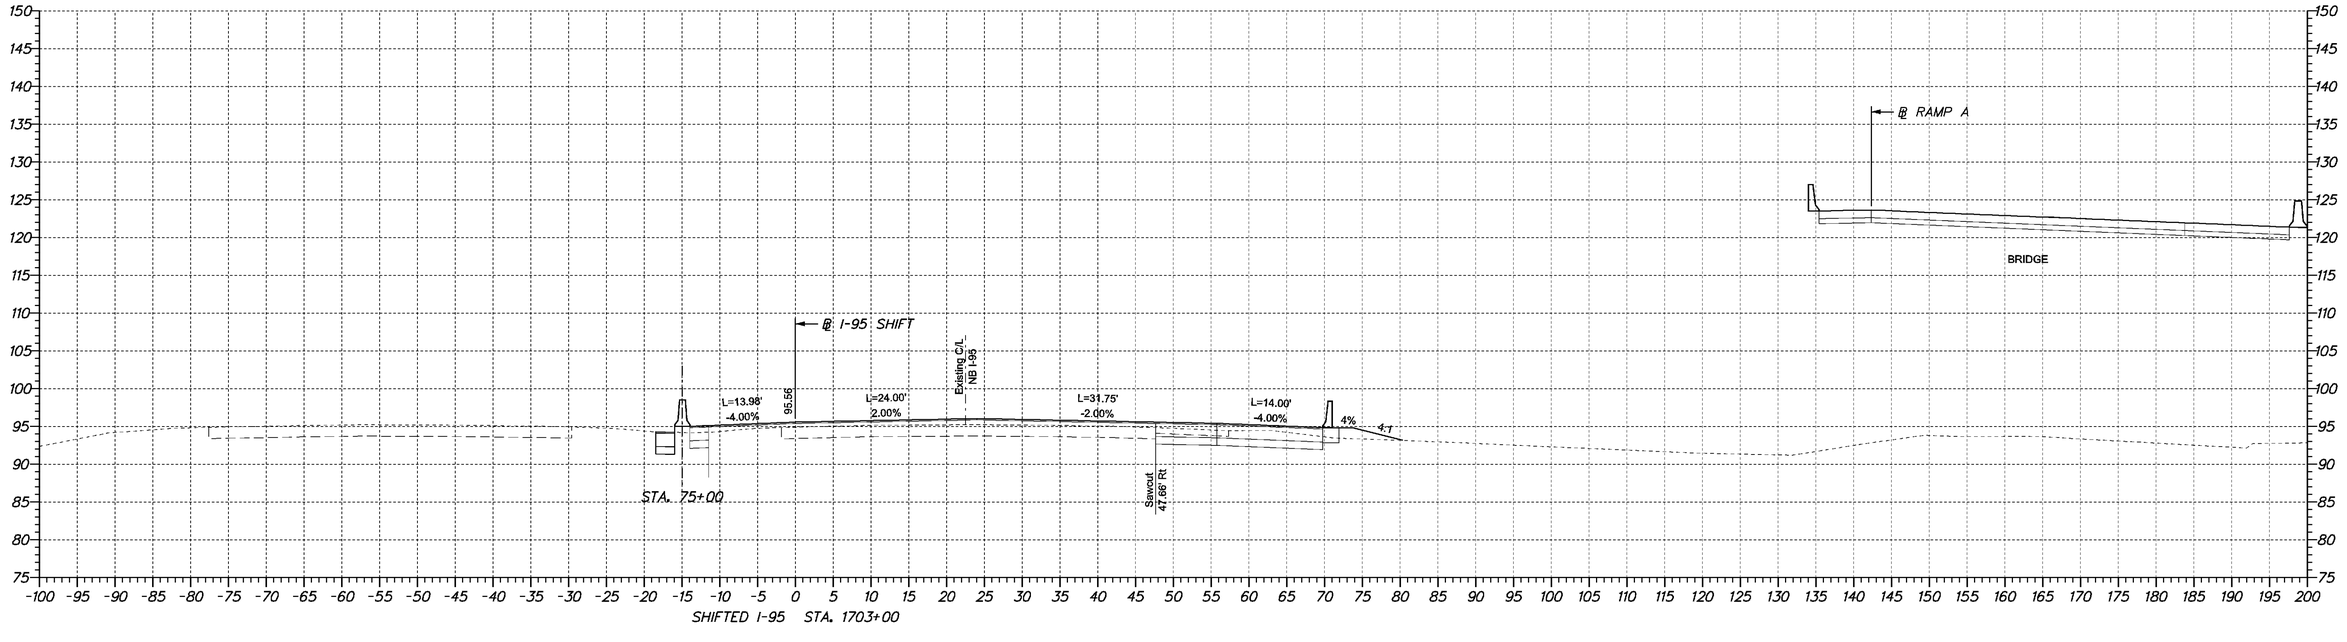

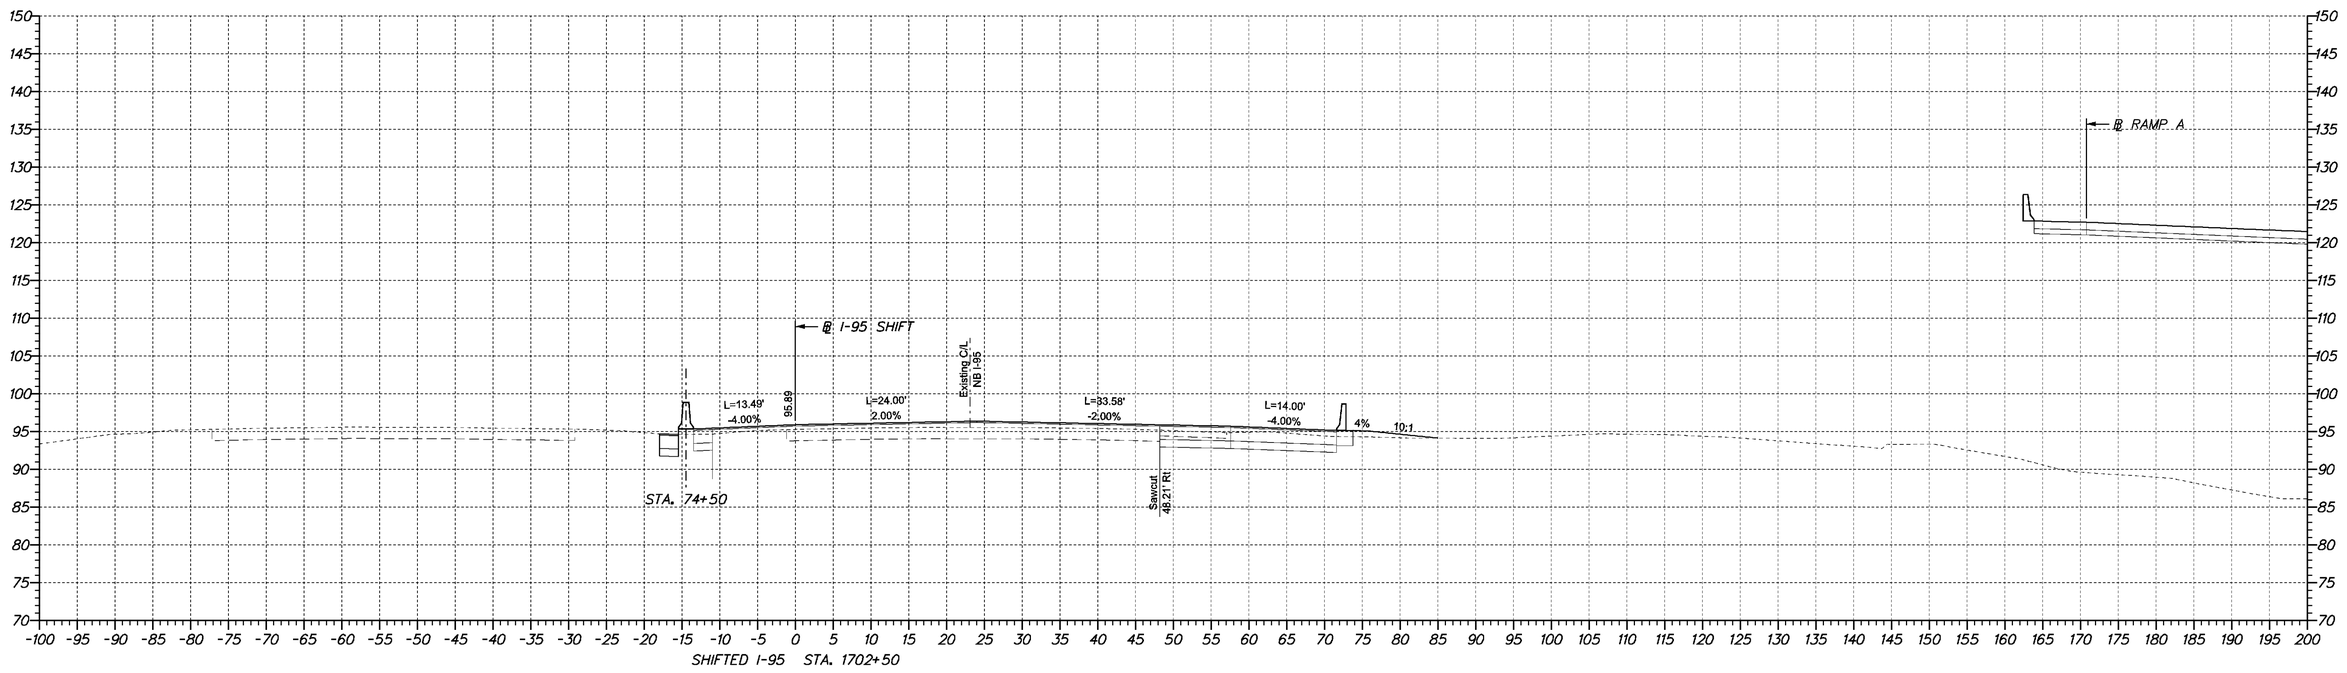

DELAWARE DEPARTMENT OF TRANSPORTATION

ADDENDUMS / REVISIONS	

SCALE
0 10 20 30
FEET

SR1 /I95 INTERCHANGE

CONTRACT	BRIDGE NO.	X
28-090-03	DESIGNED BY:	
COUNTY	CHECKED BY:	
NEW CASTLE		

CROSS SECTIONS

SHEET NO.
83
TOTAL SHTS.
286

4/23/2009 10:50:45 AM
M:\PROJECTS\2003\0.3059_DELTRNPK\SR1MALL\CADD\2809003\PLANS\CP09_SR1.DGN

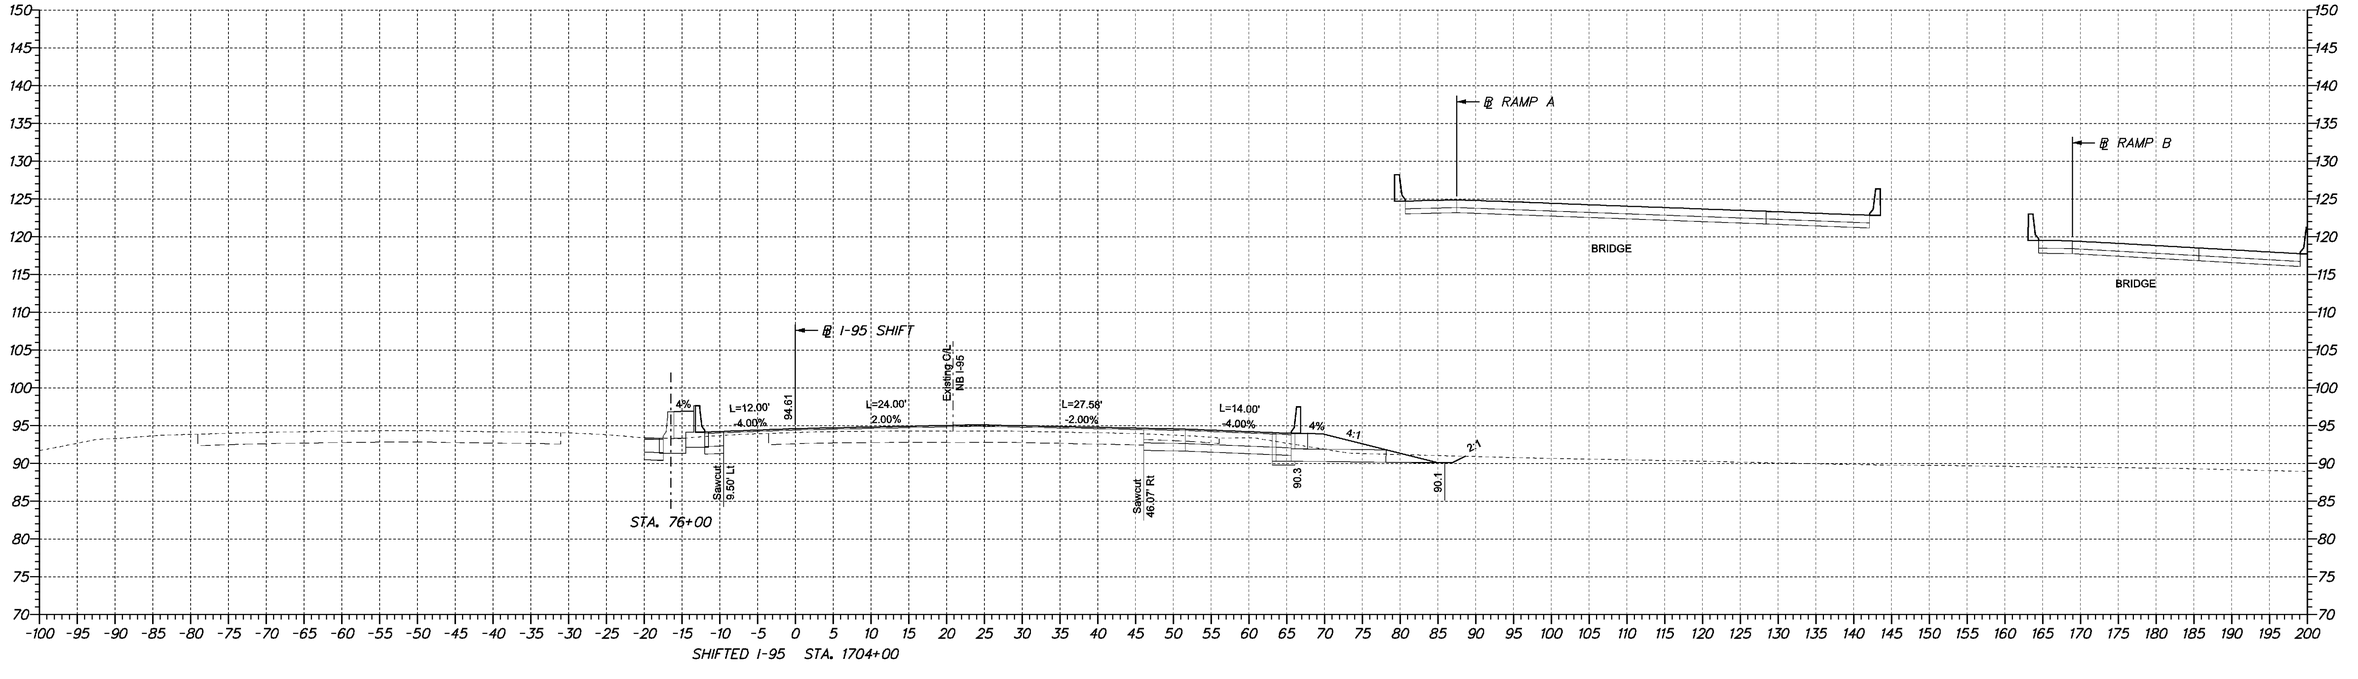

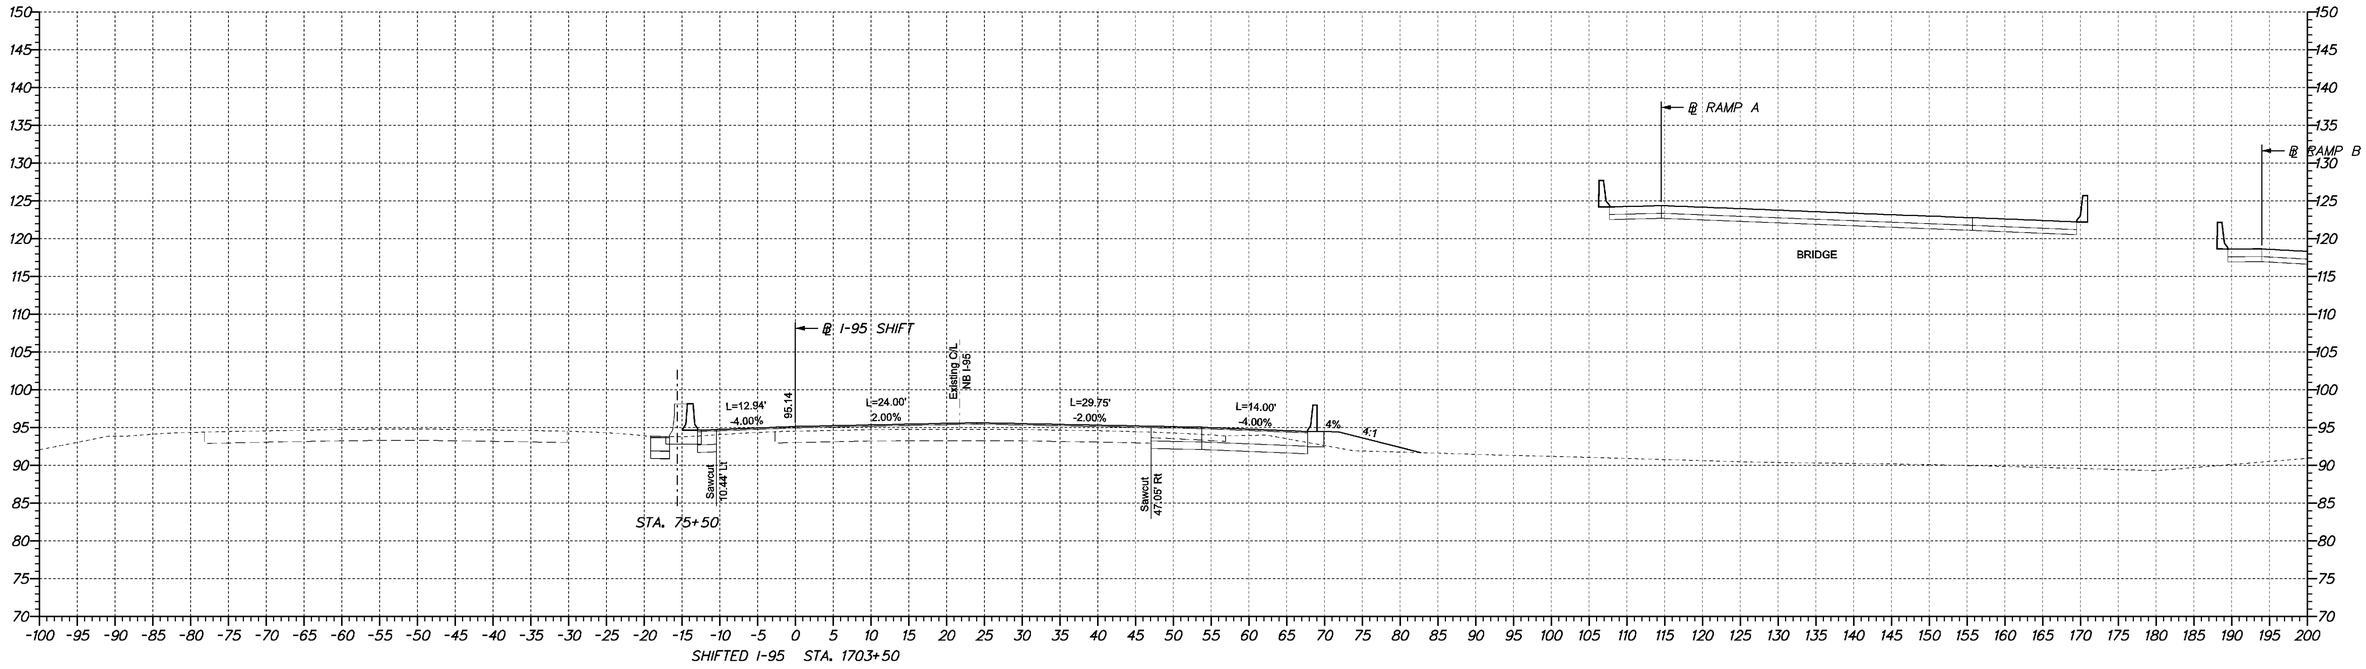

4/23/2009 10:50:45 AM
M:\PROJECTS\2003\0.3059_DELTRNPK\SR1MALL\CADD\2809003\PLANS\CP09_SR.DGN

DELAWARE DEPARTMENT OF TRANSPORTATION

ADDENDUMS / REVISIONS	

SCALE
0 10 20 30
FEET

SR1 /I95 INTERCHANGE

CONTRACT	BRIDGE NO.	X
28-090-03	DESIGNED BY:	
COUNTY	CHECKED BY:	
NEW CASTLE		

CROSS SECTIONS

SHEET NO.
84
TOTAL SHTS.
286

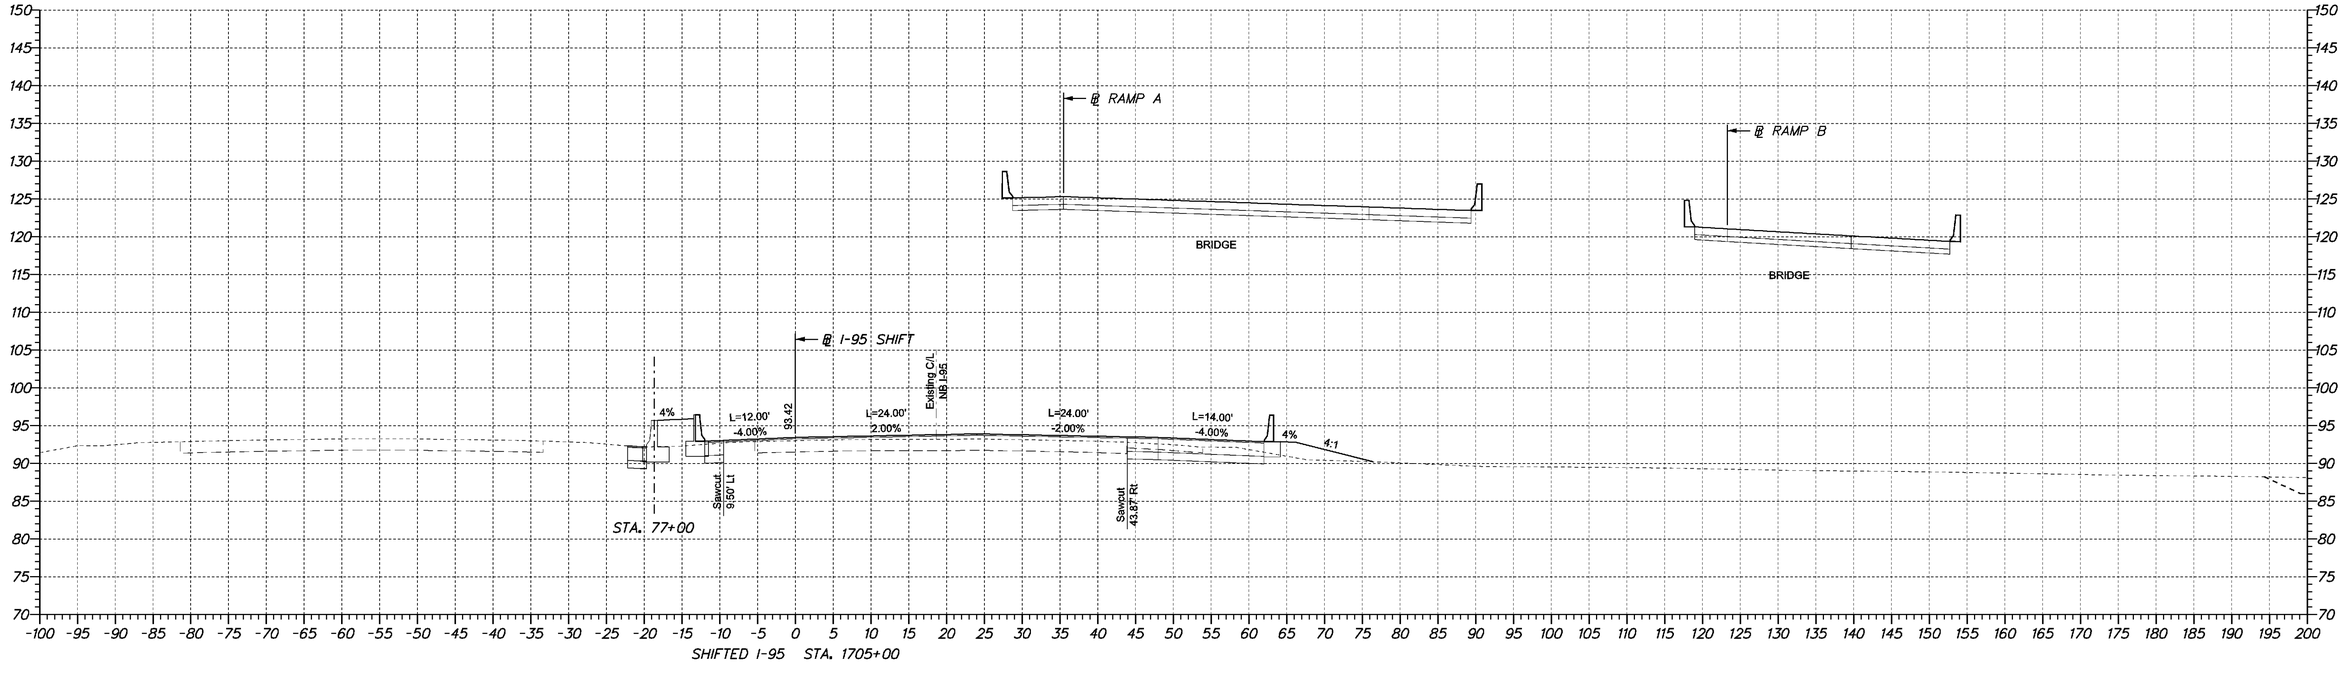

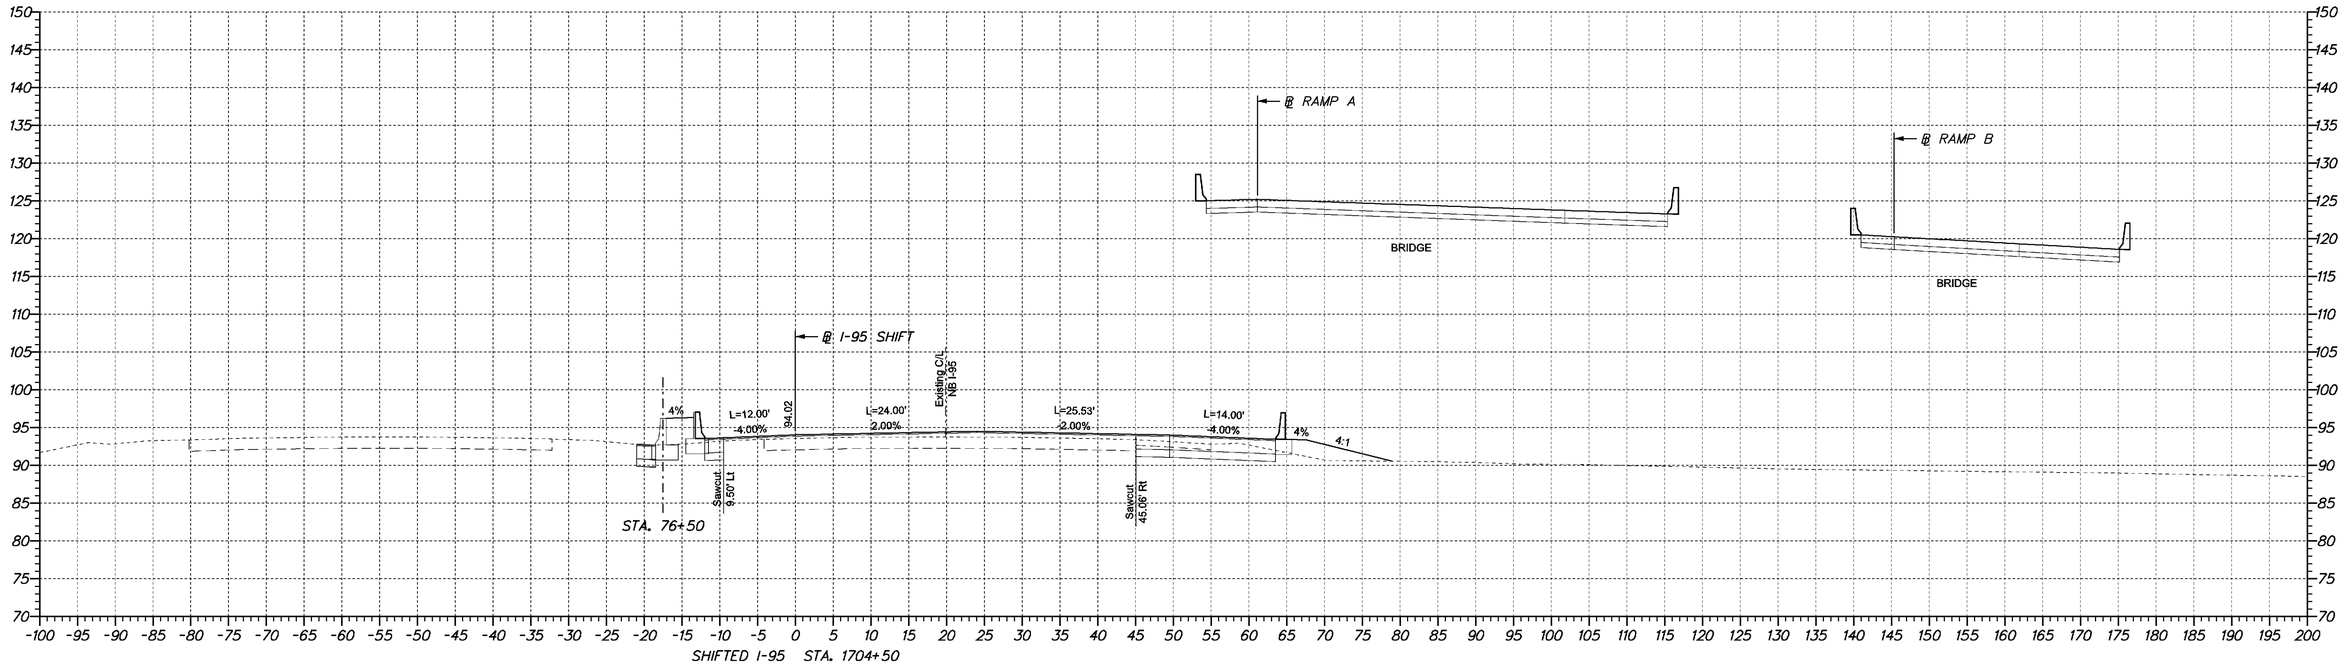

DELAWARE DEPARTMENT OF TRANSPORTATION	ADDENDUMS / REVISIONS	SCALE 0 10 20 30 FEET	SR1 /I95 INTERCHANGE	CONTRACT 28-090-03	BRIDGE NO. X	CROSS SECTIONS
				COUNTY NEW CASTLE	DESIGNED BY:	SHEET NO. 85
					CHECKED BY:	TOTAL SHTS. 286

4/23/2009 10:50:45 AM
M:\PROJECTS\2003\0.3059_DELTRNPK\SR1MALL\CADD\2809003\PLANS\CP09_SR1.DGN

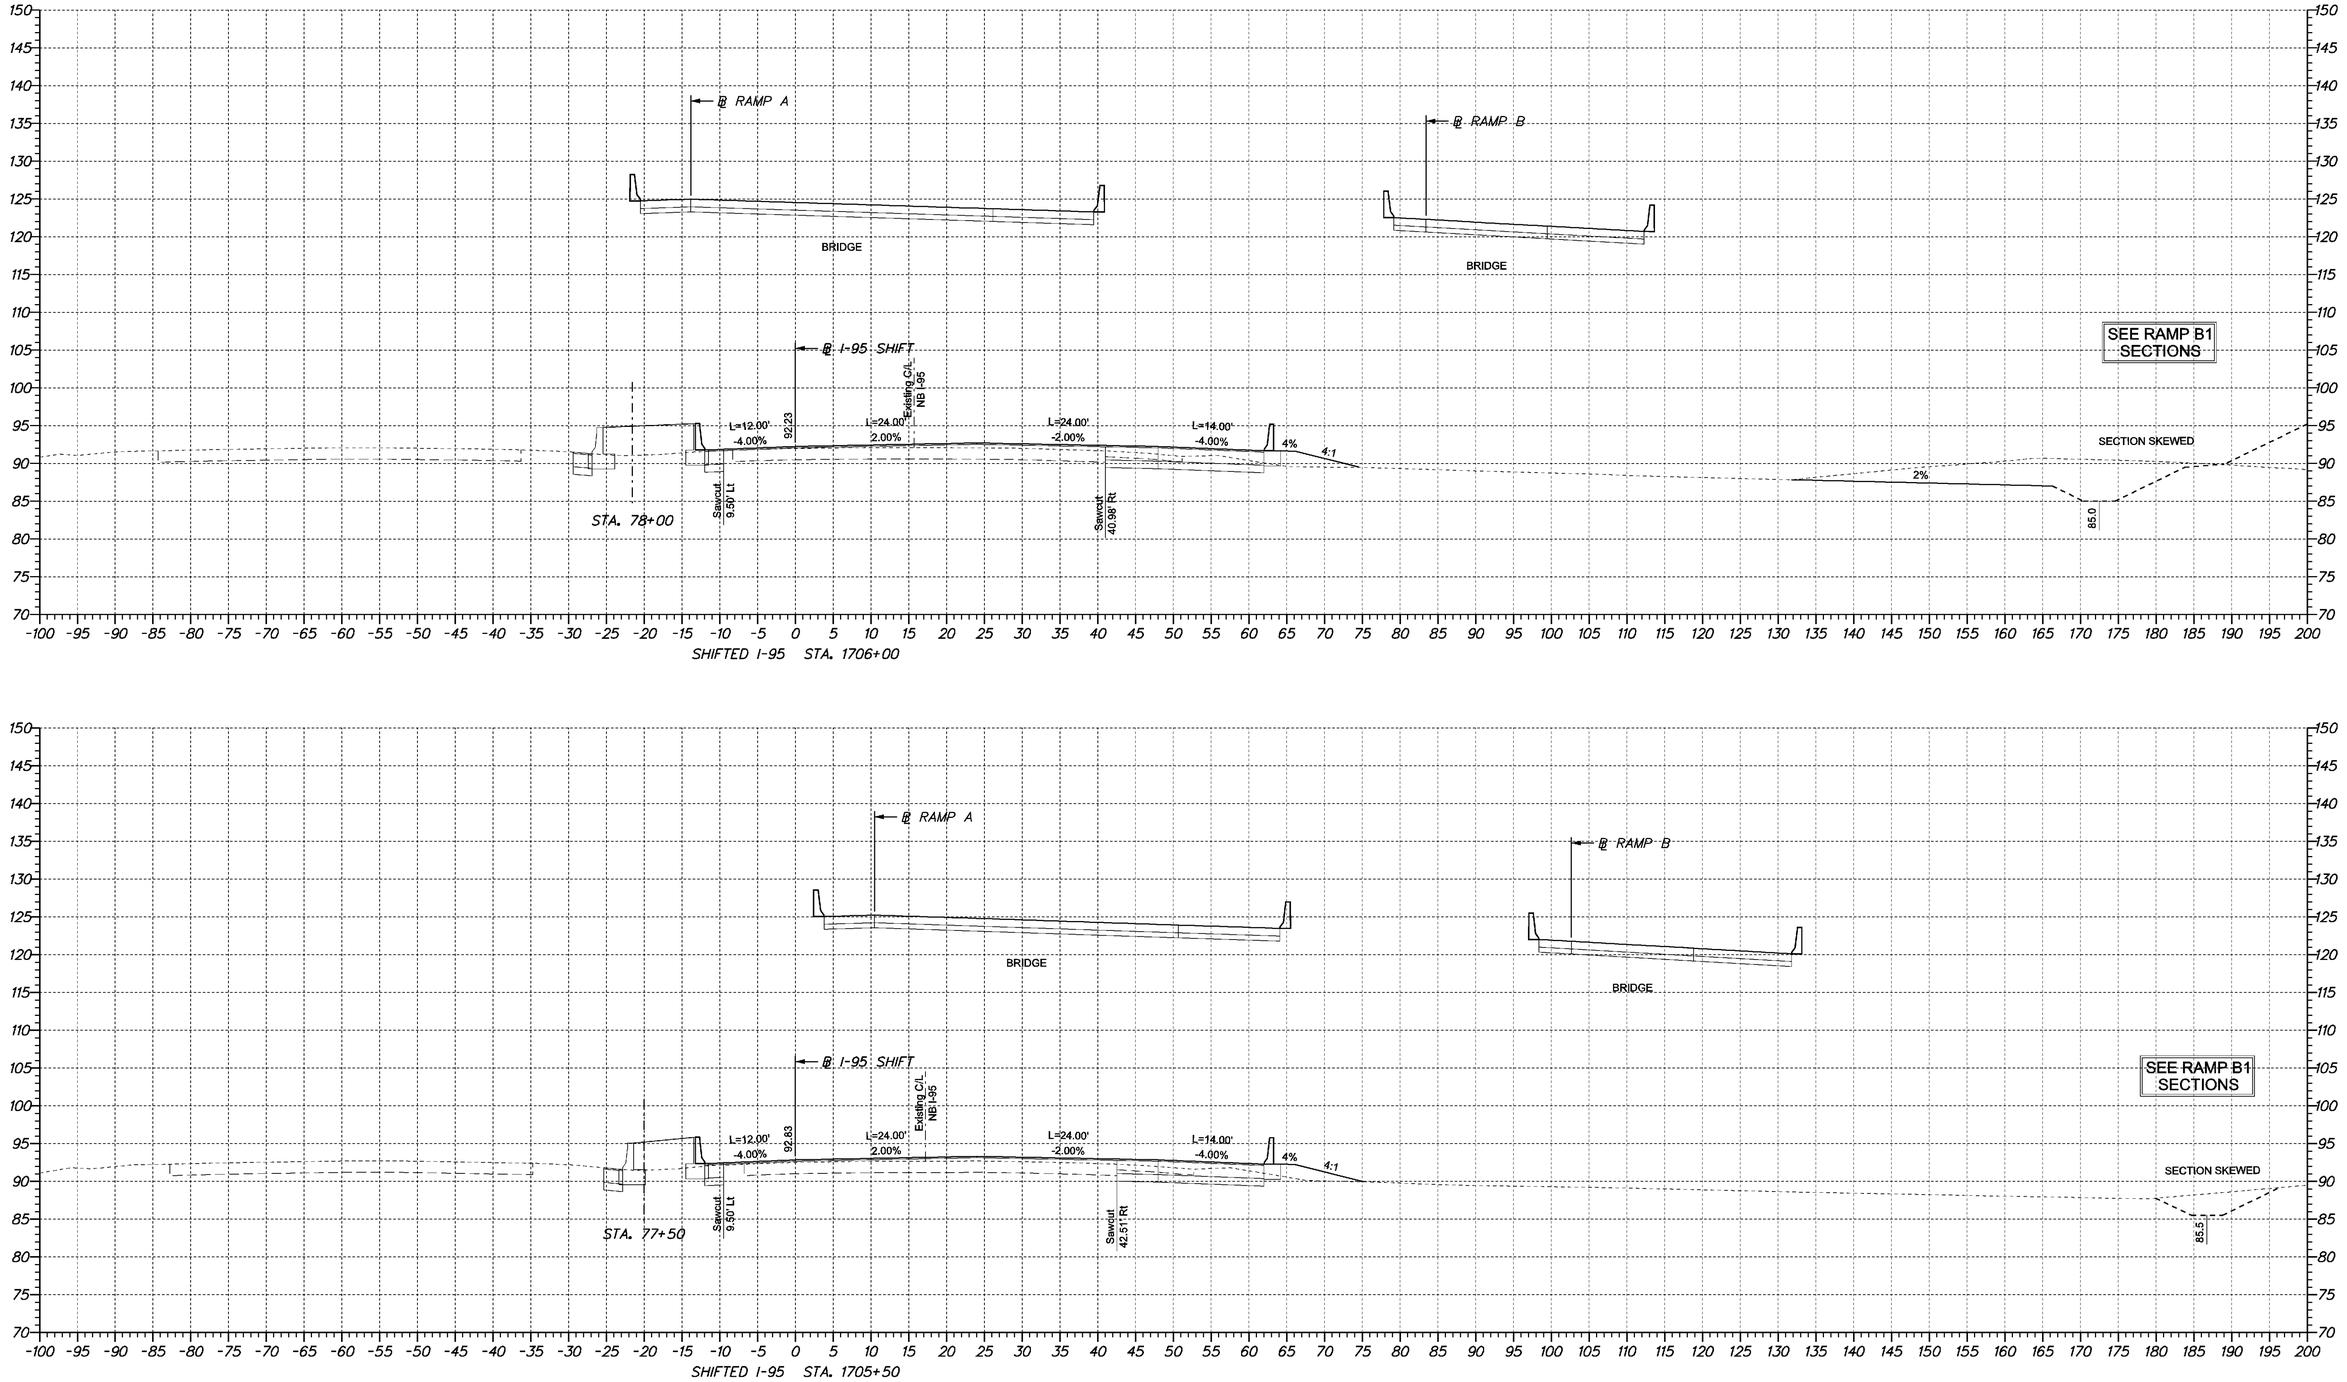

DELAWARE DEPARTMENT OF TRANSPORTATION	ADDENDUMS / REVISIONS	SCALE 0 10 20 30 FEET	**SR1 /I95 INTERCHANGE**	CONTRACT 28-090-03	BRIDGE NO. X	**CROSS SECTIONS**
				COUNTY NEW CASTLE	DESIGNED BY:	SHEET NO. 86
					CHECKED BY:	TOTAL SHTS. 286

4/23/2009 10:50:45 AM
M:\PROJECTS\2003\0.3059_DELTRNPK\SR1MALL\CADD\2809003\PLANS\CP09_SR1.DGN

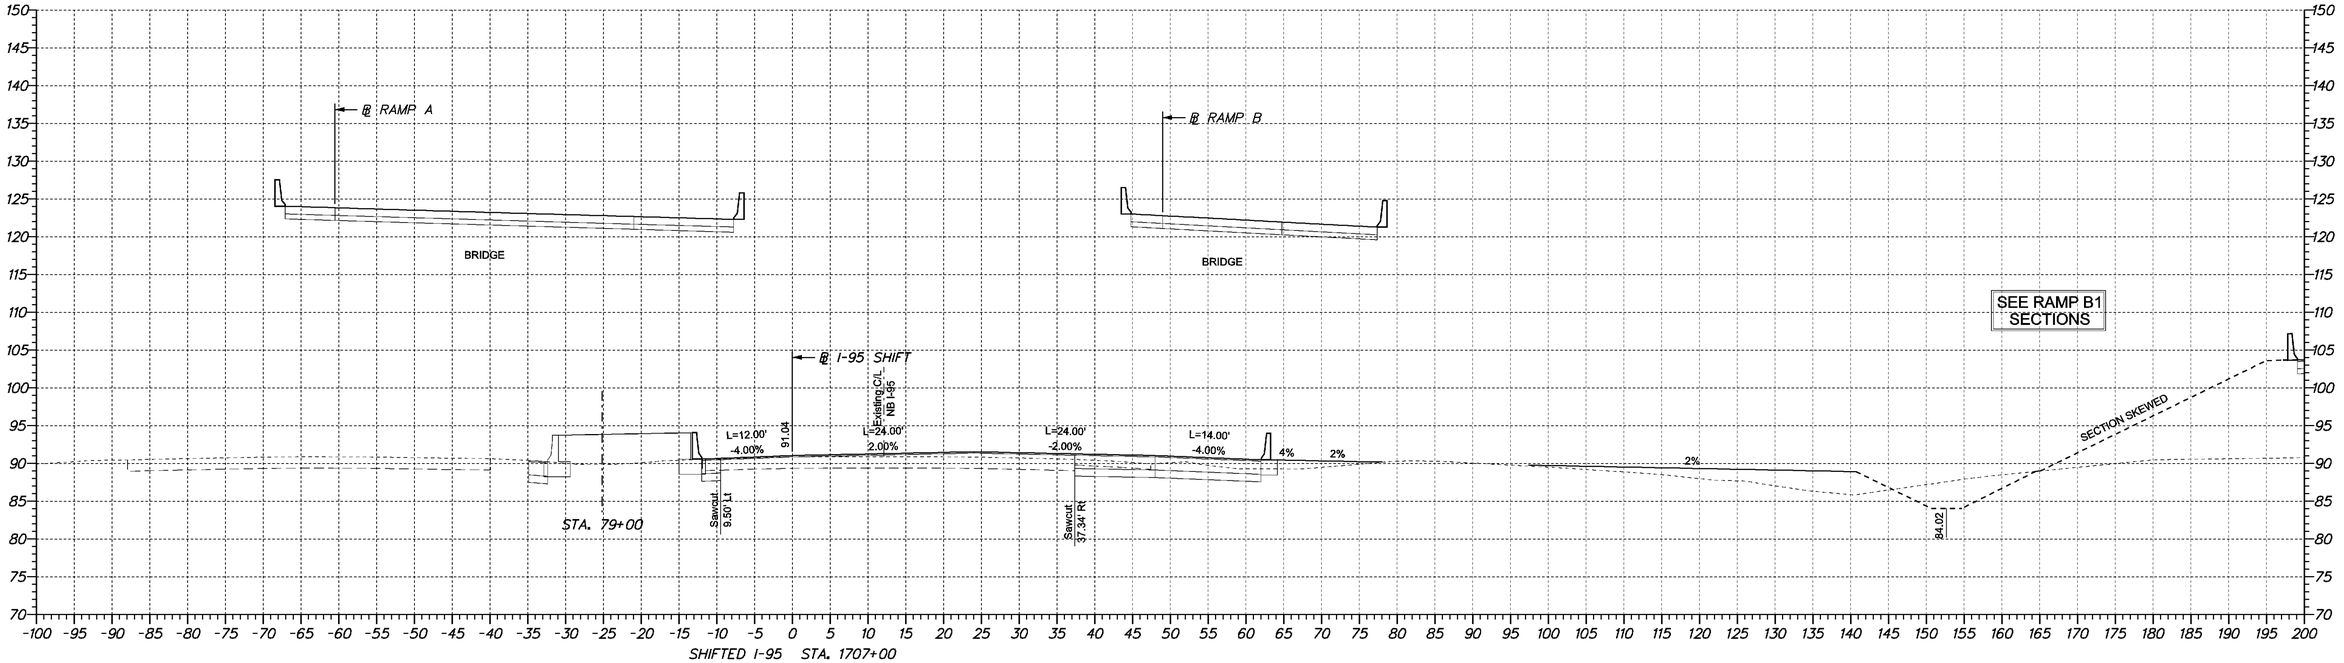

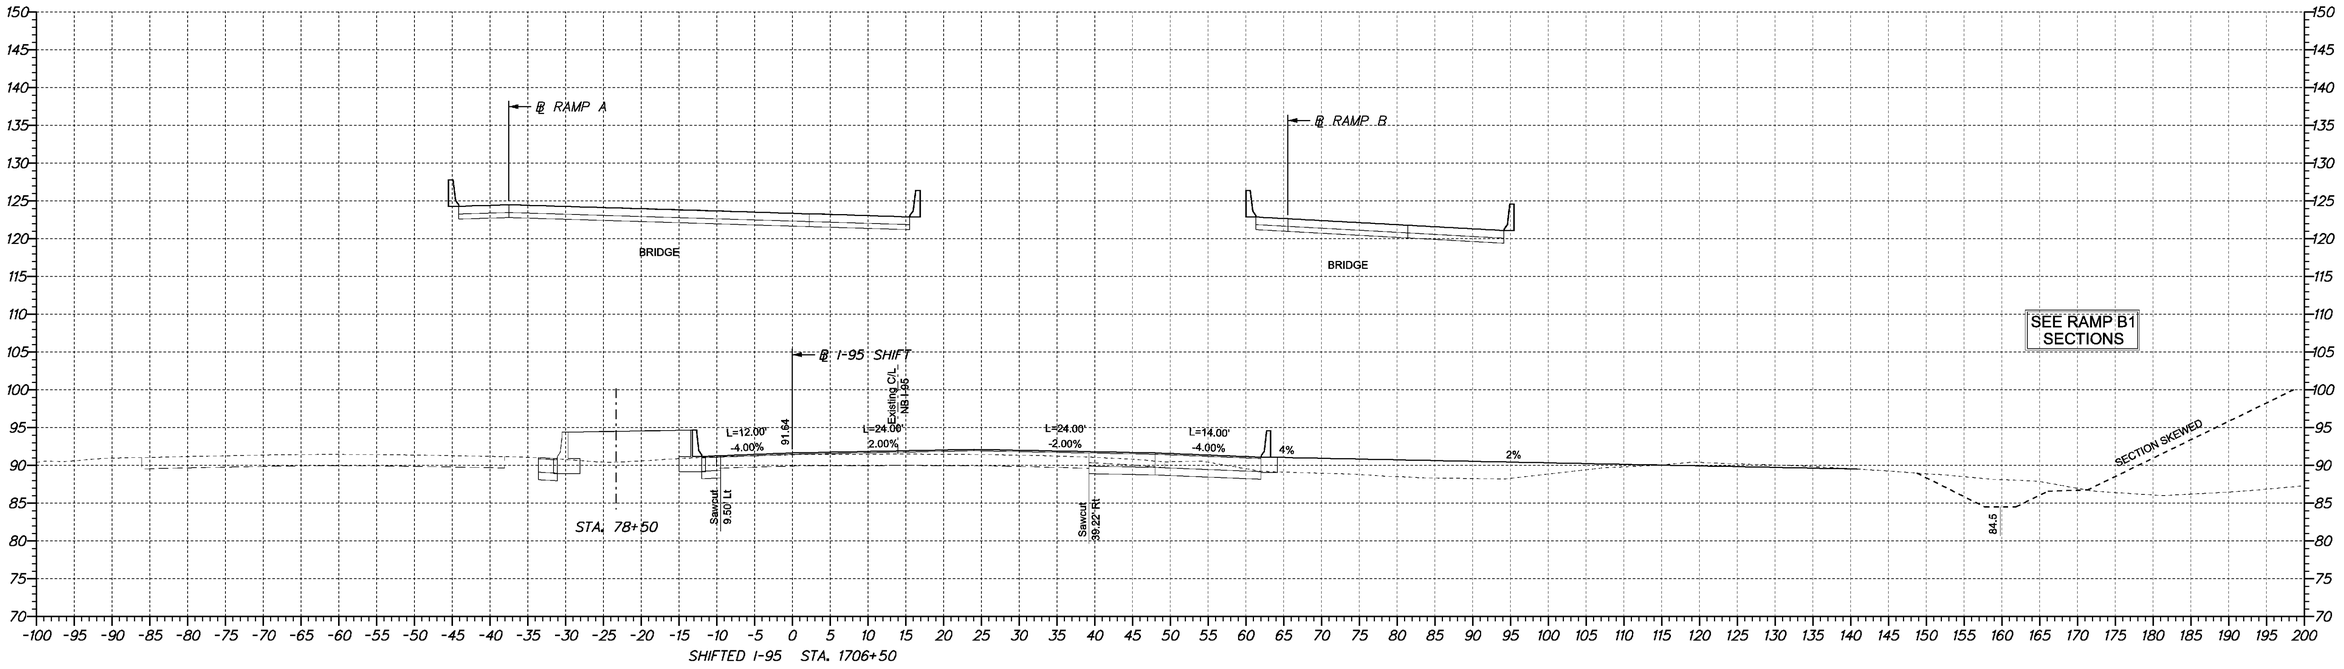

DELAWARE DEPARTMENT OF TRANSPORTATION	ADDENDUMS / REVISIONS	SCALE 0 10 20 30 FEET	**SR1 /I95 INTERCHANGE**	CONTRACT 28-090-03	BRIDGE NO. X	**CROSS SECTIONS**
				COUNTY NEW CASTLE	DESIGNED BY:	SHEET NO. 87
					CHECKED BY:	TOTAL SHTS. 286

4/23/2009 10:50:45 AM
M:\PROJECTS\2003\0.3059_DELTRNPK\SR1MALL\CADD\2809003\PLANS\CP09_SR1.DGN

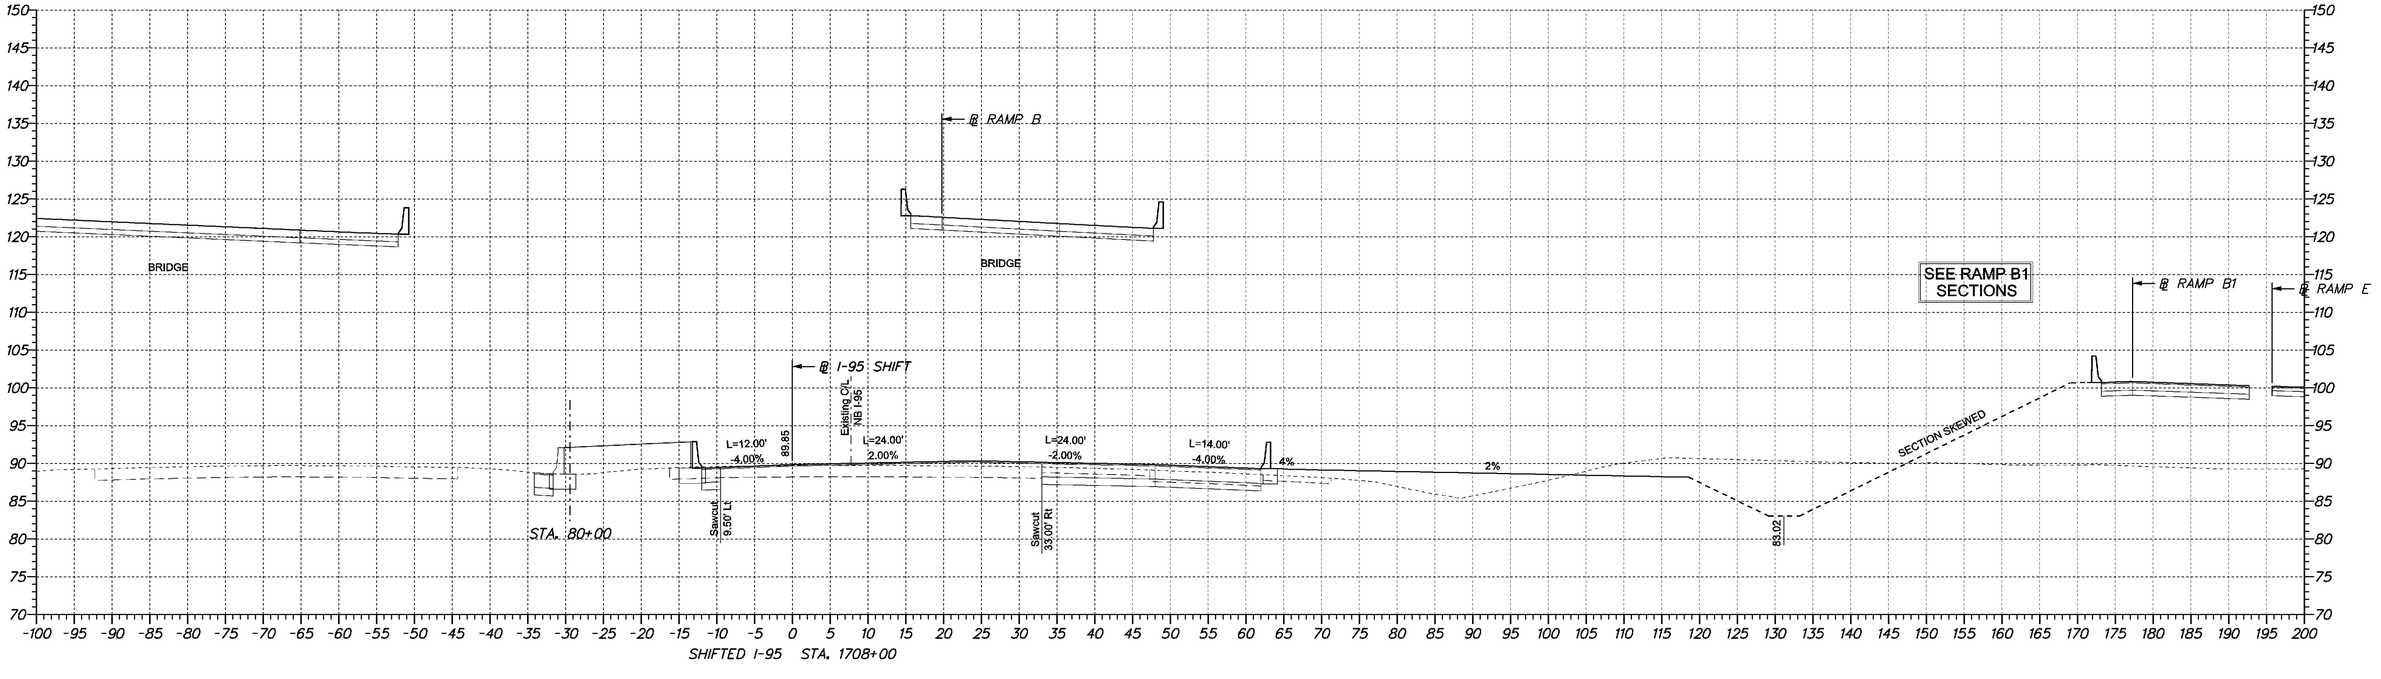

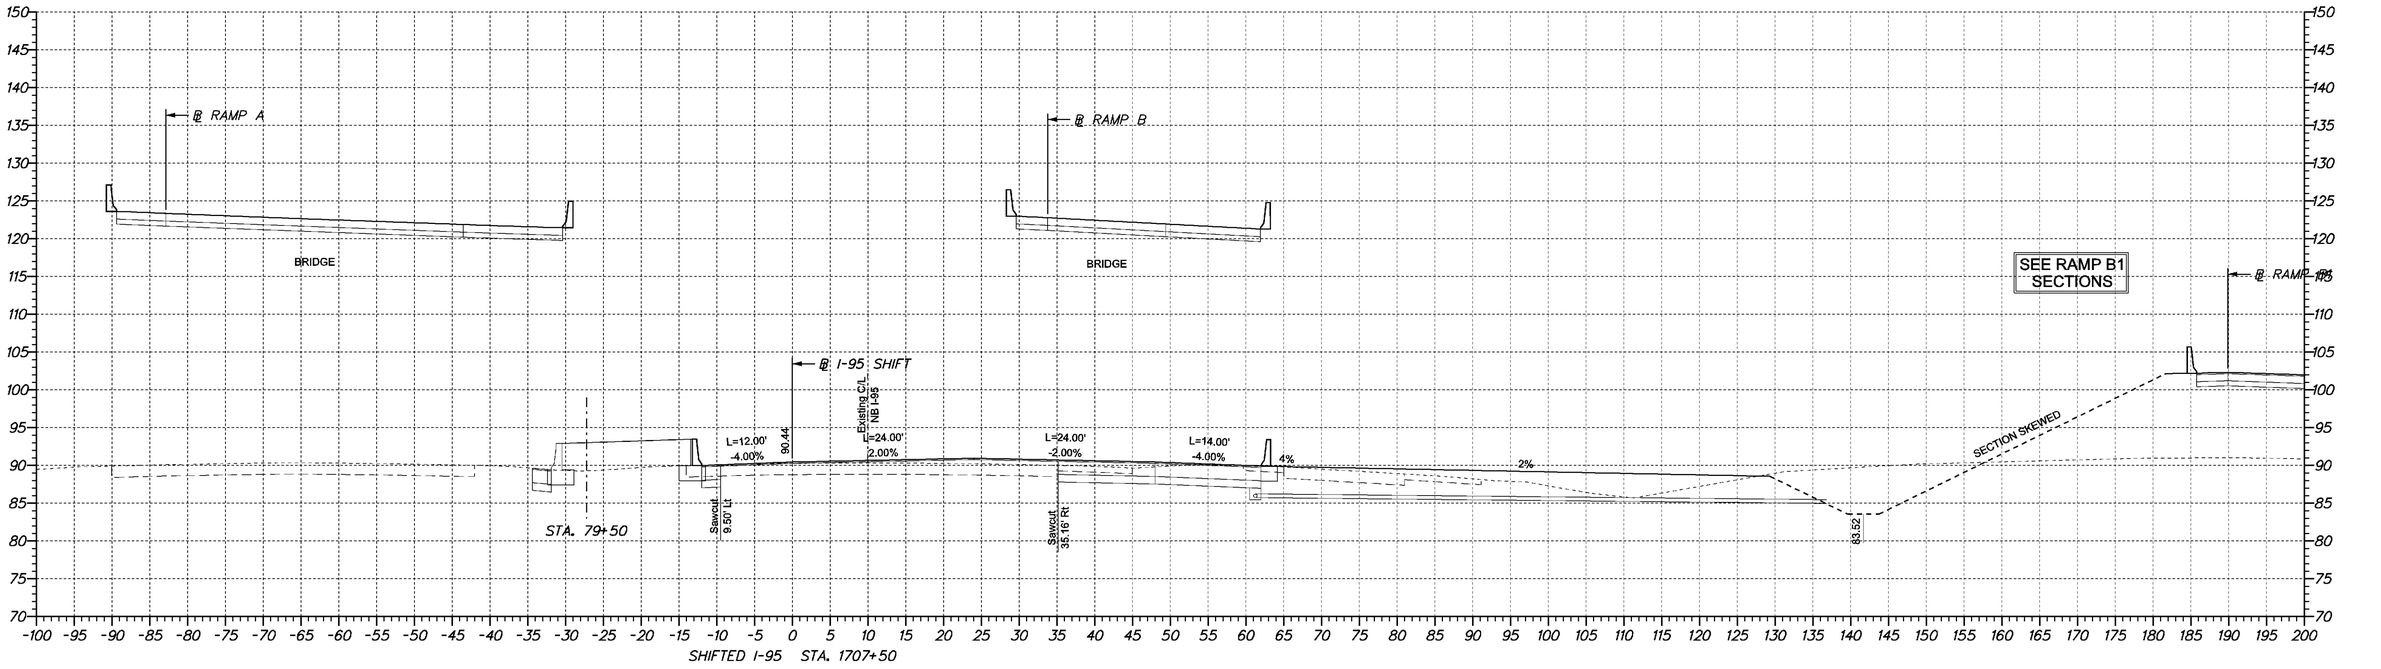

DELAWARE DEPARTMENT OF TRANSPORTATION	ADDENDUMS / REVISIONS	SCALE 0 10 20 30 FEET	**SR1 /I95 INTERCHANGE**	CONTRACT 28-090-03	BRIDGE NO. X	**CROSS SECTIONS**
				COUNTY NEW CASTLE	DESIGNED BY:	SHEET NO. 88
					CHECKED BY:	TOTAL SHTS. 286

4/23/2009 10:50:45 AM
M:\PROJECTS\2003\0.3059_DELTRNPK\SRTMALL\CADD\2809003\PLANS\CP09_SR.DGN

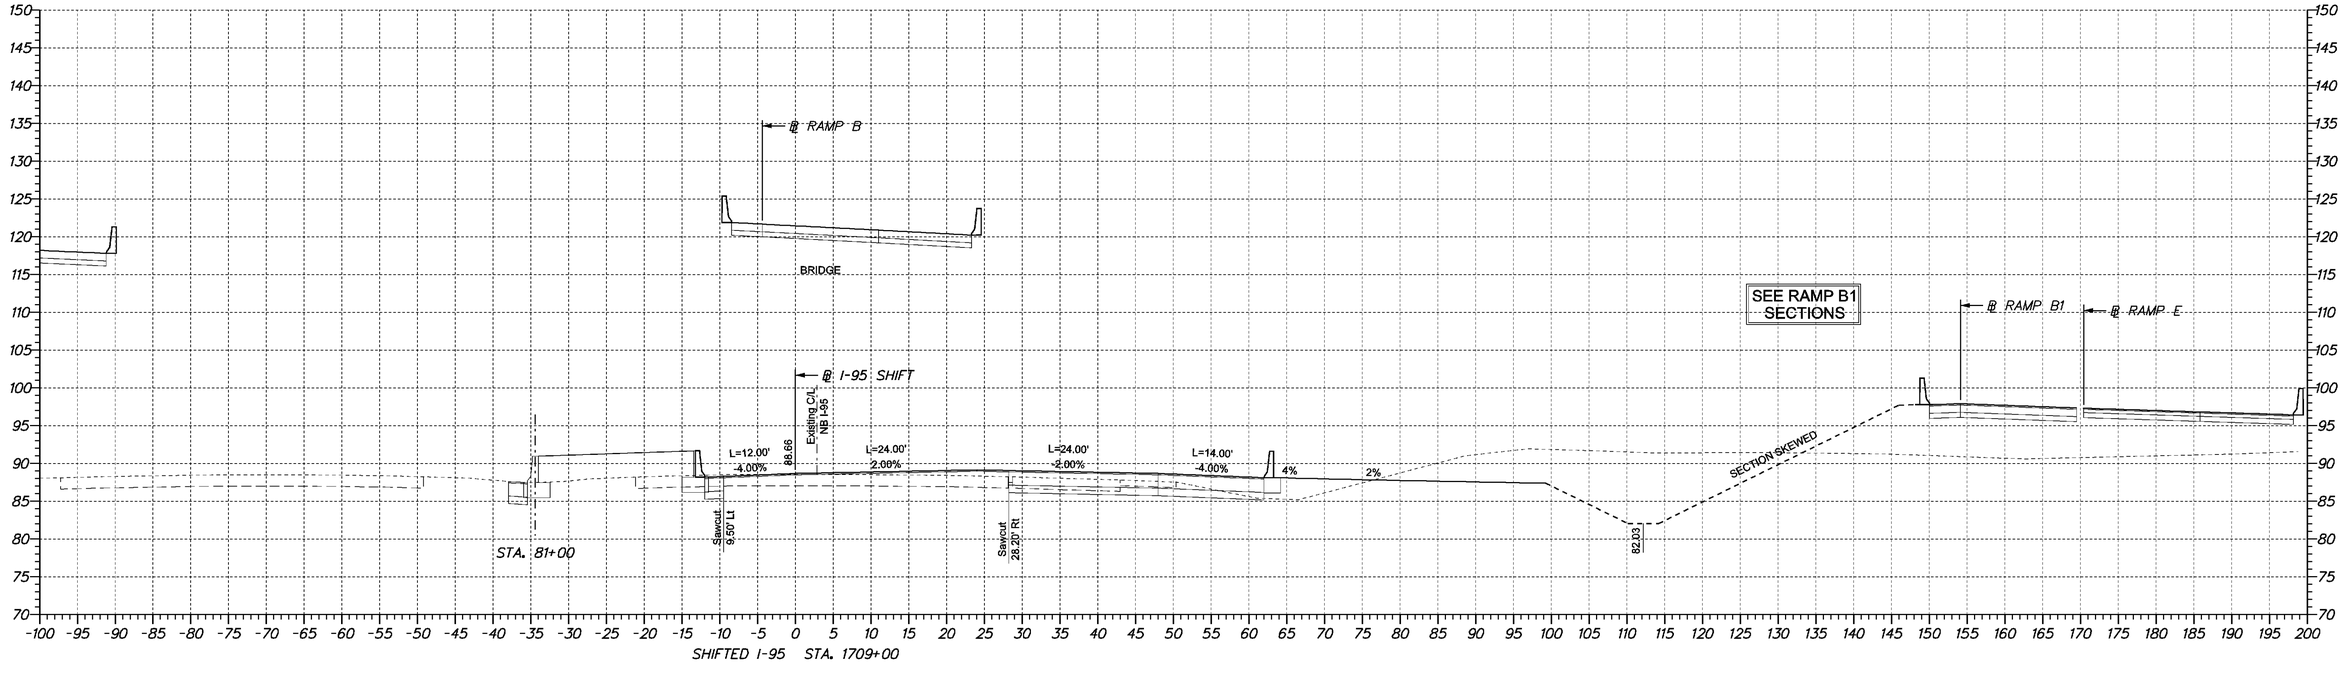

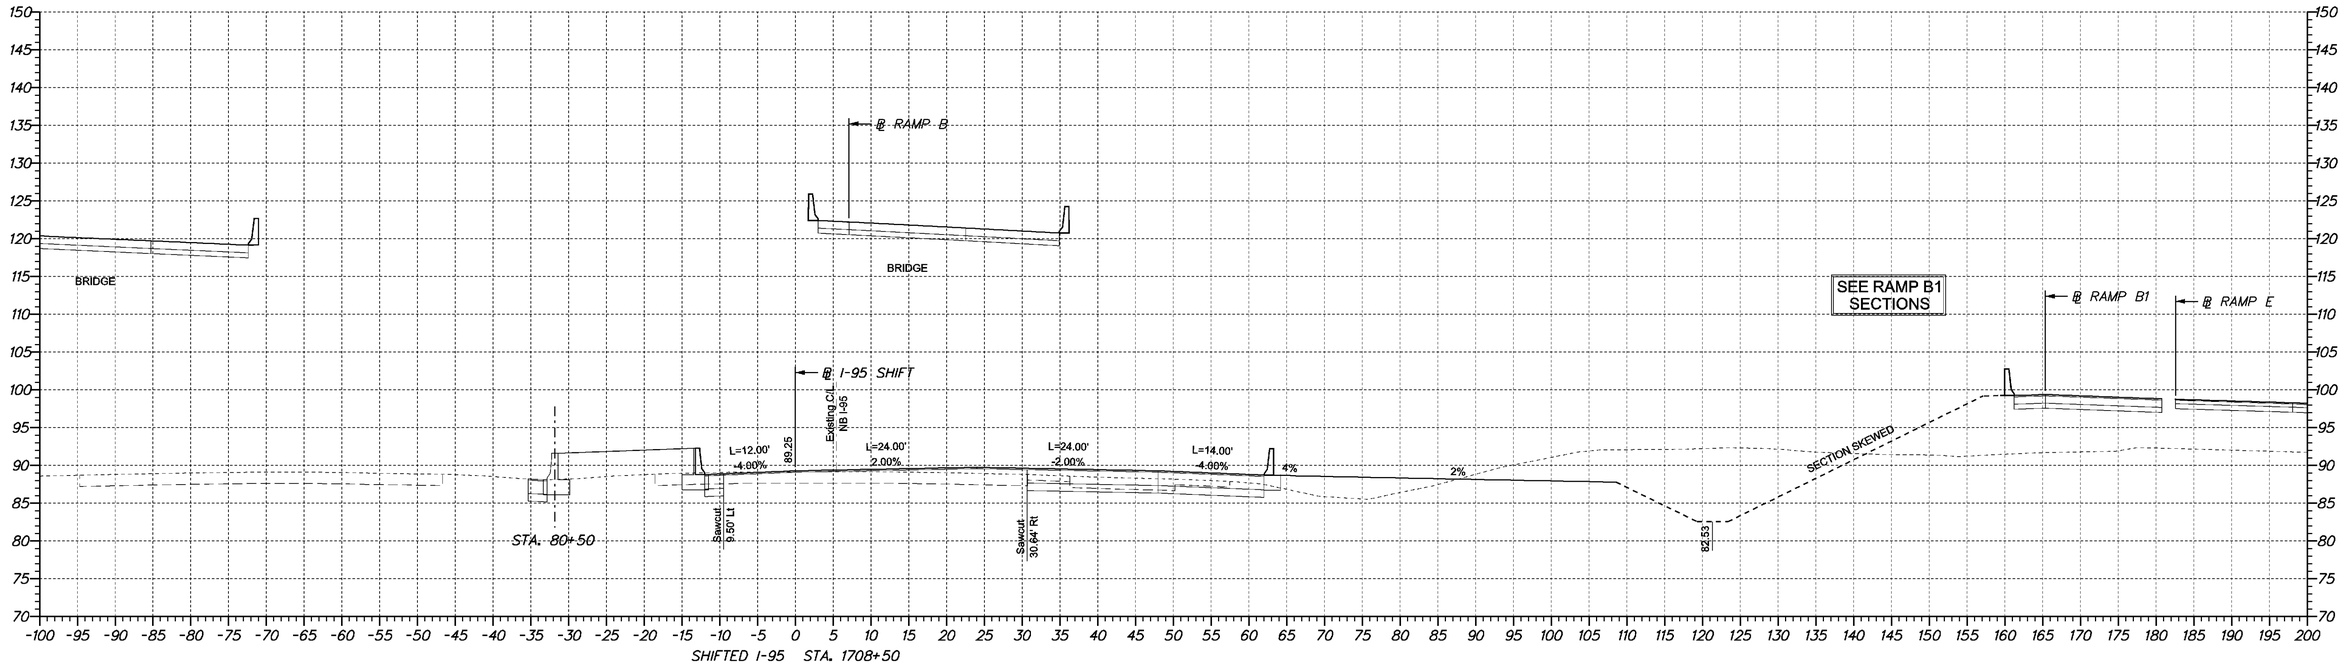

DELAWARE DEPARTMENT OF TRANSPORTATION	ADDENDUMS / REVISIONS	SCALE 0 10 20 30 FEET	**SR1 /I95 INTERCHANGE**	CONTRACT 28-090-03	BRIDGE NO. X	**CROSS SECTIONS**
				COUNTY NEW CASTLE	DESIGNED BY:	SHEET NO. 89
					CHECKED BY:	TOTAL SHTS. 286

4/23/2009 10:50:45 AM
M:\PROJECTS\2003\0.3059_DELTRNPK\SRTMALL\CADD\2809003\PLANS\CP09_SR.DGN

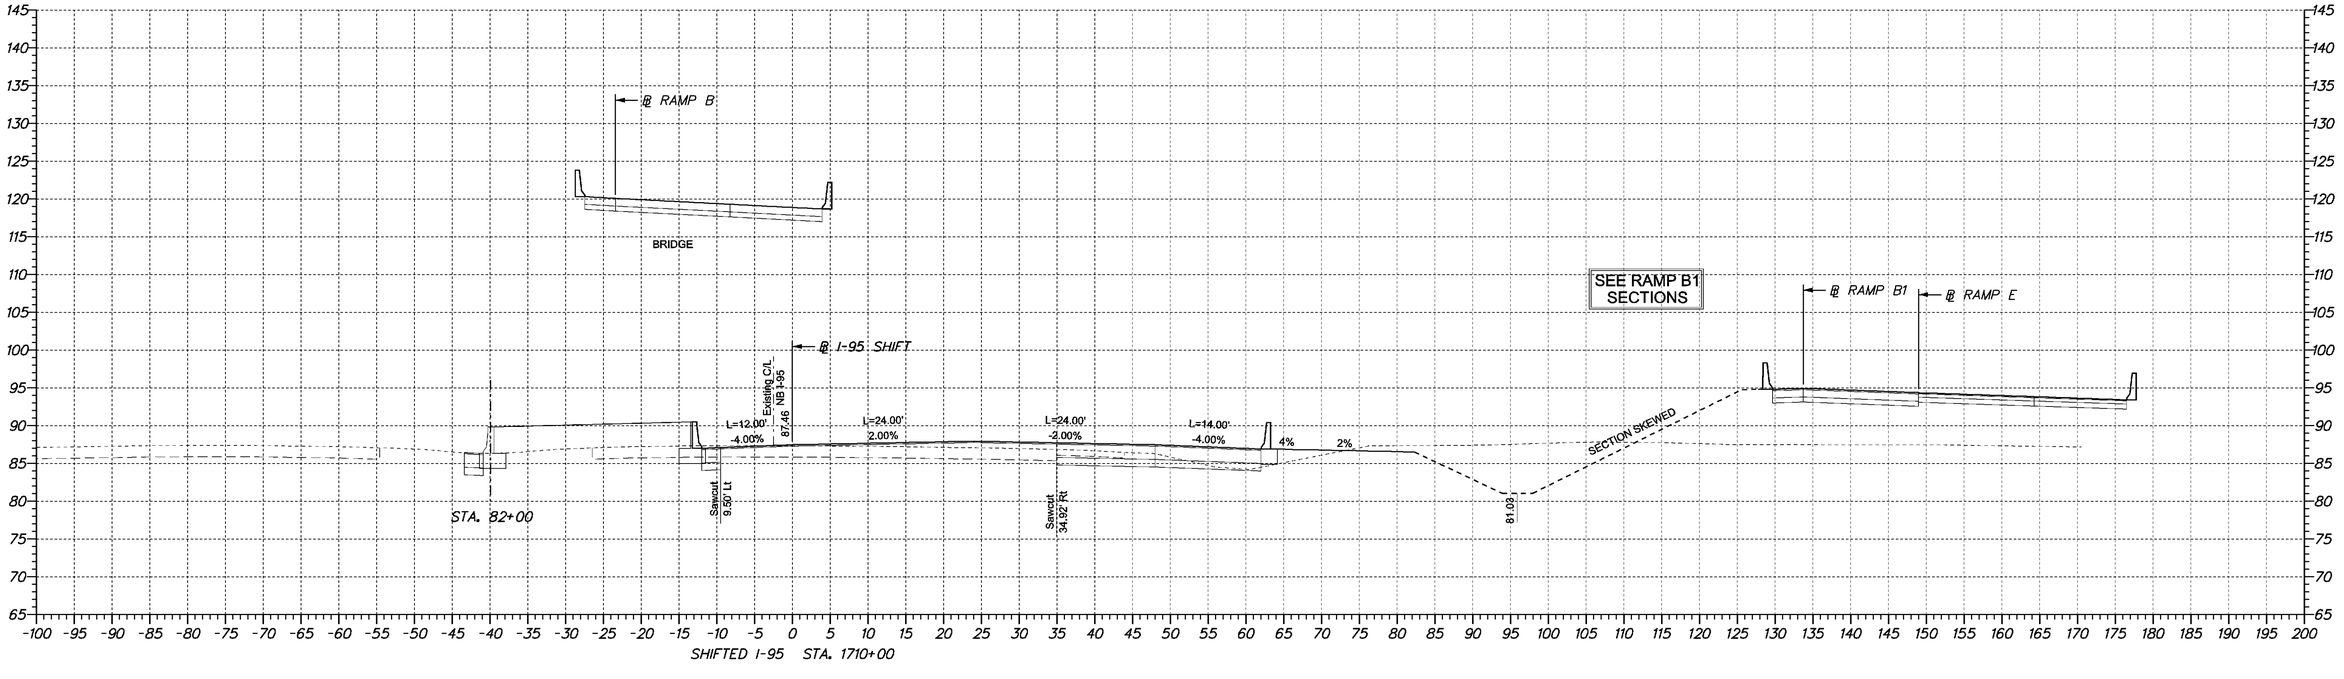

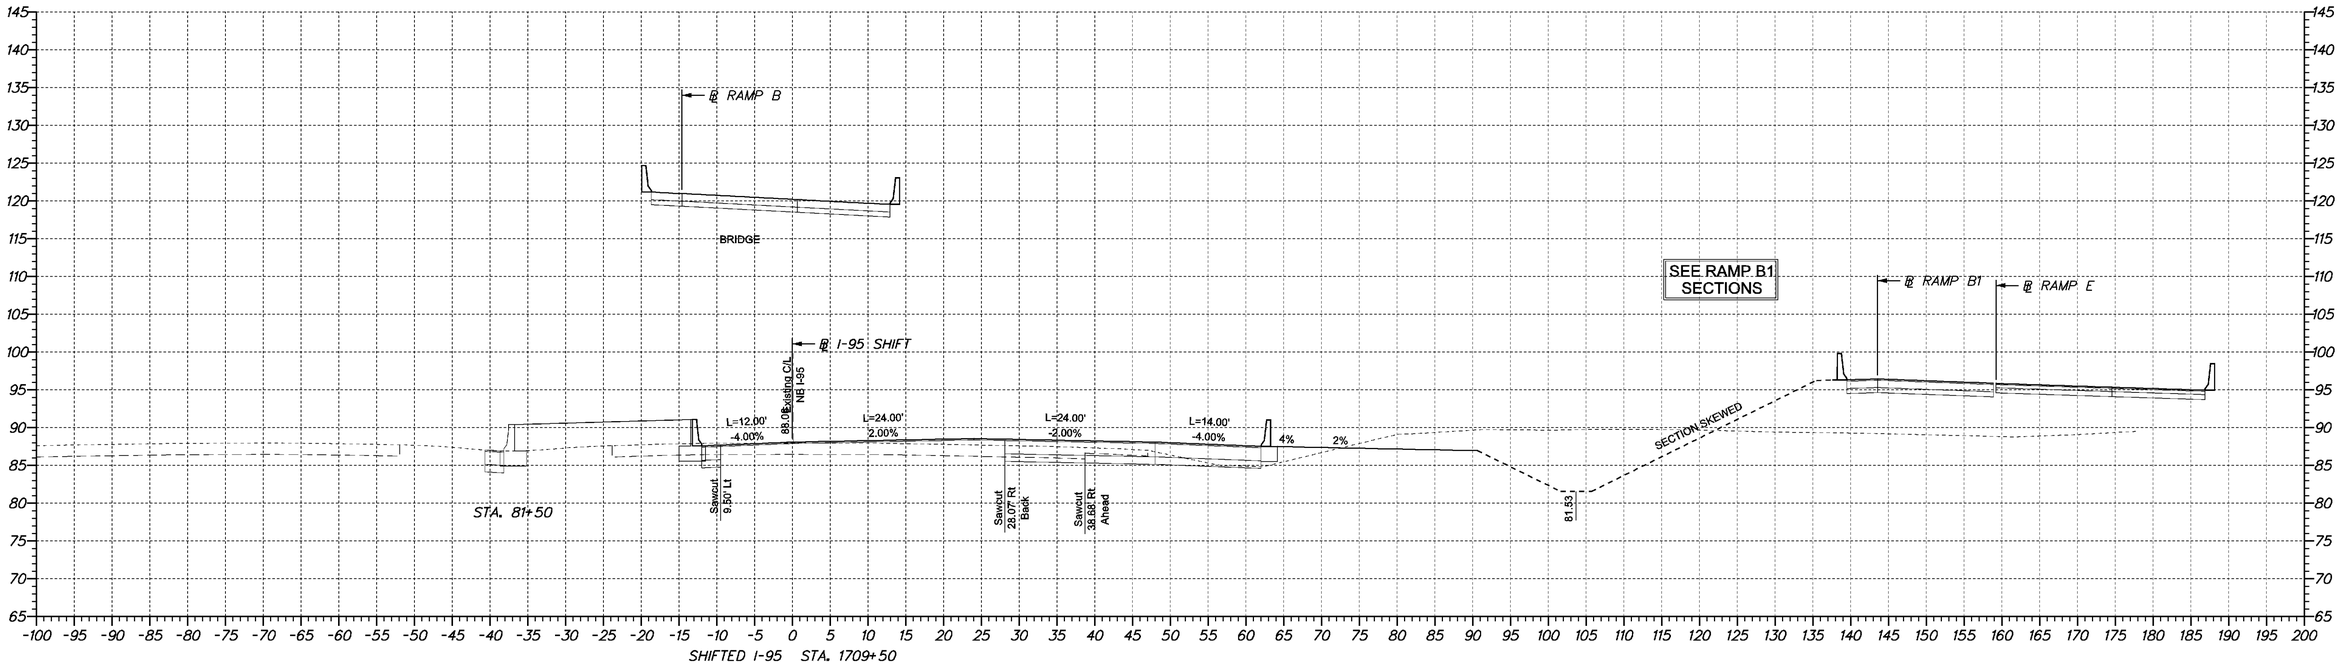

4/23/2009 10:50:45 AM
M:\PROJECTS\2003\0.3059_DELTRNPK\SR1MALL\CADD\2809003\PLANS\CP09_SR.DGN

DELAWARE DEPARTMENT OF TRANSPORTATION	ADDENDUMS / REVISIONS	SCALE 0 10 20 30 FEET	**SR1 /I95 INTERCHANGE**	CONTRACT 28-090-03	BRIDGE NO. X	**CROSS SECTIONS**
				COUNTY NEW CASTLE	DESIGNED BY:	SHEET NO. 90
					CHECKED BY:	TOTAL SHTS. 286

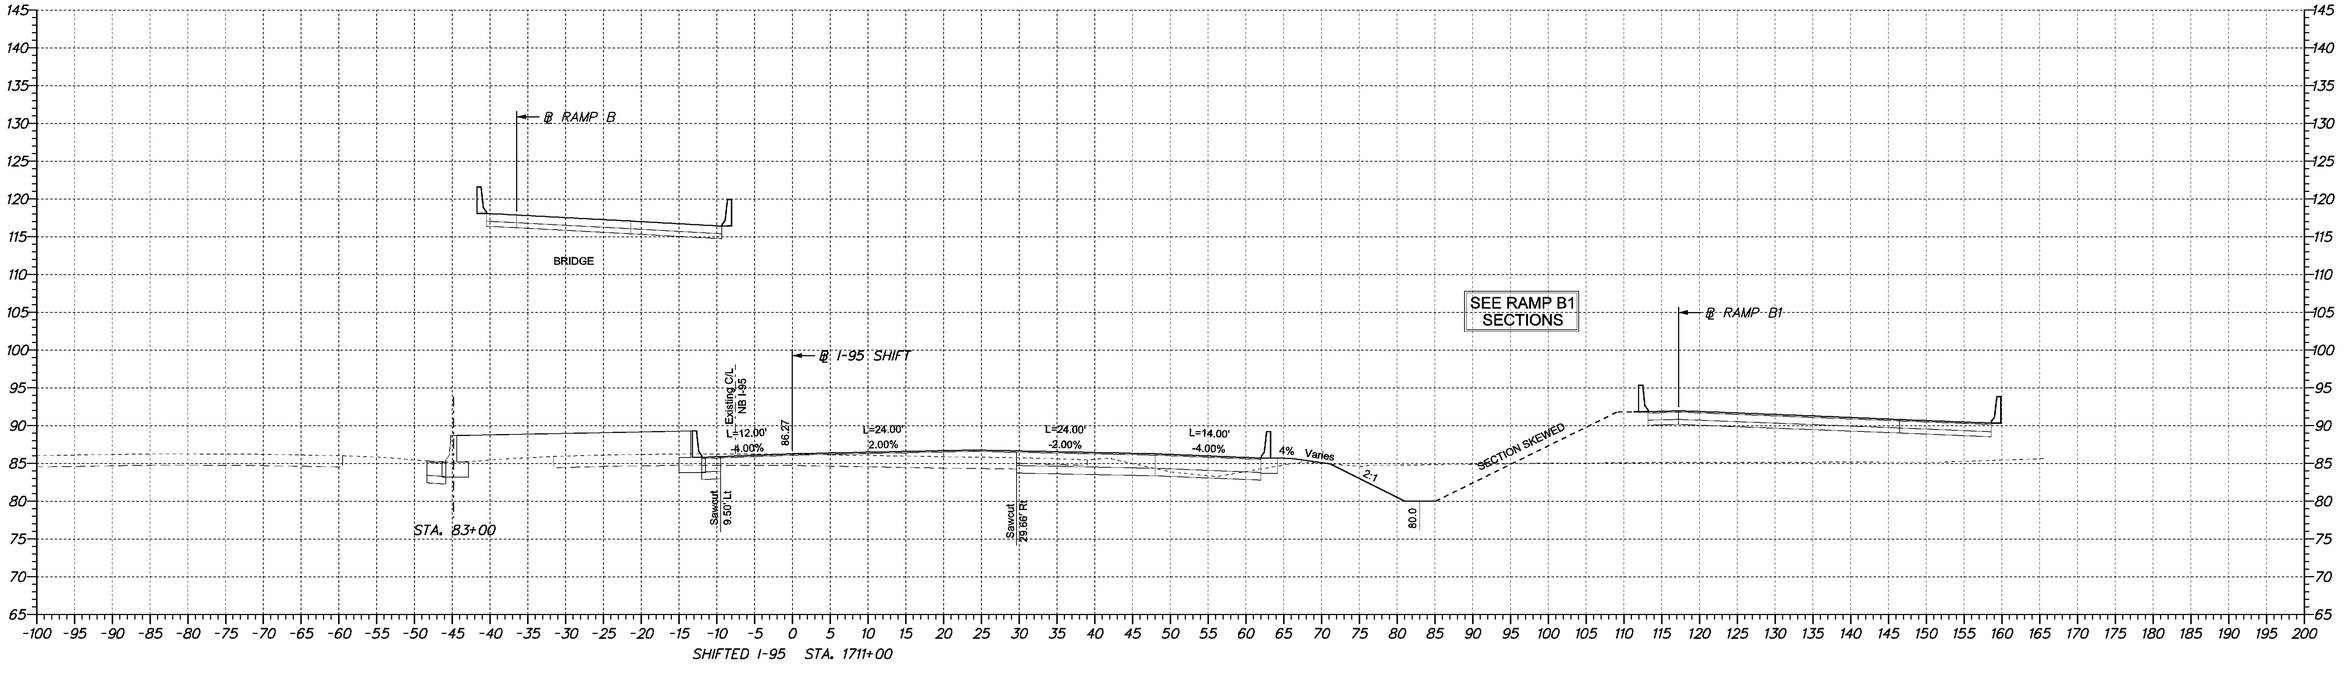

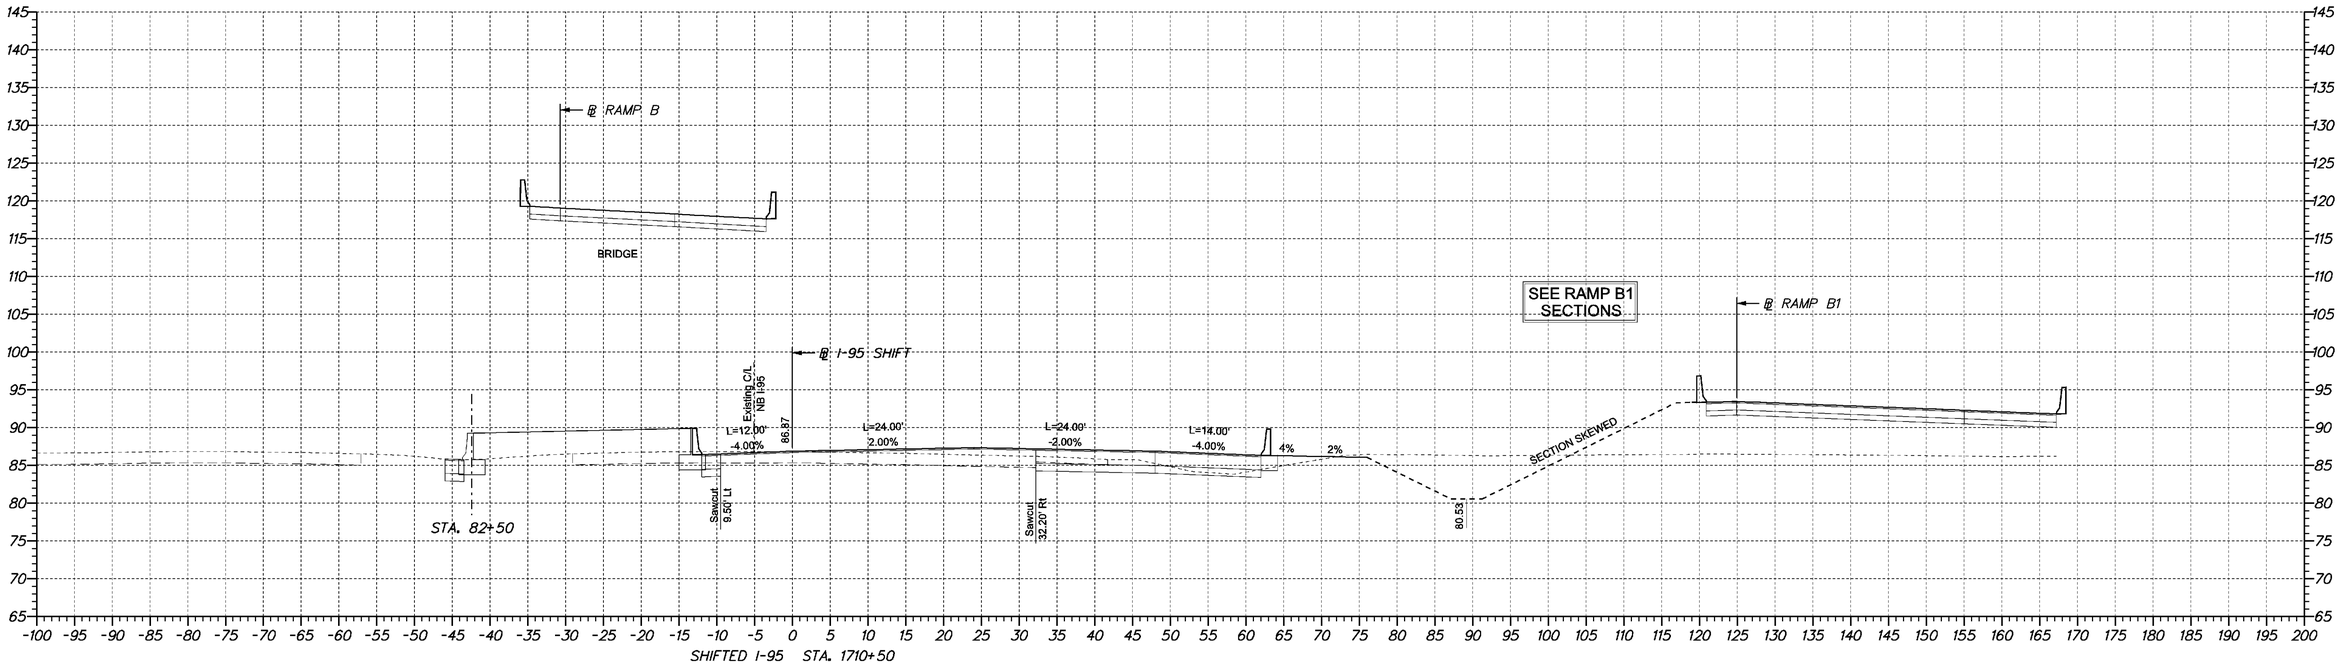

4/23/2009 10:50:45 AM
M:\PROJECTS\2003\0.3059_DELTRNPK\SR1MALL\CADD\2809003\PLANS\CP09_SR1.DGN

DELAWARE DEPARTMENT OF TRANSPORTATION

ADDENDUMS / REVISIONS	

SCALE
0 10 20 30
FEET

SR1 /I95 INTERCHANGE

CONTRACT	BRIDGE NO.	X
28-090-03	DESIGNED BY:	
COUNTY	CHECKED BY:	
NEW CASTLE		

CROSS SECTIONS

SHEET NO.
91
TOTAL SHTS.
286

SHEET LEFT BLANK INTENTIONALLY

DELAWARE DEPARTMENT OF TRANSPORTATION	ADDENDUMS / REVISIONS	SCALE 0 10 20 30 FEET	**SR1 /I95 INTERCHANGE**	CONTRACT 28-090-03	BRIDGE NO. X	**CROSS SECTIONS**	SHEET NO. 92
				COUNTY NEW CASTLE	DESIGNED BY:		TOTAL SHTS. 286
					CHECKED BY:		

4/23/2009 10:50:45 AM
M:\PROJECTS\2003\0.3059_DELTRNPK\SR1MALL\CADD\2809003\PLANS\CP09_SR1.DGN

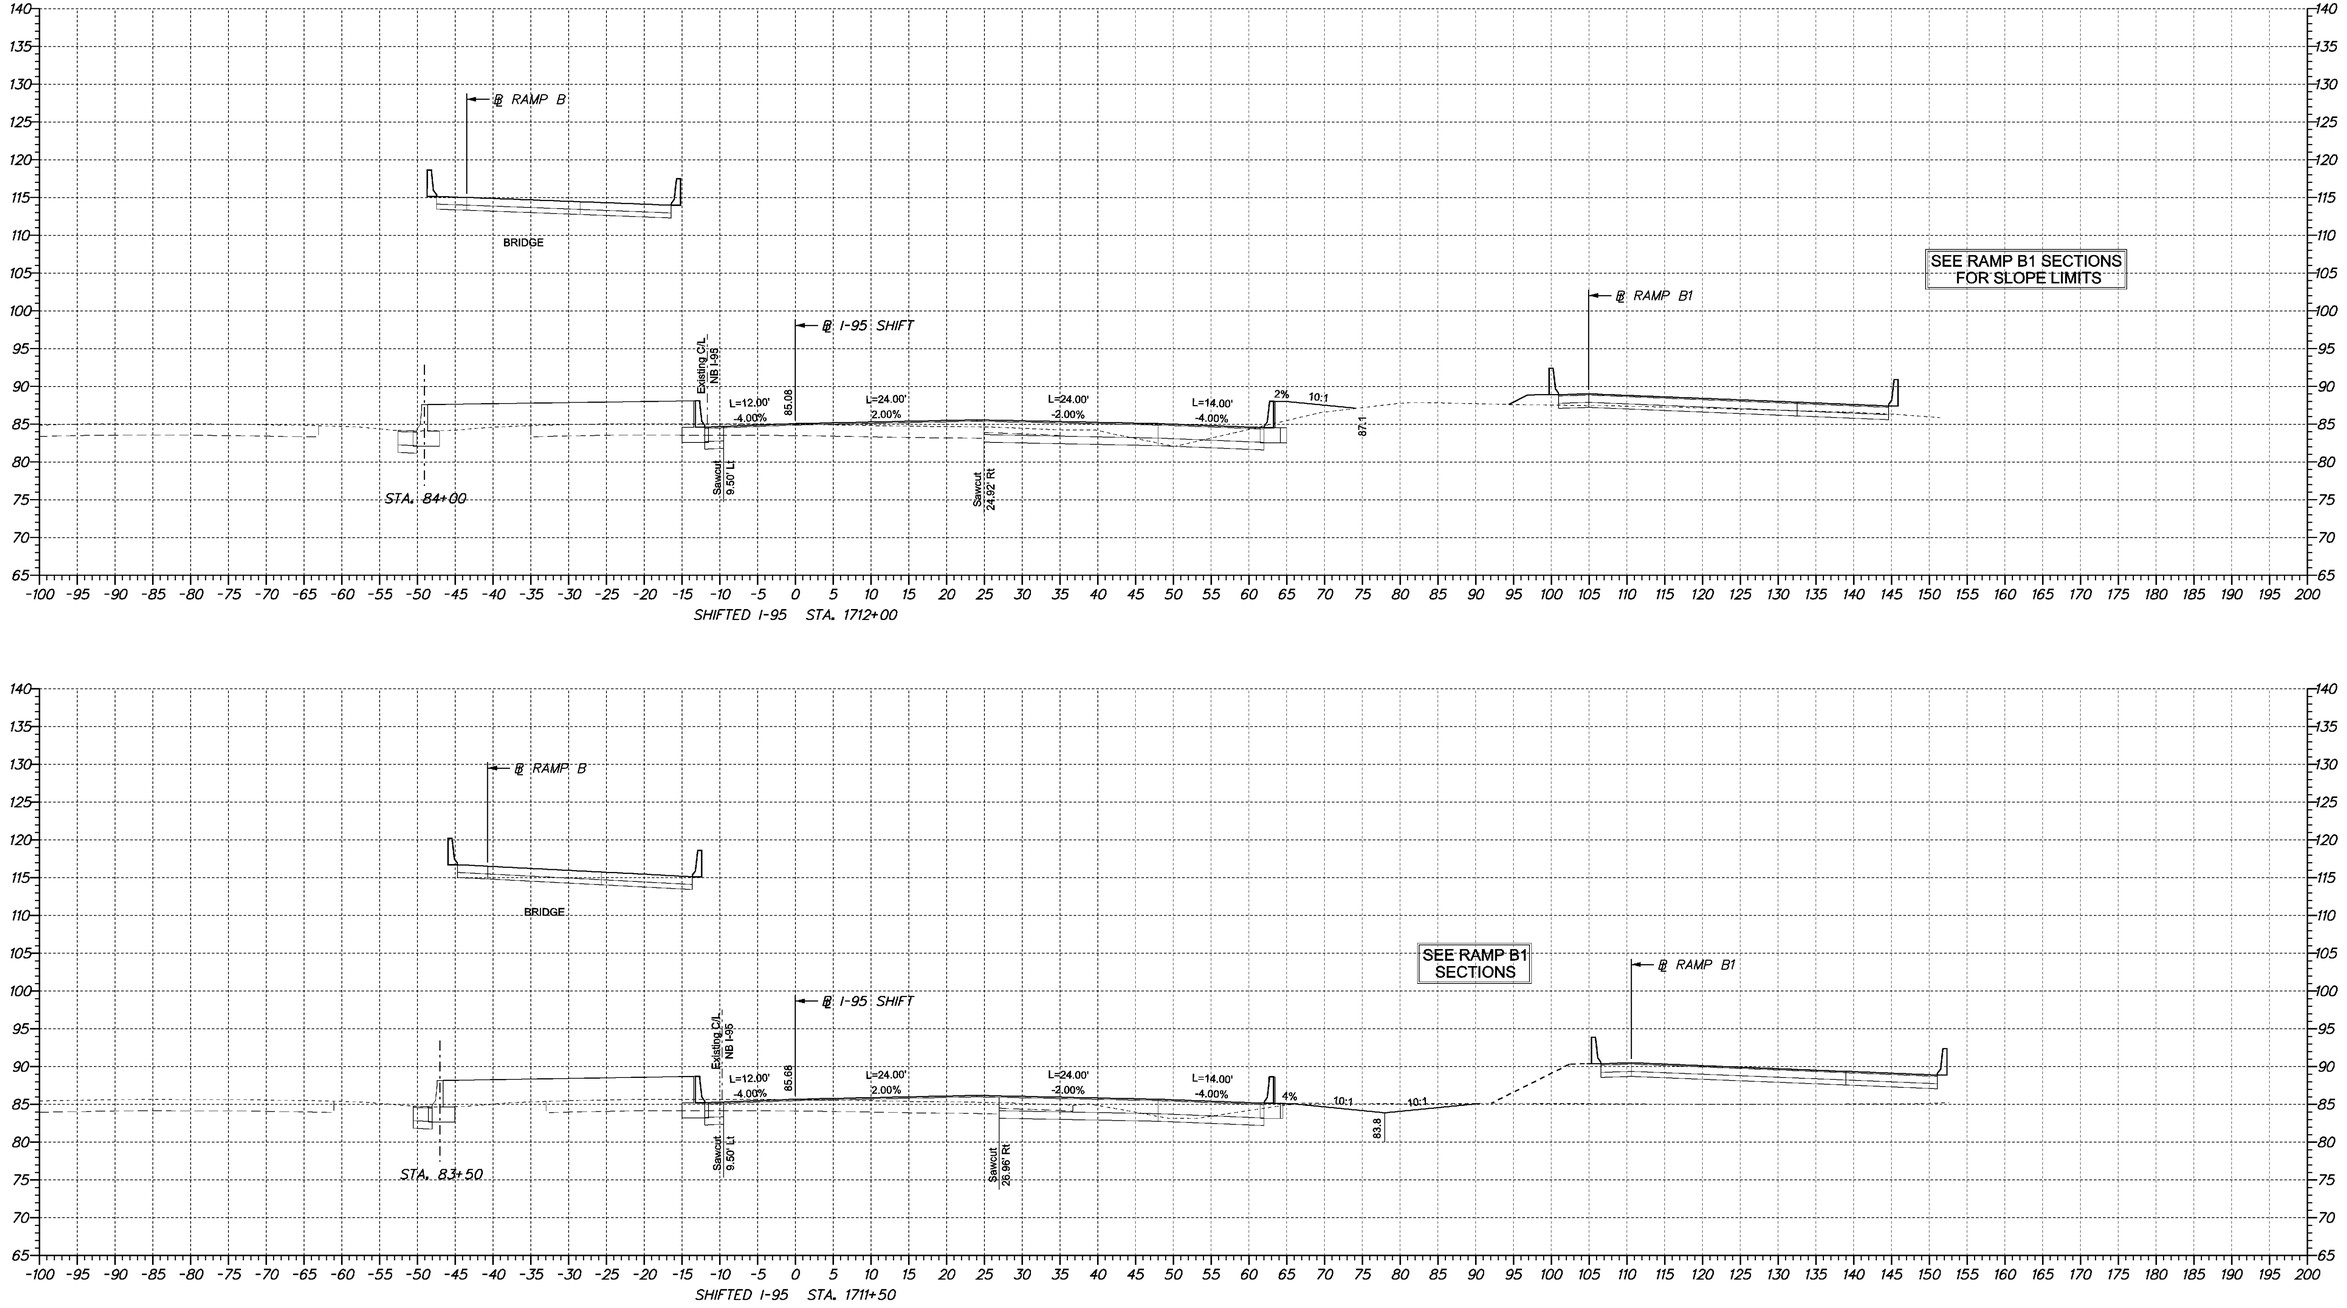

DELAWARE DEPARTMENT OF TRANSPORTATION	ADDENDUMS / REVISIONS	SCALE 0 10 20 30 FEET	**SR1 /I95 INTERCHANGE**	CONTRACT 28-090-03	BRIDGE NO. X	**CROSS SECTIONS**
				COUNTY NEW CASTLE	DESIGNED BY:	SHEET NO. 93
					CHECKED BY:	TOTAL SHTS. 286

4/23/2009 10:50:45 AM
M:\PROJECTS\2003\0.3059_DELTRNPK\SR1MALL\CADD\2809003\PLANS\CP09_SR.DGN

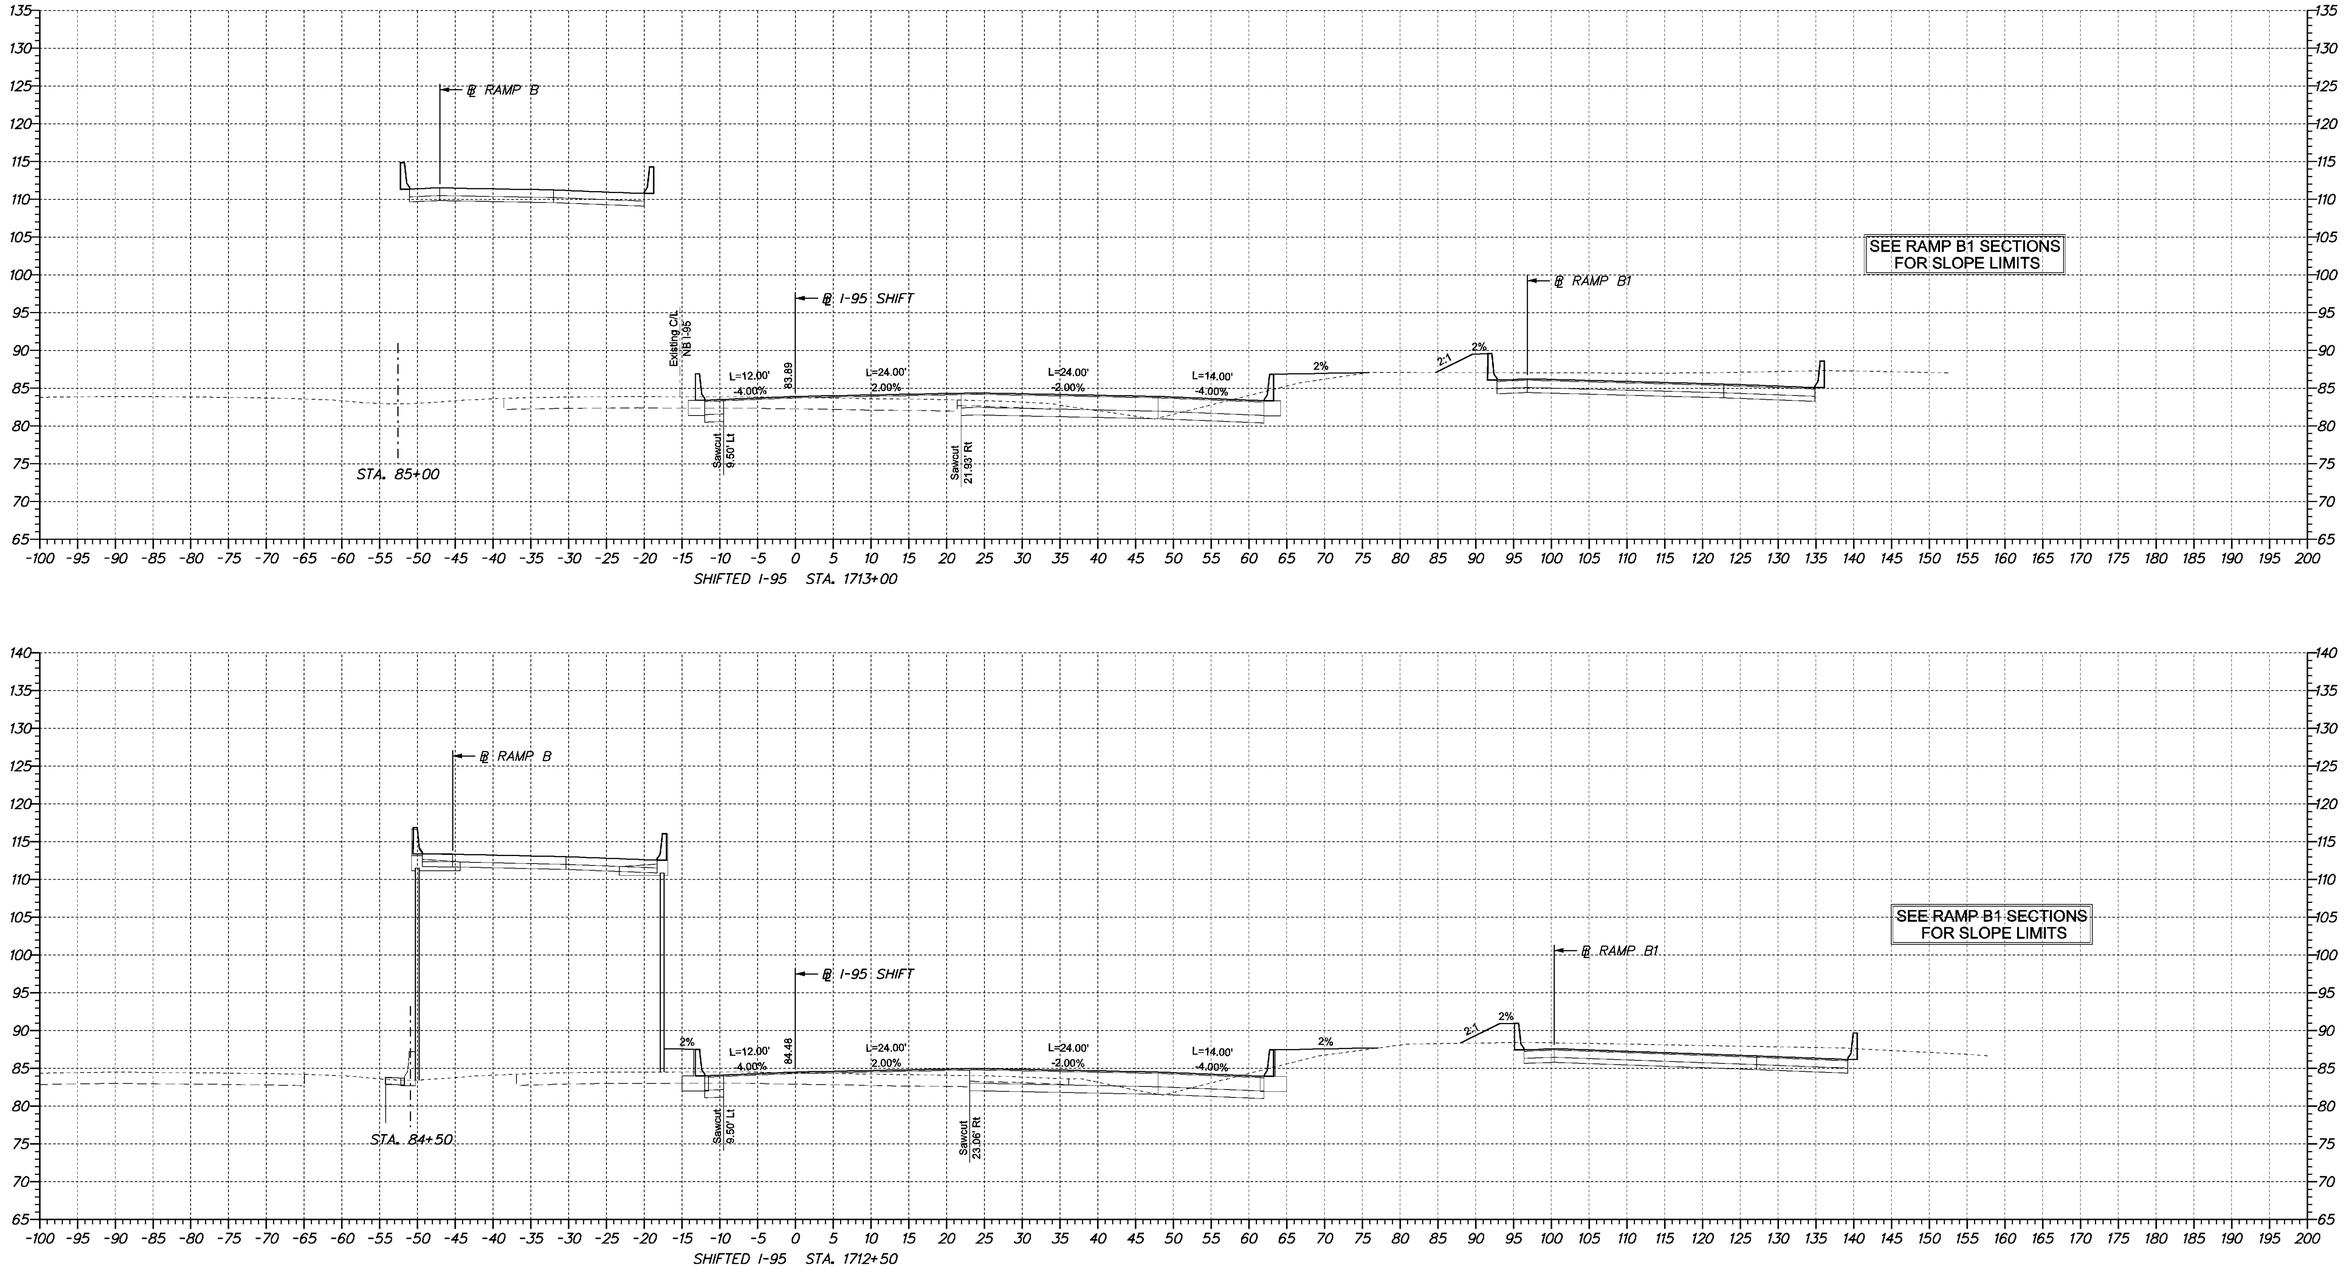

DELAWARE DEPARTMENT OF TRANSPORTATION

ADDENDUMS / REVISIONS	

SCALE
0 10 20 30
FEET

SR1 /I95 INTERCHANGE

CONTRACT	BRIDGE NO.	X
28-090-03	DESIGNED BY:	
COUNTY	CHECKED BY:	
NEW CASTLE		

CROSS SECTIONS

SHEET NO.
94
TOTAL SHTS.
286

4/23/2009 10:50:45 AM
M:\PROJECTS\2003\0.3059_DELTRNPK\SR1MALL\CADD\2809003\PLANS\CP09_SR.DGN

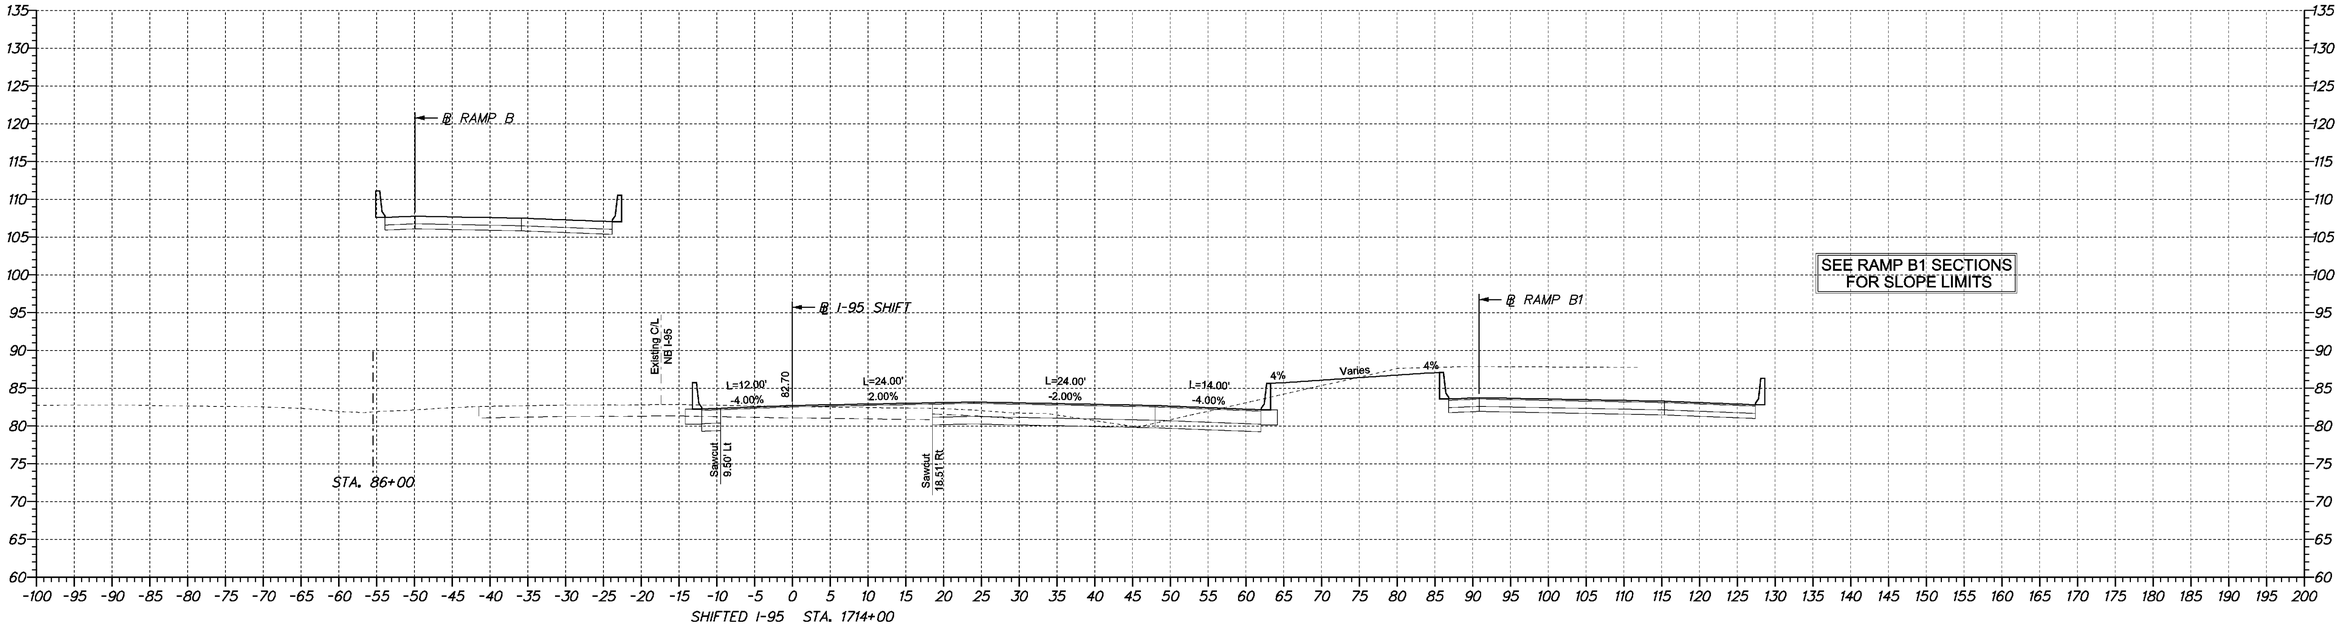

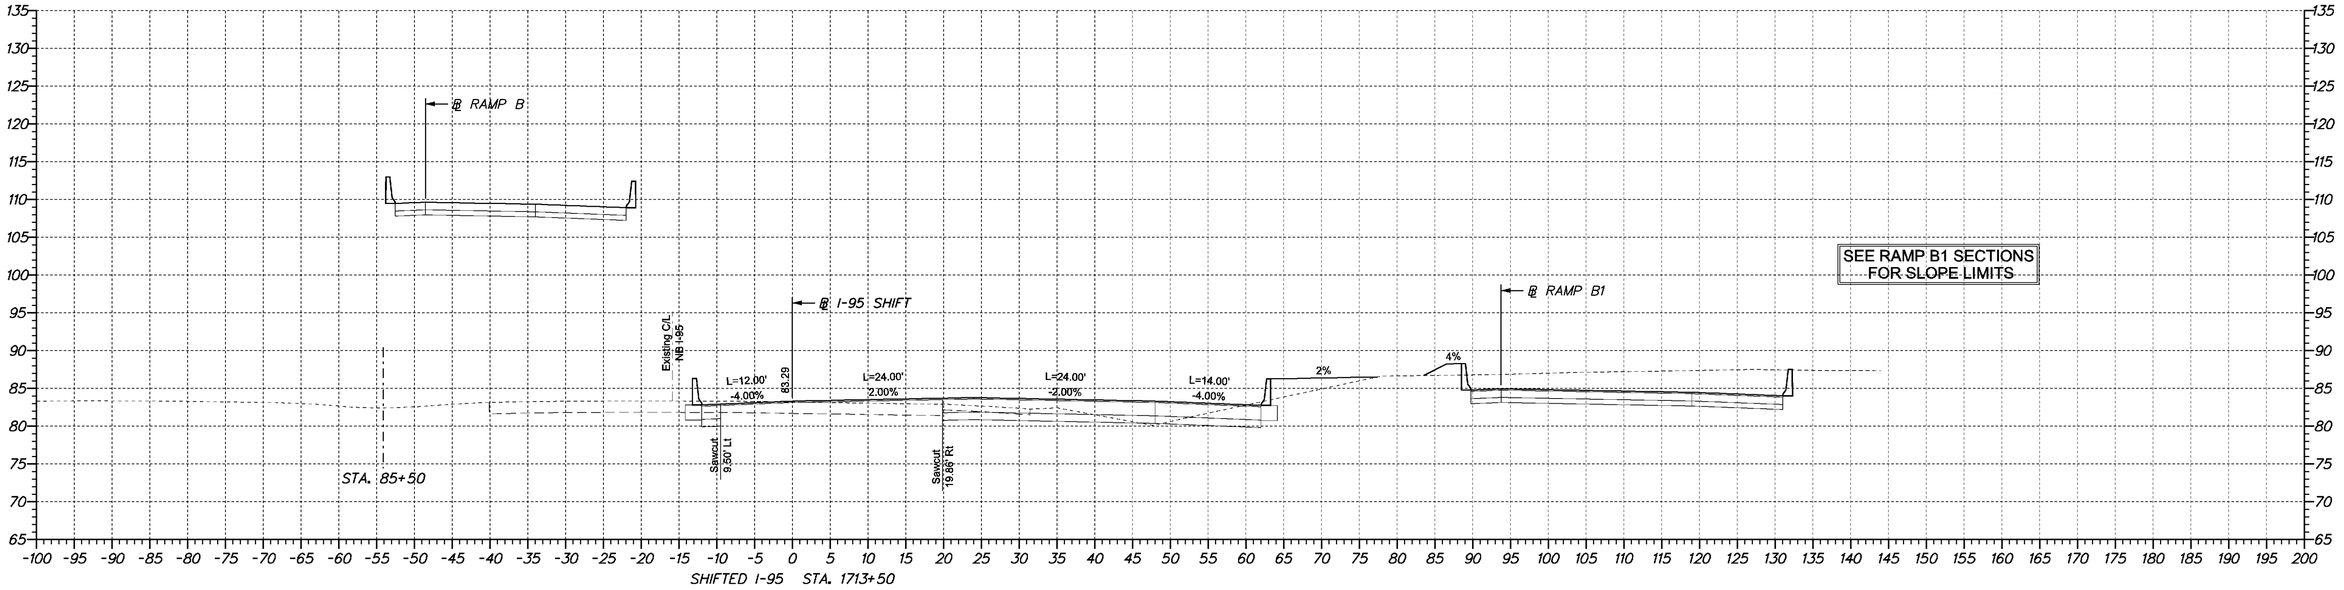

4/23/2009 10:50:45 AM
M:\PROJECTS\2003\03059_DELTRNPK\SR1MALL\CADD\2809003\PLANS\CP09_SR1.DGN

DELAWARE DEPARTMENT OF TRANSPORTATION

ADDENDUMS / REVISIONS	

SCALE
0 10 20 30
FEET

SR1 /I95 INTERCHANGE

CONTRACT	BRIDGE NO.	X
28-090-03	DESIGNED BY:	
COUNTY	CHECKED BY:	
NEW CASTLE		

CROSS SECTIONS

SHEET NO.
95
TOTAL SHTS.
286

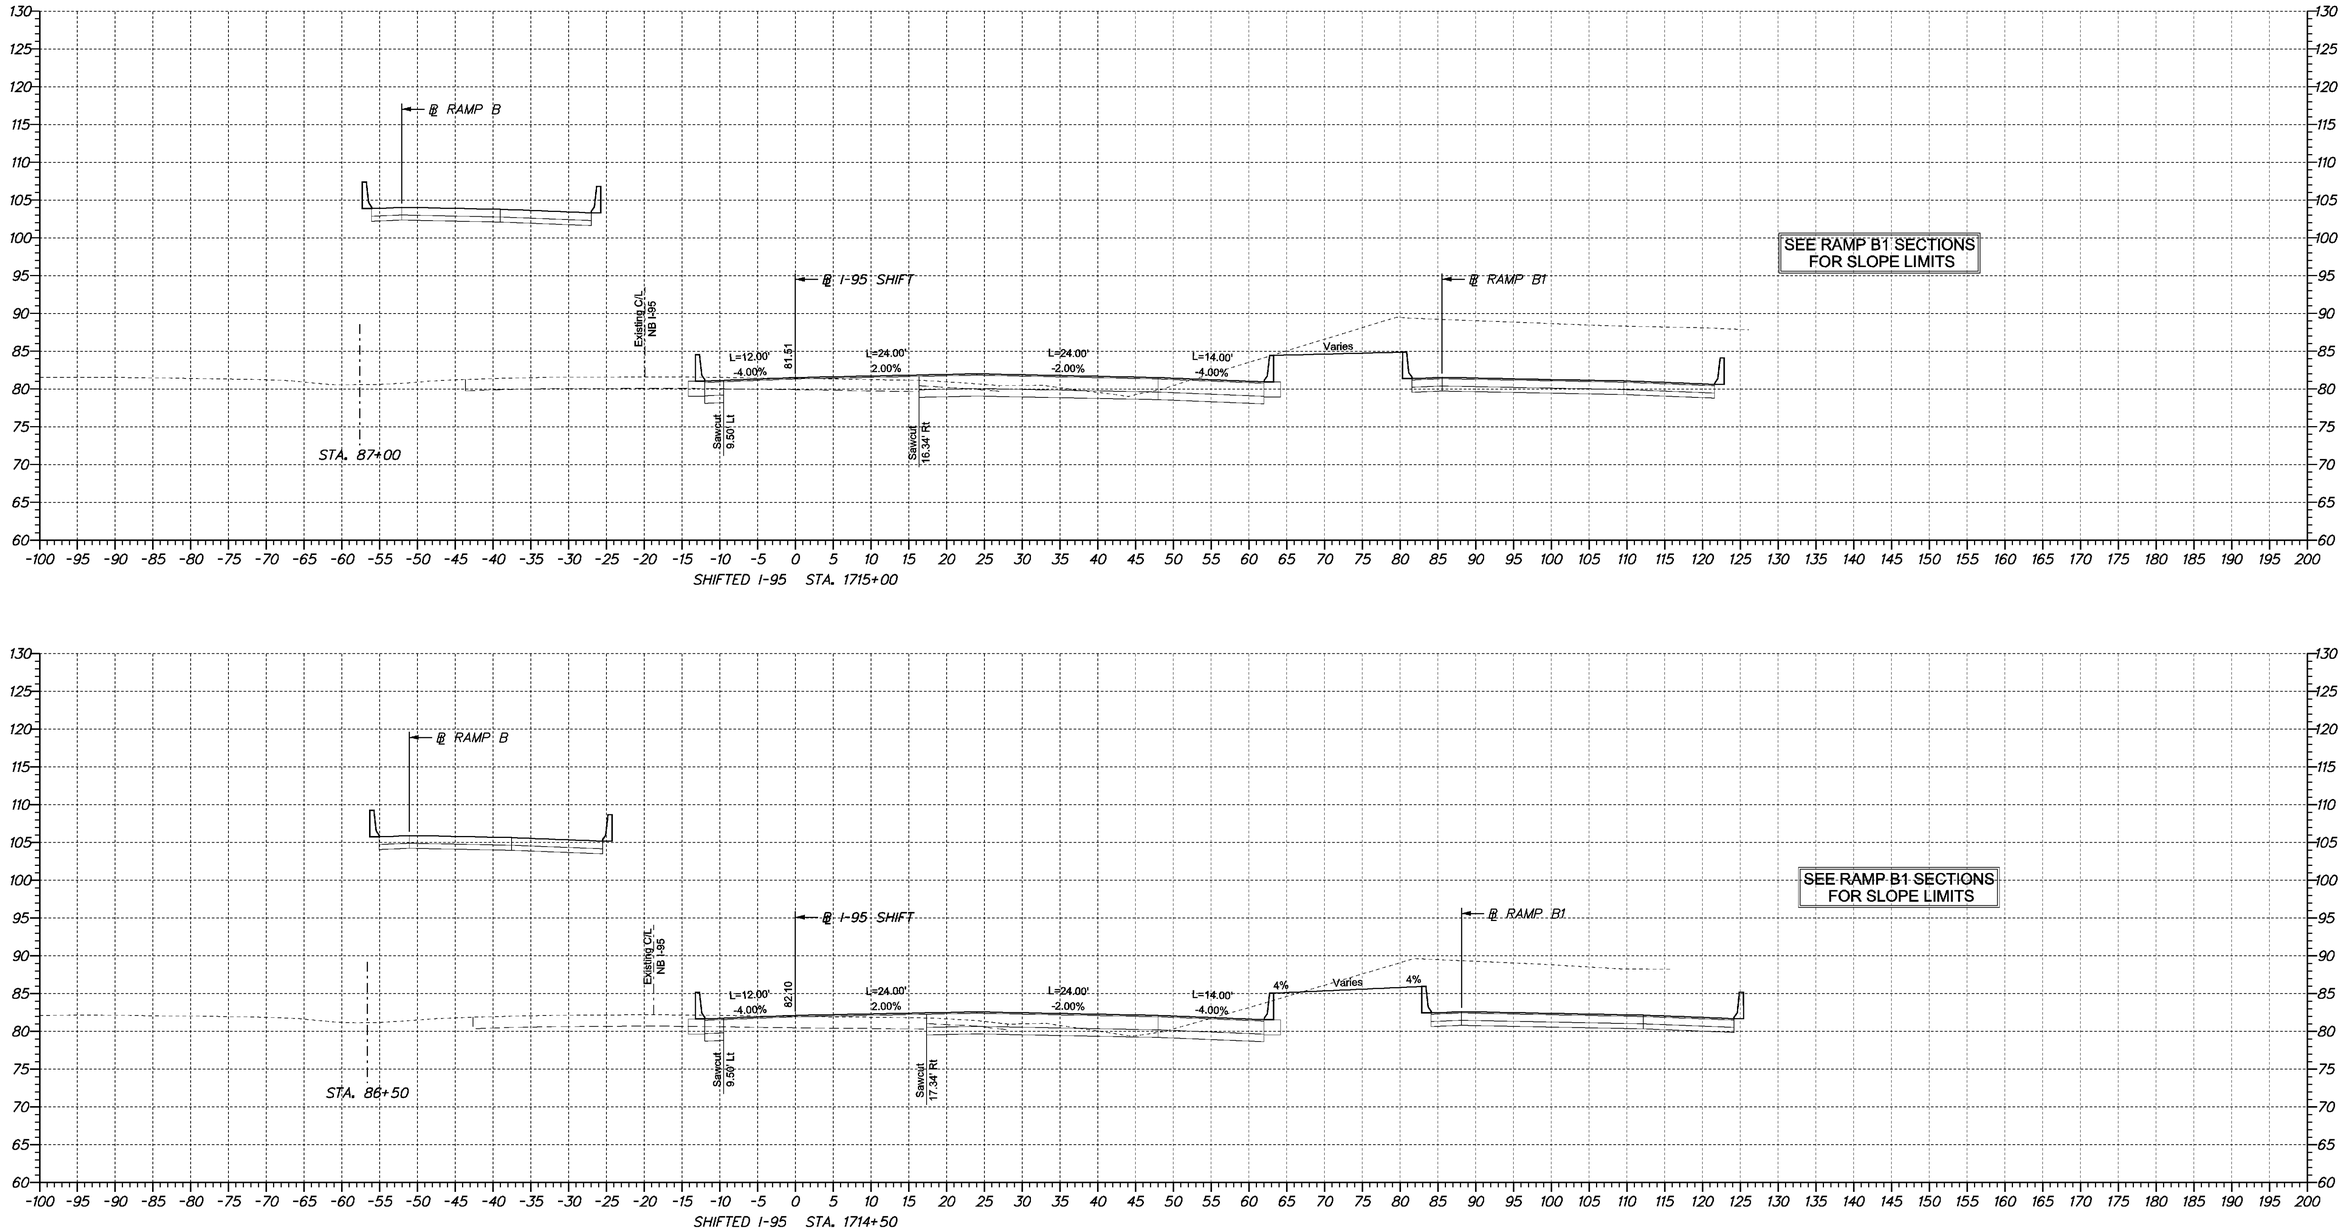

4/23/2009 10:50:45 AM
M:\PROJECTS\2003\03059_DELTRNPK\SR1MALL\CADD\2809003\PLANS\CP09_SR1.DGN

DELAWARE
DEPARTMENT OF TRANSPORTATION

ADDENDUMS / REVISIONS	

SCALE
0 10 20 30
FEET

SR1 /I95 INTERCHANGE

CONTRACT	BRIDGE NO.	X
28-090-03	DESIGNED BY:	
COUNTY	CHECKED BY:	
NEW CASTLE		

CROSS SECTIONS

SHEET NO.
96
TOTAL SHTS.
286

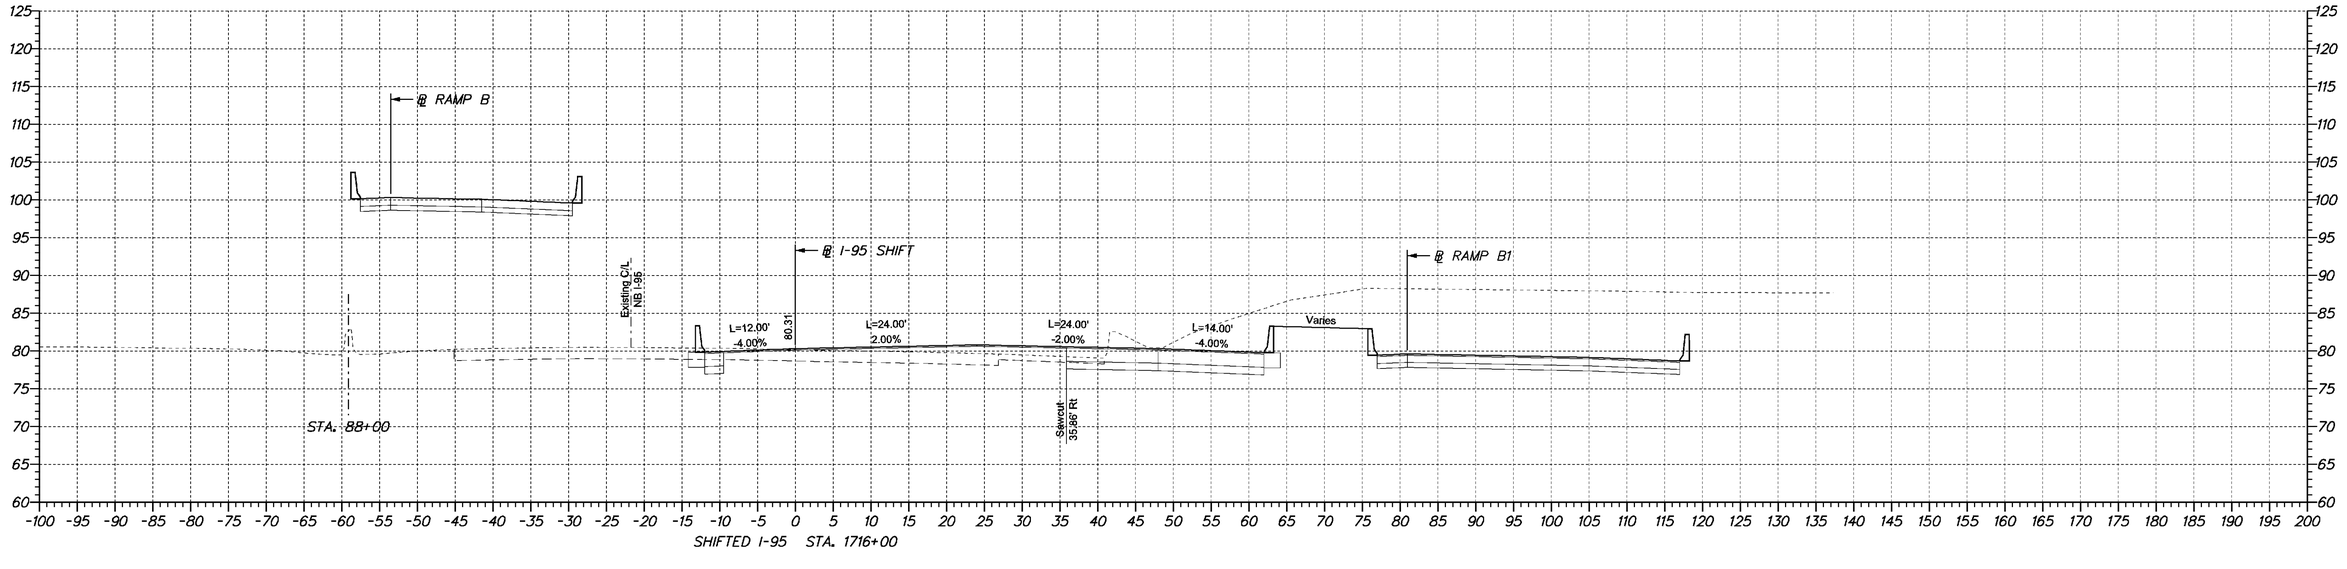

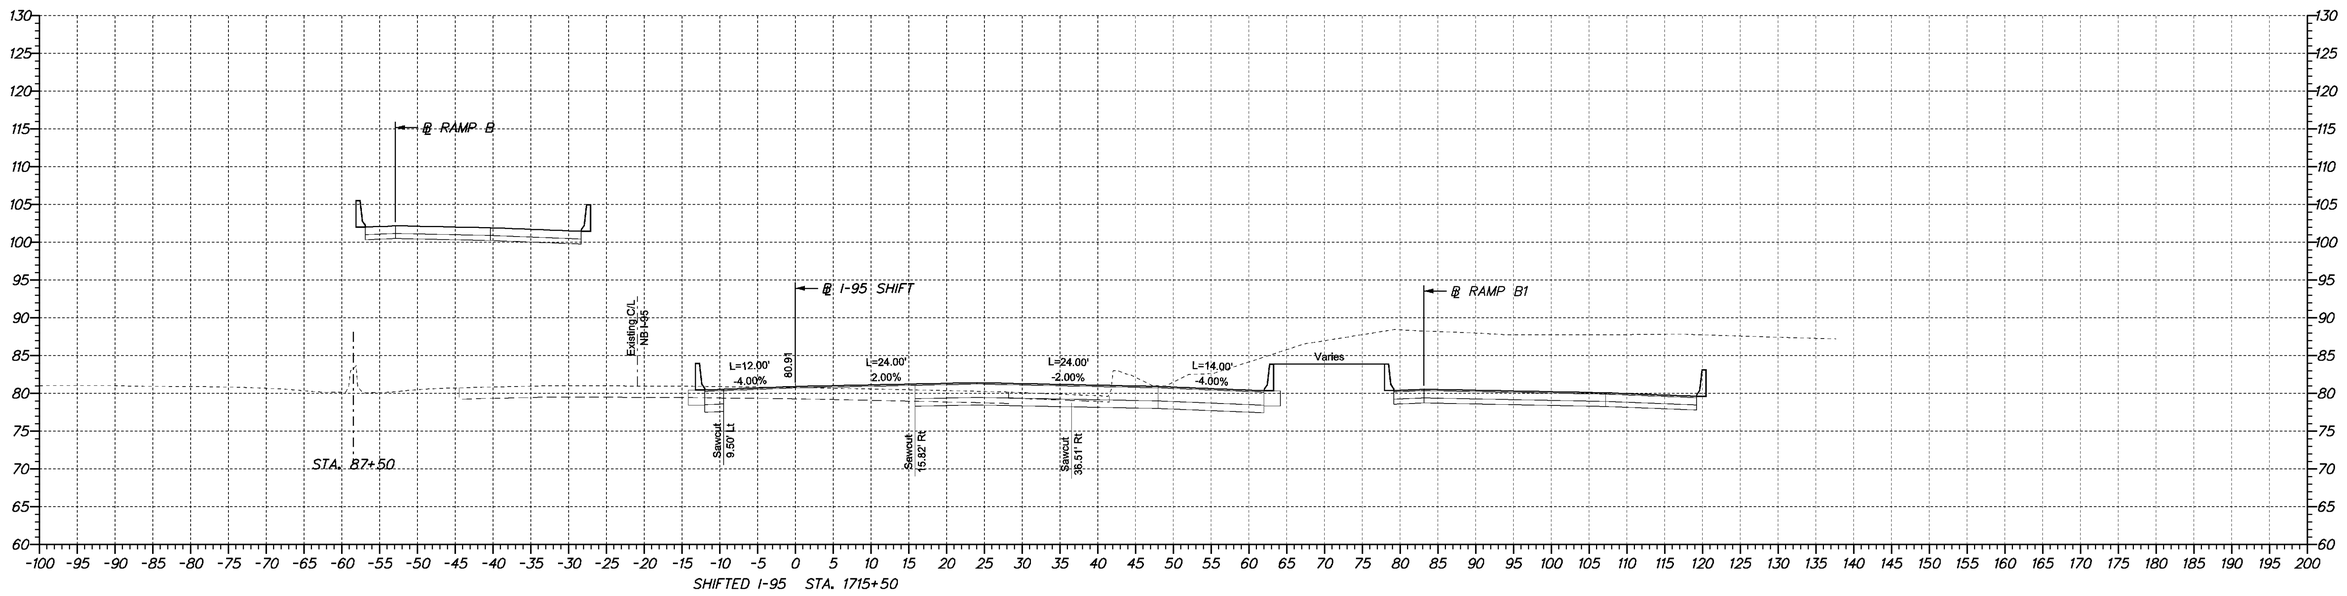

4/23/2009 10:50:45 AM
M:\PROJECTS\2003\03059_DELTRNPK\SR1MALL\CADD\2809003\PLANS\CP09_SR1.DGN

DELAWARE DEPARTMENT OF TRANSPORTATION

ADDENDUMS / REVISIONS	

SCALE
0 10 20 30
FEET

SR1 /I95 INTERCHANGE

CONTRACT	BRIDGE NO.	X
28-090-03	DESIGNED BY:	
COUNTY	CHECKED BY:	
NEW CASTLE		

CROSS SECTIONS

SHEET NO.
97
TOTAL SHTS.
286

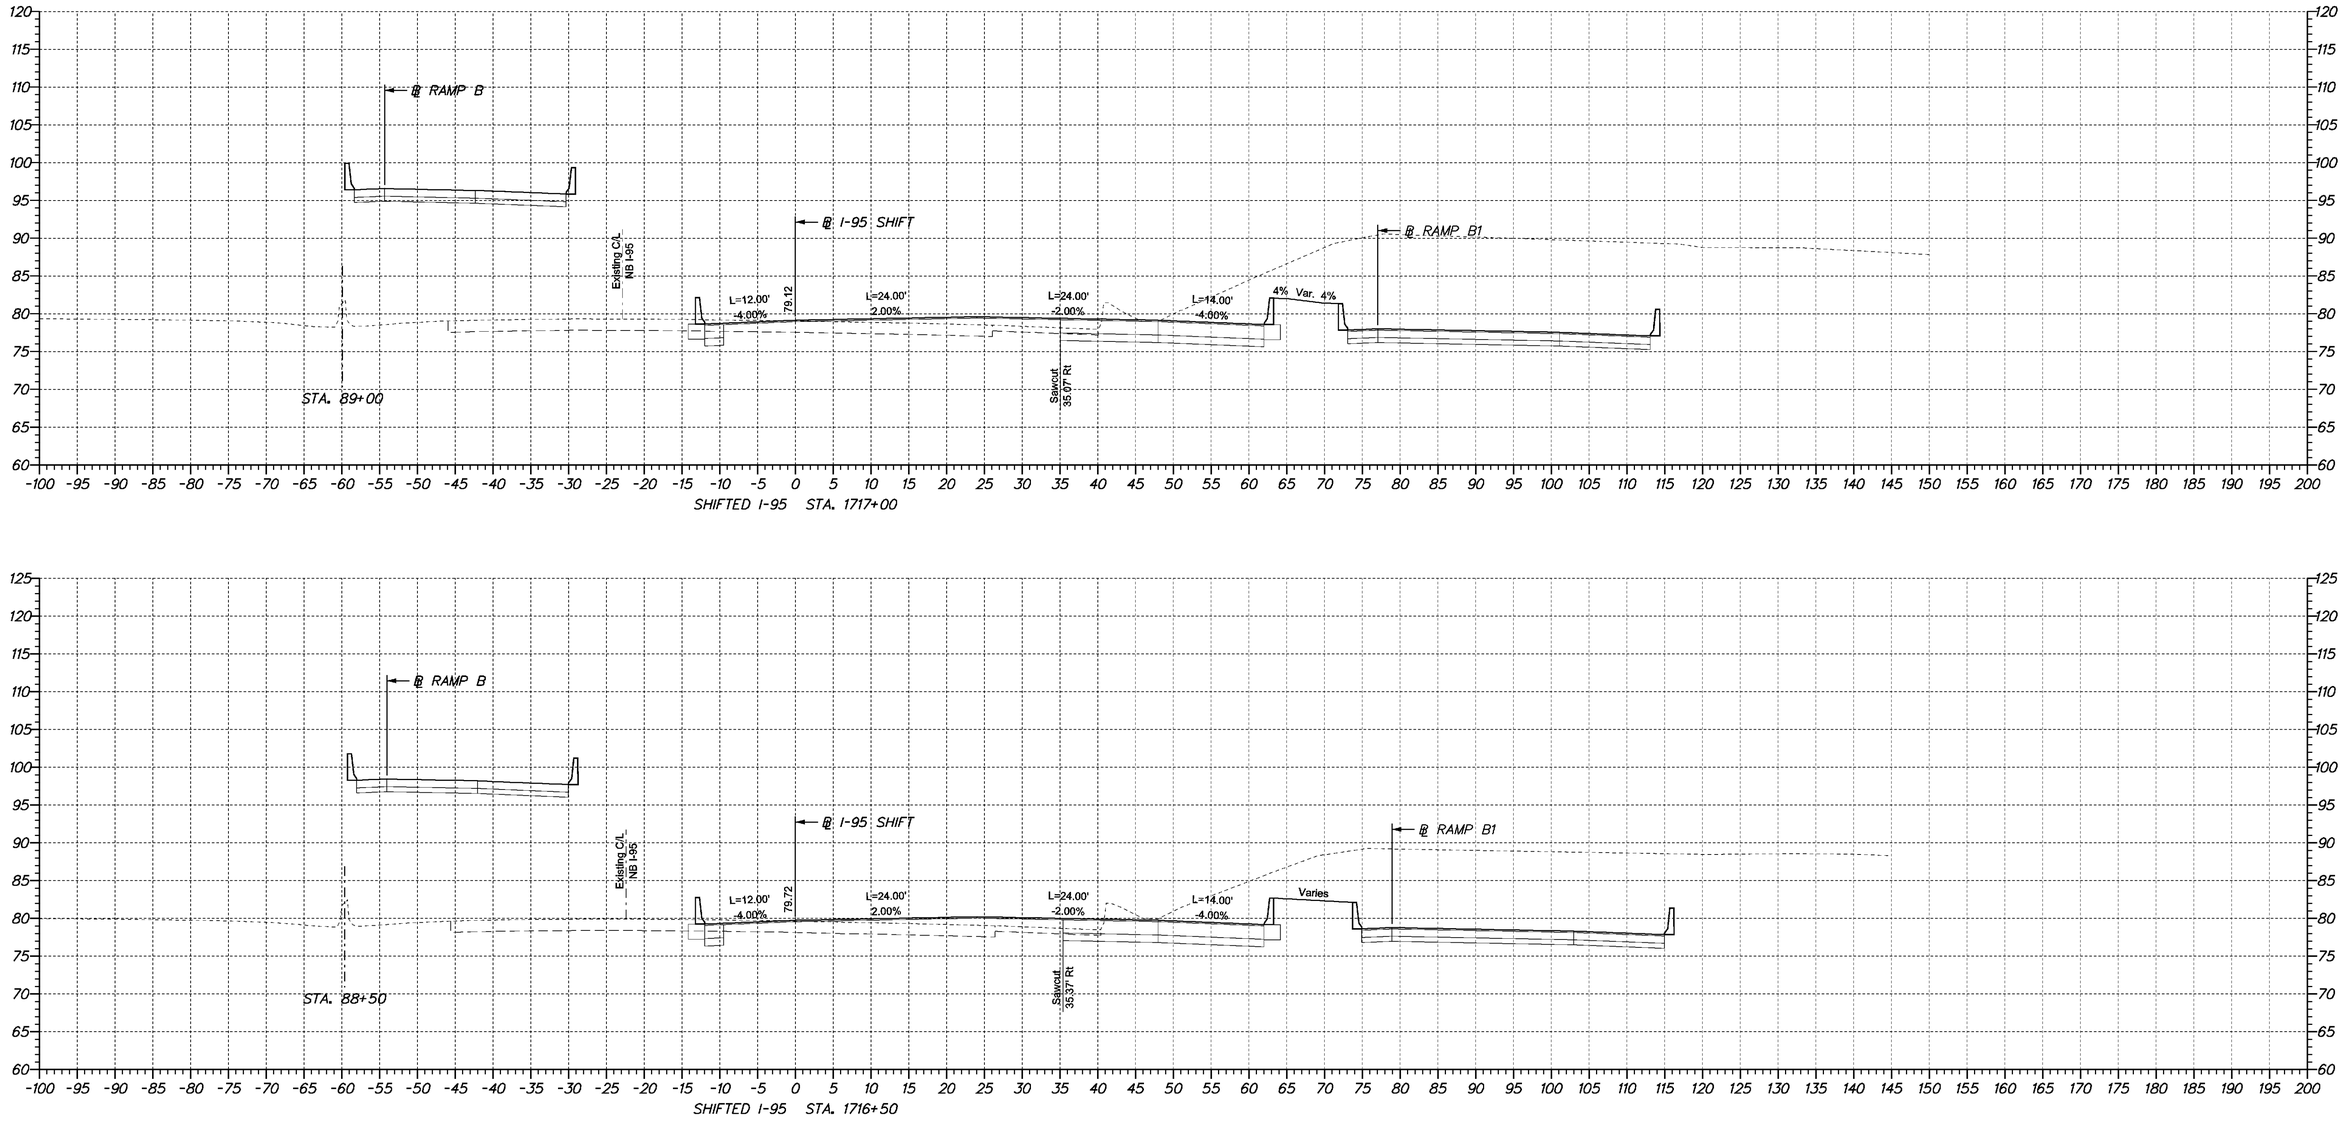

DELAWARE DEPARTMENT OF TRANSPORTATION	ADDENDUMS / REVISIONS	SCALE 0 10 20 30 FEET	**SR1 /I95 INTERCHANGE**	CONTRACT 28-090-03	BRIDGE NO. X	**CROSS SECTIONS**
				COUNTY NEW CASTLE	DESIGNED BY:	SHEET NO. 98
					CHECKED BY:	TOTAL SHTS. 286

4/23/2009 10:50:45 AM
M:\PROJECTS\2003\D3059_DELTRNPK\SRMALL\CADD\2809003\PLANS\CP09_SR1.DGN

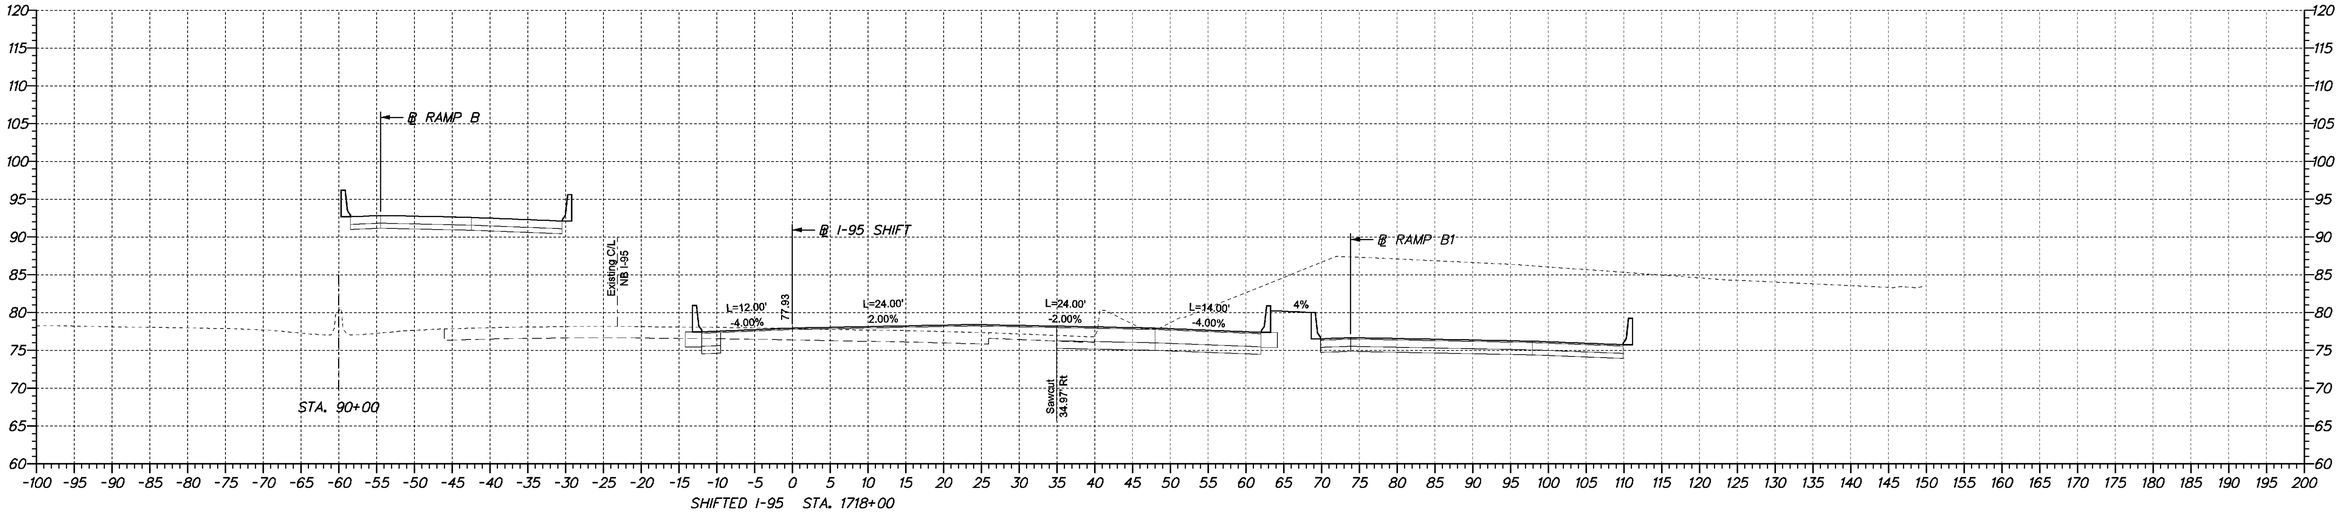

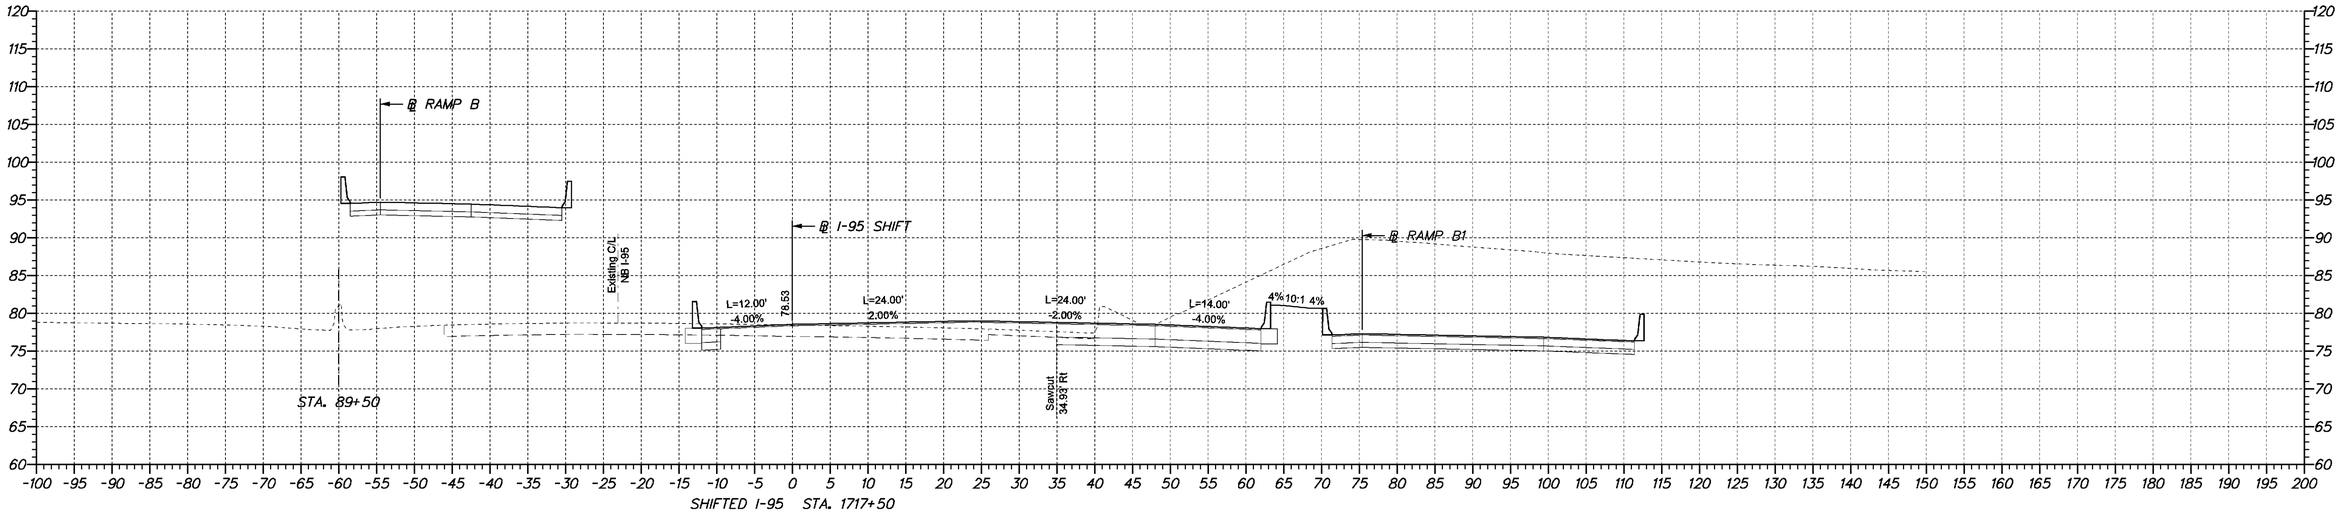

4/23/2009 10:50:45 AM
M:\PROJECTS\2003\03059_DELTRNPK\SR1MALL\CADD\2809003\PLANS\CP09_SR1.DGN

DELAWARE DEPARTMENT OF TRANSPORTATION

ADDENDUMS / REVISIONS	

SCALE
0 10 20 30
FEET

SR1 /I95 INTERCHANGE

CONTRACT	BRIDGE NO.	X
28-090-03	DESIGNED BY:	
COUNTY	CHECKED BY:	
NEW CASTLE		

CROSS SECTIONS

SHEET NO.
99
TOTAL SHTS.
286

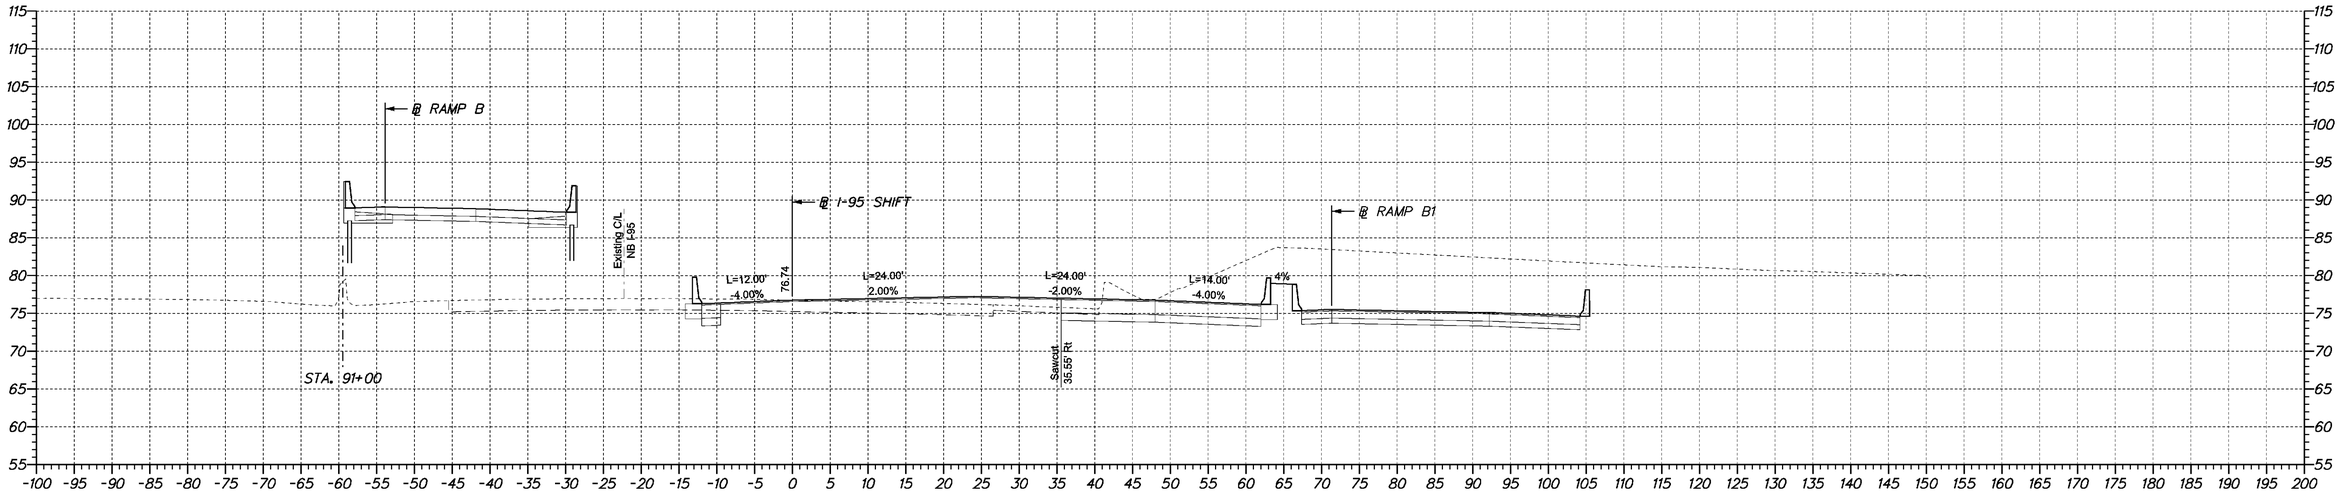

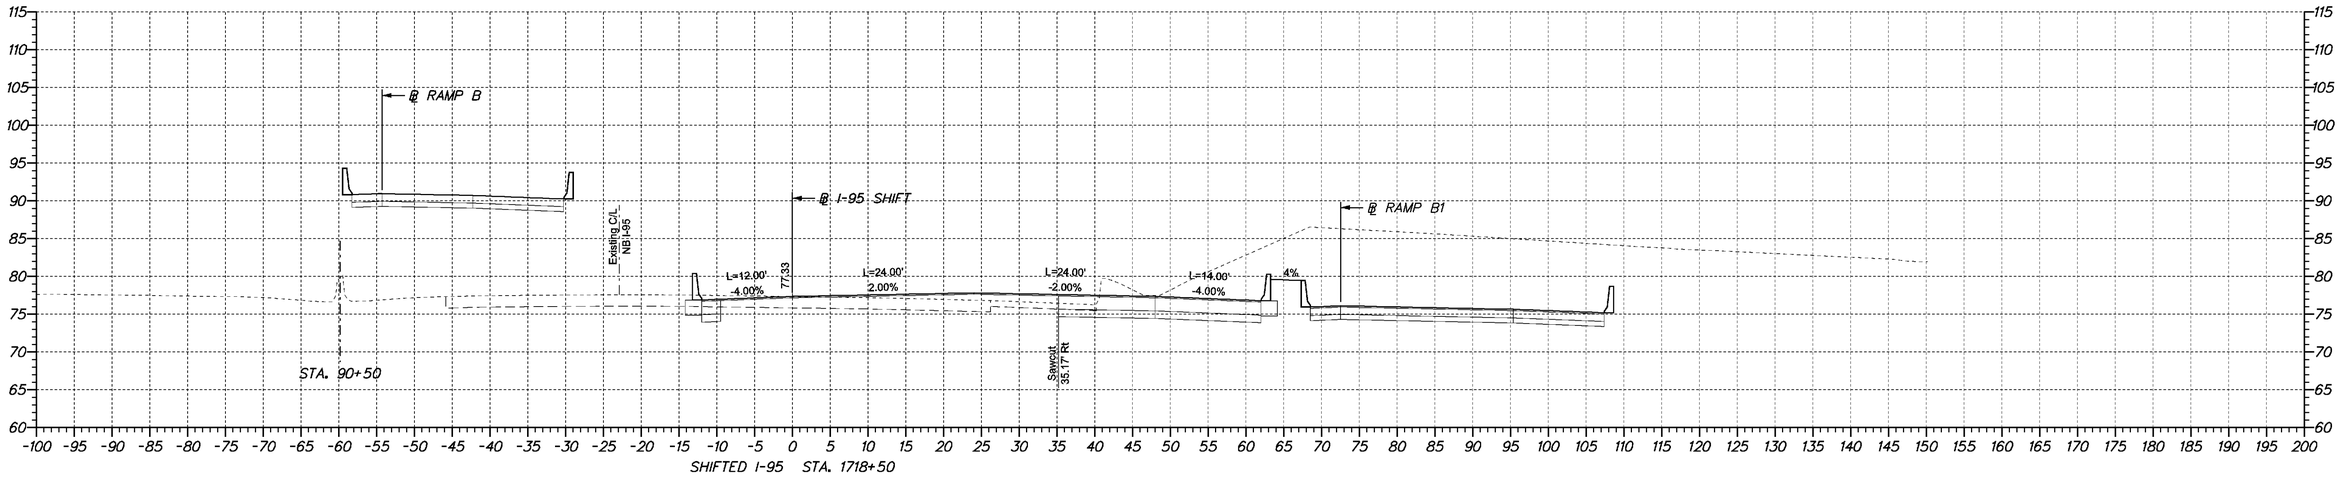

4/23/2009 10:50:45 AM
M:\PROJECTS\2003\02059_DELTRNPK\SRIMALL\CADD\28090003\PLANS\CP09_SR1.DGN

DELAWARE DEPARTMENT OF TRANSPORTATION

ADDENDUMS / REVISIONS	

SCALE
0 10 20 30
FEET

SR1 /I95 INTERCHANGE

CONTRACT	BRIDGE NO.	X
28-090-03	DESIGNED BY:	
COUNTY	CHECKED BY:	
NEW CASTLE		

CROSS SECTIONS

SHEET NO.
100
TOTAL SHTS.
286

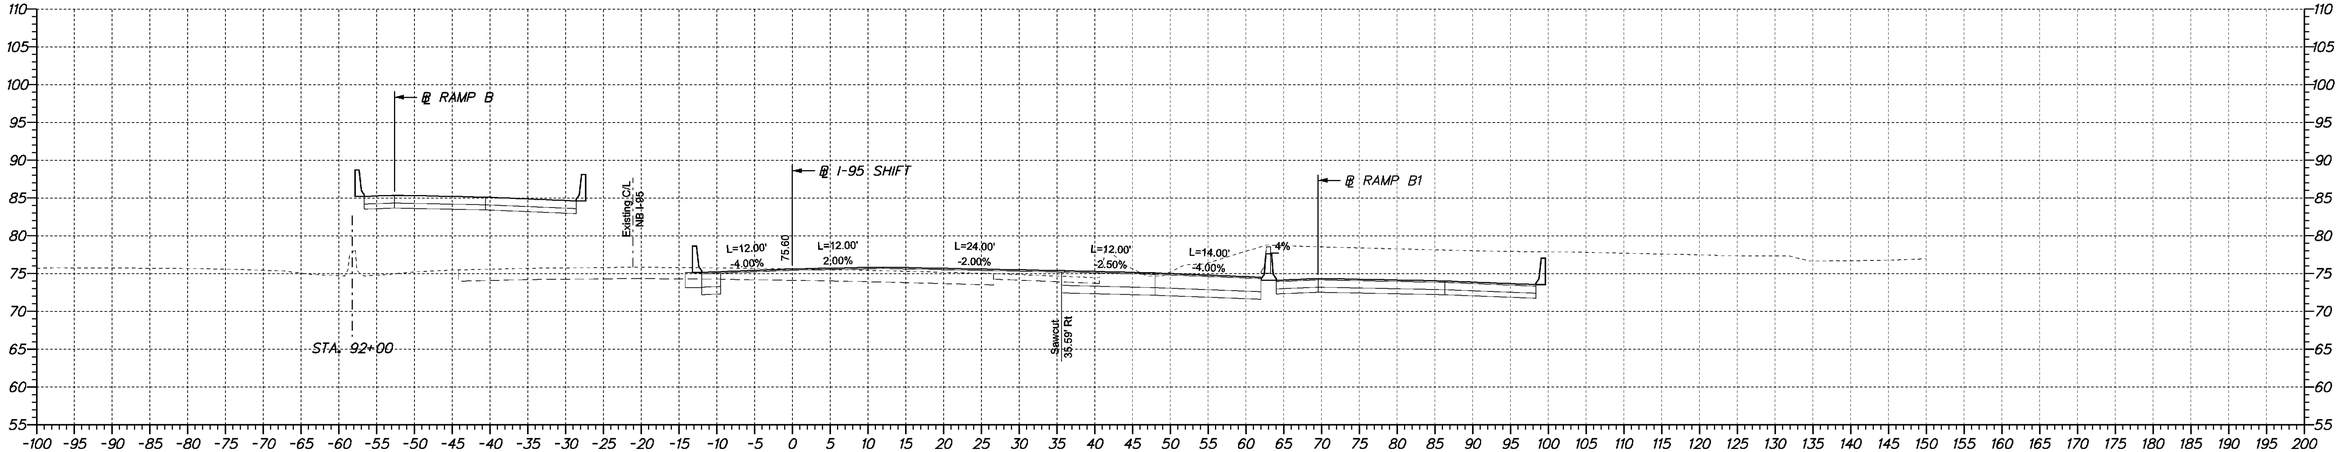

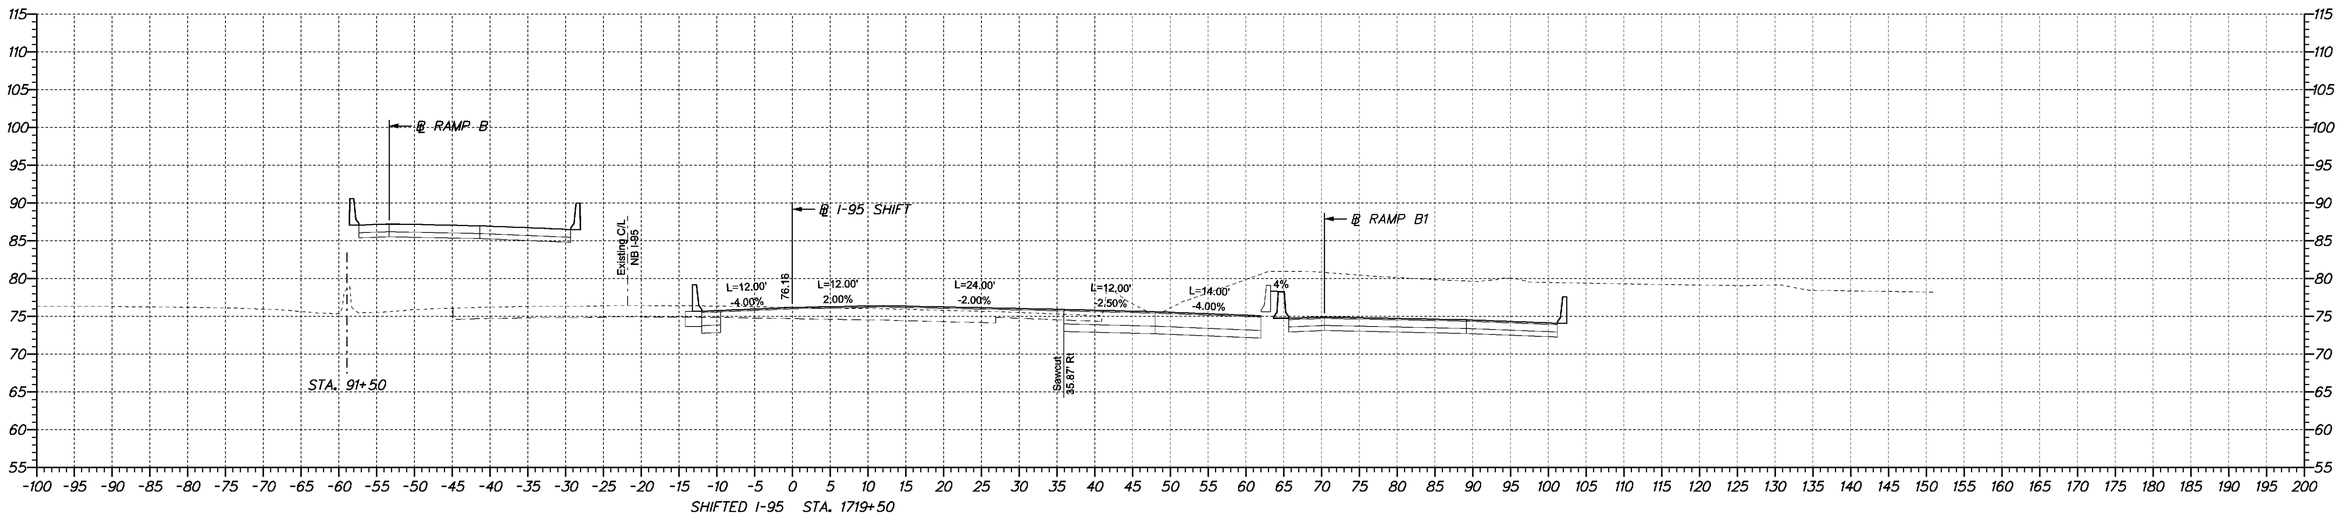

4/23/2009 10:50:45 AM
M:\PROJECTS\2003\0.3059_DELTRNPK\SR1MALL\CADD\2809003\PLANS\CP09_SR1.DGN

DELAWARE DEPARTMENT OF TRANSPORTATION

ADDENDUMS / REVISIONS	

SCALE
0 10 20 30
FEET

SR1 /I95 INTERCHANGE

CONTRACT	BRIDGE NO.	X
28-090-03	DESIGNED BY:	
COUNTY	CHECKED BY:	
NEW CASTLE		

CROSS SECTIONS

SHEET NO.
101
TOTAL SHTS.
286

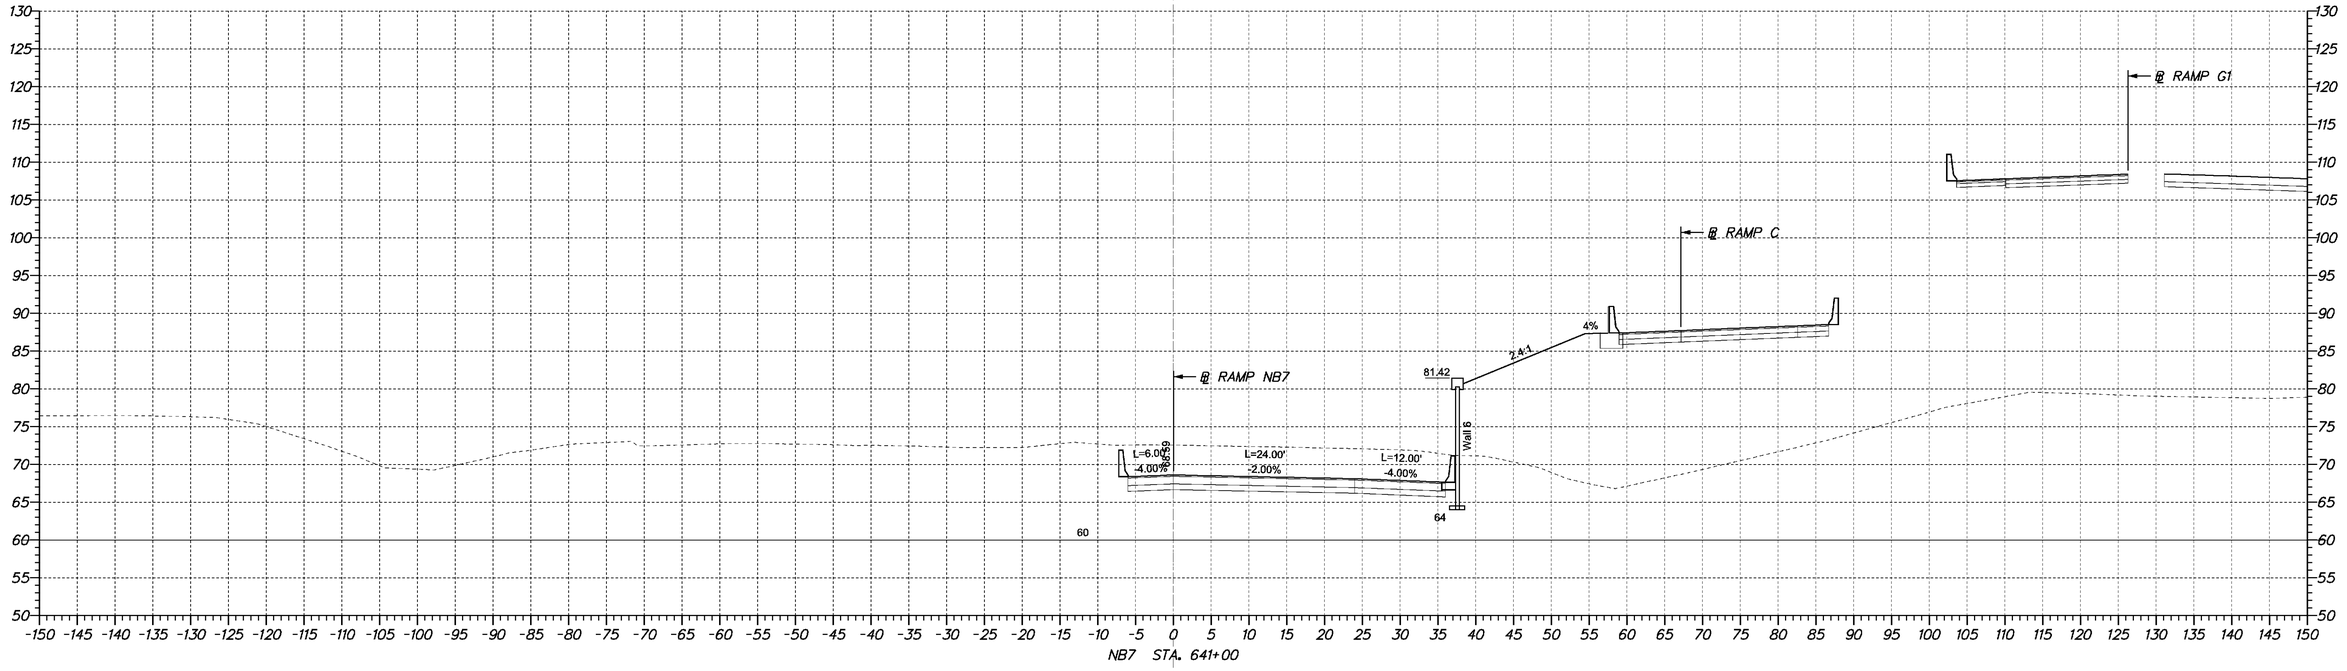

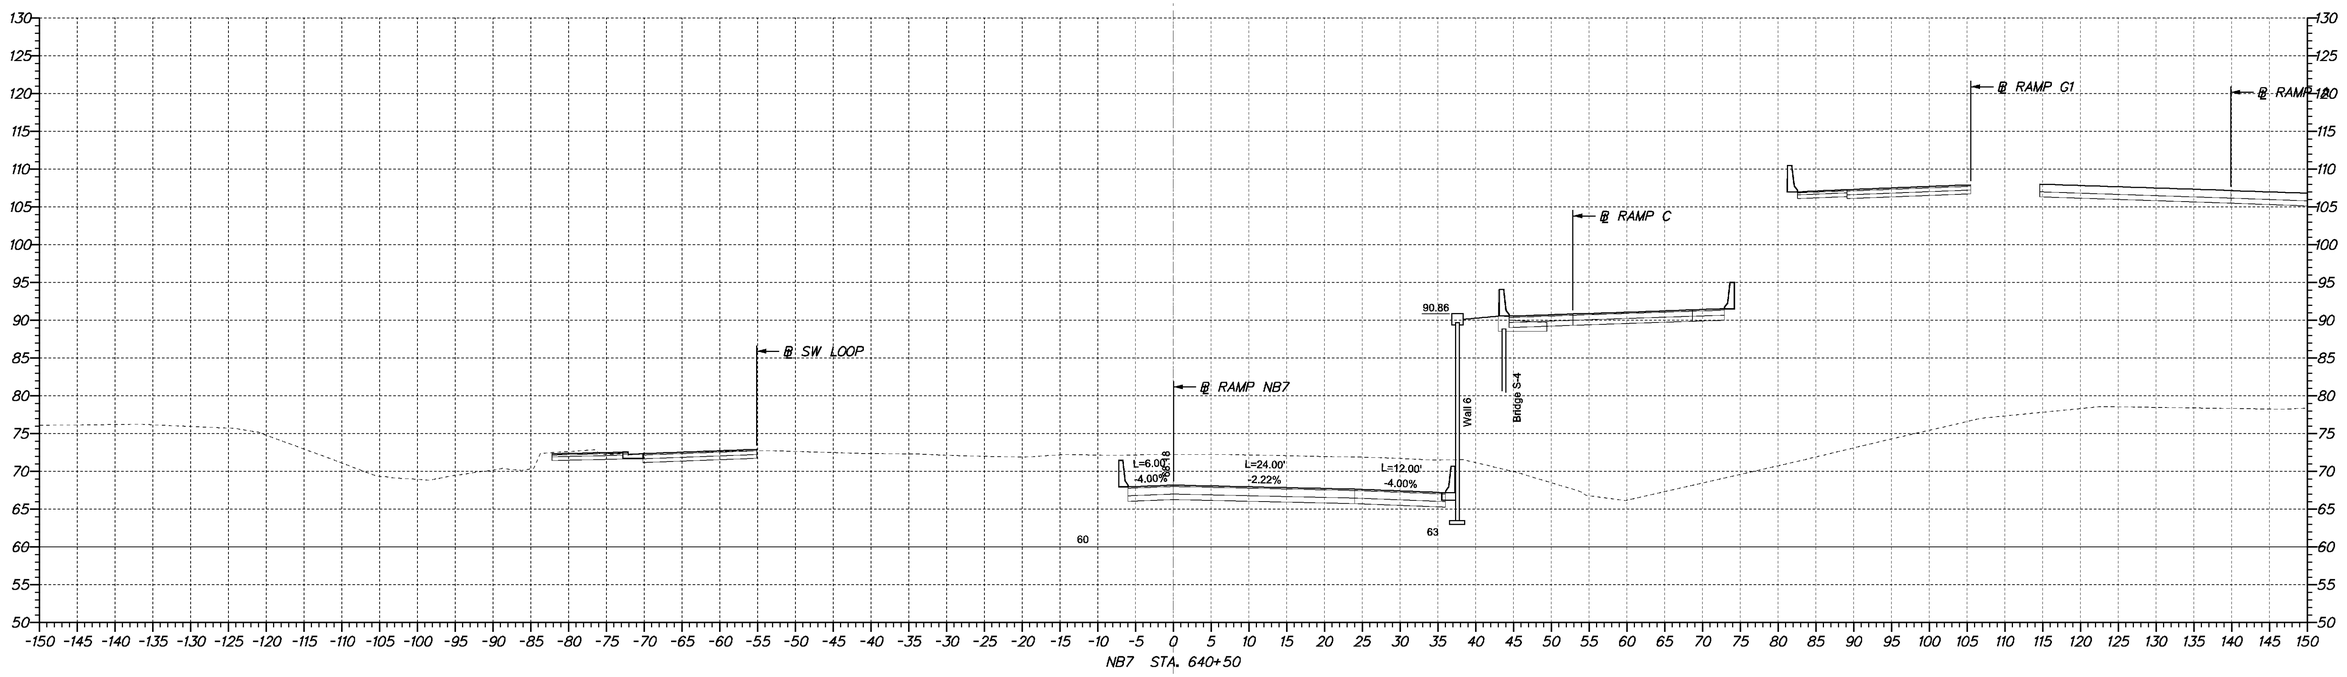

4/23/2009 10:50:45 AM
M:\PROJECTS\2003\03059_DELTRNPK\SRIMALL\CADD\2809003\PLANS\CP09_SR1.DGN

DELAWARE
DEPARTMENT OF TRANSPORTATION

ADDENDUMS / REVISIONS

SCALE
0 10 20 30
FEET

SR1 /I95 INTERCHANGE

CONTRACT	BRIDGE NO.	X
28-090-03	DESIGNED BY:	
COUNTY	CHECKED BY:	
NEW CASTLE		

CROSS SECTIONS

SHEET NO.
102
TOTAL SHTS.
286

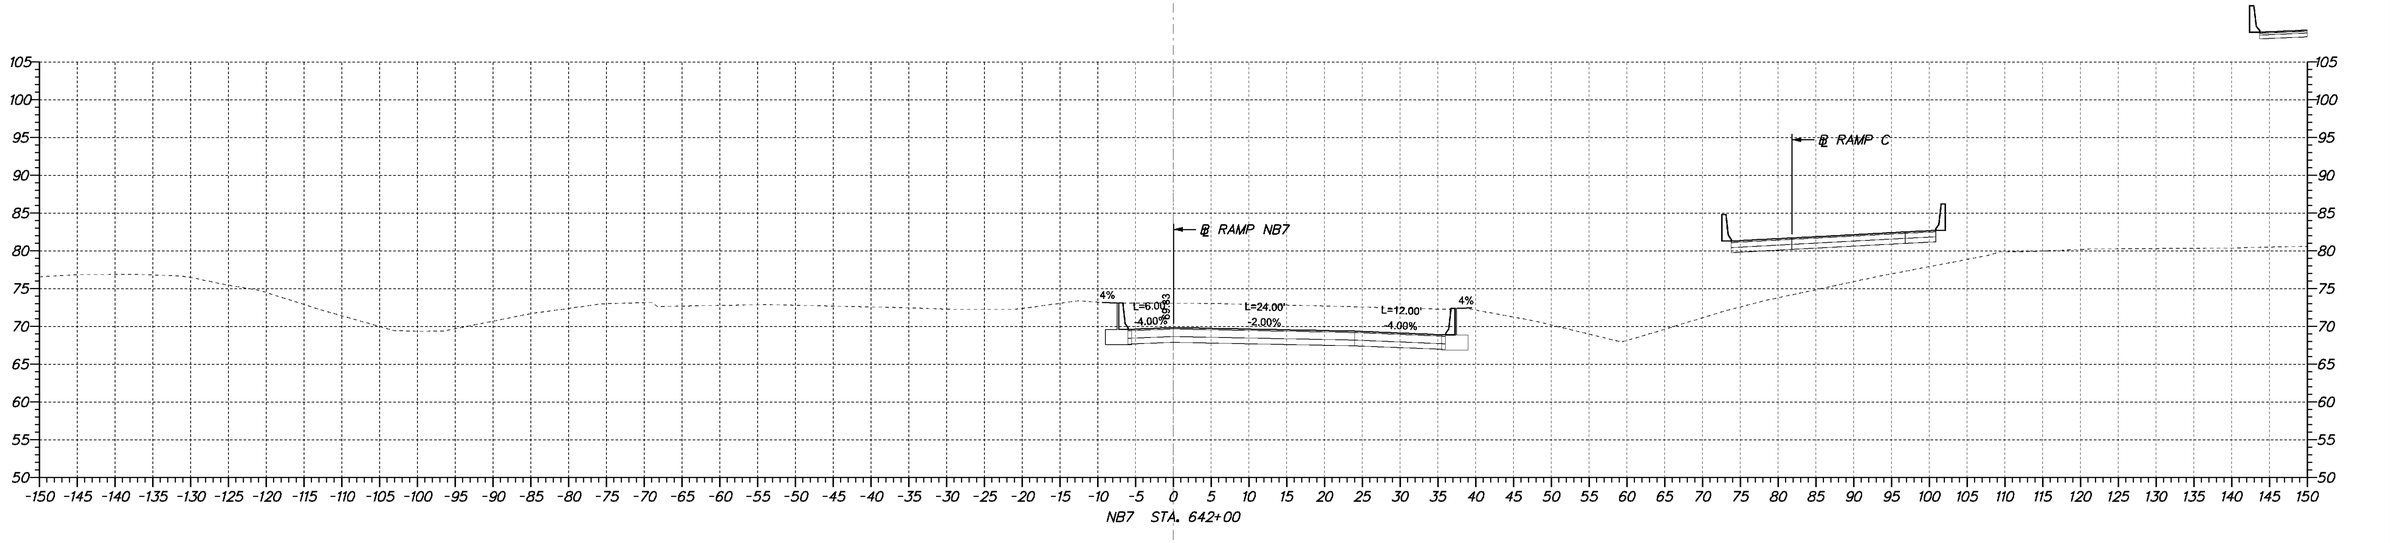

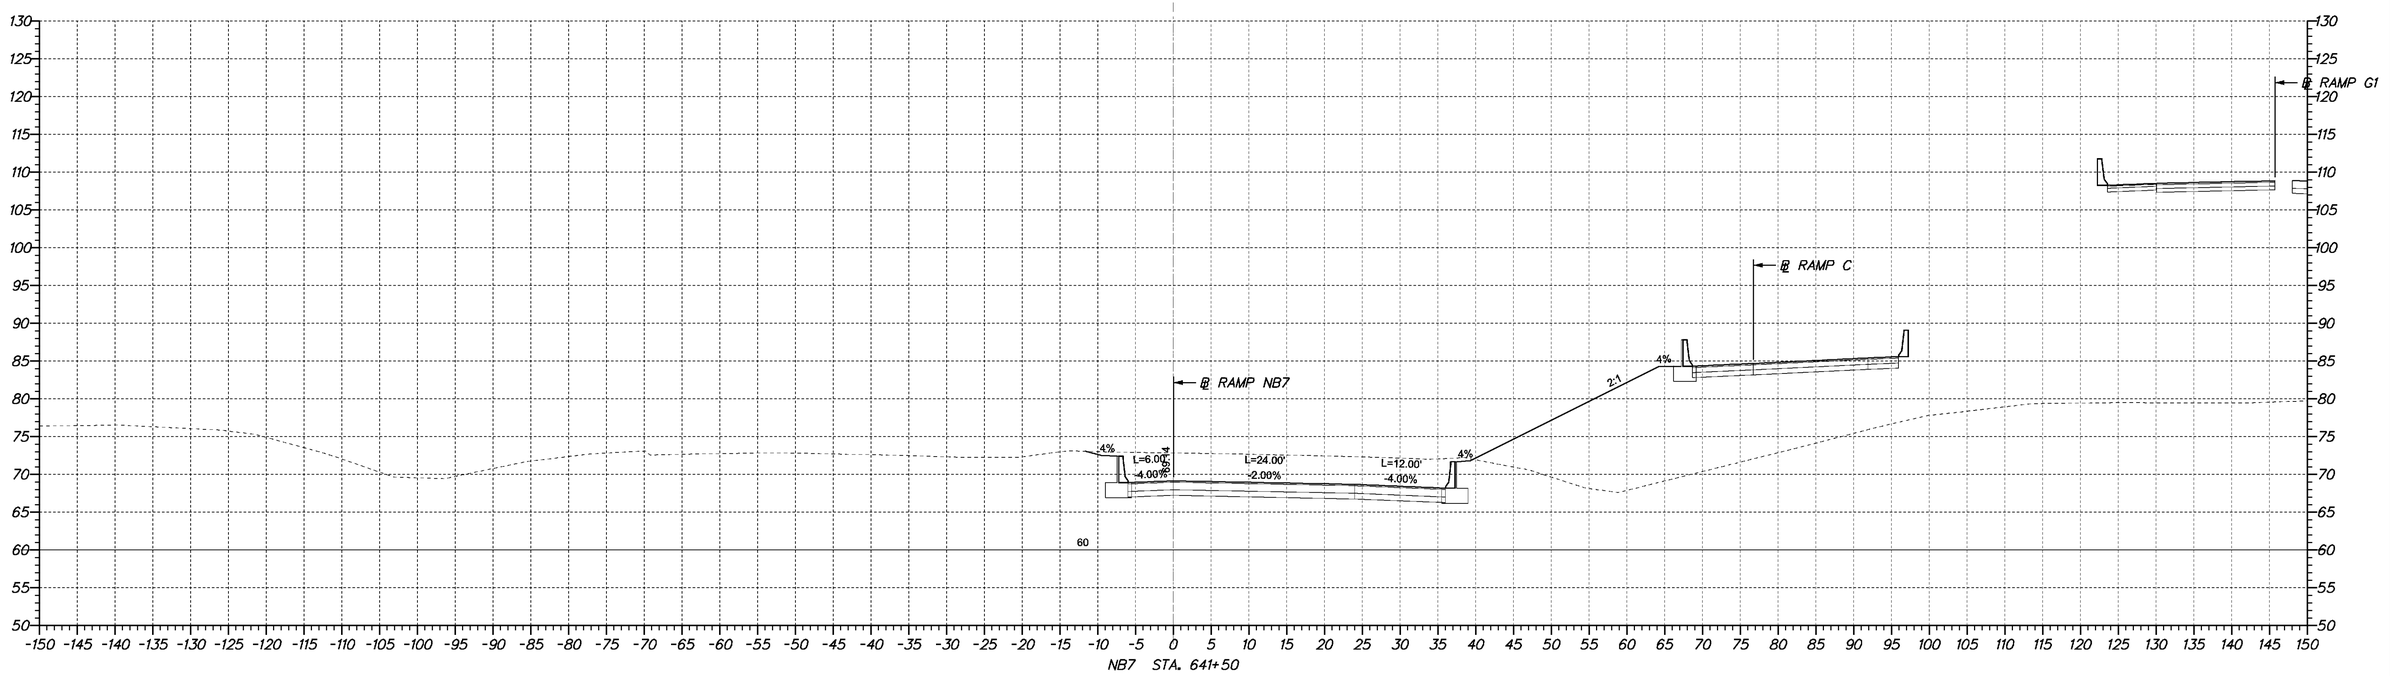

4/23/2009 10:50:45 AM
M:\PROJECTS\2003\0.3059_DELTRNPK\SR1MALL\CADD\2809003\PLANS\CP09_SR1.DGN

DELAWARE
DEPARTMENT OF TRANSPORTATION

ADDENDUMS / REVISIONS	

SCALE
0 10 20 30
FEET

SR1 /I95 INTERCHANGE

CONTRACT	BRIDGE NO.	X
28-090-03	DESIGNED BY:	
COUNTY	CHECKED BY:	
NEW CASTLE		

CROSS SECTIONS

SHEET NO.	103
TOTAL SHTS.	286

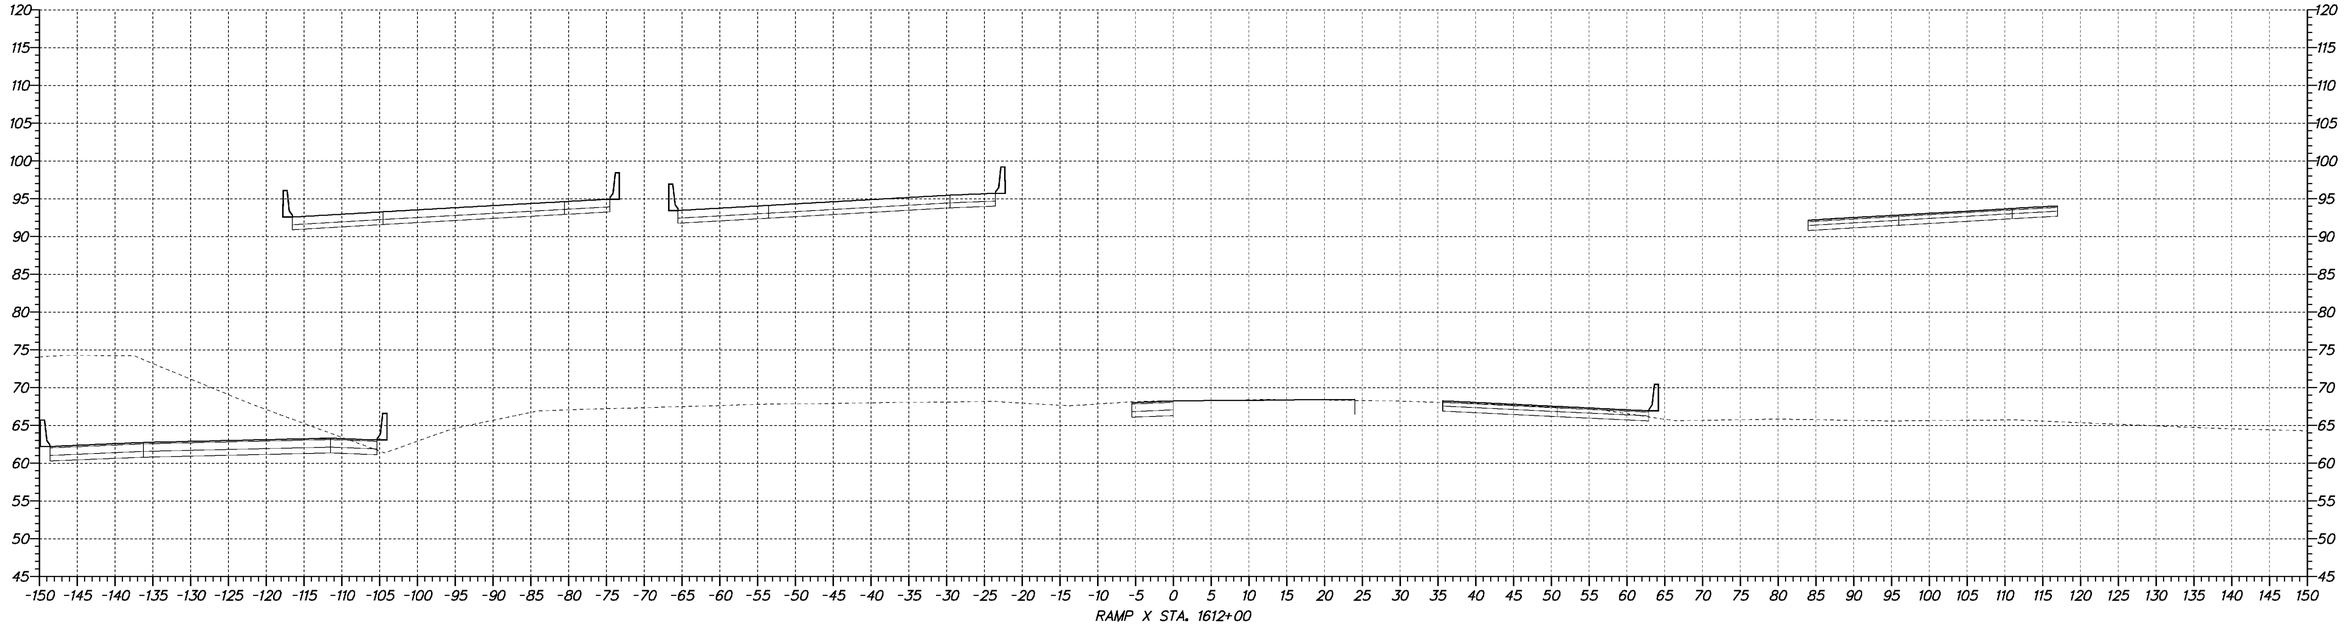

RAMP X STA. 1612+00

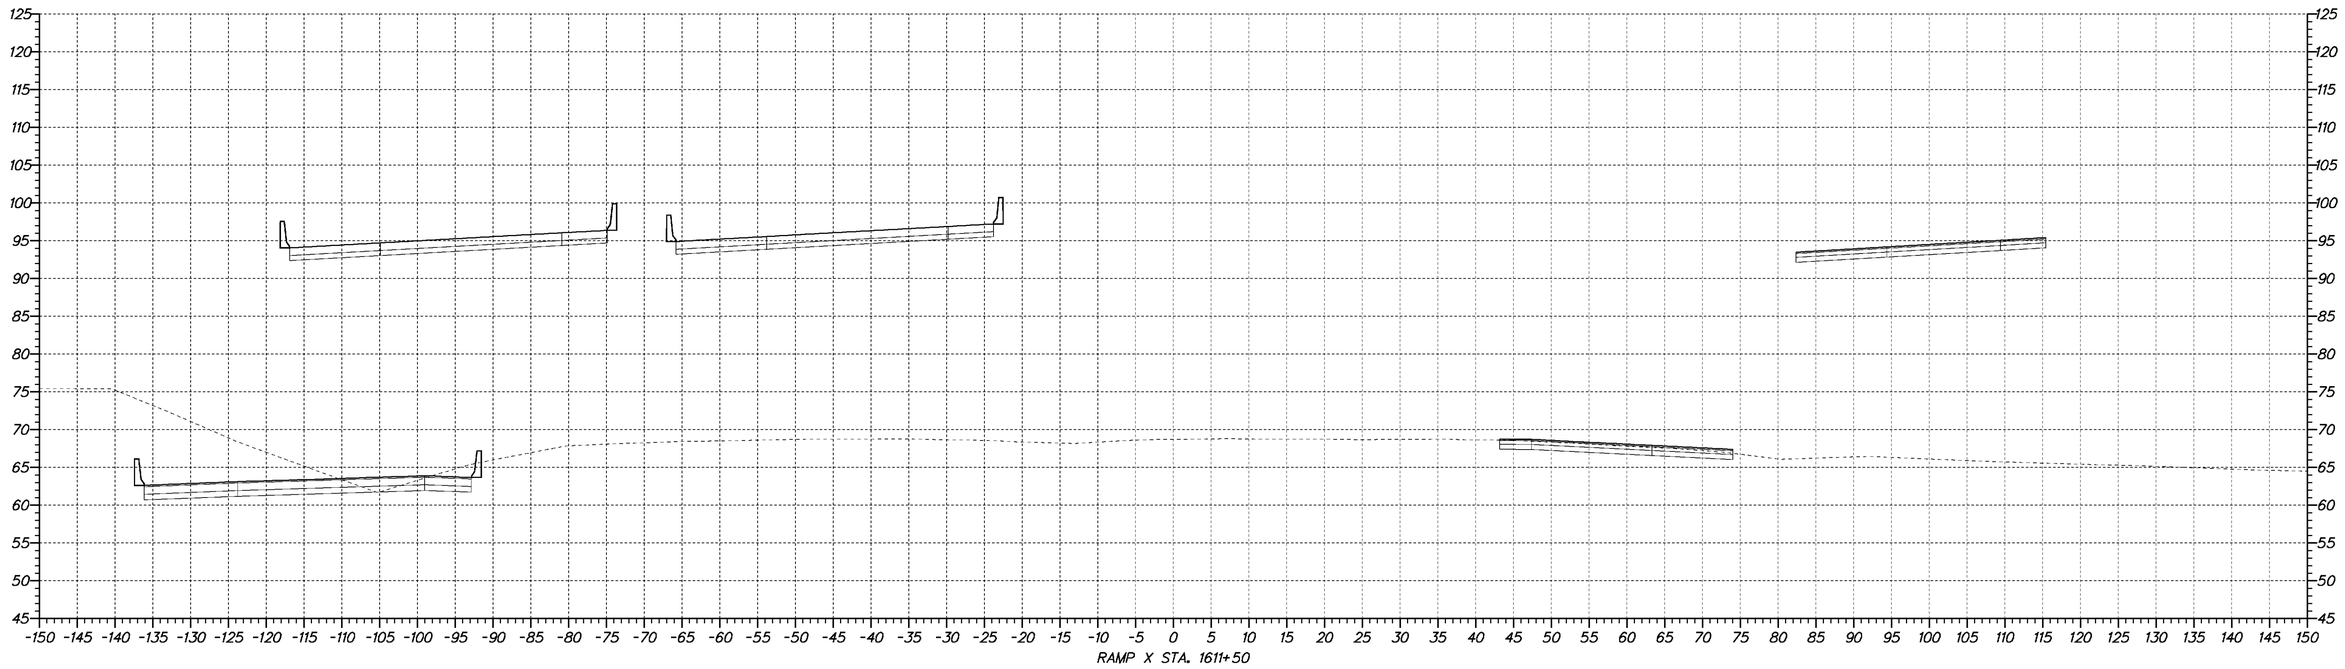

RAMP X STA. 1611+50

DELAWARE
DEPARTMENT OF TRANSPORTATION

ADDENDUMS / REVISIONS	

SCALE
0 10 20 30
FEET

SR1 /I95 INTERCHANGE

CONTRACT	BRIDGE NO.	X
28-090-03	DESIGNED BY:	
COUNTY		
NEW CASTLE	CHECKED BY:	

CROSS SECTIONS

SHEET NO.
TOTAL SHTS.
286

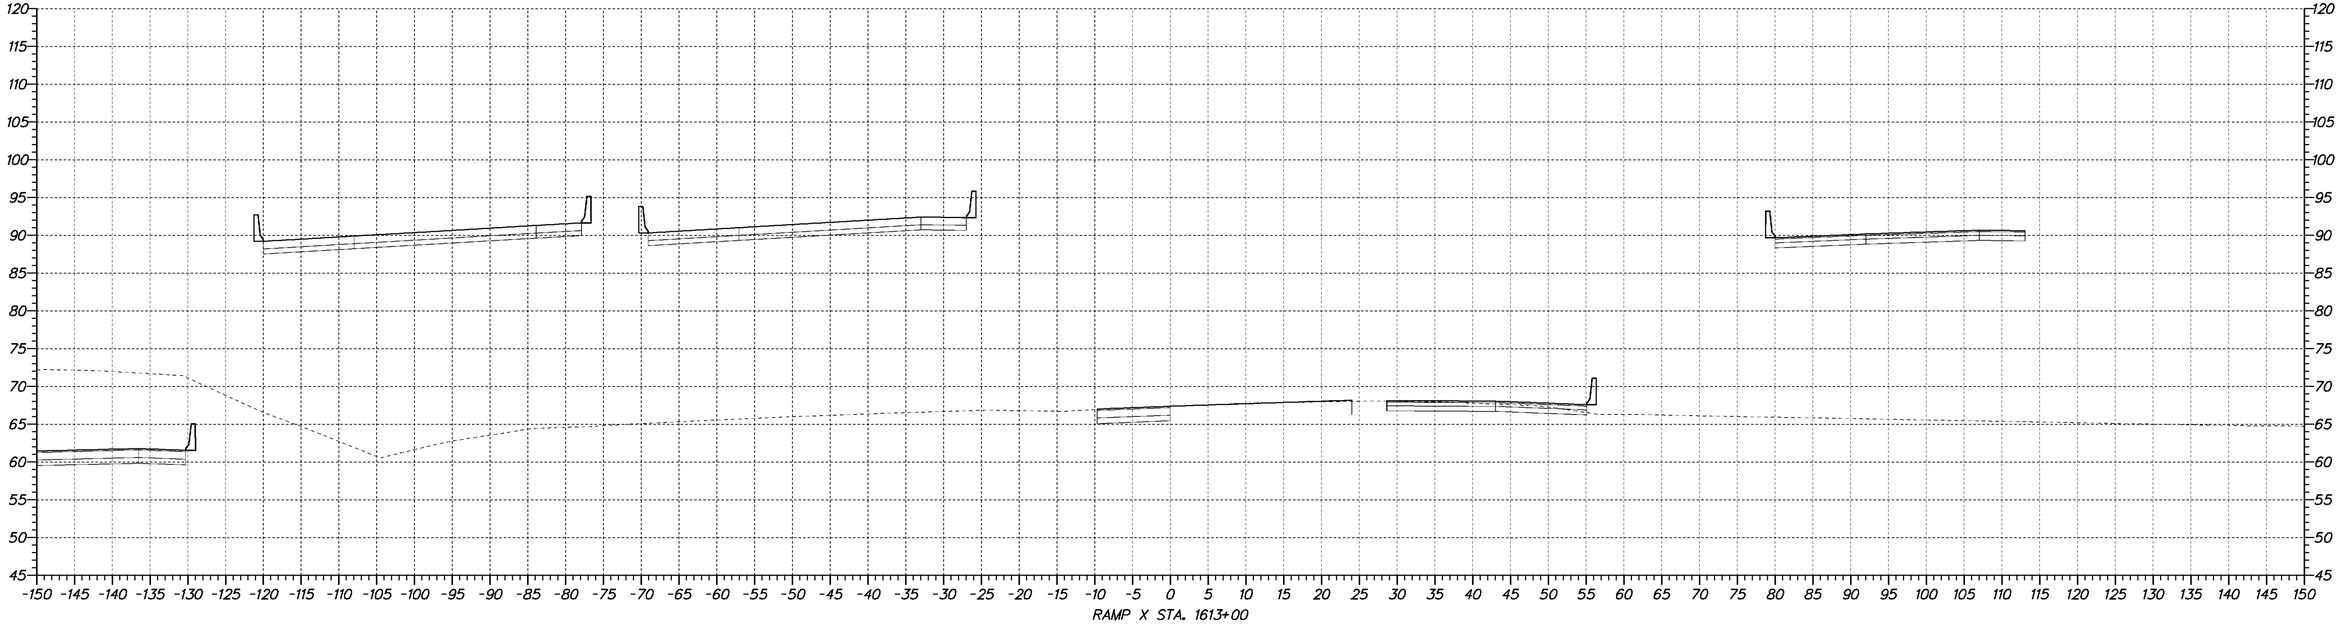

RAMP X STA. 1613+00

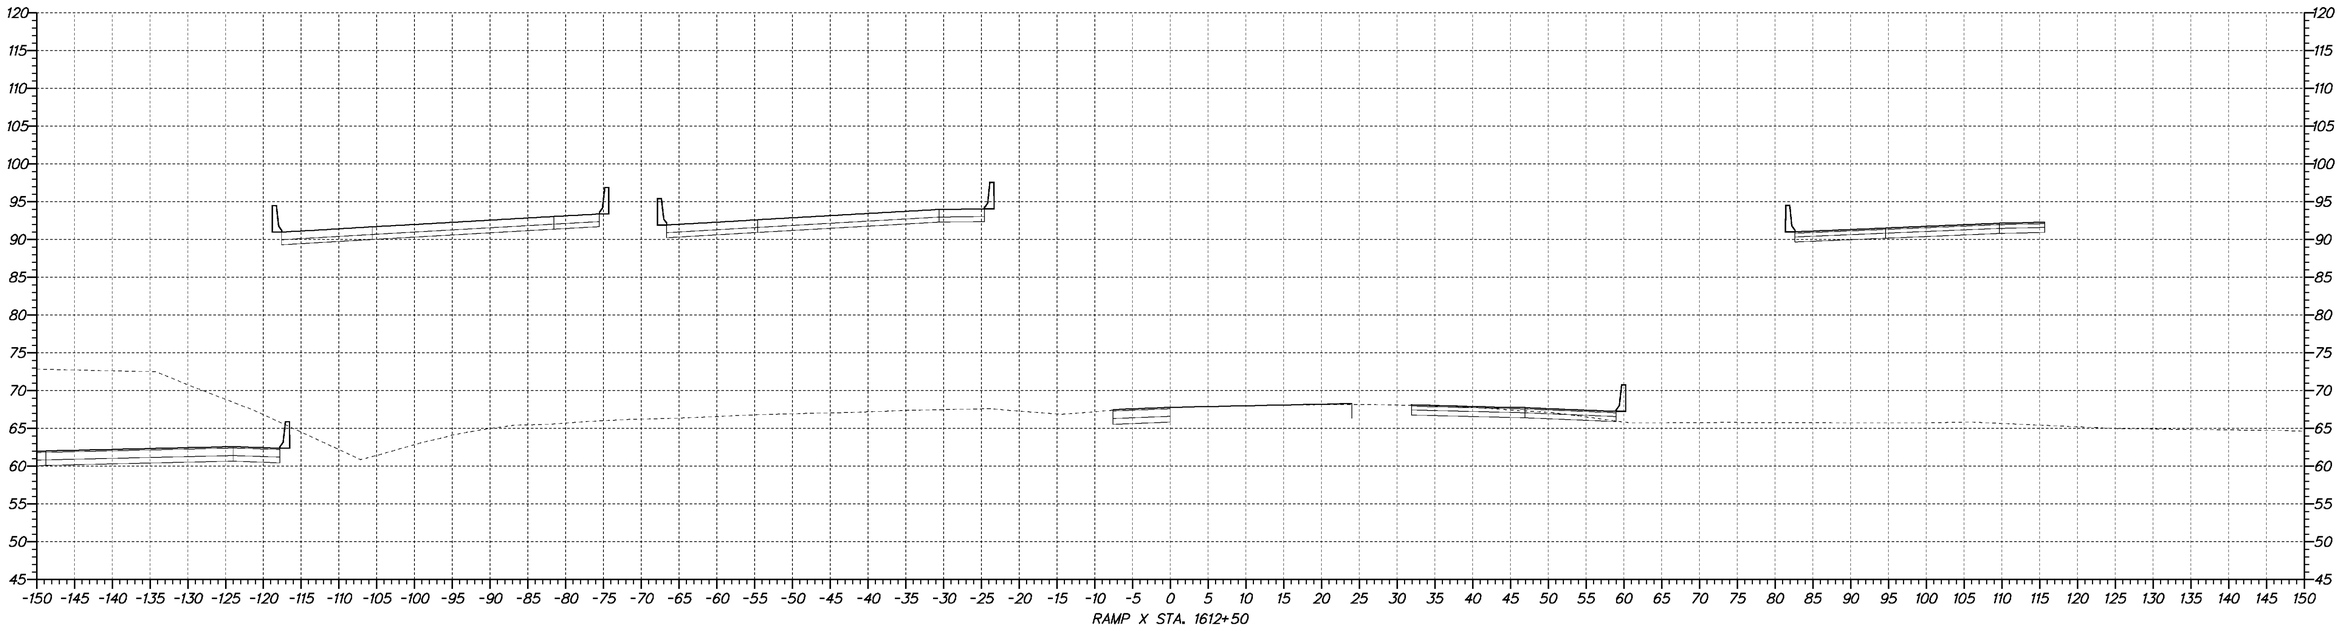

RAMP X STA. 1612+50

DELAWARE
DEPARTMENT OF TRANSPORTATION

ADDENDUMS / REVISIONS	

SCALE
0 10 20 30
FEET

SR1 /I95 INTERCHANGE

CONTRACT	BRIDGE NO.	X
28-090-03	DESIGNED BY:	
COUNTY		
NEW CASTLE	CHECKED BY:	

CROSS SECTIONS

SHEET NO.	
TOTAL SHTS.	286

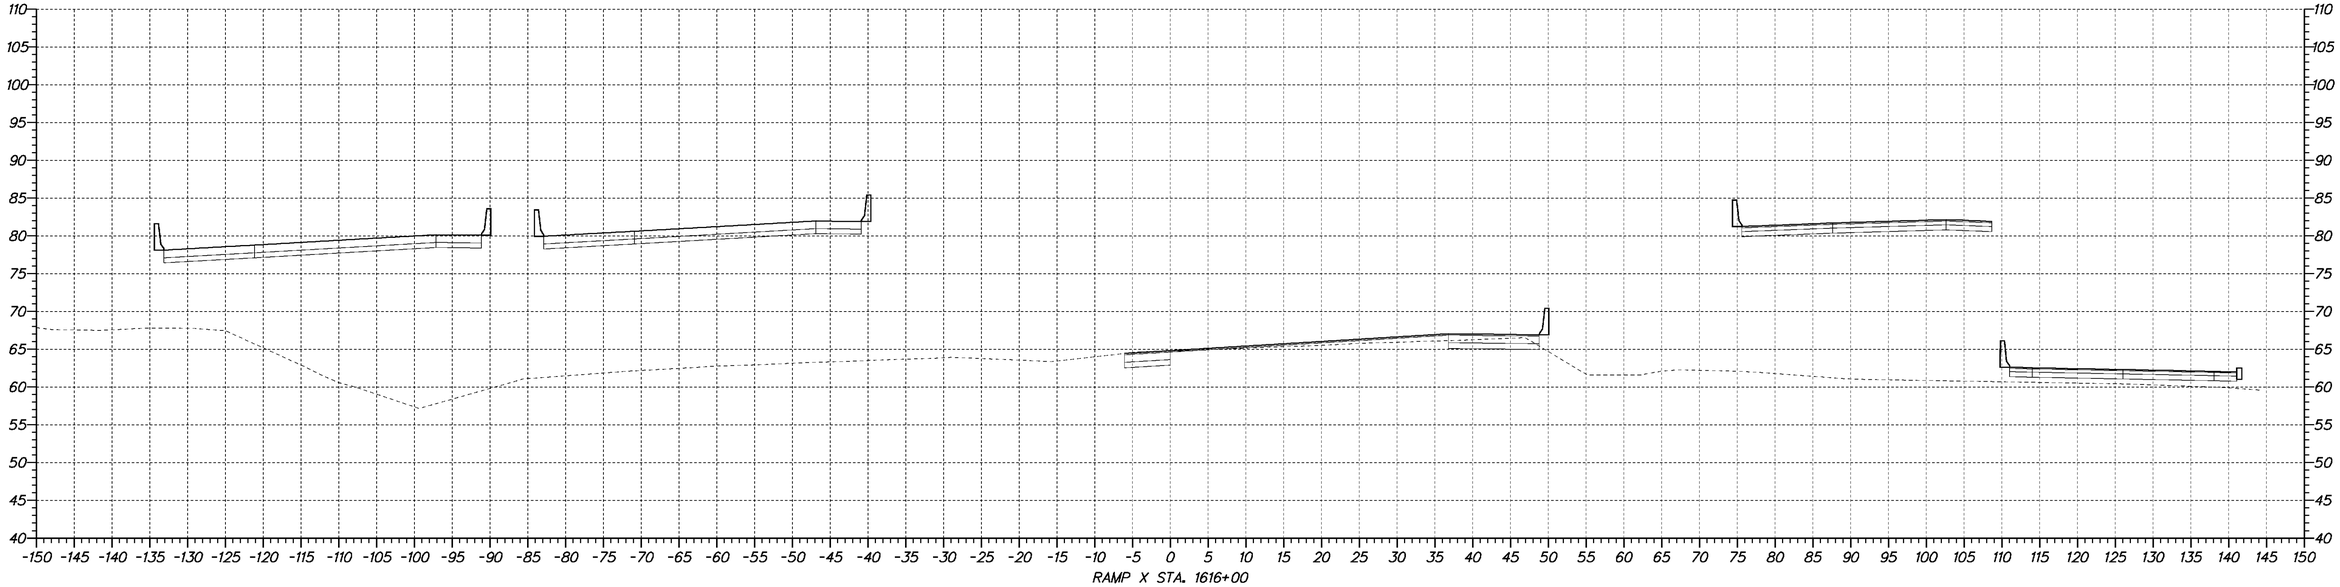

RAMP X STA. 1616+00

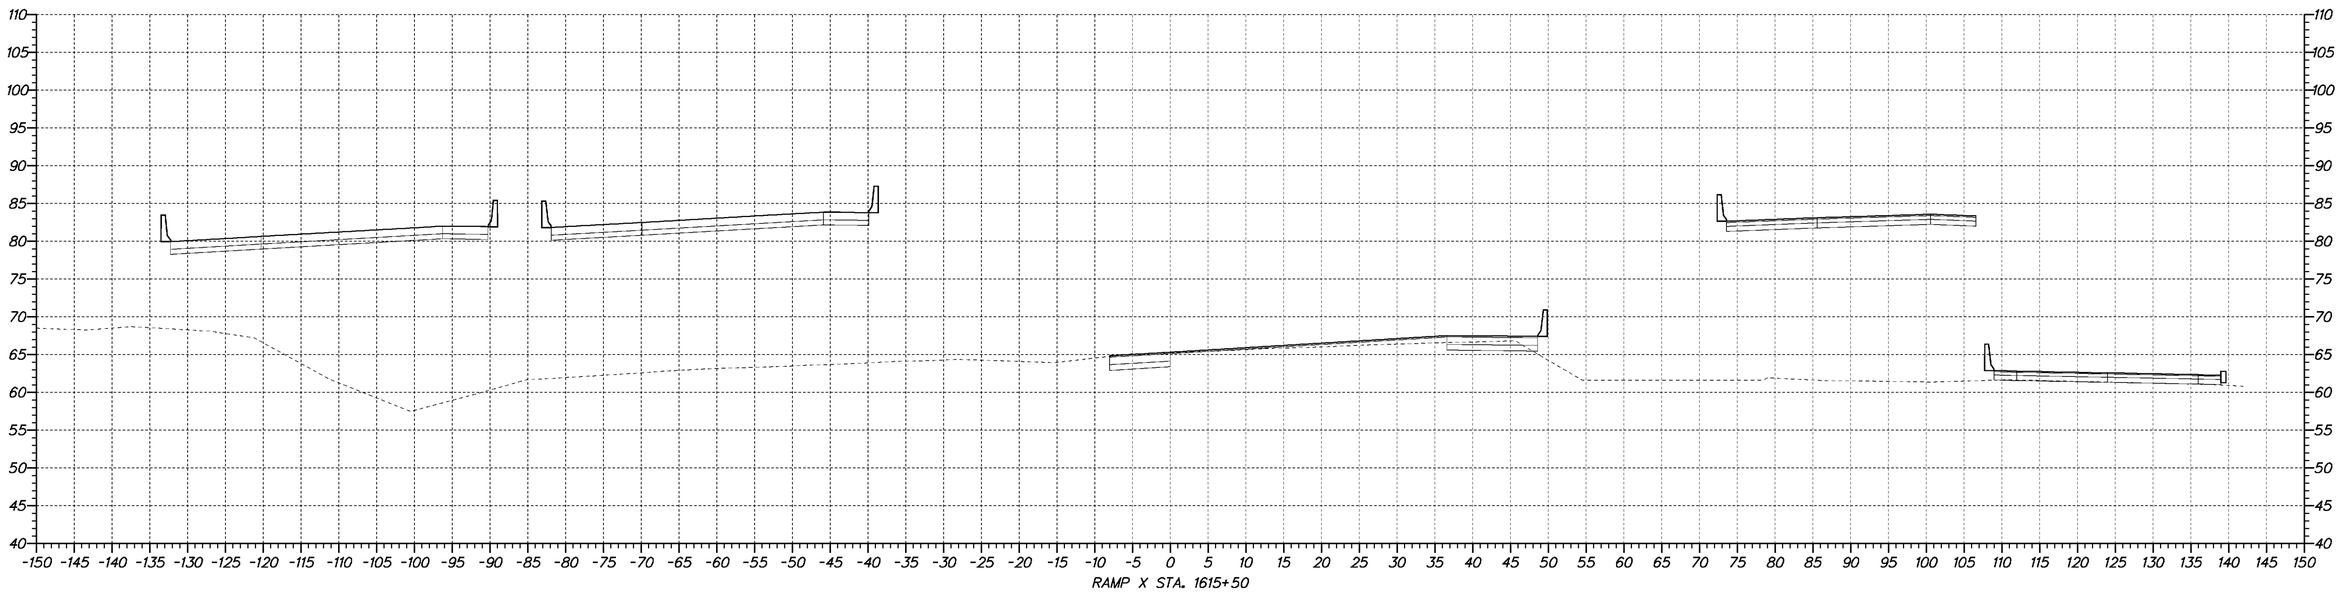

RAMP X STA. 1615+50

DELAWARE
DEPARTMENT OF TRANSPORTATION

ADDENDUMS / REVISIONS	

SCALE
0 10 20 30
FEET

SR1 /I95 INTERCHANGE

CONTRACT	BRIDGE NO.	X
28-090-03	DESIGNED BY:	
COUNTY	CHECKED BY:	
NEW CASTLE		

CROSS SECTIONS

SHEET NO.	
TOTAL SHTS.	286

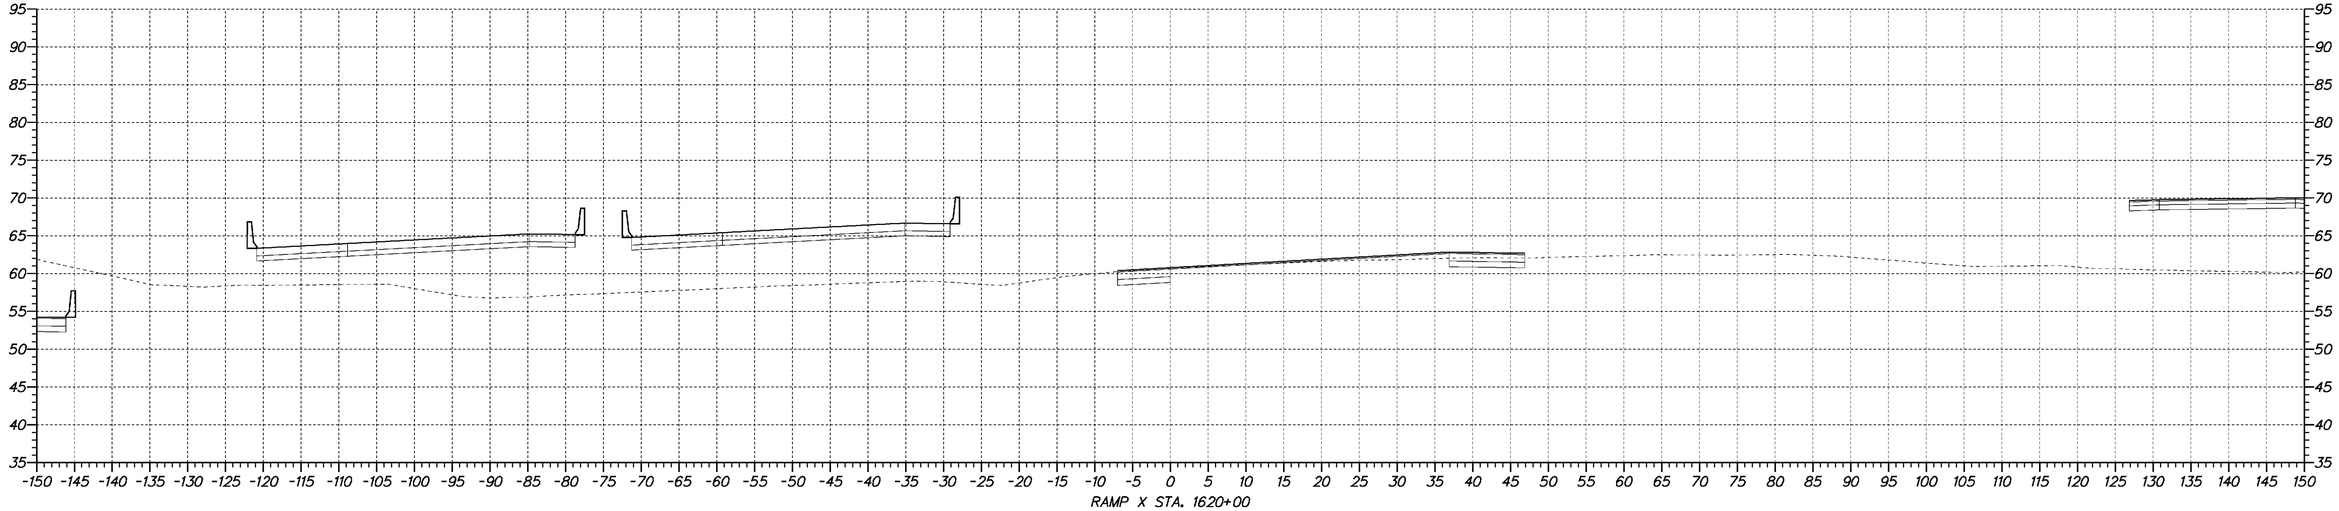

RAMP X STA. 1620+00

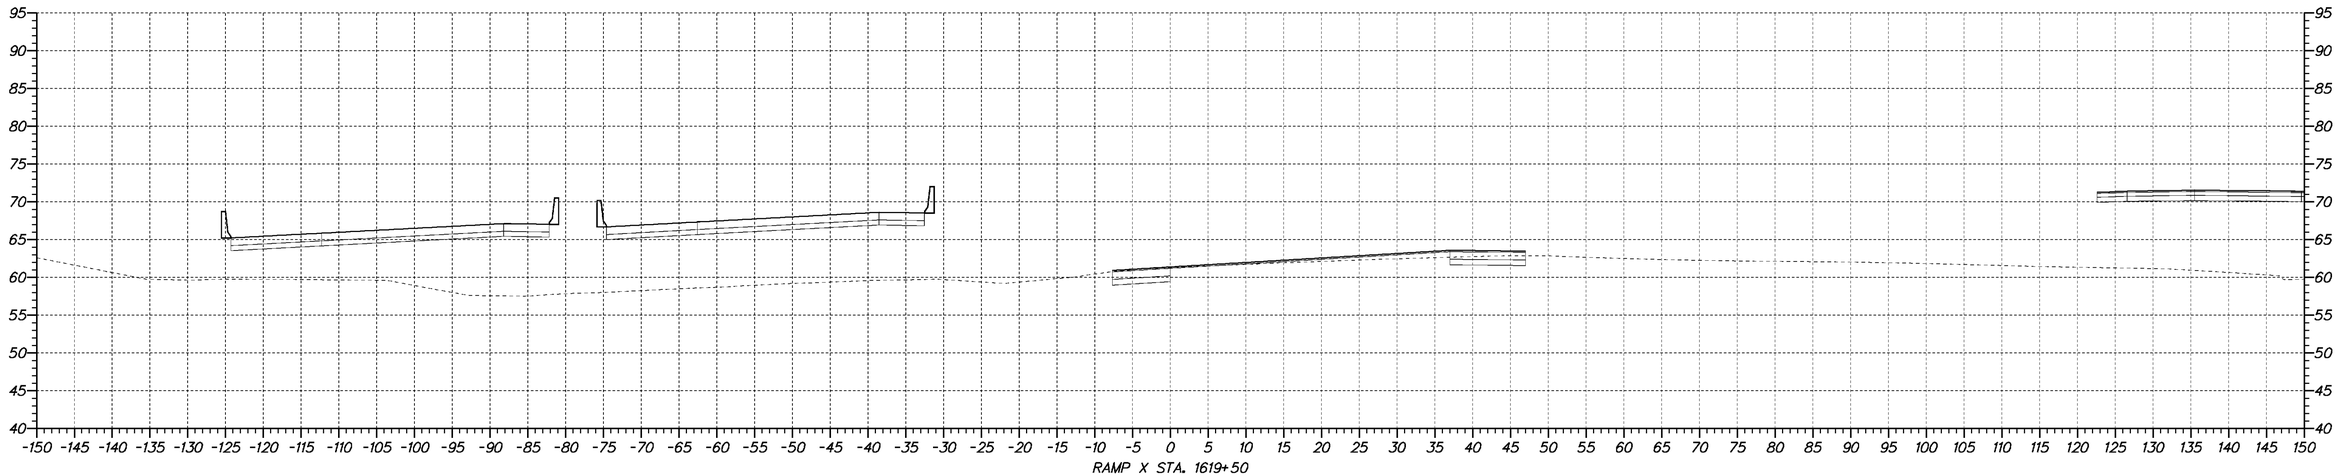

RAMP X STA. 1619+50

DELAWARE
DEPARTMENT OF TRANSPORTATION

ADDENDUMS / REVISIONS	

SCALE
0 10 20 30
FEET

SR1 /I95 INTERCHANGE

CONTRACT	BRIDGE NO.	X
28-090-03	DESIGNED BY:	
COUNTY	CHECKED BY:	
NEW CASTLE		

CROSS SECTIONS

SHEET NO.
TOTAL SHTS.
286

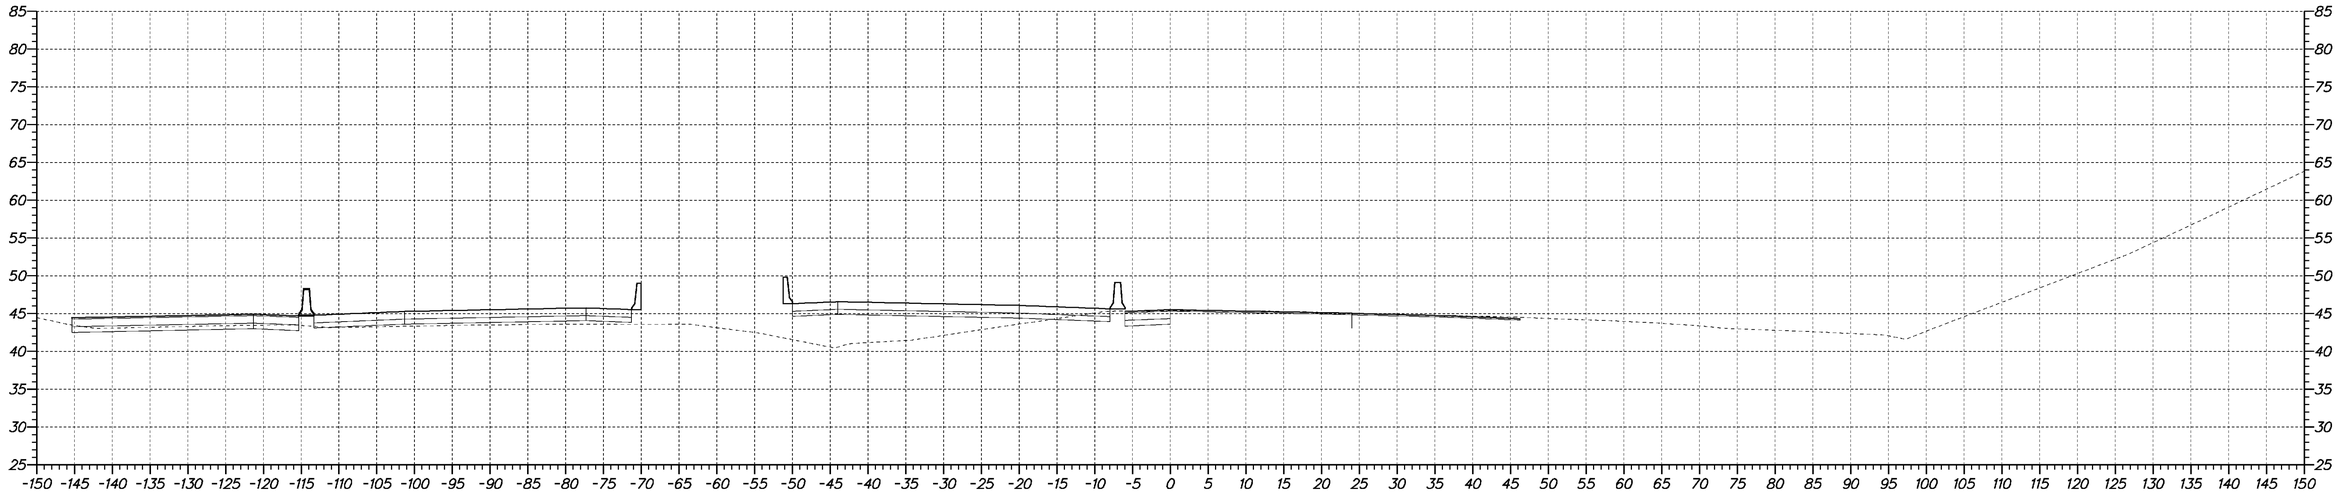

RAMP X STA. 1628+50

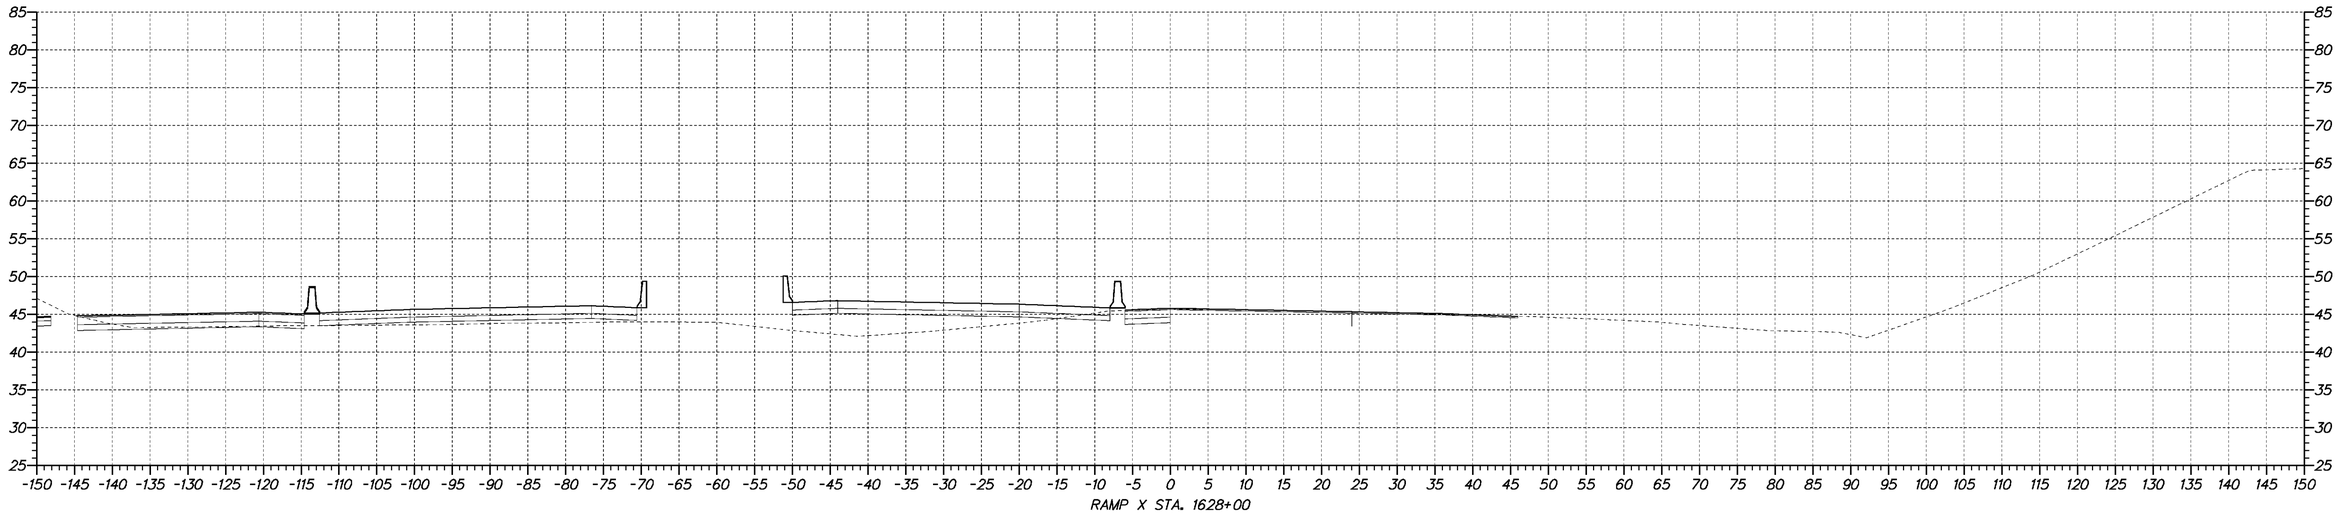

RAMP X STA. 1628+00

DELAWARE DEPARTMENT OF TRANSPORTATION	ADDENDUMS / REVISIONS	SCALE 0 10 20 30 FEET	**SR1 /I95 INTERCHANGE**	CONTRACT 28-090-03	BRIDGE NO. X	**CROSS SECTIONS**
				COUNTY NEW CASTLE	DESIGNED BY:	SHEET NO.
					CHECKED BY:	TOTAL SHTS. 286

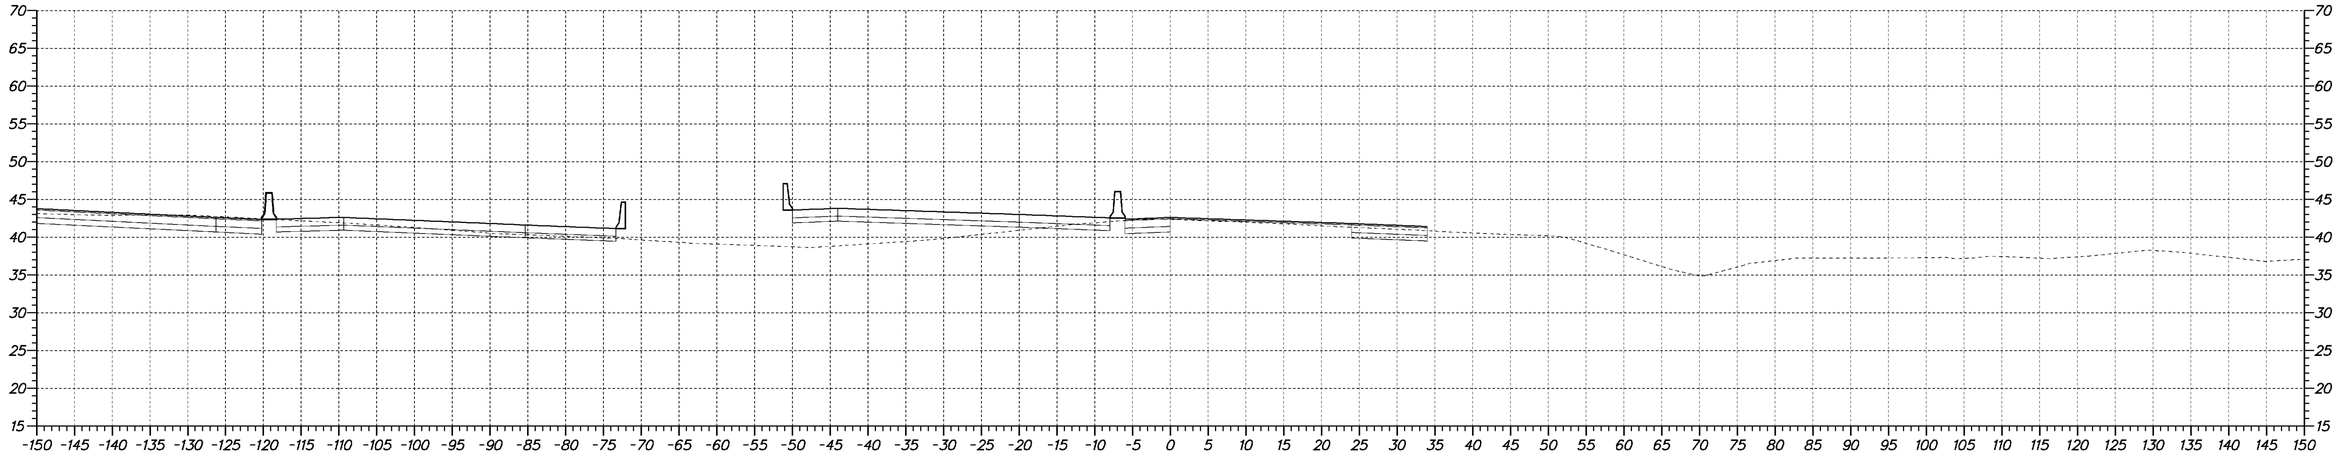

RAMP X STA. 1634+00

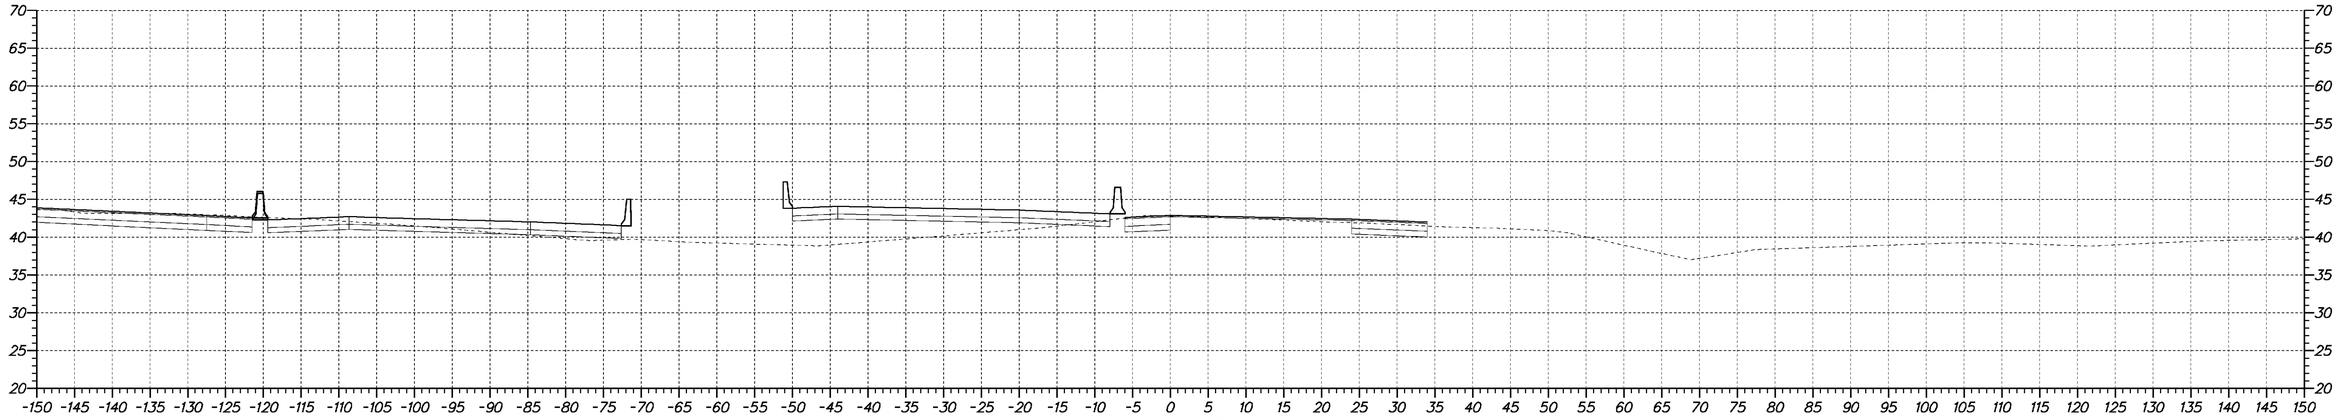

RAMP X STA. 1633+50

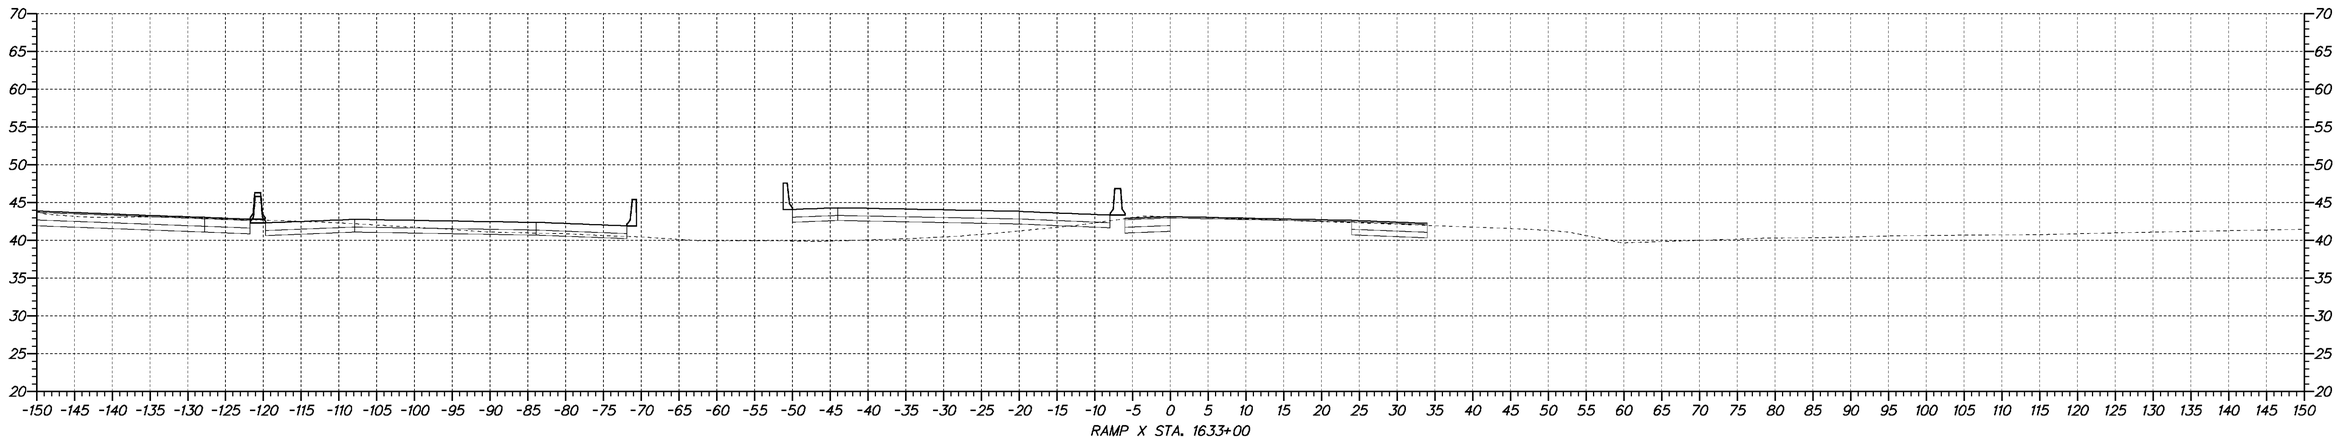

RAMP X STA. 1633+00

DELAWARE
DEPARTMENT OF TRANSPORTATION

ADDENDUMS / REVISIONS	

SCALE
0 10 20 30
FEET

SR1 /I95 INTERCHANGE

CONTRACT	BRIDGE NO.	X
28-090-03	DESIGNED BY:	
COUNTY	CHECKED BY:	
NEW CASTLE		

CROSS SECTIONS

SHEET NO.
TOTAL SHTS.
286

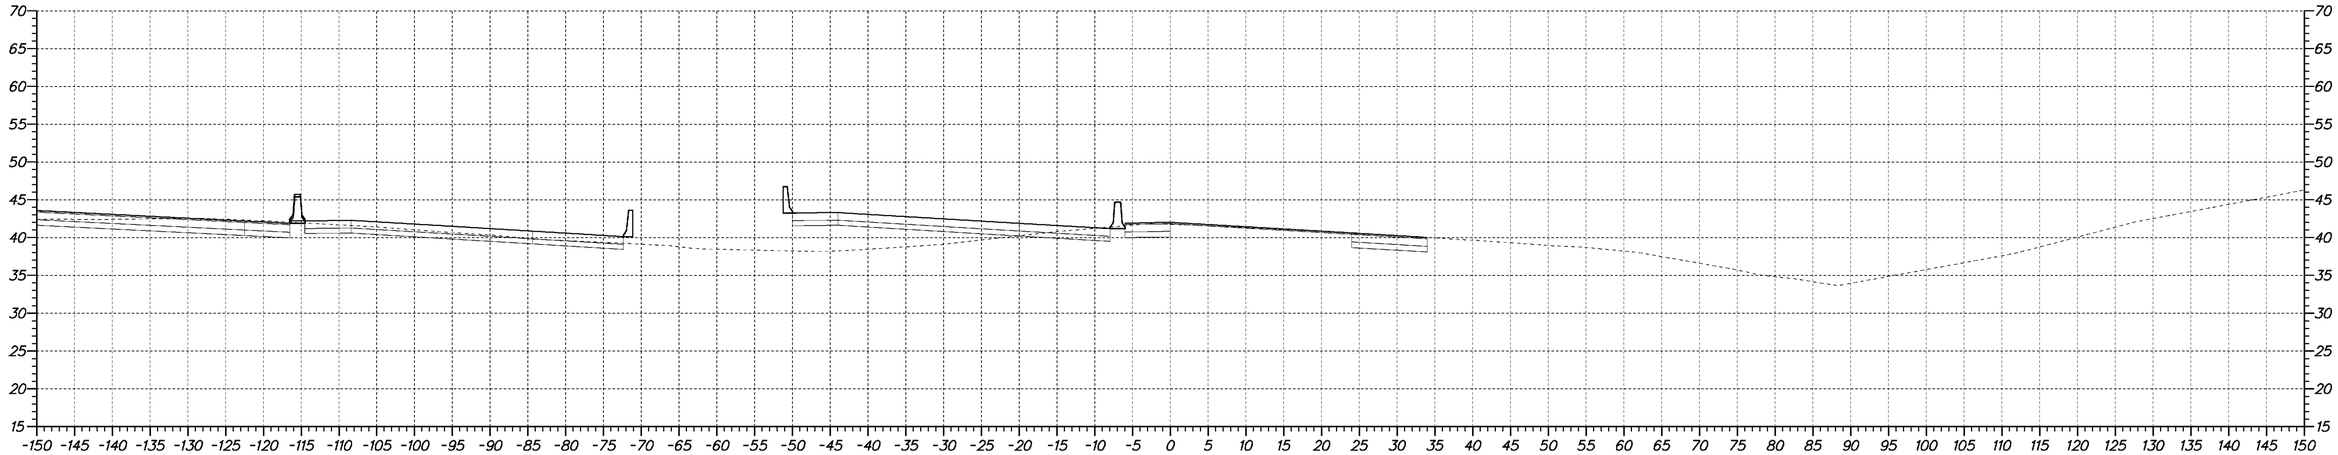

RAMP X STA. 1635+00

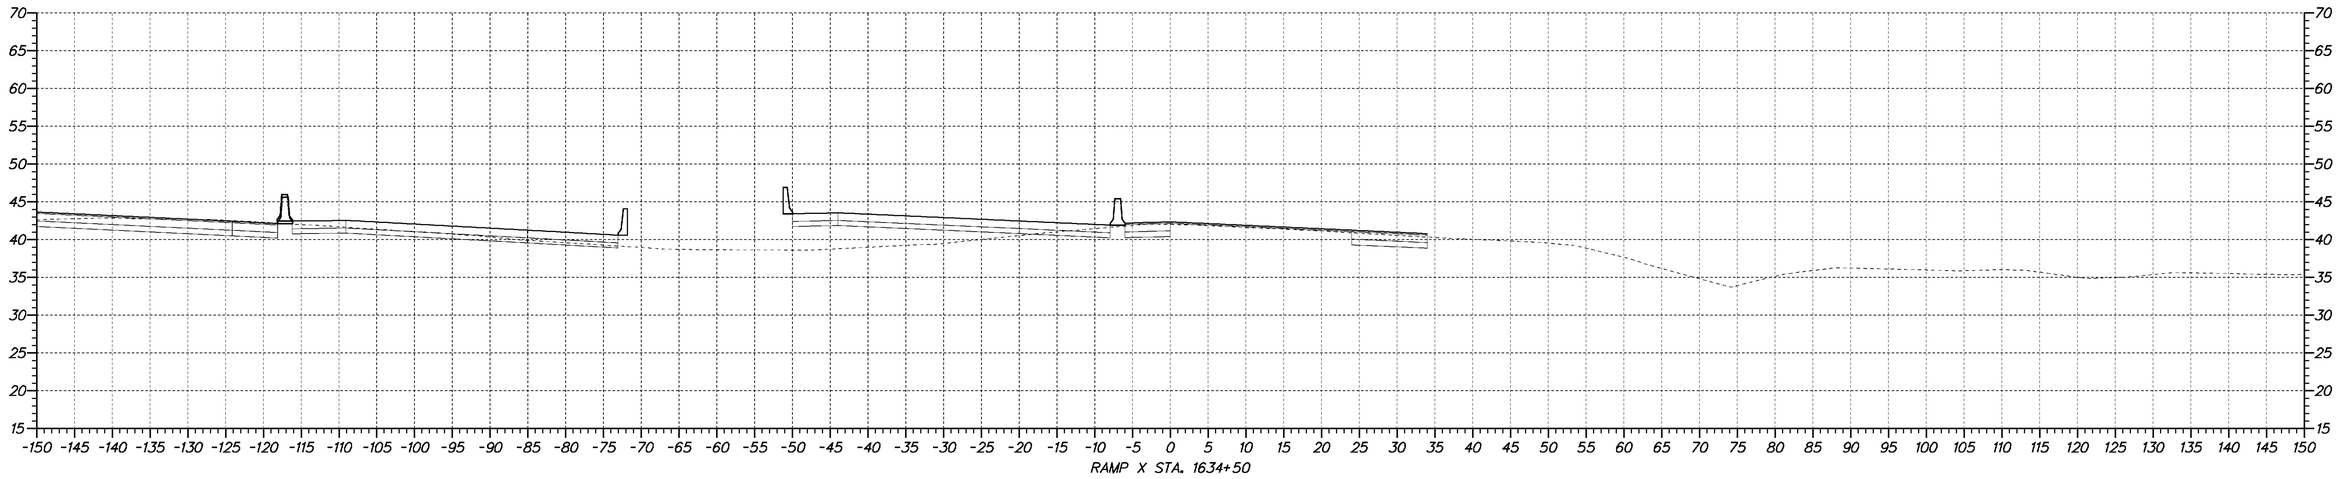

RAMP X STA. 1634+50

DELAWARE DEPARTMENT OF TRANSPORTATION	ADDENDUMS / REVISIONS	SCALE 0 10 20 30 FEET	**SR1 /I95 INTERCHANGE**	CONTRACT 28-090-03	BRIDGE NO. X	**CROSS SECTIONS**
				COUNTY NEW CASTLE	DESIGNED BY:	SHEET NO.
					CHECKED BY:	TOTAL SHTS. 286

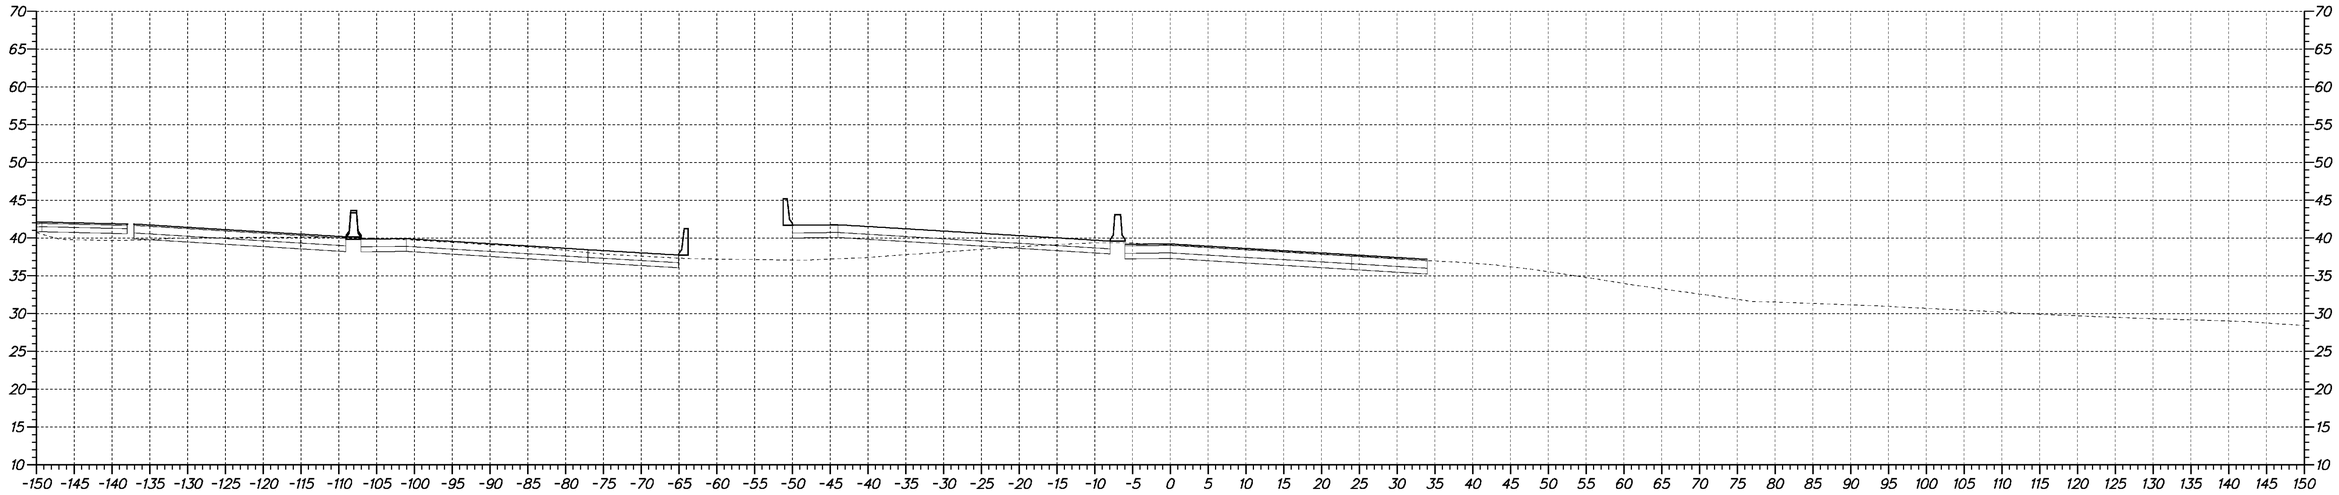

RAMP X STA. 1638+00

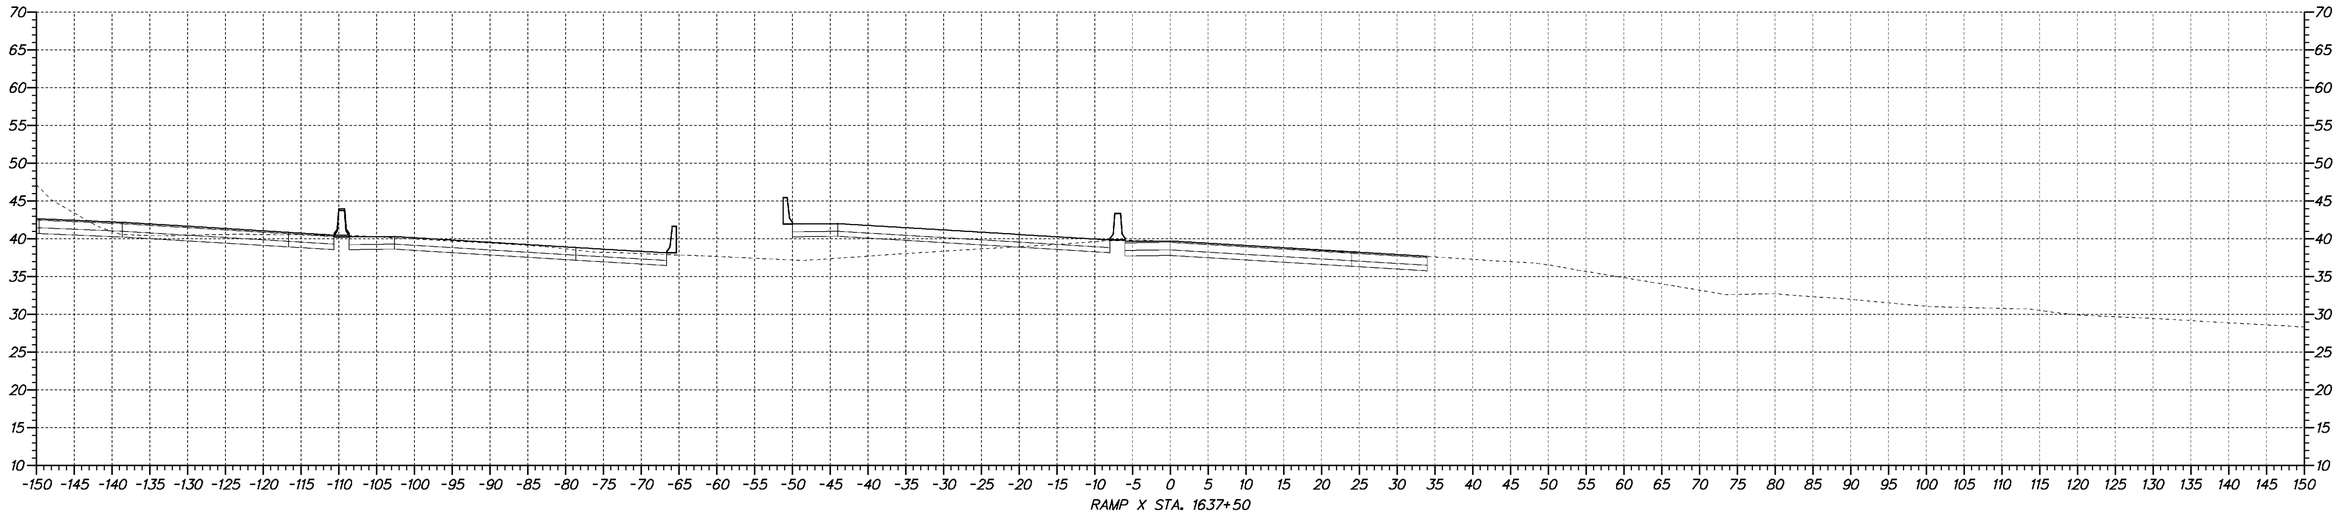

RAMP X STA. 1637+50

DELAWARE
DEPARTMENT OF TRANSPORTATION

ADDENDUMS / REVISIONS	

SCALE
0 10 20 30
FEET

SR1 / I95 INTERCHANGE

CONTRACT	BRIDGE NO.	X
28-090-03	DESIGNED BY:	
COUNTY		
NEW CASTLE	CHECKED BY:	

CROSS SECTIONS

SHEET NO.
TOTAL SHTS.
286

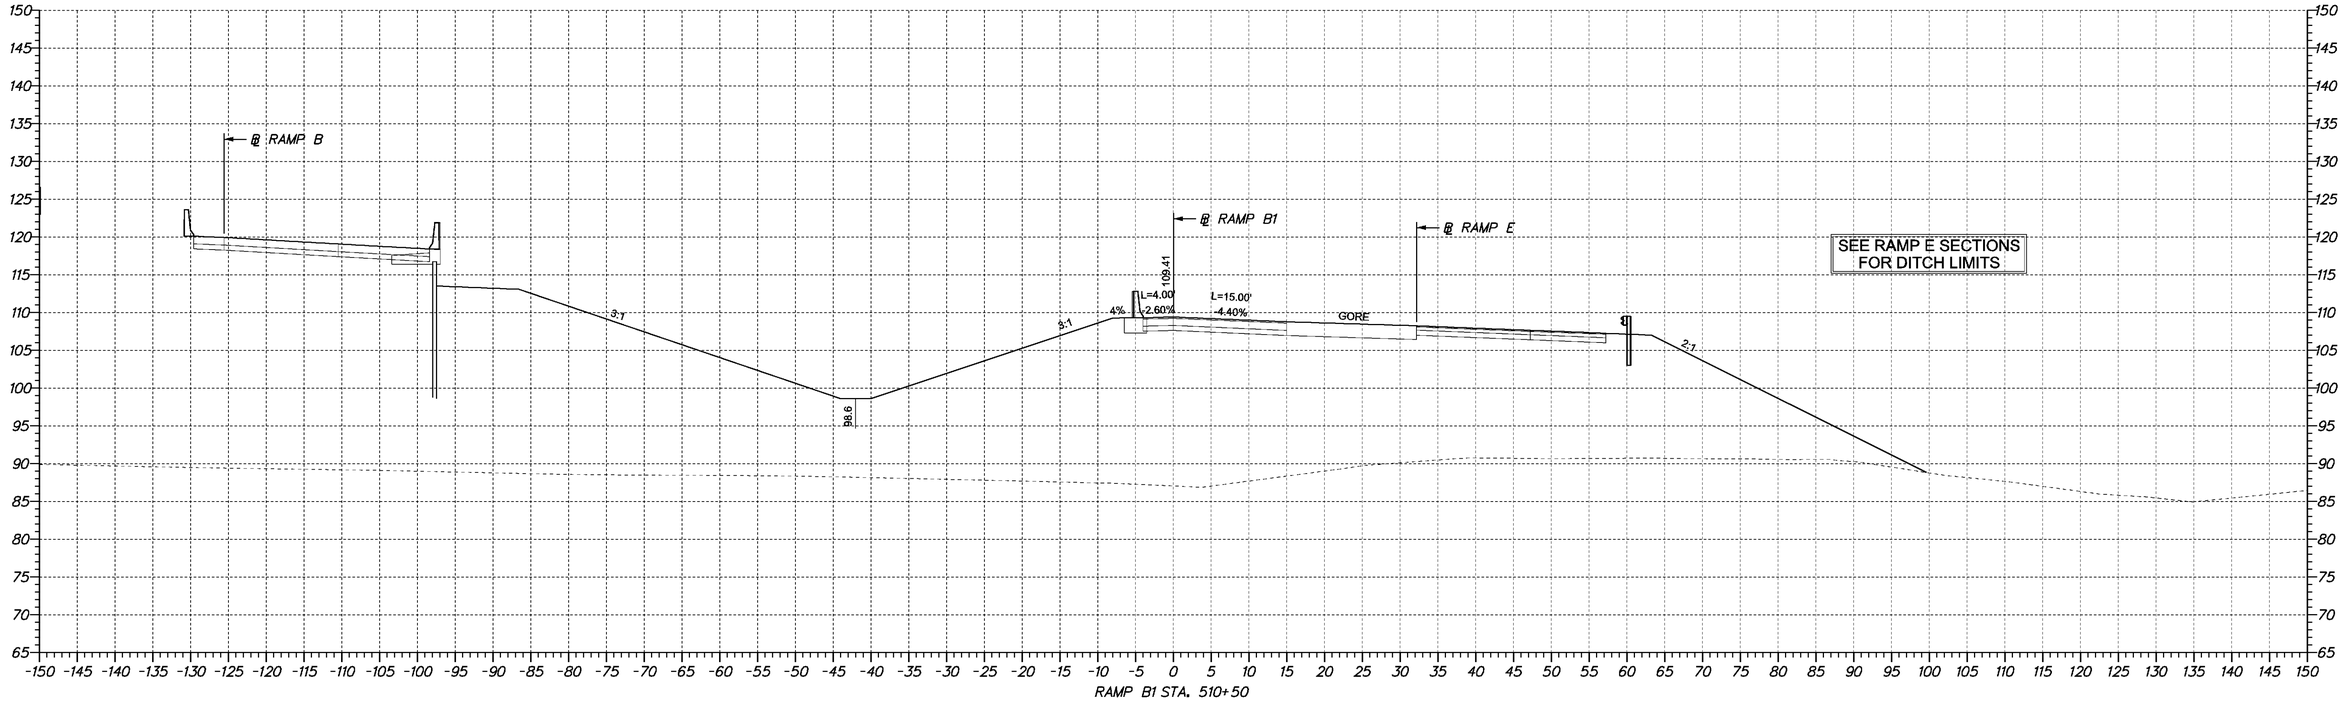

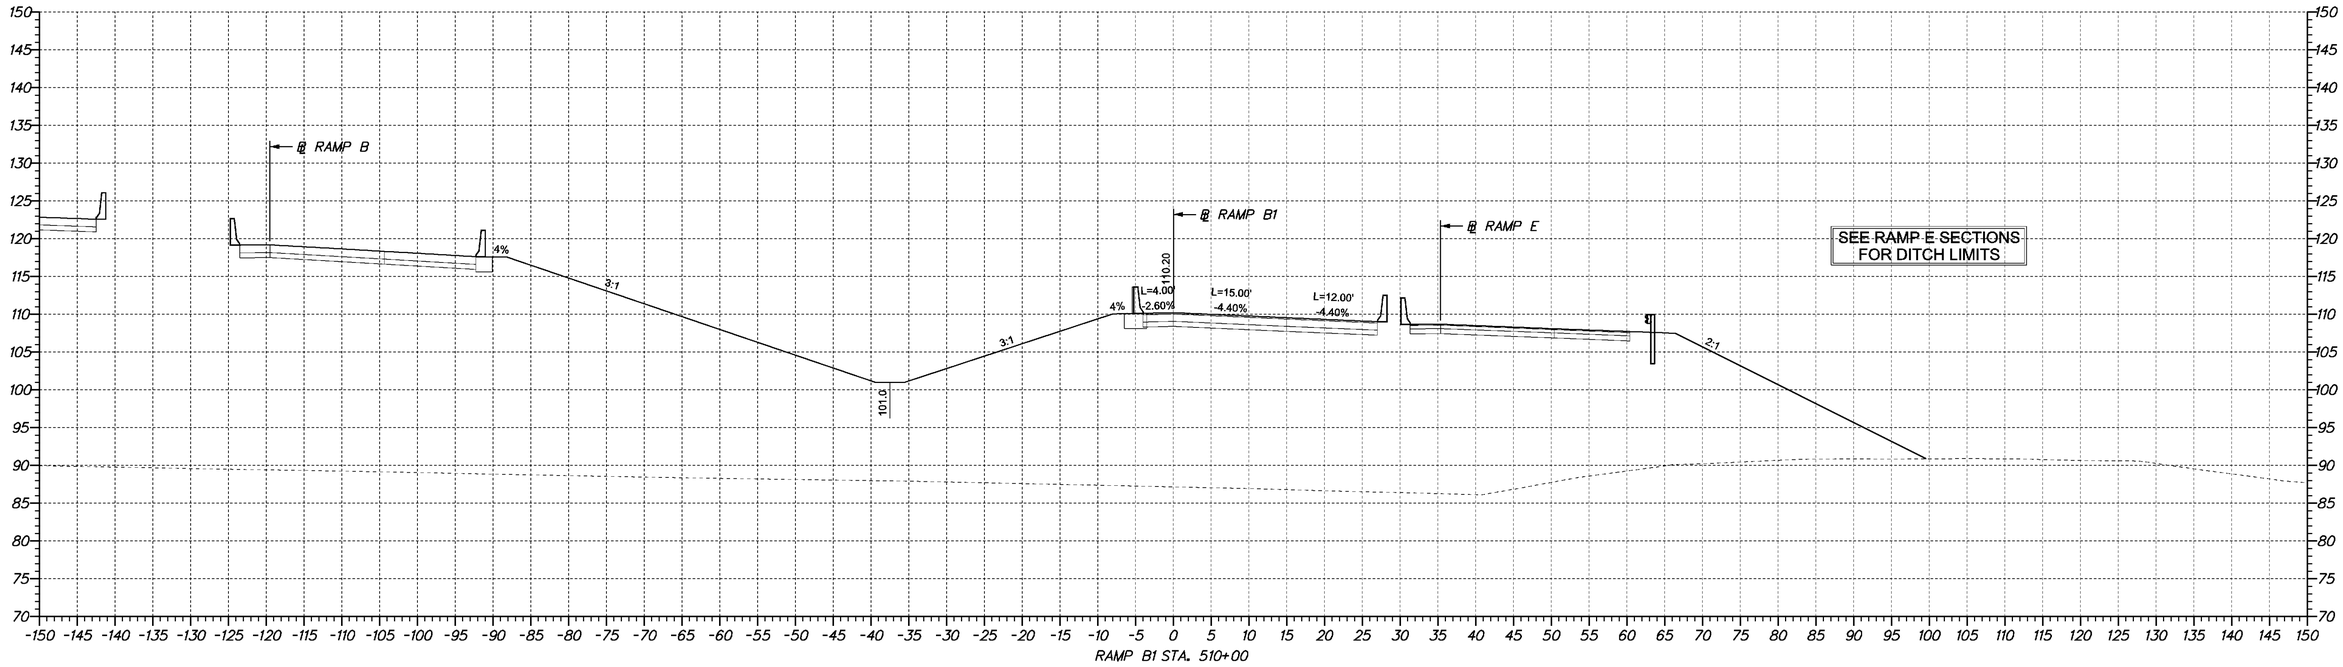

DELAWARE DEPARTMENT OF TRANSPORTATION	ADDENDUMS / REVISIONS	SCALE 0 10 20 30 FEET	**SR1 /I95 INTERCHANGE**	CONTRACT 28-090-03	BRIDGE NO. X	**CROSS SECTIONS**
				COUNTY NEW CASTLE	DESIGNED BY:	SHEET NO. 112
					CHECKED BY:	TOTAL SHTS. 286

4/23/2009 10:50:45 AM
M:\PROJECTS\2003\0.3059_DELTRNPK\SRTMALL\CADD\2809003\PLANS\CP09_SR.DGN

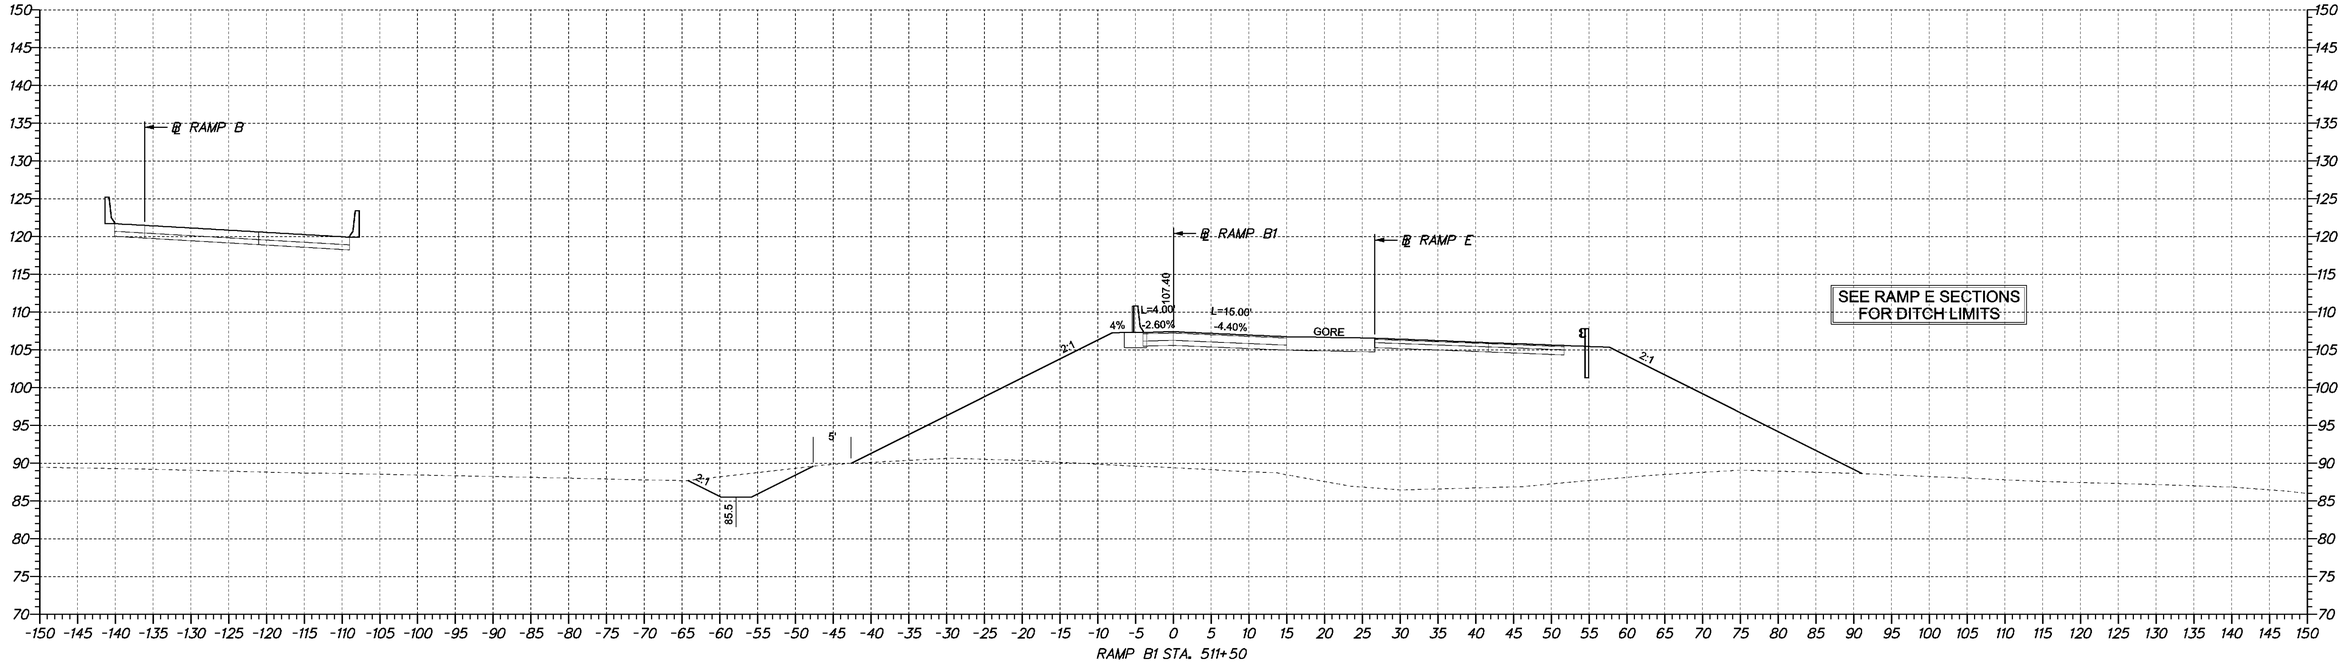

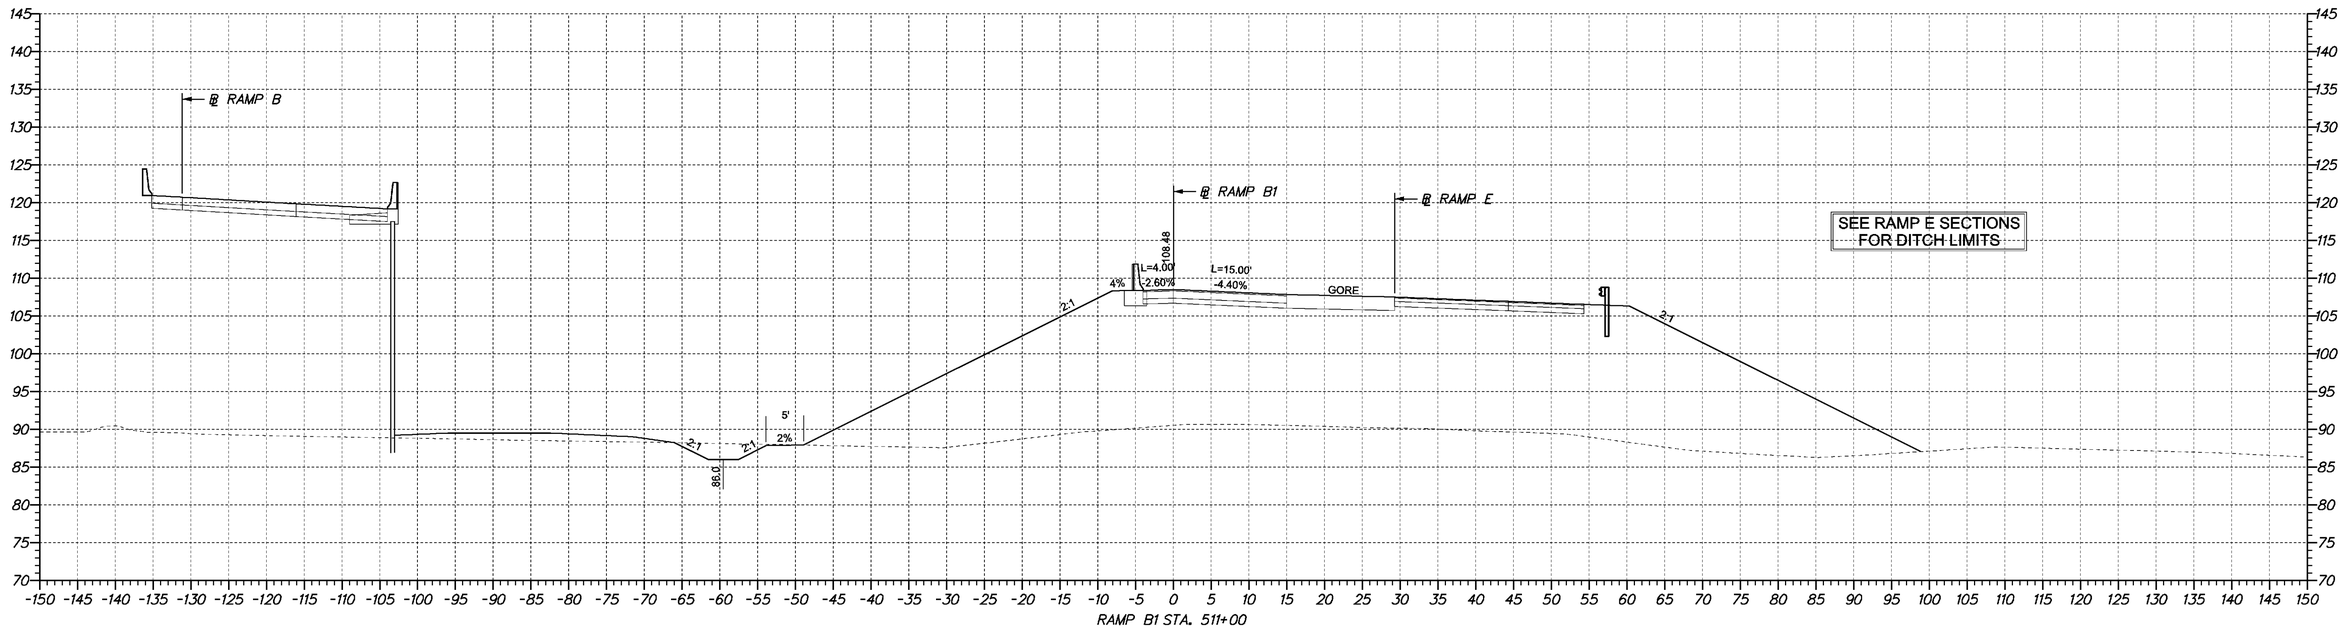

4/23/2009 10:50:45 AM
M:\PROJECTS\2003\0.3059_DELTRNPK\SRIMALL\CADD\2809003\PLANS\CP09_SR.DGN

DELAWARE DEPARTMENT OF TRANSPORTATION	ADDENDUMS / REVISIONS	SCALE 0 10 20 30 FEET	**SR1 /I95 INTERCHANGE**	CONTRACT 28-090-03	BRIDGE NO. X	**CROSS SECTIONS**
				COUNTY NEW CASTLE	DESIGNED BY:	SHEET NO. 113
					CHECKED BY:	TOTAL SHTS. 286

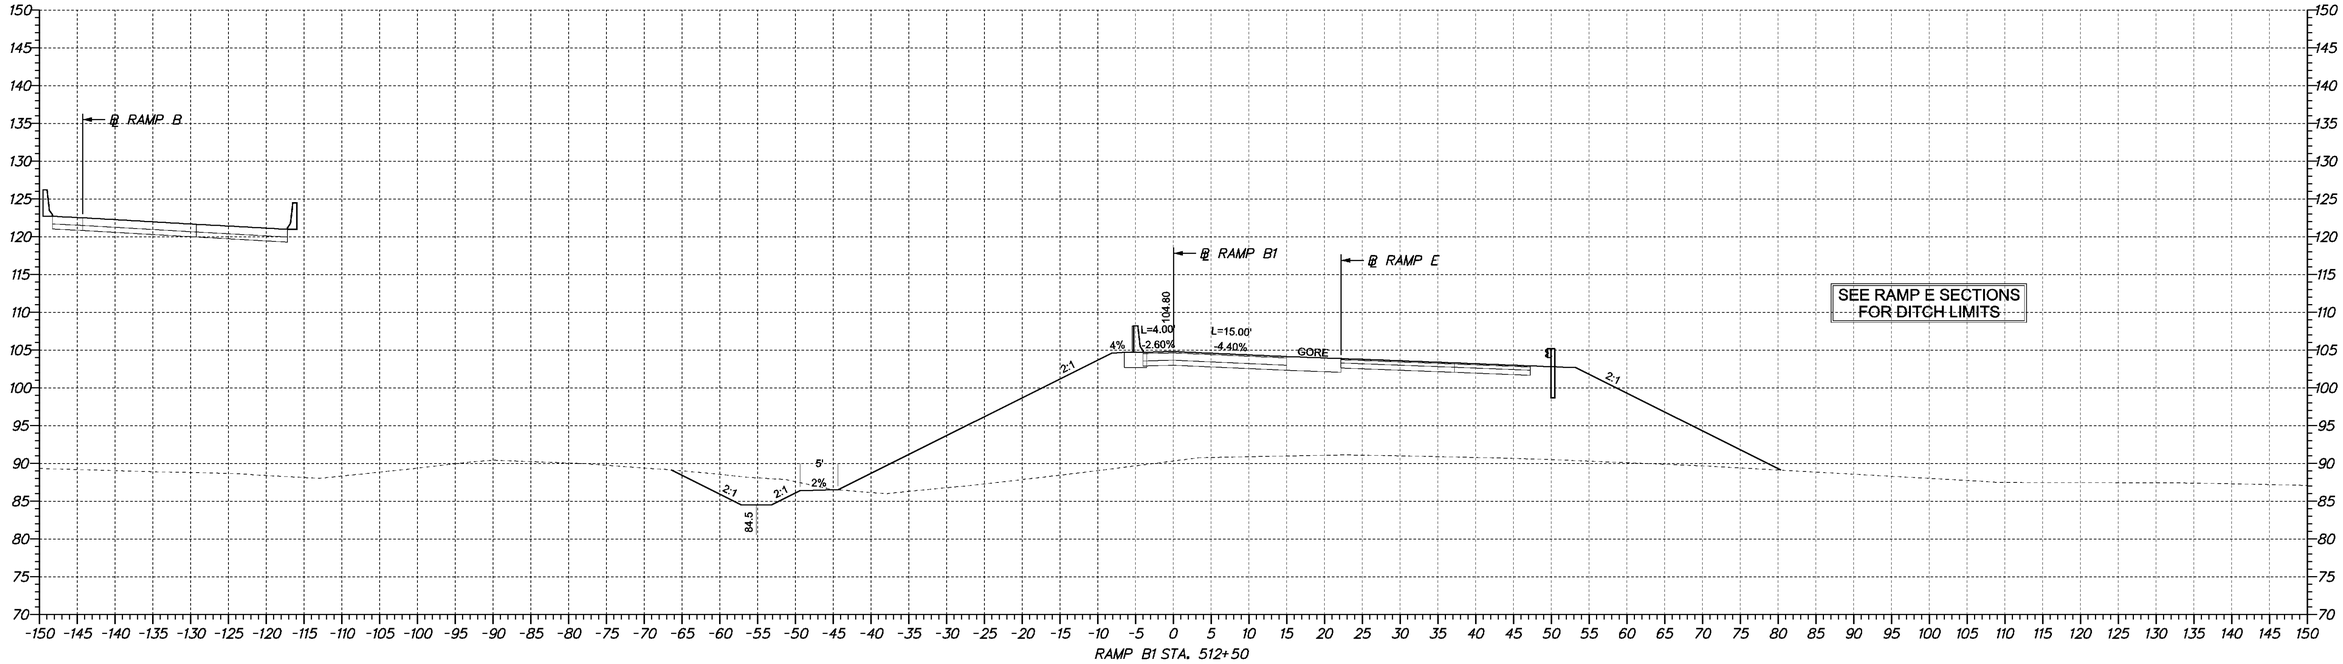

RAMP B1 STA. 512+50

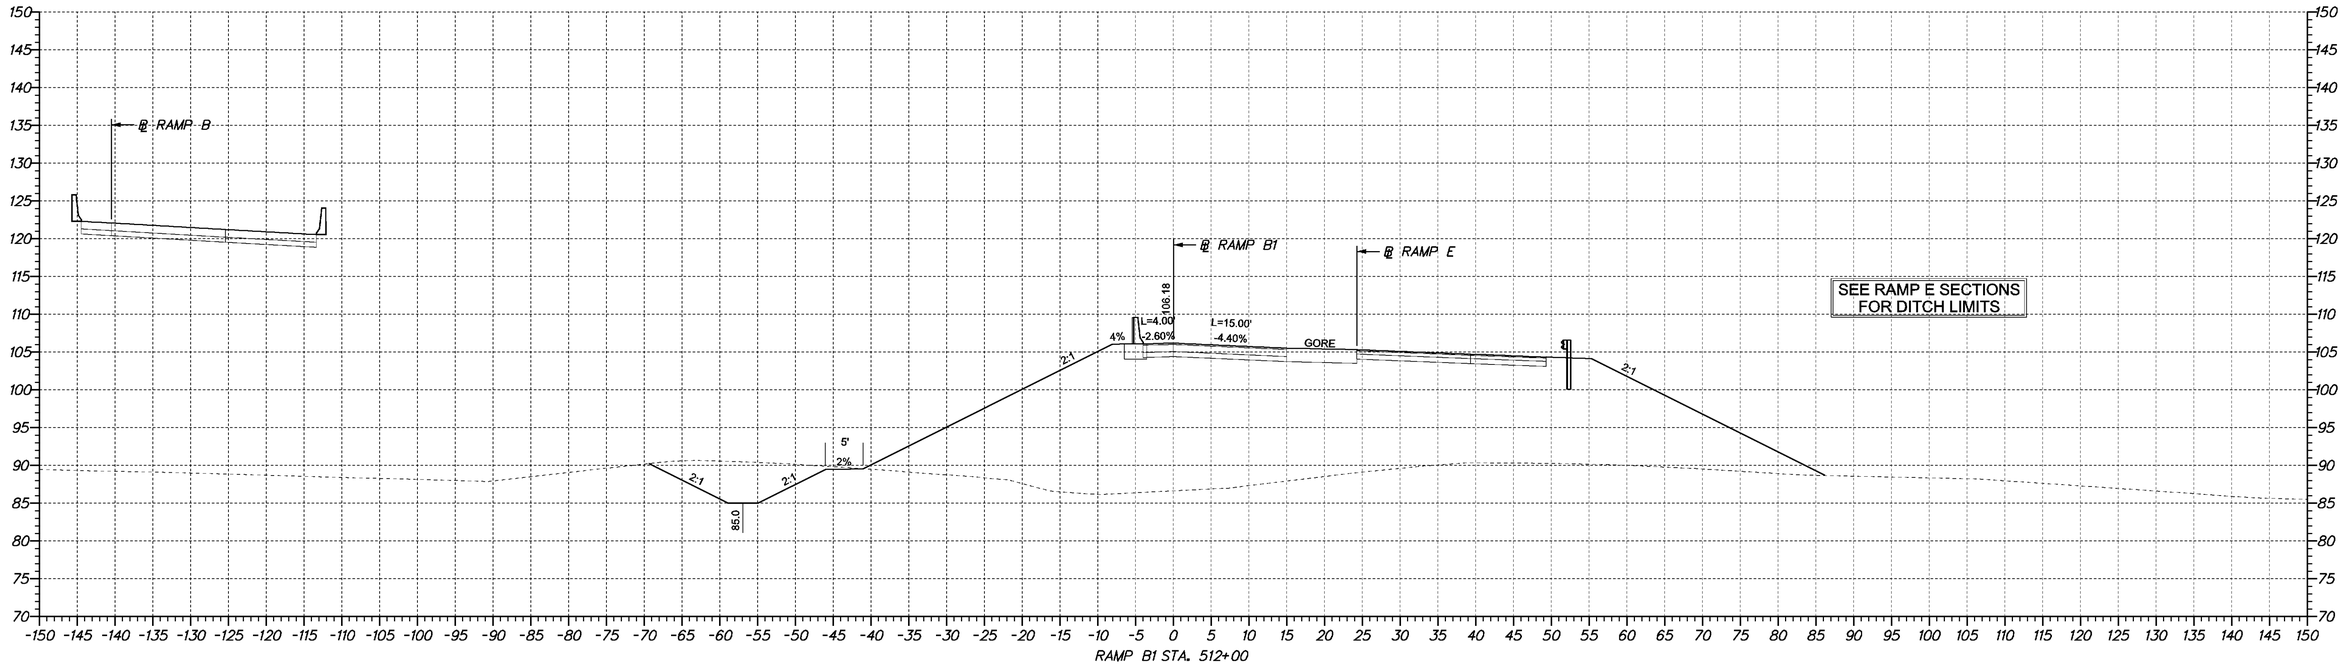

RAMP B1 STA. 512+00

4/23/2009 10:50:45 AM
M:\PROJECTS\2003\0.3059_DELTRNPK\SR1MALL\CADD\2809003\PLANS\CP09_SR1.DGN

DELAWARE DEPARTMENT OF TRANSPORTATION

ADDENDUMS / REVISIONS	

SCALE
0 10 20 30
FEET

SR1 /I95 INTERCHANGE

CONTRACT	28-090-03	BRIDGE NO.	X
COUNTY	NEW CASTLE	DESIGNED BY:	
		CHECKED BY:	

CROSS SECTIONS

SHEET NO.	114
TOTAL SHTS.	286

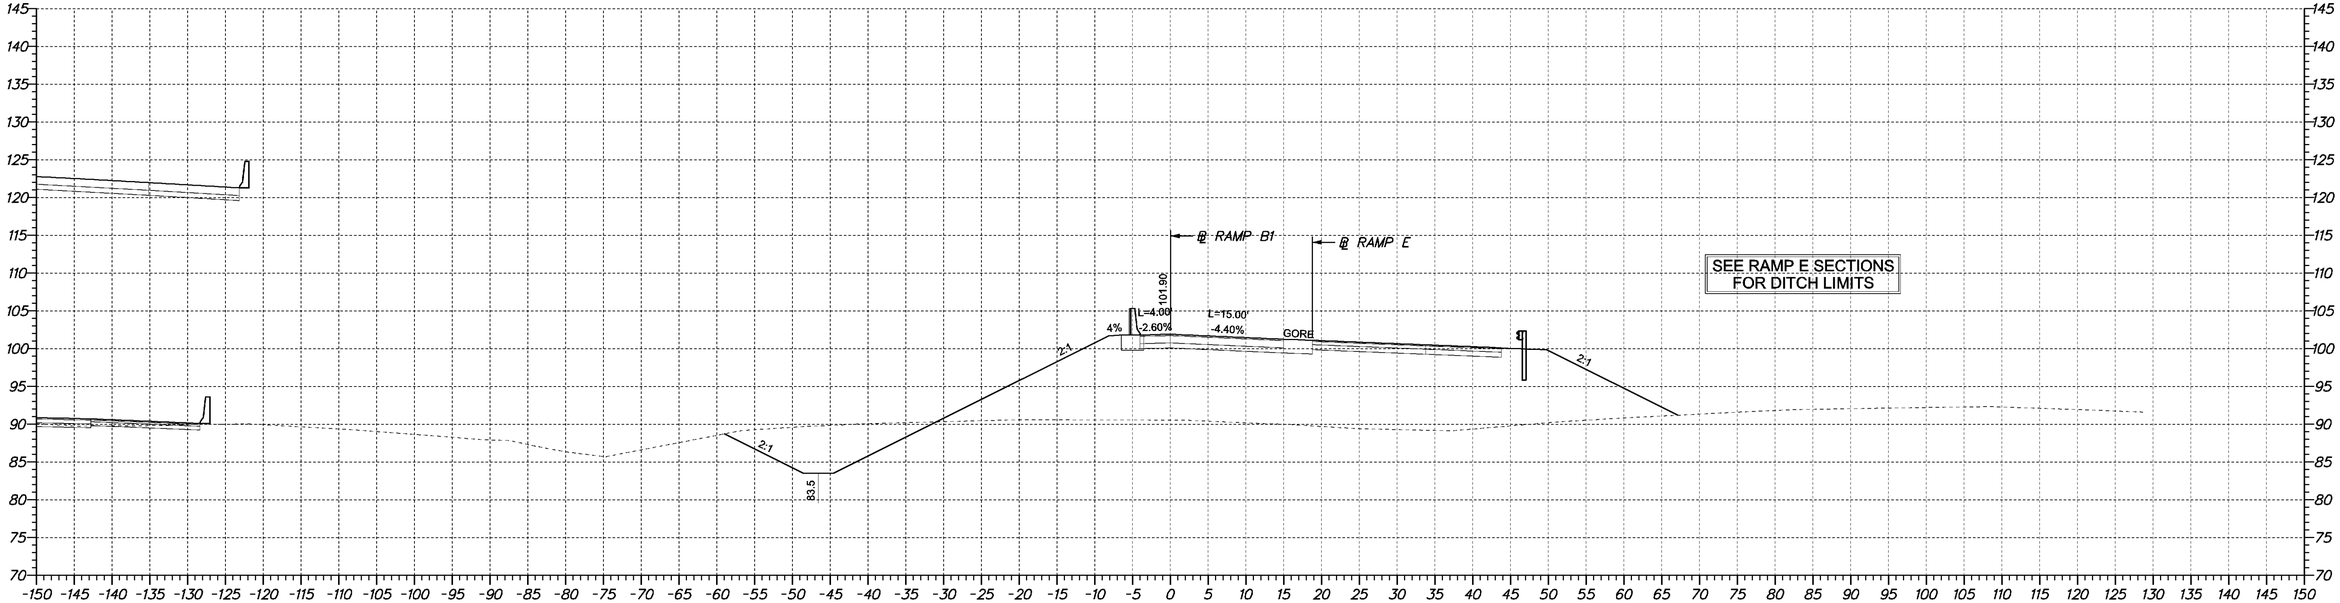

RAMP B1 STA. 513+50

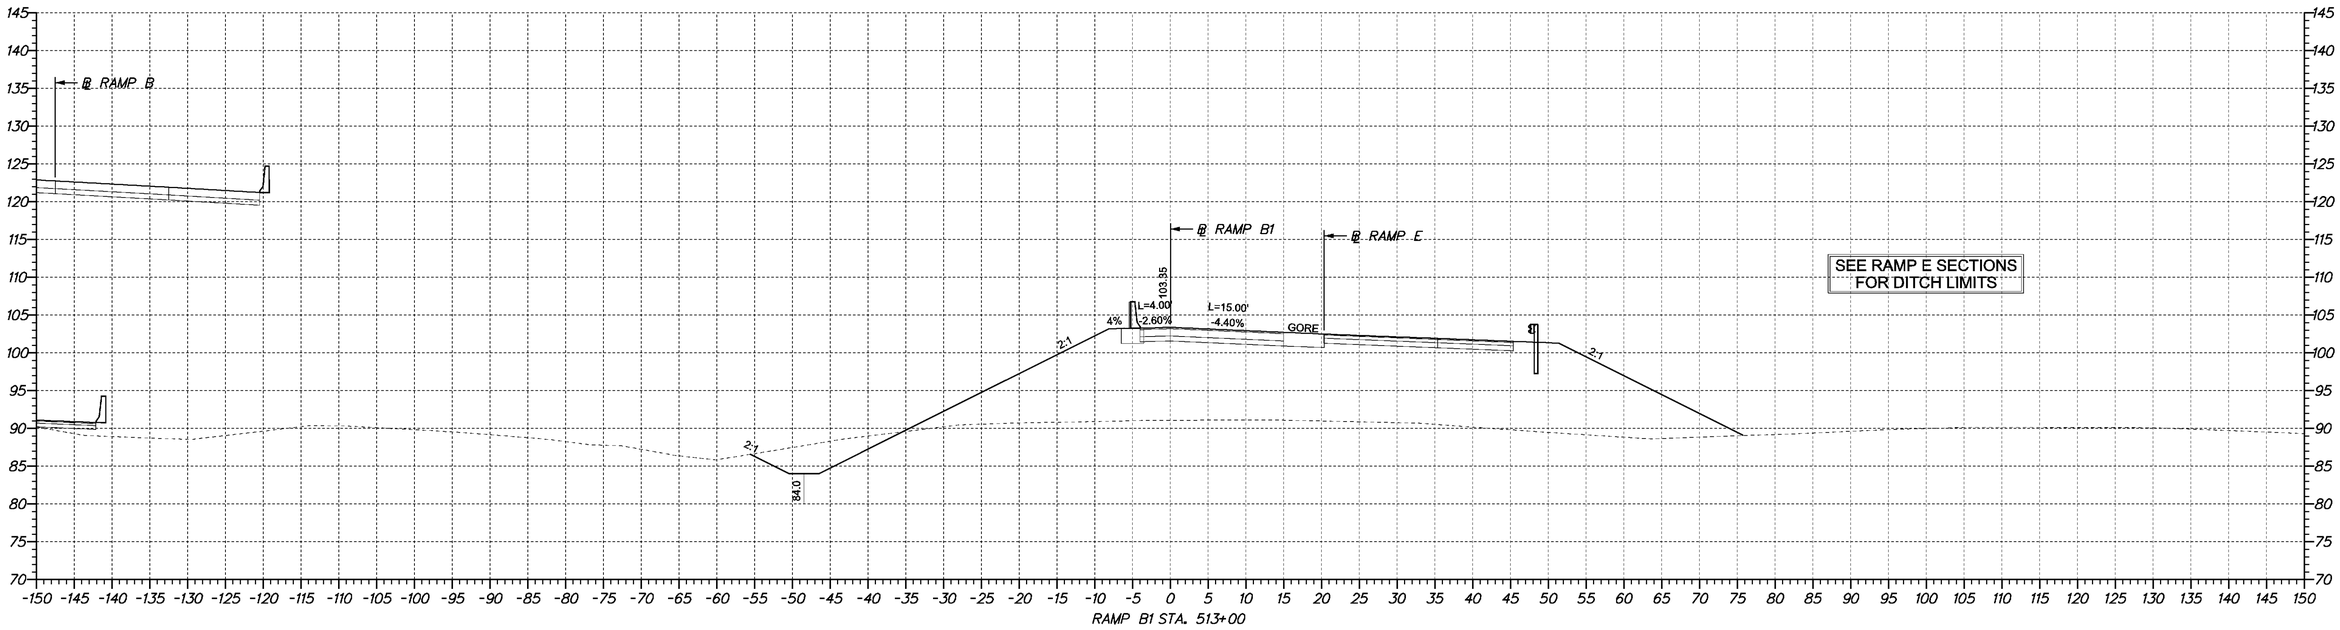

RAMP B1 STA. 513+00

DELAWARE
DEPARTMENT OF TRANSPORTATION

ADDENDUMS / REVISIONS

SCALE
0 10 20 30
FEET

SR1 /I95 INTERCHANGE

CONTRACT	BRIDGE NO.	X
28-090-03	DESIGNED BY:	
COUNTY	CHECKED BY:	
NEW CASTLE		

CROSS SECTIONS

SHEET NO.
115
TOTAL SHTS.
286

4/23/2009 10:50:45 AM
M:\PROJECTS\2003\0.3059_DELTRNPK\SRIMALL\CADD\2809003\PLANS\CP09_SR1.DGN

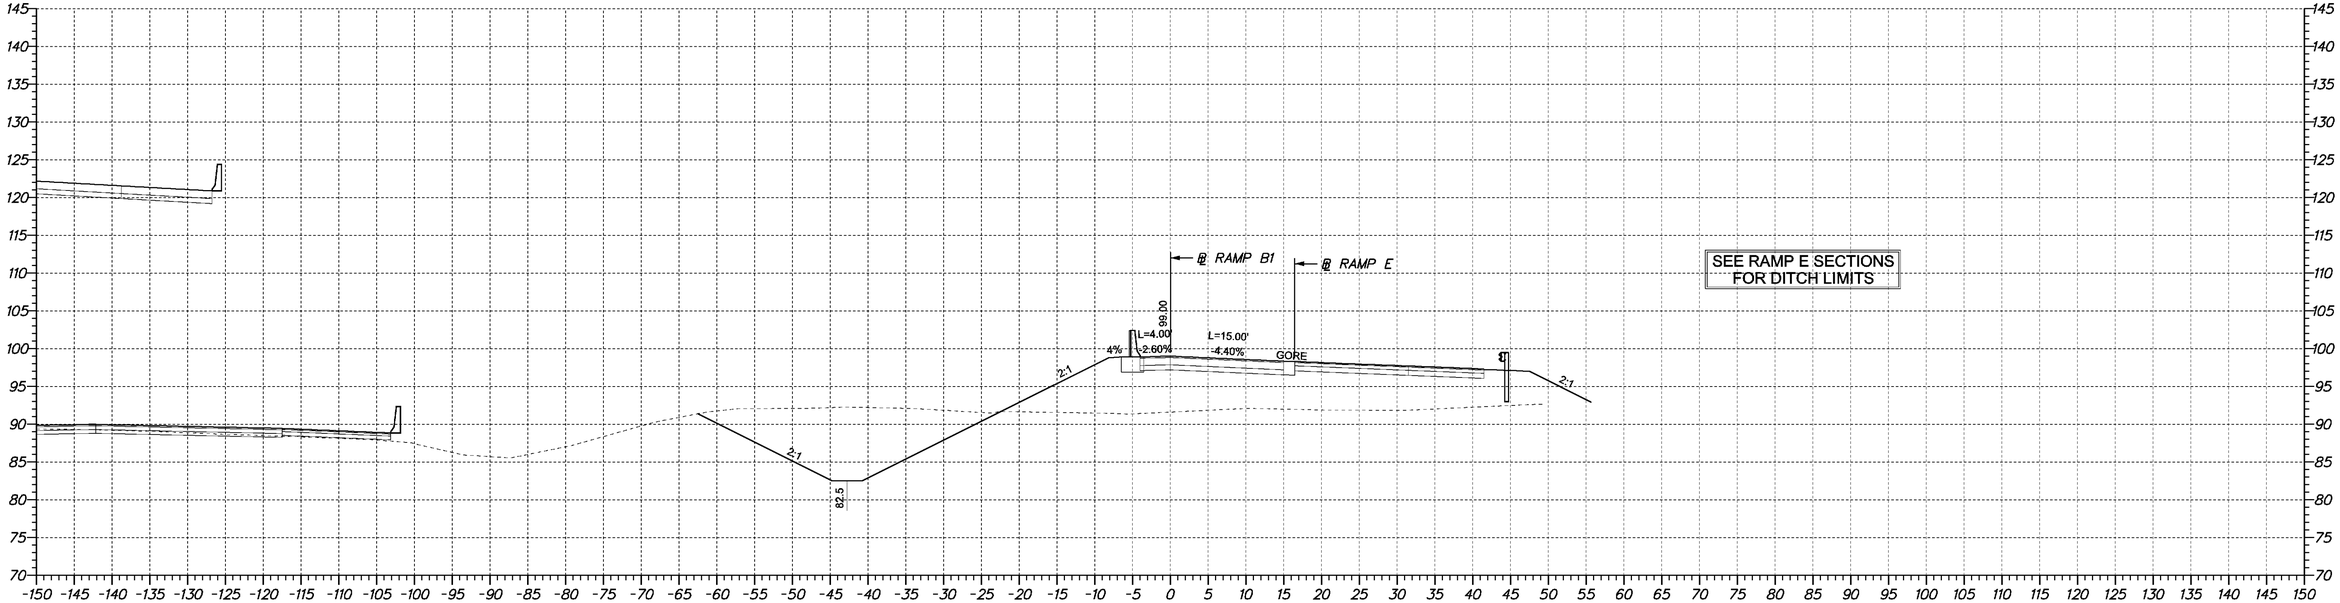

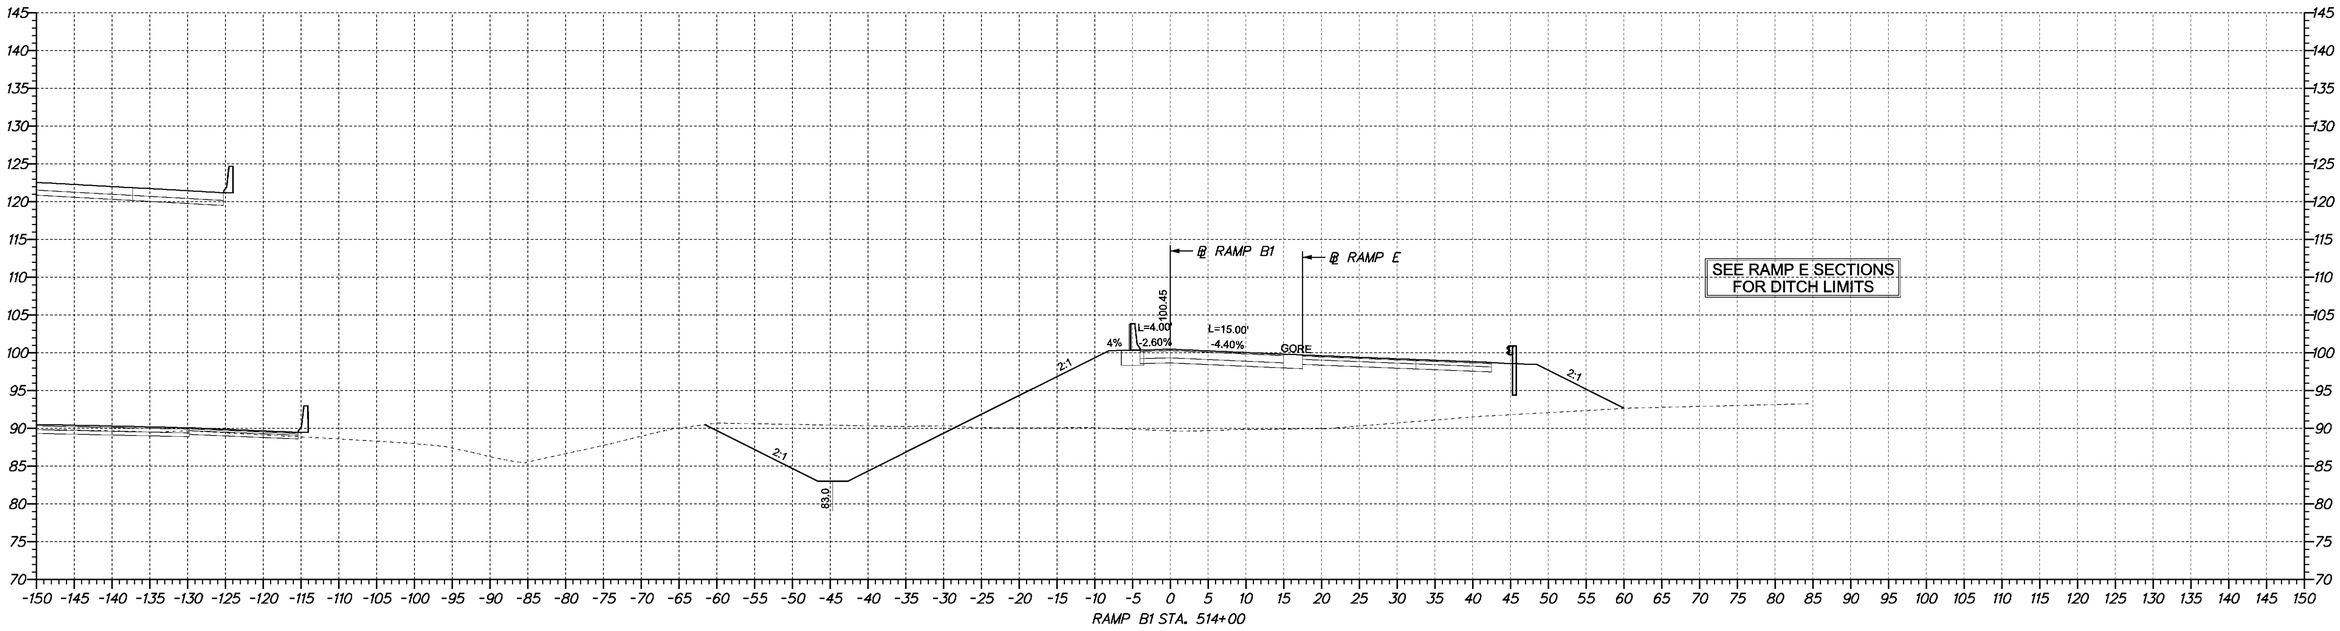

4/23/2009 10:50:45 AM
M:\PROJECTS\2003\0.3059_DELTRNPK\SR1MALL\CADD\2809003\PLANS\CP09_SR1.DGN

DELAWARE
DEPARTMENT OF TRANSPORTATION

ADDENDUMS / REVISIONS	

SCALE
0 10 20 30
FEET

SR1 / I95 INTERCHANGE

CONTRACT	BRIDGE NO.	X
28-090-03	DESIGNED BY:	
COUNTY	CHECKED BY:	
NEW CASTLE		

CROSS SECTIONS

SHEET NO.	116
TOTAL SHTS.	286

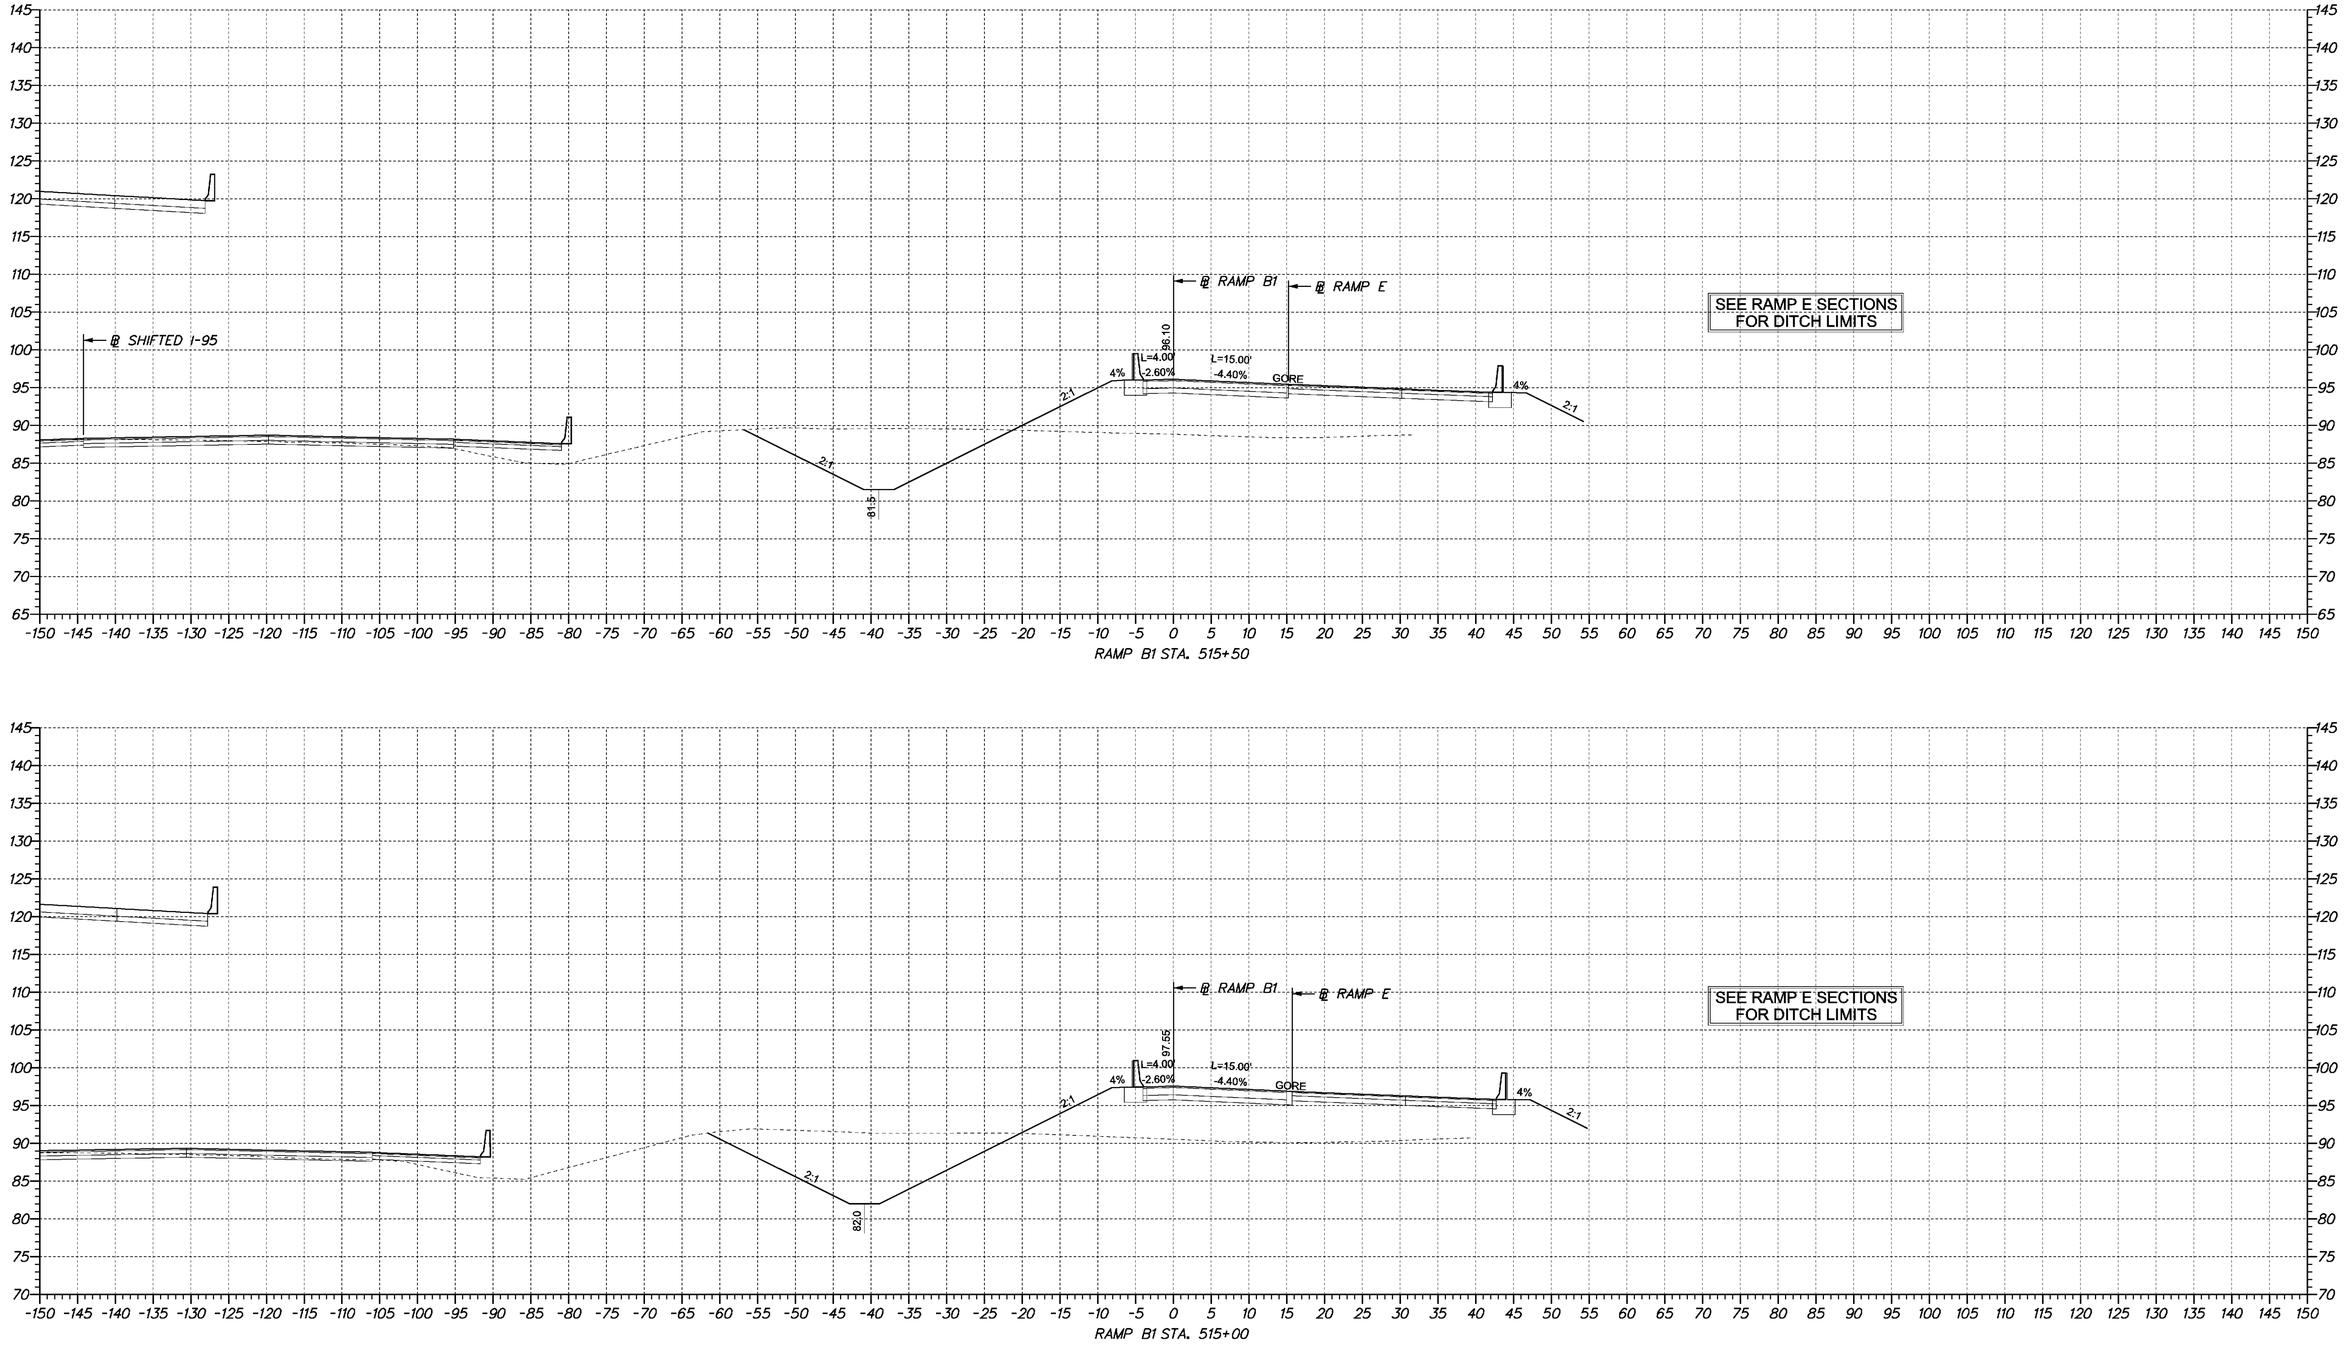

DELAWARE DEPARTMENT OF TRANSPORTATION	ADDENDUMS / REVISIONS	SCALE 0 10 20 30 FEET	SR1 /I95 INTERCHANGE	CONTRACT 28-090-03	BRIDGE NO. X	CROSS SECTIONS	SHEET NO. 117
				COUNTY NEW CASTLE	DESIGNED BY:		TOTAL SHTS. 286
					CHECKED BY:		

4/23/2009 10:50:45 AM
M:\PROJECTS\2003\0.3059_DELTRNPK\SRIMALL\CADD\2809003\PLANS\CP09_SR.DGN

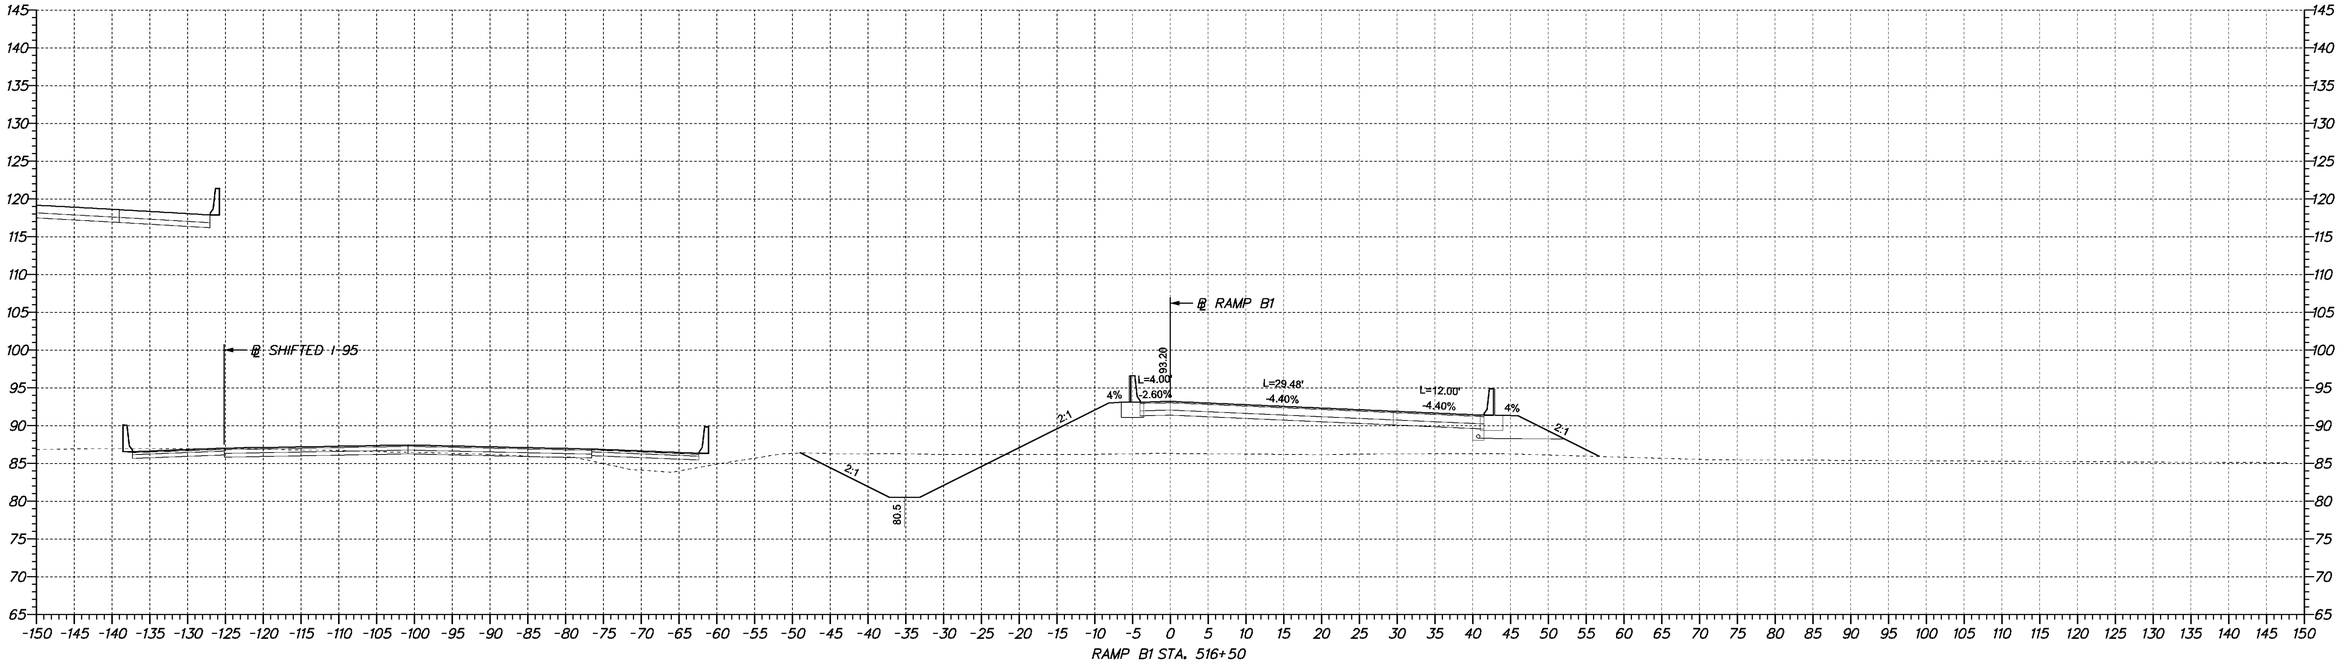

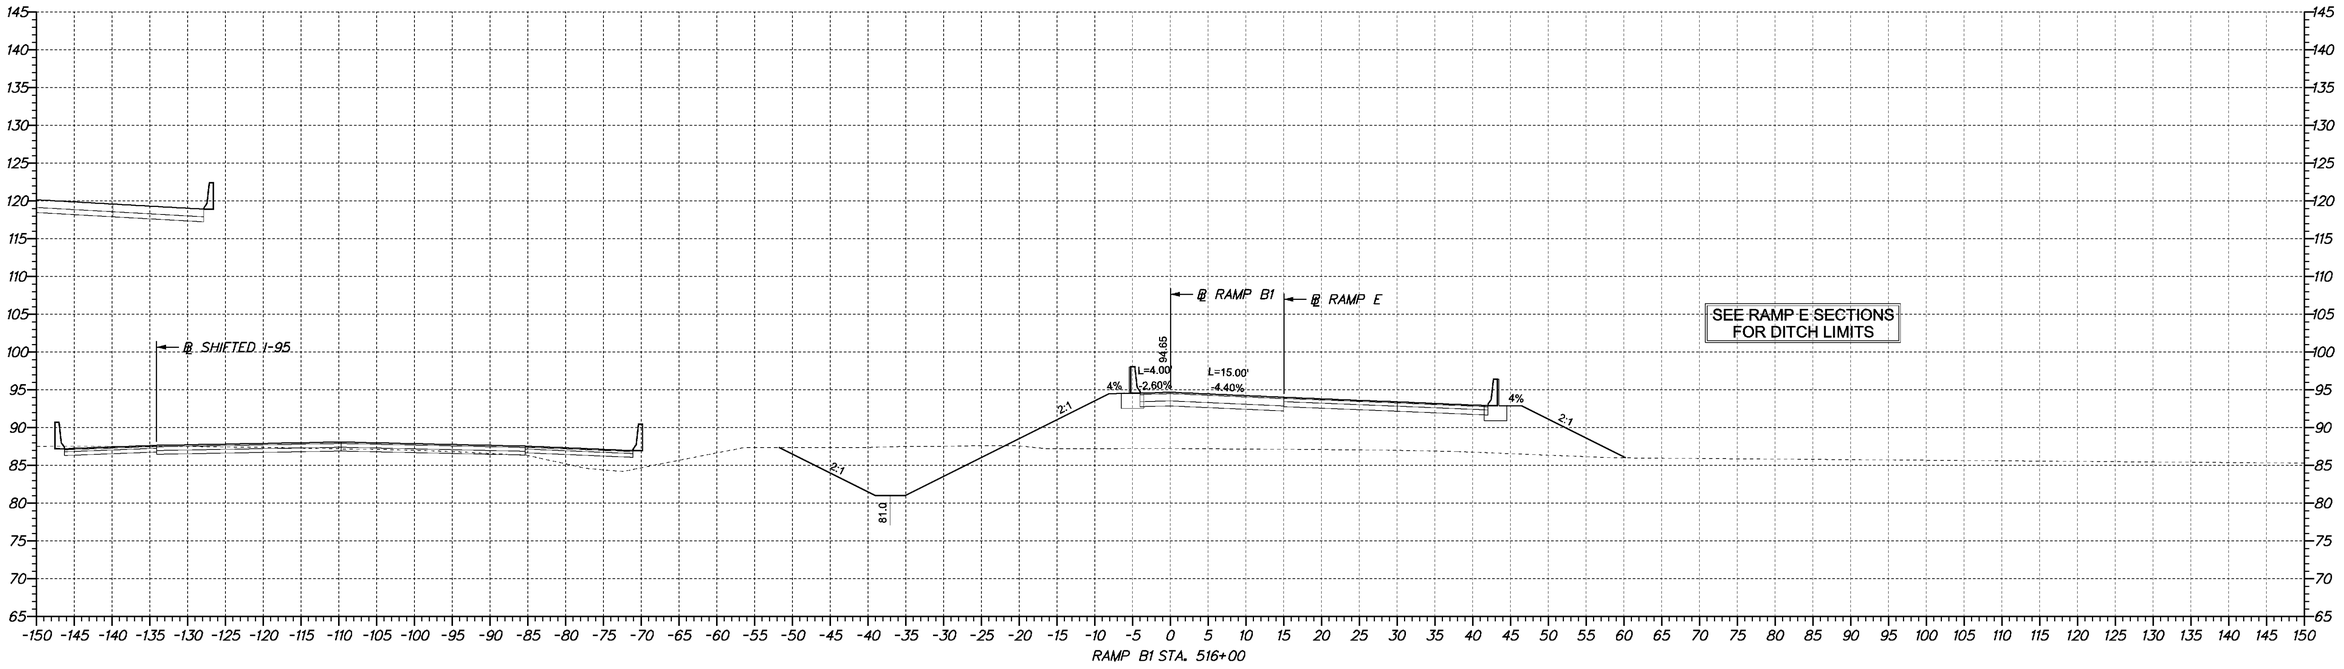

4/23/2009 10:50:45 AM
M:\PROJECTS\2003\0.3059_DELTRNPK\SR1MALL\CADD\2809003\PLANS\CP09_SR1.DGN

DELAWARE DEPARTMENT OF TRANSPORTATION

ADDENDUMS / REVISIONS	

SCALE
0 10 20 30
FEET

SR1 /I95 INTERCHANGE

CONTRACT	BRIDGE NO.	X
28-090-03	DESIGNED BY:	
COUNTY	CHECKED BY:	
NEW CASTLE		

CROSS SECTIONS

SHEET NO.
118
TOTAL SHTS.
286

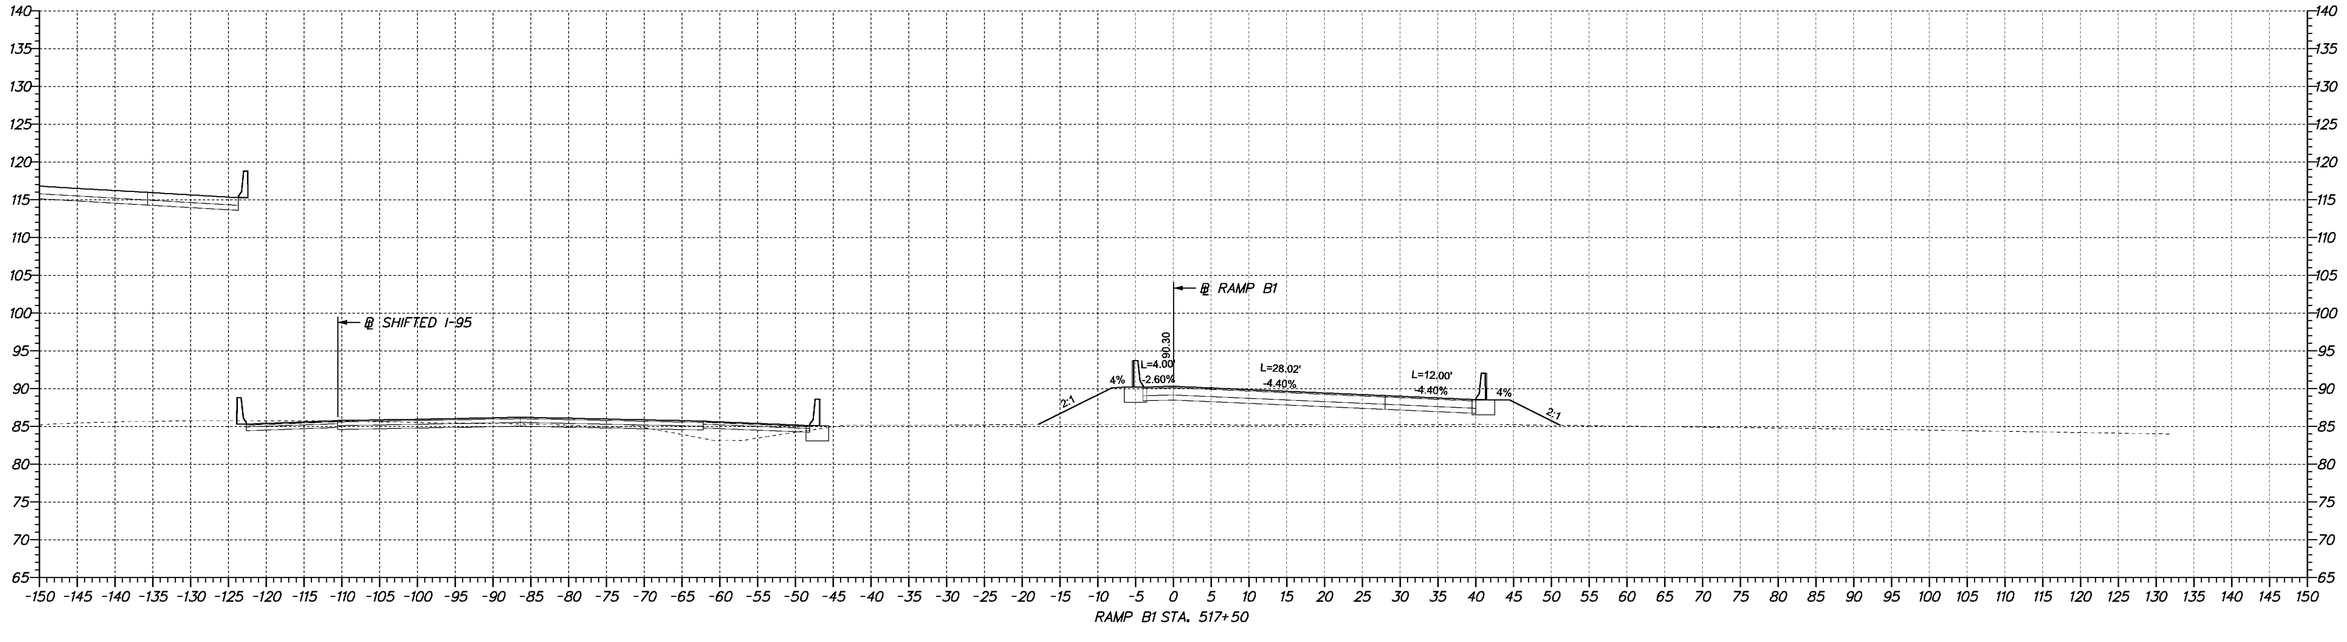

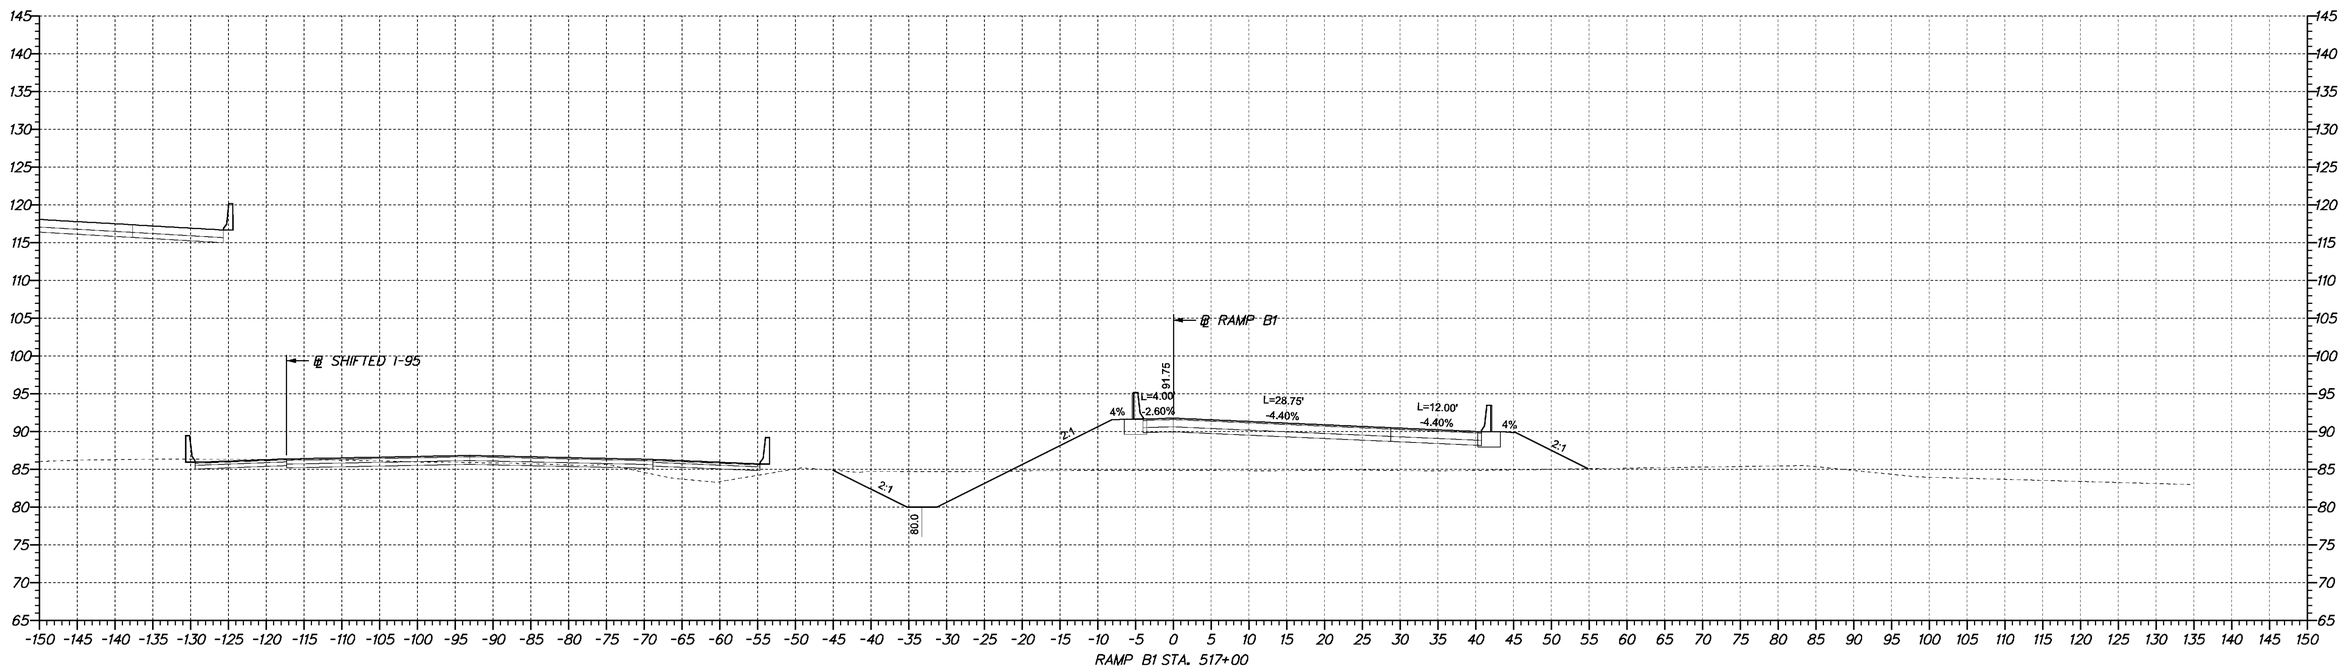

4/23/2009 10:50:45 AM
M:\PROJECTS\2003\0.3059_DELTRNPK\SR1MALL\CADD\2809003\PLANS\CP09_SR1.DGN

DELAWARE
DEPARTMENT OF TRANSPORTATION

ADDENDUMS / REVISIONS	

SCALE
0 10 20 30
FEET

SR1 /I95 INTERCHANGE

CONTRACT	BRIDGE NO.	X
28-090-03	DESIGNED BY:	
COUNTY	CHECKED BY:	
NEW CASTLE		

CROSS SECTIONS

SHEET NO.
119
TOTAL SHTS.
286

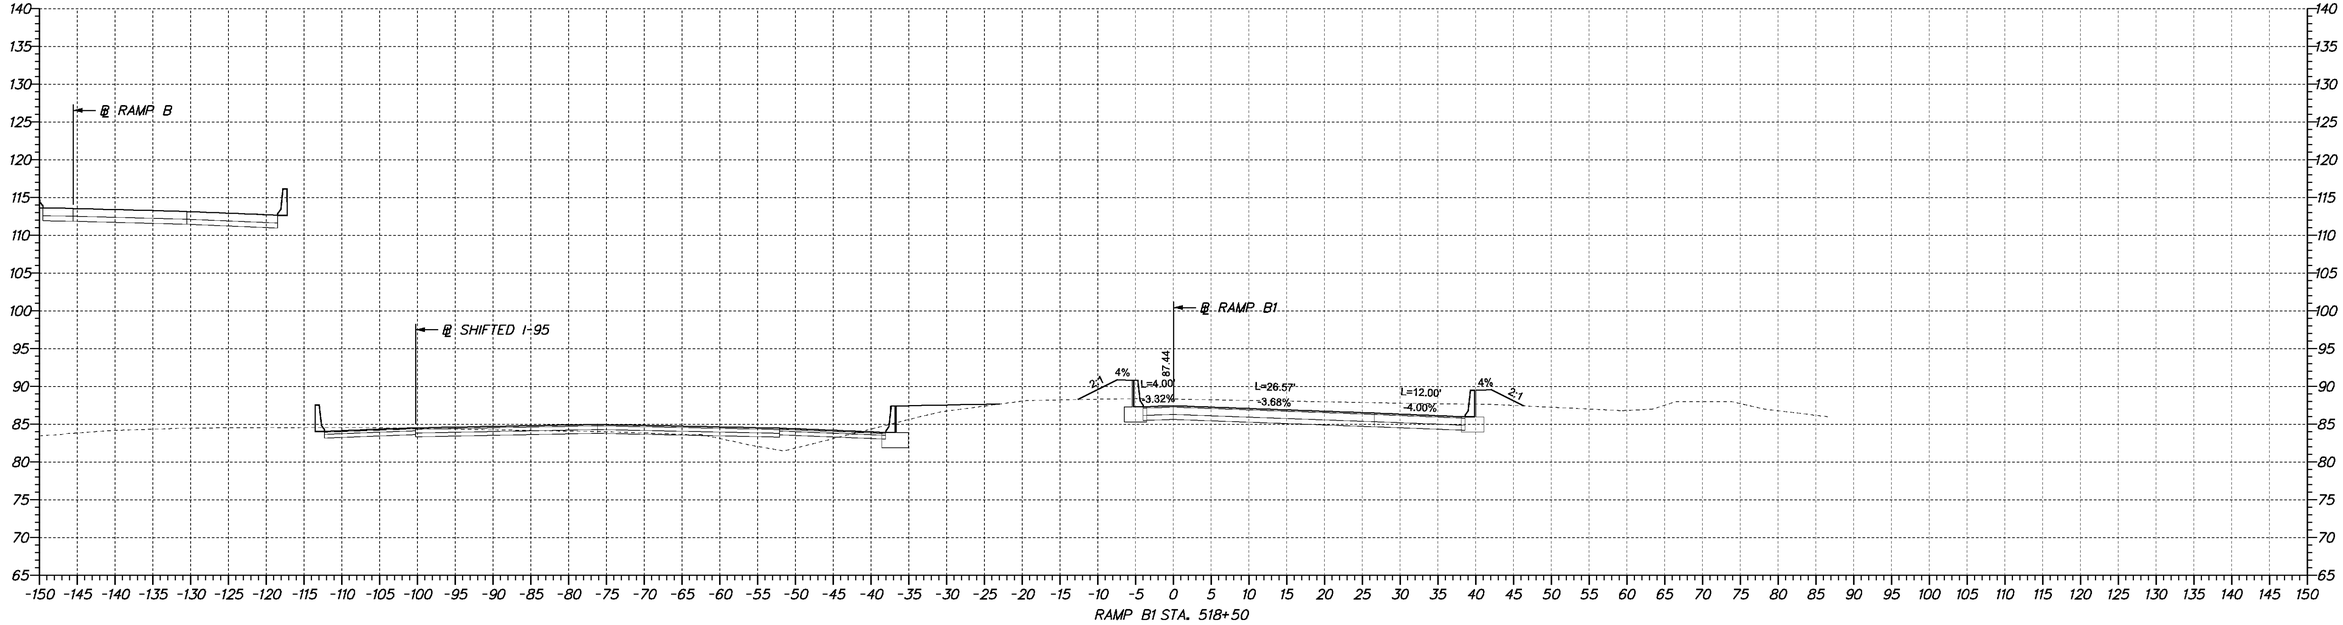

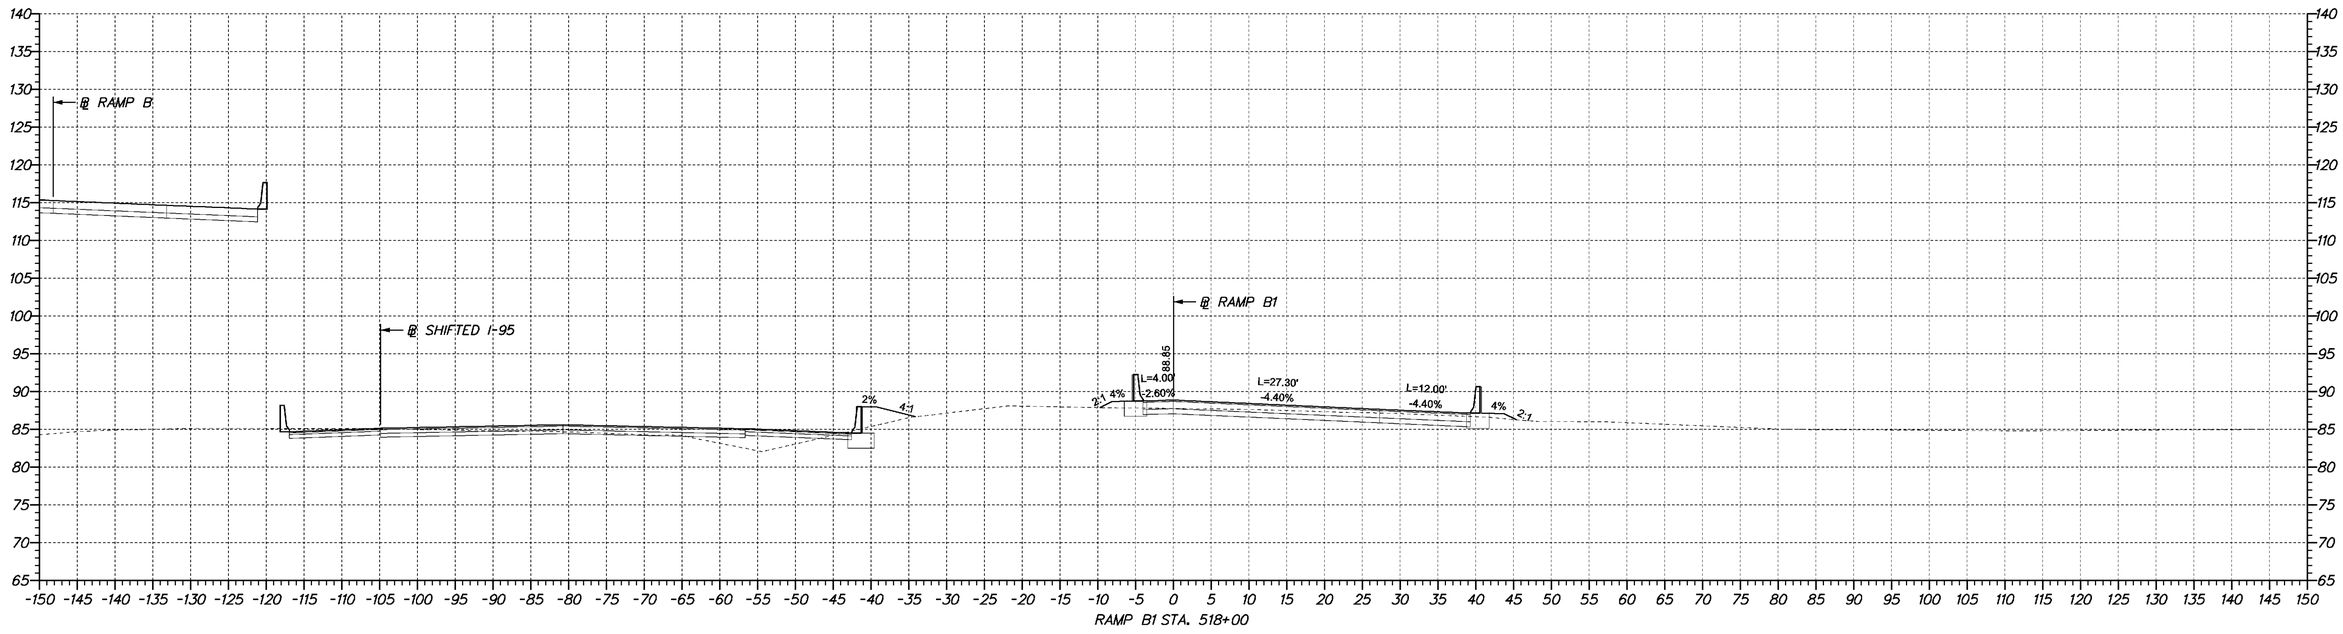

DELAWARE DEPARTMENT OF TRANSPORTATION	ADDENDUMS / REVISIONS	SCALE 0 10 20 30 FEET	**SR1 /I95 INTERCHANGE**	CONTRACT 28-090-03	BRIDGE NO. X	**CROSS SECTIONS**	SHEET NO. 120
				COUNTY NEW CASTLE	DESIGNED BY:		TOTAL SHTS. 286
					CHECKED BY:		

4/23/2009 10:50:45 AM
M:\PROJECTS\2003\0.3059_DELTRNPK\SR1MALL\CADD\2809003\PLANS\CP09_SR.DGN

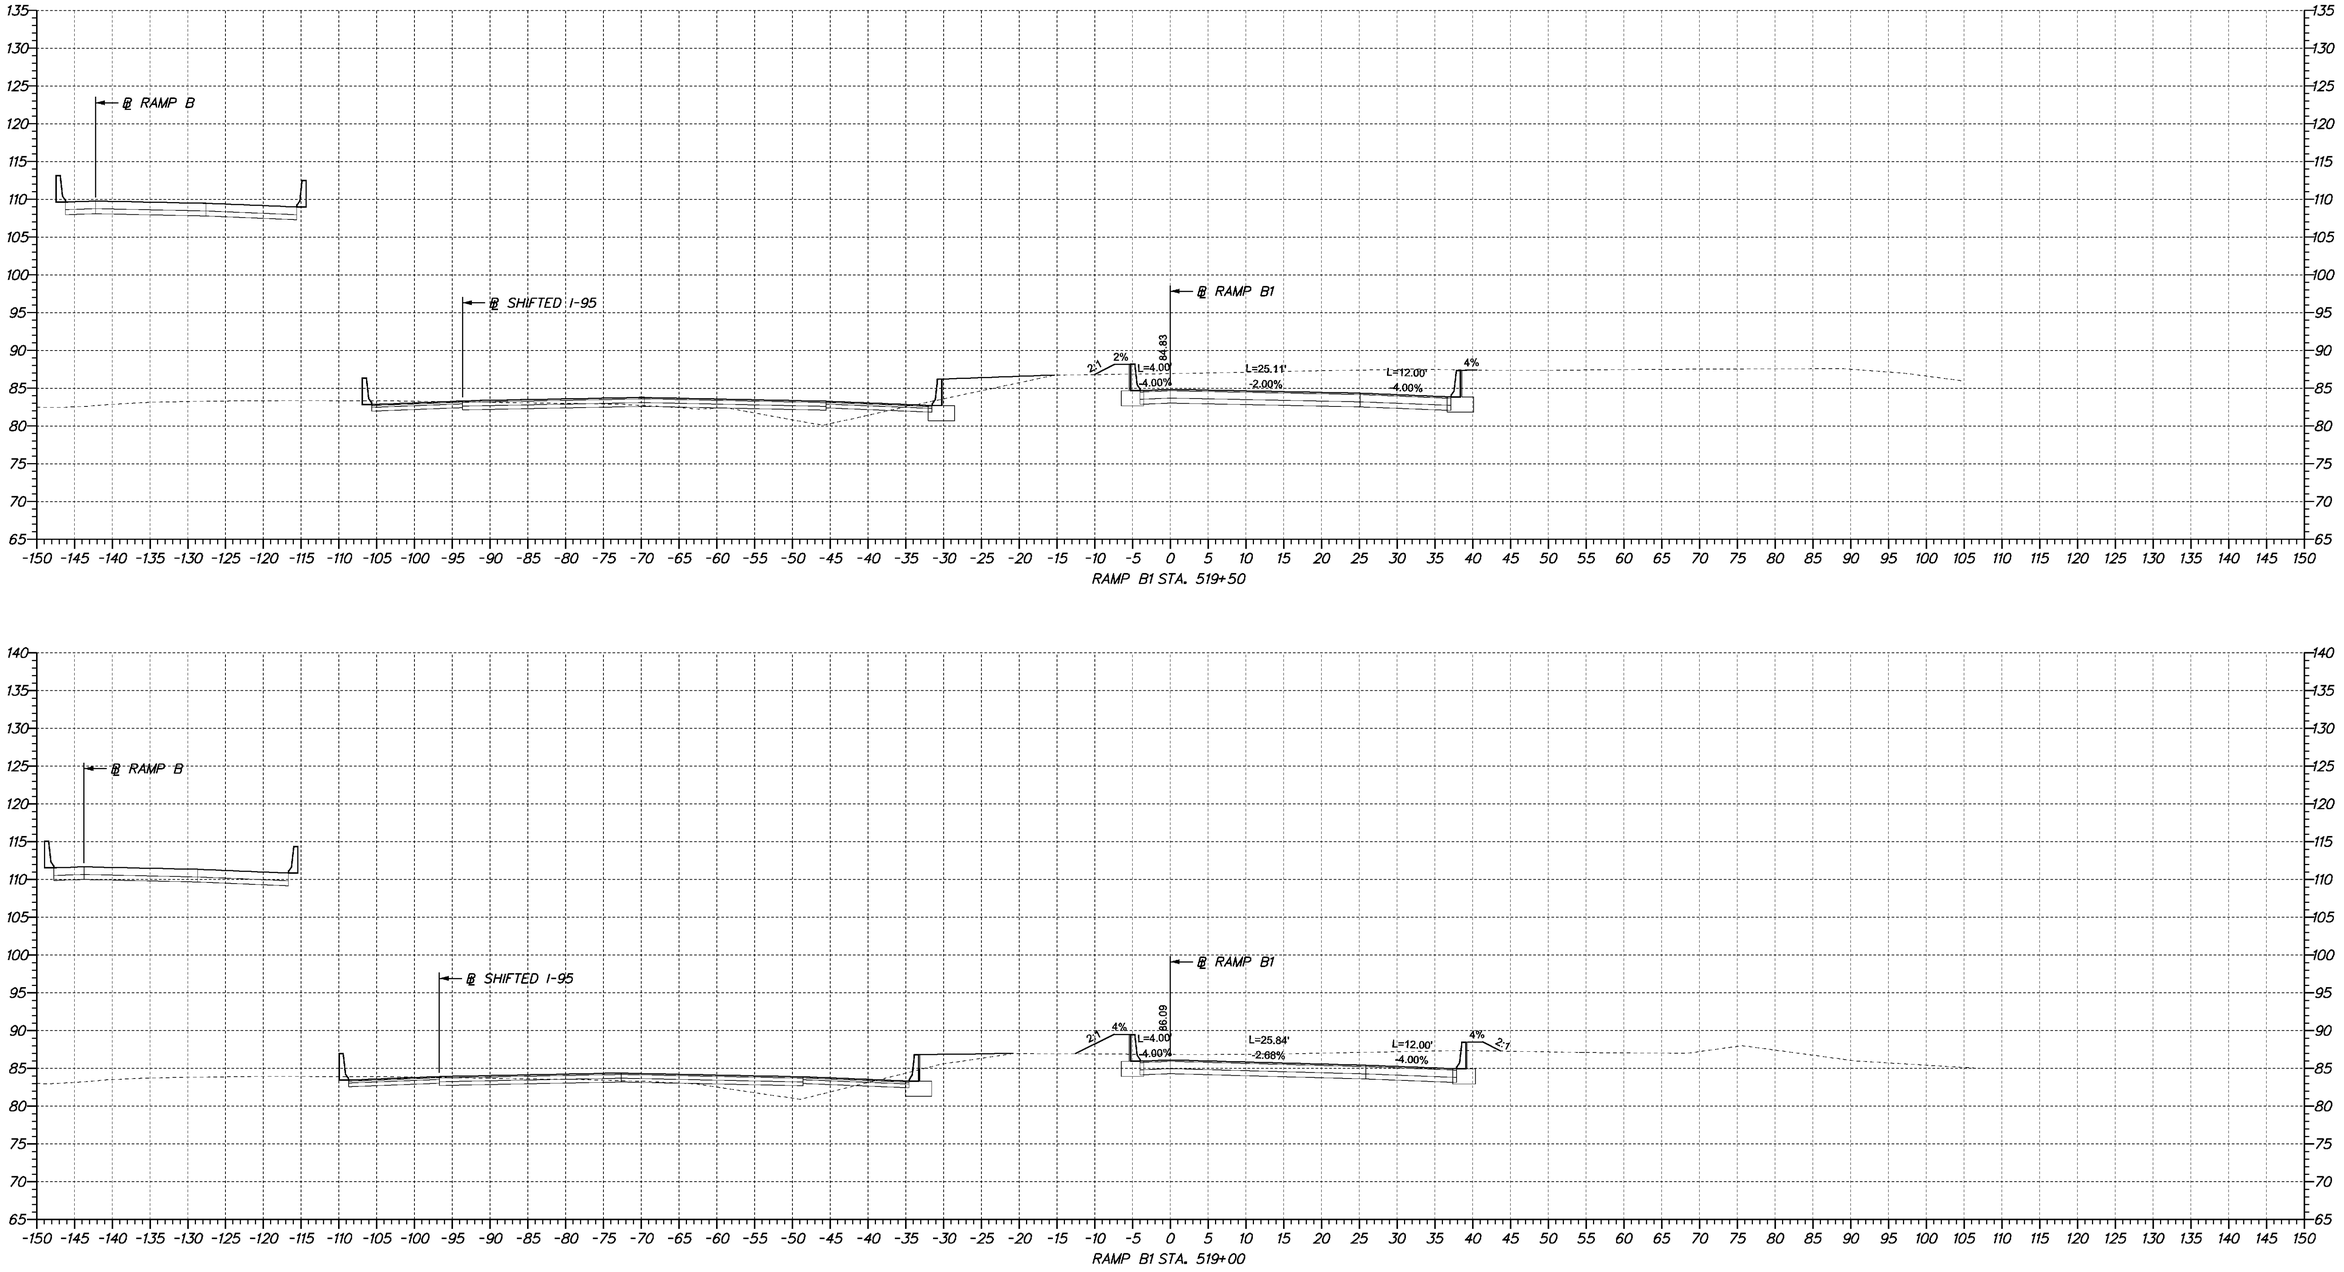

DELAWARE DEPARTMENT OF TRANSPORTATION	ADDENDUMS / REVISIONS	SCALE 0 10 20 30 FEET	**SR1 /I95 INTERCHANGE**	CONTRACT 28-090-03	BRIDGE NO. X	**CROSS SECTIONS**
				COUNTY NEW CASTLE	DESIGNED BY:	SHEET NO. 121
					CHECKED BY:	TOTAL SHTS. 286

4/23/2009 10:50:45 AM
M:\PROJECTS\2003\0.3059_DELTRNPK\SRIMALL\CADD\2809003\PLANS\CP09_SR.DGN

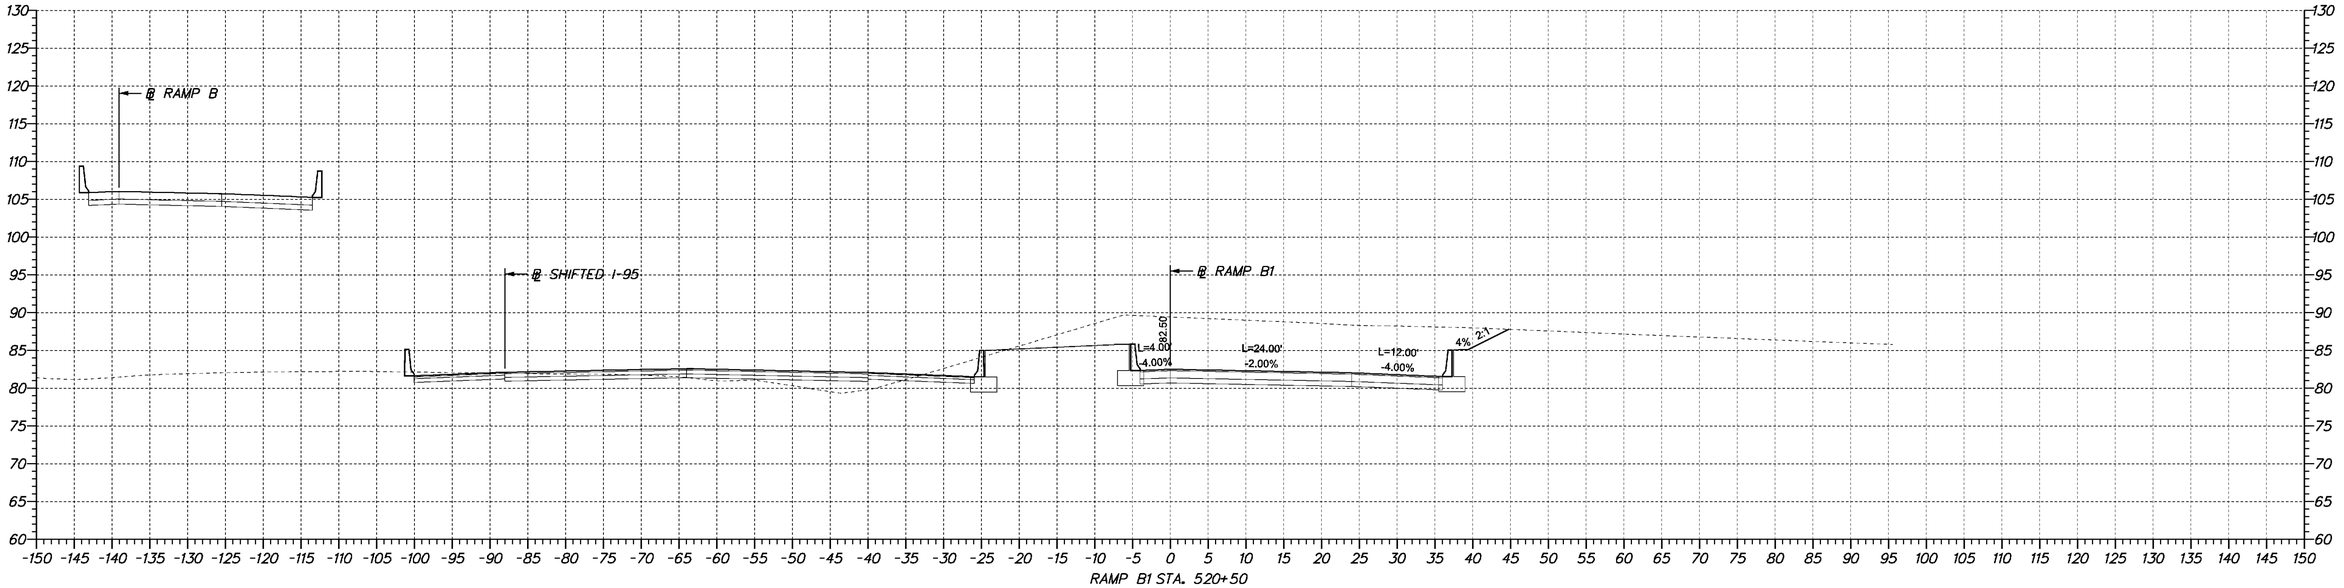

RAMP B1 STA. 520+50

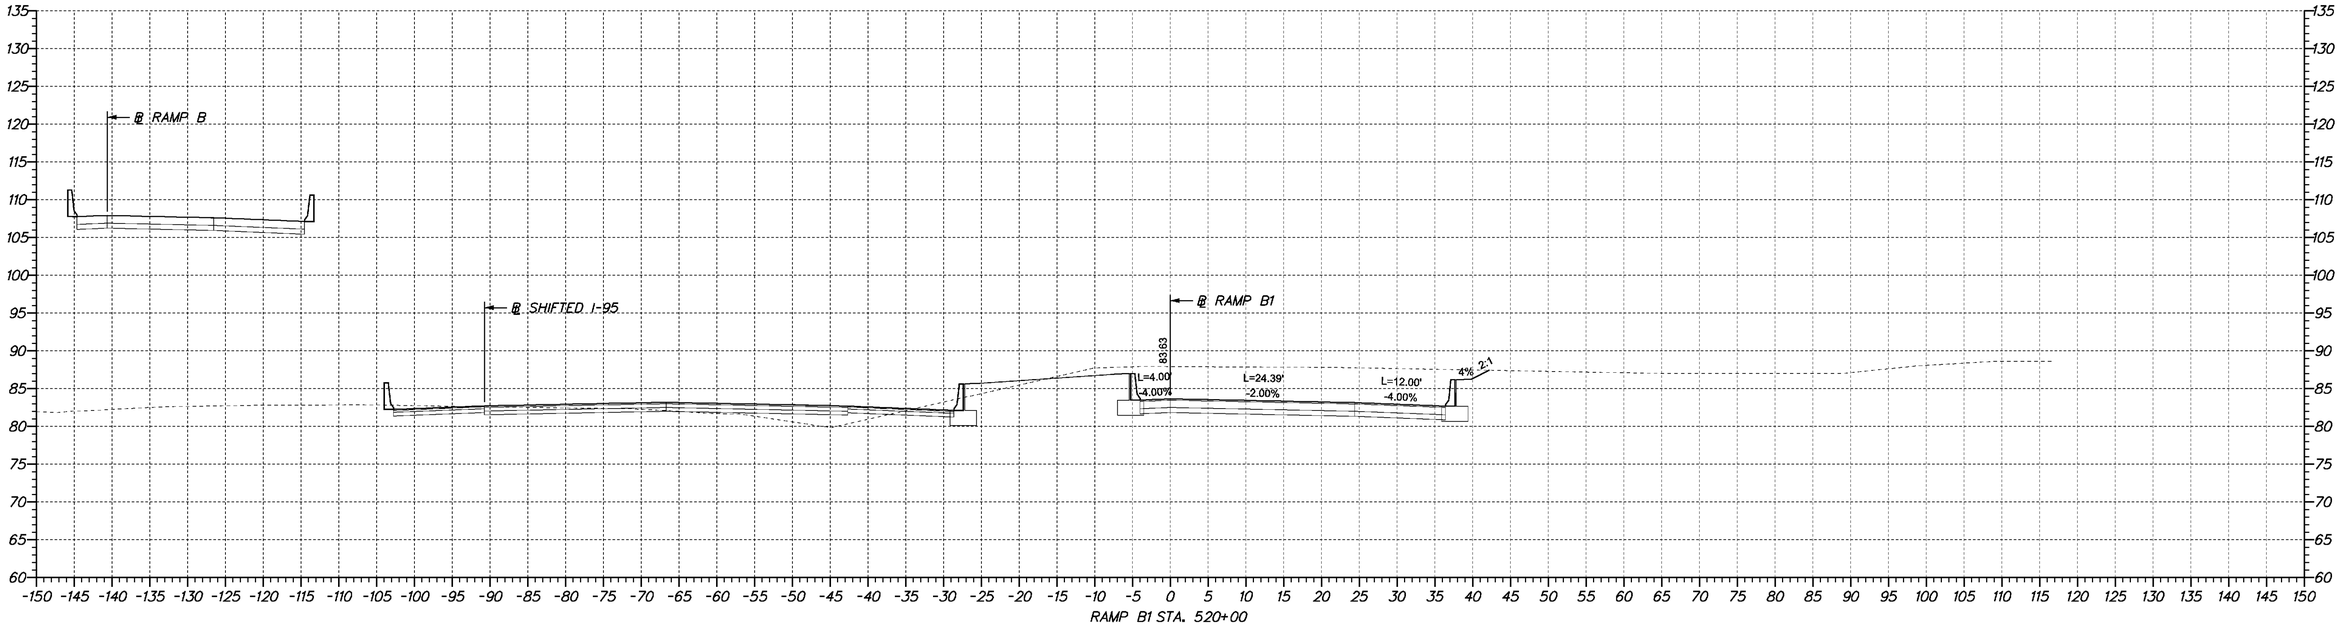

RAMP B1 STA. 520+00

DELAWARE DEPARTMENT OF TRANSPORTATION	ADDENDUMS / REVISIONS	SCALE 0 10 20 30 FEET	**SR1 /I95 INTERCHANGE**	CONTRACT 28-090-03	BRIDGE NO. X	**CROSS SECTIONS**	SHEET NO. 122
				COUNTY NEW CASTLE	DESIGNED BY:		TOTAL SHTS. 286
					CHECKED BY:		

4/23/2009 10:50:45 AM
M:\PROJECTS\2003\0.3059_DELTRNPK\SRIMALL\CADD\2809003\PLANS\CP09_SR.DGN

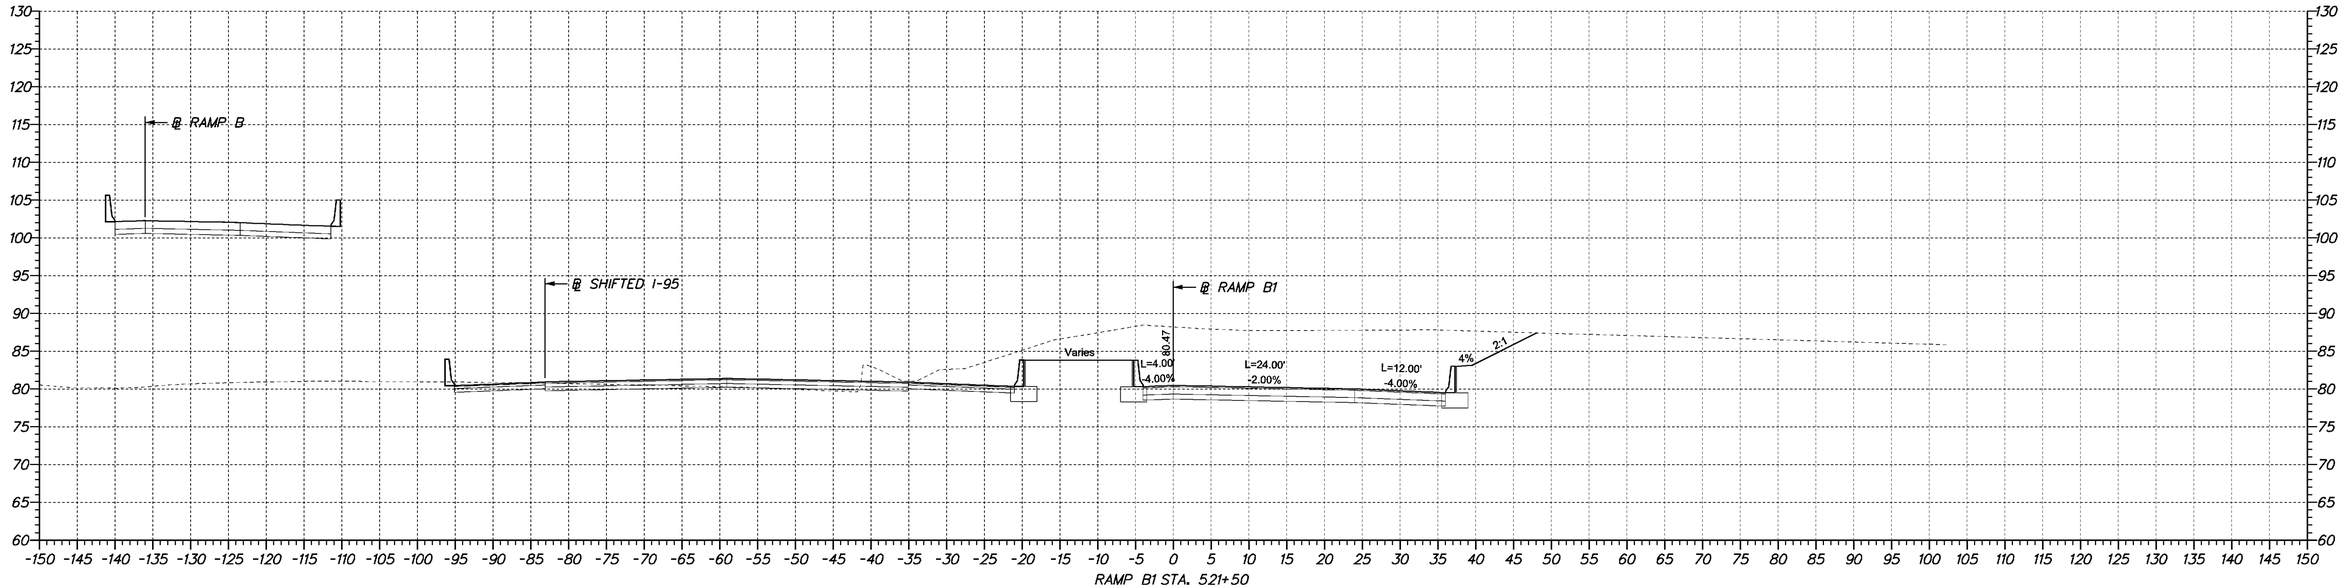

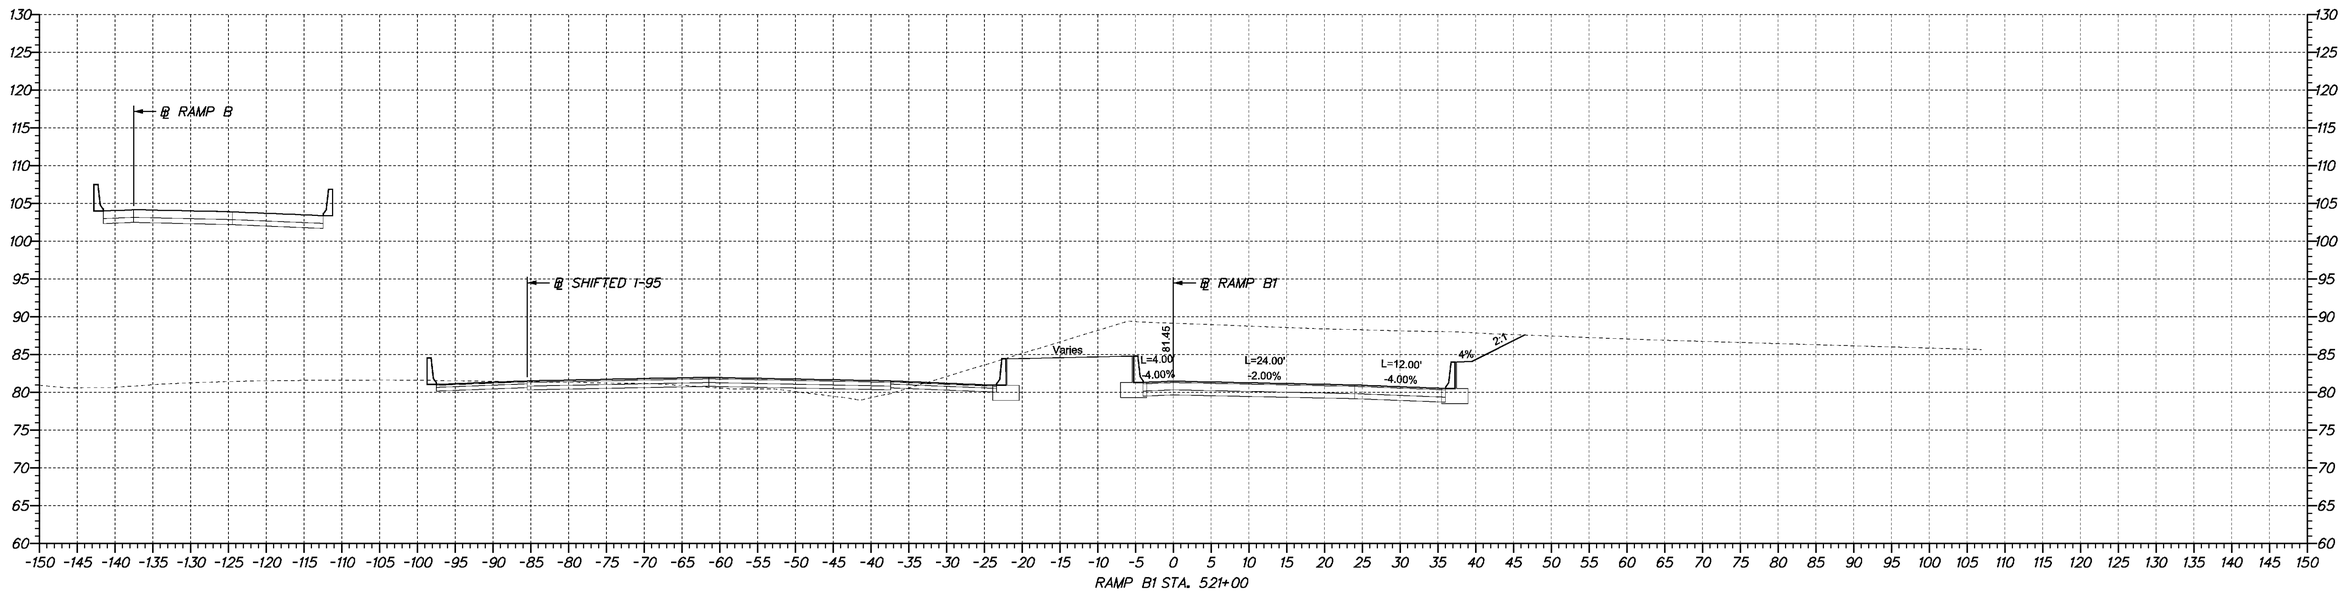

4/23/2009 10:50:45 AM
M:\PROJECTS\2003\03059_DELTRNPK\SR1MALL\CADD\2809003\PLANS\CP09_SR1.DGN

DELAWARE
DEPARTMENT OF TRANSPORTATION

ADDENDUMS / REVISIONS	

SCALE
0 10 20 30
FEET

SR1 /I95 INTERCHANGE

CONTRACT	BRIDGE NO.	X
28-090-03	DESIGNED BY:	
COUNTY	CHECKED BY:	
NEW CASTLE		

CROSS SECTIONS

SHEET NO.
123
TOTAL SHTS.
286

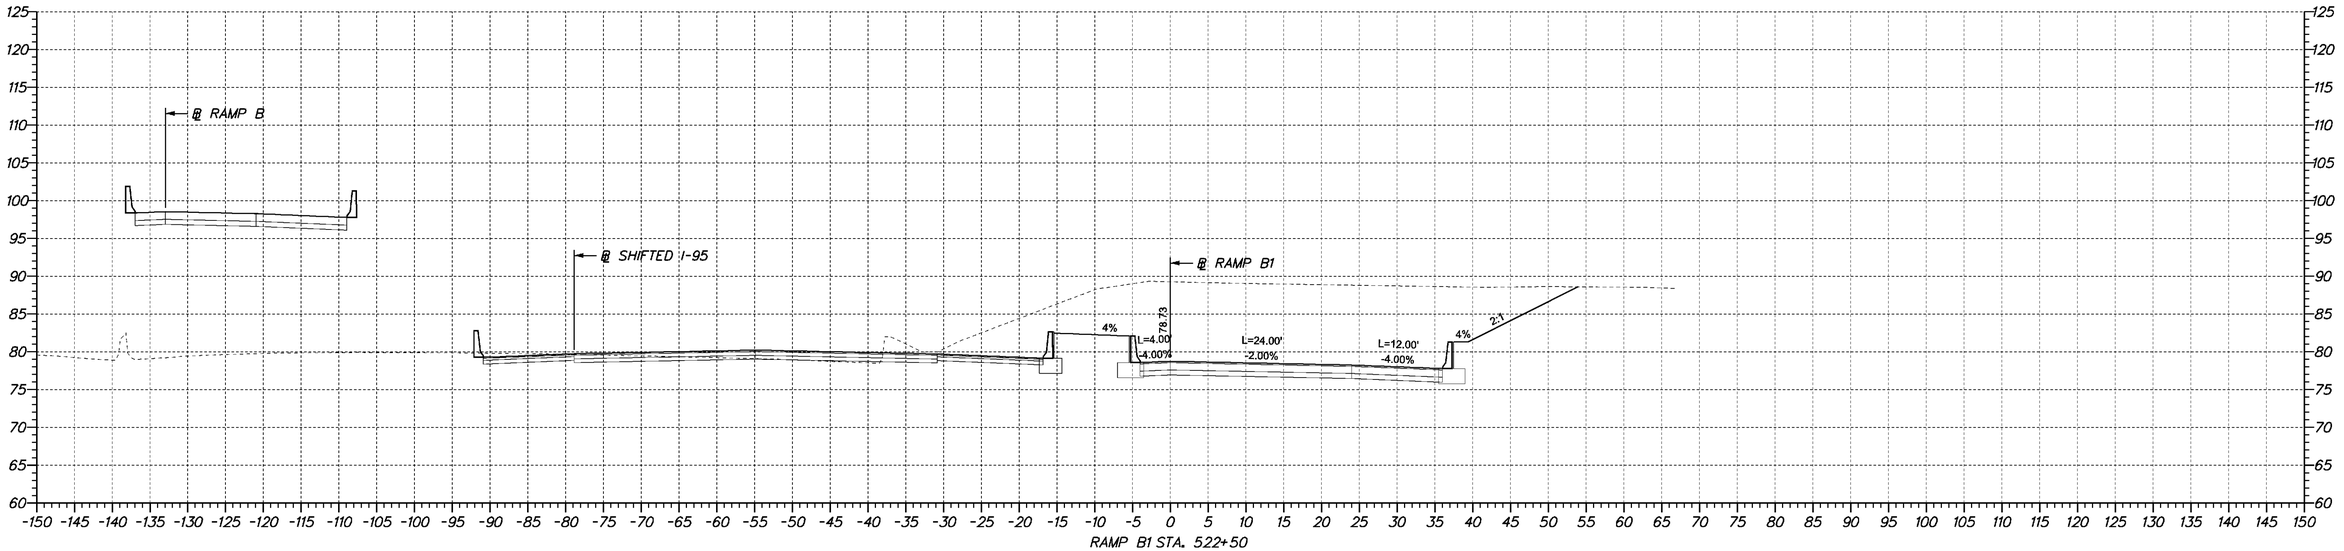

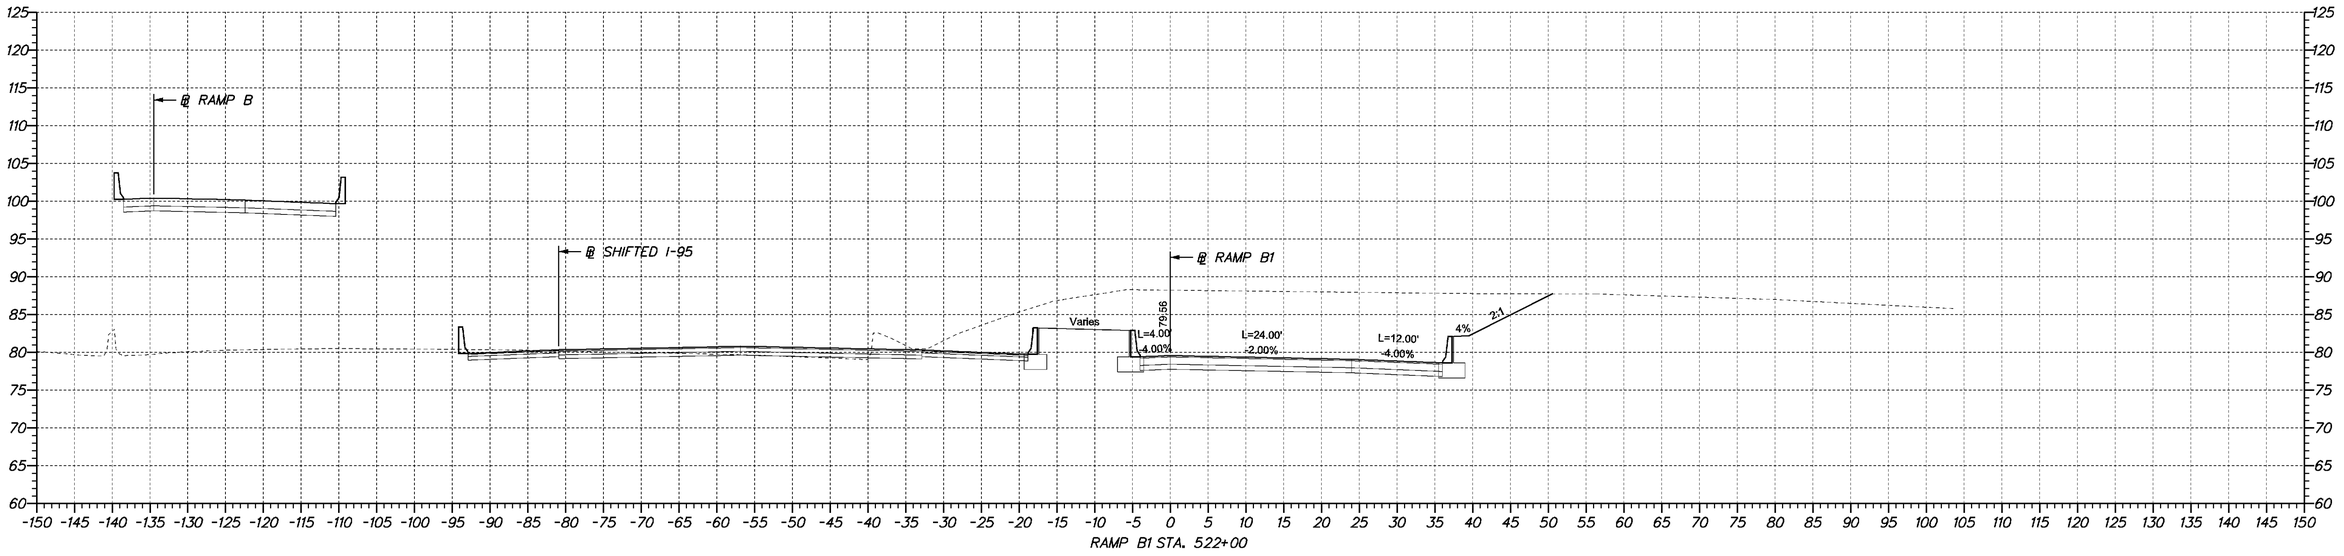

4/23/2009 10:50:45 AM
M:\PROJECTS\2003\D3059_DELTRNPK\SRMALL\CADD\2809003\PLANS\CP09_SR1.DGN

DELAWARE DEPARTMENT OF TRANSPORTATION

ADDENDUMS / REVISIONS	

SCALE
0 10 20 30
FEET

SR1 /I95 INTERCHANGE

CONTRACT	BRIDGE NO.	X
28-090-03	DESIGNED BY:	
COUNTY	CHECKED BY:	
NEW CASTLE		

CROSS SECTIONS

SHEET NO.
124
TOTAL SHTS.
286

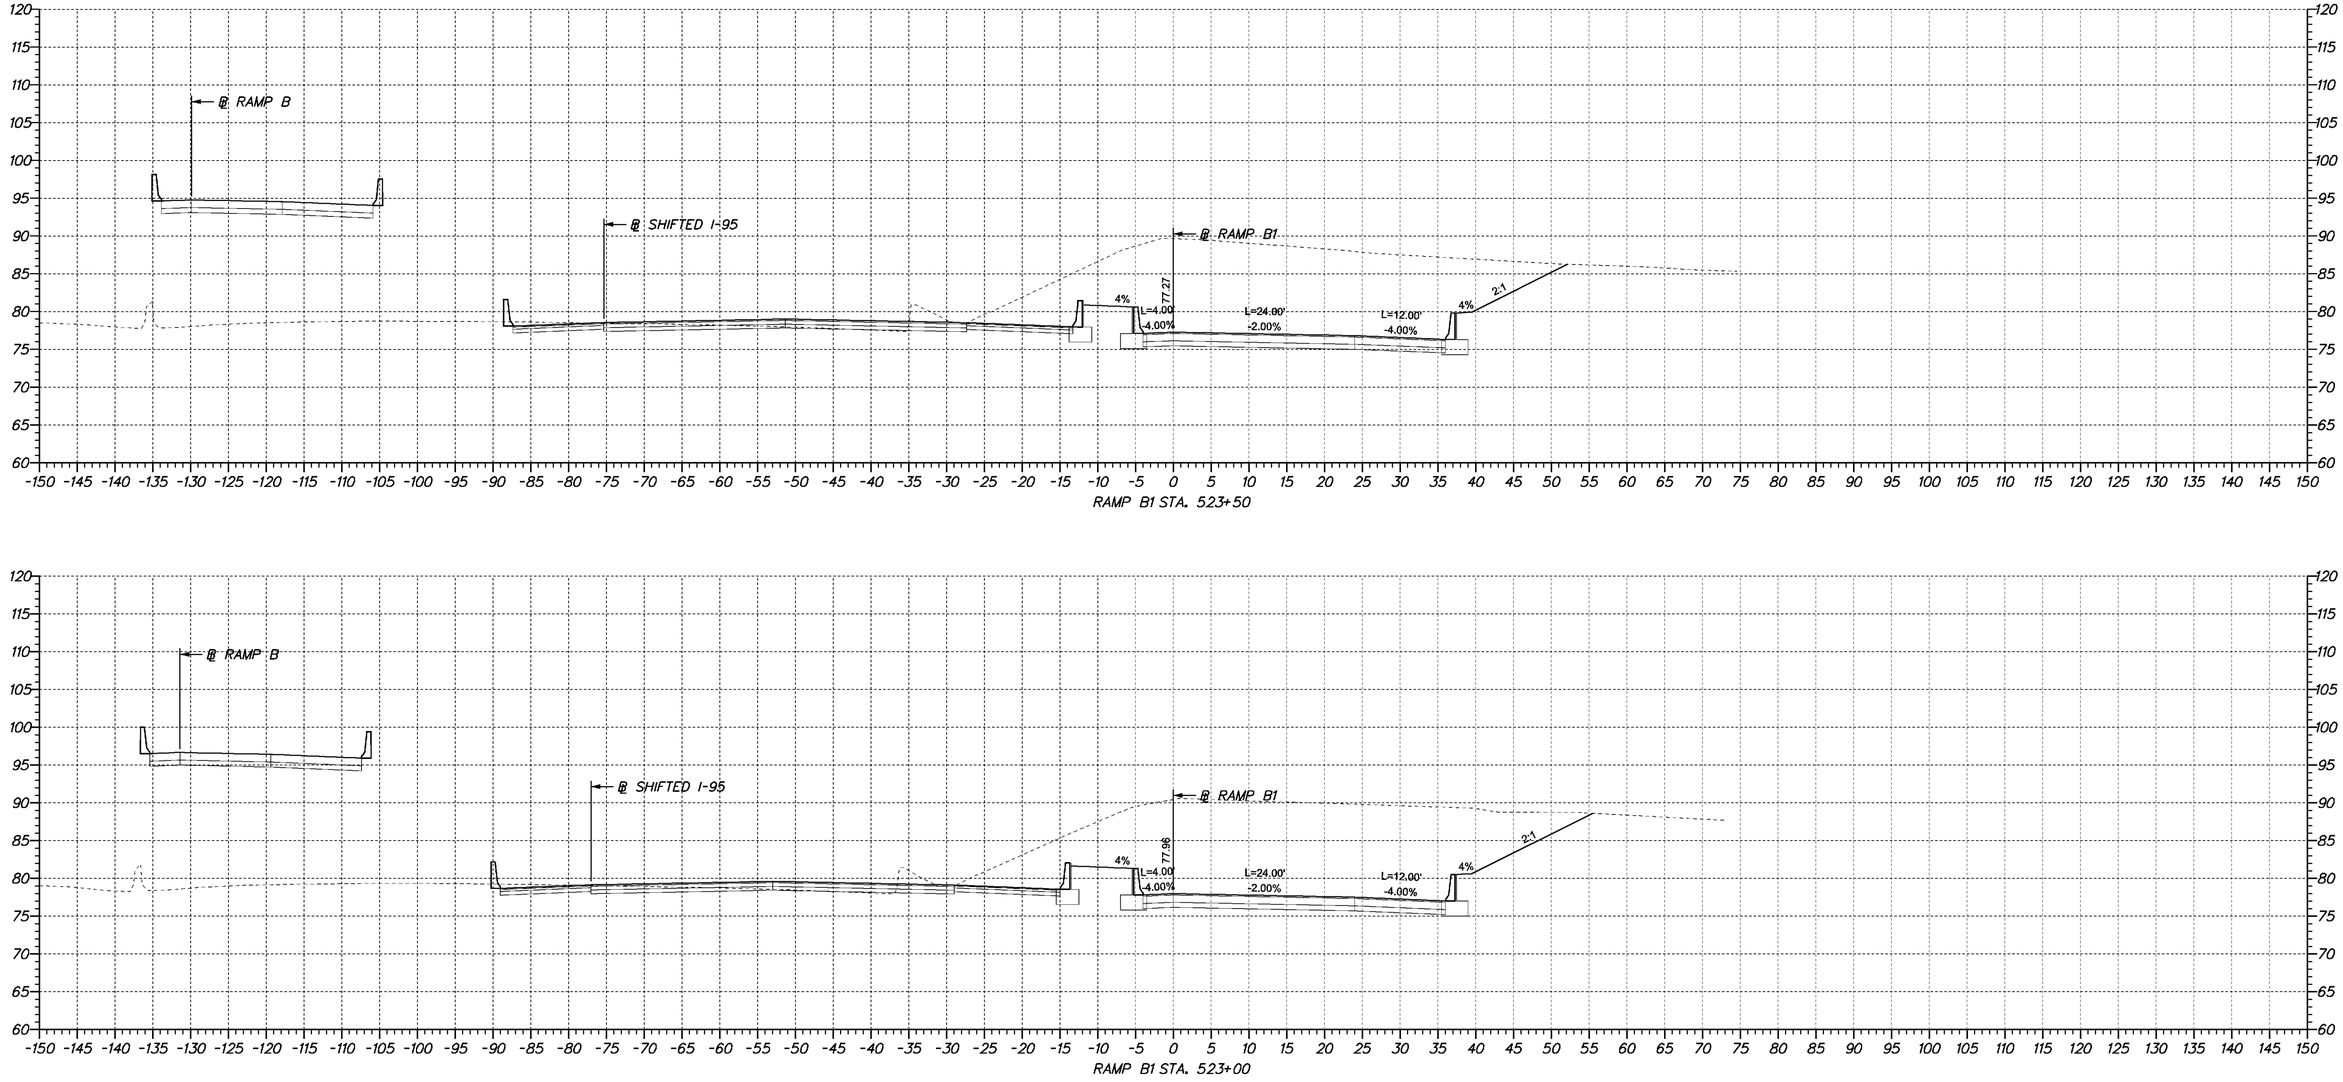

4/23/2009 10:50:45 AM
M:\PROJECTS\2003\0.3059_DELTRNPK\SRMALL\CADD\2809003\PLANS\CP09_SR1.DGN

DELAWARE DEPARTMENT OF TRANSPORTATION	ADDENDUMS / REVISIONS	SCALE 0 10 20 30 FEET	**SR1 /I95 INTERCHANGE**	CONTRACT 28-090-03	BRIDGE NO. X	**CROSS SECTIONS**
				COUNTY NEW CASTLE	DESIGNED BY:	SHEET NO. 125
					CHECKED BY:	TOTAL SHTS. 286

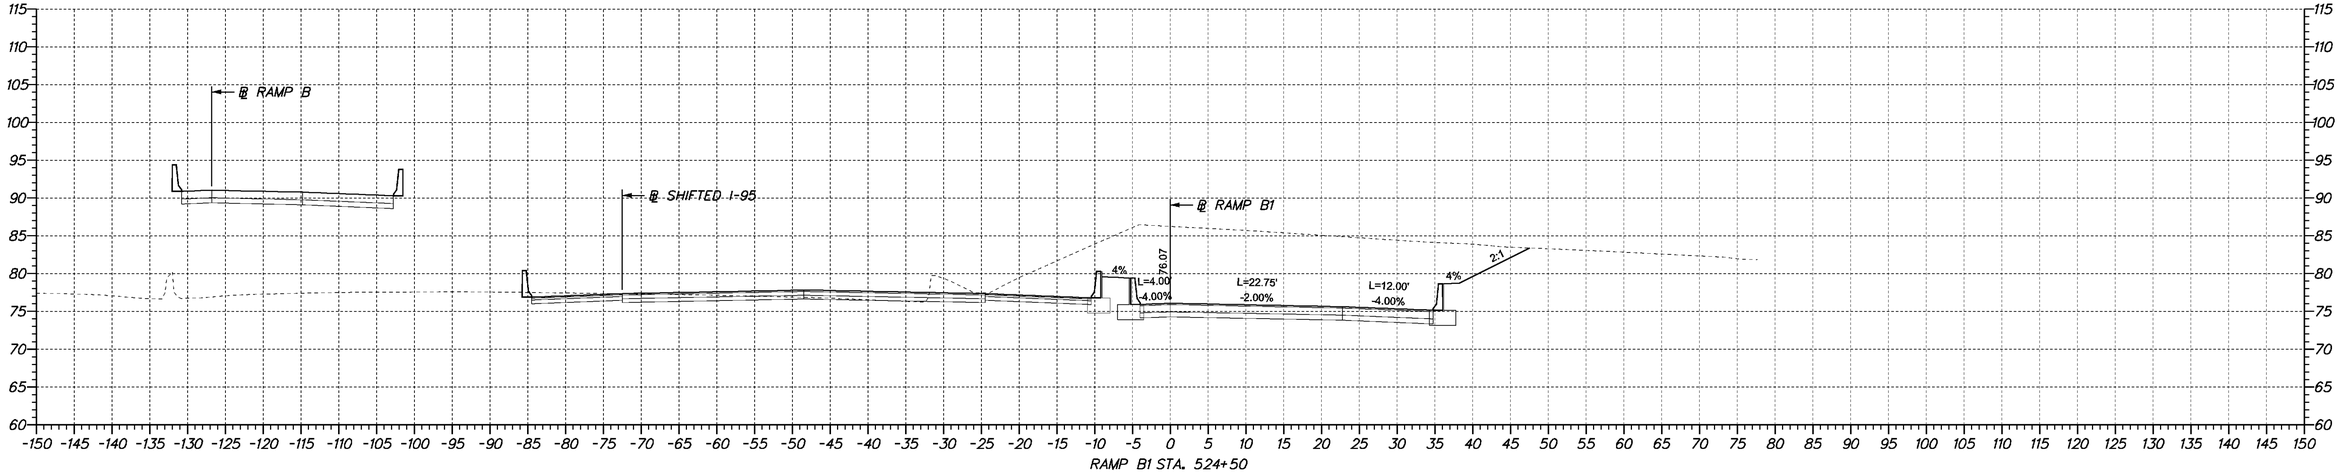

RAMP B1 STA. 524+50

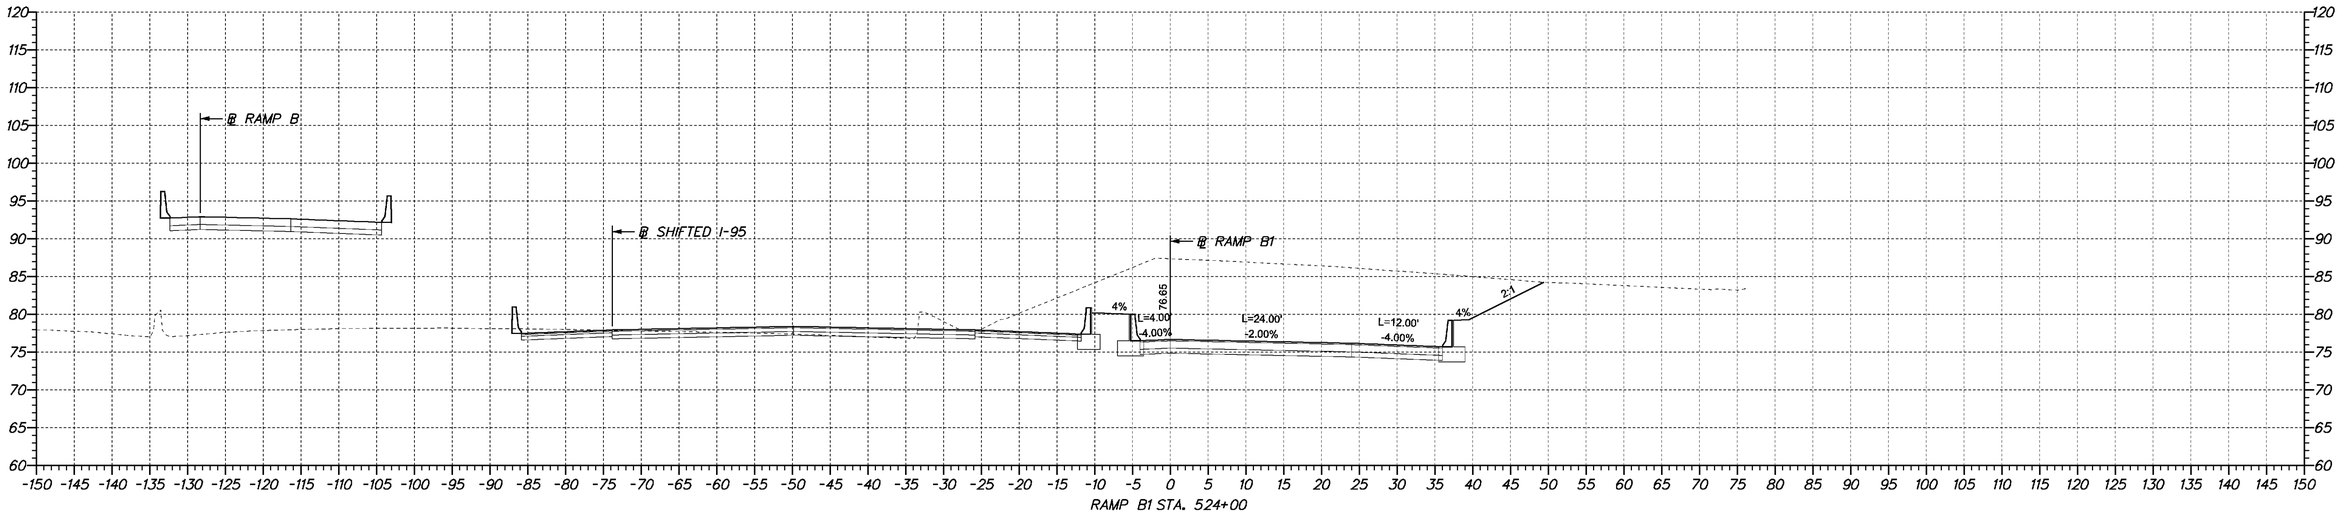

RAMP B1 STA. 524+00

4/23/2009 10:50:45 AM
M:\PROJECTS\2003\03059_DELTRNPK\SRMALL\CADD\2809003\PLANS\CP09_SR1.DGN

DELAWARE DEPARTMENT OF TRANSPORTATION

ADDENDUMS / REVISIONS	

SCALE
0 10 20 30
FEET

SR1 /I95 INTERCHANGE

CONTRACT	BRIDGE NO.	X
28-090-03	DESIGNED BY:	
COUNTY	CHECKED BY:	
NEW CASTLE		

CROSS SECTIONS

SHEET NO.
126
TOTAL SHTS.
286

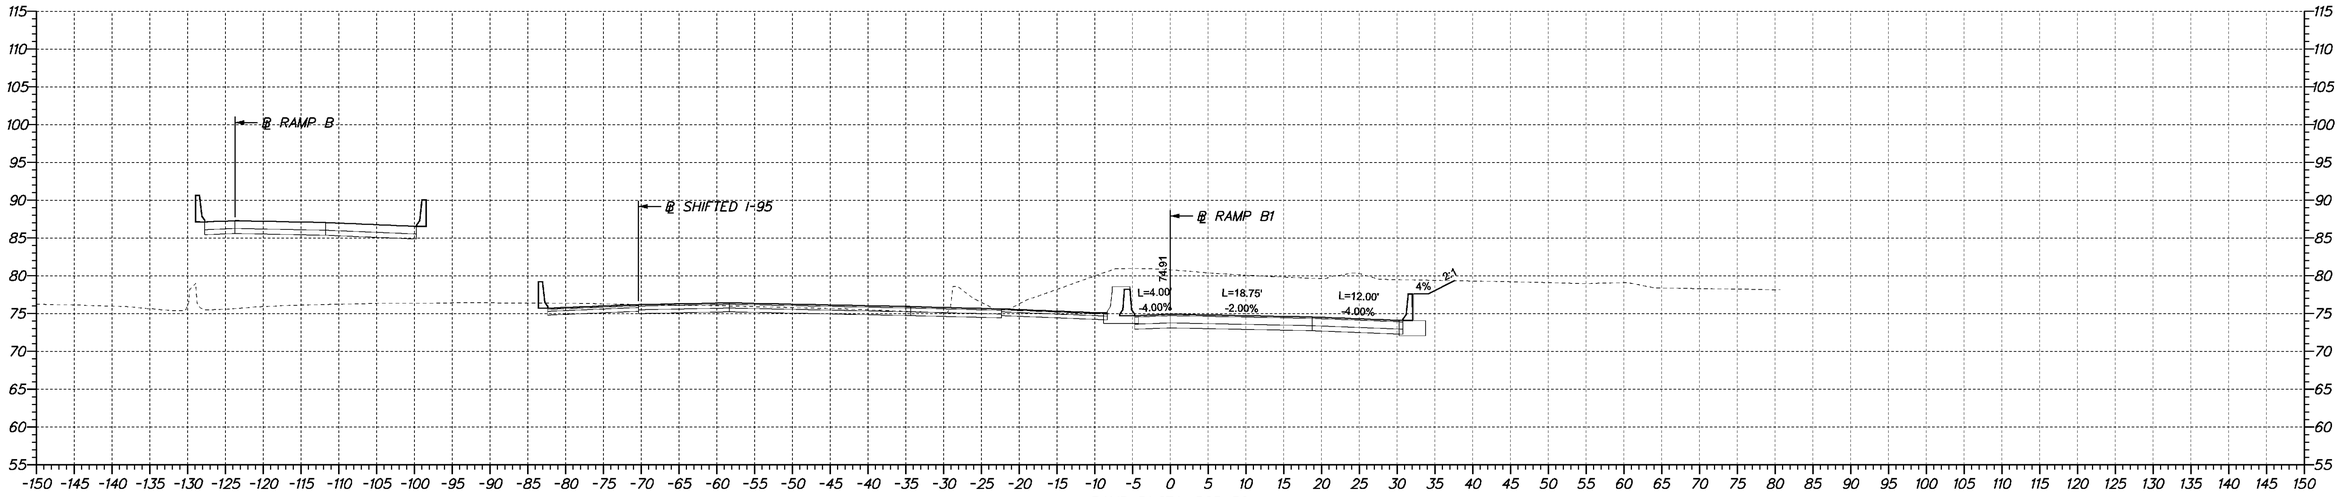

RAMP B1 STA. 525+50

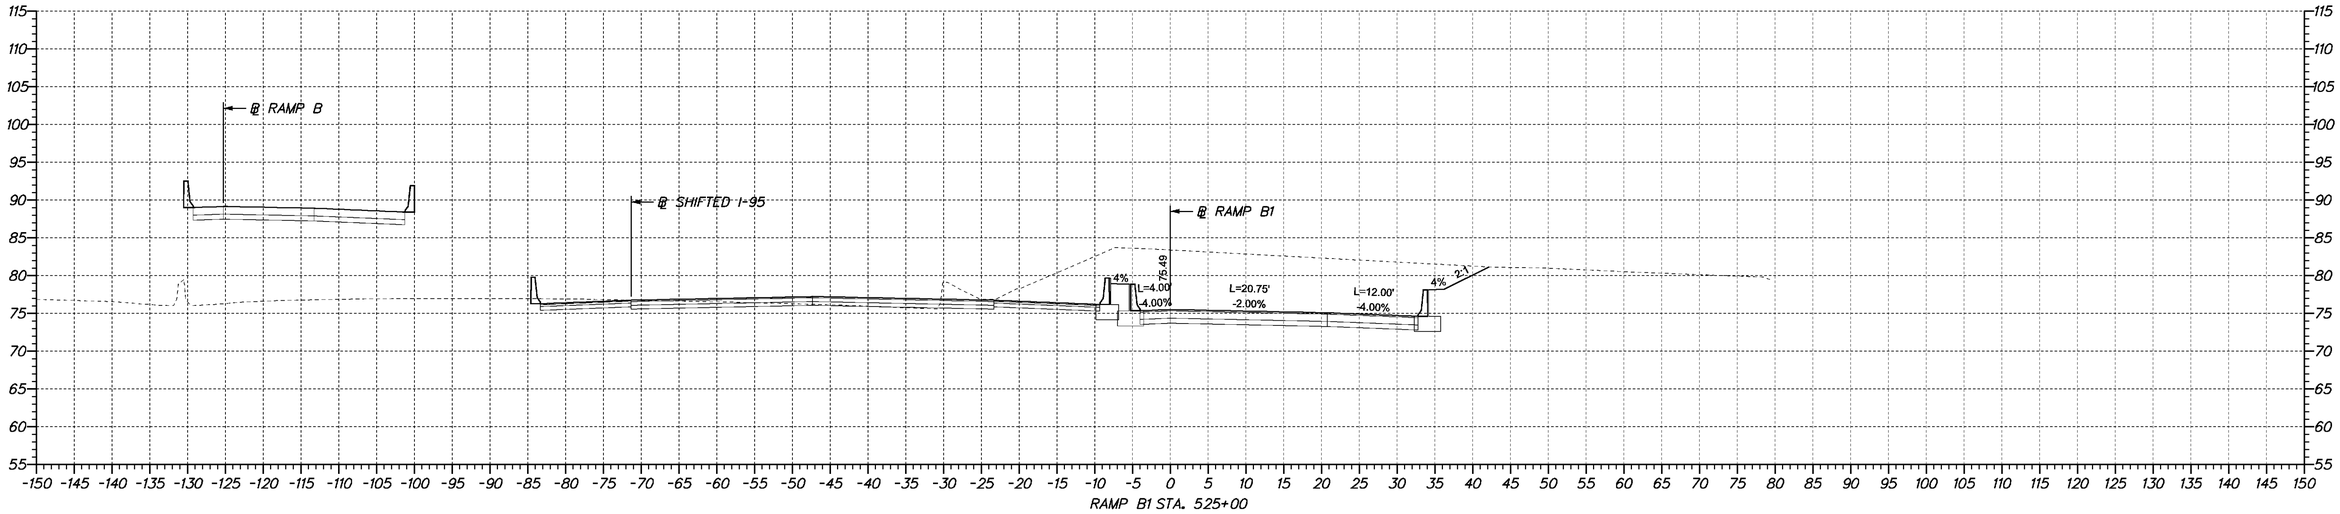

RAMP B1 STA. 525+00

4/23/2009 10:50:45 AM
M:\PROJECTS\2003\03059_DELTRNPK\SRMALL\CADD\2809003\PLANS\CP09_SR1.DGN

DELAWARE
DEPARTMENT OF TRANSPORTATION

ADDENDUMS / REVISIONS	

SCALE
0 10 20 30
FEET

SR1 /I95 INTERCHANGE

CONTRACT	BRIDGE NO.	X
28-090-03	DESIGNED BY:	
COUNTY	CHECKED BY:	
NEW CASTLE		

CROSS SECTIONS

SHEET NO.
127
TOTAL SHTS.
286

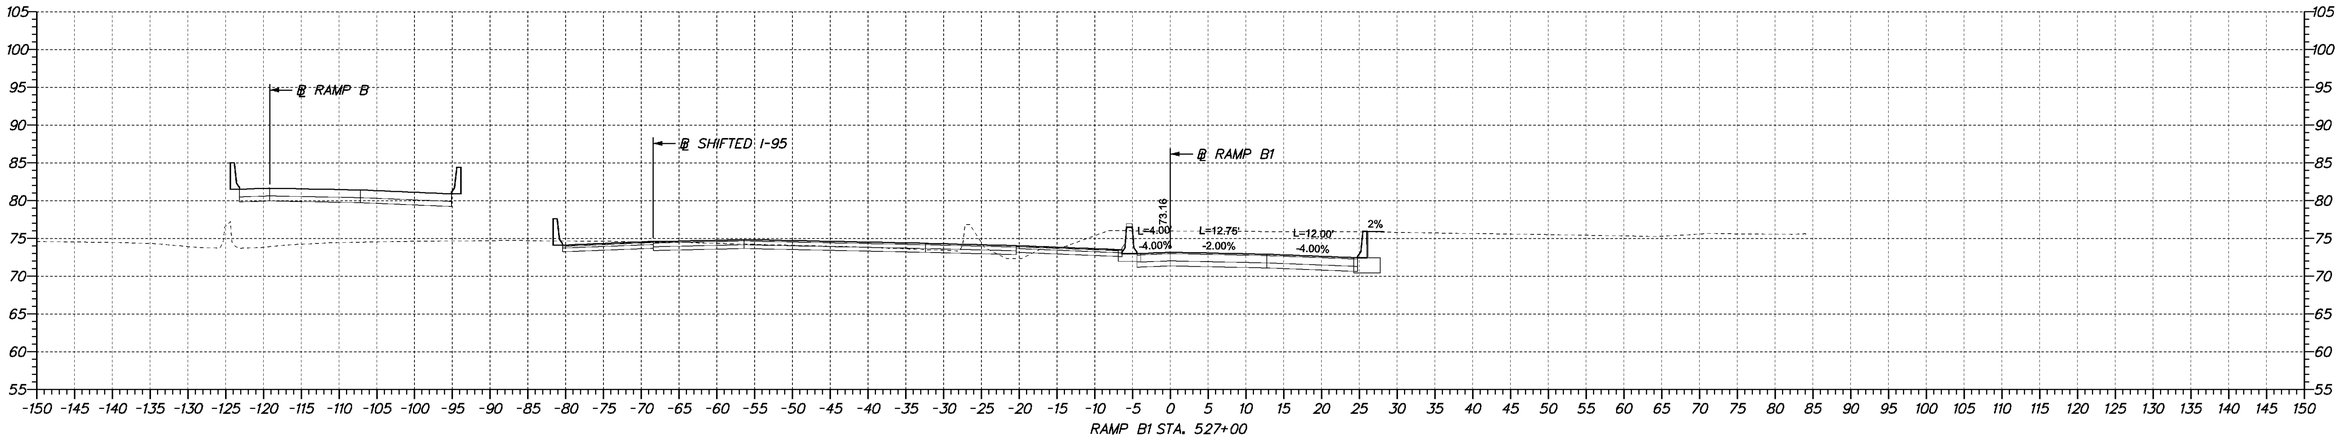

RAMP B1 STA. 527+00

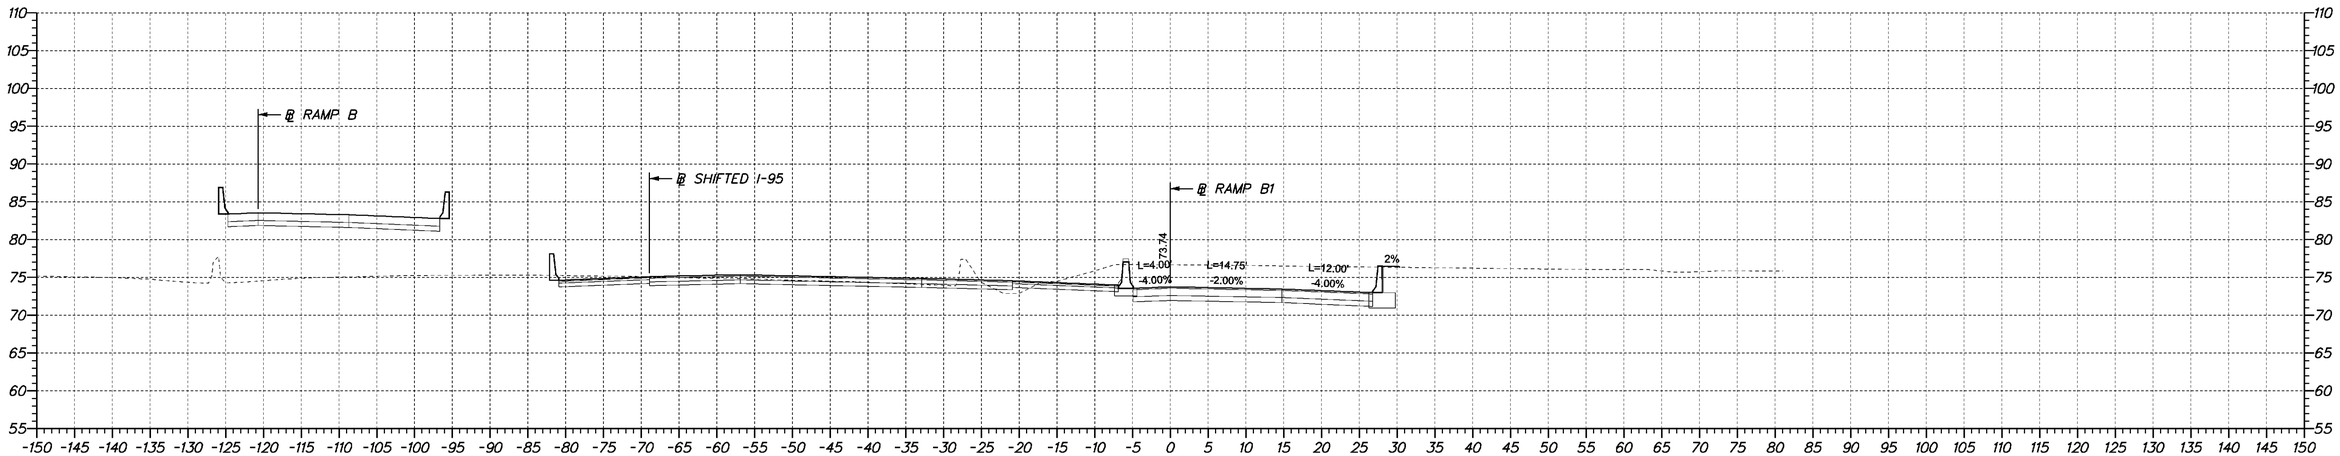

RAMP B1 STA. 526+50

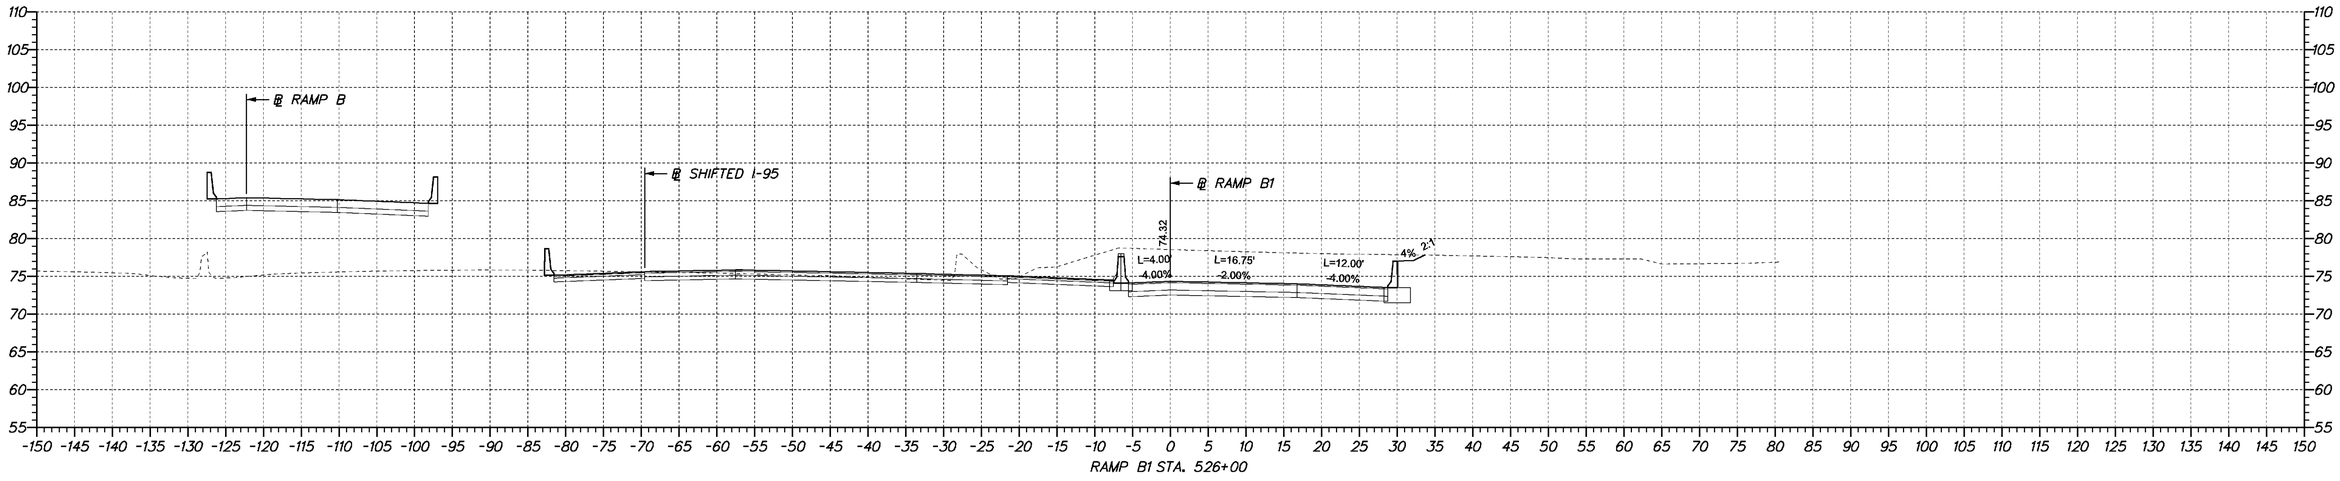

RAMP B1 STA. 526+00

4/23/2009 10:50:45 AM
M:\PROJECTS\2003\02059_DELTRNPK\SRIMALL\CADD\2809003\PLANS\CP09_SR1.DGN

DELAWARE DEPARTMENT OF TRANSPORTATION

ADDENDUMS / REVISIONS	

SCALE
0 10 20 30
FEET

SR1 /I95 INTERCHANGE

CONTRACT	28-090-03	BRIDGE NO.	X
COUNTY	NEW CASTLE	DESIGNED BY:	
		CHECKED BY:	

CROSS SECTIONS

SHEET NO.	128
TOTAL SHTS.	286

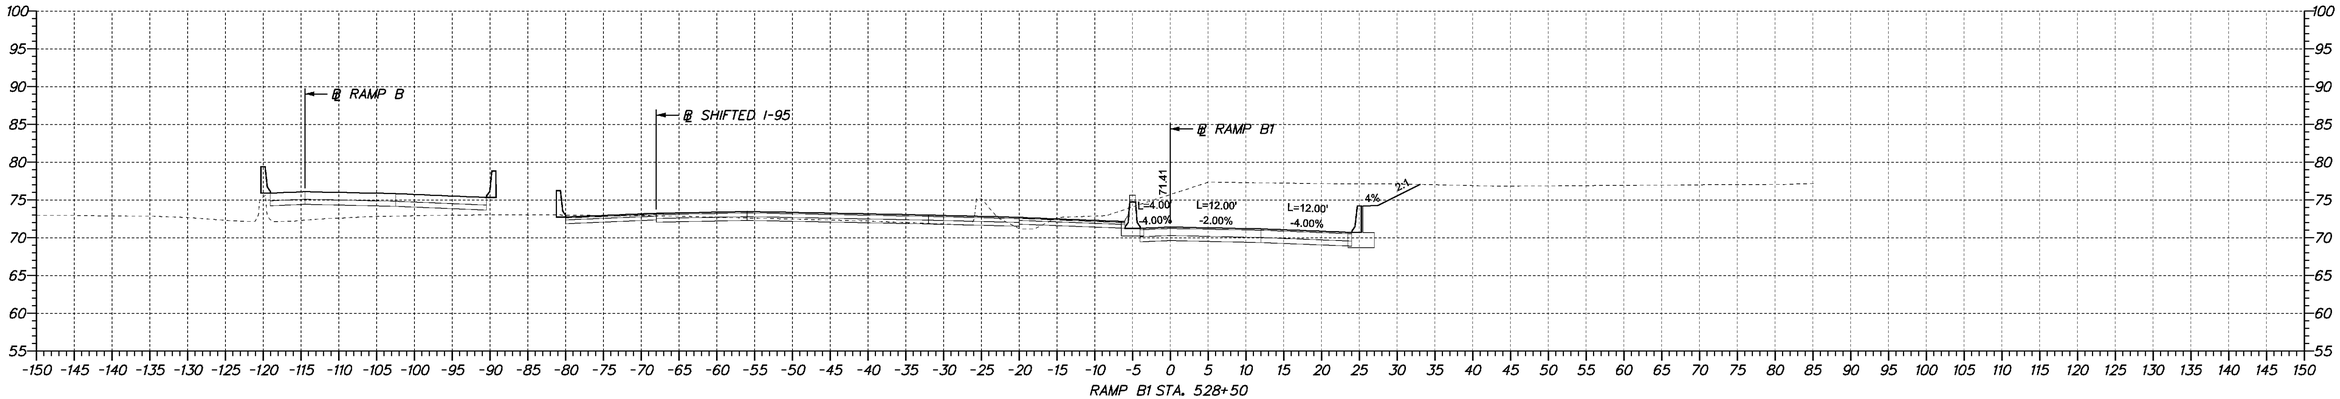

RAMP B1 STA. 528+50

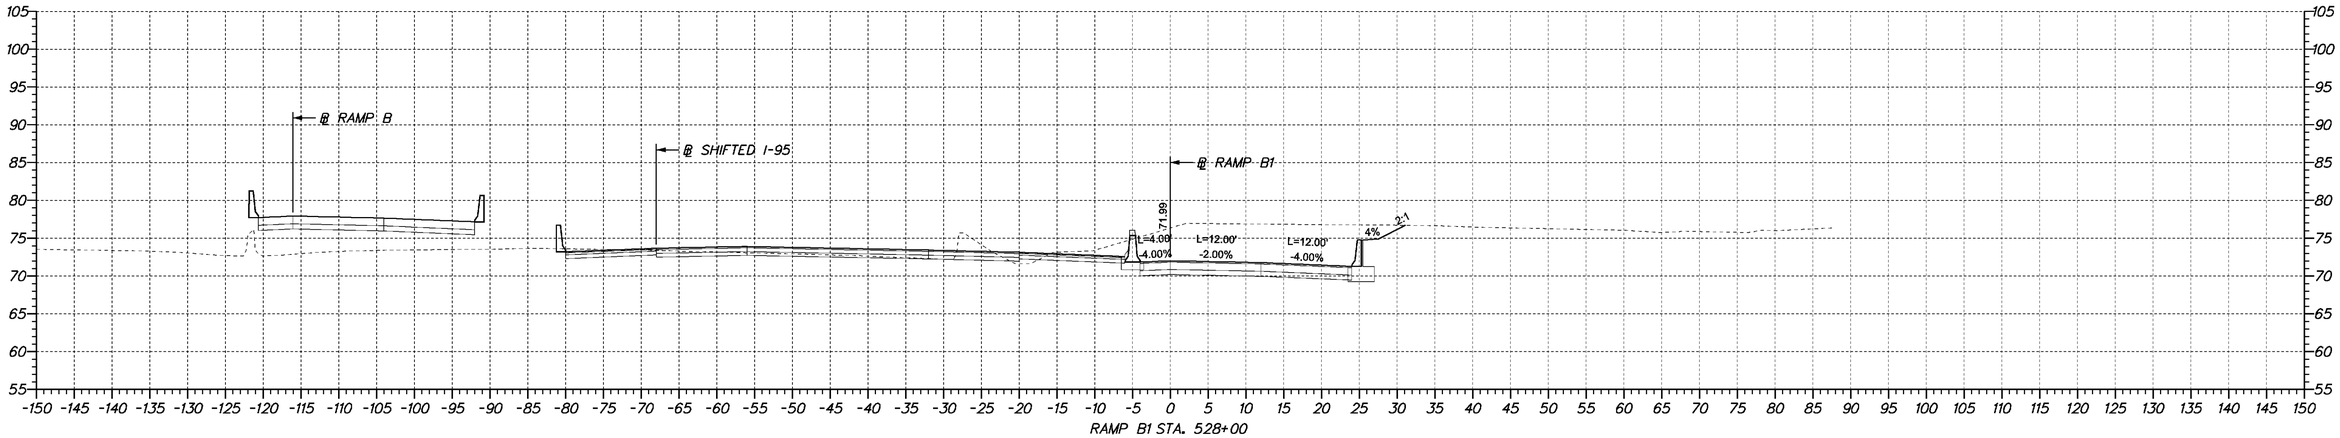

RAMP B1 STA. 528+00

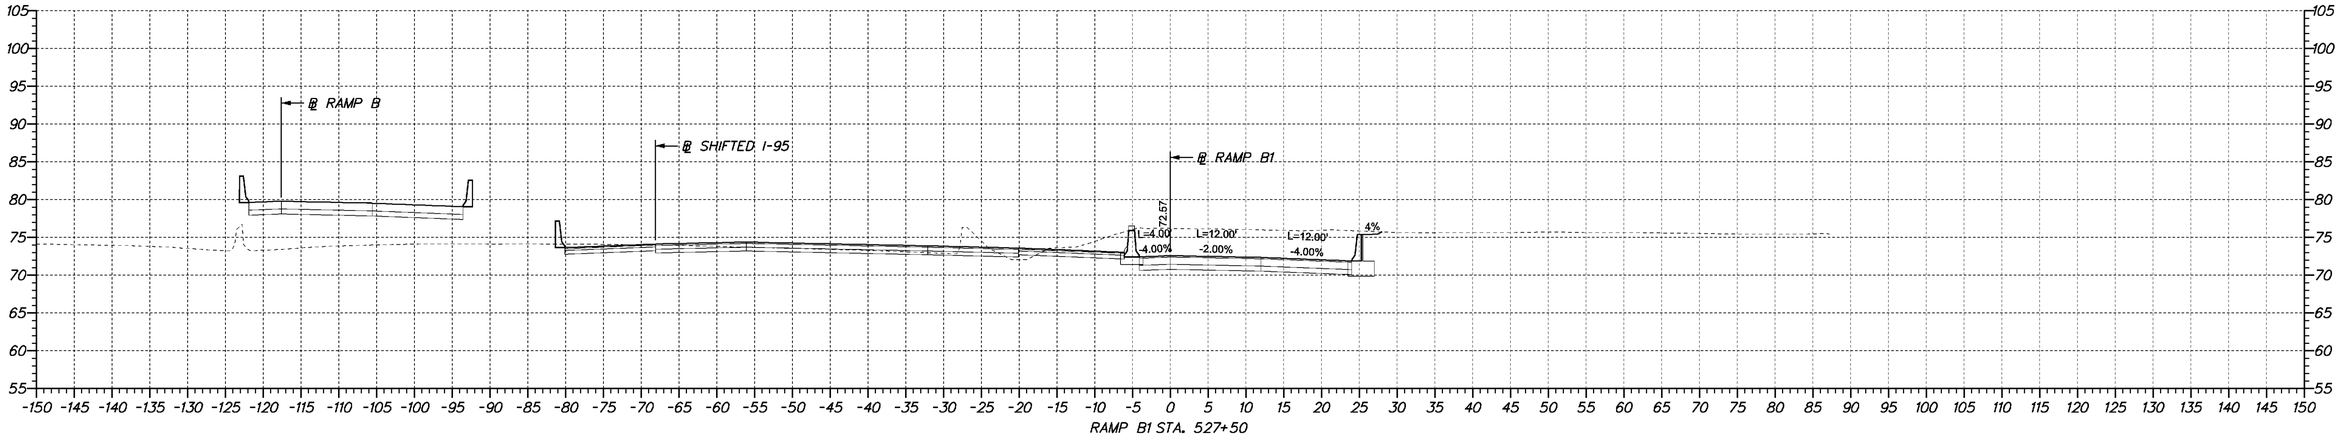

RAMP B1 STA. 527+50

4/23/2009 10:50:45 AM
M:\PROJECTS\2003\03059_DELTRNPK\SR1MALL\CADD\2809003\PLANS\CP09_SR1.DGN

DELAWARE DEPARTMENT OF TRANSPORTATION

ADDENDUMS / REVISIONS	

SCALE
0 10 20 30
FEET

SR1 /I95 INTERCHANGE

CONTRACT	BRIDGE NO.	X
28-090-03	DESIGNED BY:	
COUNTY	CHECKED BY:	
NEW CASTLE		

CROSS SECTIONS

SHEET NO.
129
TOTAL SHTS.
286

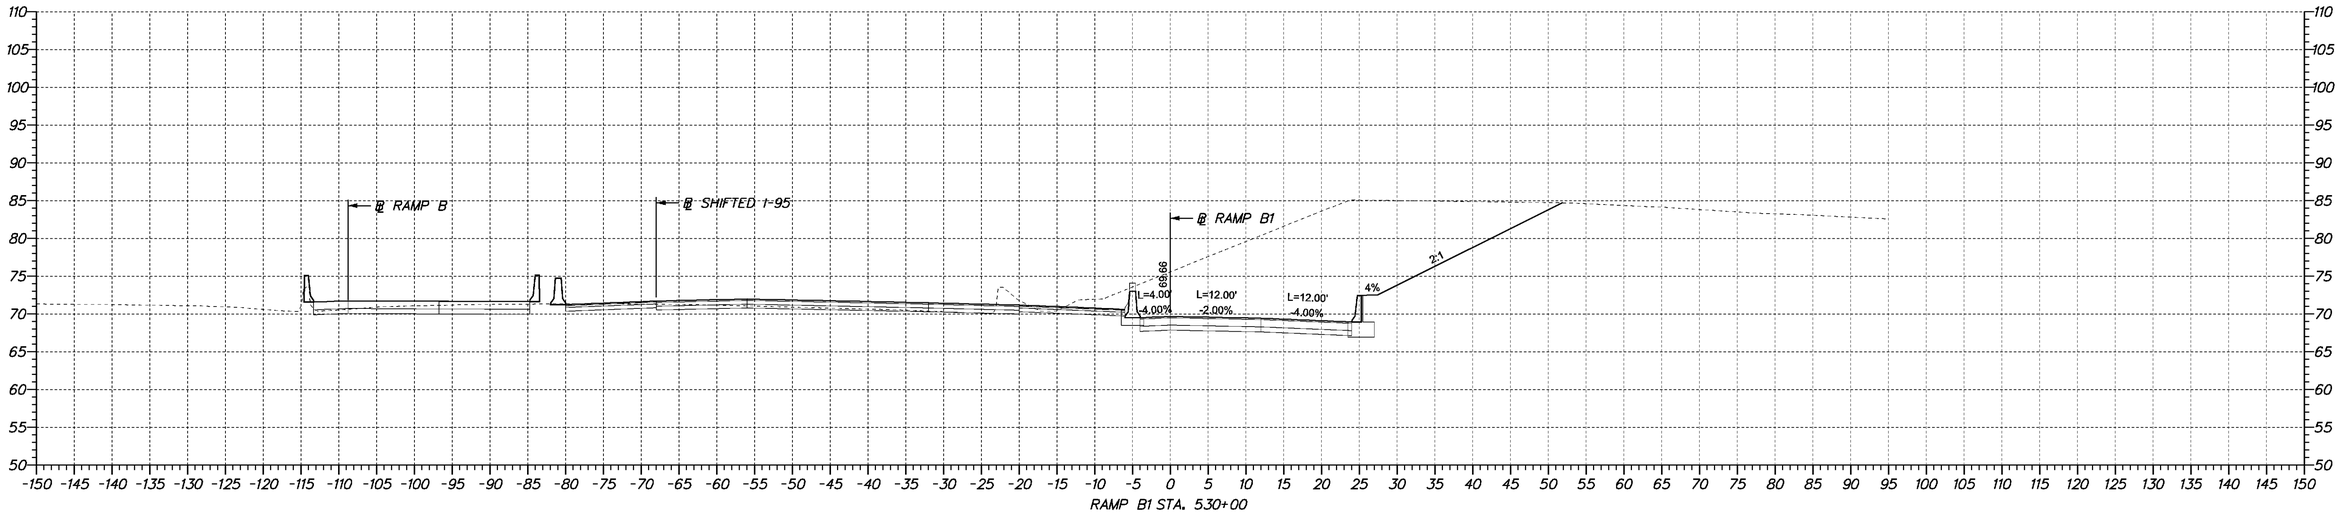

RAMP B1 STA. 530+00

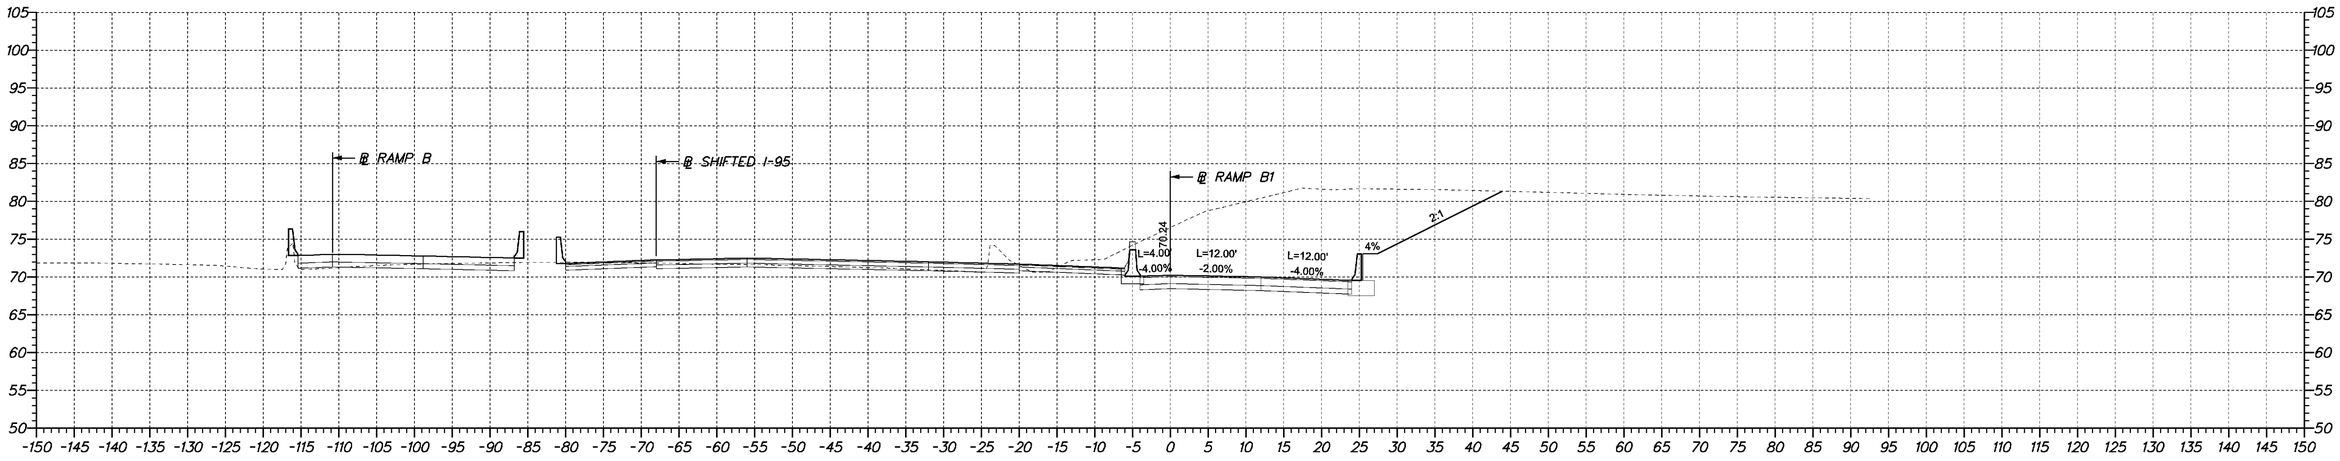

RAMP B1 STA. 529+50

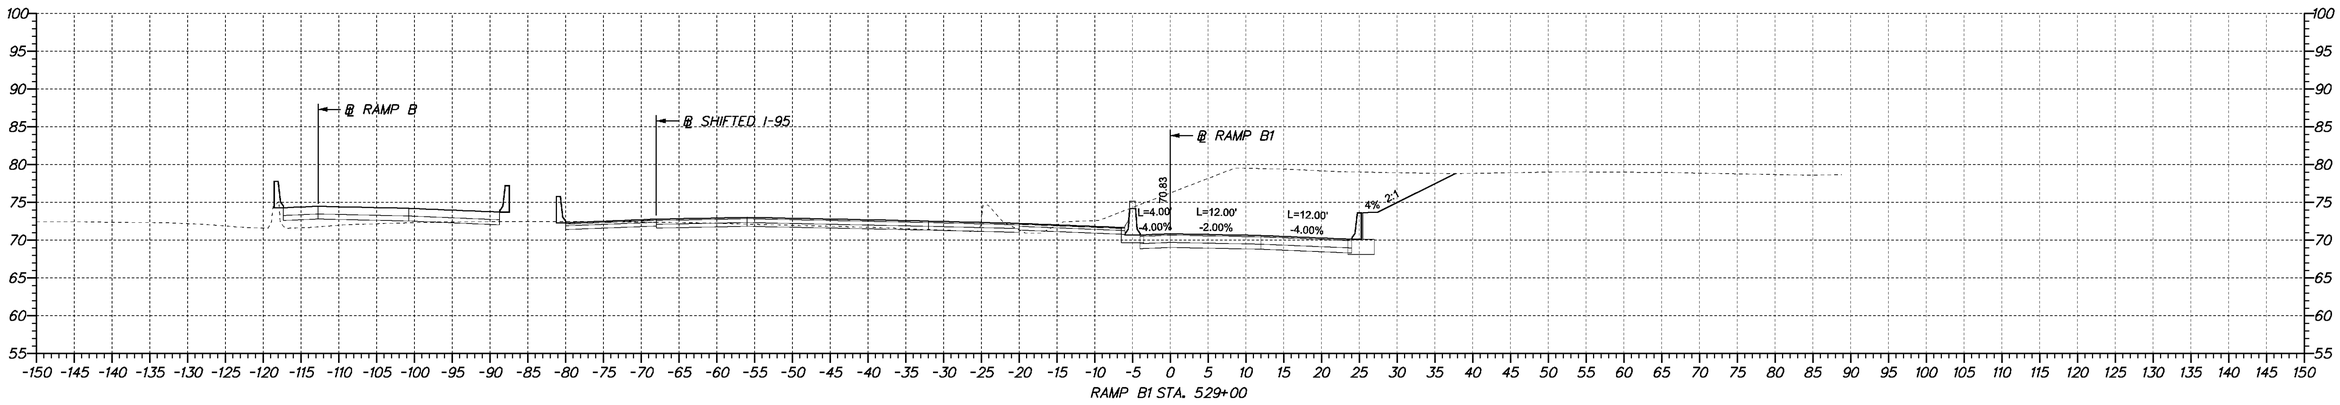

RAMP B1 STA. 529+00

DELAWARE DEPARTMENT OF TRANSPORTATION	ADDENDUMS / REVISIONS	SCALE 0 10 20 30 FEET	**SR1 /I95 INTERCHANGE**	CONTRACT 28-090-03	BRIDGE NO. X	**CROSS SECTIONS**	SHEET NO. 130
				COUNTY NEW CASTLE	DESIGNED BY:		TOTAL SHTS. 286
					CHECKED BY:		

4/23/2009 10:50:45 AM
M:\PROJECTS\2003\03059_DELTRNPK\SRIMALL\CADD\2809003\PLANS\CP09_SR1.DGN

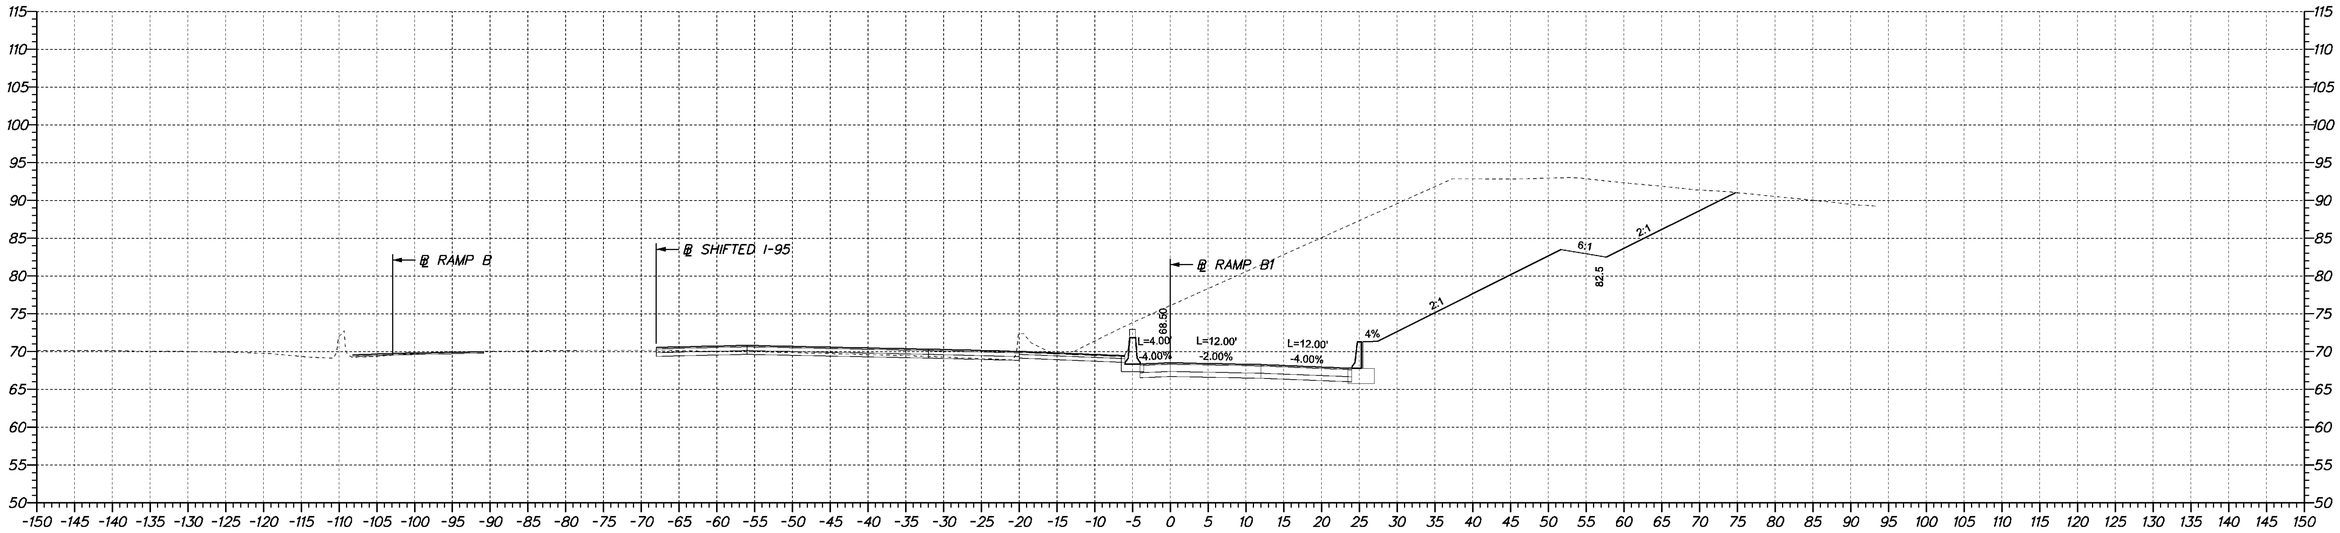

RAMP B1 STA. 531+00

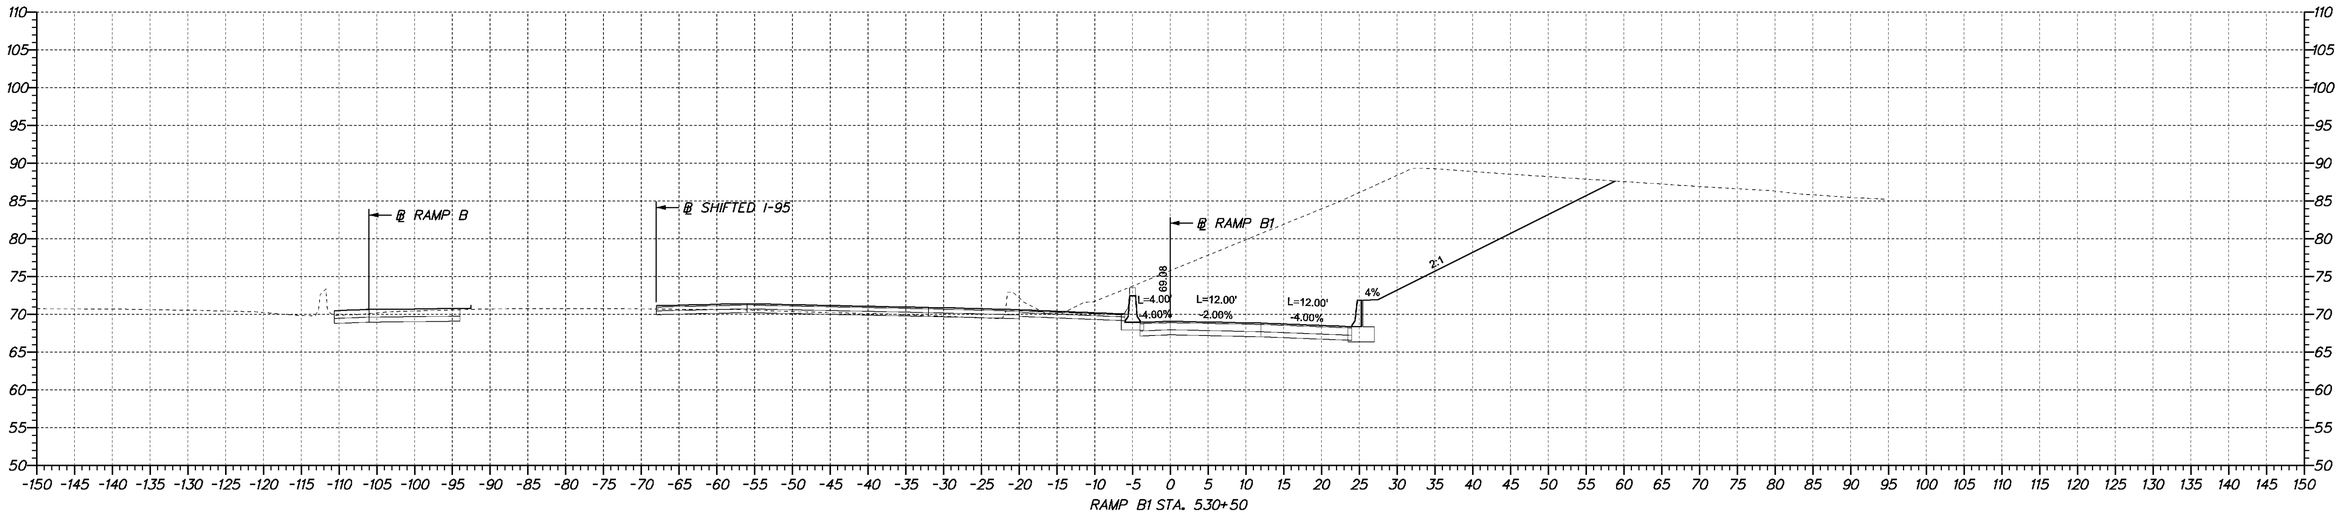

RAMP B1 STA. 530+50

DELAWARE
DEPARTMENT OF TRANSPORTATION

ADDENDUMS / REVISIONS	

SCALE
0 10 20 30
FEET

SR1 /I95 INTERCHANGE

CONTRACT	BRIDGE NO.	X
28-090-03	DESIGNED BY:	
COUNTY	CHECKED BY:	
NEW CASTLE		

CROSS SECTIONS

SHEET NO.
131
TOTAL SHTS.
286

4/23/2009 10:50:45 AM
M:\PROJECTS\2003\0.3059_DELTRNPK\SRTMALL\CADD\2809003\PLANS\CP09_SR1.DGN

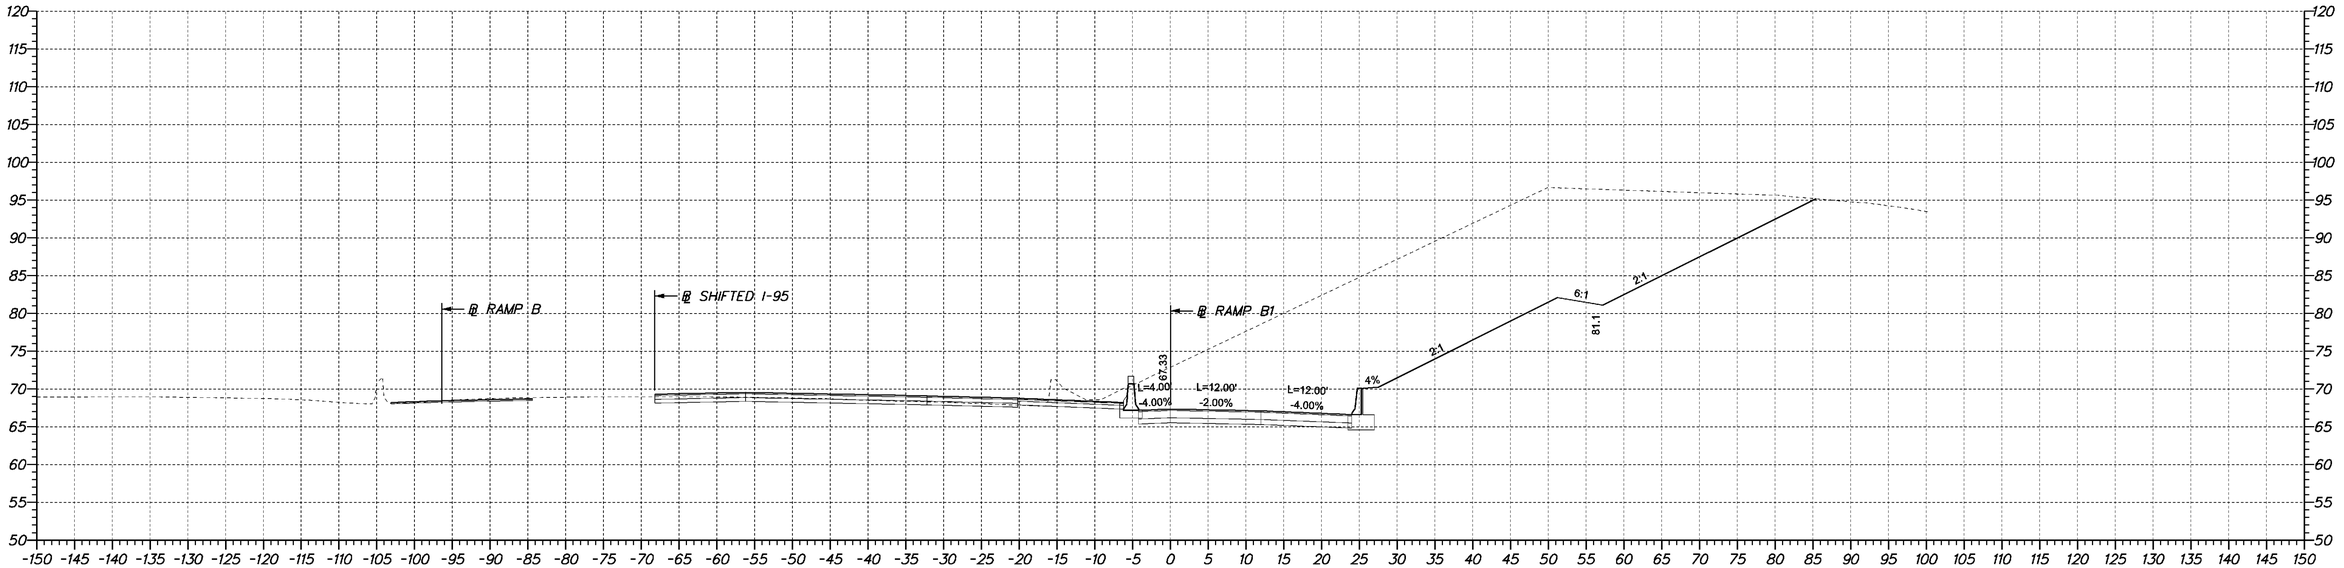

RAMP B1 STA. 532+00

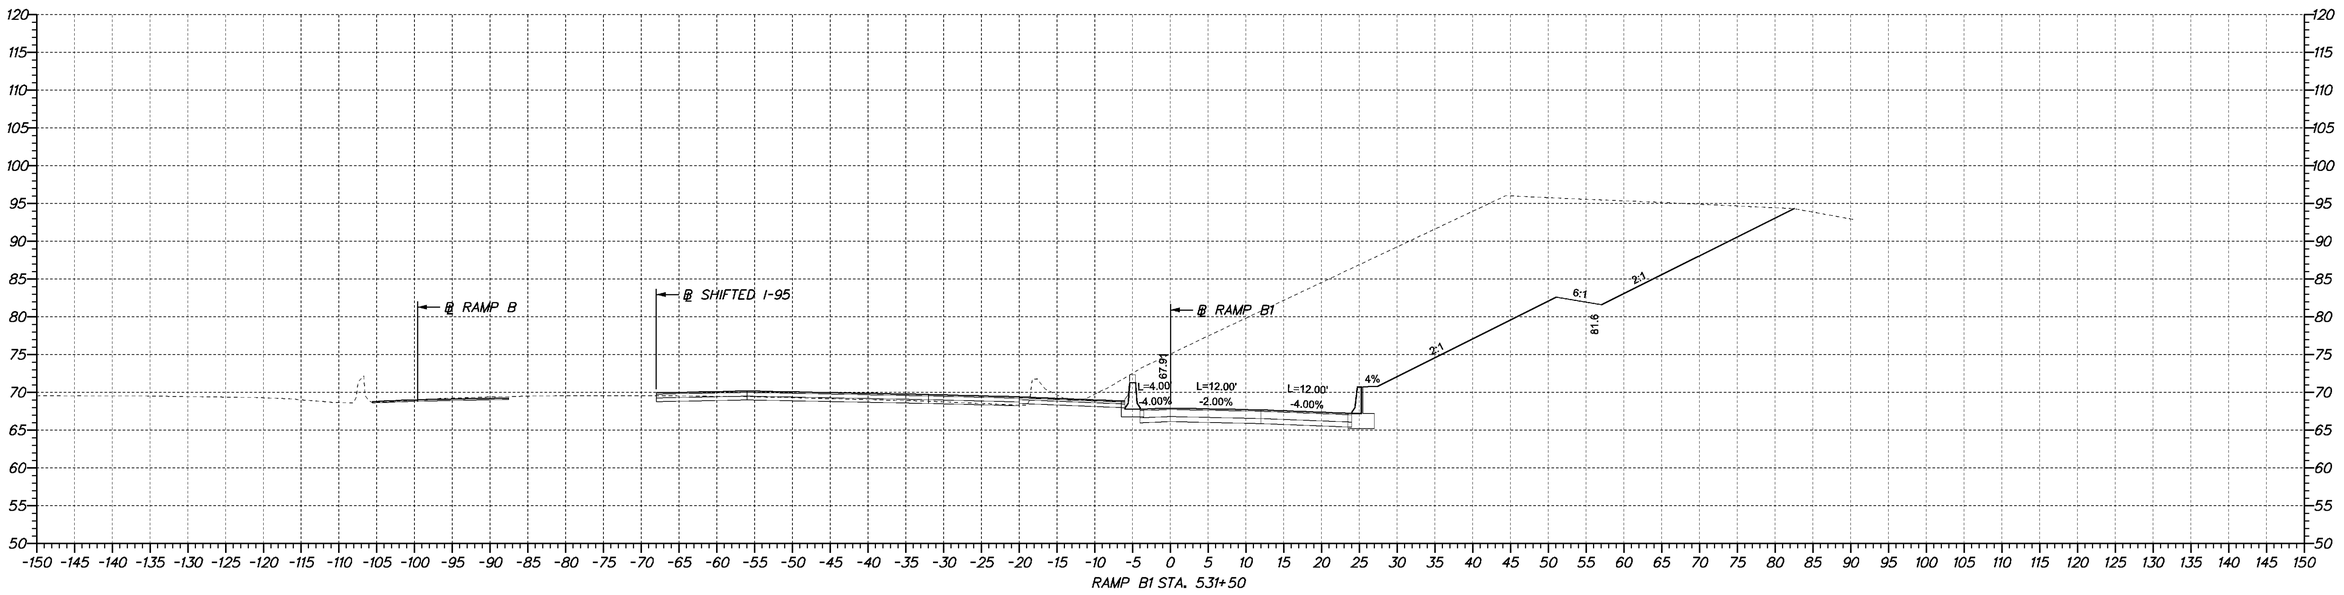

RAMP B1 STA. 531+50

4/23/2009 10:50:45 AM
M:\PROJECTS\2003\03059_DELTRNPK\SR1MALL\CADD\2809003\PLANS\CP09_SR1.DGN

DELAWARE
DEPARTMENT OF TRANSPORTATION

ADDENDUMS / REVISIONS	

SCALE
0 10 20 30
FEET

SR1 /I95 INTERCHANGE

CONTRACT	BRIDGE NO.	X
28-090-03	DESIGNED BY:	
COUNTY	CHECKED BY:	
NEW CASTLE		

CROSS SECTIONS

SHEET NO.
132
TOTAL SHTS.
286

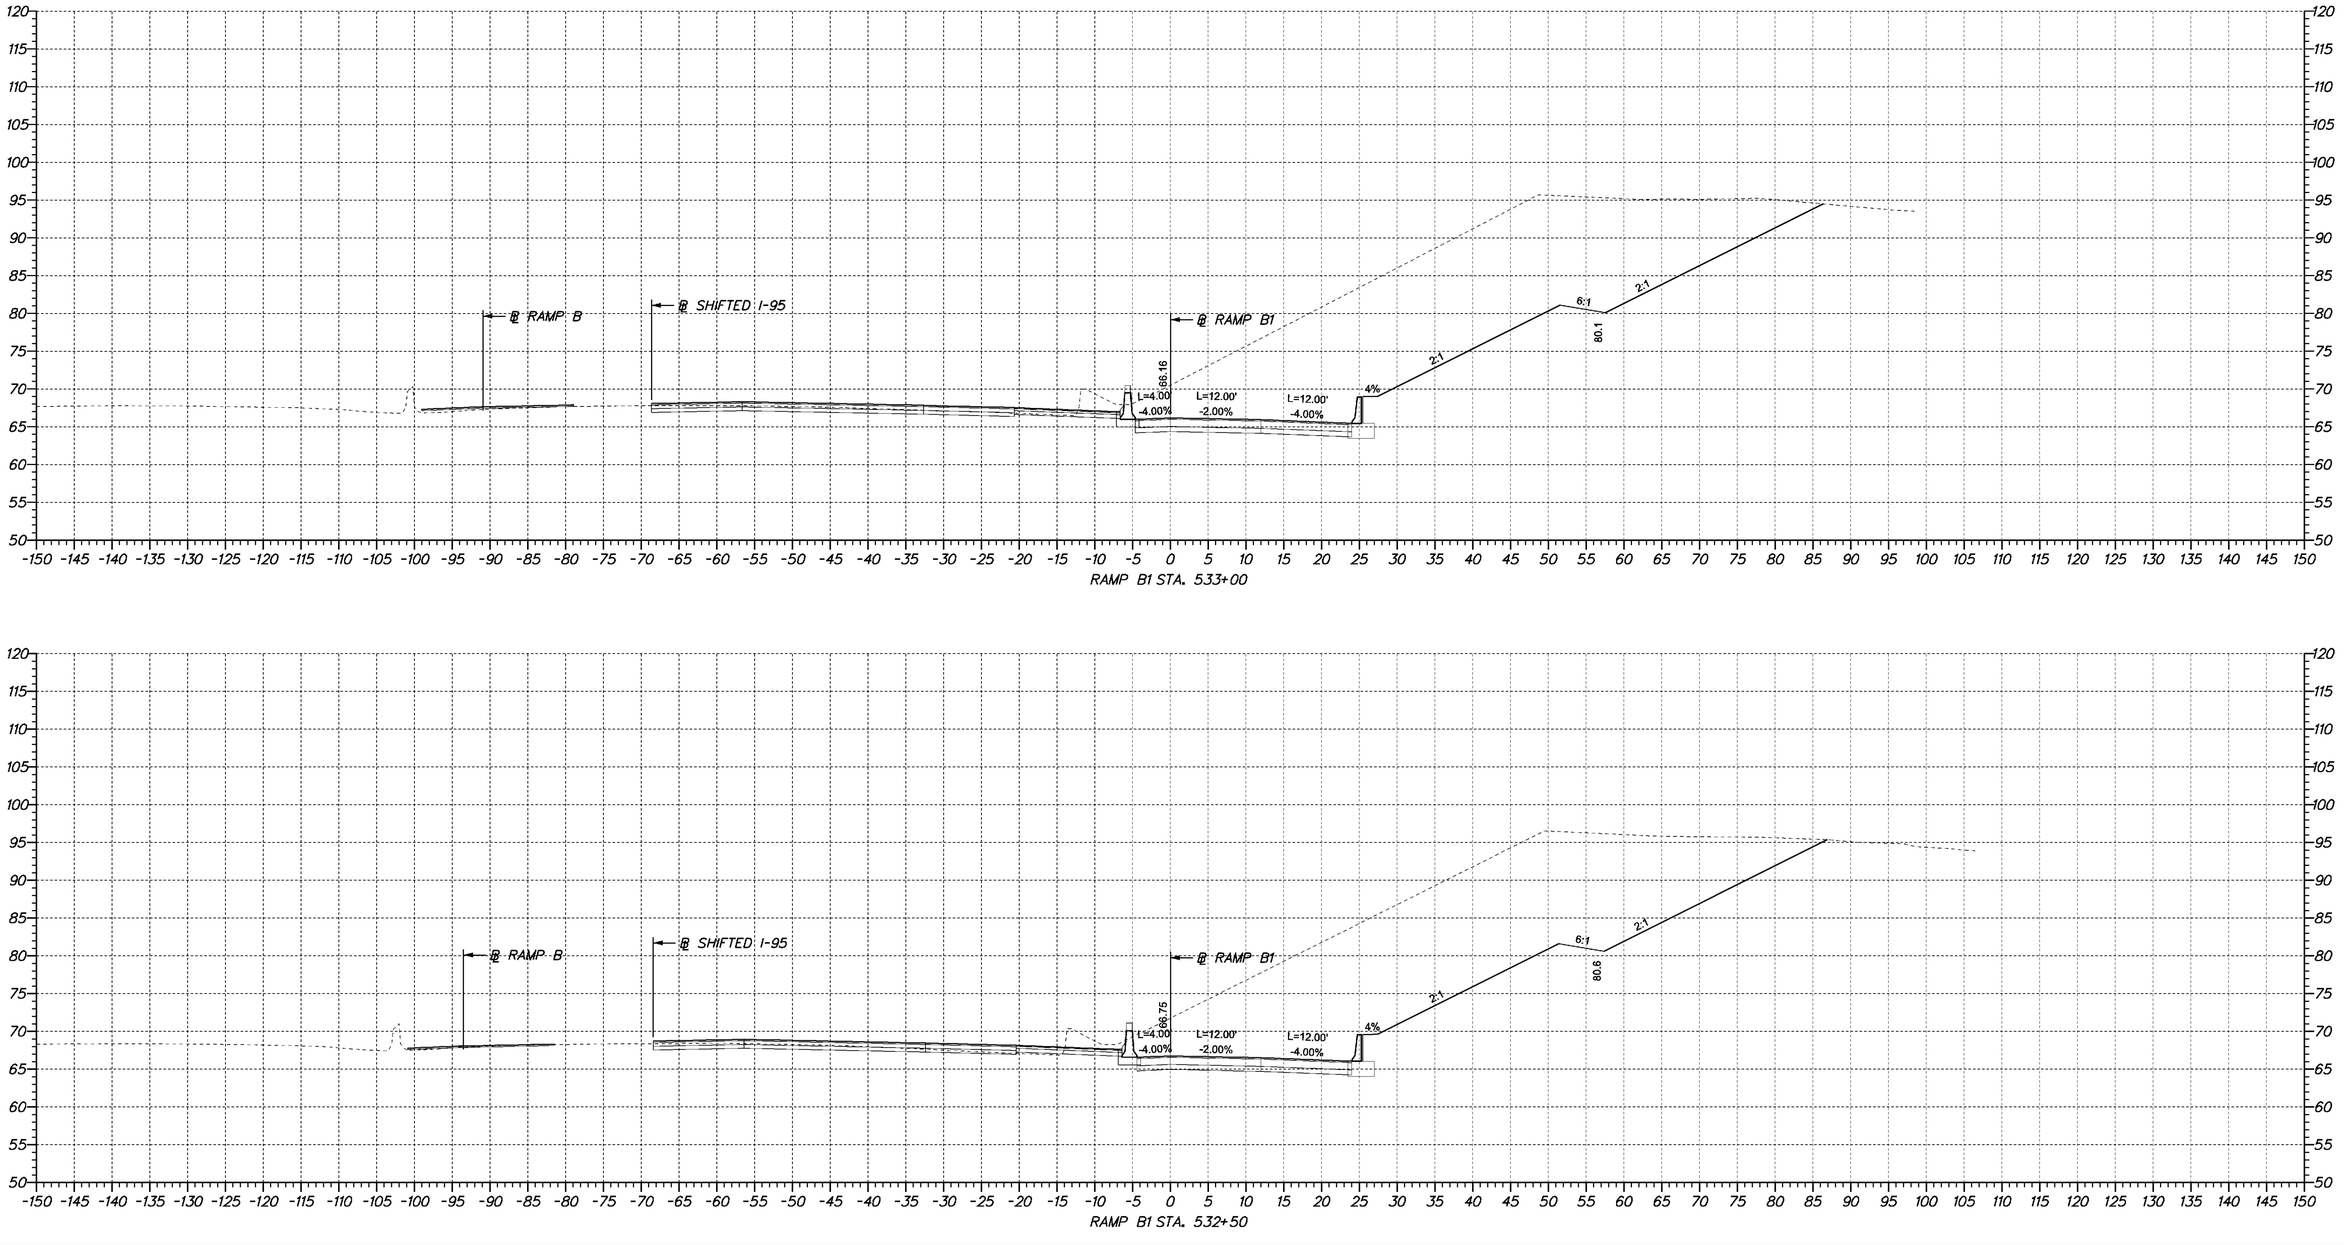

4/23/2009 10:50:45 AM
M:\PROJECTS\2003\03059_DELTRNPK\SR1MALL\CADD\2809003\PLANS\CP09_SR1.DGN

DELAWARE
DEPARTMENT OF TRANSPORTATION

ADDENDUMS / REVISIONS	

SCALE
0 10 20 30
FEET

SR1 /I95 INTERCHANGE

CONTRACT	BRIDGE NO.	X
28-090-03	DESIGNED BY:	
COUNTY	CHECKED BY:	
NEW CASTLE		

CROSS SECTIONS

SHEET NO.
133
TOTAL SHTS.
286

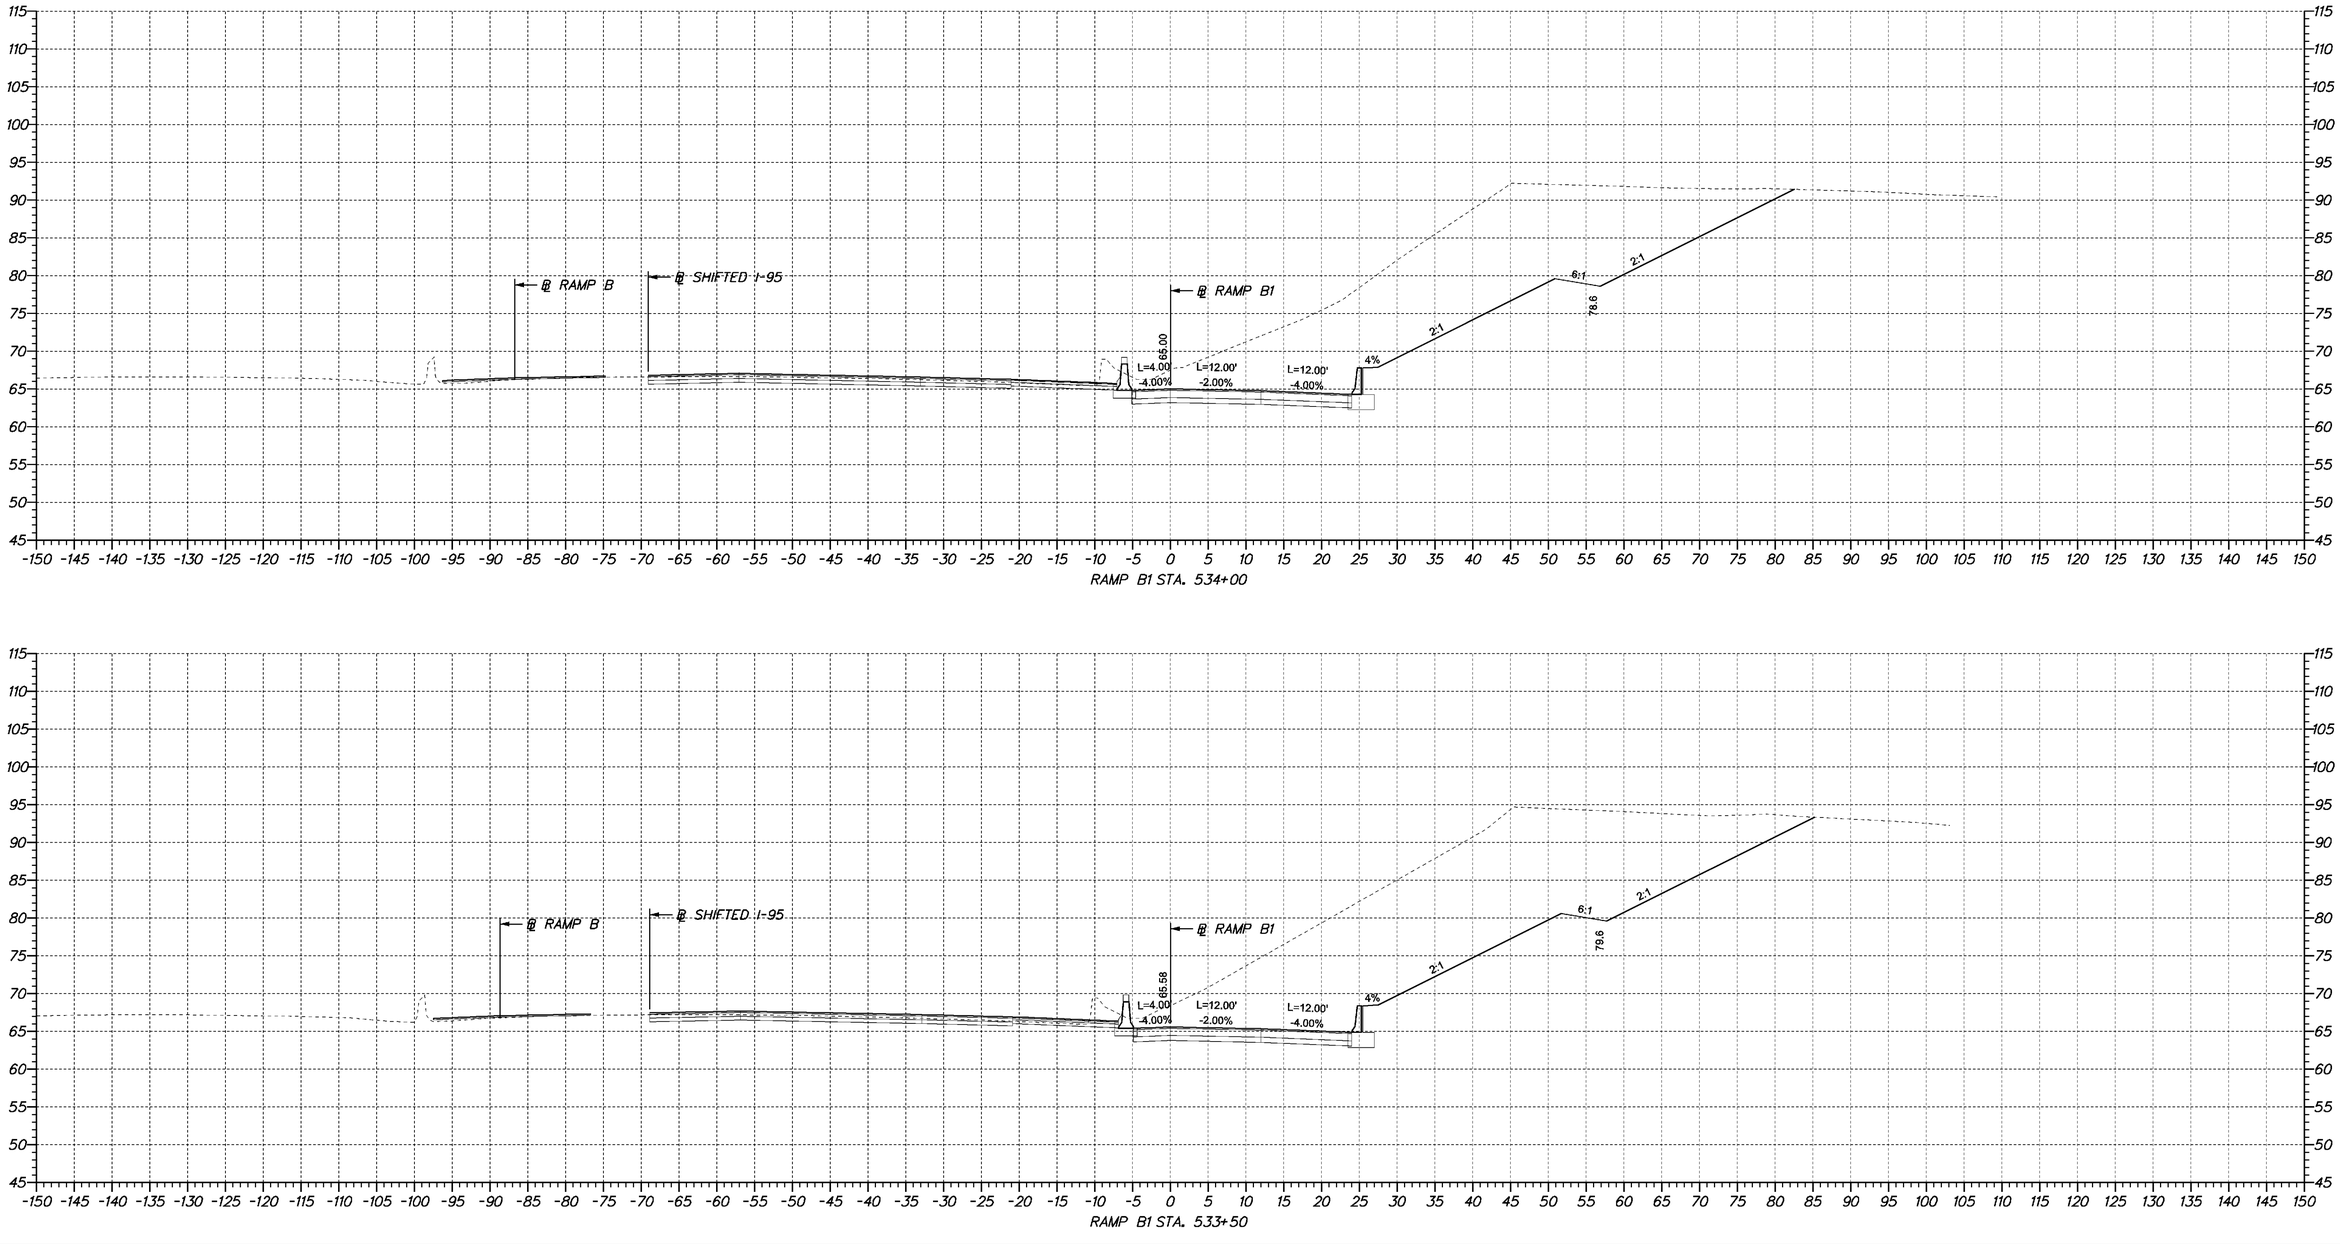

4/23/2009 10:50:45 AM
M:\PROJECTS\2003\03059_DELTRNPK\SR1MALL\CADD\2809003\PLANS\CP09_SR1.DGN

DELAWARE DEPARTMENT OF TRANSPORTATION	ADDENDUMS / REVISIONS	SCALE 0 10 20 30 FEET	**SR1 /I95 INTERCHANGE**	CONTRACT 28-090-03	BRIDGE NO. X	**CROSS SECTIONS**	SHEET NO. 134
				COUNTY NEW CASTLE	DESIGNED BY:		TOTAL SHTS. 286
					CHECKED BY:		

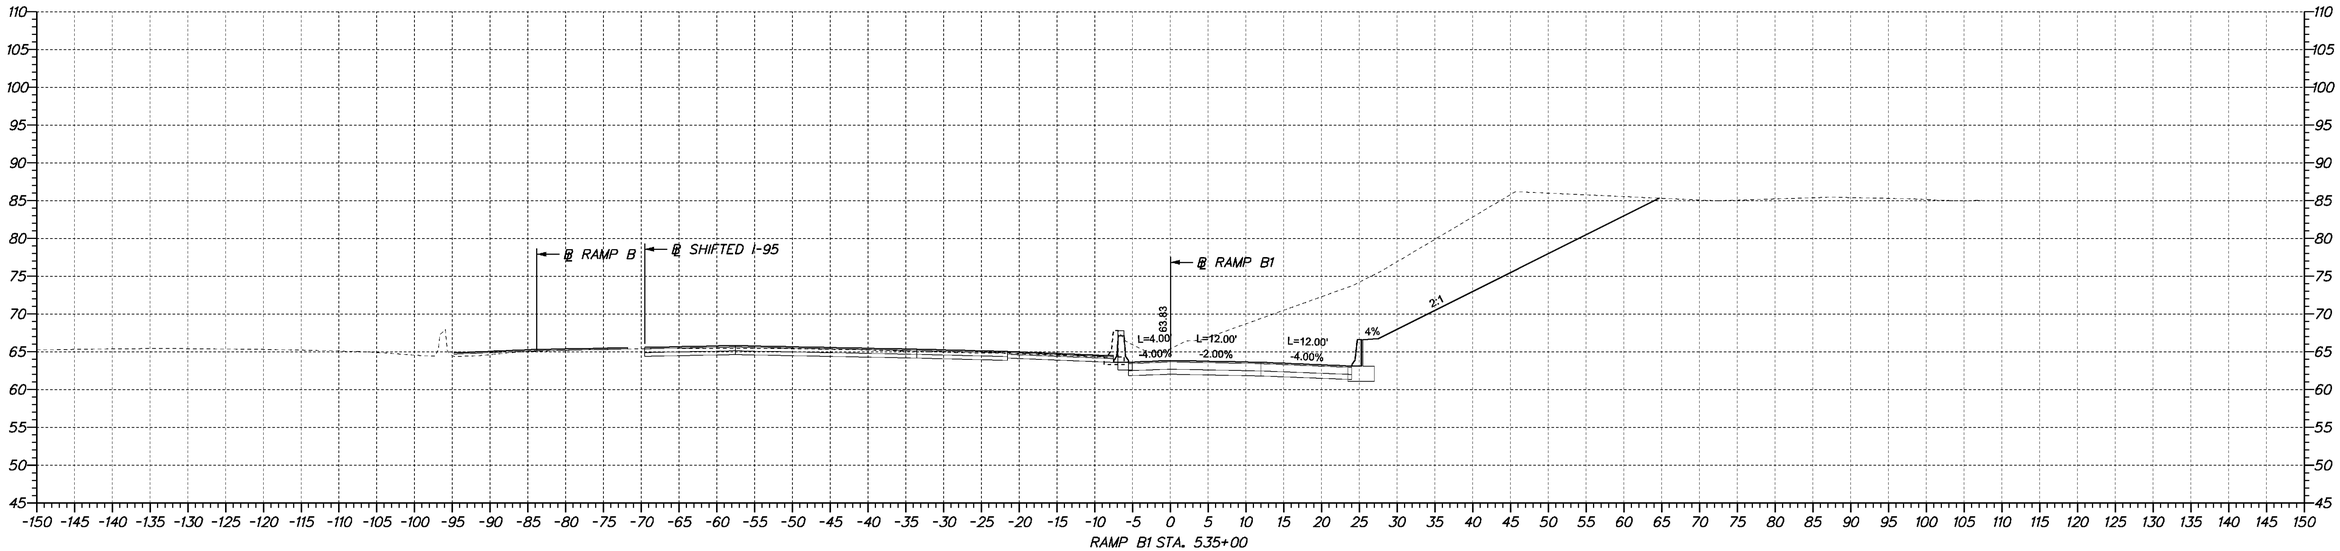

RAMP B1 STA. 5+35+00

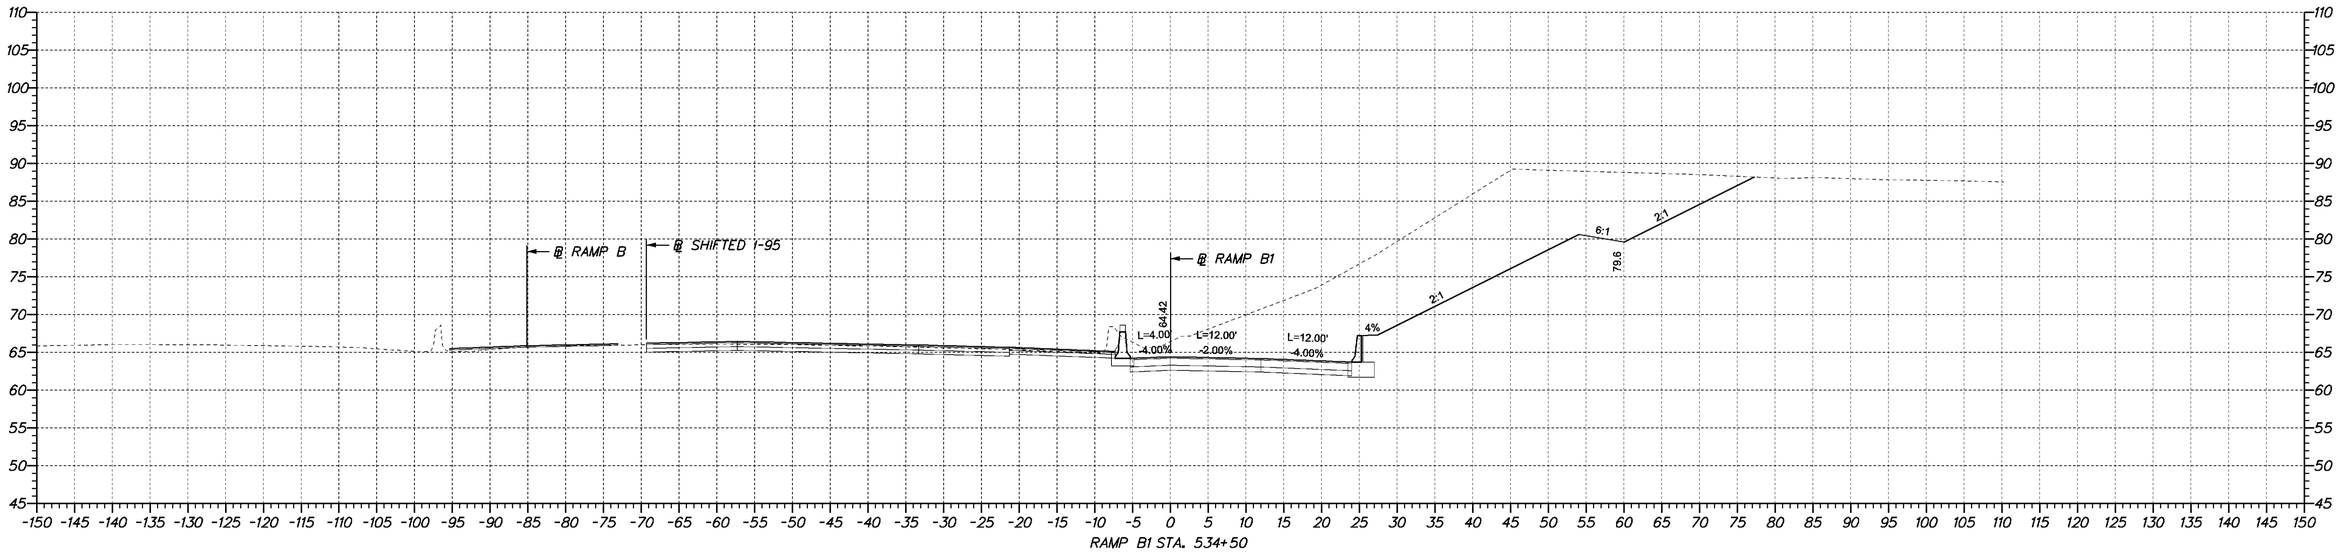

RAMP B1 STA. 5+34+50

4/23/2009 10:50:45 AM
M:\PROJECTS\2003\03059_DELTRNPK\SRMALL\CADD\2809003\PLANS\CP09_SR1.DGN

DELAWARE DEPARTMENT OF TRANSPORTATION	ADDENDUMS / REVISIONS	SCALE 0 10 20 30 FEET	**SR1 /I95 INTERCHANGE**	CONTRACT 28-090-03	BRIDGE NO. X	**CROSS SECTIONS**
				COUNTY NEW CASTLE	DESIGNED BY:	SHEET NO. 135
					CHECKED BY:	TOTAL SHTS. 286

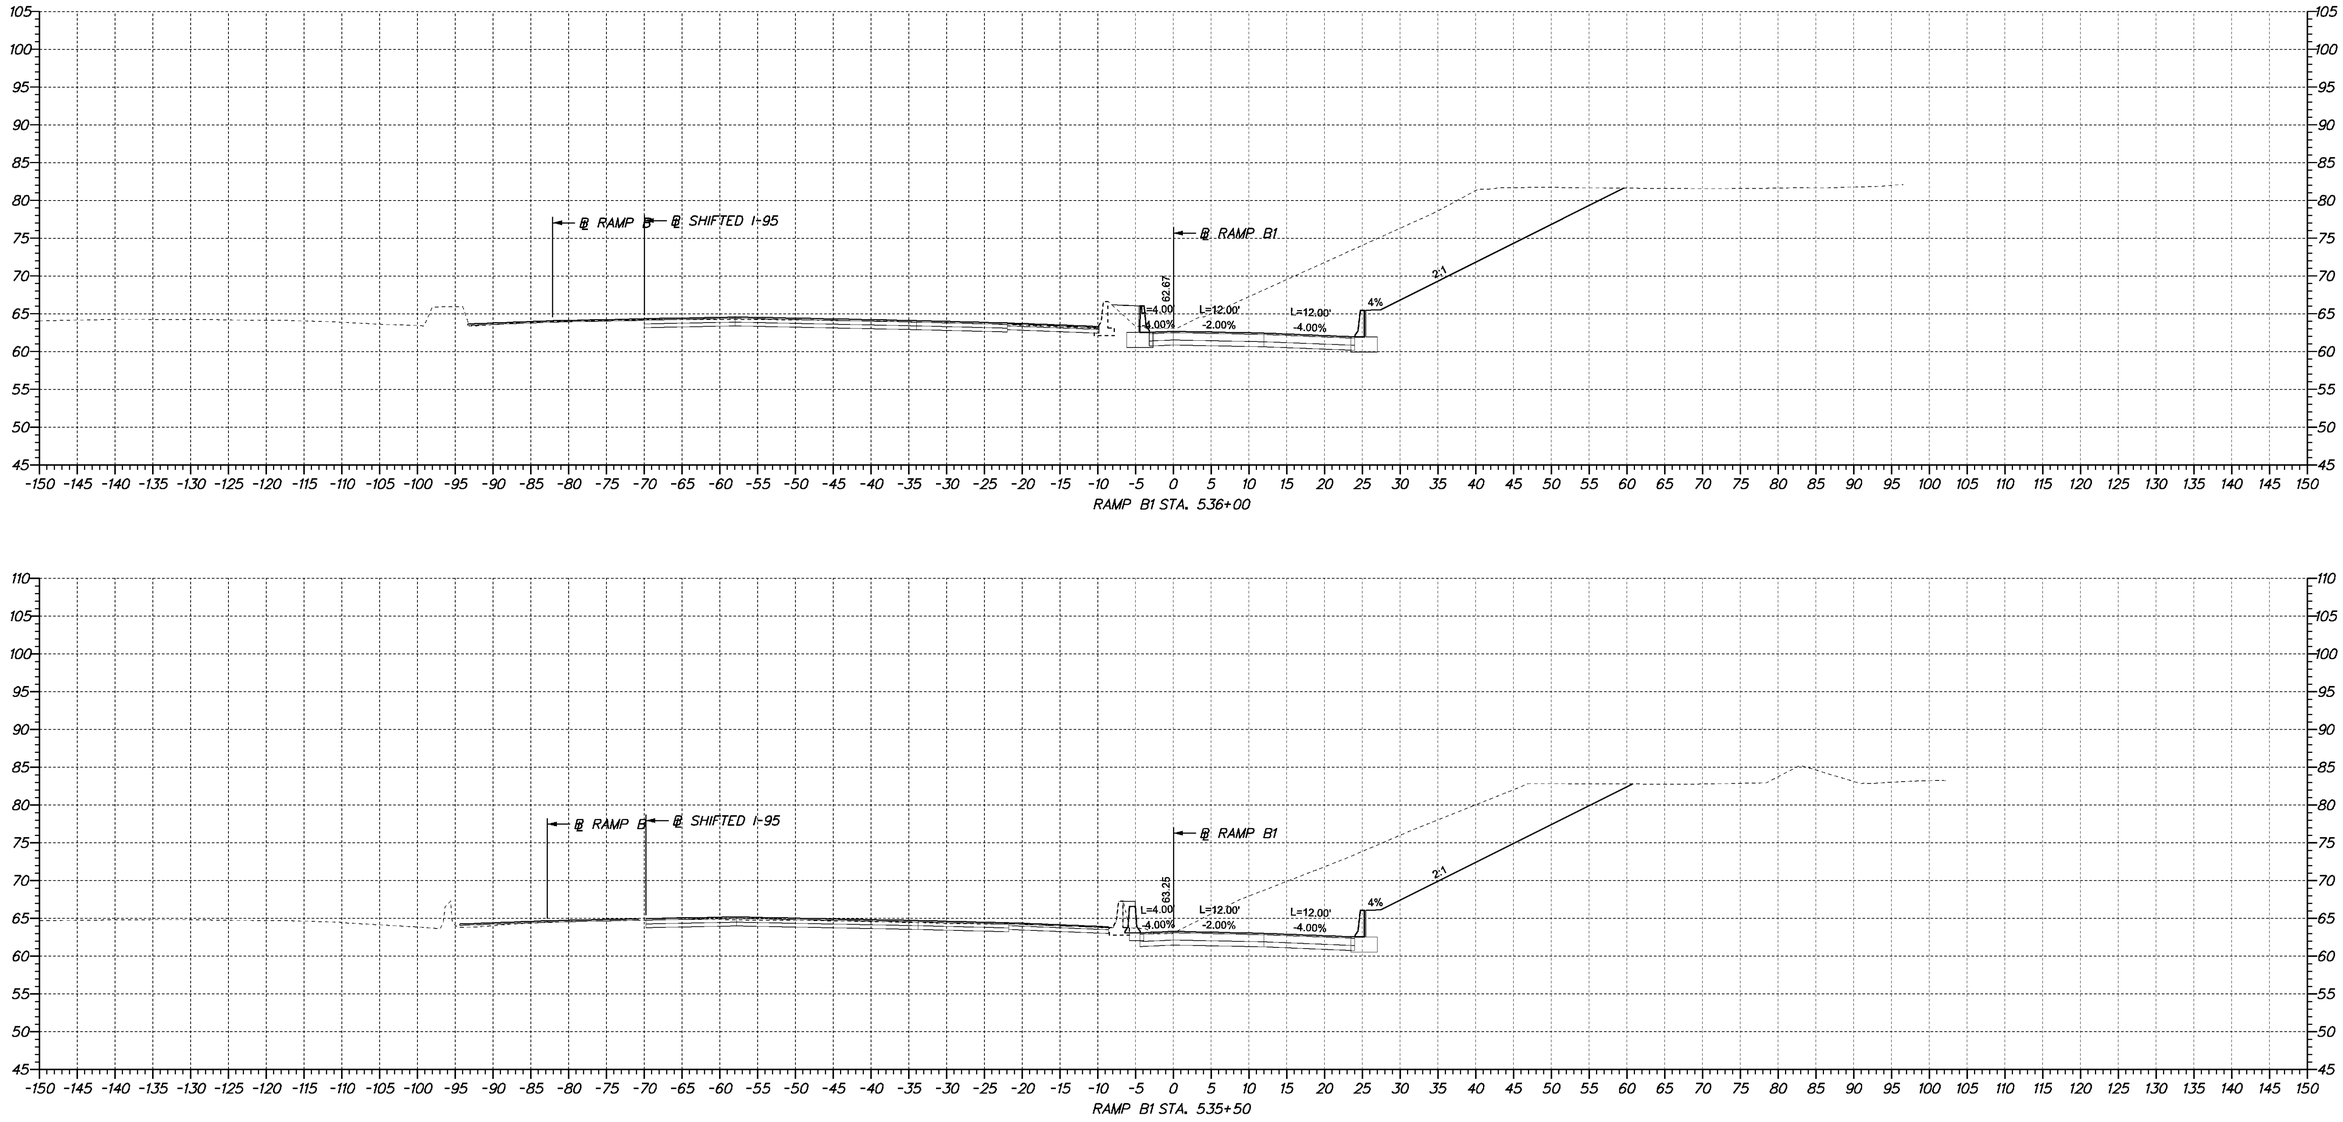

DELAWARE DEPARTMENT OF TRANSPORTATION

ADDENDUMS / REVISIONS	

SCALE
0 10 20 30
FEET

SR1 /I95 INTERCHANGE

CONTRACT	BRIDGE NO.	X
28-090-03	DESIGNED BY:	
COUNTY	CHECKED BY:	
NEW CASTLE		

CROSS SECTIONS

SHEET NO.
136
TOTAL SHTS.
286

4/23/2009 10:50:45 AM
M:\PROJECTS\2003\03059_DELTRNPK\SRIMALL\CADD\2809003\PLANS\CP09_SR1.DGN

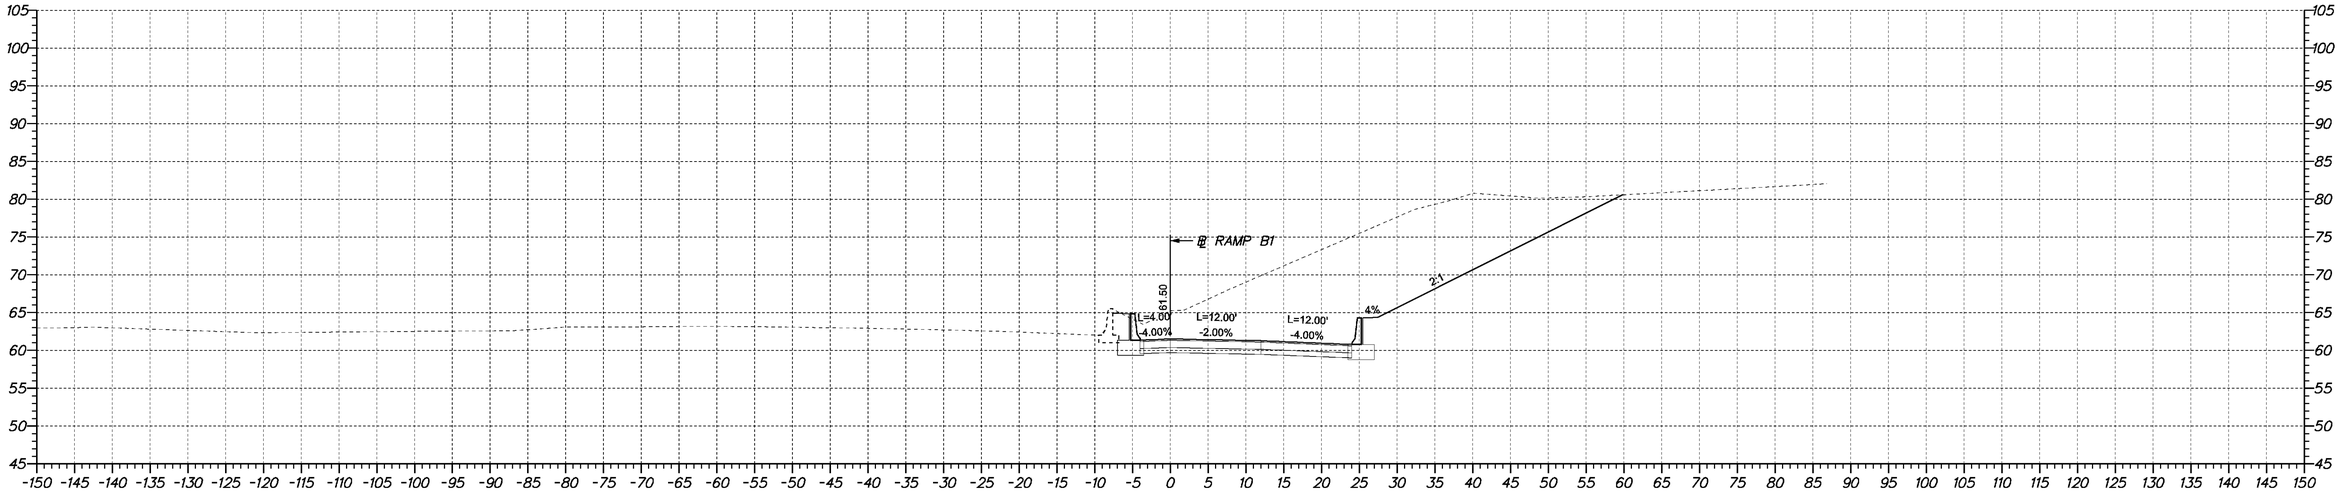

RAMP B1 STA. 537+00

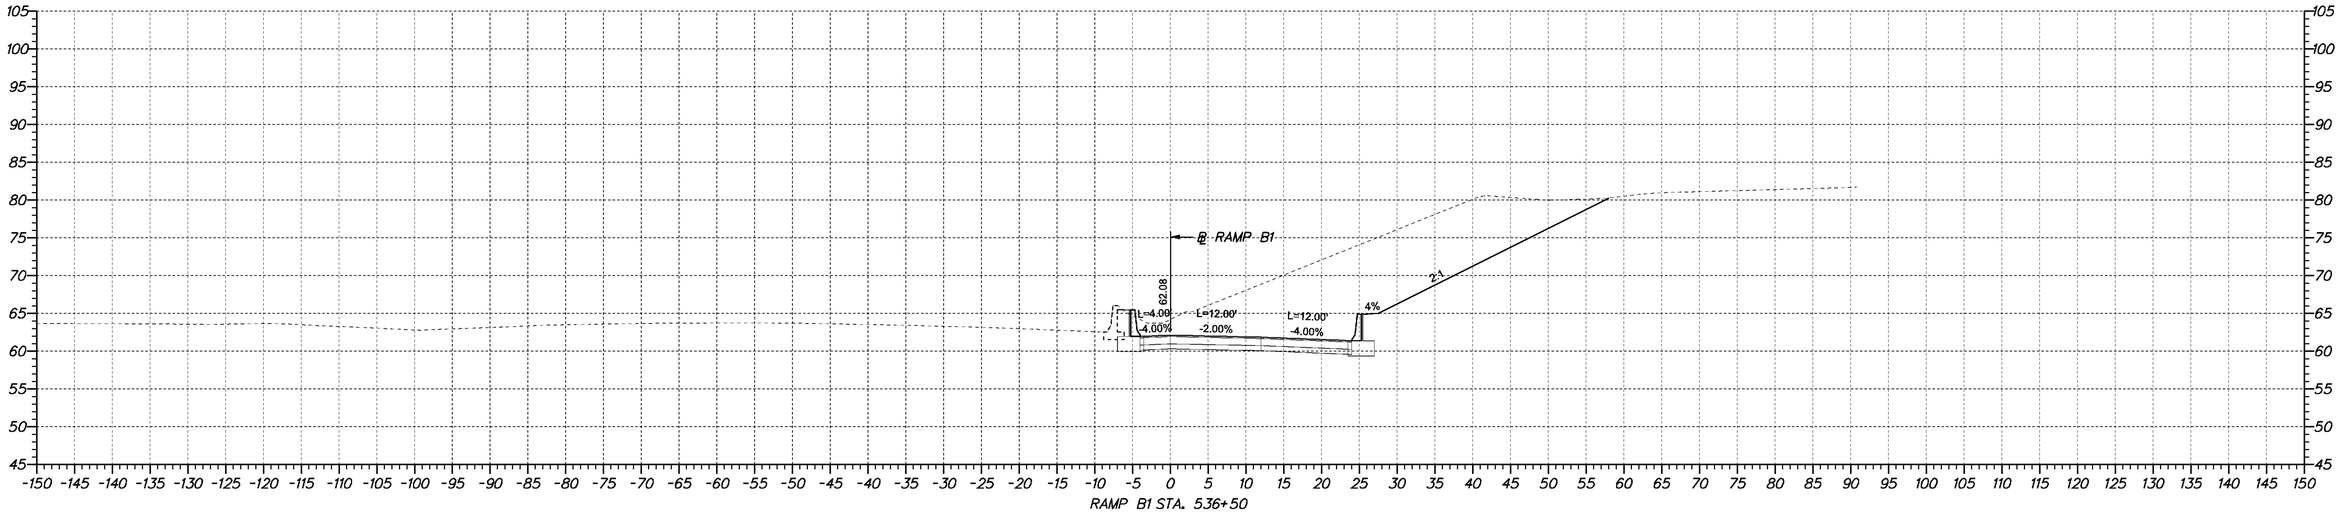

RAMP B1 STA. 536+50

4/23/2009 10:50:45 AM
M:\PROJECTS\2003\0.3059_DELTRNPK\SRMALL\CADD\2809003\PLANS\CP09_SR1.DGN

DELAWARE
DEPARTMENT OF TRANSPORTATION

ADDENDUMS / REVISIONS	

SCALE
0 10 20 30
FEET

SR1 / I95 INTERCHANGE

CONTRACT	BRIDGE NO.	X
28-090-03	DESIGNED BY:	
COUNTY	CHECKED BY:	
NEW CASTLE		

CROSS SECTIONS

SHEET NO.
137
TOTAL SHTS.
286

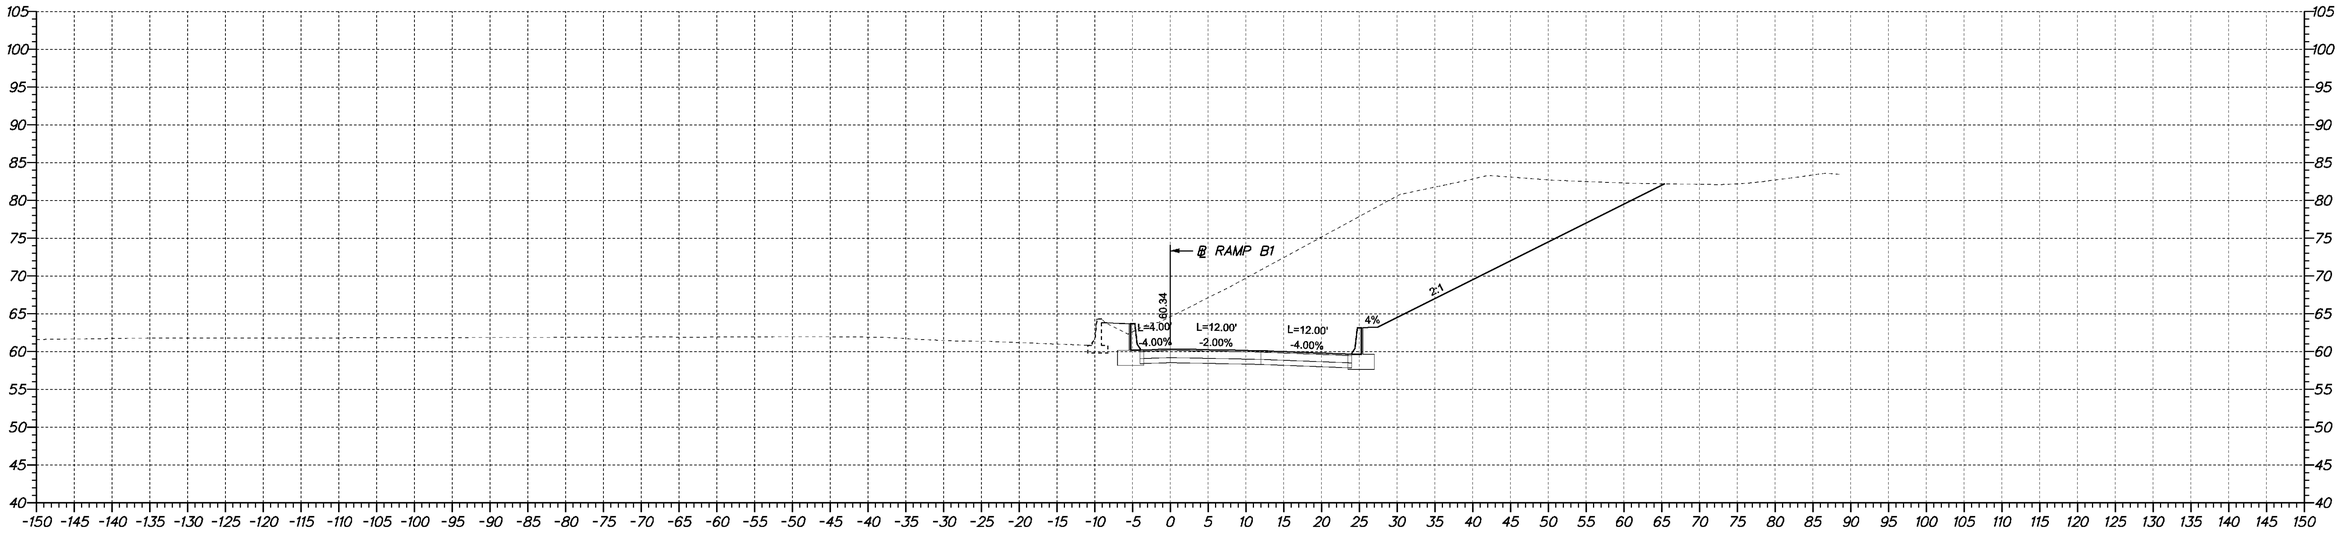

RAMP B1 STA. 538+00

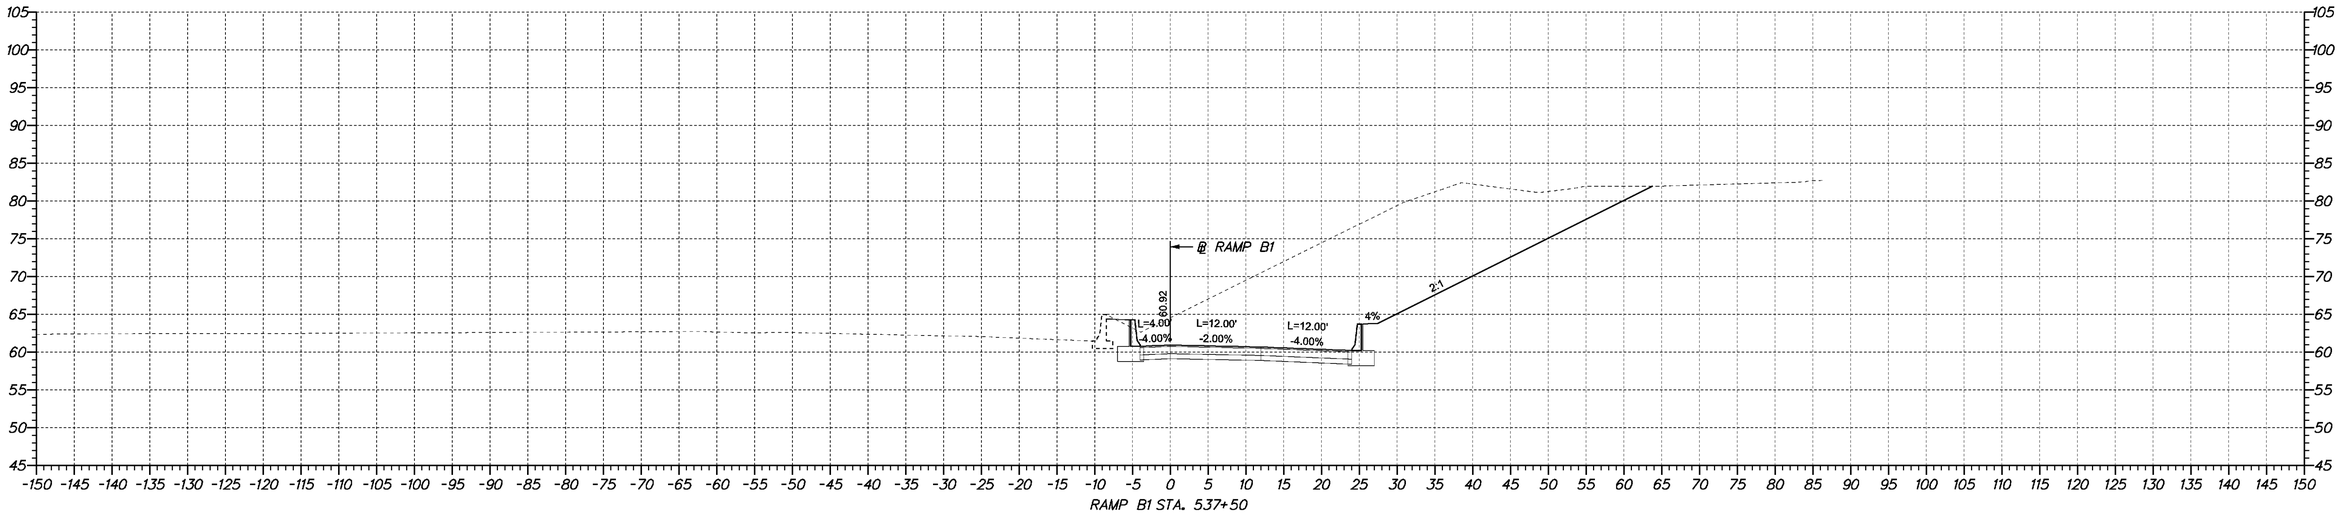

RAMP B1 STA. 537+50

4/23/2009 10:50:45 AM
M:\PROJECTS\2003\0.3059_DELTRNPK\SRMALL\CADD\2809003\PLANS\CP09_SR1.DGN

DELAWARE DEPARTMENT OF TRANSPORTATION	ADDENDUMS / REVISIONS	SCALE 0 10 20 30 FEET	**SR1 /I95 INTERCHANGE**	CONTRACT 28-090-03	BRIDGE NO. X	**CROSS SECTIONS**	SHEET NO. 138
				COUNTY NEW CASTLE	DESIGNED BY:		TOTAL SHTS. 286
					CHECKED BY:		

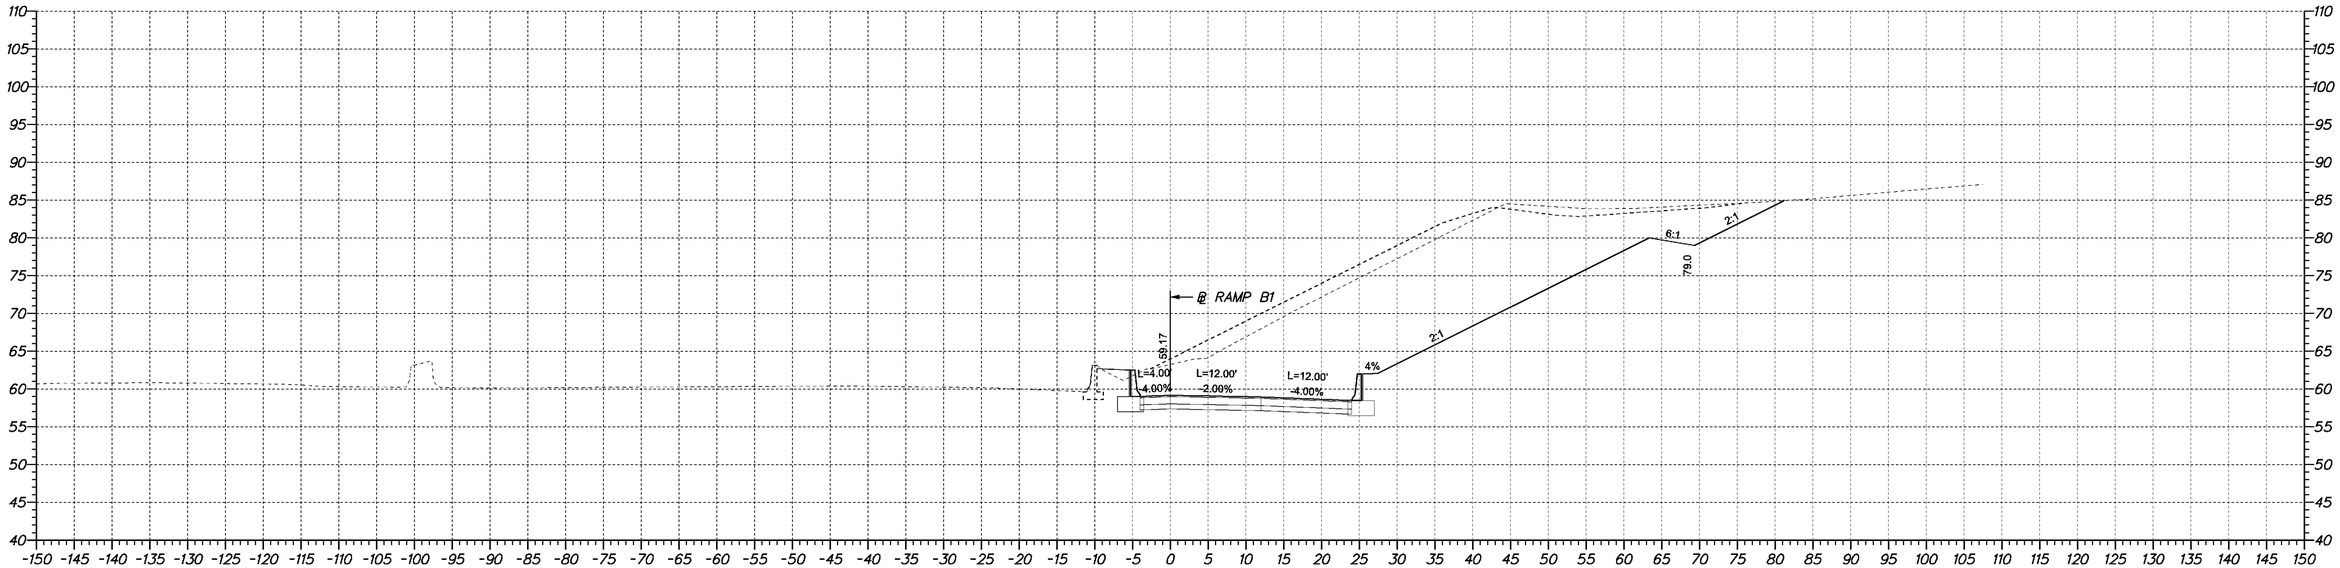

RAMP B1 STA. 539+00

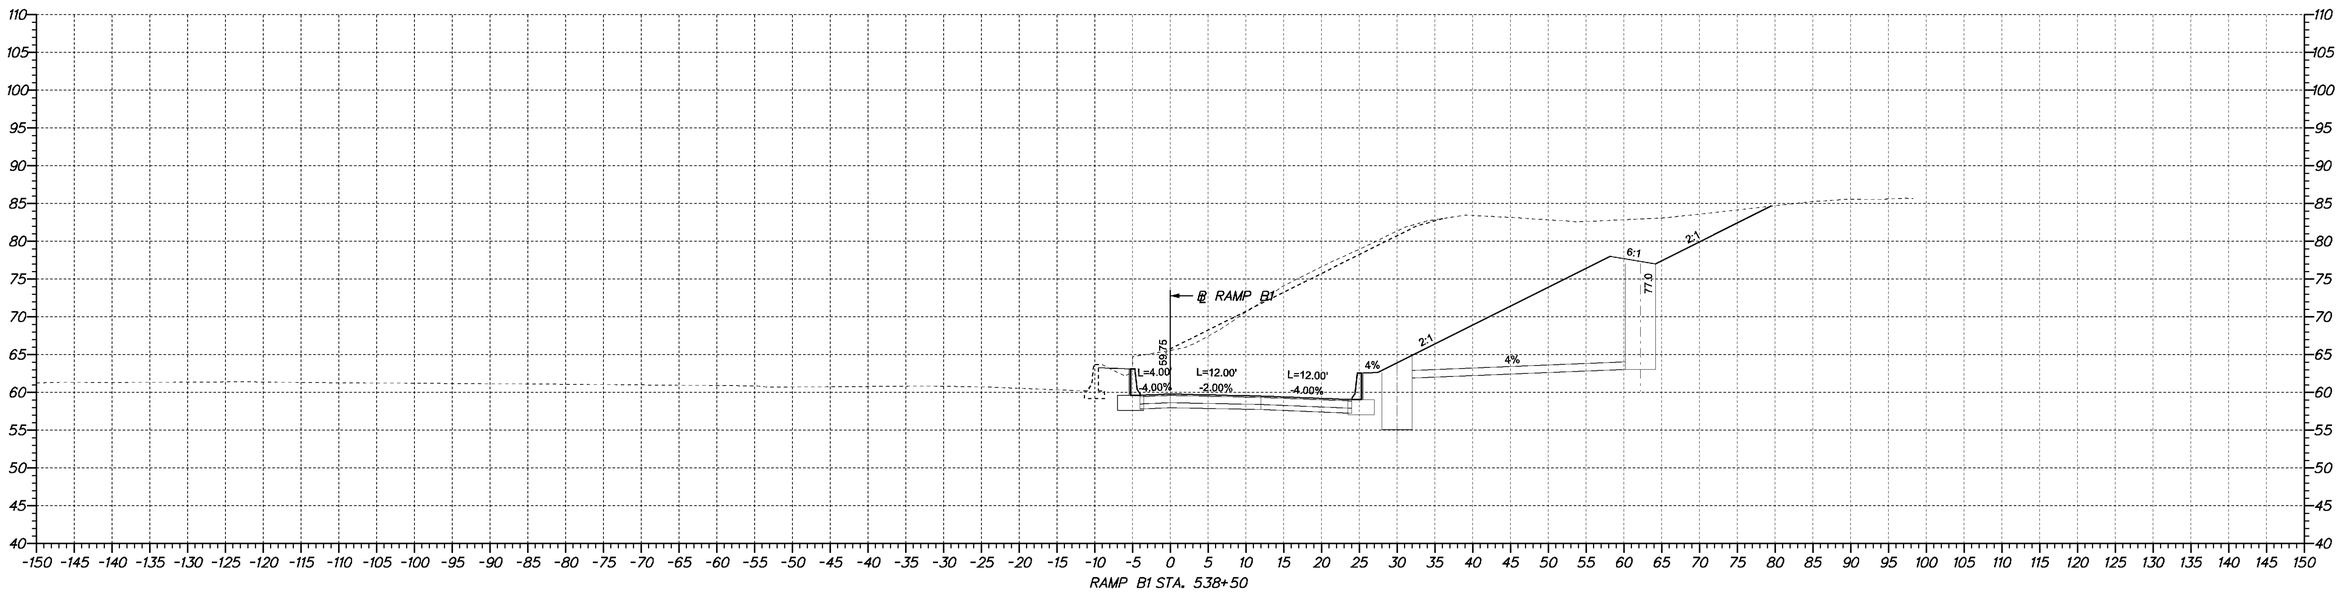

RAMP B1 STA. 538+50

4/23/2009 10:50:45 AM
M:\PROJECTS\2003\03059_DELTRNPK\SR1MALL\CADD\2809003\PLANS\CP09_SR1.DGN

DELAWARE
DEPARTMENT OF TRANSPORTATION

ADDENDUMS / REVISIONS	

SCALE
0 10 20 30
FEET

SR1 /I95 INTERCHANGE

CONTRACT	BRIDGE NO.	X
28-090-03	DESIGNED BY:	
COUNTY	CHECKED BY:	
NEW CASTLE		

CROSS SECTIONS

SHEET NO.
139
TOTAL SHTS.
286

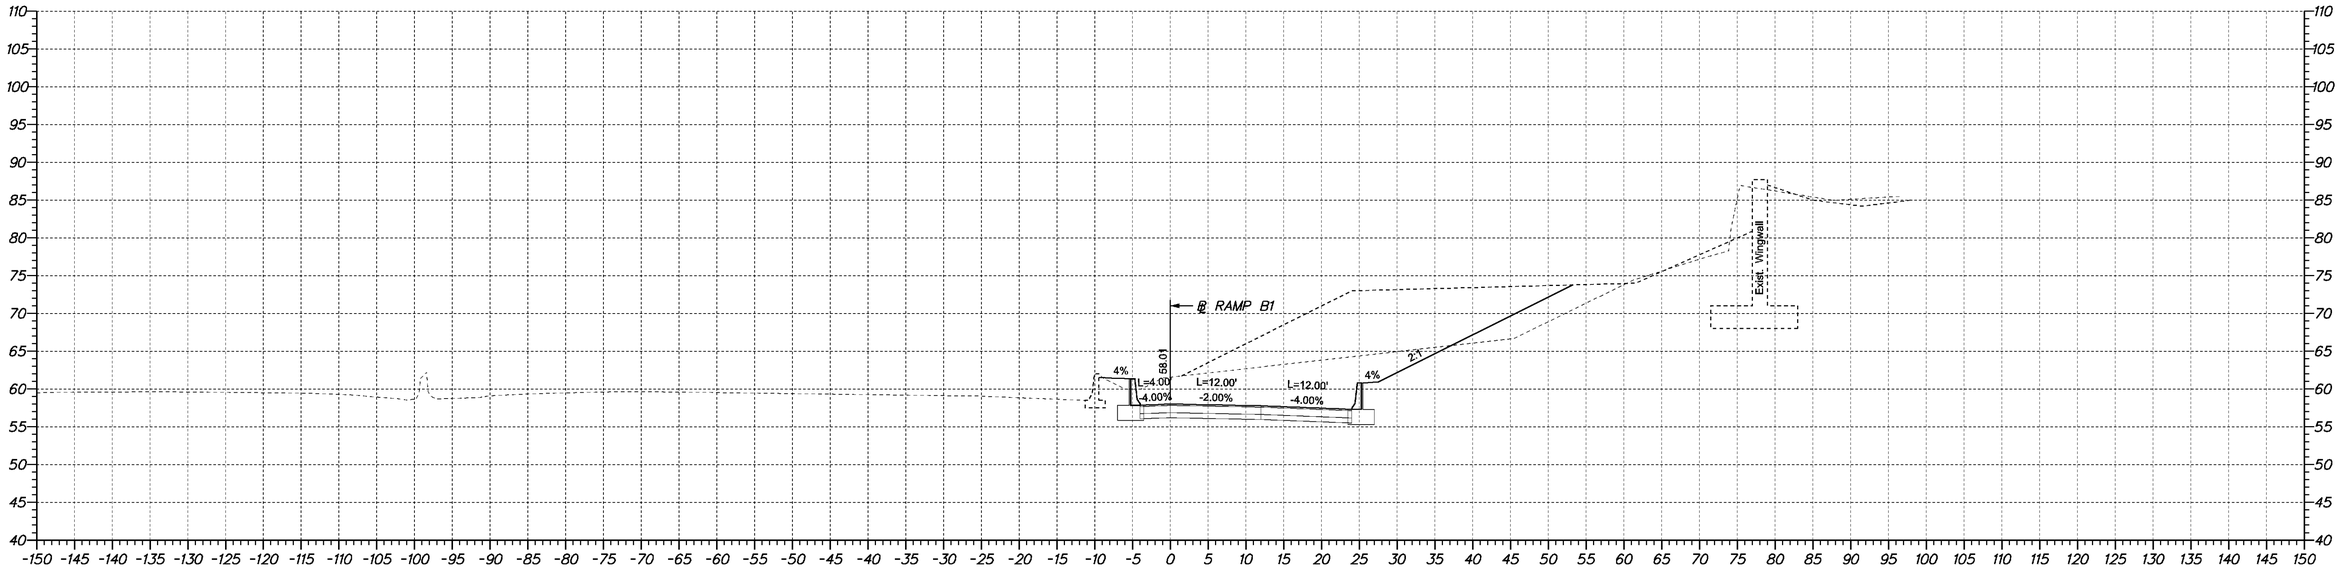

RAMP B1 STA. 540+00

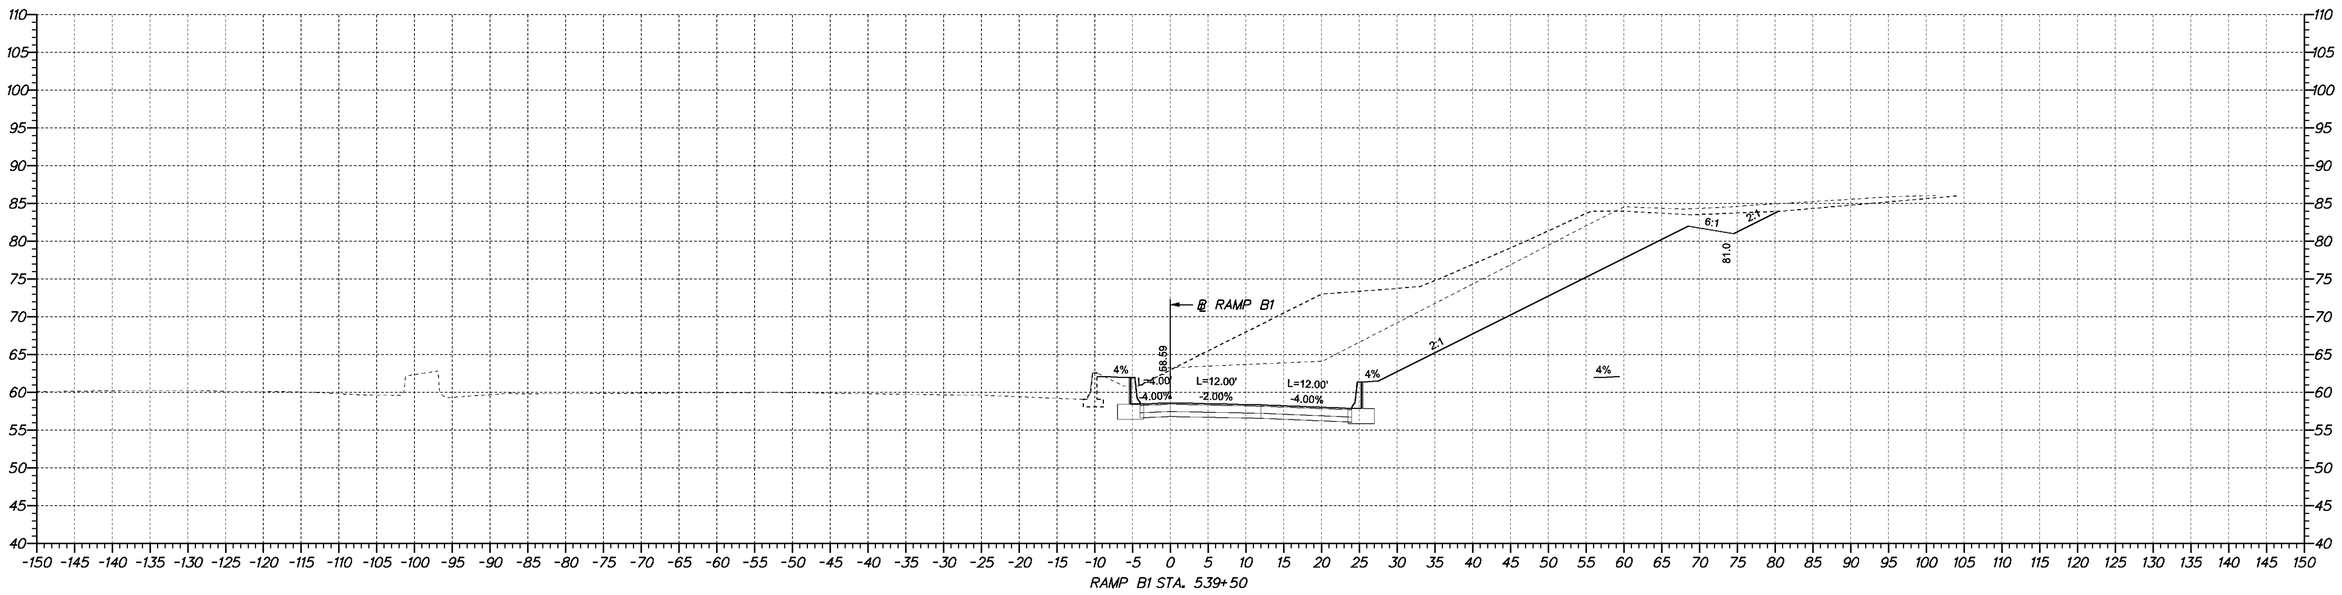

RAMP B1 STA. 539+50

4/23/2009 10:50:45 AM
M:\PROJECTS\2003\03059_DELTRNPK\SR1MALL\CADD\2809003\PLANS\CP09_SR1.DGN

DELAWARE DEPARTMENT OF TRANSPORTATION	ADDENDUMS / REVISIONS	SCALE 0 10 20 30 FEET	**SR1 /I95 INTERCHANGE**	CONTRACT 28-090-03	BRIDGE NO. X	**CROSS SECTIONS**
				COUNTY NEW CASTLE	DESIGNED BY:	SHEET NO. 140
					CHECKED BY:	TOTAL SHTS. 286

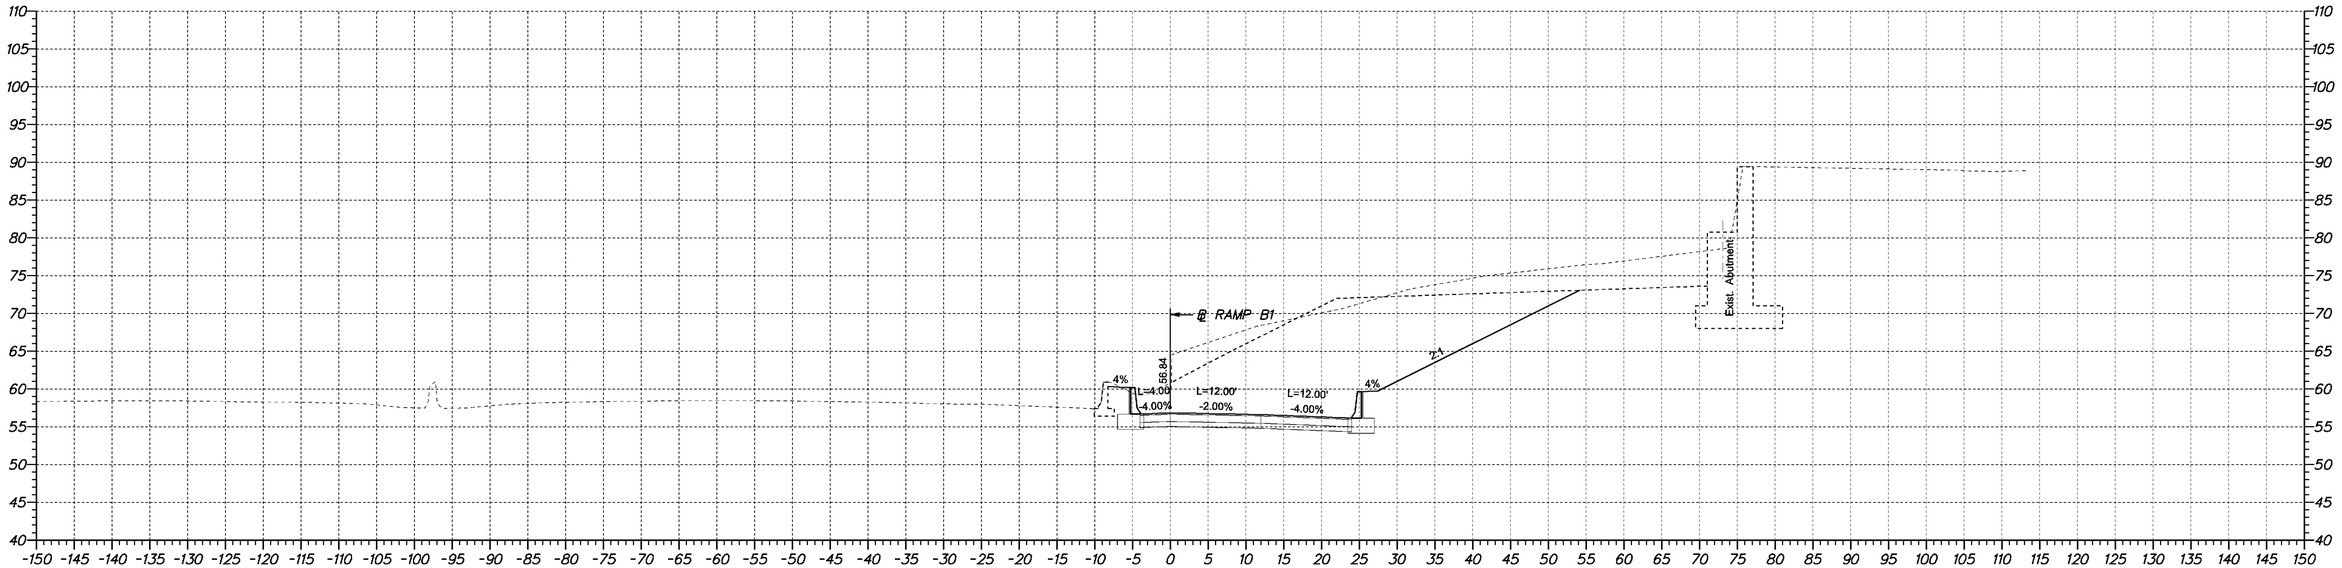

RAMP B1 STA. 541+00

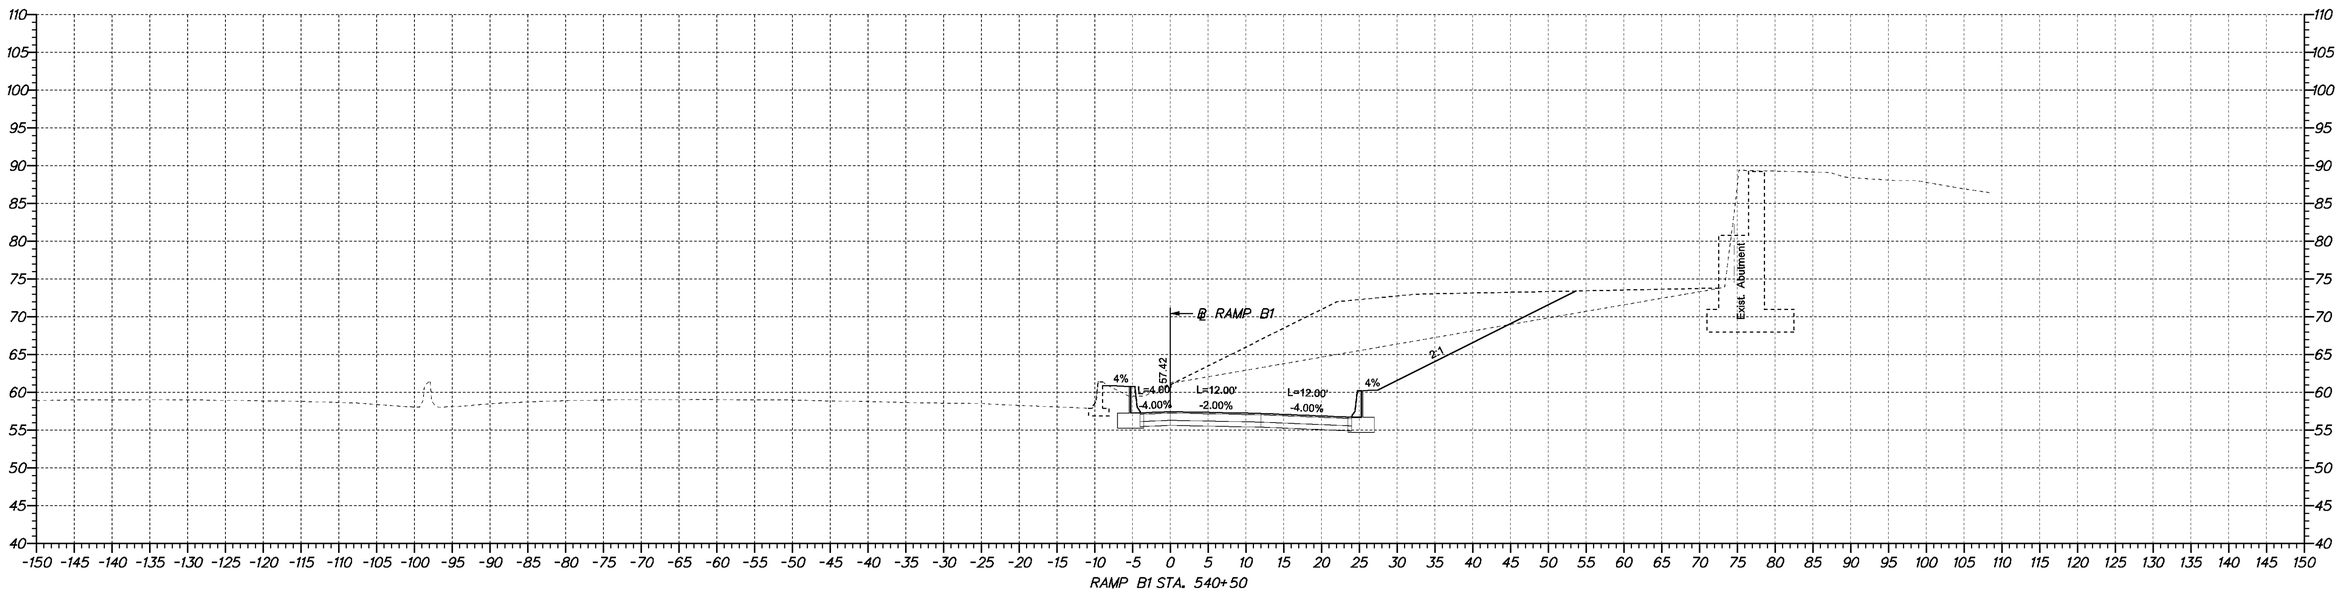

RAMP B1 STA. 540+50

4/23/2009 10:50:45 AM
M:\PROJECTS\2003\03059_DELTRNPK\SR1MALL\CADD\2809003\PLANS\CP09_SR1.DGN

DELAWARE
DEPARTMENT OF TRANSPORTATION

ADDENDUMS / REVISIONS	

SCALE
0 10 20 30
FEET

SR1 /I95 INTERCHANGE

CONTRACT	BRIDGE NO.	X
28-090-03	DESIGNED BY:	
COUNTY	CHECKED BY:	
NEW CASTLE		

CROSS SECTIONS

SHEET NO.
141
TOTAL SHTS.
286

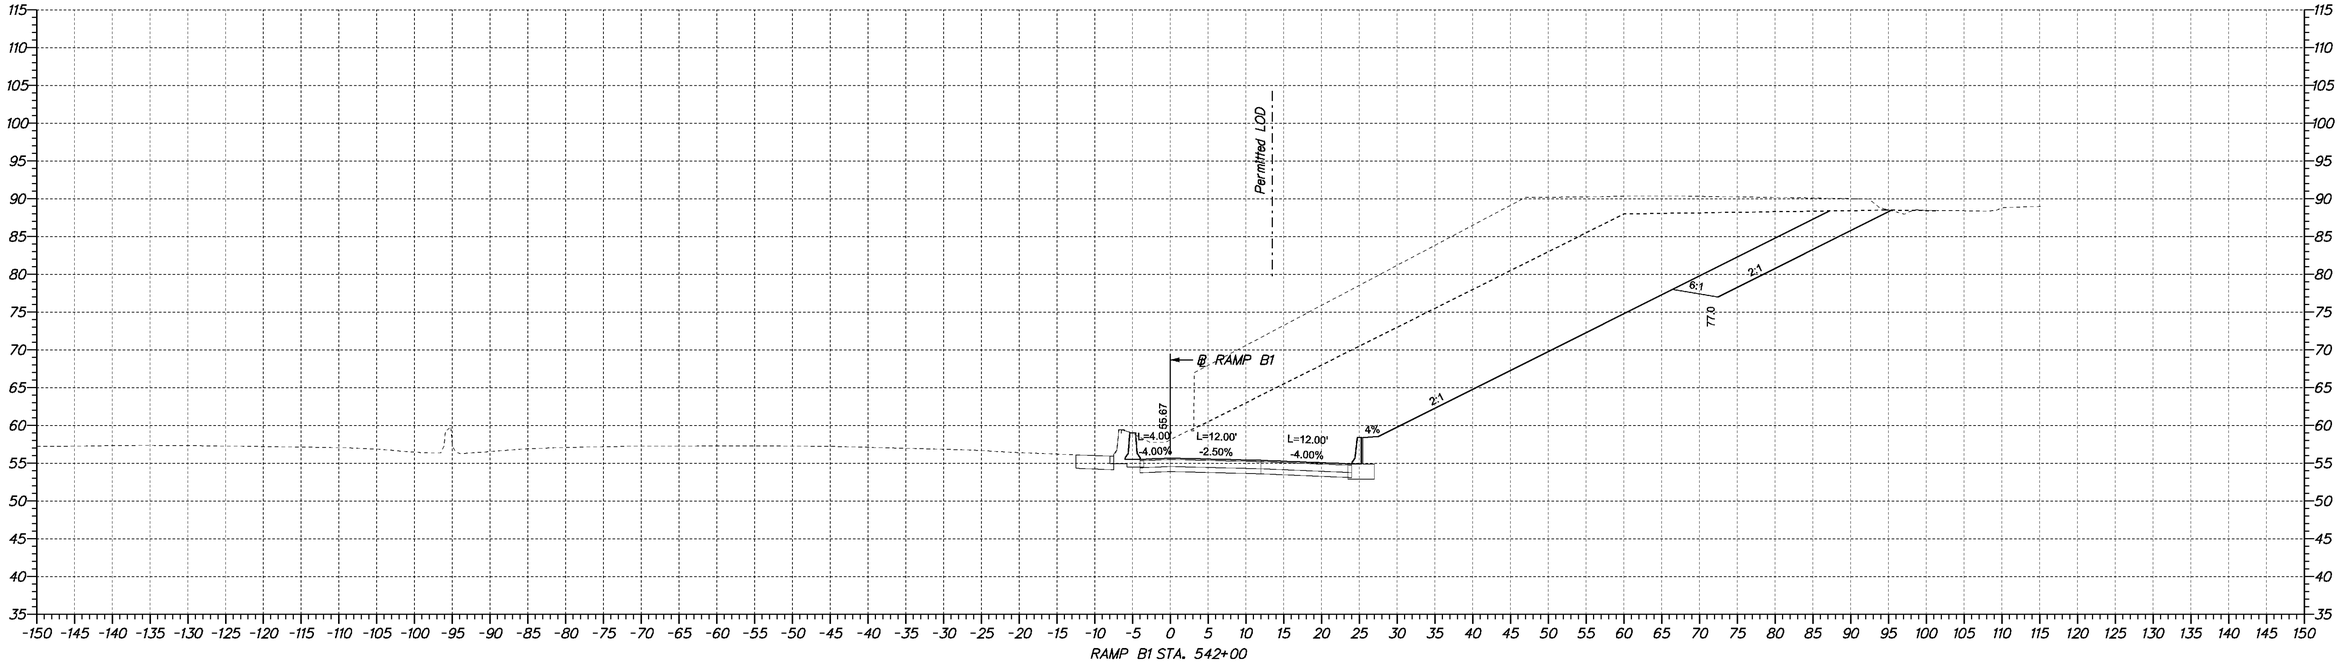

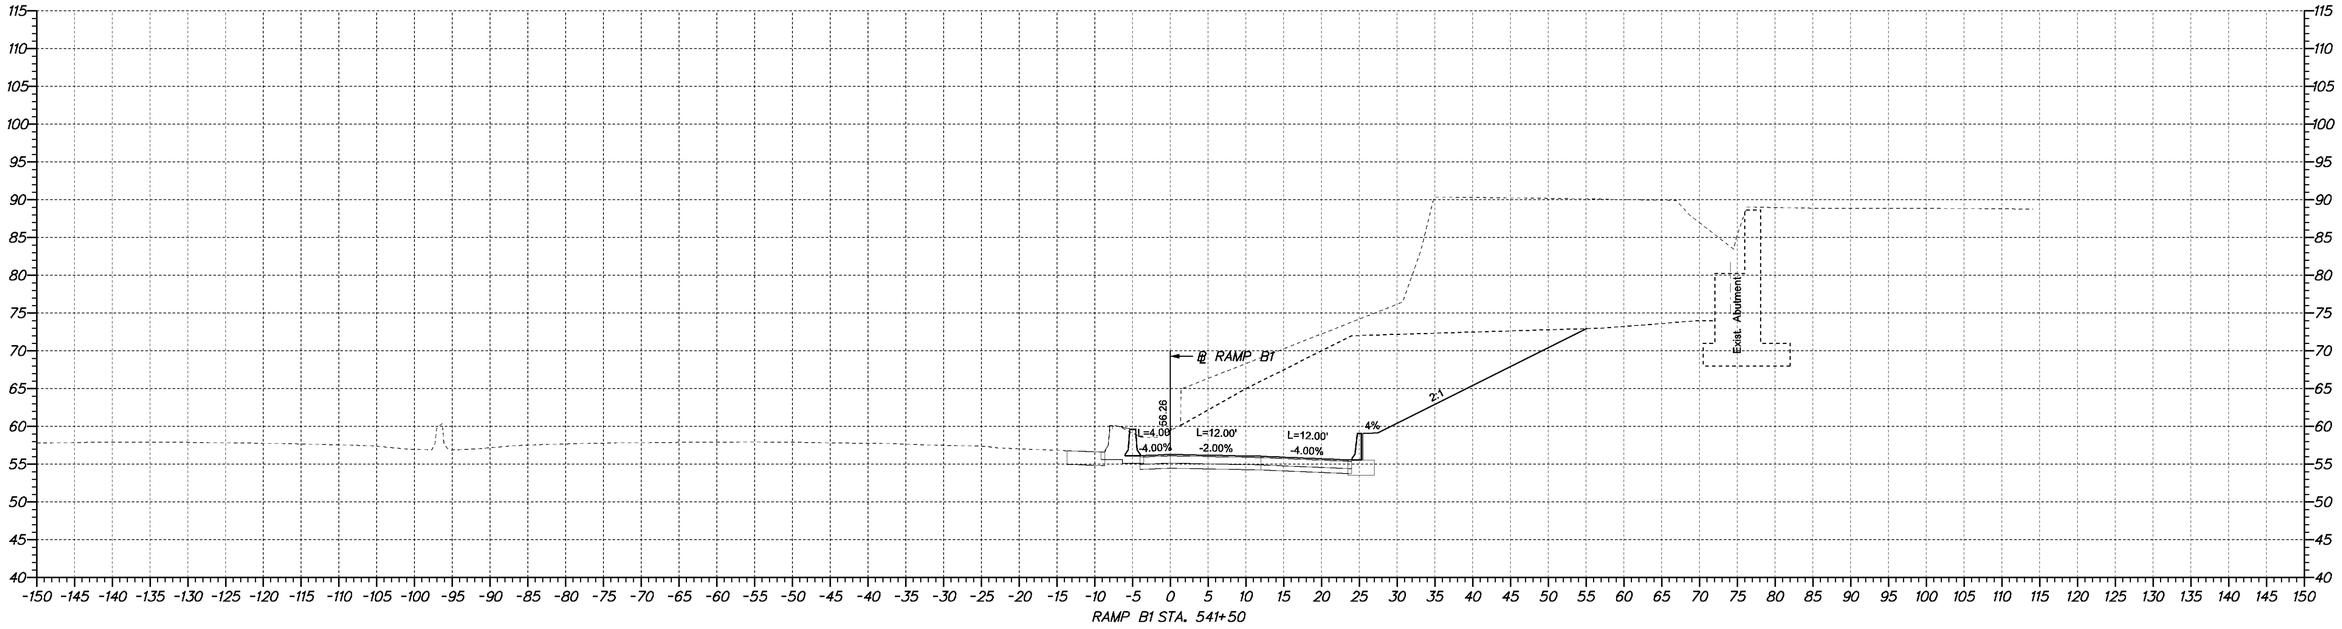

4/23/2009 10:50:45 AM
M:\PROJECTS\2003\0.3059_DELTRNPK\SR1MALL\CADD\2809003\PLANS\CP09_SR1.DGN

DELAWARE DEPARTMENT OF TRANSPORTATION	ADDENDUMS / REVISIONS	SCALE 0 10 20 30 FEET	**SR1 / I95 INTERCHANGE**	CONTRACT 28-090-03	BRIDGE NO. X	**CROSS SECTIONS**	SHEET NO. 142
				COUNTY NEW CASTLE	DESIGNED BY:		TOTAL SHTS. 286
					CHECKED BY:		

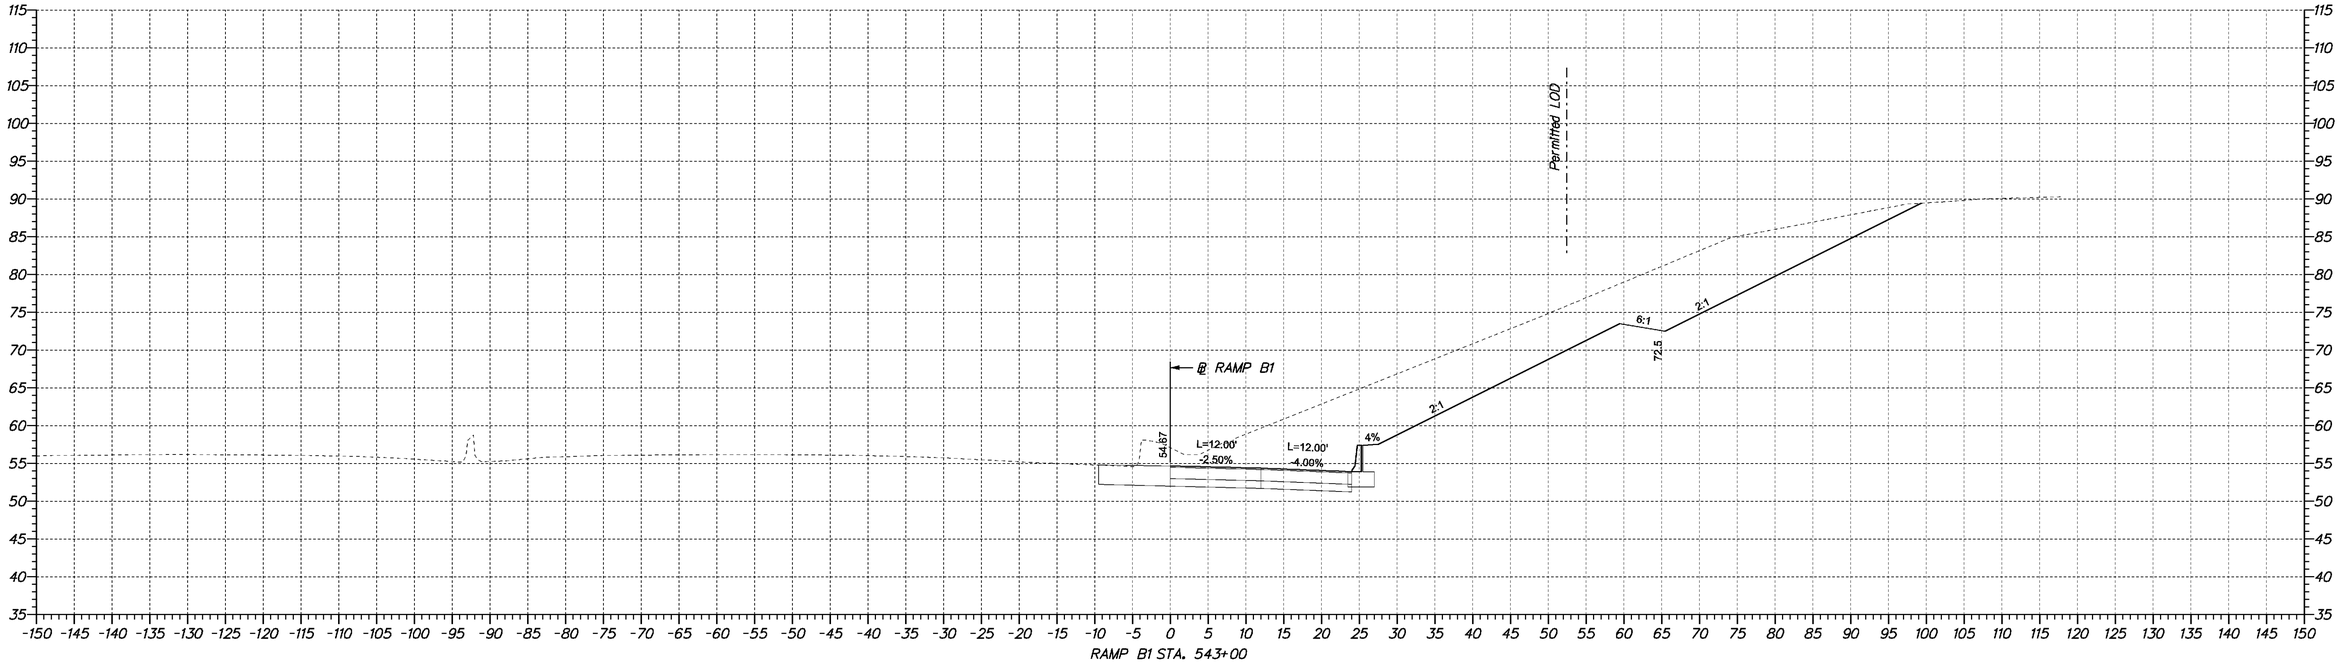

RAMP B1 STA. 543+00

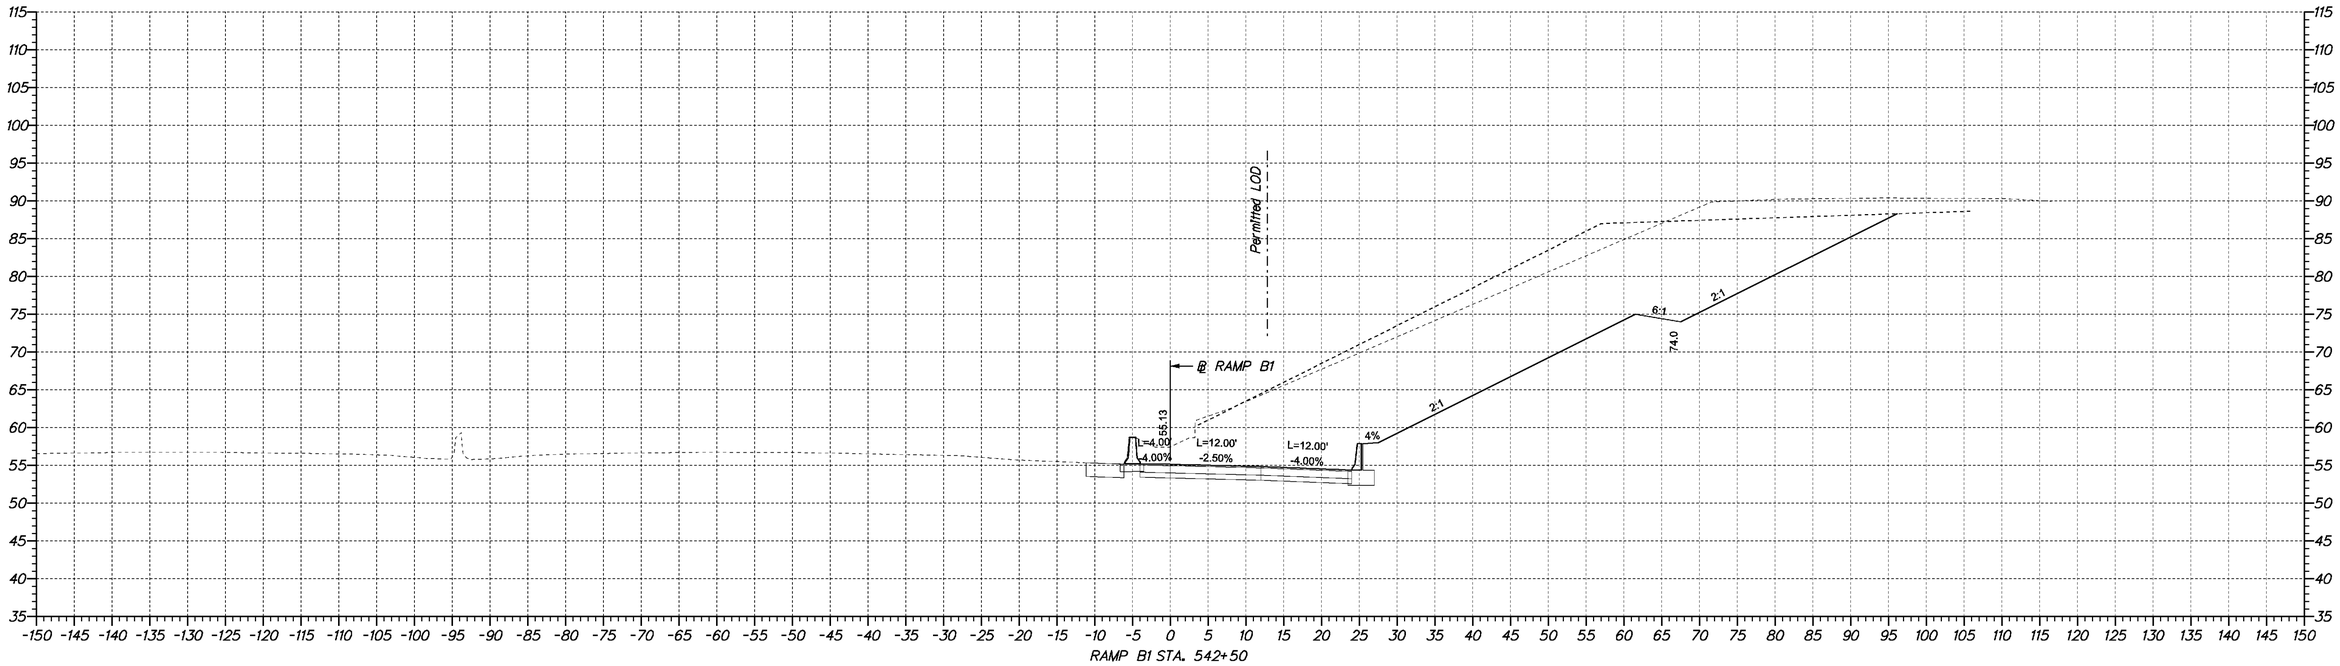

RAMP B1 STA. 542+50

DELAWARE DEPARTMENT OF TRANSPORTATION	ADDENDUMS / REVISIONS	SCALE 0 10 20 30 FEET	**SR1 /I95 INTERCHANGE**	CONTRACT 28-090-03	BRIDGE NO. X	**CROSS SECTIONS**
				COUNTY NEW CASTLE	DESIGNED BY:	SHEET NO. 143
					CHECKED BY:	TOTAL SHTS. 286

4/23/2009 10:50:45 AM
M:\PROJECTS\2003\0.3059_DELTRNPK\SRTMALL\CADD\2809003\PLANS\CP09_SR.DGN

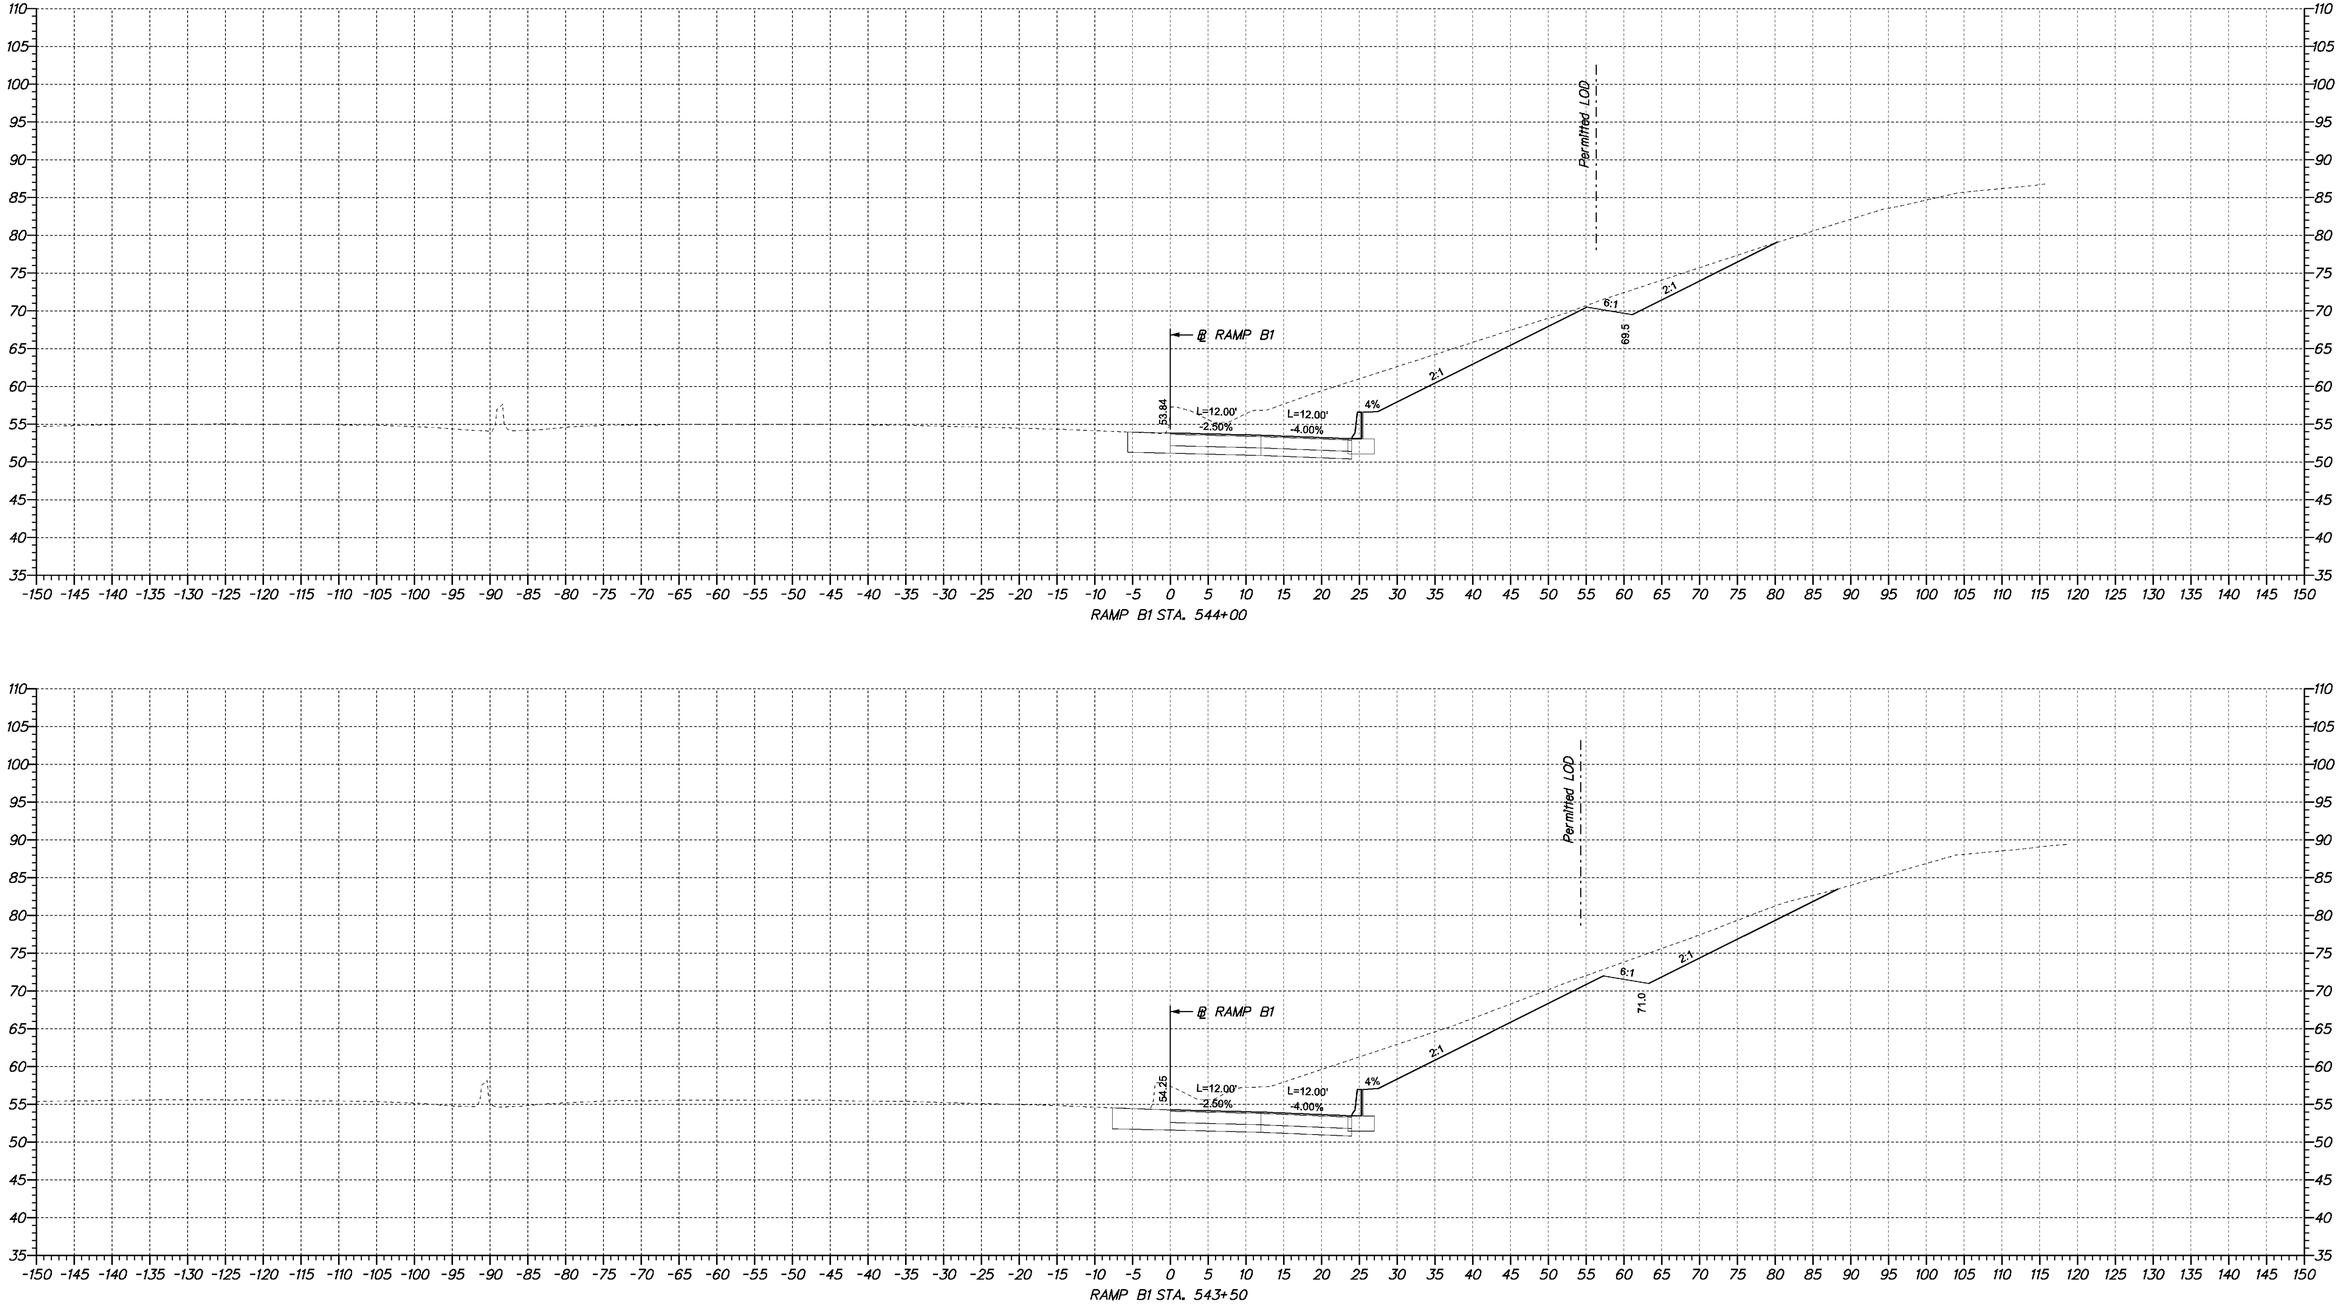

DELAWARE DEPARTMENT OF TRANSPORTATION	ADDENDUMS / REVISIONS	SCALE 0 10 20 30 FEET	**SR1 /I95 INTERCHANGE**	CONTRACT 28-090-03	BRIDGE NO. X	**CROSS SECTIONS**
				COUNTY NEW CASTLE	DESIGNED BY:	SHEET NO. 144
					CHECKED BY:	TOTAL SHTS. 286

4/23/2009 10:50:45 AM
M:\PROJECTS\2003\0.3059_DELTRNPK\SR1MALL\CADD\2809003\PLANS\CP09_SR1.DGN

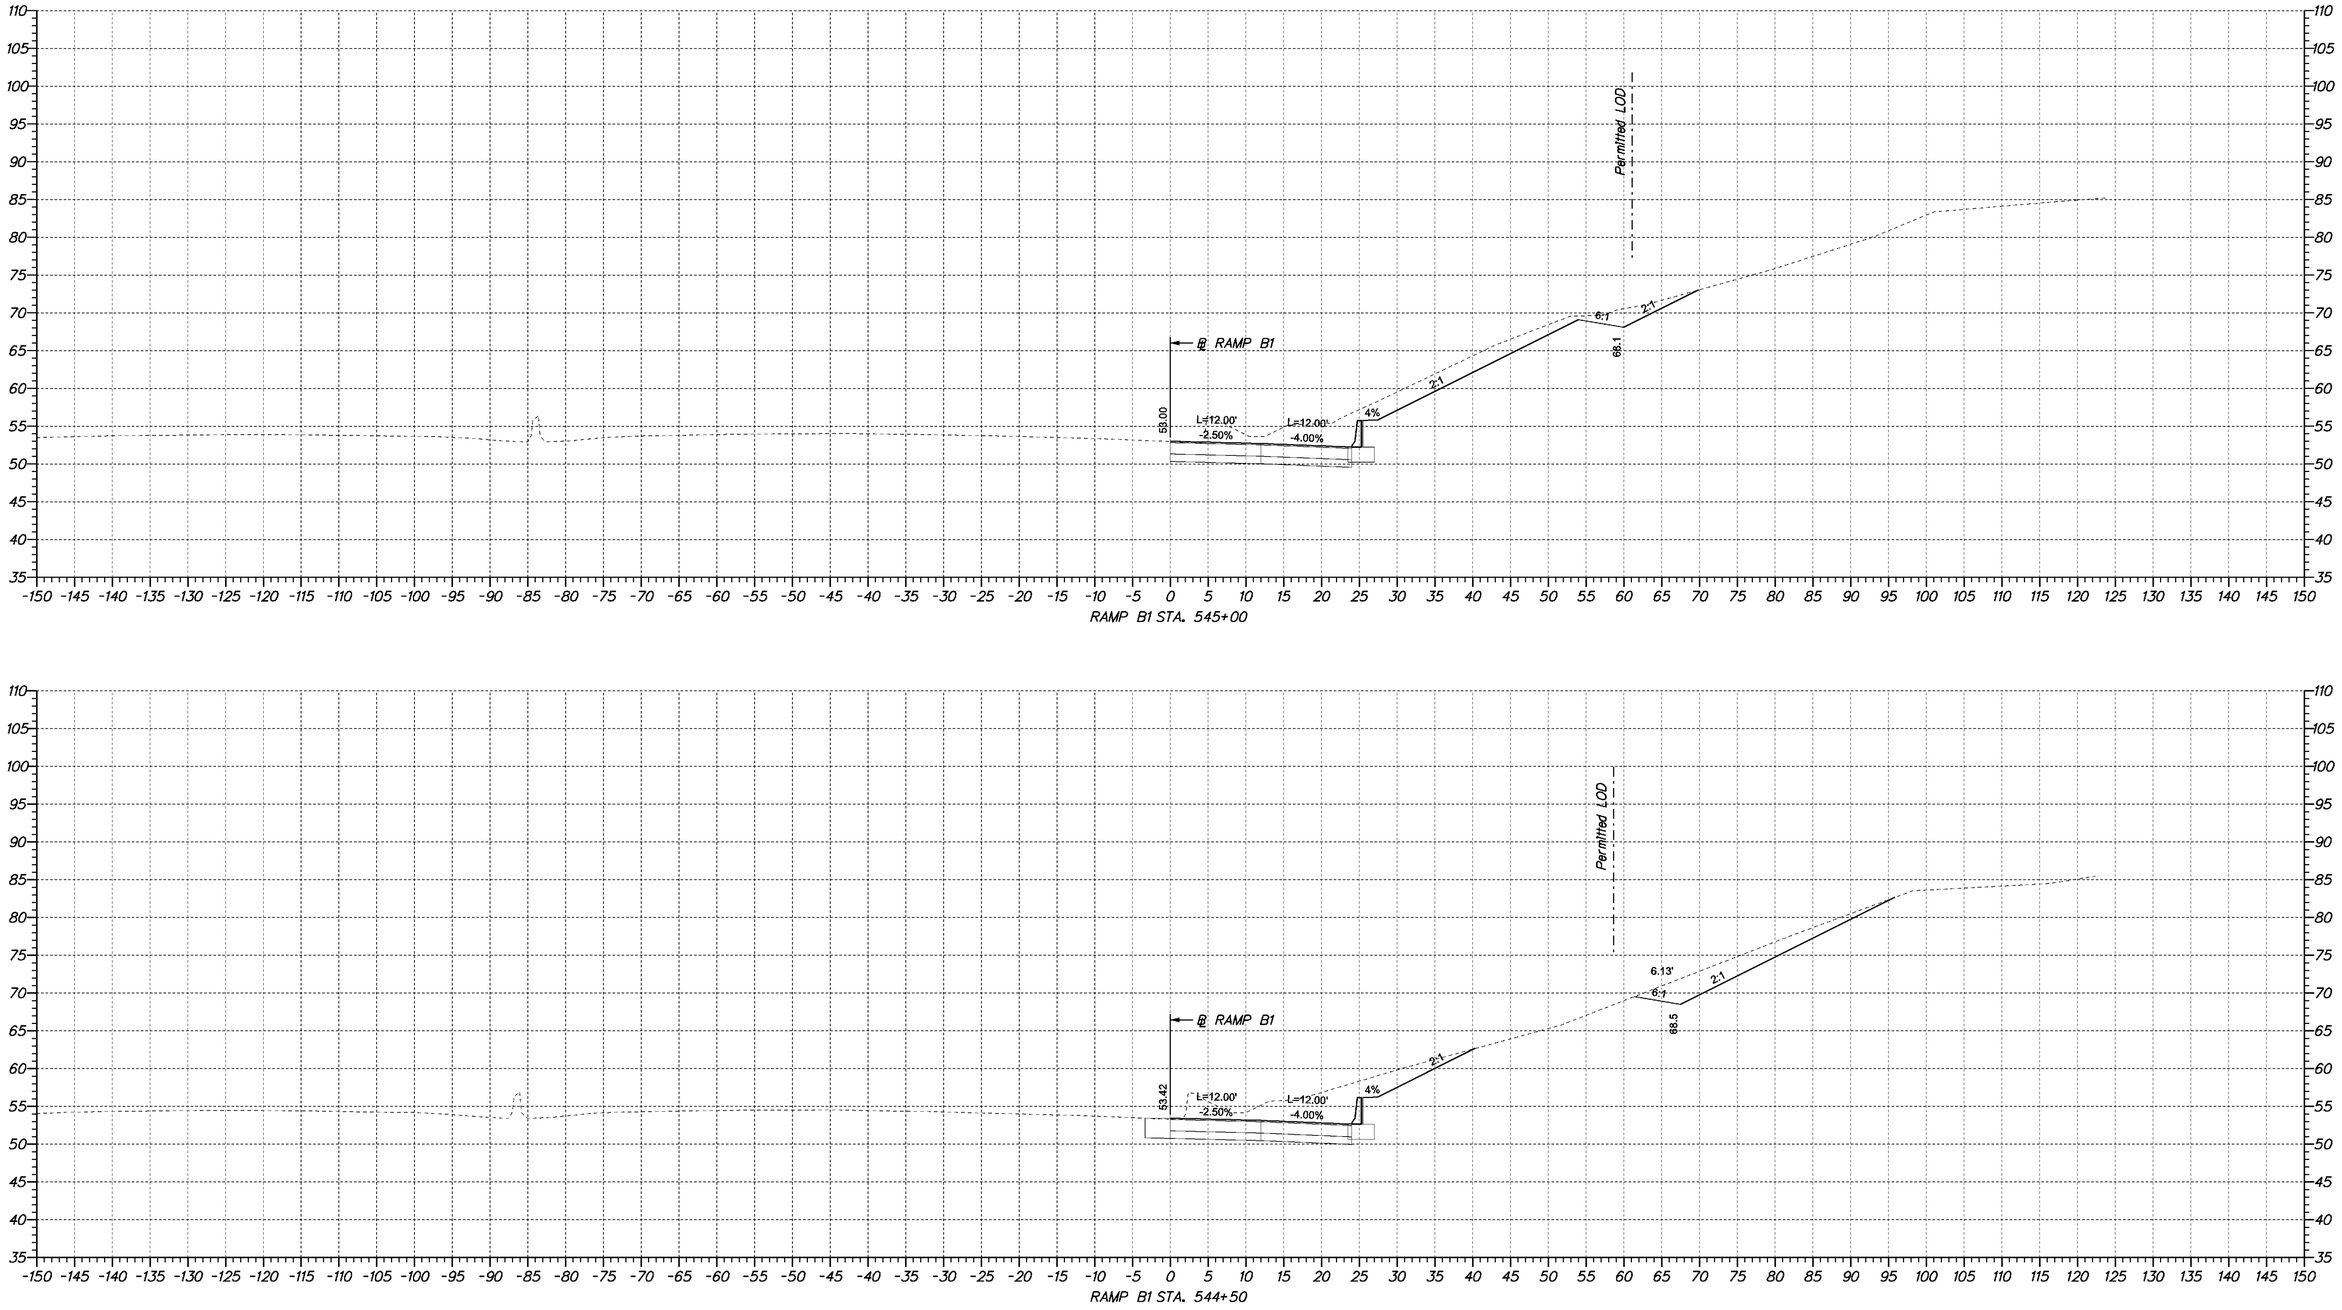

4/23/2009 10:50:45 AM
M:\PROJECTS\2003\0.3059_DELTRNPK\SR1MALL\CADD\2809003\PLANS\CP09_SR1.DGN

DELAWARE
DEPARTMENT OF TRANSPORTATION

ADDENDUMS / REVISIONS	

SCALE
0 10 20 30
FEET

SR1 /I95 INTERCHANGE

CONTRACT	BRIDGE NO.	X
28-090-03	DESIGNED BY:	
COUNTY	CHECKED BY:	
NEW CASTLE		

CROSS SECTIONS

SHEET NO.
145
TOTAL SHTS.
286

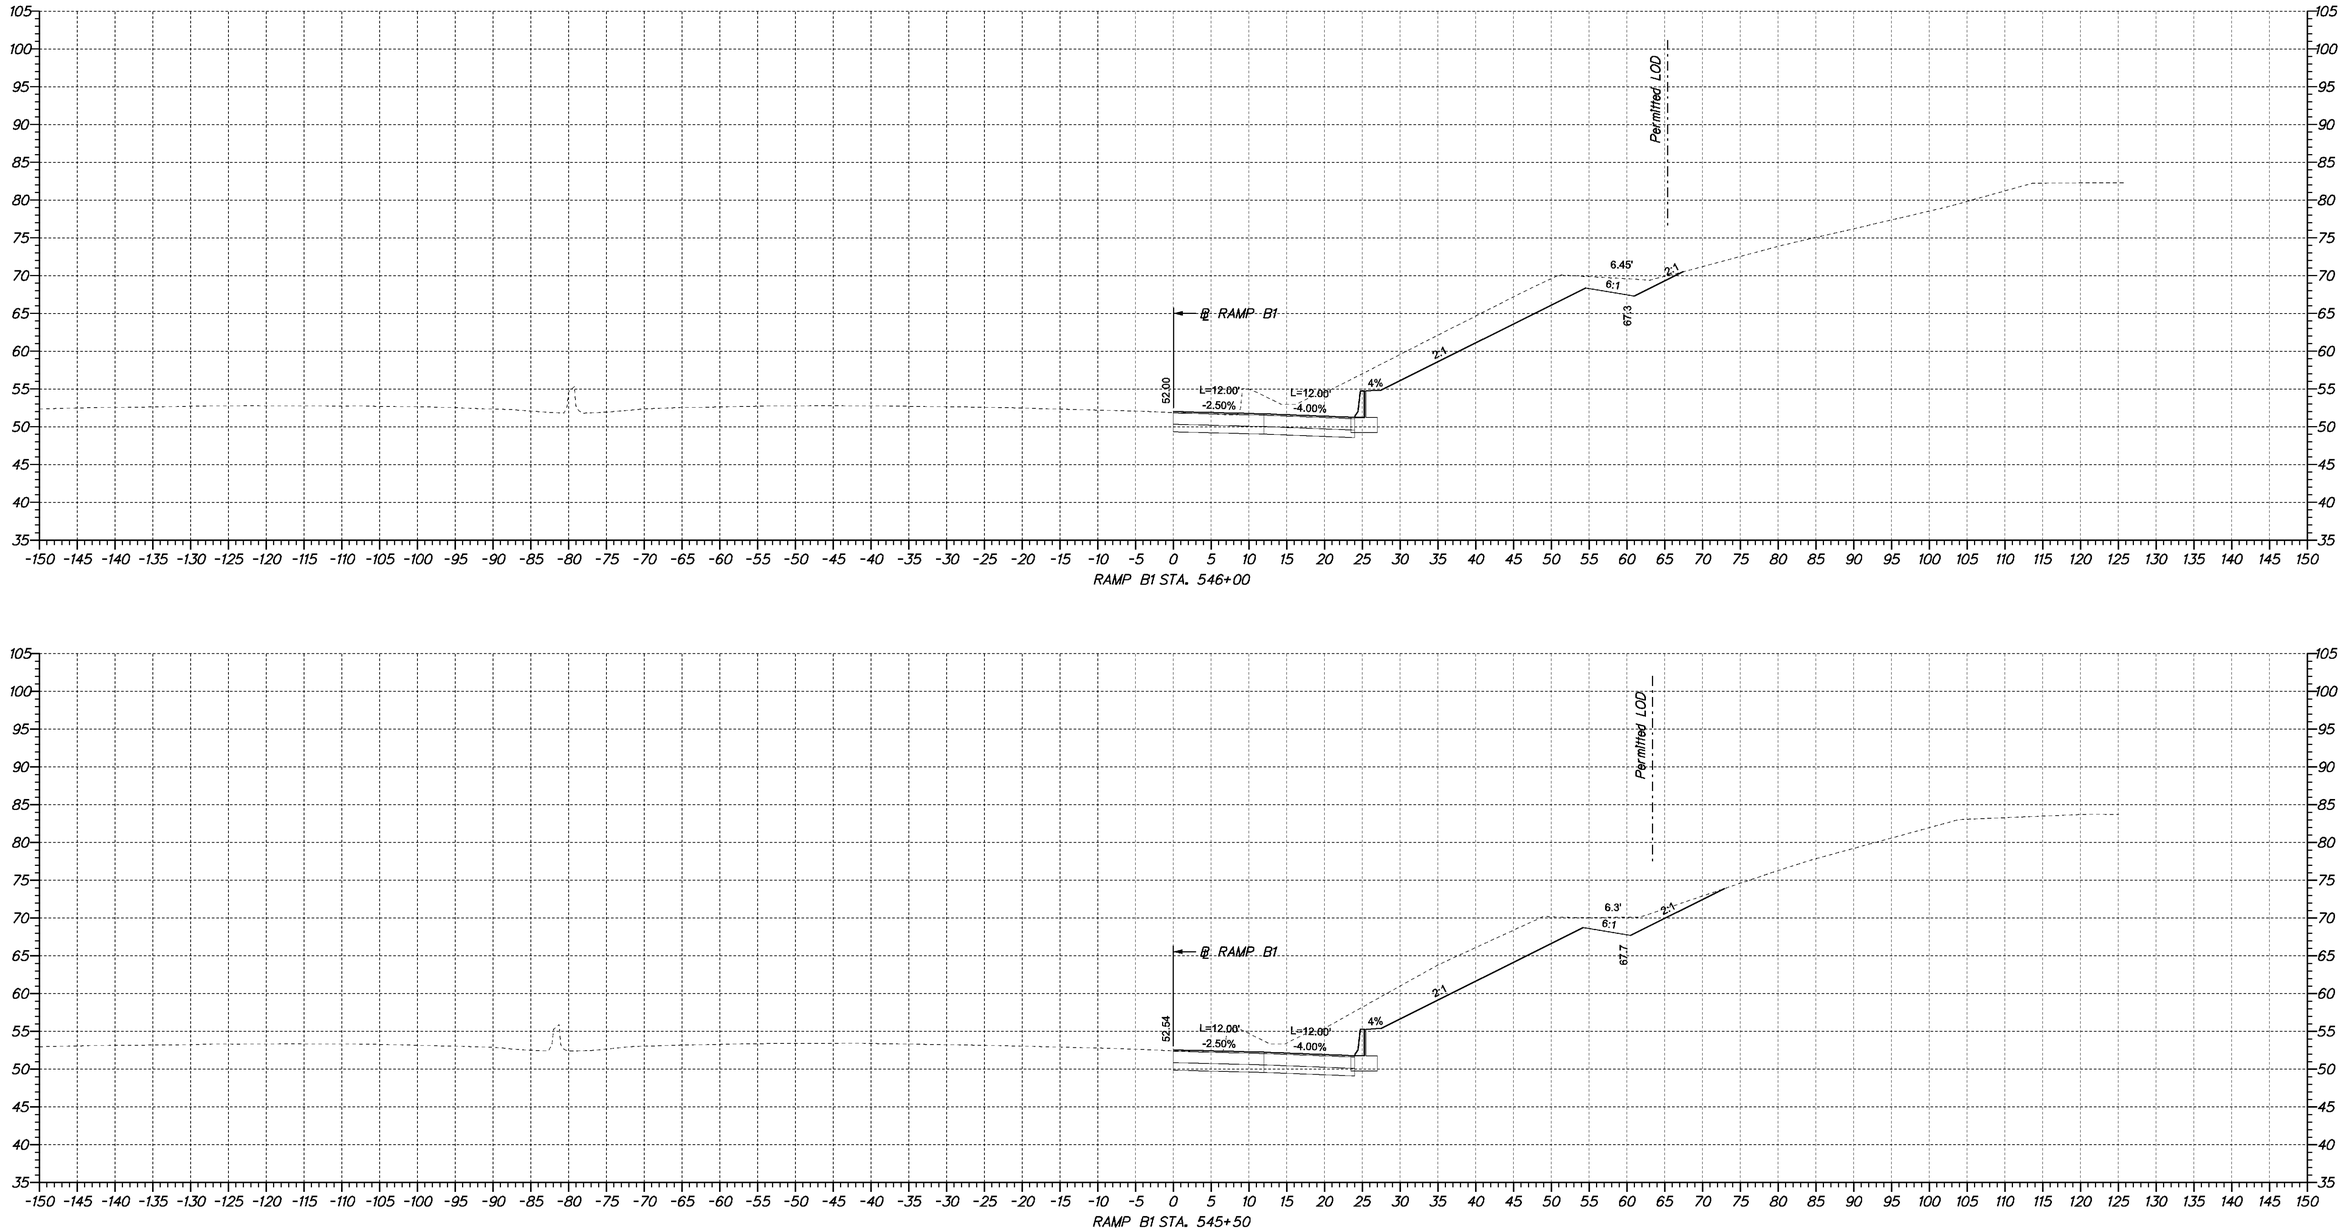

4/23/2009 10:50:45 AM
M:\PROJECTS\2003\03059_DELTRNPK\SR1MALL\CADD\2809003\PLANS\CP09_SR1.DGN

DELAWARE
DEPARTMENT OF TRANSPORTATION

ADDENDUMS / REVISIONS	

SCALE
0 10 20 30
FEET

SR1 /I95 INTERCHANGE

CONTRACT	BRIDGE NO.	X
28-090-03	DESIGNED BY:	
COUNTY	CHECKED BY:	
NEW CASTLE		

CROSS SECTIONS

SHEET NO.
146
TOTAL SHTS.
286

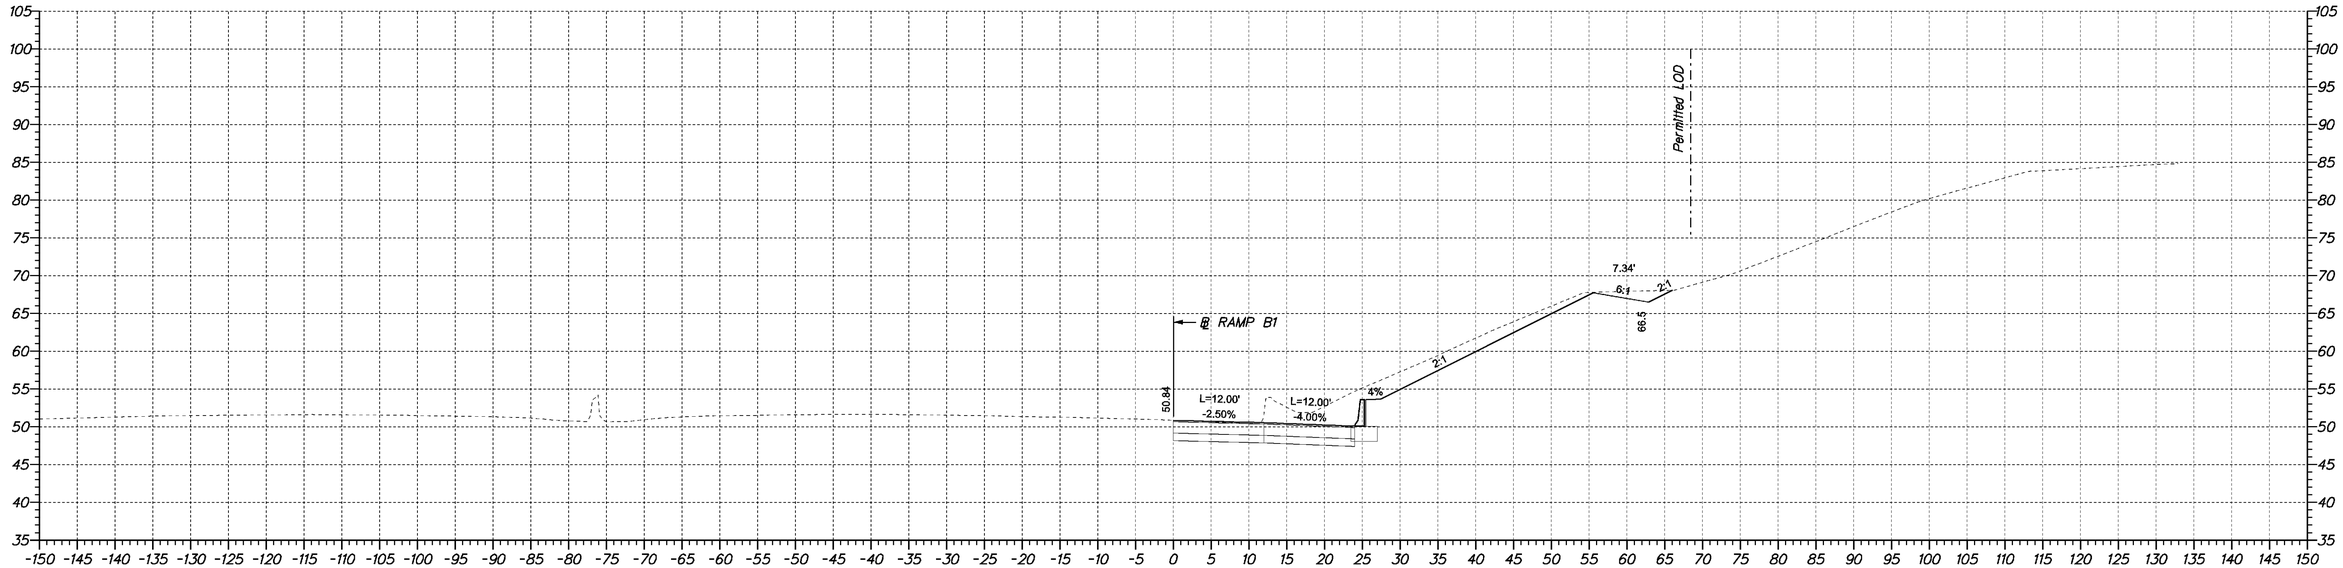

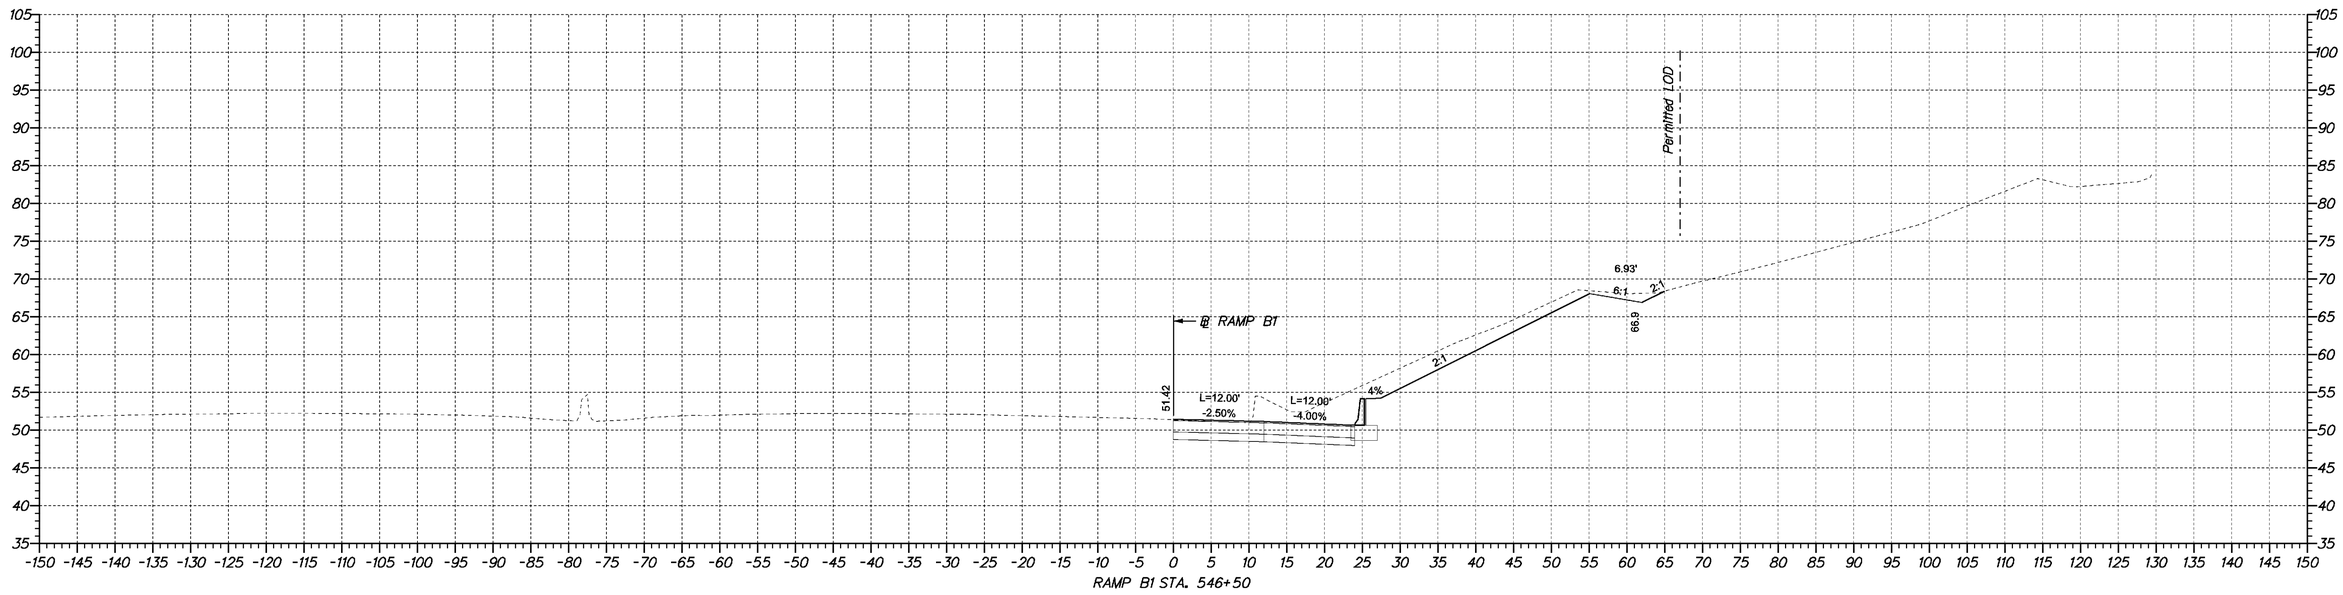

4/23/2009 10:50:45 AM
M:\PROJECTS\2003\03059_DELTRNPK\SR1MALL\CADD\2809003\PLANS\CP09_SR1.DGN

DELAWARE
DEPARTMENT OF TRANSPORTATION

ADDENDUMS / REVISIONS	

SCALE
0 10 20 30
FEET

SR1 /I95 INTERCHANGE

CONTRACT	BRIDGE NO.	X
28-090-03	DESIGNED BY:	
COUNTY	CHECKED BY:	
NEW CASTLE		

CROSS SECTIONS

SHEET NO.
147
TOTAL SHTS.
286

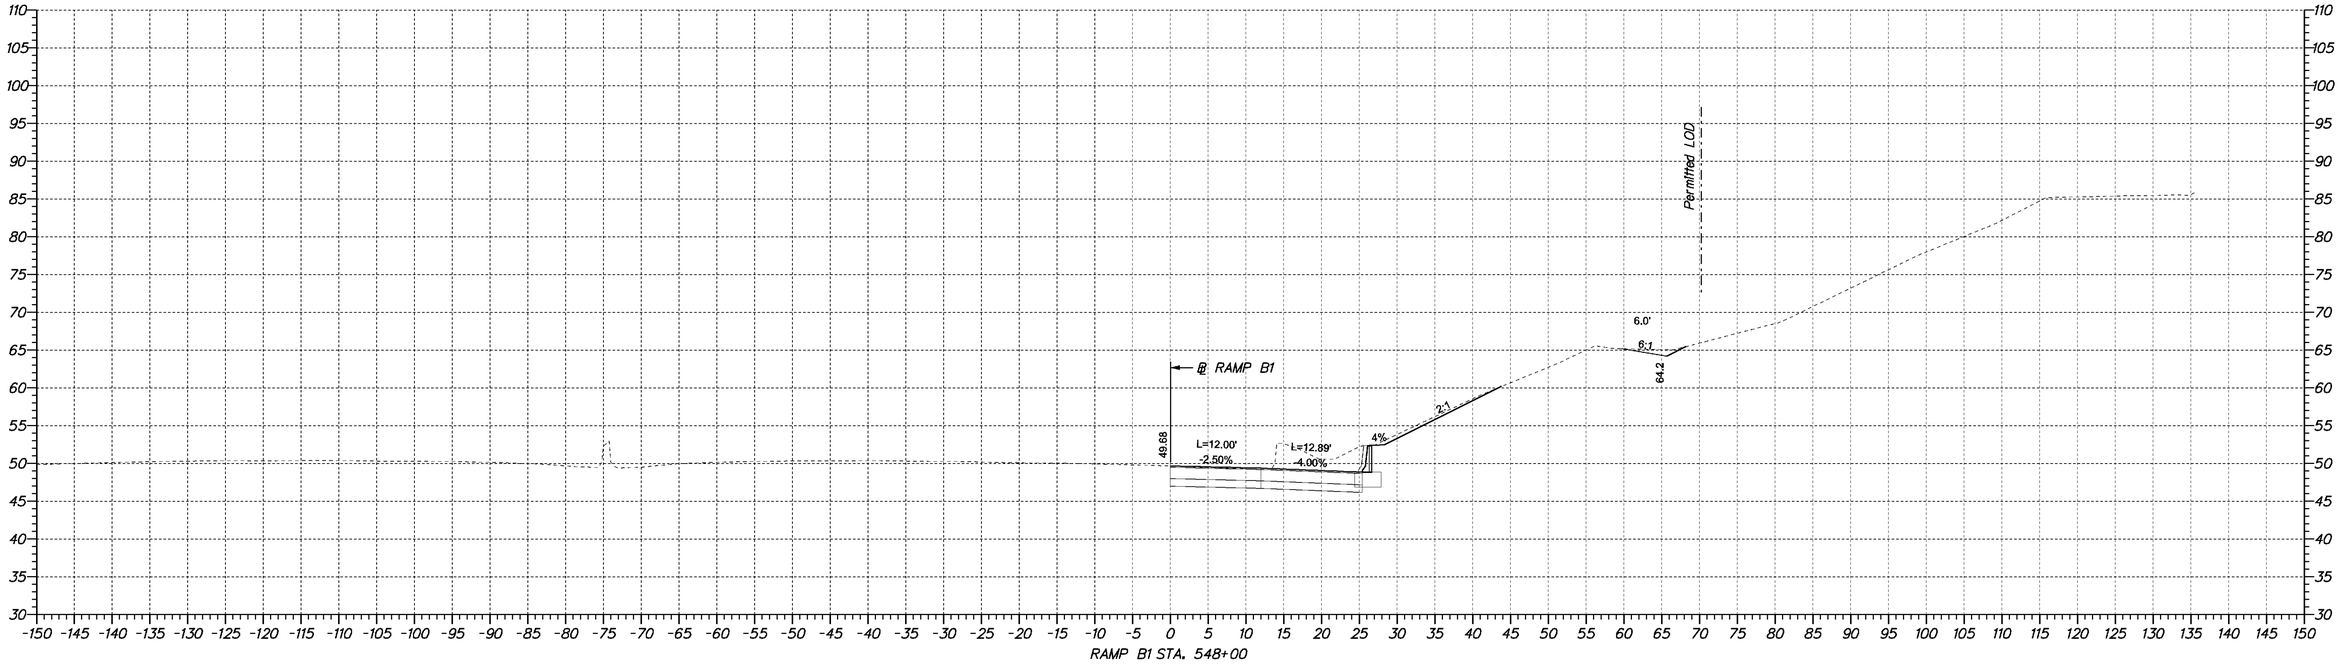

RAMP B1 STA. 548+00

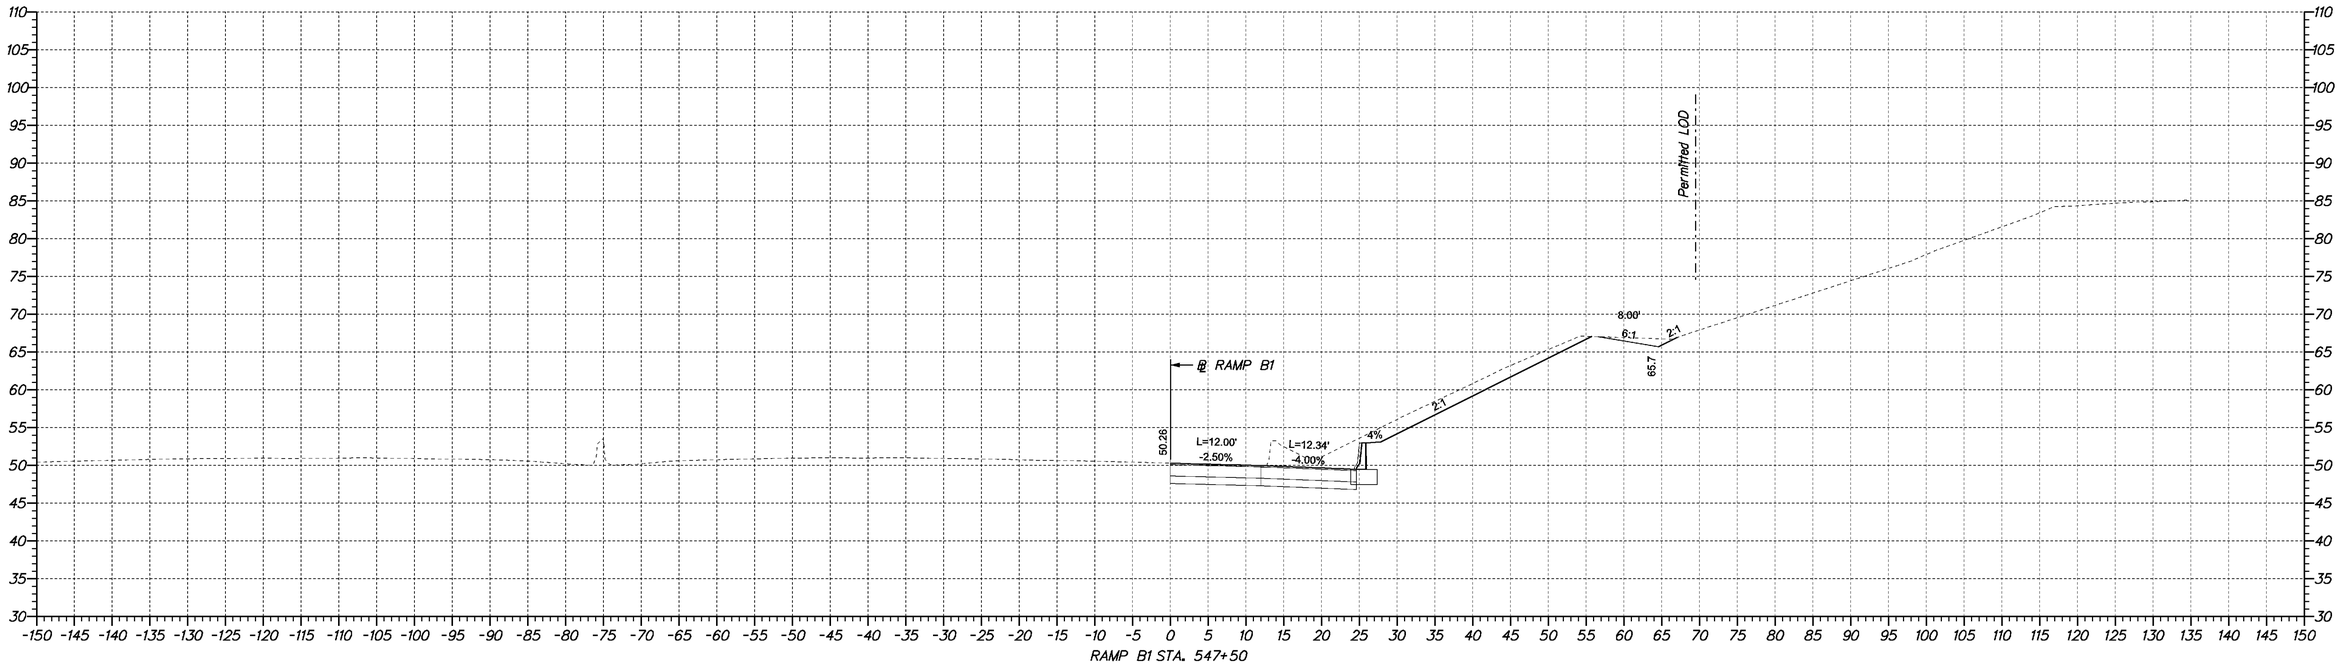

RAMP B1 STA. 547+50

4/23/2009 10:50:45 AM
M:\PROJECTS\2003\0.3059_DELTRNPK\SR1MALL\CADD\2809003\PLANS\CP09_SR1.DGN

DELAWARE DEPARTMENT OF TRANSPORTATION	ADDENDUMS / REVISIONS	SCALE 0 10 20 30 FEET	**SR1 /I95 INTERCHANGE**	CONTRACT 28-090-03	BRIDGE NO. X	**CROSS SECTIONS**
				COUNTY NEW CASTLE	DESIGNED BY:	SHEET NO. 148
					CHECKED BY:	TOTAL SHTS. 286

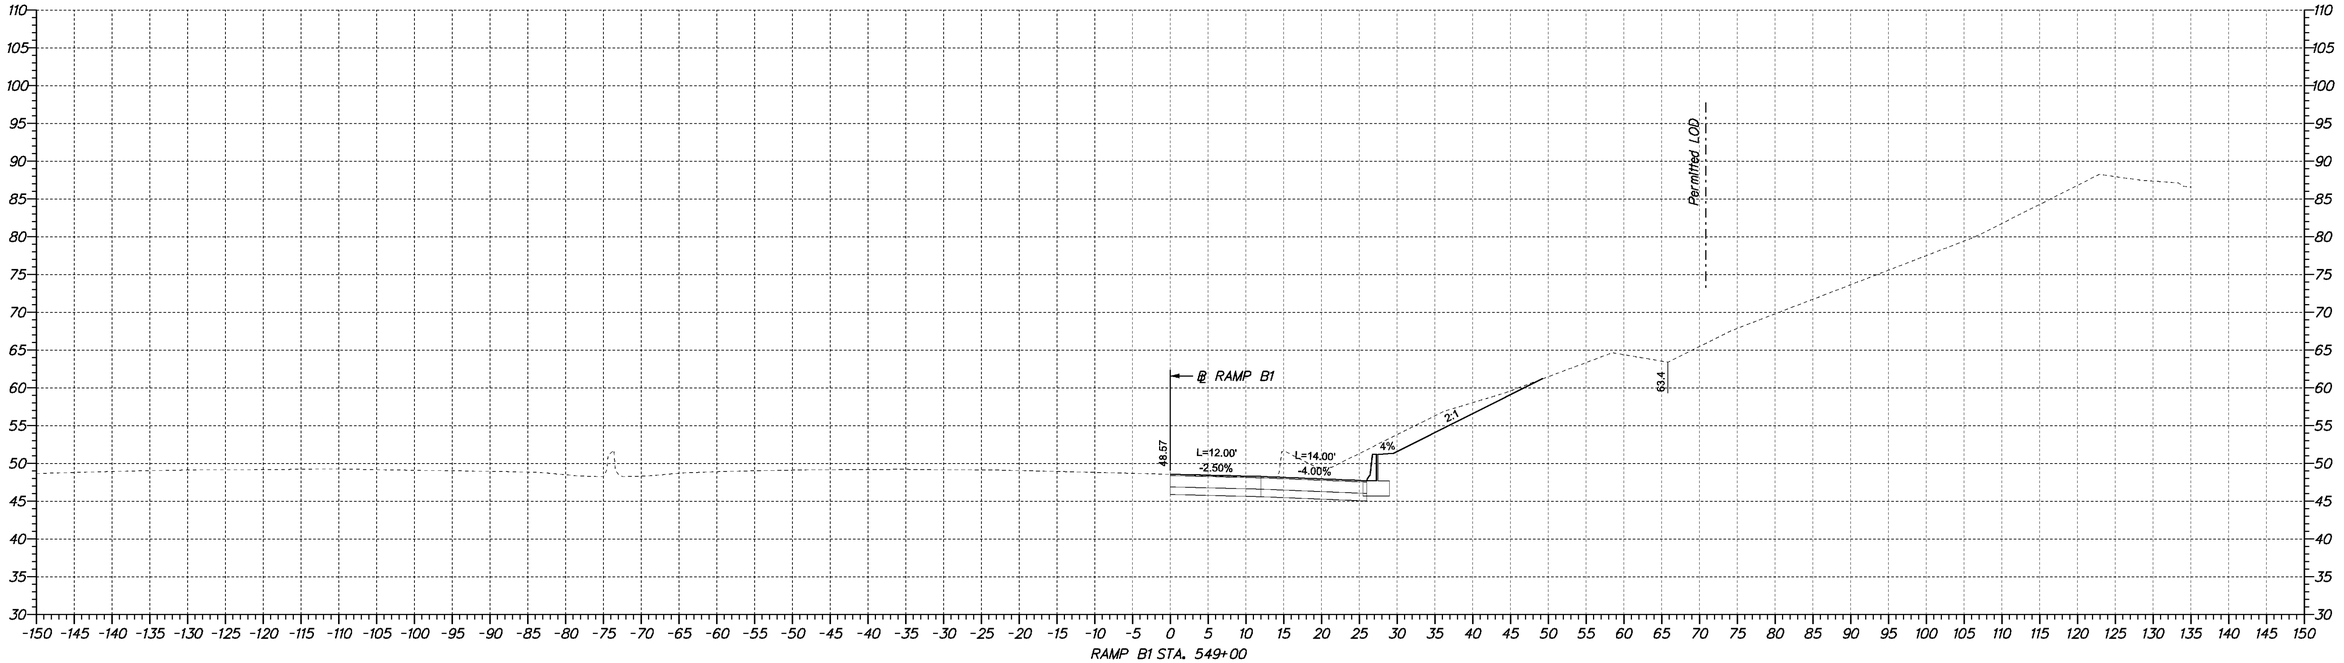

RAMP B1 STA. 549+00

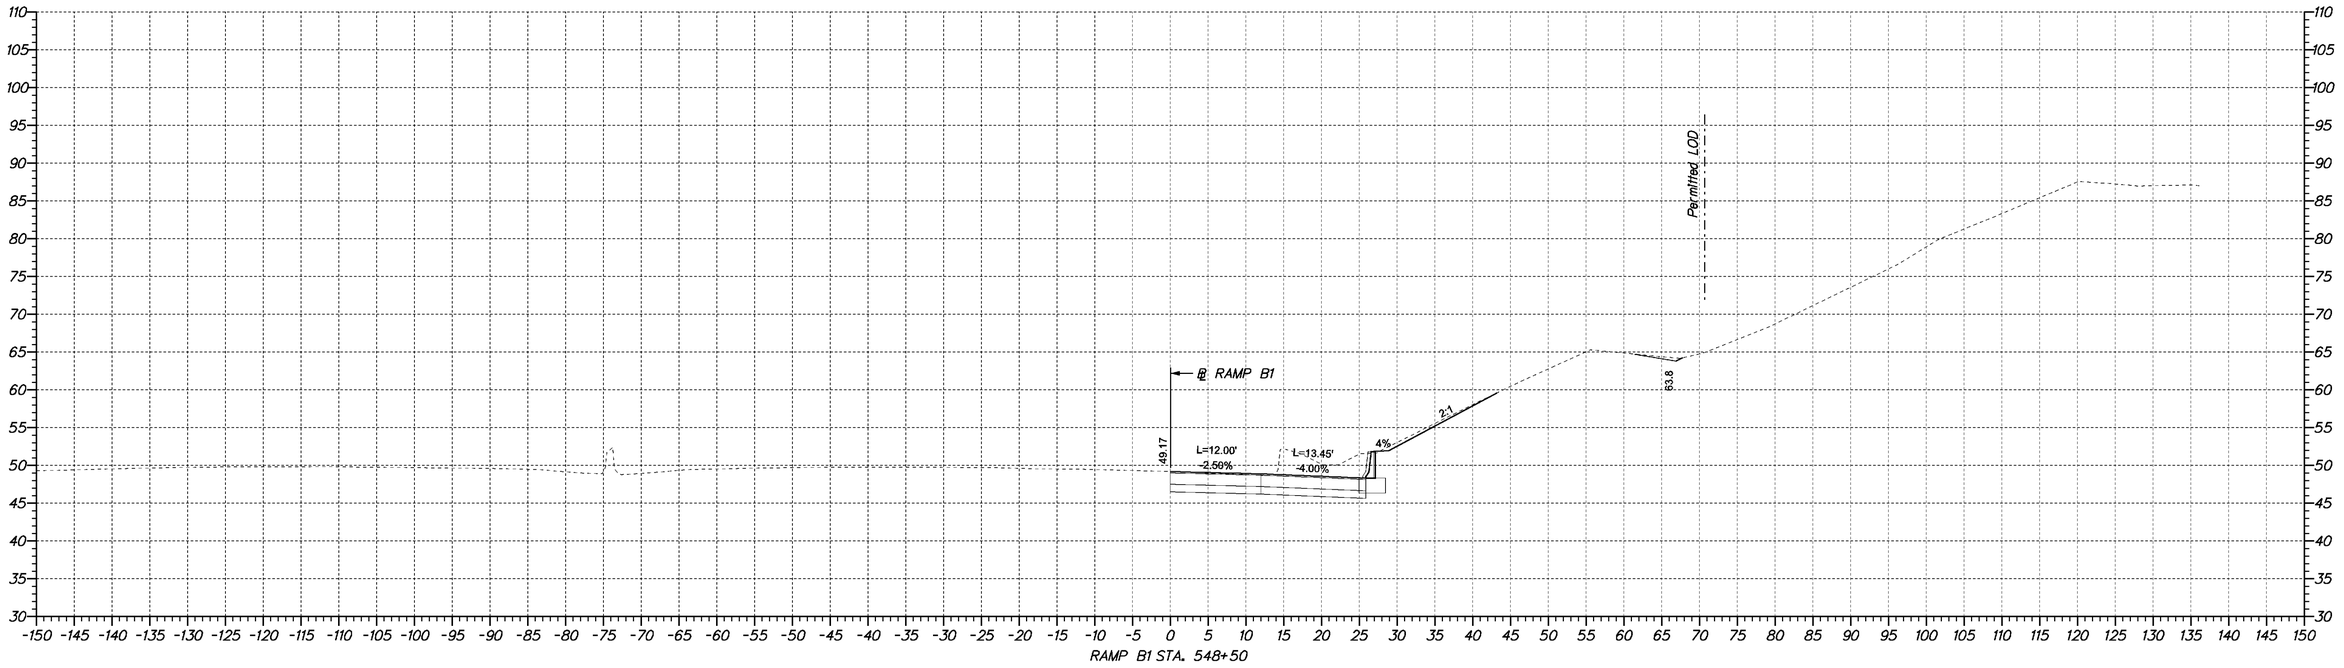

RAMP B1 STA. 548+50

4/23/2009 10:50:45 AM
M:\PROJECTS\2003\0.3059_DELTRNPK\SR1MALL\CADD\2809003\PLANS\CP09_SR1.DGN

DELAWARE DEPARTMENT OF TRANSPORTATION	ADDENDUMS / REVISIONS	SCALE 0 10 20 30 FEET	**SR1 / I95 INTERCHANGE**	CONTRACT 28-090-03	BRIDGE NO. X	**CROSS SECTIONS**
				COUNTY NEW CASTLE	DESIGNED BY:	SHEET NO. 149
					CHECKED BY:	TOTAL SHTS. 286

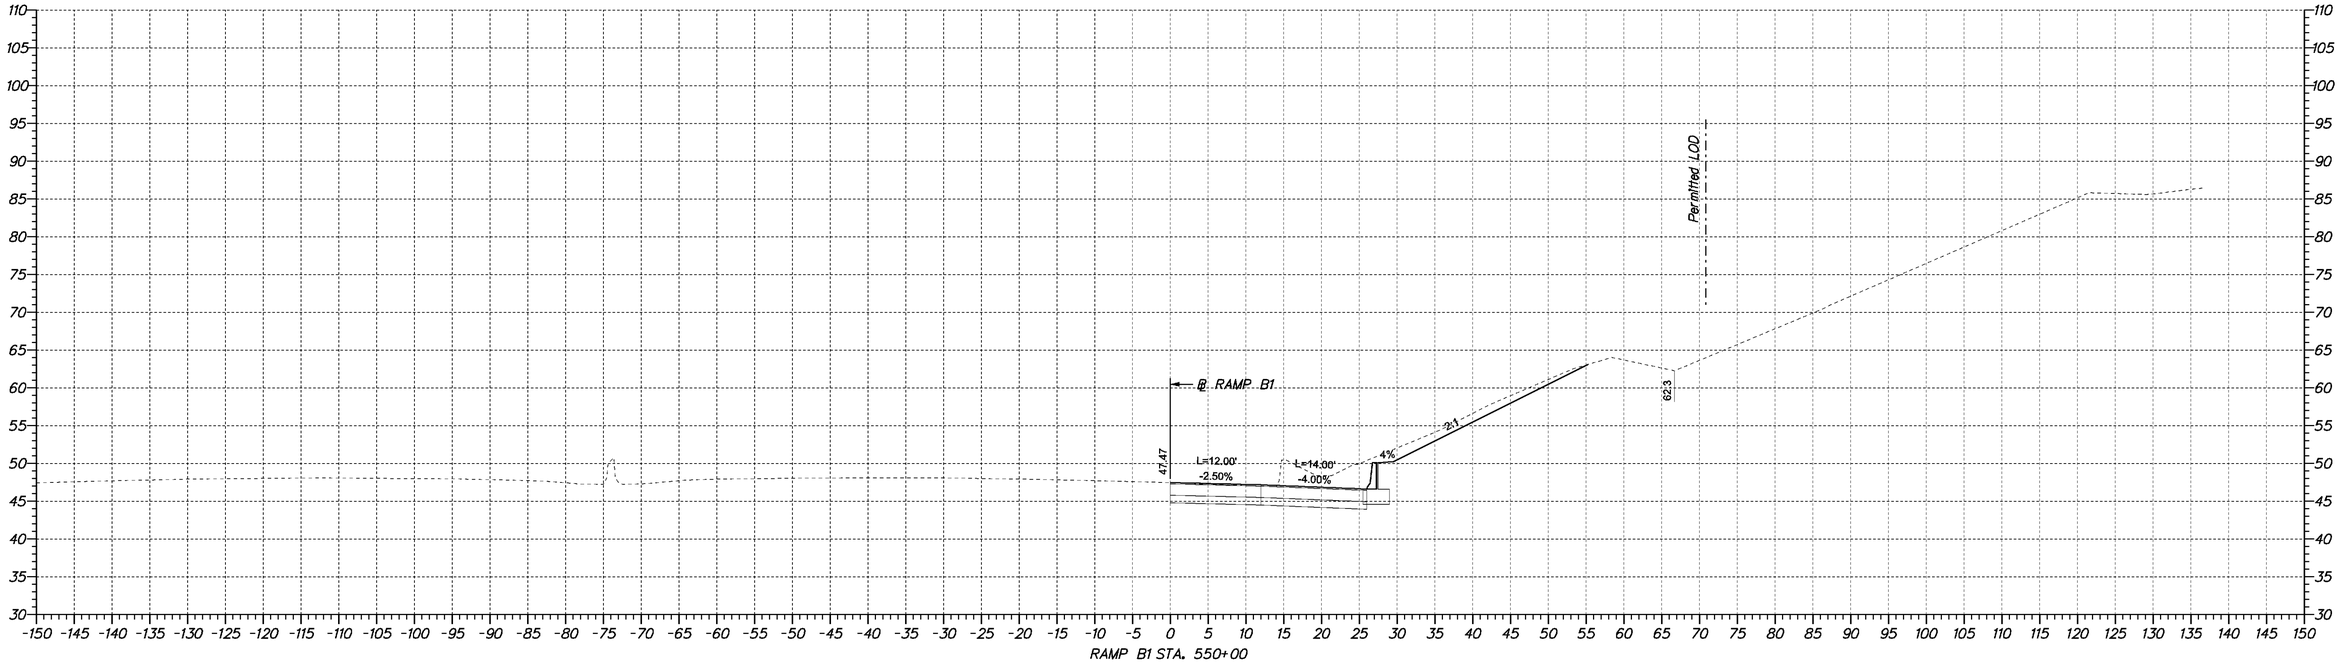

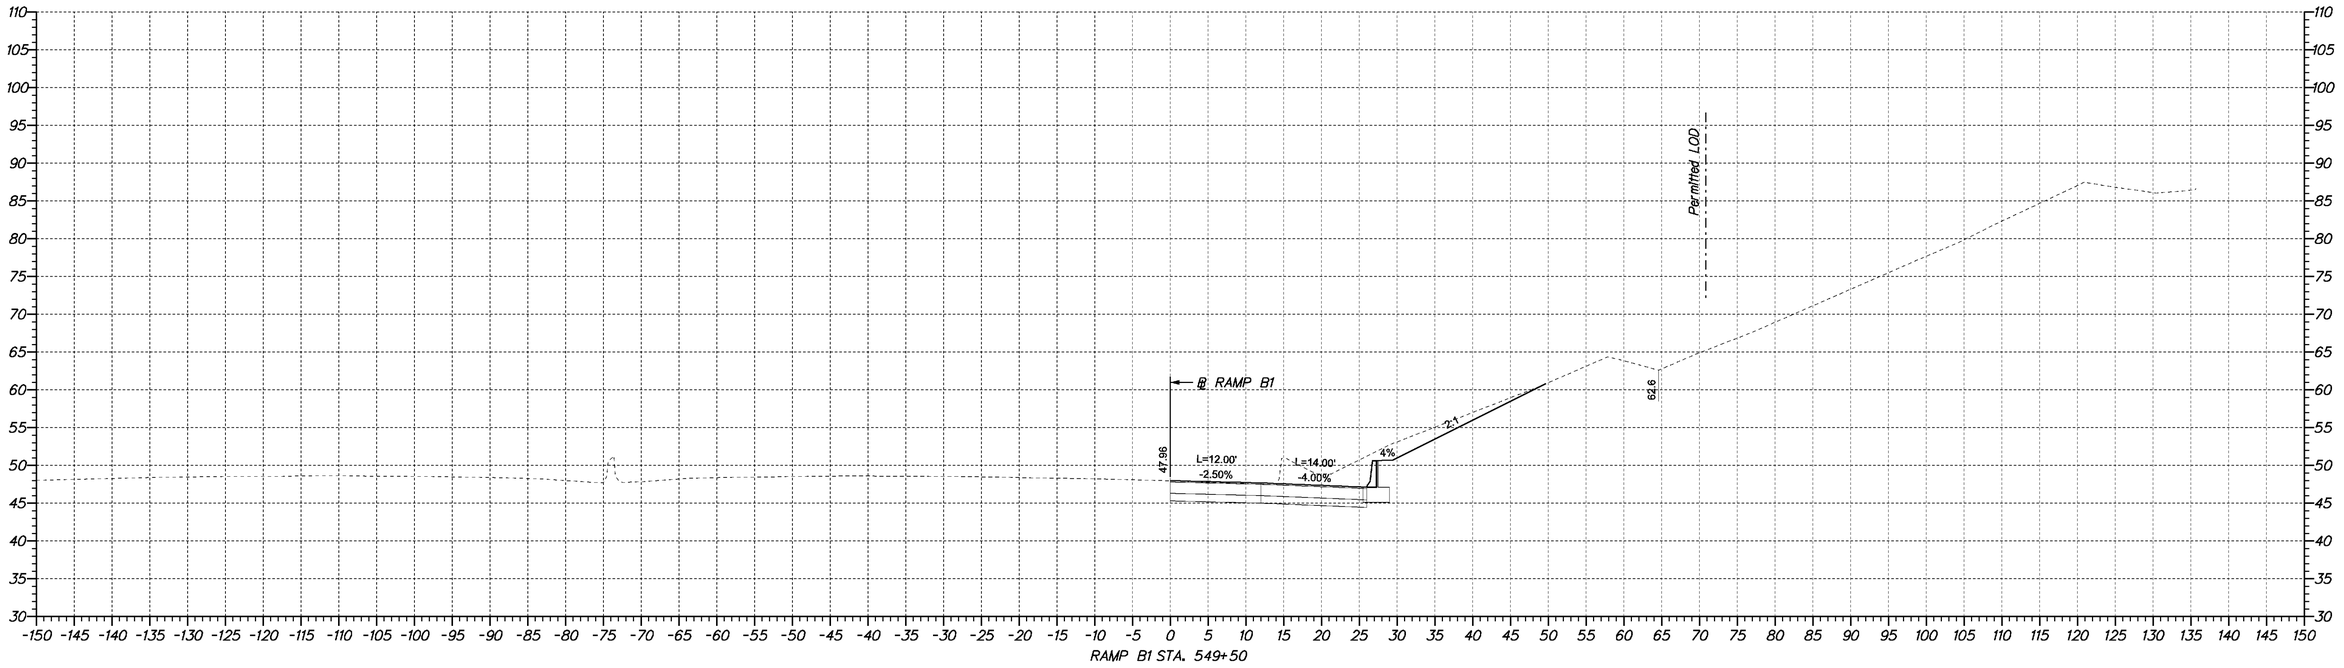

4/23/2009 10:50:45 AM
M:\PROJECTS\2003\0.3059_DELTRNPK\SR1MALL\CADD\2809003\PLANS\CP09_SR1.DGN

DELAWARE DEPARTMENT OF TRANSPORTATION	ADDENDUMS / REVISIONS	SCALE 0 10 20 30 FEET	**SR1 /I95 INTERCHANGE**	CONTRACT 28-090-03	BRIDGE NO. X	**CROSS SECTIONS**
				COUNTY NEW CASTLE	DESIGNED BY:	SHEET NO. 150
					CHECKED BY:	TOTAL SHTS. 286

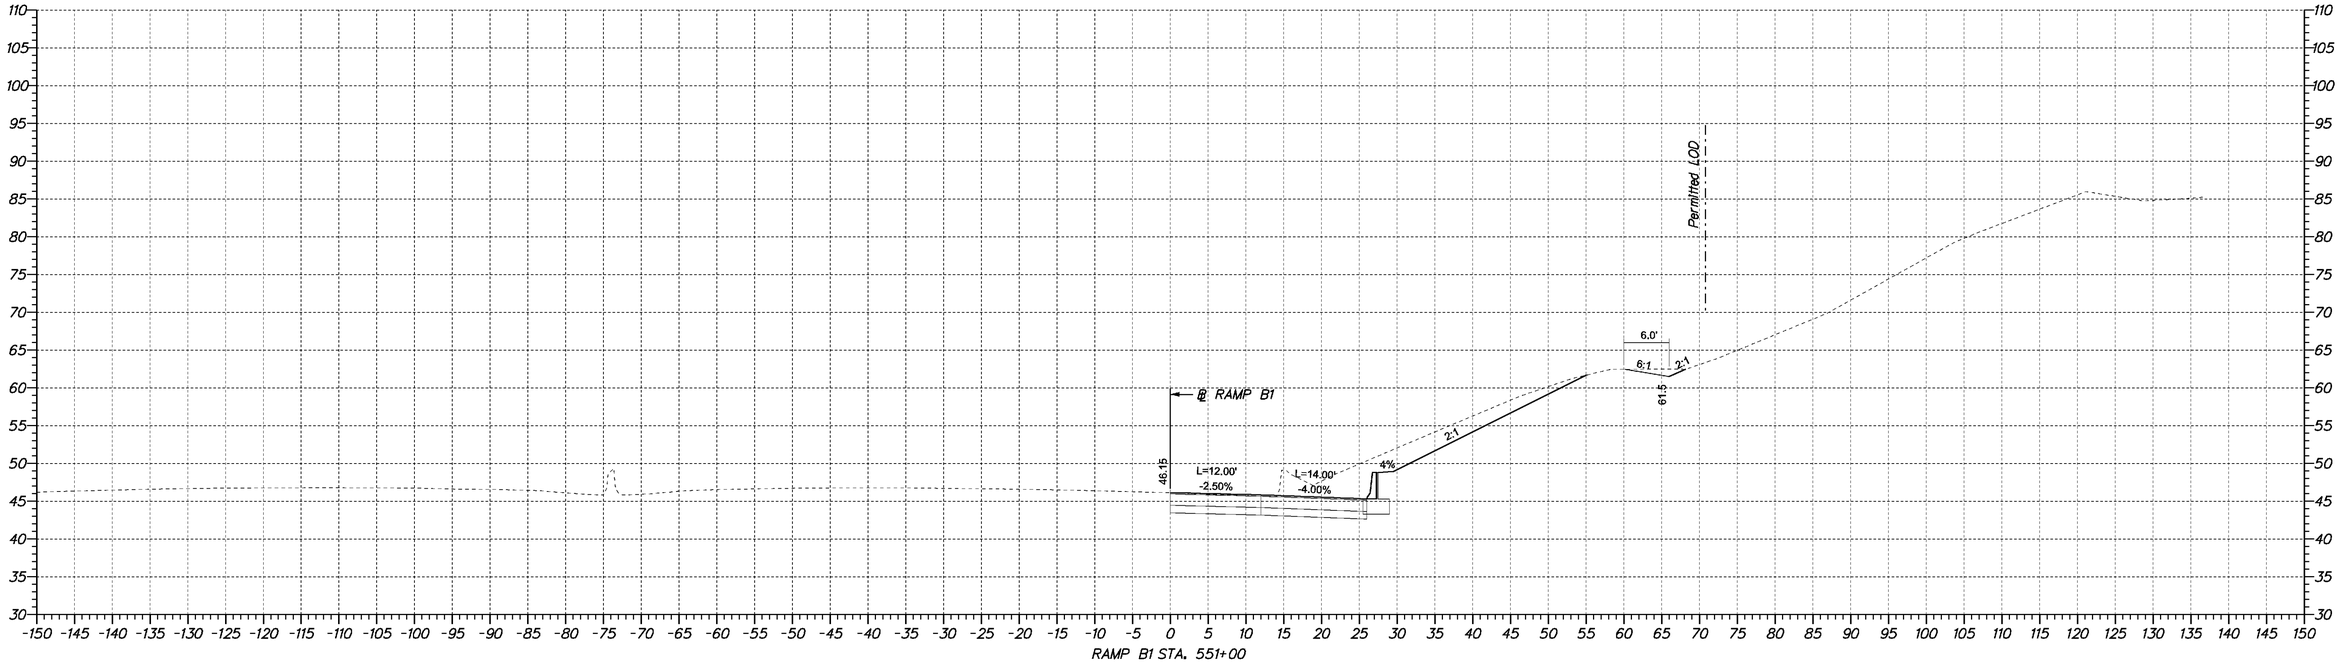

RAMP B1 STA. 551+00

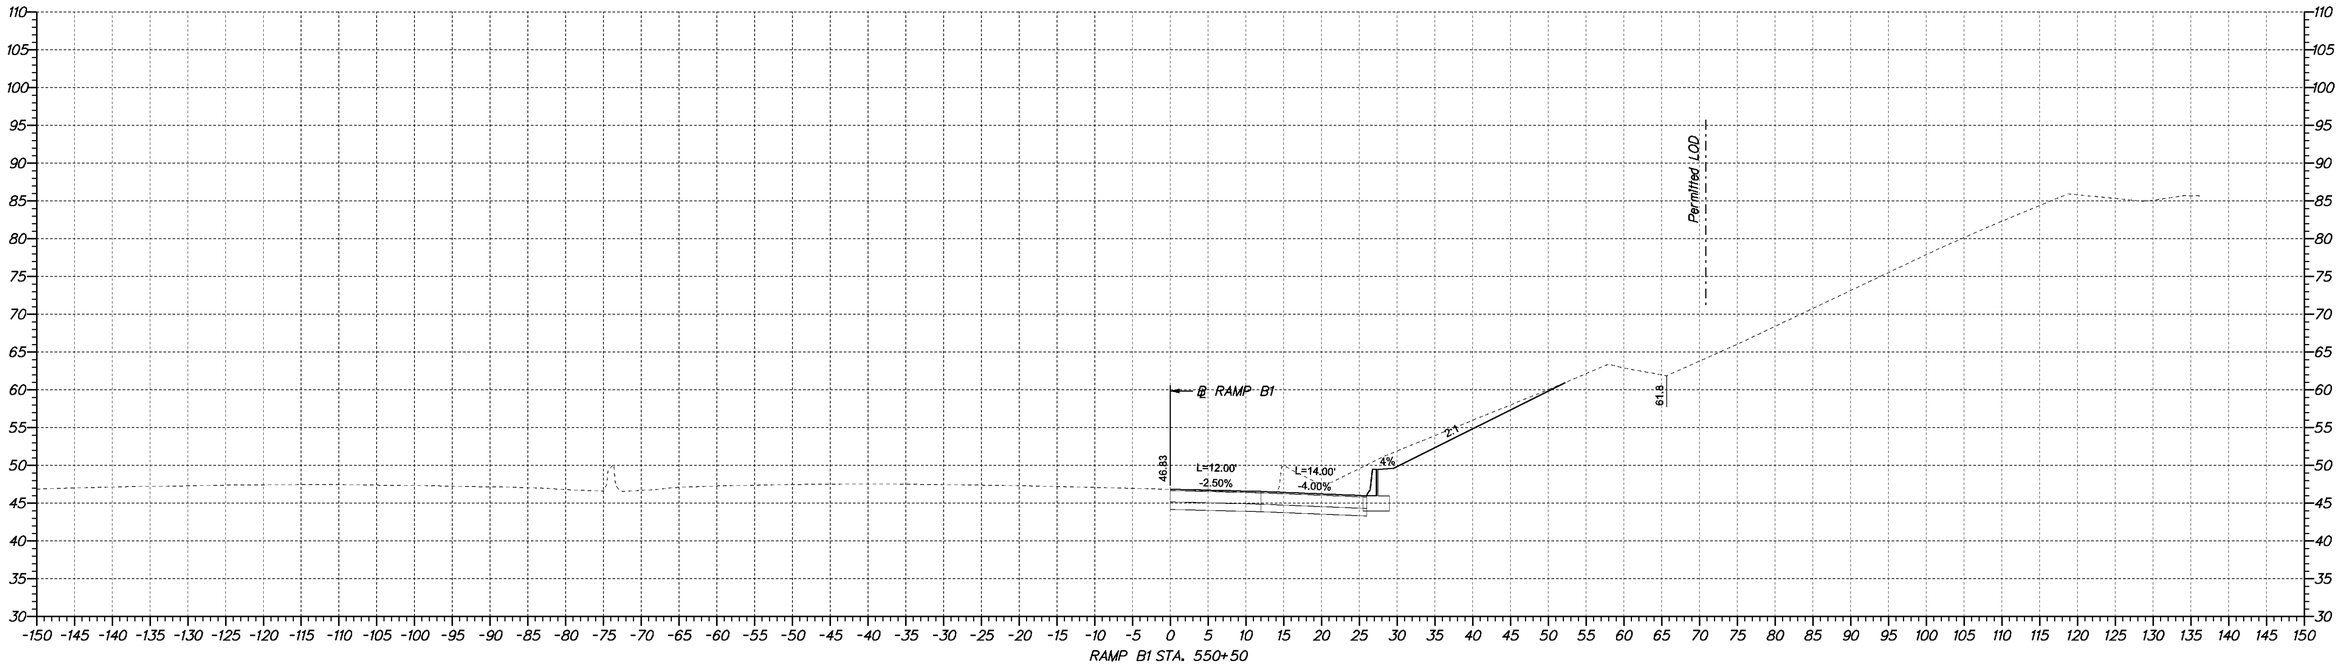

RAMP B1 STA. 550+50

4/23/2009 10:50:45 AM
M:\PROJECTS\2003\0.3059_DELTRNPK\SR1MALL\CADD\2809003\PLANS\CP09_SR1.DGN

DELAWARE DEPARTMENT OF TRANSPORTATION	ADDENDUMS / REVISIONS	SCALE 0 10 20 30 FEET	**SR1 /I95 INTERCHANGE**	CONTRACT 28-090-03	BRIDGE NO. X	**CROSS SECTIONS**	SHEET NO. 151
				COUNTY NEW CASTLE	DESIGNED BY:		TOTAL SHTS. 286
					CHECKED BY:		

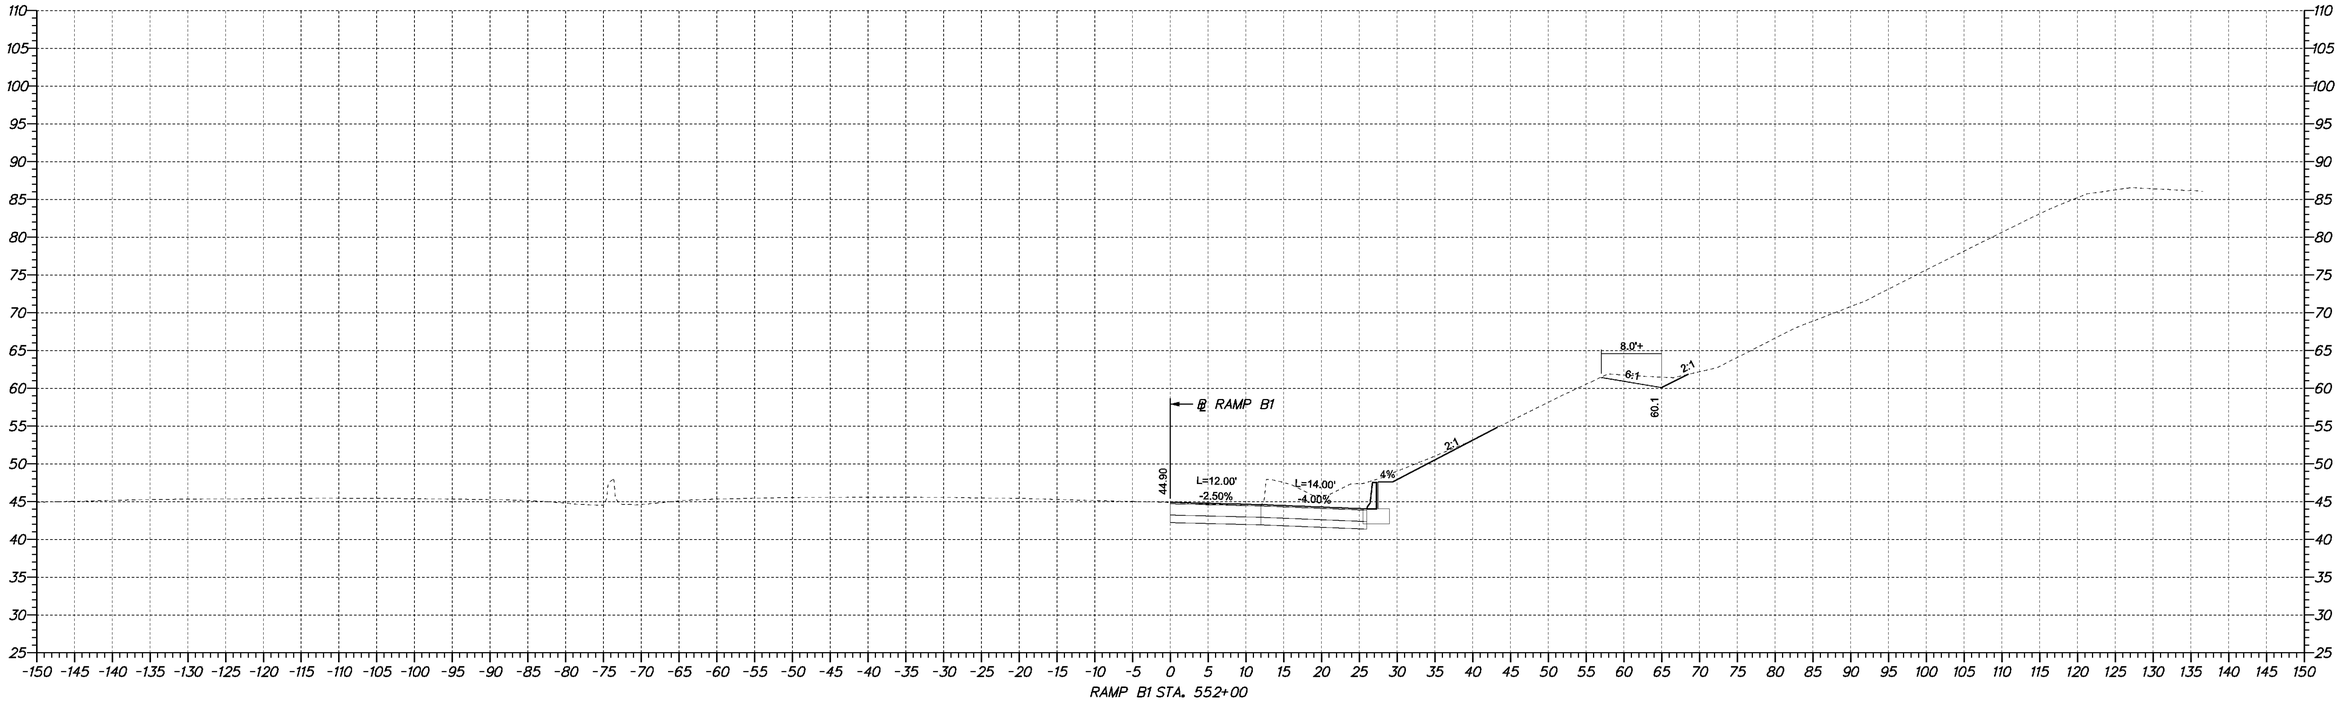

RAMP B1 STA. 552+00

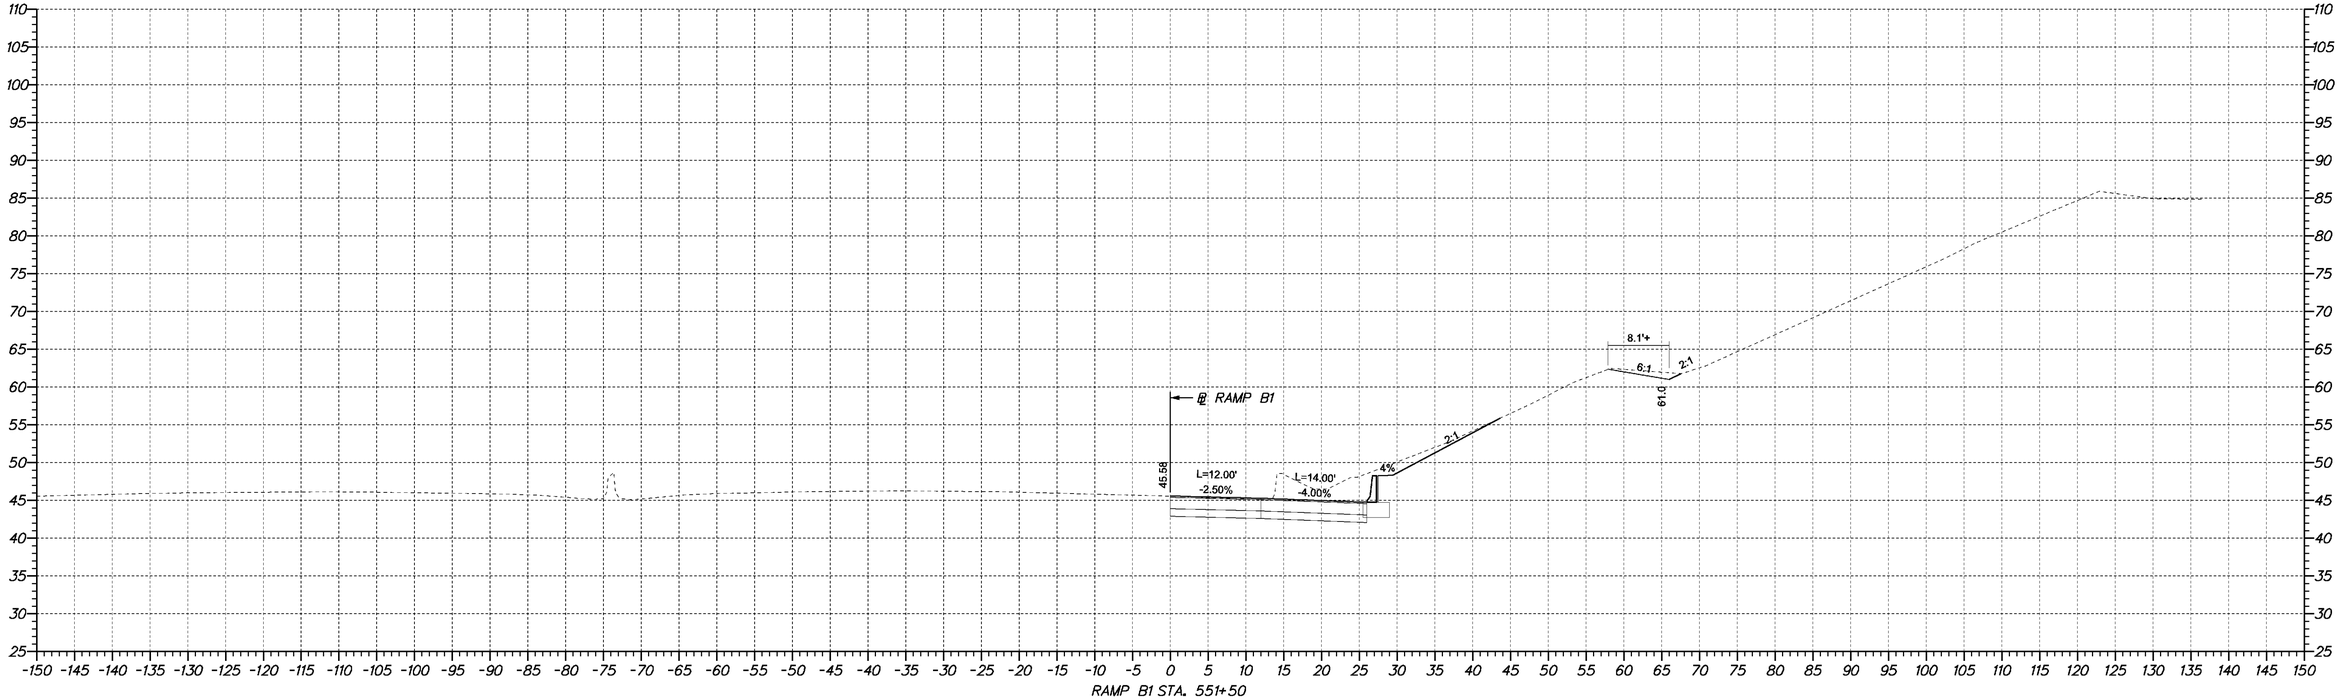

RAMP B1 STA. 551+50

4/23/2009 10:50:45 AM
M:\PROJECTS\2003\0.3059_DELTRNPK\SR1MALL\CADD\2809003\PLANS\CP09_SR1.DGN

DELAWARE DEPARTMENT OF TRANSPORTATION	ADDENDUMS / REVISIONS	SCALE 0 10 20 30 FEET	**SR1 /I95 INTERCHANGE**	CONTRACT 28-090-03	BRIDGE NO. X	**CROSS SECTIONS**	SHEET NO. 152
				COUNTY NEW CASTLE	DESIGNED BY:		TOTAL SHTS. 286
					CHECKED BY:		

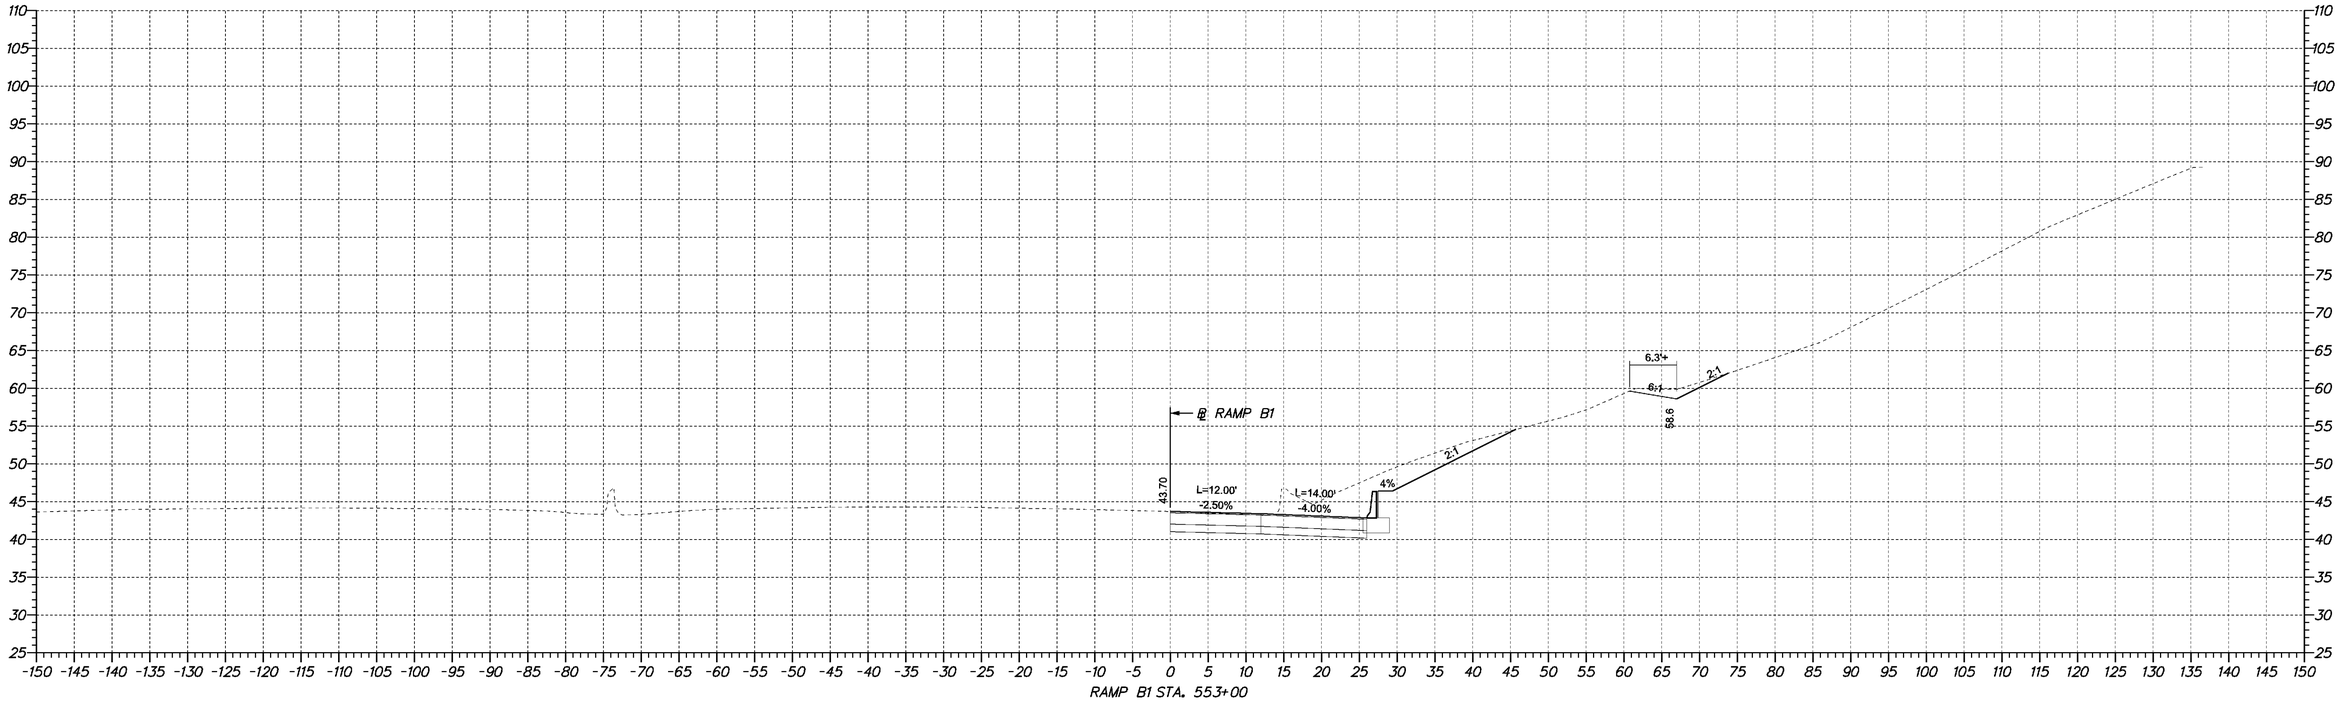

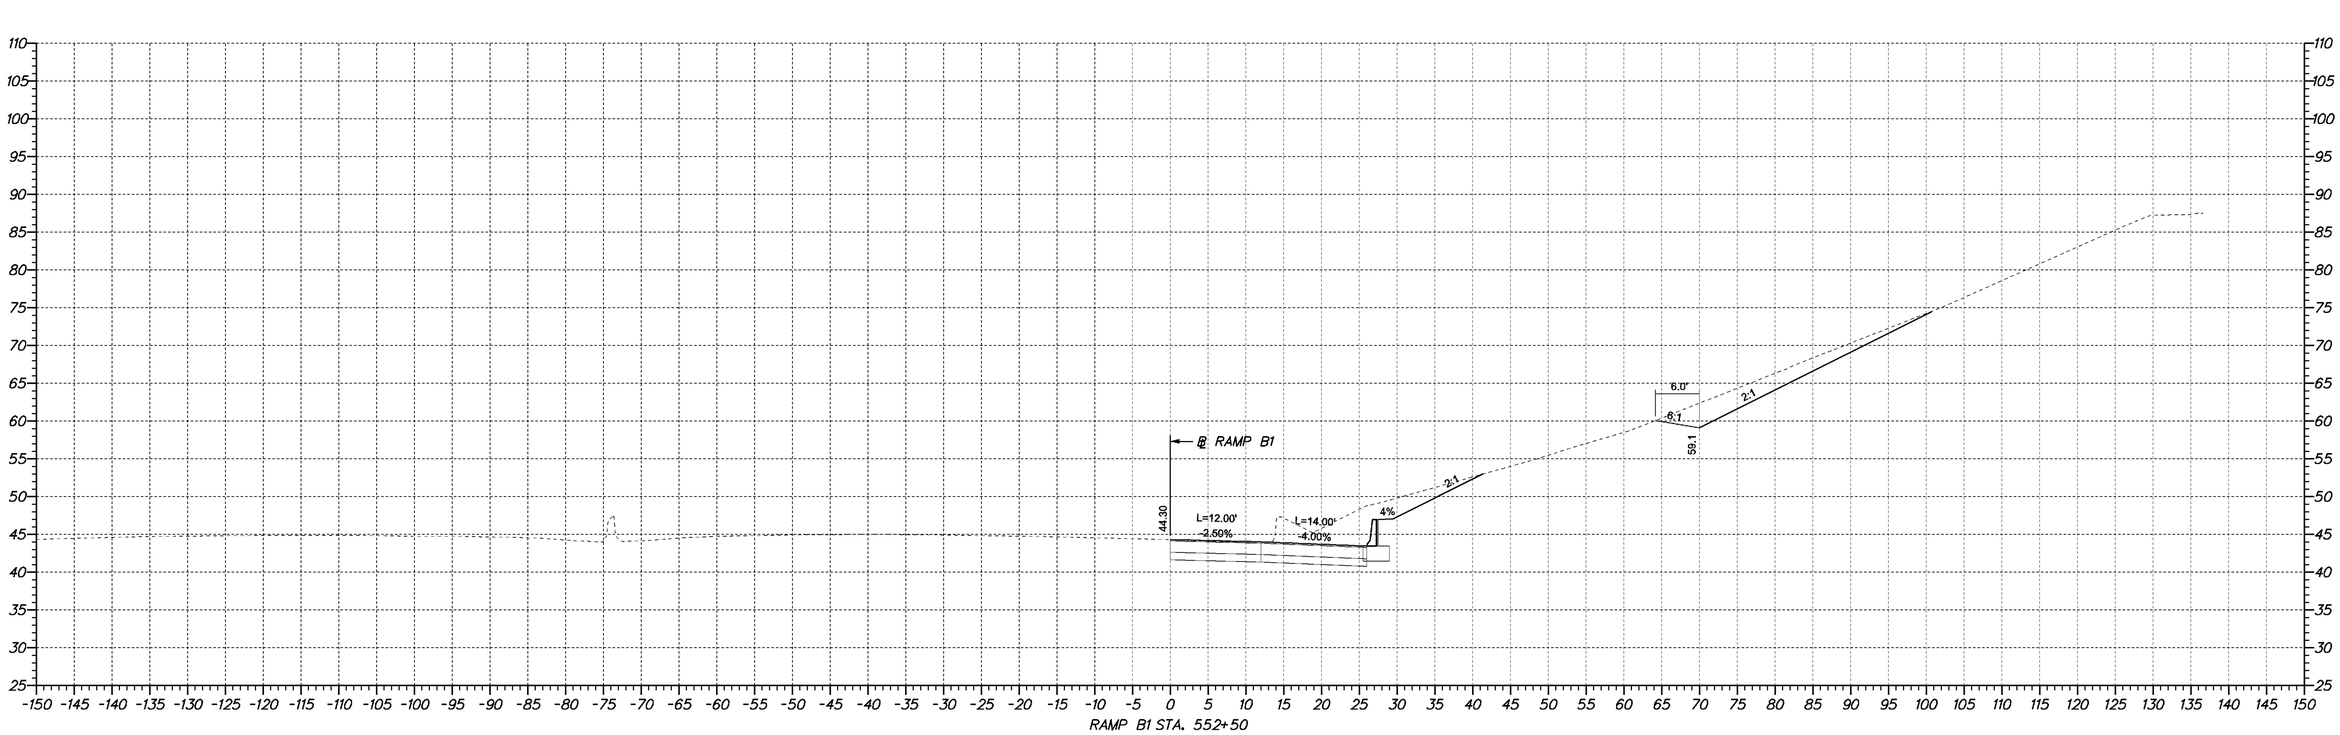

4/23/2009 10:50:45 AM
M:\PROJECTS\2003\0.3059_DELTRNPK\SR1MALL\CADD\2809003\PLANS\CP09_SR1.DGN

DELAWARE DEPARTMENT OF TRANSPORTATION	ADDENDUMS / REVISIONS	SCALE 0 10 20 30 FEET	**SR1 /I95 INTERCHANGE**	CONTRACT 28-090-03	BRIDGE NO. X	**CROSS SECTIONS**
				COUNTY NEW CASTLE	DESIGNED BY:	SHEET NO. 153
					CHECKED BY:	TOTAL SHTS. 286

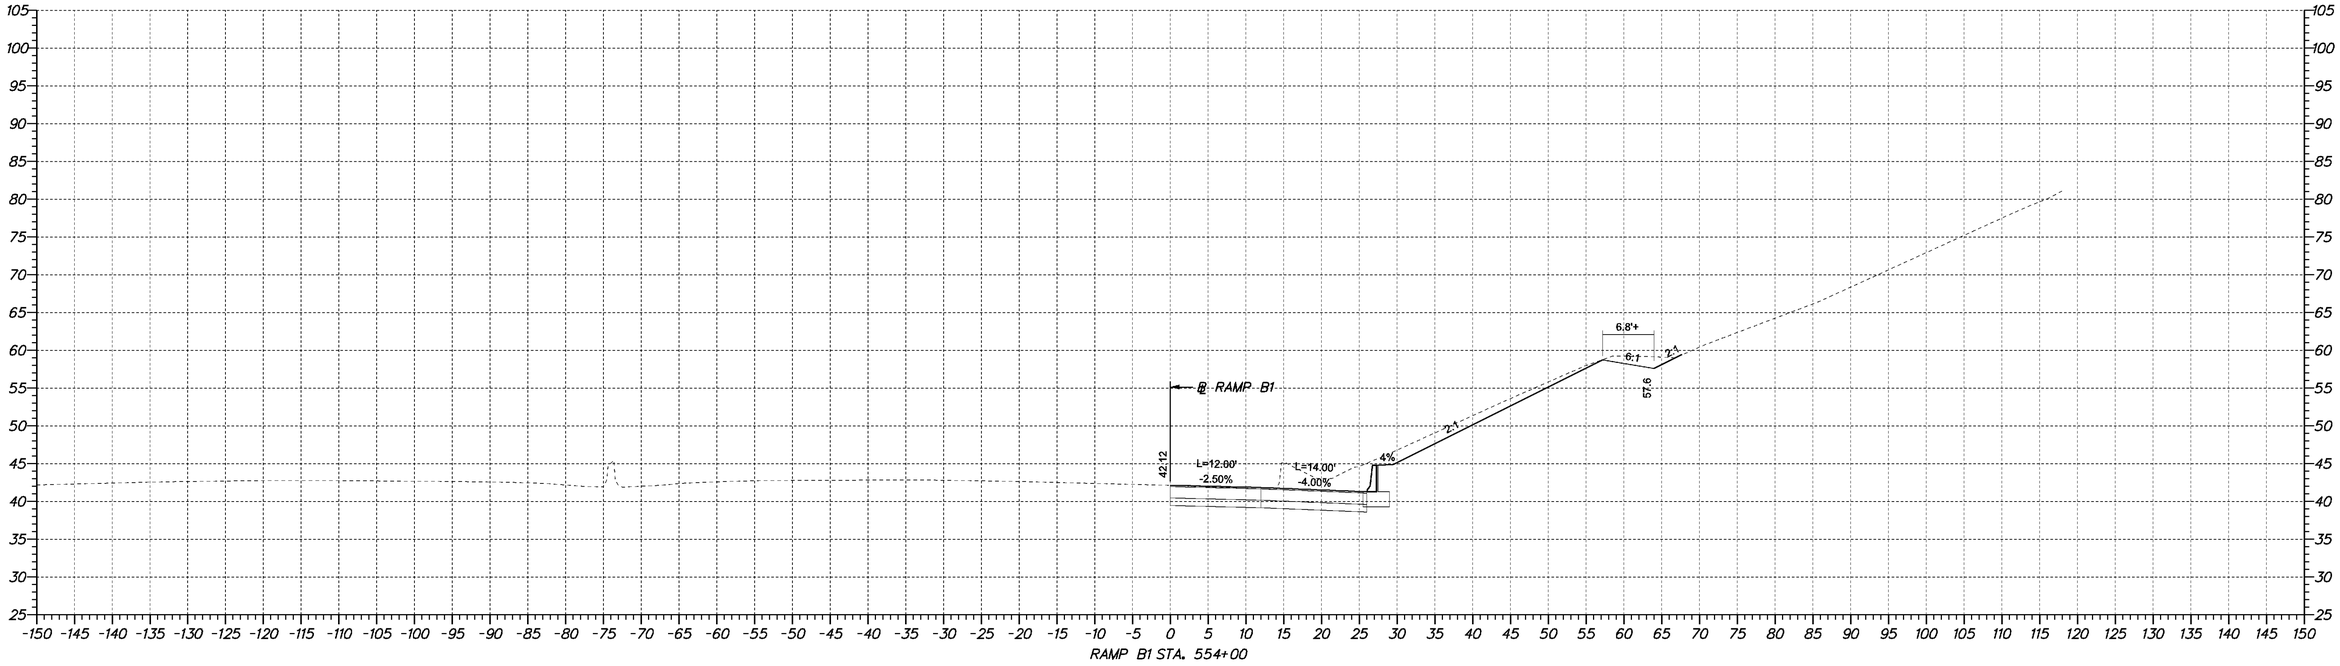

RAMP B1 STA. 554+00

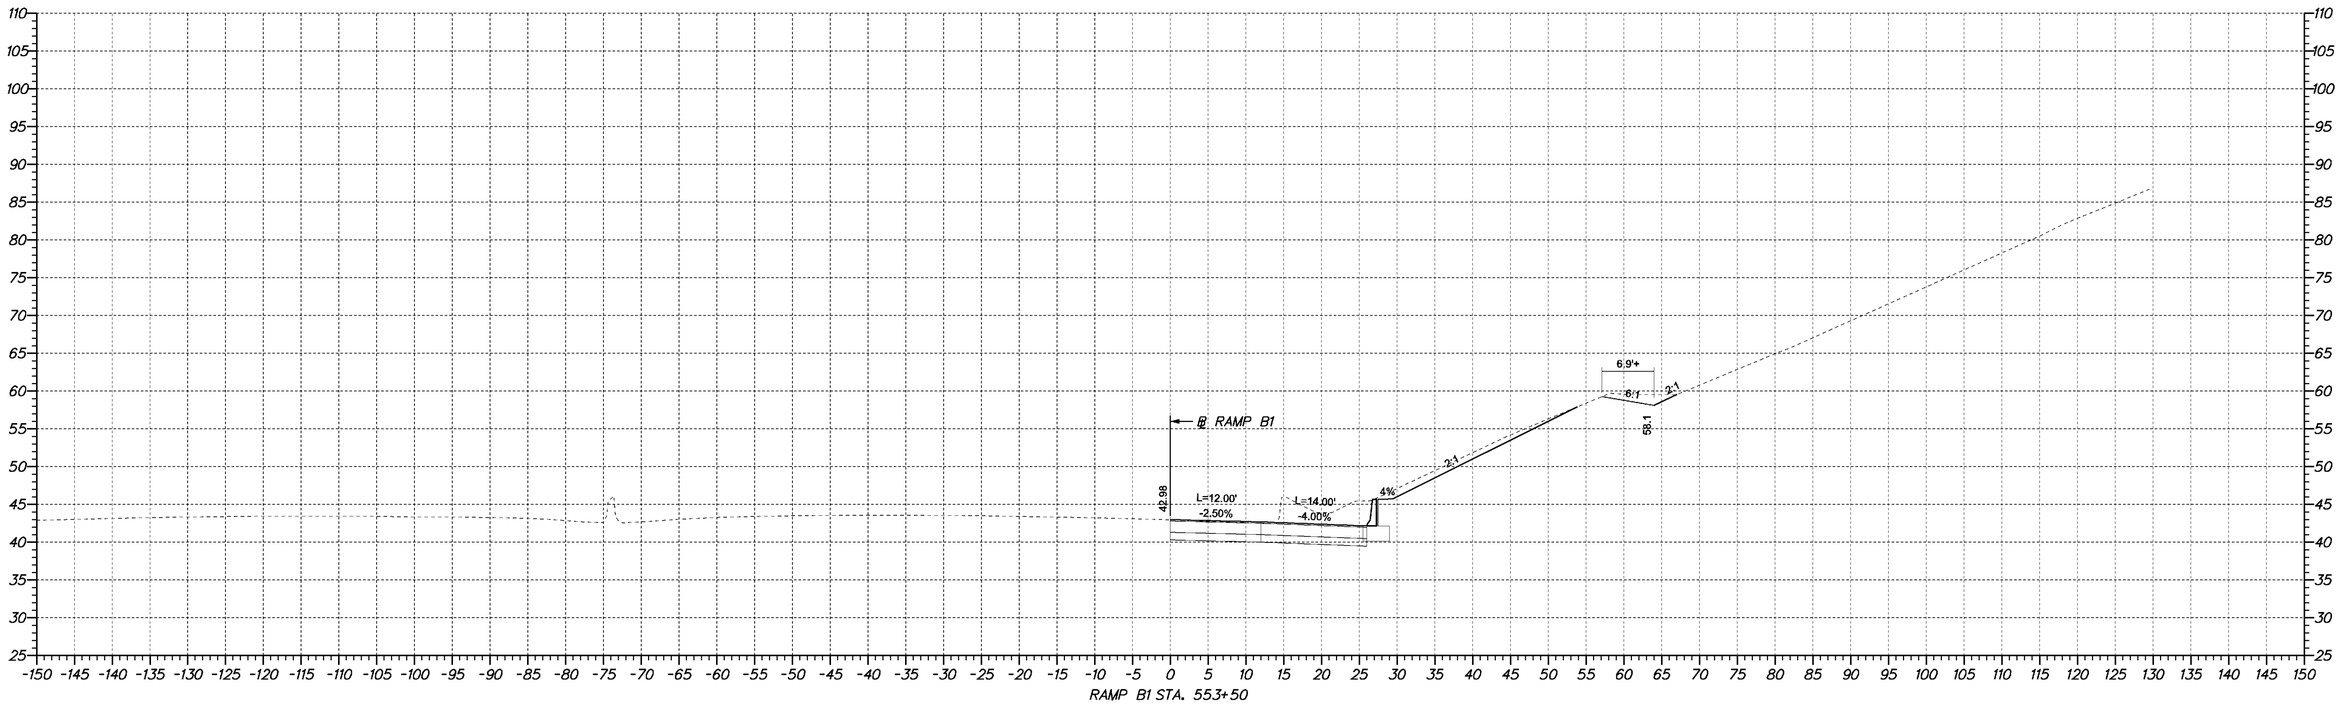

RAMP B1 STA. 553+50

4/23/2009 10:50:45 AM
M:\PROJECTS\2003\0.3059_DELTRNPK\SR1MALL\CADD\2809003\PLANS\CP09_SR1.DGN

DELAWARE DEPARTMENT OF TRANSPORTATION	ADDENDUMS / REVISIONS	SCALE 0 10 20 30 FEET	**SR1 /I95 INTERCHANGE**	CONTRACT 28-090-03	BRIDGE NO. X	**CROSS SECTIONS**
				COUNTY NEW CASTLE	DESIGNED BY:	SHEET NO. 154
					CHECKED BY:	TOTAL SHTS. 286

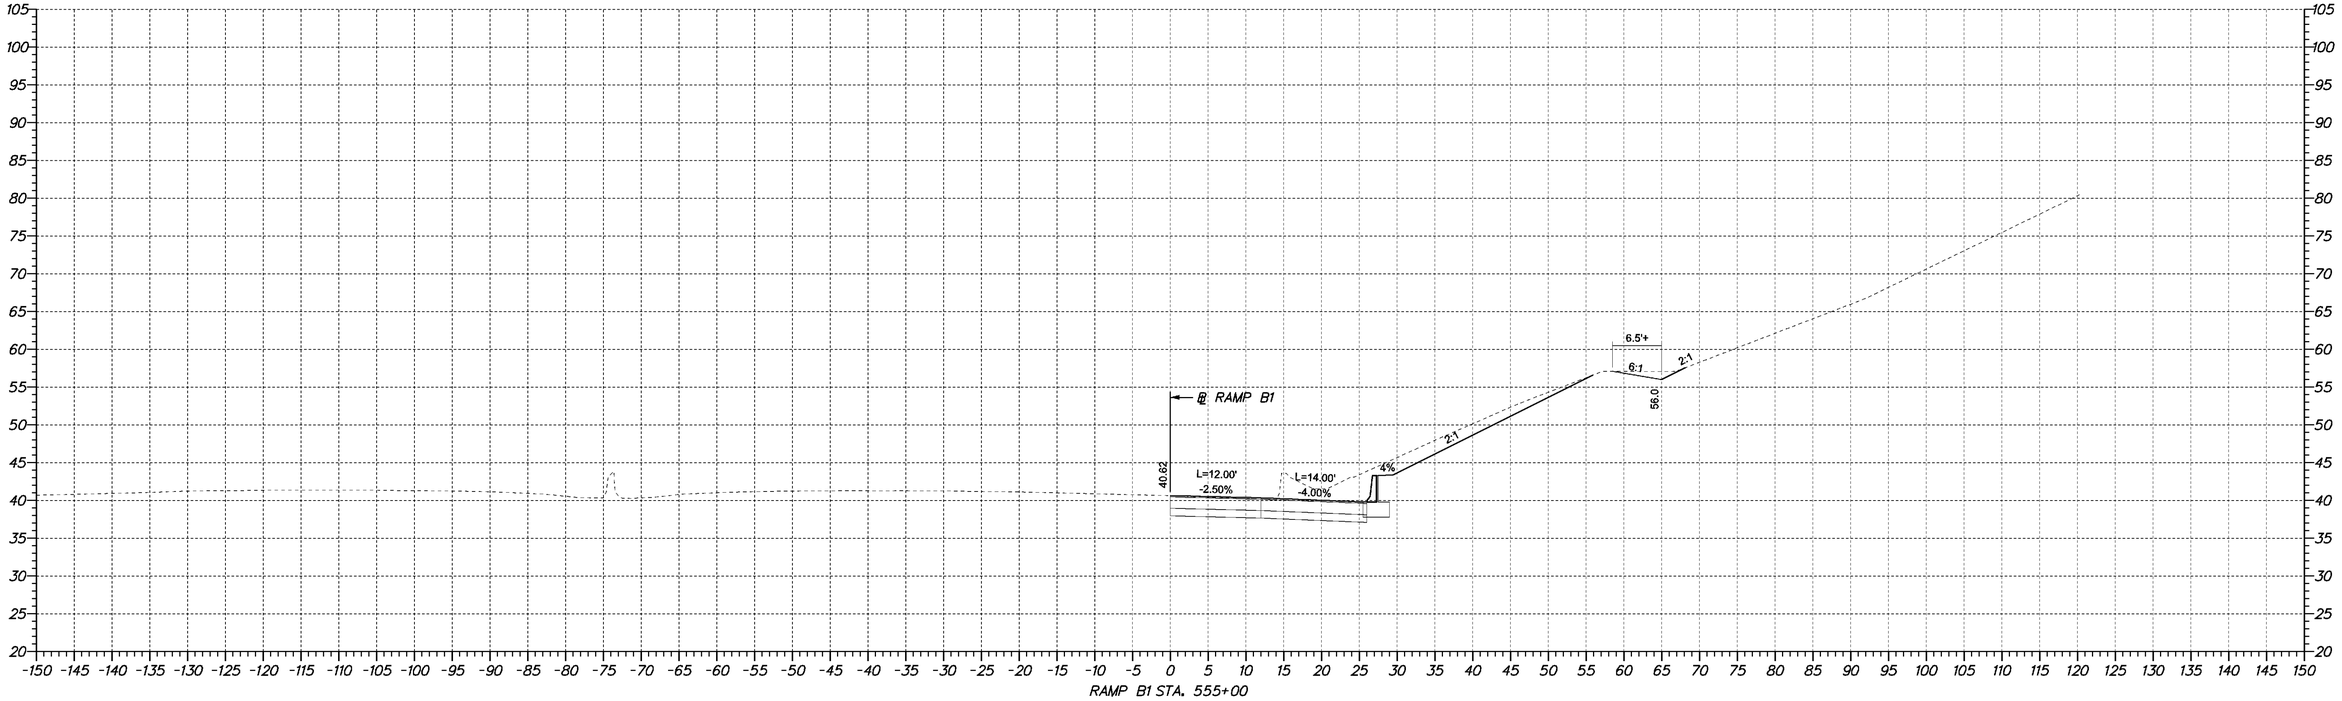

RAMP B1 STA. 555+00

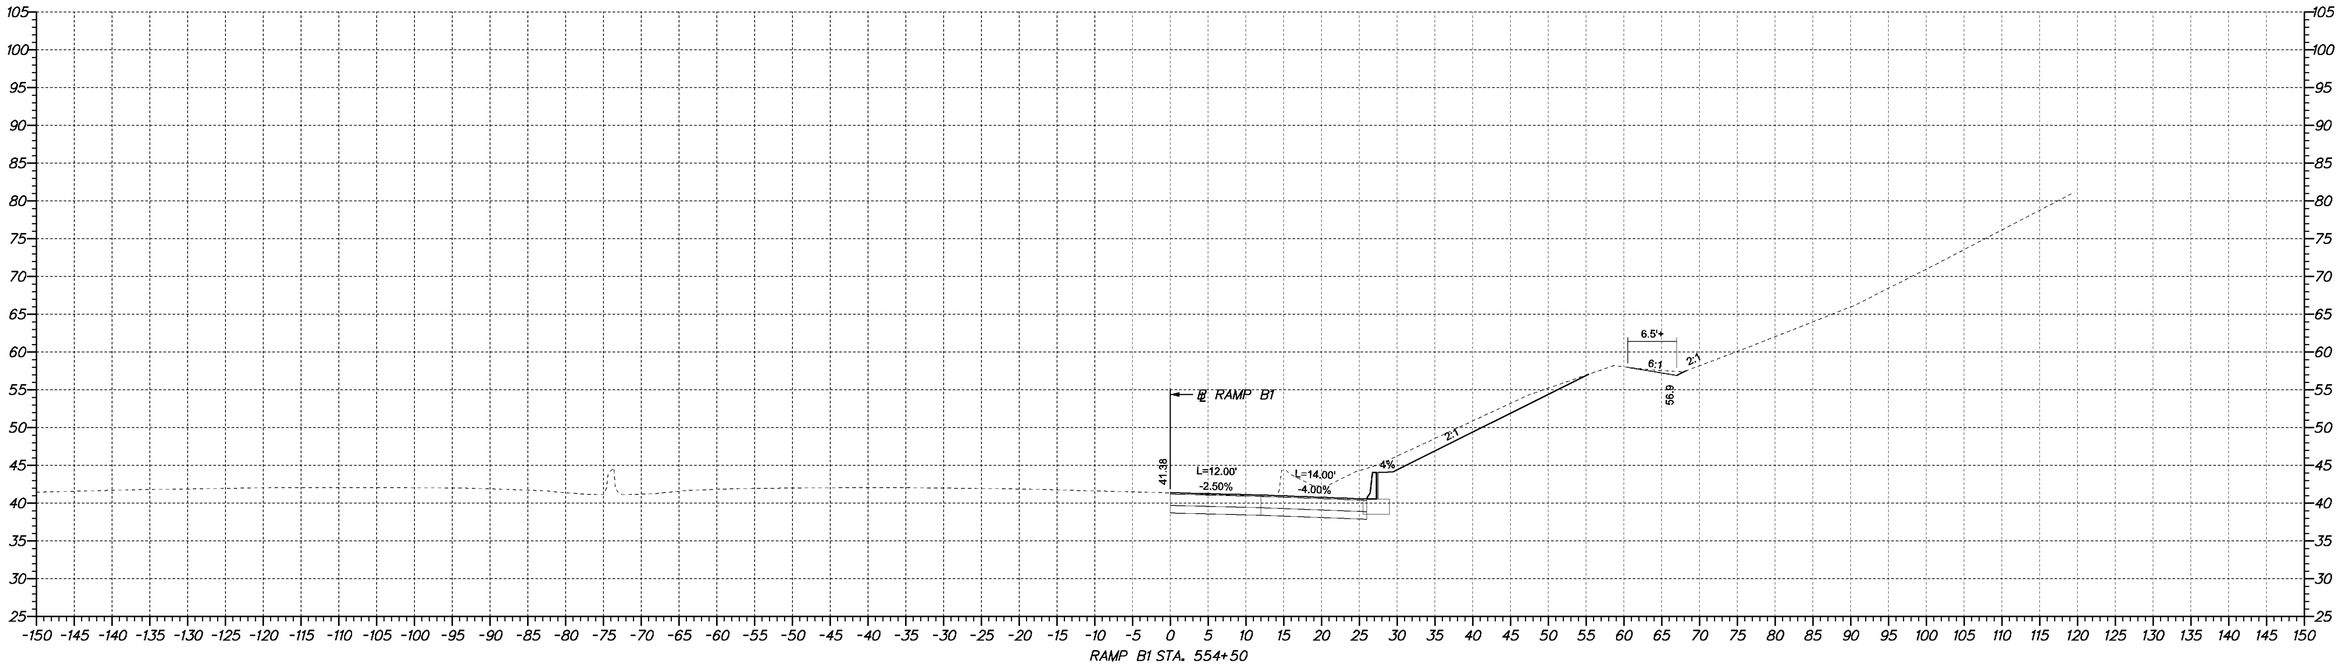

RAMP B1 STA. 554+50

4/23/2009 10:50:45 AM
M:\PROJECTS\2003\0.3059_DELTRNPK\SR1MALL\CADD\2809003\PLANS\CP09_SR1.DGN

DELAWARE DEPARTMENT OF TRANSPORTATION	ADDENDUMS / REVISIONS	SCALE 0 10 20 30 FEET	**SR1 /I95 INTERCHANGE**	CONTRACT 28-090-03	BRIDGE NO. X	**CROSS SECTIONS**
				COUNTY NEW CASTLE	DESIGNED BY:	SHEET NO. 155
					CHECKED BY:	TOTAL SHTS. 286

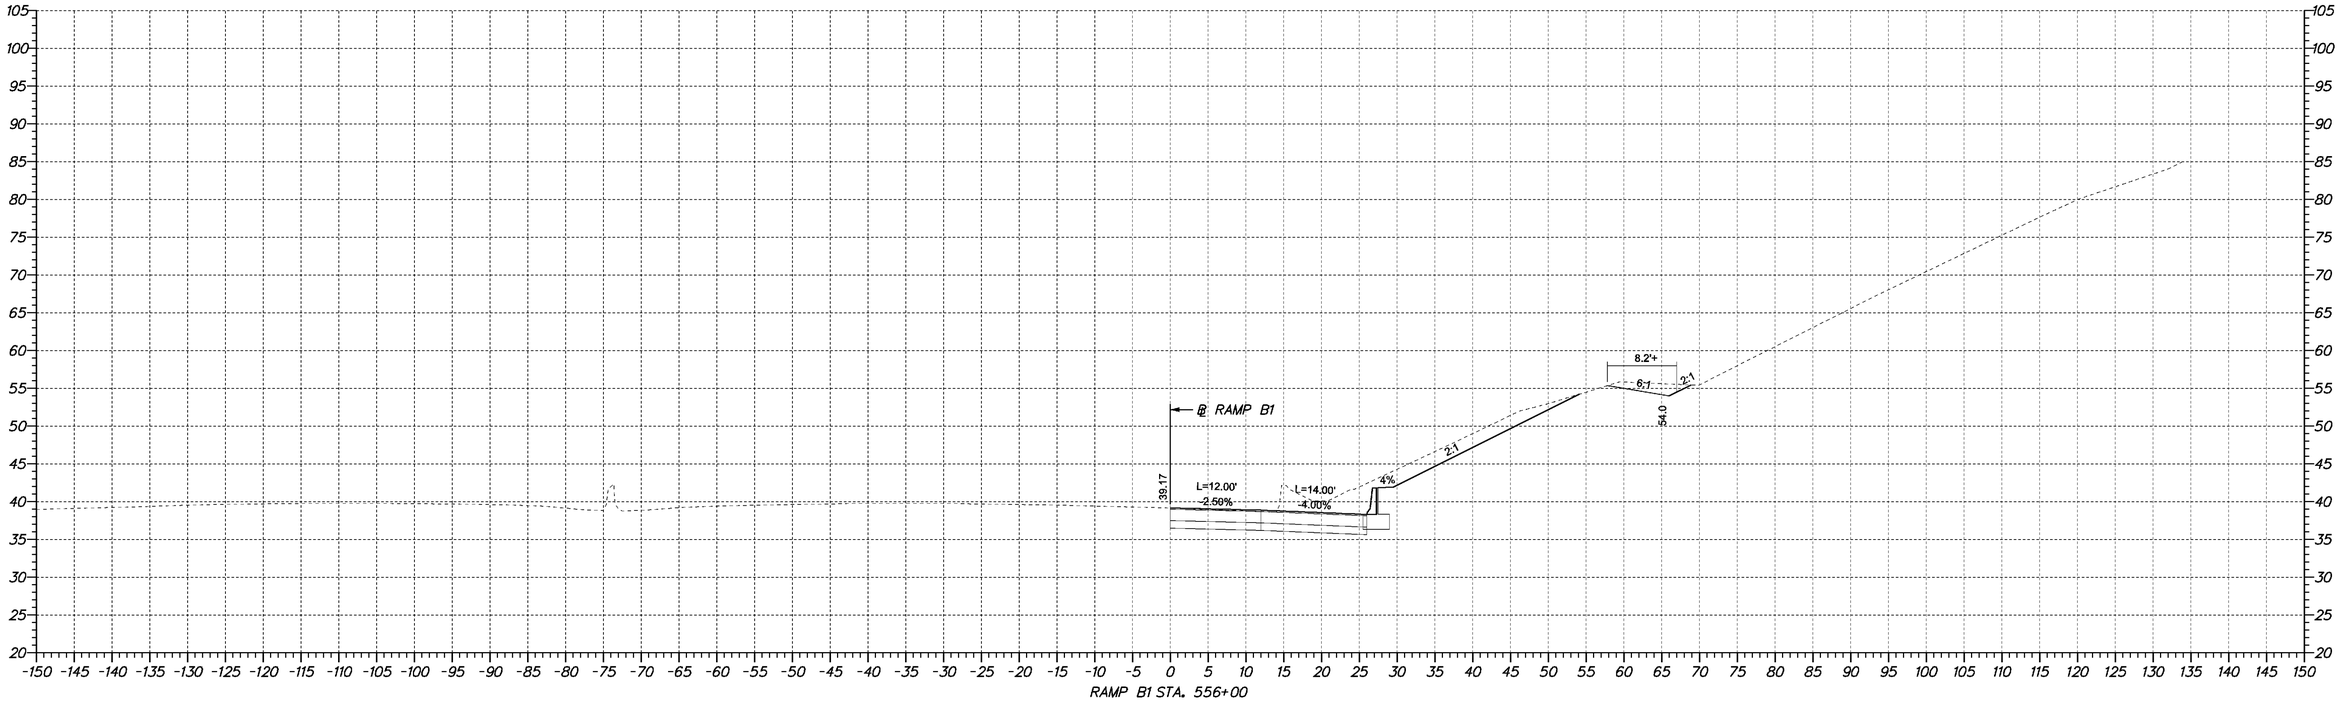

RAMP B1 STA. 556+00

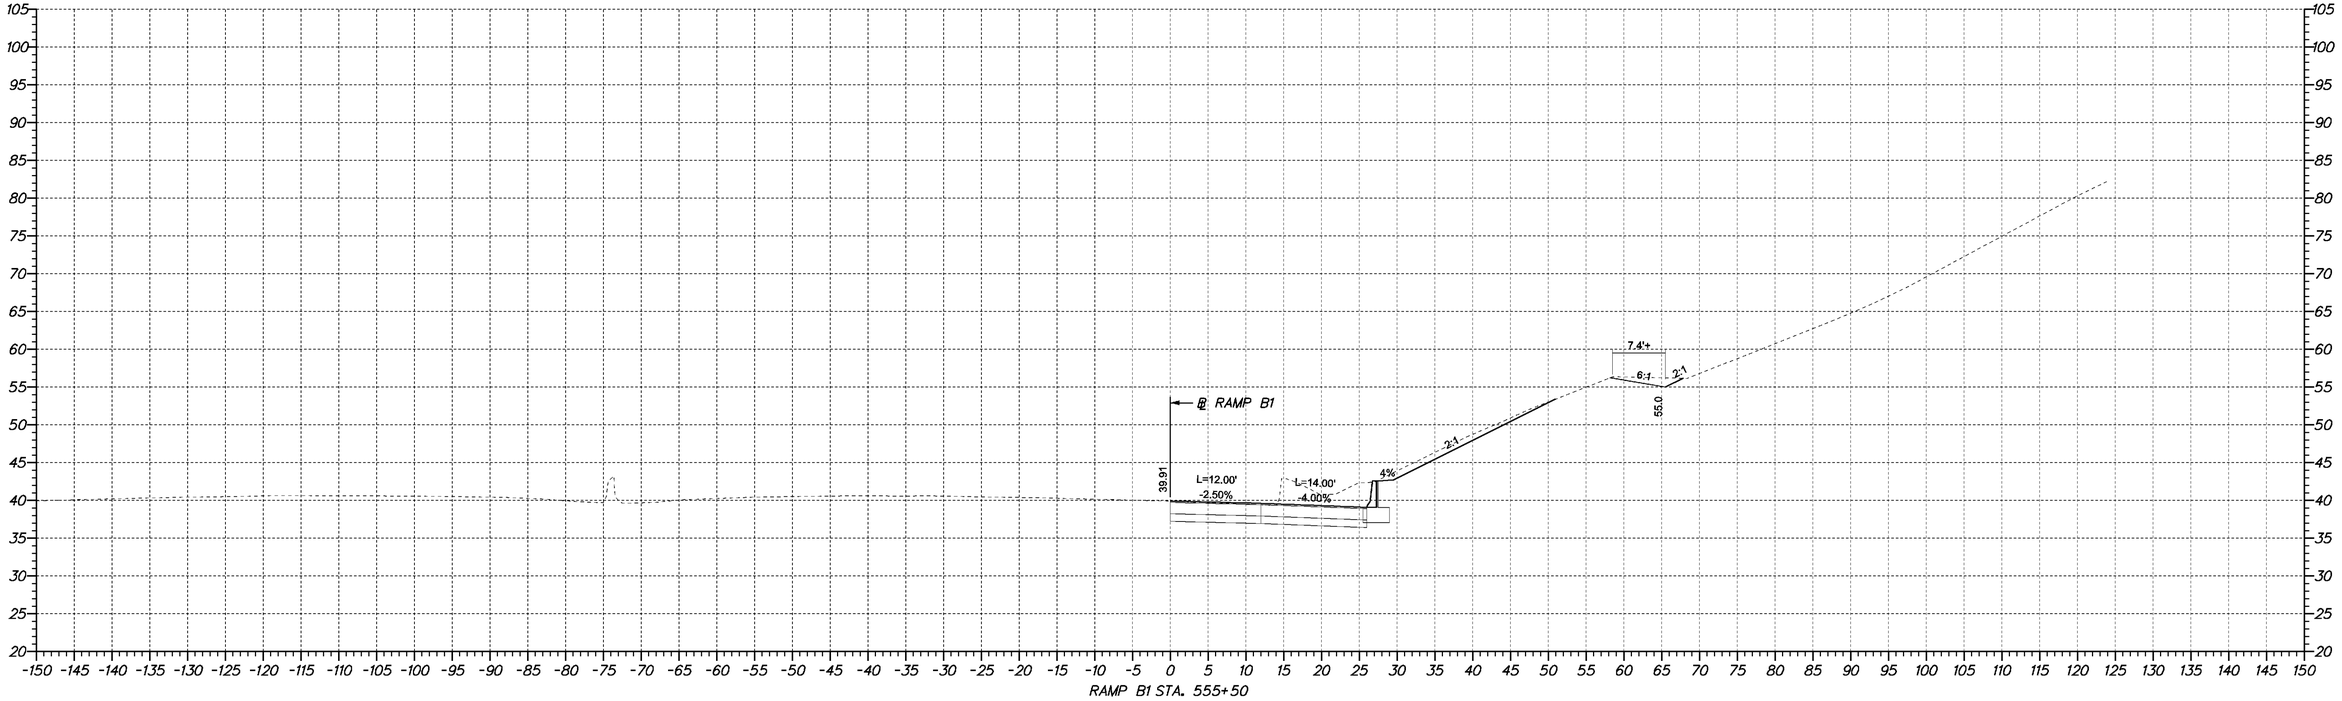

RAMP B1 STA. 555+50

4/23/2009 10:50:45 AM
M:\PROJECTS\2003\0.3059_DELTRNPK\SR1MALL\CADD\2809003\PLANS\CP09_SR1.DGN

DELAWARE DEPARTMENT OF TRANSPORTATION	ADDENDUMS / REVISIONS	SCALE 0 10 20 30 FEET	**SR1 /I95 INTERCHANGE**	CONTRACT 28-090-03	BRIDGE NO. X	**CROSS SECTIONS**
				COUNTY NEW CASTLE	DESIGNED BY:	SHEET NO. 156
					CHECKED BY:	TOTAL SHTS. 286

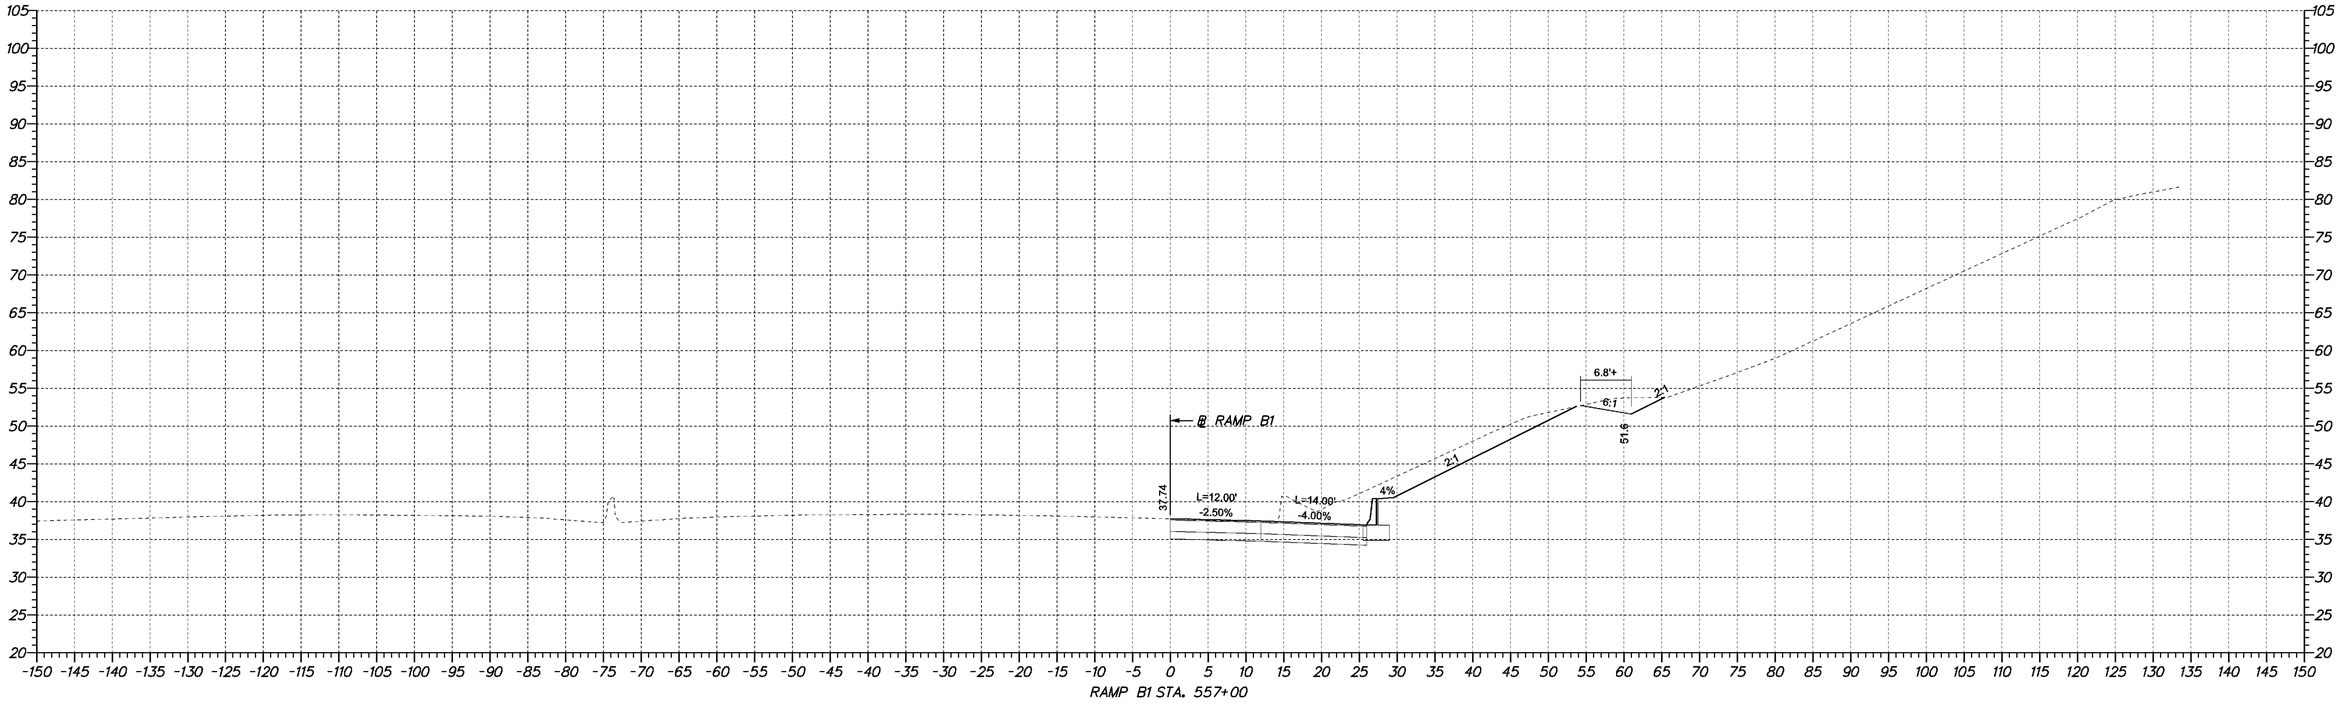

RAMP B1 STA. 557+00

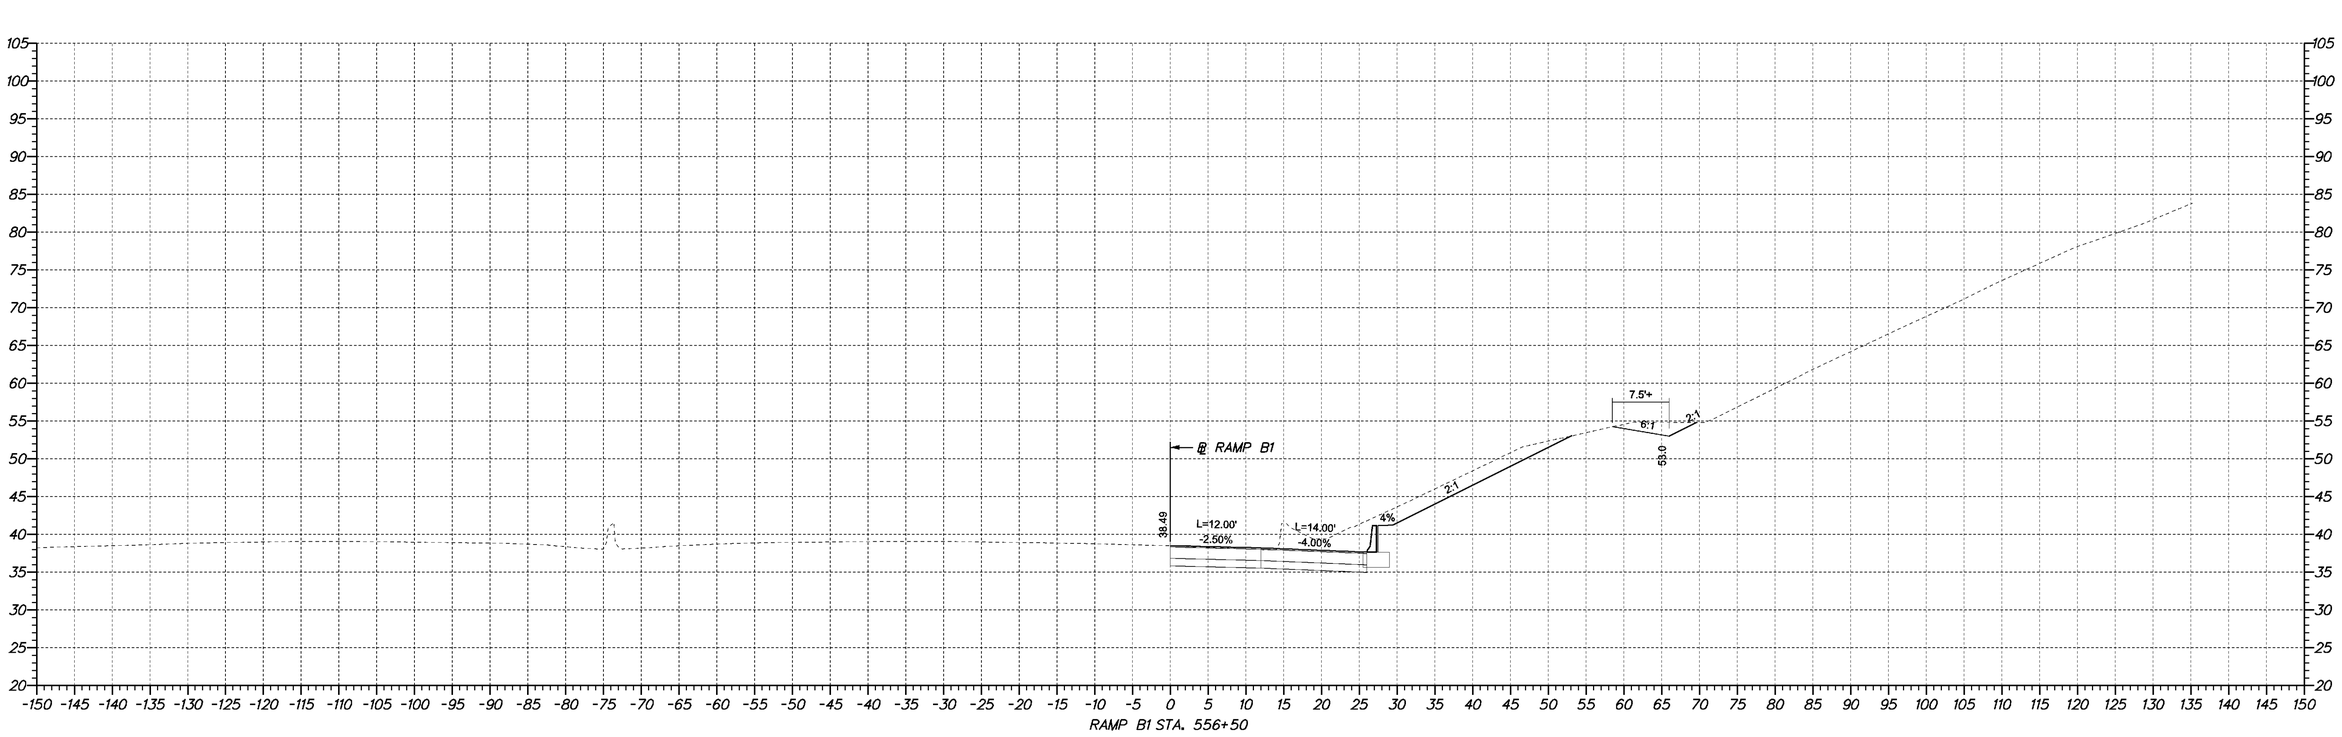

RAMP B1 STA. 556+50

4/23/2009 10:50:45 AM
M:\PROJECTS\2003\0.3059_DELTRNPK\SR1MALL\CADD\2809003\PLANS\CP09_SR1.DGN

DELAWARE DEPARTMENT OF TRANSPORTATION	ADDENDUMS / REVISIONS	SCALE 0 10 20 30 FEET	**SR1 /I95 INTERCHANGE**	CONTRACT 28-090-03	BRIDGE NO. X	**CROSS SECTIONS**
				COUNTY NEW CASTLE	DESIGNED BY:	SHEET NO. 157
					CHECKED BY:	TOTAL SHTS. 286

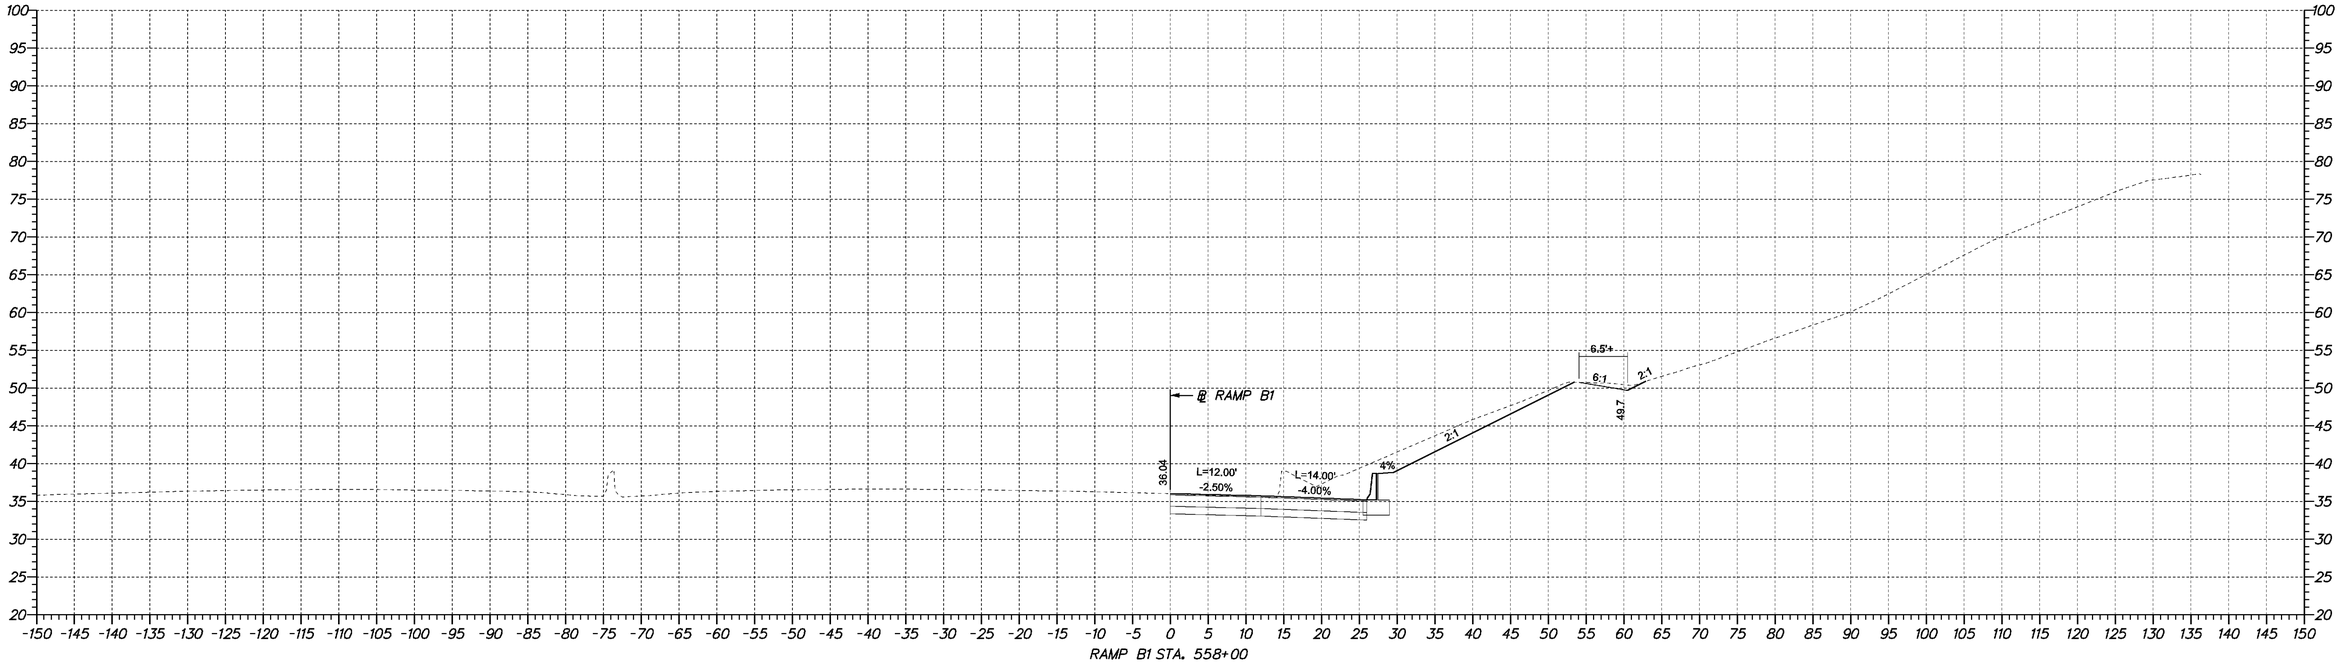

RAMP B1 STA. 558+00

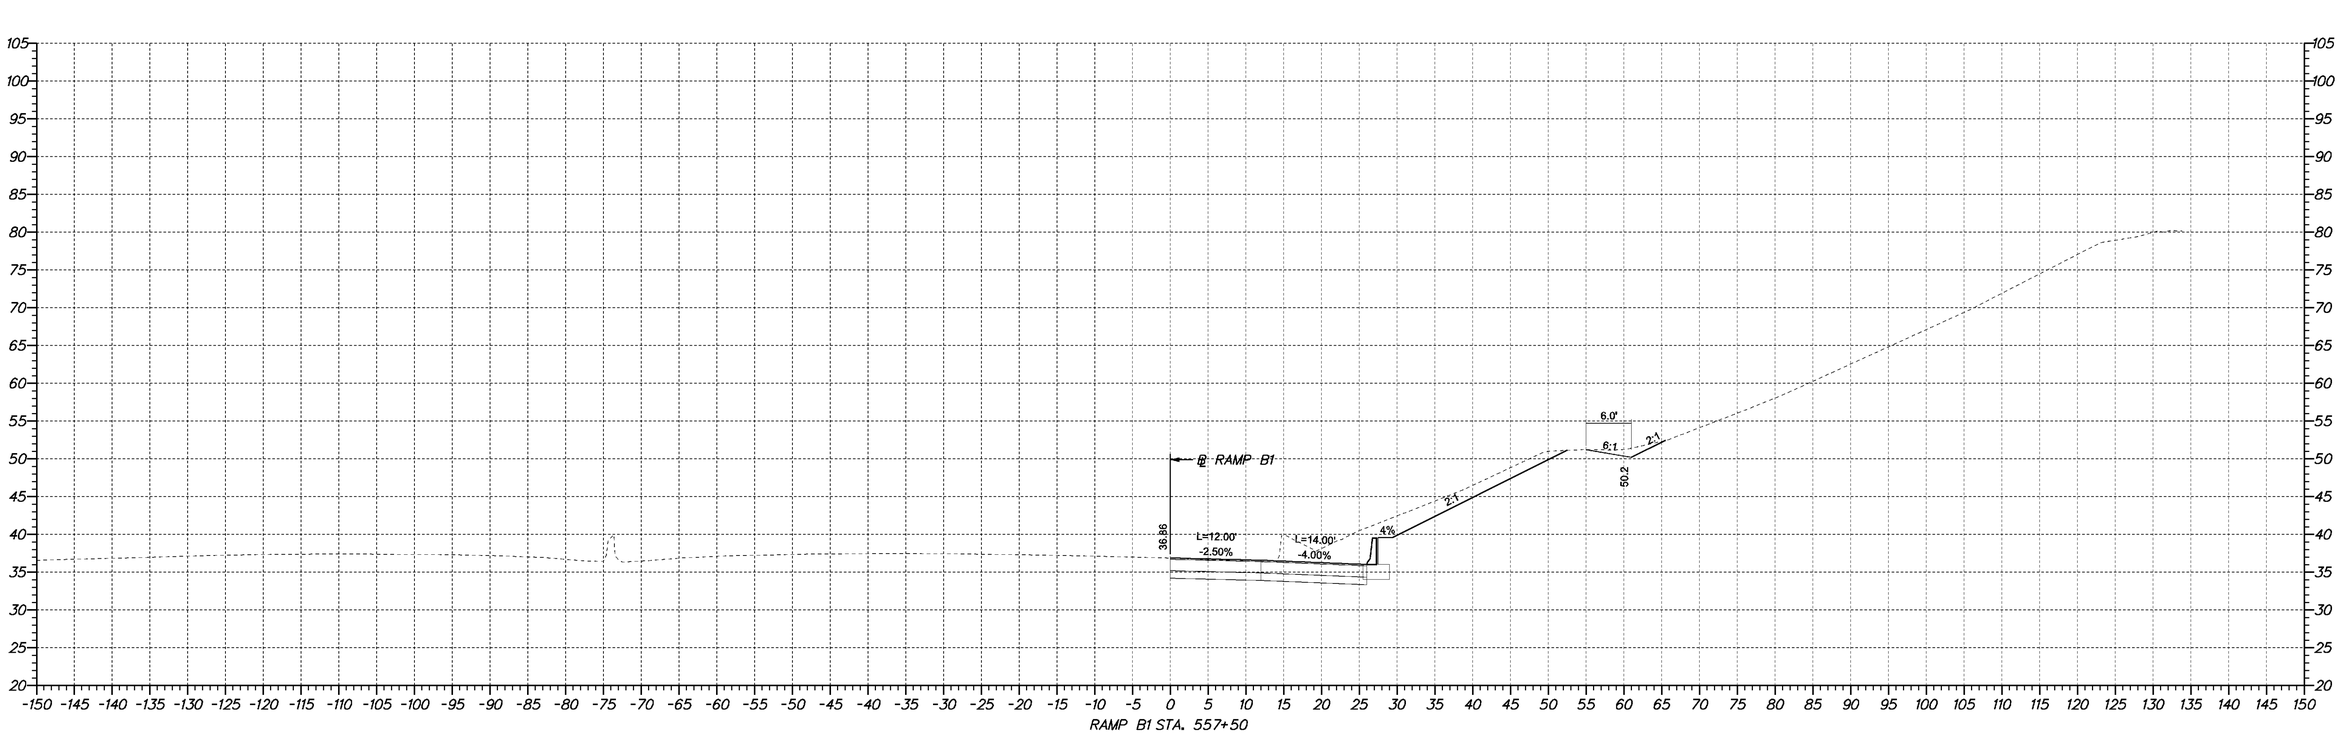

RAMP B1 STA. 557+50

DELAWARE DEPARTMENT OF TRANSPORTATION	ADDENDUMS / REVISIONS	SCALE 0 10 20 30 FEET	SR1 /I95 INTERCHANGE	CONTRACT 28-090-03	BRIDGE NO. X	CROSS SECTIONS	SHEET NO. 158
				COUNTY NEW CASTLE	DESIGNED BY:		TOTAL SHTS. 286
					CHECKED BY:		

4/23/2009 10:50:45 AM
M:\PROJECTS\2003\0.3059_DELTRNPK\SR1MALL\CADD\2809003\PLANS\CP09_SR1.DGN

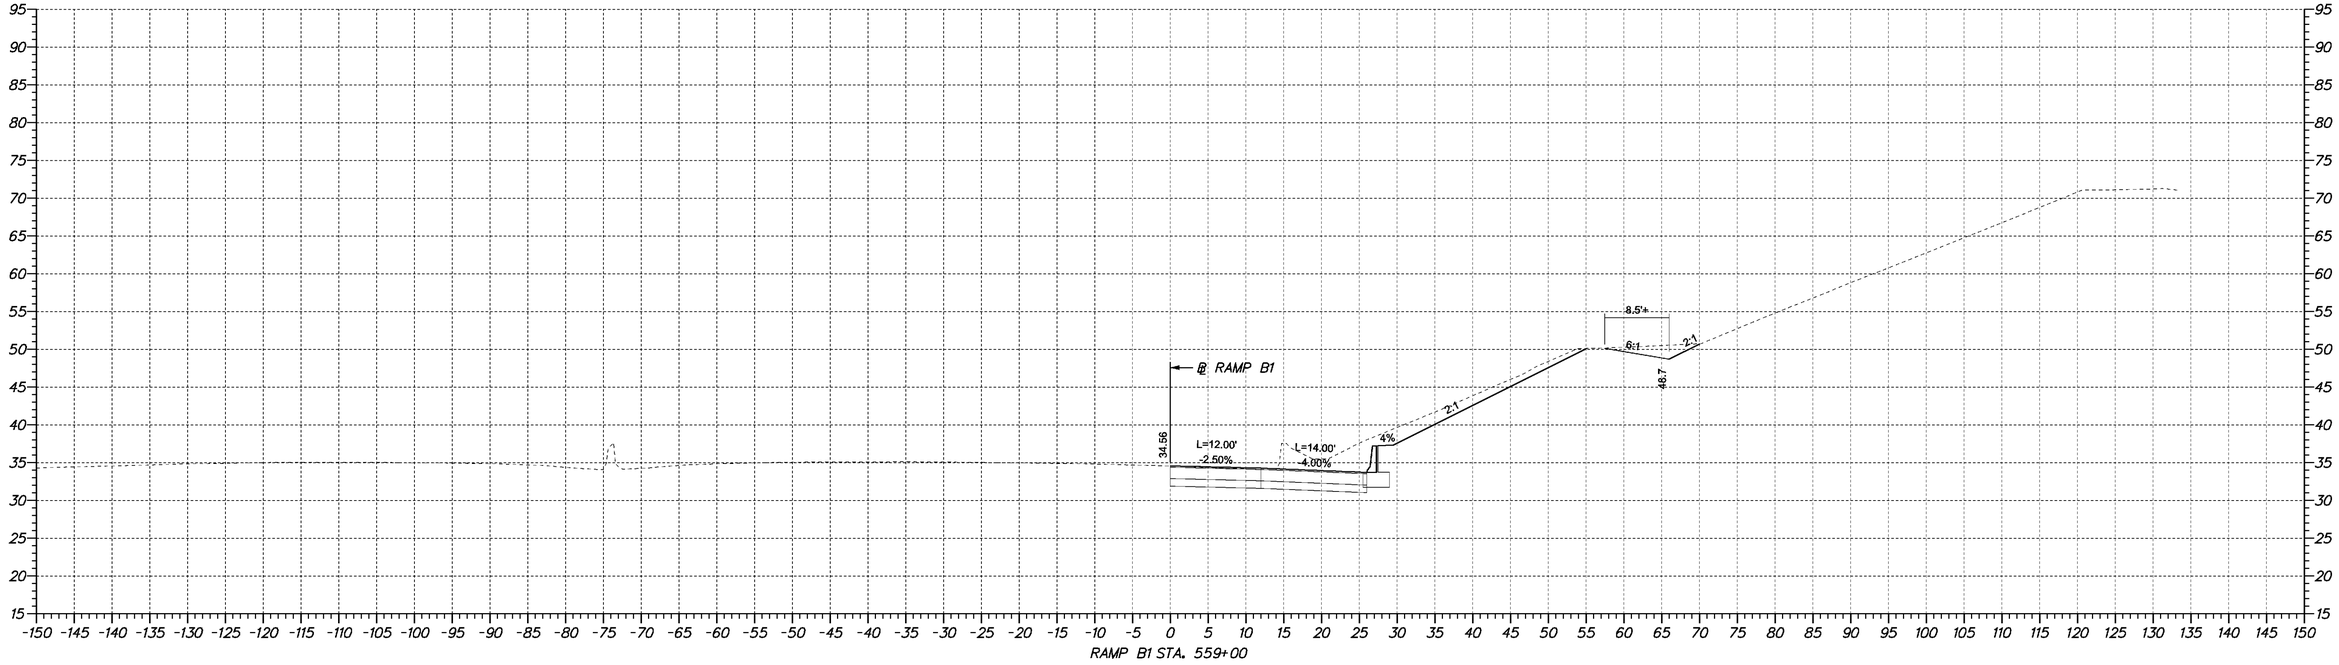

RAMP B1 STA. 559+00

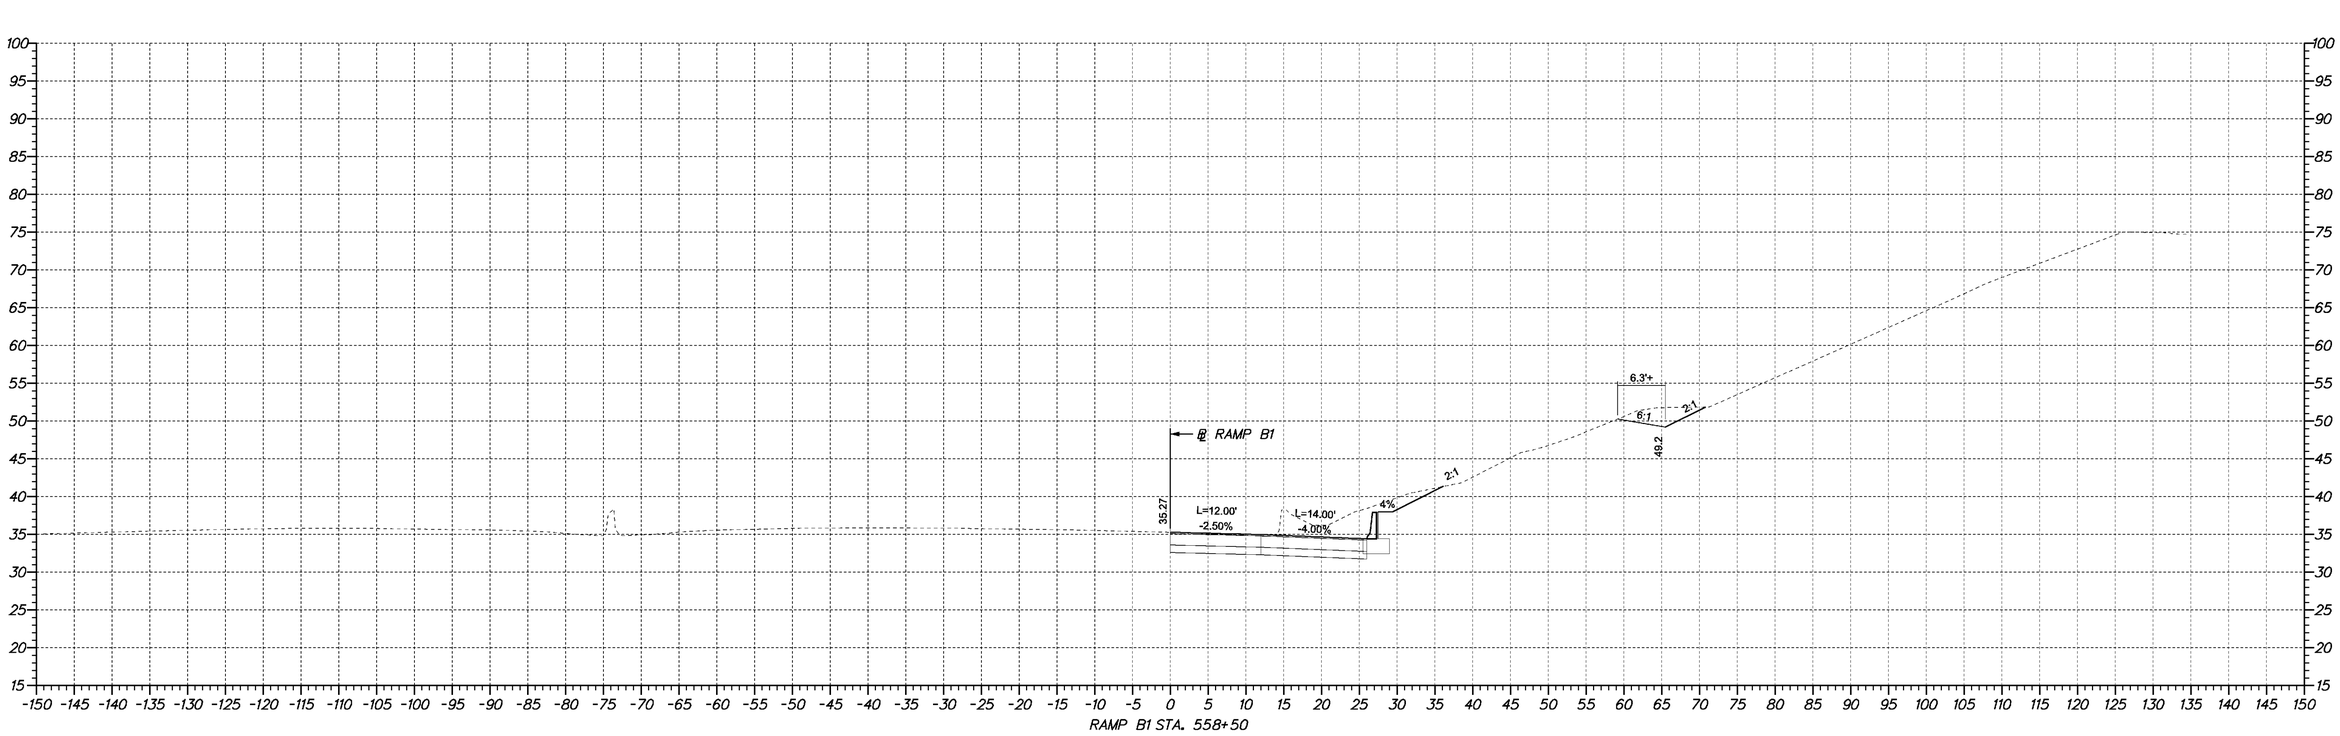

RAMP B1 STA. 558+50

DELAWARE DEPARTMENT OF TRANSPORTATION	ADDENDUMS / REVISIONS	SCALE 0 10 20 30 FEET	SR1 /I95 INTERCHANGE	CONTRACT 28-090-03	BRIDGE NO. X	CROSS SECTIONS	SHEET NO. 159
				COUNTY NEW CASTLE	DESIGNED BY:		TOTAL SHTS. 286
					CHECKED BY:		

4/23/2009 10:50:45 AM
M:\PROJECTS\2003\0.3059_DELTRNPK\SRIMALL\CADD\2809003\PLANS\CP09_SR.DGN

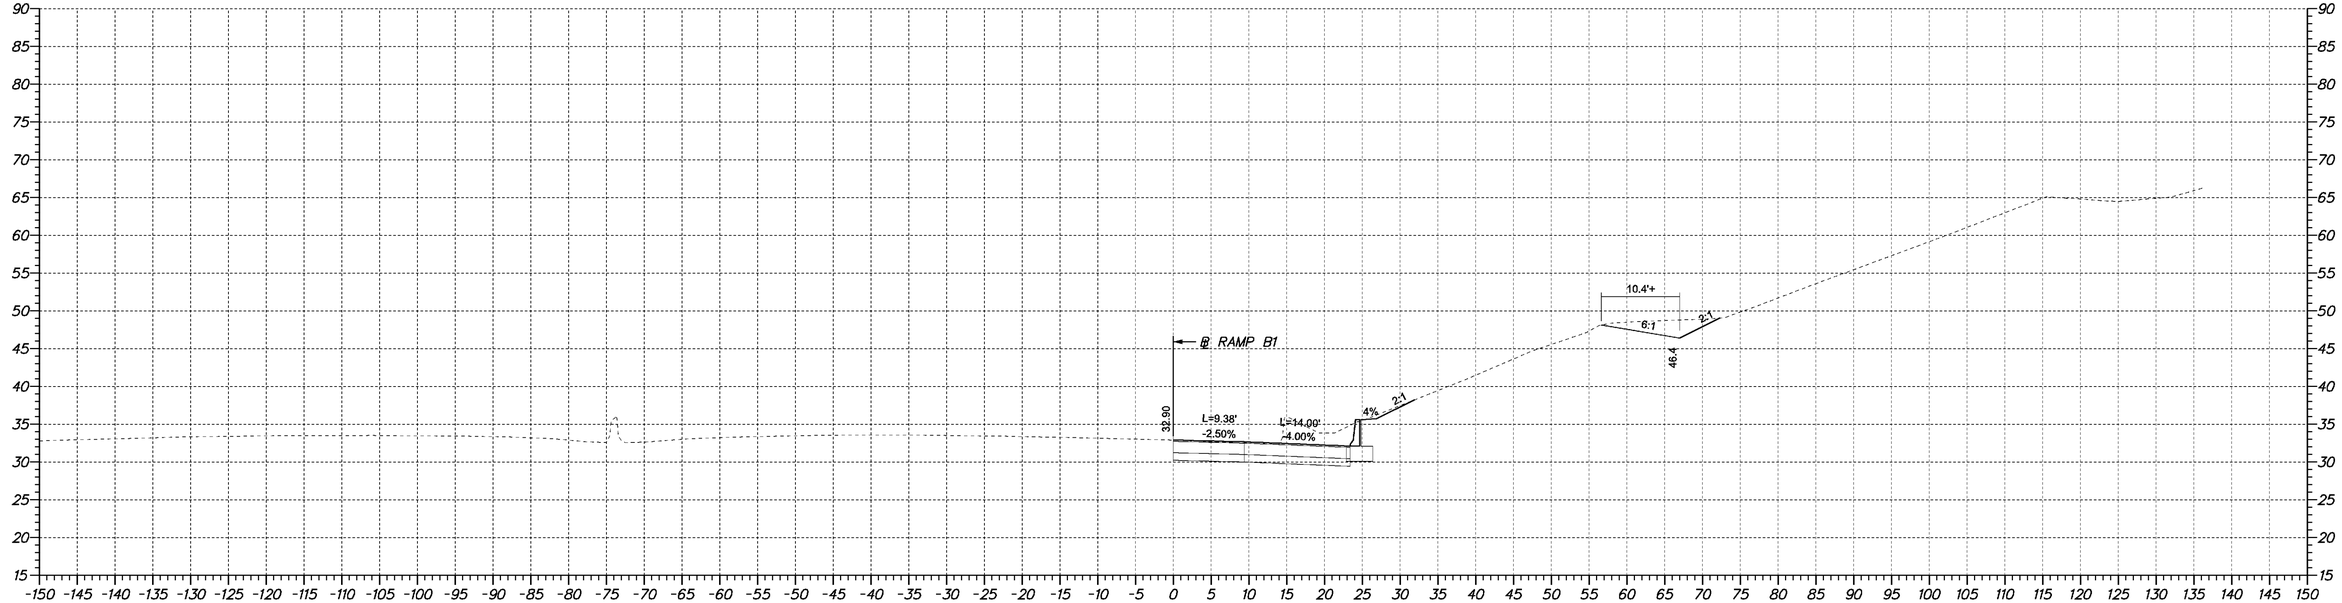

RAMP B1 STA. 560+00

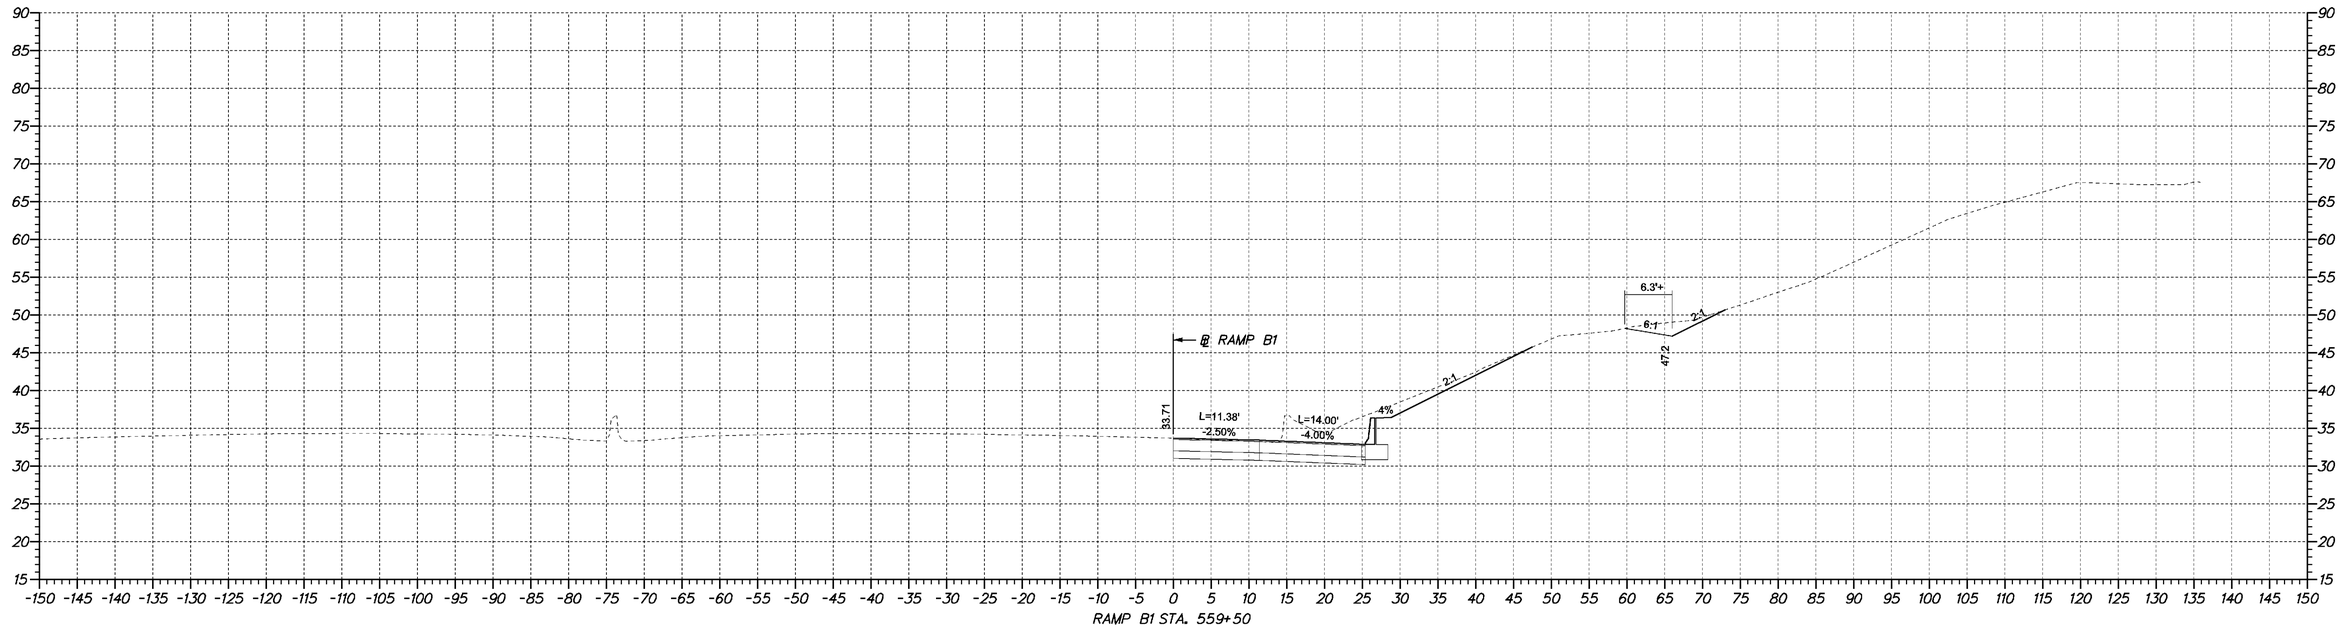

RAMP B1 STA. 559+50

4/23/2009 10:50:45 AM
M:\PROJECTS\2003\0.3059_DELTRNPK\SR1MALL\CADD\2809003\PLANS\CP09_SR1.DGN

DELAWARE DEPARTMENT OF TRANSPORTATION	ADDENDUMS / REVISIONS	SCALE 0 10 20 30 FEET	**SR1 /I95 INTERCHANGE**	CONTRACT 28-090-03	BRIDGE NO. X	**CROSS SECTIONS**
				COUNTY NEW CASTLE	DESIGNED BY:	SHEET NO. 160
					CHECKED BY:	TOTAL SHTS. 286

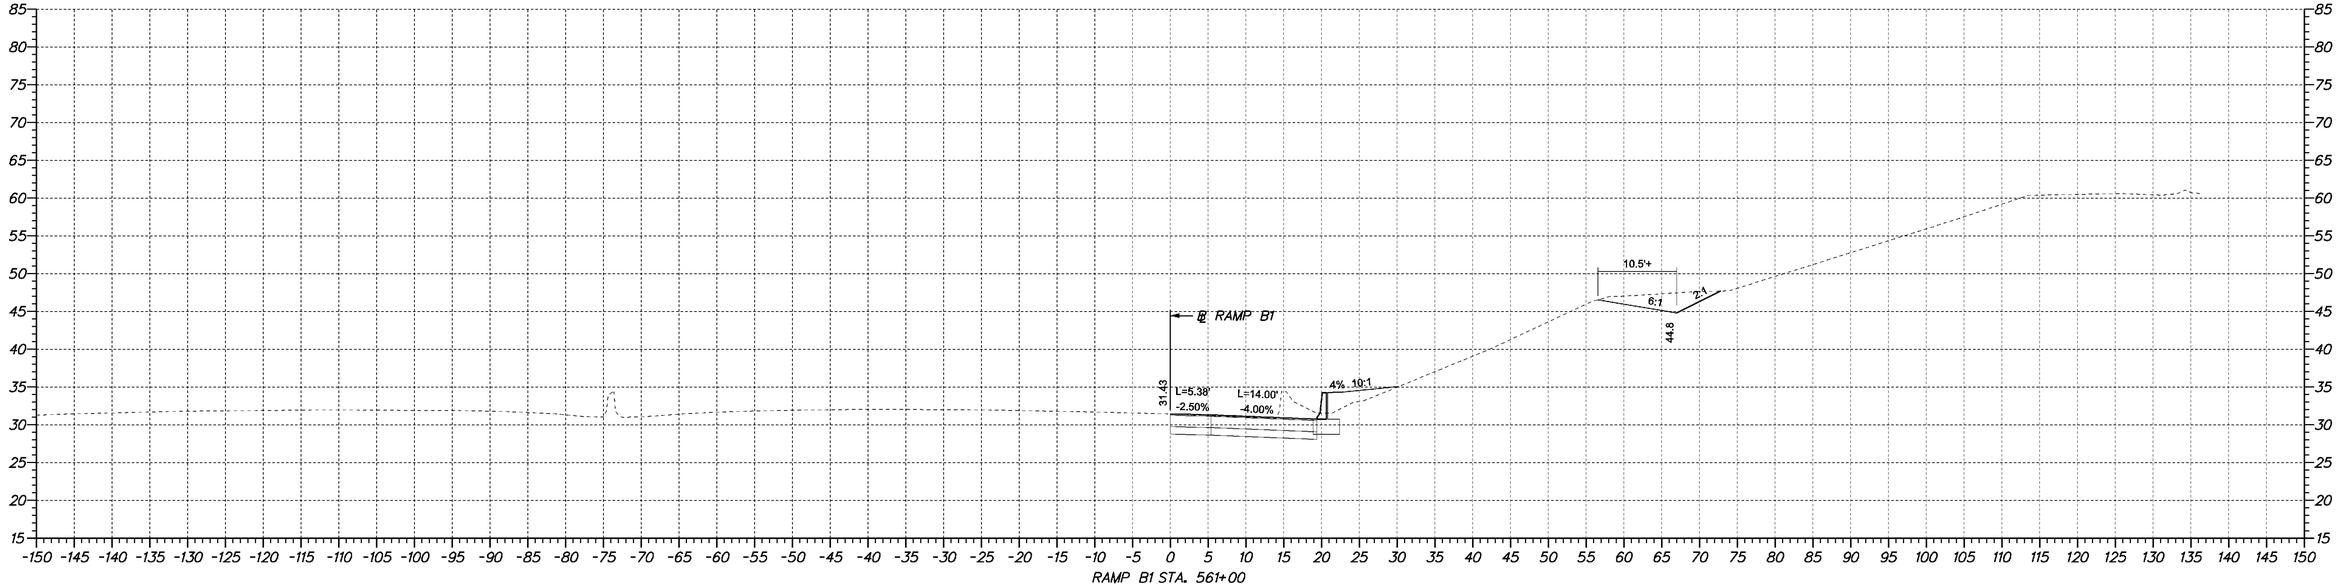

RAMP B1 STA. 561+00

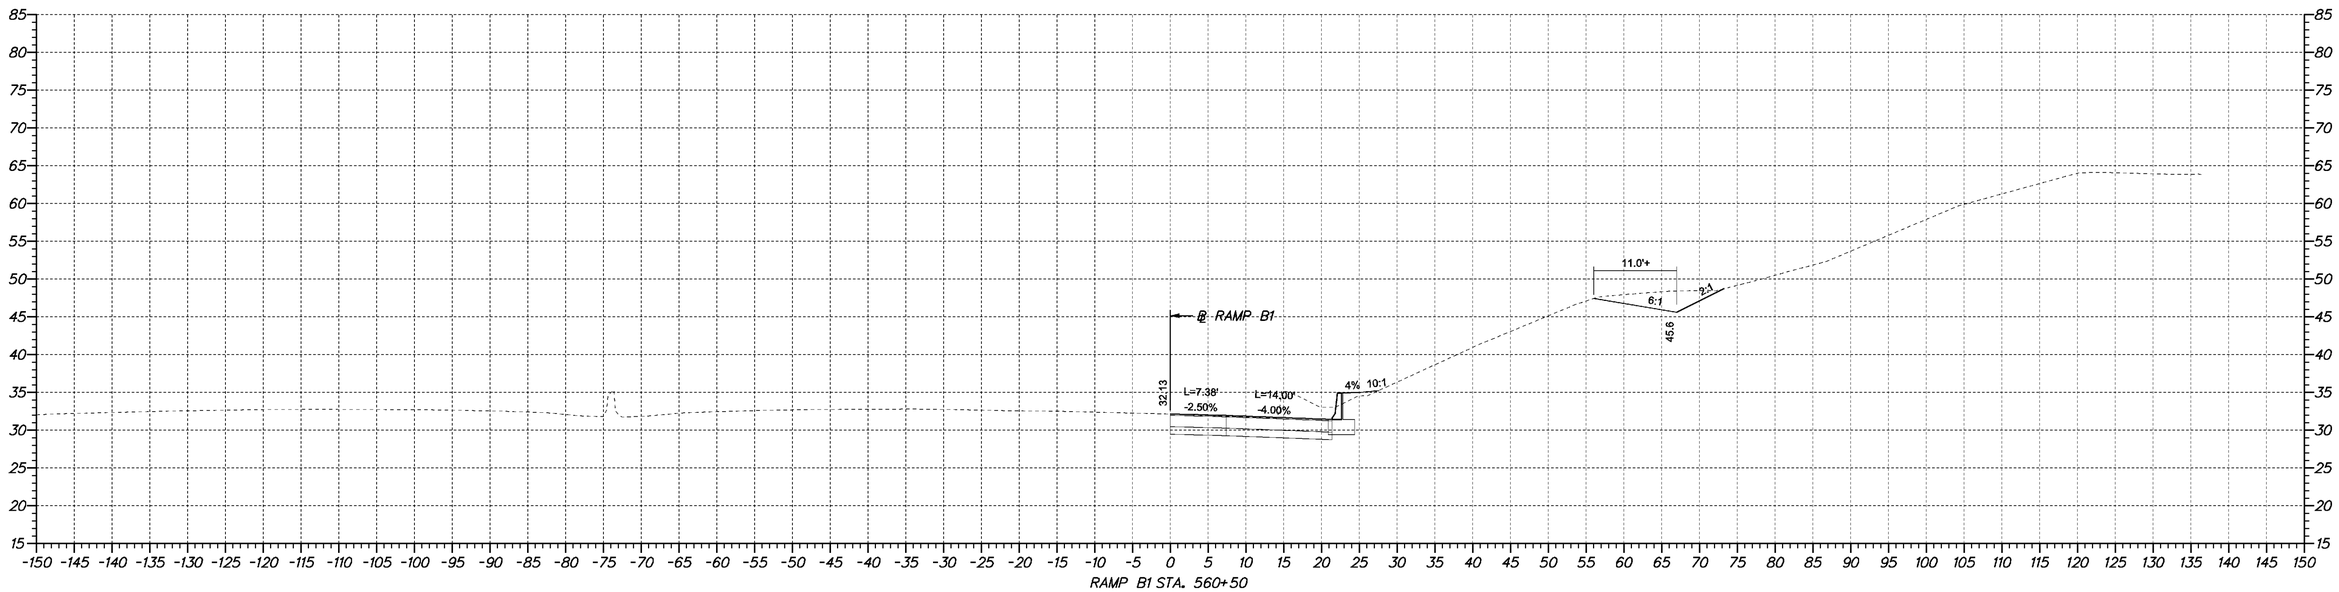

RAMP B1 STA. 560+50

4/23/2009 10:50:45 AM
M:\PROJECTS\2003\03059_DELTRNPK\SR1MALL\CADD\2809003\PLANS\CP09_SR1.DGN

DELAWARE DEPARTMENT OF TRANSPORTATION	ADDENDUMS / REVISIONS	SCALE 0 10 20 30 FEET	**SR1 /I95 INTERCHANGE**	CONTRACT 28-090-03	BRIDGE NO. X	**CROSS SECTIONS**
				COUNTY NEW CASTLE	DESIGNED BY:	SHEET NO. 161
					CHECKED BY:	TOTAL SHTS. 286

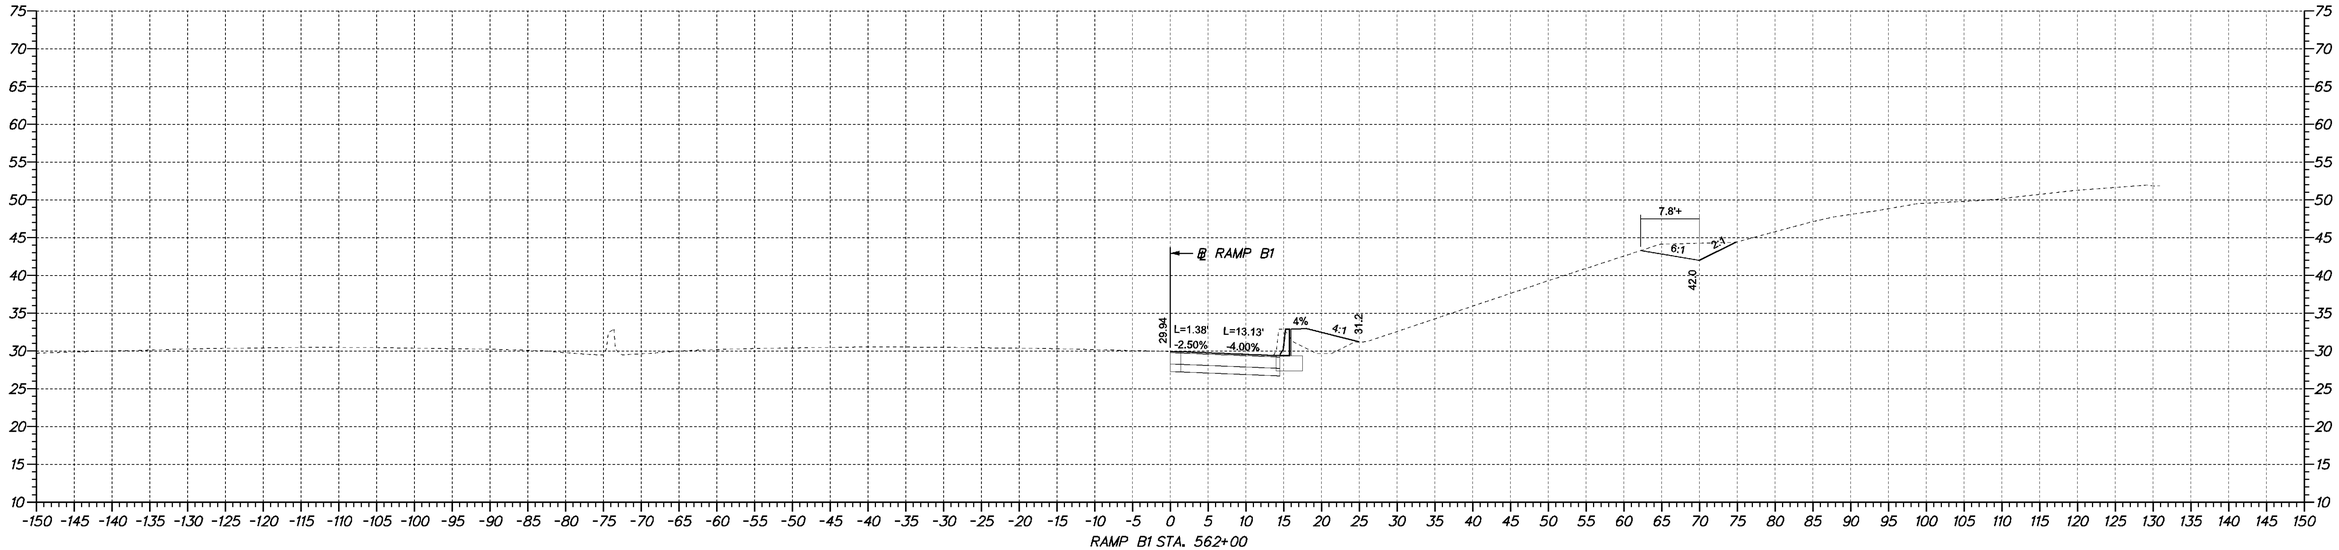

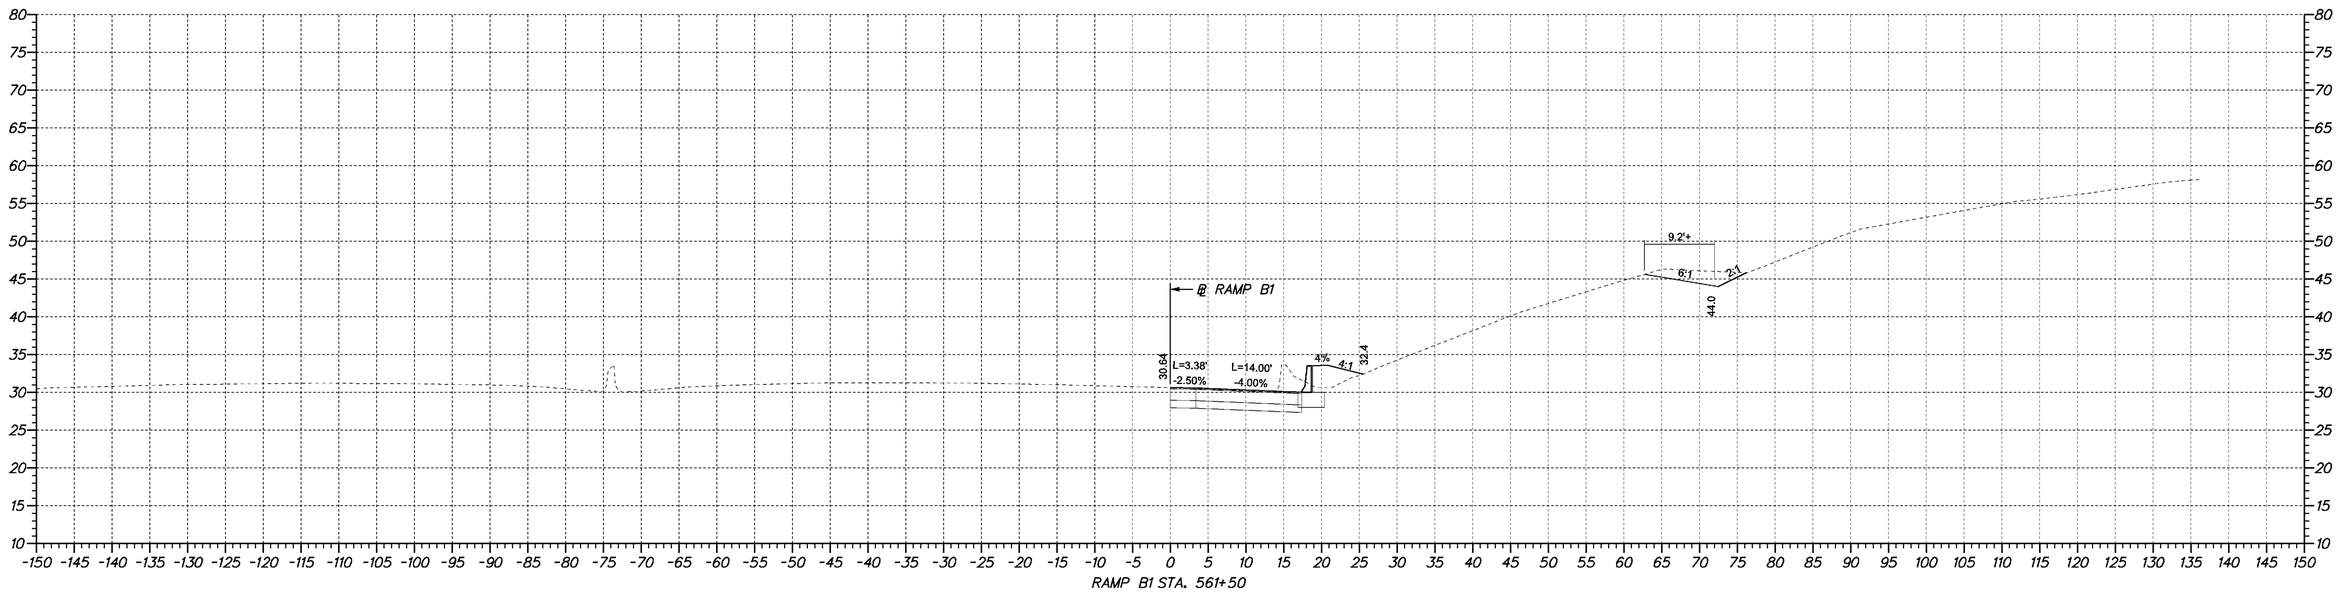

4/23/2009 10:50:45 AM
M:\PROJECTS\2003\03059_DELTRNPK\SR1MALL\CADD\2809003\PLANS\CP09_SR1.DGN

DELAWARE DEPARTMENT OF TRANSPORTATION	ADDENDUMS / REVISIONS	SCALE 0 10 20 30 FEET	**SR1 /I95 INTERCHANGE**	CONTRACT 28-090-03	BRIDGE NO. X	**CROSS SECTIONS**
				COUNTY NEW CASTLE	DESIGNED BY:	SHEET NO. 162
					CHECKED BY:	TOTAL SHTS. 286

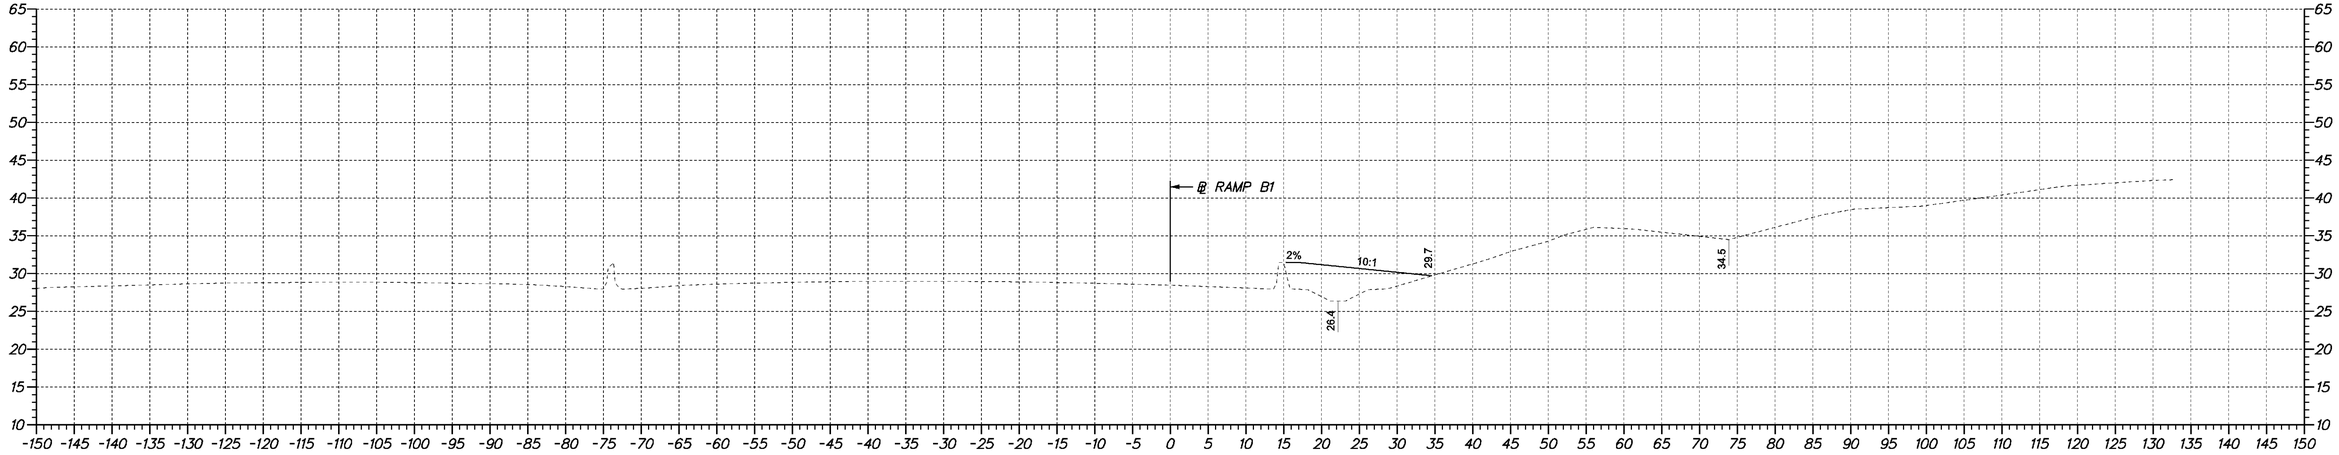

RAMP B1 STA. 563+00

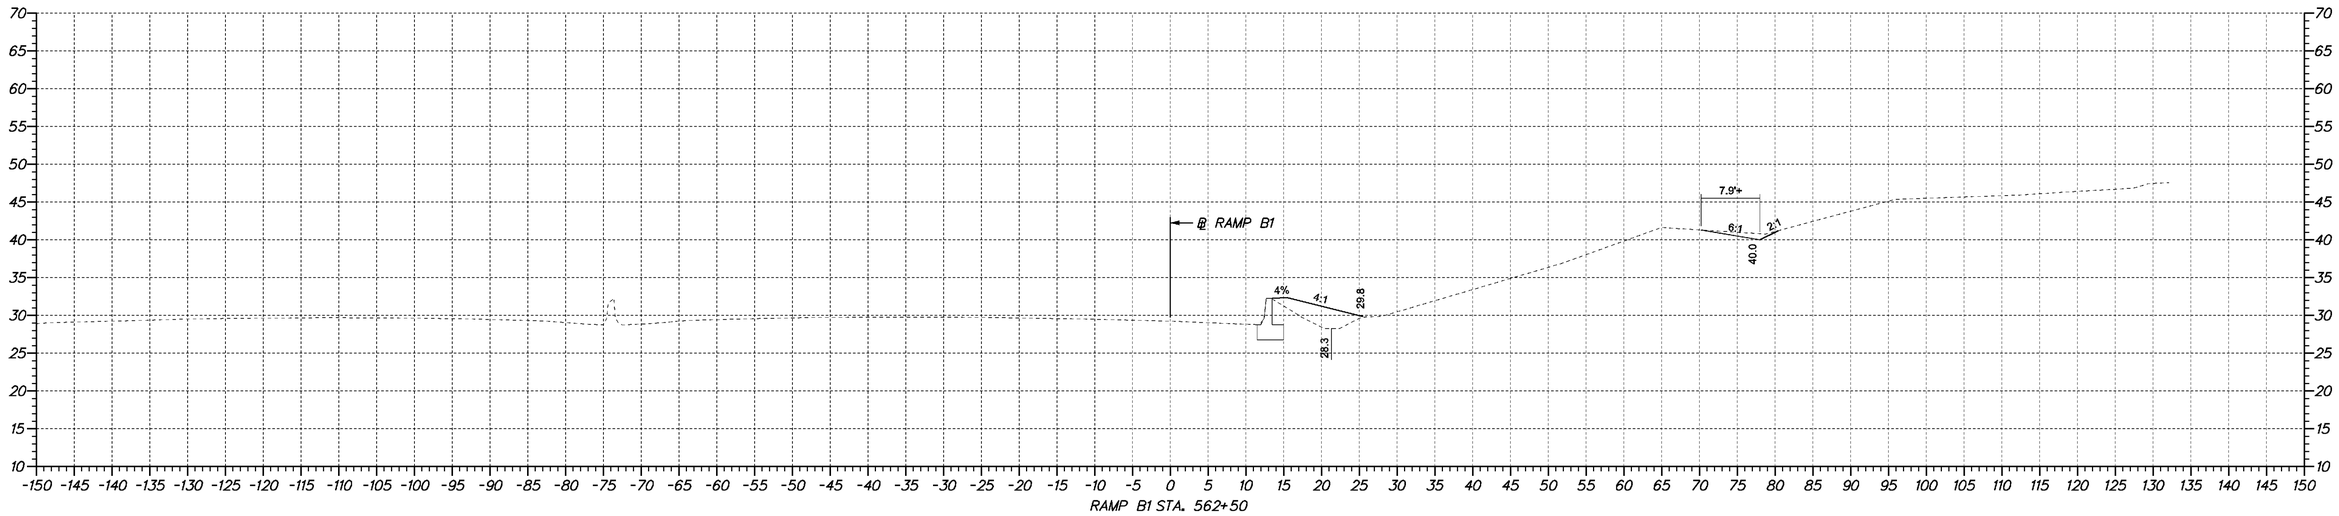

RAMP B1 STA. 562+50

DELAWARE DEPARTMENT OF TRANSPORTATION	ADDENDUMS / REVISIONS	SCALE 0 10 20 30 FEET	**SR1 /I95 INTERCHANGE**	CONTRACT 28-090-03	BRIDGE NO. X	**CROSS SECTIONS**	SHEET NO. 163
				COUNTY NEW CASTLE	DESIGNED BY:		TOTAL SHTS. 286
					CHECKED BY:		

4/23/2009 10:50:45 AM
M:\PROJECTS\2003\D3059_DELTRNPK\SRMALL\CADD\2809003\PLANS\CP09_SR1.DGN

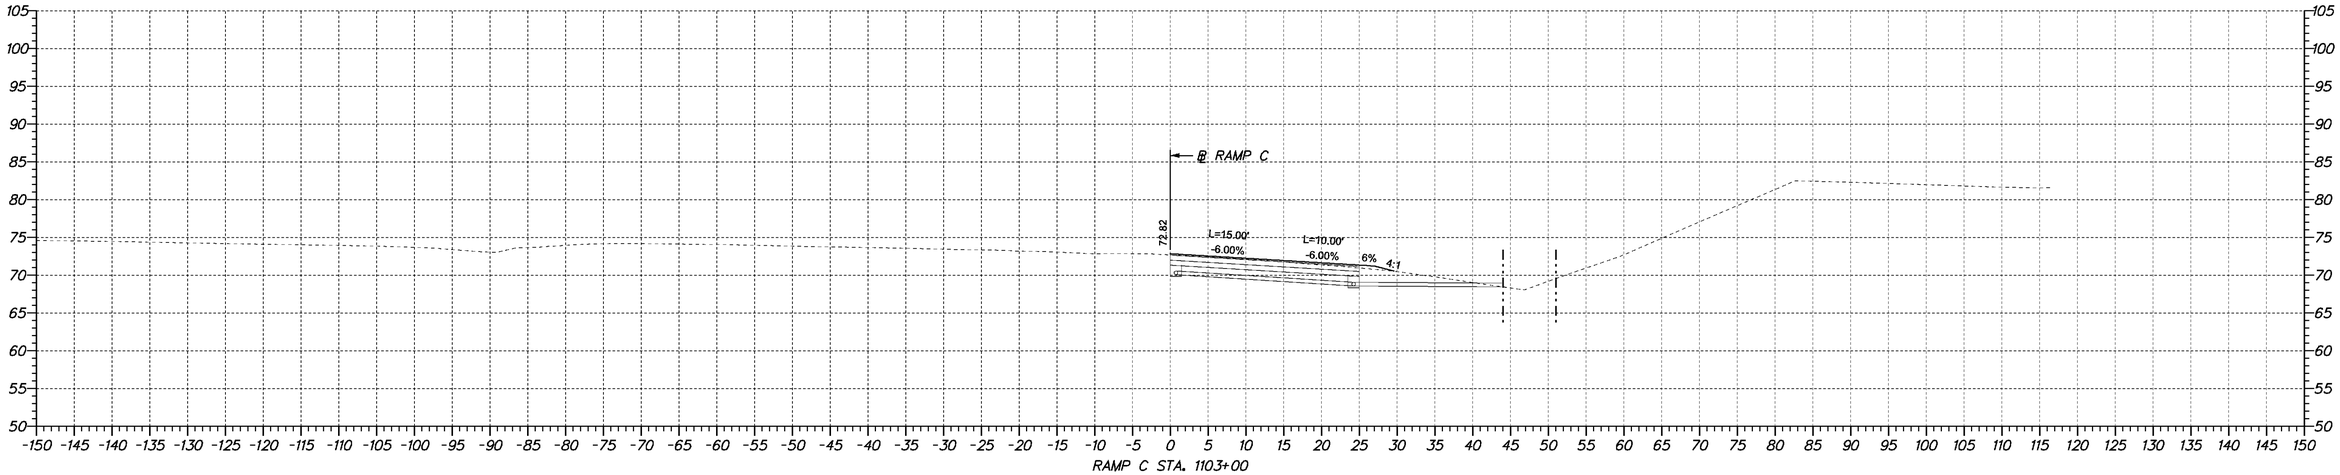

RAMP C STA. 1103+00

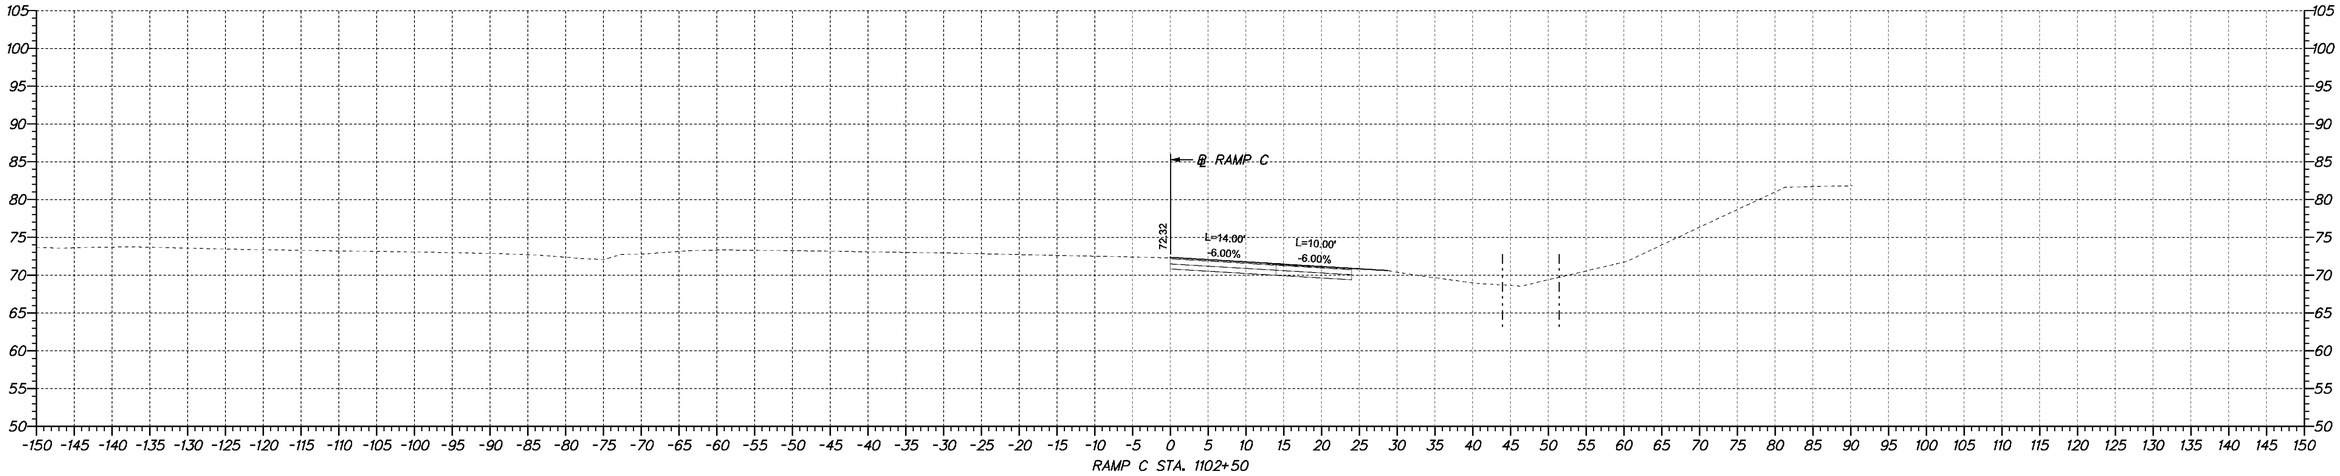

RAMP C STA. 1102+50

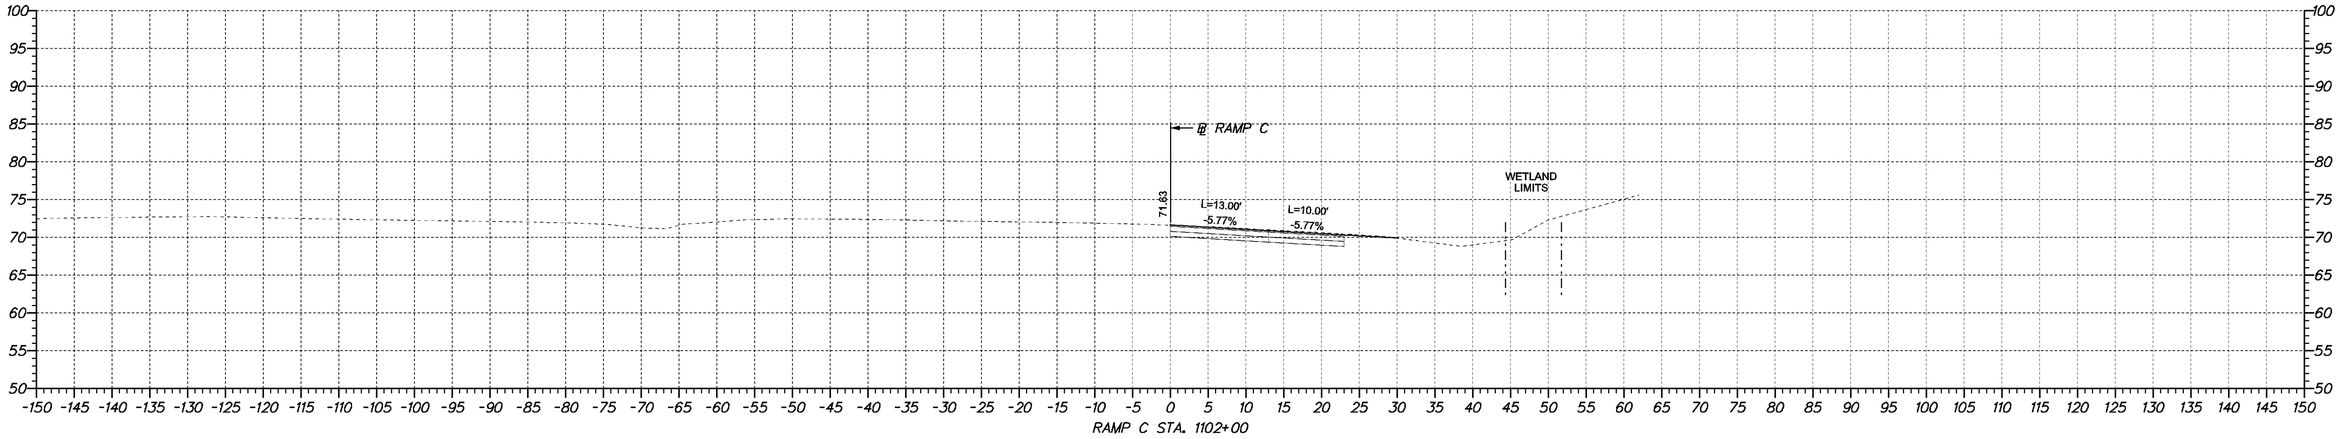

RAMP C STA. 1102+00

DELAWARE DEPARTMENT OF TRANSPORTATION	ADDENDUMS / REVISIONS	SCALE 0 10 20 30 FEET	SR1 /I95 INTERCHANGE	CONTRACT 28-090-03	BRIDGE NO. X	CROSS SECTIONS	SHEET NO. 164
				COUNTY NEW CASTLE	DESIGNED BY:		TOTAL SHTS. 286
					CHECKED BY:		

4/23/2009 10:50:45 AM
M:\PROJECTS\2003\03059_DELTRNPK\SRIMALL\CADD\2809003\PLANS\CP09_SR1.DGN

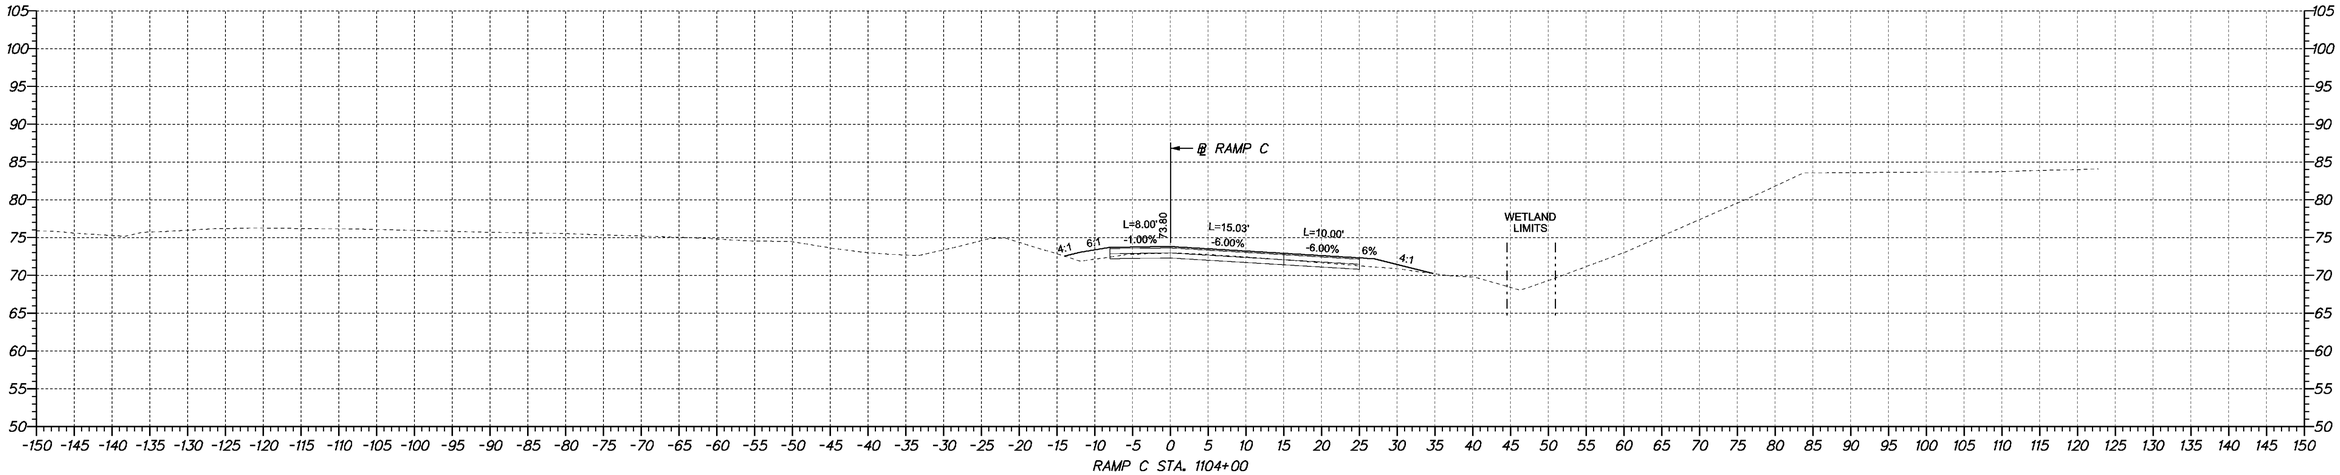

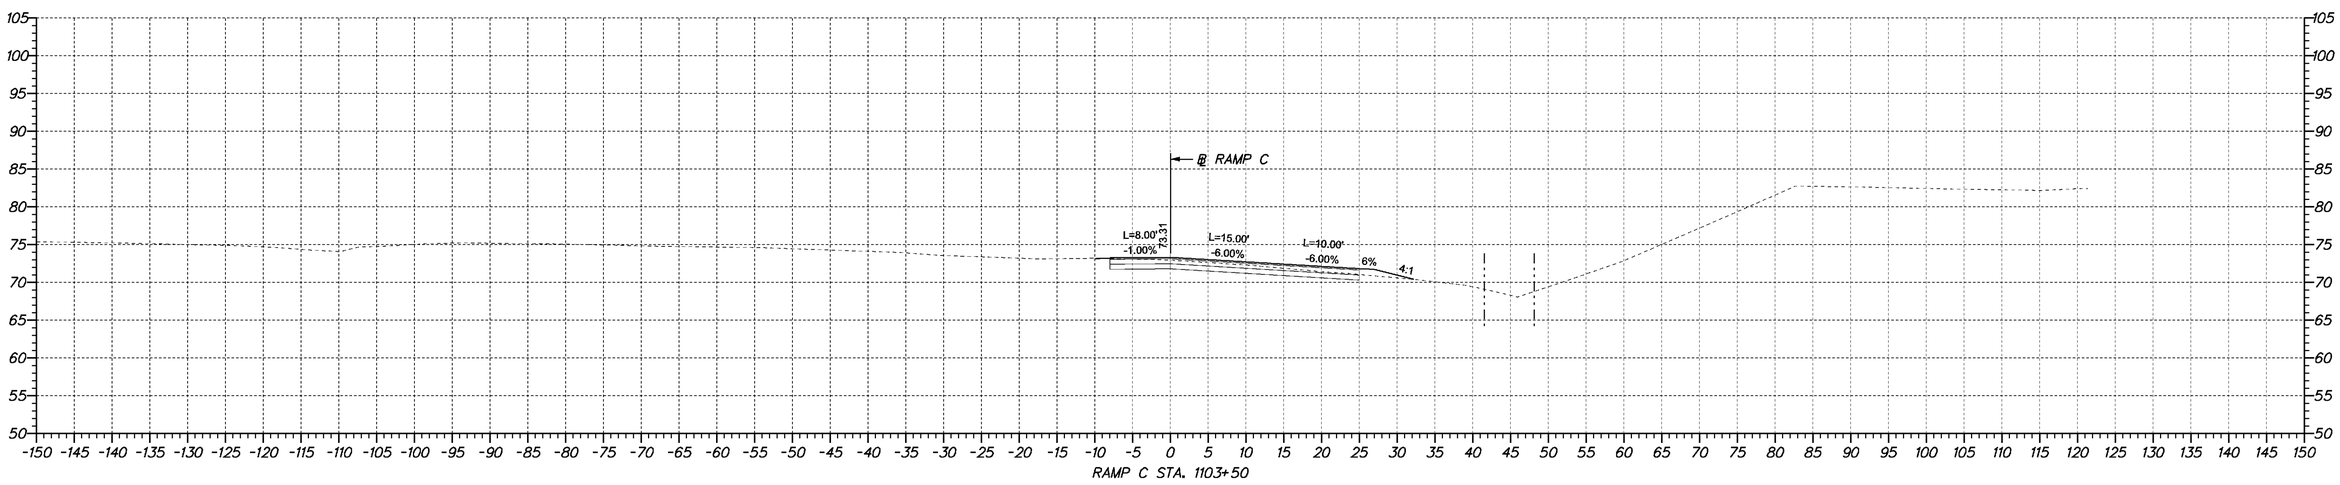

DELAWARE
DEPARTMENT OF TRANSPORTATION

ADDENDUMS / REVISIONS	

SCALE
0 10 20 30
FEET

SR1 /I95 INTERCHANGE

CONTRACT	BRIDGE NO.	X
28-090-03	DESIGNED BY:	
COUNTY	CHECKED BY:	
NEW CASTLE		

CROSS SECTIONS

SHEET NO.
165
TOTAL SHTS.
286

4/23/2009 10:50:45 AM
M:\PROJECTS\2003\0.3059_DELTRNPK\SR1MALL\CADD\2809003\PLANS\CP09_SR1.DGN

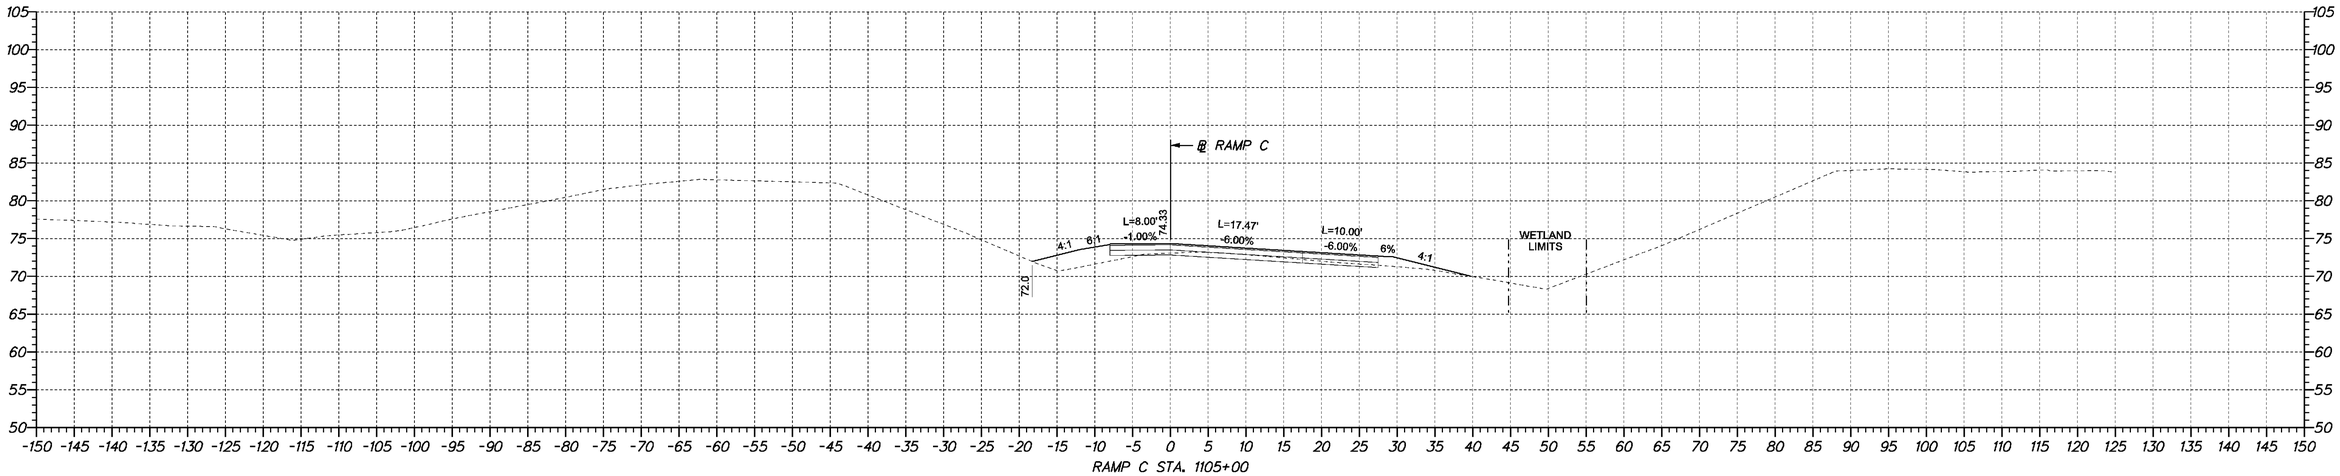

RAMP C STA. 1105+00

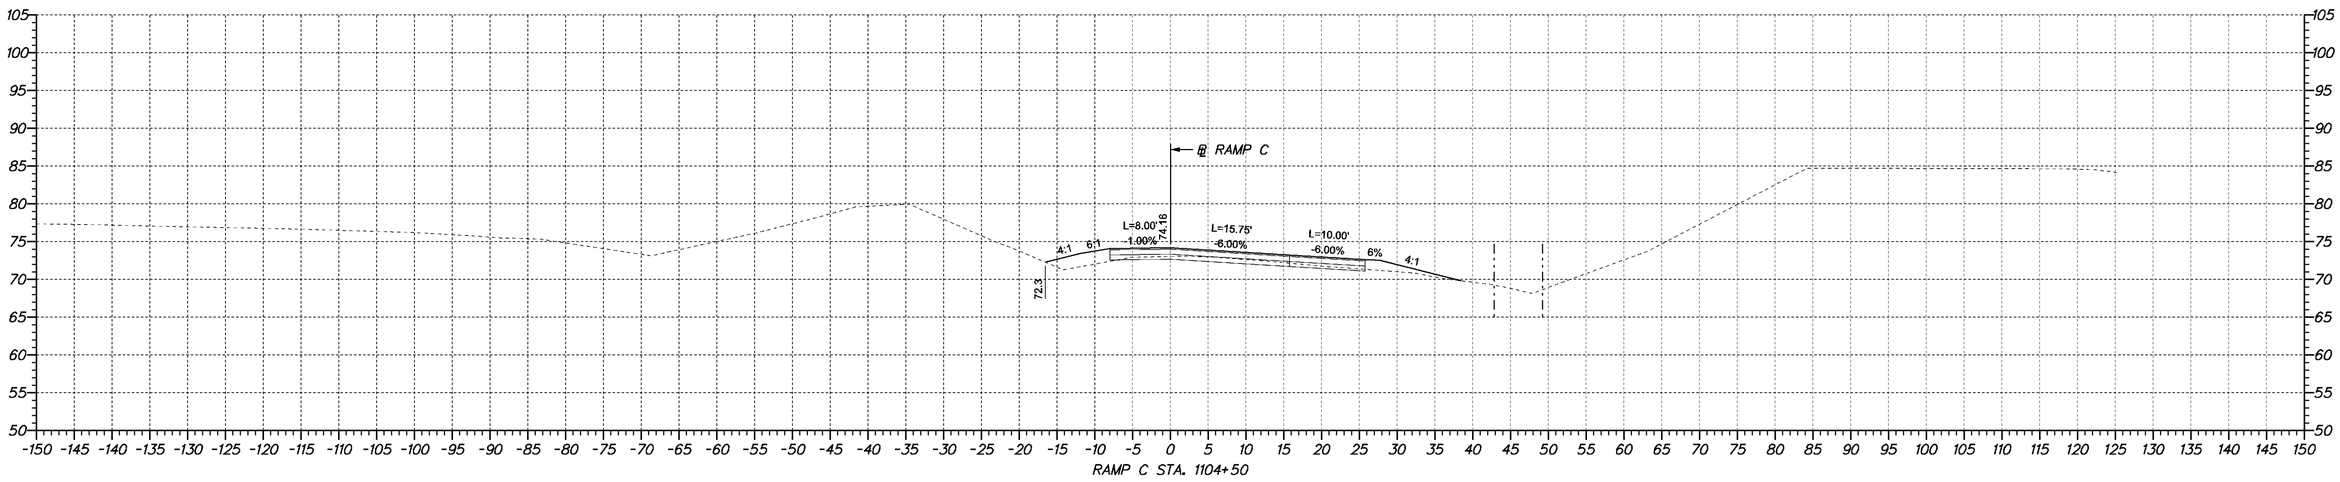

RAMP C STA. 1104+50

4/23/2009 10:50:45 AM
M:\PROJECTS\2003\0.3059_DELTRNPK\SR1MALL\CADD\2809003\PLANS\CP09_SR1.DGN

DELAWARE
DEPARTMENT OF TRANSPORTATION

ADDENDUMS / REVISIONS	

SCALE
0 10 20 30
FEET

SR1 /I95 INTERCHANGE

CONTRACT	BRIDGE NO.	X
28-090-03	DESIGNED BY:	
COUNTY	CHECKED BY:	
NEW CASTLE		

CROSS SECTIONS

SHEET NO.
166
TOTAL SHTS.
286

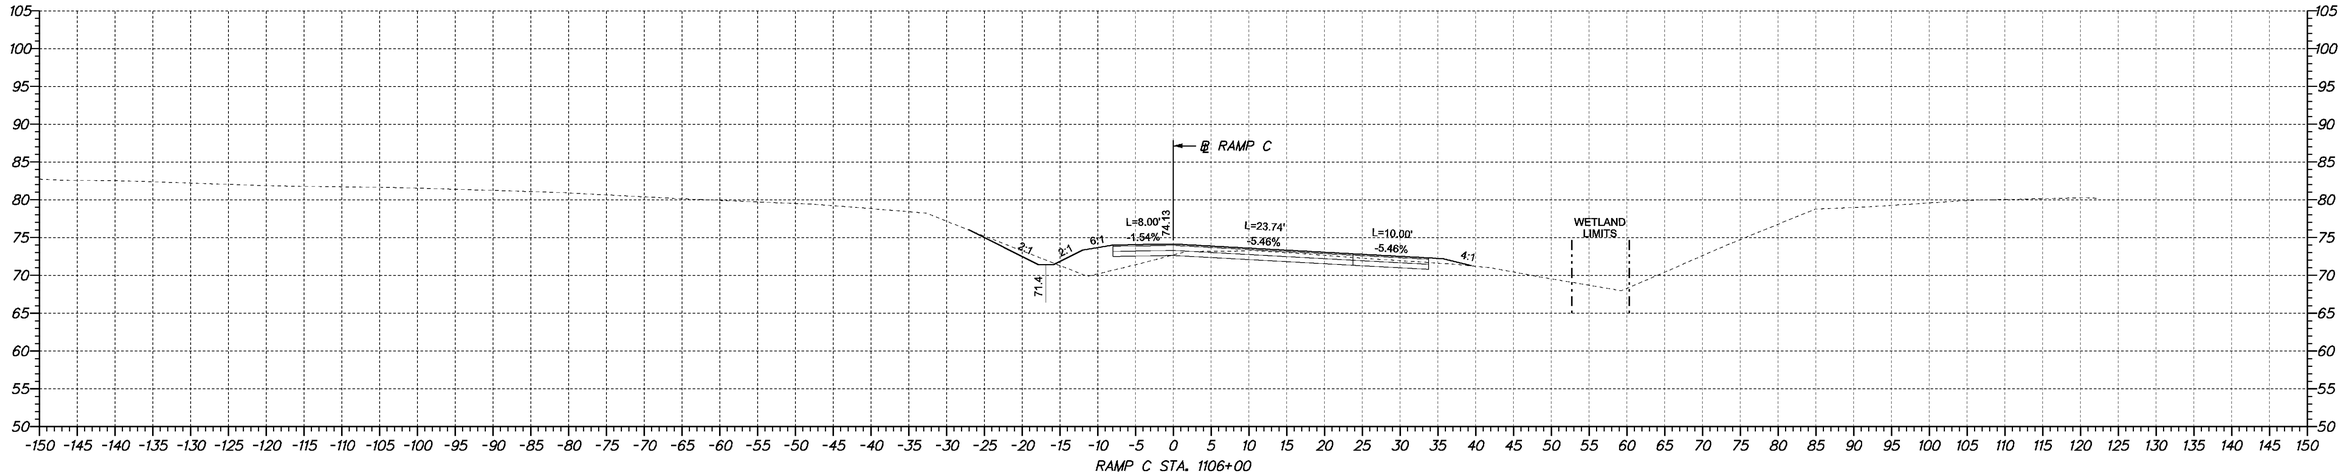

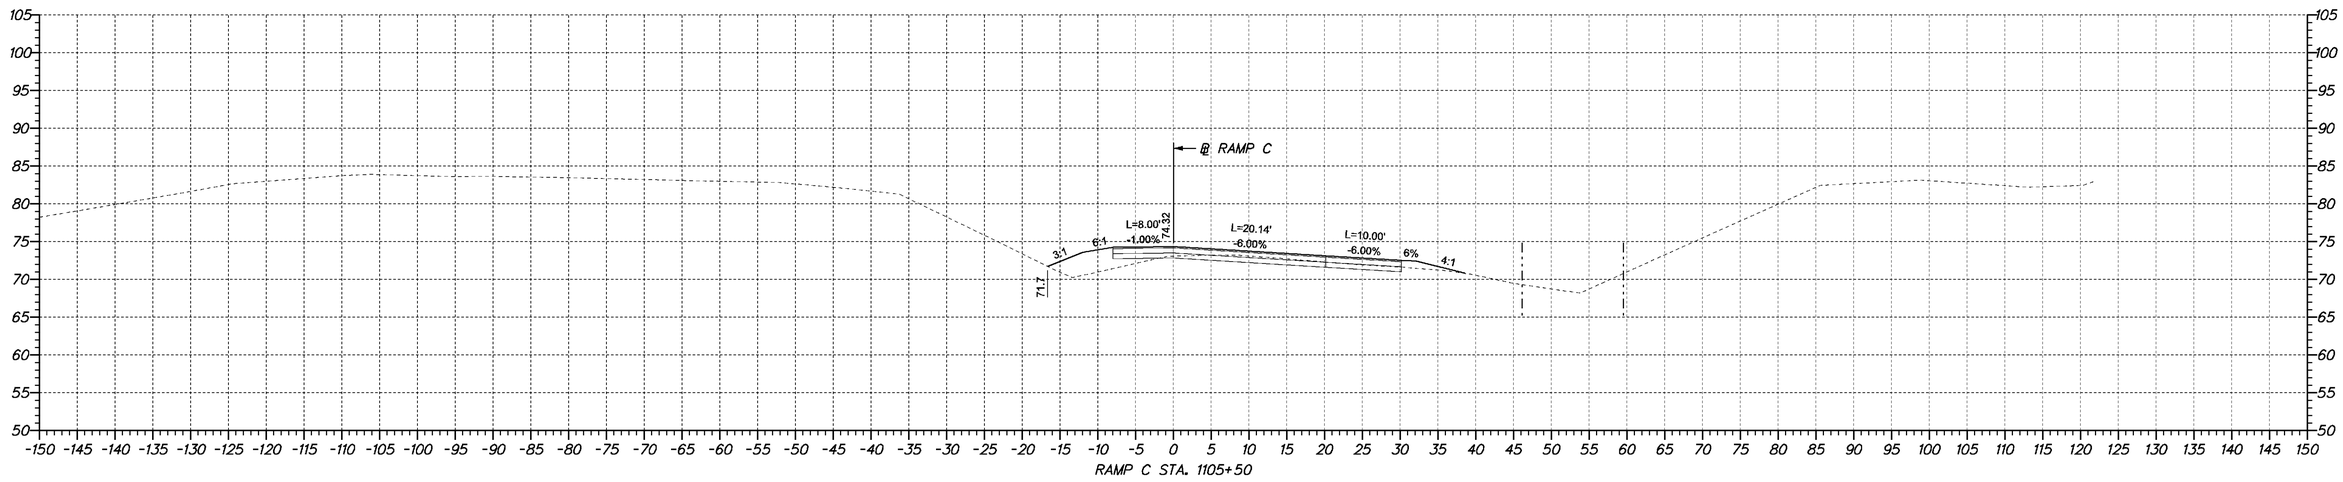

4/23/2009 10:50:45 AM
M:\PROJECTS\2003\0.3059_DELTRNPK\SR1MALL\CADD\28090003\PLANS\CP09_SR1.DGN

DELAWARE
DEPARTMENT OF TRANSPORTATION

ADDENDUMS / REVISIONS	

SCALE
0 10 20 30
FEET

SR1 /I95 INTERCHANGE

CONTRACT	28-090-03
COUNTY	NEW CASTLE
BRIDGE NO.	X
DESIGNED BY:	
CHECKED BY:	

CROSS SECTIONS

SHEET NO.	167
TOTAL SHTS.	286

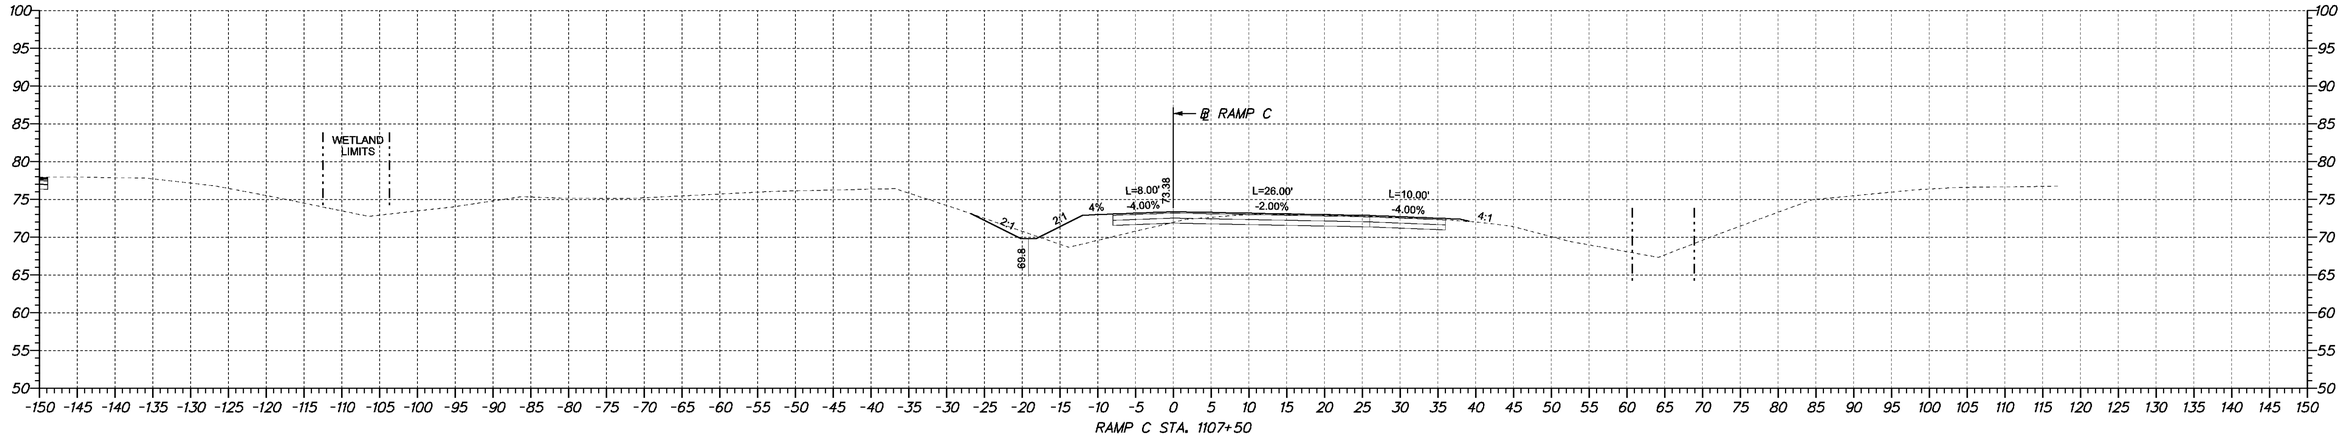

RAMP C STA. 1107+50

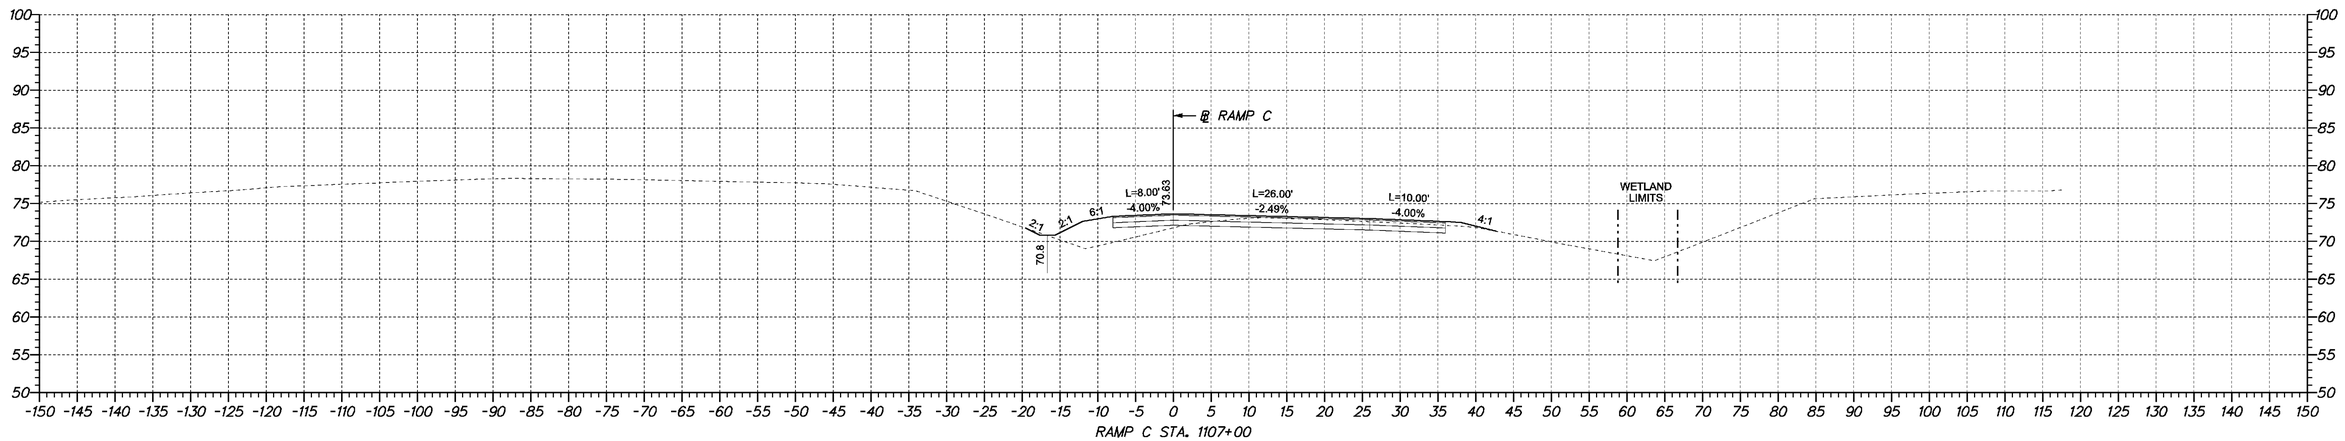

RAMP C STA. 1107+00

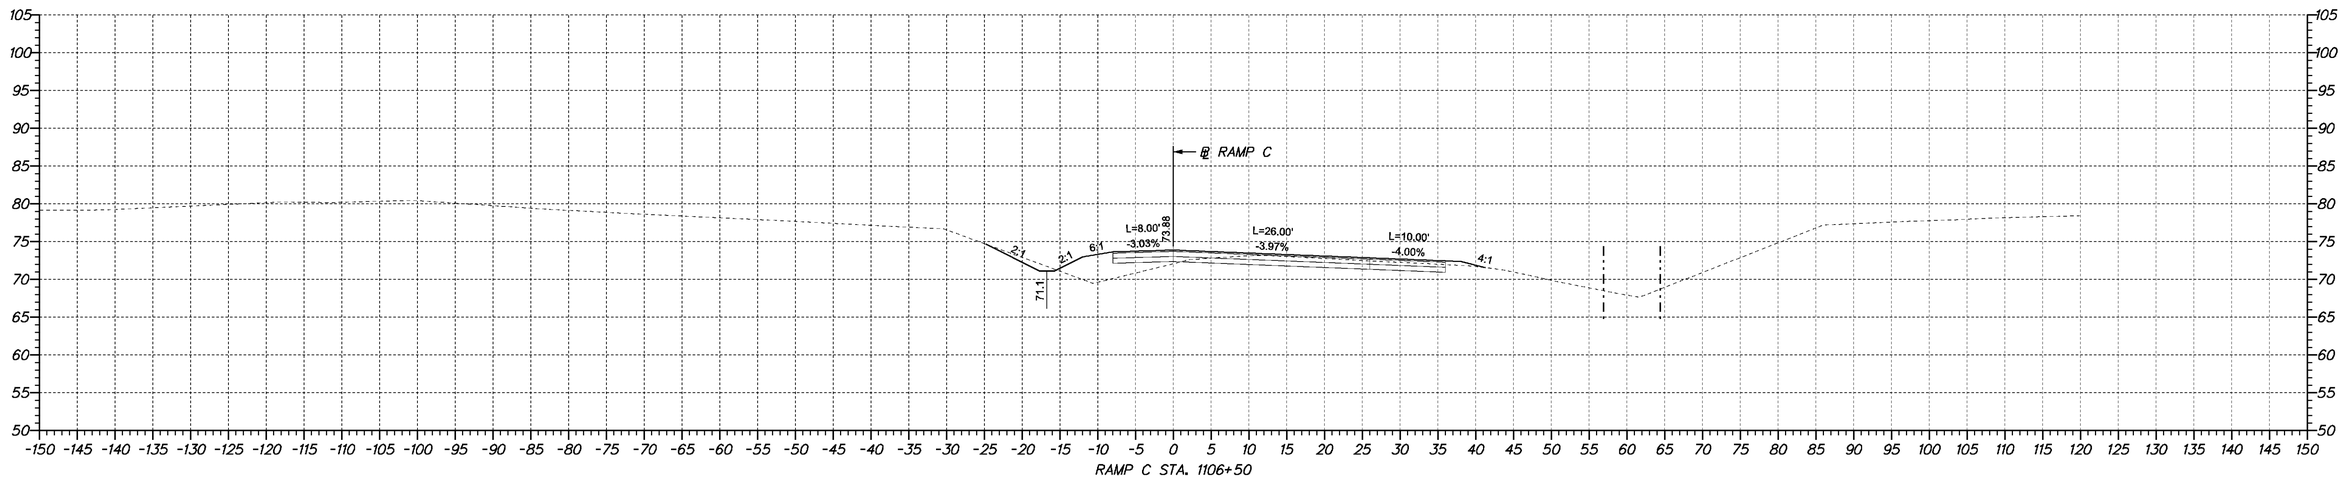

RAMP C STA. 1106+50

4/23/2009 10:50:45 AM
M:\PROJECTS\2003\0.3059_DELTRNPK\SR1MALL\CADD\2809003\PLANS\CP09_SR1.DGN

DELAWARE
DEPARTMENT OF TRANSPORTATION

ADDENDUMS / REVISIONS

SCALE
0 10 20 30
FEET

SR1 /I95 INTERCHANGE

CONTRACT	BRIDGE NO.	X
28-090-03	DESIGNED BY:	
COUNTY	CHECKED BY:	
NEW CASTLE		

CROSS SECTIONS

SHEET NO.
168
TOTAL SHTS.
286

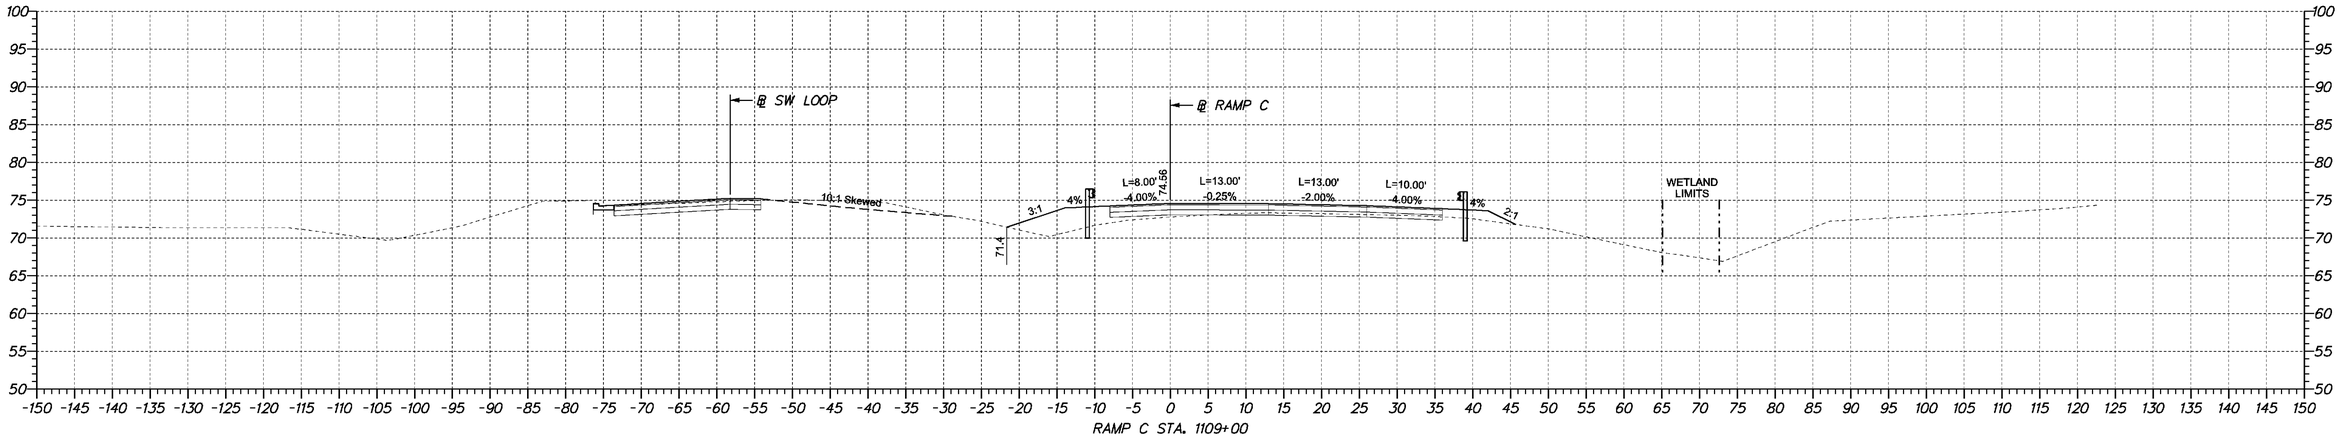

RAMP C STA. 1109+00

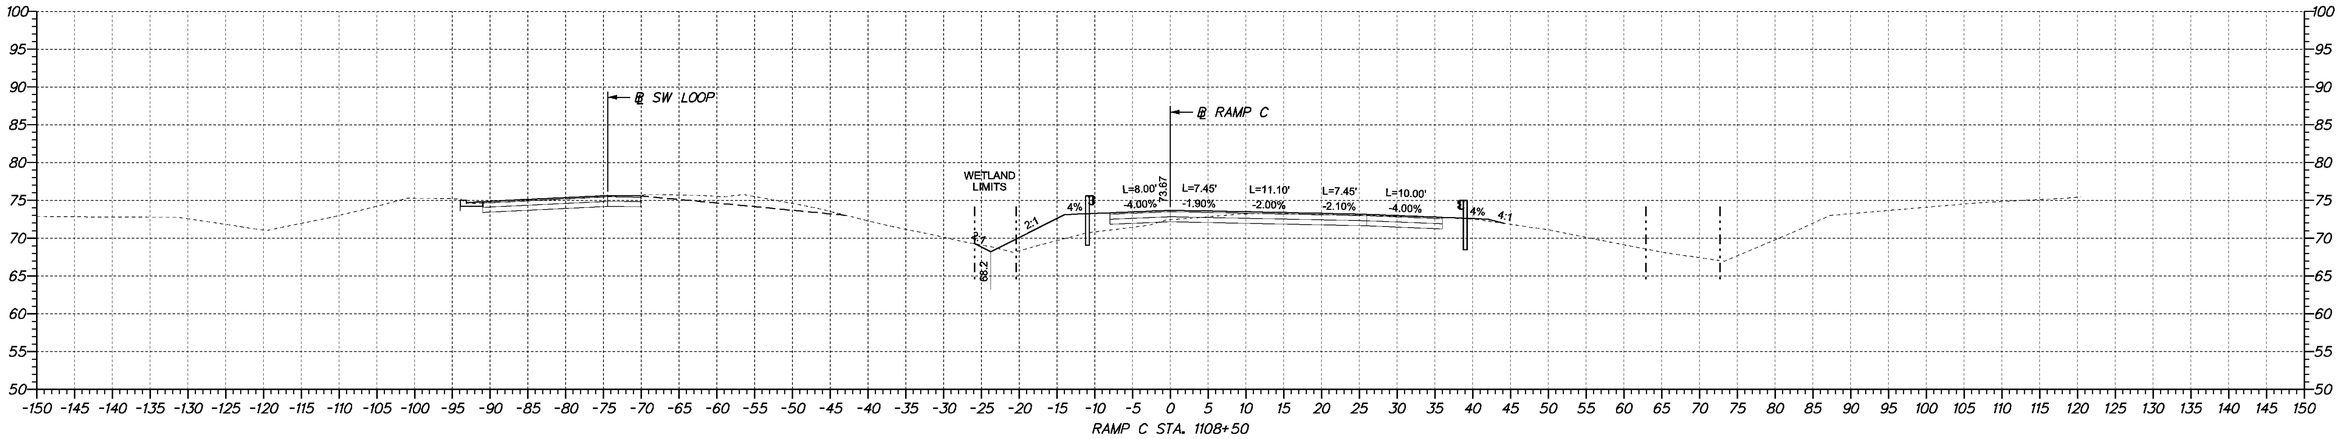

RAMP C STA. 1108+50

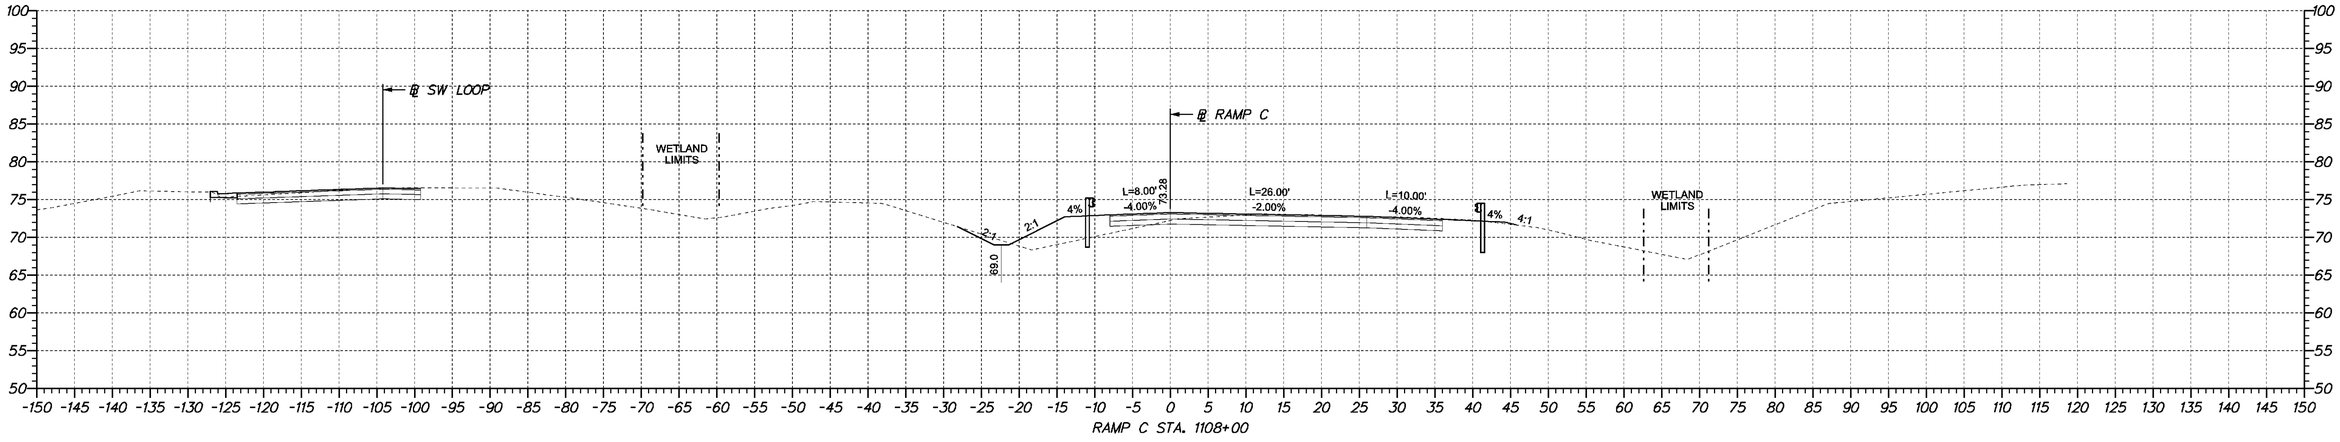

RAMP C STA. 1108+00

DELAWARE
DEPARTMENT OF TRANSPORTATION

ADDENDUMS / REVISIONS	

SCALE
0 10 20 30
FEET

SR1 /I95 INTERCHANGE

CONTRACT	BRIDGE NO.	X
28-090-03	DESIGNED BY:	
COUNTY	CHECKED BY:	
NEW CASTLE		

CROSS SECTIONS

SHEET NO.
169
TOTAL SHTS.
286

4/23/2009 10:50:45 AM
M:\PROJECTS\2003\03059_DELTRNPK\SRIMALL\CADD\2809003\PLANS\CP09_SR1.DGN

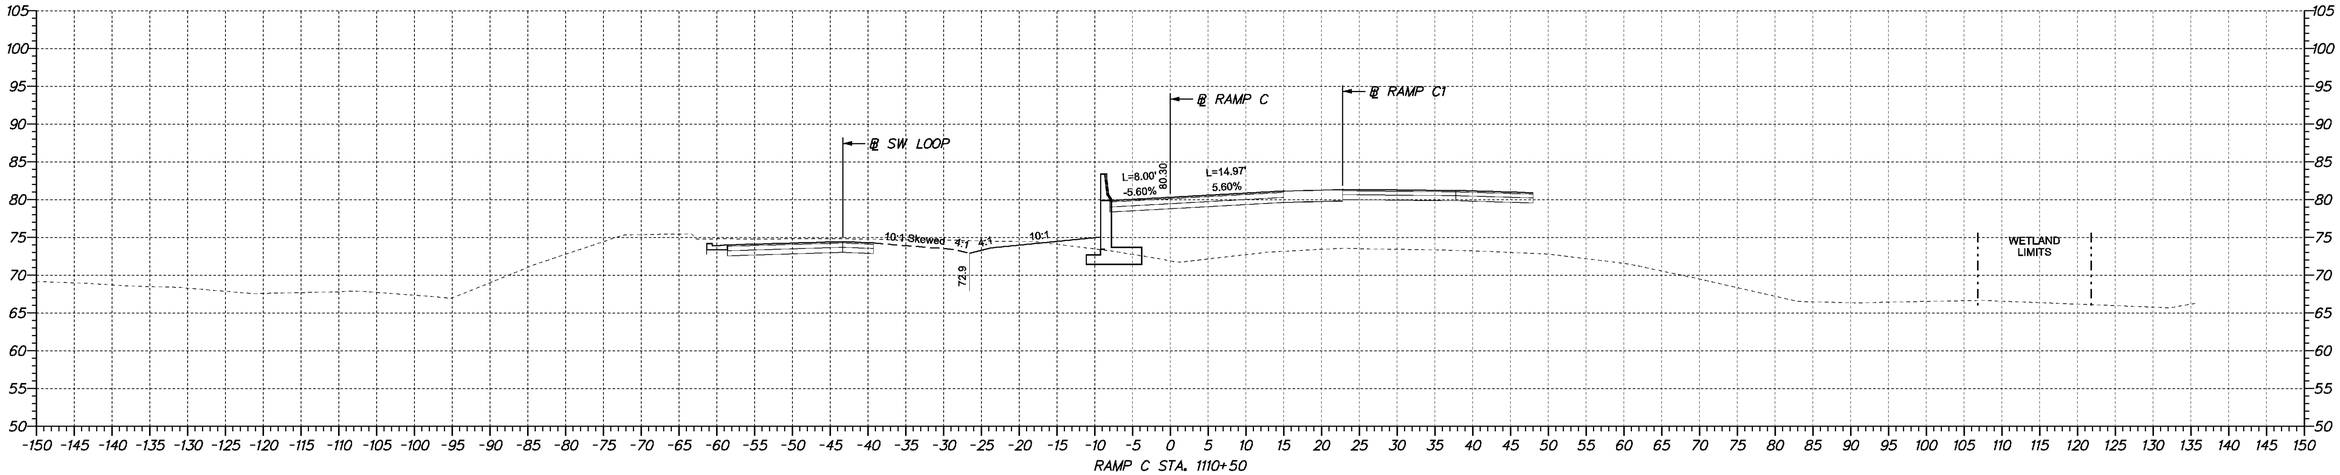

RAMP C STA. 1110+50

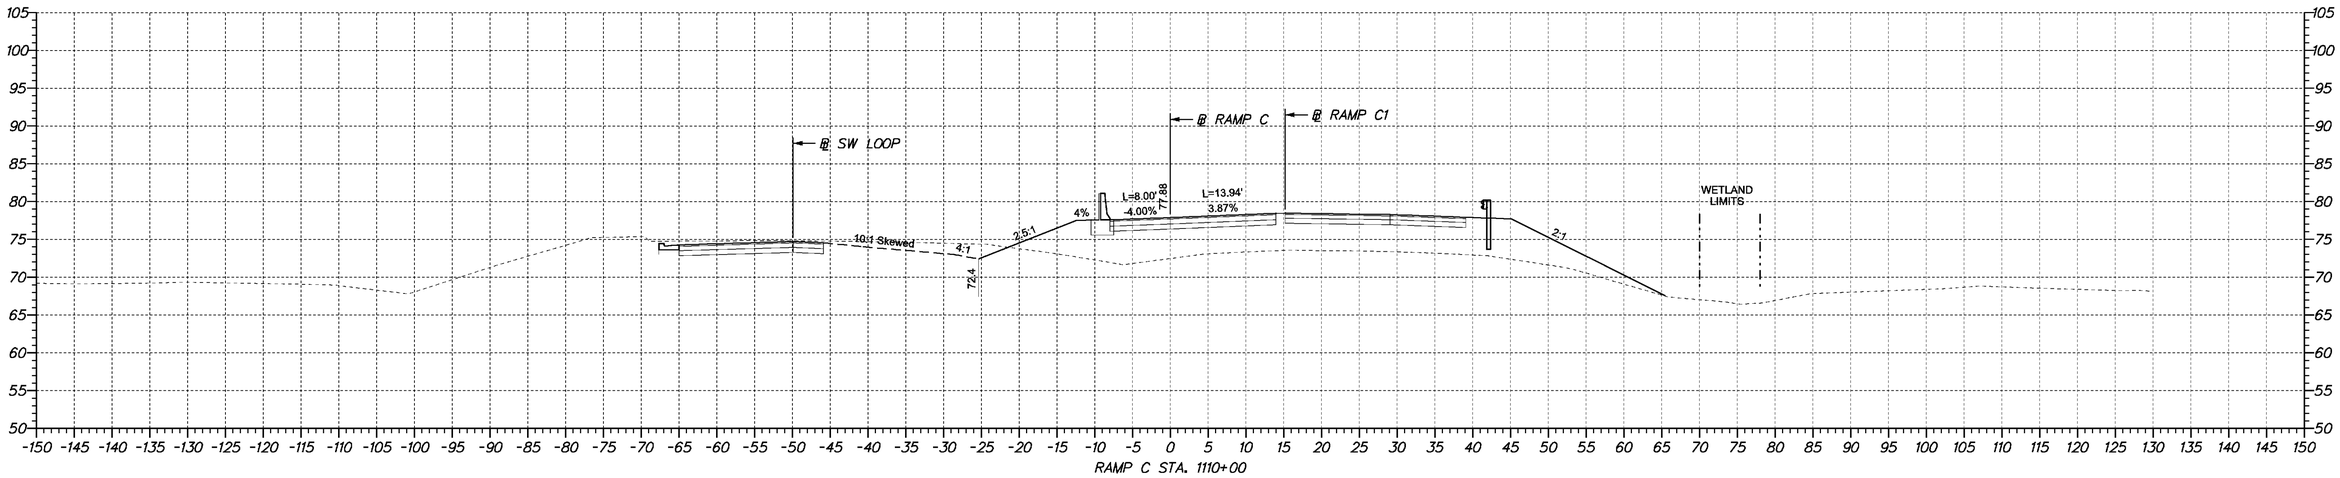

RAMP C STA. 1110+00

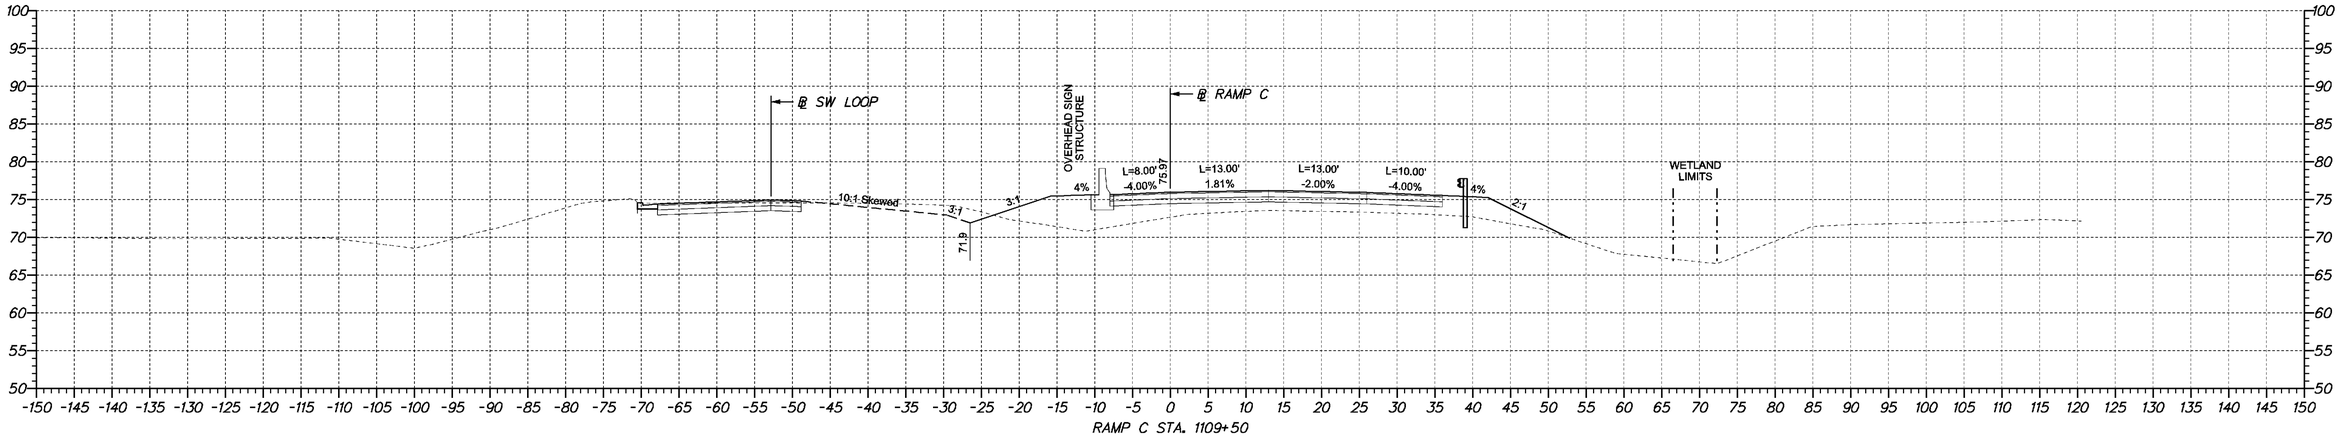

RAMP C STA. 1109+50

DELAWARE DEPARTMENT OF TRANSPORTATION	ADDENDUMS / REVISIONS	SCALE 0 10 20 30 FEET	**SR1 /I95 INTERCHANGE**	CONTRACT 28-090-03	BRIDGE NO. X	**CROSS SECTIONS**	SHEET NO. 170
				COUNTY NEW CASTLE	DESIGNED BY:		TOTAL SHTS. 286
					CHECKED BY:		

4/23/2009 10:50:45 AM
M:\PROJECTS\2003\03059_DELTRNPK\SRIMALL\CADD\2809003\PLANS\CP09_SR1.DGN

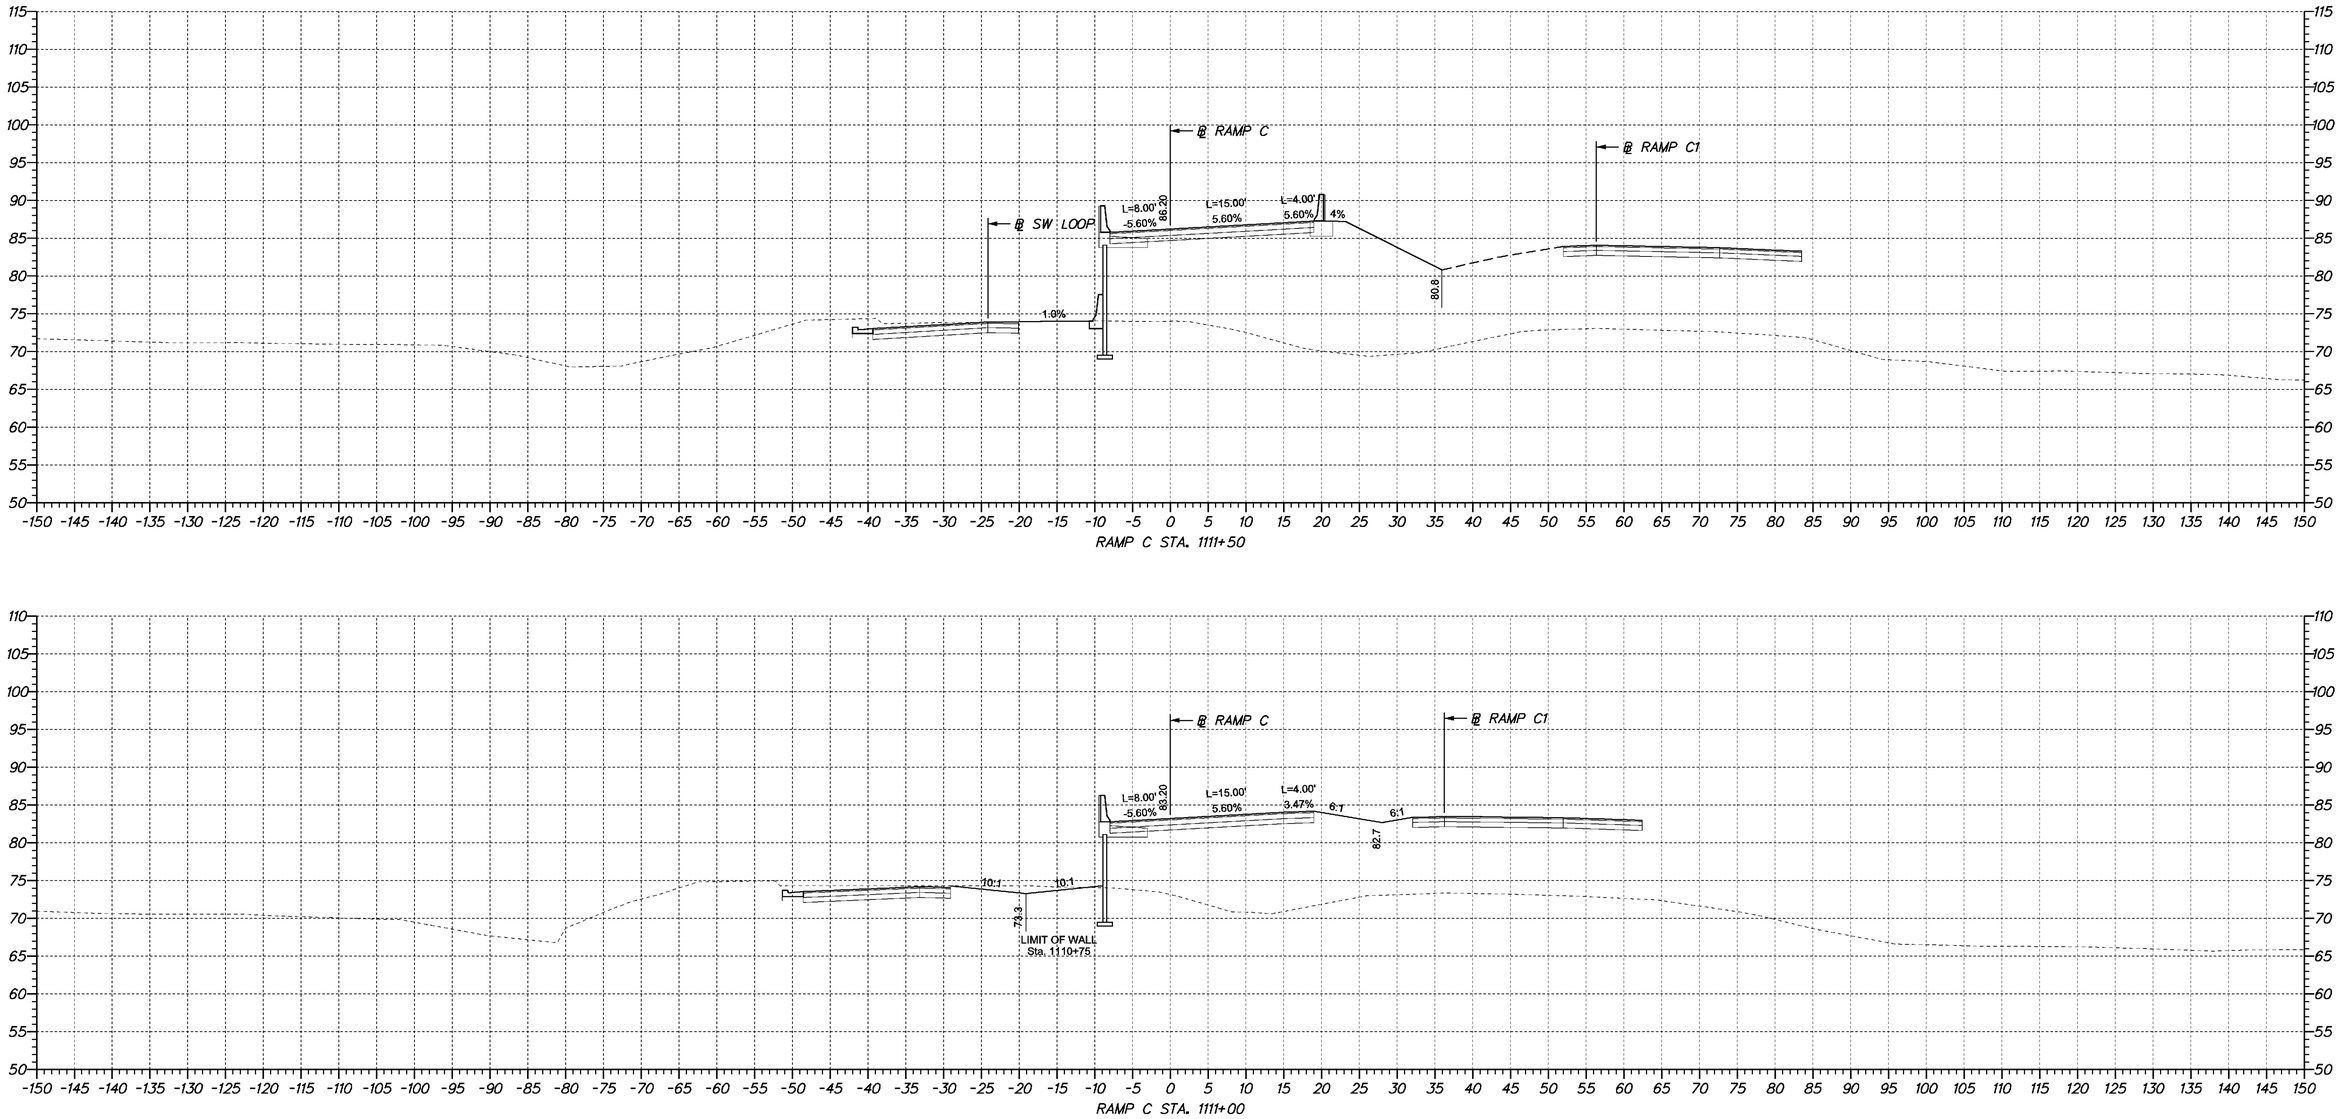

DELAWARE DEPARTMENT OF TRANSPORTATION	ADDENDUMS / REVISIONS	SCALE 0 10 20 30 FEET	**SR1 /I95 INTERCHANGE**	CONTRACT 28-090-03	BRIDGE NO. X	**CROSS SECTIONS**
				COUNTY NEW CASTLE	DESIGNED BY:	SHEET NO. 171
					CHECKED BY:	TOTAL SHTS. 286

4/23/2009 10:50:45 AM
M:\PROJECTS\2003\03059_DELTRNPK\SRMALL\CADD\2809003\PLANS\CP09_SR1.DGN

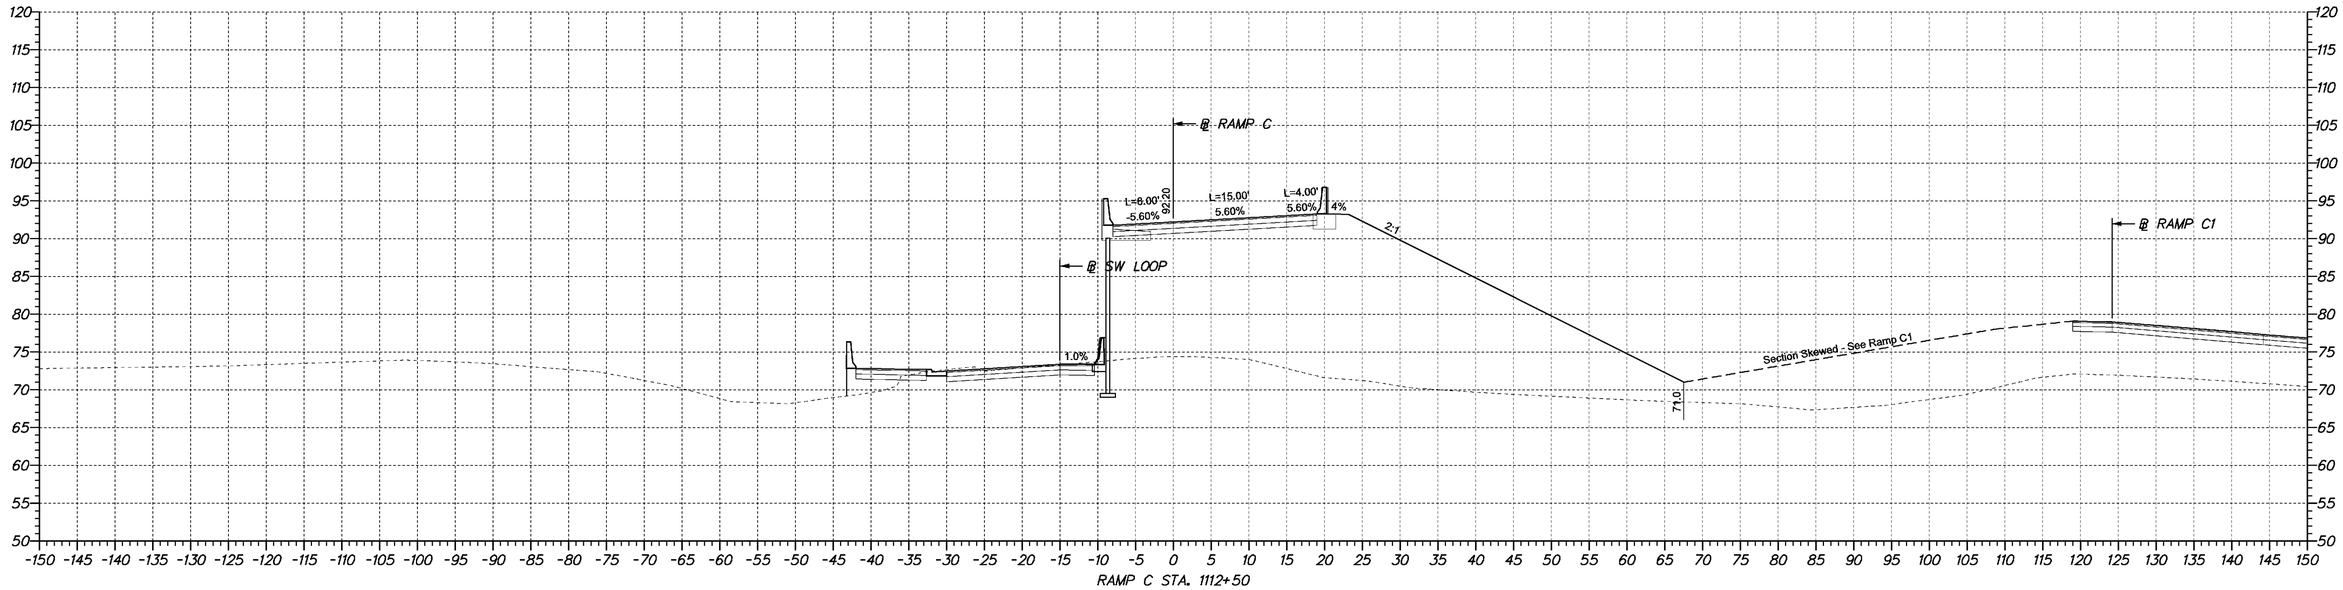

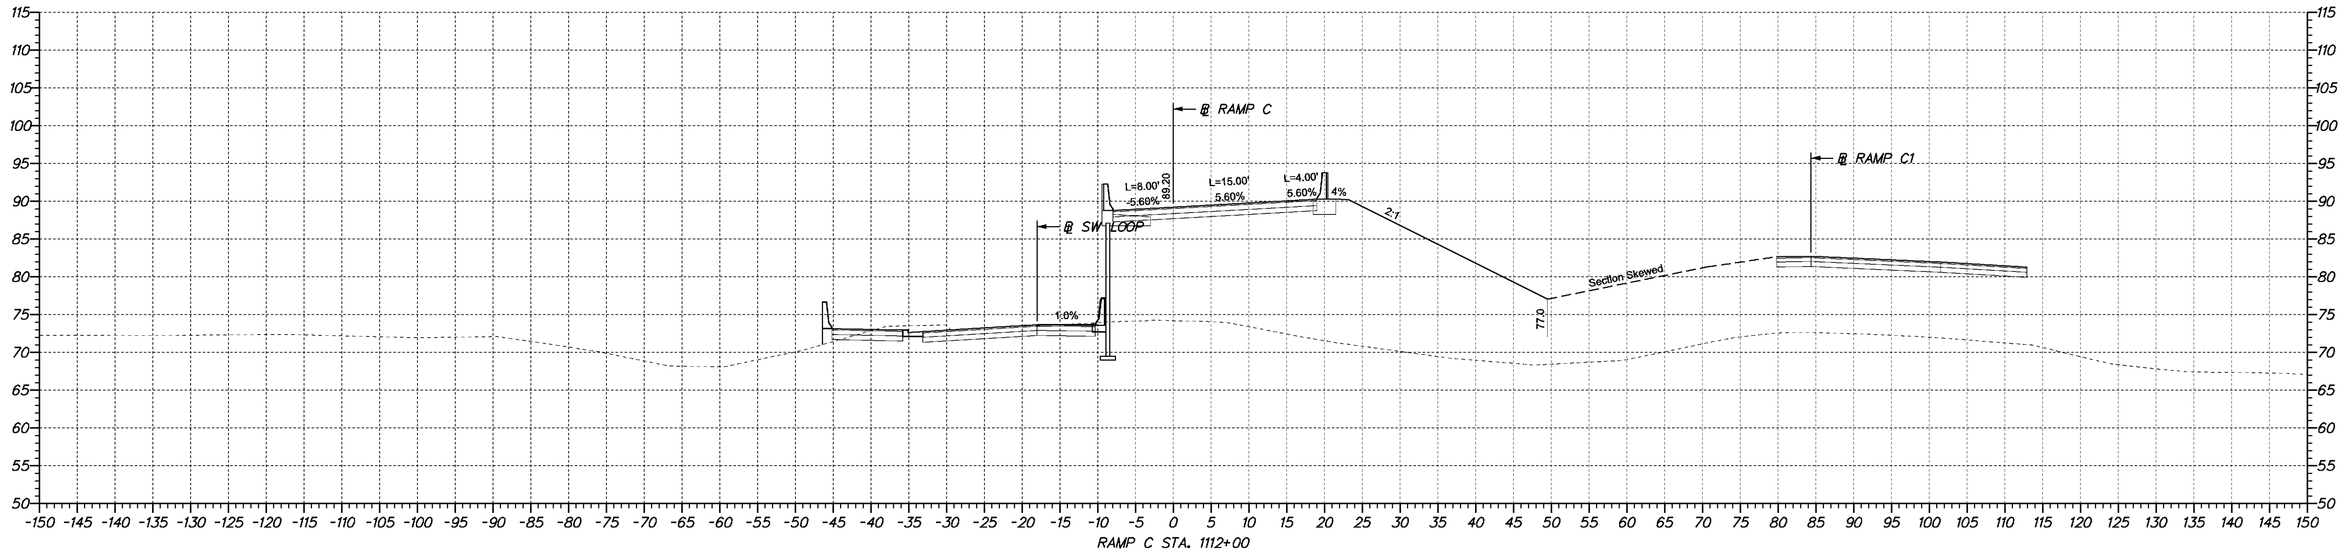

4/23/2009 10:50:45 AM
M:\PROJECTS\2003\D3059_DELTRNPK\SRMALL\CADD\2809003\PLANS\CP09_SR1.DGN

DELAWARE DEPARTMENT OF TRANSPORTATION

ADDENDUMS / REVISIONS	

SCALE
0 10 20 30
FEET

SR1 /I95 INTERCHANGE

CONTRACT	BRIDGE NO.	X
28-090-03	DESIGNED BY:	
COUNTY	CHECKED BY:	
NEW CASTLE		

CROSS SECTIONS

SHEET NO.
172
TOTAL SHTS.
286

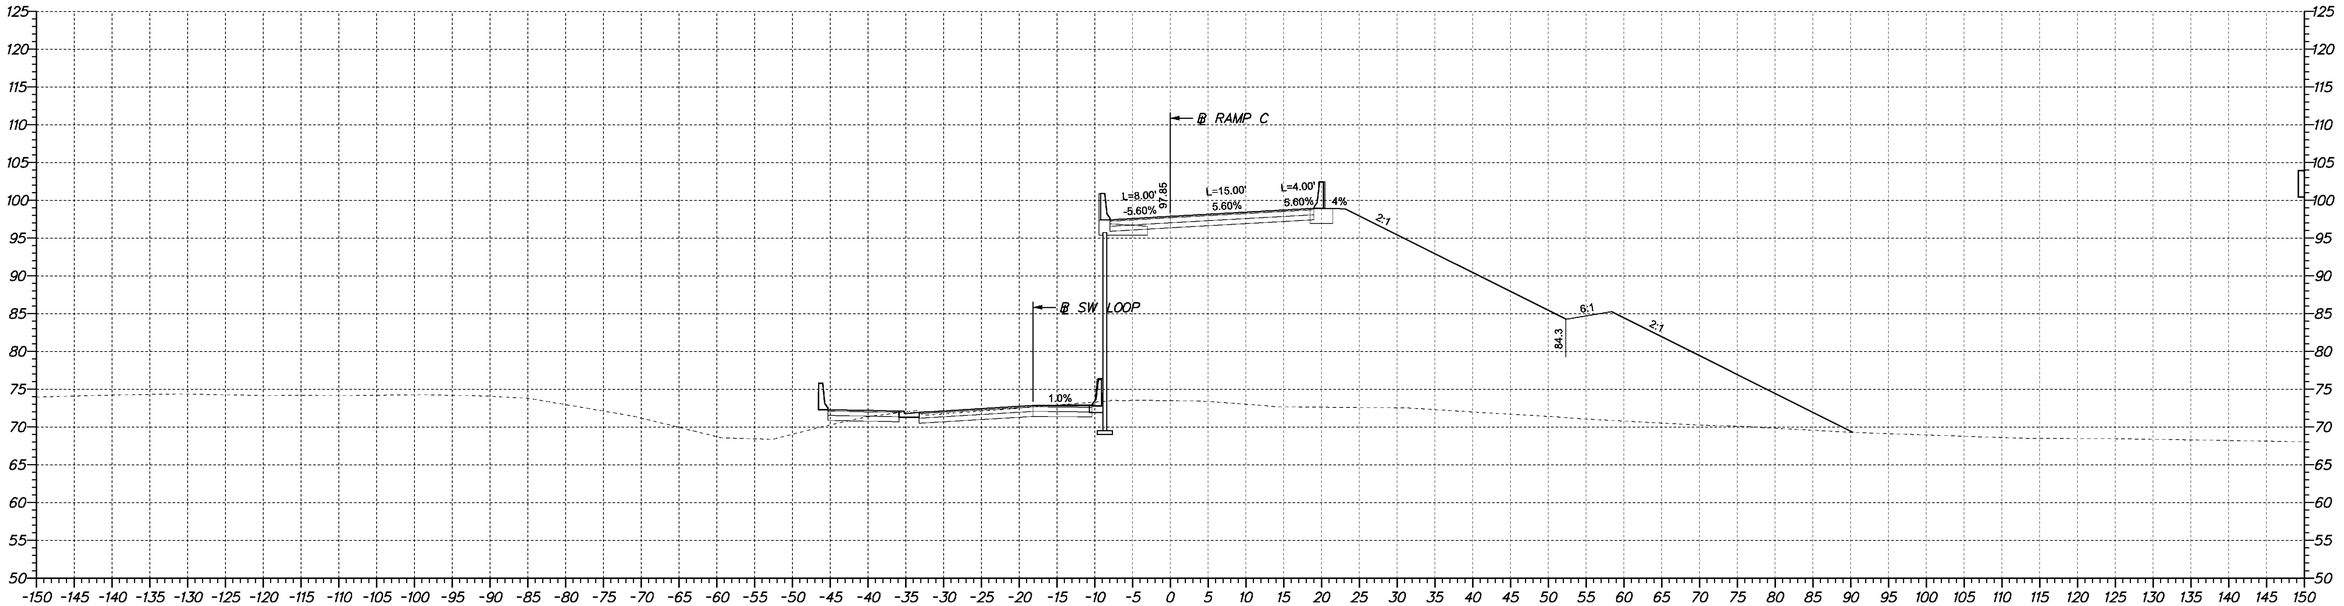

RAMP C STA. 1113+50

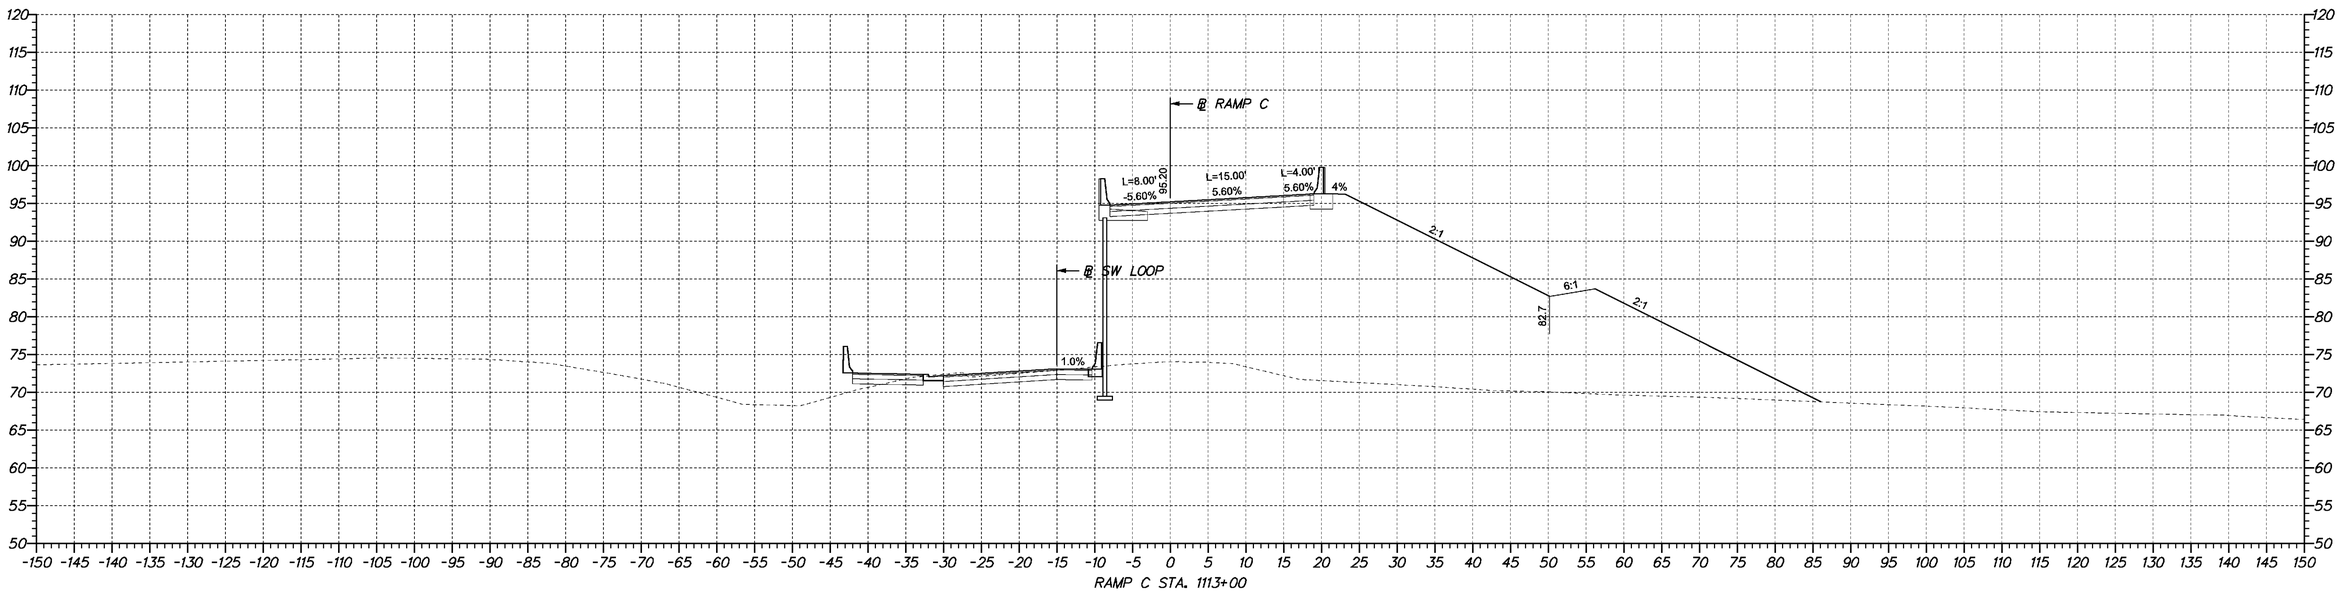

RAMP C STA. 1113+00

DELAWARE DEPARTMENT OF TRANSPORTATION	ADDENDUMS / REVISIONS	SCALE 0 10 20 30 FEET	SR1 /I95 INTERCHANGE	CONTRACT 28-090-03	BRIDGE NO. X	CROSS SECTIONS	SHEET NO. 183
				COUNTY NEW CASTLE	DESIGNED BY:		TOTAL SHTS. 286
					CHECKED BY:		

4/23/2009 10:50:45 AM
M:\PROJECTS\2003\03059_DELTRNPK\SR1MALL\CADD\2809003\PLANS\CP09_SR1.DGN

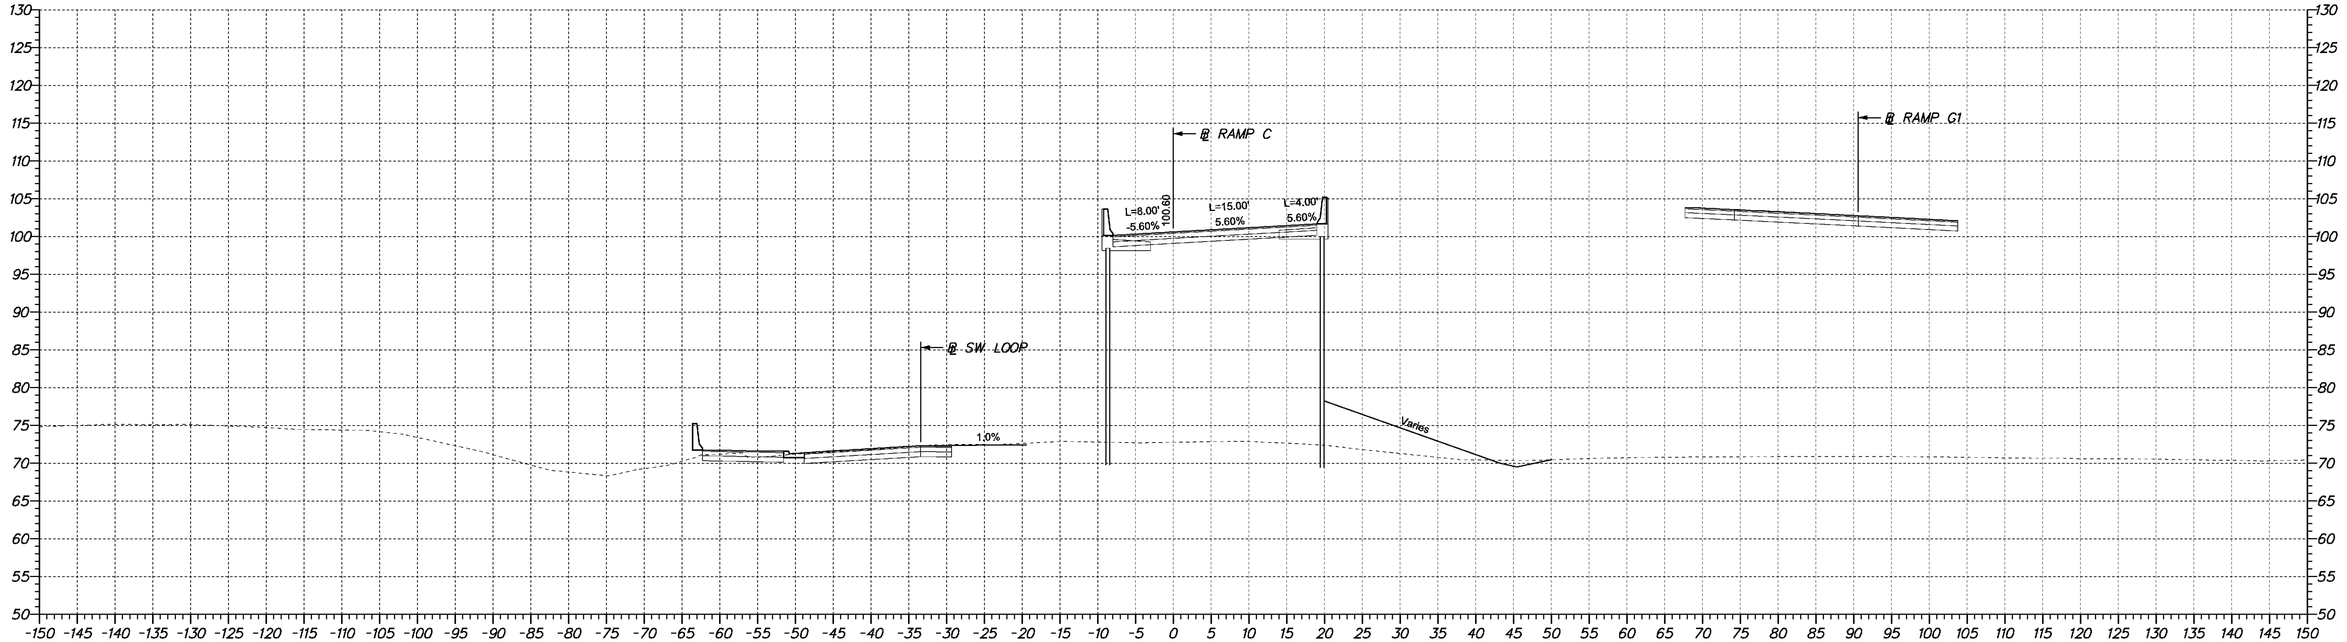

RAMP C STA. 1114+50

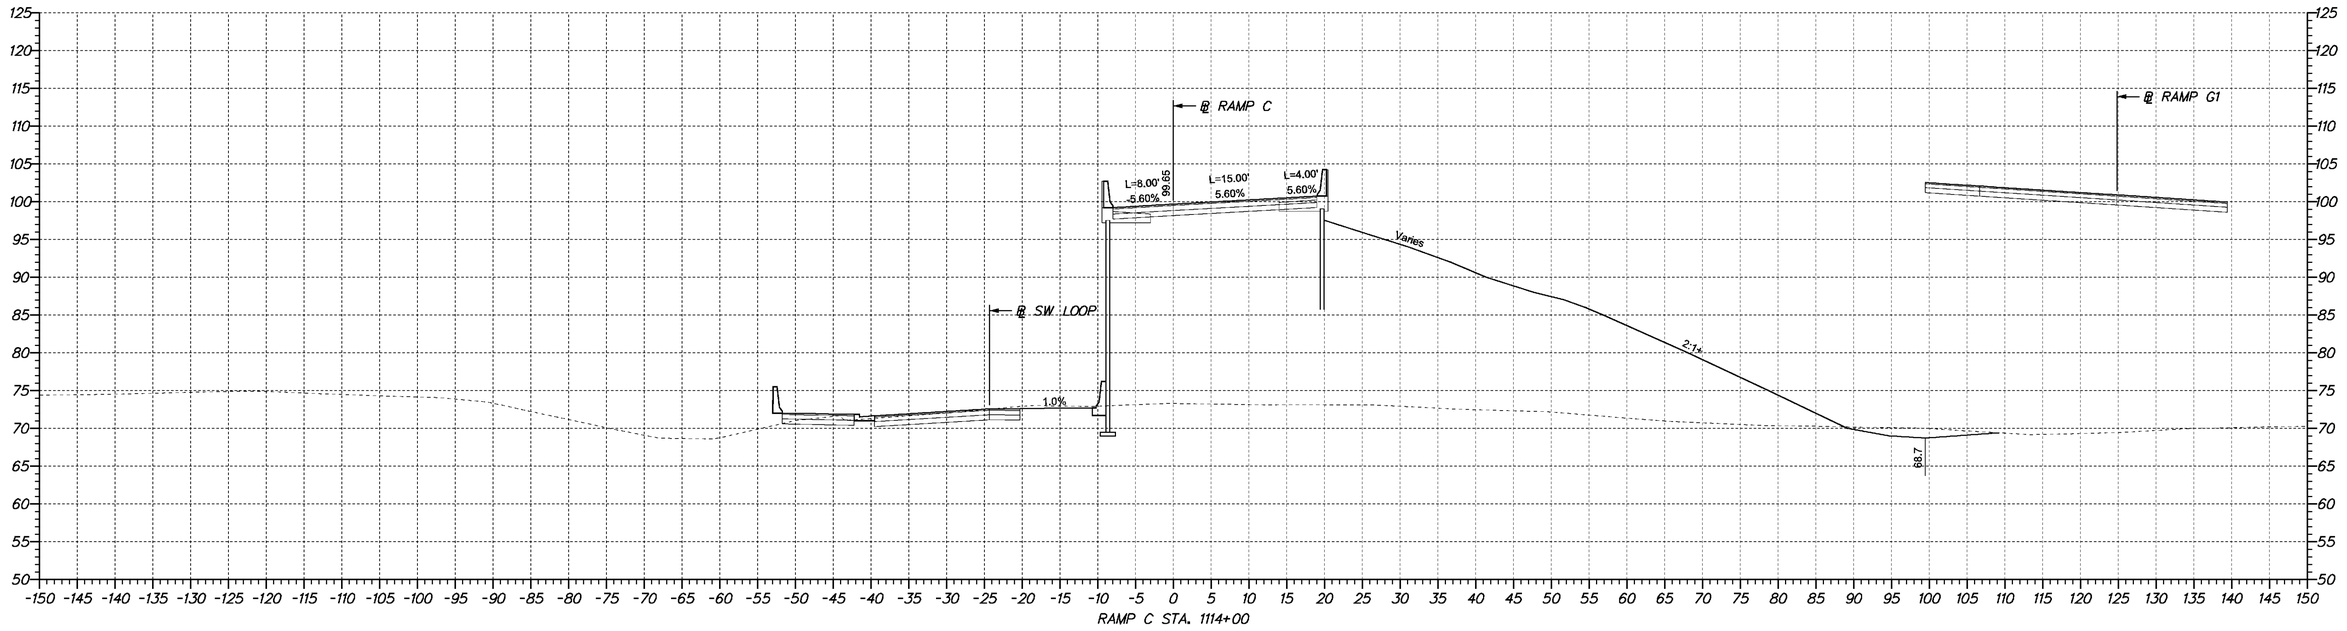

RAMP C STA. 1114+00

DELAWARE DEPARTMENT OF TRANSPORTATION	ADDENDUMS / REVISIONS	SCALE 0 10 20 30 FEET	**SR1 /I95 INTERCHANGE**	CONTRACT 28-090-03	BRIDGE NO. X	**CROSS SECTIONS**
				COUNTY NEW CASTLE	DESIGNED BY:	SHEET NO. 174
					CHECKED BY:	TOTAL SHTS. 286

4/23/2009 10:50:45 AM
M:\PROJECTS\2003\0.3059_DELTRNPK\SR1MALL\CADD\2809003\PLANS\CP09_SR.DGN

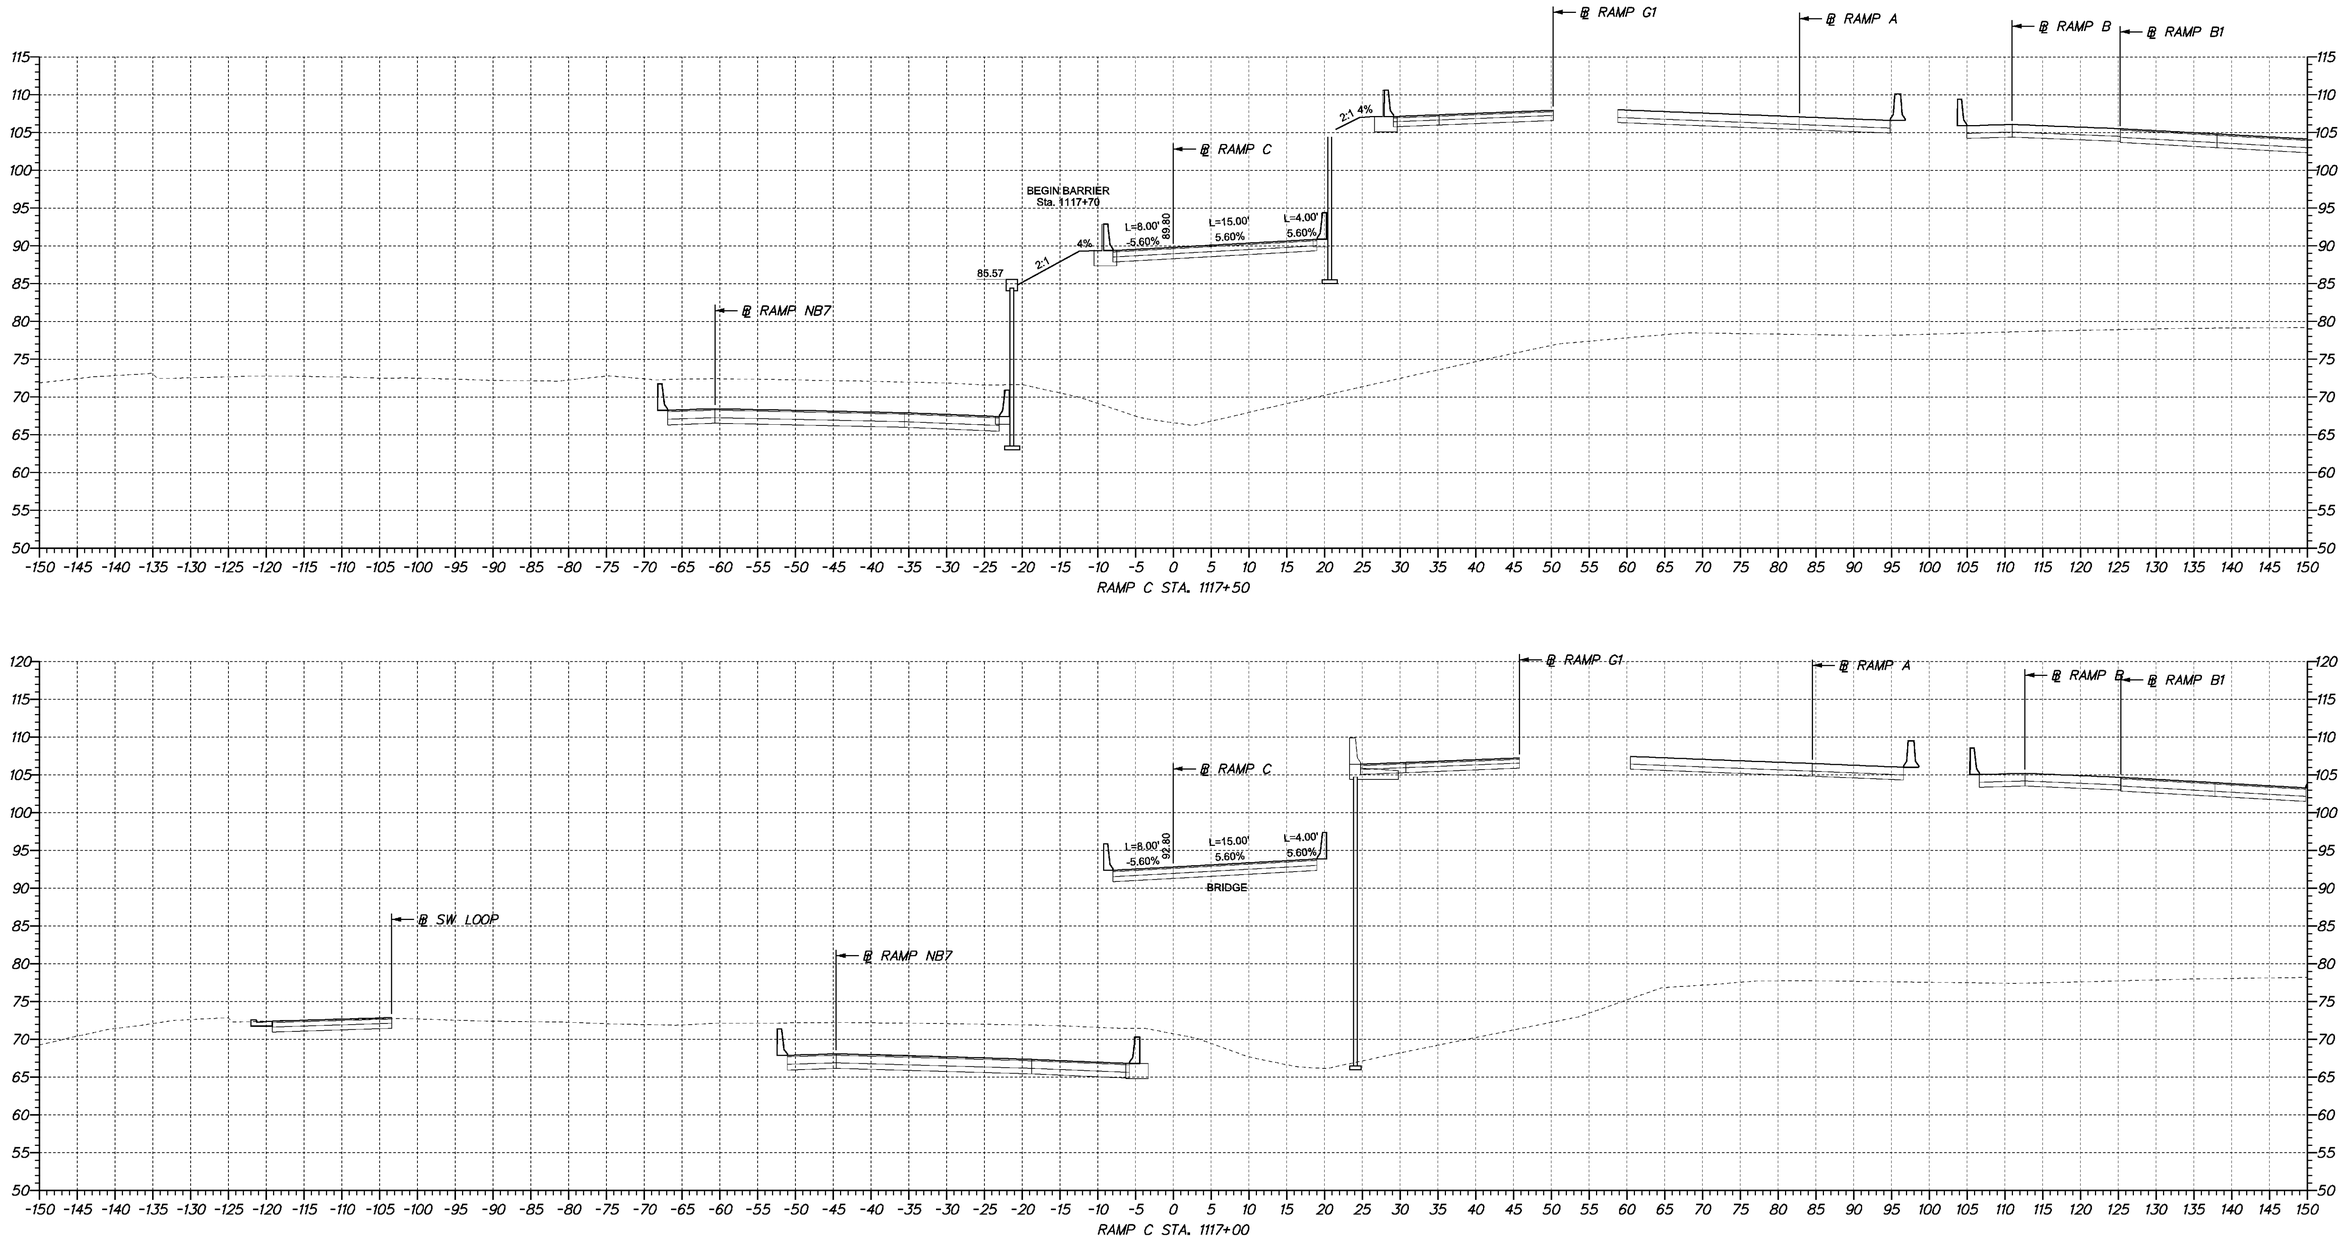

DELAWARE DEPARTMENT OF TRANSPORTATION	ADDENDUMS / REVISIONS	SCALE 0 10 20 30 FEET	**SR1 /I95 INTERCHANGE**	CONTRACT 28-090-03	BRIDGE NO. X	**CROSS SECTIONS**
				COUNTY NEW CASTLE	DESIGNED BY:	SHEET NO. 175
					CHECKED BY:	TOTAL SHTS. 286

4/23/2009 10:50:45 AM
M:\PROJECTS\2003\03059_DELTRNPK\SR1MALL\CADD\2809003\PLANS\CP09_SR1.DGN

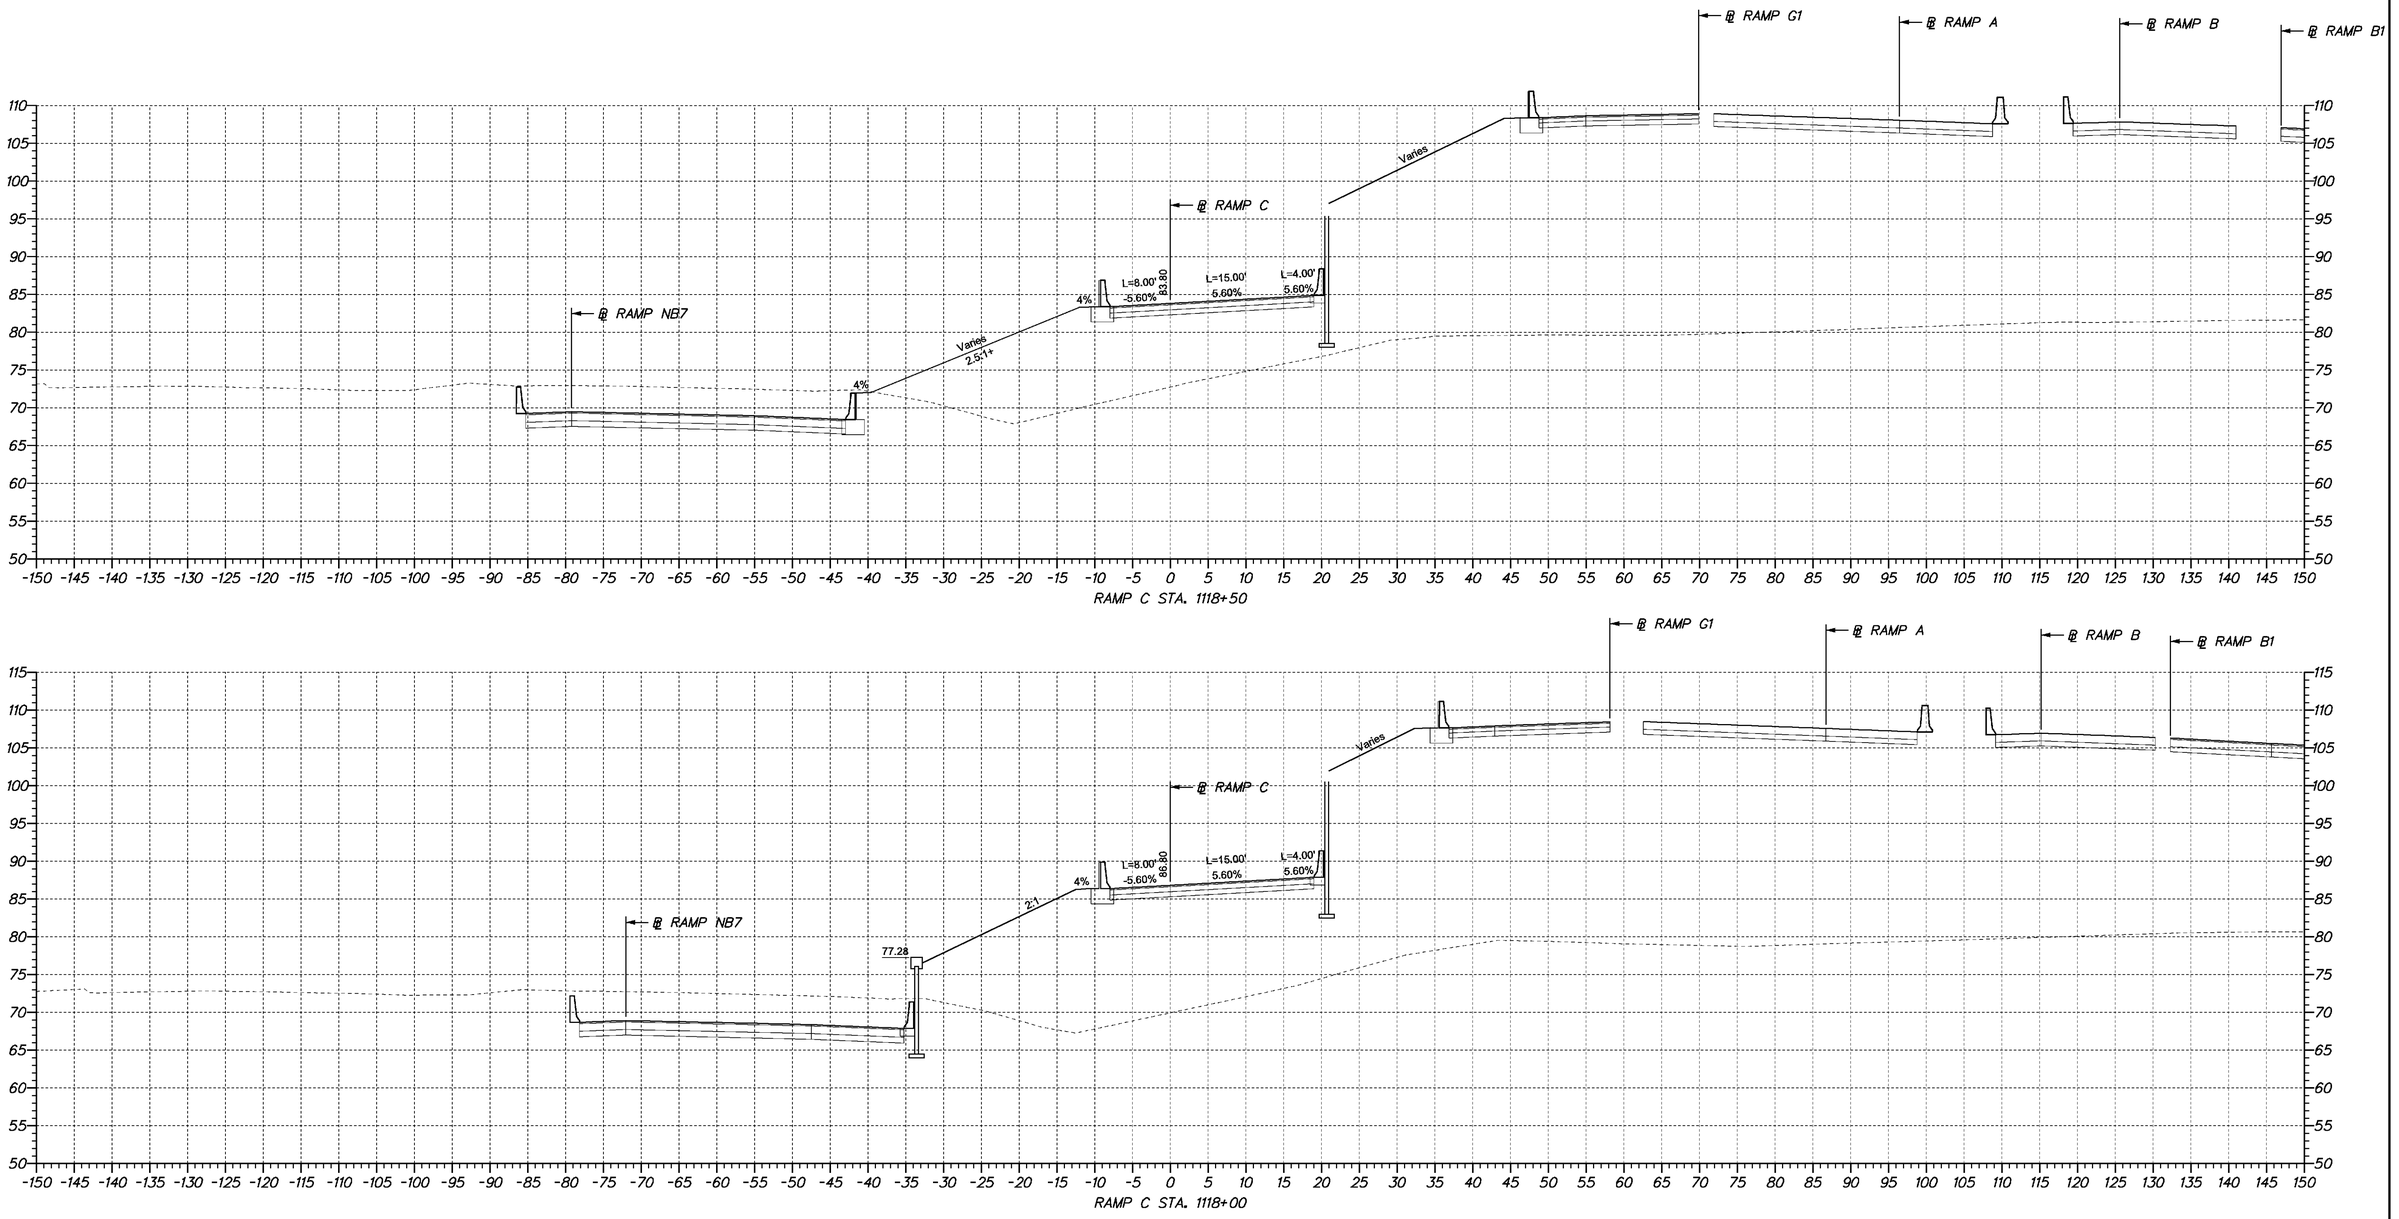

DELAWARE DEPARTMENT OF TRANSPORTATION	ADDENDUMS / REVISIONS	SCALE 0 10 20 30 FEET	**SR1 /I95 INTERCHANGE**	CONTRACT 28-090-03	BRIDGE NO. X	**CROSS SECTIONS**
				COUNTY NEW CASTLE	DESIGNED BY:	SHEET NO. 176
					CHECKED BY:	TOTAL SHTS. 286

4/23/2009 10:50:45 AM
M:\PROJECTS\2003\D3059_DELTRNPK\SRIMALL\CADD\2809003\PLANS\CP09_SR1.DGN

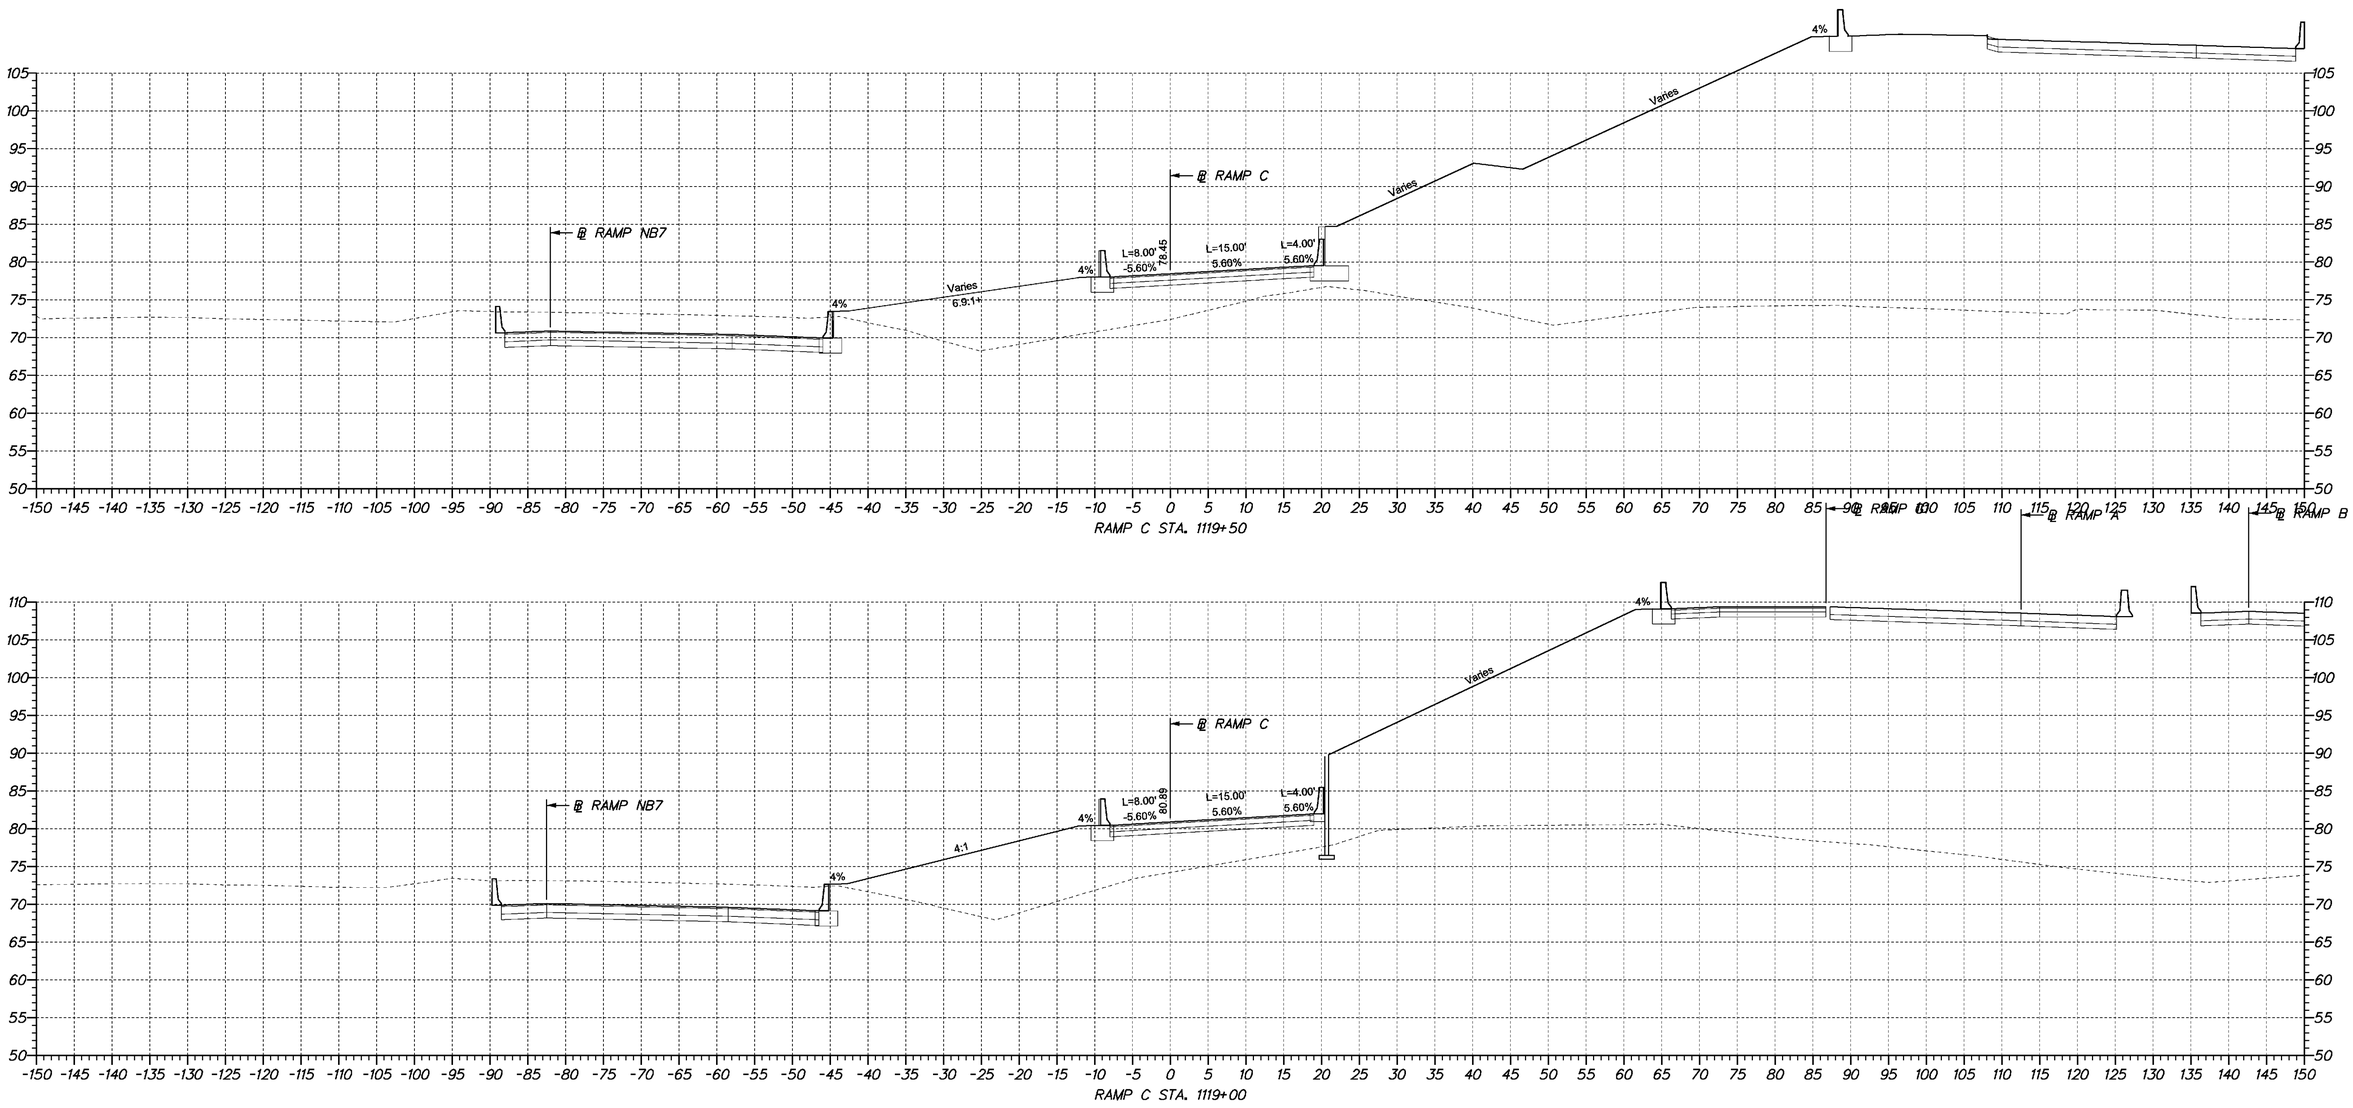

DELAWARE DEPARTMENT OF TRANSPORTATION	ADDENDUMS / REVISIONS	SCALE 0 10 20 30 FEET	**SR1 /I95 INTERCHANGE**	CONTRACT 28-090-03	BRIDGE NO. X	**CROSS SECTIONS**
				COUNTY NEW CASTLE	DESIGNED BY:	SHEET NO. 177
					CHECKED BY:	TOTAL SHTS. 286

4/23/2009 10:50:45 AM
M:\PROJECTS\2003\0.3059_DELTRNPK\SRMALL\CADD\2809003\PLANS\CP09_SR1.DGN

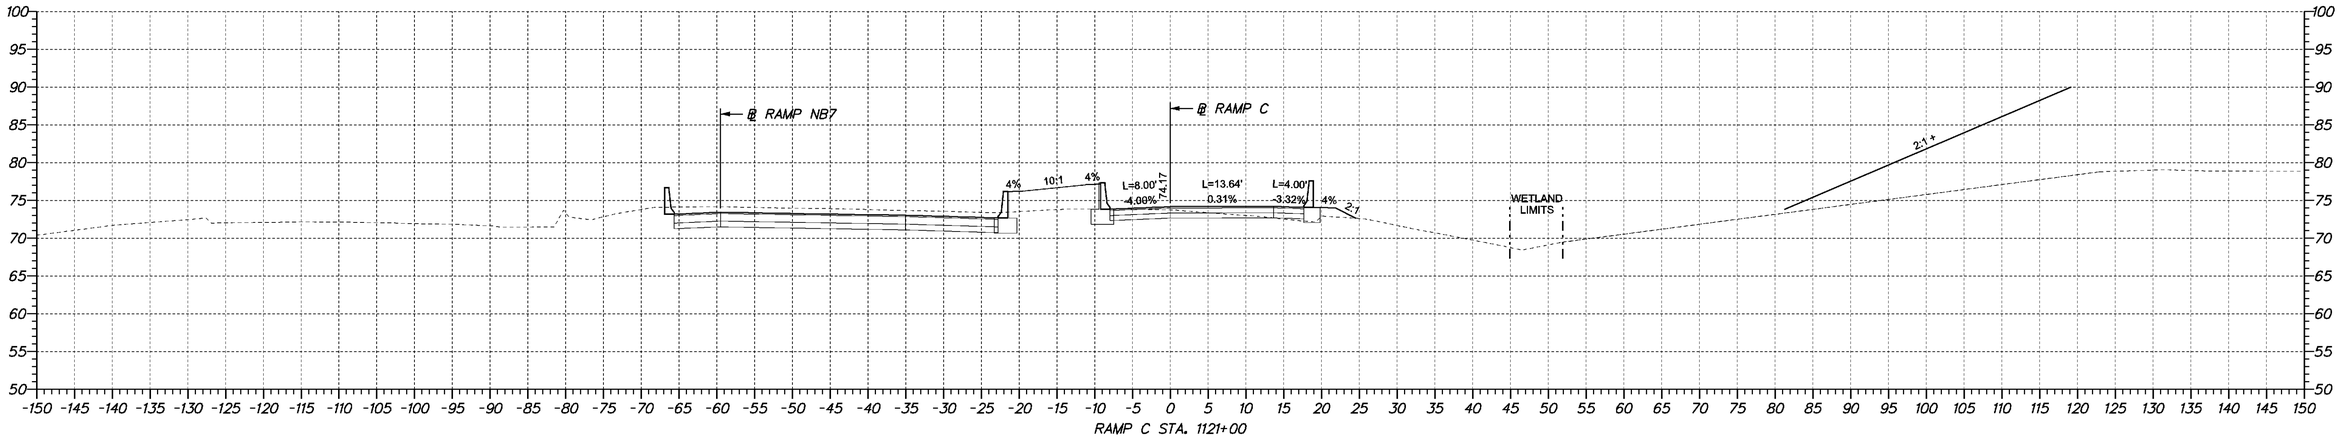

RAMP C STA. 1121+00

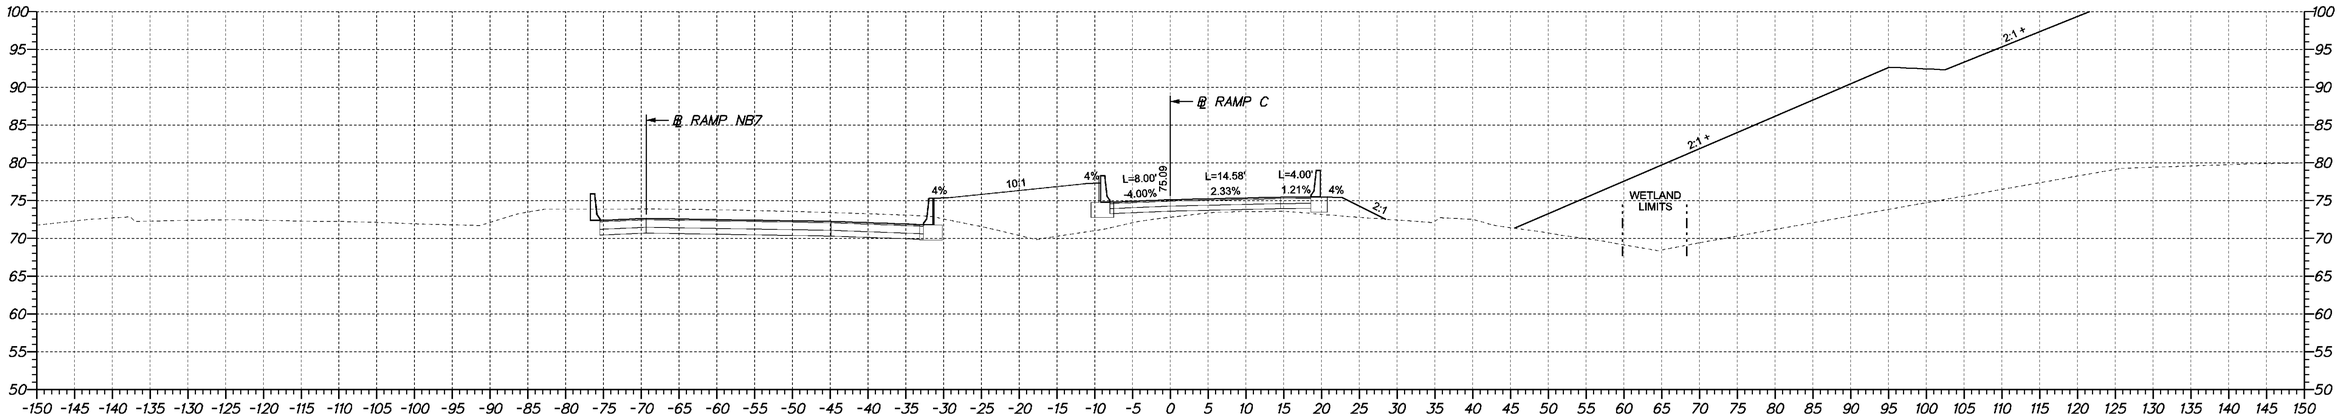

RAMP C STA. 1120+50

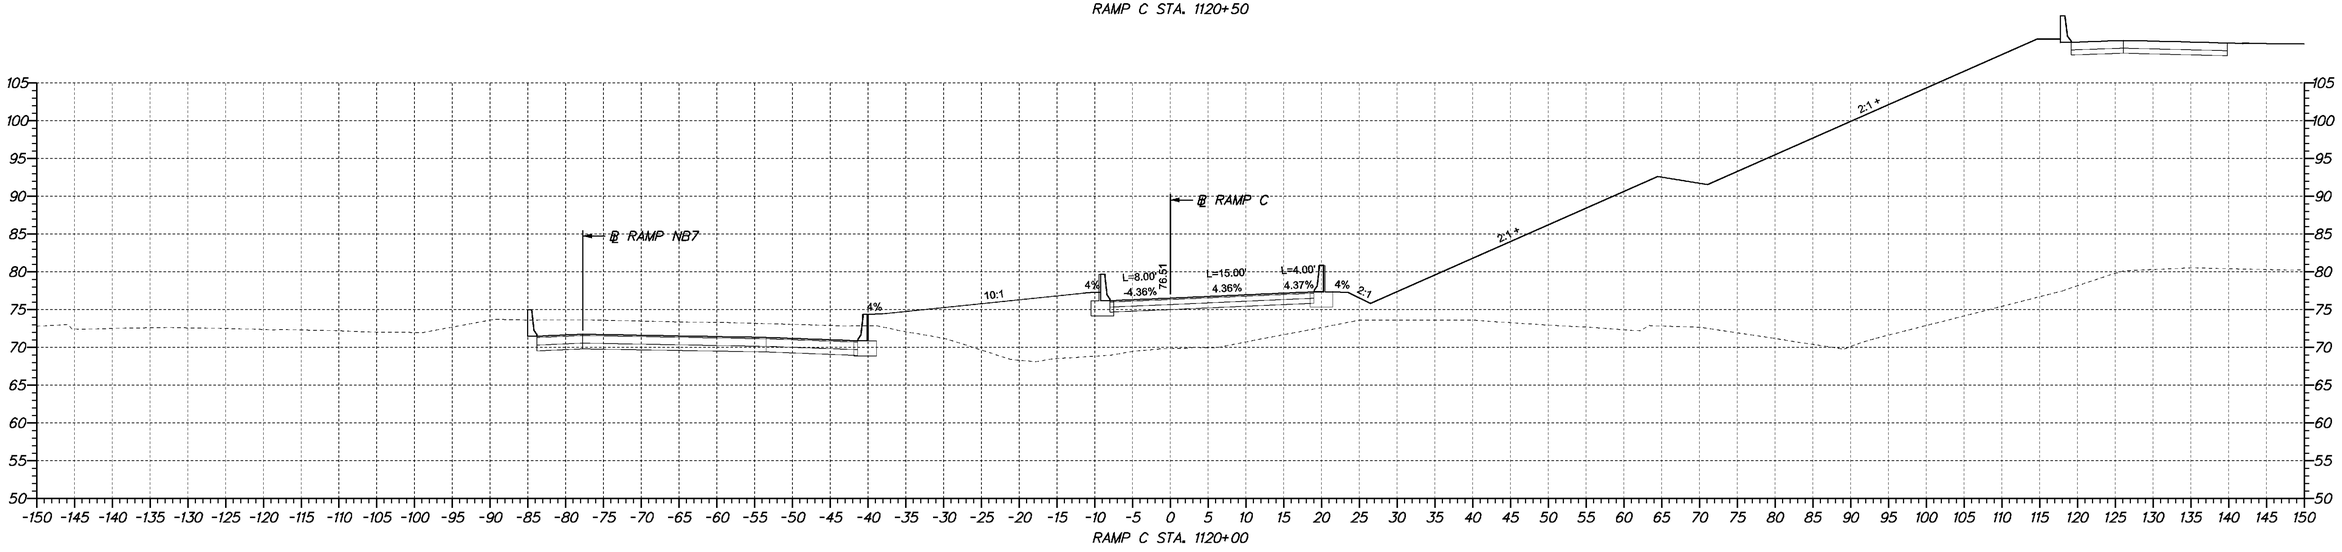

RAMP C STA. 1120+00

4/23/2009 10:50:45 AM
M:\PROJECTS\2003\02059_DELTRNPK\SRIMALL\CADD\28090003\PLANS\CP09_SR1.DGN

DELAWARE DEPARTMENT OF TRANSPORTATION	ADDENDUMS / REVISIONS	SCALE 0 10 20 30 FEET	**SR1 /I95 INTERCHANGE**	CONTRACT 28-090-03	BRIDGE NO. X	**CROSS SECTIONS**
				COUNTY NEW CASTLE	DESIGNED BY:	SHEET NO. 178
					CHECKED BY:	TOTAL SHTS. 286

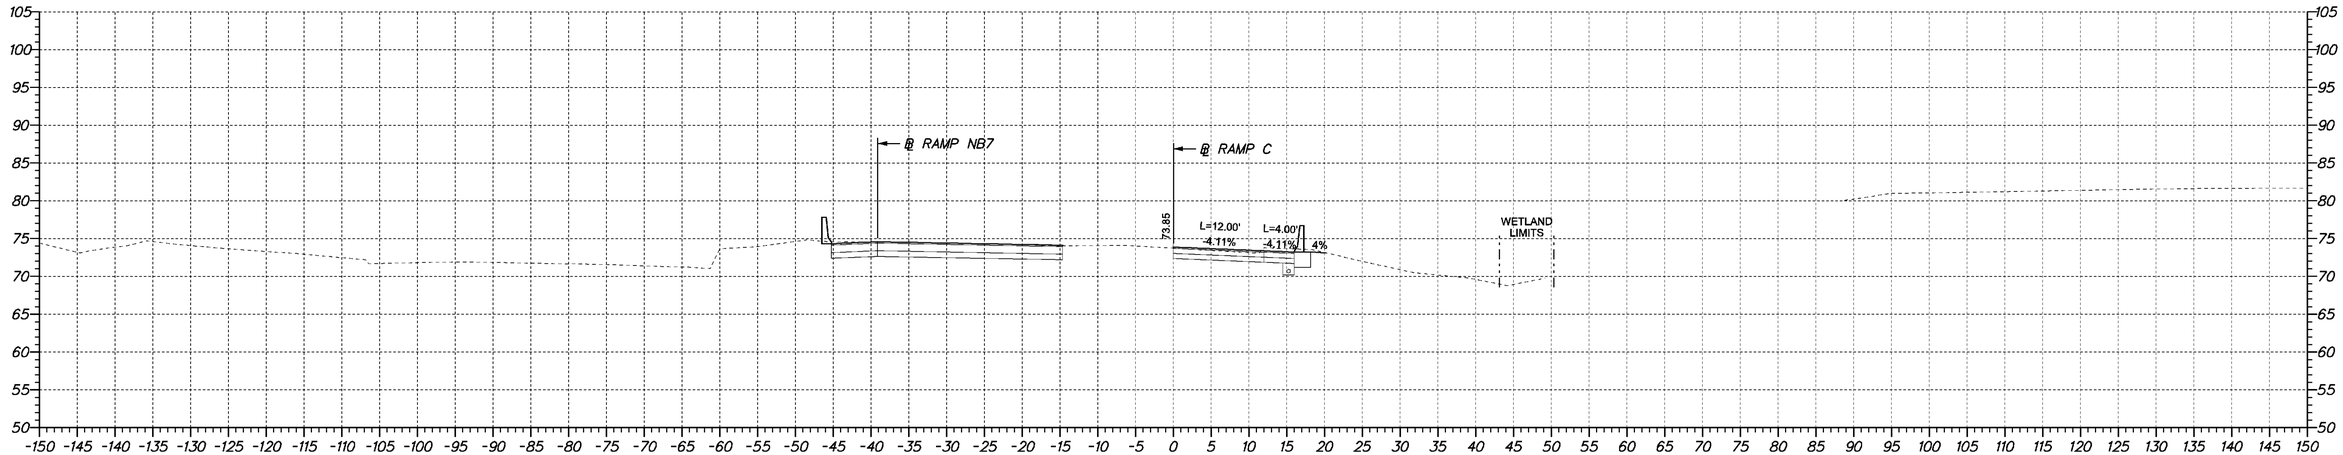

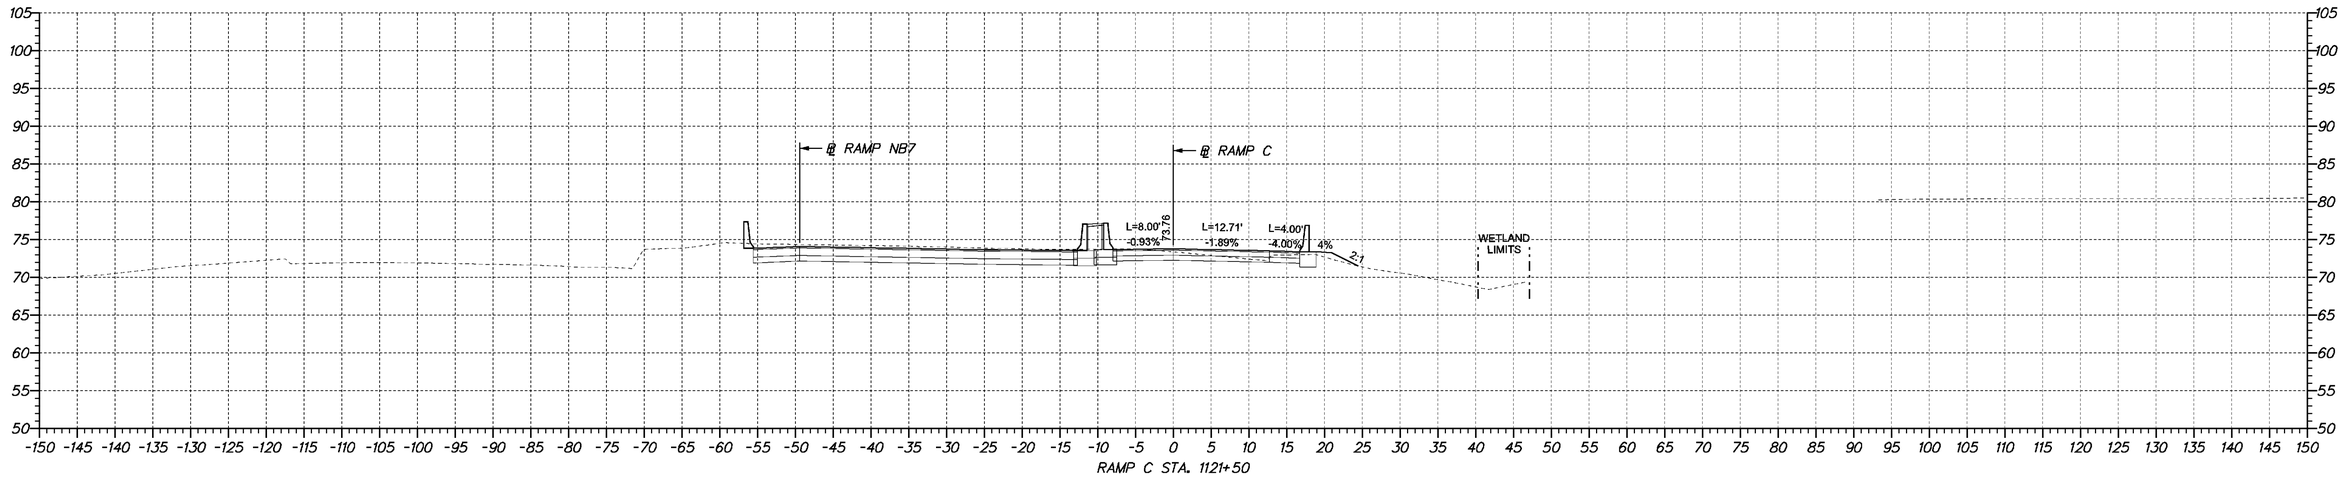

DELAWARE DEPARTMENT OF TRANSPORTATION	ADDENDUMS / REVISIONS	SCALE 0 10 20 30 FEET	**SR1 /I95 INTERCHANGE**	CONTRACT 28-090-03	BRIDGE NO. X	**CROSS SECTIONS**	SHEET NO. 179
				COUNTY NEW CASTLE	DESIGNED BY:		TOTAL SHTS. 286
					CHECKED BY:		

4/23/2009 10:50:45 AM
M:\PROJECTS\2003\02059_DELTRNPK\SRIMALL\CADD\2809003\PLANS\CP09_SR1.DGN

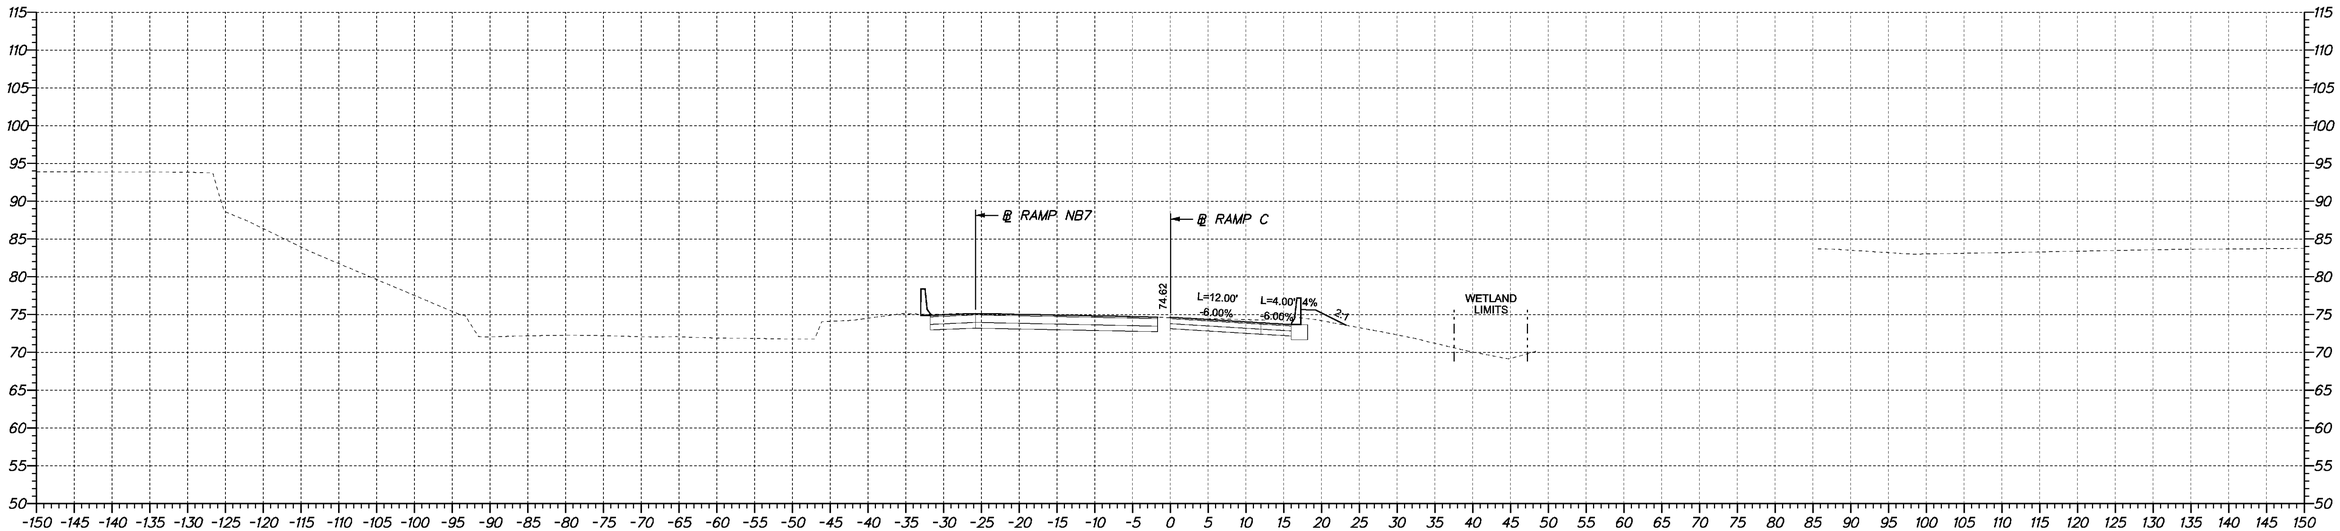

RAMP C STA. 1123+00

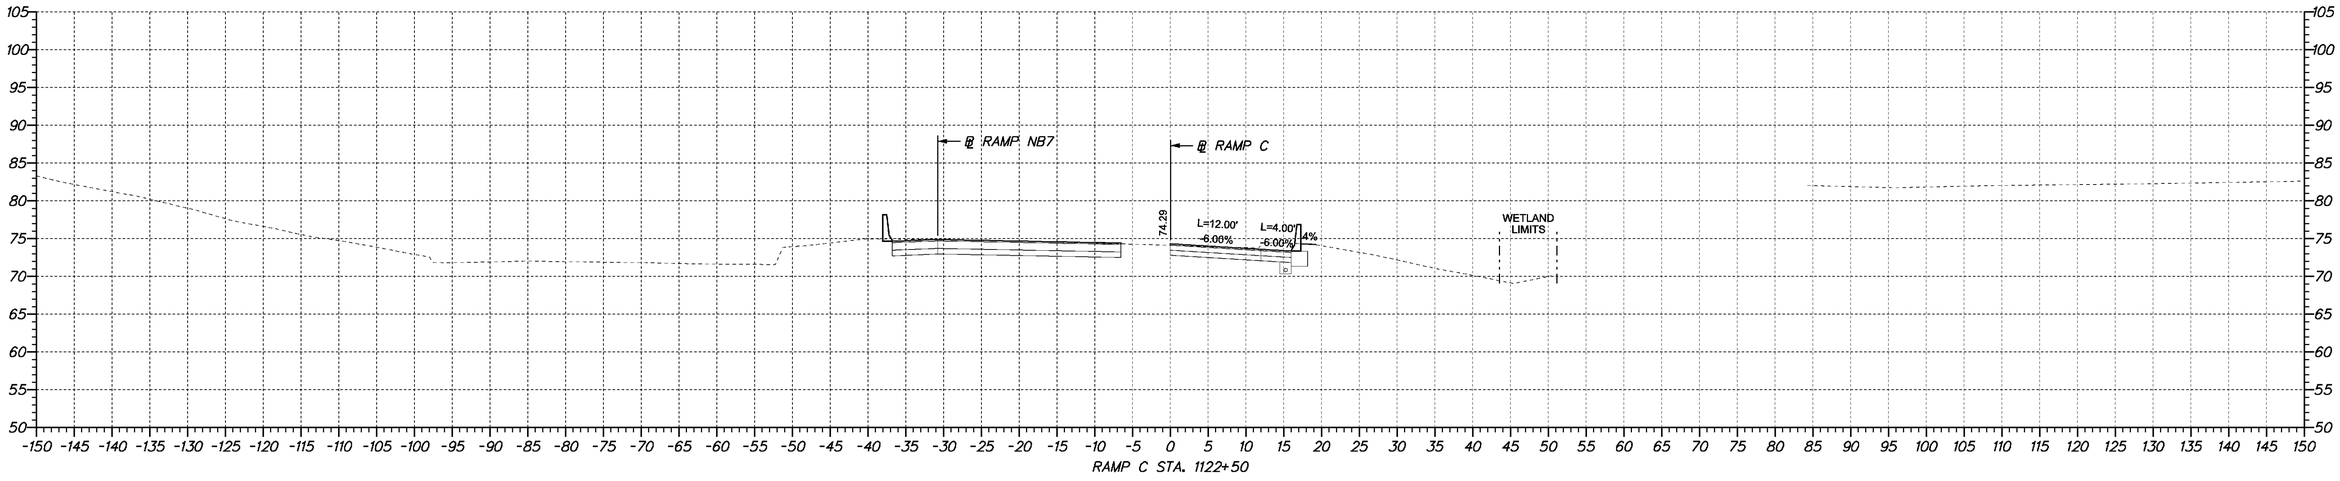

RAMP C STA. 1122+50

DELAWARE
DEPARTMENT OF TRANSPORTATION

ADDENDUMS / REVISIONS	

SCALE
0 10 20 30
FEET

SR1 /I95 INTERCHANGE

CONTRACT	BRIDGE NO.	X
28-090-03	DESIGNED BY:	
COUNTY	CHECKED BY:	
NEW CASTLE		

CROSS SECTIONS

SHEET NO.
180
TOTAL SHTS.
286

4/23/2009 10:50:45 AM
M:\PROJECTS\2003\02059_DELTRNPK\SRINALL\CADD\2809003\PLANS\CP09_SR1.DGN

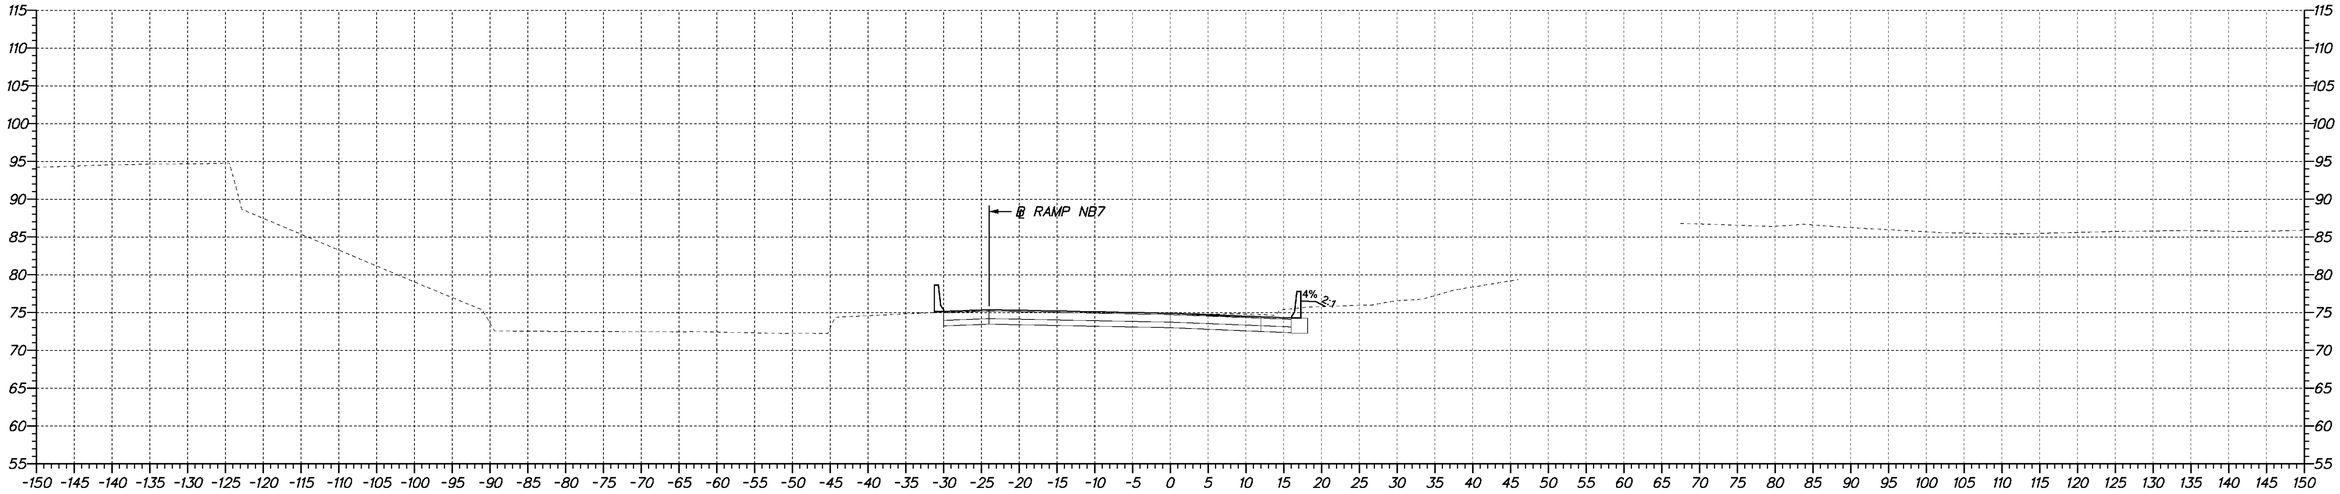

RAMP C STA. 1123+53

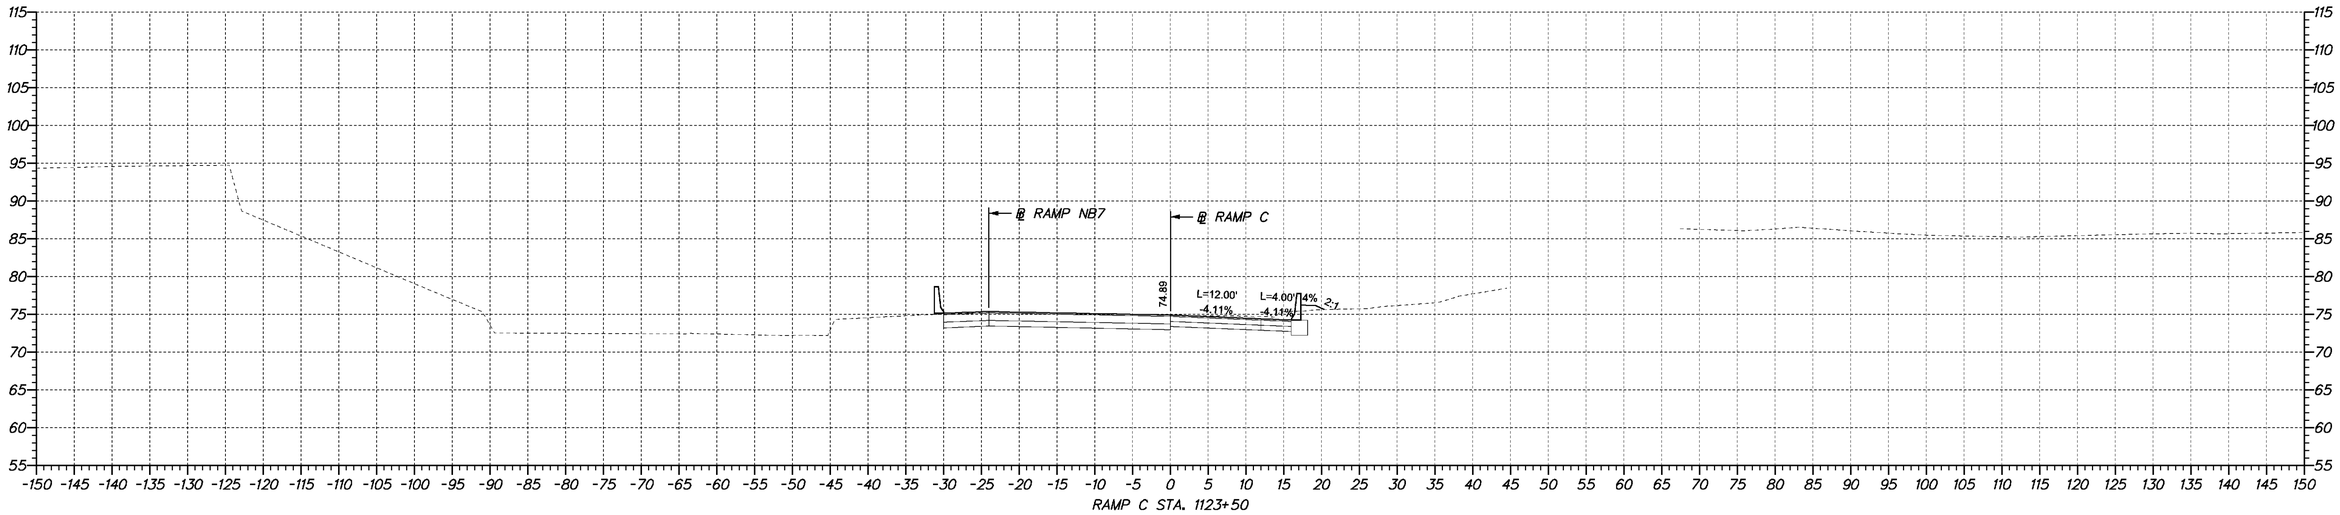

RAMP C STA. 1123+50

DELAWARE DEPARTMENT OF TRANSPORTATION	ADDENDUMS / REVISIONS	SCALE 0 10 20 30 FEET	**SR1 /I95 INTERCHANGE**	CONTRACT 28-090-03	BRIDGE NO. X	**CROSS SECTIONS**	SHEET NO. 181
				COUNTY NEW CASTLE	DESIGNED BY:		TOTAL SHTS. 286
					CHECKED BY:		

4/23/2009 10:50:45 AM
M:\PROJECTS\2003\03059_DELTRNPK\SRMALL\CADD\2809003\PLANS\CP09_SR1.DGN

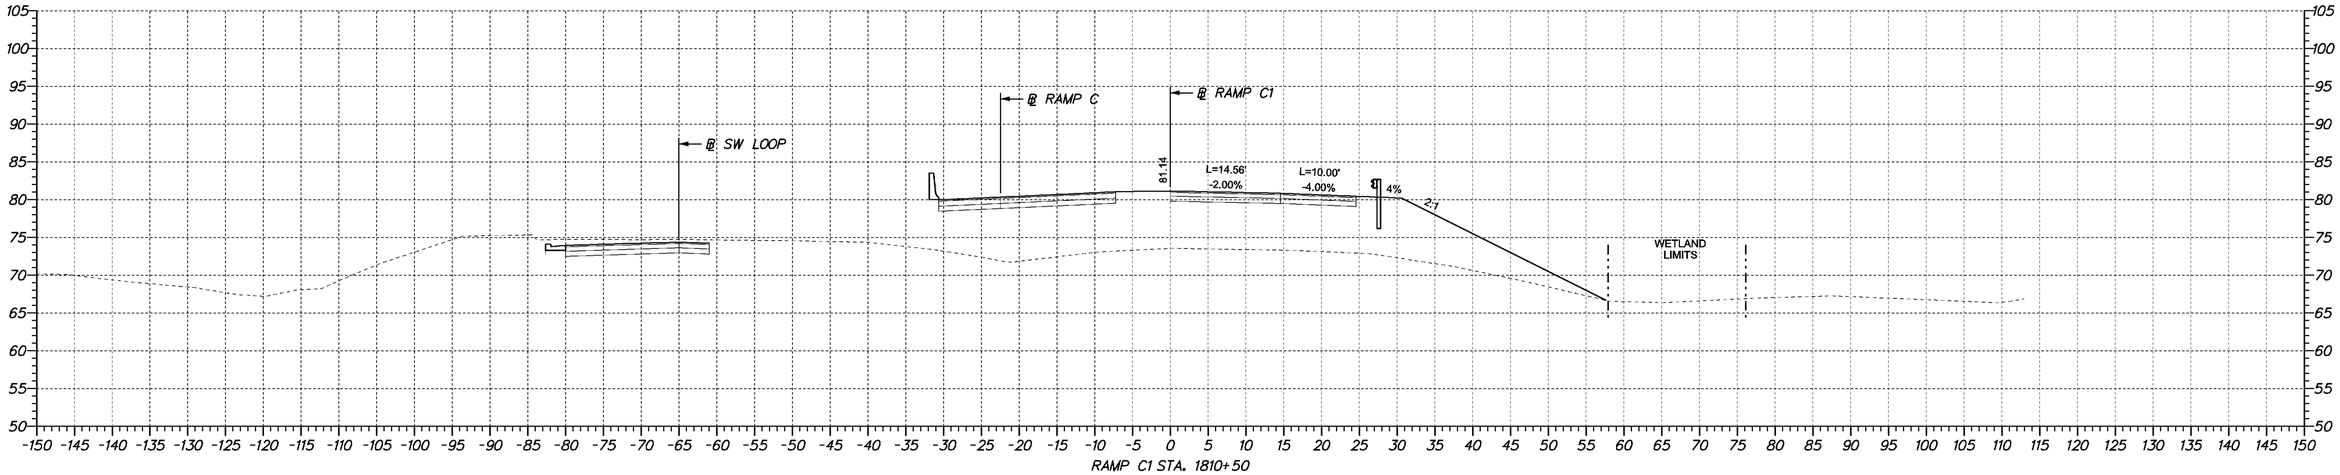

RAMP C1 STA. 1810+50

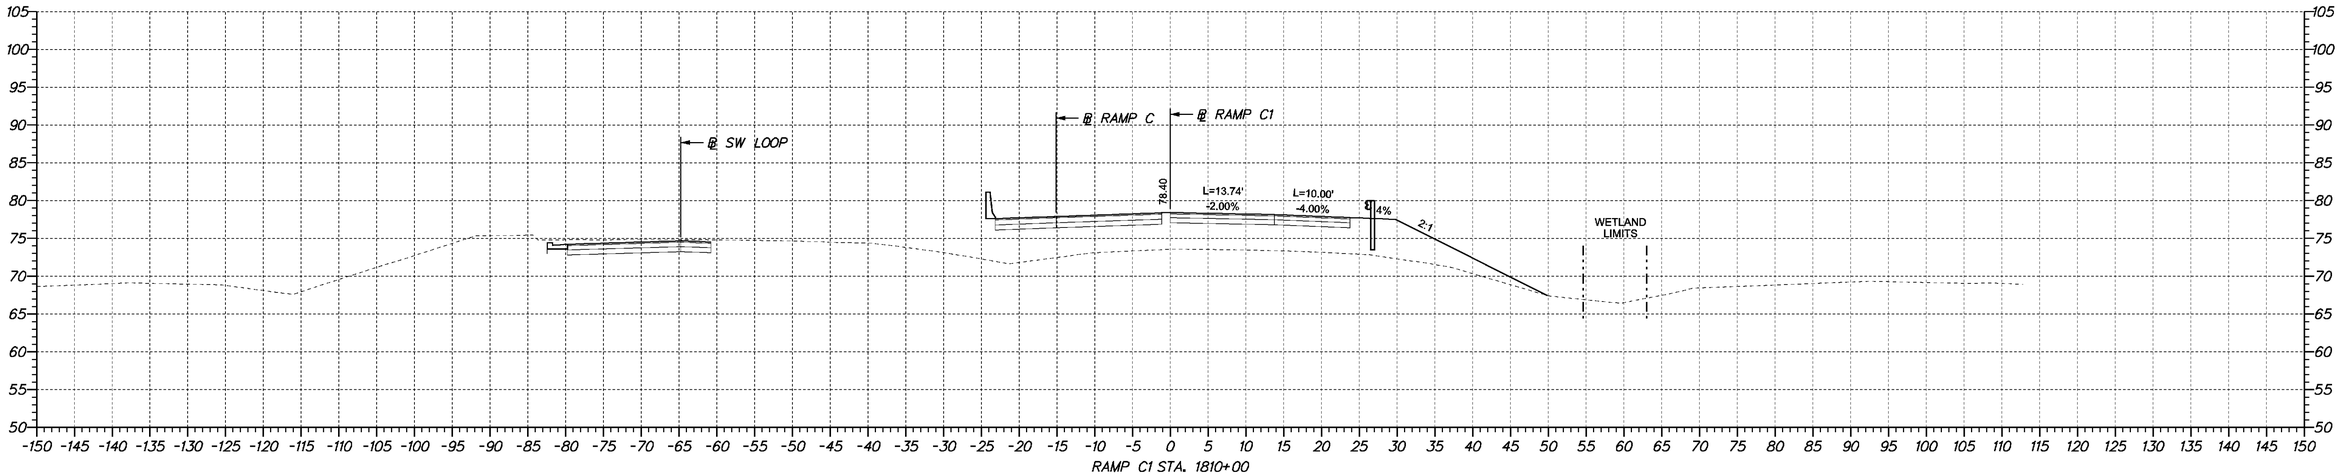

RAMP C1 STA. 1810+00

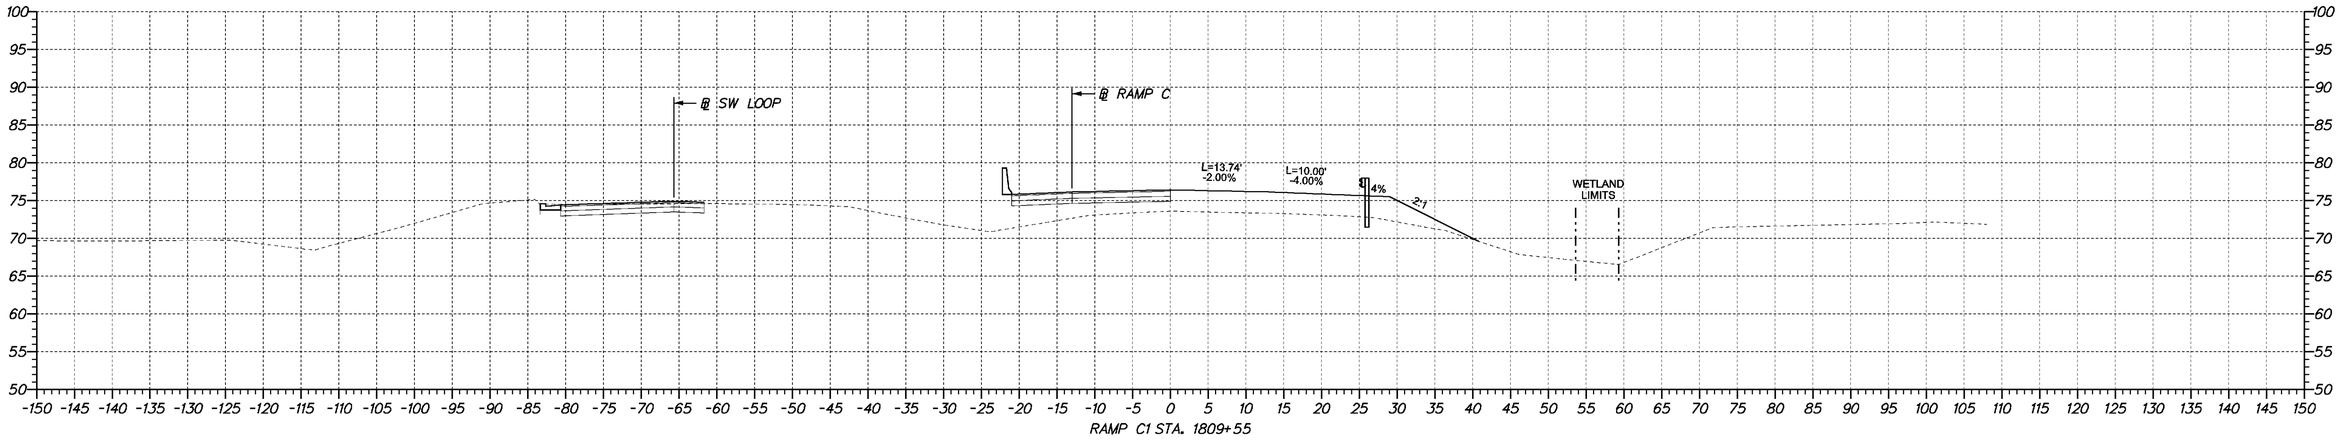

RAMP C1 STA. 1809+55

DELAWARE
DEPARTMENT OF TRANSPORTATION

ADDENDUMS / REVISIONS	

SCALE
0 10 20 30
FEET

SR1 /I95 INTERCHANGE

CONTRACT	BRIDGE NO.	X
28-090-03	DESIGNED BY:	
COUNTY	CHECKED BY:	
NEW CASTLE		

CROSS SECTIONS

SHEET NO.
182
TOTAL SHTS.
286

4/23/2009 10:50:45 AM
M:\PROJECTS\2003\03059_DELTRNPK\SR1MALL\CADD\2809003\PLANS\CP09_SR1.DGN

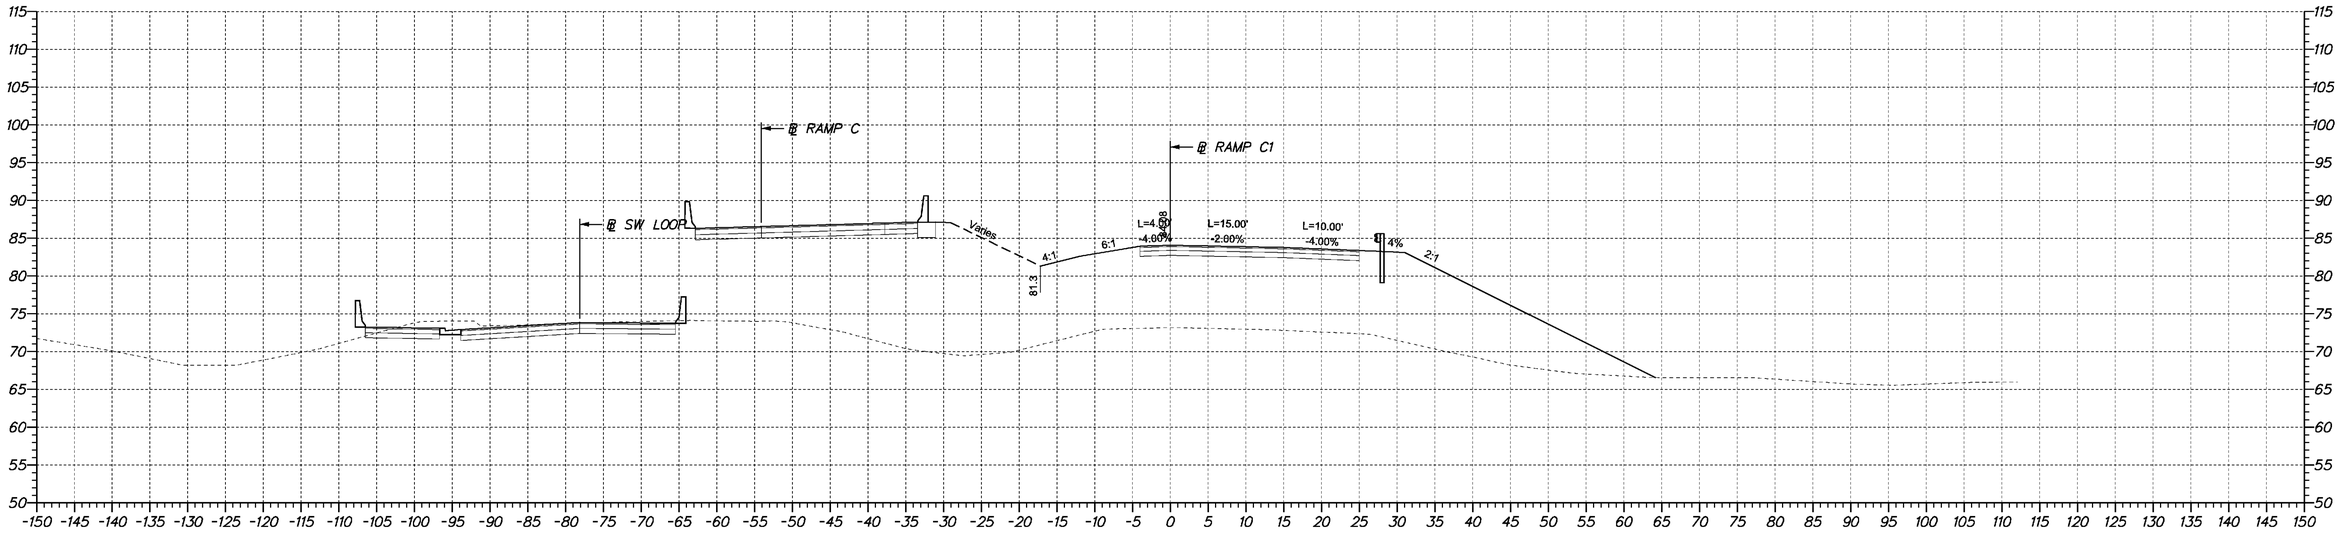

RAMP C1 STA. 1811+50

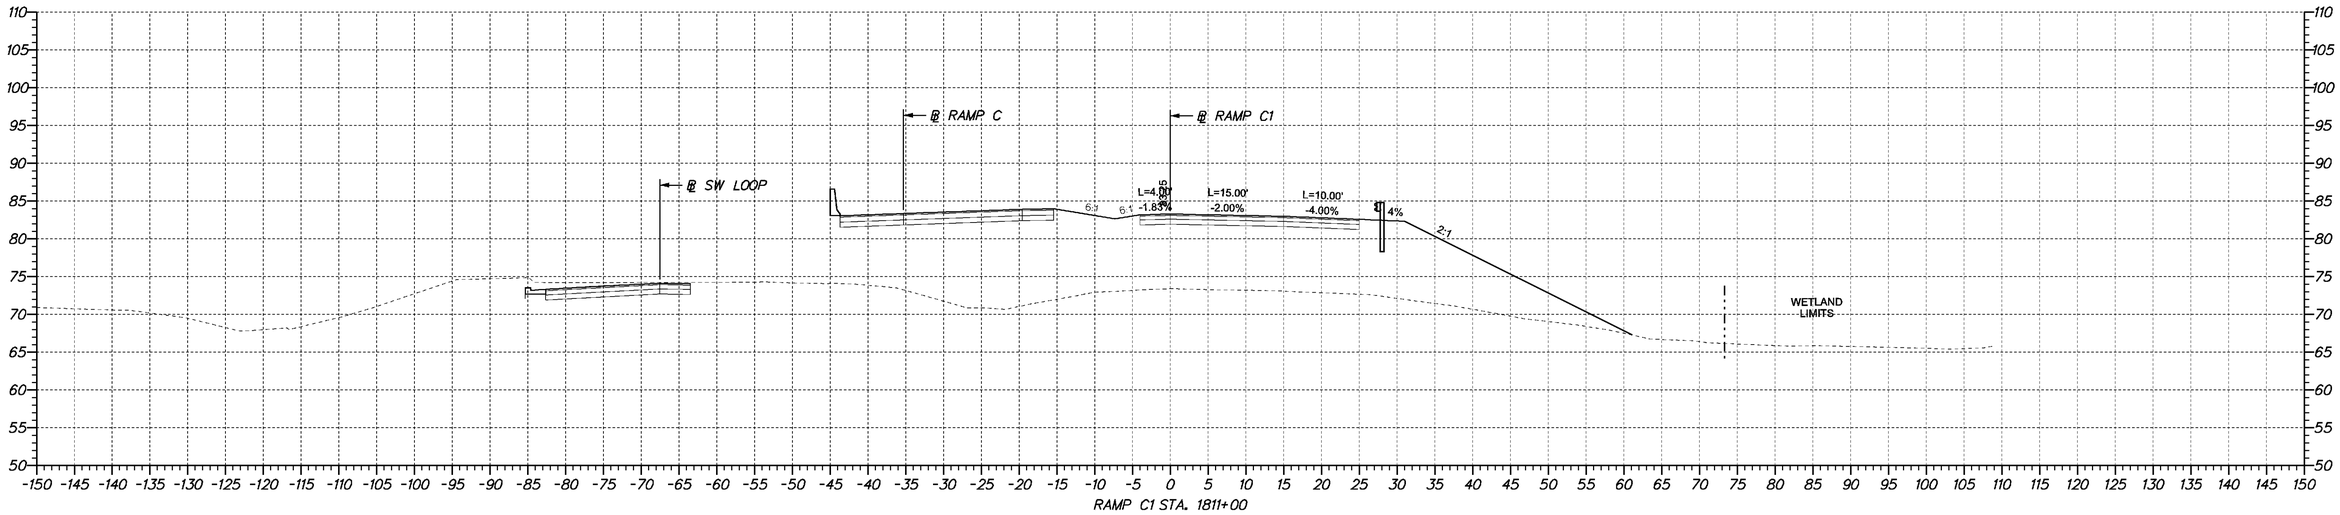

RAMP C1 STA. 1811+00

DELAWARE DEPARTMENT OF TRANSPORTATION	ADDENDUMS / REVISIONS	SCALE 0 10 20 30 FEET	**SR1 /I95 INTERCHANGE**	CONTRACT 28-090-03	BRIDGE NO. X	**CROSS SECTIONS**	SHEET NO. 183
				COUNTY NEW CASTLE	DESIGNED BY:		TOTAL SHTS. 286
					CHECKED BY:		

4/23/2009 10:50:45 AM
M:\PROJECTS\2003\03059_DELTRNPK\SRMALL\CADD\28090003\PLANS\CP09_SR1.DGN

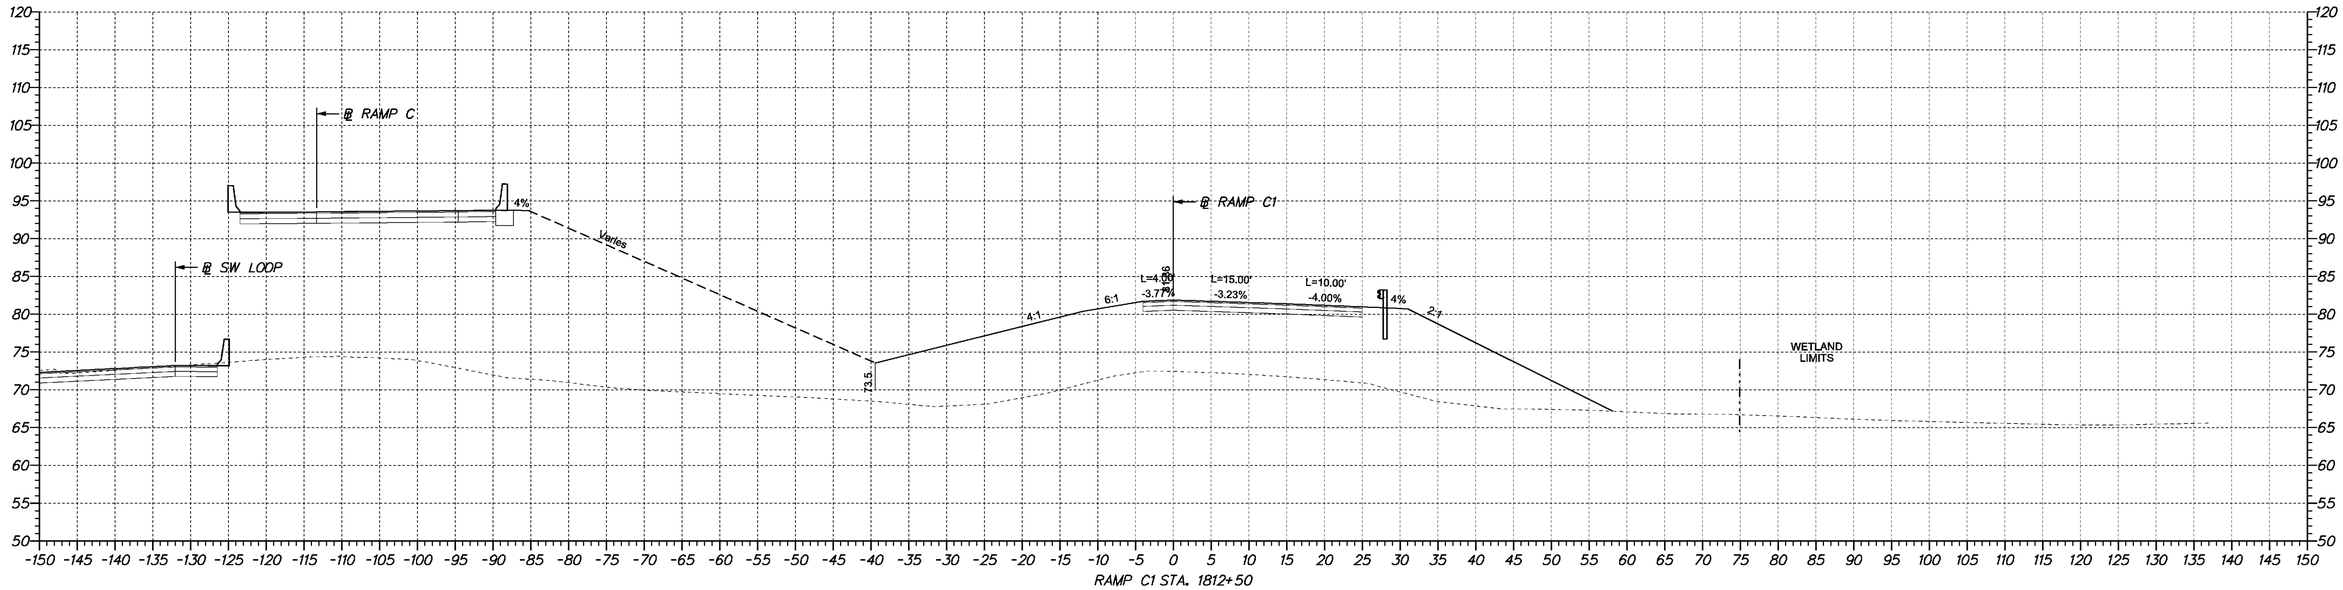

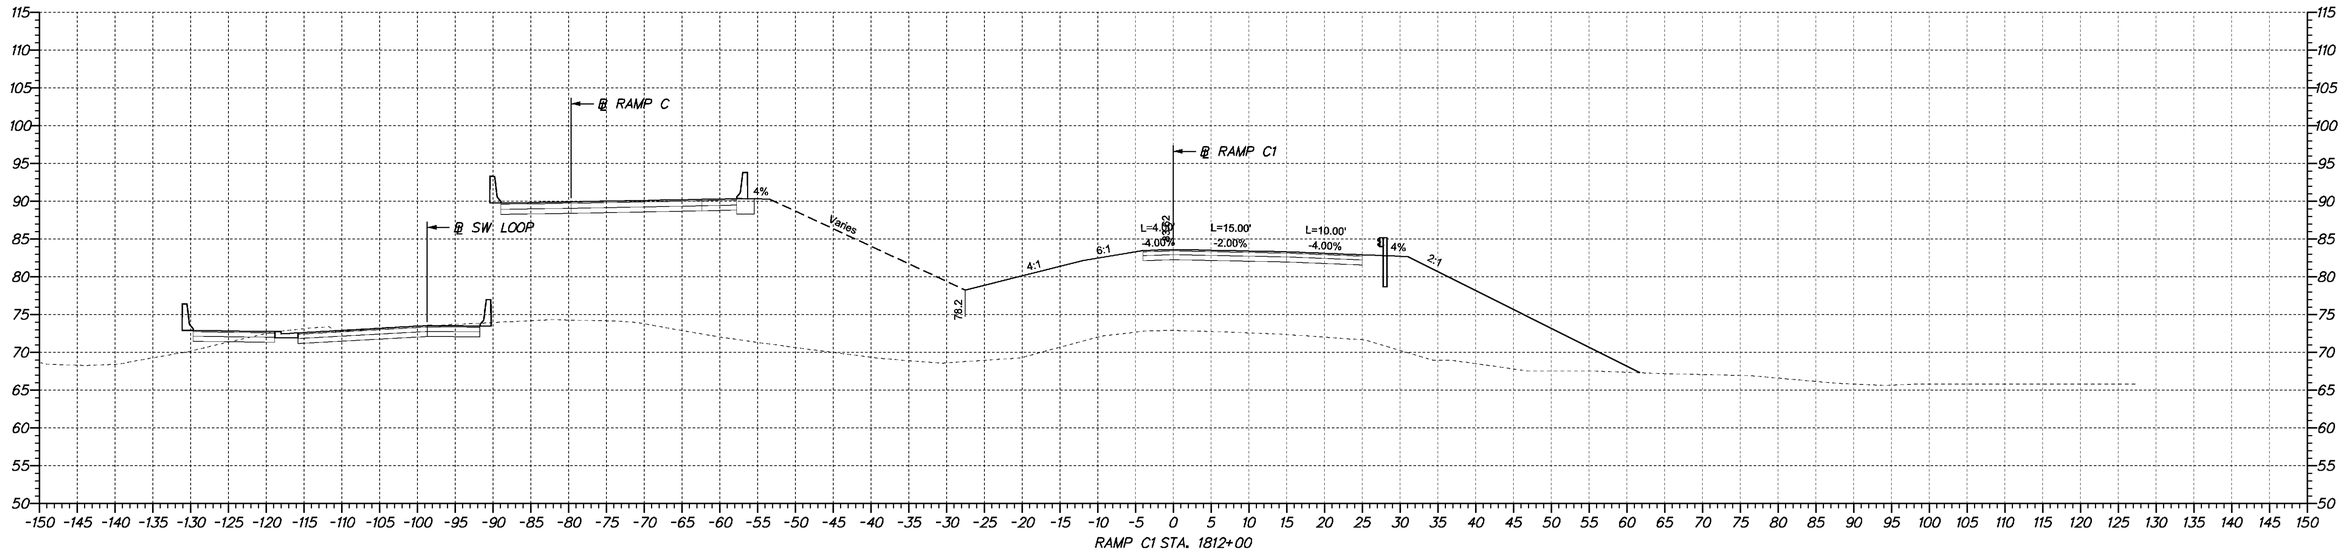

DELAWARE DEPARTMENT OF TRANSPORTATION

ADDENDUMS / REVISIONS	

SCALE
0 10 20 30
FEET

SR1 /I95 INTERCHANGE

CONTRACT	BRIDGE NO.	X
28-090-03	DESIGNED BY:	
COUNTY	CHECKED BY:	
NEW CASTLE		

CROSS SECTIONS

SHEET NO.
184
TOTAL SHTS.
286

4/23/2009 10:50:45 AM
M:\PROJECTS\2003\03059_DELTRNPK\SRMALL\CADD\2809003\PLANS\CP09_SR1.DGN

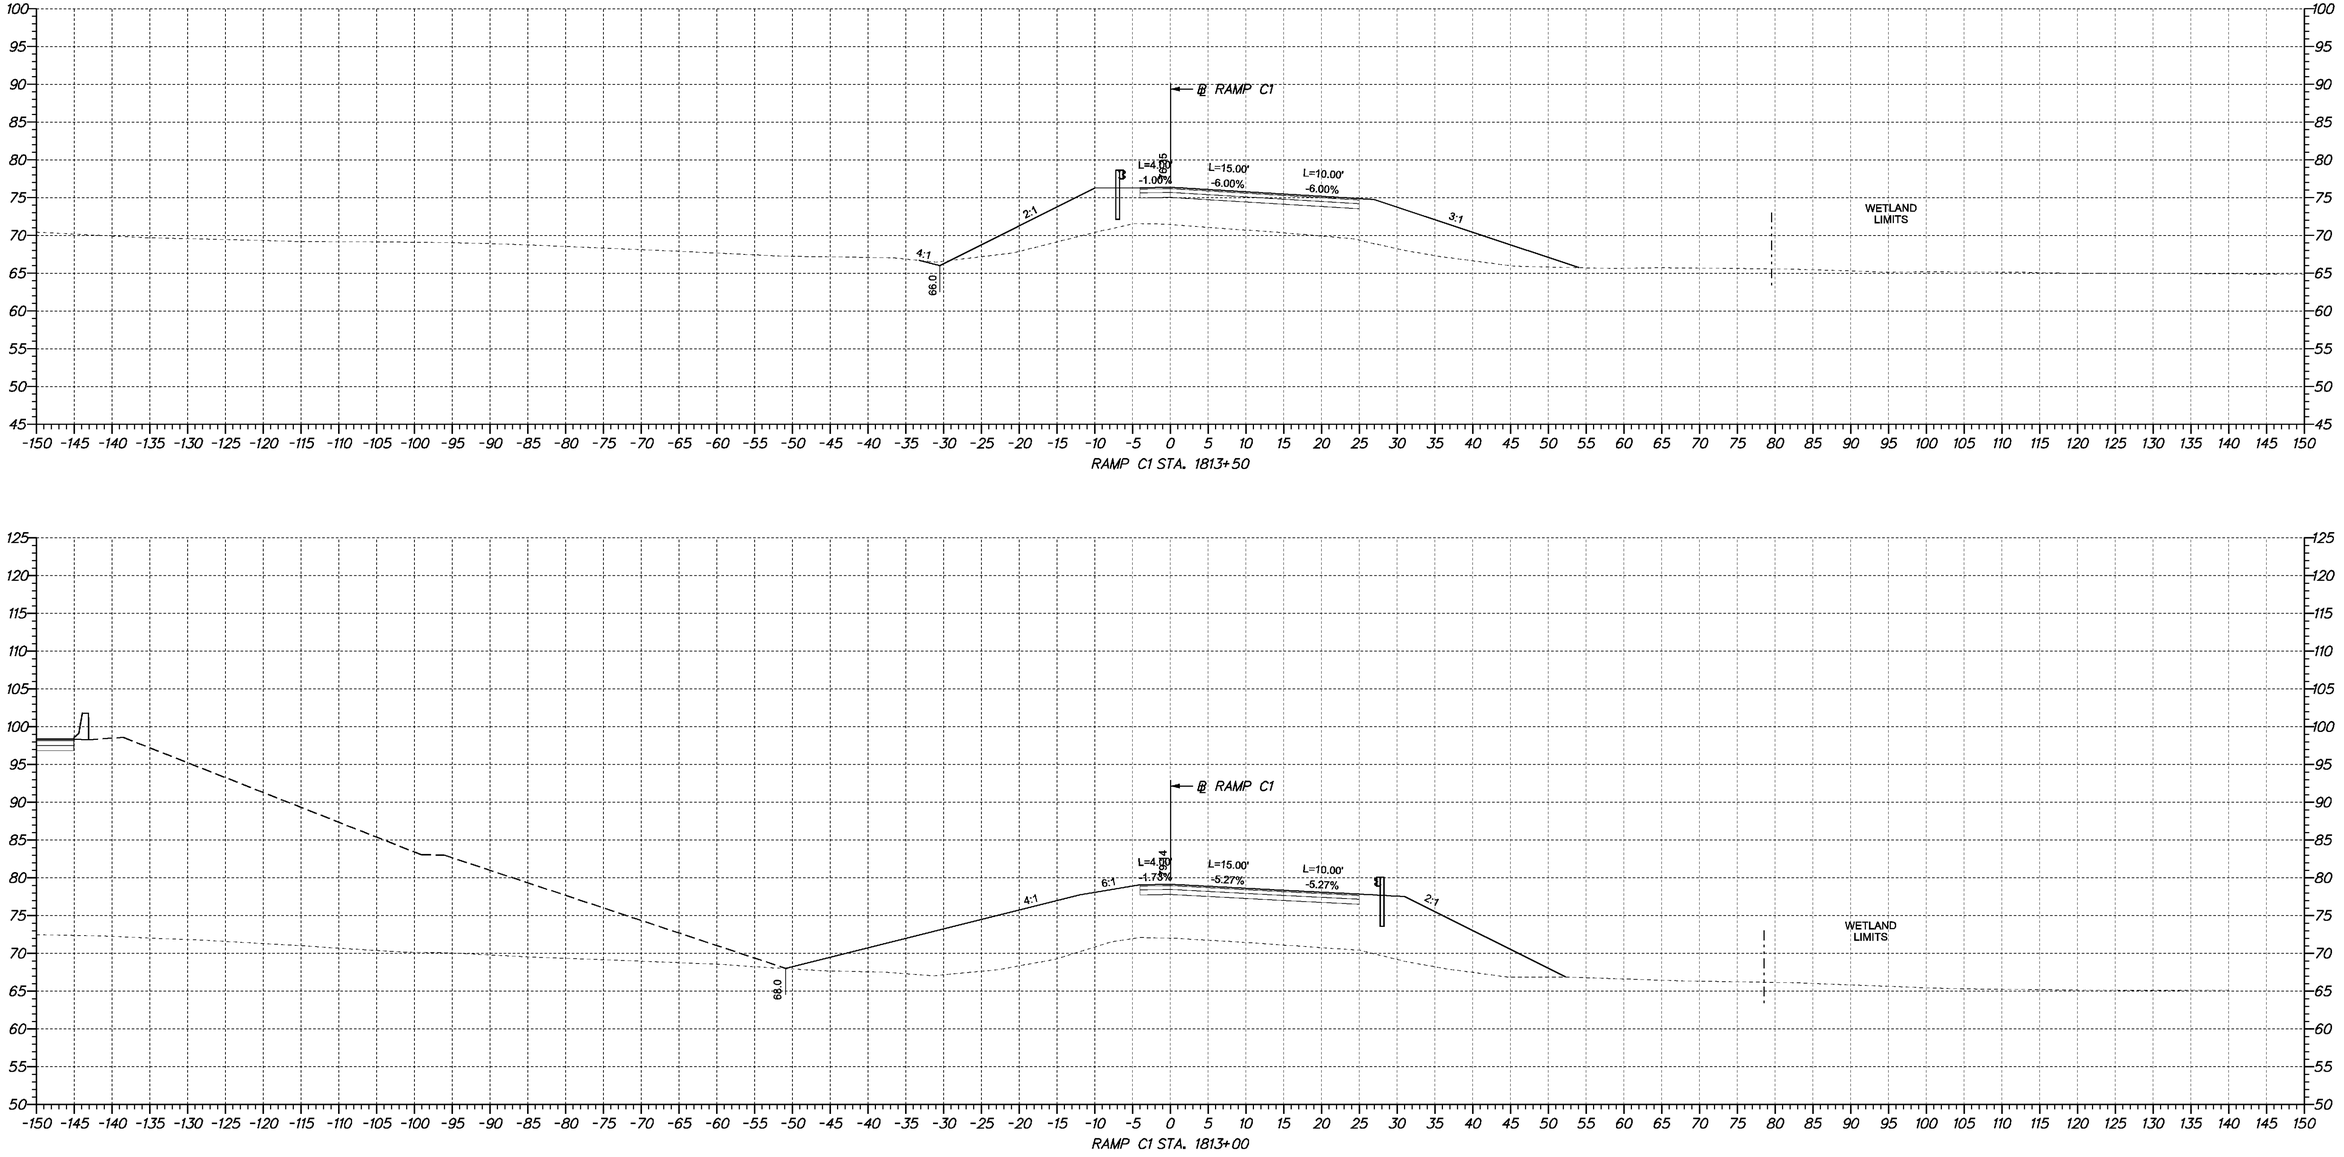

RAMP C1 STA. 1813+50

RAMP C1 STA. 1813+00

DELAWARE DEPARTMENT OF TRANSPORTATION	ADDENDUMS / REVISIONS	SCALE 0 10 20 30 FEET	SR1 /I95 INTERCHANGE	CONTRACT 28-090-03	BRIDGE NO. X	CROSS SECTIONS	SHEET NO. 185
				COUNTY NEW CASTLE	DESIGNED BY:		TOTAL SHTS. 286
					CHECKED BY:		

4/23/2009 10:50:45 AM
M:\PROJECTS\2003\0.3059_DELTRNPK\SR1MALL\CADD\2809003\PLANS\CP09_SR1.DGN

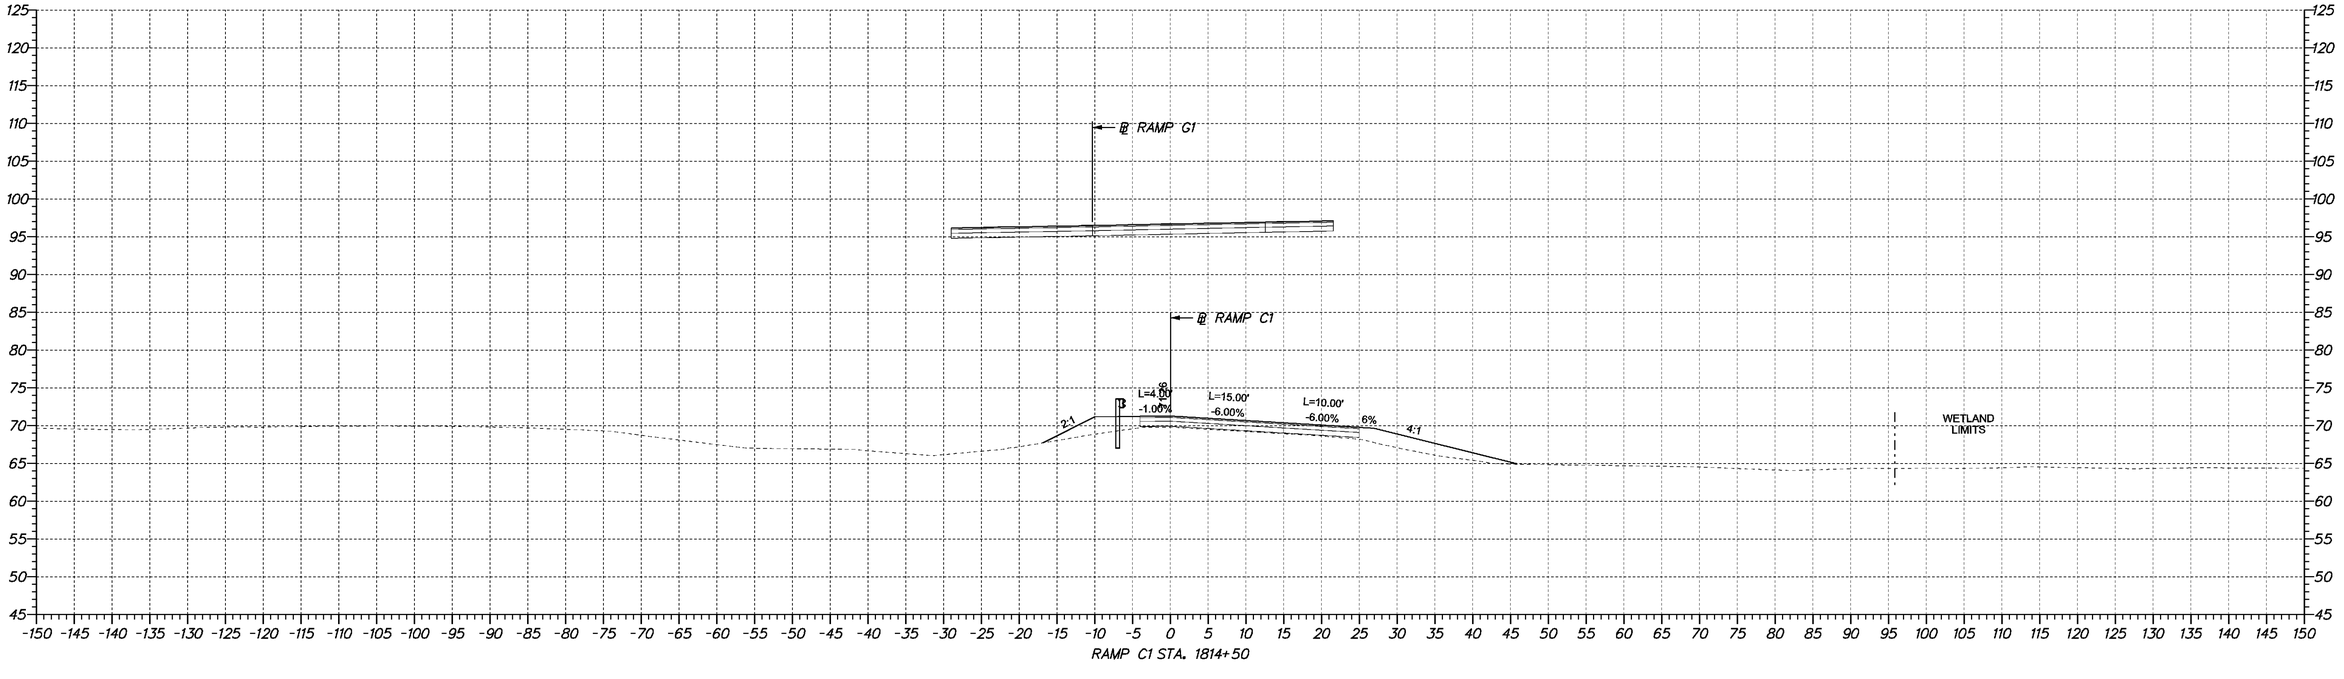

RAMP C1 STA. 1814+50

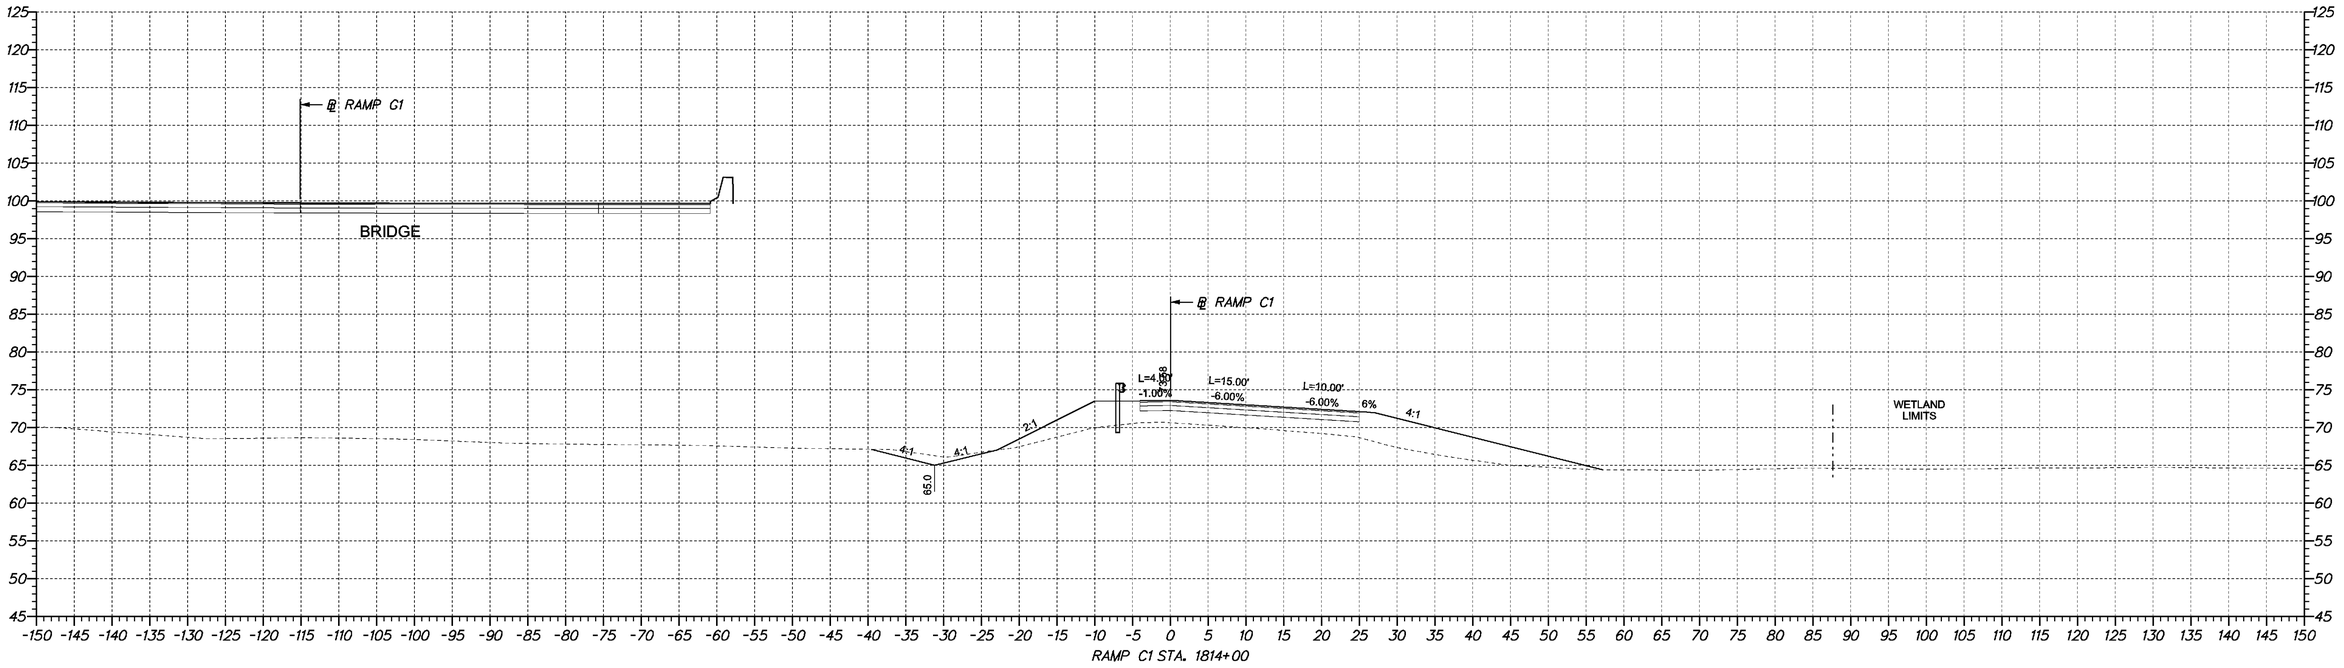

RAMP C1 STA. 1814+00

DELAWARE DEPARTMENT OF TRANSPORTATION	ADDENDUMS / REVISIONS	SCALE 0 10 20 30 FEET	**SR1 /I95 INTERCHANGE**	CONTRACT 28-090-03	BRIDGE NO. X	**CROSS SECTIONS**
				COUNTY NEW CASTLE	DESIGNED BY:	SHEET NO. 186
					CHECKED BY:	TOTAL SHTS. 286

4/23/2009 10:50:45 AM
M:\PROJECTS\2003\0.3059_DELTRNPK\SR1MALL\CADD\2809003\PLANS\CP09_SR1.DGN

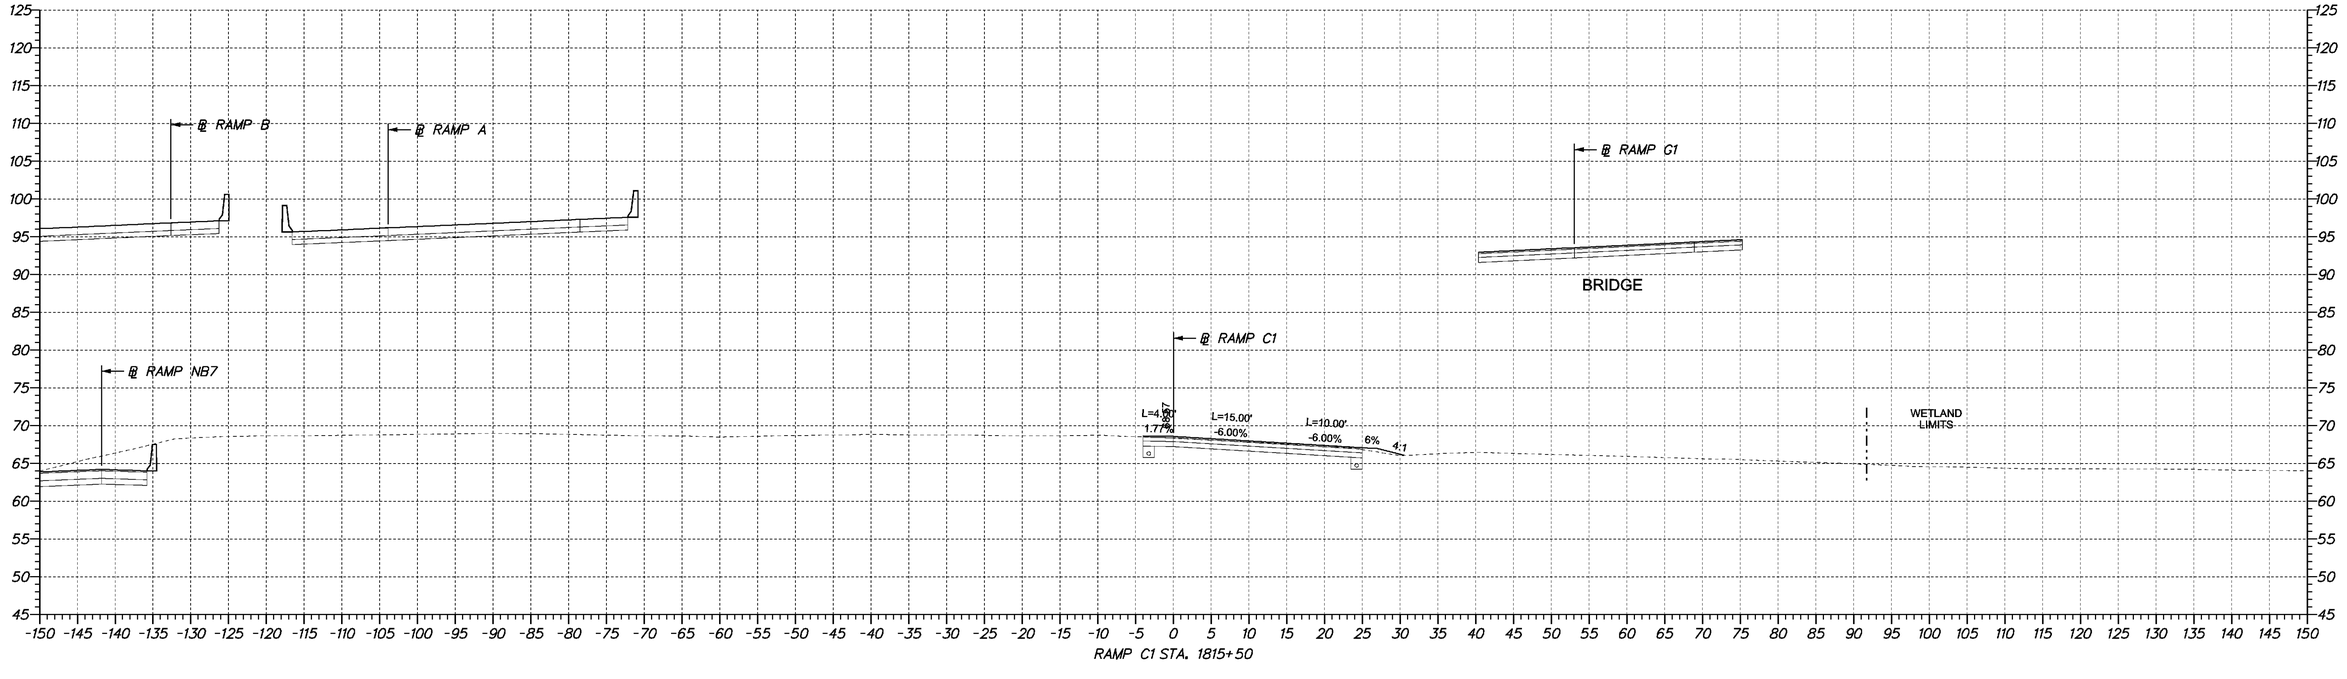

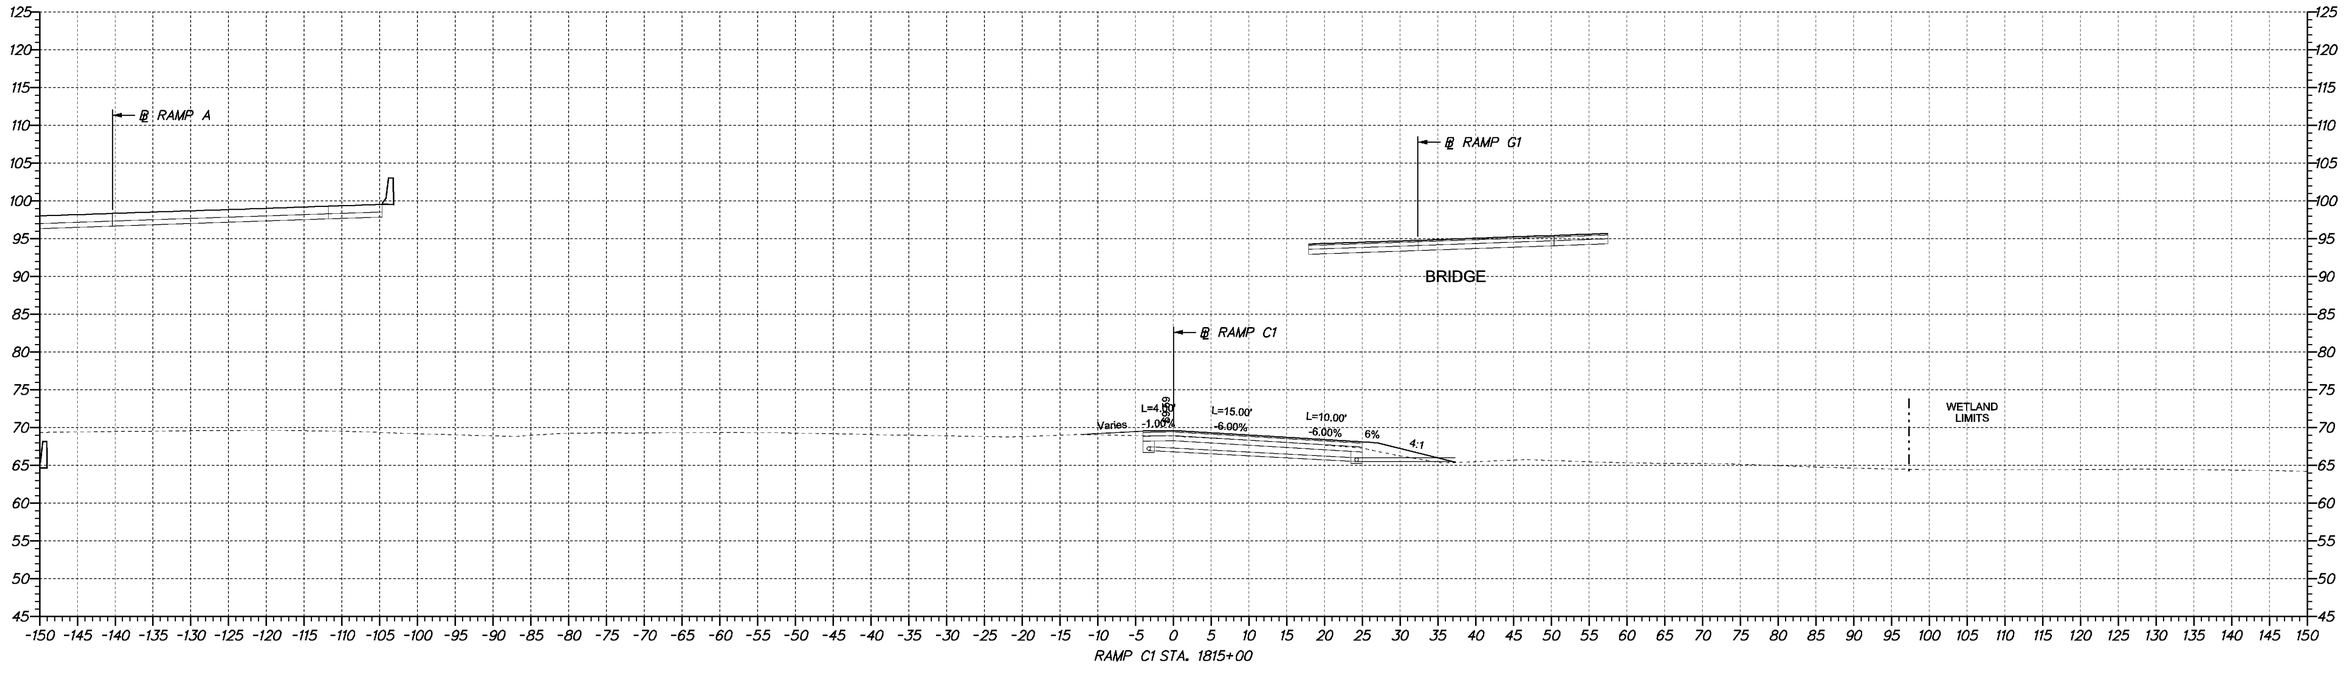

4/23/2009 10:50:45 AM
M:\PROJECTS\2003\0.3059_DELTRNPK\SR1MALL\CADD\2809003\PLANS\CP09_SR.DGN

DELAWARE DEPARTMENT OF TRANSPORTATION	ADDENDUMS / REVISIONS	SCALE 0 10 20 30 FEET	**SR1 /I95 INTERCHANGE**	CONTRACT 28-090-03	BRIDGE NO. X	**CROSS SECTIONS**
				COUNTY NEW CASTLE	DESIGNED BY:	SHEET NO. 187
					CHECKED BY:	TOTAL SHTS. 286

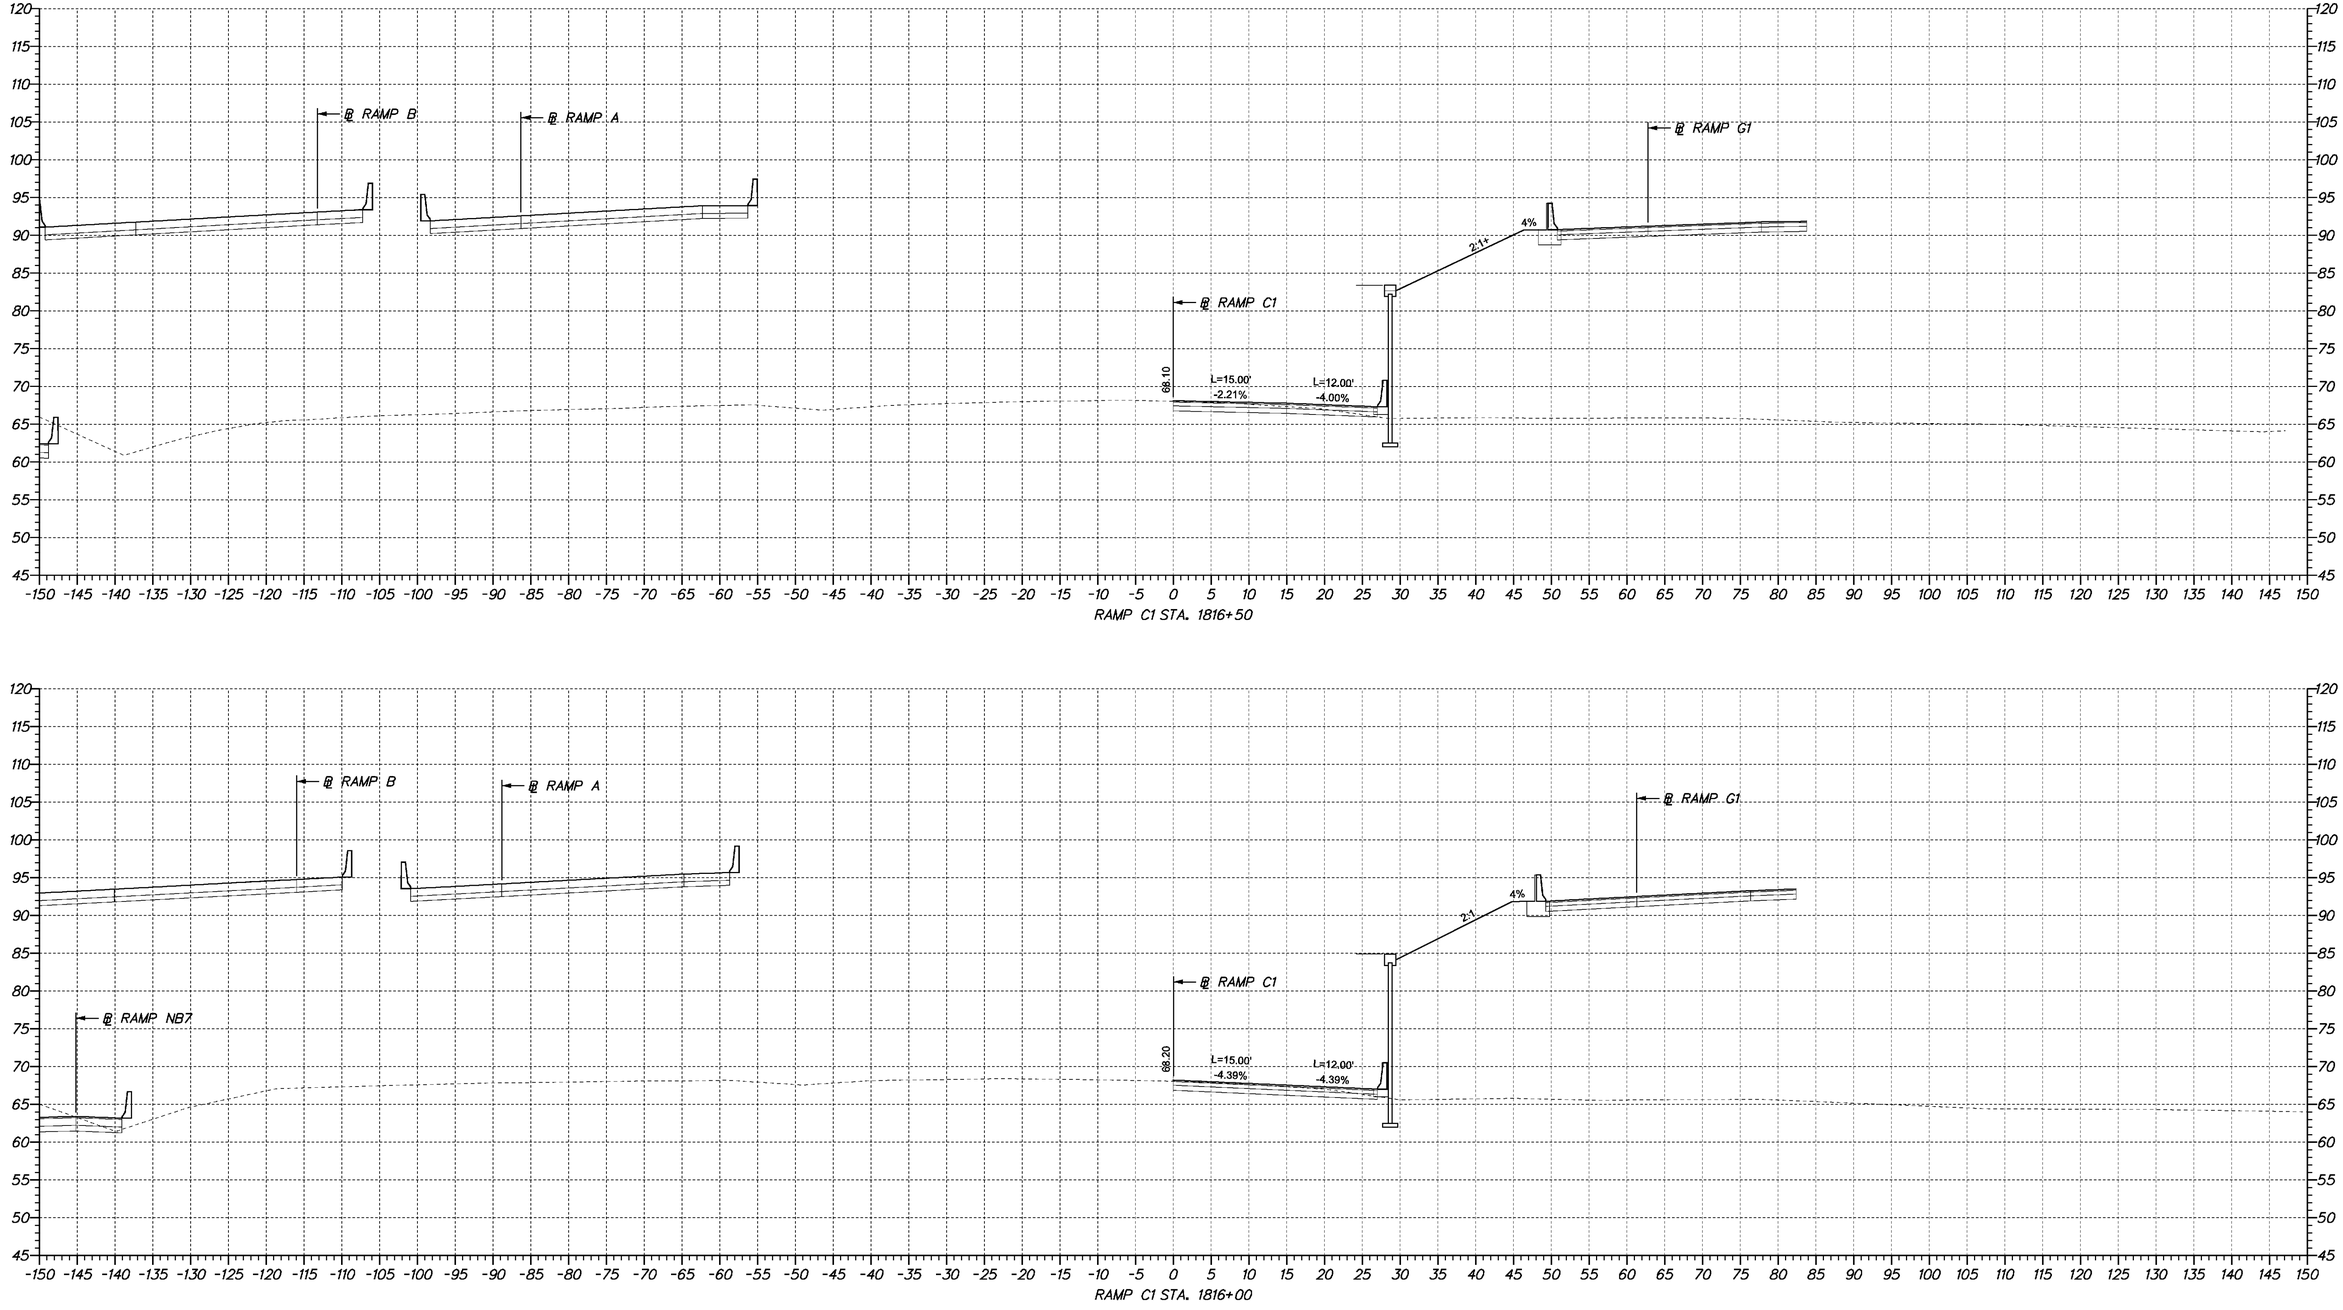

4/23/2009 10:50:45 AM
M:\PROJECTS\2003\0.3059_DELTRNPK\SR1MALL\CADD\2809003\PLANS\CP09_SR1.DGN

DELAWARE DEPARTMENT OF TRANSPORTATION	ADDENDUMS / REVISIONS	SCALE 0 10 20 30 FEET	**SR1 /I95 INTERCHANGE**	CONTRACT 28-090-03	BRIDGE NO. X	**CROSS SECTIONS**
				COUNTY NEW CASTLE	DESIGNED BY:	SHEET NO. 188
					CHECKED BY:	TOTAL SHTS. 286

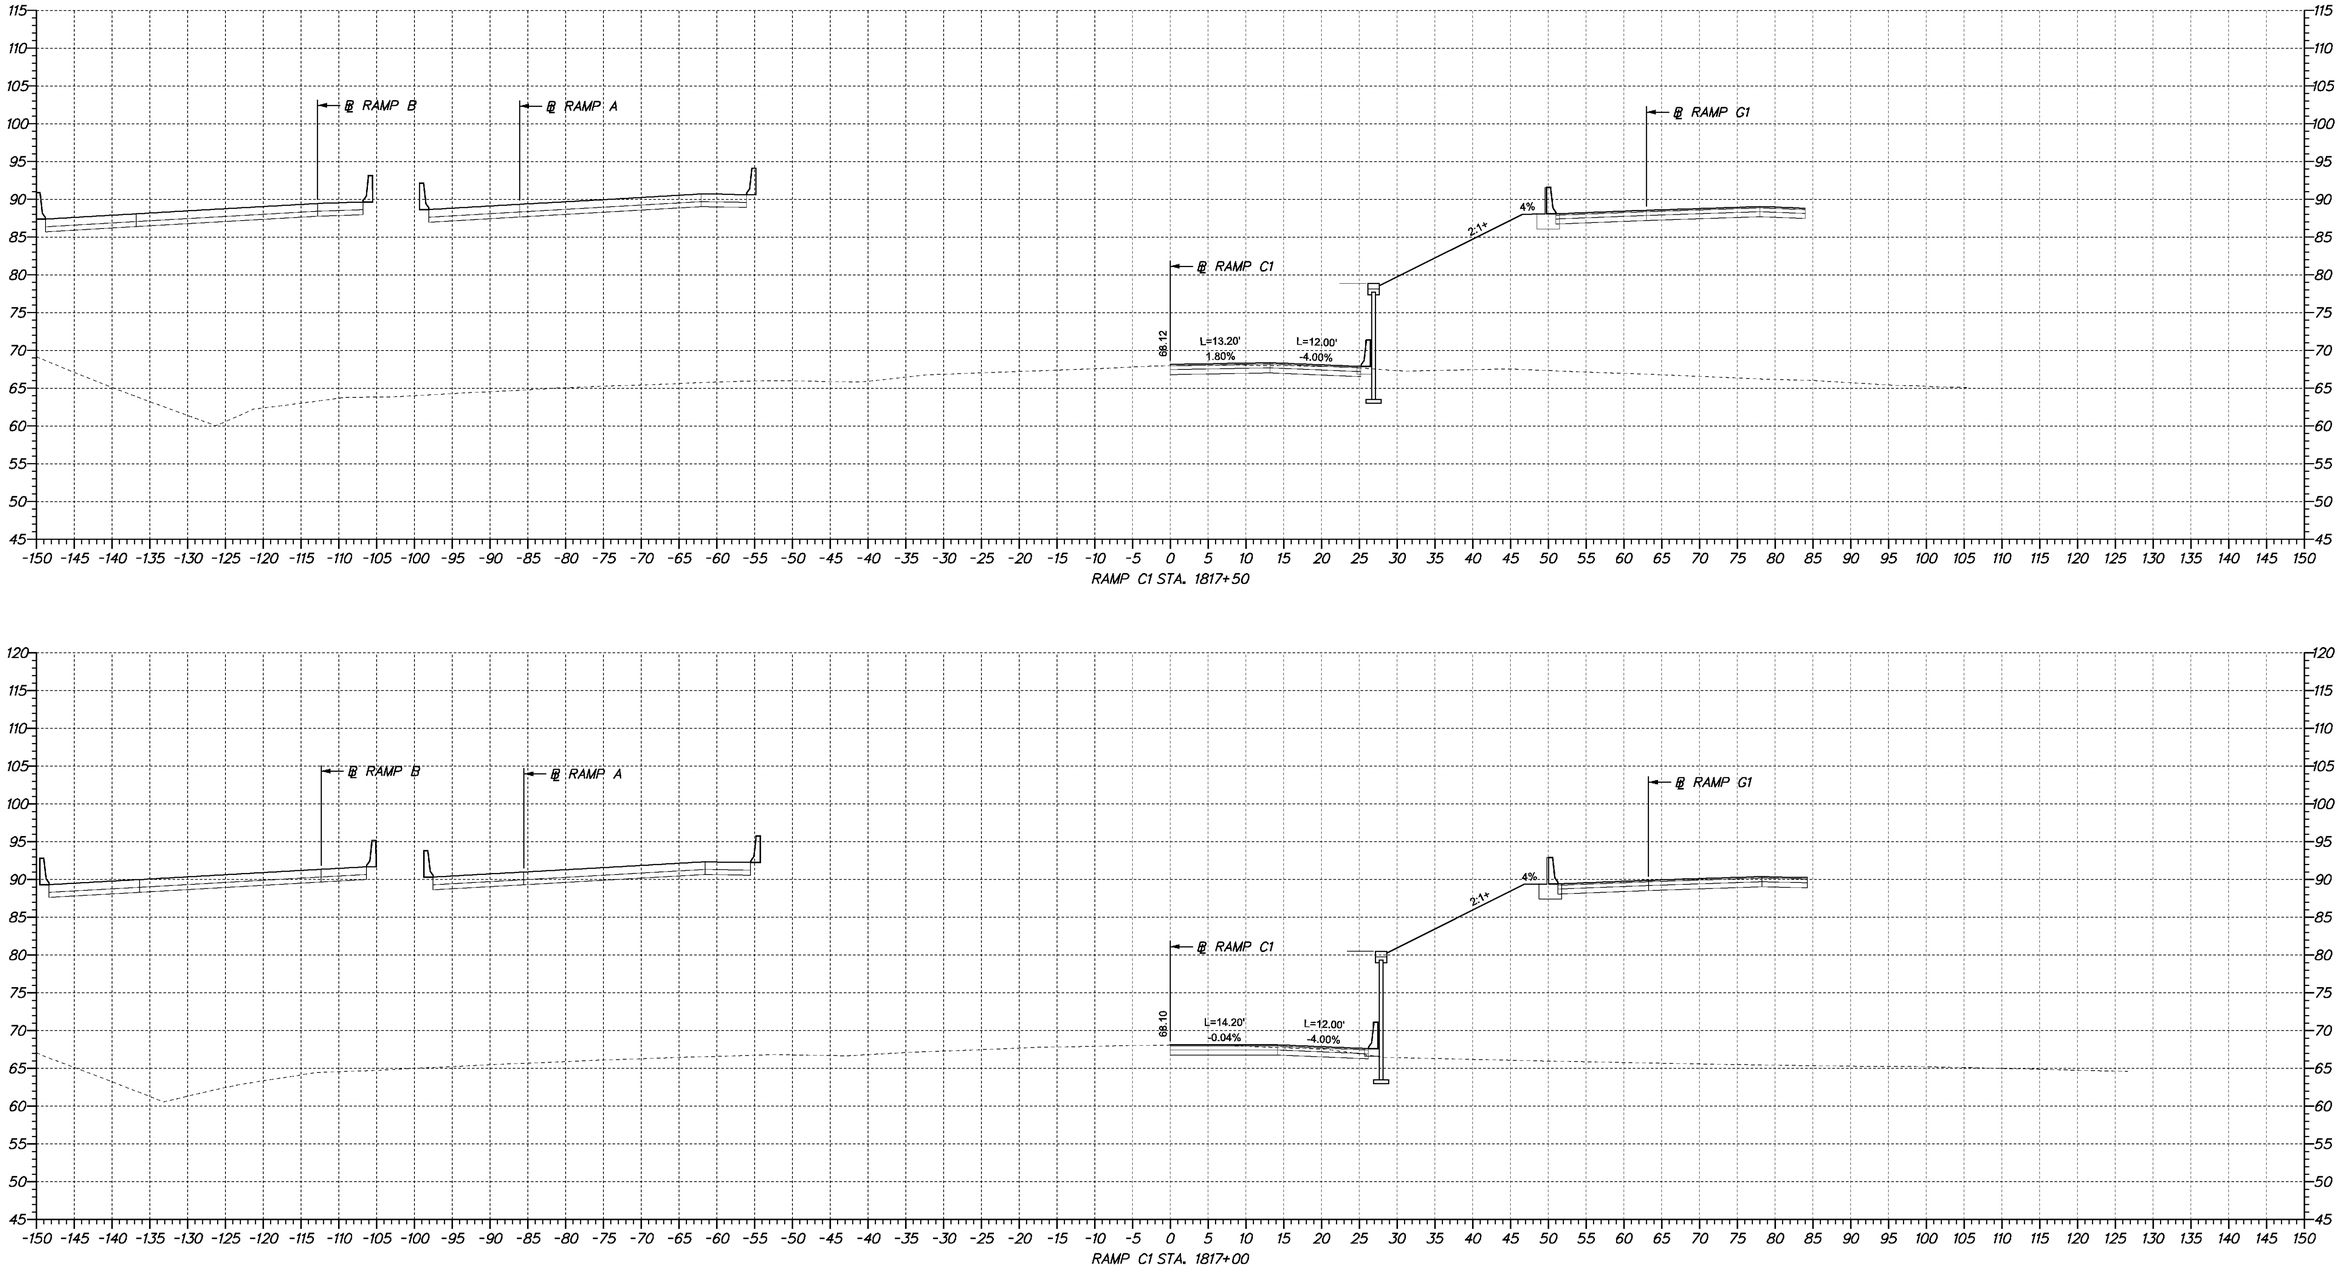

DELAWARE DEPARTMENT OF TRANSPORTATION	ADDENDUMS / REVISIONS	SCALE 0 10 20 30 FEET	**SR1 /I95 INTERCHANGE**	CONTRACT 28-090-03	BRIDGE NO. X	**CROSS SECTIONS**
				COUNTY NEW CASTLE	DESIGNED BY:	SHEET NO. 189
					CHECKED BY:	TOTAL SHTS. 286

4/23/2009 10:50:45 AM
M:\PROJECTS\2003\0.3059_DELTRNPK\SR1MALL\CADD\2809003\PLANS\CP09_SR.DGN

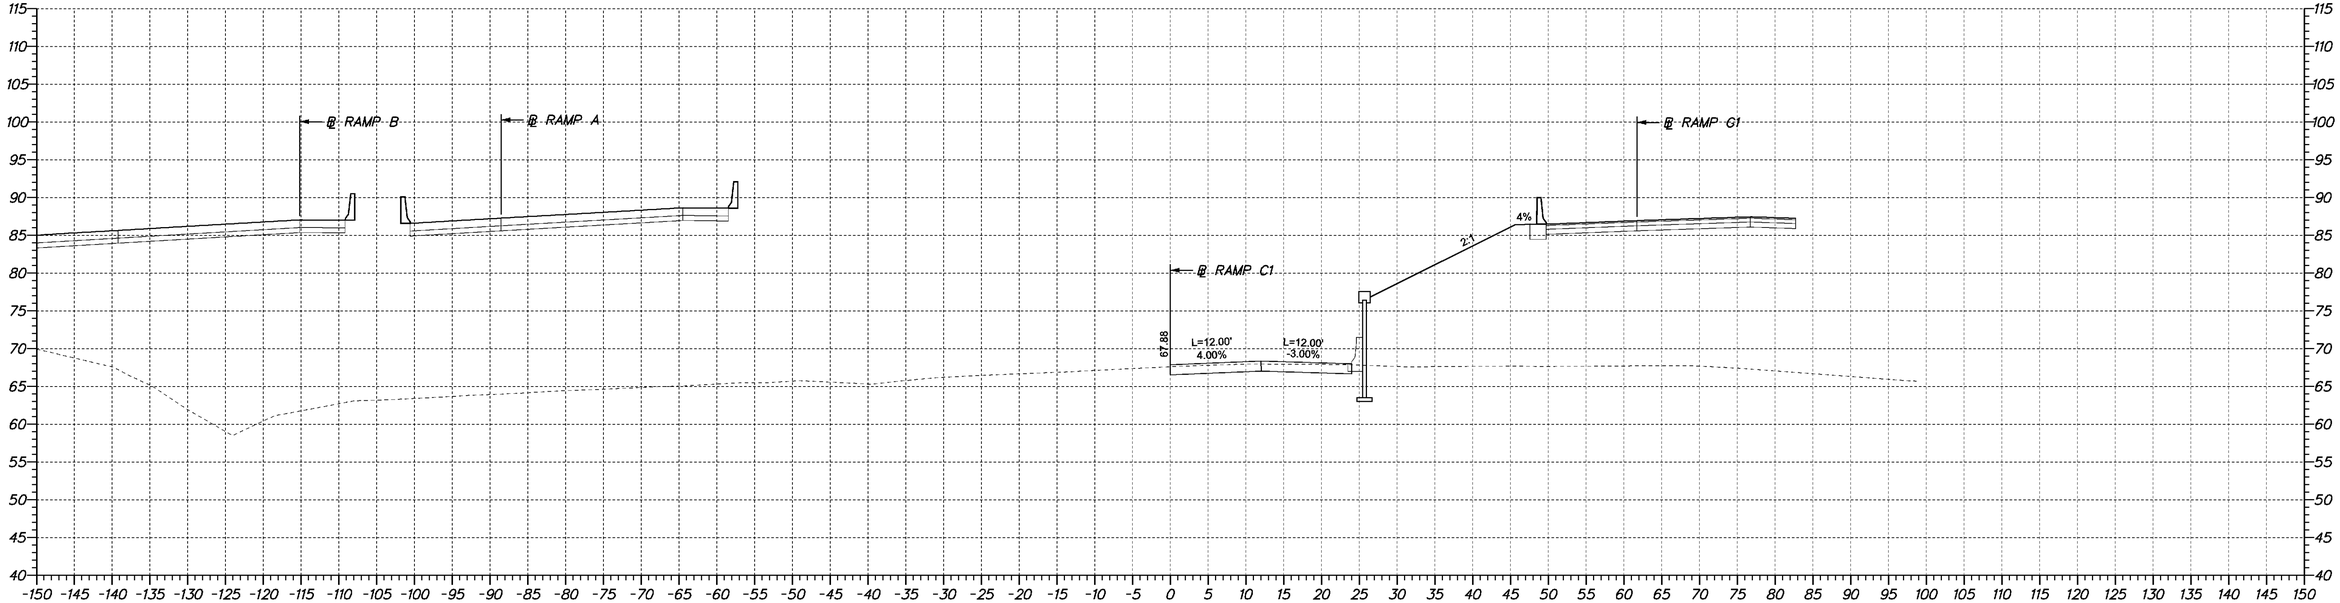

RAMP C1 STA. 1818+10

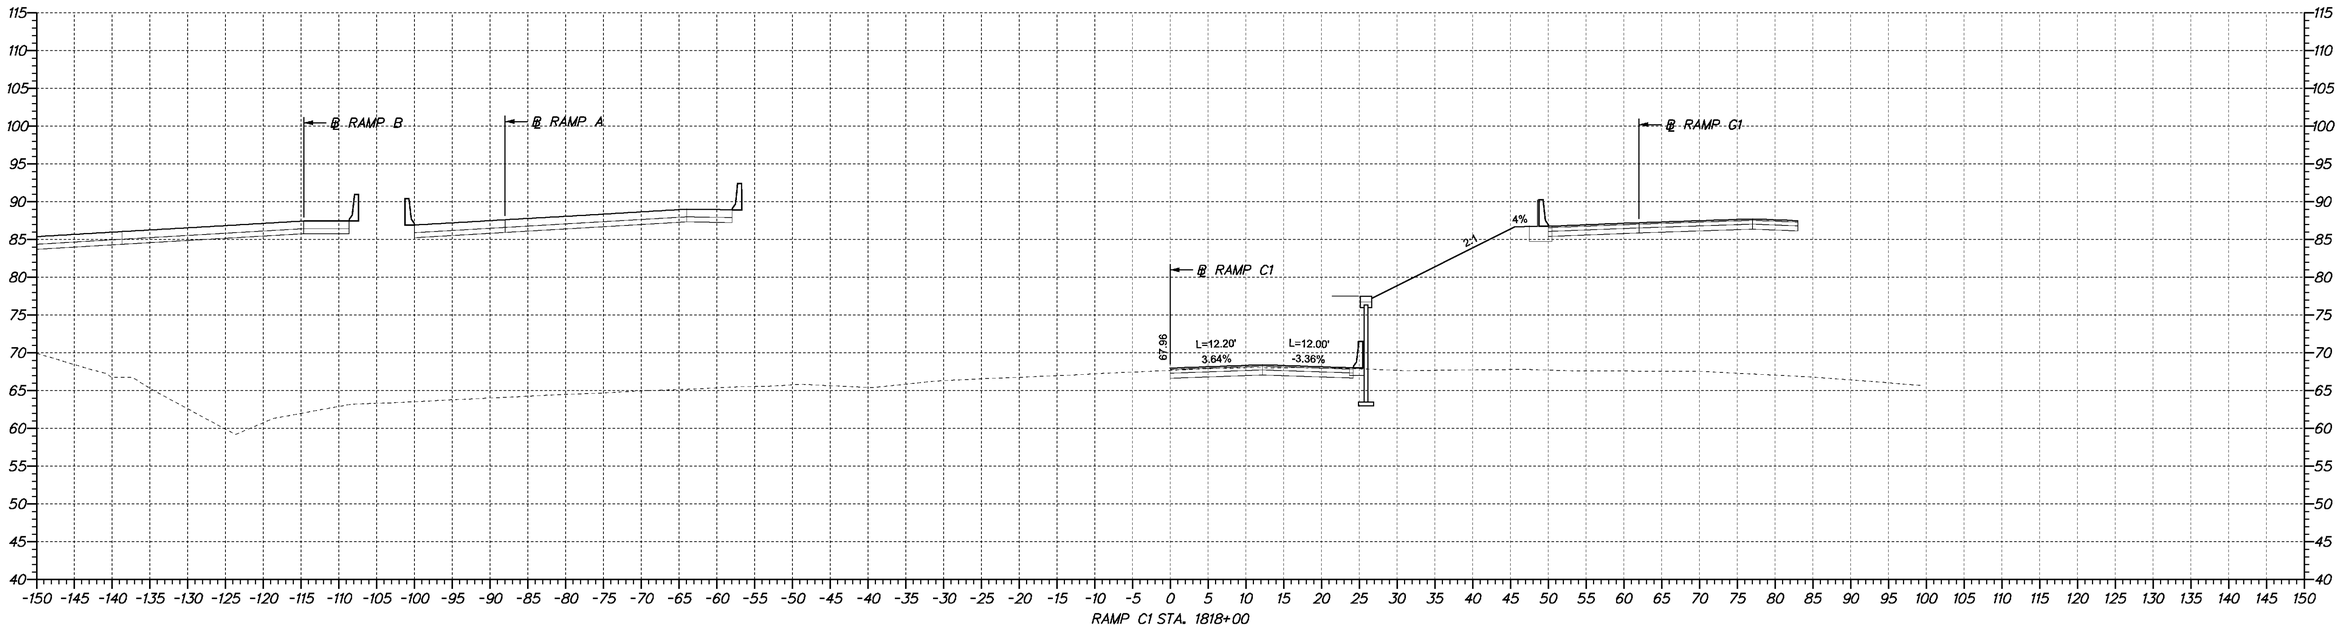

RAMP C1 STA. 1818+00

DELAWARE DEPARTMENT OF TRANSPORTATION	ADDENDUMS / REVISIONS	SCALE 0 10 20 30 FEET	**SR1 /I95 INTERCHANGE**	CONTRACT 28-090-03	BRIDGE NO. X	**CROSS SECTIONS**
				COUNTY NEW CASTLE	DESIGNED BY:	SHEET NO. 190
					CHECKED BY:	TOTAL SHTS. 286

4/23/2009 10:50:45 AM
M:\PROJECTS\2003\0.3059_DELTRNPK\SR1MALL\CADD\2809003\PLANS\CP09_SR.DGN

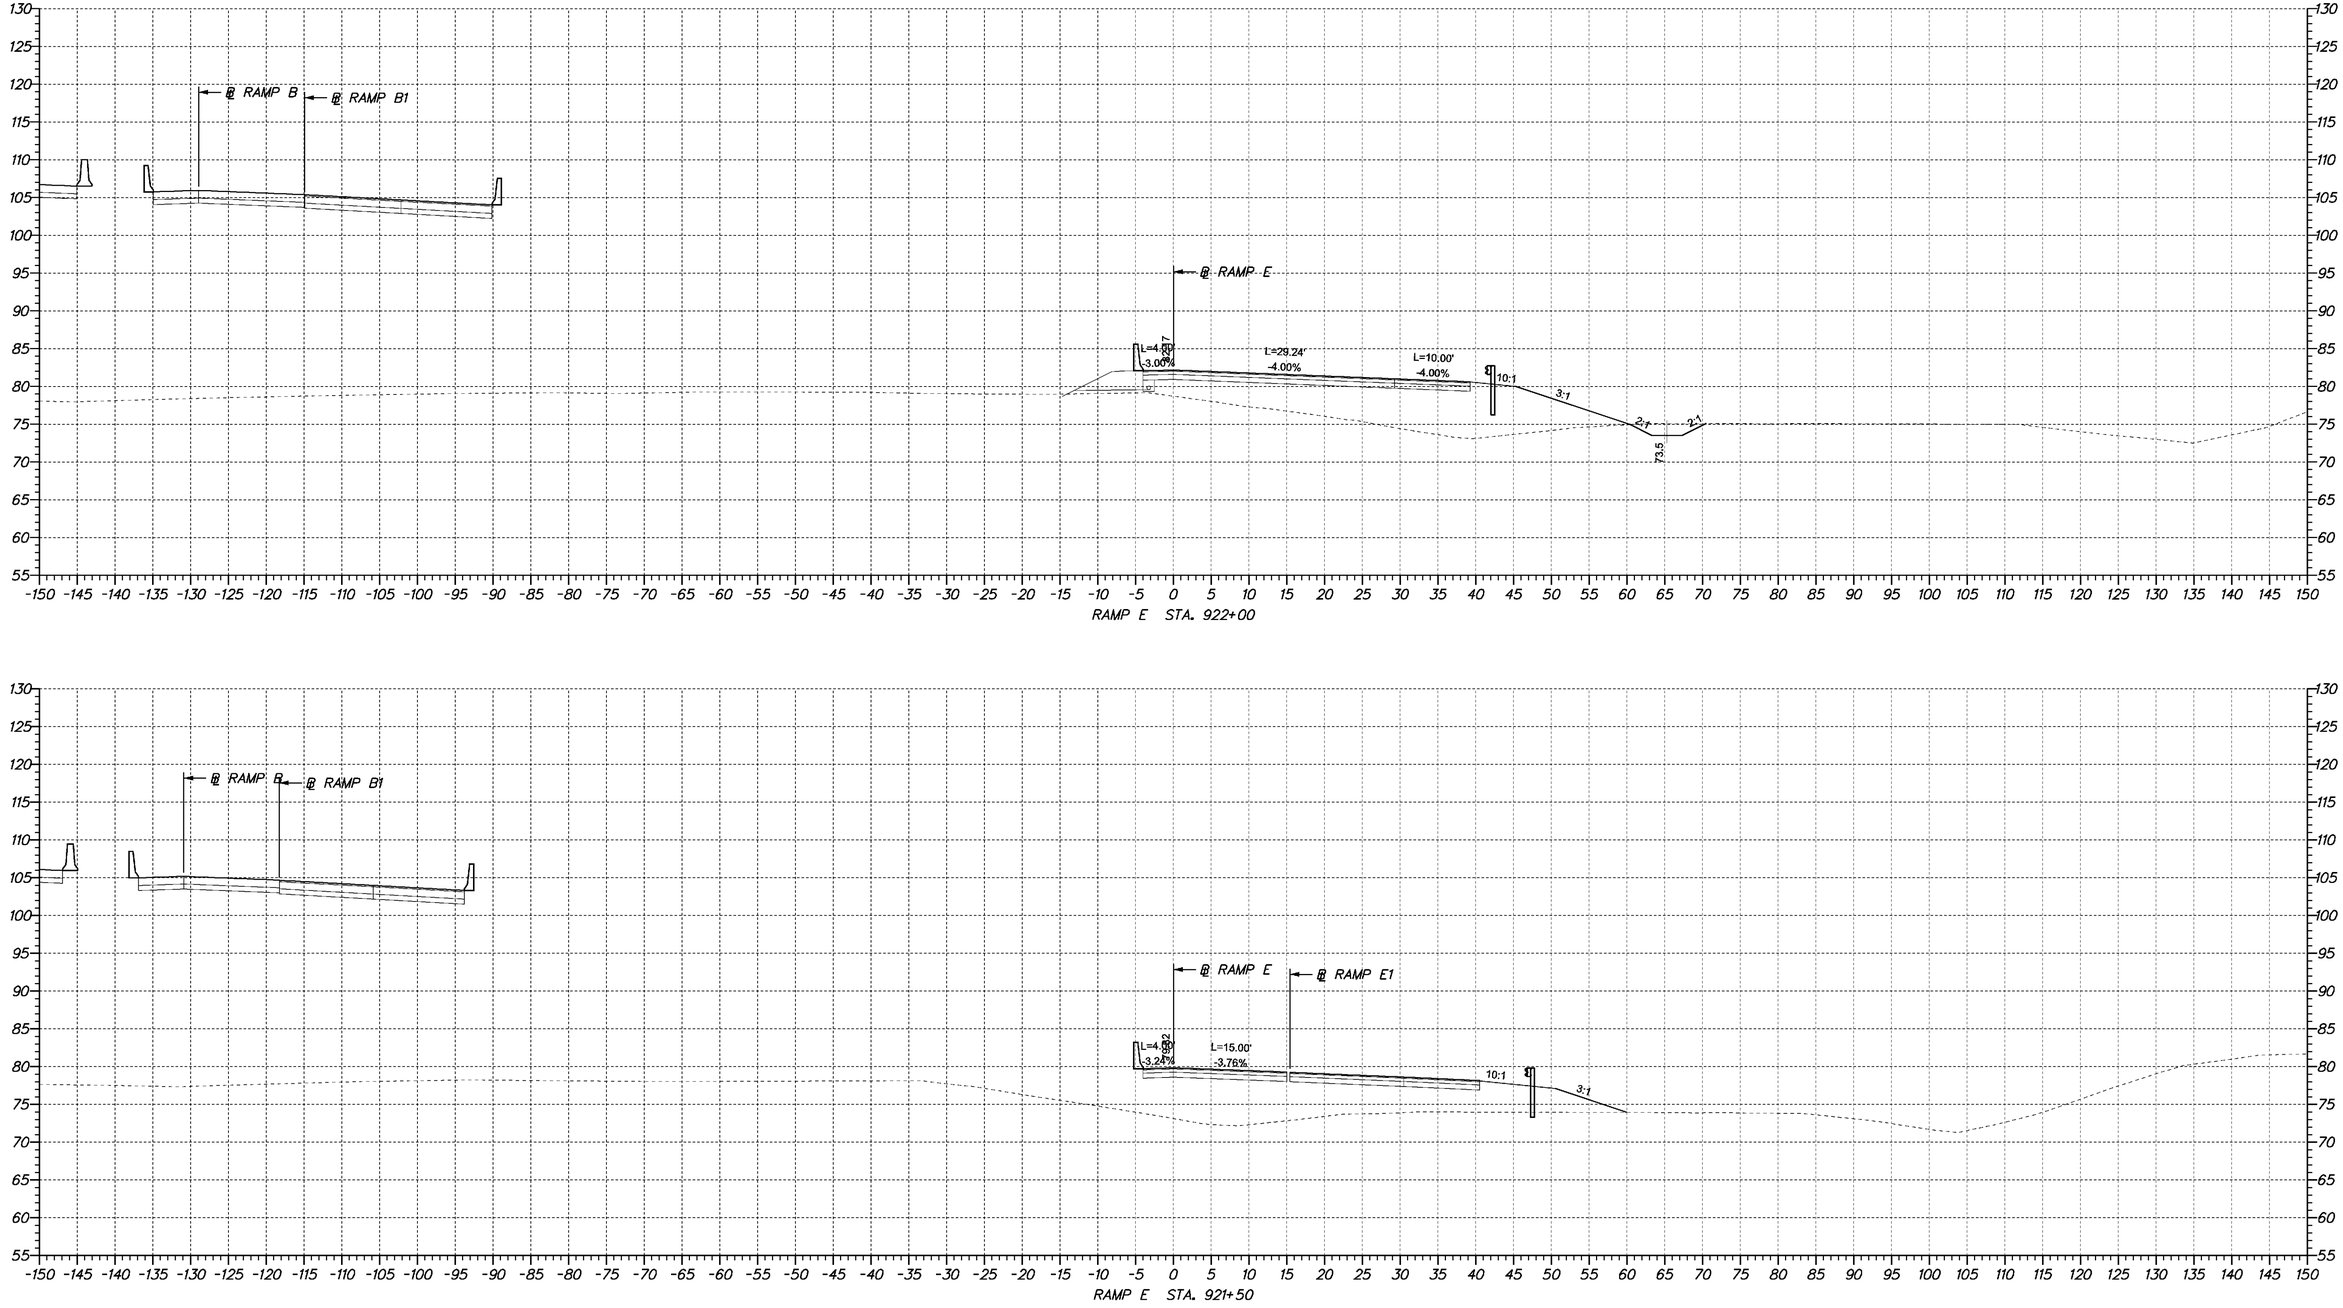

4/23/2009 10:50:45 AM
M:\PROJECTS\2003\0.3059_DELTRNPK\SR1MALL\CADD\2809003\PLANS\CP09_SR1.DGN

DELAWARE DEPARTMENT OF TRANSPORTATION	ADDENDUMS / REVISIONS	SCALE 0 10 20 30 FEET	**SR1 /I95 INTERCHANGE**	CONTRACT 28-090-03	BRIDGE NO. X	**CROSS SECTIONS**	SHEET NO. 191
				COUNTY NEW CASTLE	DESIGNED BY:		TOTAL SHTS. 286
					CHECKED BY:		

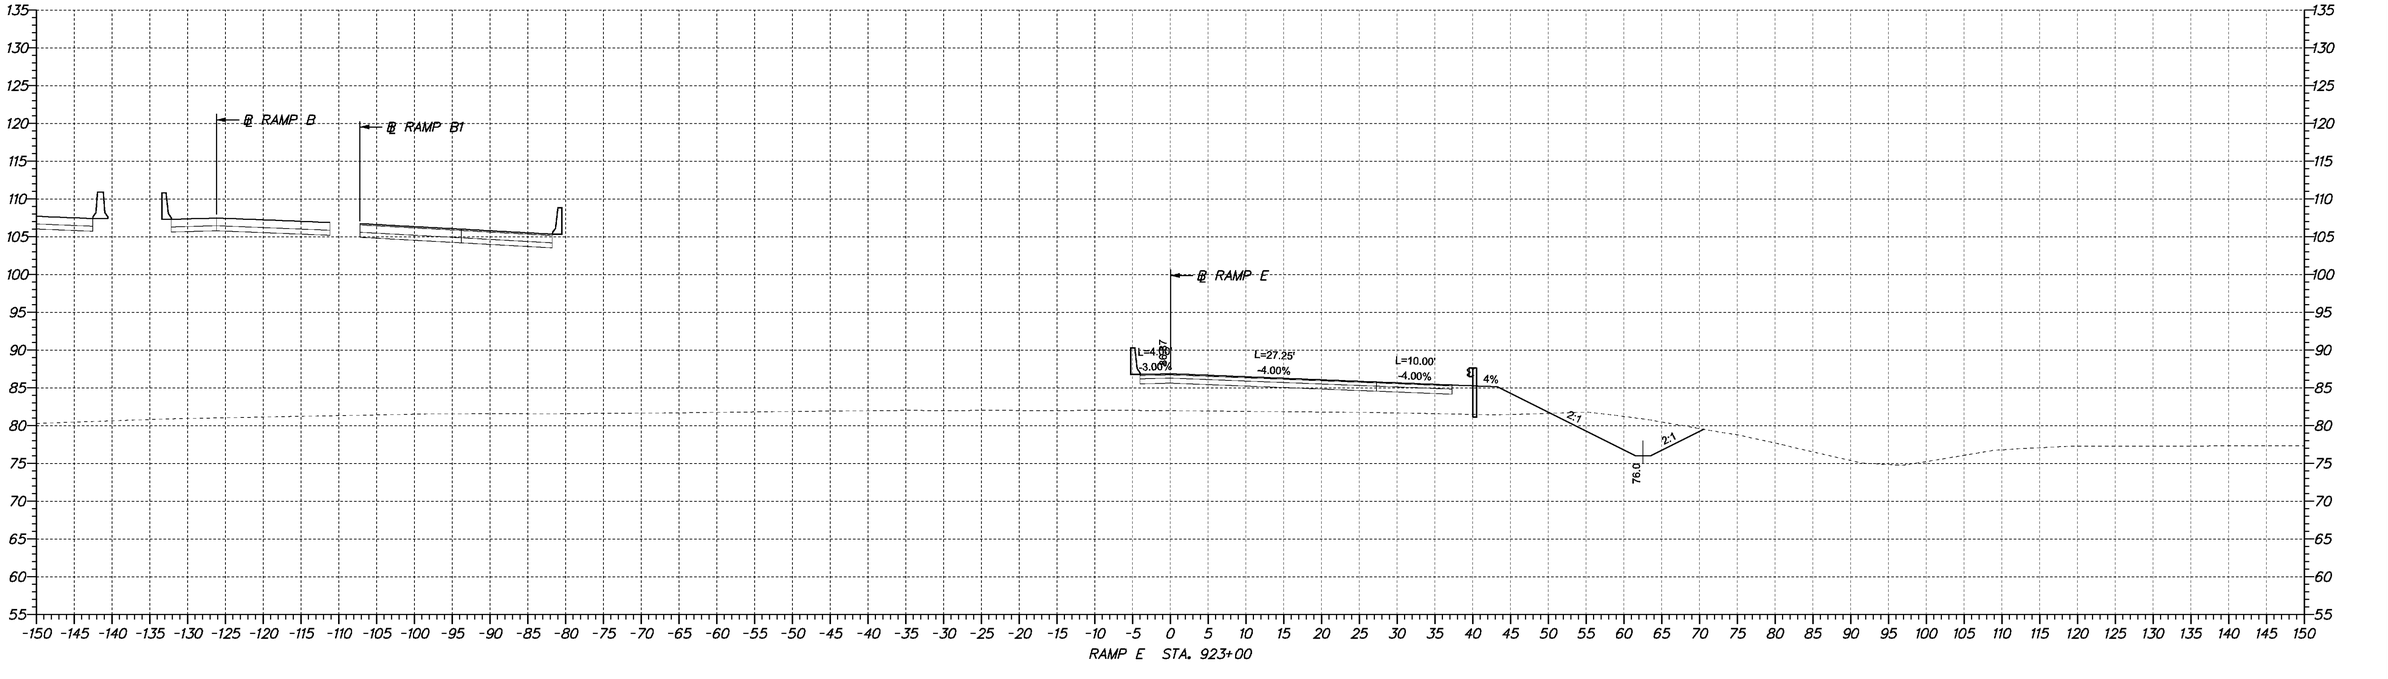

RAMP E STA. 923+00

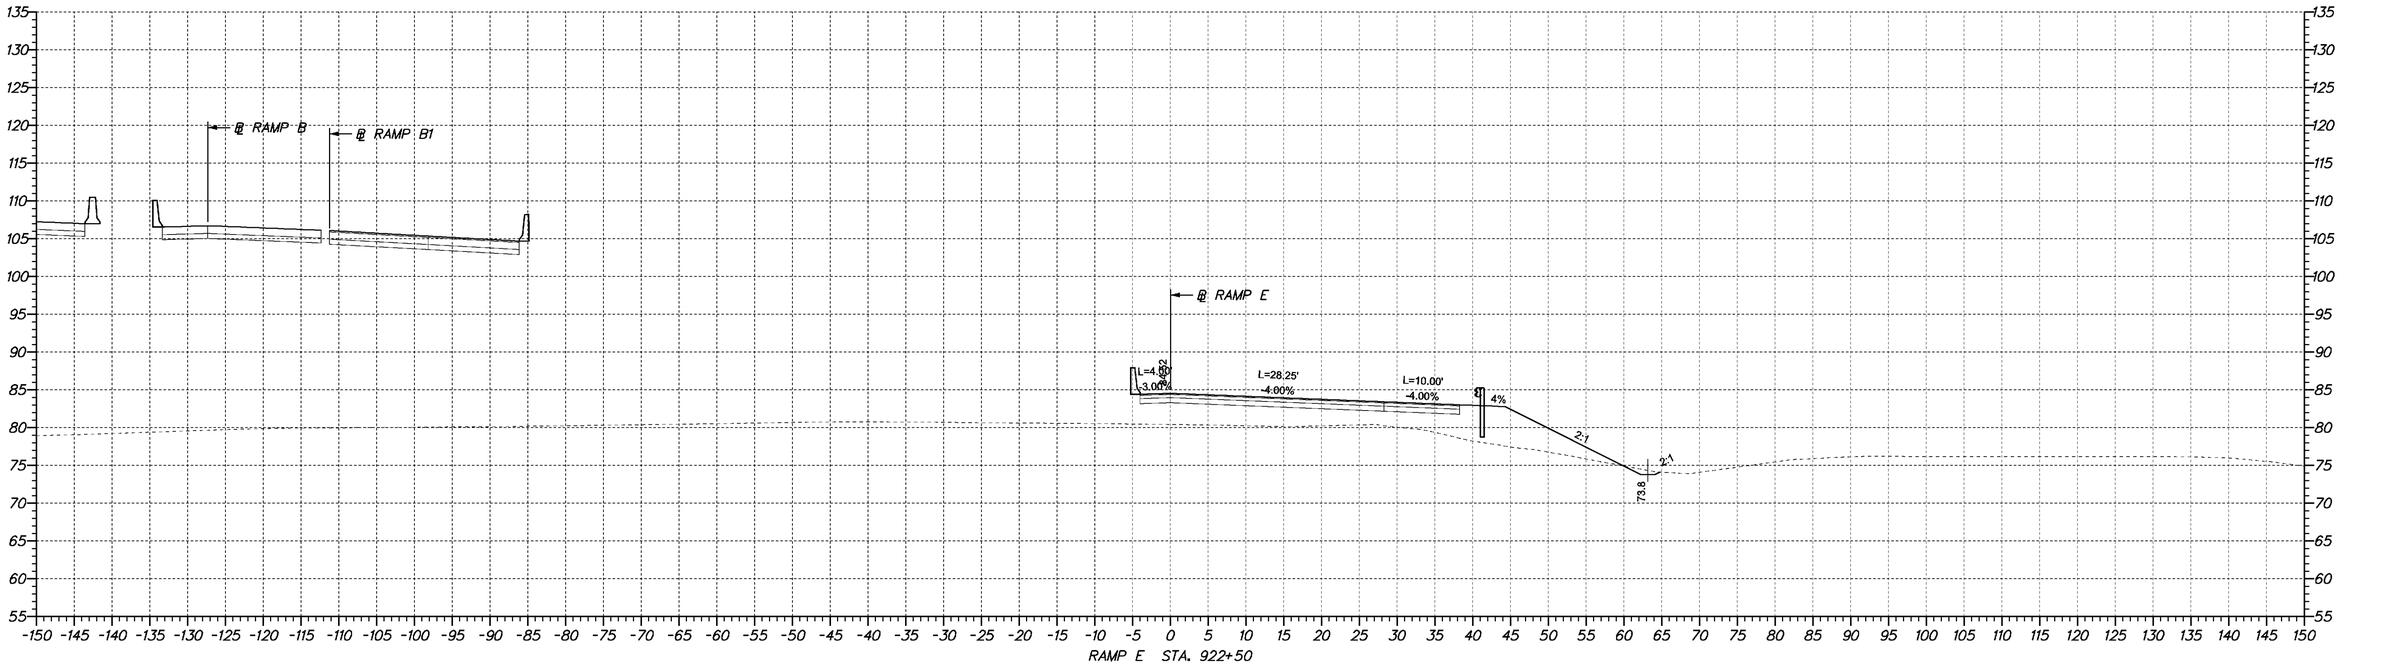

RAMP E STA. 922+50

DELAWARE DEPARTMENT OF TRANSPORTATION	ADDENDUMS / REVISIONS	SCALE 0 10 20 30 FEET	**SR1 /I95 INTERCHANGE**	CONTRACT 28-090-03	BRIDGE NO. X	**CROSS SECTIONS**	SHEET NO. 192
				COUNTY NEW CASTLE	DESIGNED BY:		TOTAL SHTS. 286
					CHECKED BY:		

4/23/2009 10:50:45 AM
M:\PROJECTS\2003\0.3059_DELTRNPK\SR1MALL\CADD\2809003\PLANS\CP09_SR.DGN

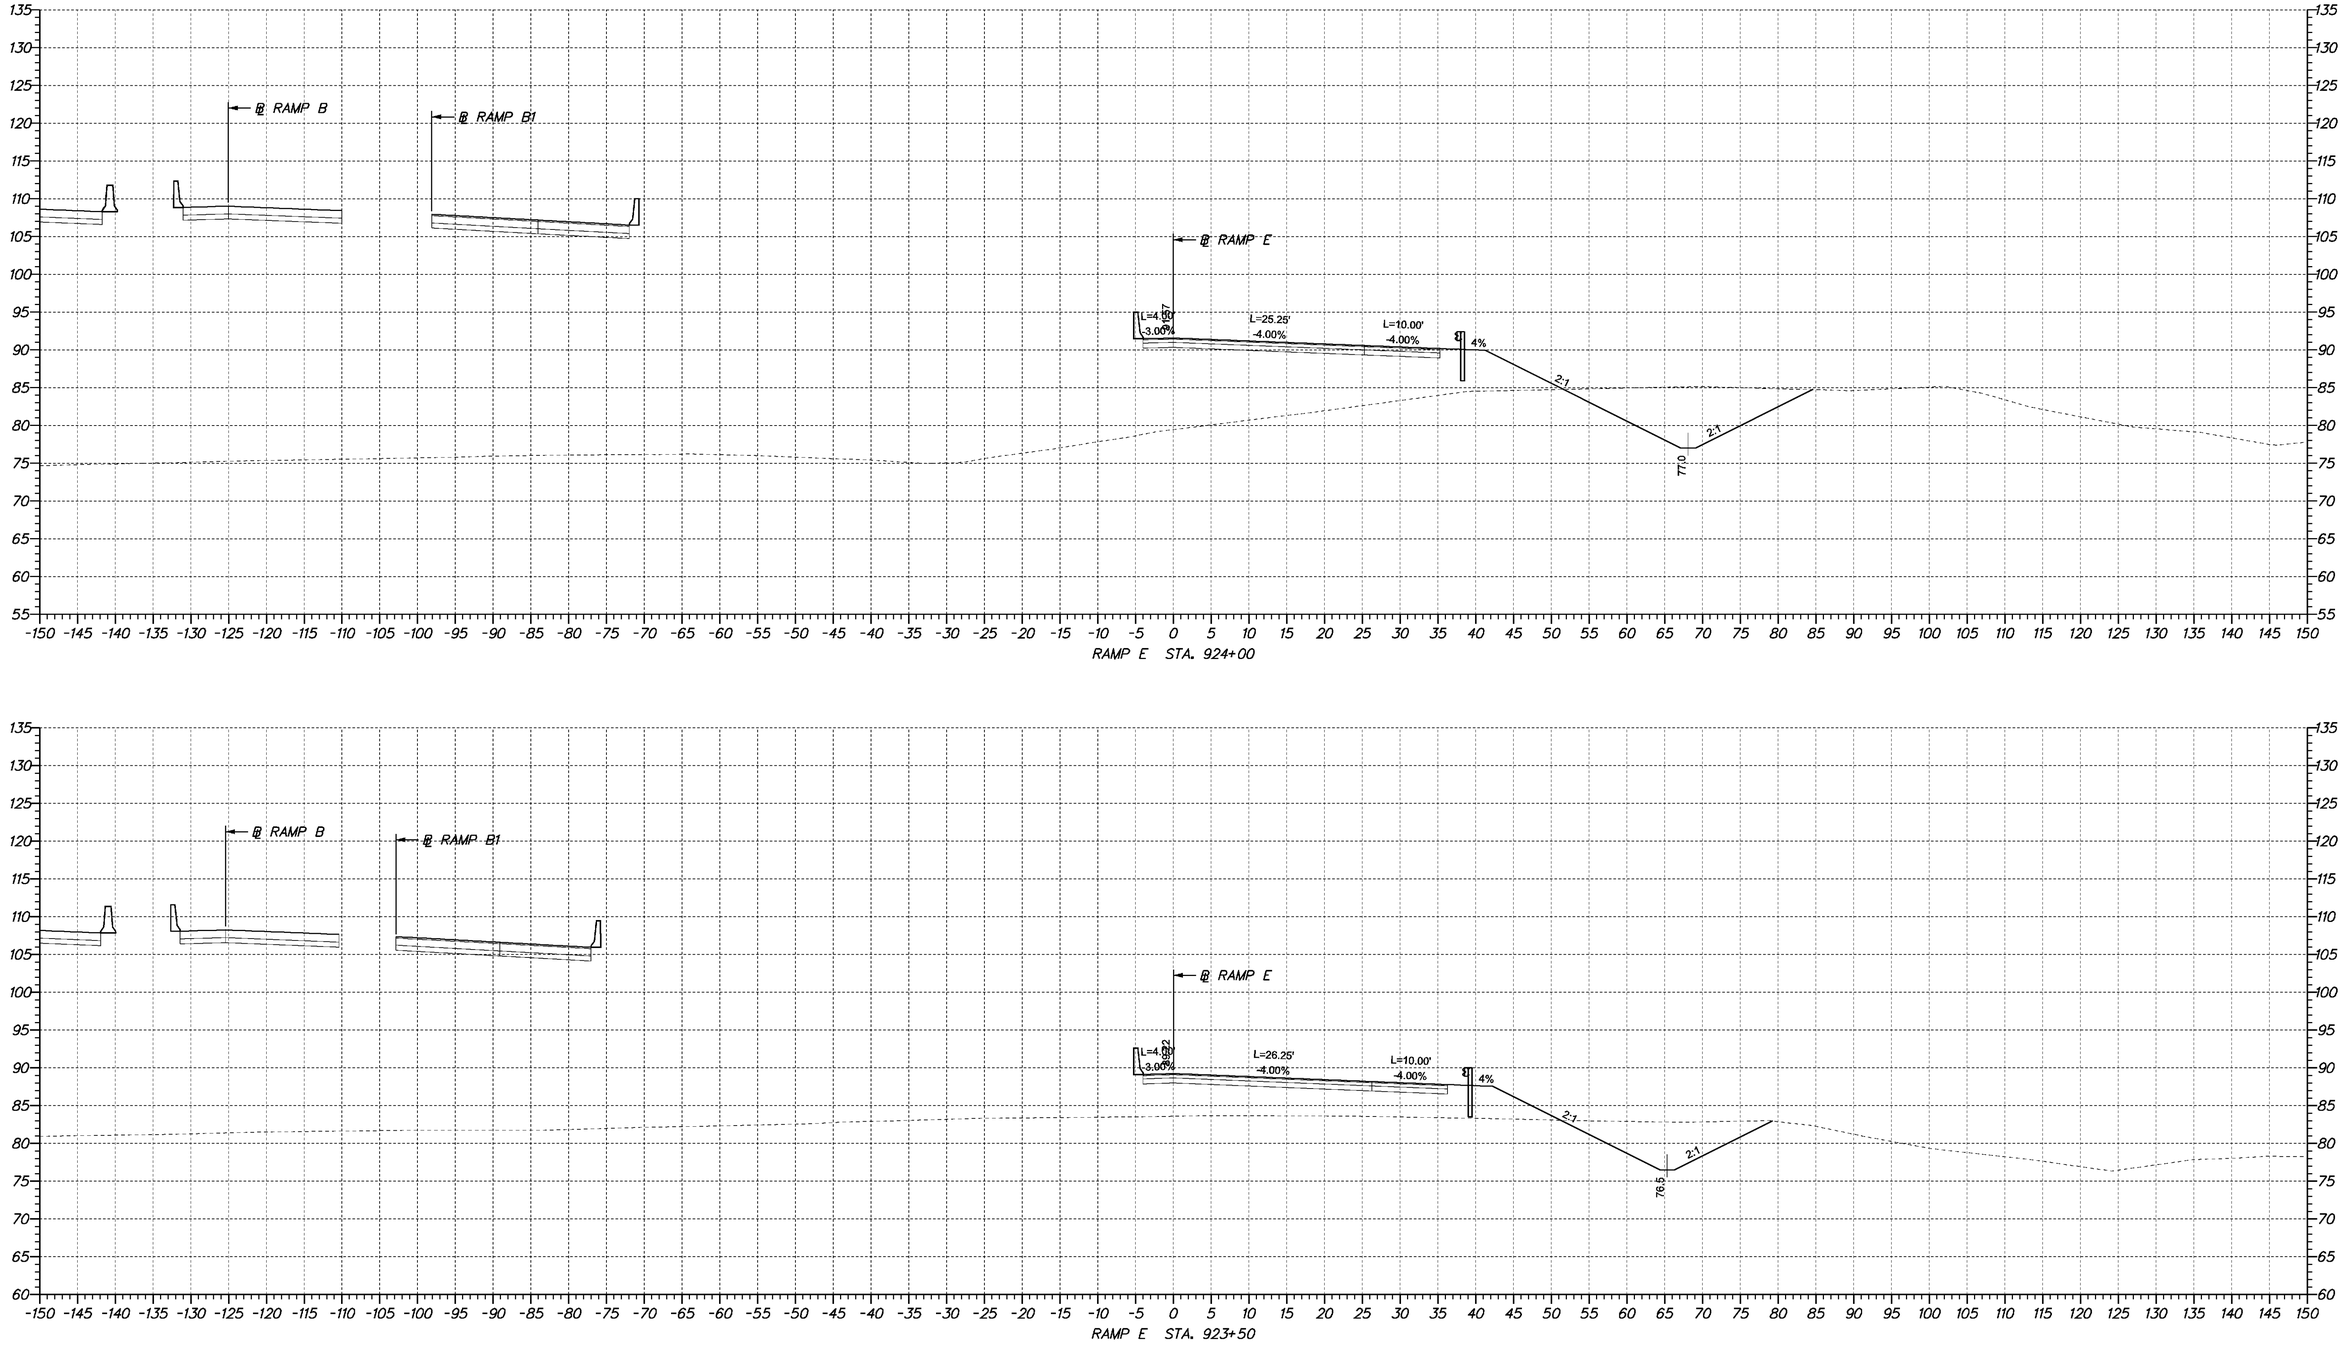

4/23/2009 10:50:45 AM
M:\PROJECTS\2003\0.3059_DELTRNPK\SR1MALL\CADD\2809003\PLANS\CP09_SR.DGN

DELAWARE
DEPARTMENT OF TRANSPORTATION

ADDENDUMS / REVISIONS	

SCALE
0 10 20 30
FEET

SR1 /I95 INTERCHANGE

CONTRACT	BRIDGE NO.	X
28-090-03	DESIGNED BY:	
COUNTY	CHECKED BY:	
NEW CASTLE		

CROSS SECTIONS

SHEET NO.
193
TOTAL SHTS.
286

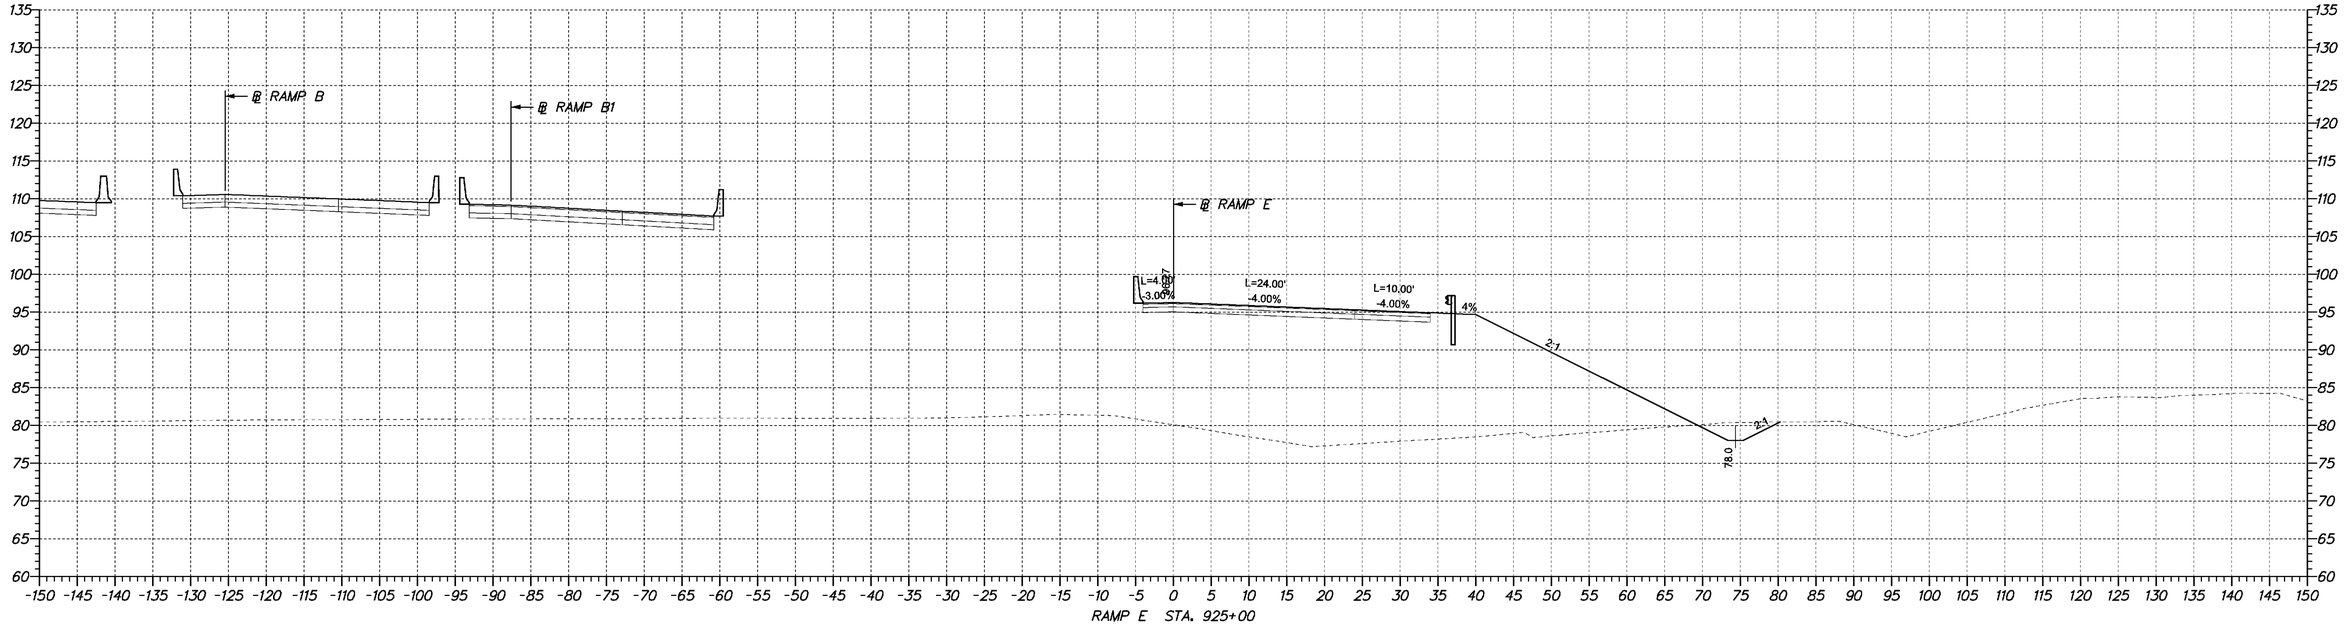

RAMP E STA. 925+00

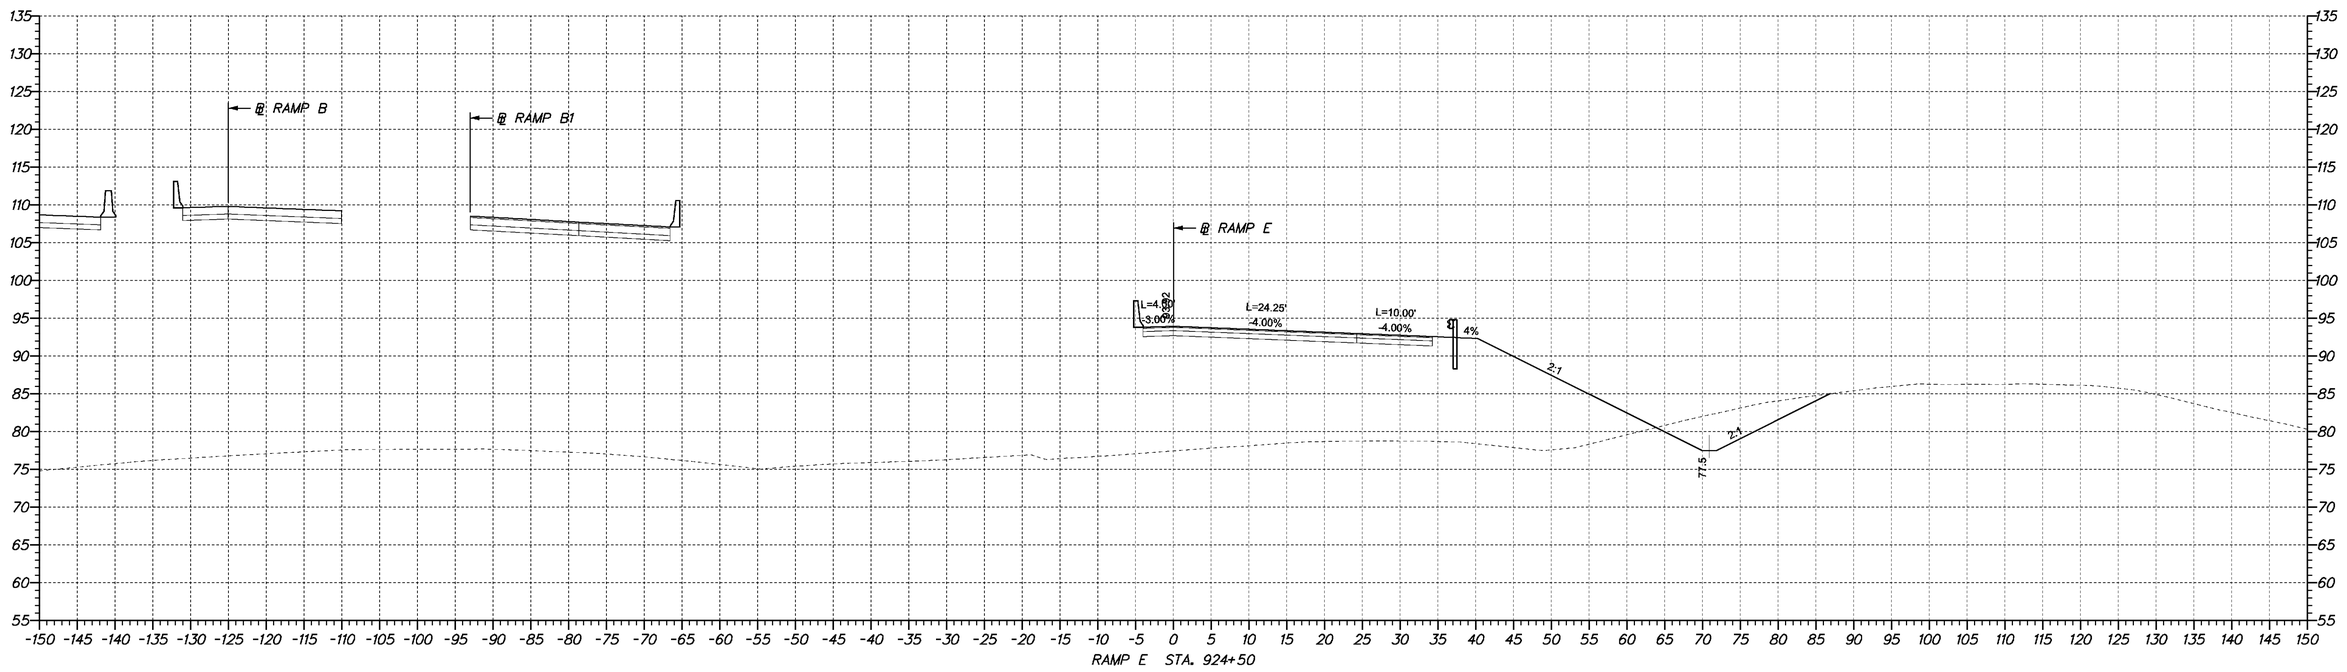

RAMP E STA. 924+50

DELAWARE DEPARTMENT OF TRANSPORTATION	ADDENDUMS / REVISIONS	SCALE 0 10 20 30 FEET	**SR1 /I95 INTERCHANGE**	CONTRACT 28-090-03	BRIDGE NO. X	**CROSS SECTIONS**
				COUNTY NEW CASTLE	DESIGNED BY:	SHEET NO. 194
					CHECKED BY:	TOTAL SHTS. 286

4/23/2009 10:50:45 AM
M:\PROJECTS\2003\0.3059_DELTRNPK\SR1MALL\CADD\2809003\PLANS\CP09_SR.DGN

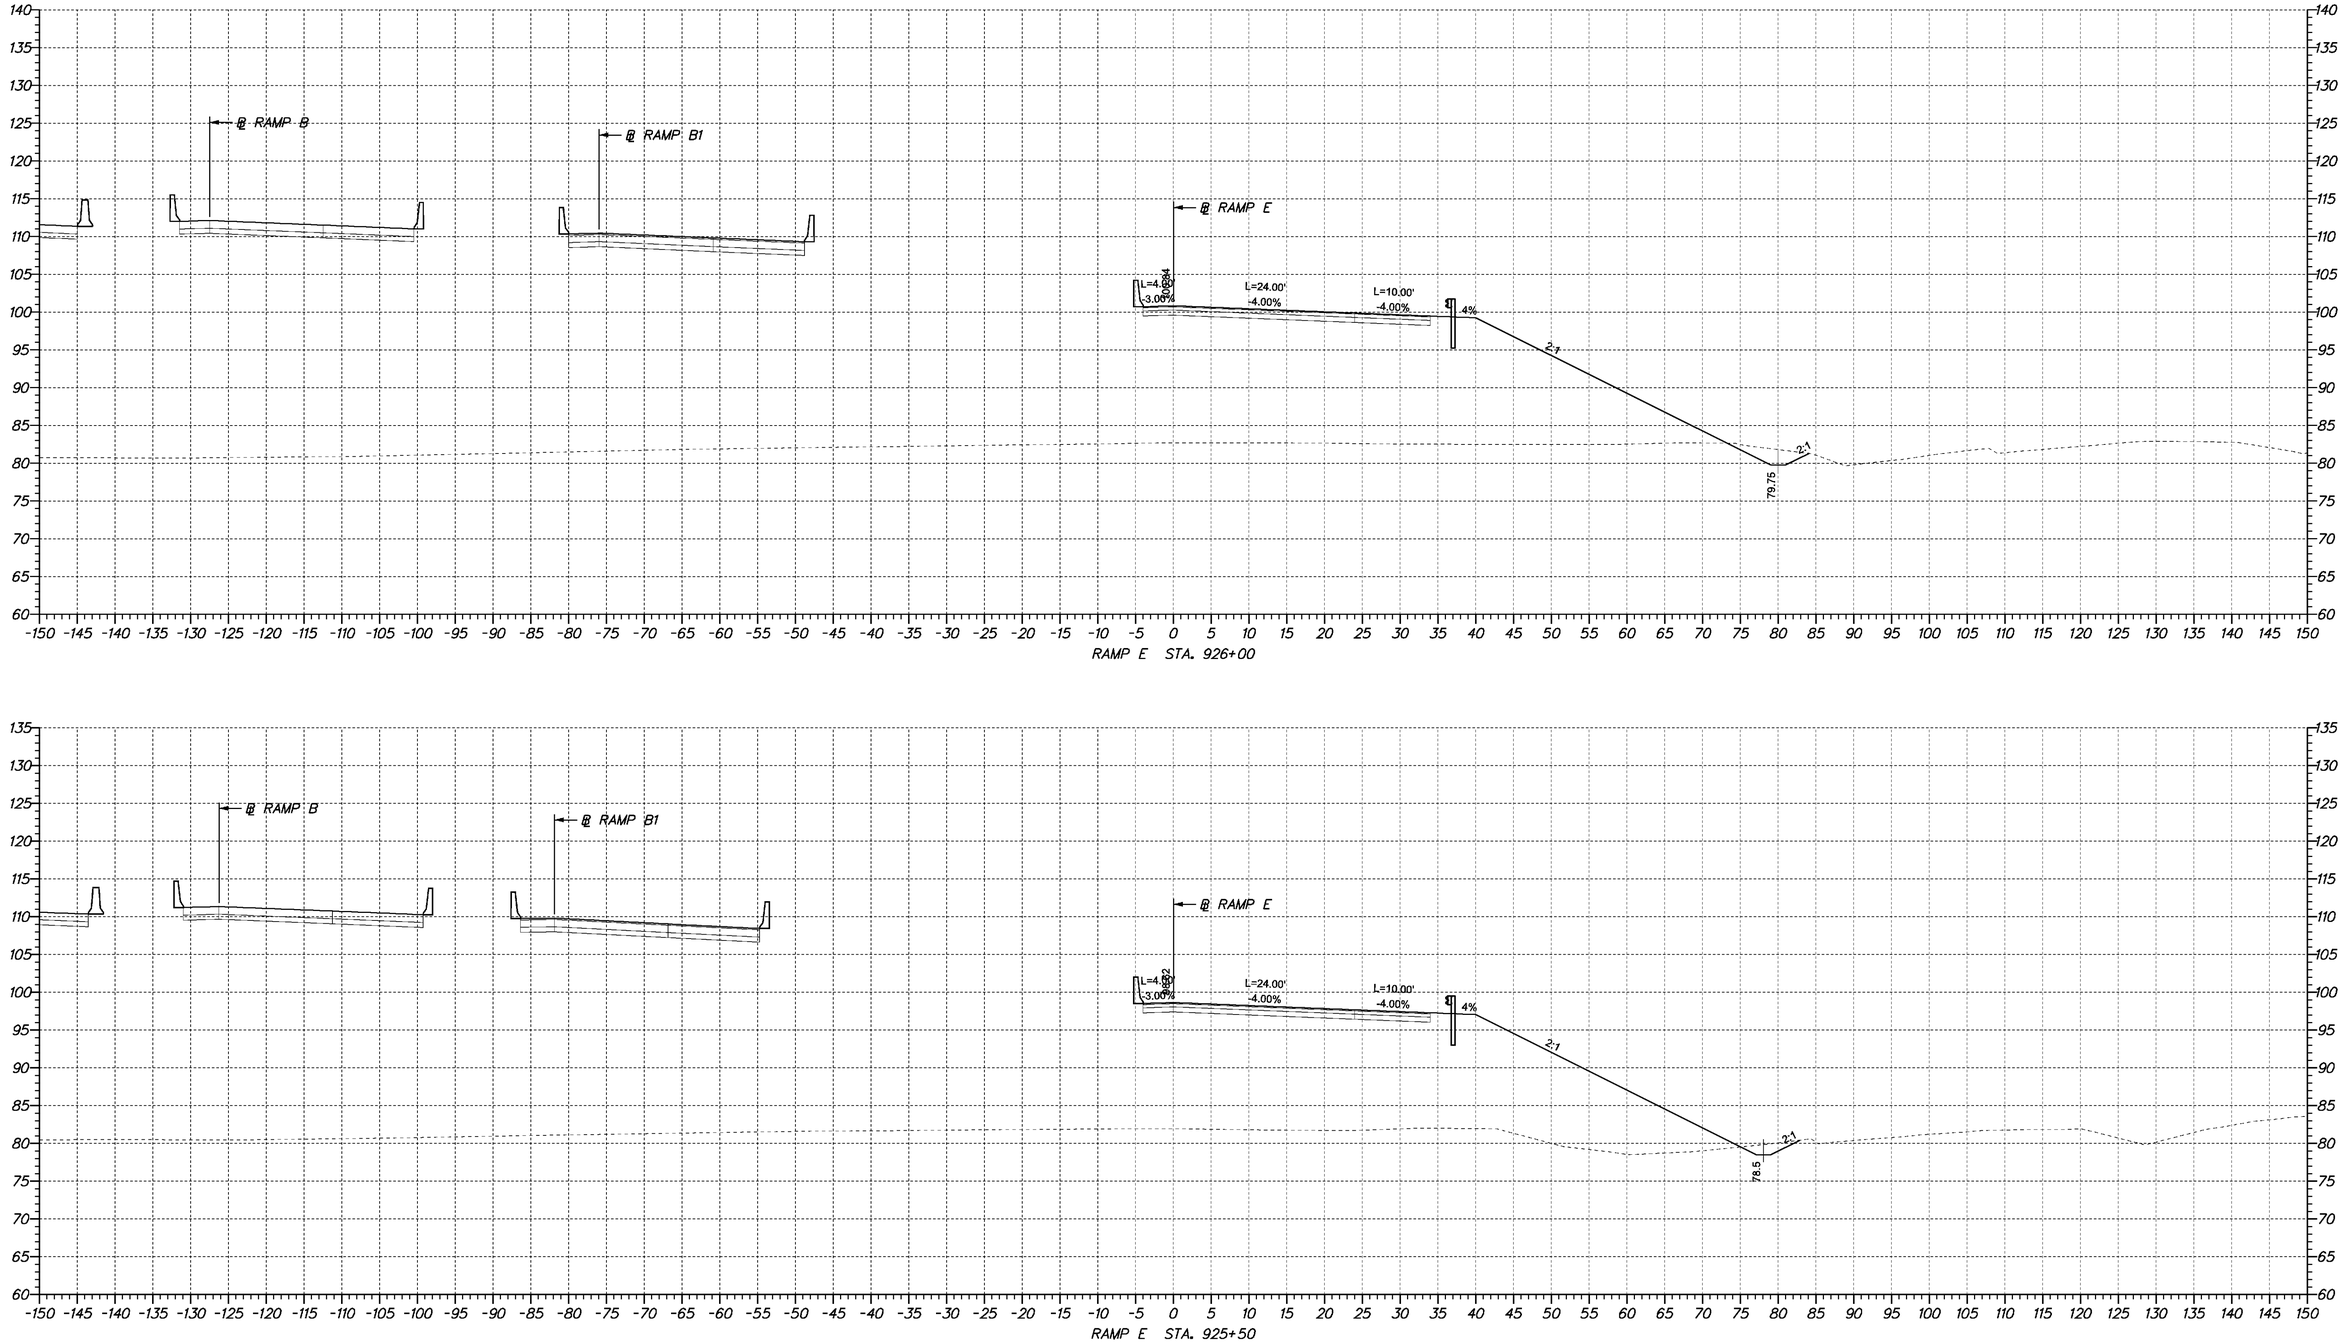

DELAWARE DEPARTMENT OF TRANSPORTATION

ADDENDUMS / REVISIONS	

SCALE
0 10 20 30
FEET

SR1 /I95 INTERCHANGE

CONTRACT	BRIDGE NO.	X
28-090-03	DESIGNED BY:	
COUNTY	CHECKED BY:	
NEW CASTLE		

CROSS SECTIONS

SHEET NO.
195
TOTAL SHTS.
286

4/23/2009 10:50:45 AM
M:\PROJECTS\2003\0.3059_DELTRNPK\SR1MALL\CADD\2809003\PLANS\CP09_SR1.DGN

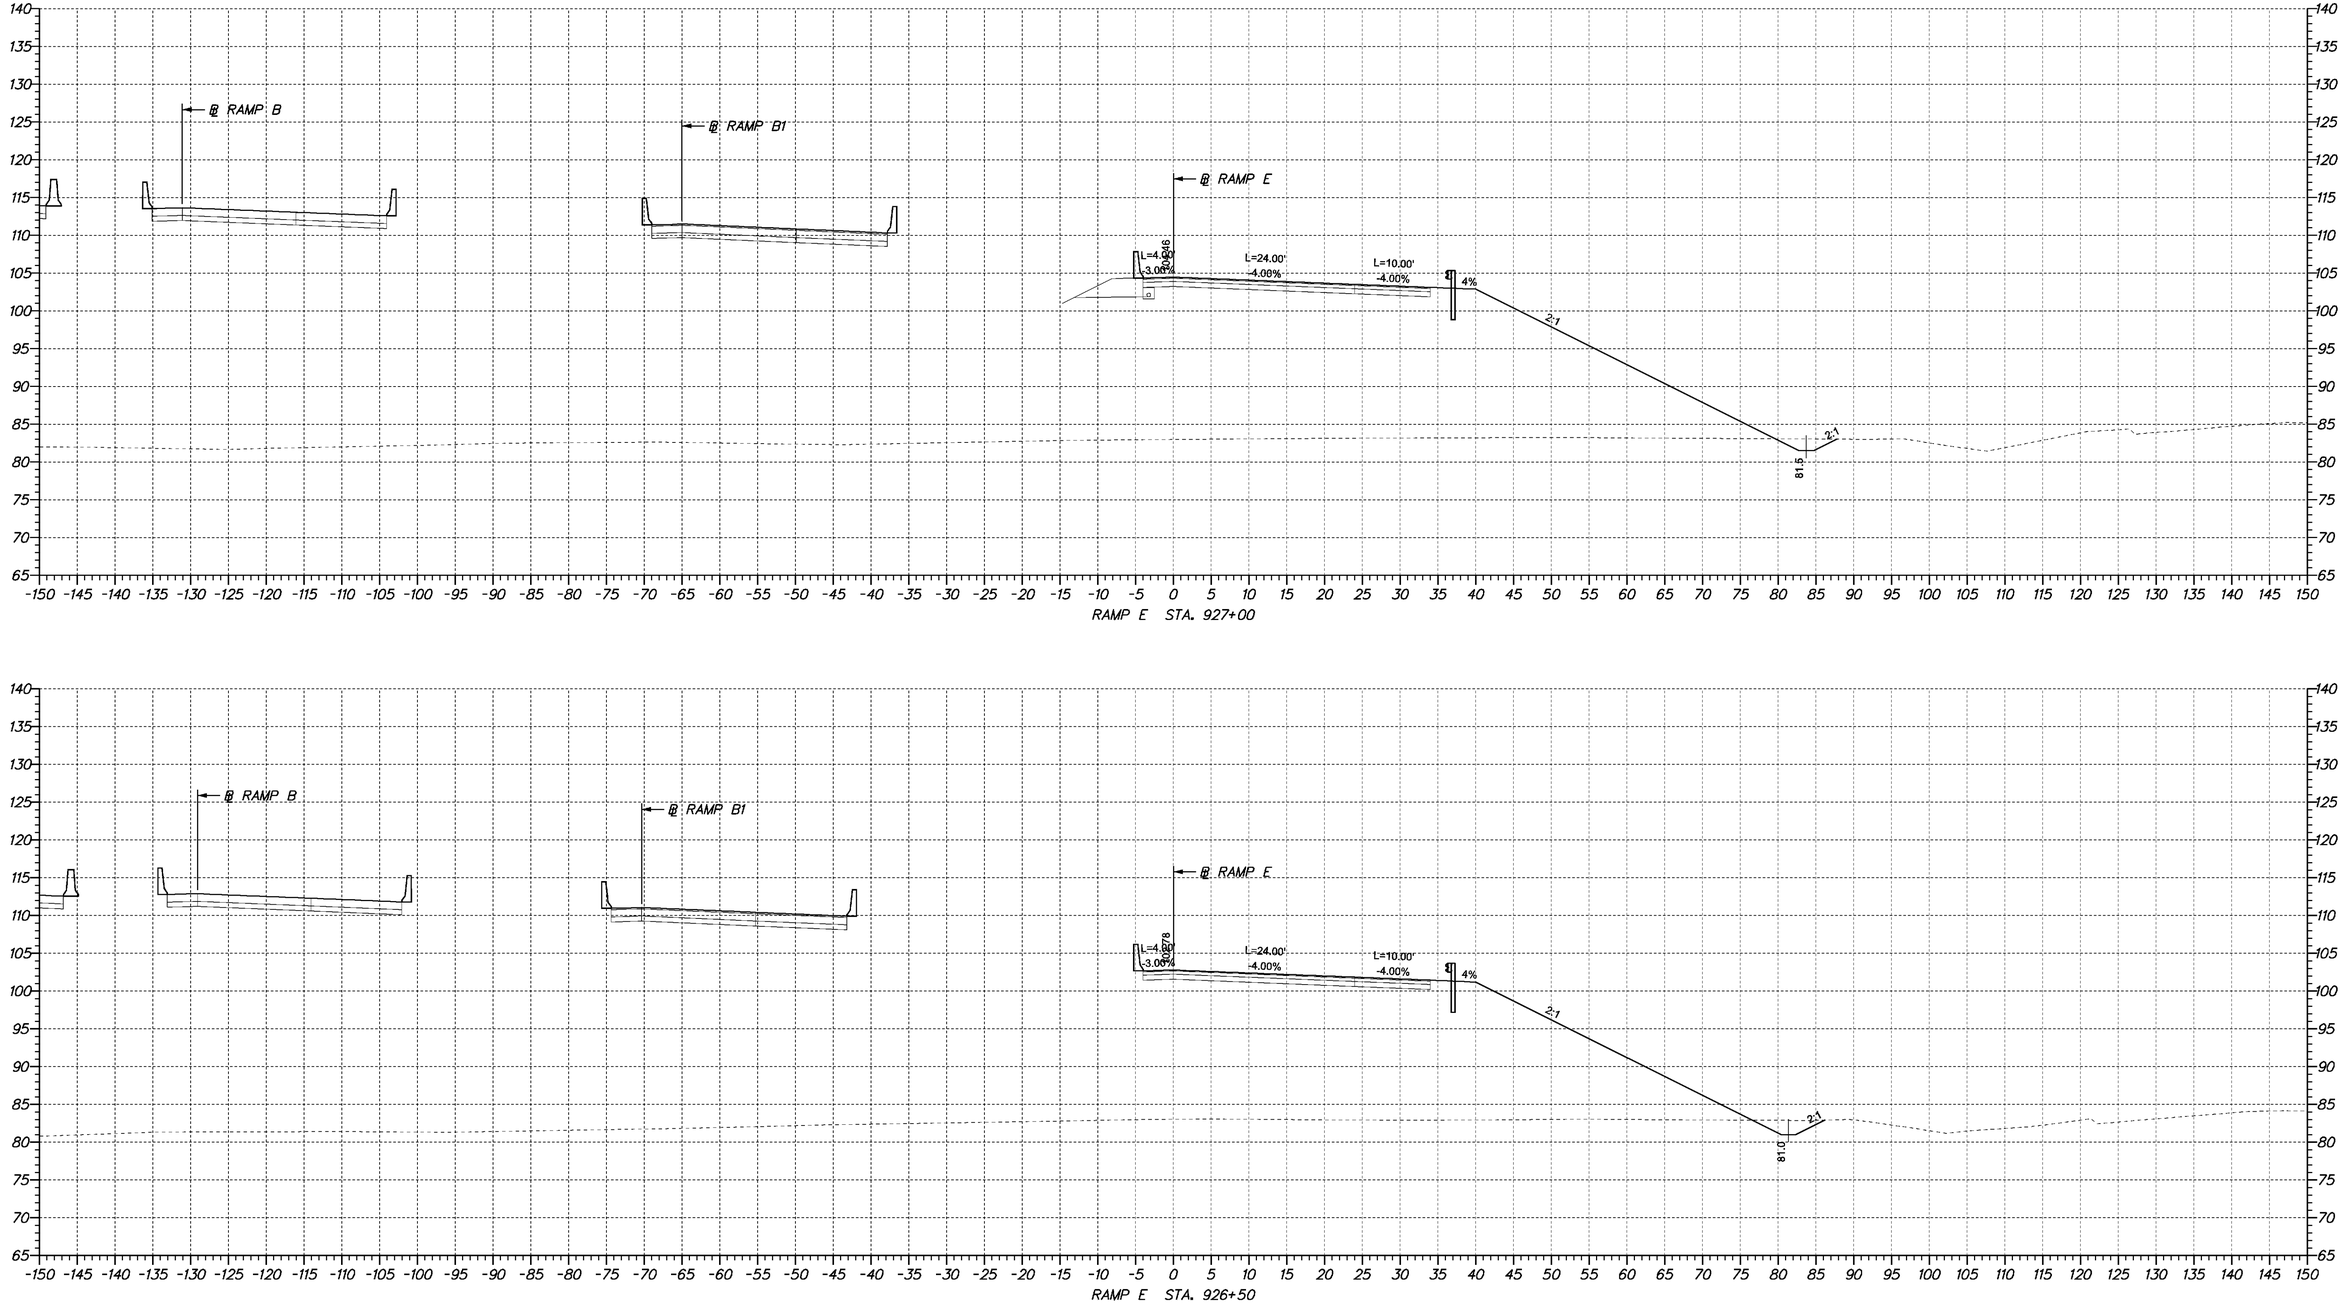

DELAWARE DEPARTMENT OF TRANSPORTATION

ADDENDUMS / REVISIONS	

SCALE
0 10 20 30
FEET

SR1 /I95 INTERCHANGE

CONTRACT	28-090-03
COUNTY	NEW CASTLE
BRIDGE NO.	X
DESIGNED BY:	
CHECKED BY:	

CROSS SECTIONS

SHEET NO.	196
TOTAL SHTS.	286

4/23/2009 10:50:45 AM
M:\PROJECTS\2003\0.3059_DELTRNPK\SR1MALL\CADD\2809003\PLANS\CP09_SR.DGN

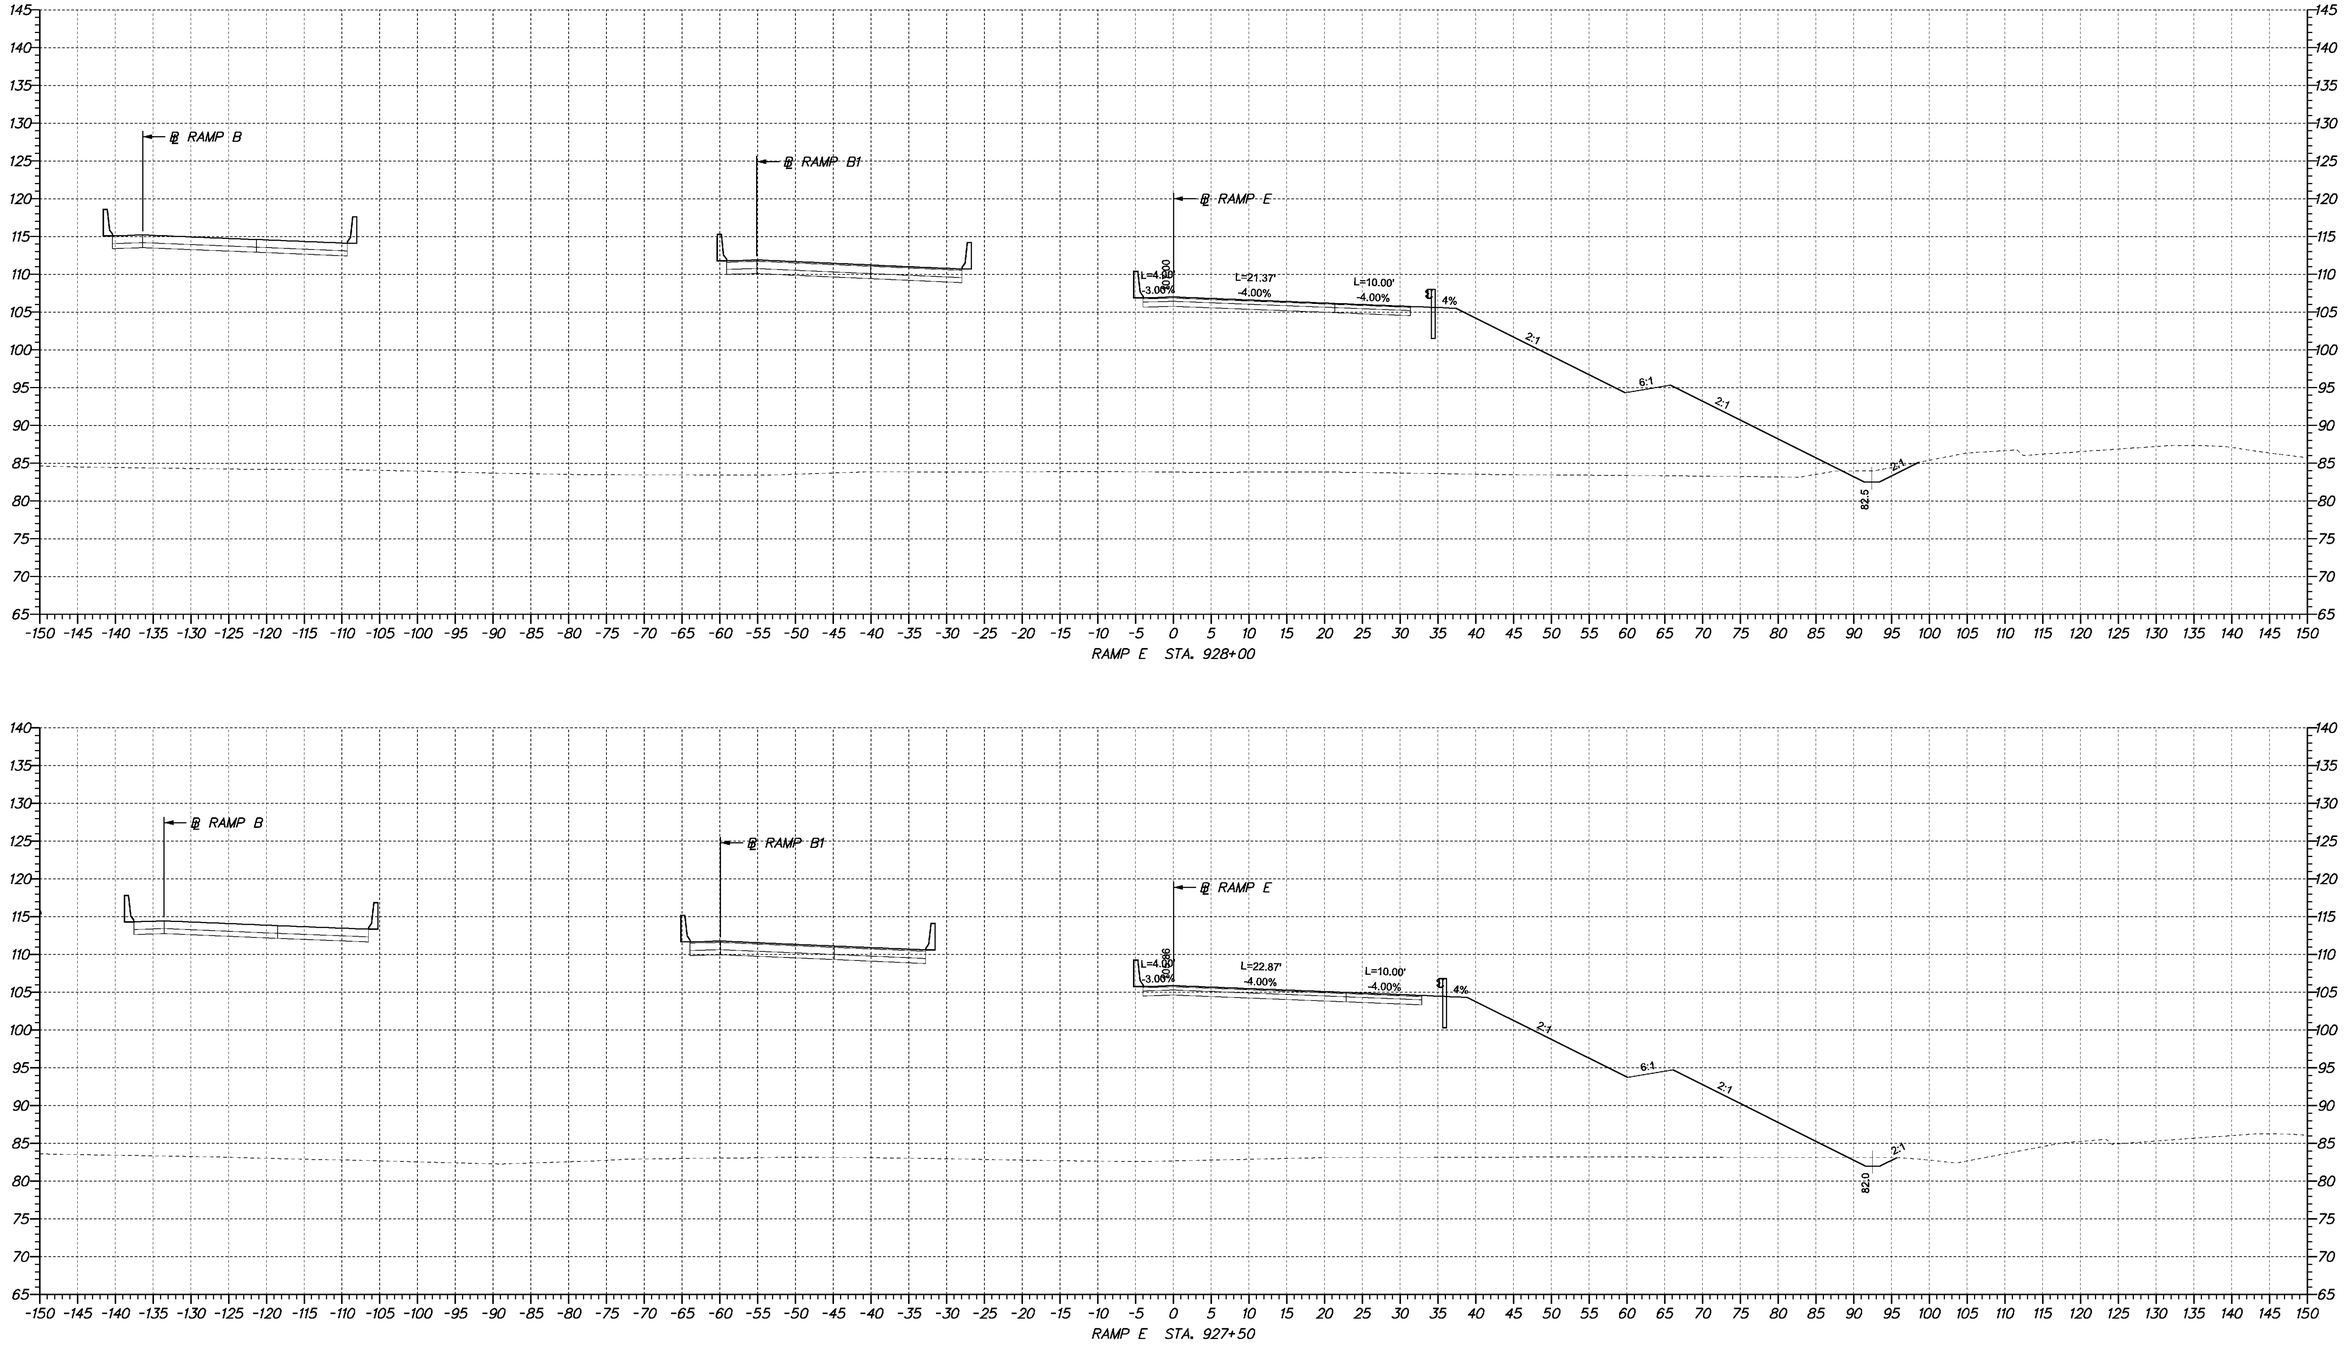

DELAWARE DEPARTMENT OF TRANSPORTATION	ADDENDUMS / REVISIONS	SCALE 0 10 20 30 FEET	**SR1 /I95 INTERCHANGE**	CONTRACT 28-090-03	BRIDGE NO. X	**CROSS SECTIONS**
				COUNTY NEW CASTLE	DESIGNED BY:	SHEET NO. 197
					CHECKED BY:	TOTAL SHTS. 286

4/23/2009 10:50:45 AM
M:\PROJECTS\2003\0.3059_DELTRNPK\SR1MALL\CADD\2809003\PLANS\CP09_SR.DGN

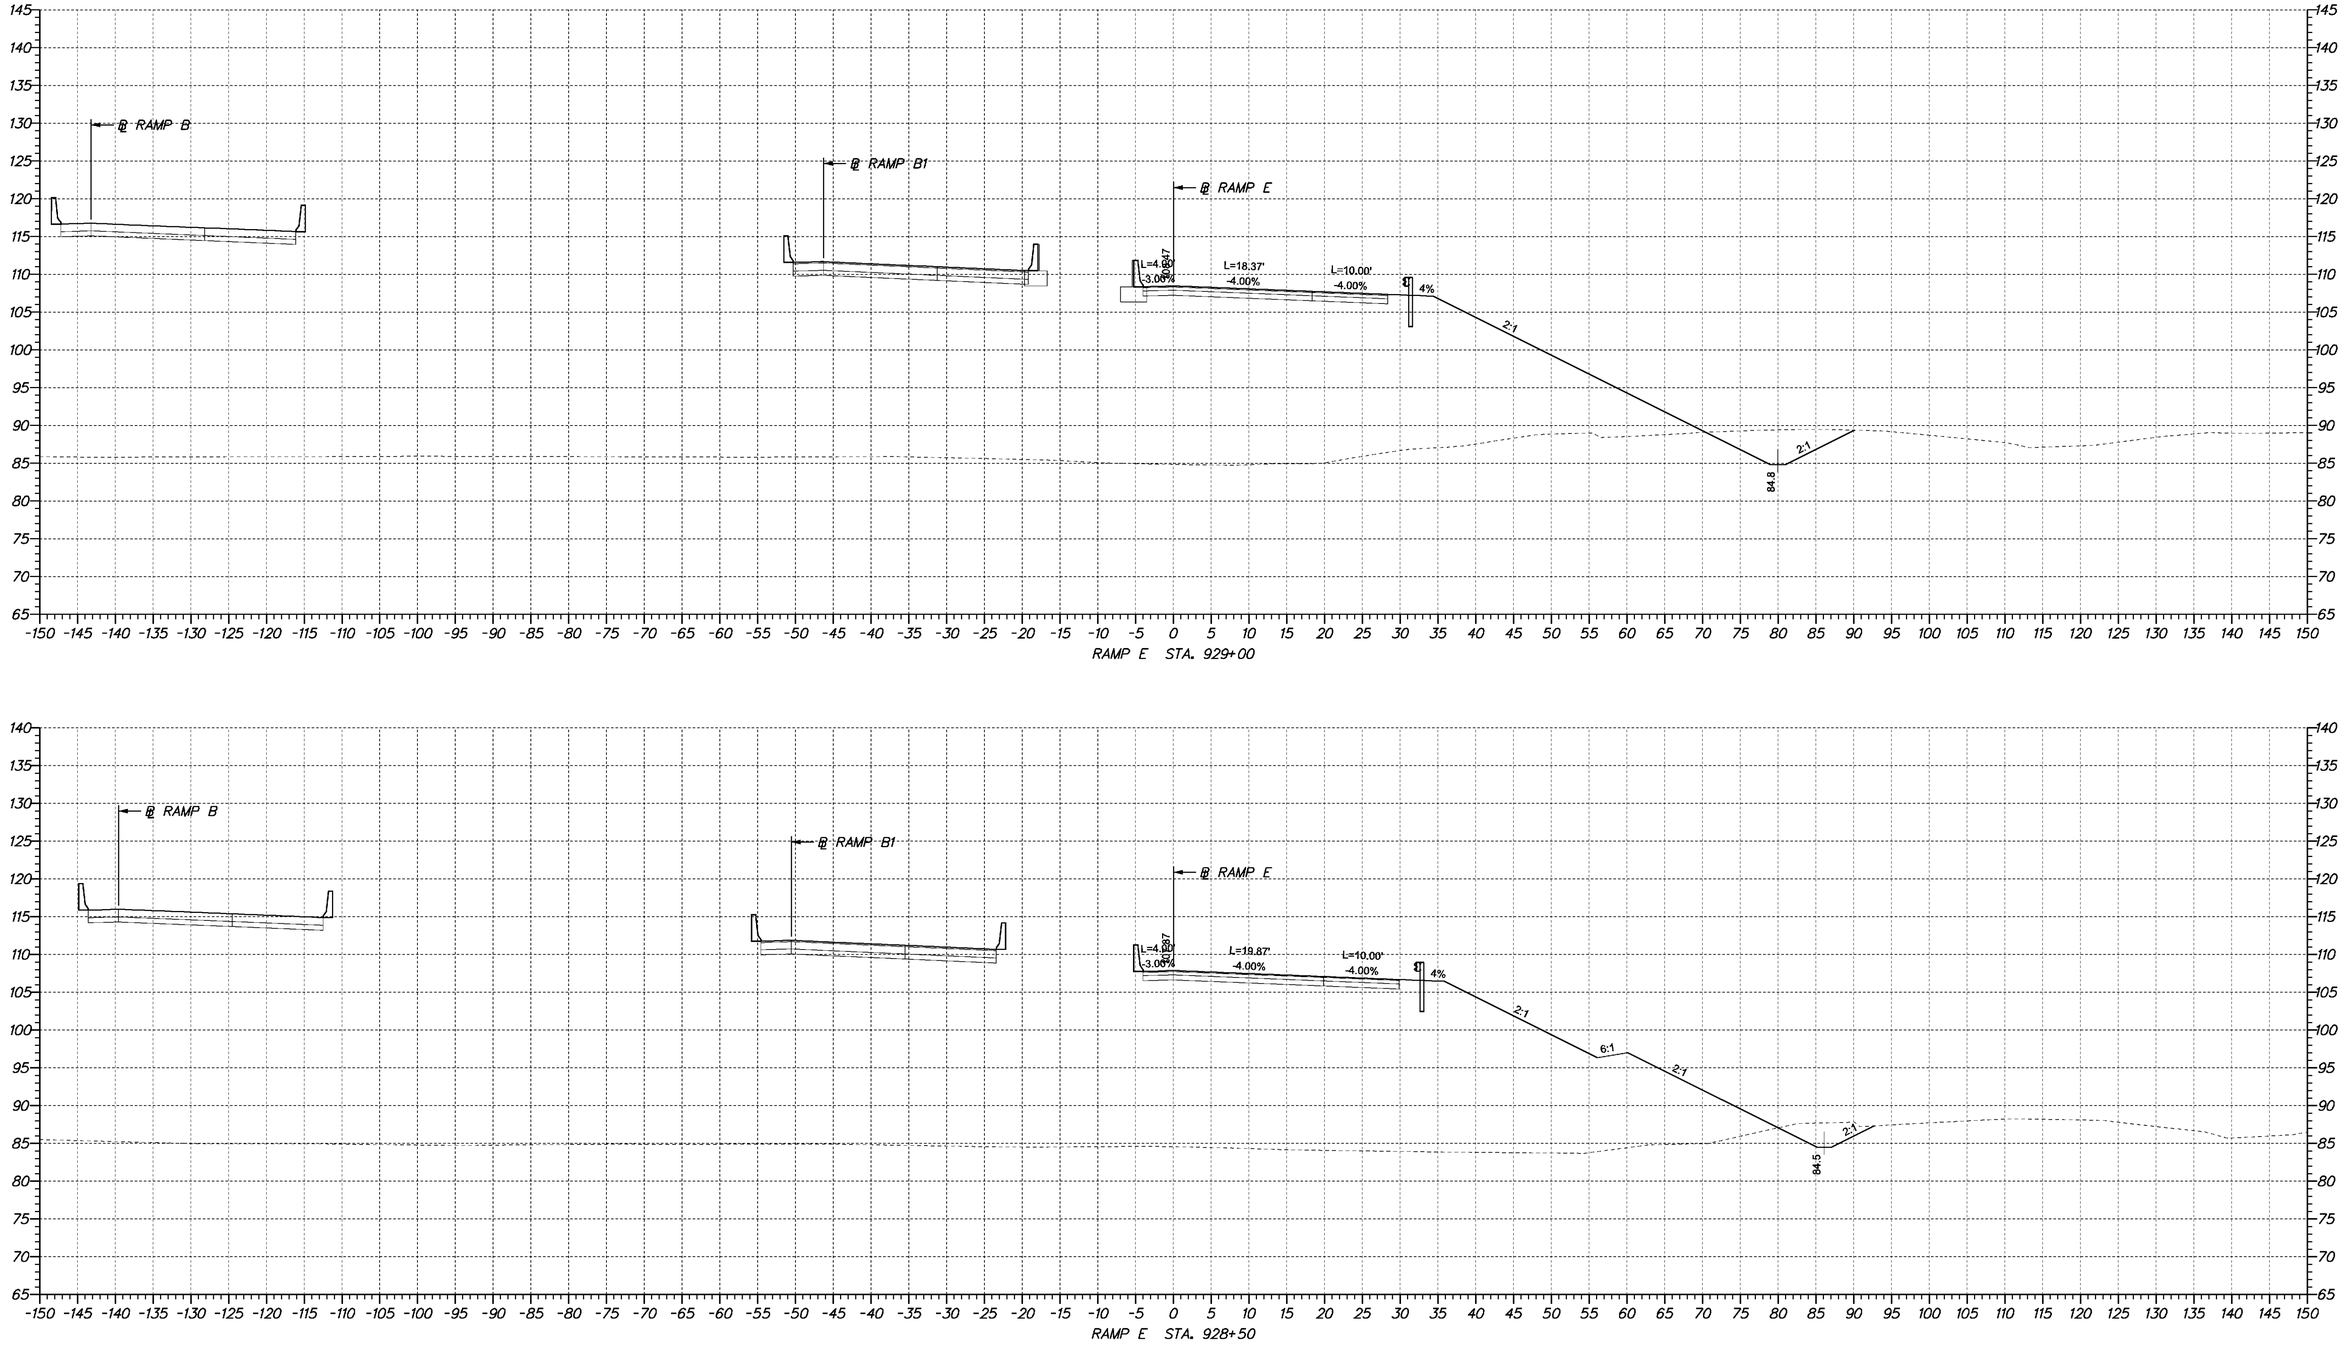

4/23/2009 10:50:45 AM
M:\PROJECTS\2003\0.3059_DELTRNPK\SR1MALL\CADD\2809003\PLANS\CP09_SR.DGN

DELAWARE DEPARTMENT OF TRANSPORTATION	ADDENDUMS / REVISIONS	SCALE 0 10 20 30 FEET	**SR1 /I95 INTERCHANGE**	CONTRACT 28-090-03	BRIDGE NO. X	**CROSS SECTIONS**
				COUNTY NEW CASTLE	DESIGNED BY:	SHEET NO. 198
					CHECKED BY:	TOTAL SHTS. 286

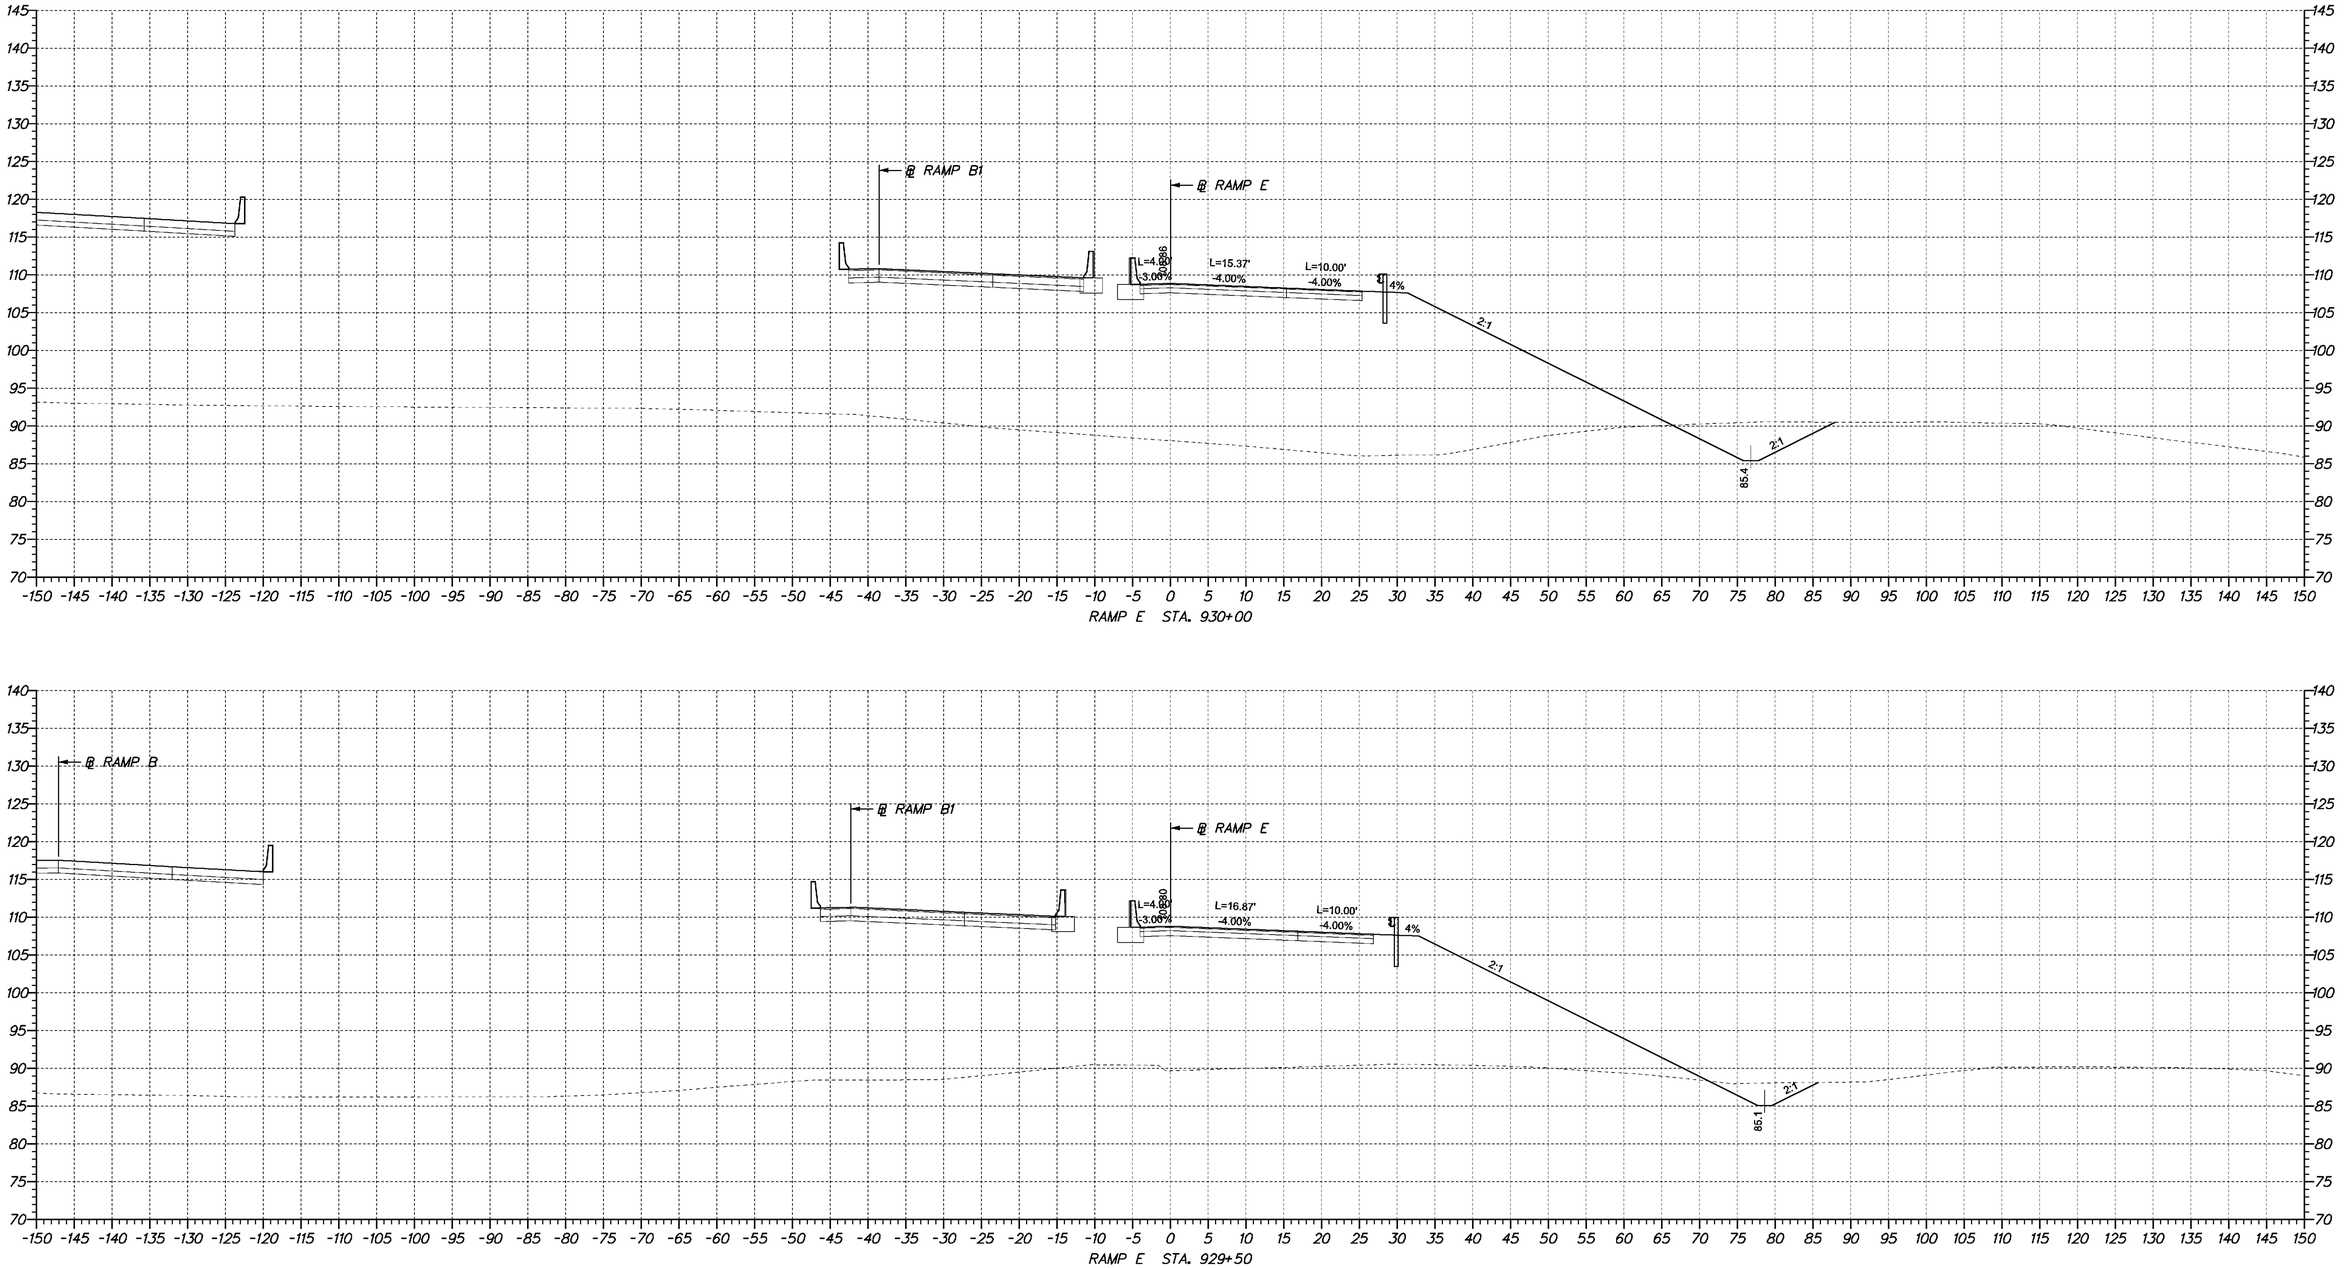

4/23/2009 10:50:45 AM
M:\PROJECTS\2003\03059_DELTRNPK\SR1MALL\CADD\2809003\PLANS\CP09_SR1.DGN

DELAWARE
DEPARTMENT OF TRANSPORTATION

ADDENDUMS / REVISIONS	

SCALE
0 10 20 30
FEET

SR1 /I95 INTERCHANGE

CONTRACT	BRIDGE NO.	X
28-090-03	DESIGNED BY:	
COUNTY	CHECKED BY:	
NEW CASTLE		

CROSS SECTIONS

SHEET NO.
199
TOTAL SHTS.
286

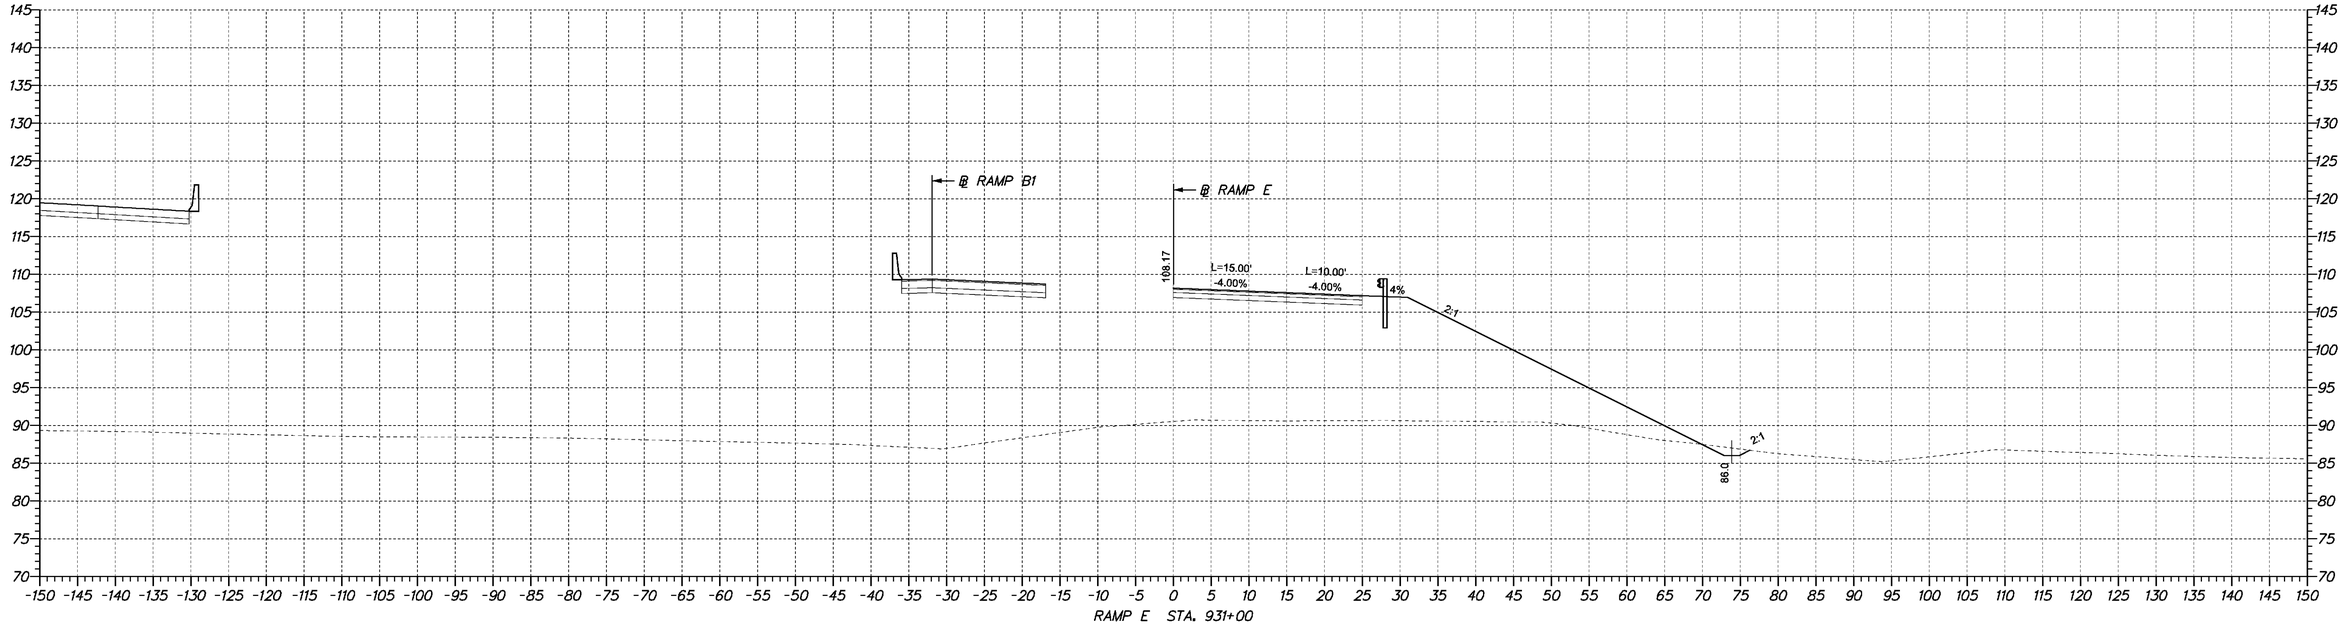

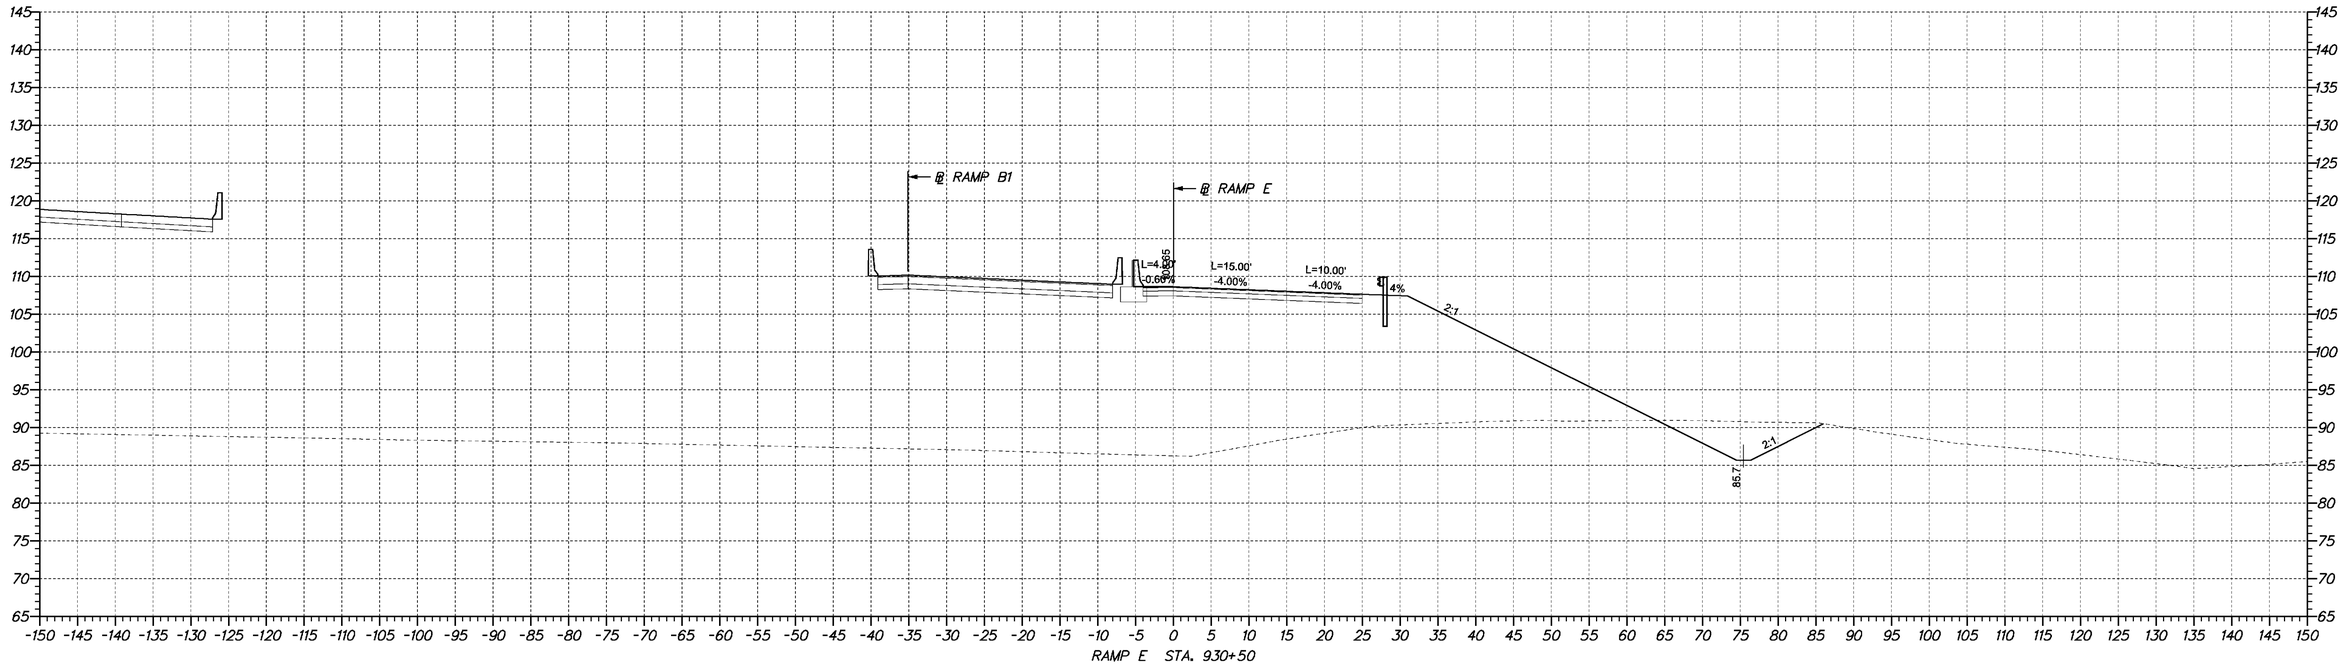

4/23/2009 10:50:45 AM
M:\PROJECTS\2003\0.3059_DELTRNPK\SR1MALL\CADD\2809003\PLANS\CP09_SR1.DGN

DELAWARE DEPARTMENT OF TRANSPORTATION

ADDENDUMS / REVISIONS	

SCALE
0 10 20 30
FEET

SR1 /I95 INTERCHANGE

CONTRACT	28-090-03
COUNTY	NEW CASTLE
BRIDGE NO.	X
DESIGNED BY:	
CHECKED BY:	

CROSS SECTIONS

SHEET NO.	200
TOTAL SHTS.	286

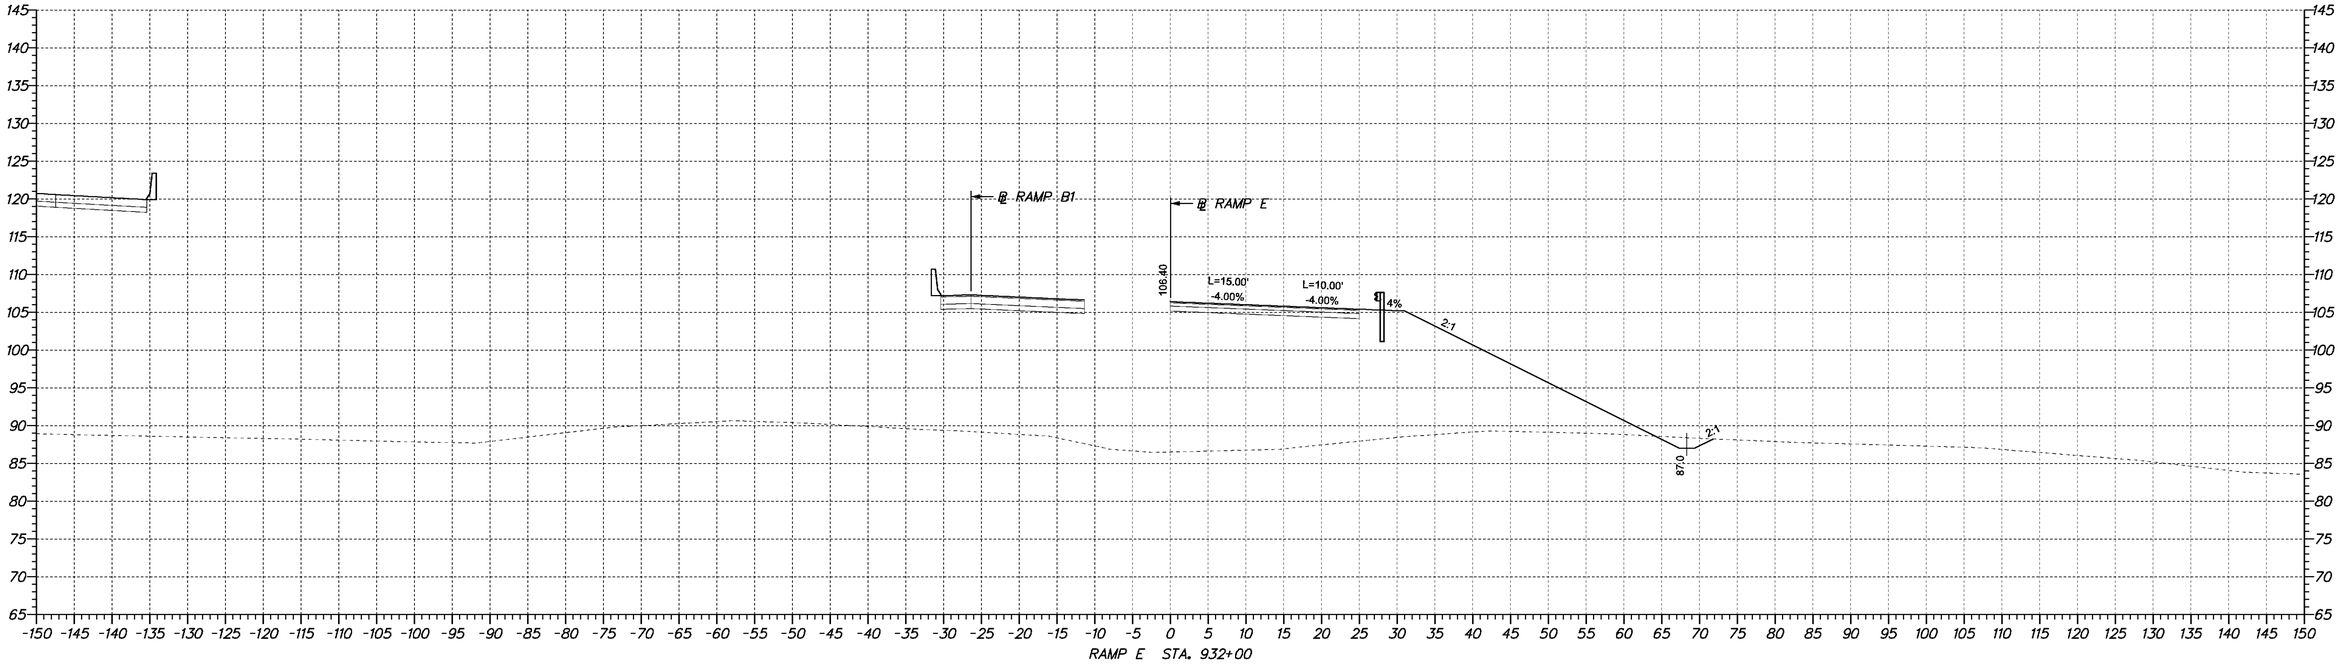

RAMP E STA. 932+00

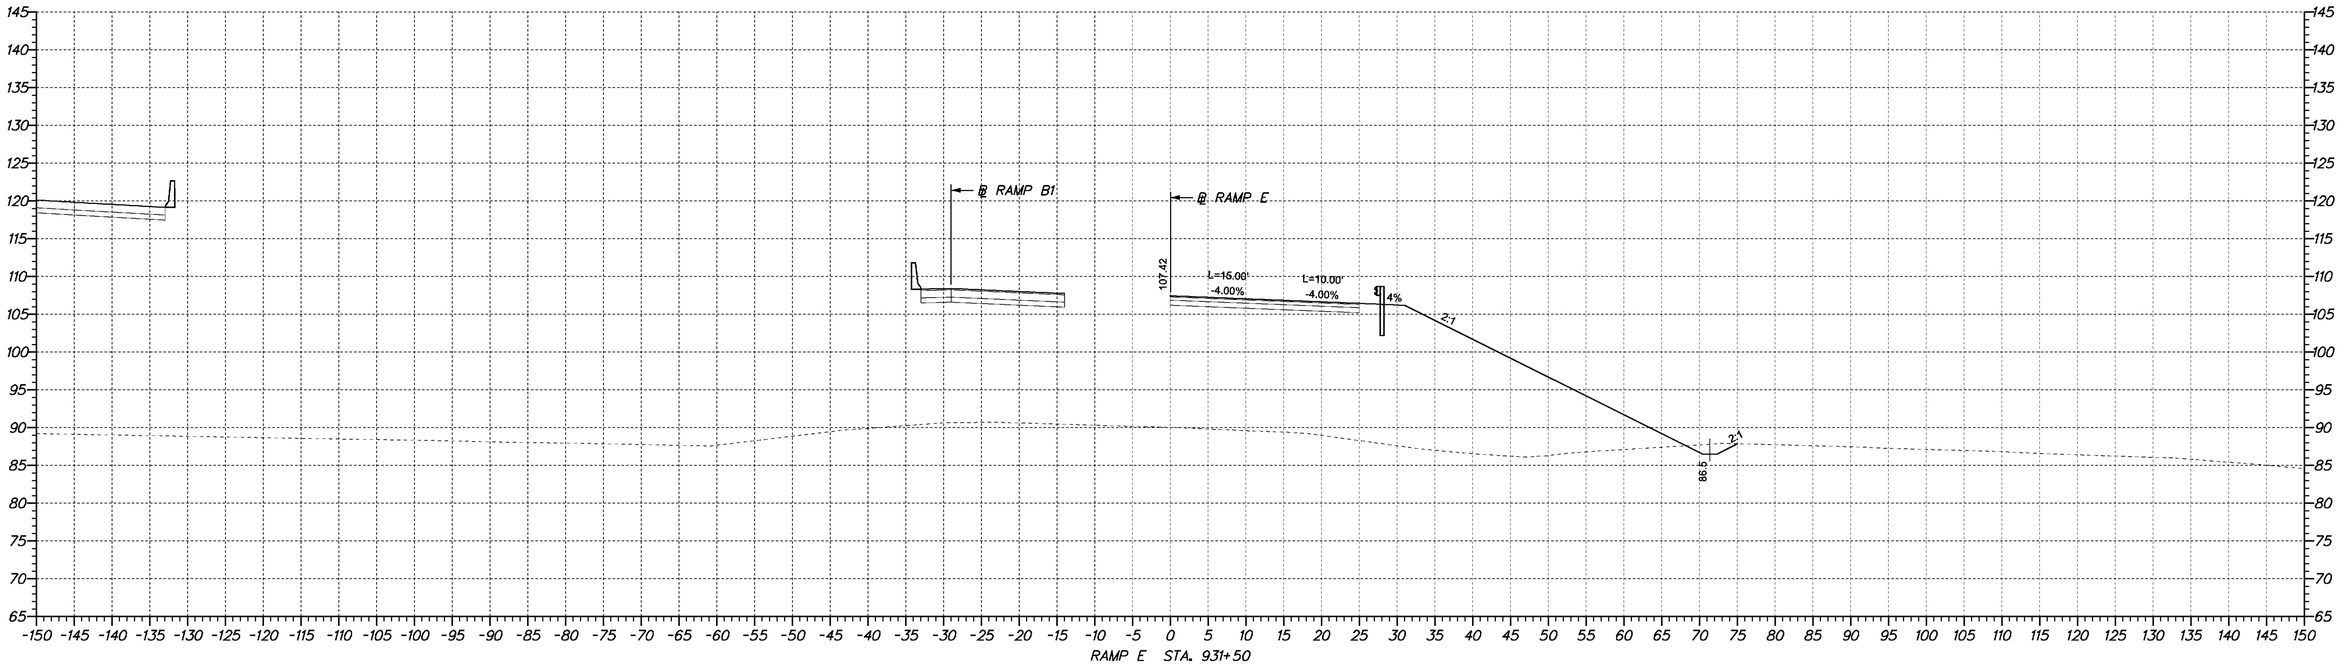

RAMP E STA. 931+50

4/23/2009 10:50:45 AM
M:\PROJECTS\2003\0.3059_DELTRNPK\SR1MALL\CADD\2809003\PLANS\CP09_SR1.DGN

DELAWARE DEPARTMENT OF TRANSPORTATION	ADDENDUMS / REVISIONS	SCALE 0 10 20 30 FEET	**SR1 /I95 INTERCHANGE**	CONTRACT 28-090-03	BRIDGE NO. X	**CROSS SECTIONS**
				COUNTY NEW CASTLE	DESIGNED BY:	SHEET NO. 201
					CHECKED BY:	TOTAL SHTS. 286

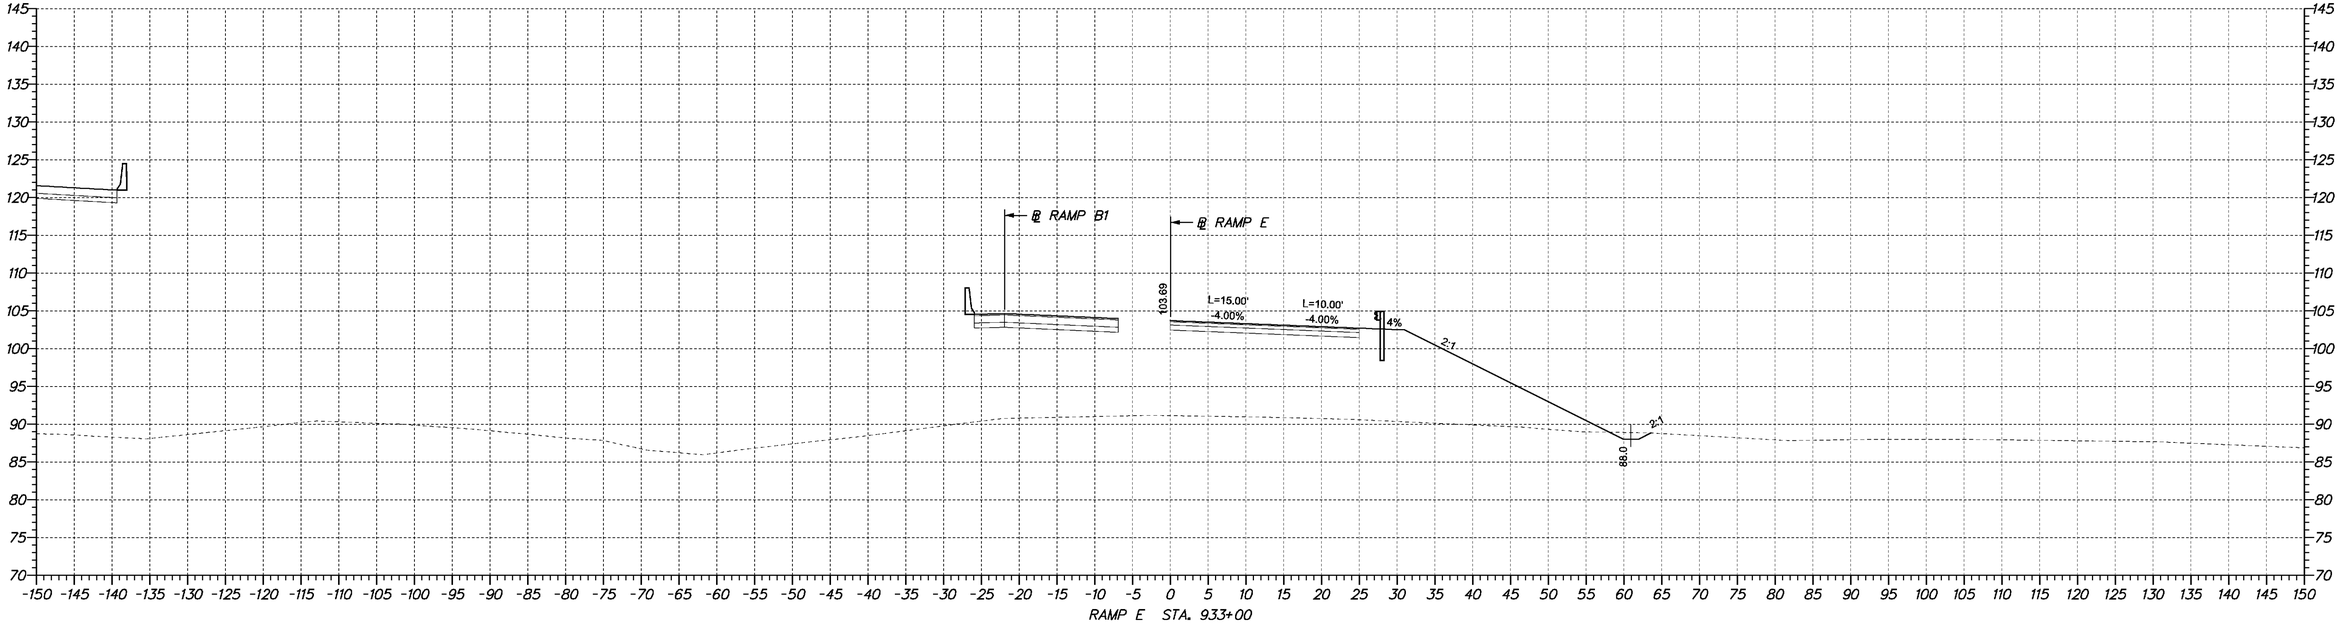

RAMP E STA. 933+00

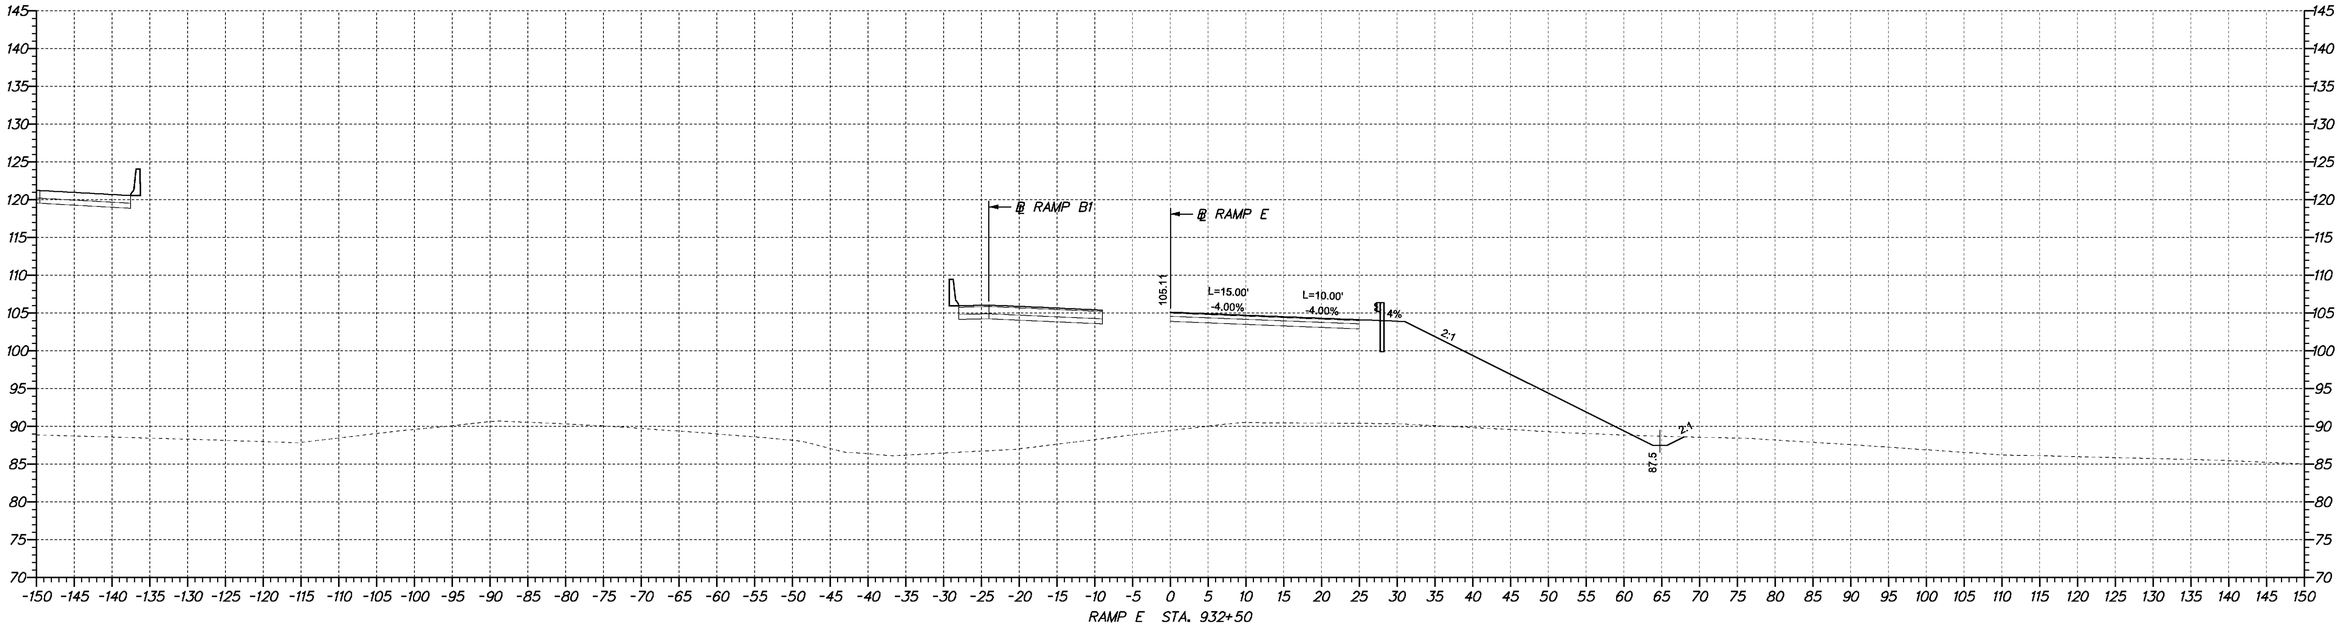

RAMP E STA. 932+50

4/23/2009 10:50:45 AM
M:\PROJECTS\2003\0.3059_DELTRNPK\SR1MALL\CADD\2809003\PLANS\CP09_SR1.DGN

DELAWARE DEPARTMENT OF TRANSPORTATION	ADDENDUMS / REVISIONS	SCALE 0 10 20 30 FEET	**SR1 /I95 INTERCHANGE**	CONTRACT 28-090-03	BRIDGE NO. X	**CROSS SECTIONS**
				COUNTY NEW CASTLE	DESIGNED BY:	SHEET NO. 202
					CHECKED BY:	TOTAL SHTS. 286

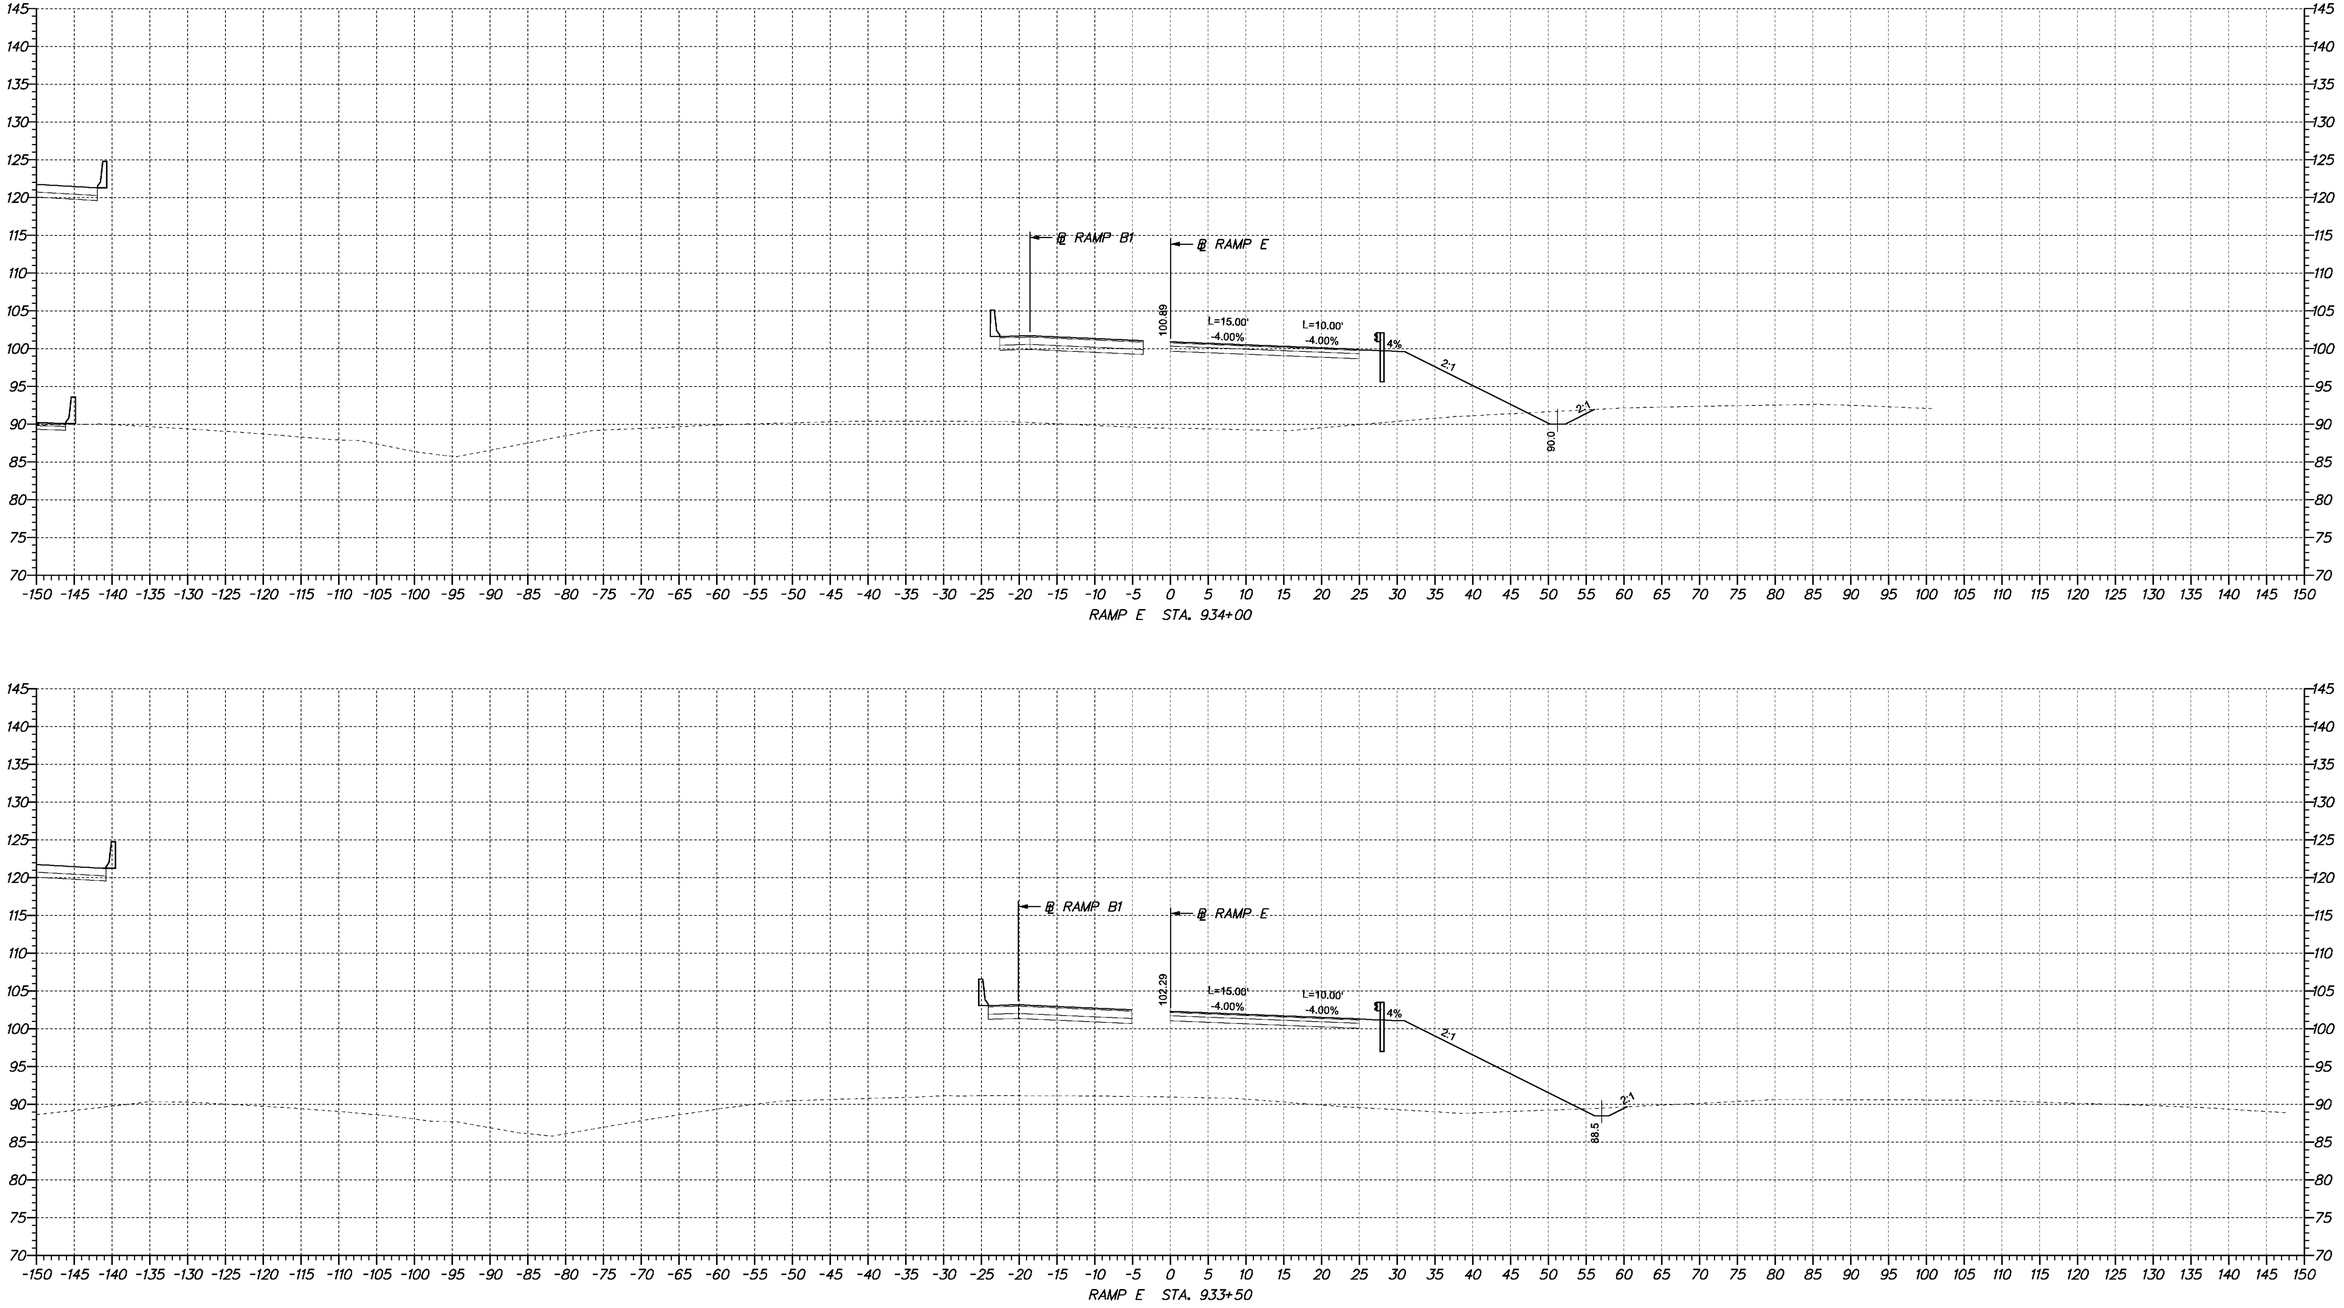

DELAWARE DEPARTMENT OF TRANSPORTATION	ADDENDUMS / REVISIONS	SCALE 0 10 20 30 FEET	**SR1 /I95 INTERCHANGE**	CONTRACT 28-090-03	BRIDGE NO. X	**CROSS SECTIONS**
				COUNTY NEW CASTLE	DESIGNED BY:	SHEET NO. 203
					CHECKED BY:	TOTAL SHTS. 286

4/23/2009 10:50:45 AM
M:\PROJECTS\2003\0.3059_DELTRNPK\SR1MALL\CADD\2809003\PLANS\CP09_SR.DGN

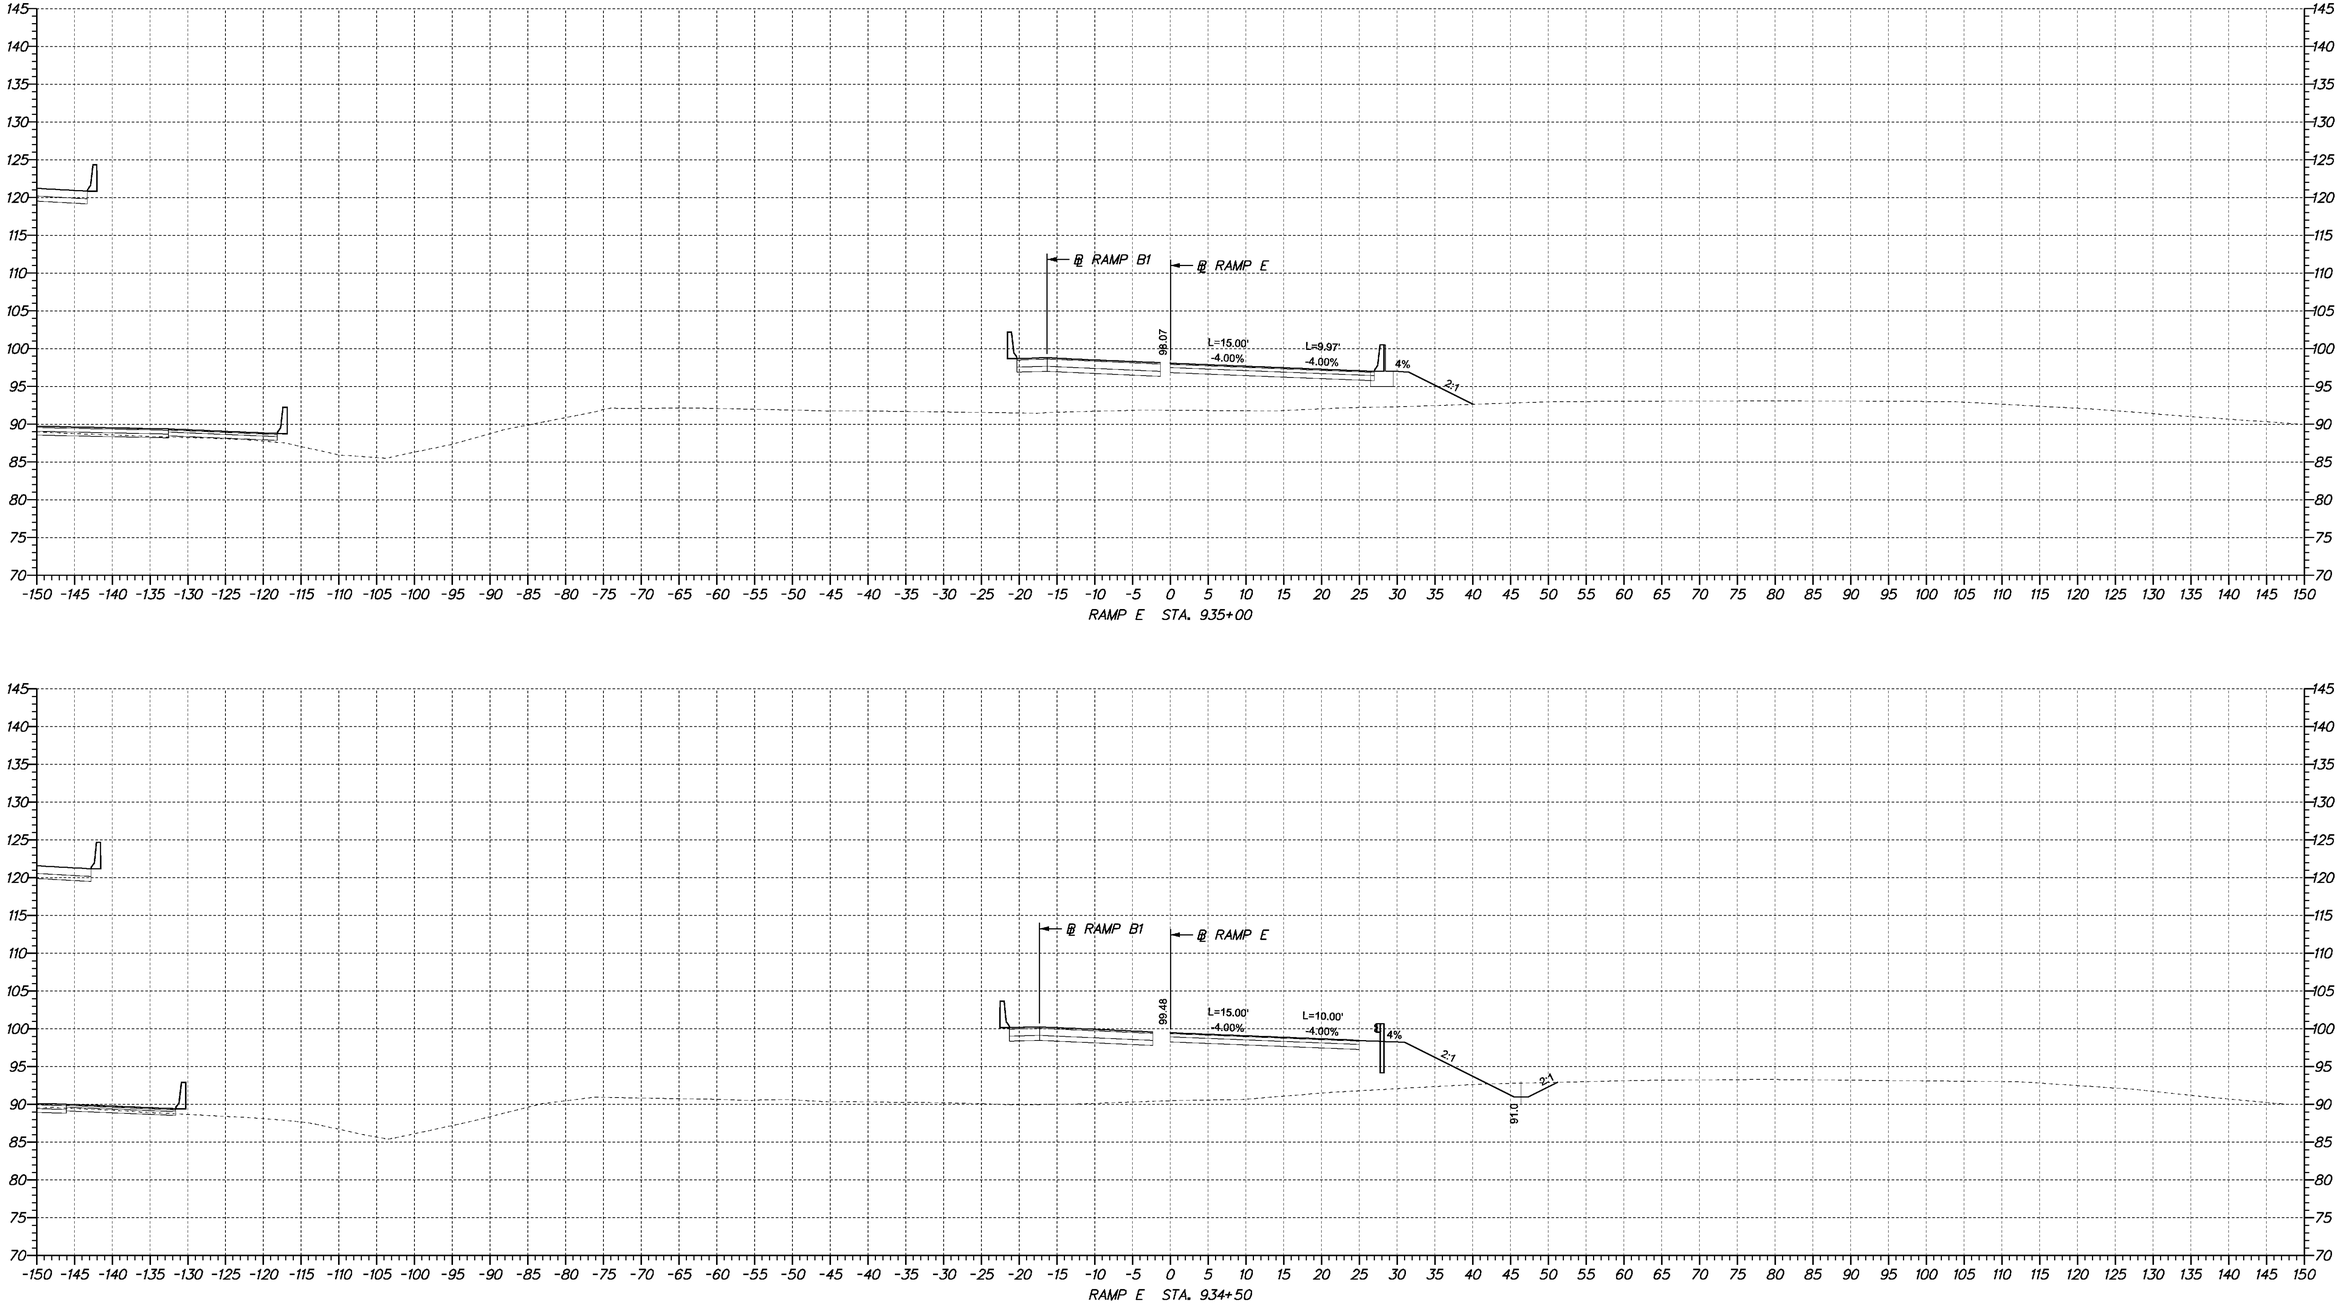

4/23/2009 10:50:45 AM
M:\PROJECTS\2003\0.3059_DELTRNPK\SR1MALL\CADD\2809003\PLANS\CP09_SR1.DGN

DELAWARE DEPARTMENT OF TRANSPORTATION	ADDENDUMS / REVISIONS	SCALE 0 10 20 30 FEET	**SR1 /I95 INTERCHANGE**	CONTRACT 28-090-03	BRIDGE NO. X	**CROSS SECTIONS**
				COUNTY NEW CASTLE	DESIGNED BY:	SHEET NO. 204
					CHECKED BY:	TOTAL SHTS. 286

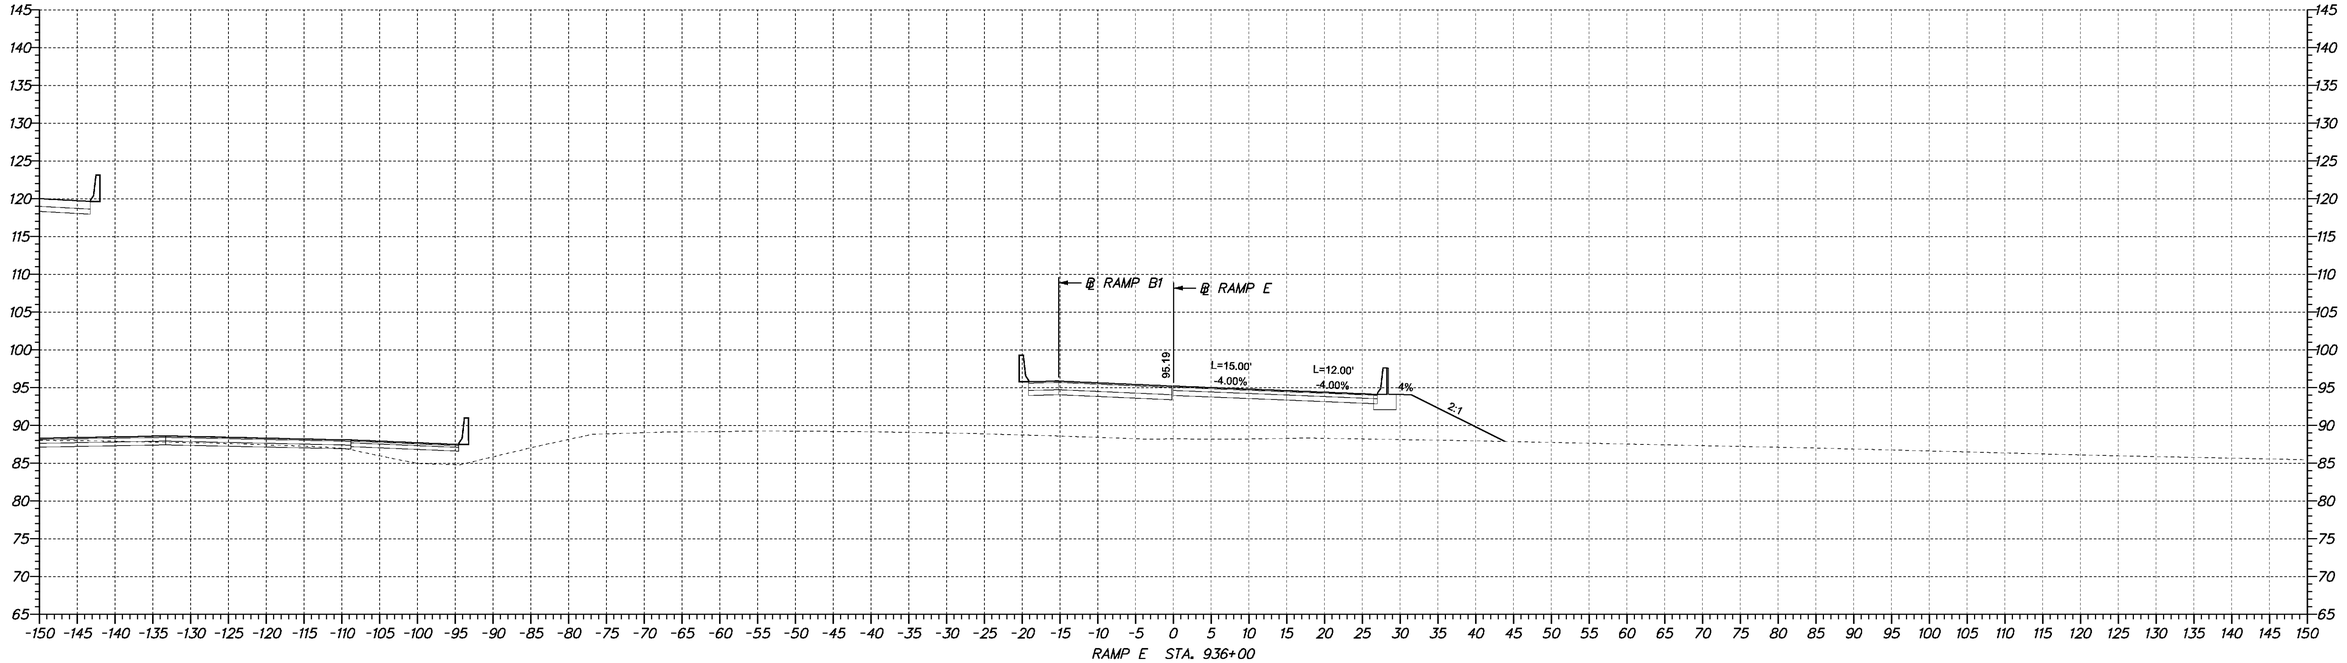

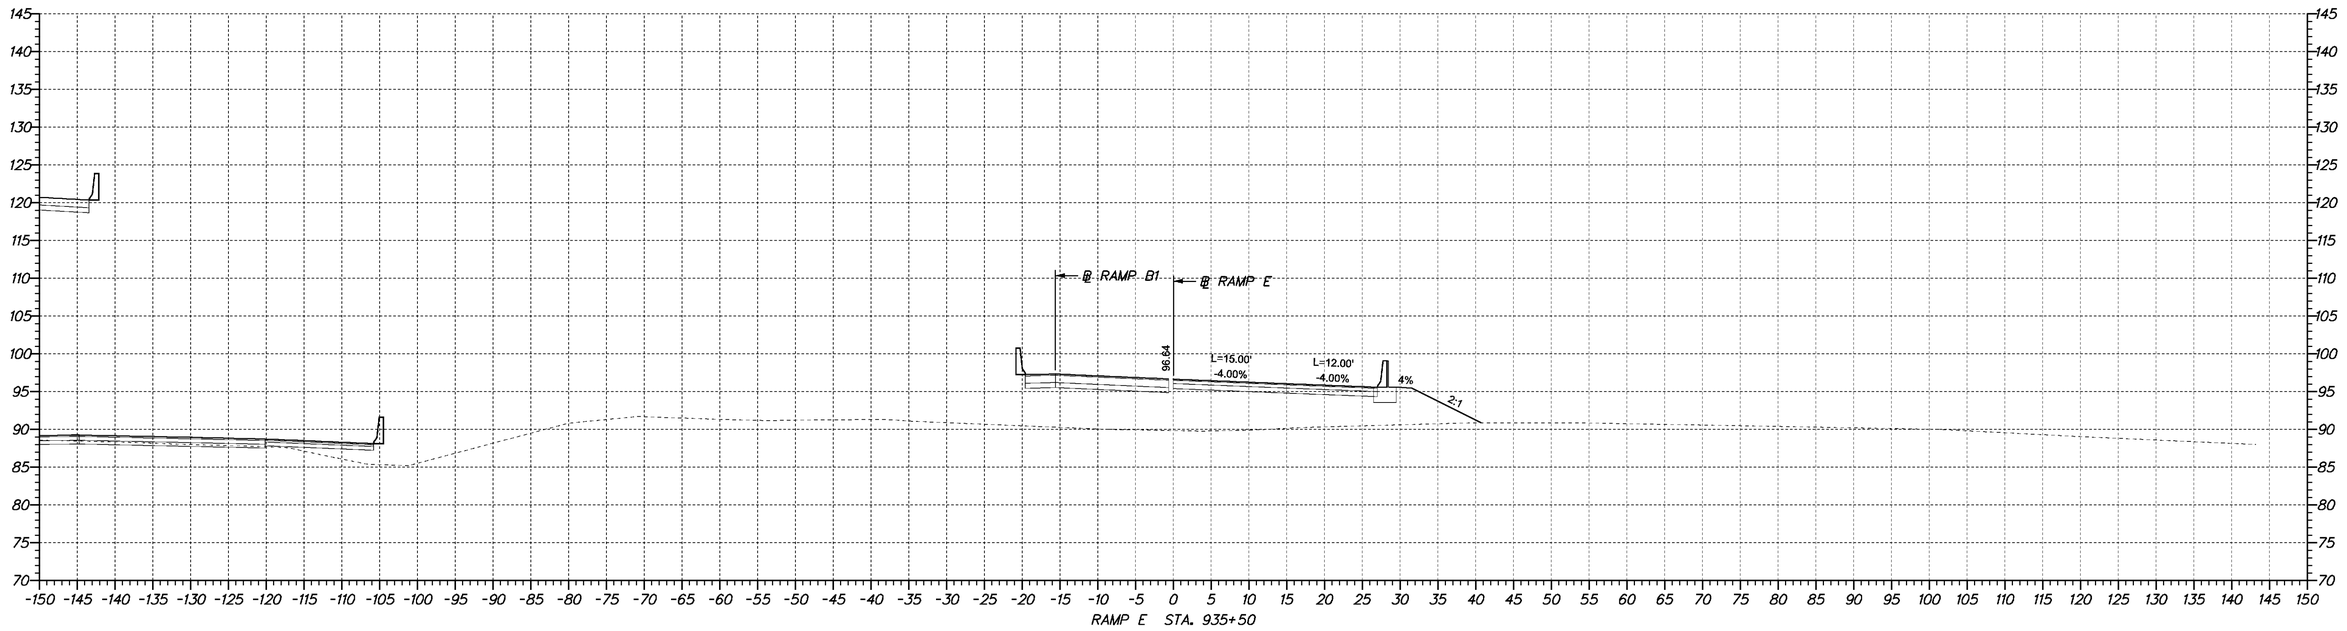

4/23/2009 10:50:45 AM
M:\PROJECTS\2003\0.3059_DELTRNPK\SR1MALL\CADD\2809003\PLANS\CP09_SR1.DGN

DELAWARE DEPARTMENT OF TRANSPORTATION	ADDENDUMS / REVISIONS	SCALE 0 10 20 30 FEET	**SR1 /I95 INTERCHANGE**	CONTRACT 28-090-03	BRIDGE NO. X	**CROSS SECTIONS**	SHEET NO. 205
				COUNTY NEW CASTLE	DESIGNED BY:		TOTAL SHTS. 286
					CHECKED BY:		

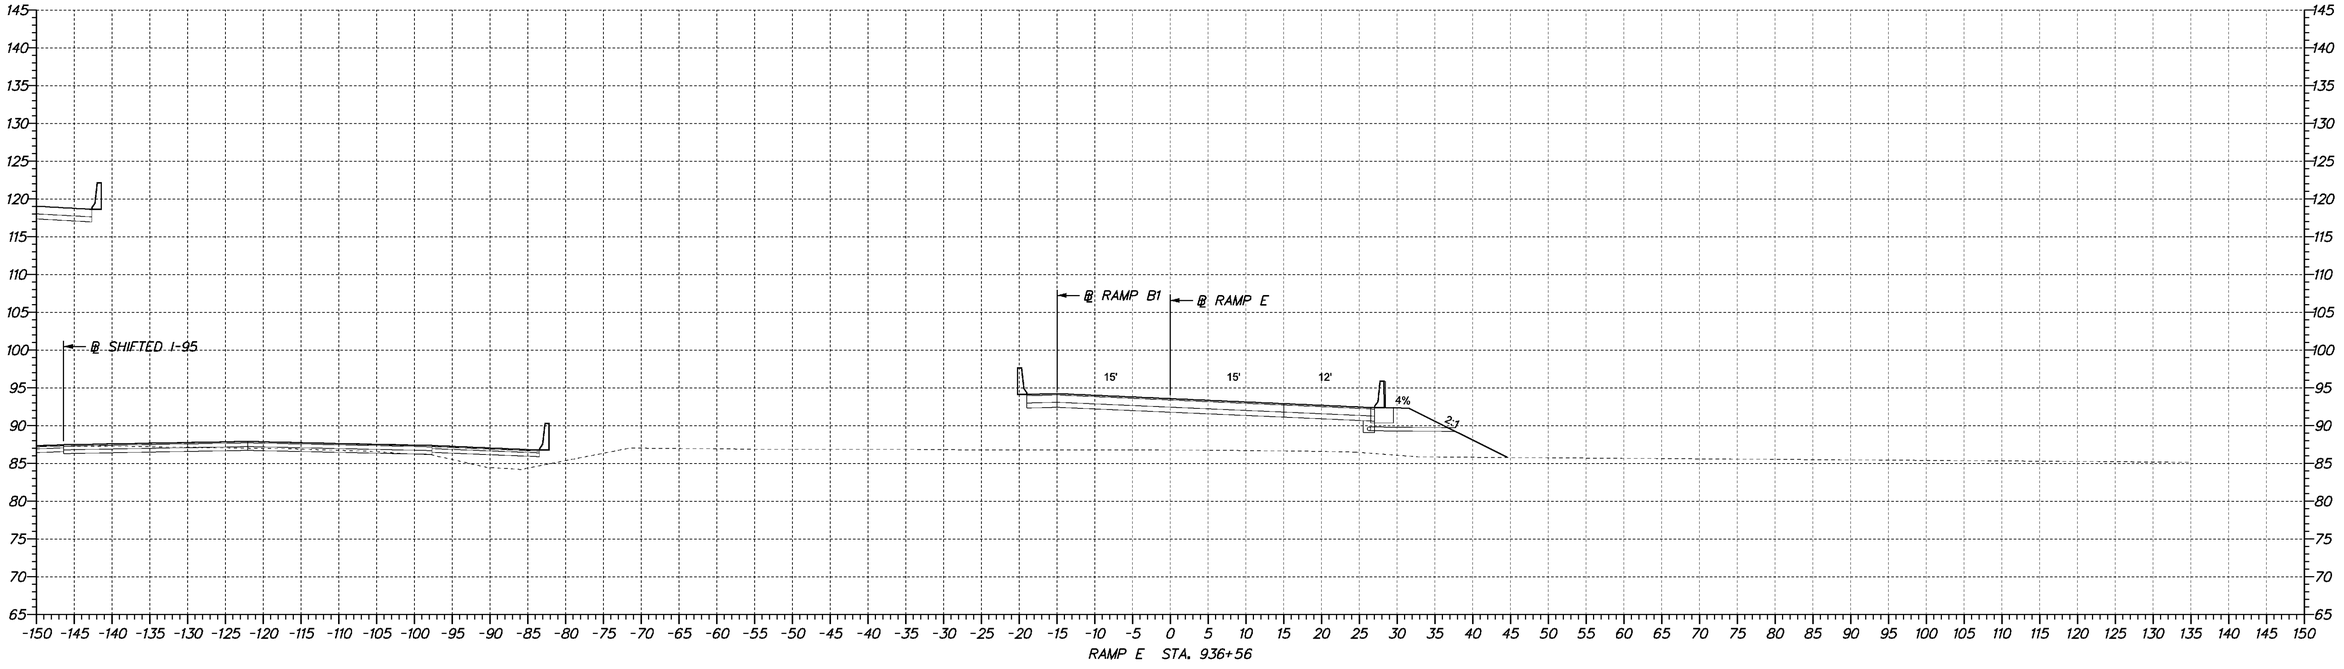

RAMP E STA. 936+56

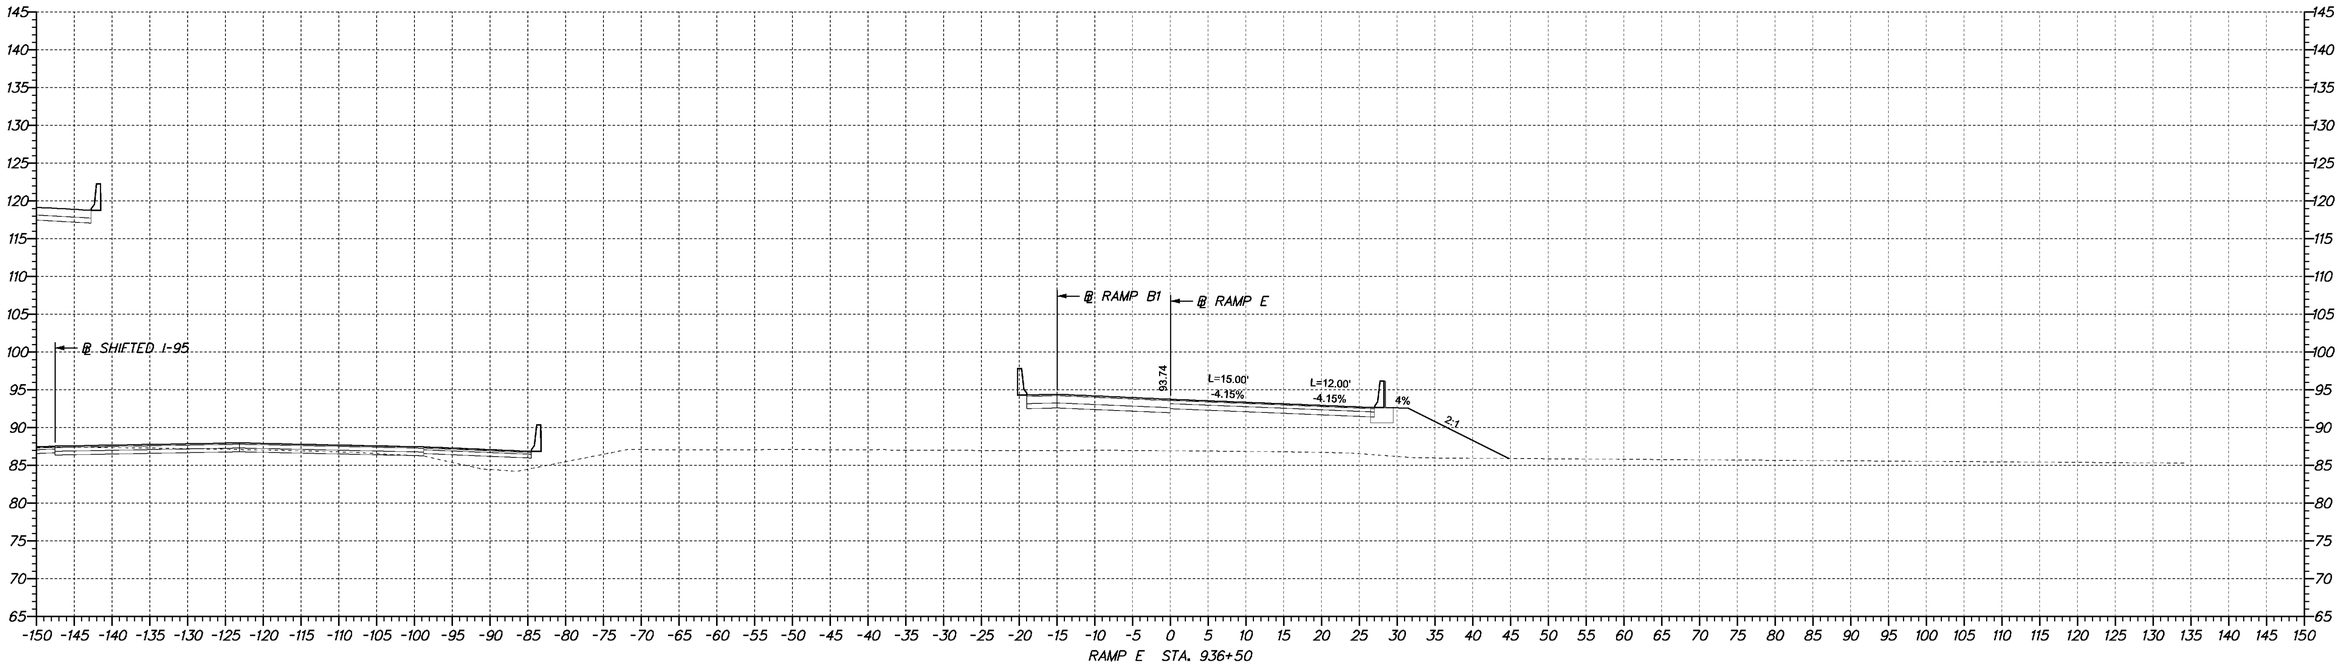

RAMP E STA. 936+50

4/23/2009 10:50:45 AM
M:\PROJECTS\2003\0.3059_DELTRNPK\SR1MALL\CADD\2809003\PLANS\CP09_SR.DGN

DELAWARE DEPARTMENT OF TRANSPORTATION

ADDENDUMS / REVISIONS	

SCALE
0 10 20 30
FEET

SR1 /I95 INTERCHANGE

CONTRACT	BRIDGE NO.	X
28-090-03	DESIGNED BY:	
COUNTY	CHECKED BY:	
NEW CASTLE		

CROSS SECTIONS

SHEET NO.
206
TOTAL SHTS.
286

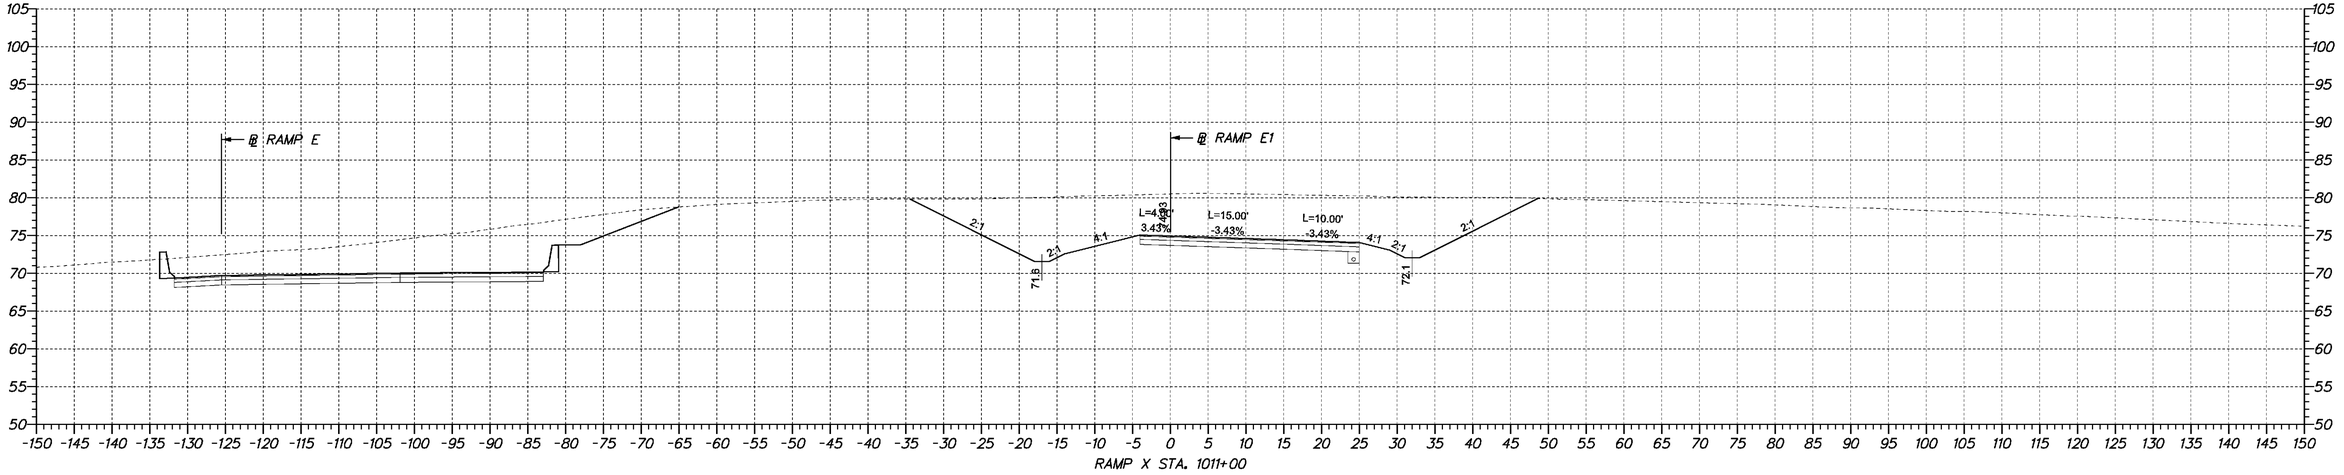

RAMP X STA. 1011+00

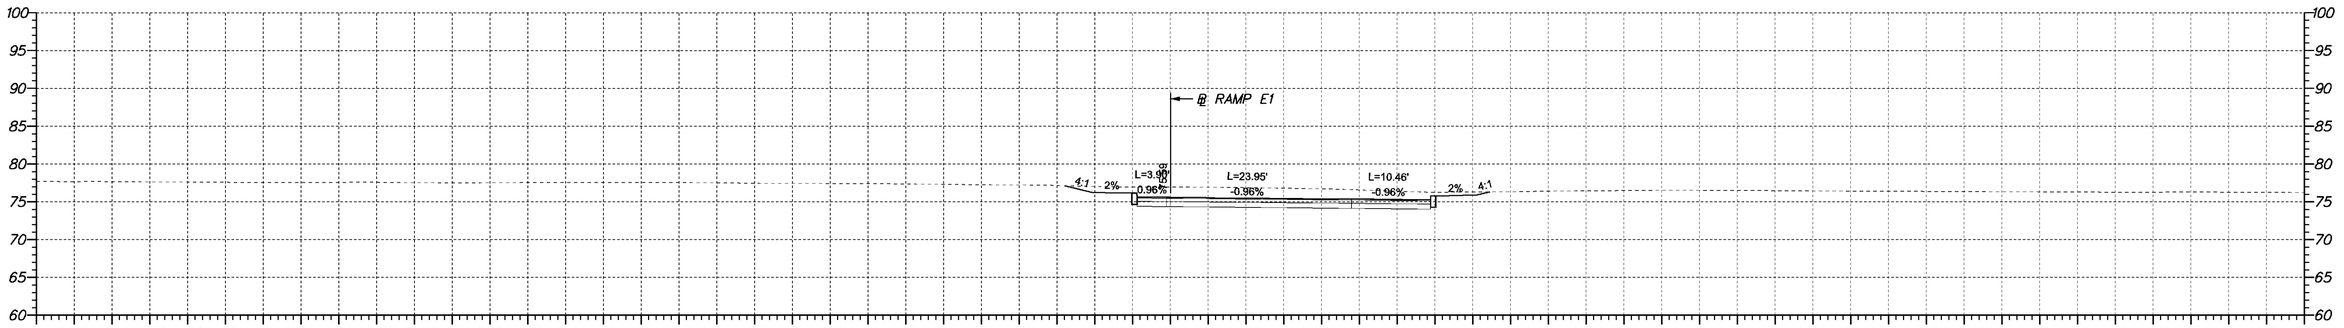

RAMP X STA. 1010+50

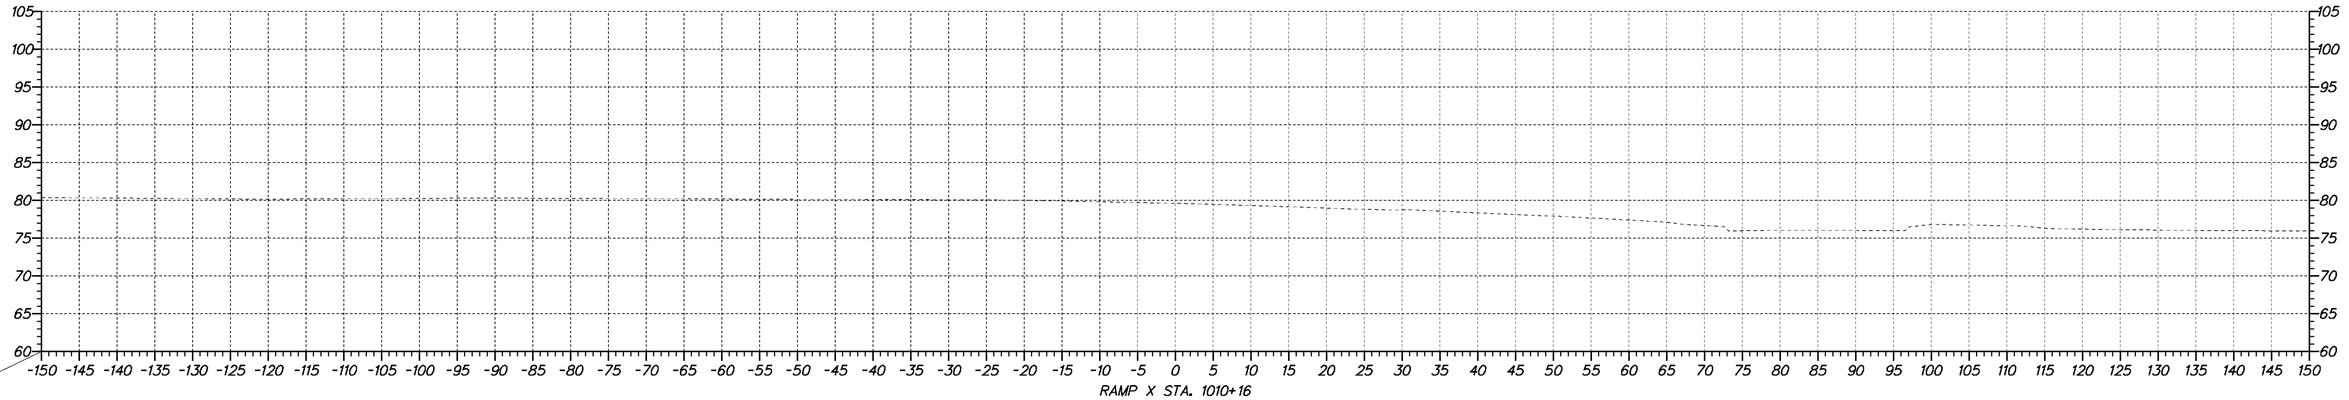

RAMP X STA. 1010+16

4/23/2009 10:50:45 AM
M:\PROJECTS\2003\03059_DELTRNPK\SRMALL\CADD\2809003\PLANS\CP09_SR1.DGN

DELAWARE DEPARTMENT OF TRANSPORTATION	ADDENDUMS / REVISIONS	SCALE 0 10 20 30 FEET	SR1 /I95 INTERCHANGE	CONTRACT 28-090-03	BRIDGE NO. X	CROSS SECTIONS	SHEET NO. 207
				COUNTY NEW CASTLE	DESIGNED BY:		TOTAL SHTS. 286
					CHECKED BY:		

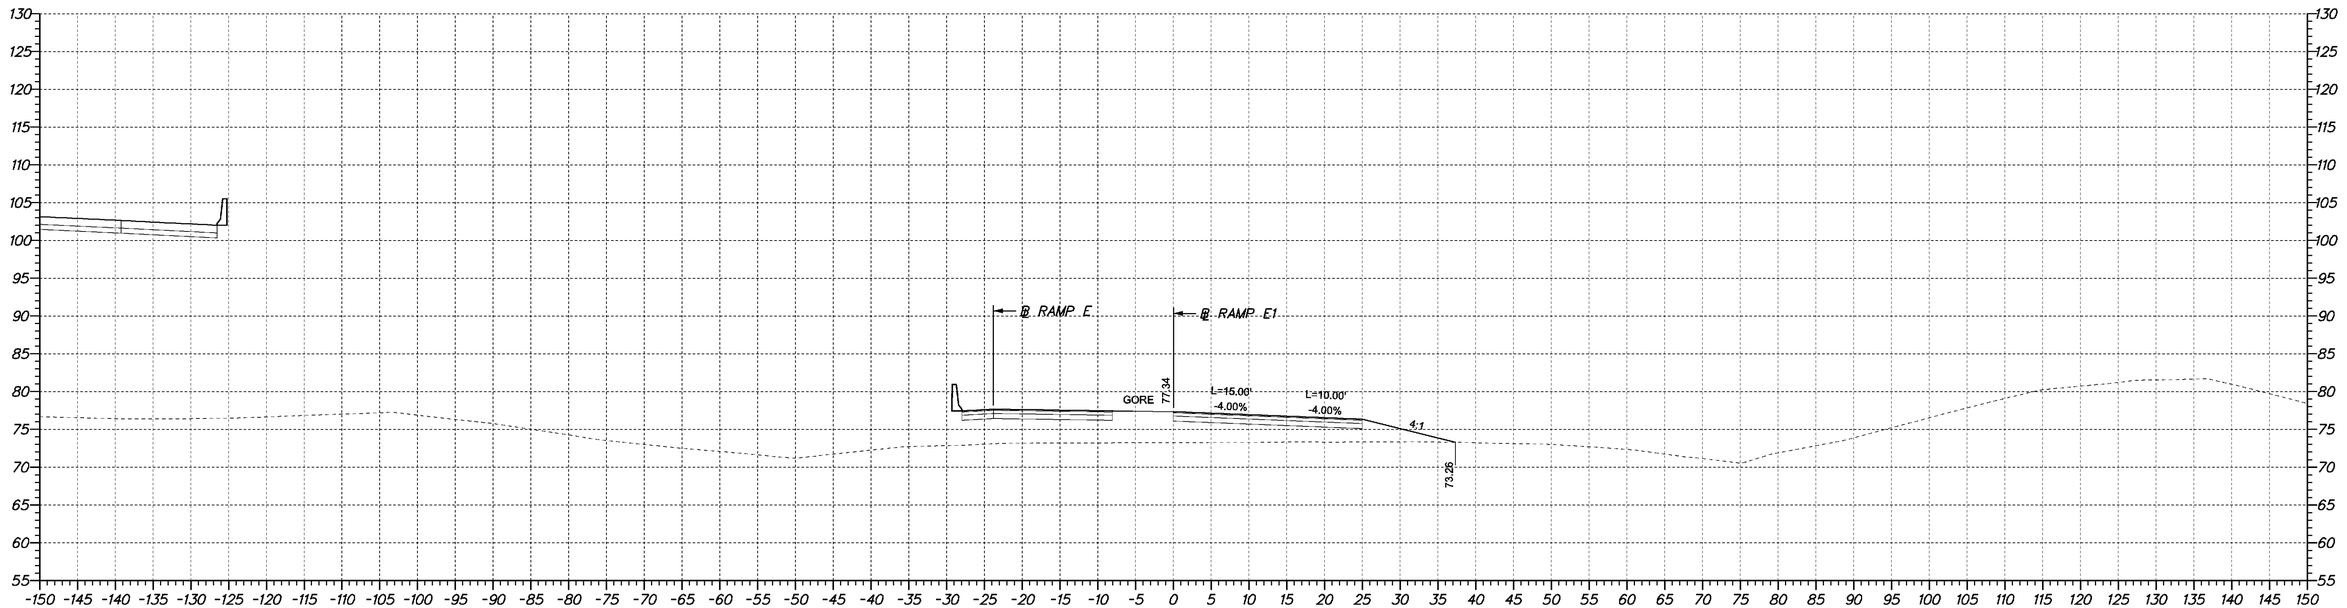

RAMP X STA. 1012+00

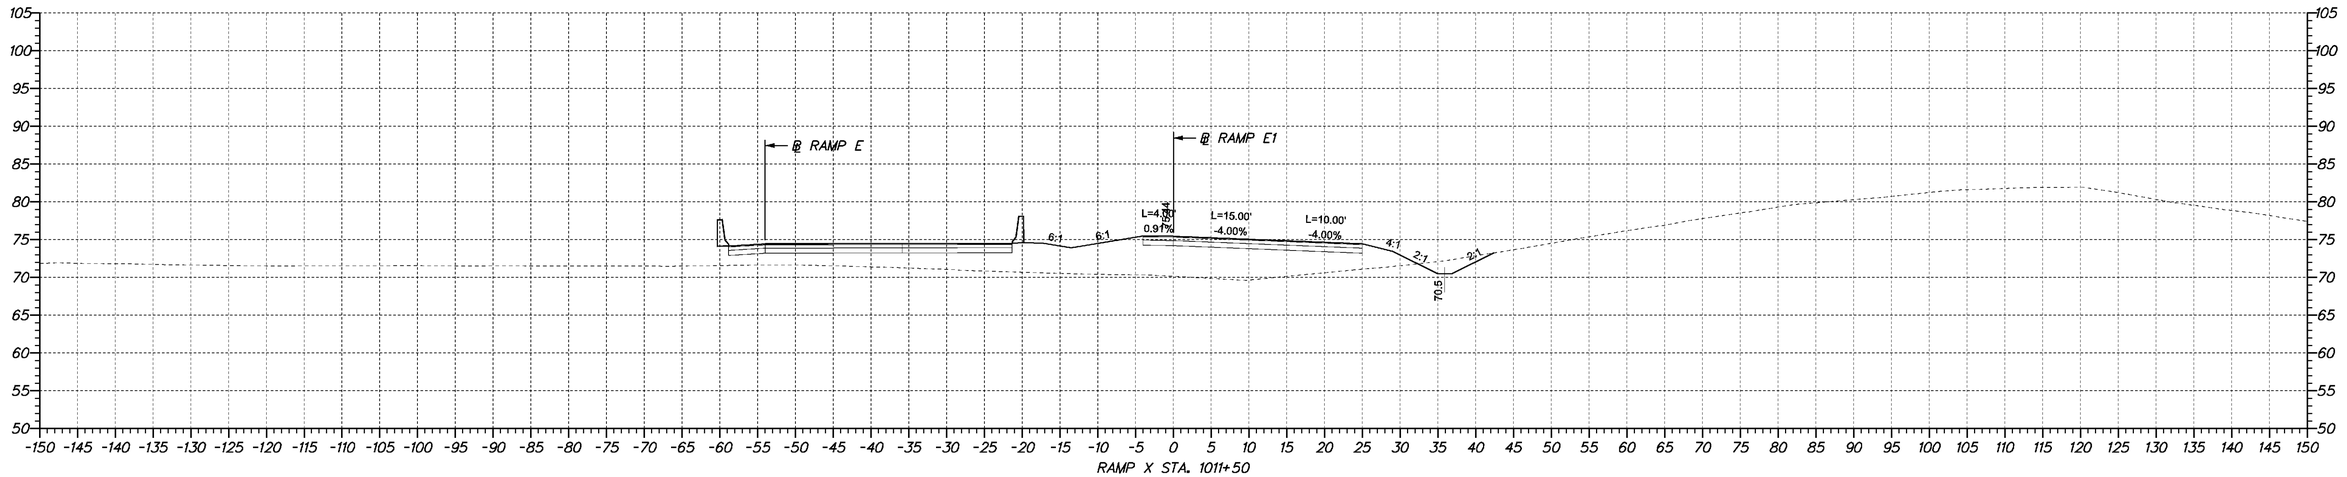

RAMP X STA. 1011+50

DELAWARE DEPARTMENT OF TRANSPORTATION	ADDENDUMS / REVISIONS	SCALE 0 10 20 30 FEET	**SR1 /I95 INTERCHANGE**	CONTRACT 28-090-03	BRIDGE NO. X	**CROSS SECTIONS**
				COUNTY NEW CASTLE	DESIGNED BY:	SHEET NO. 208
					CHECKED BY:	TOTAL SHTS. 286

4/23/2009 10:50:45 AM
M:\PROJECTS\2003\03059_DELTRNPK\SRIMALL\CADD\2809003\PLANS\CP09_SR1.DGN

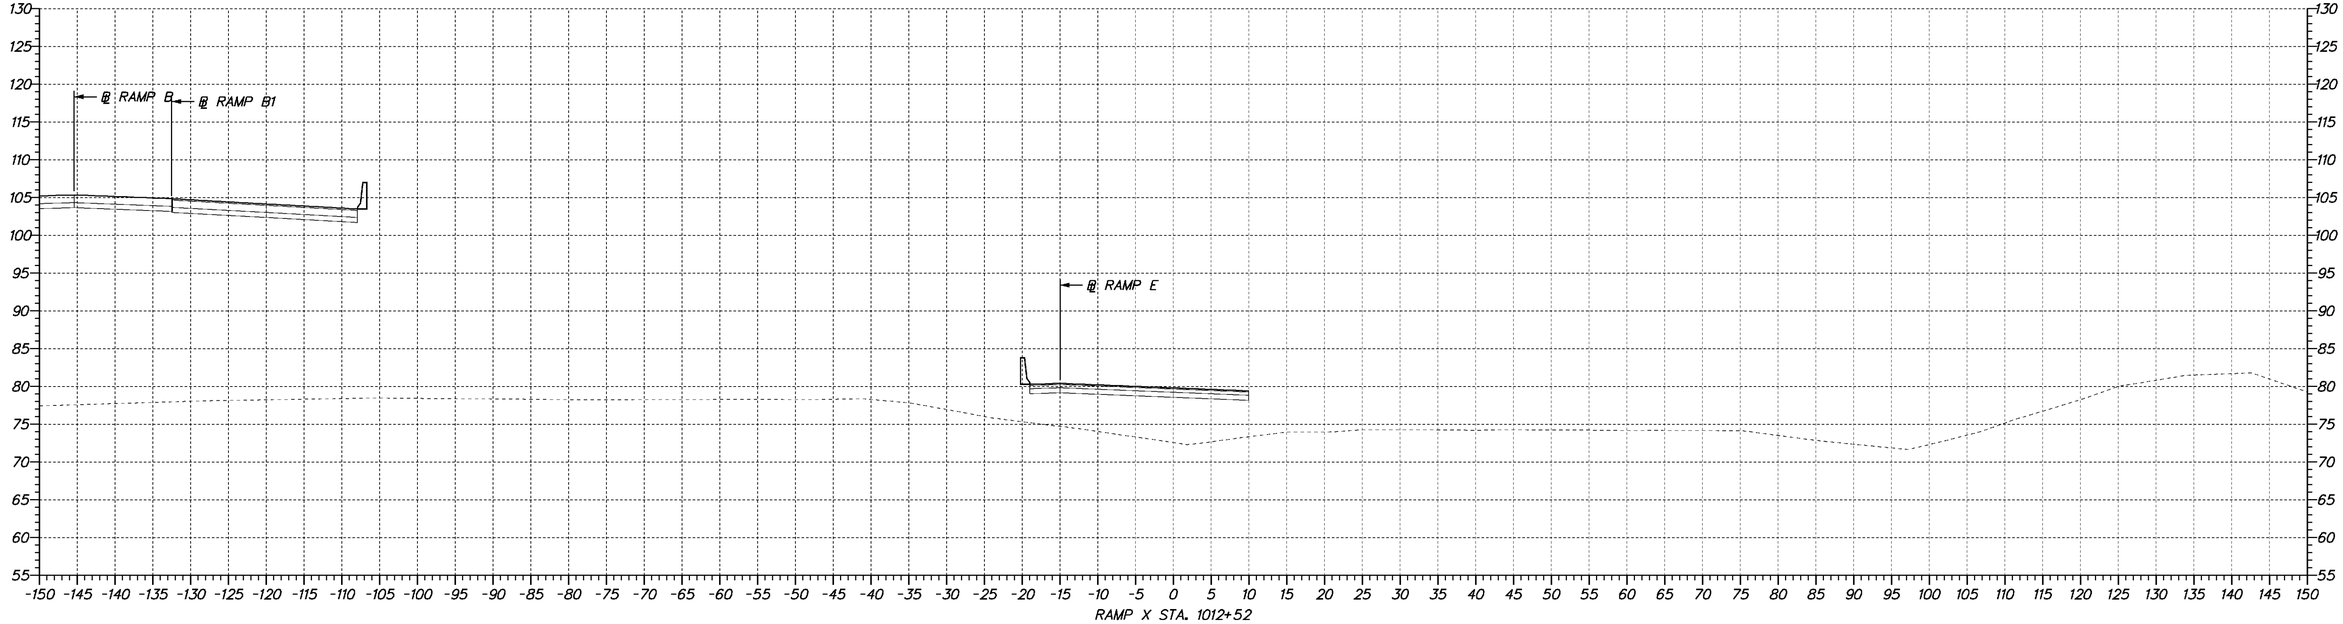

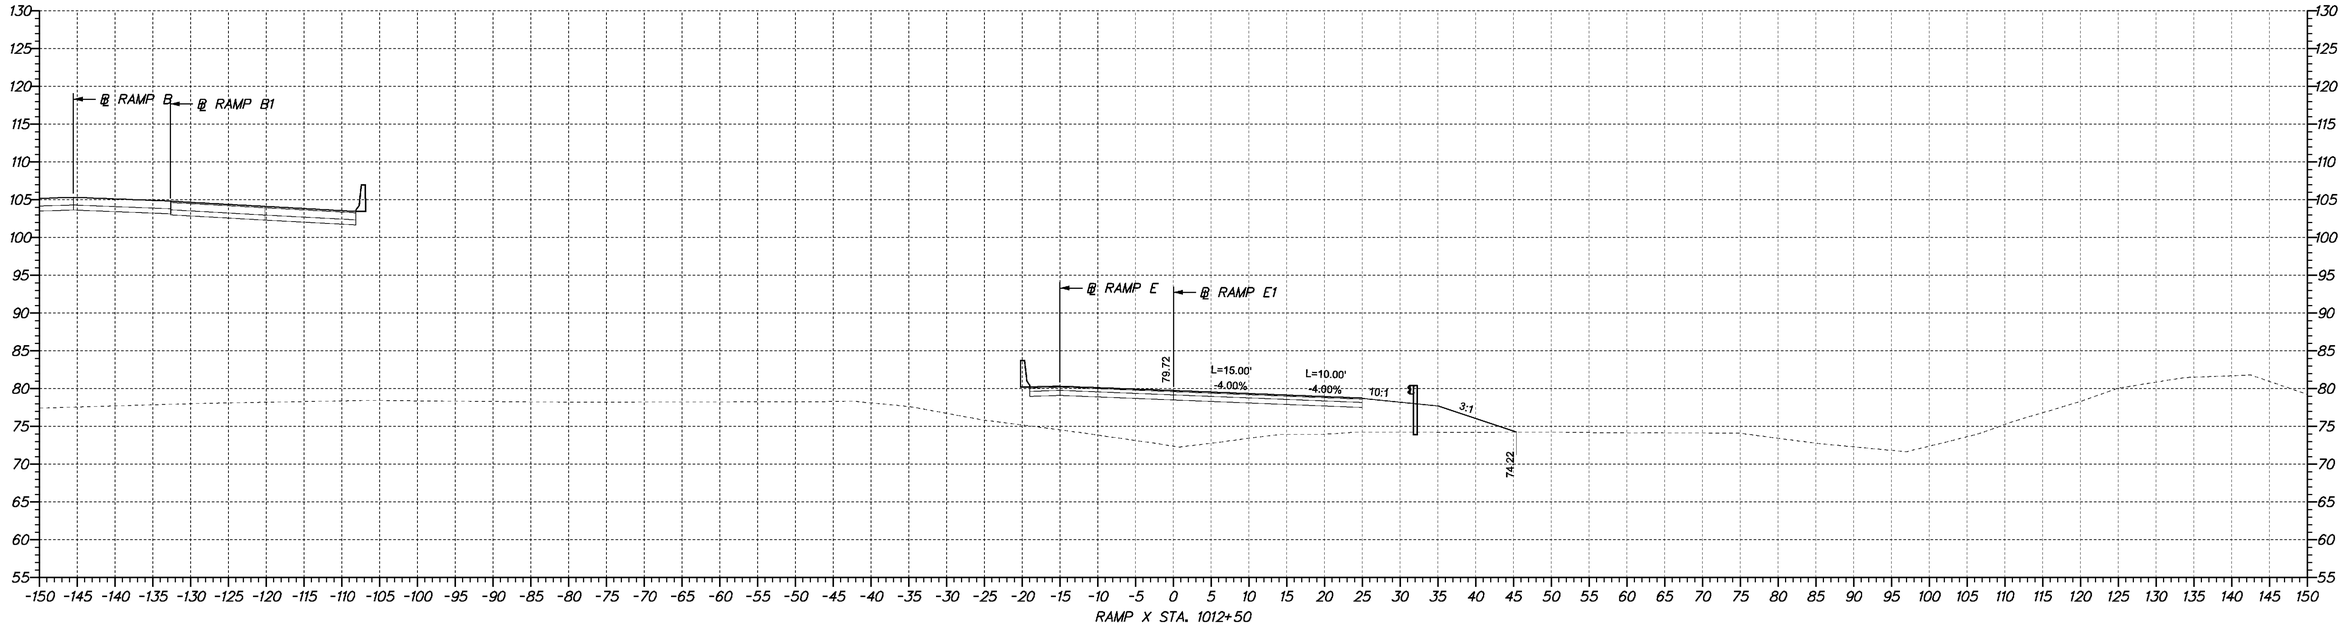

4/23/2009 10:50:45 AM
M:\PROJECTS\2003\0.3059_DELTRNPK\SR1MALL\CADD\2809003\PLANS\CP09_SR.DGN

DELAWARE DEPARTMENT OF TRANSPORTATION	ADDENDUMS / REVISIONS	SCALE 0 10 20 30 FEET	**SR1 /I95 INTERCHANGE**	CONTRACT 28-090-03	BRIDGE NO. X	**CROSS SECTIONS**
				COUNTY NEW CASTLE	DESIGNED BY:	SHEET NO. 209
					CHECKED BY:	TOTAL SHTS. 286

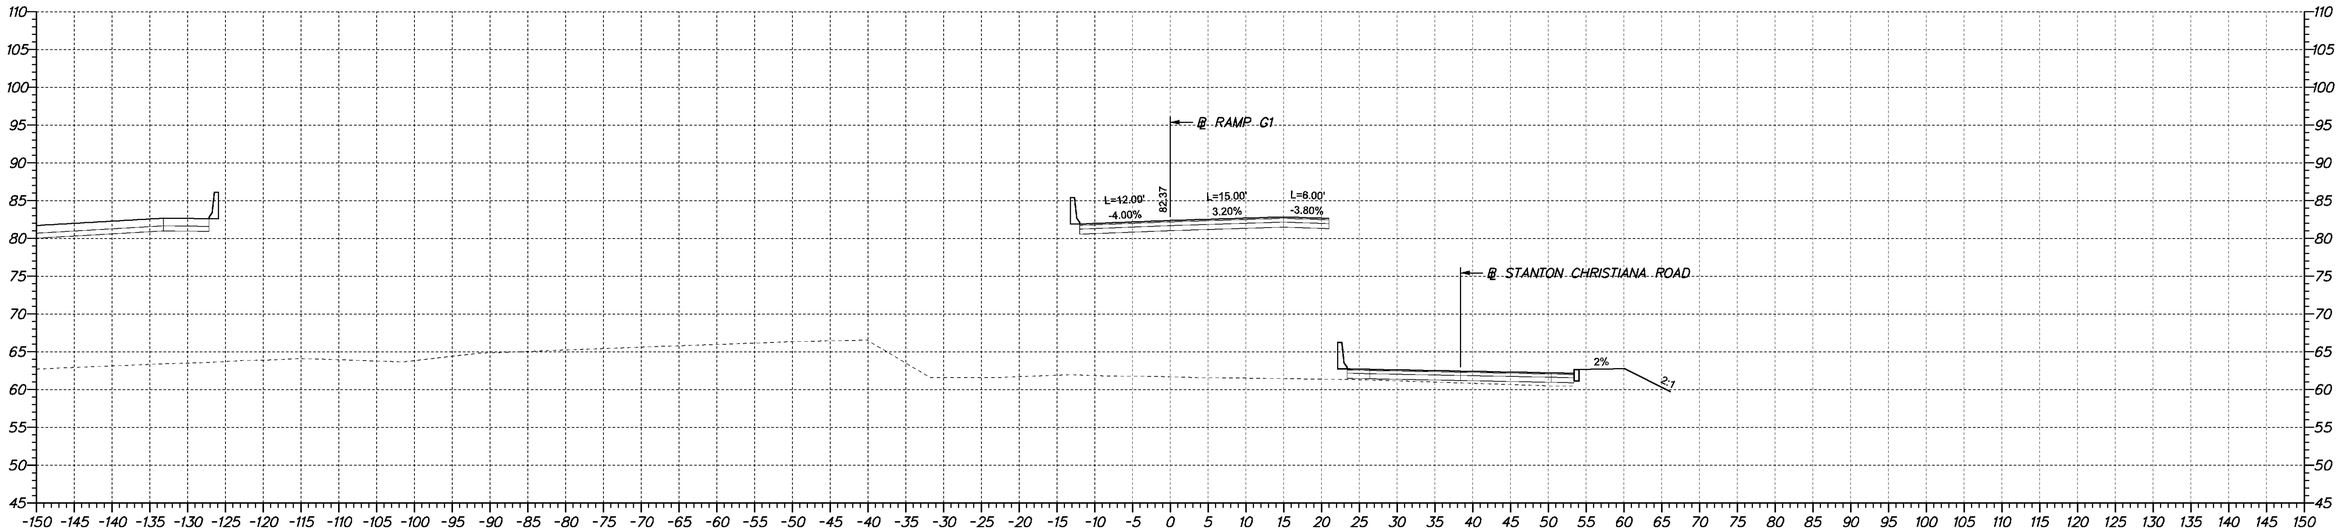

RAMP G1 STA. 1321+50

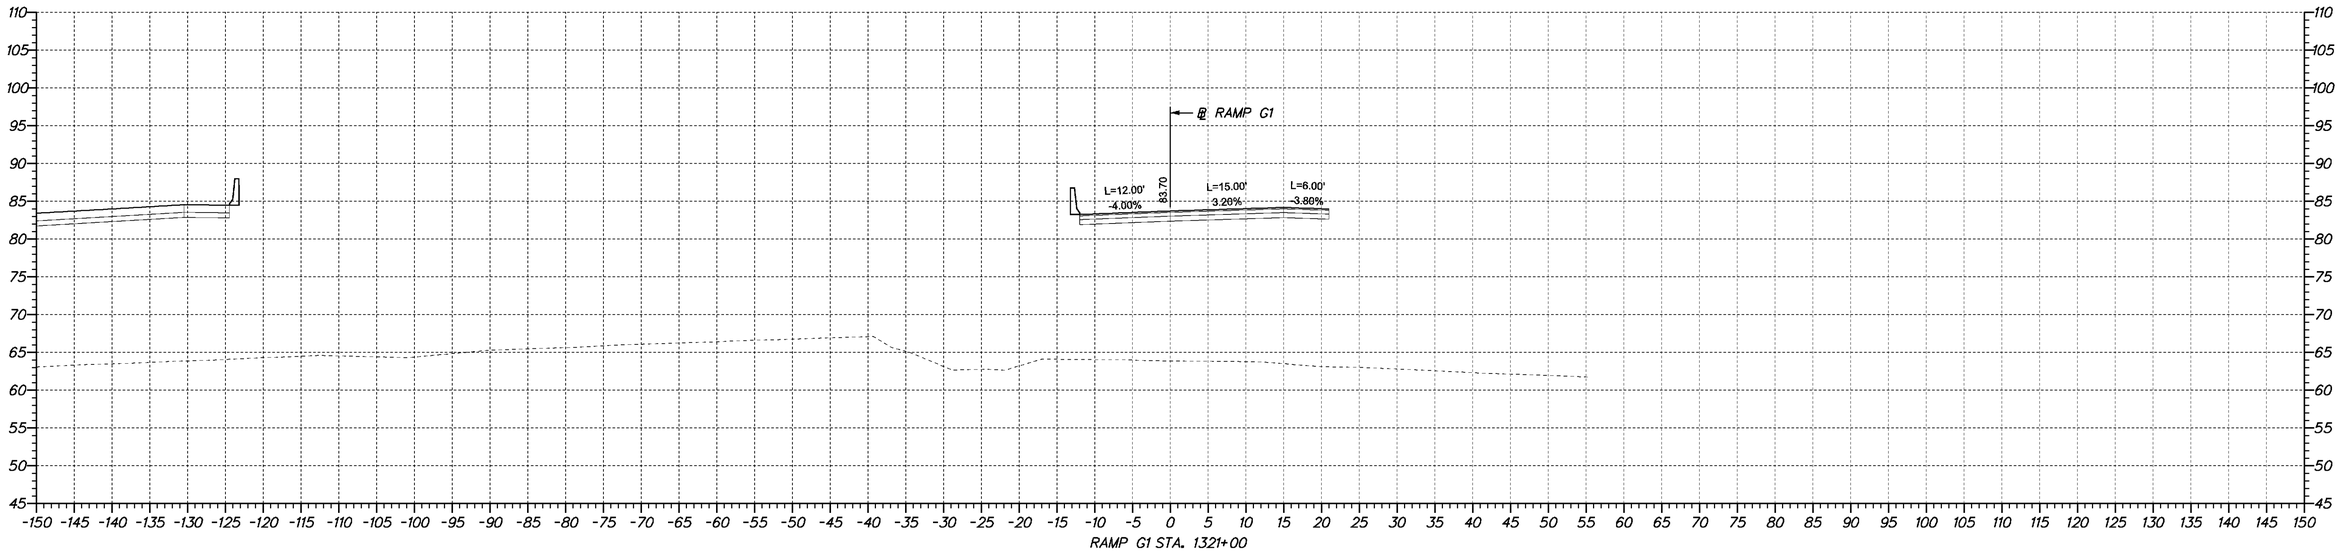

RAMP G1 STA. 1321+00

DELAWARE DEPARTMENT OF TRANSPORTATION	ADDENDUMS / REVISIONS	SCALE 0 10 20 30 FEET	**SR1 /I95 INTERCHANGE**	CONTRACT 28-090-03	BRIDGE NO. X	**CROSS SECTIONS**	SHEET NO.
				COUNTY NEW CASTLE	DESIGNED BY:		TOTAL SHTS. 286
					CHECKED BY:		

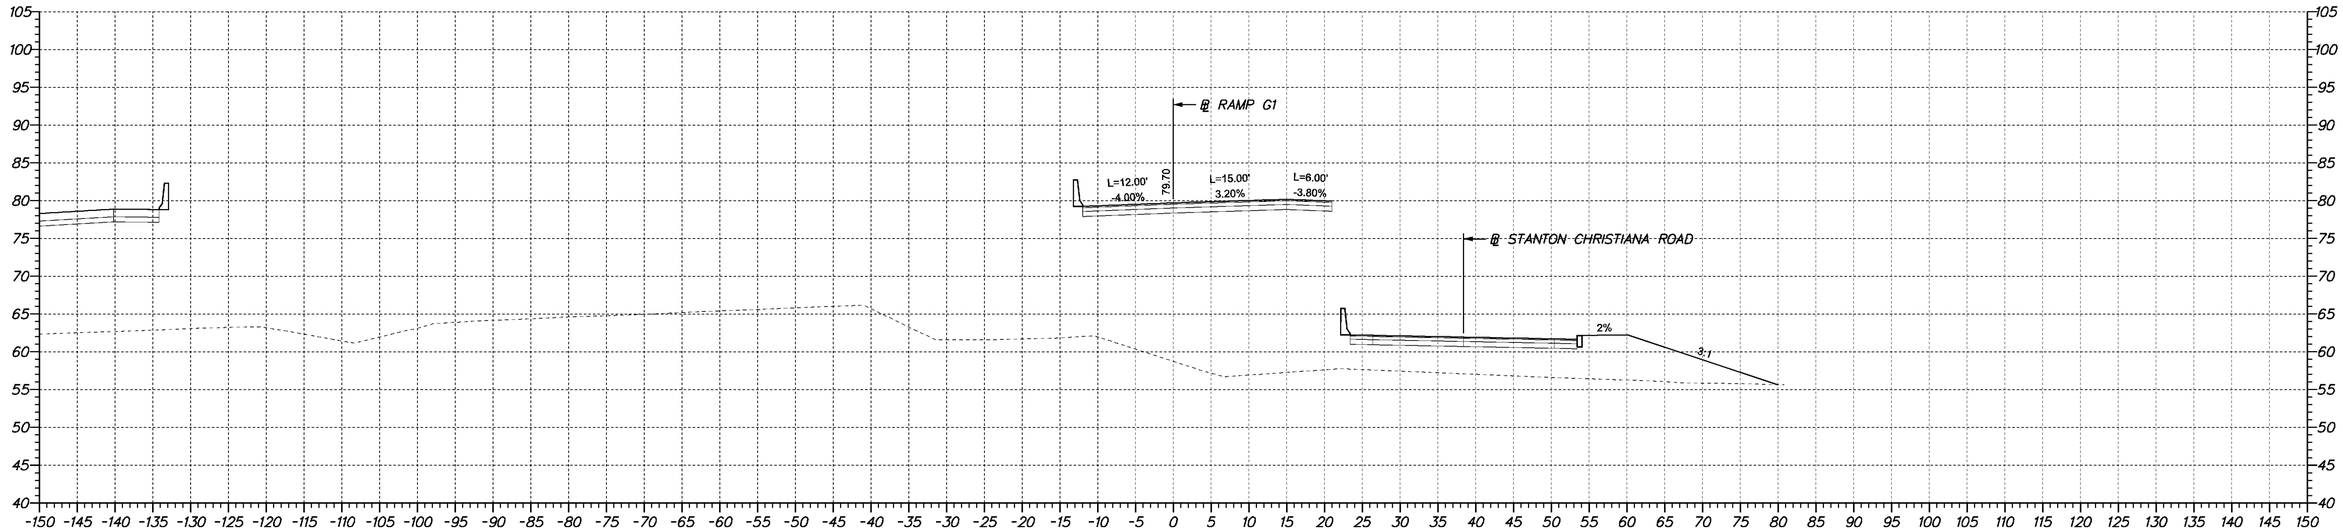

RAMP G1 STA. 1322+50

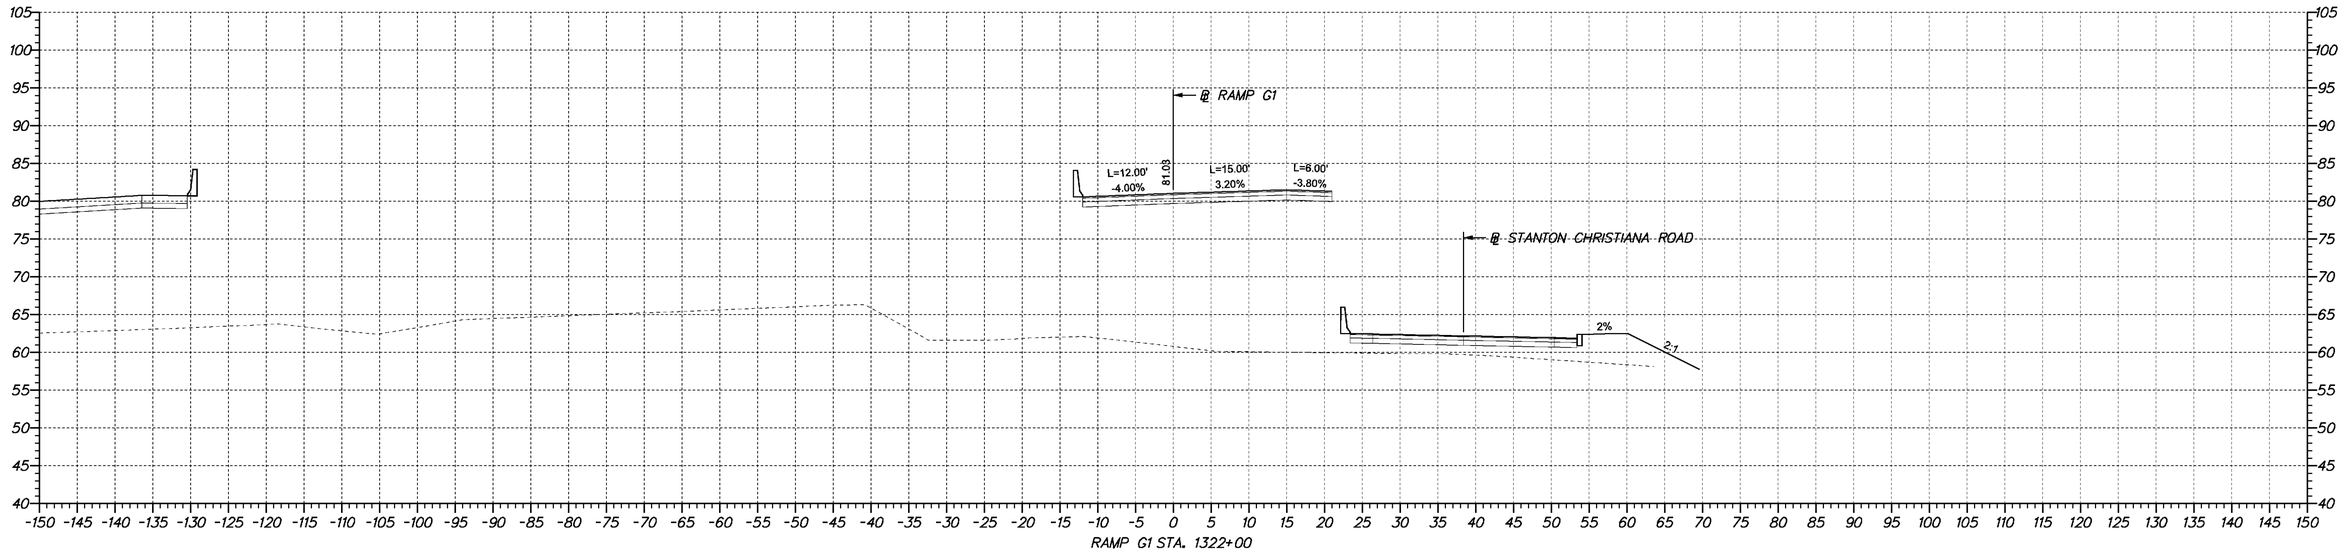

RAMP G1 STA. 1322+00

DELAWARE DEPARTMENT OF TRANSPORTATION

ADDENDUMS / REVISIONS

SCALE 0 10 20 30 FEET

SR1 /I95 INTERCHANGE

CONTRACT	BRIDGE NO.	X
28-090-03	DESIGNED BY:	
COUNTY	CHECKED BY:	
NEW CASTLE		

CROSS SECTIONS

SHEET NO.

TOTAL SHTS. 286

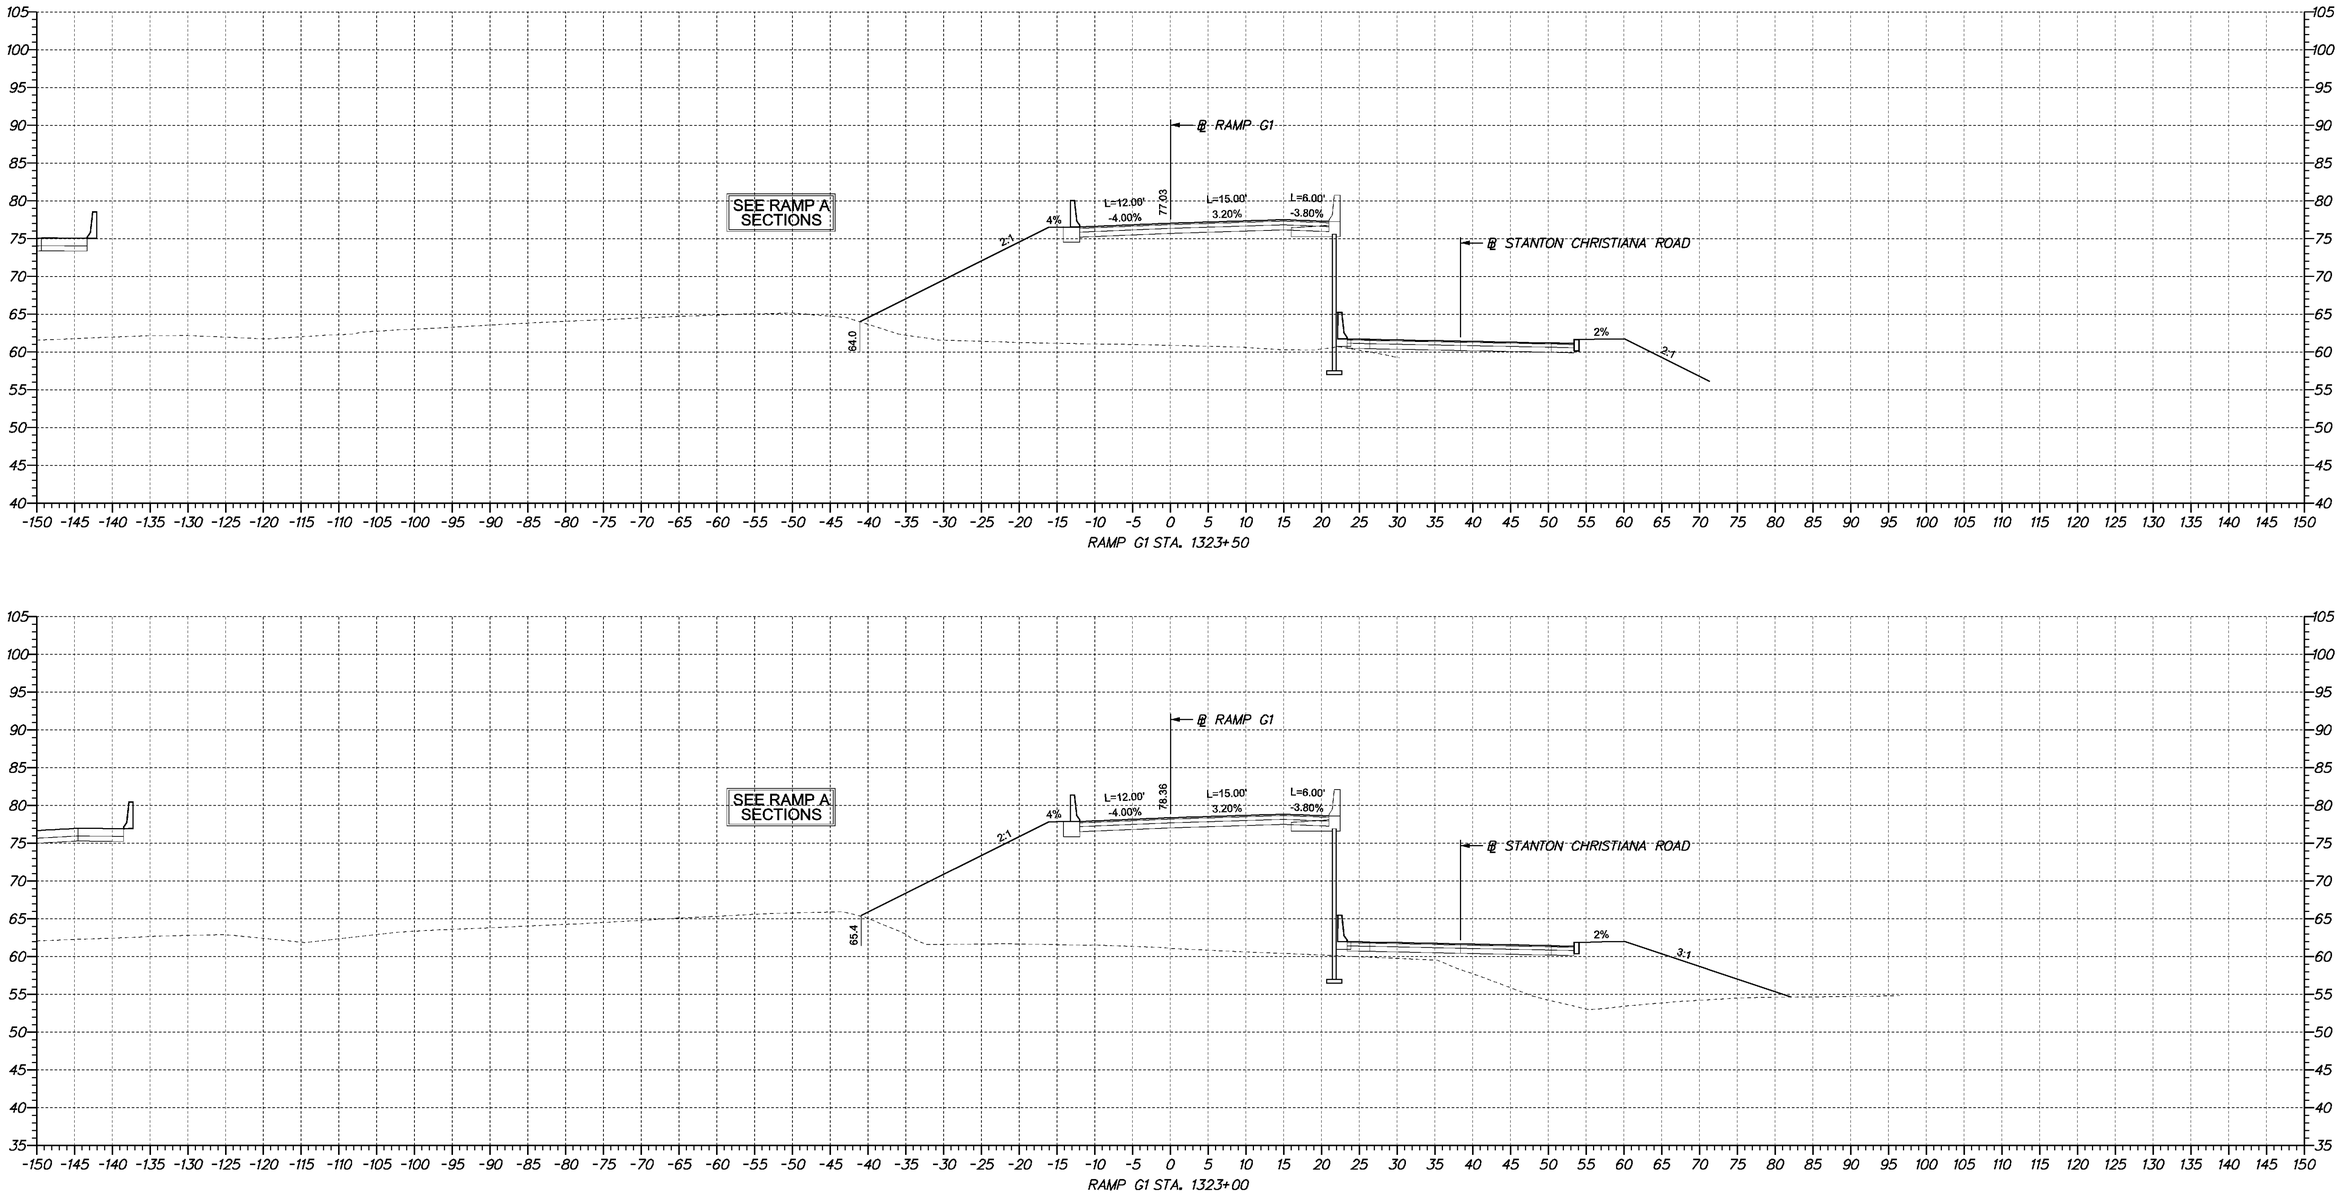

DELAWARE DEPARTMENT OF TRANSPORTATION	ADDENDUMS / REVISIONS	SCALE 0 10 20 30 FEET	**SR1 /I95 INTERCHANGE**	CONTRACT 28-090-03	BRIDGE NO. X	**CROSS SECTIONS**	SHEET NO.
				COUNTY NEW CASTLE	DESIGNED BY:		TOTAL SHTS. 286
					CHECKED BY:		

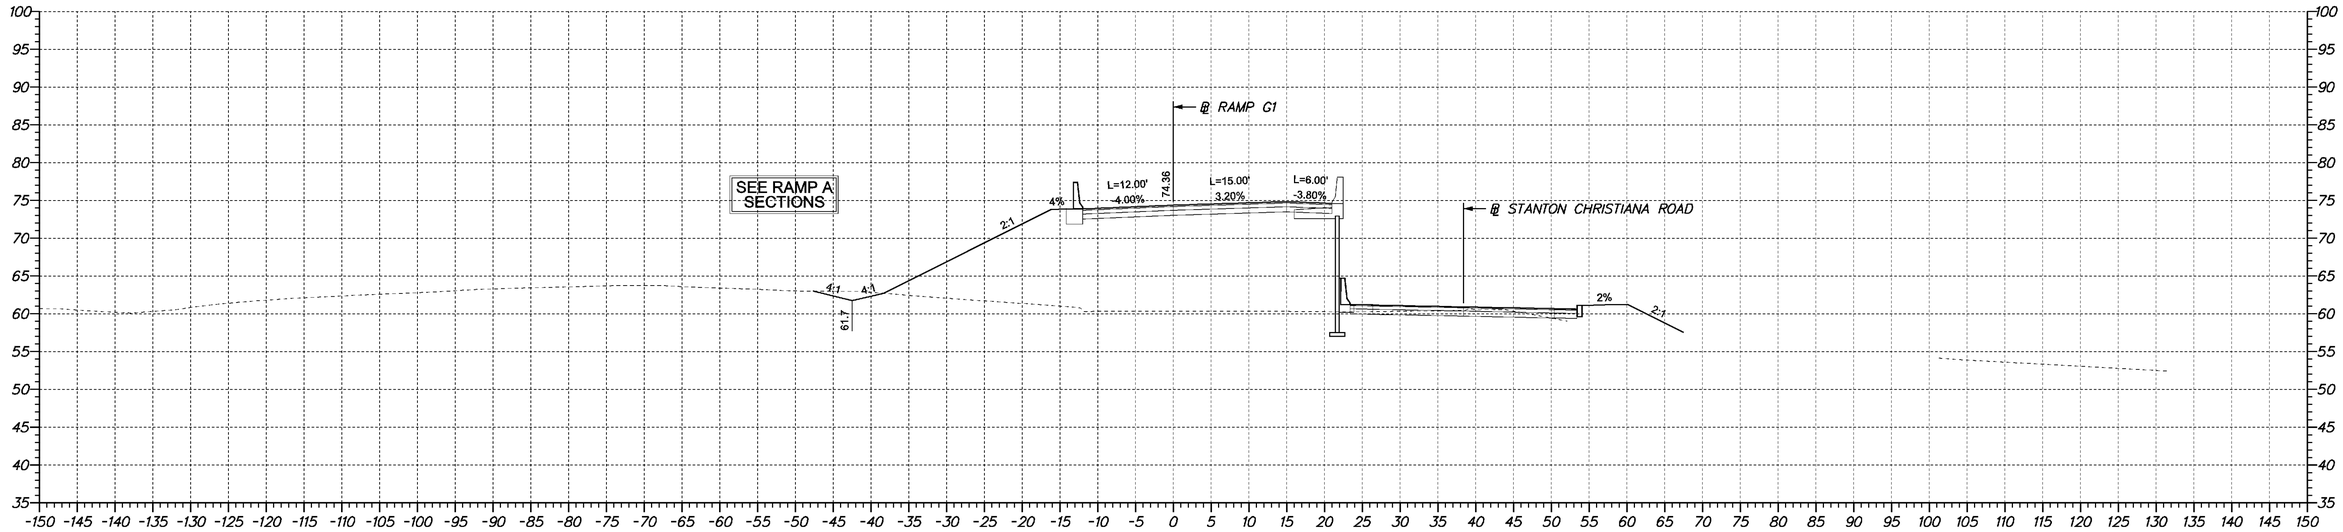

RAMP G1 STA. 1324+50

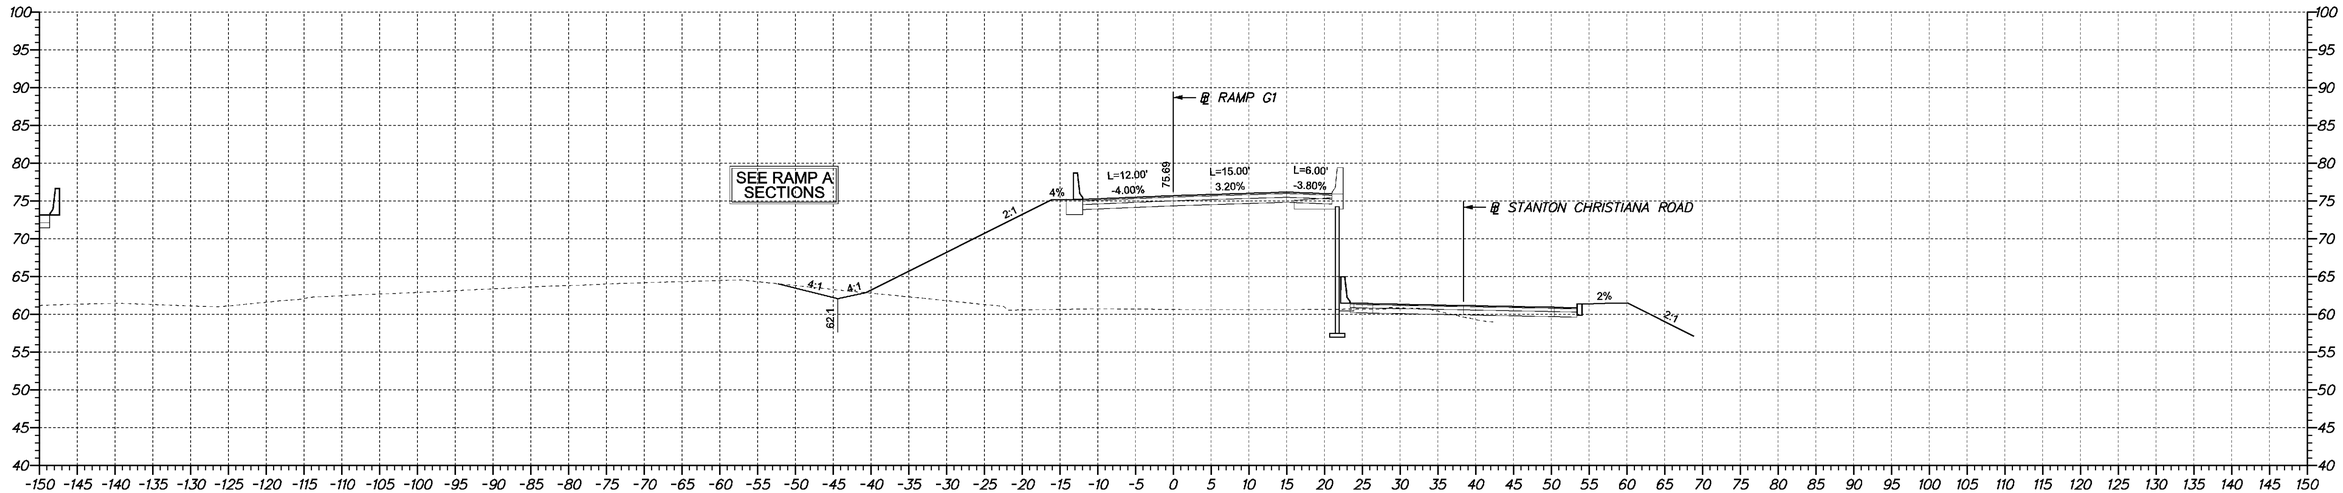

RAMP G1 STA. 1324+00

DELAWARE DEPARTMENT OF TRANSPORTATION	ADDENDUMS / REVISIONS	SCALE 0 10 20 30 FEET	SR1 /I95 INTERCHANGE	CONTRACT 28-090-03	BRIDGE NO. X	CROSS SECTIONS	SHEET NO.
				COUNTY NEW CASTLE	DESIGNED BY:		TOTAL SHTS. 286
					CHECKED BY:		

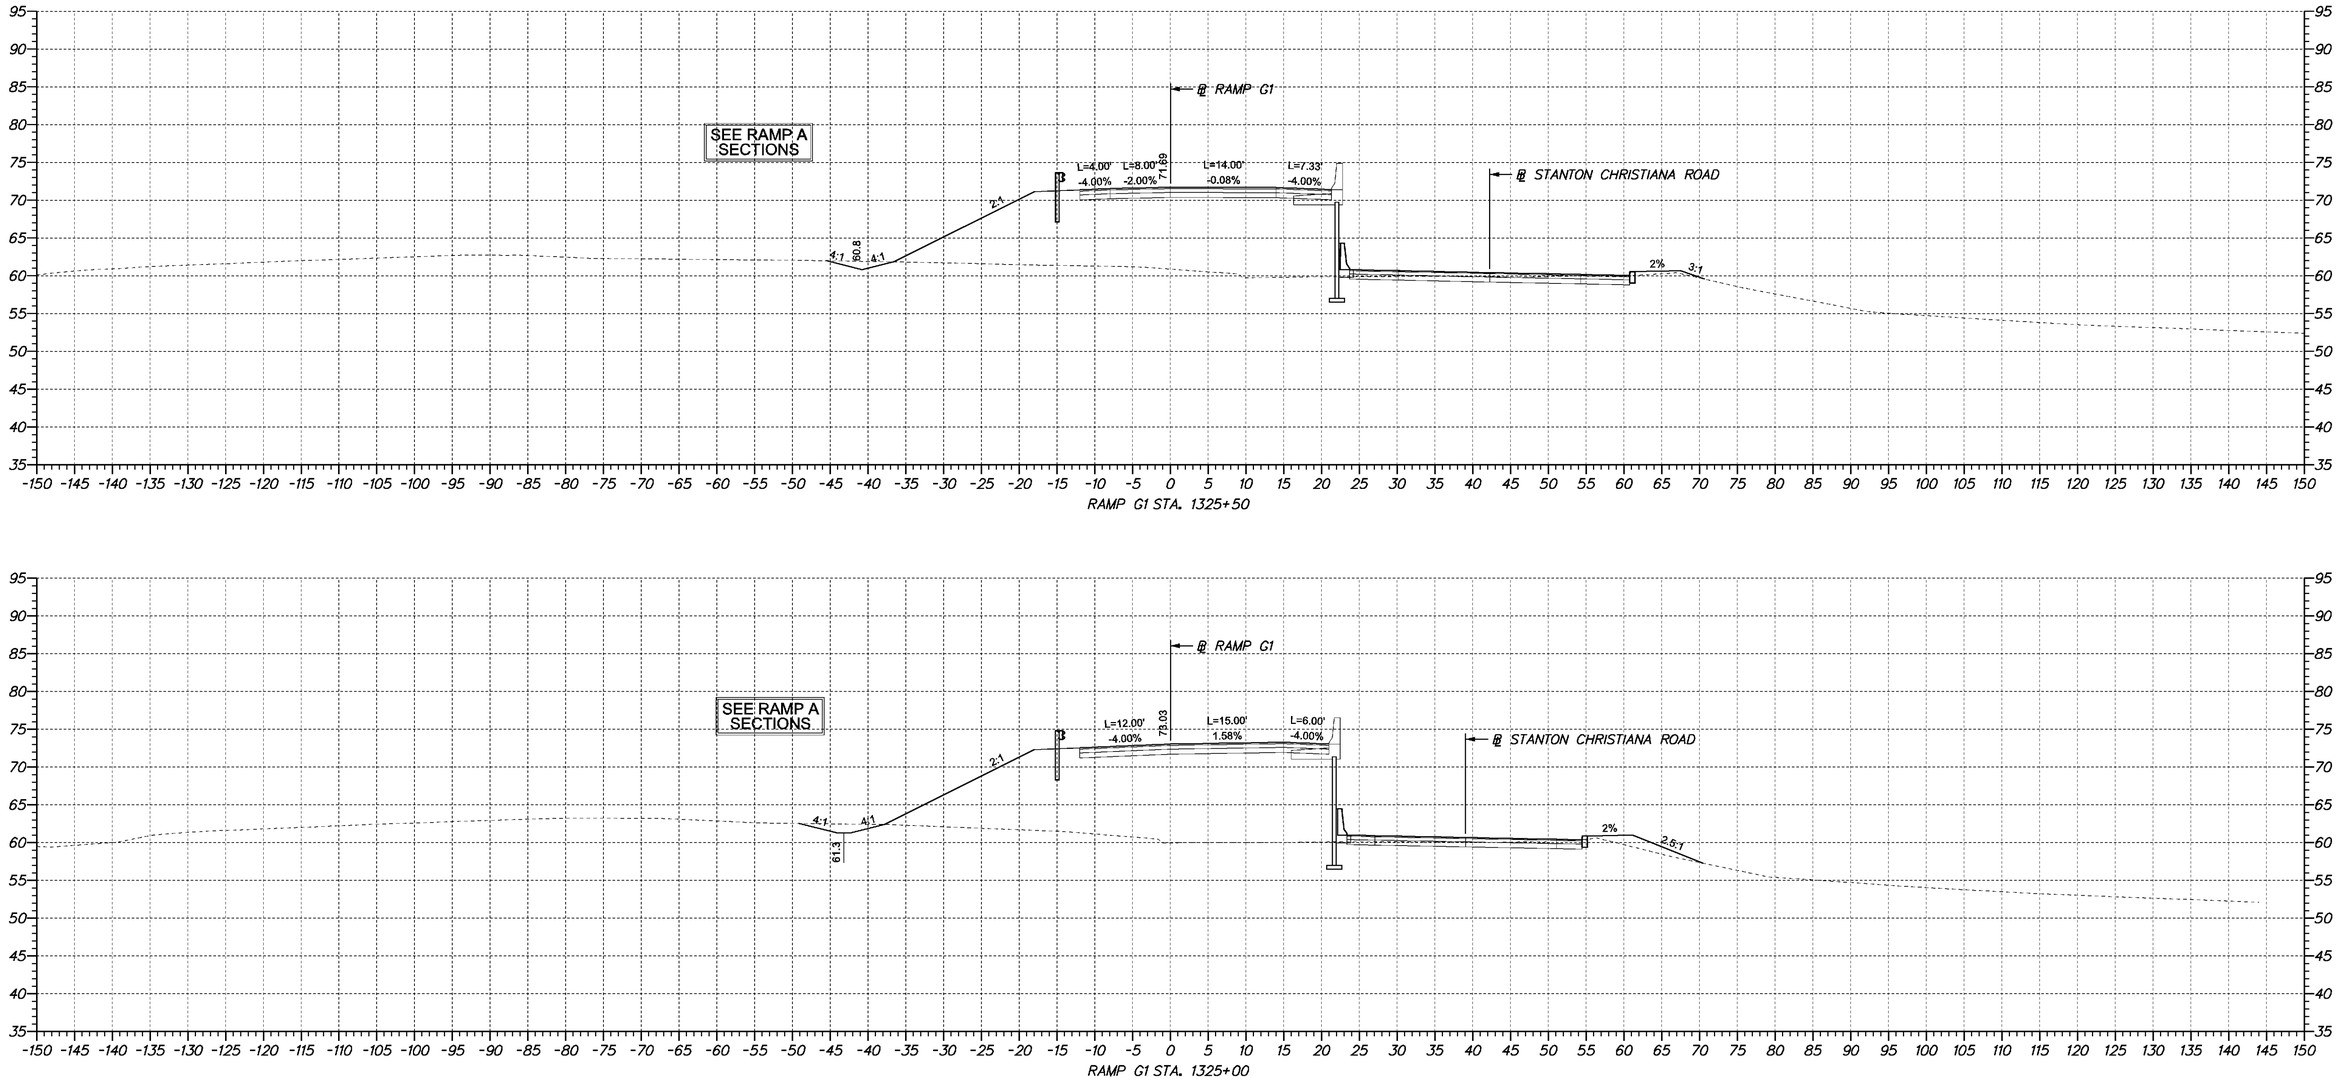

DELAWARE DEPARTMENT OF TRANSPORTATION

ADDENDUMS / REVISIONS	

SCALE
0 10 20 30
FEET

SR1 /I95 INTERCHANGE

CONTRACT	BRIDGE NO.	X
28-090-03	DESIGNED BY:	
COUNTY	CHECKED BY:	
NEW CASTLE		

CROSS SECTIONS

SHEET NO.
TOTAL SHTS.
286

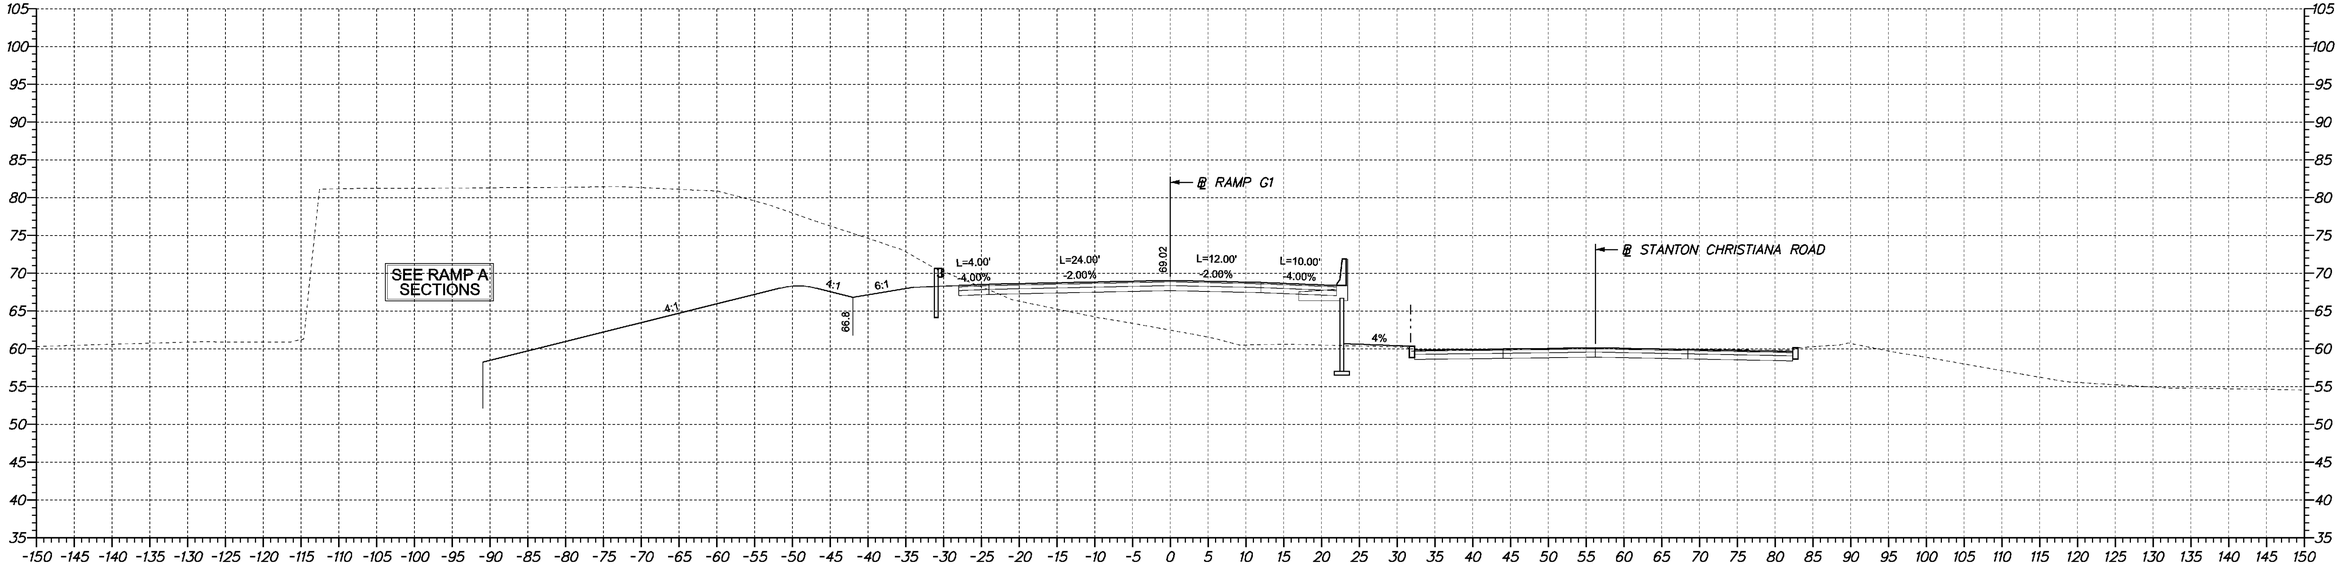

RAMP G1 STA. 1326+50

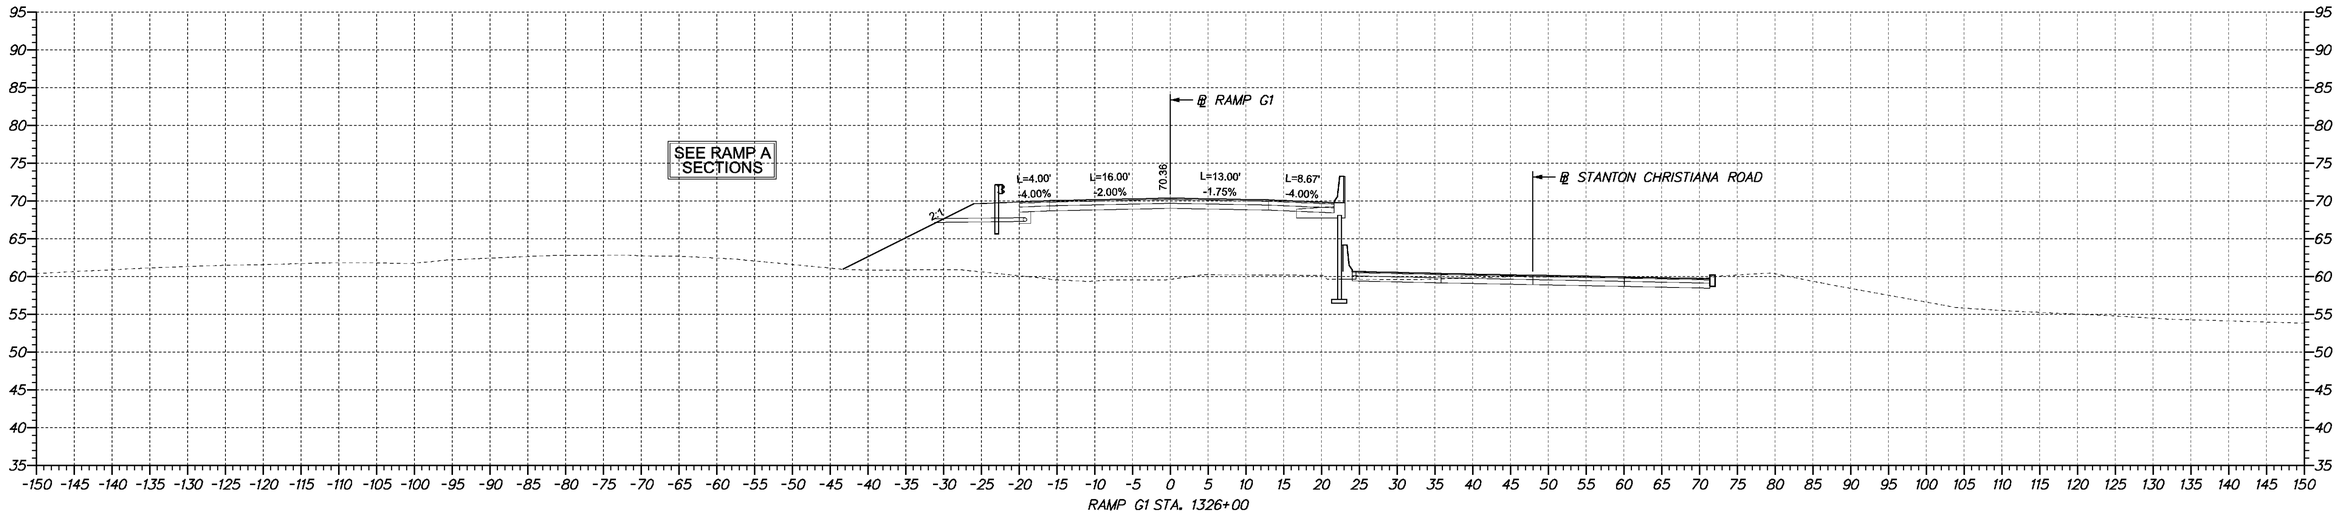

RAMP G1 STA. 1326+00

DELAWARE DEPARTMENT OF TRANSPORTATION

ADDENDUMS / REVISIONS	

SCALE
0 10 20 30
FEET

SR1 / I95 INTERCHANGE

CONTRACT	BRIDGE NO.	X
28-090-03	DESIGNED BY:	
COUNTY	CHECKED BY:	
NEW CASTLE		

CROSS SECTIONS

SHEET NO.
TOTAL SHTS.
286

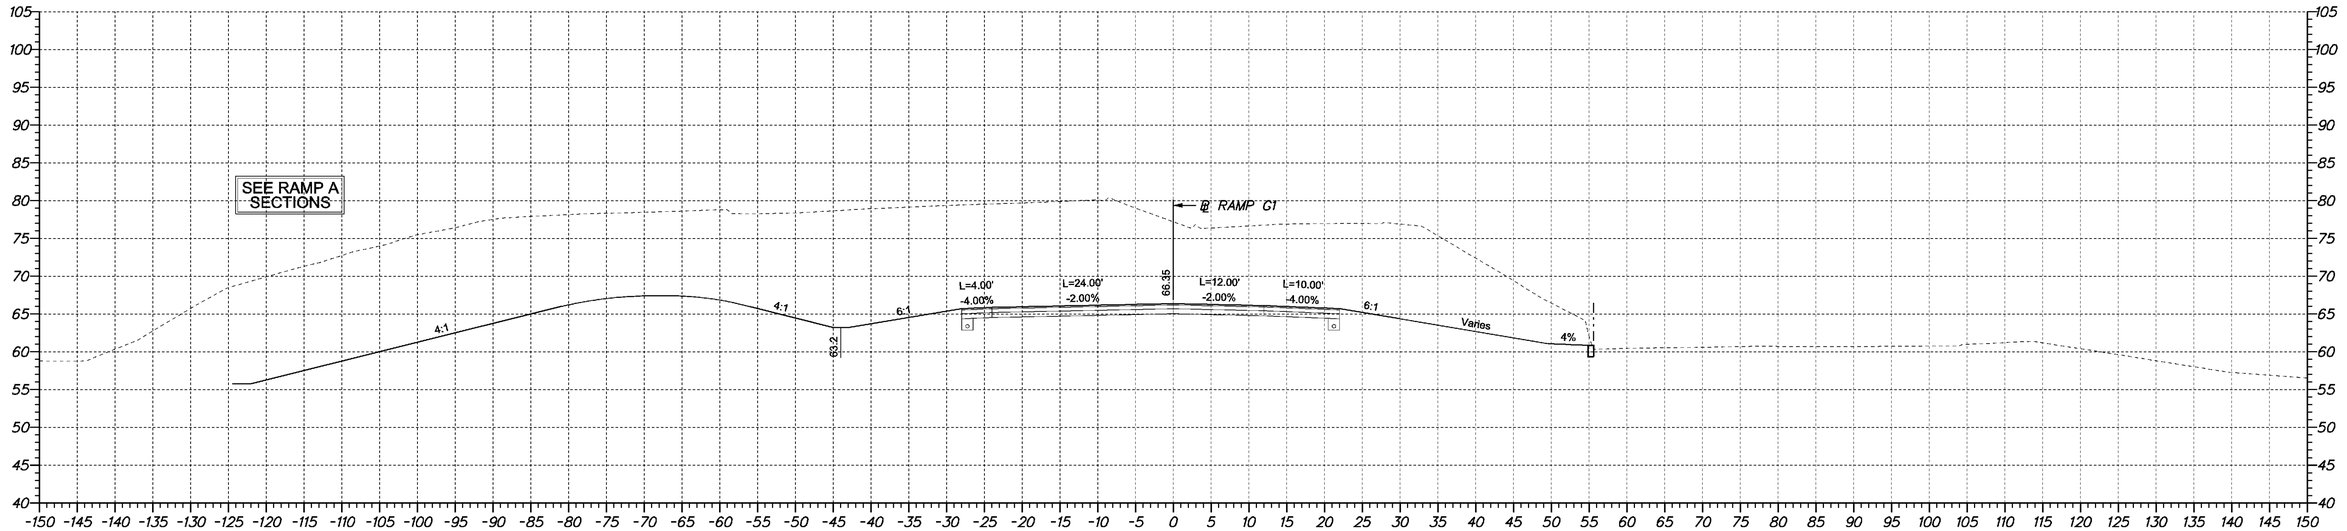

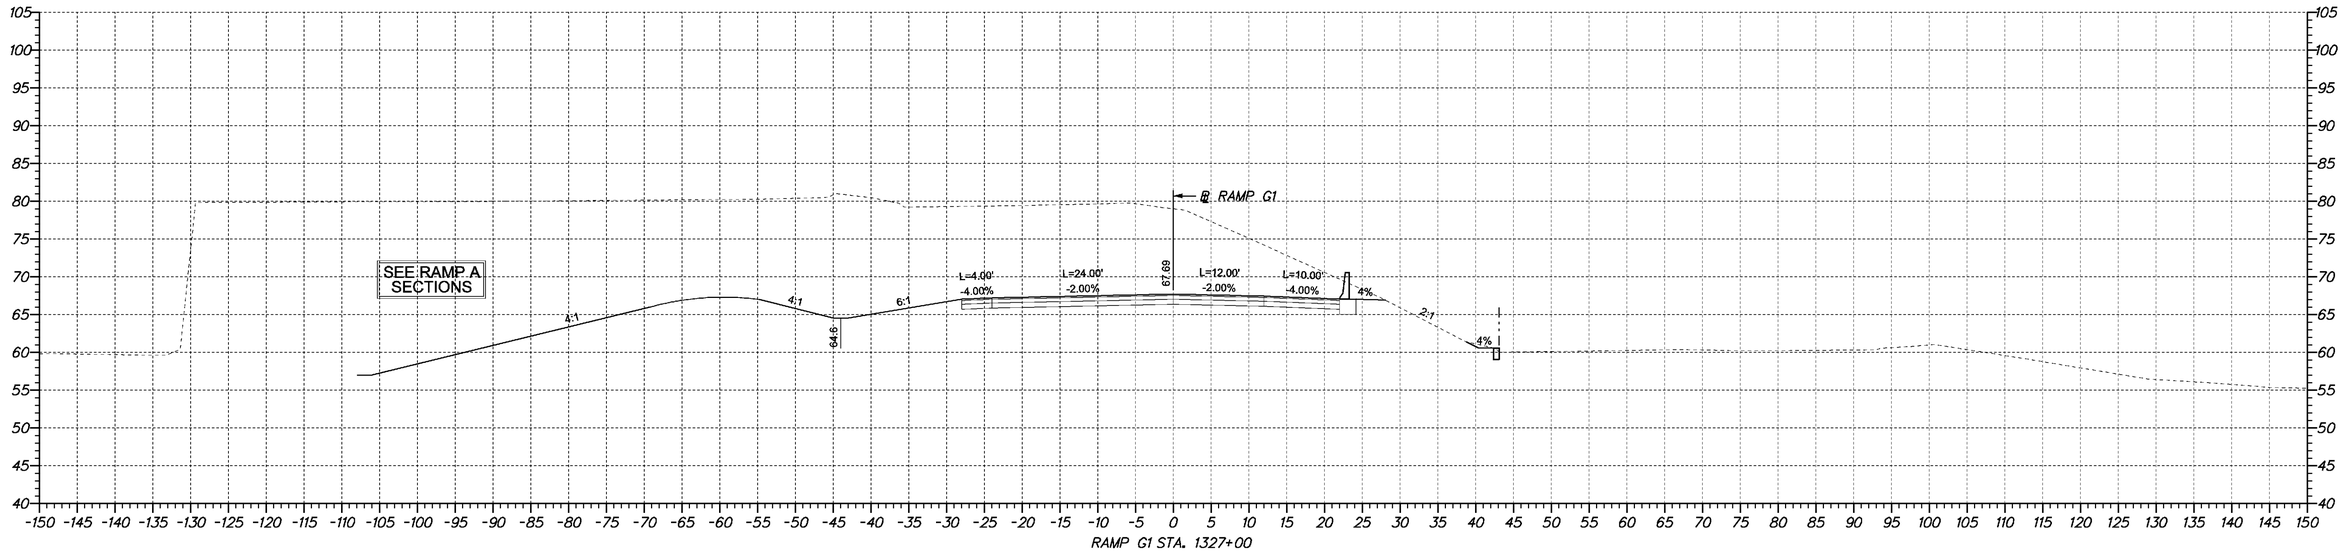

DELAWARE DEPARTMENT OF TRANSPORTATION	ADDENDUMS / REVISIONS	SCALE 0 10 20 30 FEET	**SR1 /I95 INTERCHANGE**	CONTRACT 28-090-03	BRIDGE NO. X	**CROSS SECTIONS**
				COUNTY NEW CASTLE	DESIGNED BY:	SHEET NO.
					CHECKED BY:	TOTAL SHTS. 286

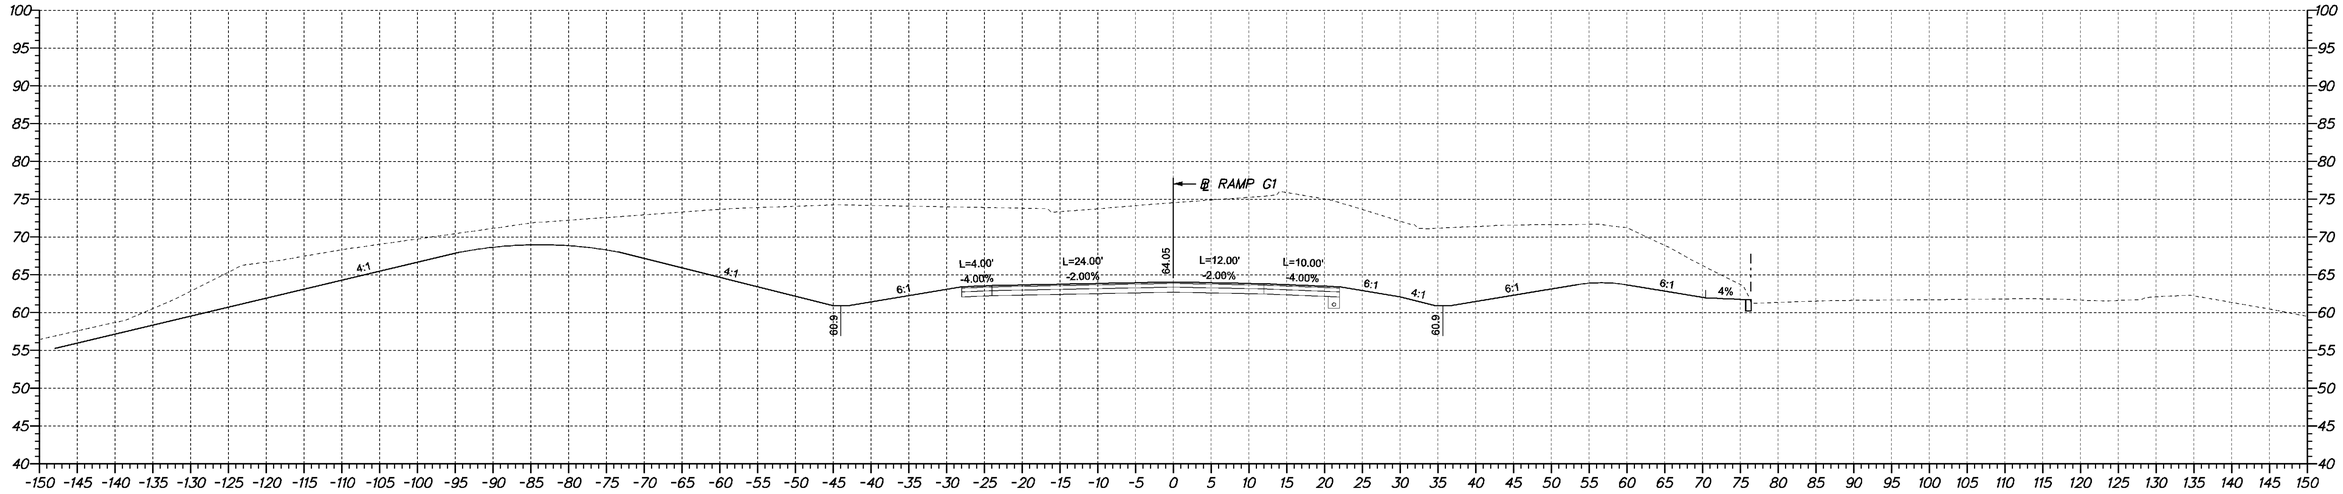

RAMP G1 STA. 1328+50

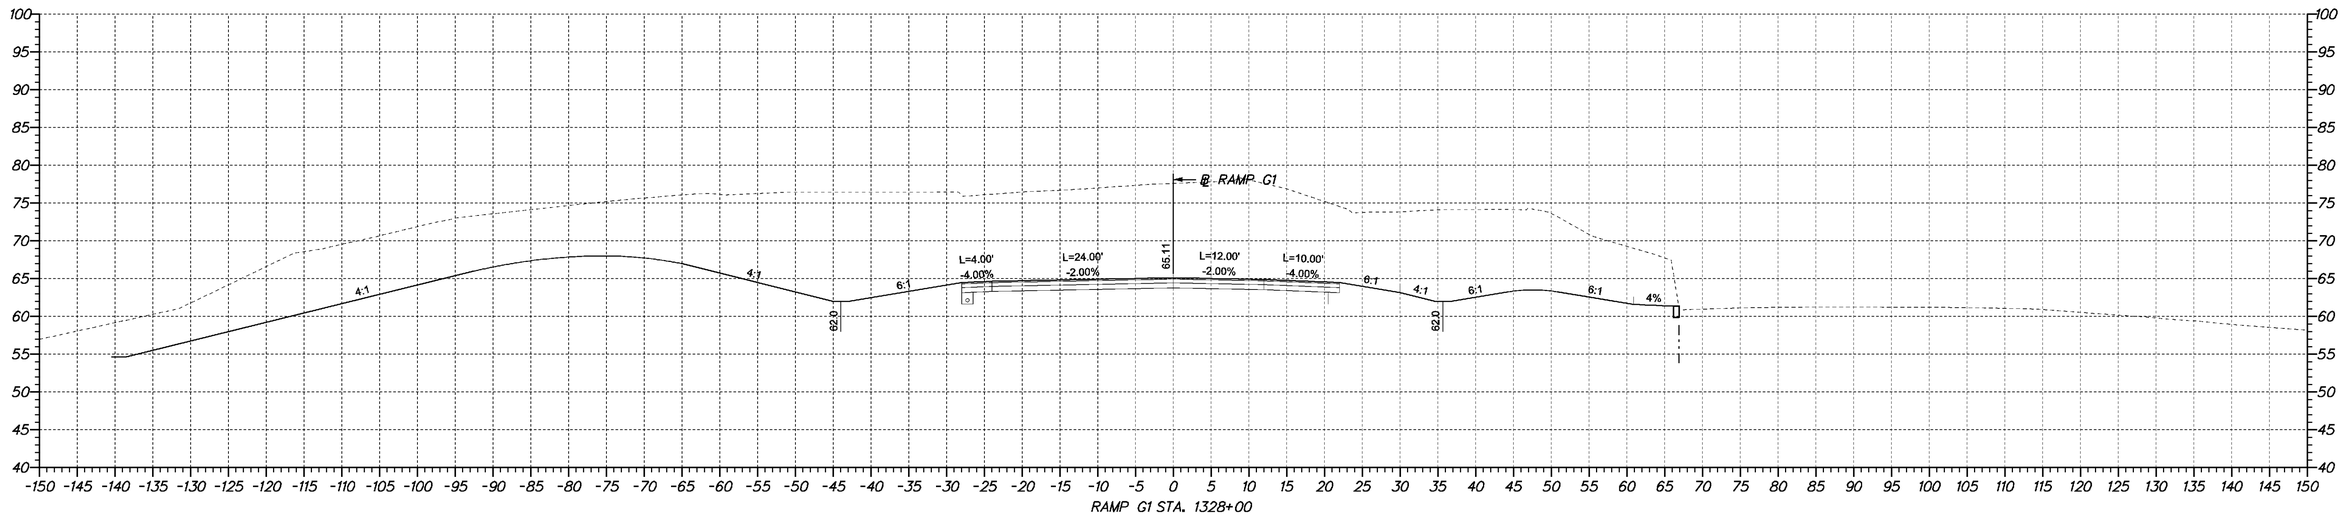

RAMP G1 STA. 1328+00

DELAWARE DEPARTMENT OF TRANSPORTATION	ADDENDUMS / REVISIONS	SCALE 0 10 20 30 FEET	SR1 /I95 INTERCHANGE	CONTRACT 28-090-03	BRIDGE NO. X	CROSS SECTIONS	SHEET NO.
				COUNTY NEW CASTLE	DESIGNED BY:		TOTAL SHTS. 286
					CHECKED BY:		

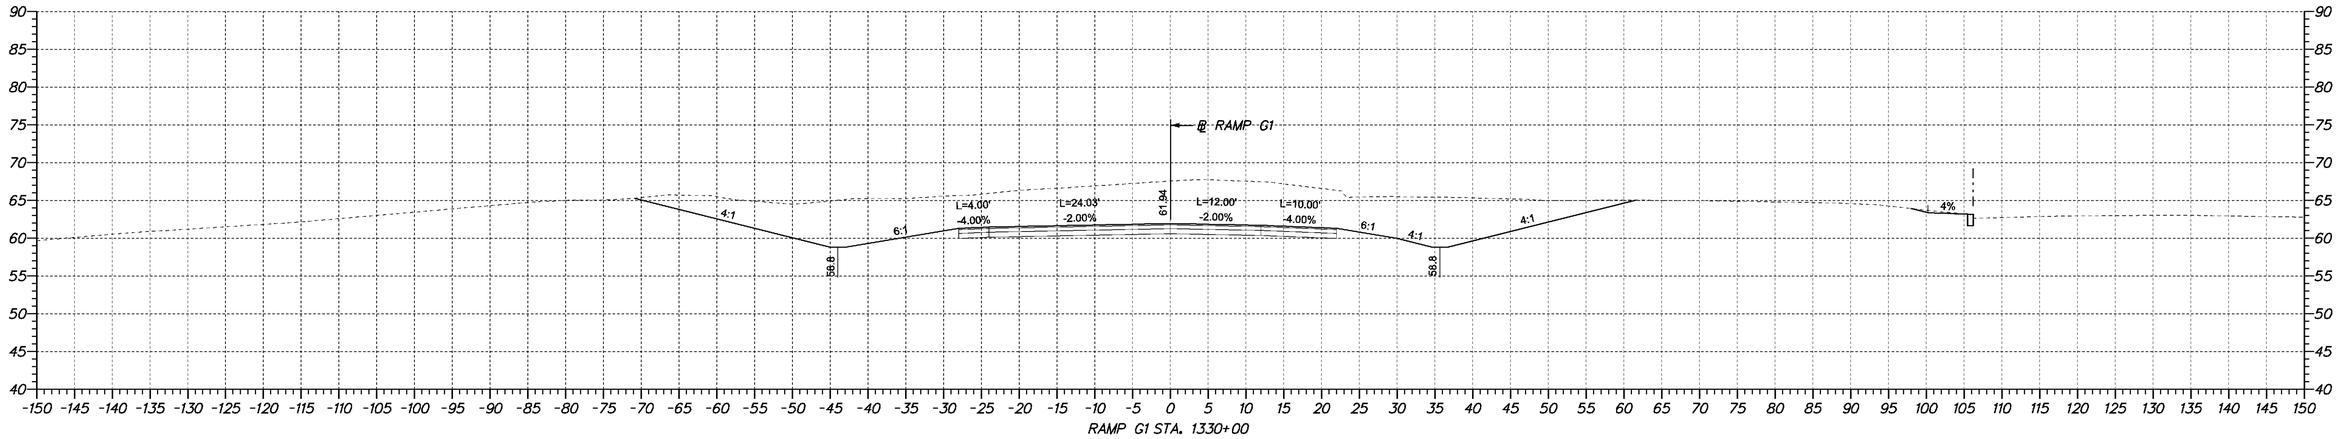

RAMP G1 STA. 1330+00

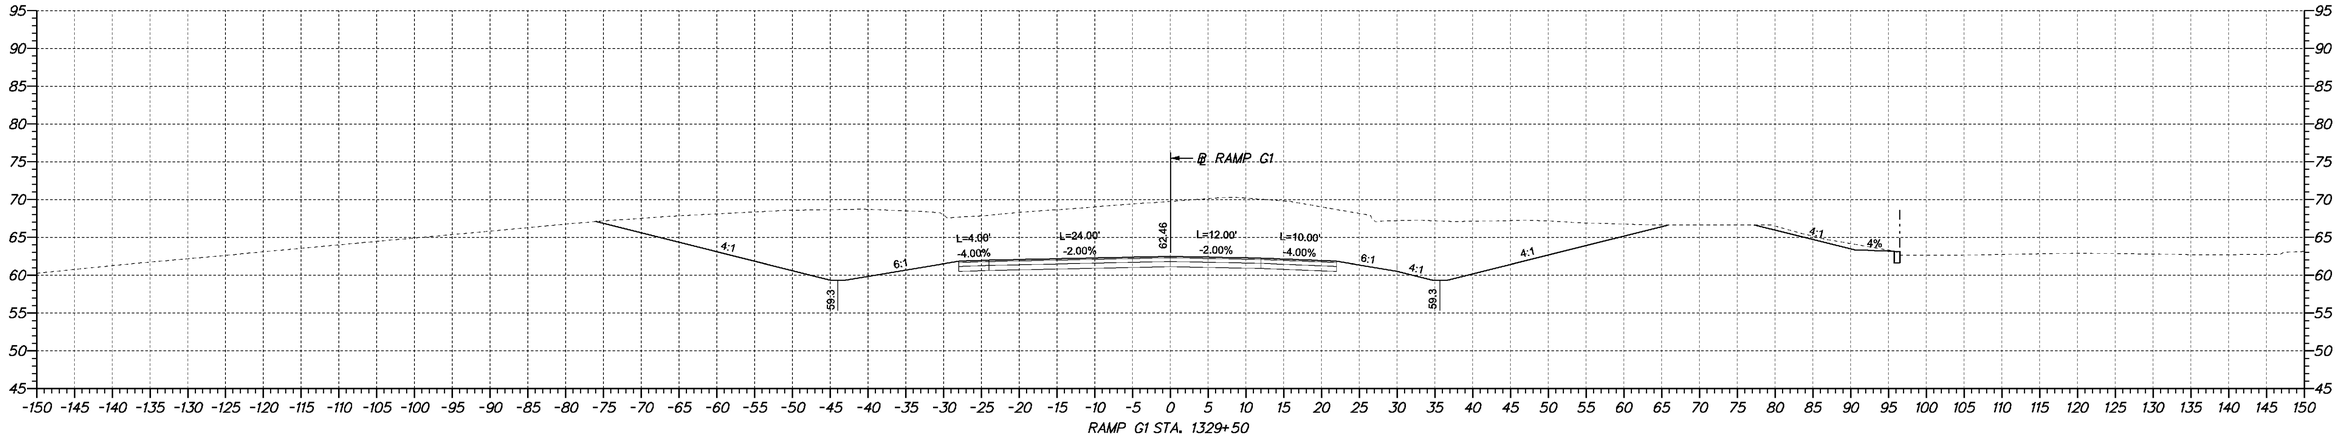

RAMP G1 STA. 1329+50

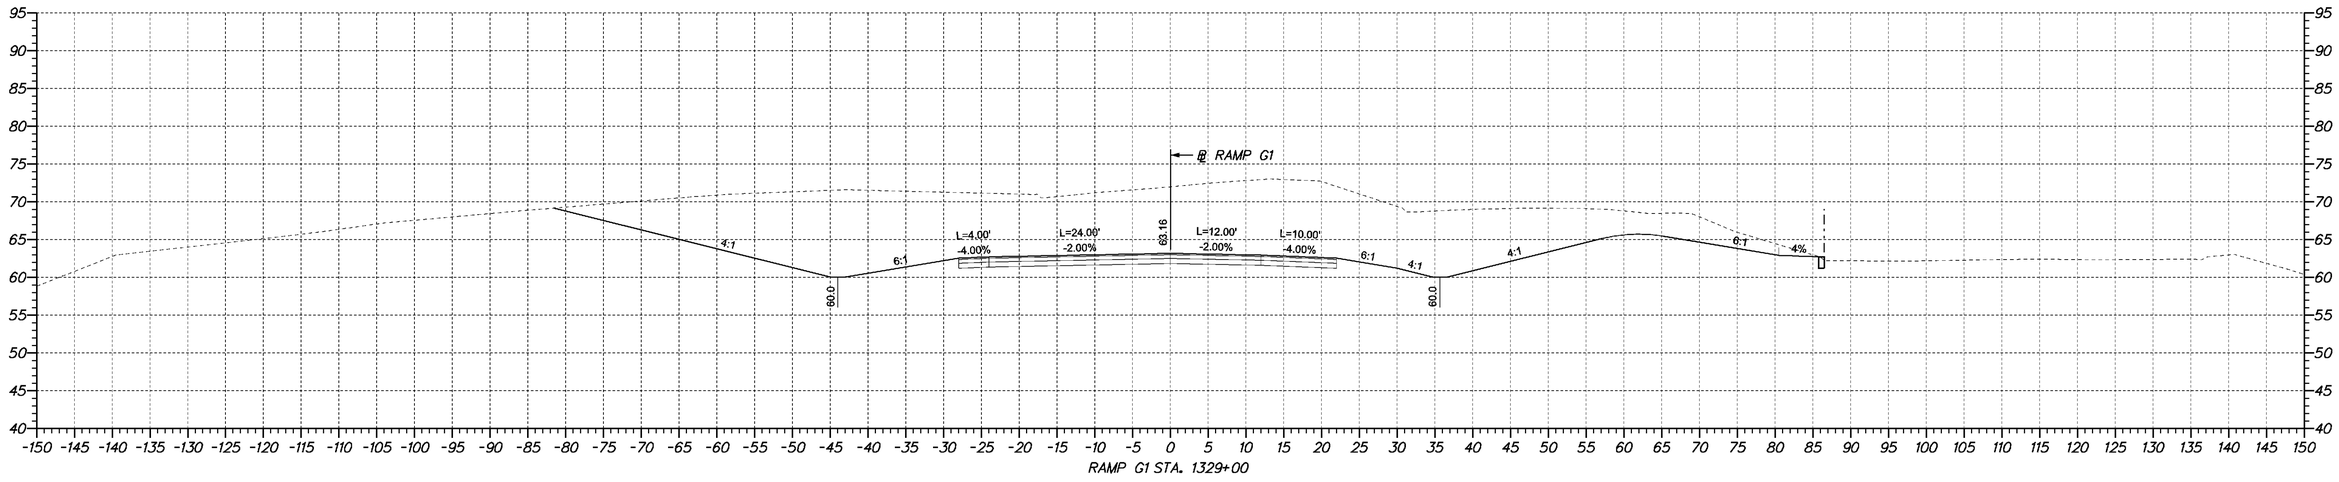

RAMP G1 STA. 1329+00

DELAWARE DEPARTMENT OF TRANSPORTATION	ADDENDUMS / REVISIONS	SCALE 0 10 20 30 FEET	**SR1 /I95 INTERCHANGE**	CONTRACT 28-090-03	BRIDGE NO. X	**CROSS SECTIONS**
				COUNTY NEW CASTLE	DESIGNED BY:	SHEET NO.
					CHECKED BY:	TOTAL SHTS. 286

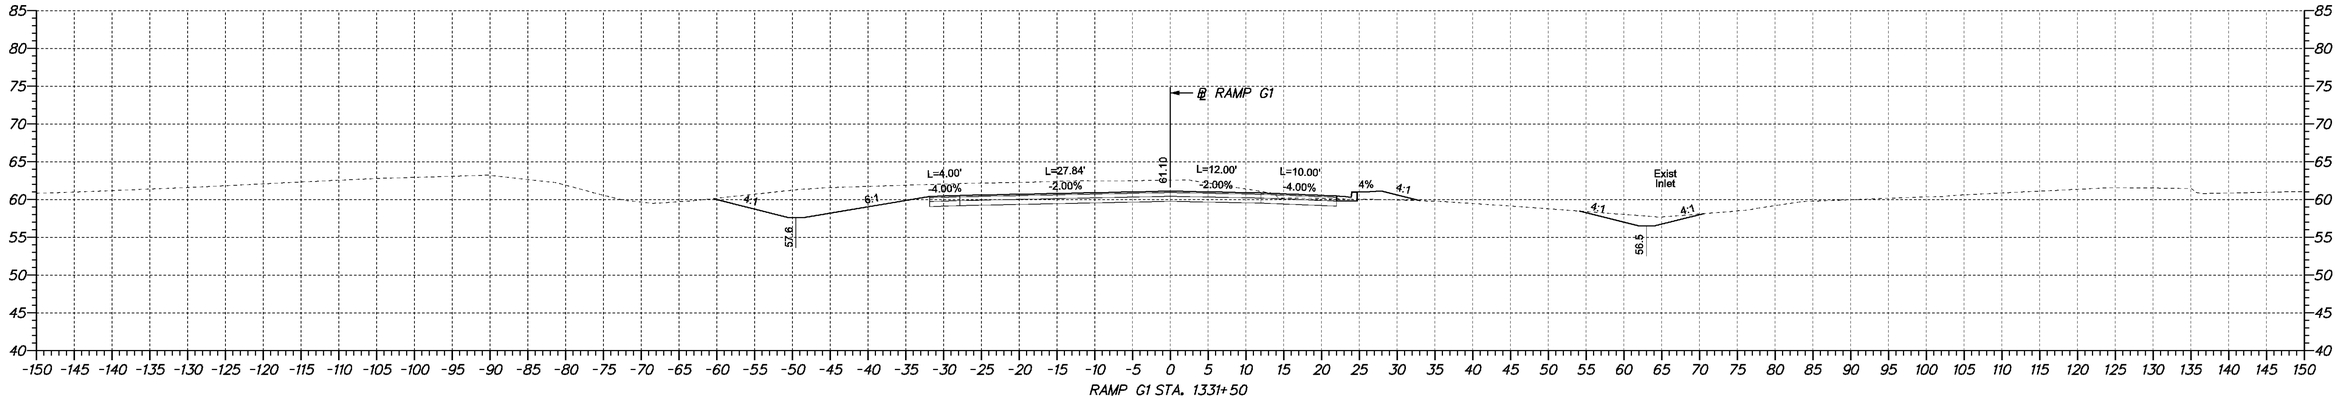

RAMP G1 STA. 1331+50

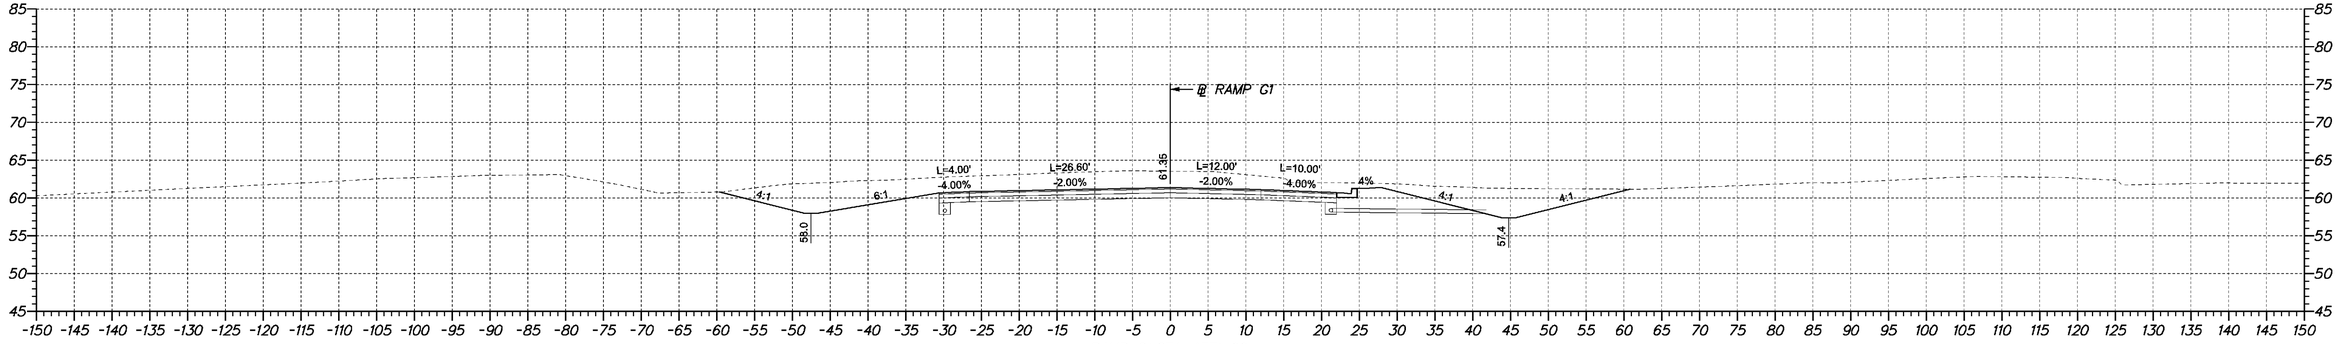

RAMP G1 STA. 1331+00

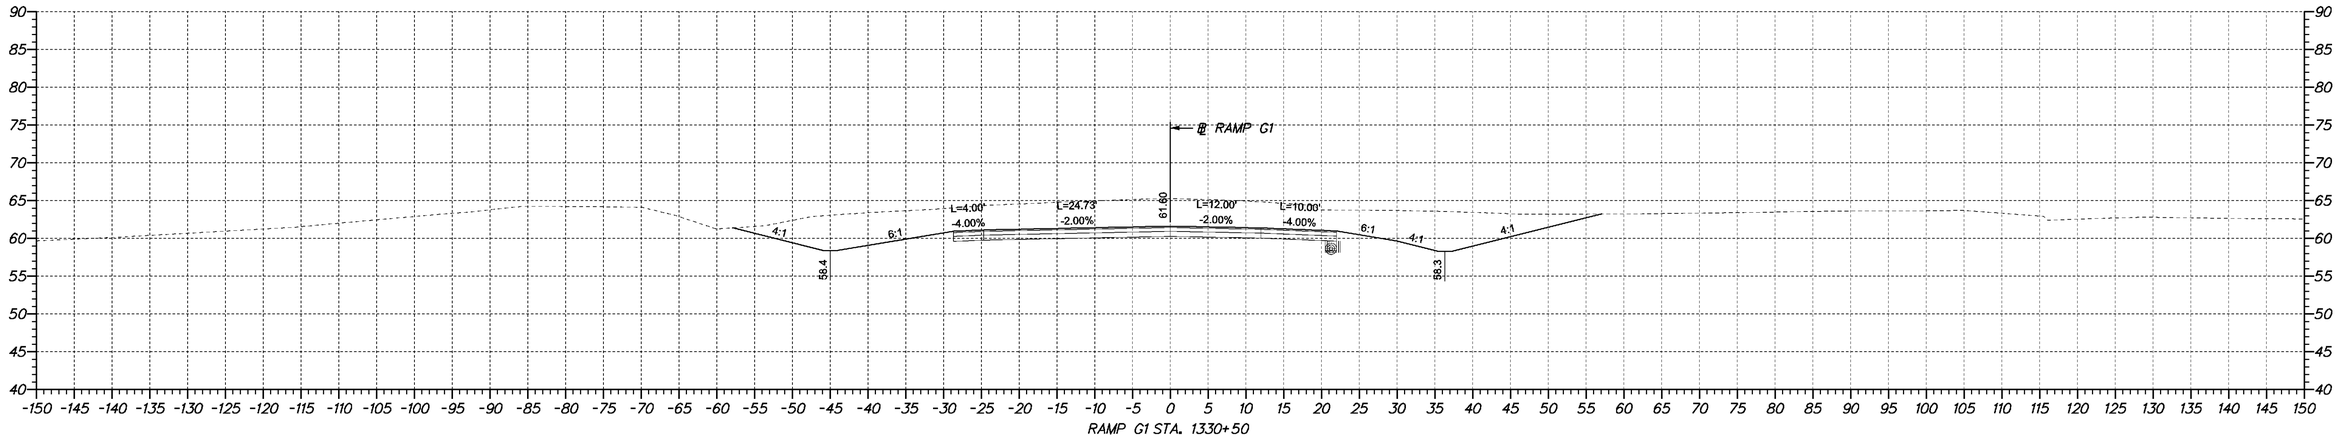

RAMP G1 STA. 1330+50

DELAWARE DEPARTMENT OF TRANSPORTATION	ADDENDUMS / REVISIONS	SCALE 0 10 20 30 FEET	**SR1 /I95 INTERCHANGE**	CONTRACT 28-090-03	BRIDGE NO. X	**CROSS SECTIONS**	SHEET NO.
				COUNTY NEW CASTLE	DESIGNED BY:		TOTAL SHTS. 286
					CHECKED BY:		

STA. 1332+40 – STA. 1343+00
CONSTRUCTED UNDER
CONTRACT T20100904

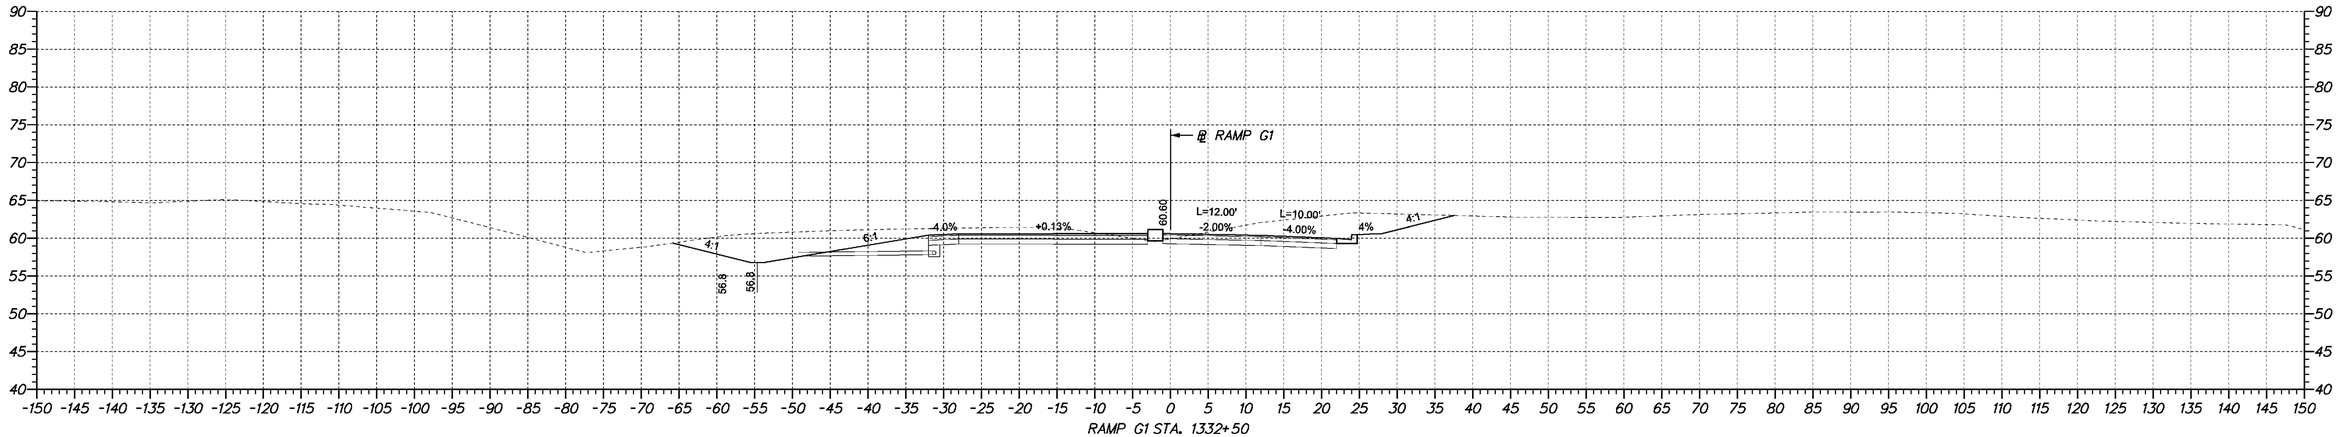

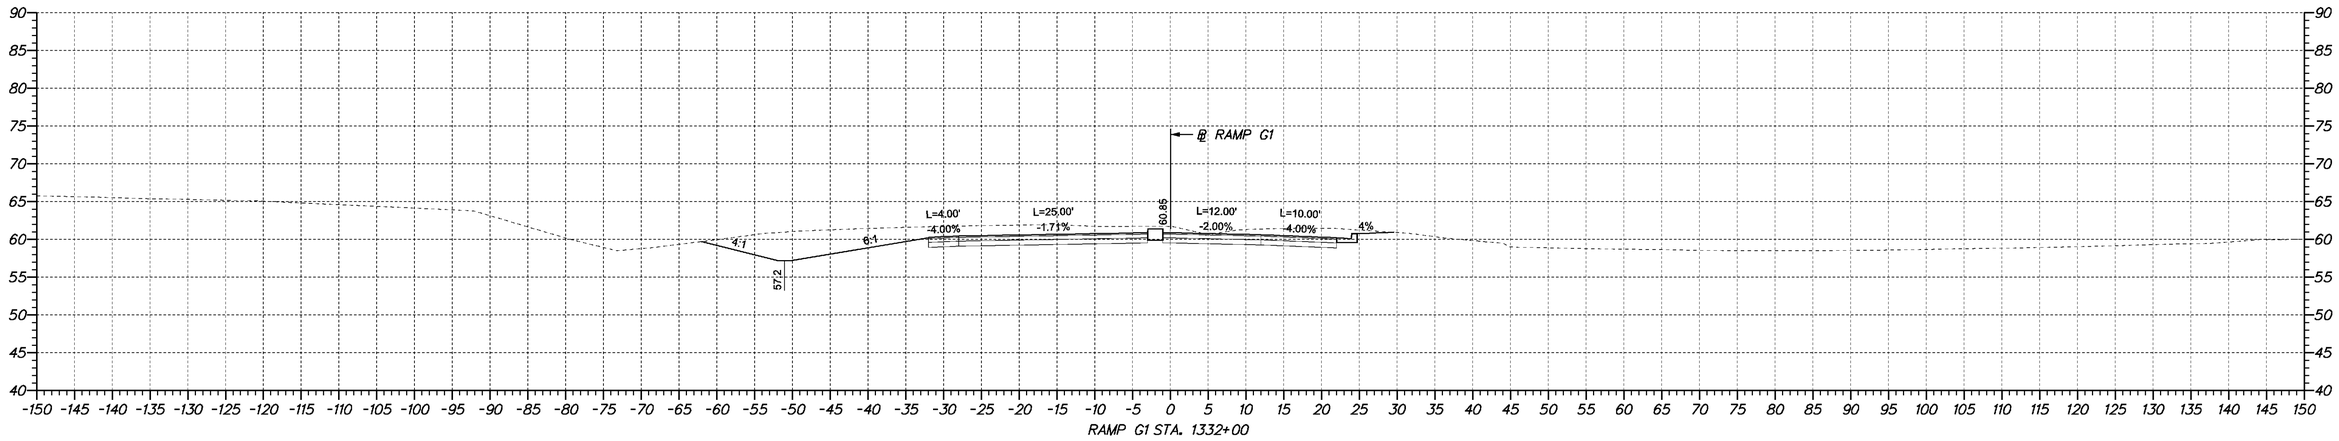

DELAWARE DEPARTMENT OF TRANSPORTATION	ADDENDUMS / REVISIONS	SCALE 0 10 20 30 FEET	**SR1 /I95 INTERCHANGE**	CONTRACT 28-090-03	BRIDGE NO. X	**CROSS SECTIONS**
				COUNTY NEW CASTLE	DESIGNED BY:	SHEET NO.
					CHECKED BY:	TOTAL SHTS. 286

STA. 1332+40 – STA. 1343+00
CONSTRUCTED UNDER
CONTRACT T20100904

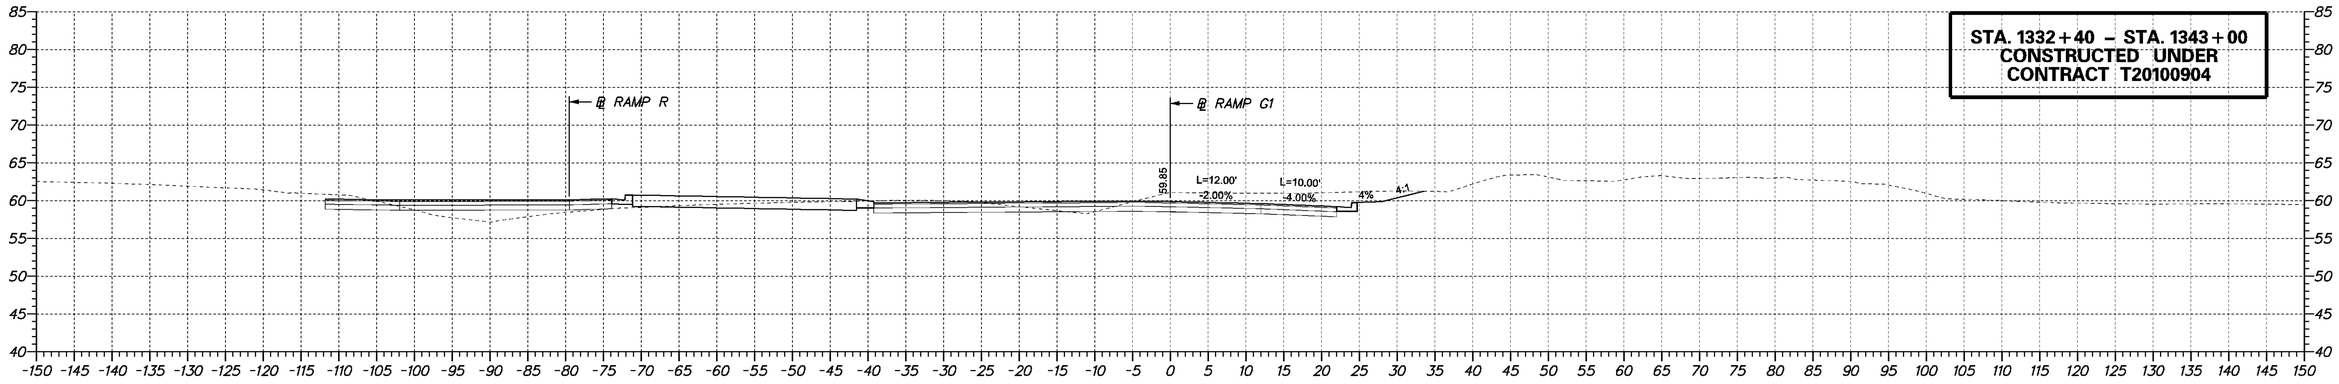

RAMP G1 STA. 1334+00

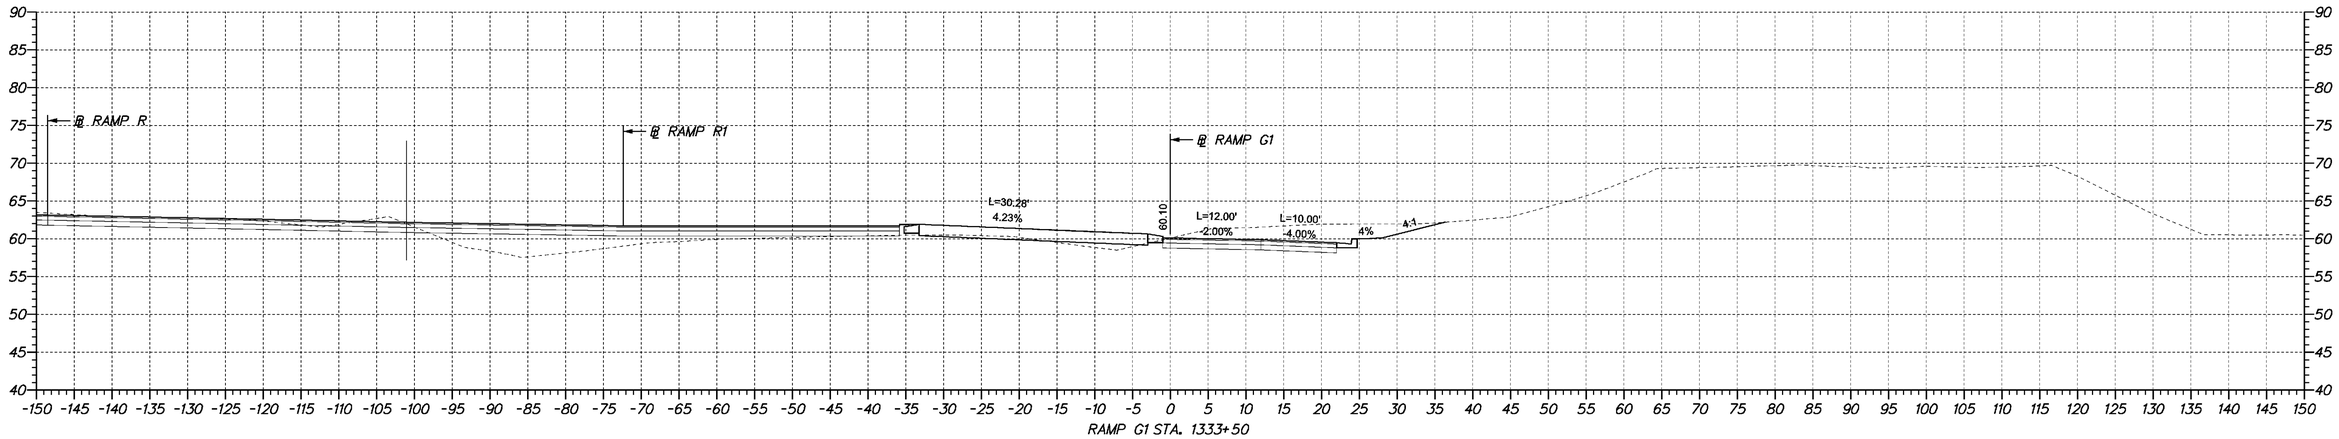

RAMP G1 STA. 1333+50

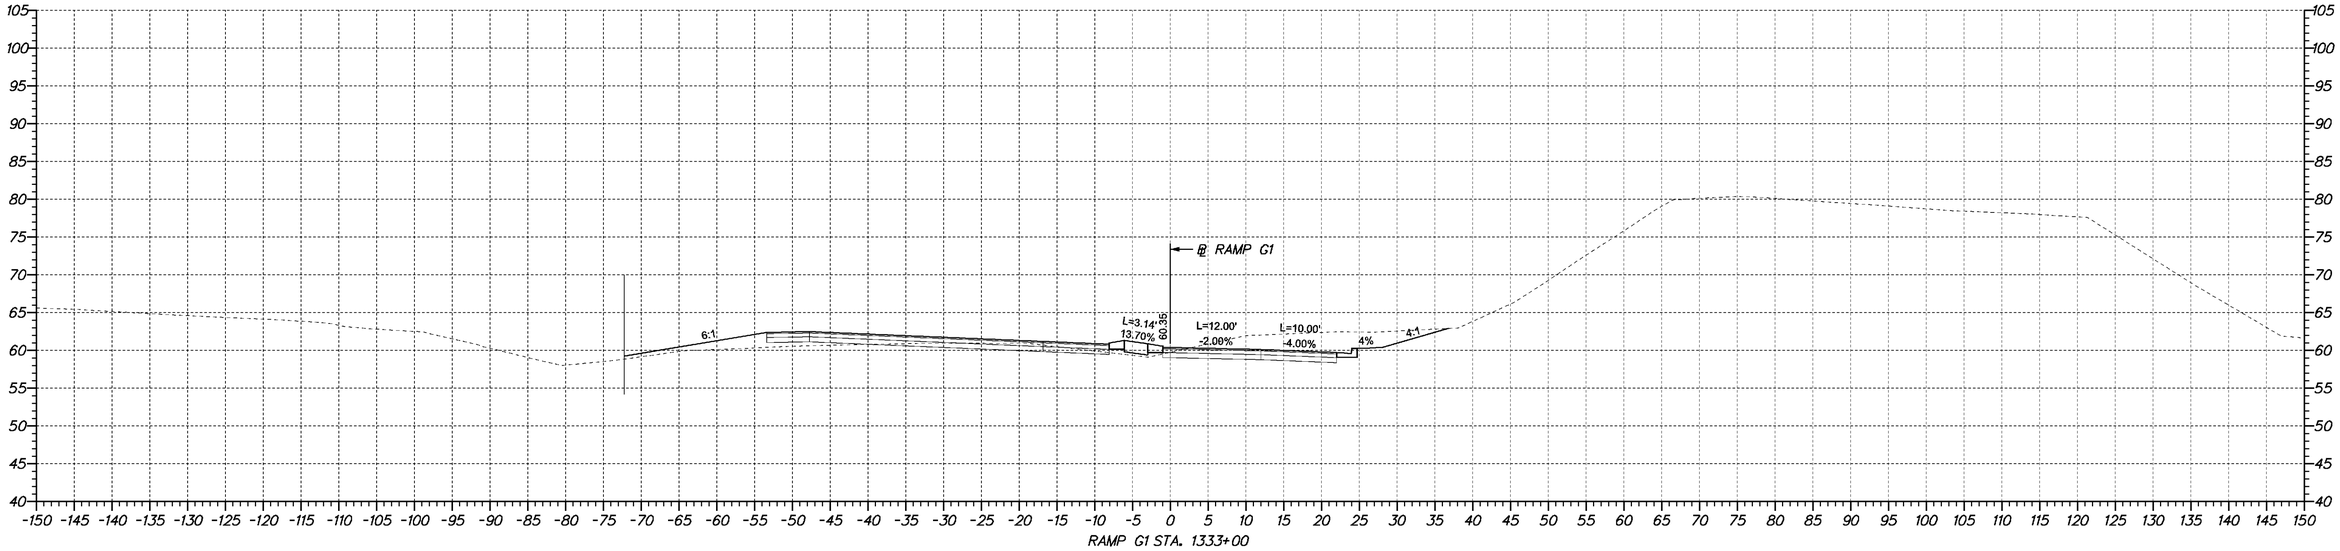

RAMP G1 STA. 1333+00

DELAWARE DEPARTMENT OF TRANSPORTATION	ADDENDUMS / REVISIONS	SCALE 0 10 20 30 FEET	**SR1 /I95 INTERCHANGE**	CONTRACT 28-090-03	BRIDGE NO. X	**CROSS SECTIONS**
				COUNTY NEW CASTLE	DESIGNED BY:	SHEET NO.
					CHECKED BY:	TOTAL SHTS. 286

STA. 1332+40 – STA. 1343+00
CONSTRUCTED UNDER
CONTRACT T20100904

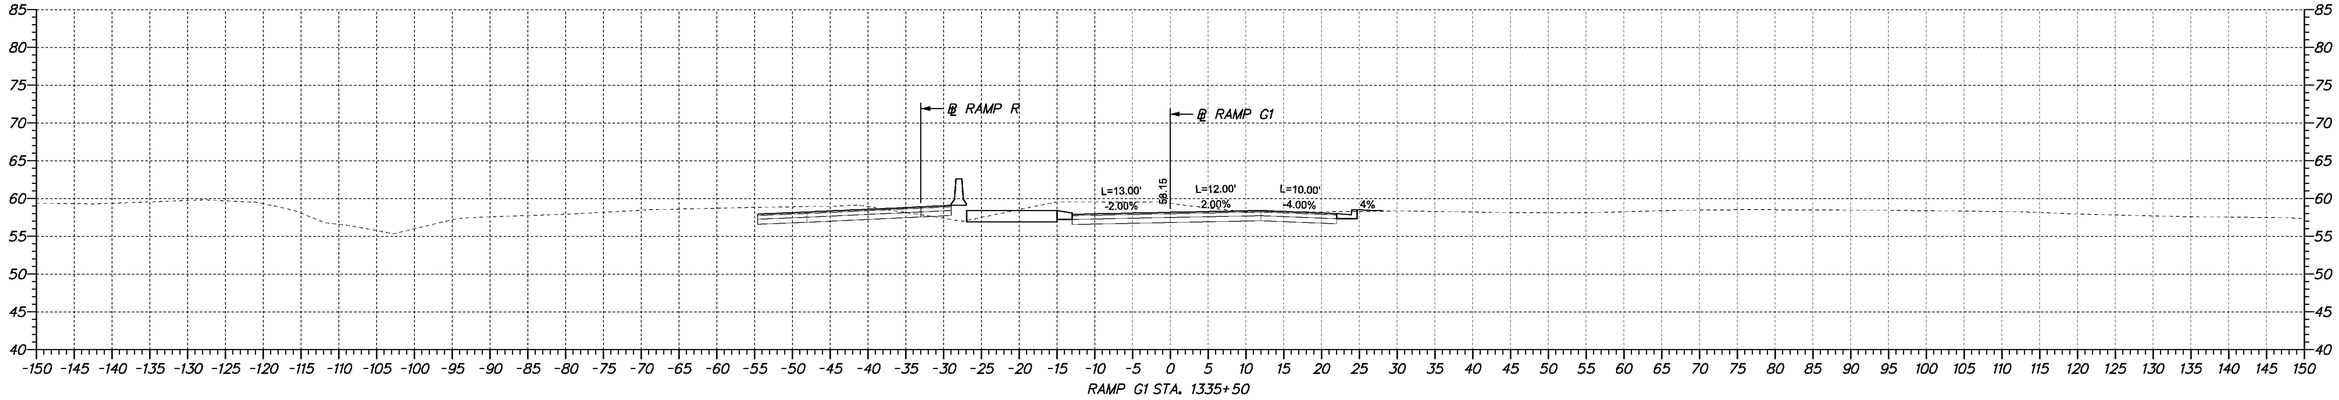

RAMP G1 STA. 1335+50

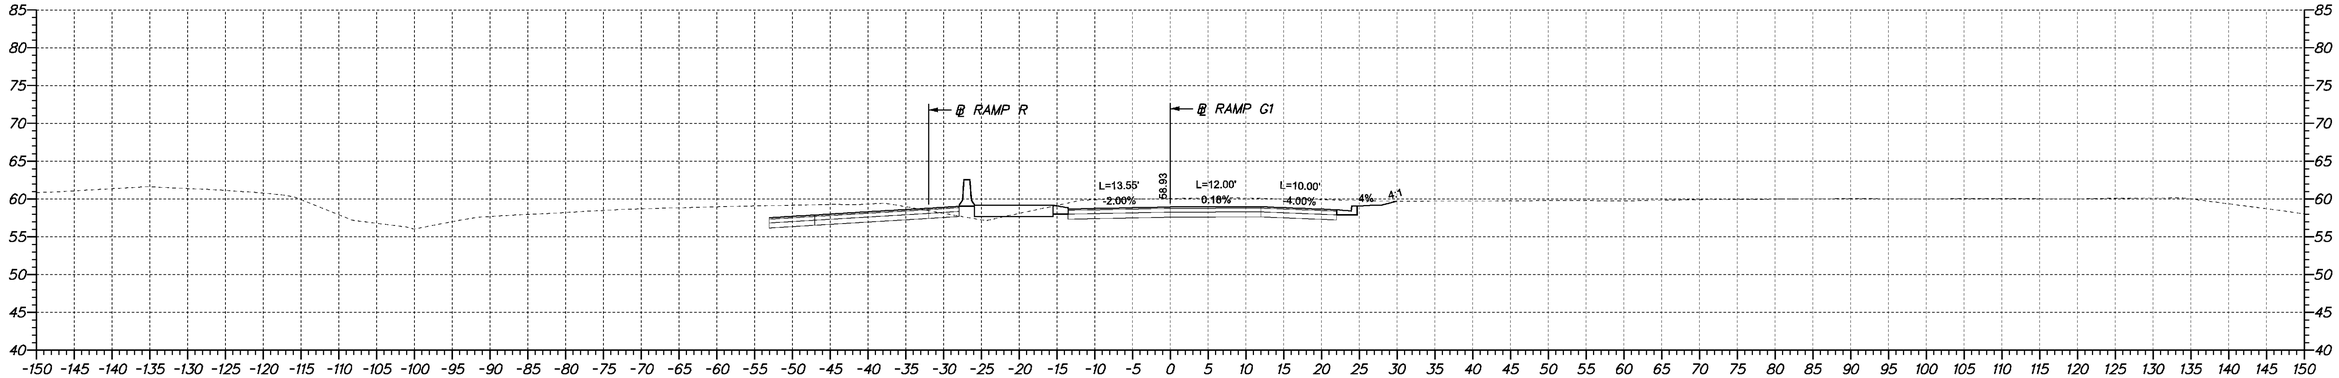

RAMP G1 STA. 1335+00

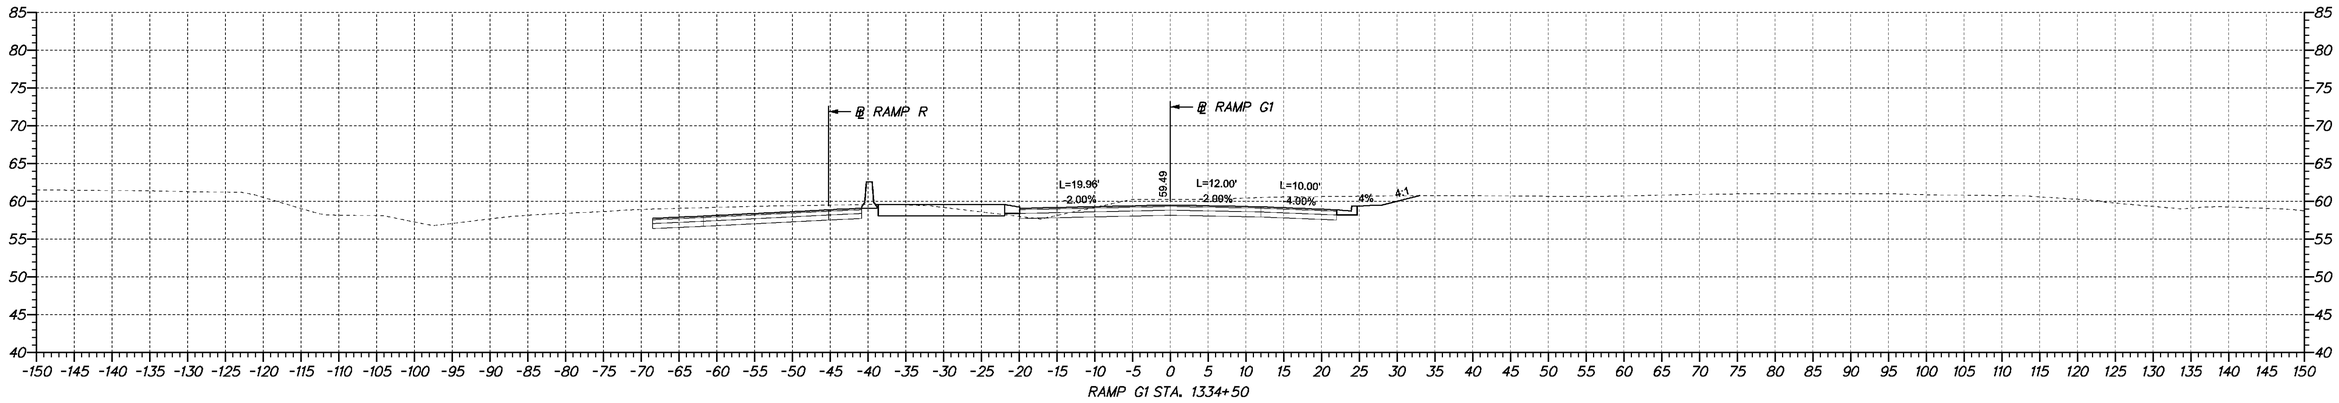

RAMP G1 STA. 1334+50

DELAWARE DEPARTMENT OF TRANSPORTATION	ADDENDUMS / REVISIONS	SCALE 0 10 20 30 FEET	**SR1 /I95 INTERCHANGE**	CONTRACT 28-090-03	BRIDGE NO. X	**CROSS SECTIONS**
				COUNTY NEW CASTLE	DESIGNED BY:	SHEET NO.
					CHECKED BY:	TOTAL SHTS. 286

STA. 1332+40 – STA. 1343+00
CONSTRUCTED UNDER
CONTRACT T20100904

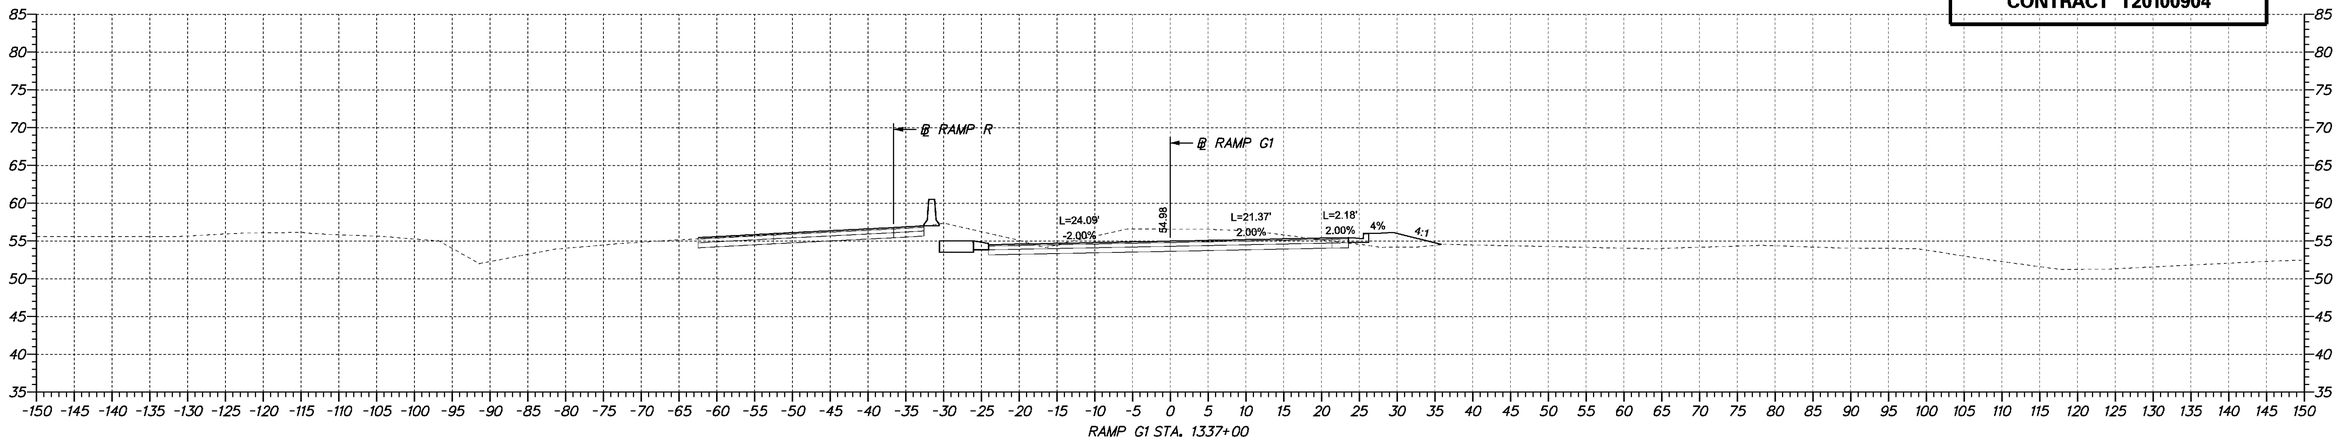

RAMP G1 STA. 1337+00

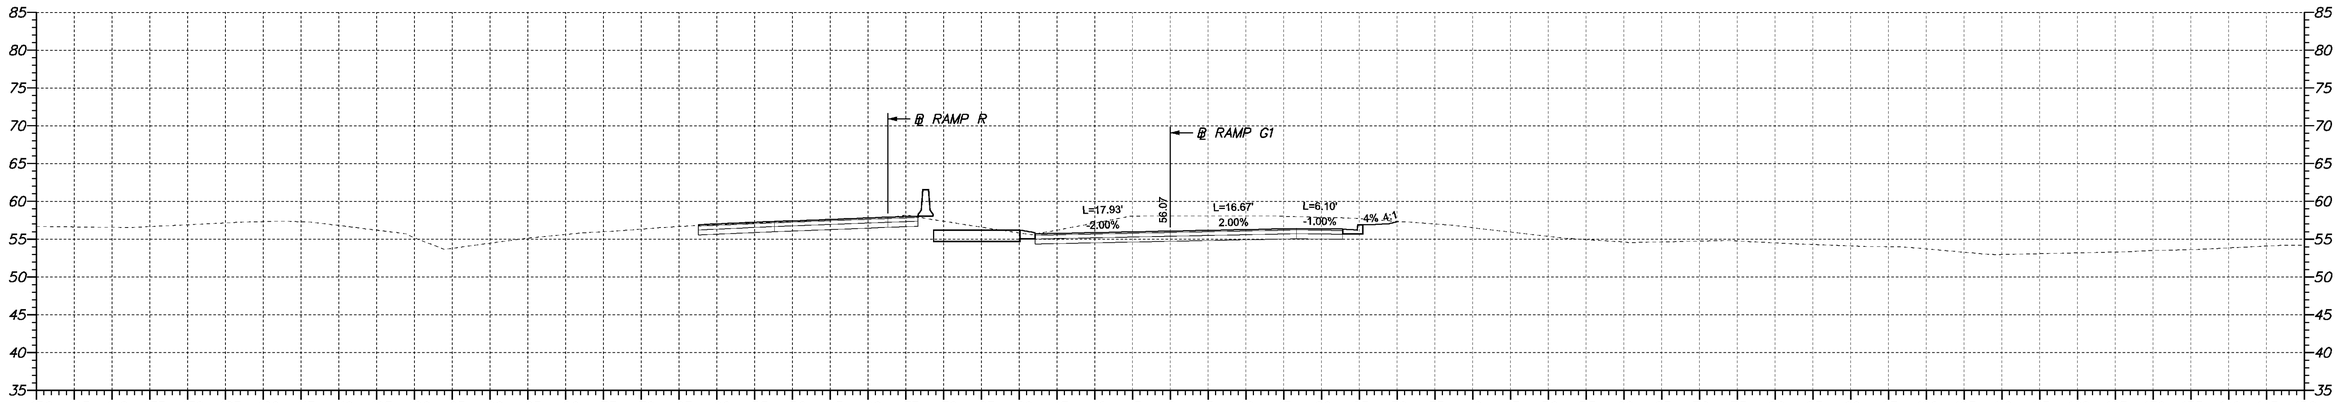

RAMP G1 STA. 1336+50

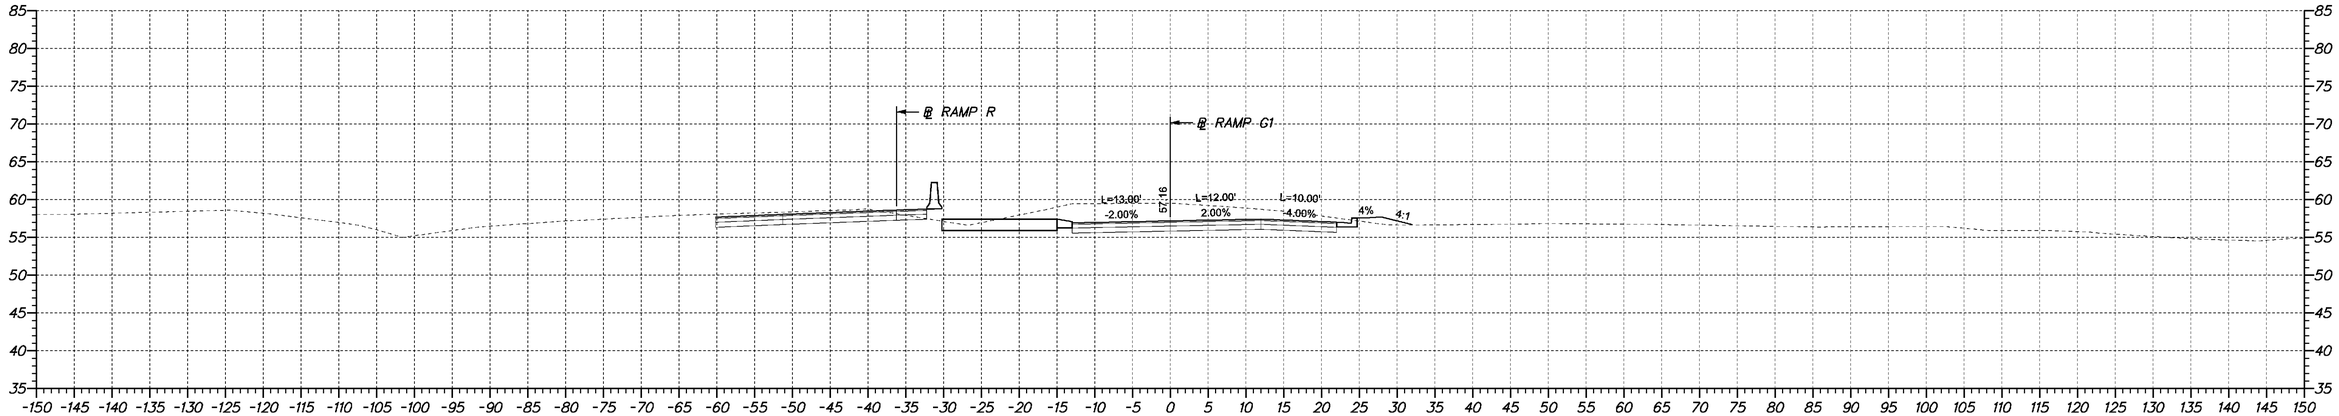

RAMP G1 STA. 1336+00

DELAWARE DEPARTMENT OF TRANSPORTATION	ADDENDUMS / REVISIONS	SCALE 0 10 20 30 FEET	**SR1 /I95 INTERCHANGE**	CONTRACT 28-090-03	BRIDGE NO. X	**CROSS SECTIONS**
				COUNTY NEW CASTLE	DESIGNED BY:	SHEET NO.
					CHECKED BY:	TOTAL SHTS. 286

STA. 1332+40 – STA. 1343+00
CONSTRUCTED UNDER
CONTRACT T20100904

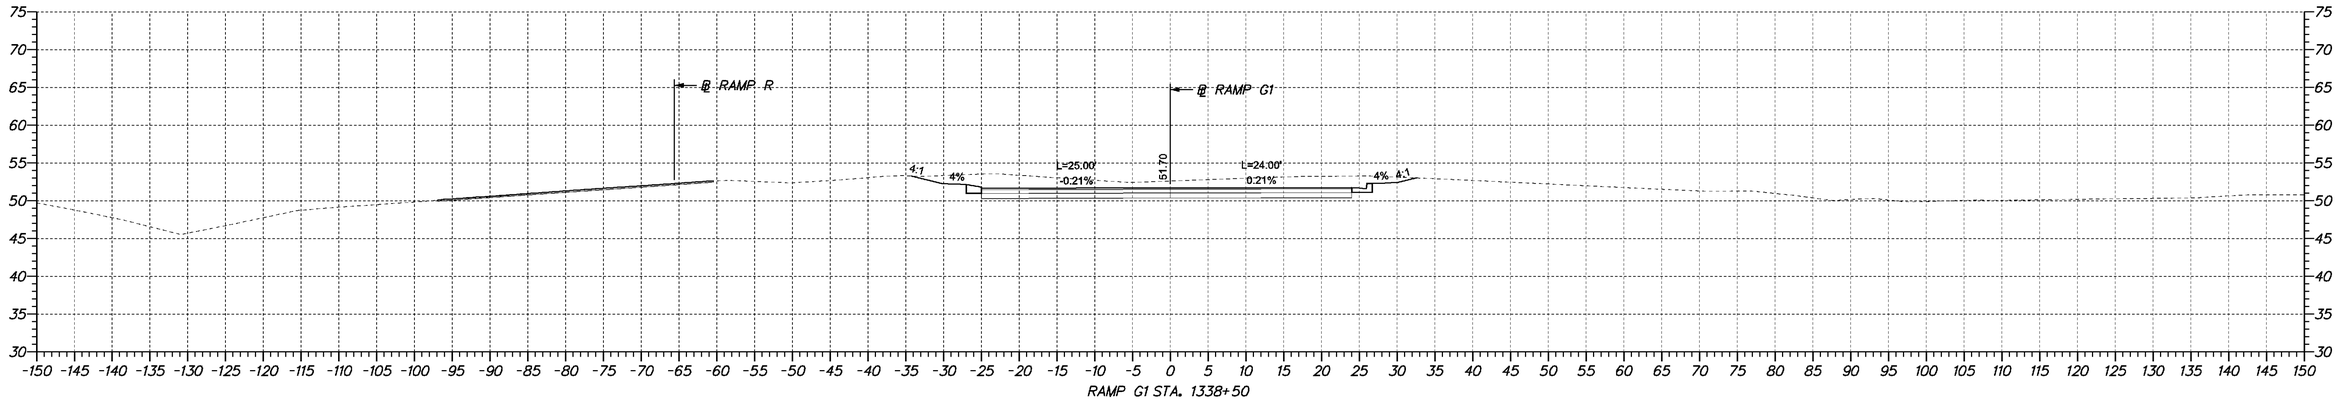

RAMP G1 STA. 1338+50

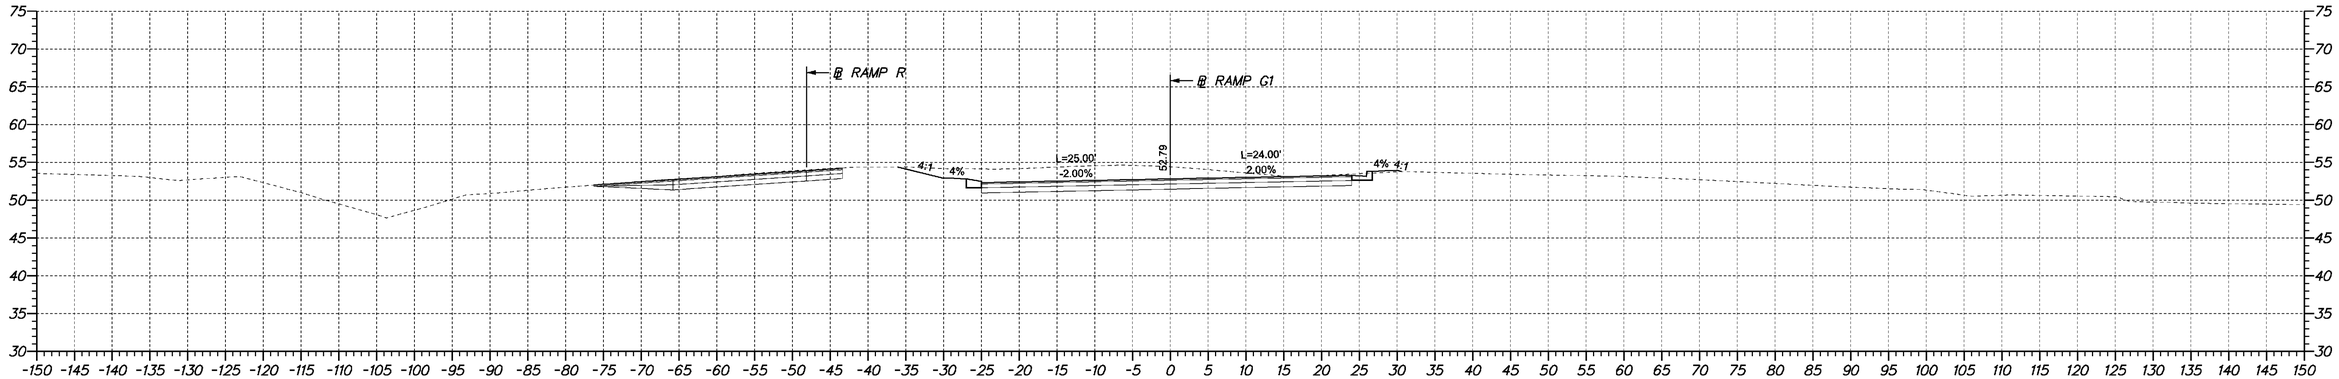

RAMP G1 STA. 1338+00

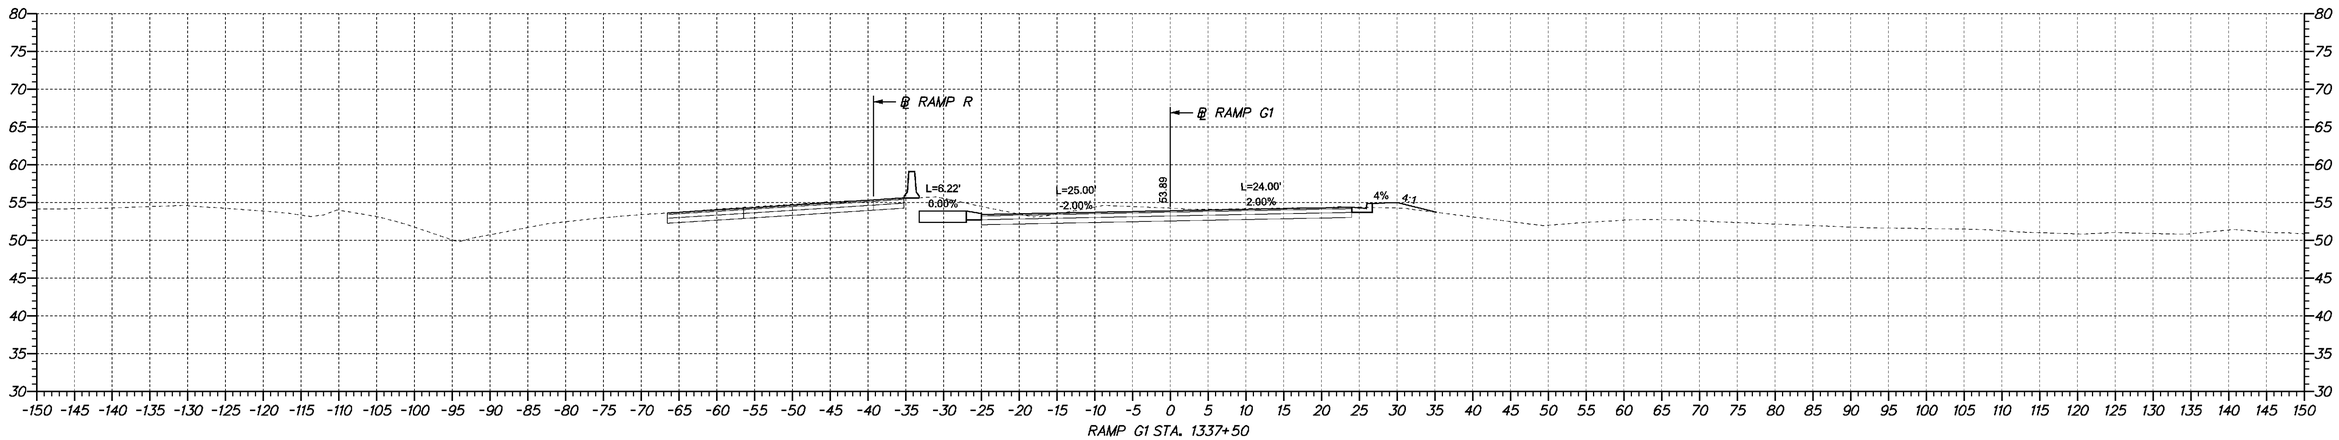

RAMP G1 STA. 1337+50

DELAWARE DEPARTMENT OF TRANSPORTATION	ADDENDUMS / REVISIONS	SCALE 0 10 20 30 FEET	**SR1 /I95 INTERCHANGE**	CONTRACT 28-090-03	BRIDGE NO. X	**CROSS SECTIONS**
				COUNTY NEW CASTLE	DESIGNED BY:	SHEET NO.
					CHECKED BY:	TOTAL SHTS. 286

STA. 1332+40 – STA. 1343+00
CONSTRUCTED UNDER
CONTRACT T20100904

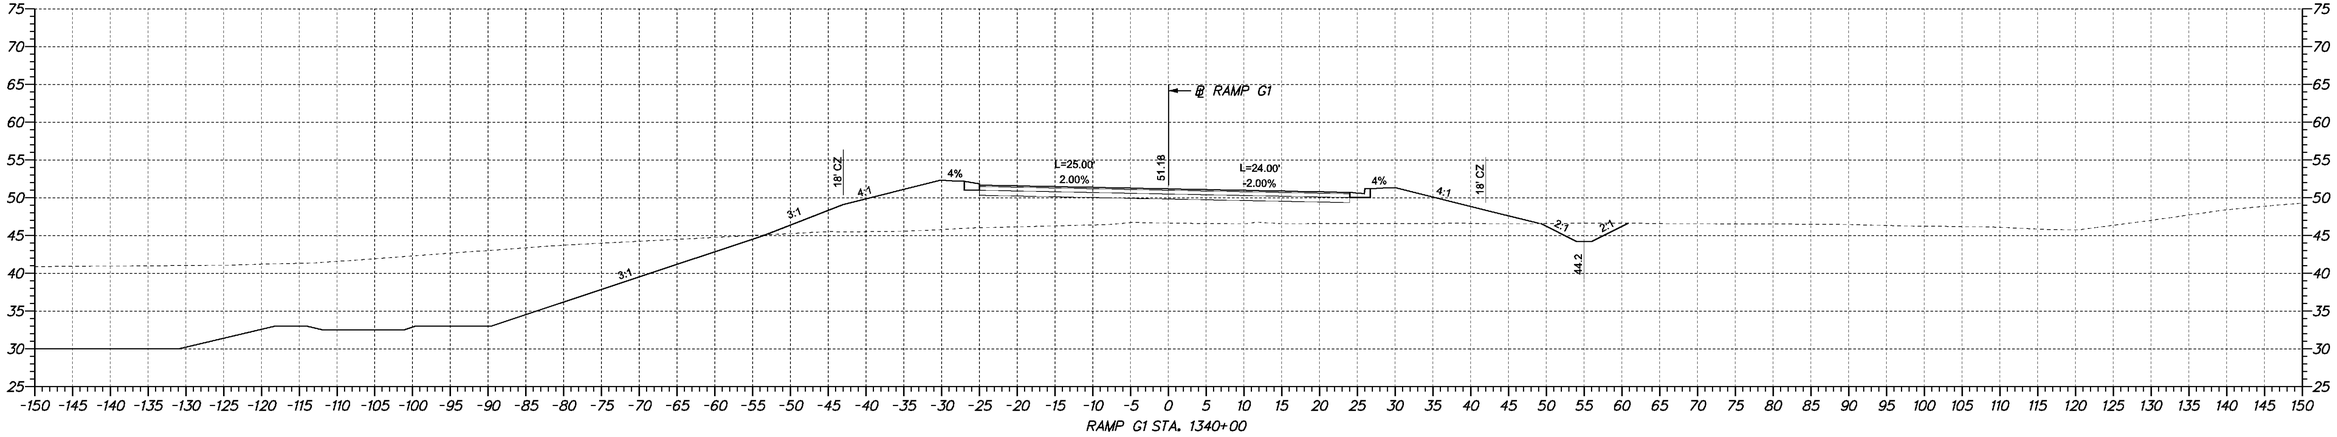

RAMP G1 STA. 1340+00

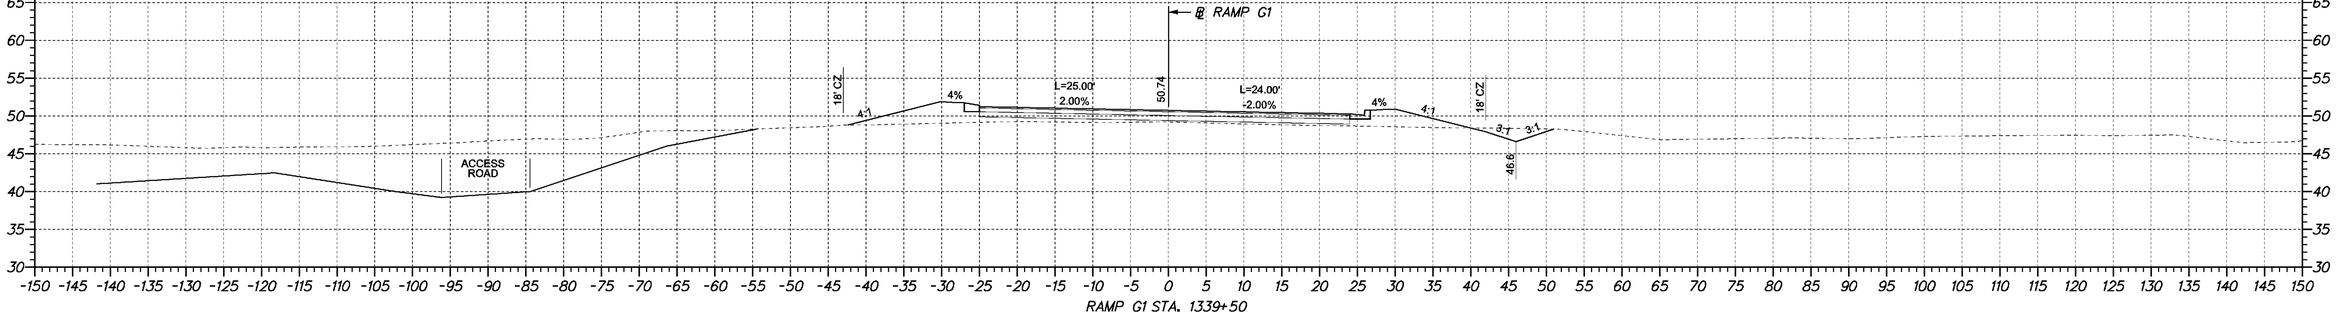

RAMP G1 STA. 1339+50

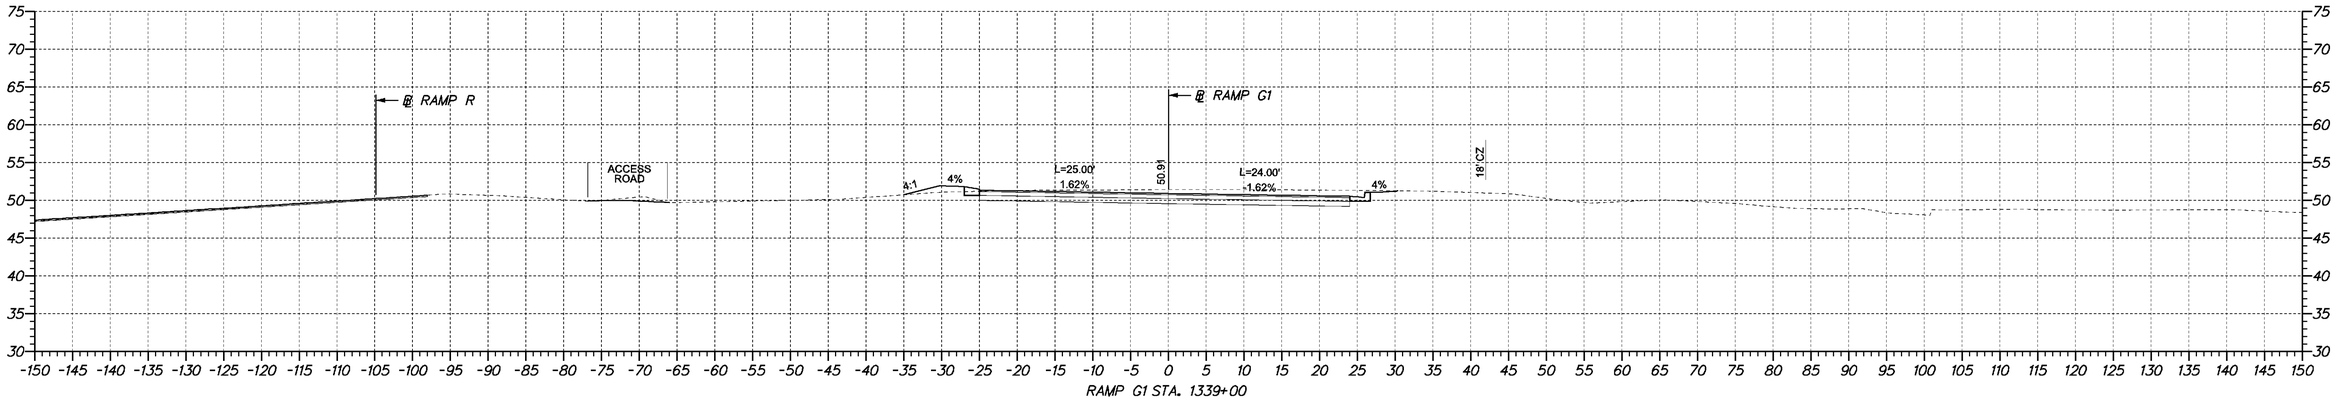

RAMP G1 STA. 1339+00

DELAWARE DEPARTMENT OF TRANSPORTATION	ADDENDUMS / REVISIONS	SCALE 0 10 20 30 FEET	**SR1 /I95 INTERCHANGE**	CONTRACT 28-090-03 / COUNTY NEW CASTLE	BRIDGE NO. X / DESIGNED BY: / CHECKED BY:	**CROSS SECTIONS**	SHEET NO. / TOTAL SHTS. 286

STA. 1332+40 – STA. 1343+00
CONSTRUCTED UNDER
CONTRACT T20100904

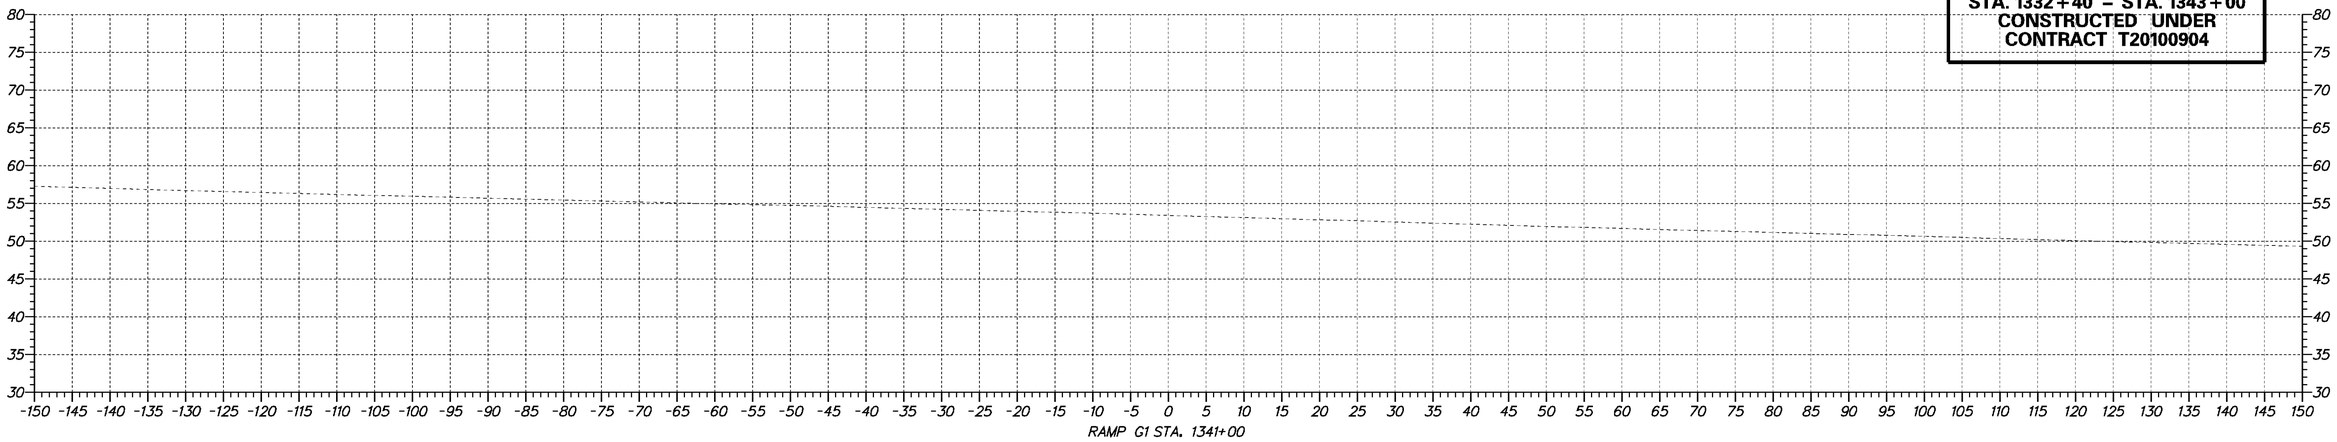

RAMP G1 STA. 1341+00

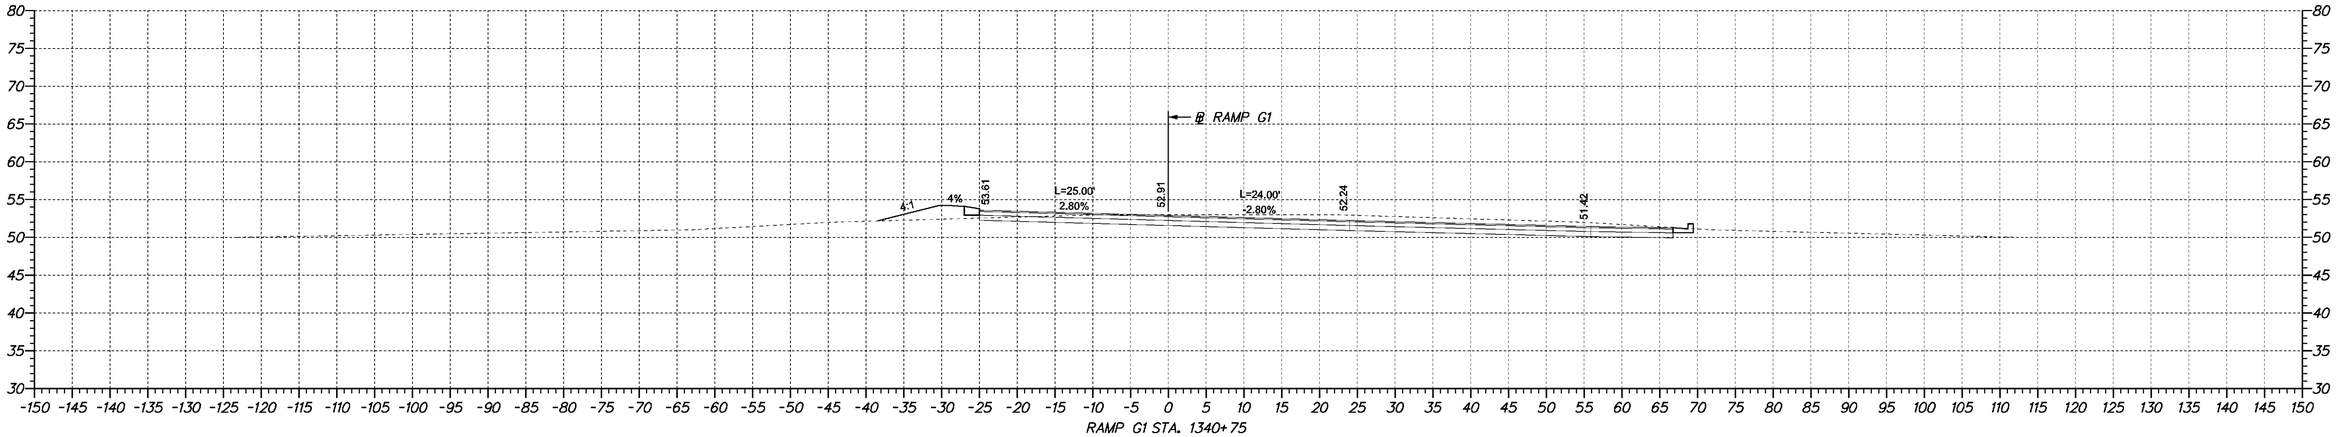

RAMP G1 STA. 1340+75

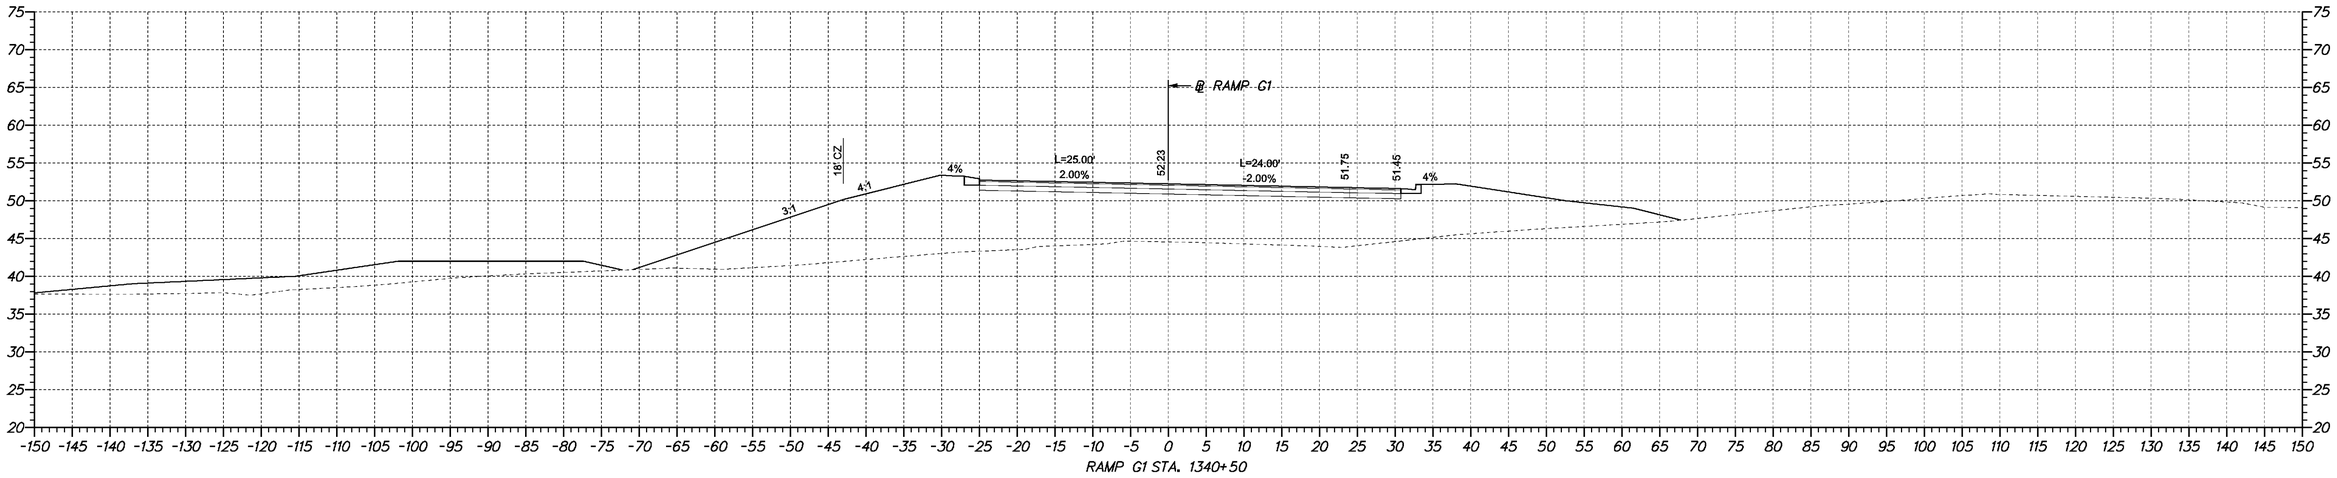

RAMP G1 STA. 1340+50

DELAWARE DEPARTMENT OF TRANSPORTATION	ADDENDUMS / REVISIONS	SCALE 0 10 20 30 FEET	**SR1 /I95 INTERCHANGE**	CONTRACT 28-090-03	BRIDGE NO. X	**CROSS SECTIONS**
				COUNTY NEW CASTLE	DESIGNED BY:	SHEET NO.
					CHECKED BY:	TOTAL SHTS. 286

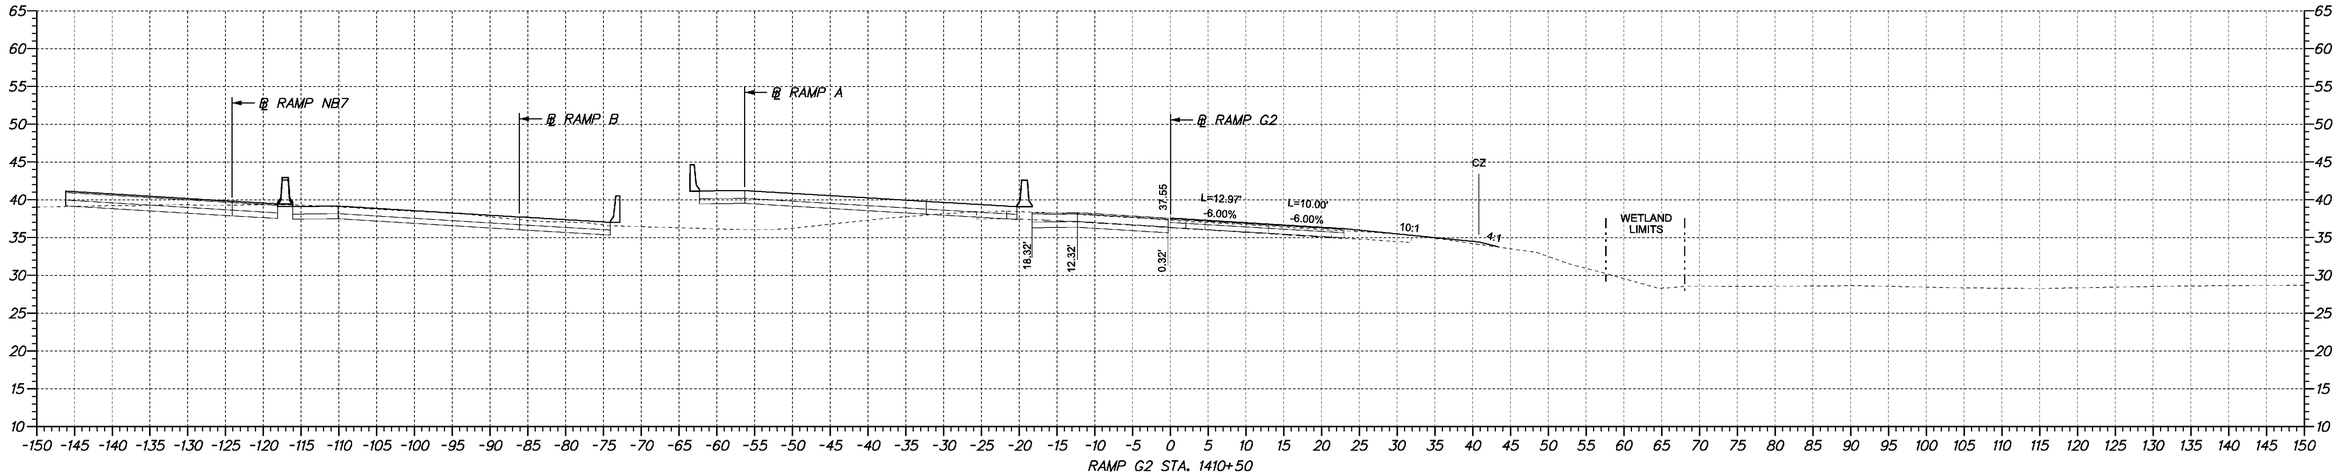

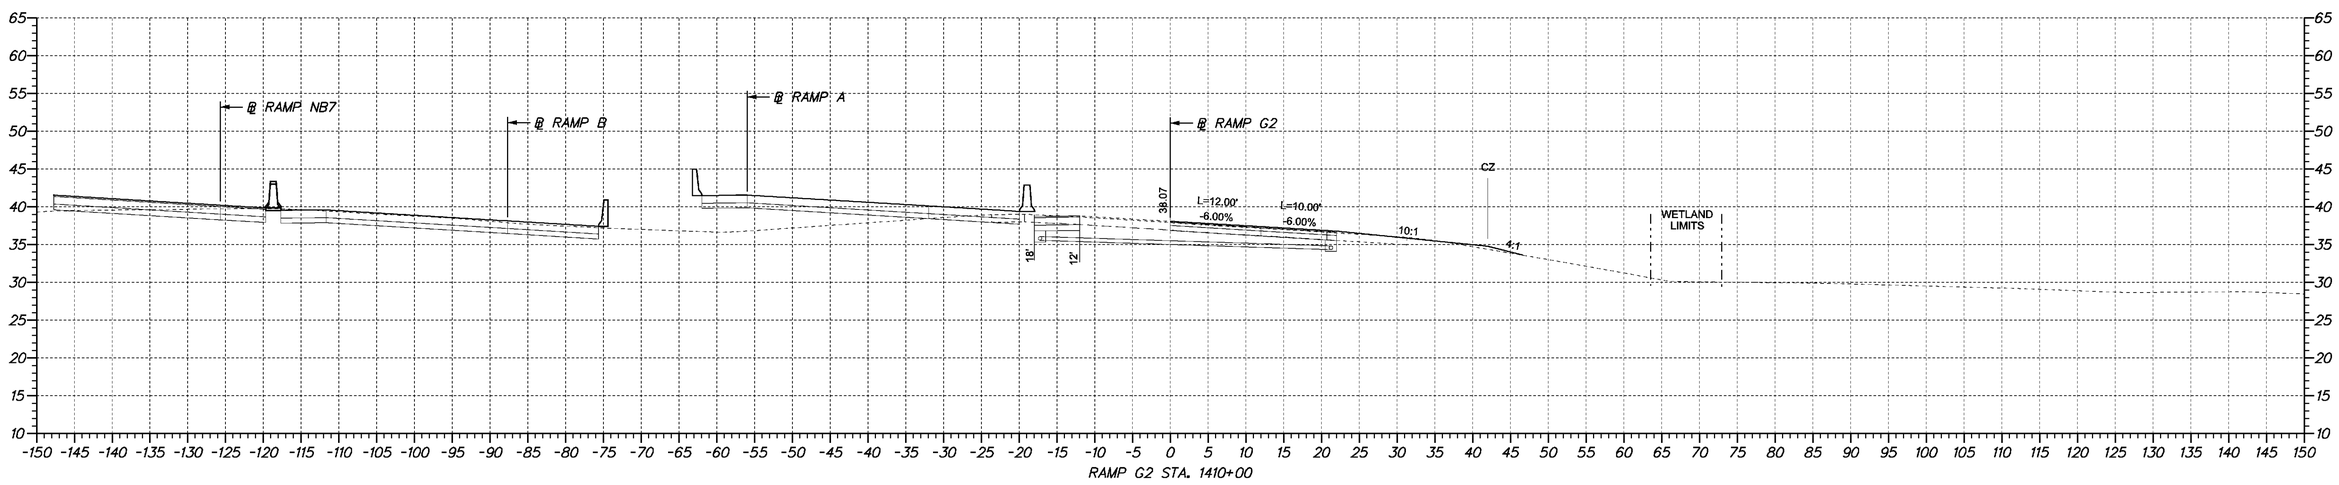

4/23/2009 10:50:45 AM
M:\PROJECTS\2003\03059_DELTRNPK\SR1MALL\CADD\28090033\PLANS\CP09_SR1.DGN

DELAWARE
DEPARTMENT OF TRANSPORTATION

ADDENDUMS / REVISIONS	

SCALE
0 10 20 30
FEET

SR1 /I95 INTERCHANGE

CONTRACT	BRIDGE NO.	X
28-090-03	DESIGNED BY:	
COUNTY		
NEW CASTLE	CHECKED BY:	

CROSS SECTIONS

SHEET NO.
227
TOTAL SHTS.
286

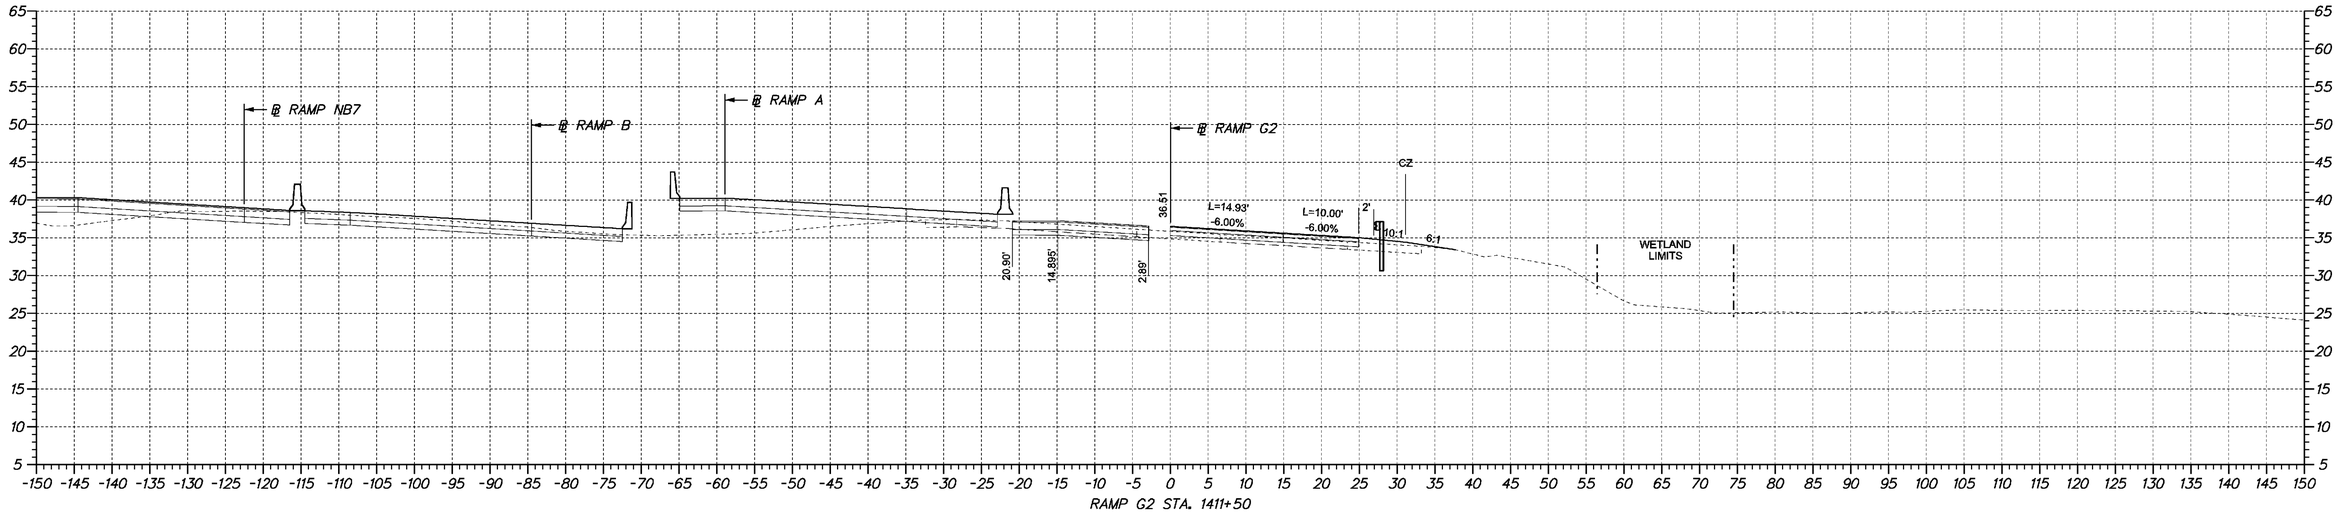

RAMP G2 STA. 1411+50

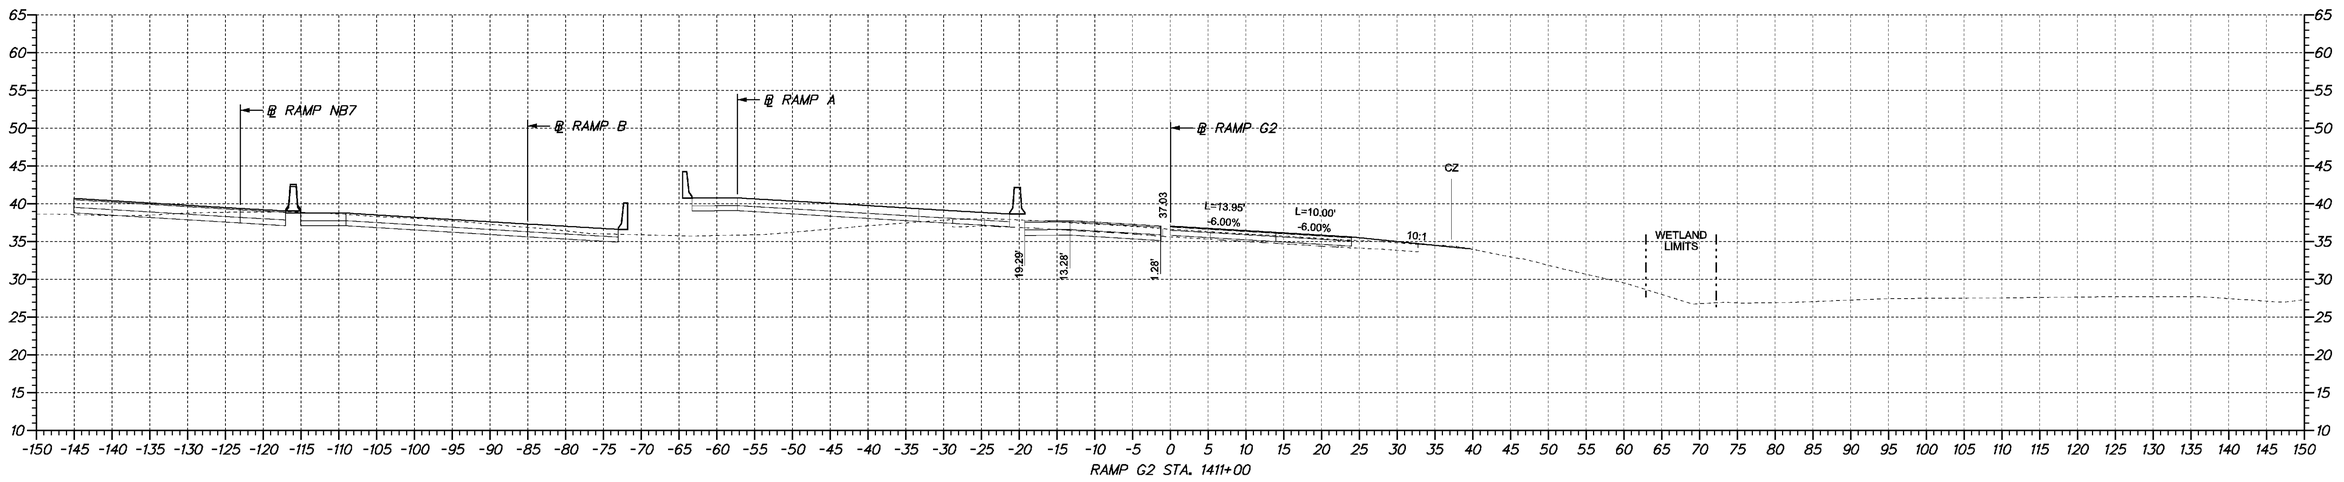

RAMP G2 STA. 1411+00

DELAWARE DEPARTMENT OF TRANSPORTATION	ADDENDUMS / REVISIONS	SCALE 0 10 20 30 FEET	SR1 /I95 INTERCHANGE	CONTRACT 28-090-03	BRIDGE NO. X	CROSS SECTIONS	SHEET NO. 228
				COUNTY NEW CASTLE	DESIGNED BY:		TOTAL SHTS. 286
					CHECKED BY:		

4/23/2009 10:50:45 AM
M:\PROJECTS\2003\03059_DELTRNPK\SR1MALL\CADD\28090003\PLANS\CP09_SR1.DGN

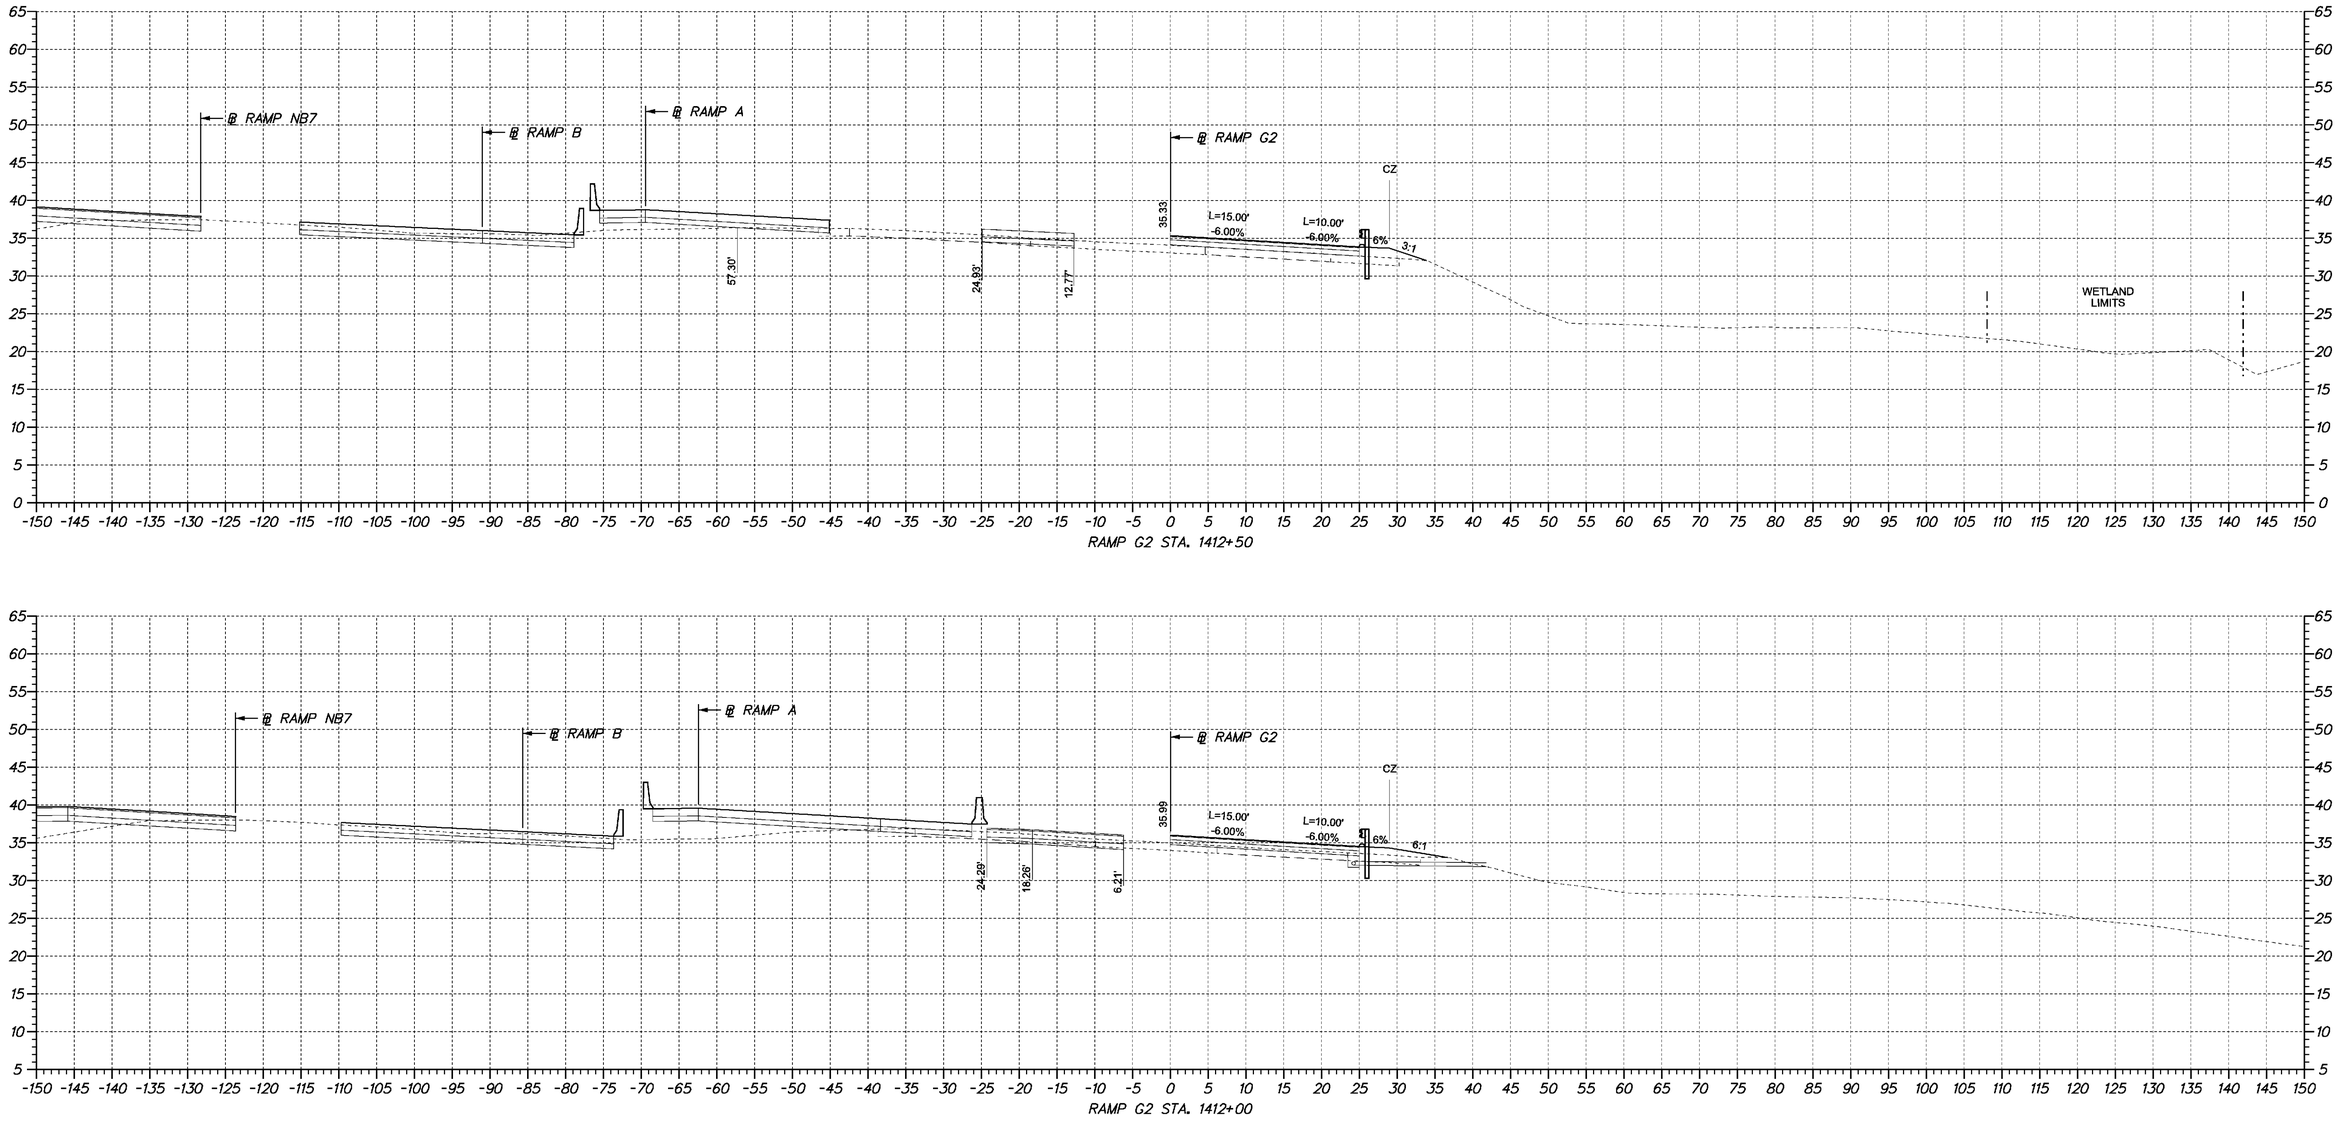

DELAWARE DEPARTMENT OF TRANSPORTATION	ADDENDUMS / REVISIONS	SCALE 0 10 20 30 FEET	**SR1 /I95 INTERCHANGE**	CONTRACT 28-090-03	BRIDGE NO. X	**CROSS SECTIONS**
				COUNTY NEW CASTLE	DESIGNED BY:	SHEET NO. 229
					CHECKED BY:	TOTAL SHTS. 286

4/23/2009 10:50:45 AM
M:\PROJECTS\2003\03059_DELTRNPK\SRMALL\CADD\2809003\PLANS\CP09_SR1.DGN

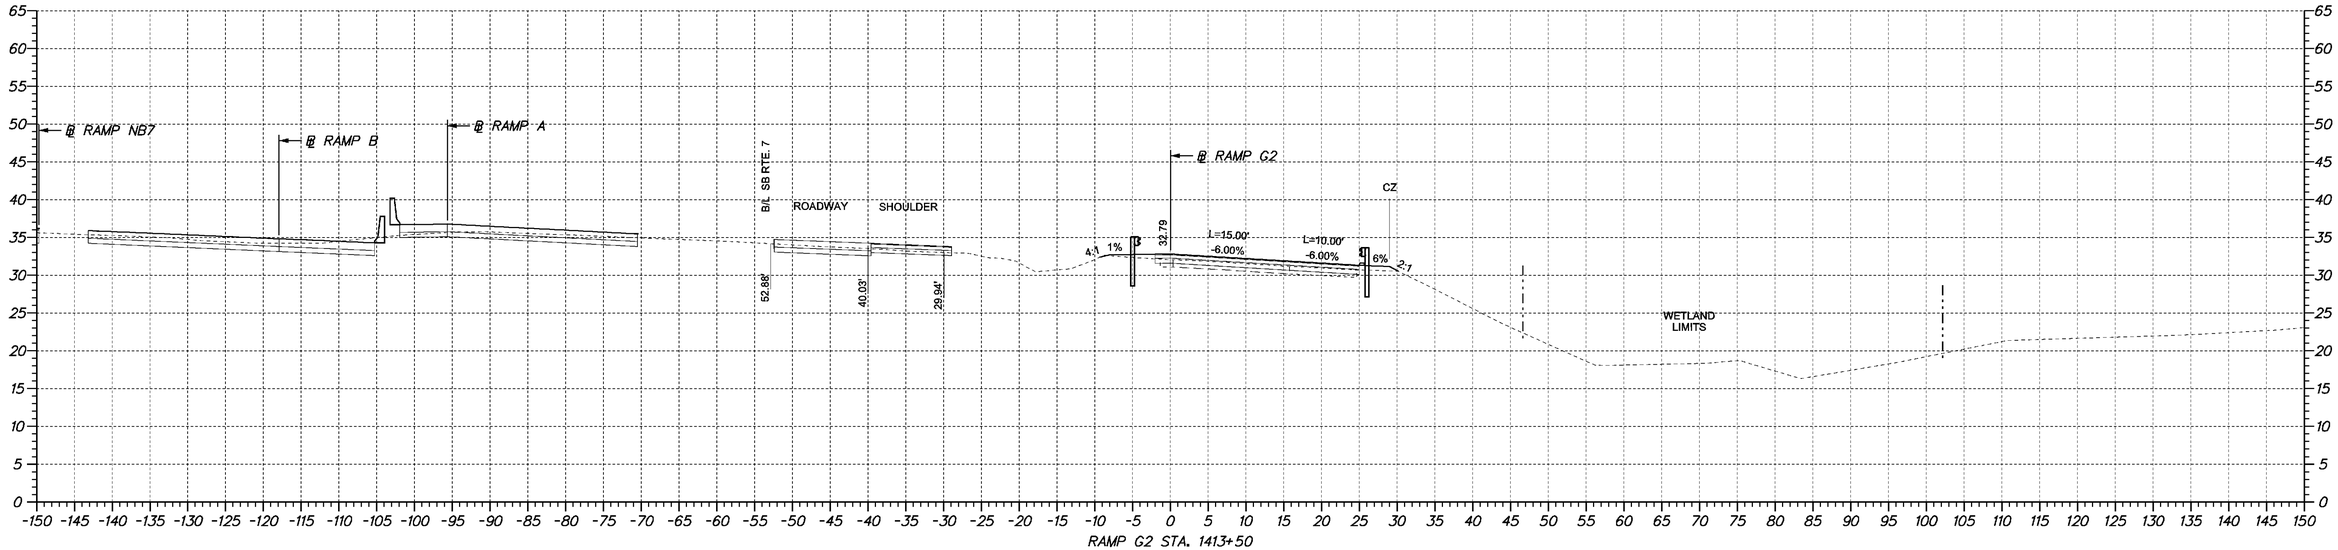

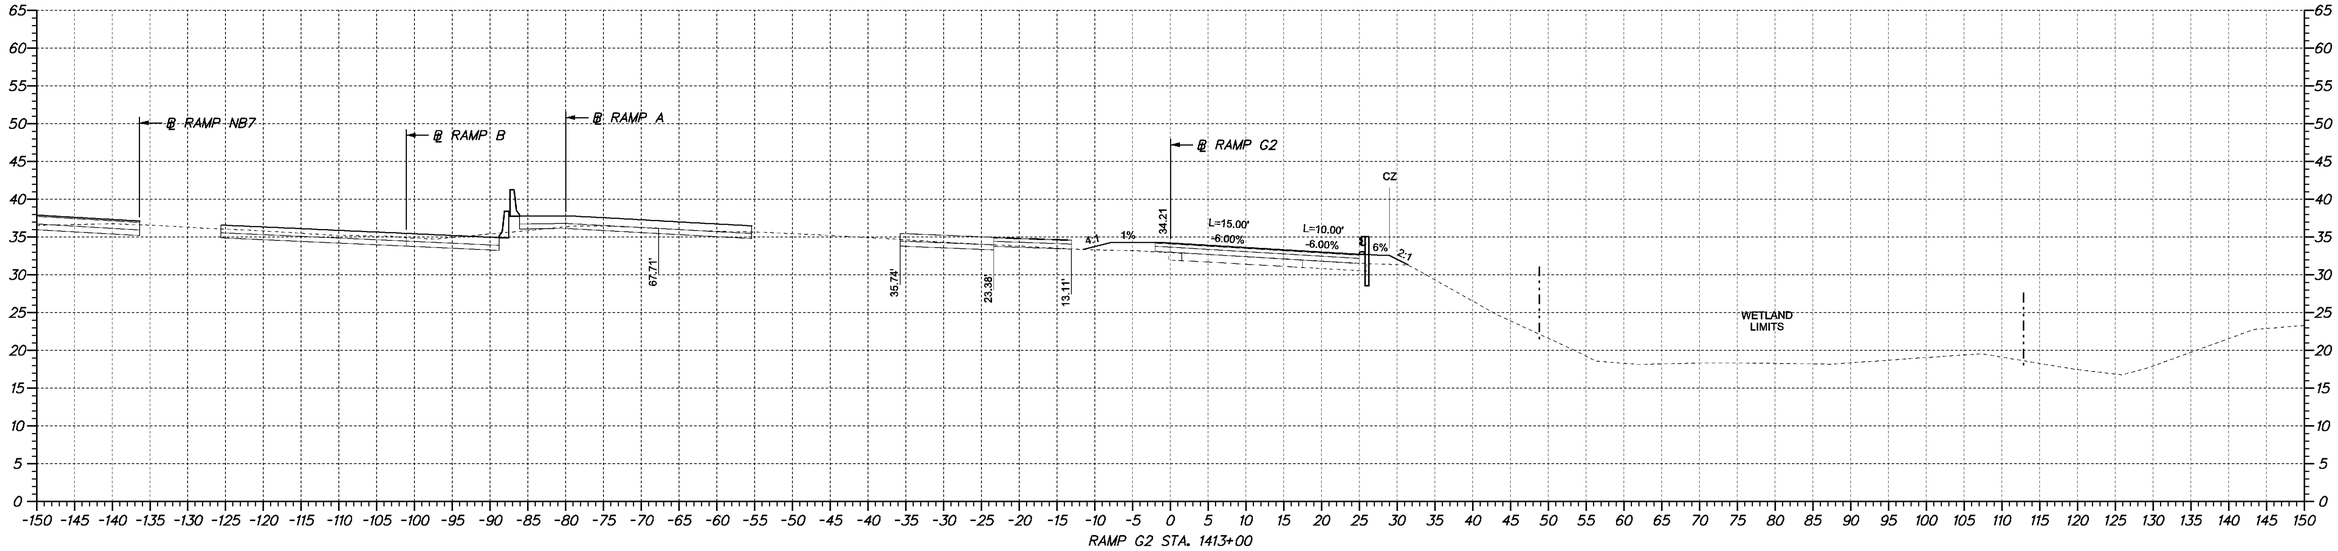

DELAWARE DEPARTMENT OF TRANSPORTATION	ADDENDUMS / REVISIONS	SCALE 0 10 20 30 FEET	**SR1 /I95 INTERCHANGE**	CONTRACT 28-090-03	BRIDGE NO. X	**CROSS SECTIONS**	SHEET NO. 230
				COUNTY NEW CASTLE	DESIGNED BY:		TOTAL SHTS. 286
					CHECKED BY:		

4/23/2009 10:50:45 AM
M:\PROJECTS\2003\03059_DELTRNPK\SRIMALL\CADD\2809003\PLANS\CP09_SR1.DGN

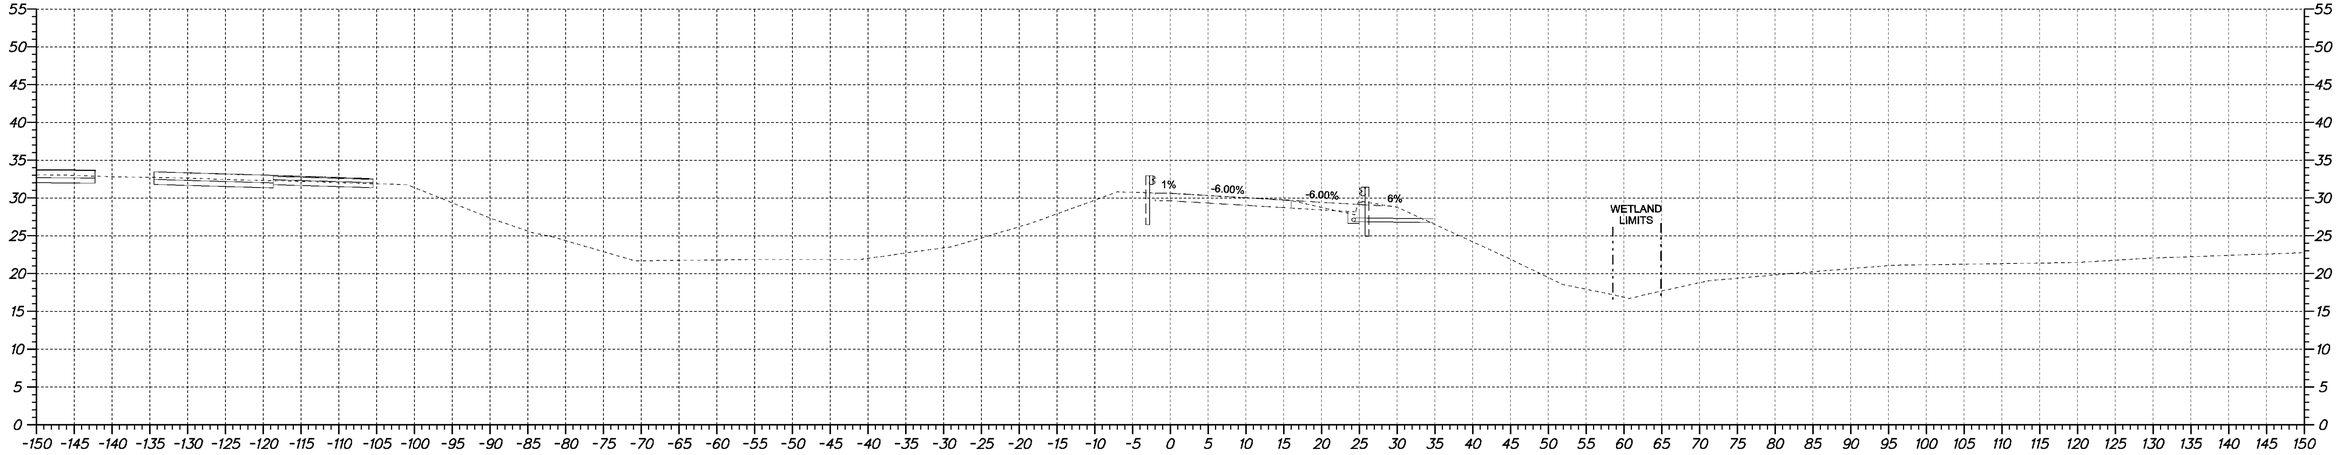

RAMP G2 STA. 1414+50

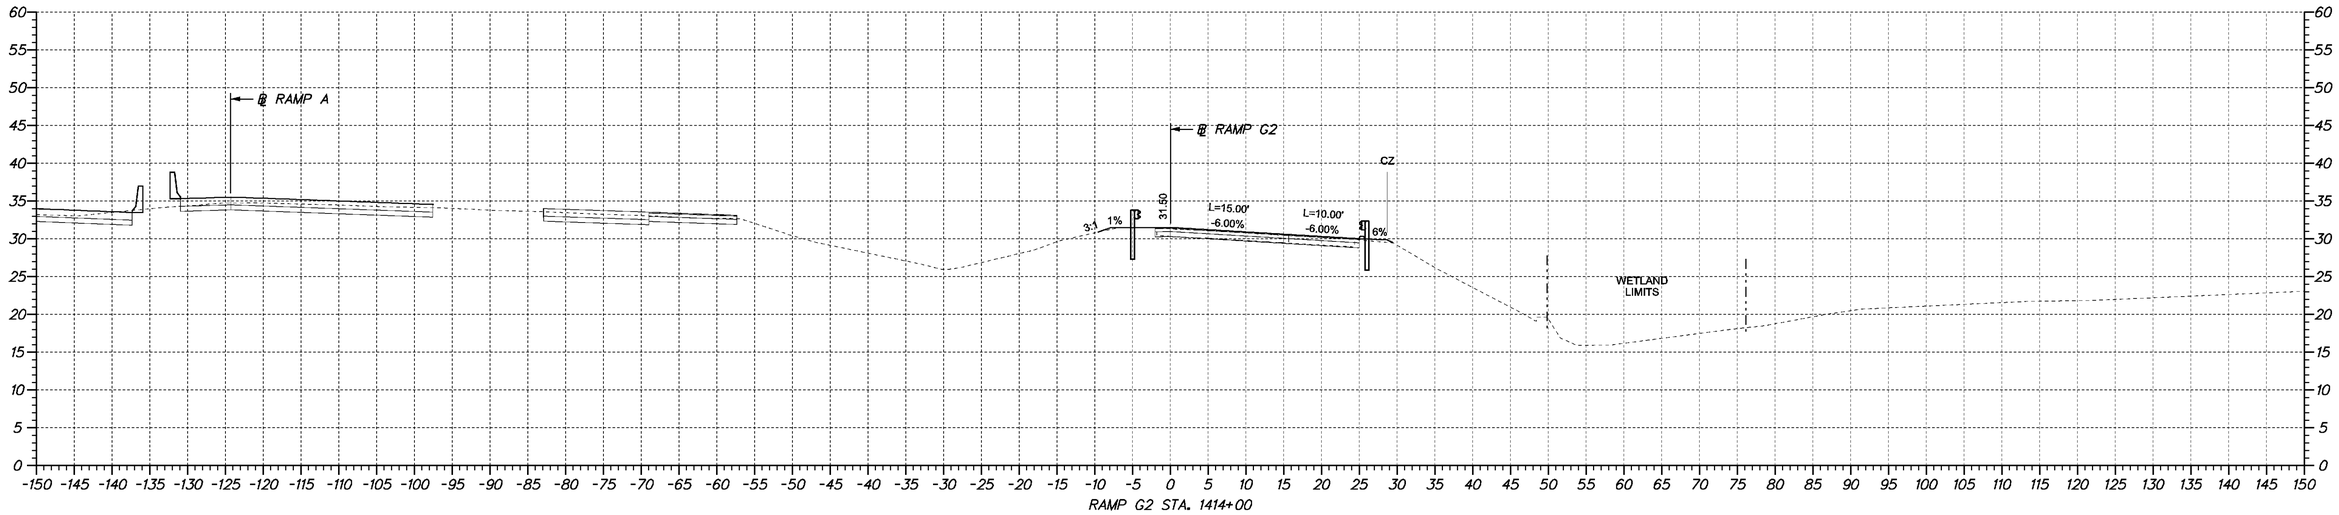

RAMP G2 STA. 1414+00

DELAWARE DEPARTMENT OF TRANSPORTATION	ADDENDUMS / REVISIONS	SCALE 0 10 20 30 FEET	**SR1 /I95 INTERCHANGE**	CONTRACT 28-090-03	BRIDGE NO. X	**CROSS SECTIONS**	SHEET NO. 231
				COUNTY NEW CASTLE	DESIGNED BY:		TOTAL SHTS. 286
					CHECKED BY:		

4/23/2009 10:50:45 AM
M:\PROJECTS\2003\0.3059_DELTRNPK\SRMALL\CADD\2809003\PLANS\CP09_SR1.DGN

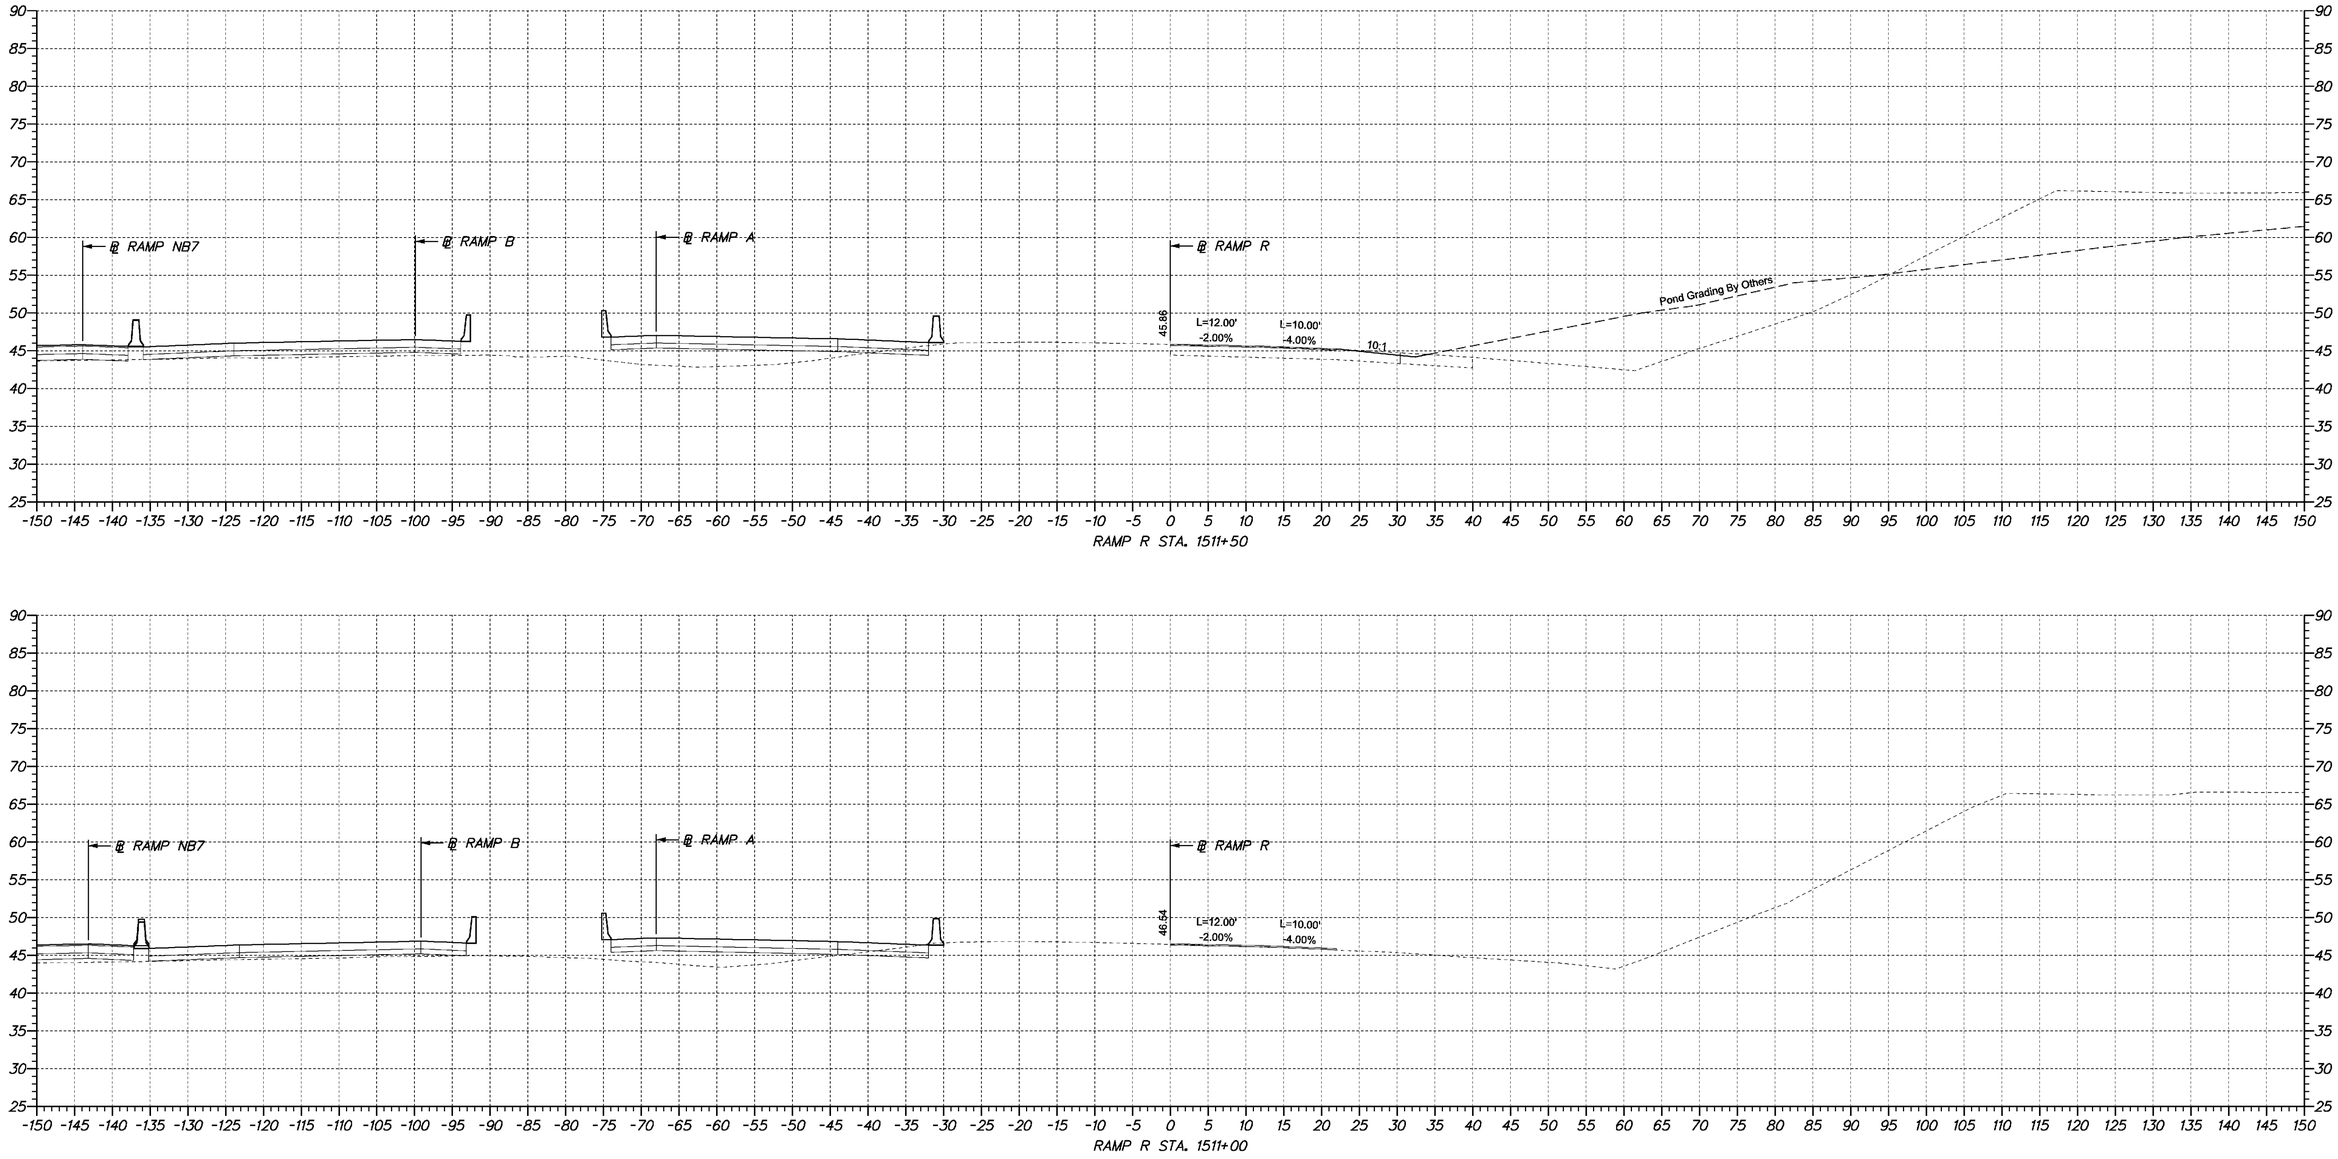

DELAWARE DEPARTMENT OF TRANSPORTATION

ADDENDUMS / REVISIONS	

SCALE
0 10 20 30
FEET

SR1 / I95 INTERCHANGE

CONTRACT	BRIDGE NO.	X
28-090-03	DESIGNED BY:	
COUNTY	CHECKED BY:	
NEW CASTLE		

CROSS SECTIONS

SHEET NO.
232
TOTAL SHTS.
286

4/23/2009 10:50:45 AM
M:\PROJECTS\2003\03059_DELTRNPK\SRIMALL\CADD\2809003\PLANS\CP09_SR1.DGN

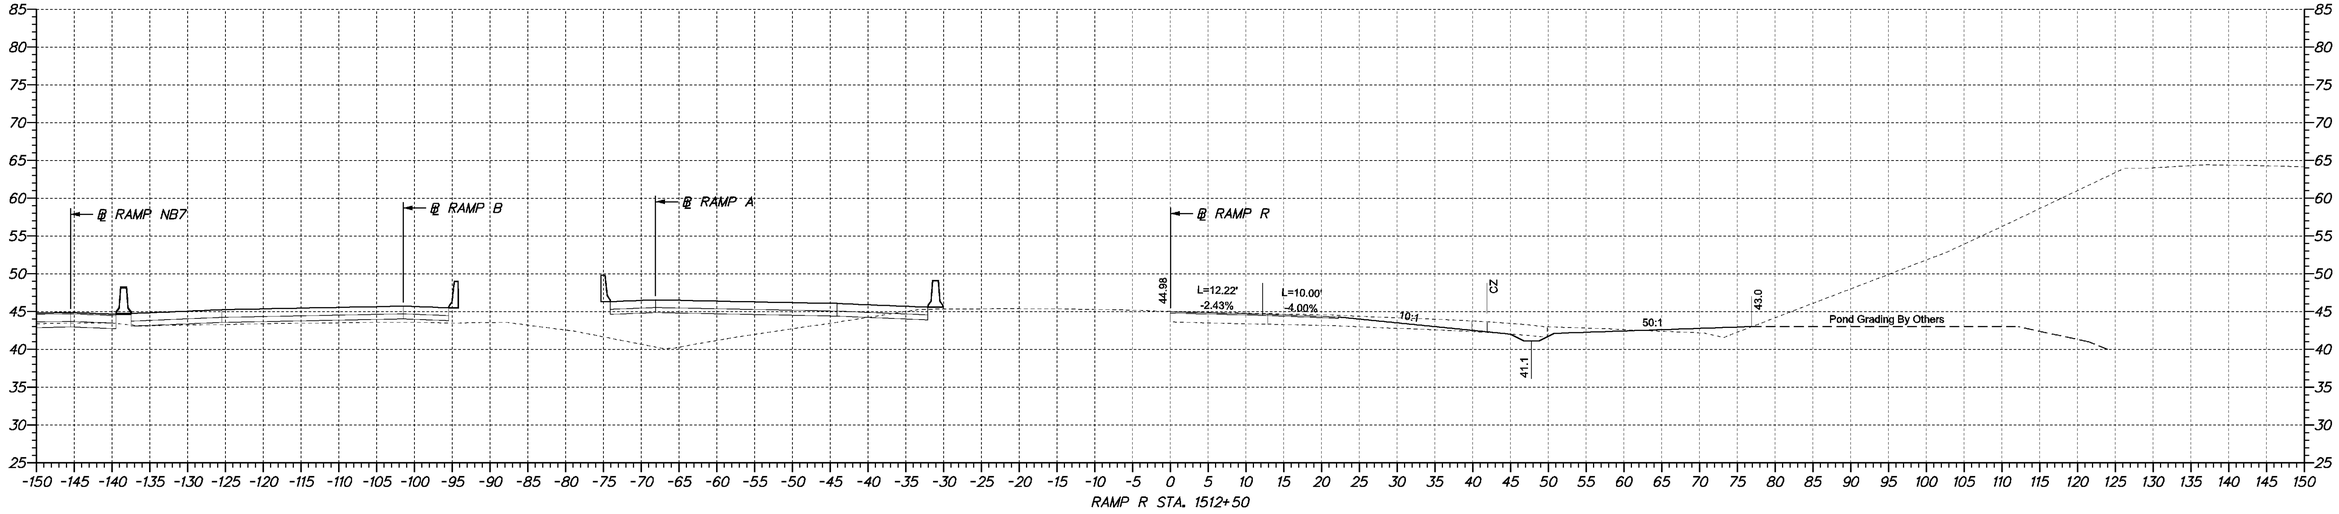

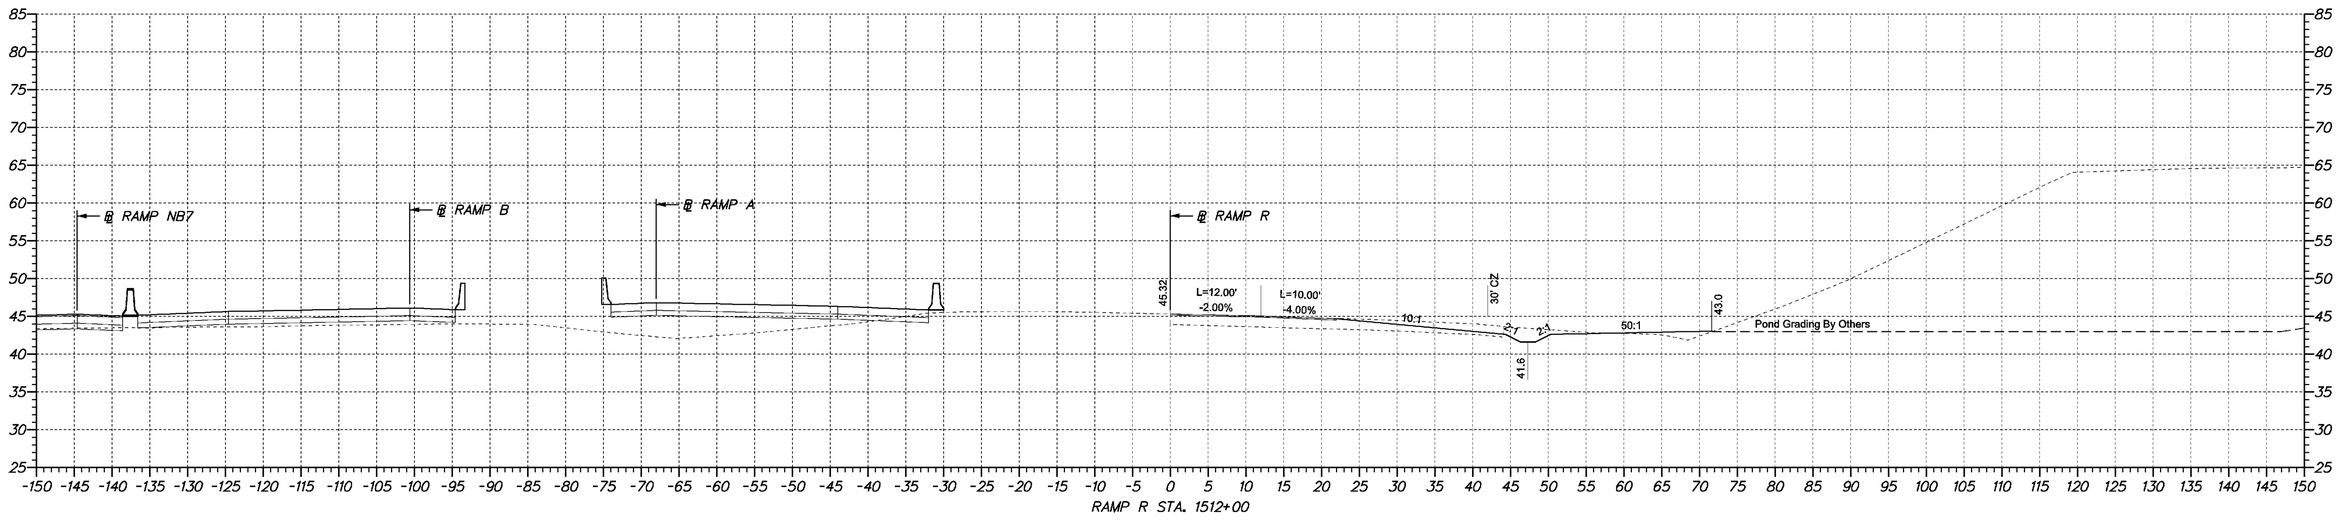

4/23/2009 10:50:45 AM
M:\PROJECTS\2003\0.3059_DELTRNPK\SR1MALL\CADD\2809003\PLANS\CP09_SR1.DGN

DELAWARE DEPARTMENT OF TRANSPORTATION	ADDENDUMS / REVISIONS	SCALE 0 10 20 30 FEET	**SR1 /I95 INTERCHANGE**	CONTRACT 28-090-03	BRIDGE NO. X	**CROSS SECTIONS**	SHEET NO. 233
				COUNTY NEW CASTLE	DESIGNED BY:		TOTAL SHTS. 286
					CHECKED BY:		

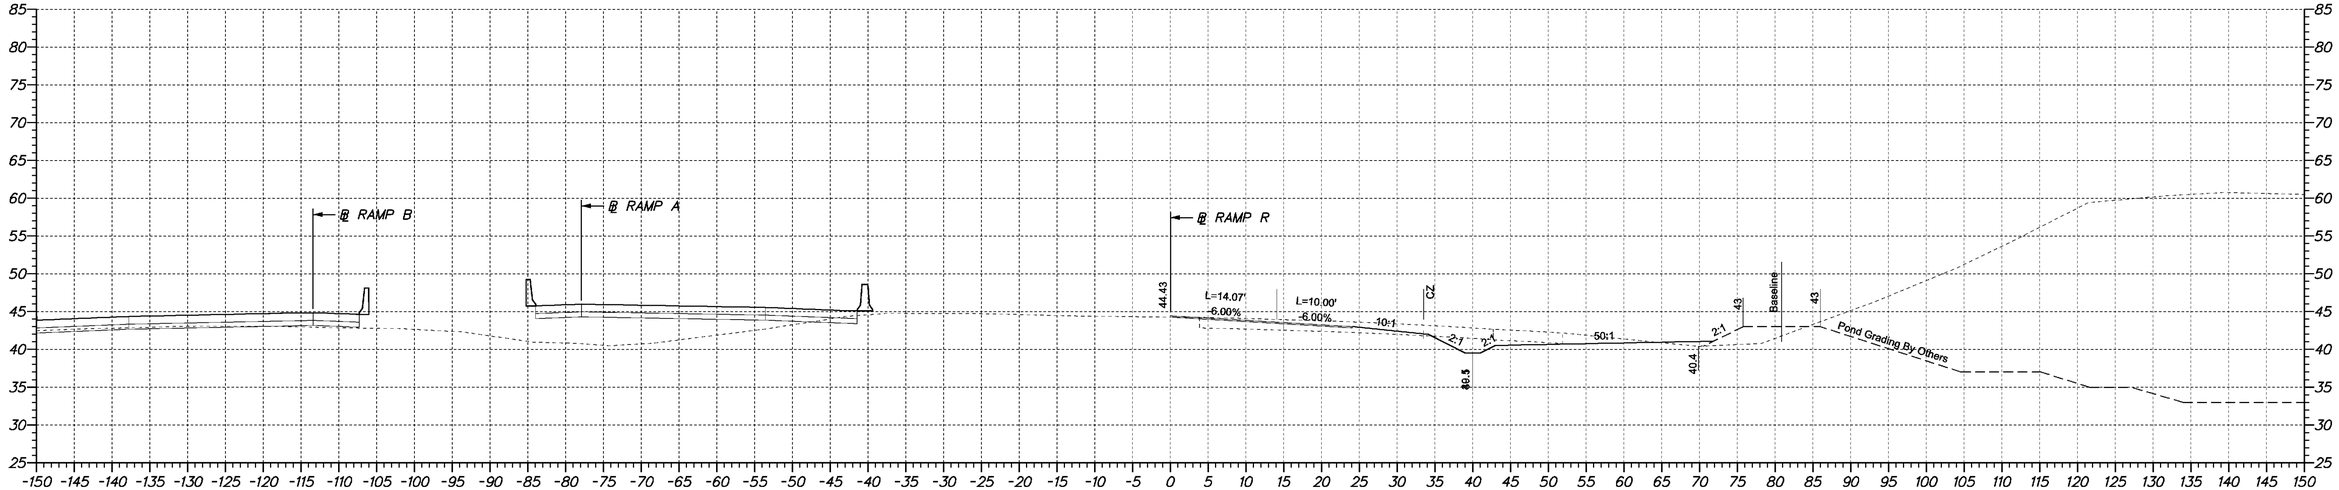

RAMP R STA. 1513+50

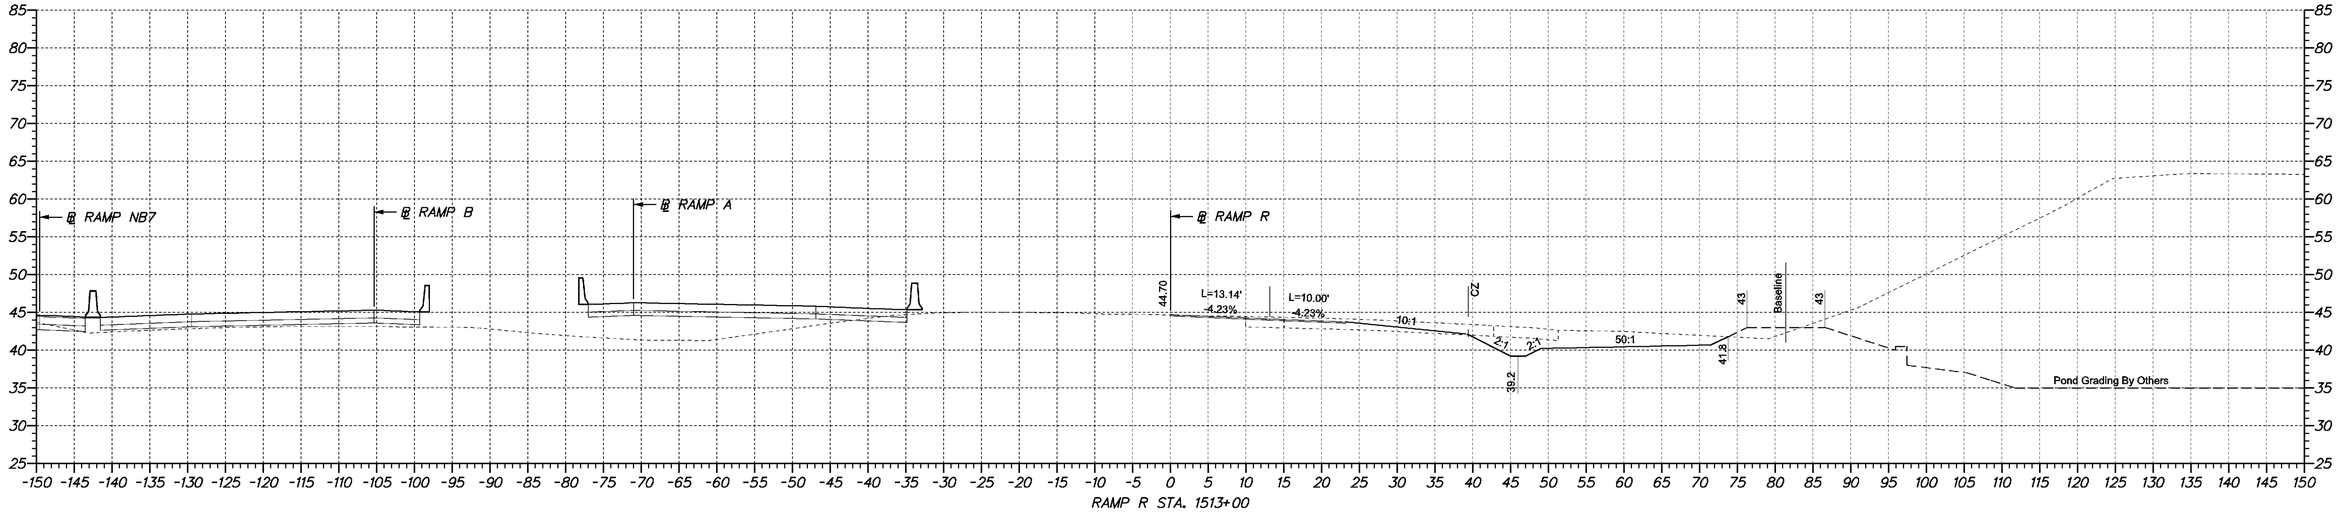

RAMP R STA. 1513+00

4/23/2009 10:50:45 AM
M:\PROJECTS\2003\0.3059_DELTRNPK\SR1MALL\CADD\2809003\PLANS\CP09_SR.DGN

DELAWARE DEPARTMENT OF TRANSPORTATION

ADDENDUMS / REVISIONS	

SCALE
0 10 20 30
FEET

SR1 /I95 INTERCHANGE

CONTRACT	BRIDGE NO.	X
28-090-03	DESIGNED BY:	
COUNTY	CHECKED BY:	
NEW CASTLE		

CROSS SECTIONS

SHEET NO.
234
TOTAL SHTS.
286

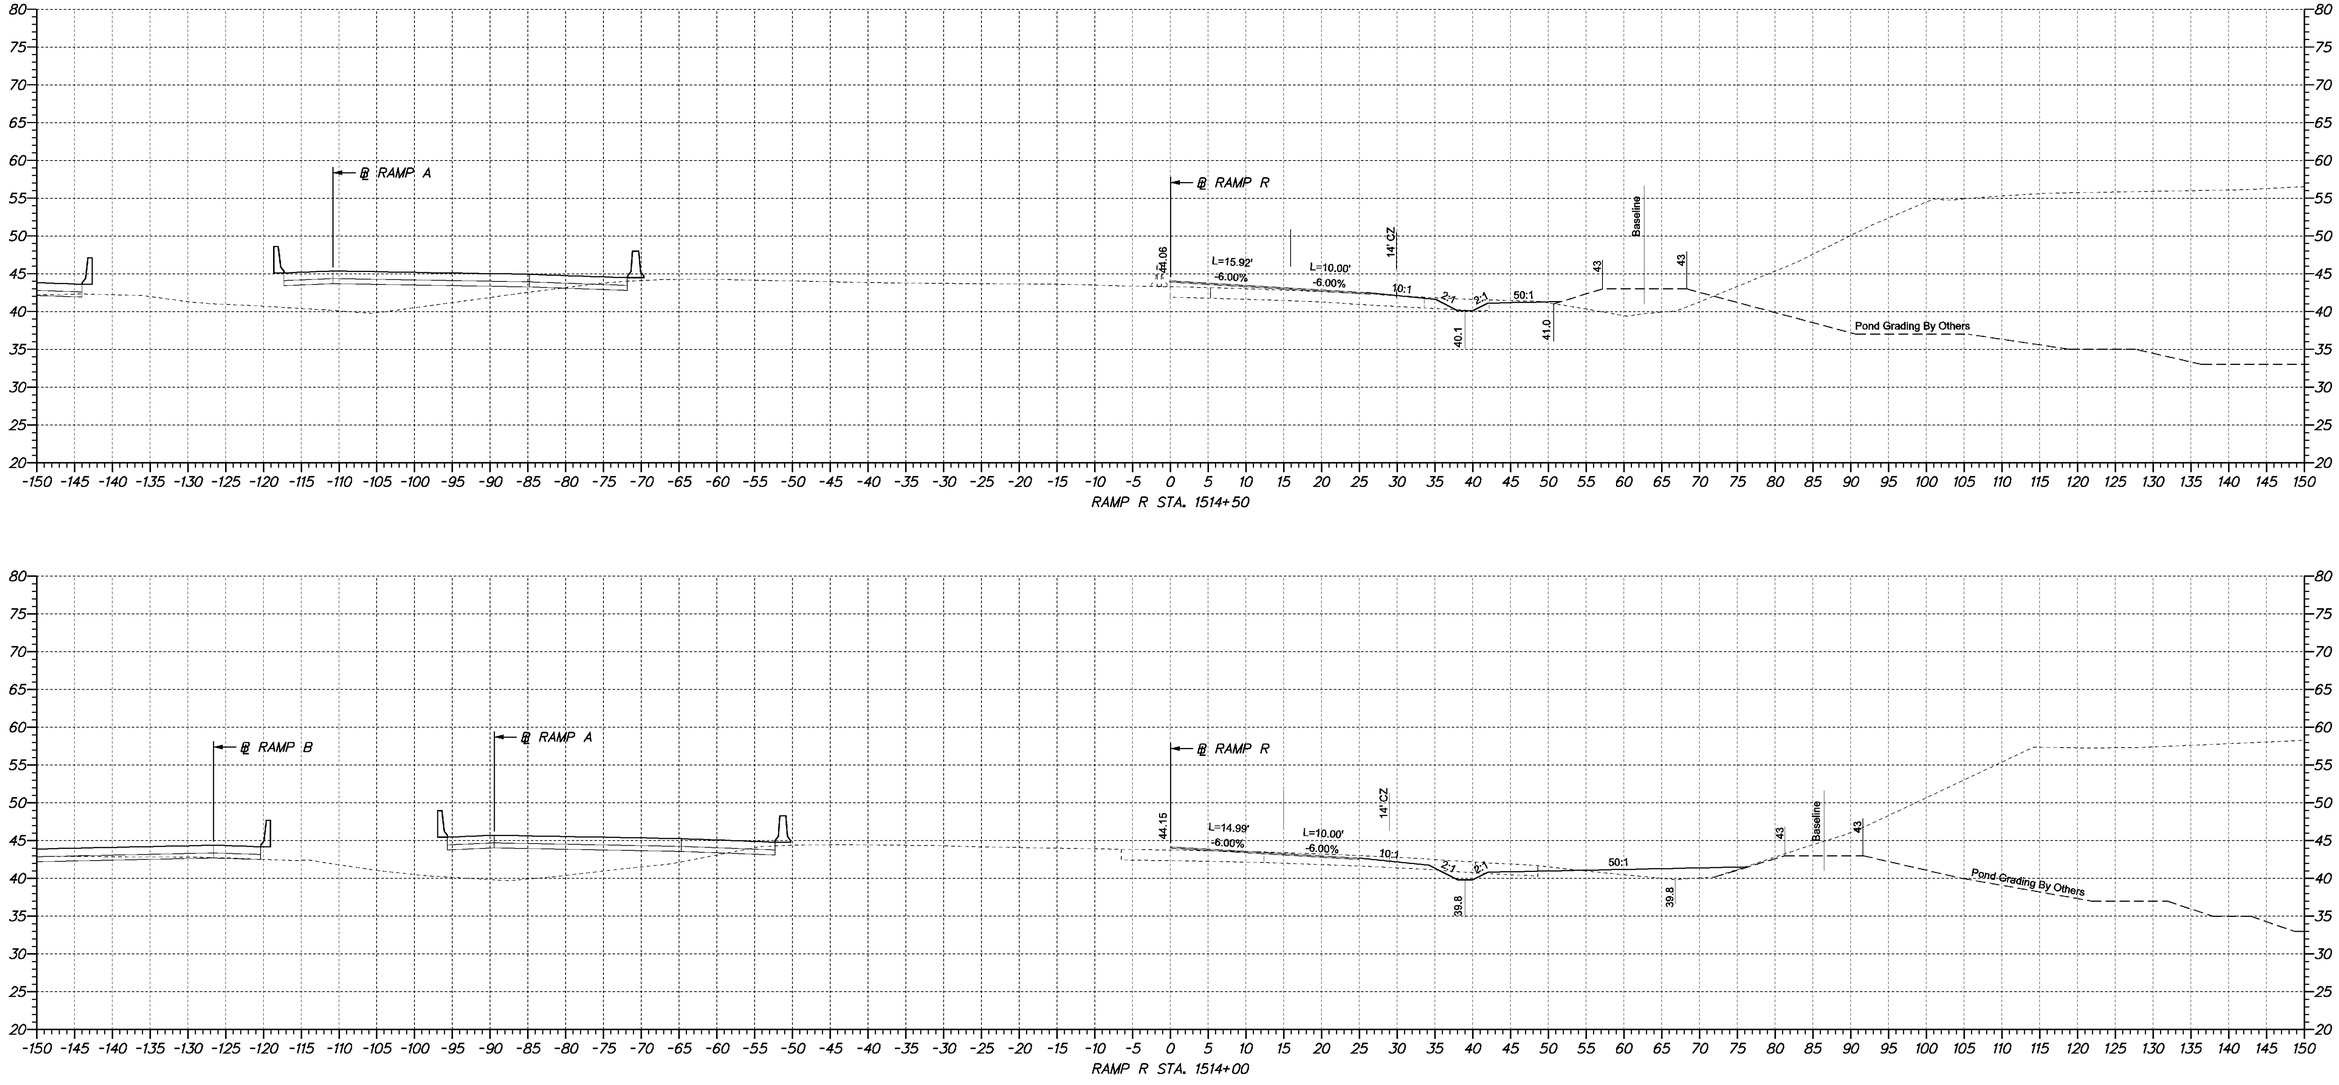

DELAWARE DEPARTMENT OF TRANSPORTATION	ADDENDUMS / REVISIONS	SCALE 0 10 20 30 FEET	**SR1 /I95 INTERCHANGE**	CONTRACT 28-090-03	BRIDGE NO. X	**CROSS SECTIONS**
				COUNTY NEW CASTLE	DESIGNED BY:	SHEET NO. 235
					CHECKED BY:	TOTAL SHTS. 286

4/23/2009 10:50:45 AM
M:\PROJECTS\2003\03059_DELTRNPK\SRMALL\CADD\2809003\PLANS\CP09_SR1.DGN

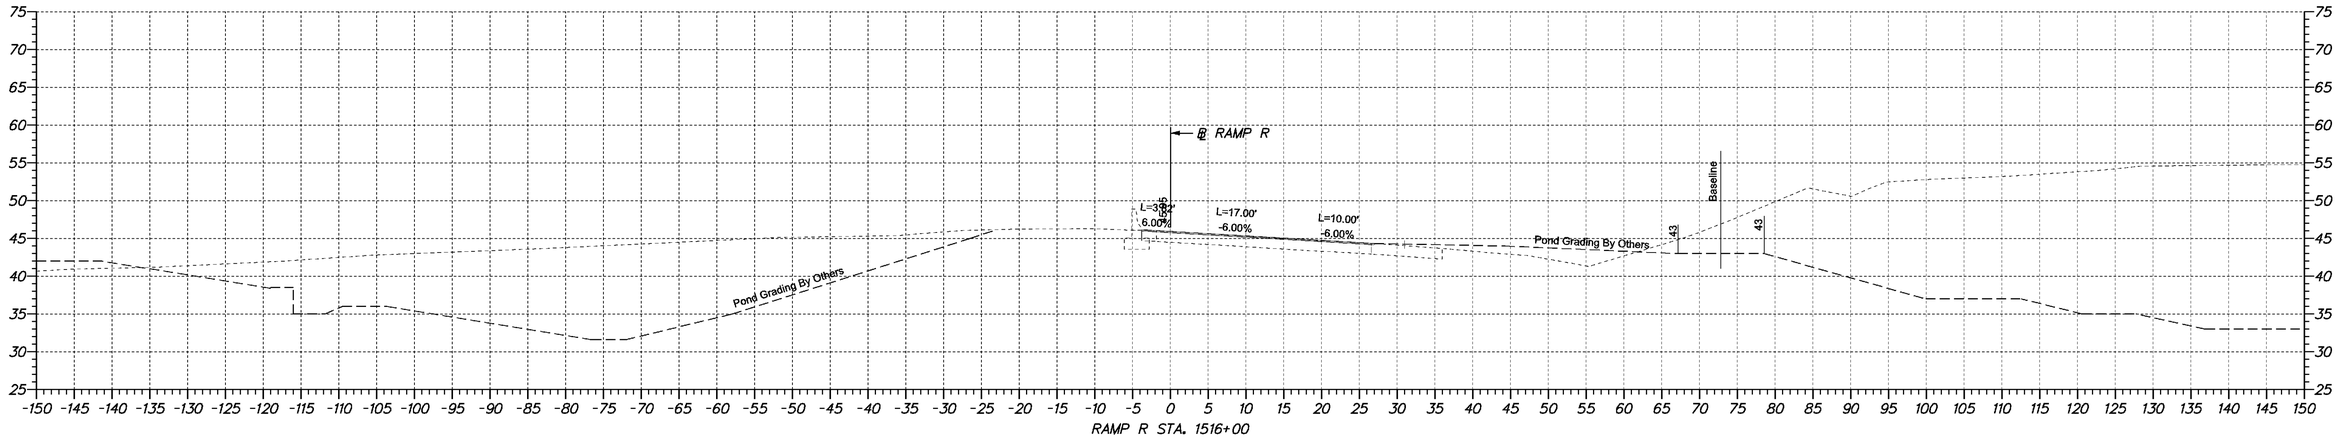

STA. 1515+50 – STA. 1524+91
CONSTRUCTED UNDER
CONTRACT T20100904

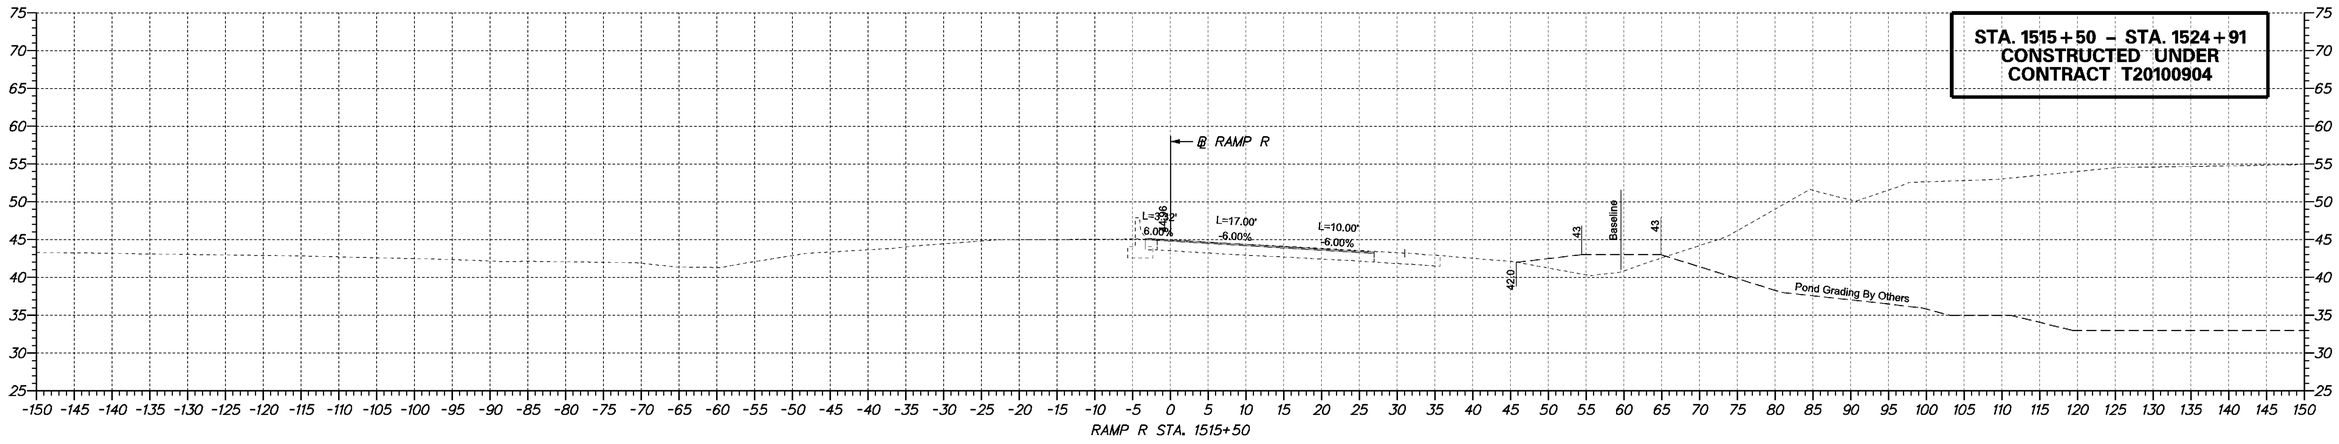

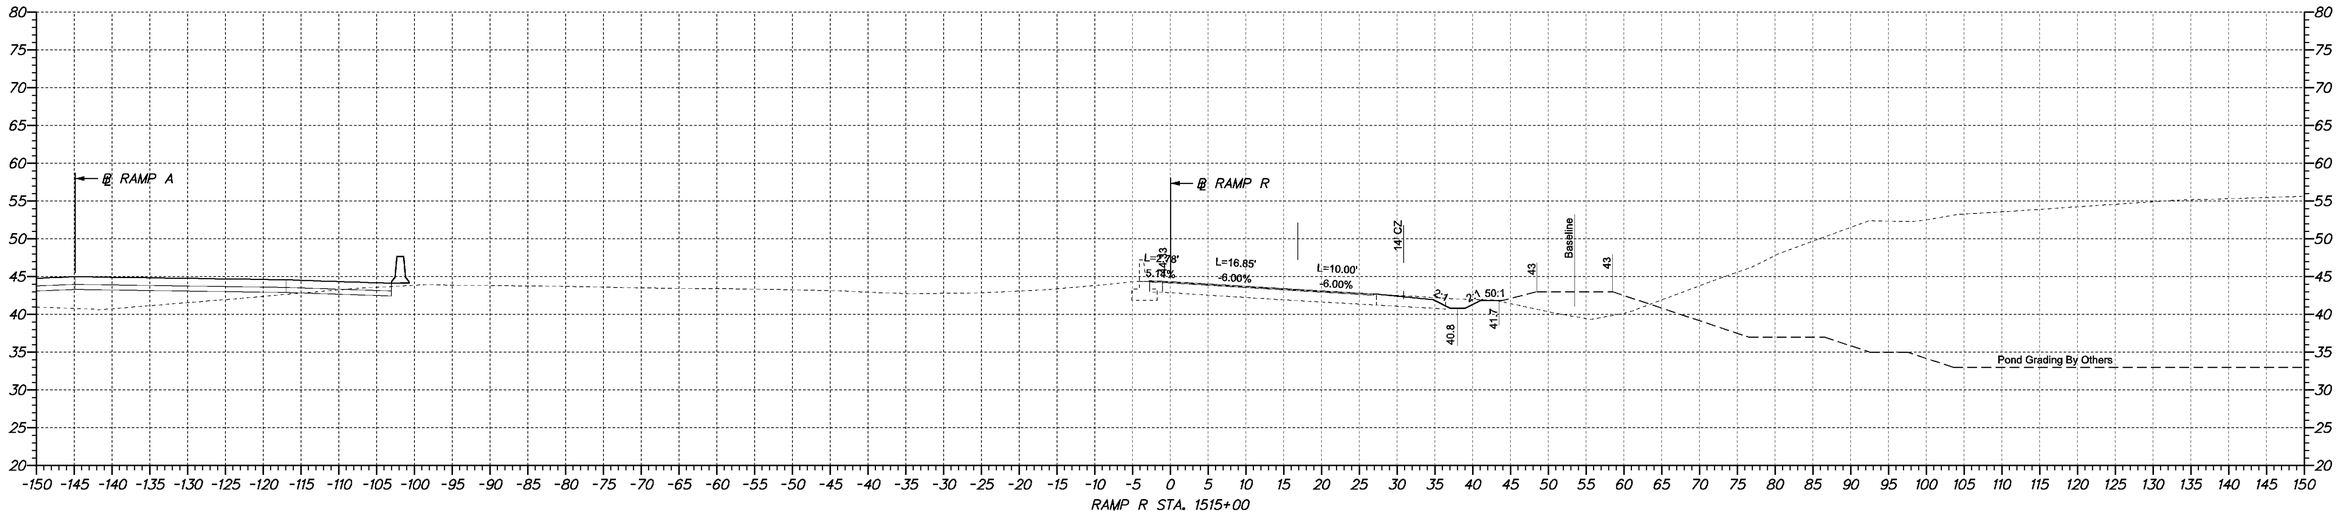

4/23/2009 10:50:45 AM
M:\PROJECTS\2003\0.3059_DELTRNPK\SR1MALL\CADD\2809003\PLANS\CP09_SR.DGN

DELAWARE DEPARTMENT OF TRANSPORTATION	ADDENDUMS / REVISIONS	SCALE 0 10 20 30 FEET	SR1 /I95 INTERCHANGE	CONTRACT 28-090-03	BRIDGE NO. X	CROSS SECTIONS	SHEET NO. 236
				COUNTY NEW CASTLE	DESIGNED BY:		TOTAL SHTS. 286
					CHECKED BY:		

STA. 1515+50 – STA. 1524+91
CONSTRUCTED UNDER
CONTRACT T20100904

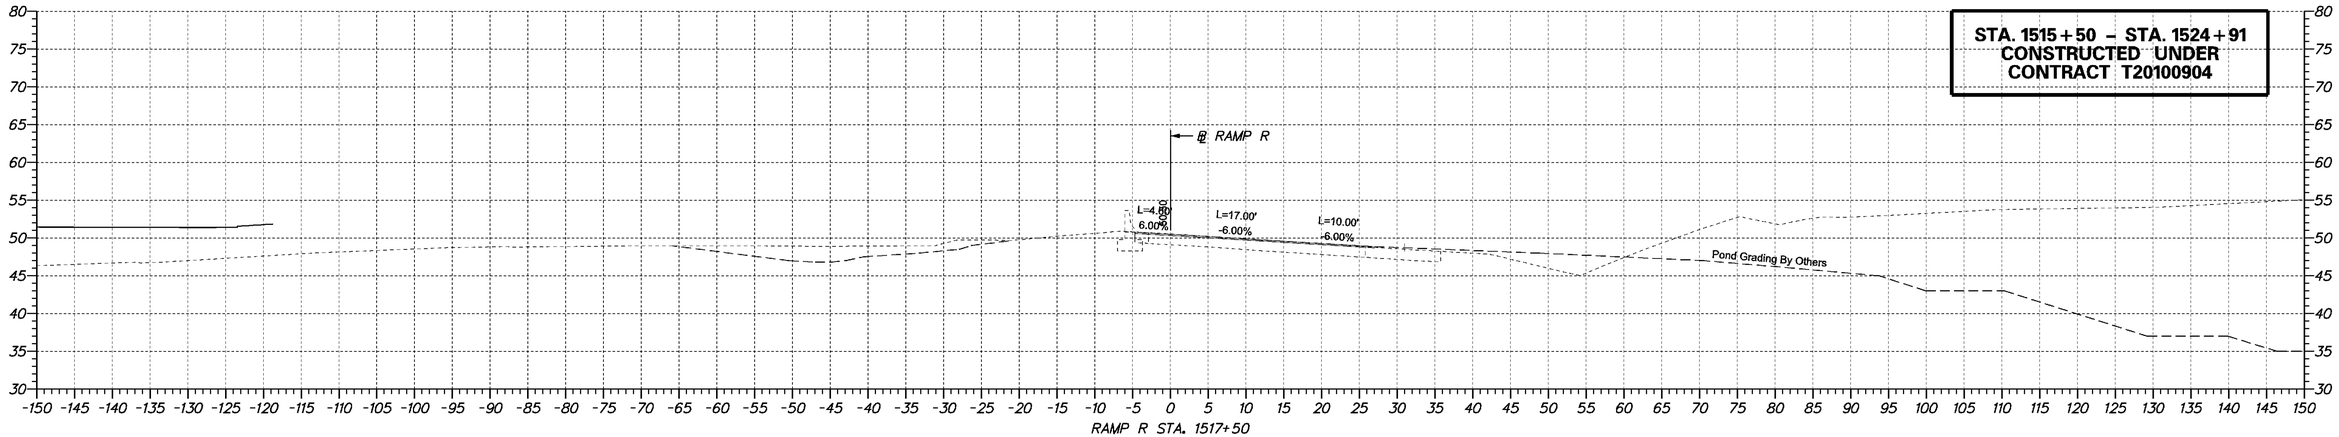

RAMP R STA. 1517+50

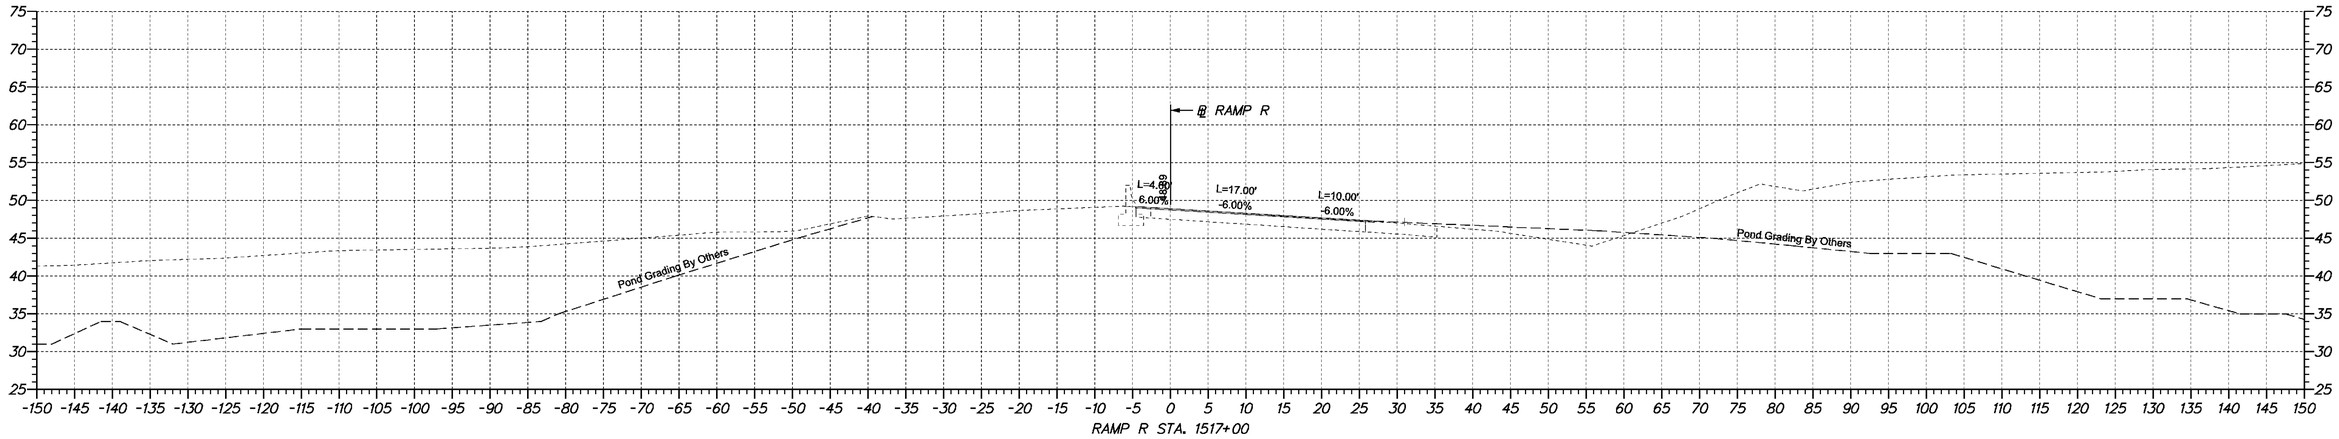

RAMP R STA. 1517+00

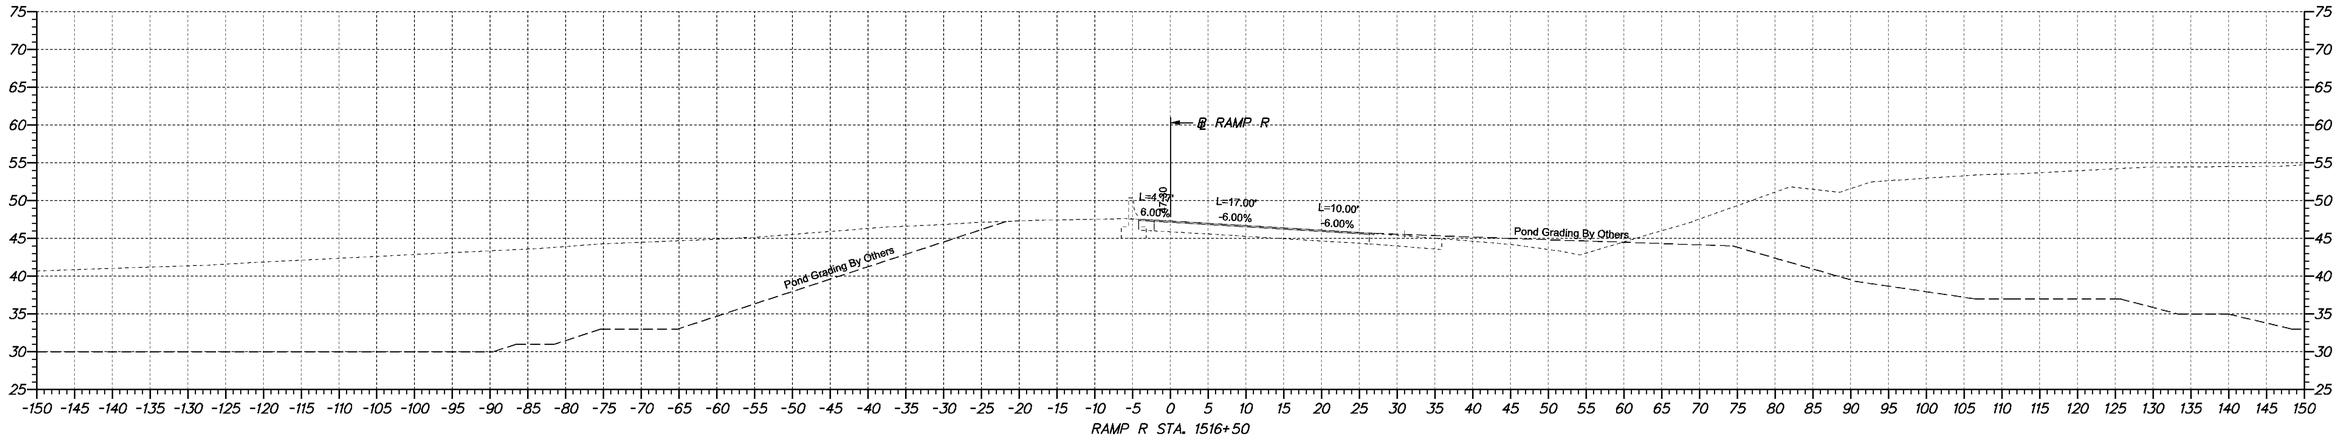

RAMP R STA. 1516+50

DELAWARE DEPARTMENT OF TRANSPORTATION	ADDENDUMS / REVISIONS	SCALE 0 10 20 30 FEET	**SR1 /I95 INTERCHANGE**	CONTRACT 28-090-03	BRIDGE NO. X	**CROSS SECTIONS**	SHEET NO. 237
				COUNTY NEW CASTLE	DESIGNED BY:		TOTAL SHTS. 286
					CHECKED BY:		

4/23/2009 10:50:45 AM
M:\PROJECTS\2003\03059_DELTRNPK\SRIMALL\CADD\2809003\PLANS\CP09_SR1.DGN

STA. 1515+50 – STA. 1524+91
CONSTRUCTED UNDER
CONTRACT T20100904

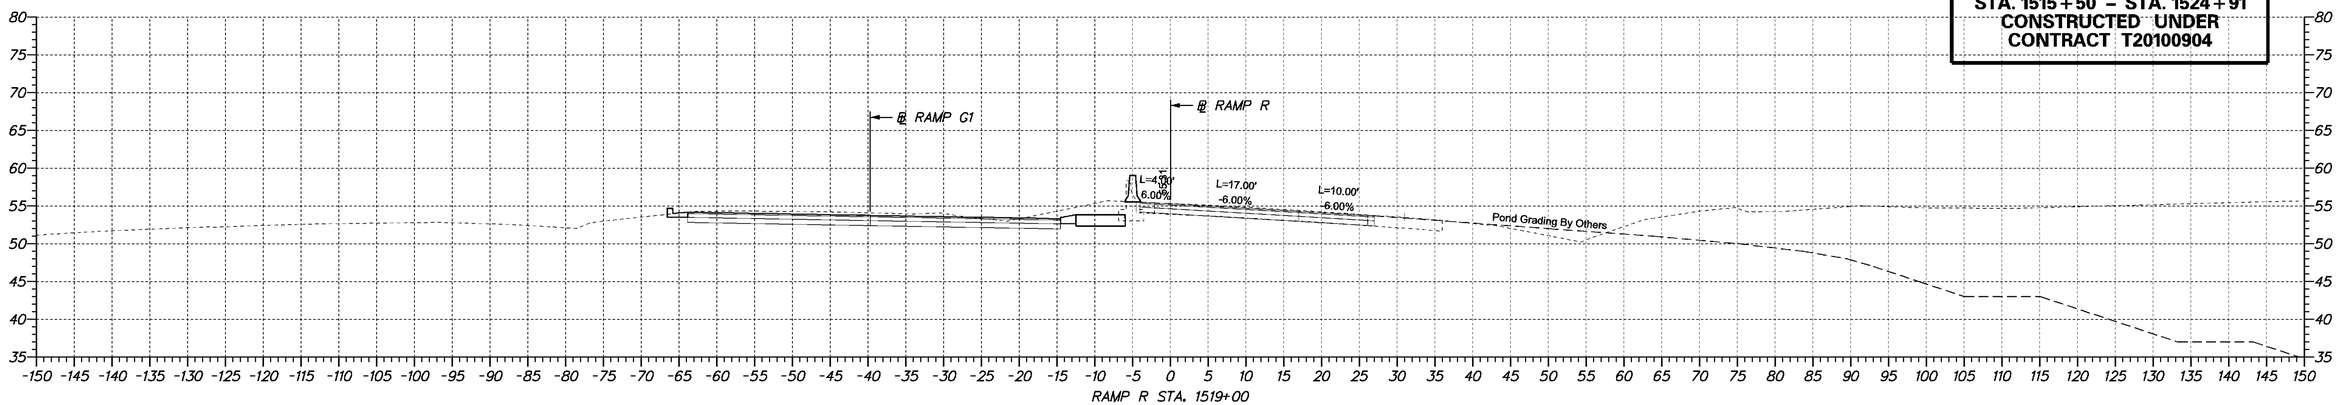

RAMP R STA. 1519+00

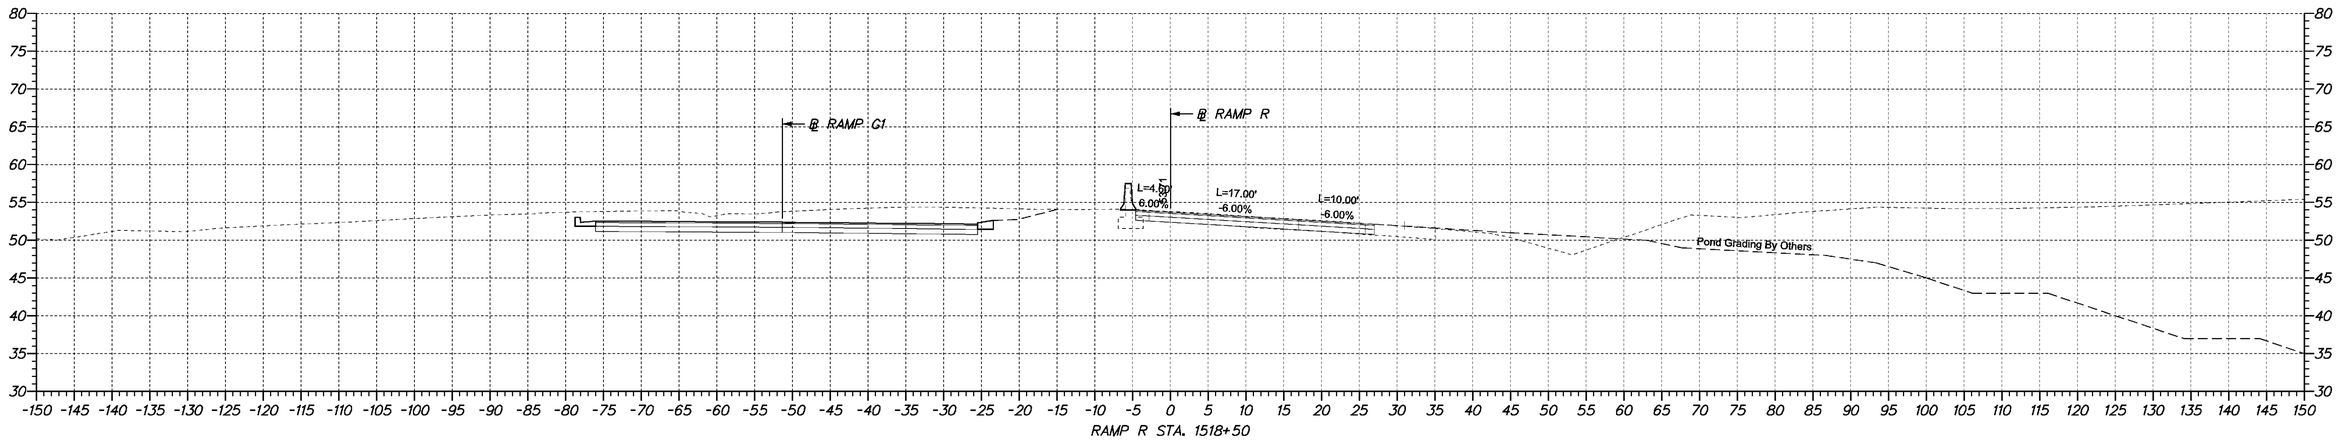

RAMP R STA. 1518+50

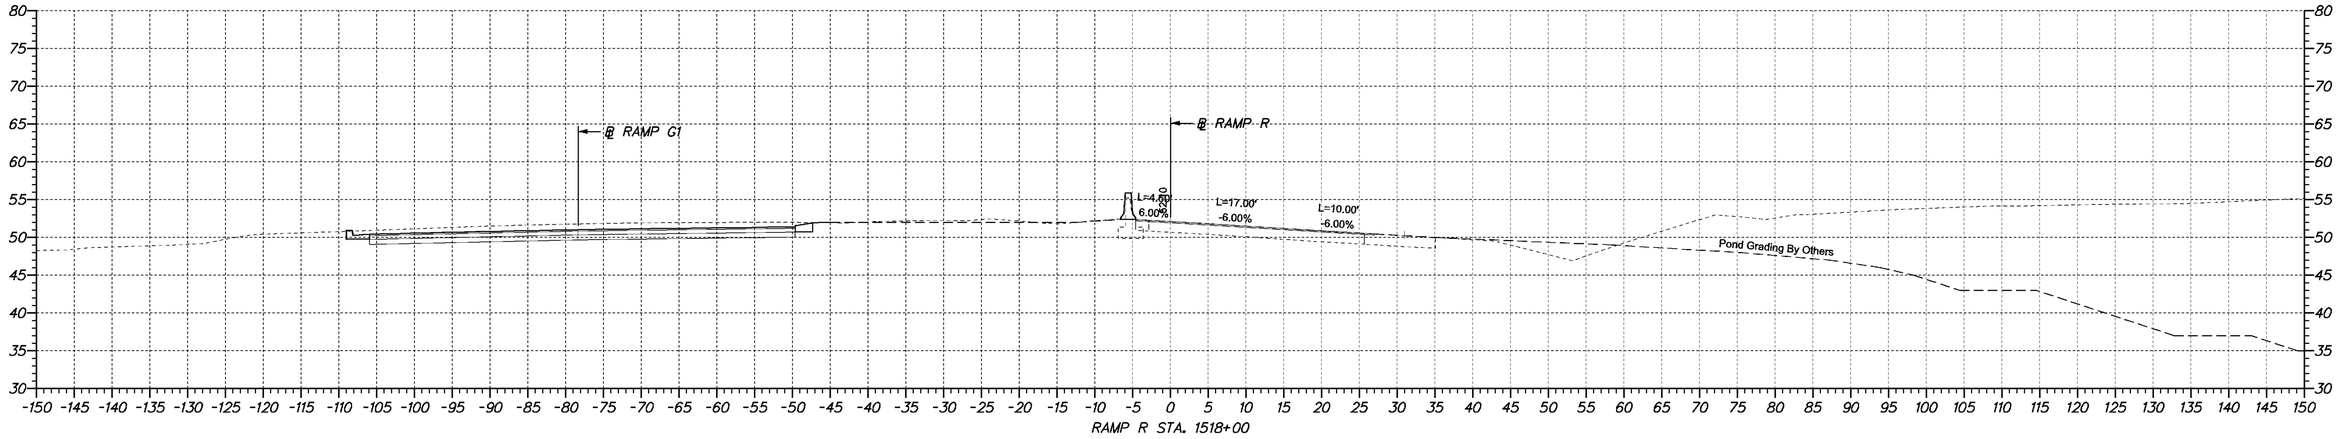

RAMP R STA. 1518+00

DELAWARE DEPARTMENT OF TRANSPORTATION	ADDENDUMS / REVISIONS	SCALE 0 10 20 30 FEET	**SR1 /I95 INTERCHANGE**	CONTRACT 28-090-03	BRIDGE NO. X	**CROSS SECTIONS**	SHEET NO. 238
				COUNTY NEW CASTLE	DESIGNED BY:		TOTAL SHTS. 286
					CHECKED BY:		

4/23/2009 10:50:45 AM
M:\PROJECTS\2003\03059_DELTRNPK\SR1MALL\CADD\2809003\PLANS\CP09_SR1.DGN

STA. 1515+50 – STA. 1524+91
CONSTRUCTED UNDER
CONTRACT T20100904

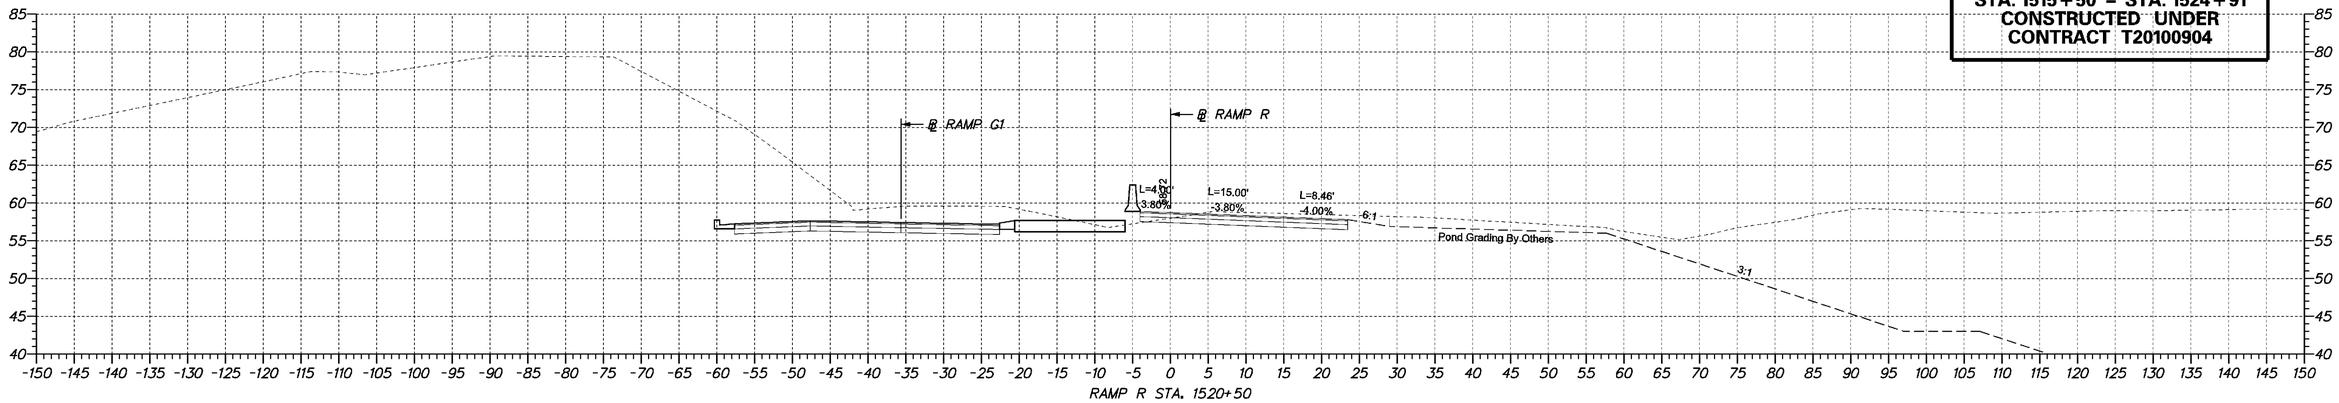

RAMP R STA. 1520+50

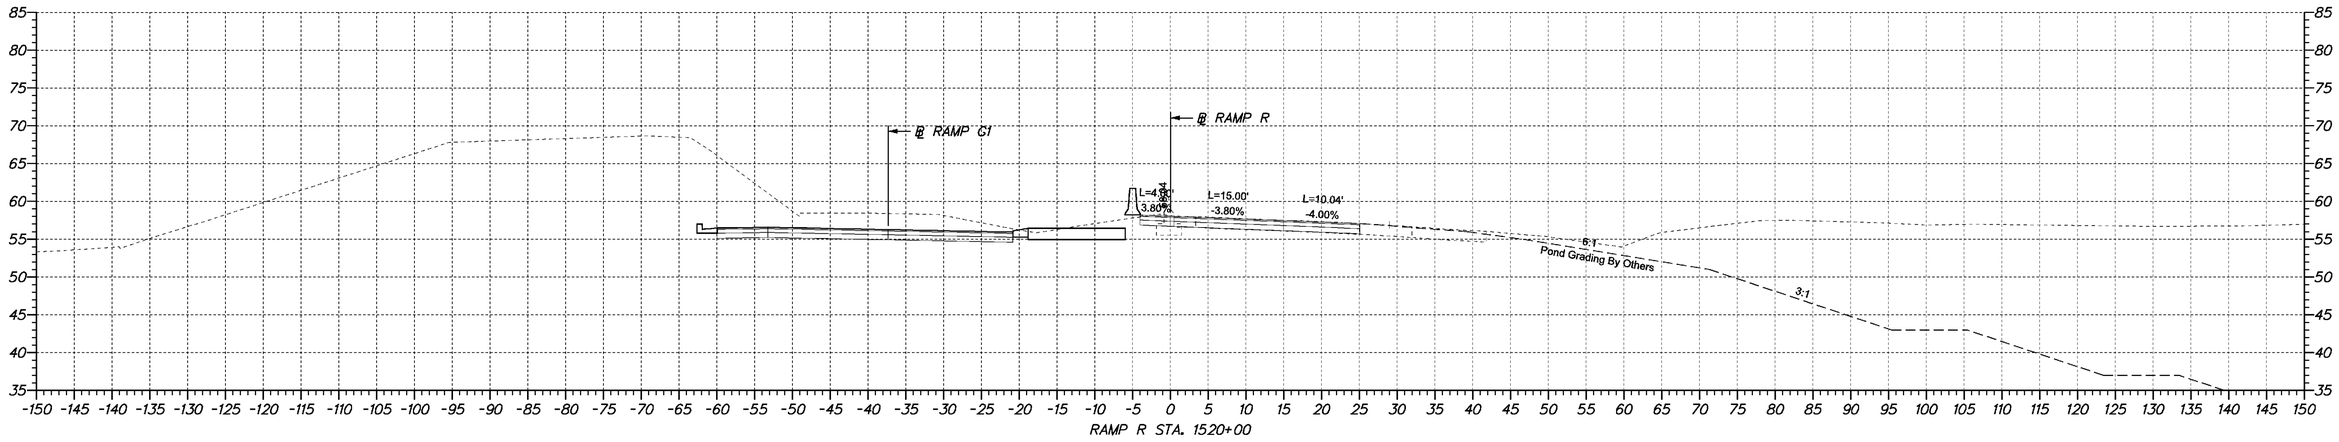

RAMP R STA. 1520+00

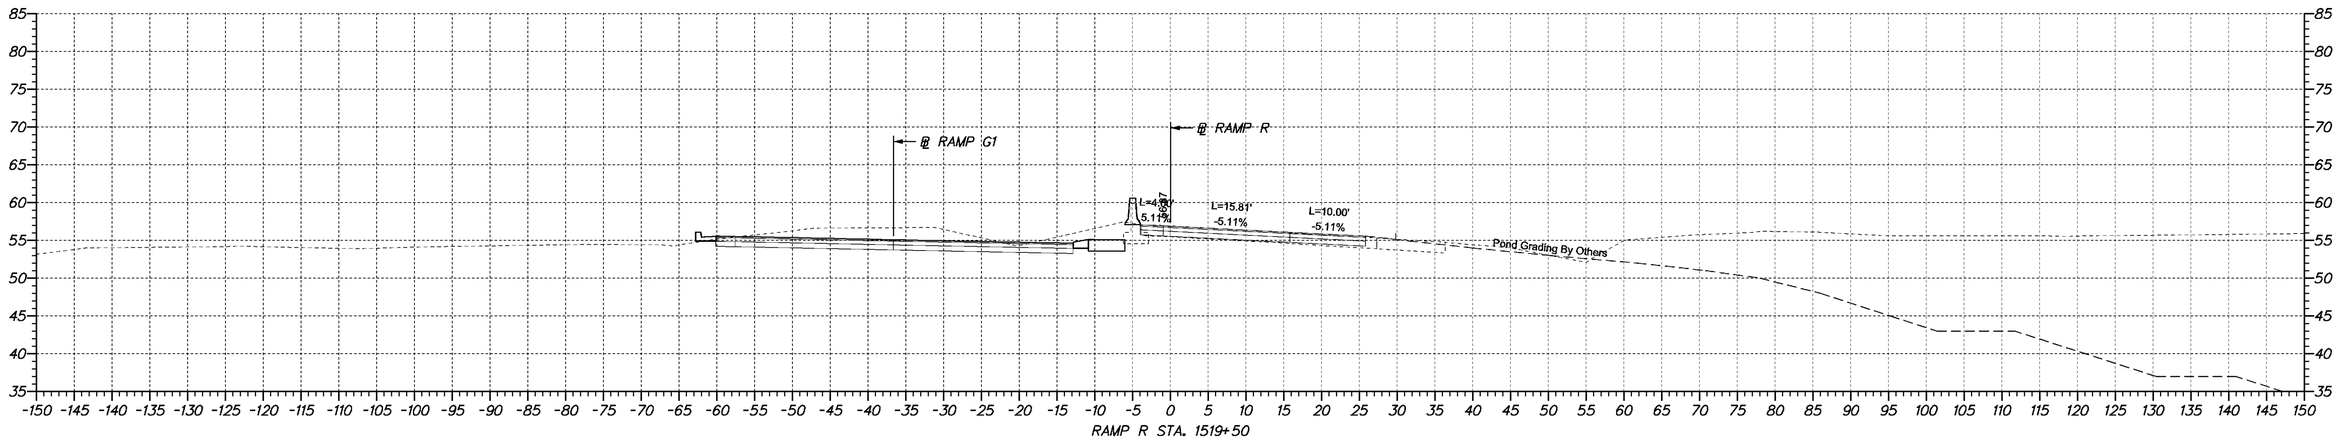

RAMP R STA. 1519+50

DELAWARE DEPARTMENT OF TRANSPORTATION	ADDENDUMS / REVISIONS	SCALE 0 10 20 30 FEET	**SR1 /I95 INTERCHANGE**	CONTRACT 28-090-03	BRIDGE NO. X	**CROSS SECTIONS**	SHEET NO. 239
				COUNTY NEW CASTLE	DESIGNED BY:		TOTAL SHTS. 286
					CHECKED BY:		

4/23/2009 10:50:45 AM
M:\PROJECTS\2003\D3059_DELTRNPK\SRTMALL\CADD\2809003\PLANS\CP09_SR1.DGN

STA. 1515+50 – STA. 1524+91
CONSTRUCTED UNDER
CONTRACT T20100904

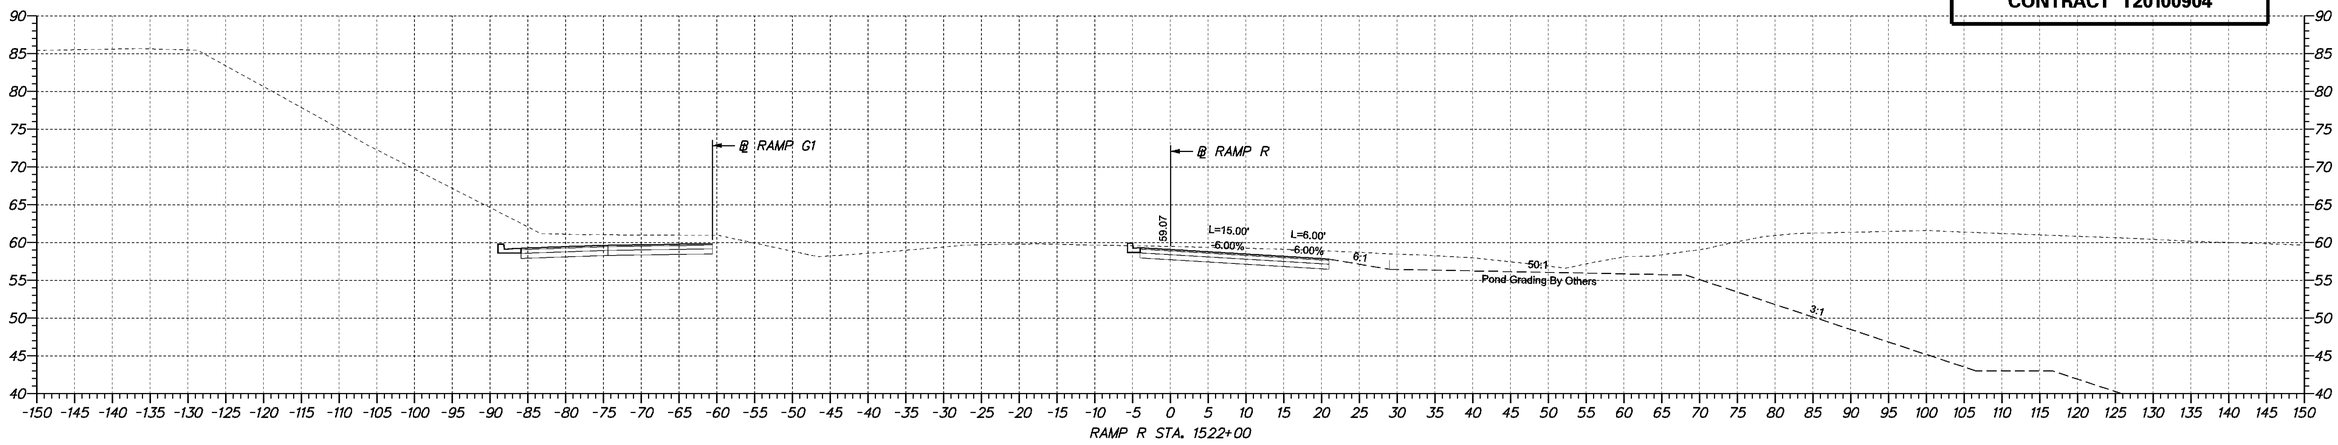

RAMP R STA. 1522+00

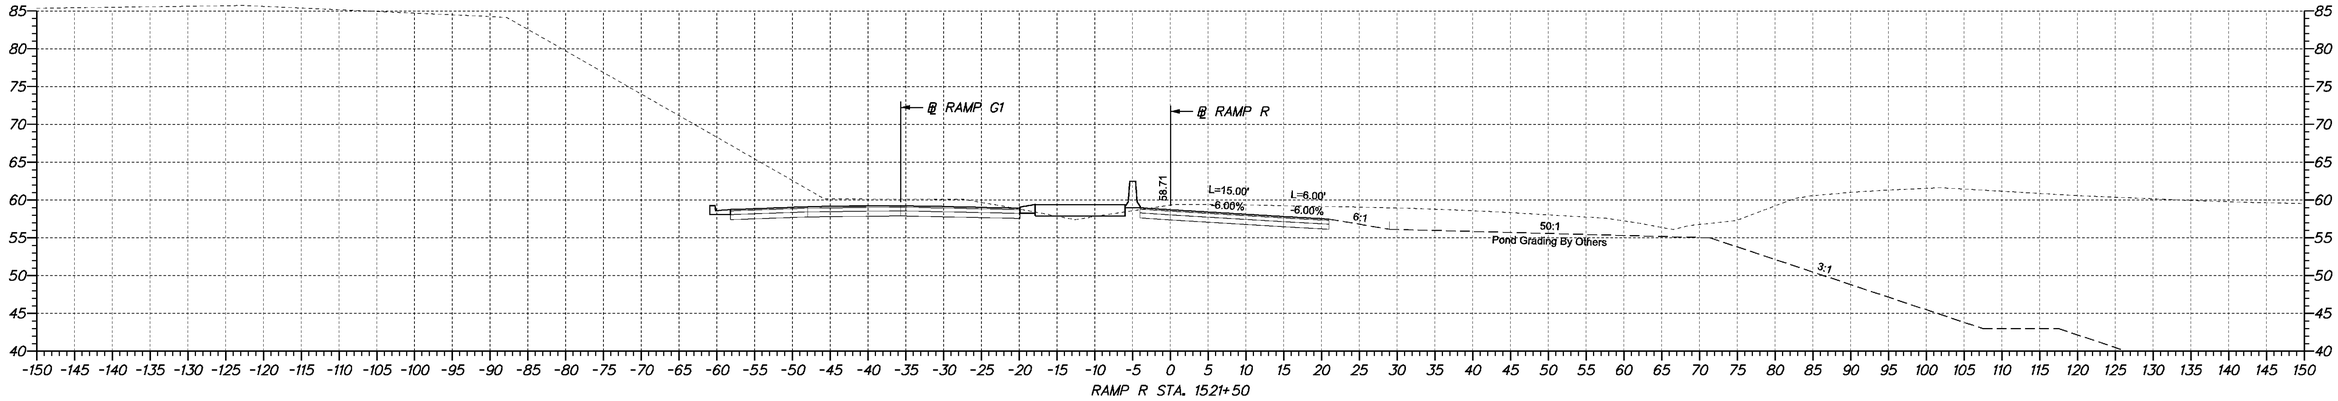

RAMP R STA. 1521+50

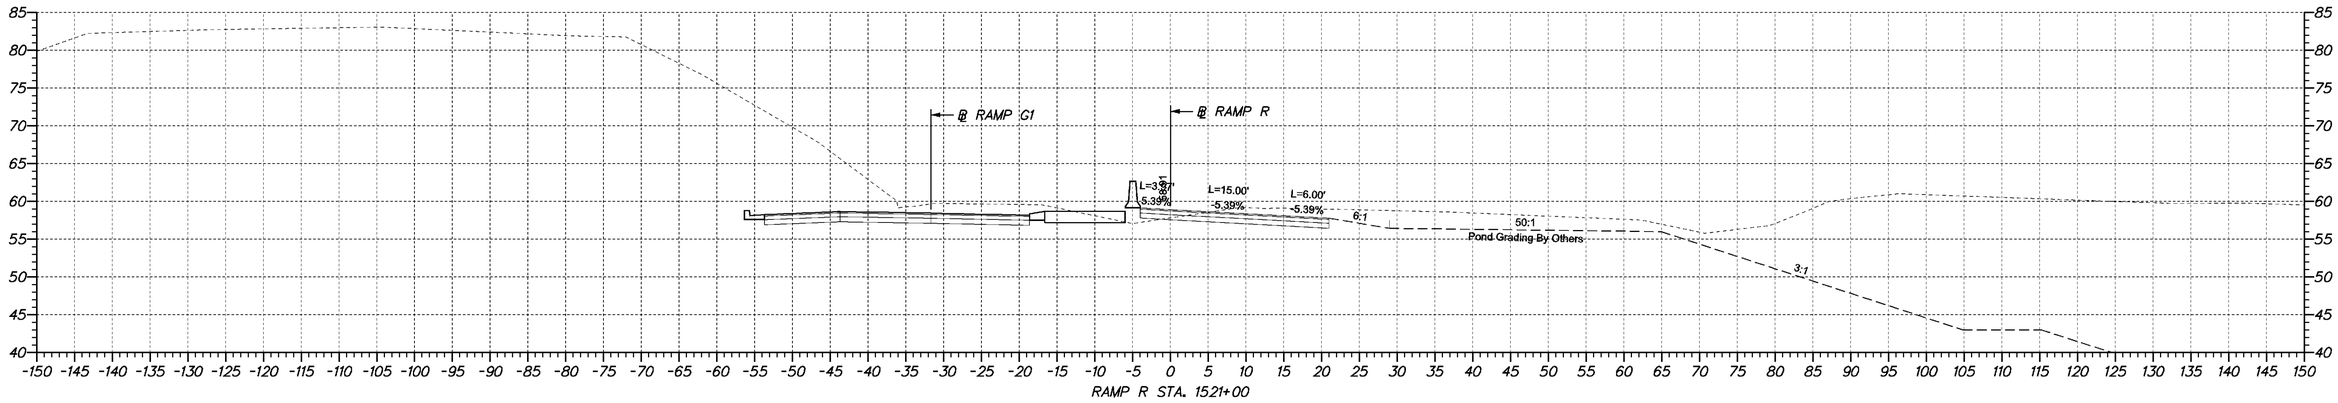

RAMP R STA. 1521+00

4/23/2009 10:50:45 AM
M:\PROJECTS\2003\03059_DELTRNPK\SR1MALL\CADD\2809003\PLANS\CP09_SR1.DGN

DELAWARE DEPARTMENT OF TRANSPORTATION

ADDENDUMS / REVISIONS	

SCALE
0 10 20 30
FEET

SR1 /I95 INTERCHANGE

CONTRACT	BRIDGE NO.	X
28-090-03	DESIGNED BY:	
COUNTY	CHECKED BY:	
NEW CASTLE		

CROSS SECTIONS

SHEET NO.
240
TOTAL SHTS.
286

STA. 1515+50 – STA. 1524+91
CONSTRUCTED UNDER
CONTRACT T20100904

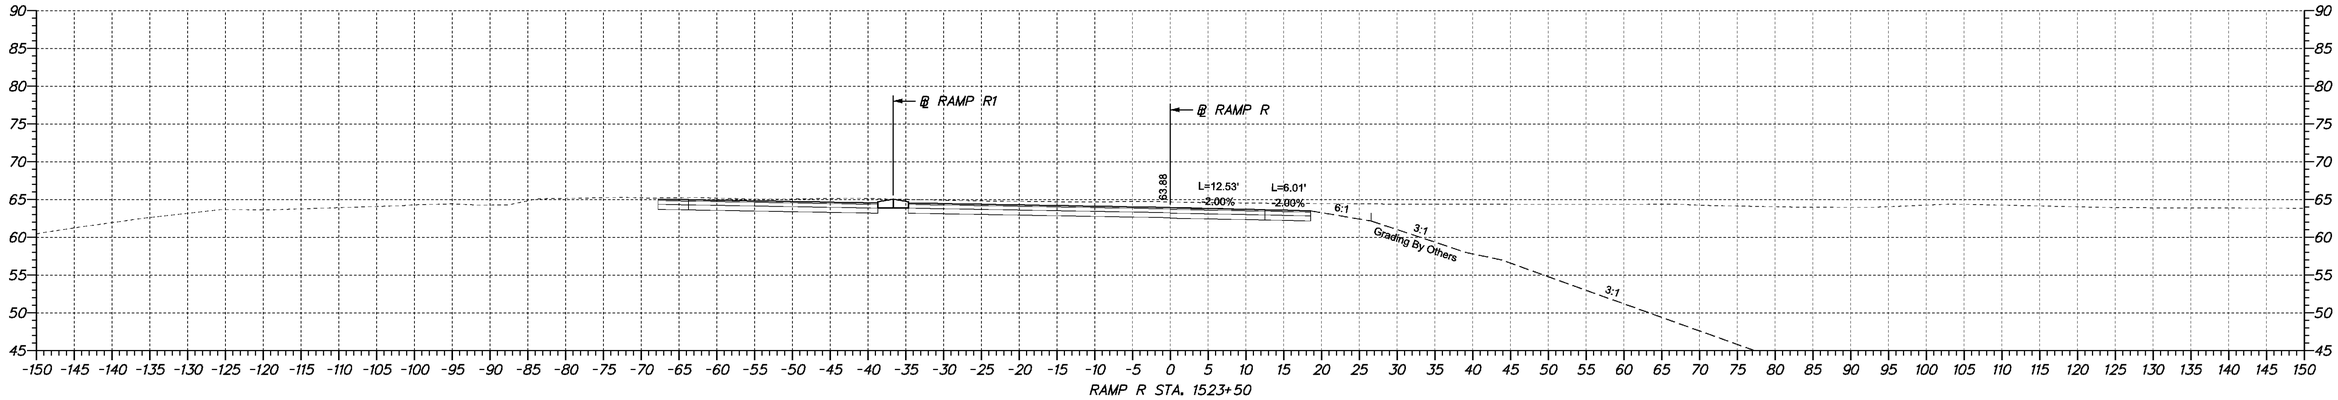

RAMP R STA. 1523+50

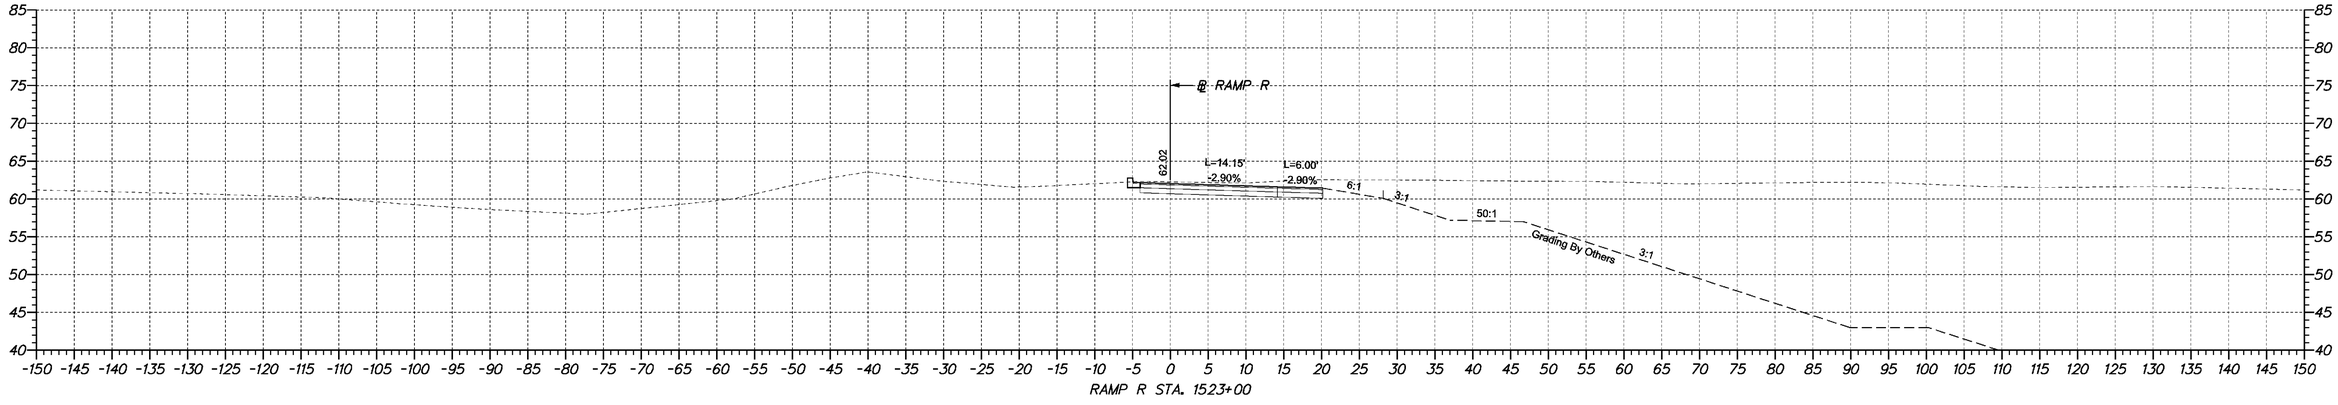

RAMP R STA. 1523+00

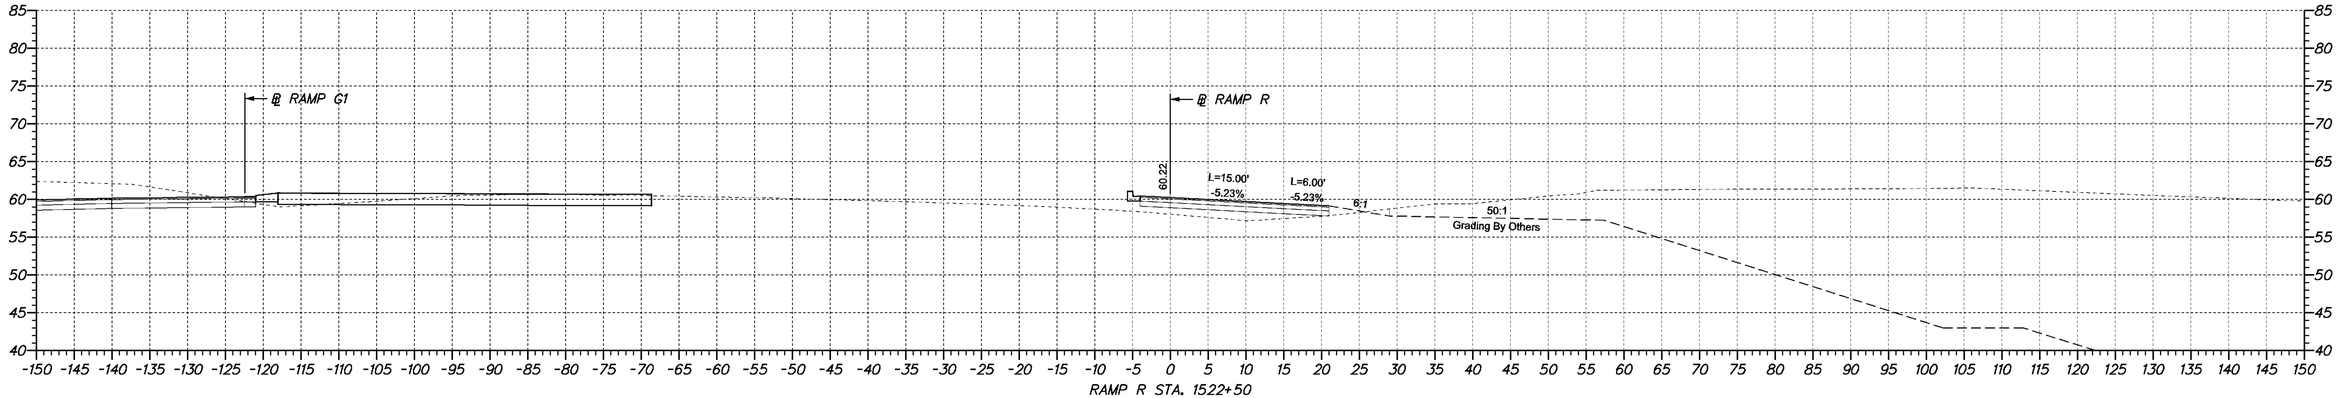

RAMP R STA. 1522+50

DELAWARE DEPARTMENT OF TRANSPORTATION	ADDENDUMS / REVISIONS	SCALE 0 10 20 30 FEET	**SR1 /I95 INTERCHANGE**	CONTRACT 28-090-03	BRIDGE NO. X	**CROSS SECTIONS**	SHEET NO. 241
				COUNTY NEW CASTLE	DESIGNED BY:		TOTAL SHTS. 286
					CHECKED BY:		

4/23/2009 10:50:45 AM
M:\PROJECTS\2003\03059_DELTRNPK\SR1MALL\CADD\28090003\PLANS\CP09_SR1.DGN

STA. 1515+50 – STA. 1524+91
CONSTRUCTED UNDER
CONTRACT T20100904

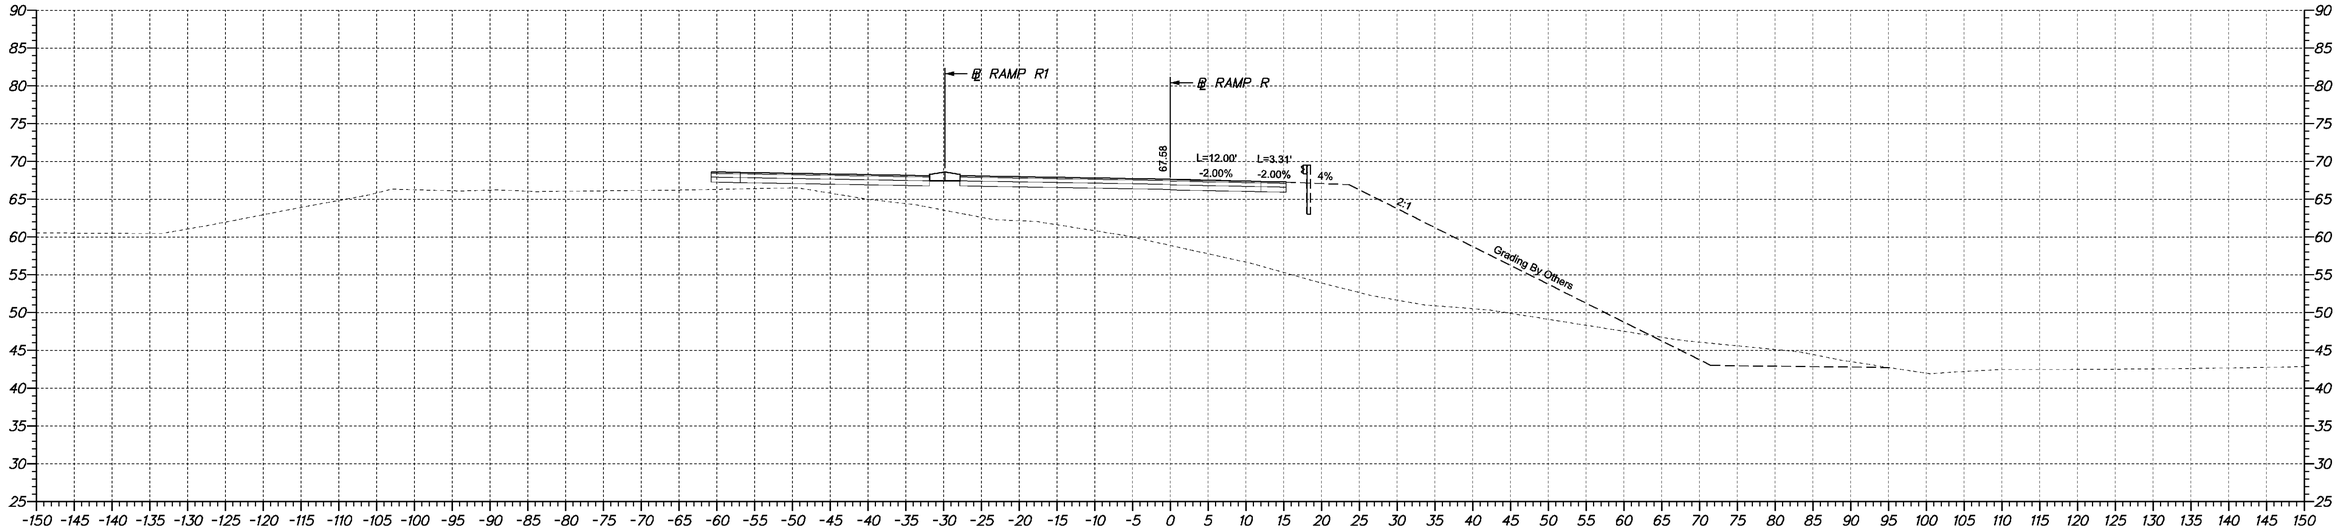

RAMP X STA. 1524+50

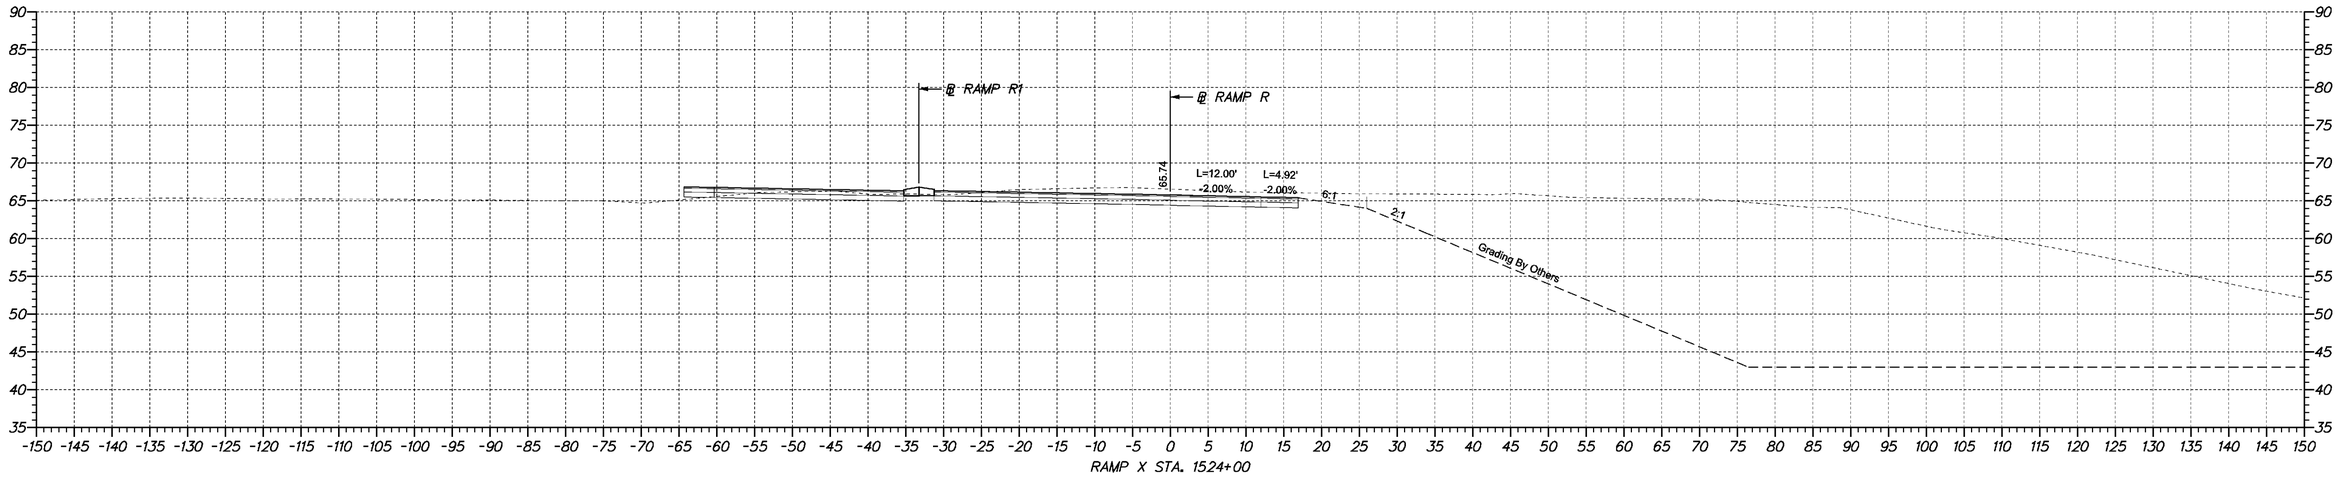

RAMP X STA. 1524+00

4/23/2009 10:50:45 AM
M:\PROJECTS\2003\0.2059_DELTRNPK\SRIMALL\CADD\2809003\PLANS\CP09_SR1.DGN

DELAWARE DEPARTMENT OF TRANSPORTATION	ADDENDUMS / REVISIONS	SCALE 0 10 20 30 FEET	**SR1 /I95 INTERCHANGE**	CONTRACT 28-090-03	BRIDGE NO. X	**CROSS SECTIONS**
				COUNTY NEW CASTLE	DESIGNED BY:	SHEET NO. 242
					CHECKED BY:	TOTAL SHTS. 286

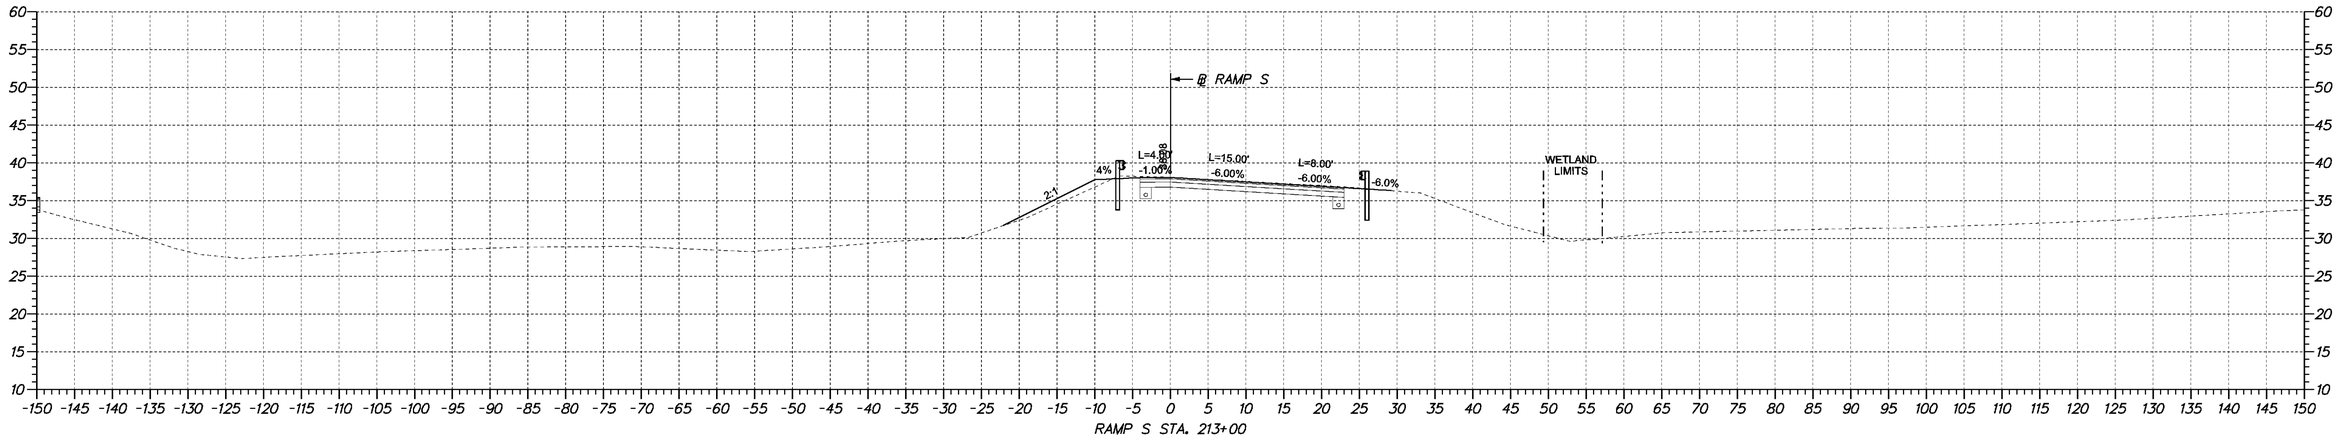

RAMP S STA. 213+00

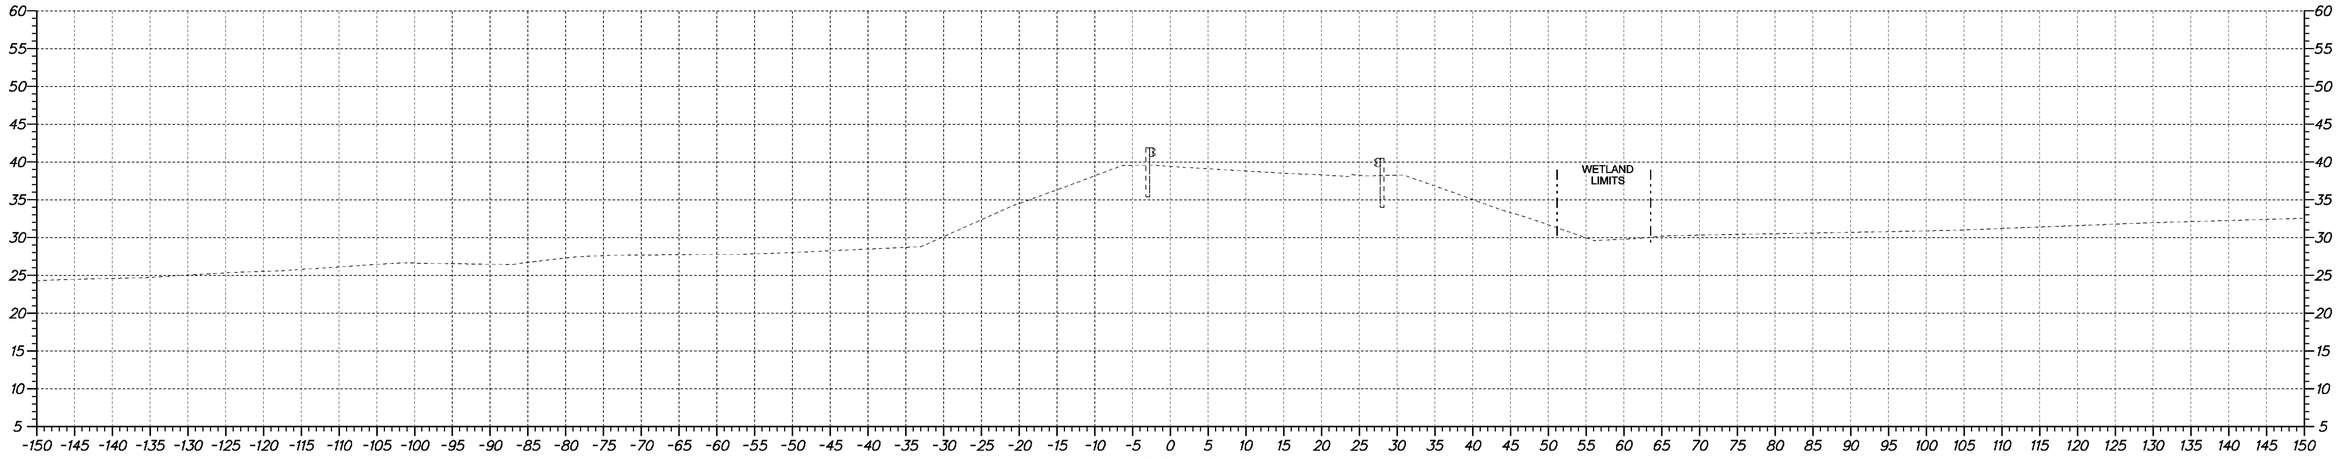

RAMP S STA. 212+50

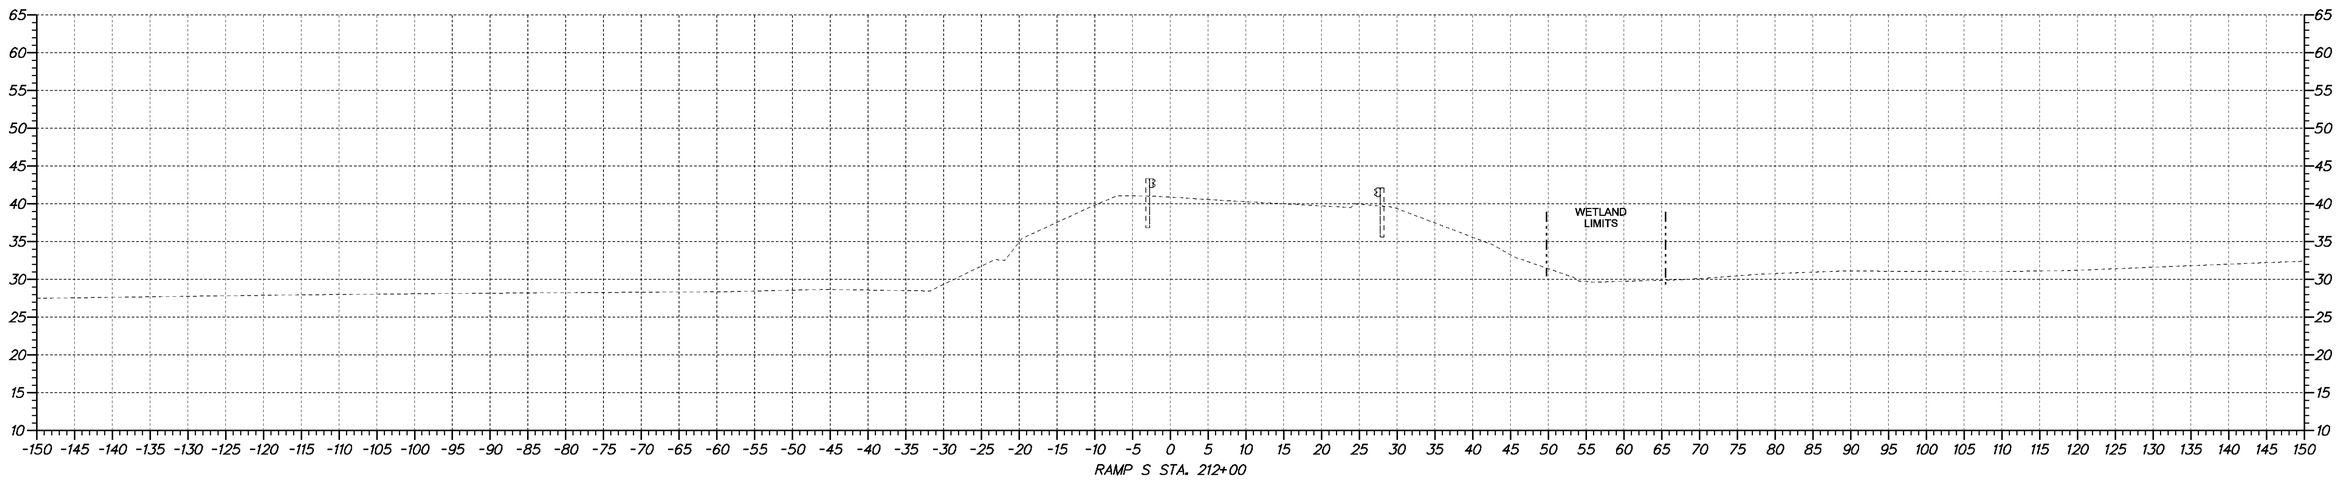

RAMP S STA. 212+00

4/23/2009 10:50:45 AM
M:\PROJECTS\2003\03059_DELTRNPK\SR1MALL\CADD\28090033\PLANS\CP09_SR1.DGN

DELAWARE
DEPARTMENT OF TRANSPORTATION

ADDENDUMS / REVISIONS

SCALE
0 10 20 30
FEET

SR1 /I95 INTERCHANGE

CONTRACT	BRIDGE NO.	X
28-090-03	DESIGNED BY:	
COUNTY	CHECKED BY:	
NEW CASTLE		

CROSS SECTIONS

SHEET NO.
243
TOTAL SHTS.
286

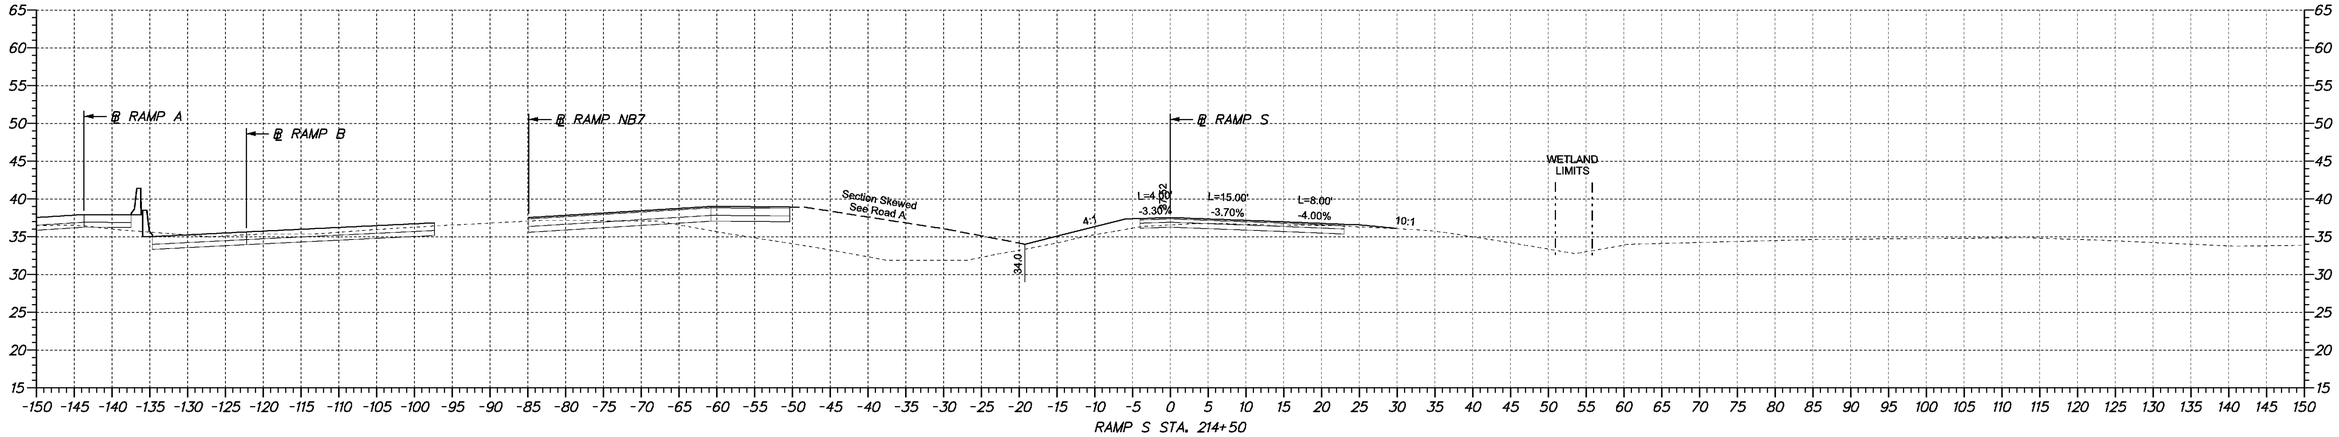

RAMP S STA. 214+50

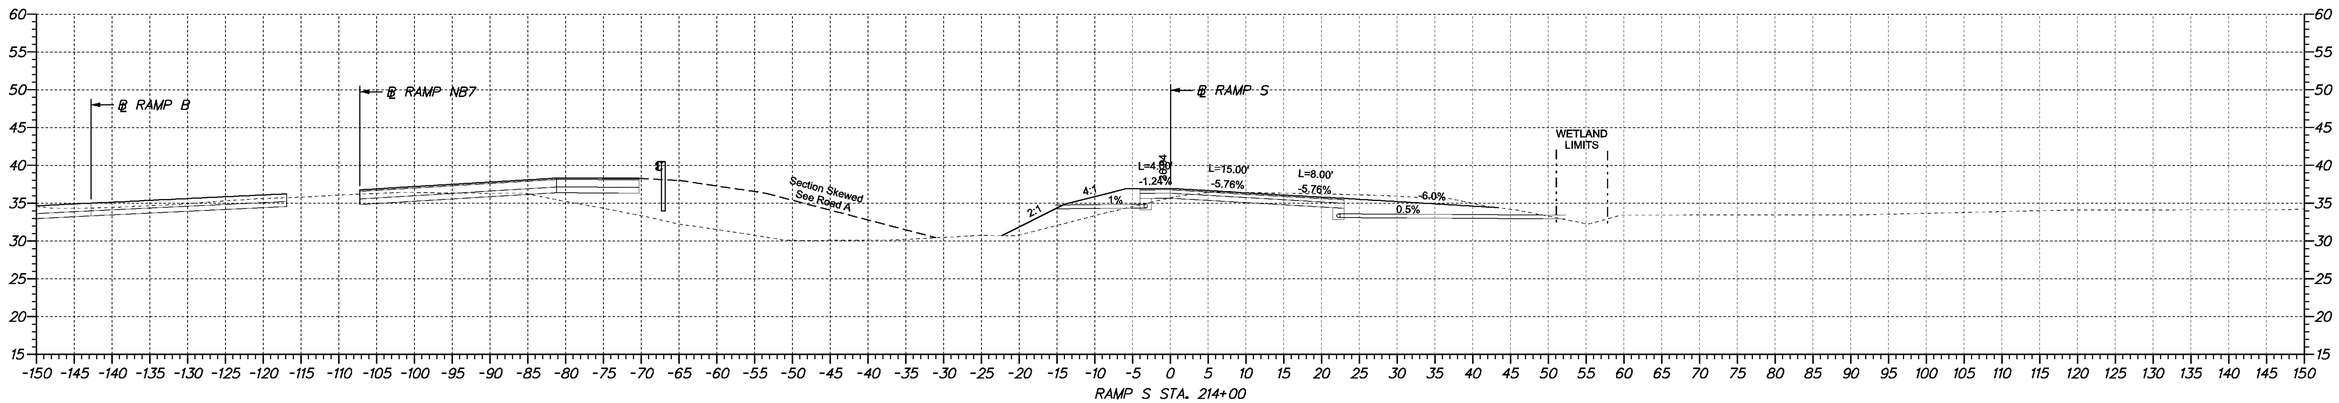

RAMP S STA. 214+00

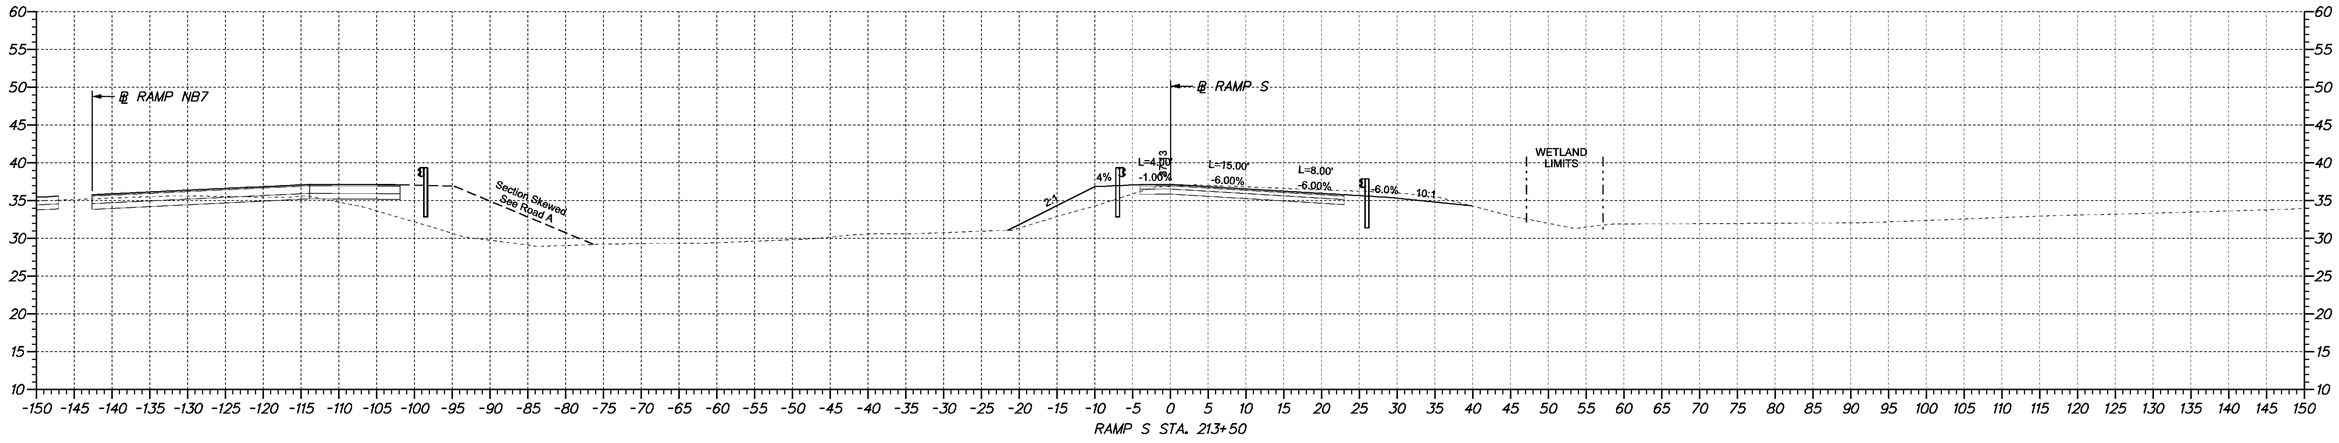

RAMP S STA. 213+50

4/23/2009 10:50:45 AM
M:\PROJECTS\2003\03059_DELTRNPK\SRINALL\CADD\2809003\PLANS\CP09_SR1.DGN

DELAWARE DEPARTMENT OF TRANSPORTATION

ADDENDUMS / REVISIONS	

SCALE
0 10 20 30
FEET

SR1 /I95 INTERCHANGE

CONTRACT	BRIDGE NO.	X
28-090-03	DESIGNED BY:	
COUNTY	CHECKED BY:	
NEW CASTLE		

CROSS SECTIONS

SHEET NO.
244
TOTAL SHTS.
286

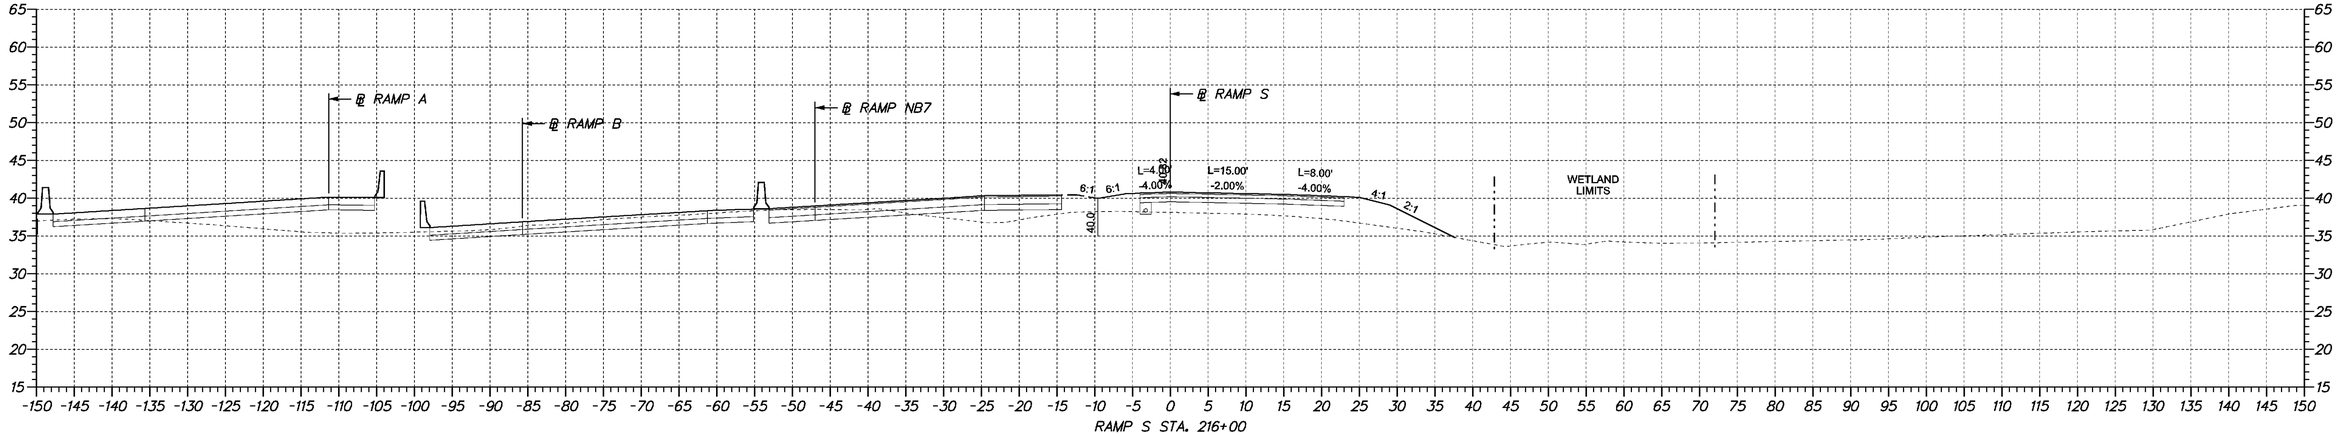

RAMP S STA. 216+00

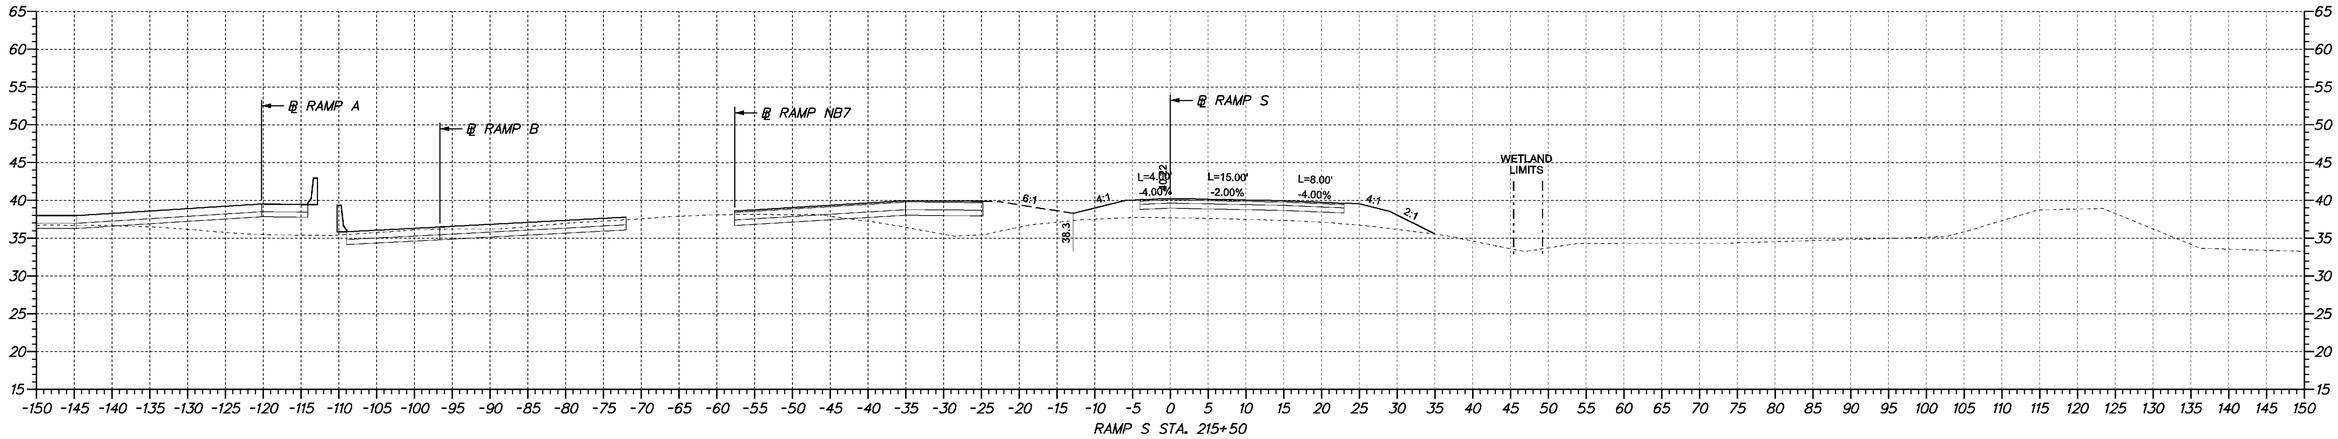

RAMP S STA. 215+50

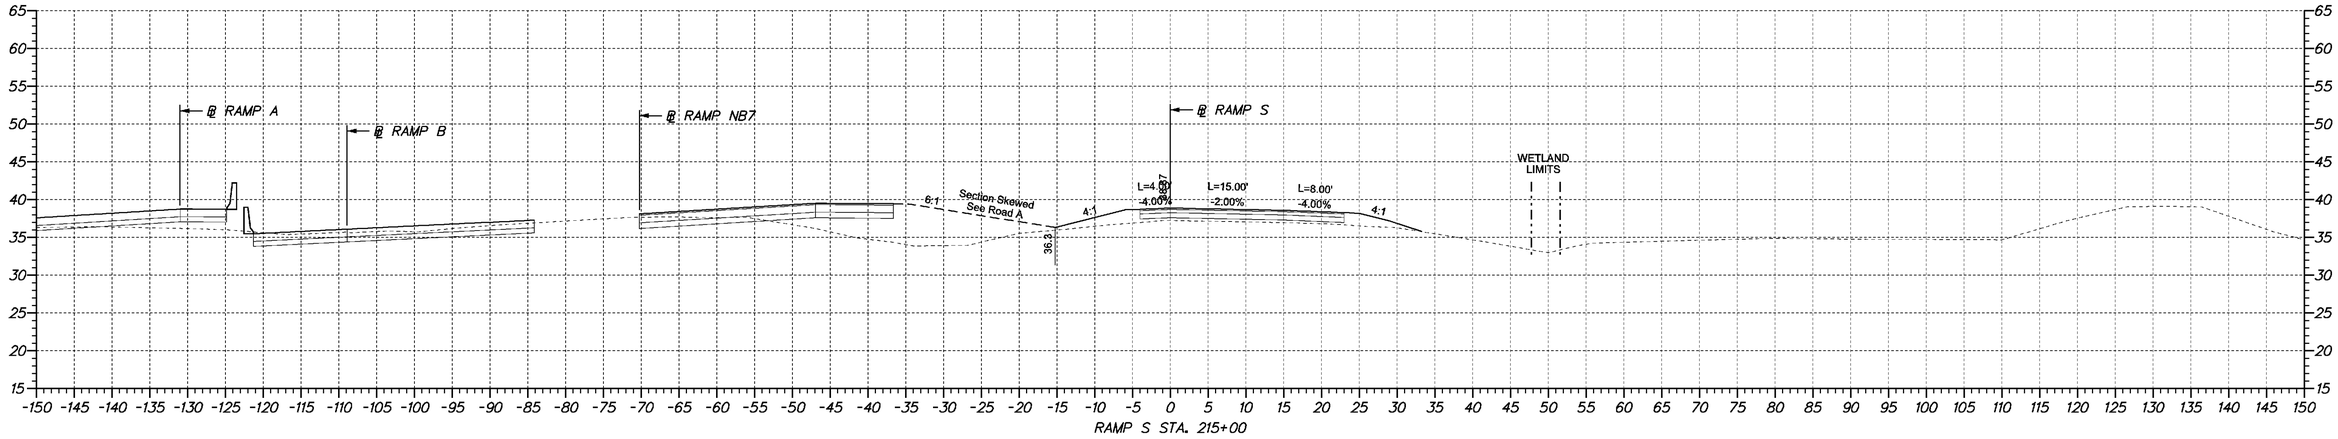

RAMP S STA. 215+00

4/23/2009 10:50:45 AM
M:\PROJECTS\2003\03059_DELTRNPK\SRINALL\CADD\2809003\PLANS\CP09_SR1.DGN

DELAWARE
DEPARTMENT OF TRANSPORTATION

ADDENDUMS / REVISIONS	

SCALE
0 10 20 30
FEET

SR1 /I95 INTERCHANGE

CONTRACT	BRIDGE NO.	X
28-090-03	DESIGNED BY:	
COUNTY	CHECKED BY:	
NEW CASTLE		

CROSS SECTIONS

SHEET NO.
245
TOTAL SHTS.
286

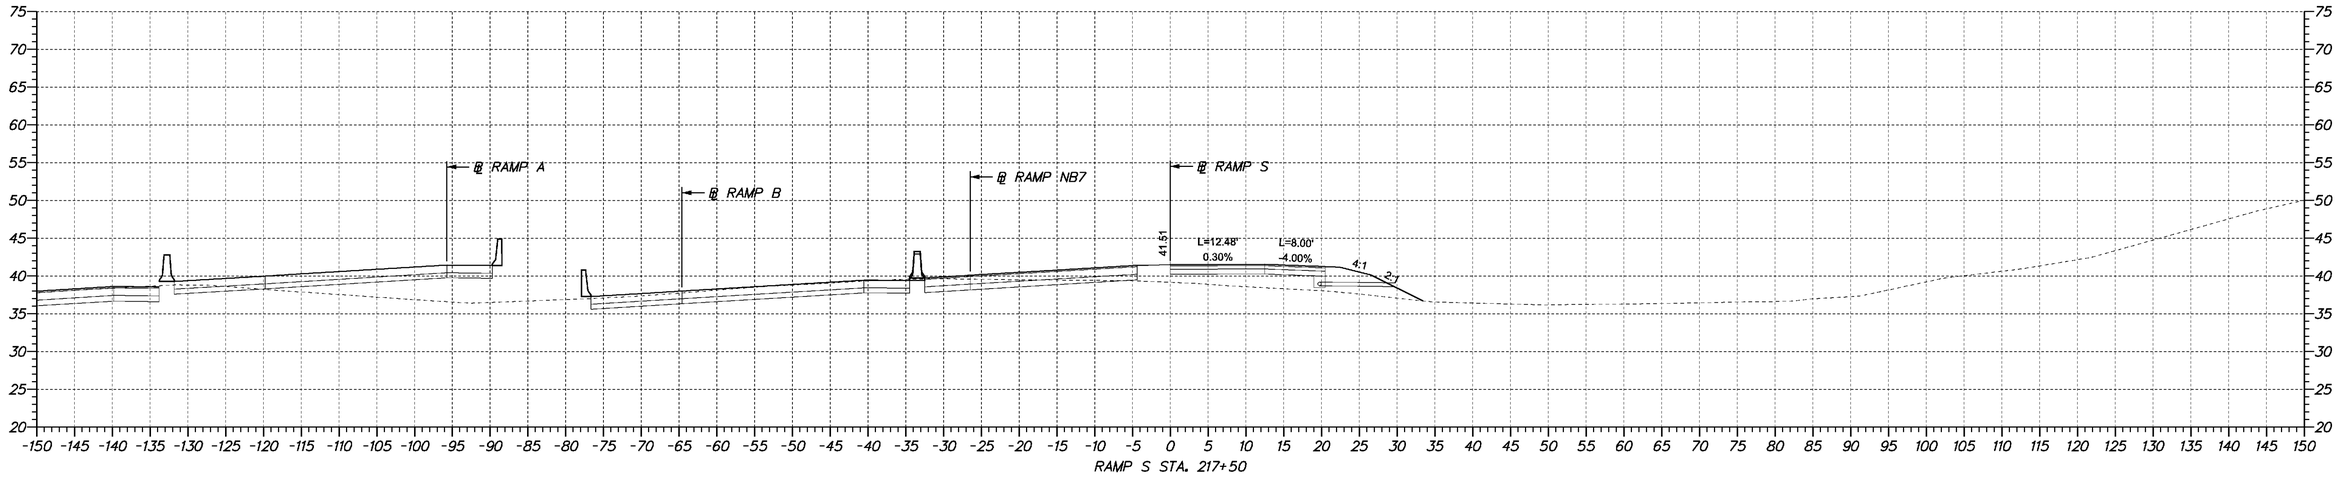

RAMP S STA. 217+50

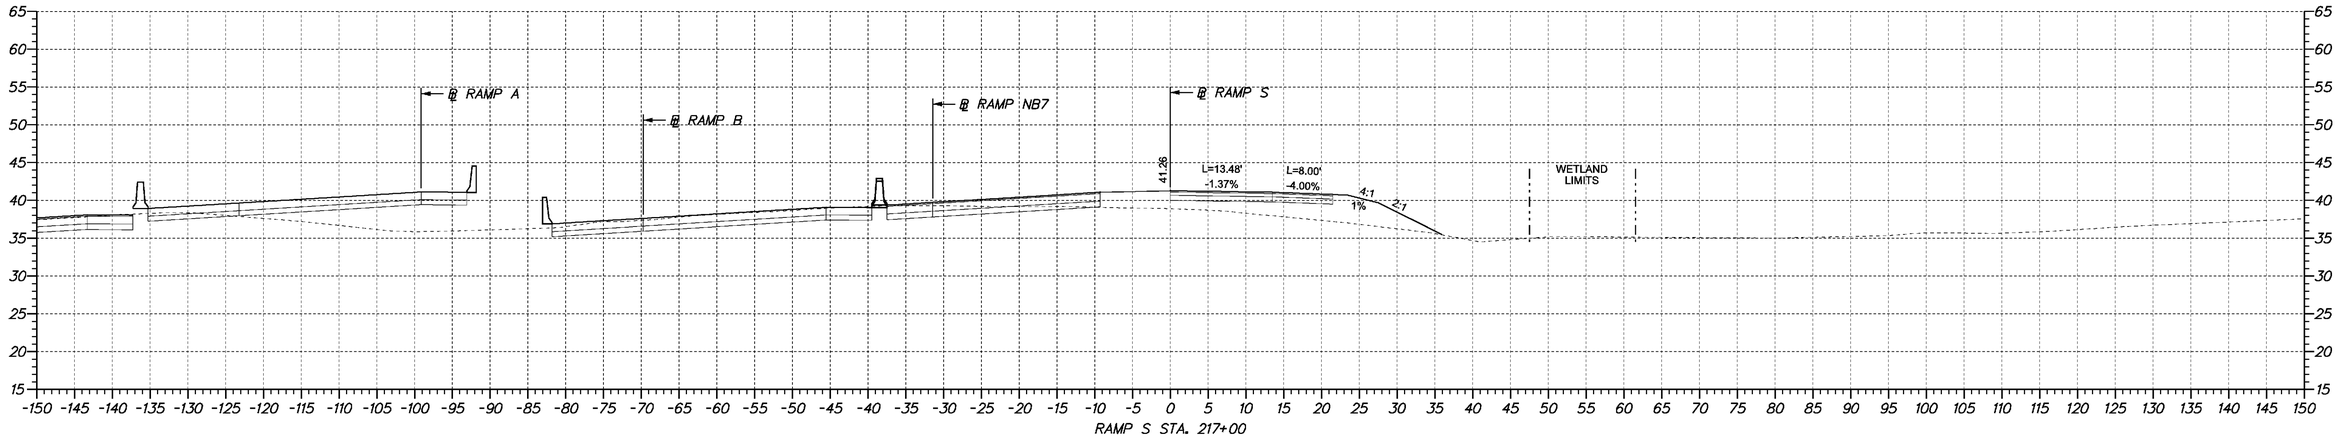

RAMP S STA. 217+00

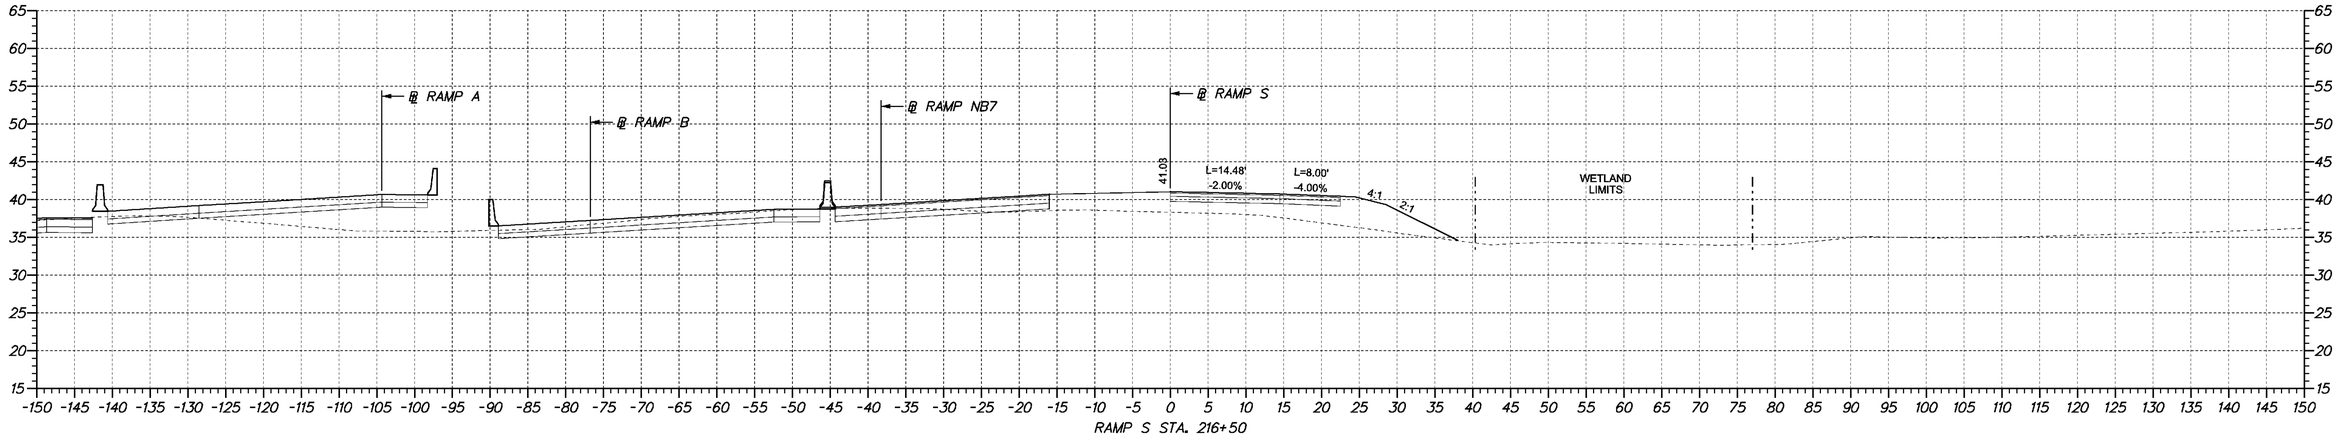

RAMP S STA. 216+50

4/23/2009 10:50:45 AM
M:\PROJECTS\2003\03059_DELTRNPK\SRINALL\CADD\2809003\PLANS\CP09_SR1.DGN

DELAWARE
DEPARTMENT OF TRANSPORTATION

ADDENDUMS / REVISIONS	

SCALE
0 10 20 30
FEET

SR1 /I95 INTERCHANGE

CONTRACT	BRIDGE NO.	X
28-090-03	DESIGNED BY:	
COUNTY	CHECKED BY:	
NEW CASTLE		

CROSS SECTIONS

SHEET NO.	246
TOTAL SHTS.	286

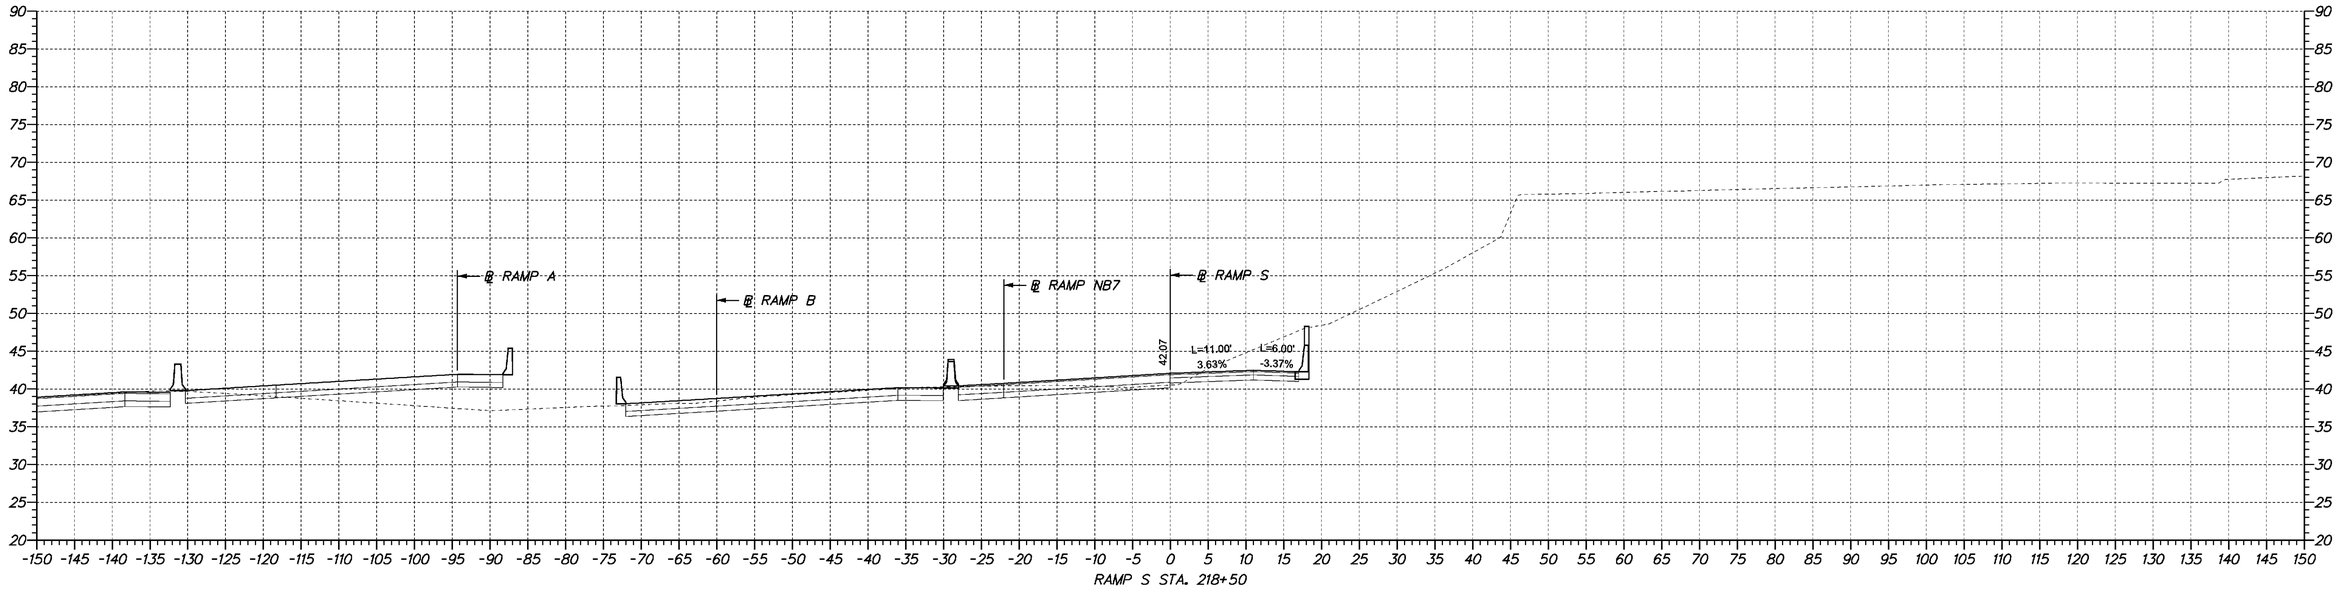

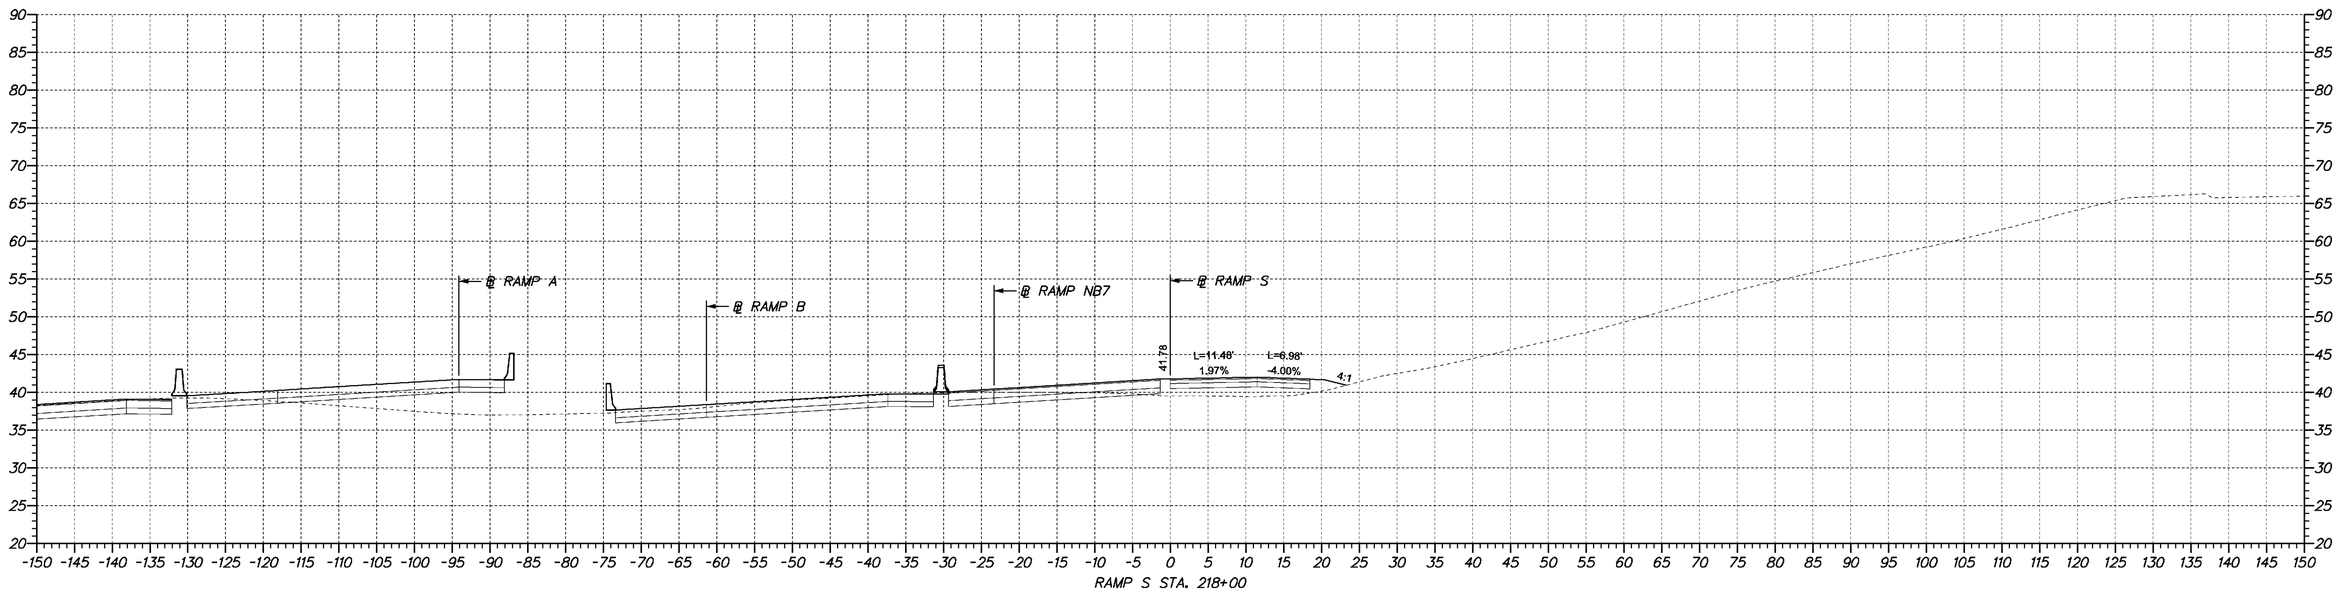

4/23/2009 10:50:45 AM
M:\PROJECTS\2003\03059_DELTRNPK\SR1MALL\CADD\2809003\PLANS\CP09_SR1.DGN

DELAWARE
DEPARTMENT OF TRANSPORTATION

ADDENDUMS / REVISIONS	

SCALE
0 10 20 30
FEET

SR1 /I95 INTERCHANGE

CONTRACT	BRIDGE NO.	X
28-090-03	DESIGNED BY:	
COUNTY	CHECKED BY:	
NEW CASTLE		

CROSS SECTIONS

SHEET NO.
247
TOTAL SHTS.
286

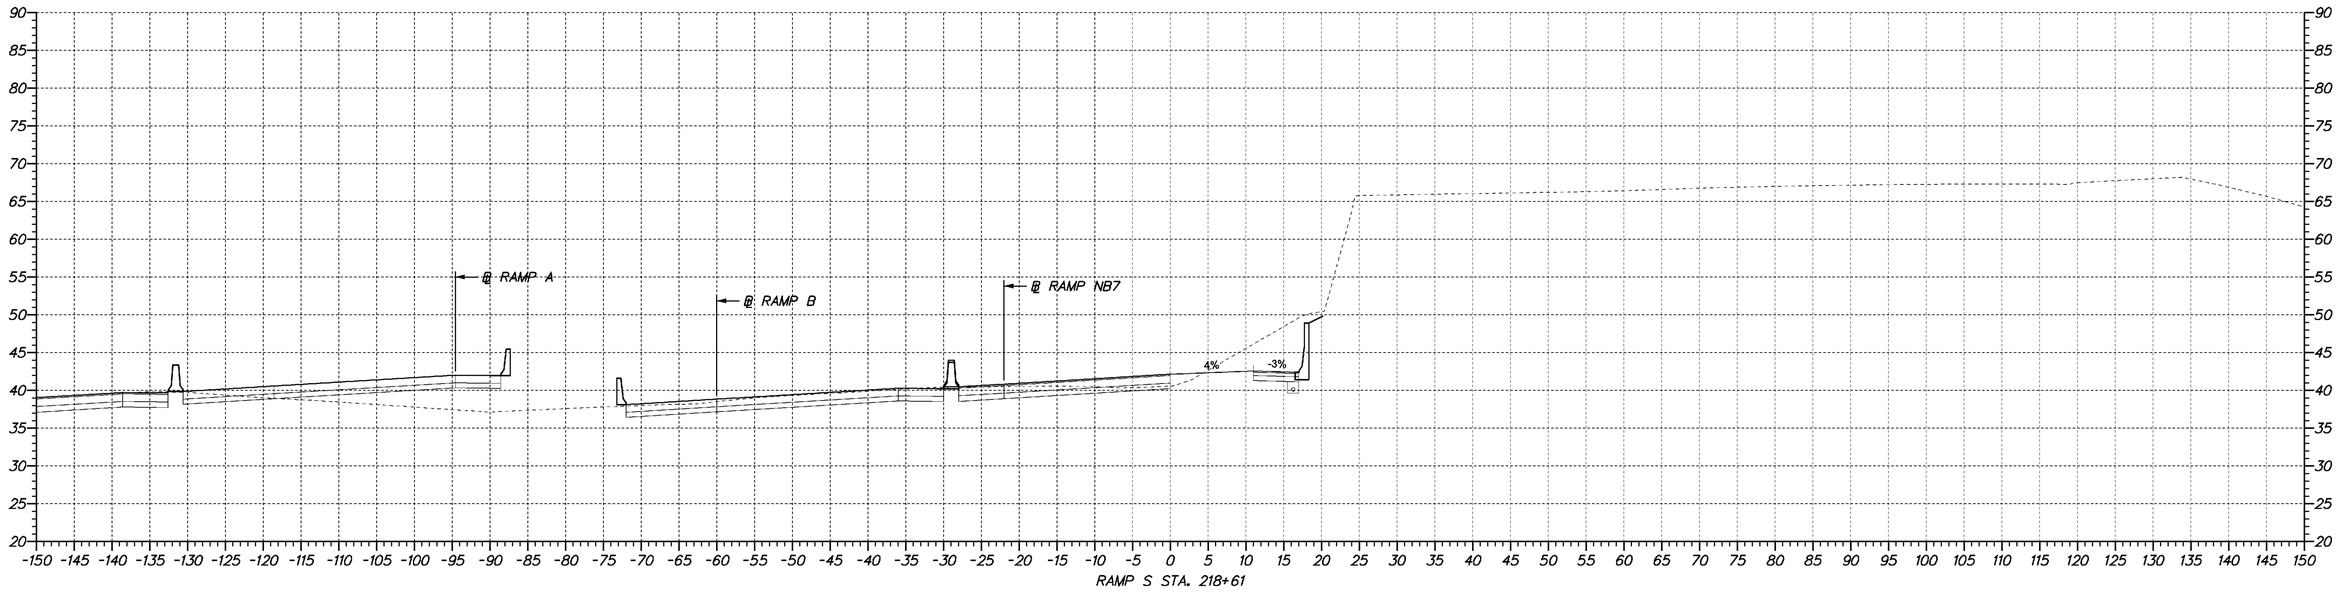

DELAWARE DEPARTMENT OF TRANSPORTATION	ADDENDUMS / REVISIONS	SCALE 0 10 20 30 FEET	**SR1 /I95 INTERCHANGE**	CONTRACT 28-090-03	BRIDGE NO. X	**CROSS SECTIONS**	SHEET NO. 248
				COUNTY NEW CASTLE	DESIGNED BY:		TOTAL SHTS. 286
					CHECKED BY:		

4/23/2009 10:50:45 AM
M:\PROJECTS\2003\0.3059_DELTRNPK\SR1MALL\CADD\2809003\PLANS\CP09_SR.DGN

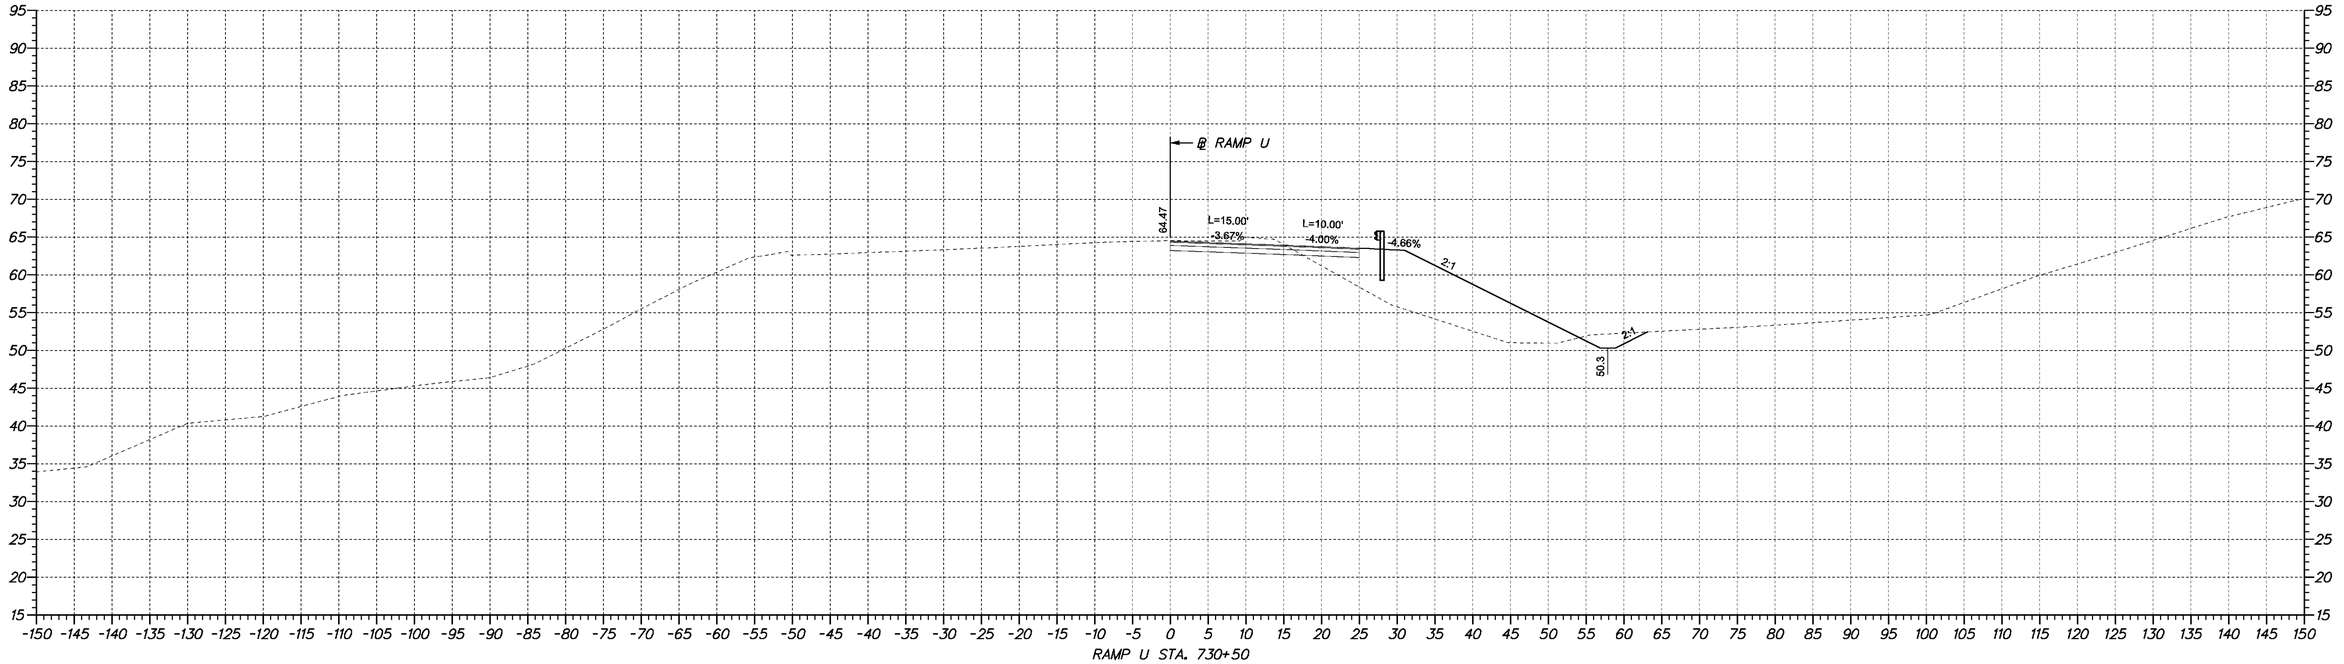

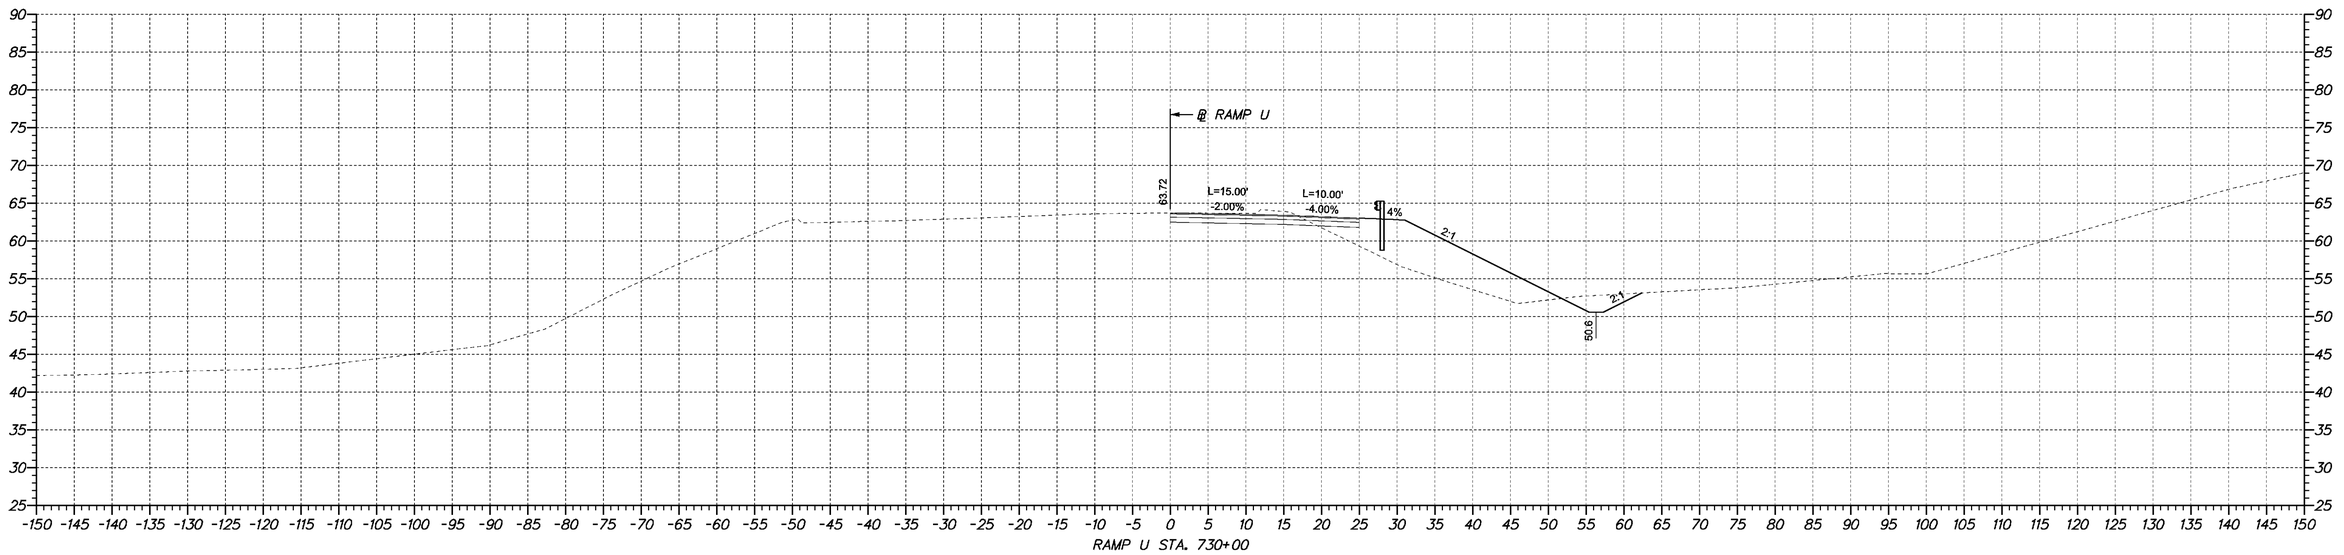

4/23/2009 10:50:45 AM
M:\PROJECTS\2003\03059_DELTRNPK\SRMALL\CADD\2809003\PLANS\CP09_SR1.DGN

DELAWARE DEPARTMENT OF TRANSPORTATION

ADDENDUMS / REVISIONS	

SCALE
0 10 20 30
FEET

SR1 /I95 INTERCHANGE

CONTRACT	BRIDGE NO.	X
28-090-03	DESIGNED BY:	
COUNTY	CHECKED BY:	
NEW CASTLE		

CROSS SECTIONS

SHEET NO.
249
TOTAL SHTS.
286

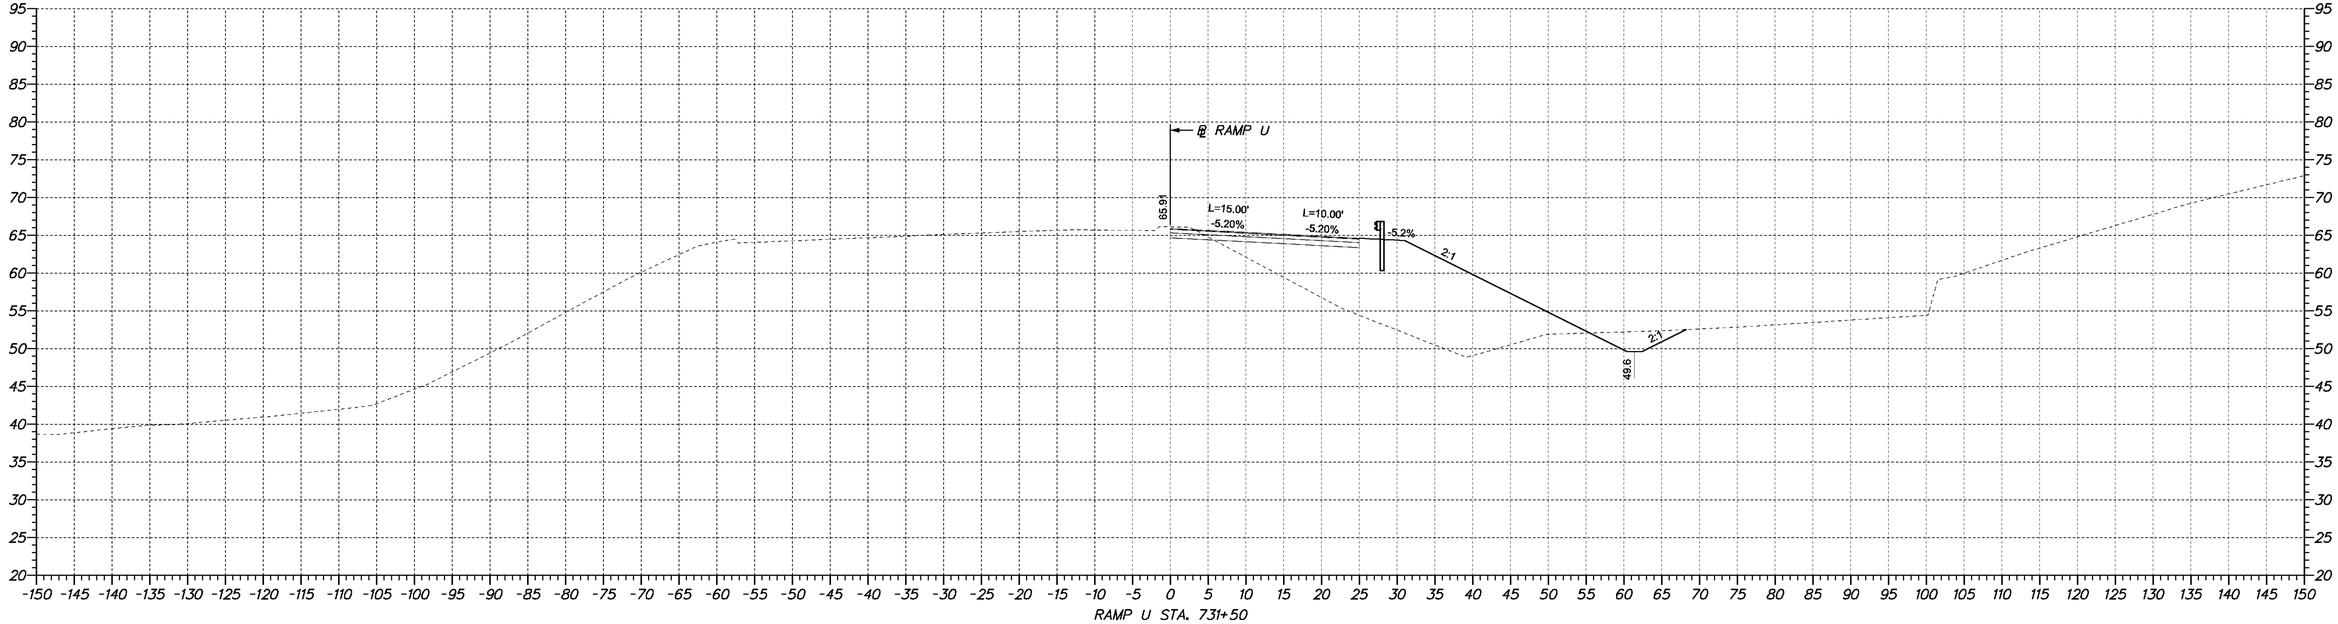

RAMP U STA. 731+50

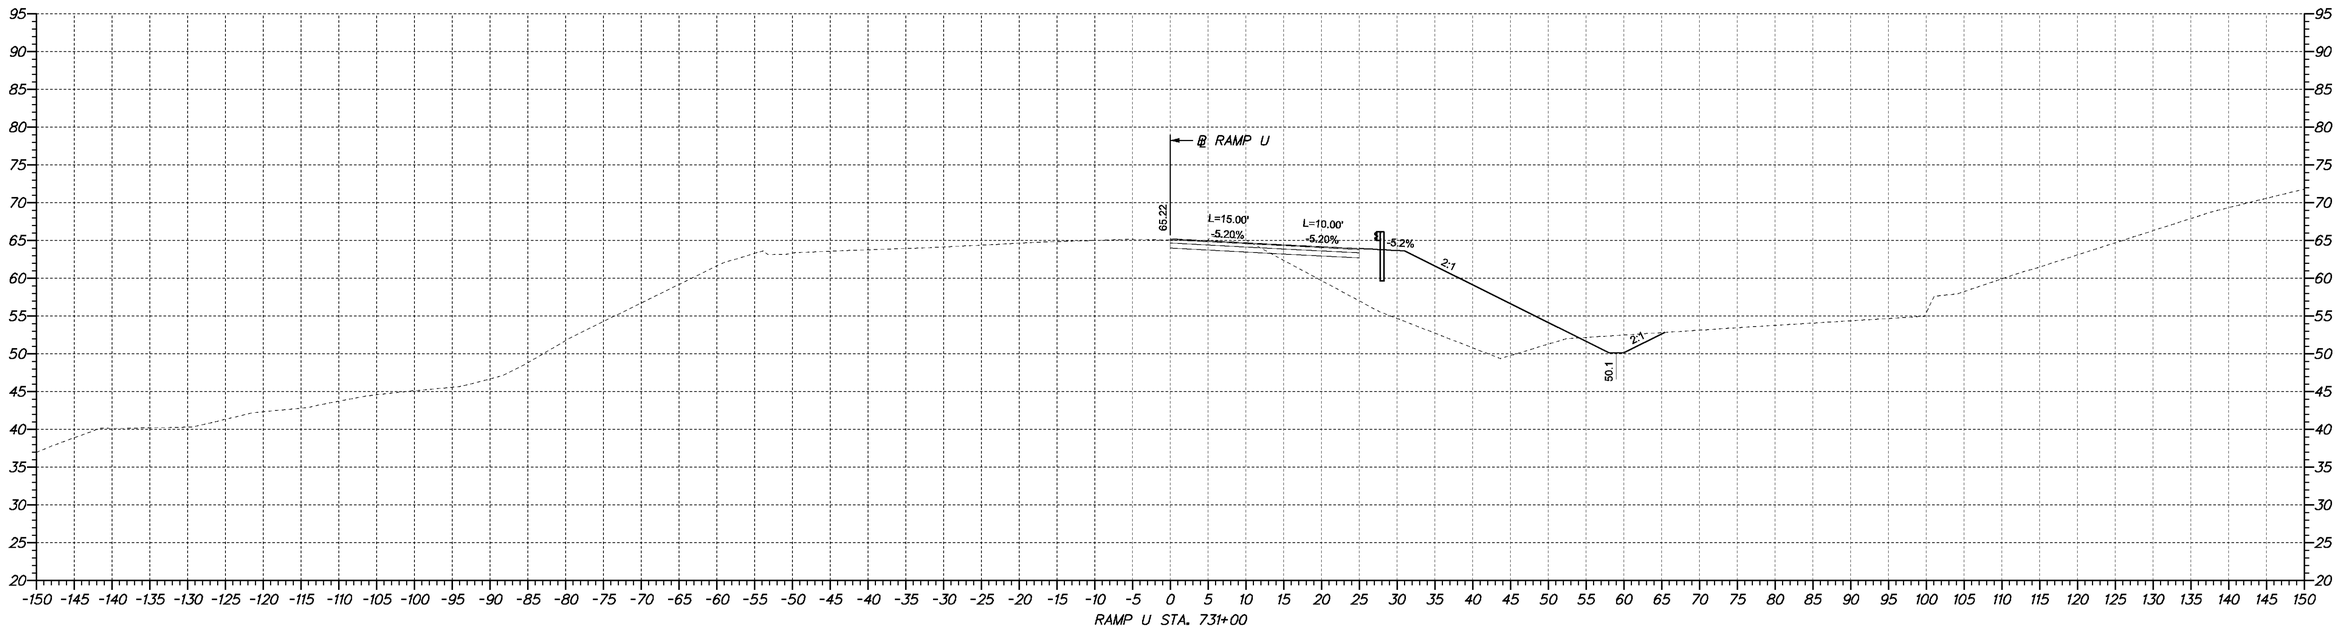

RAMP U STA. 731+00

DELAWARE DEPARTMENT OF TRANSPORTATION	ADDENDUMS / REVISIONS	SCALE 0 10 20 30 FEET	SR1 /I95 INTERCHANGE	CONTRACT 28-090-03	BRIDGE NO. X	CROSS SECTIONS	SHEET NO. 250
				COUNTY NEW CASTLE	DESIGNED BY:		TOTAL SHTS. 286
					CHECKED BY:		

4/23/2009 10:50:45 AM
M:\PROJECTS\2003\0.3059_DELTRNPK\SR1MALL\CADD\2809003\PLANS\CP09_SR.DGN

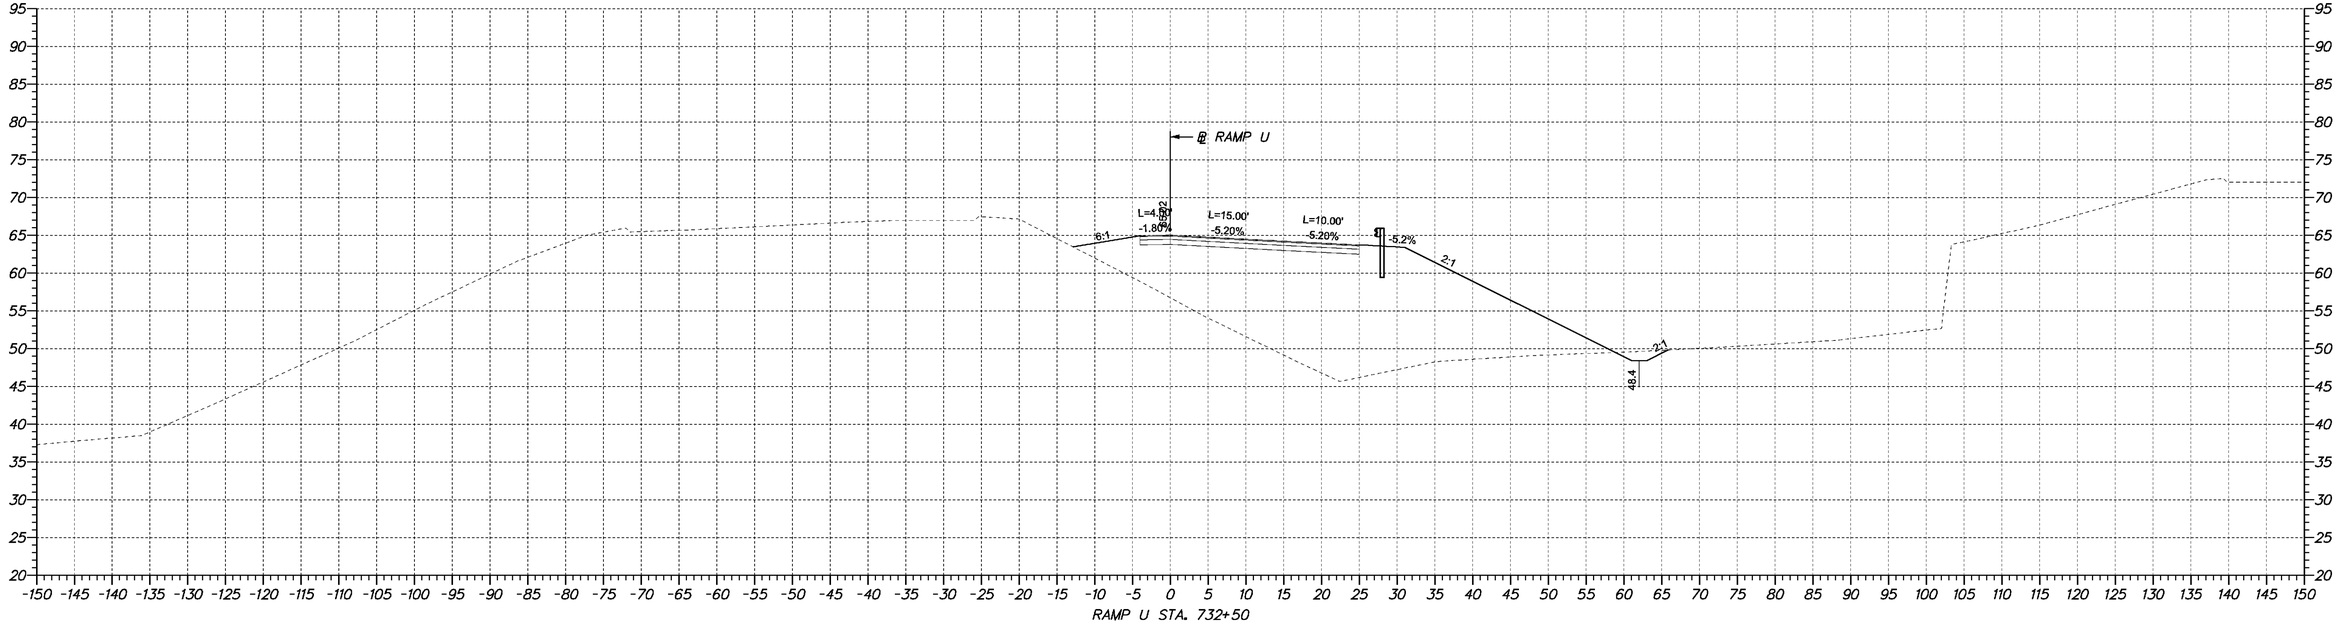

RAMP U STA. 732+50

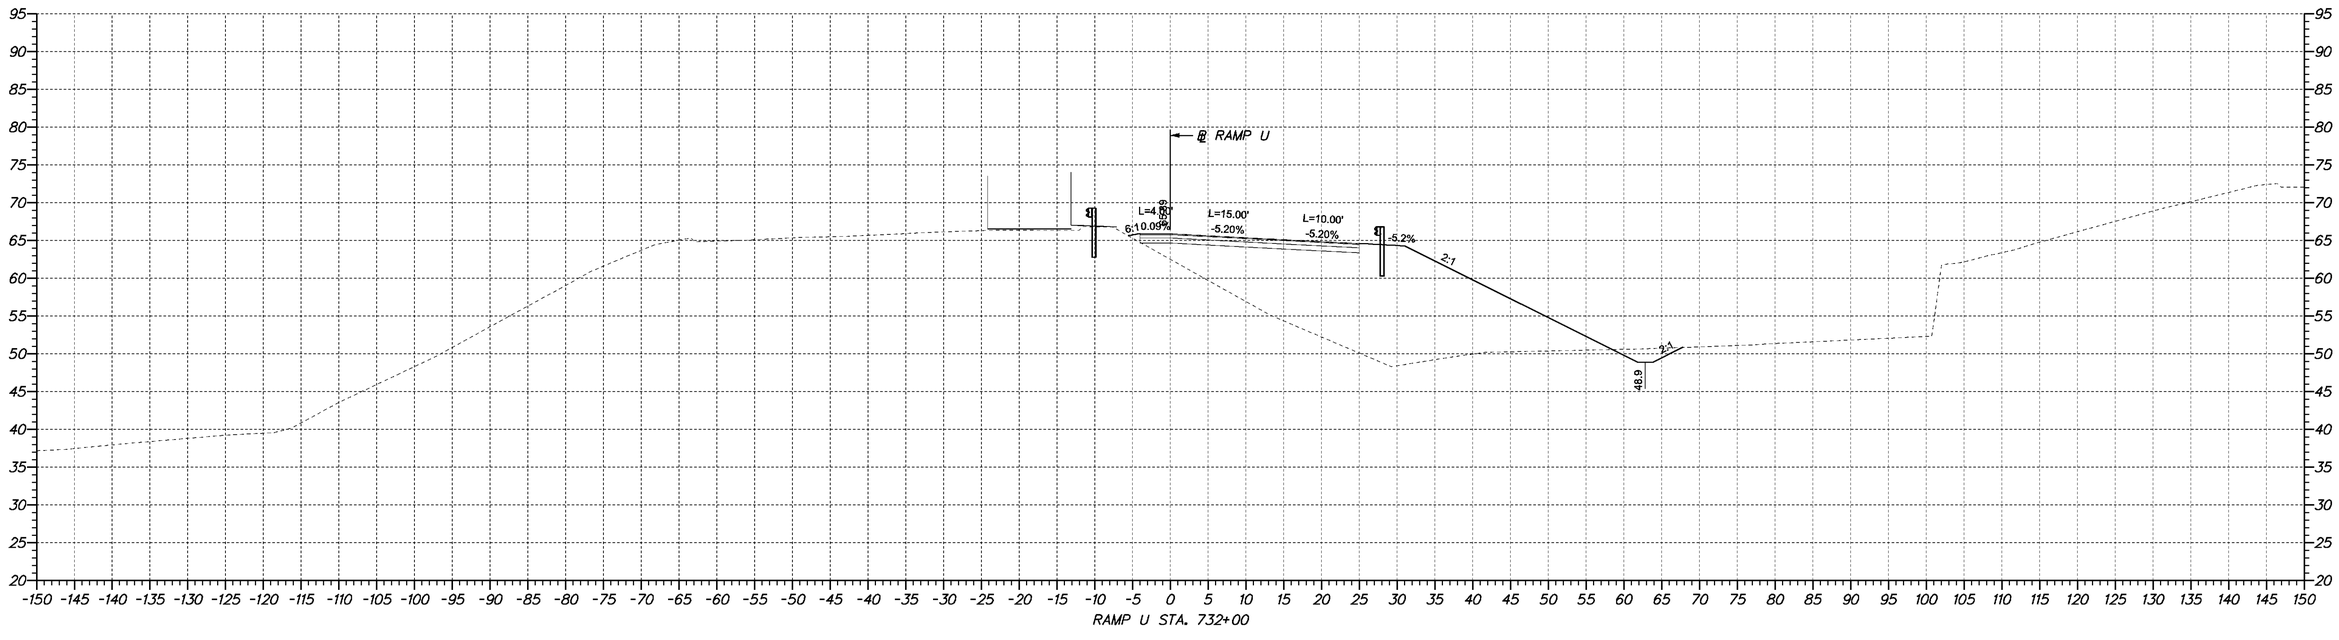

RAMP U STA. 732+00

DELAWARE DEPARTMENT OF TRANSPORTATION	ADDENDUMS / REVISIONS	SCALE 0 10 20 30 FEET	**SR1 /I95 INTERCHANGE**	CONTRACT 28-090-03	BRIDGE NO. X	**CROSS SECTIONS**
				COUNTY NEW CASTLE	DESIGNED BY:	SHEET NO. 251
					CHECKED BY:	TOTAL SHTS. 286

4/23/2009 10:50:45 AM
M:\PROJECTS\2003\0.3059_DELTRNPK\SR1MALL\CADD\2809003\PLANS\CP09_SR.DGN

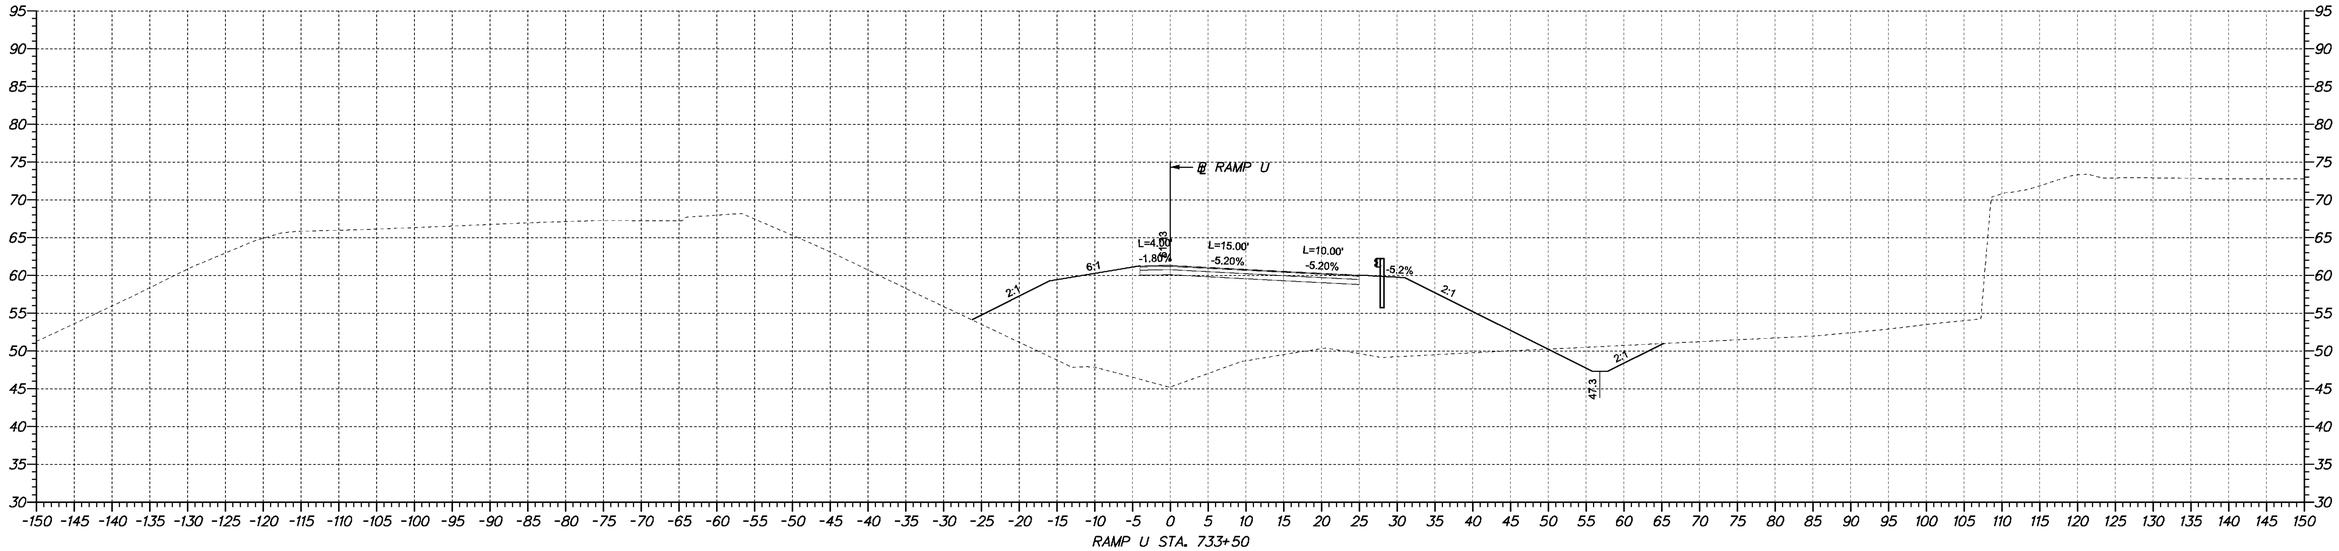

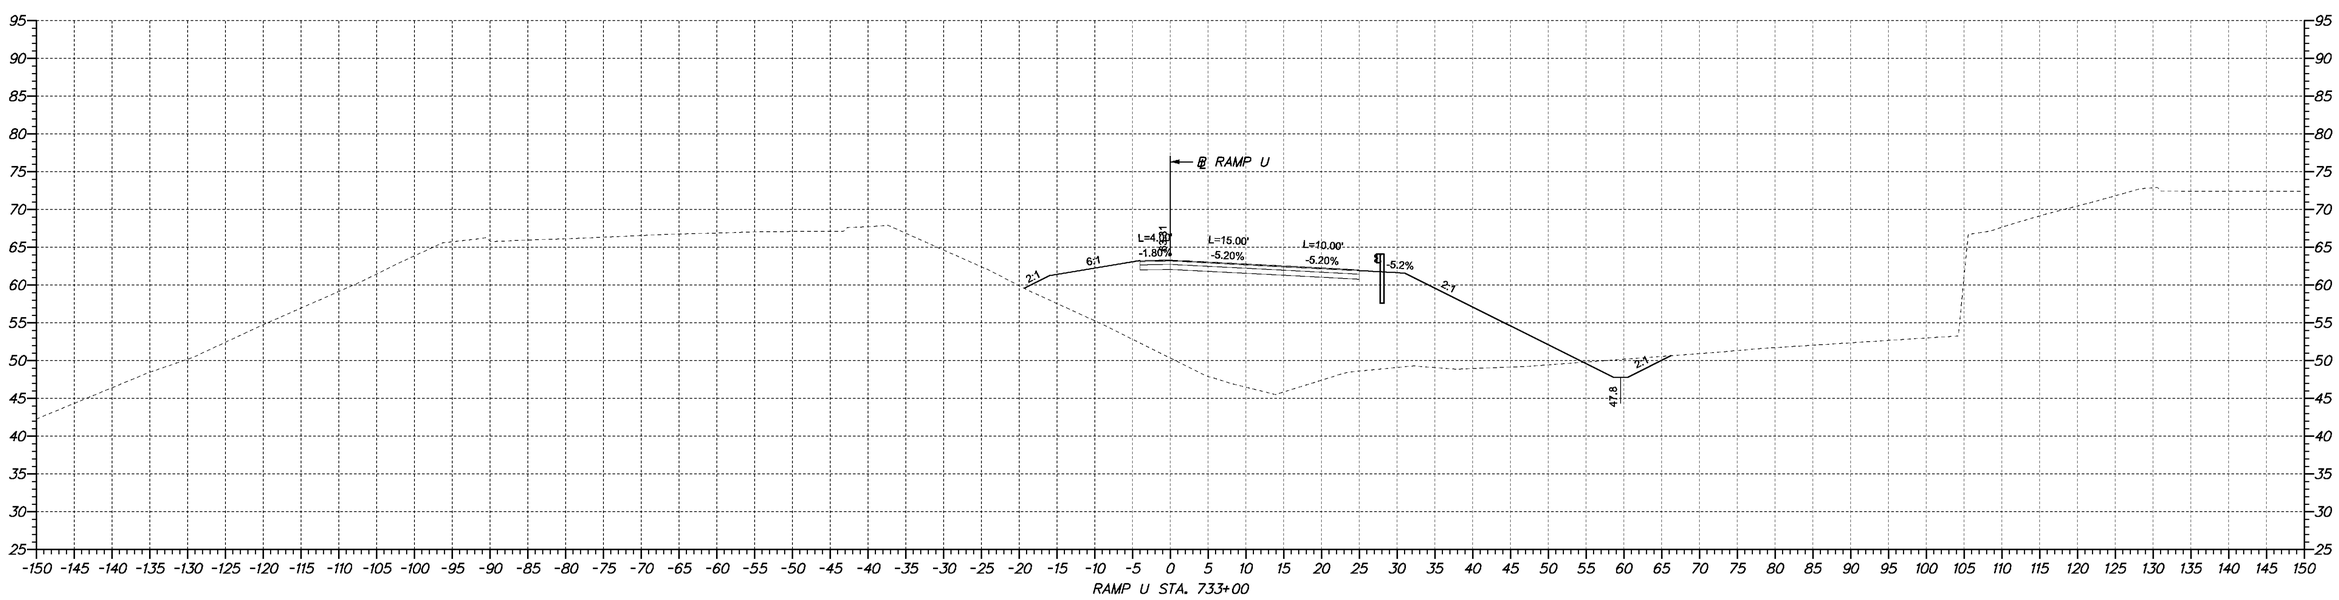

DELAWARE
DEPARTMENT OF TRANSPORTATION

ADDENDUMS / REVISIONS	

SCALE
0 10 20 30
FEET

SR1 /I95 INTERCHANGE

CONTRACT	BRIDGE NO.	X
28-090-03	DESIGNED BY:	
COUNTY	CHECKED BY:	
NEW CASTLE		

CROSS SECTIONS

SHEET NO.
252
TOTAL SHTS.
286

4/23/2009 10:50:45 AM
M:\PROJECTS\2003\03059_DELTRNPK\SR1MALL\CADD\2809003\PLANS\CP09_SR1.DGN

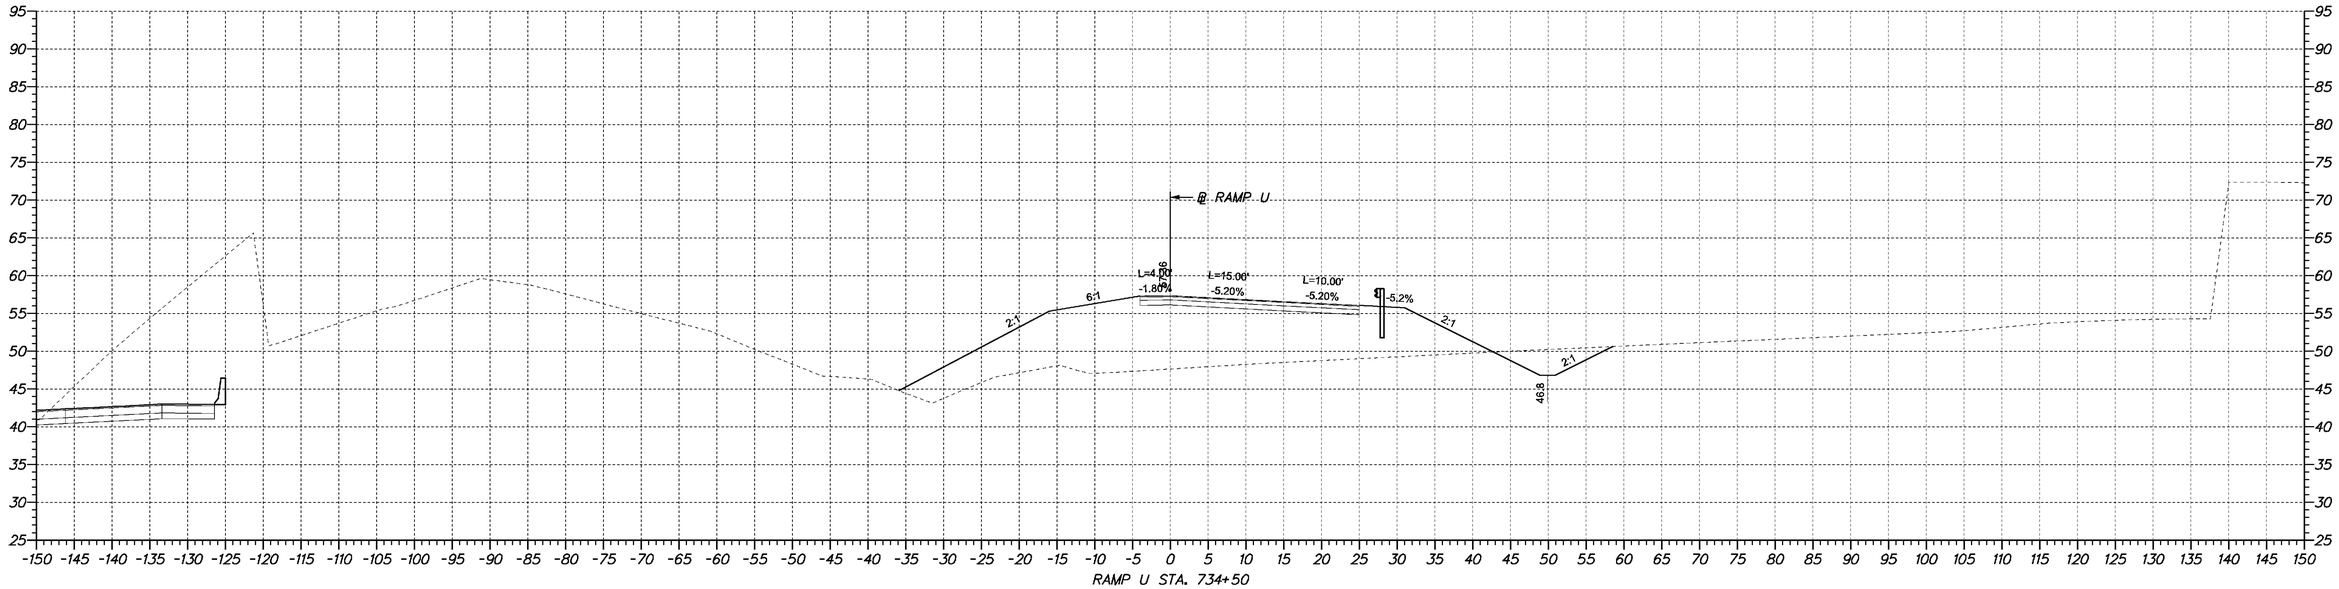

RAMP U STA. 734+50

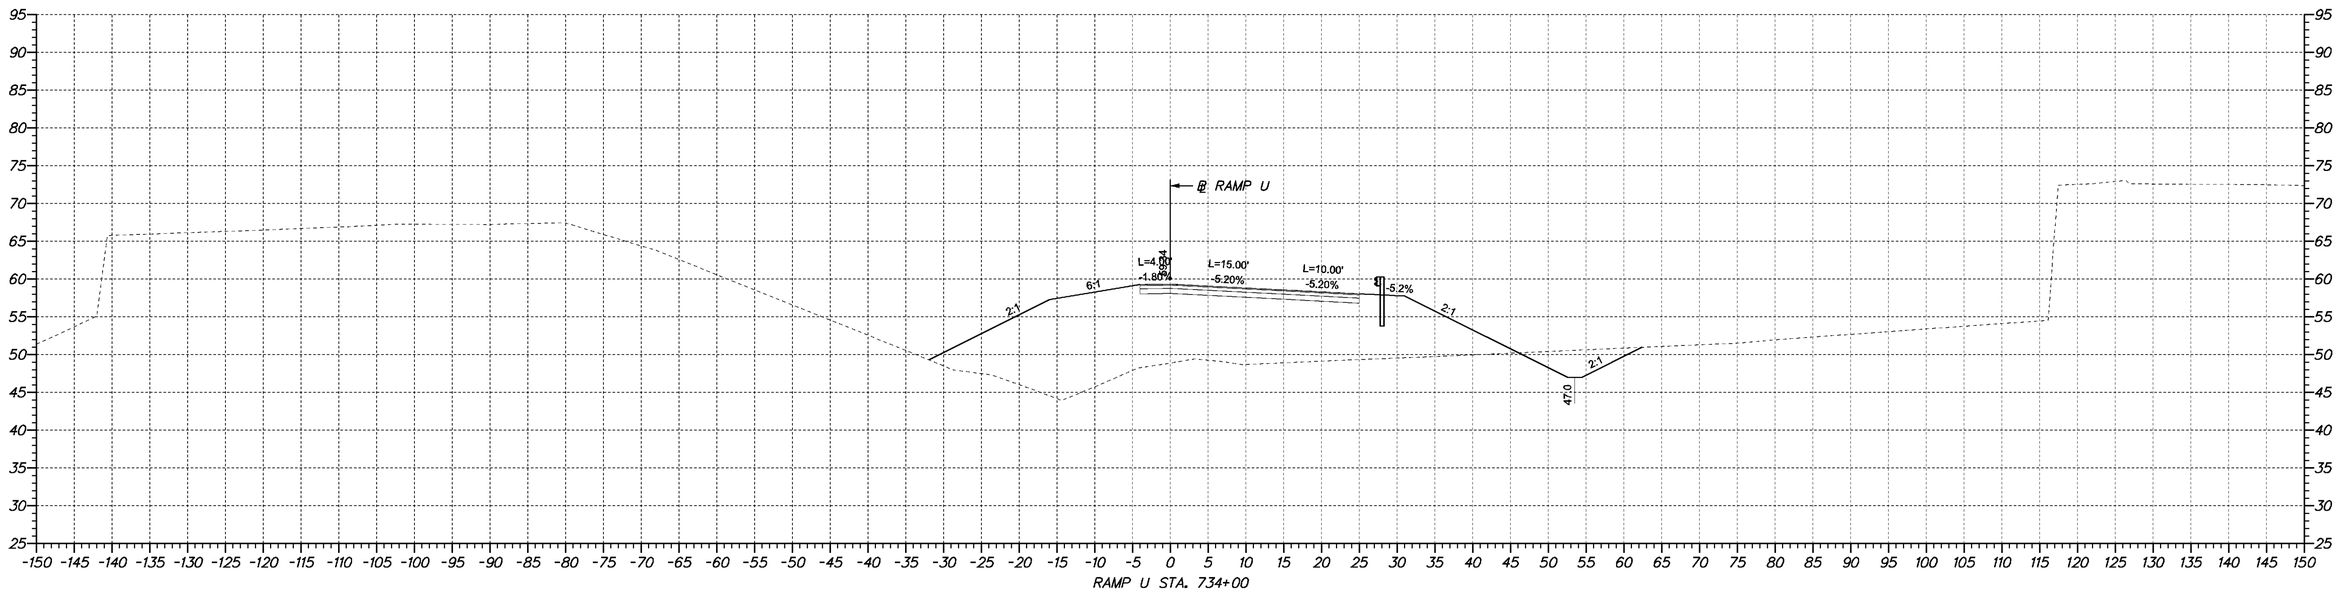

RAMP U STA. 734+00

4/23/2009 10:50:45 AM
M:\PROJECTS\2003\03059_DELTRNPK\SR1MALL\CADD\2809003\PLANS\CP09_SR1.DGN

DELAWARE DEPARTMENT OF TRANSPORTATION	ADDENDUMS / REVISIONS	SCALE 0 10 20 30 FEET	**SR1 /I95 INTERCHANGE**	CONTRACT 28-090-03	BRIDGE NO. X	**CROSS SECTIONS**
				COUNTY NEW CASTLE	DESIGNED BY:	SHEET NO. 253
					CHECKED BY:	TOTAL SHTS. 286

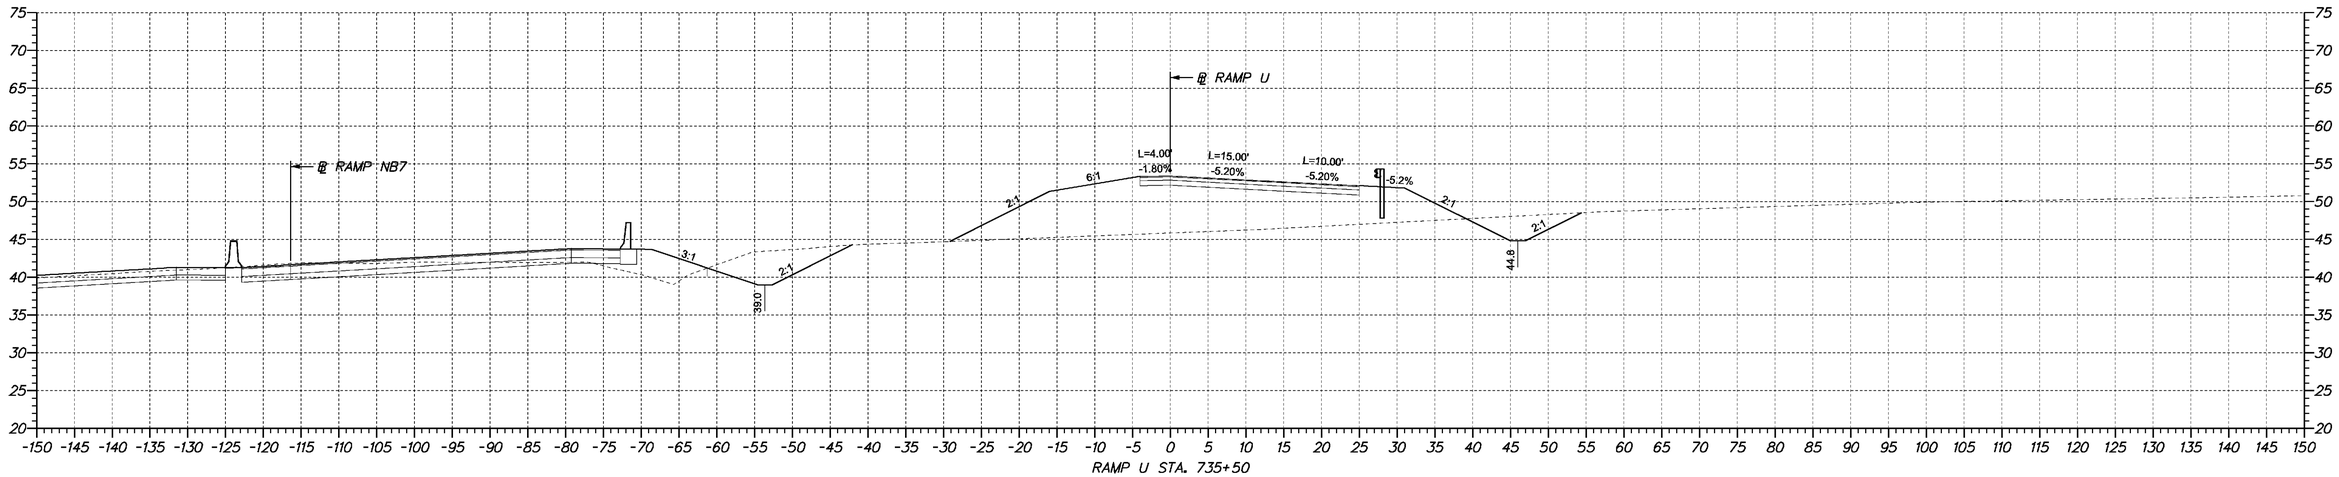

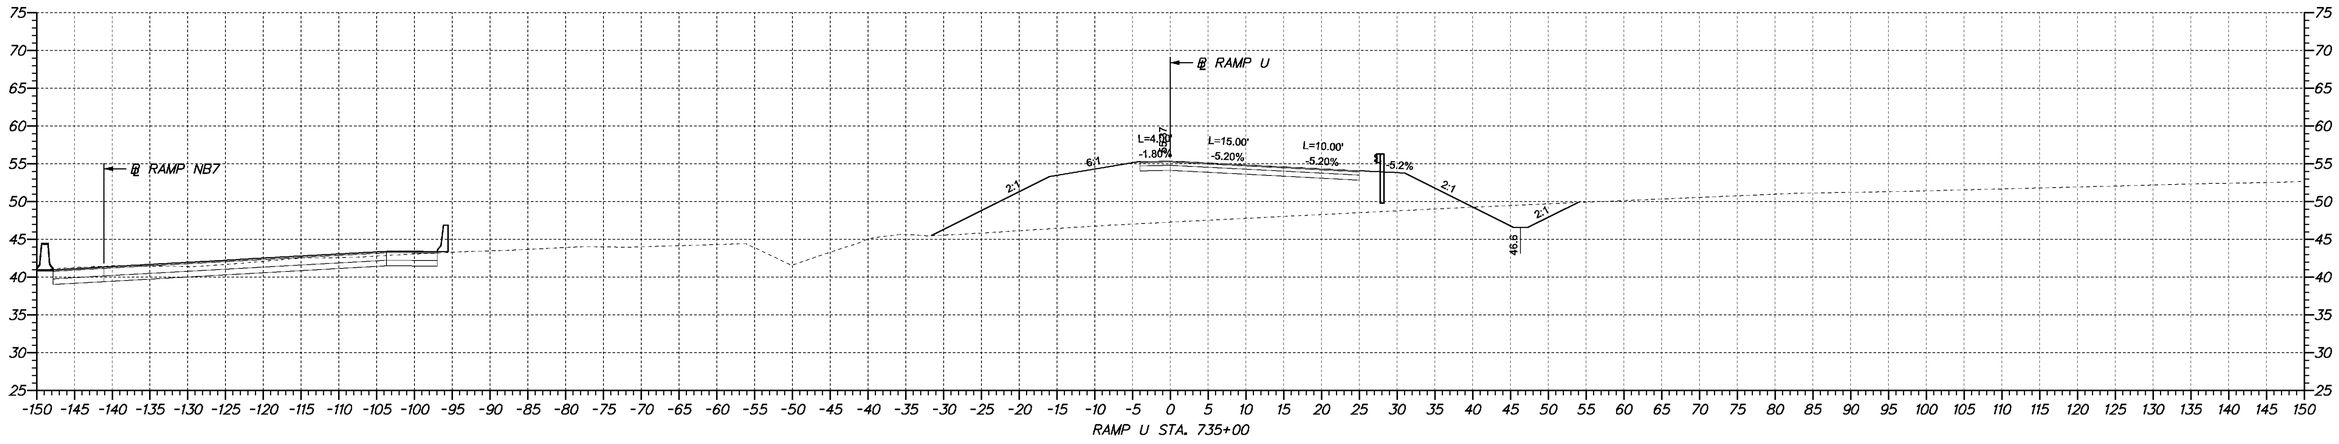

4/23/2009 10:50:45 AM
M:\PROJECTS\2003\03059_DELTRNPK\SRINALL\CADD\2809003\PLANS\CP09_SR1.DGN

DELAWARE DEPARTMENT OF TRANSPORTATION	ADDENDUMS / REVISIONS	SCALE 0 10 20 30 FEET	**SR1 /I95 INTERCHANGE**	CONTRACT 28-090-03	BRIDGE NO. X	**CROSS SECTIONS**
				COUNTY NEW CASTLE	DESIGNED BY:	SHEET NO. 254
					CHECKED BY:	TOTAL SHTS. 286

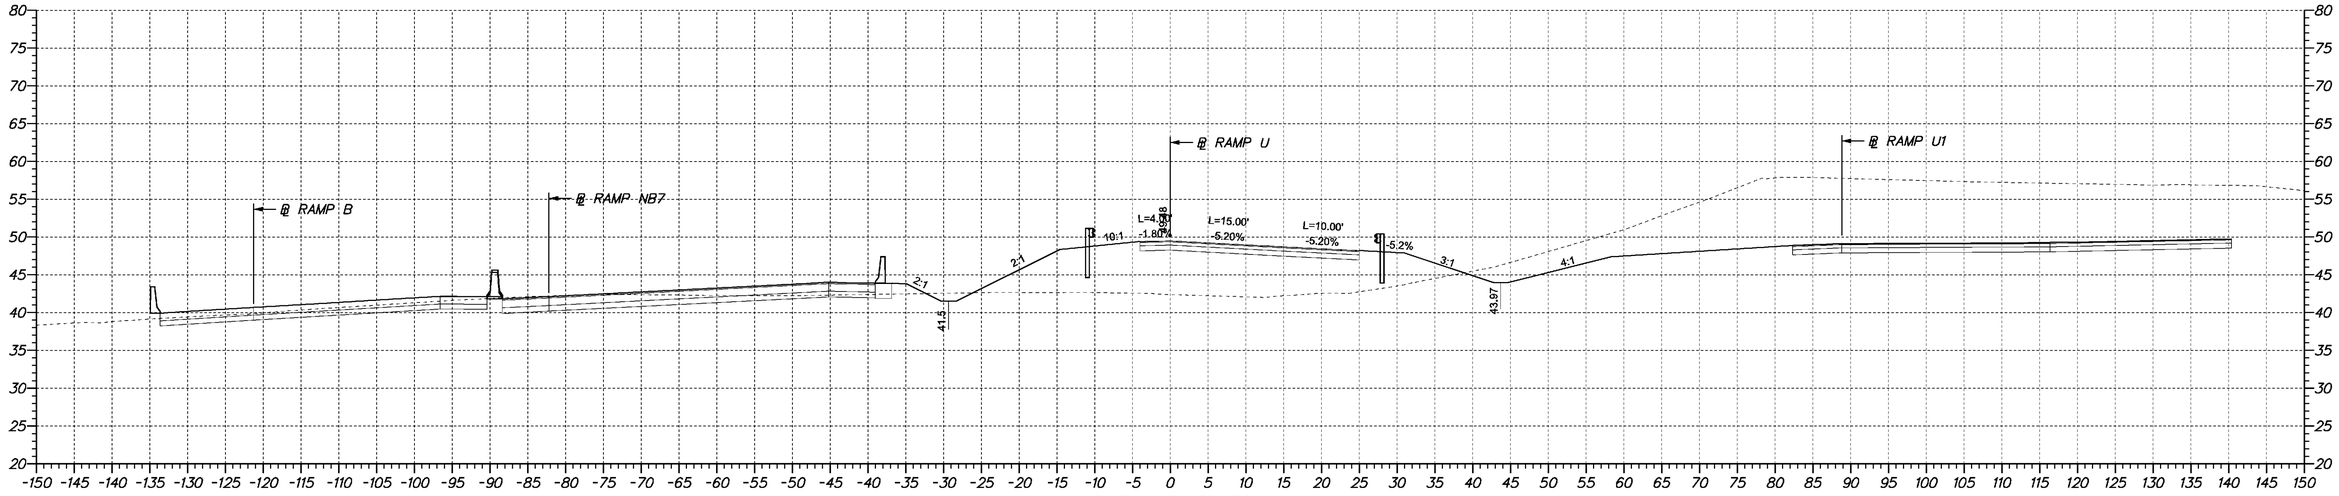

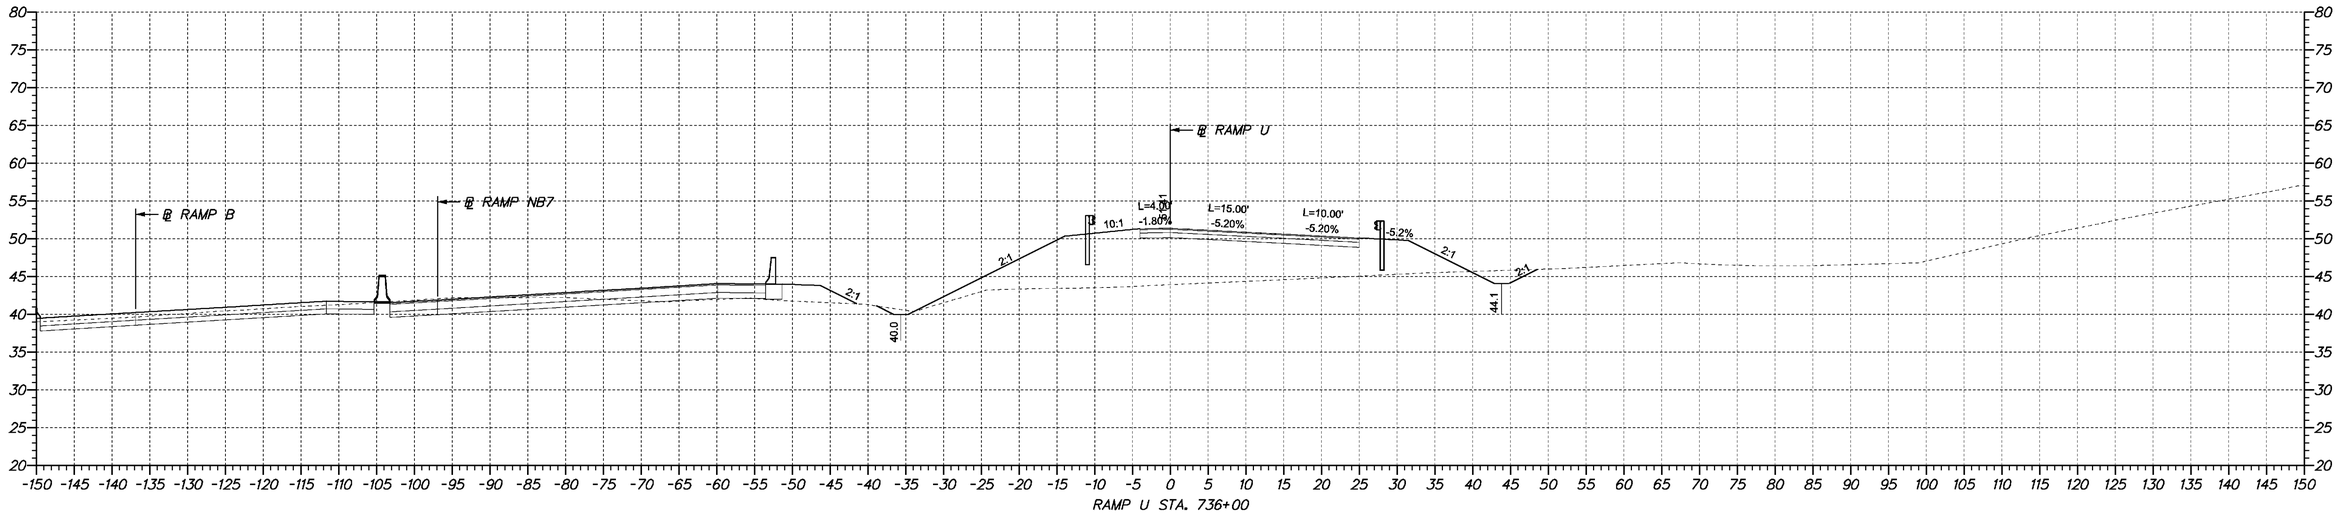

DELAWARE DEPARTMENT OF TRANSPORTATION

ADDENDUMS / REVISIONS	

SCALE
0 10 20 30
FEET

SR1 /I95 INTERCHANGE

CONTRACT	BRIDGE NO.	X
28-090-03	DESIGNED BY:	
COUNTY	CHECKED BY:	
NEW CASTLE		

CROSS SECTIONS

SHEET NO.
255
TOTAL SHTS.
286

4/23/2009 10:50:45 AM
M:\PROJECTS\2003\03059_DELTRNPK\SRMALL\CADD\2809003\PLANS\CP09_SR1.DGN

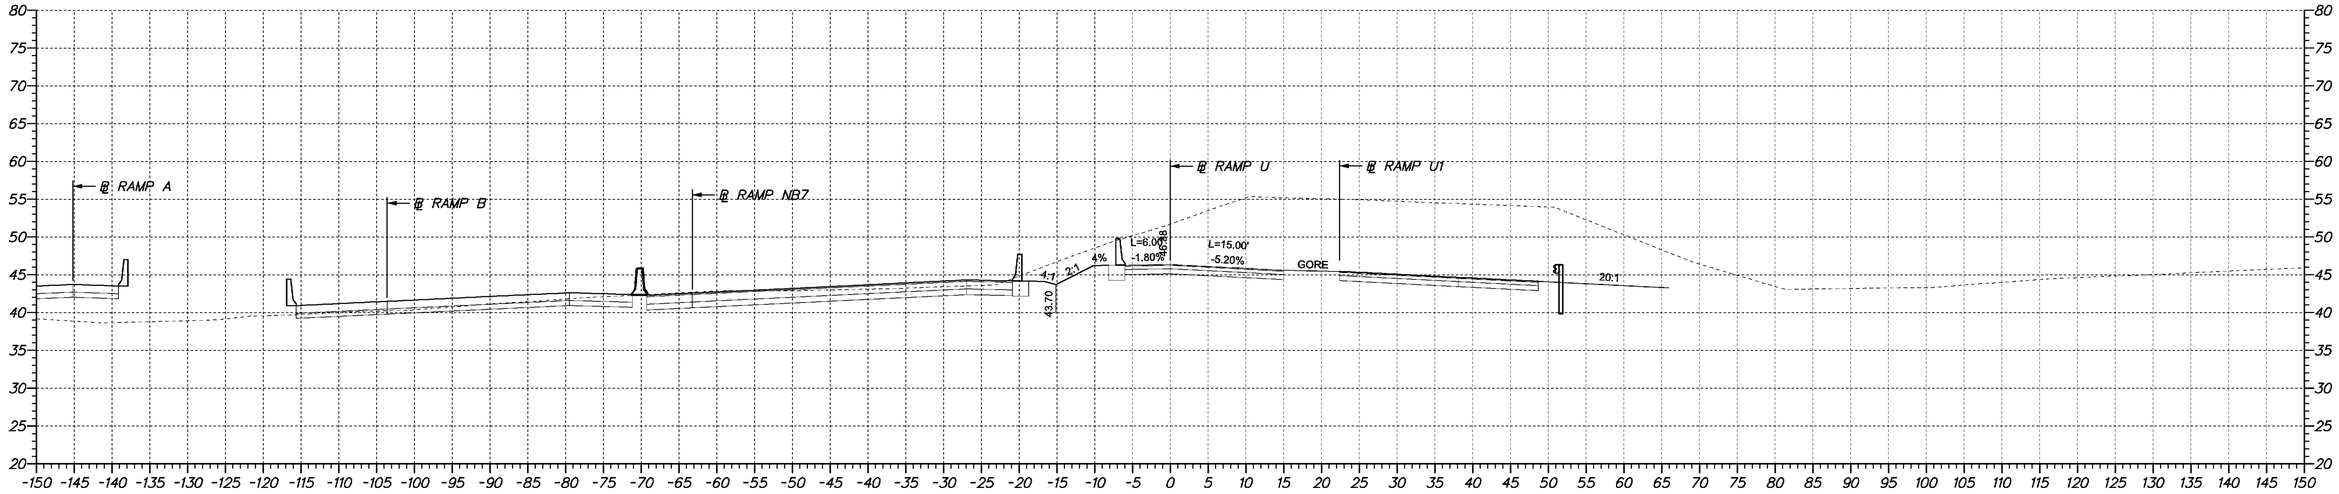

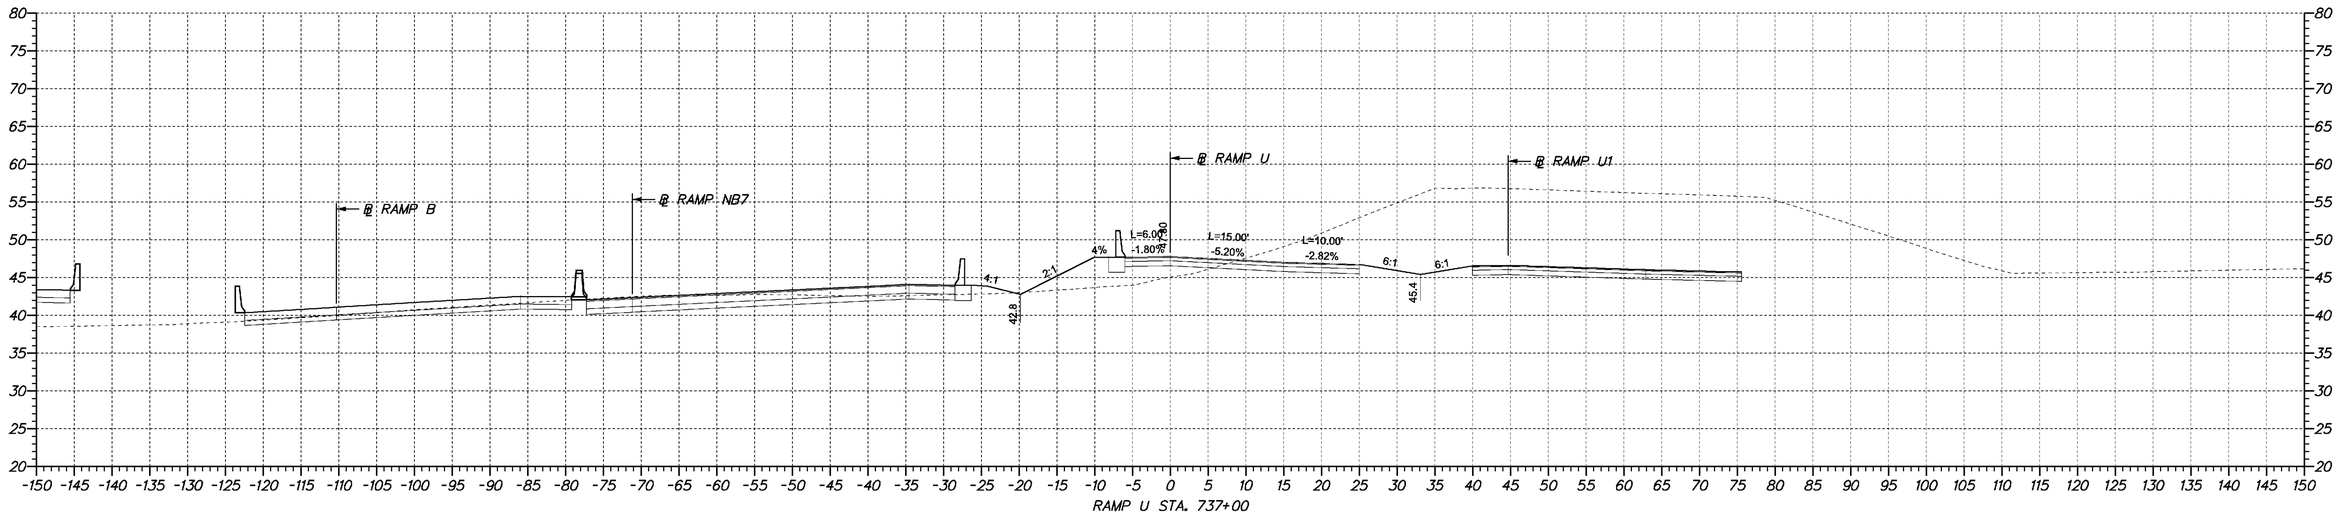

4/23/2009 10:50:45 AM
M:\PROJECTS\2003\03059_DELTRNPK\SRMALL\CADD\2809003\PLANS\CP09_SR1.DGN

DELAWARE DEPARTMENT OF TRANSPORTATION

ADDENDUMS / REVISIONS	

SCALE
0 10 20 30
FEET

SR1 /I95 INTERCHANGE

CONTRACT	BRIDGE NO.	X
28-090-03	DESIGNED BY:	
COUNTY	CHECKED BY:	
NEW CASTLE		

CROSS SECTIONS

SHEET NO.
256
TOTAL SHTS.
286

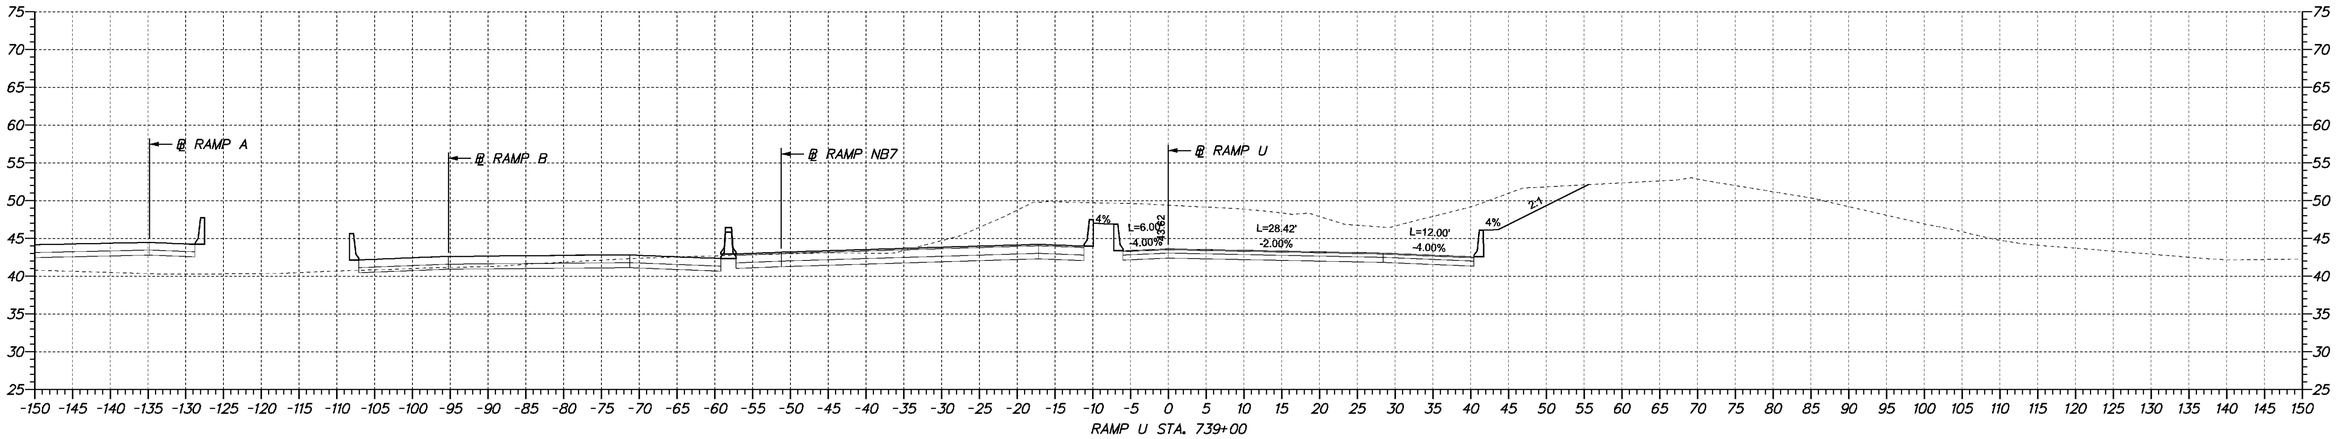

RAMP U STA. 739+00

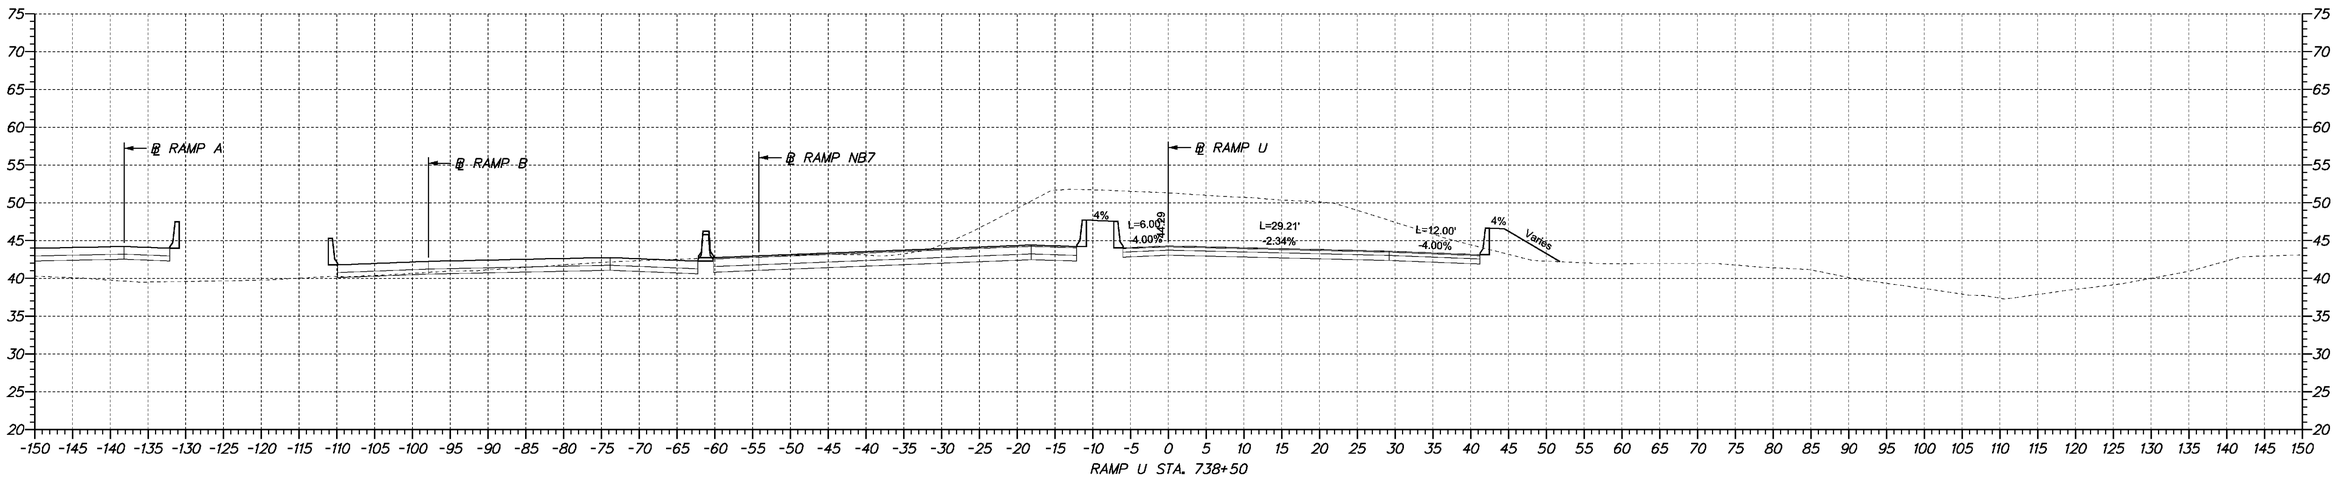

RAMP U STA. 738+50

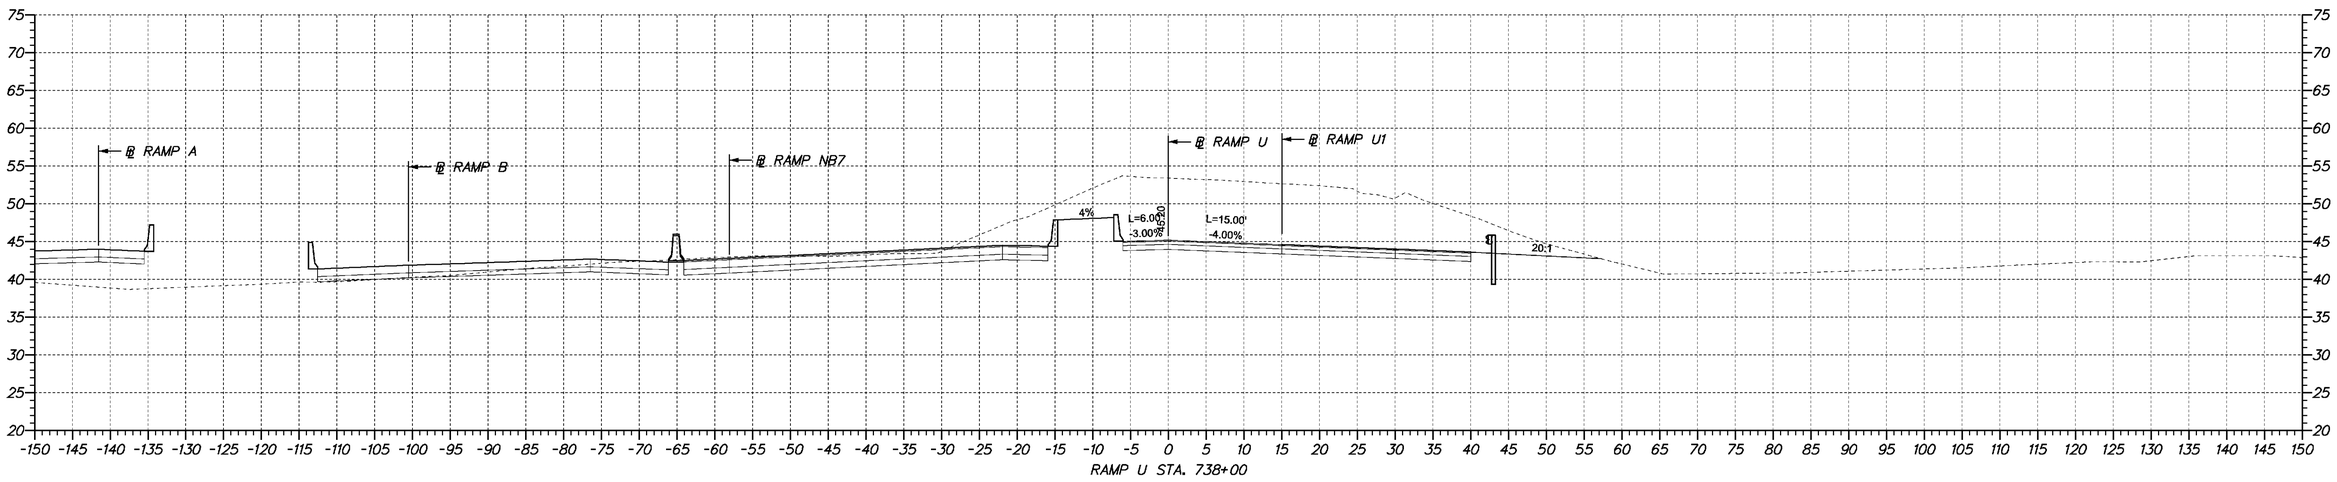

RAMP U STA. 738+00

DELAWARE DEPARTMENT OF TRANSPORTATION

ADDENDUMS / REVISIONS

SCALE 0 10 20 30 FEET

SR1 /I95 INTERCHANGE

CONTRACT	BRIDGE NO.	X
28-090-03	DESIGNED BY:	
COUNTY	CHECKED BY:	
NEW CASTLE		

CROSS SECTIONS

SHEET NO.
257
TOTAL SHTS.
286

4/23/2009 10:50:45 AM
M:\PROJECTS\2003\0.3059_DELTRNPK\SR1MALL\CADD\2809003\PLANS\CP09_SR1.DGN

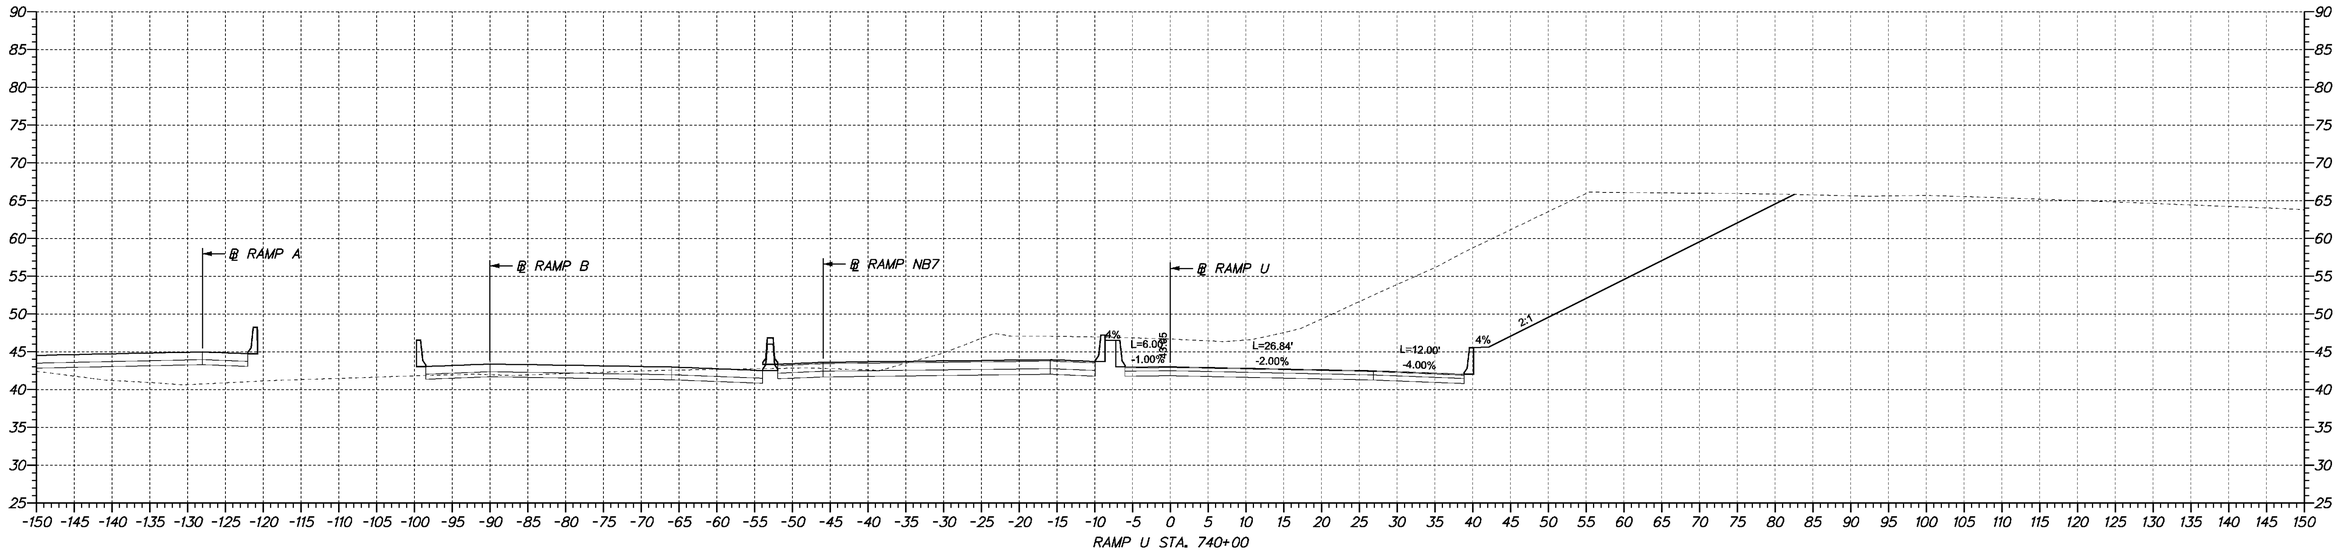

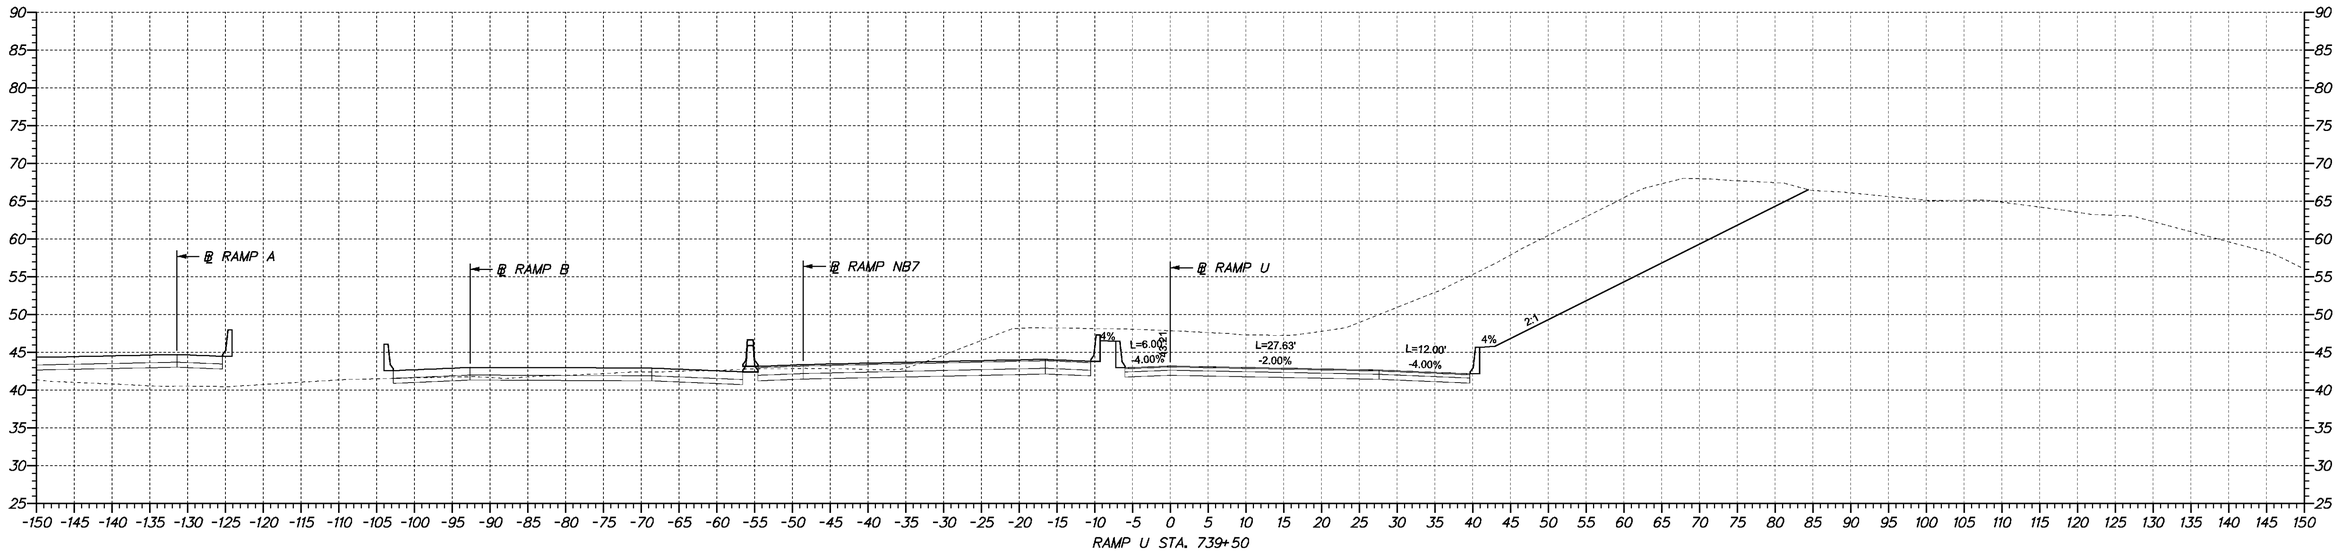

DELAWARE DEPARTMENT OF TRANSPORTATION

ADDENDUMS / REVISIONS	

SCALE
0 10 20 30
FEET

SR1 /I95 INTERCHANGE

CONTRACT	BRIDGE NO.	X
28-090-03	DESIGNED BY:	
COUNTY	CHECKED BY:	
NEW CASTLE		

CROSS SECTIONS

SHEET NO.
258
TOTAL SHTS.
286

4/23/2009 10:50:45 AM
M:\PROJECTS\2003\D3059_DELTRNPK\SRMALL\CADD\2809003\PLANS\CP09_SR1.DGN

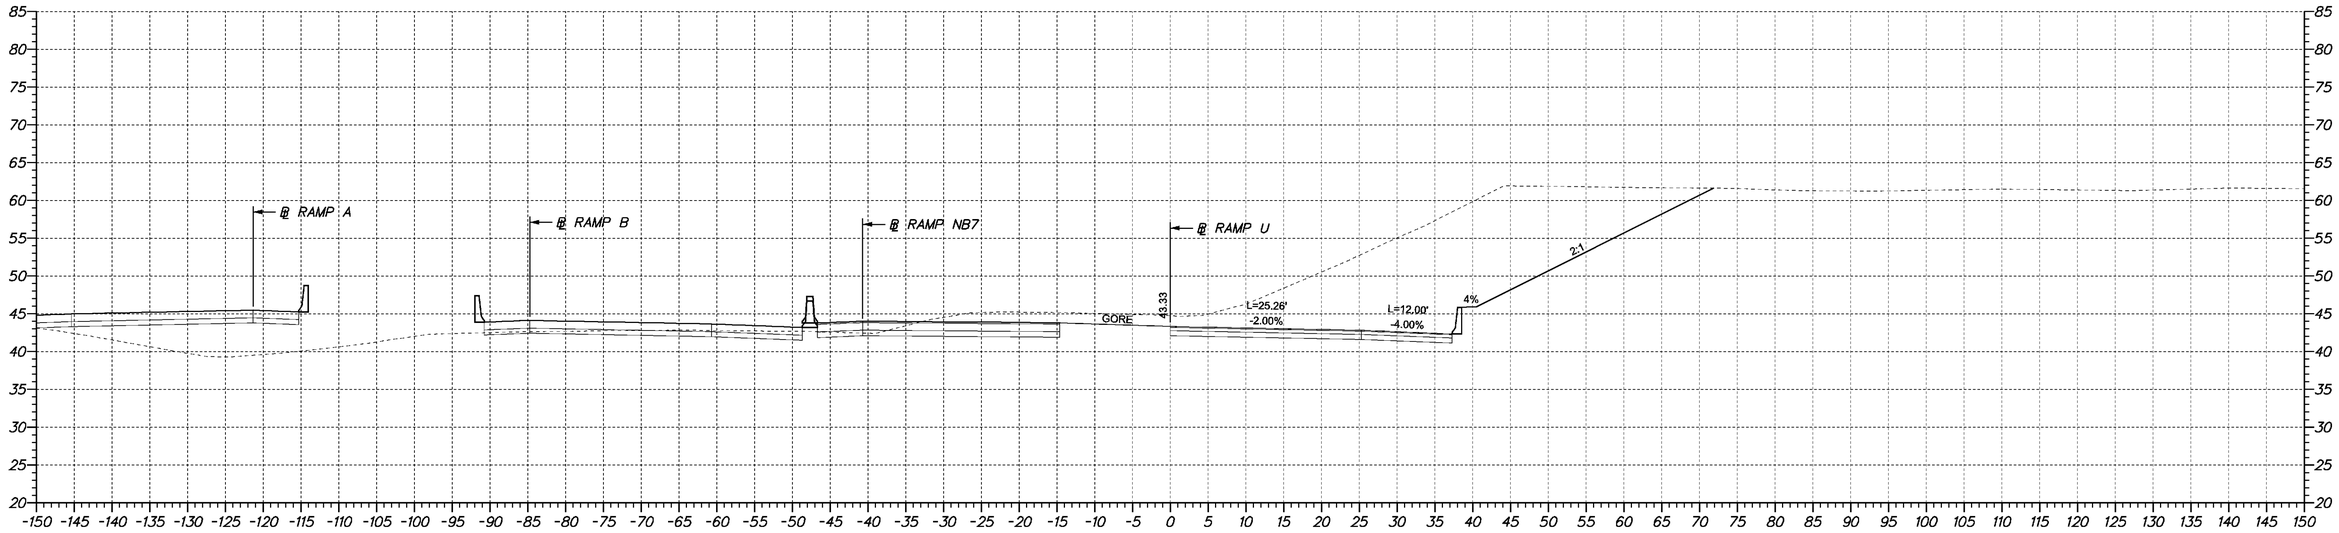

RAMP U STA. 741+00

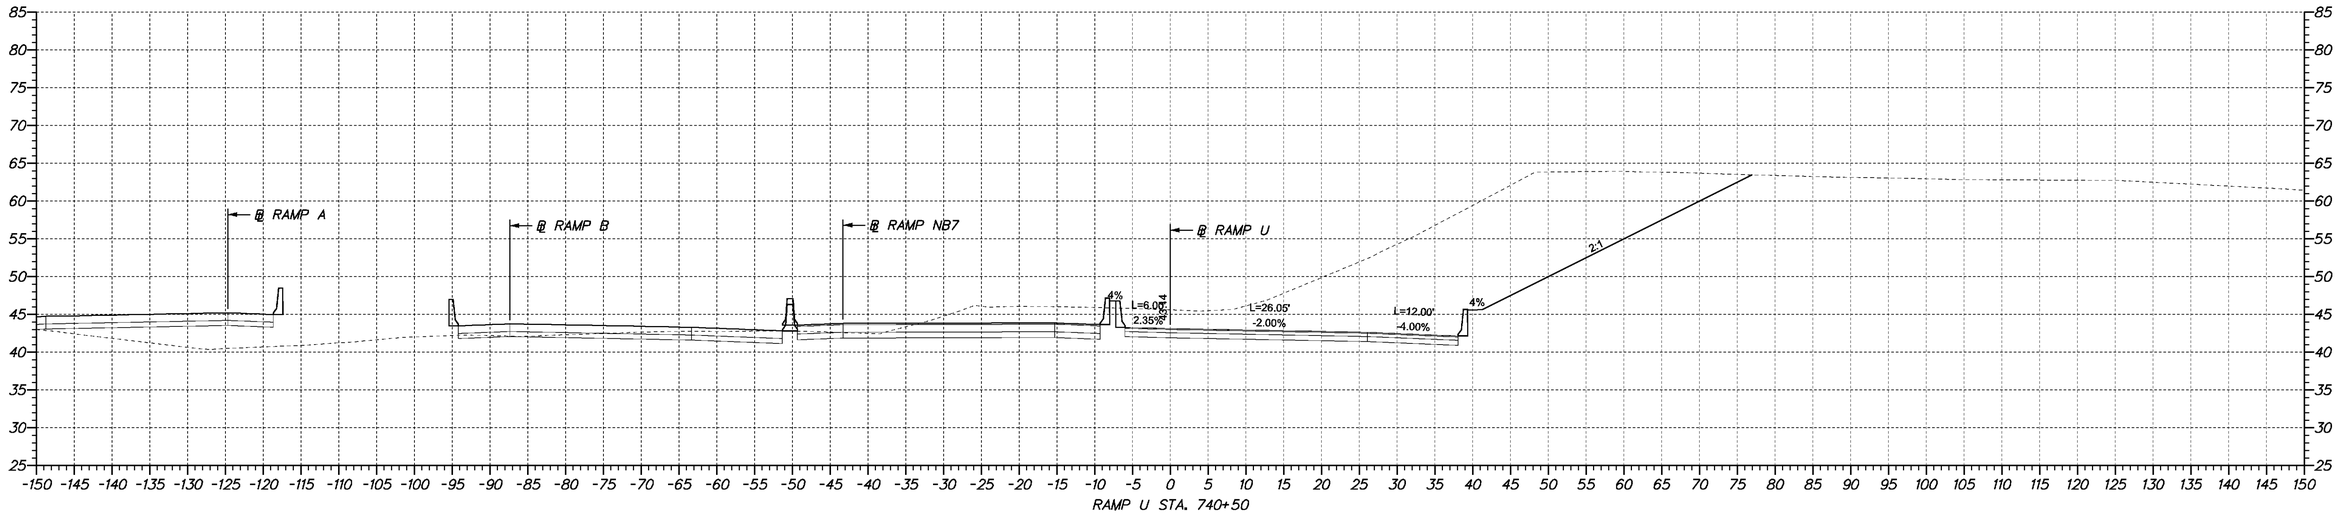

RAMP U STA. 740+50

4/23/2009 10:50:45 AM
M:\PROJECTS\2003\0.3059_DEL TRNPK\SRMALL\CADD\2809003\PLANS\CP09_SR1.DGN

DELAWARE DEPARTMENT OF TRANSPORTATION	ADDENDUMS / REVISIONS	SCALE 0 10 20 30 FEET	**SR1 /I95 INTERCHANGE**	CONTRACT 28-090-03	BRIDGE NO. X	**CROSS SECTIONS**
				COUNTY NEW CASTLE	DESIGNED BY:	SHEET NO. 259
					CHECKED BY:	TOTAL SHTS. 286

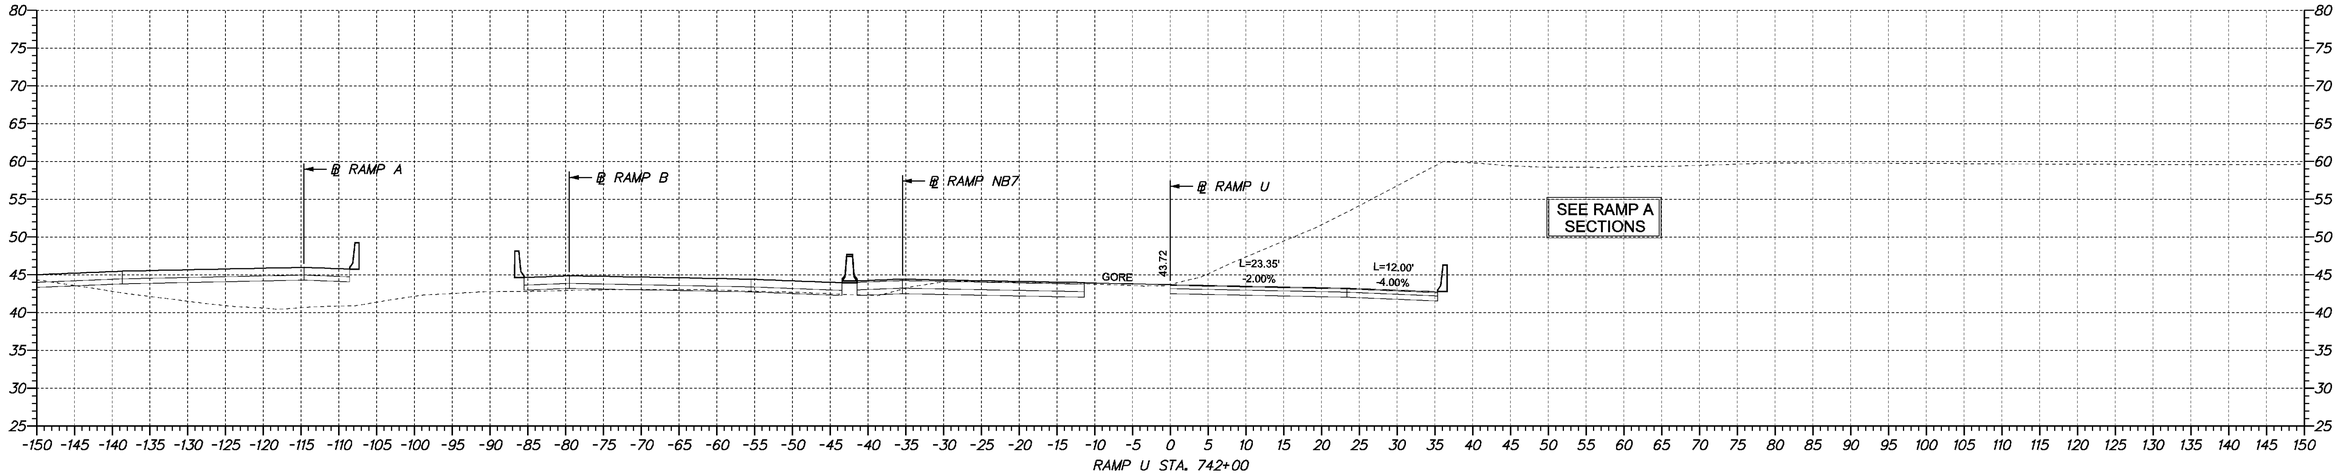

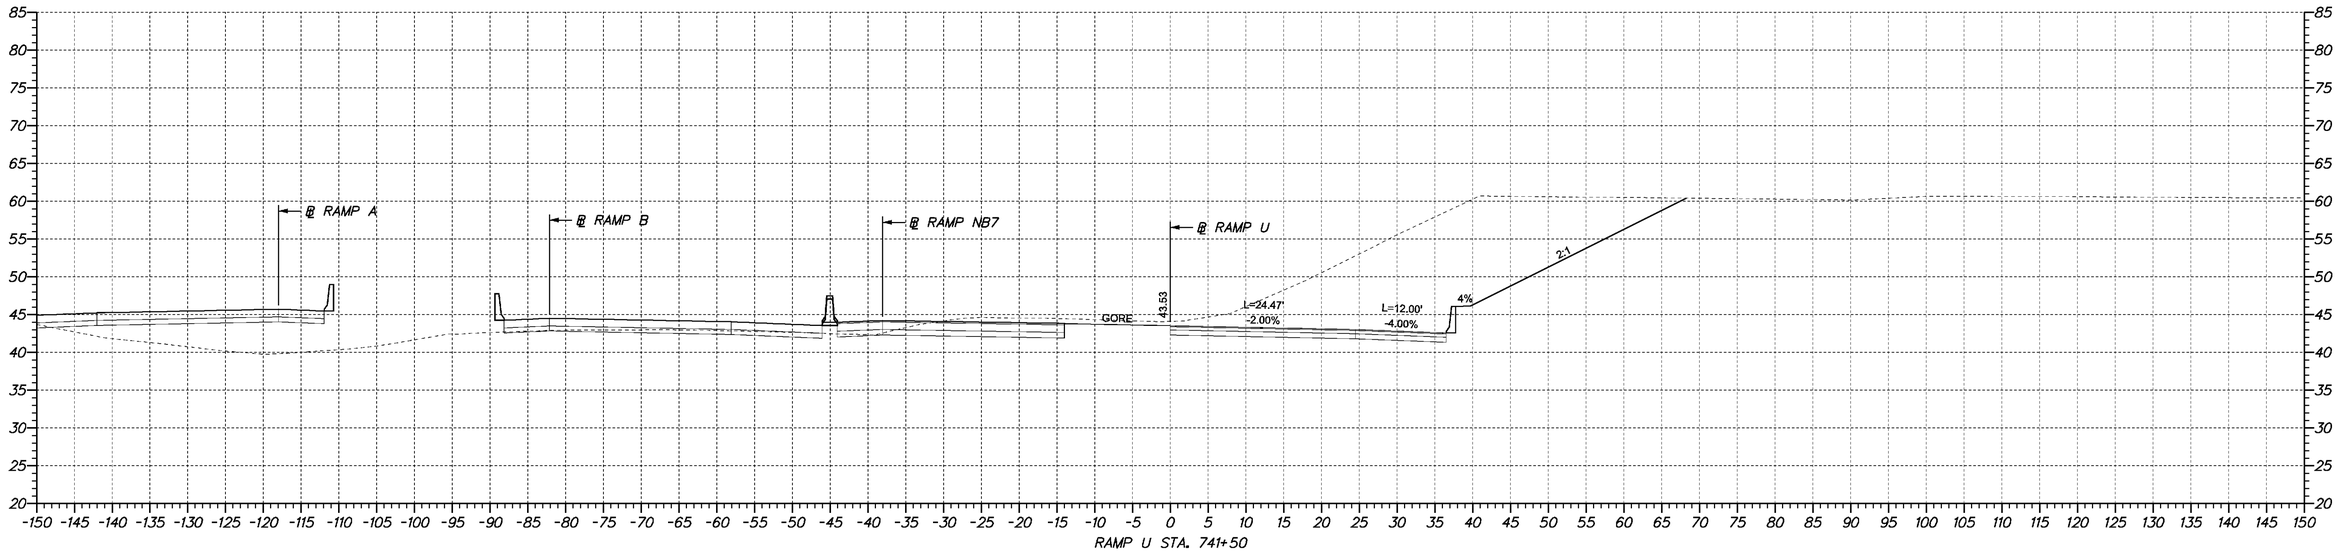

4/23/2009 10:50:45 AM
M:\PROJECTS\2003\03059_DELTRNPK\SRIMALL\CADD\2809003\PLANS\CP09_SR1.DGN

DELAWARE DEPARTMENT OF TRANSPORTATION

ADDENDUMS / REVISIONS	

SCALE
0 10 20 30
FEET

SR1 /I95 INTERCHANGE

CONTRACT	BRIDGE NO.	X
28-090-03	DESIGNED BY:	
COUNTY	CHECKED BY:	
NEW CASTLE		

CROSS SECTIONS

SHEET NO.
260
TOTAL SHTS.
286

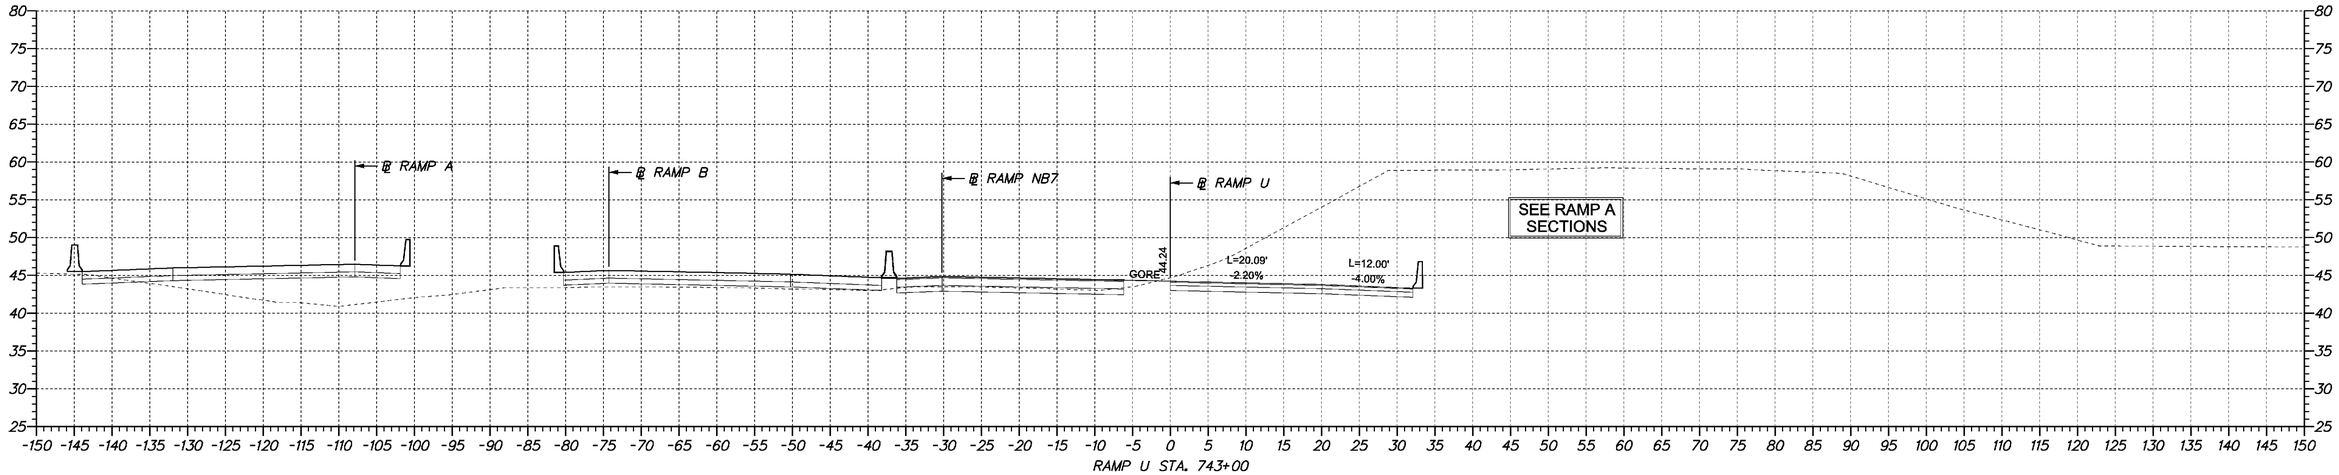

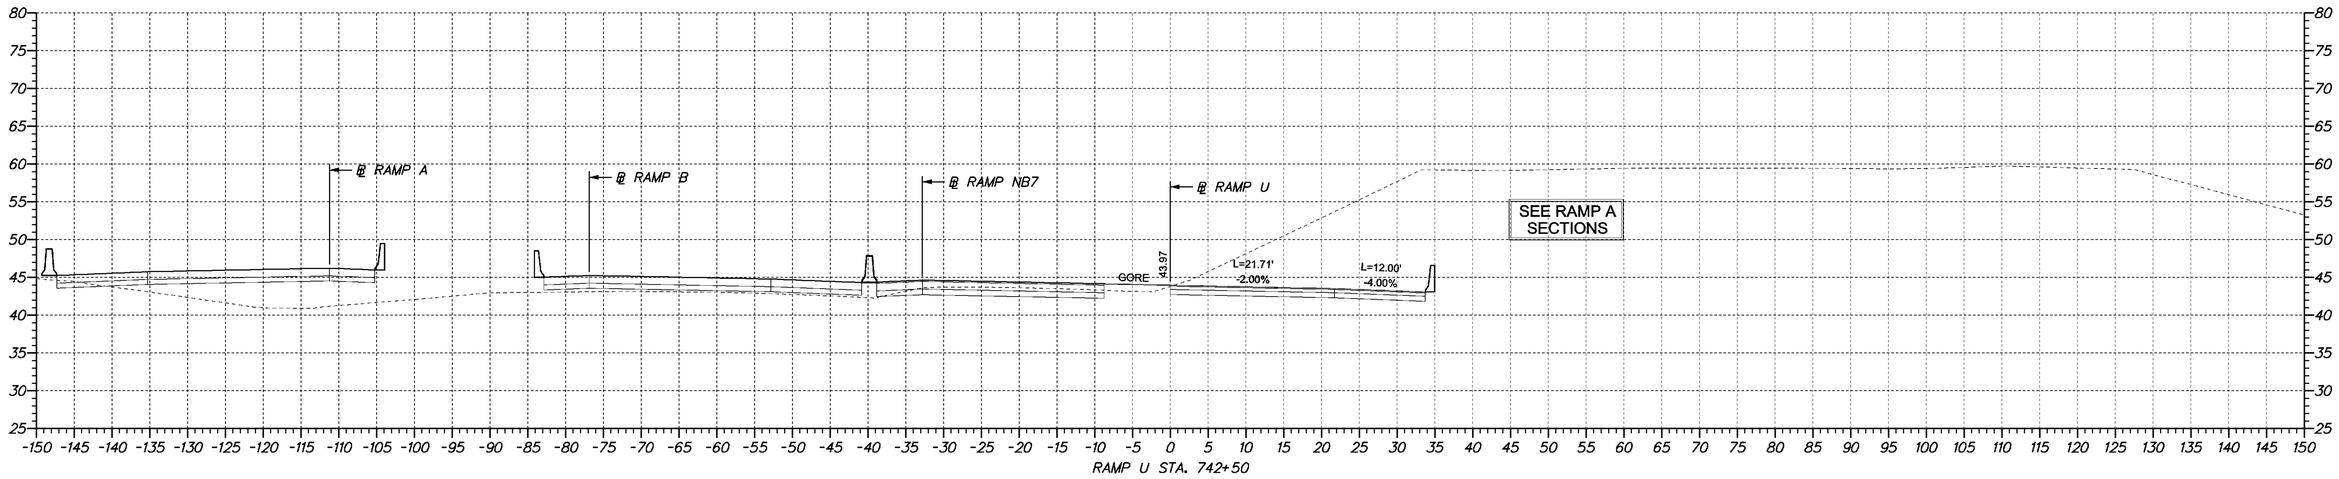

4/23/2009 10:50:45 AM
M:\PROJECTS\2003\02059_DELTRNPK\SR1MALL\CADD\2809003\PLANS\CP09_SR1.DGN

DELAWARE
DEPARTMENT OF TRANSPORTATION

ADDENDUMS / REVISIONS	

SCALE
0 10 20 30
FEET

SR1 /I95 INTERCHANGE

CONTRACT	BRIDGE NO.	X
28-090-03	DESIGNED BY:	
COUNTY	CHECKED BY:	
NEW CASTLE		

CROSS SECTIONS

SHEET NO.
261
TOTAL SHTS.
286

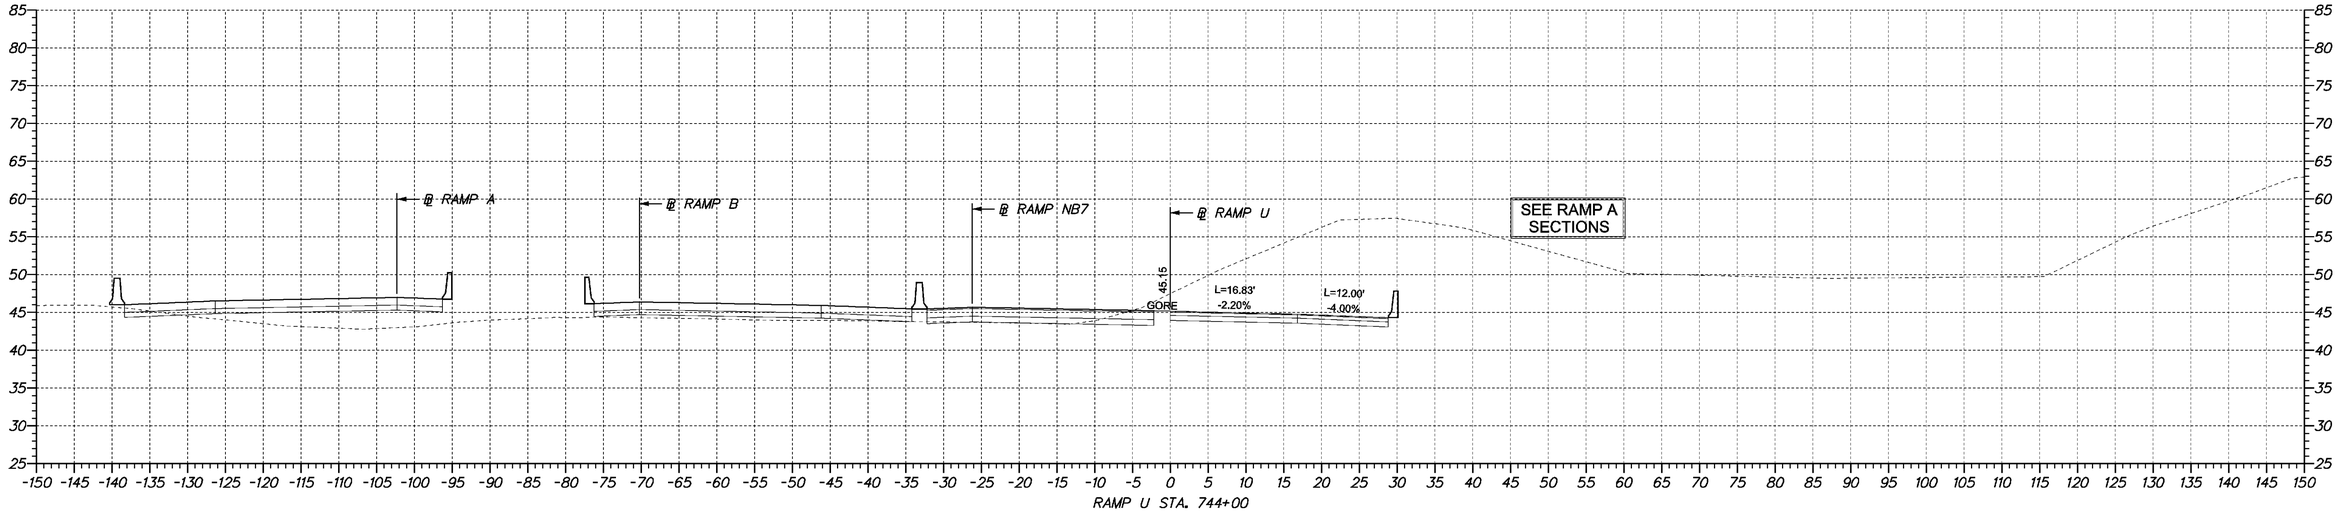

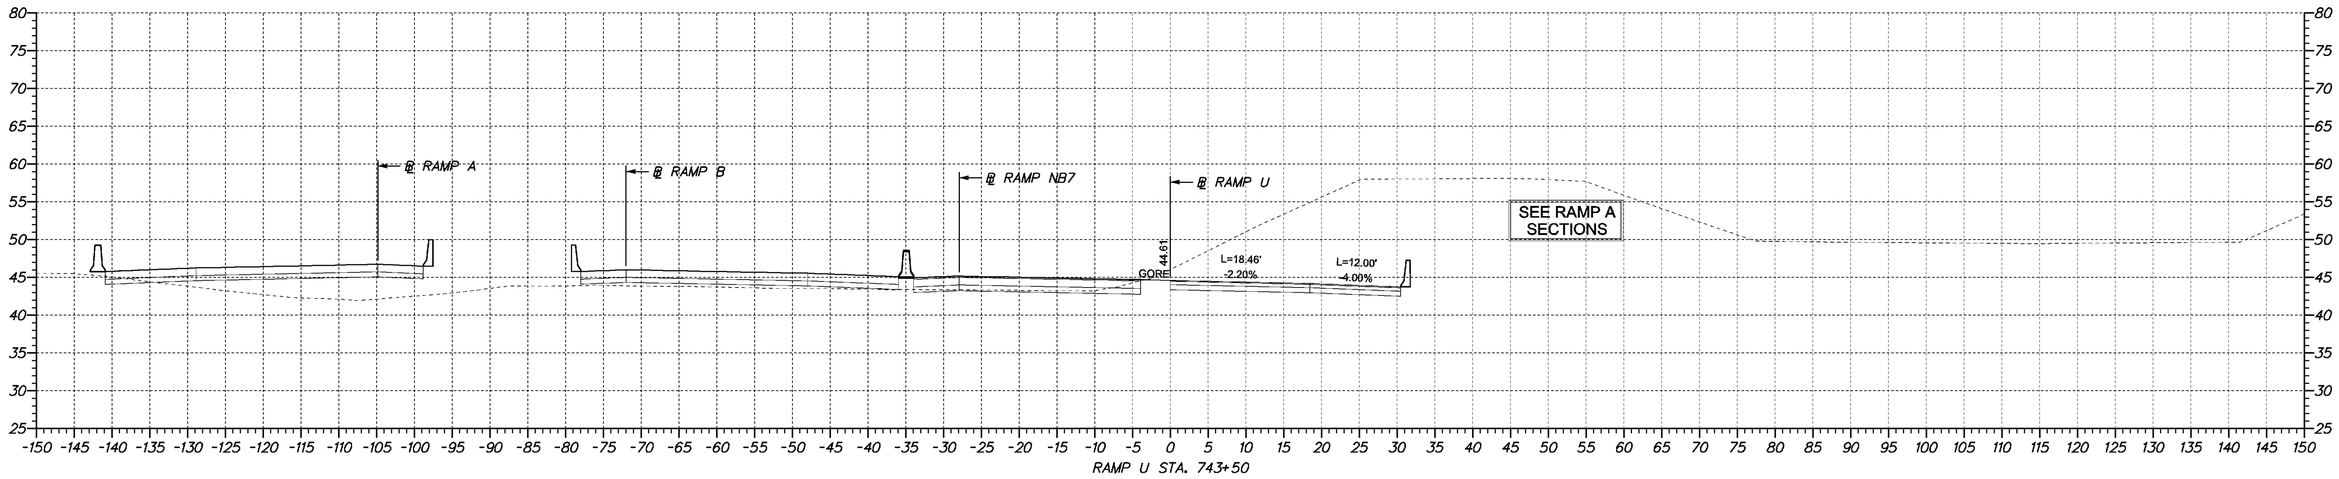

4/23/2009 10:50:45 AM
M:\PROJECTS\2003\02059_DELTRNPK\SRIMALL\CADD\2809003\PLANS\CP09_SR1.DGN

DELAWARE DEPARTMENT OF TRANSPORTATION	ADDENDUMS / REVISIONS	SCALE 0 10 20 30 FEET	**SR1 /I95 INTERCHANGE**	CONTRACT 28-090-03	BRIDGE NO. X	**CROSS SECTIONS**
				COUNTY NEW CASTLE	DESIGNED BY:	SHEET NO. 262
					CHECKED BY:	TOTAL SHTS. 286

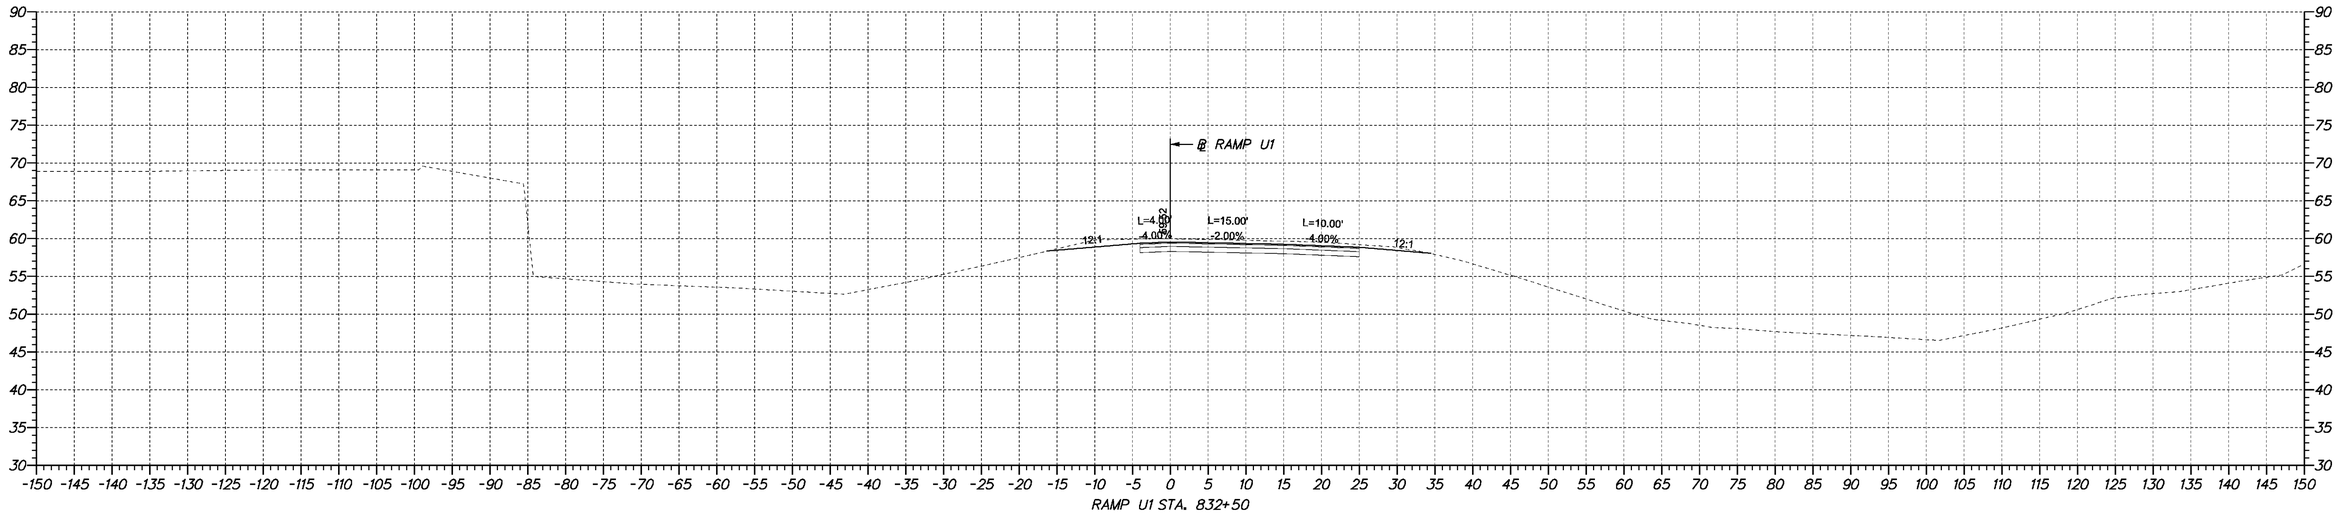

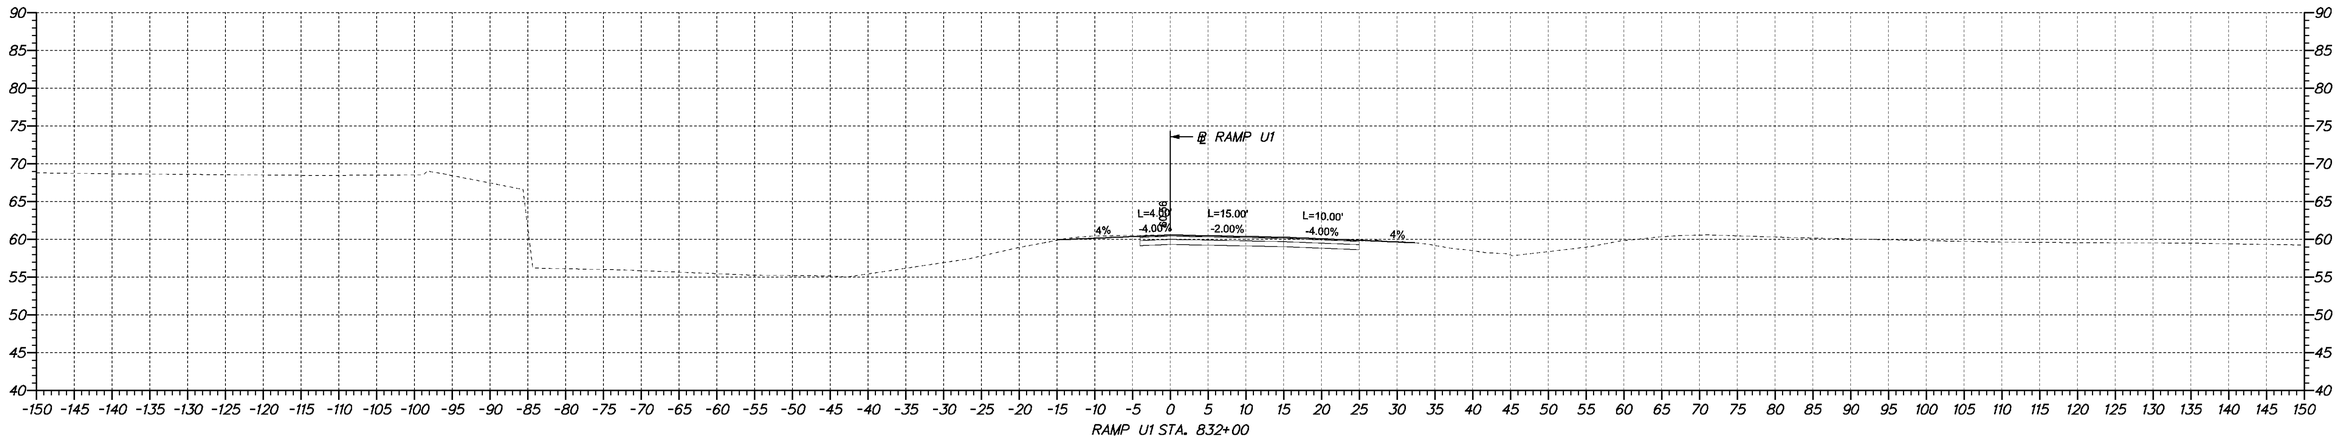

4/23/2009 10:50:45 AM
M:\PROJECTS\2003\03059_DELTRNPK\SRINALL\CADD\2809003\PLANS\CP09_SR1.DGN

DELAWARE DEPARTMENT OF TRANSPORTATION	ADDENDUMS / REVISIONS	SCALE 0 10 20 30 FEET	**SR1 /I95 INTERCHANGE**	CONTRACT 28-090-03	BRIDGE NO. X	**CROSS SECTIONS**
				COUNTY NEW CASTLE	DESIGNED BY:	SHEET NO. 263
					CHECKED BY:	TOTAL SHTS. 286

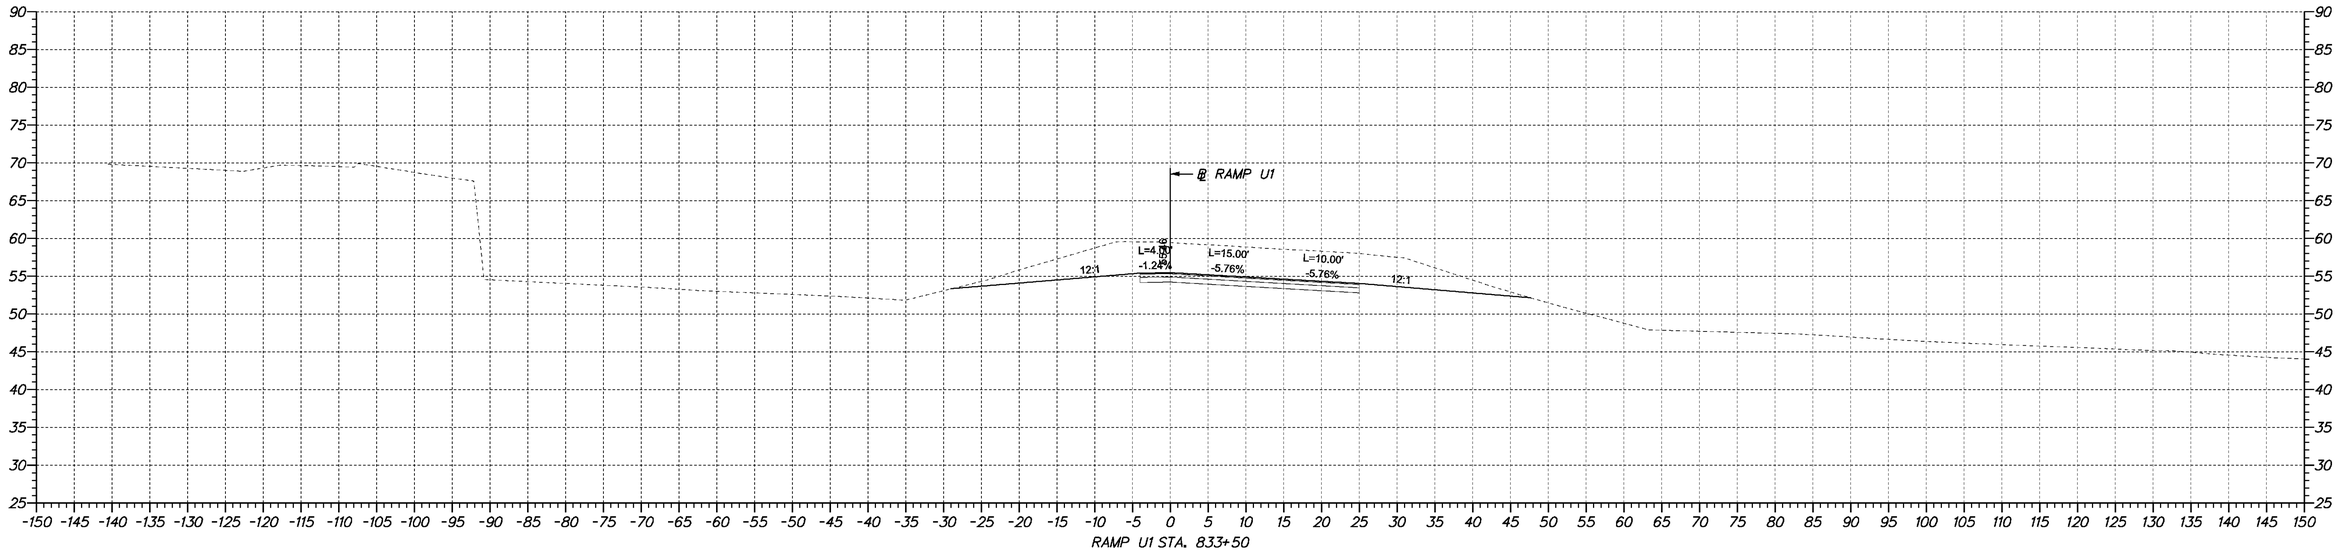

RAMP U1 STA. 833+50

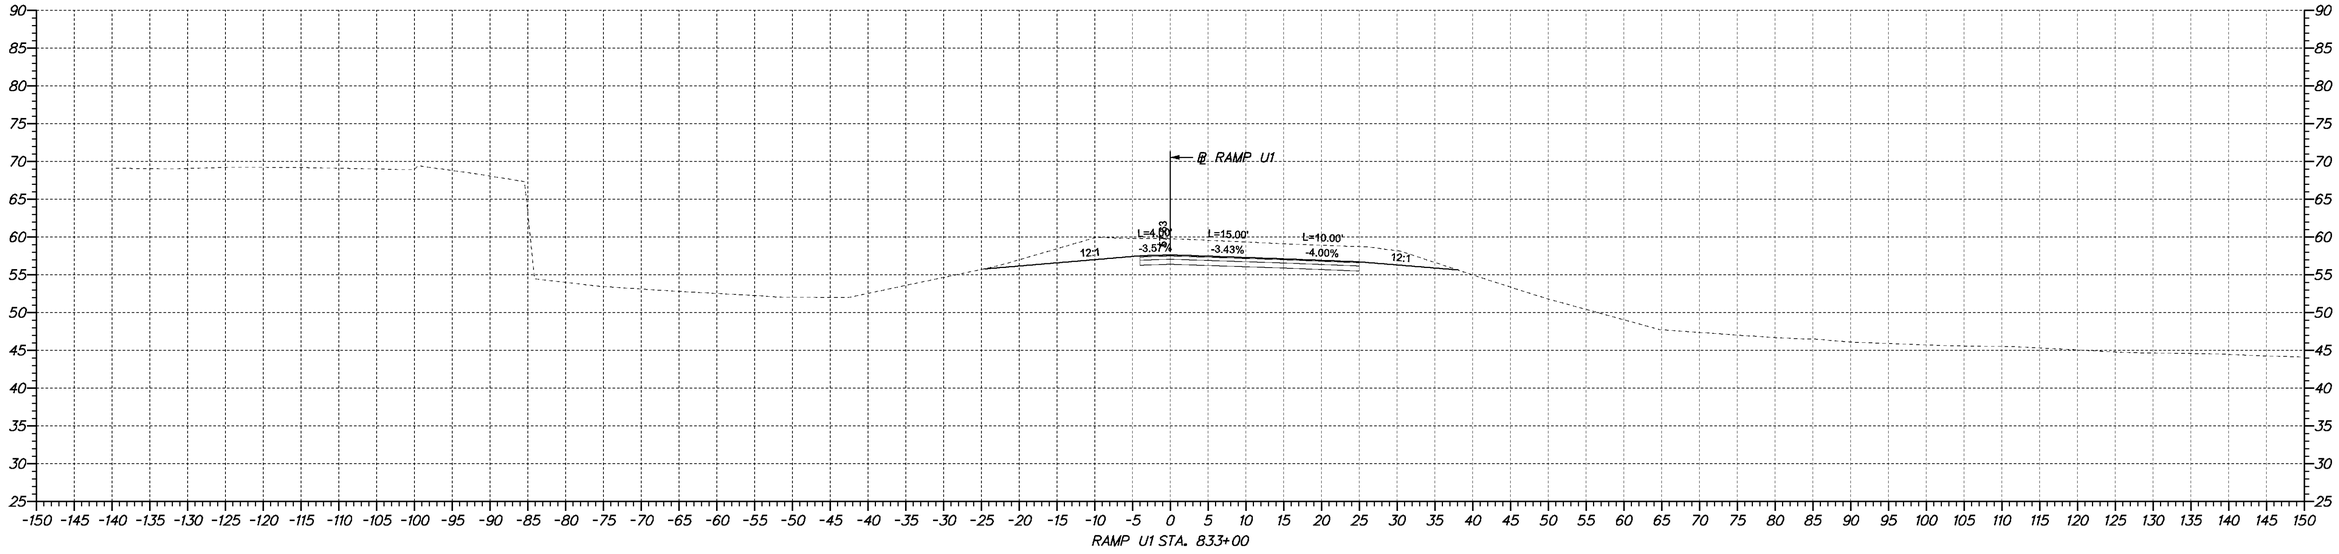

RAMP U1 STA. 833+00

DELAWARE DEPARTMENT OF TRANSPORTATION

ADDENDUMS / REVISIONS	

SCALE
0 10 20 30
FEET

SR1 / I95 INTERCHANGE

CONTRACT	BRIDGE NO.	X
28-090-03	DESIGNED BY:	
COUNTY	CHECKED BY:	
NEW CASTLE		

CROSS SECTIONS

SHEET NO.
264
TOTAL SHTS.
286

4/23/2009 10:50:45 AM
M:\PROJECTS\2003\03059_DELTRNPK\SRMALL\CADD\2809003\PLANS\CP09_SR1.DGN

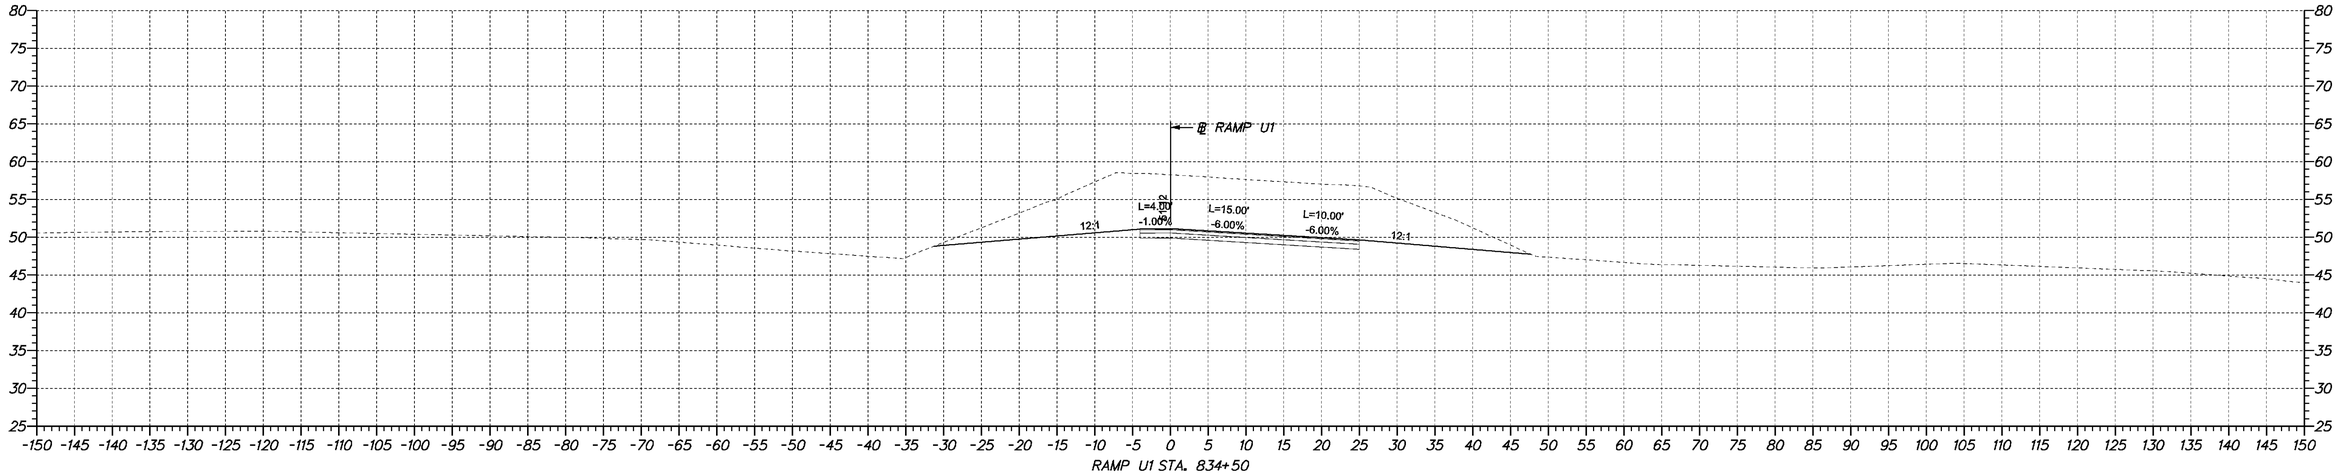

RAMP U1 STA. 834+50

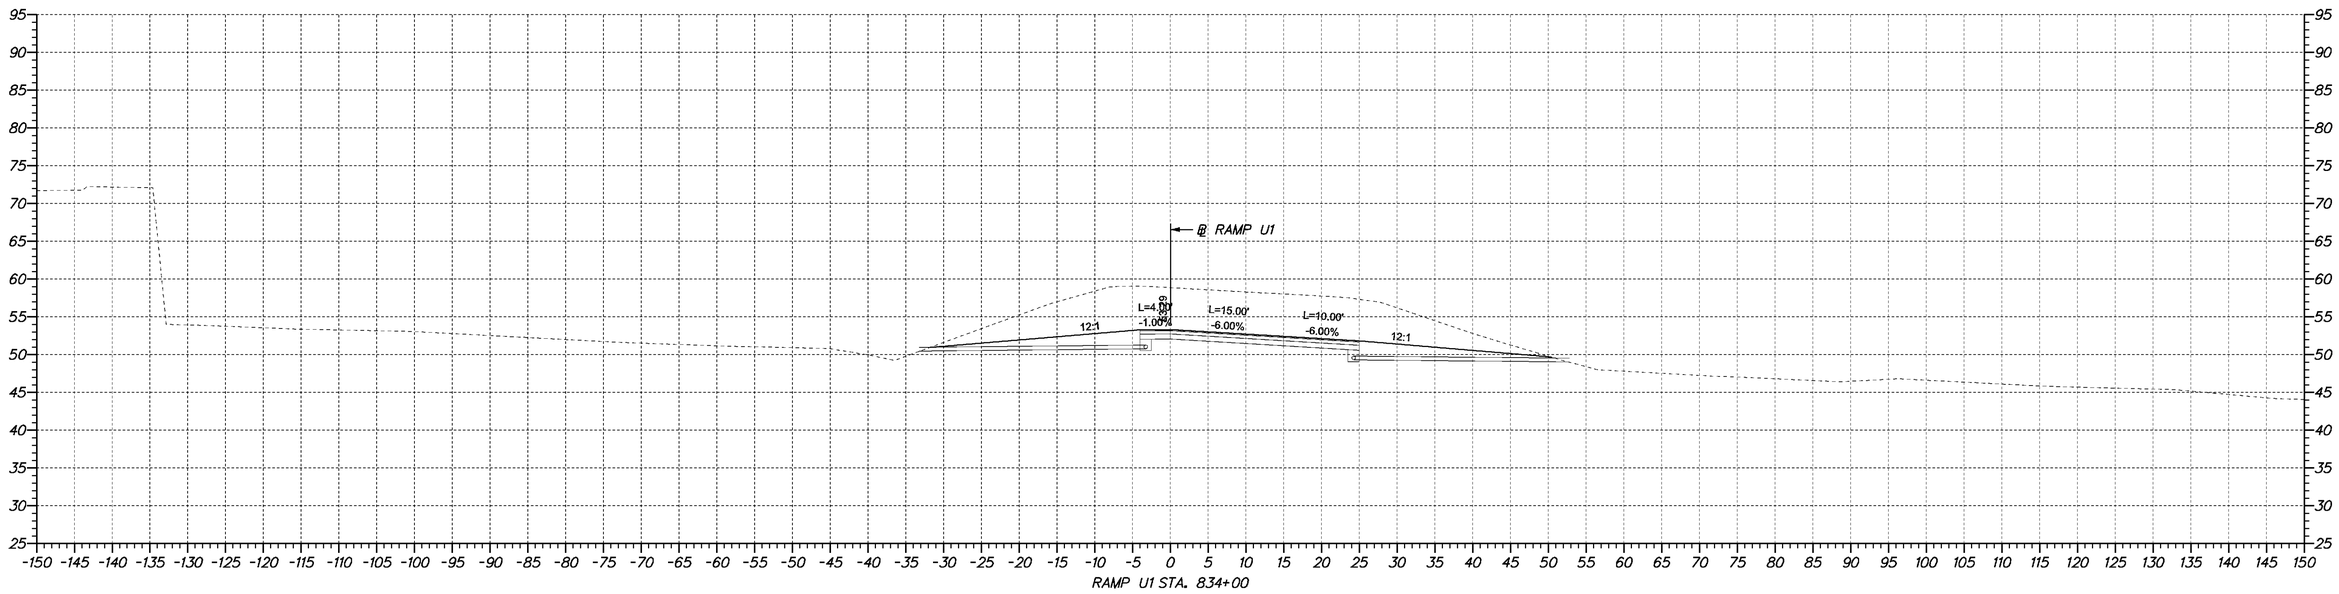

RAMP U1 STA. 834+00

4/23/2009 10:50:45 AM
M:\PROJECTS\2003\03059_DELTRNPK\SR1MALL\CADD\2809003\PLANS\CP09_SR1.DGN

DELAWARE DEPARTMENT OF TRANSPORTATION	ADDENDUMS / REVISIONS	SCALE 0 10 20 30 FEET	**SR1 /I95 INTERCHANGE**	CONTRACT 28-090-03	BRIDGE NO. X	**CROSS SECTIONS**
				COUNTY NEW CASTLE	DESIGNED BY:	SHEET NO. 265
					CHECKED BY:	TOTAL SHTS. 286

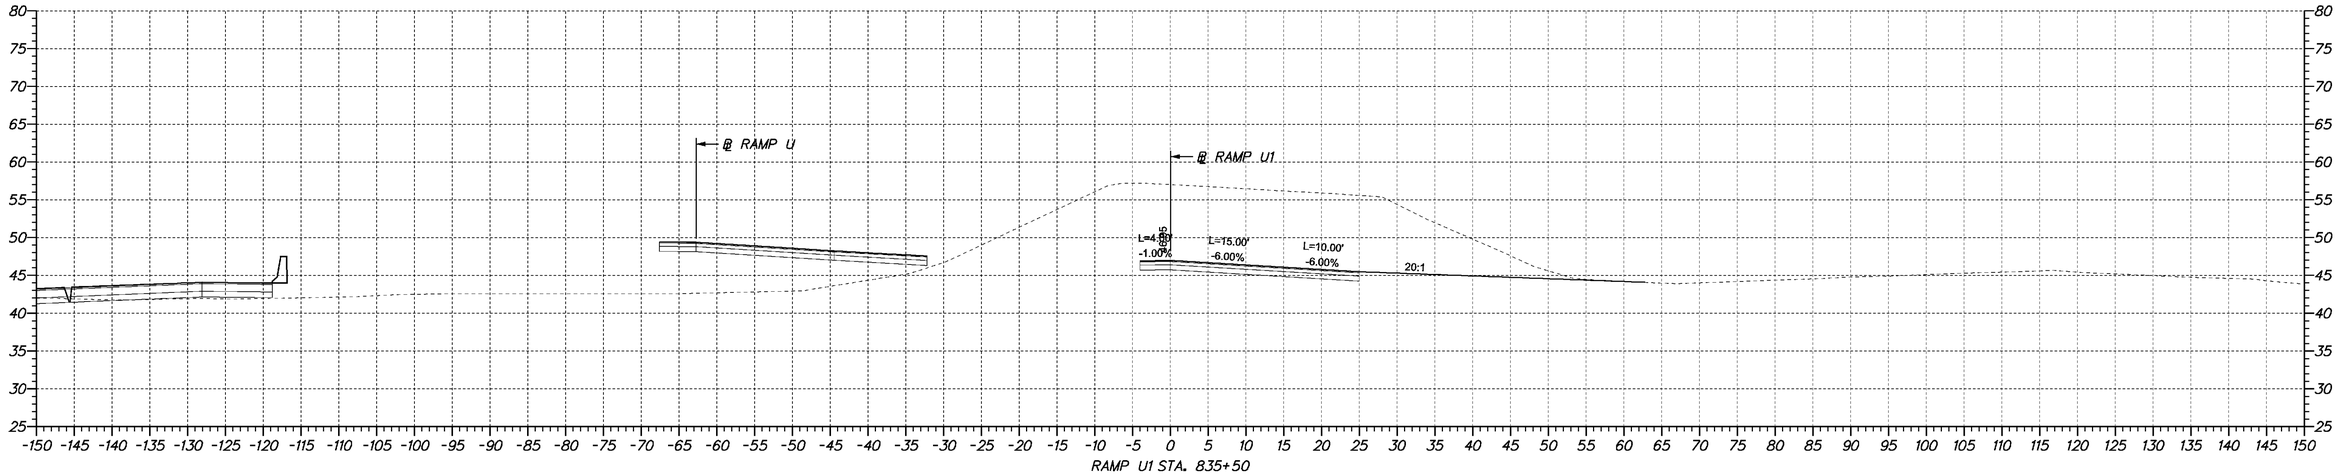

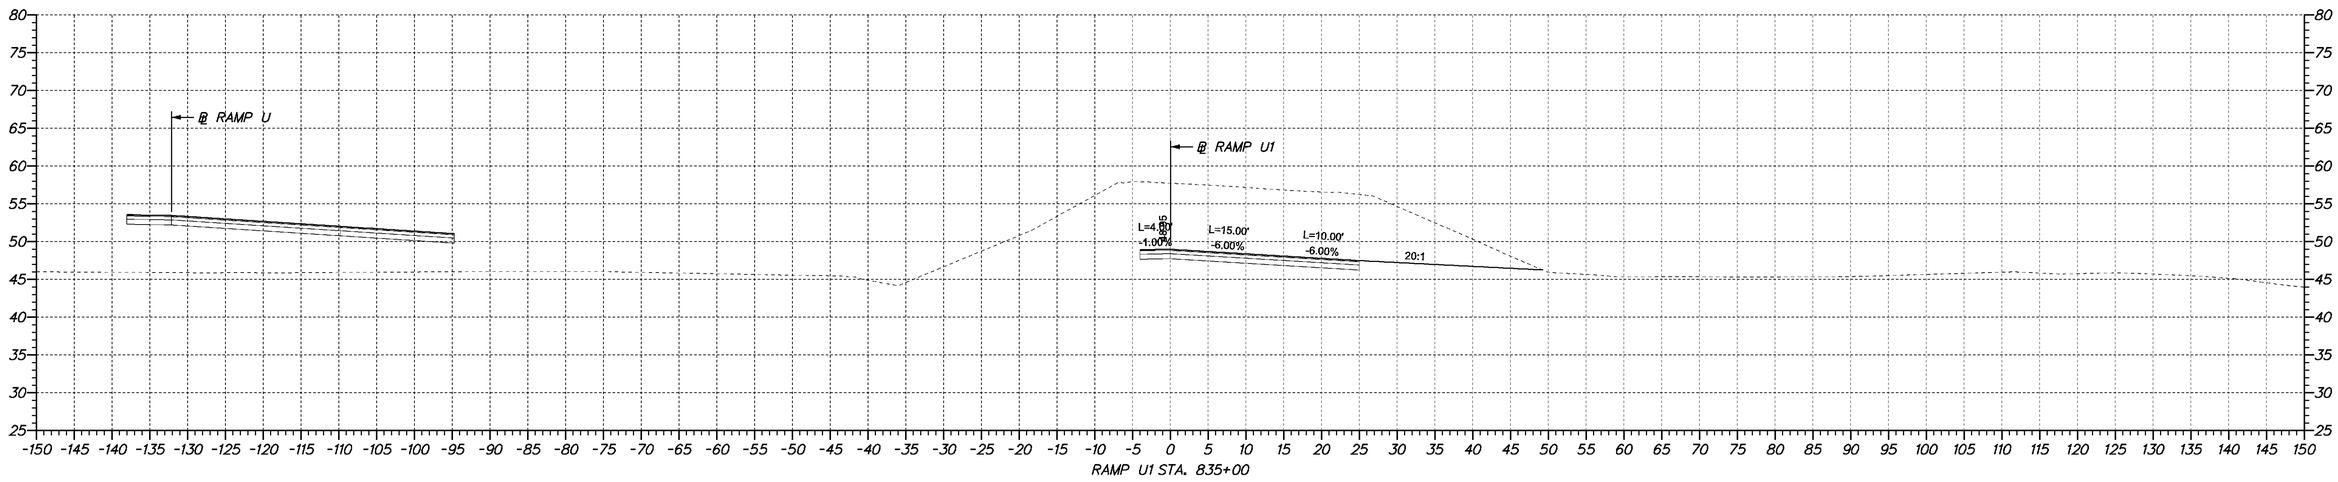

4/23/2009 10:50:45 AM
M:\PROJECTS\2003\03059_DELTRNPK\SR1MALL\CADD\28090003\PLANS\CP09_SR1.DGN

DELAWARE
DEPARTMENT OF TRANSPORTATION

ADDENDUMS / REVISIONS	

SCALE
0 10 20 30
FEET

SR1 /I95 INTERCHANGE

CONTRACT	BRIDGE NO.	X
28-090-03	DESIGNED BY:	
COUNTY		
NEW CASTLE	CHECKED BY:	

CROSS SECTIONS

SHEET NO.
266
TOTAL SHTS.
286

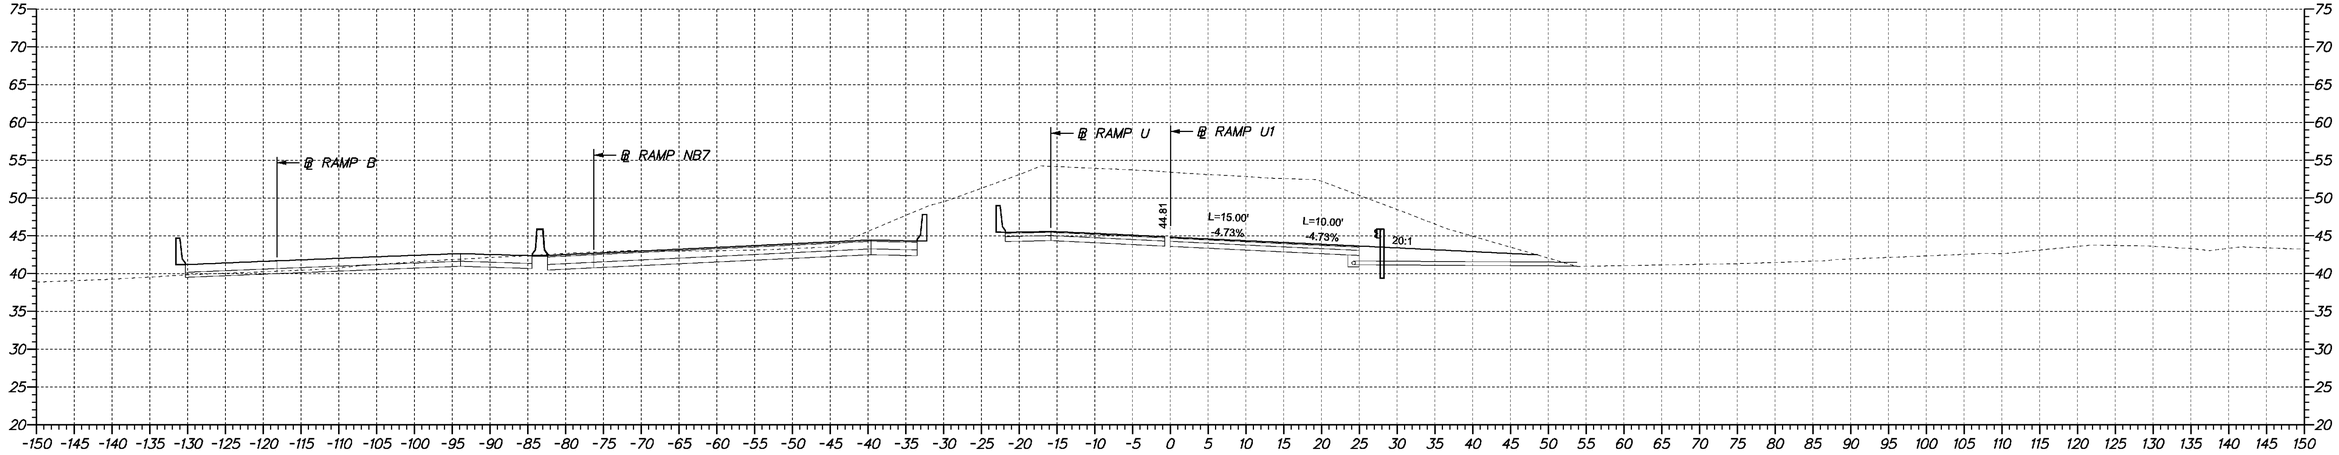

RAMP U1 STA. 836+50

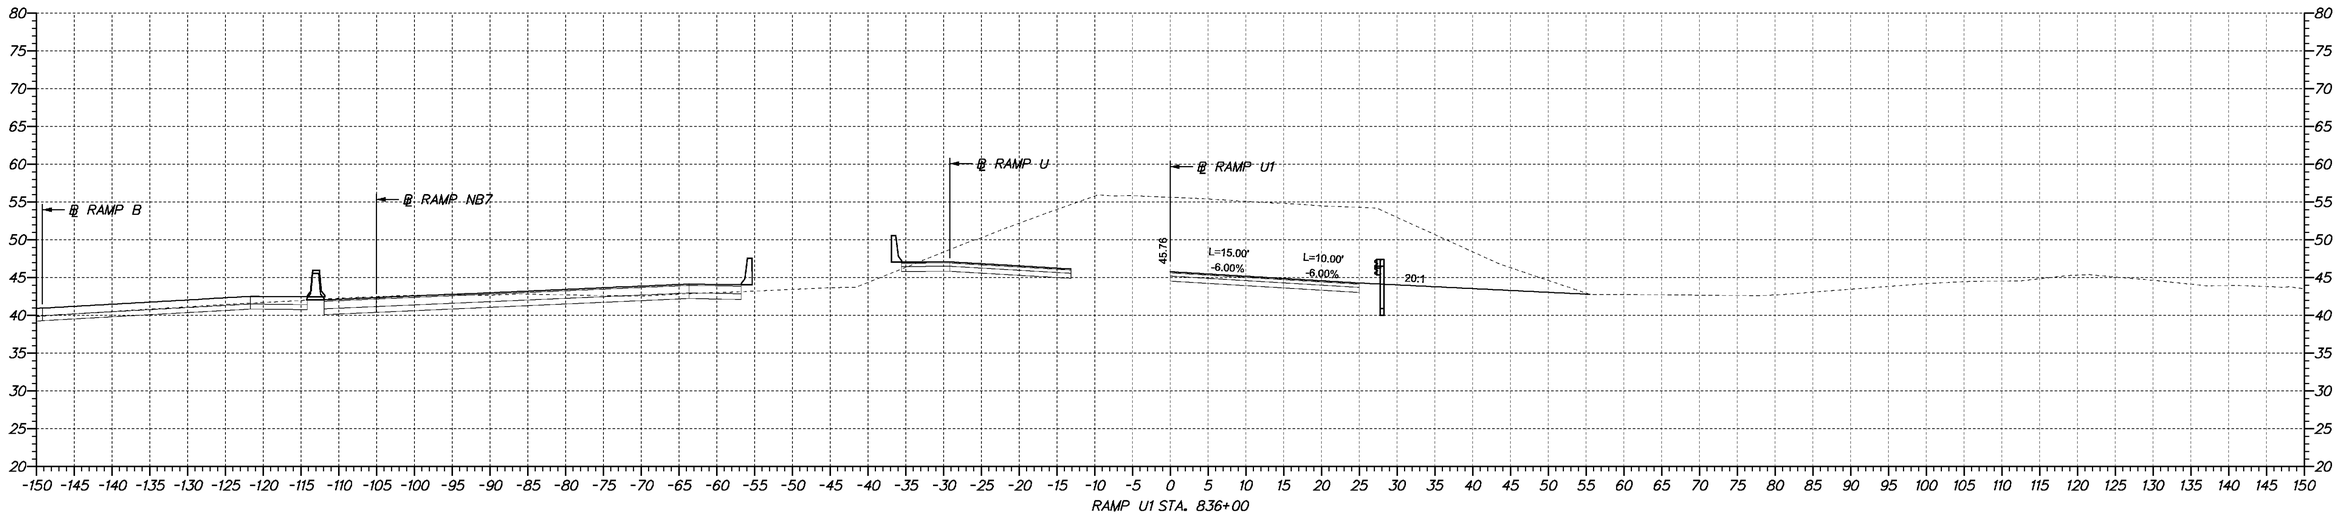

RAMP U1 STA. 836+00

DELAWARE DEPARTMENT OF TRANSPORTATION	ADDENDUMS / REVISIONS	SCALE 0 10 20 30 FEET	SR1 /I95 INTERCHANGE	CONTRACT 28-090-03	BRIDGE NO. X	CROSS SECTIONS	SHEET NO. 267
				COUNTY NEW CASTLE	DESIGNED BY:		TOTAL SHTS. 286
					CHECKED BY:		

4/23/2009 10:50:45 AM
M:\PROJECTS\2003\03059_DELTRNPK\SRTMALL\CADD\28090003\PLANS\CP09_SR1.DGN

4/23/2009 10:50:45 AM
M:\PROJECTS\2003\0.3059_DELTRNPK\SR1MALL\CADD\2809003\PLANS\CP09_SR1.DGN

DELAWARE
DEPARTMENT OF TRANSPORTATION

ADDENDUMS / REVISIONS	

SCALE
0 10 20 30
FEET

SR1 /I95 INTERCHANGE

CONTRACT	BRIDGE NO.	X
28-090-03	DESIGNED BY:	
COUNTY	CHECKED BY:	
NEW CASTLE		

CROSS SECTIONS

SHEET NO.	268
TOTAL SHTS.	286

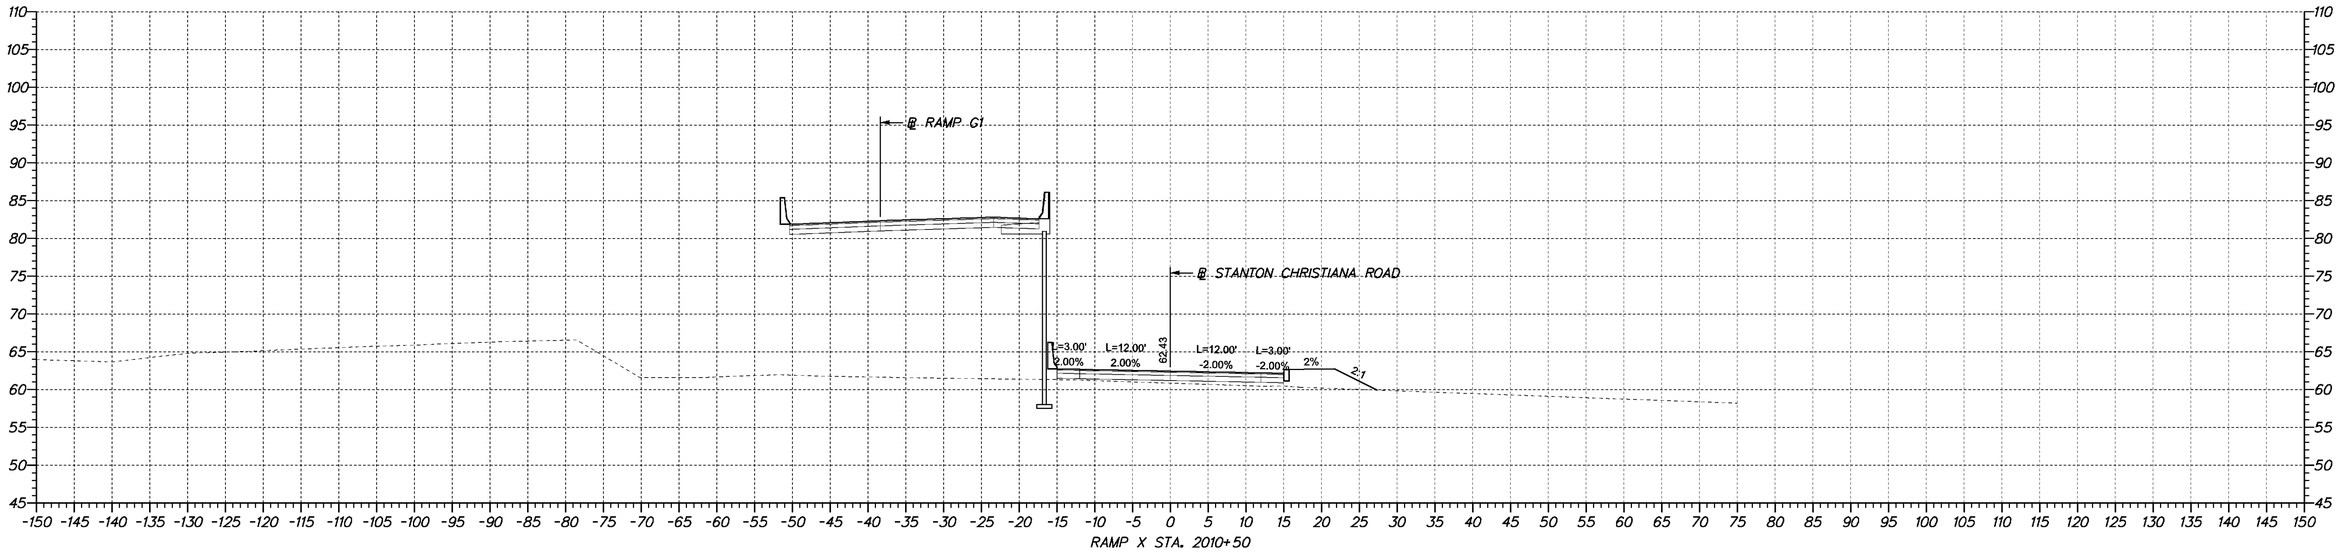

RAMP X STA. 2010+50

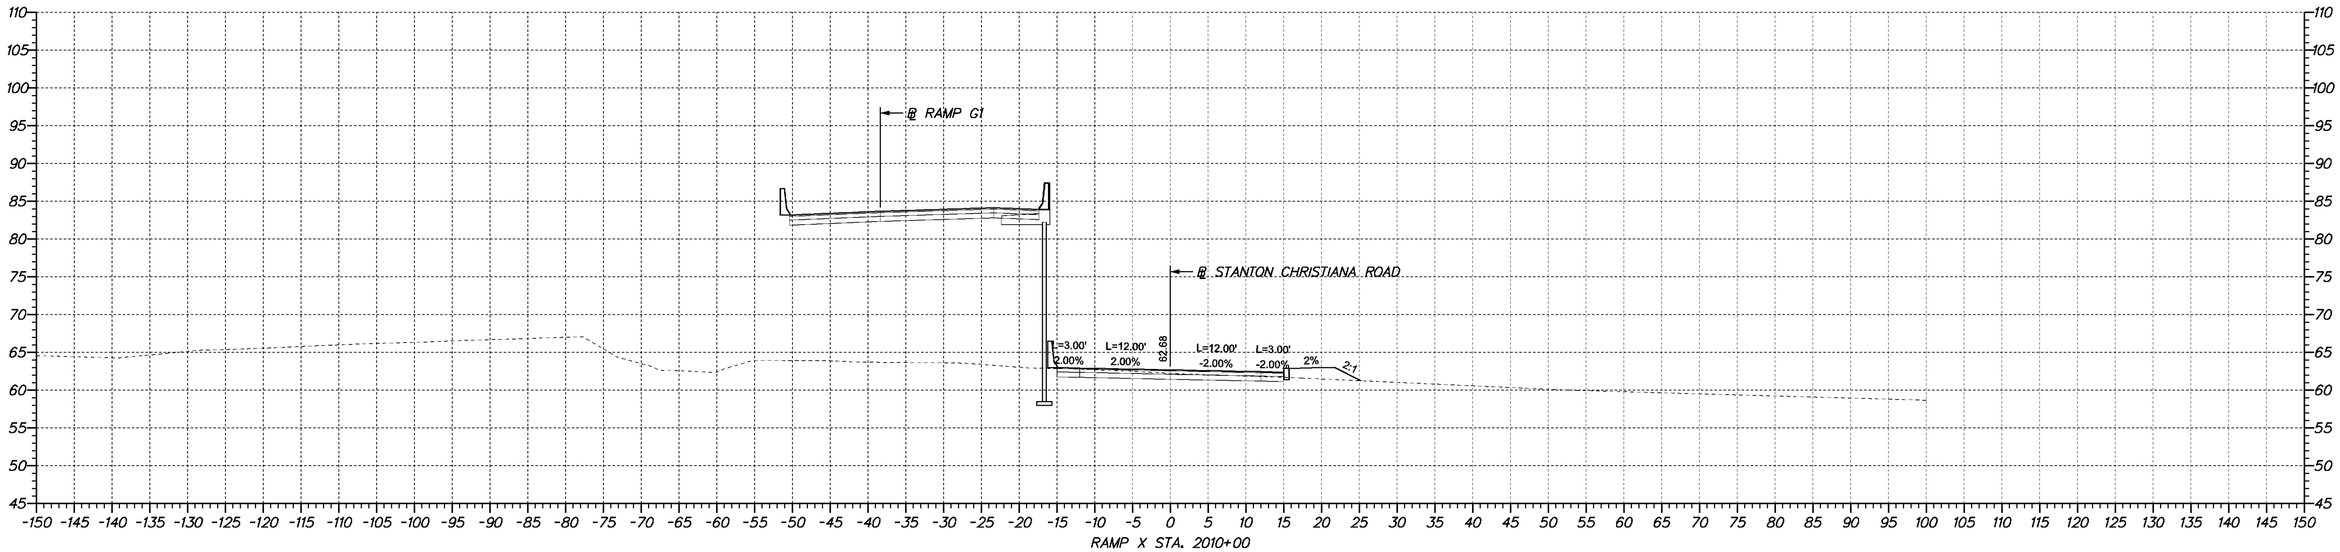

RAMP X STA. 2010+00

DELAWARE DEPARTMENT OF TRANSPORTATION

ADDENDUMS / REVISIONS	

SCALE
0 10 20 30
FEET

SR1 / I95 INTERCHANGE

CONTRACT	BRIDGE NO.	X
28-090-03	DESIGNED BY:	
COUNTY	CHECKED BY:	
NEW CASTLE		

CROSS SECTIONS

SHEET NO.
269
TOTAL SHTS.
286

4/23/2009 10:50:45 AM
M:\PROJECTS\2003\D3059_DELTRNPK\SRMALL\CADD\2809003\PLANS\CP09_SR1.DGN

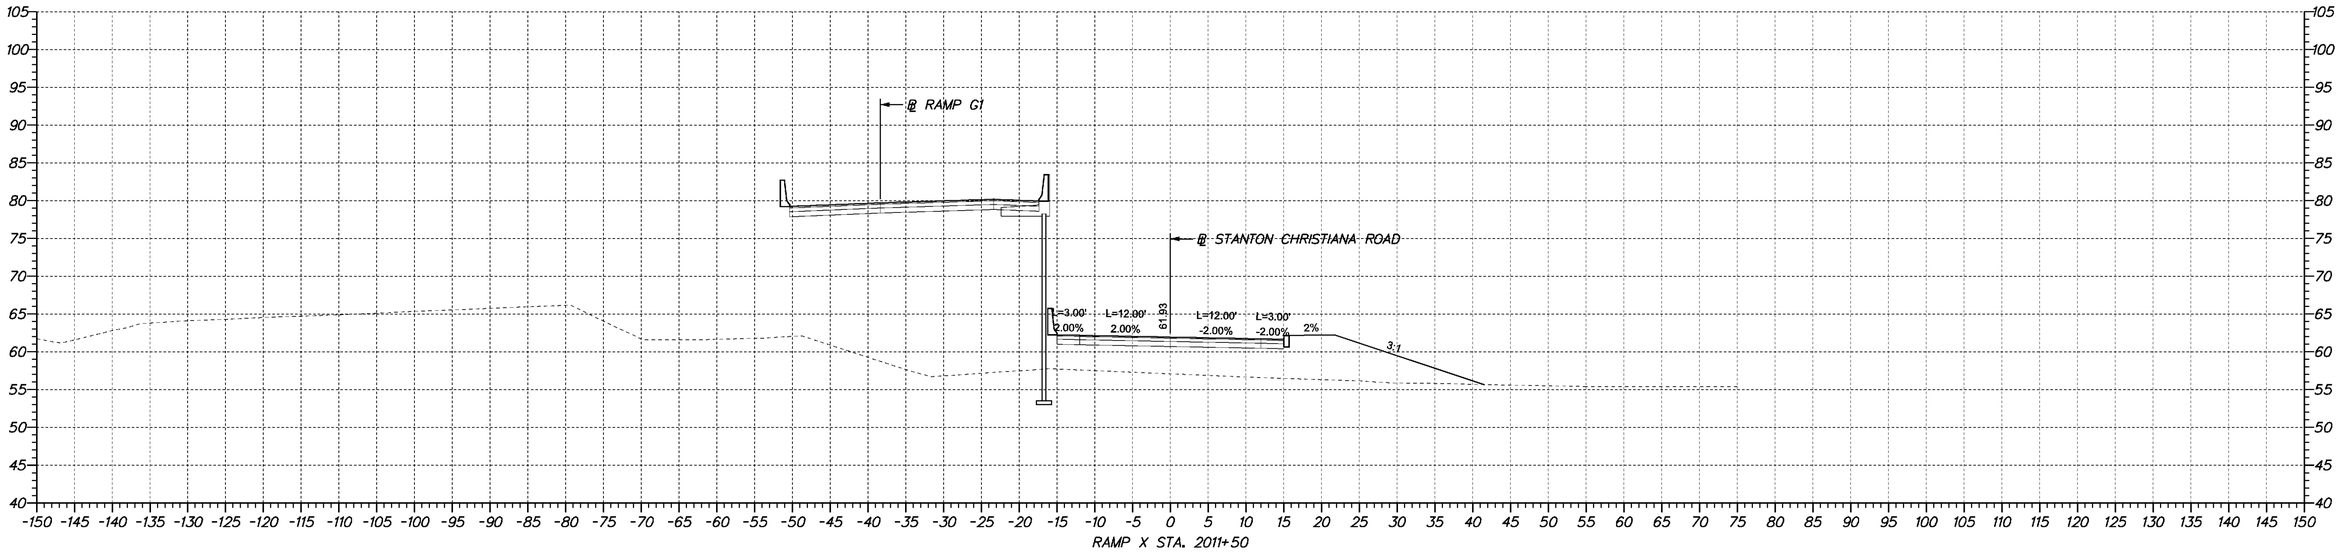

RAMP X STA. 2011+50

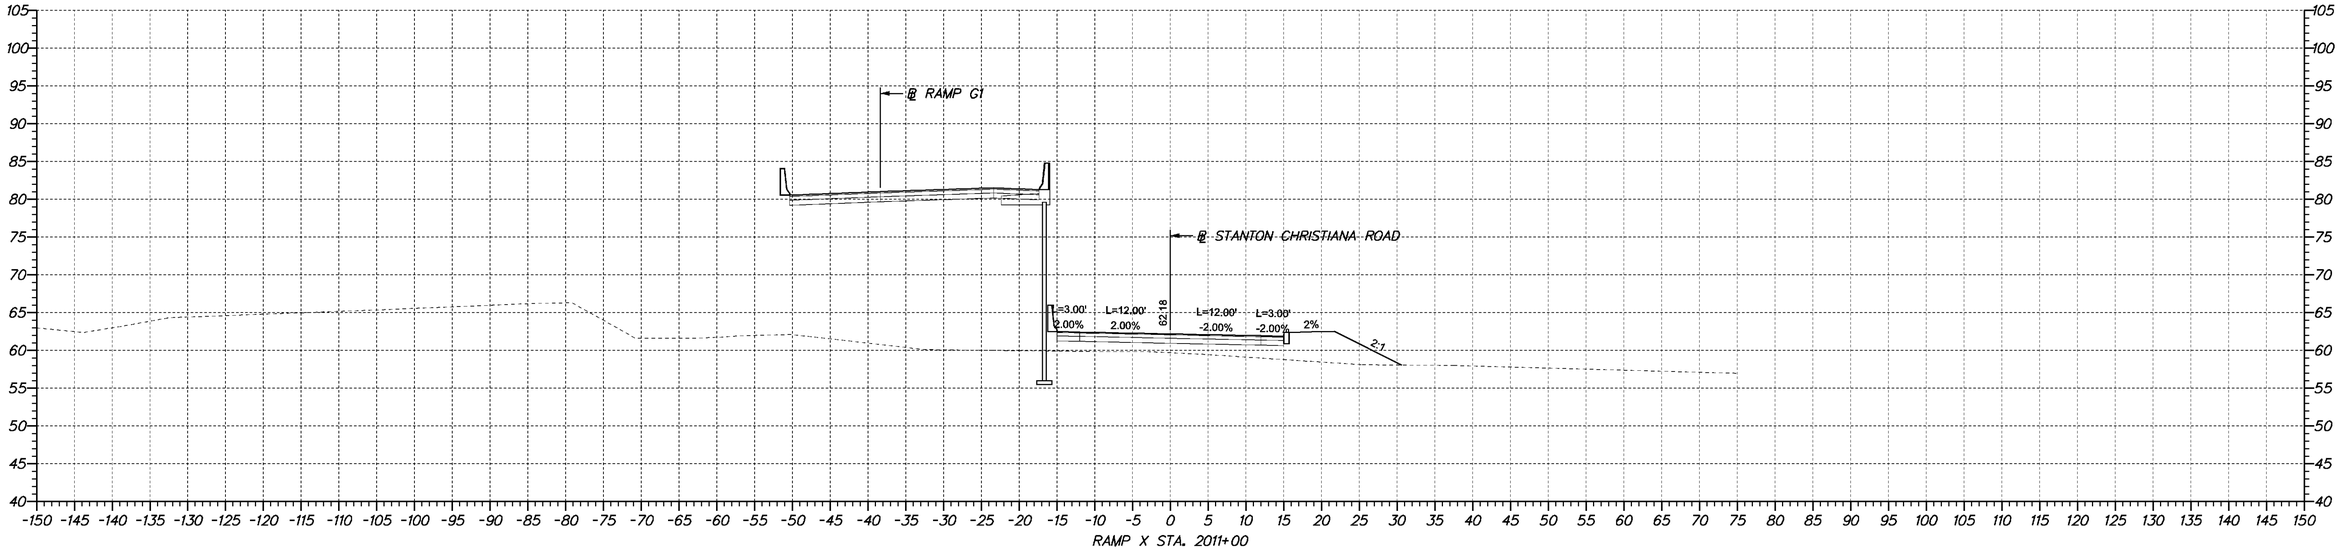

RAMP X STA. 2011+00

DELAWARE DEPARTMENT OF TRANSPORTATION

ADDENDUMS / REVISIONS	

SCALE 0 10 20 30 FEET

SR1 /I95 INTERCHANGE

CONTRACT	BRIDGE NO.	X
28-090-03	DESIGNED BY:	
COUNTY	CHECKED BY:	
NEW CASTLE		

CROSS SECTIONS

SHEET NO.
270
TOTAL SHTS.
286

4/23/2009 10:50:45 AM
M:\PROJECTS\2003\D3059_DELTRNPK\SRMALL\CADD\2809003\PLANS\CP09_SR1.DGN

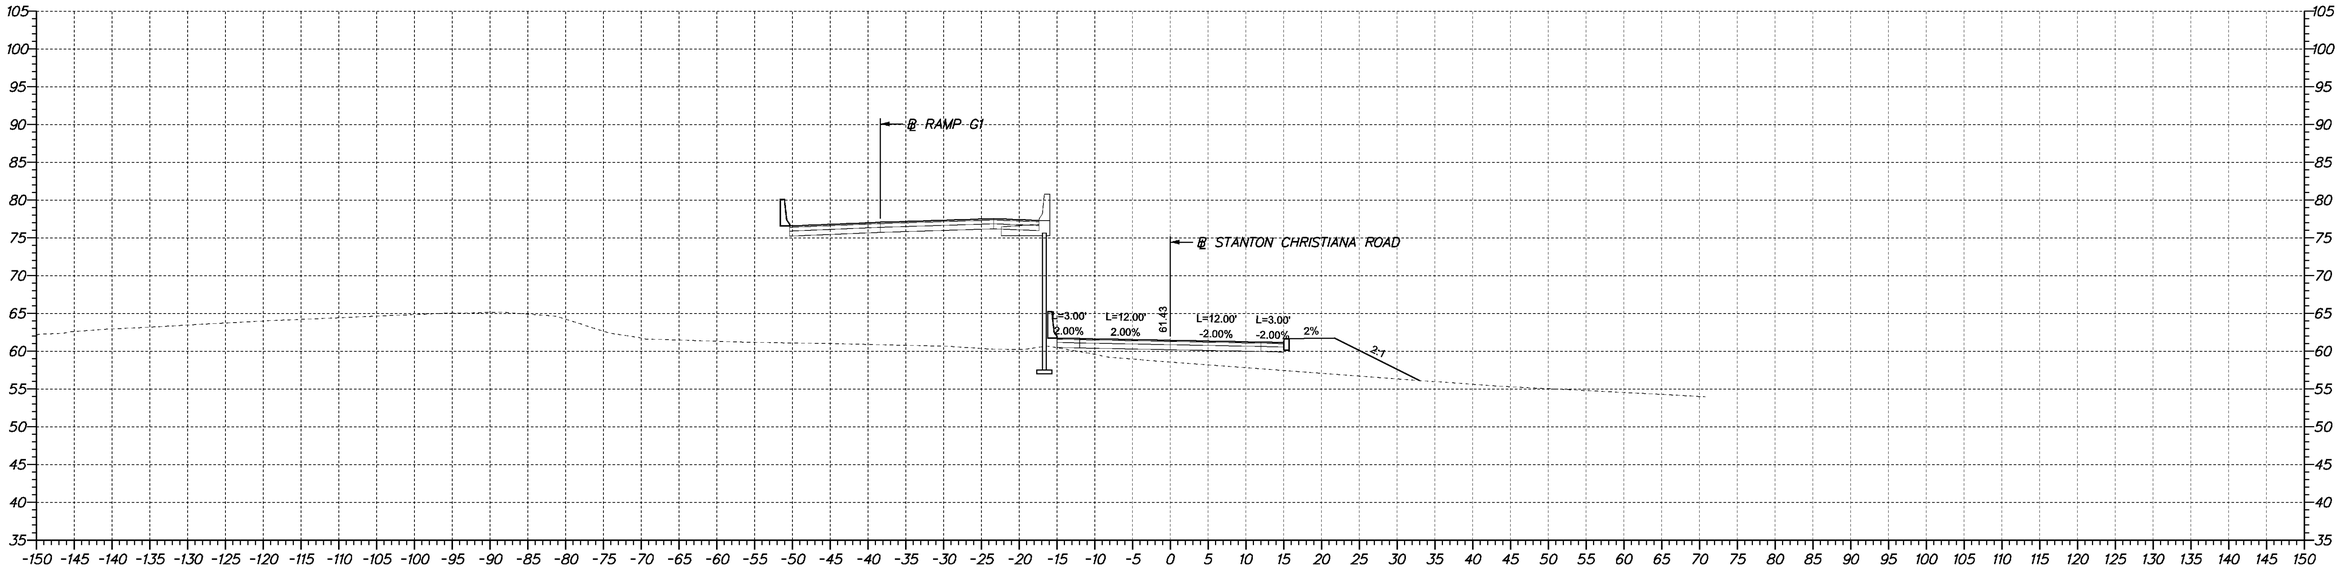

RAMP X STA. 2012+50

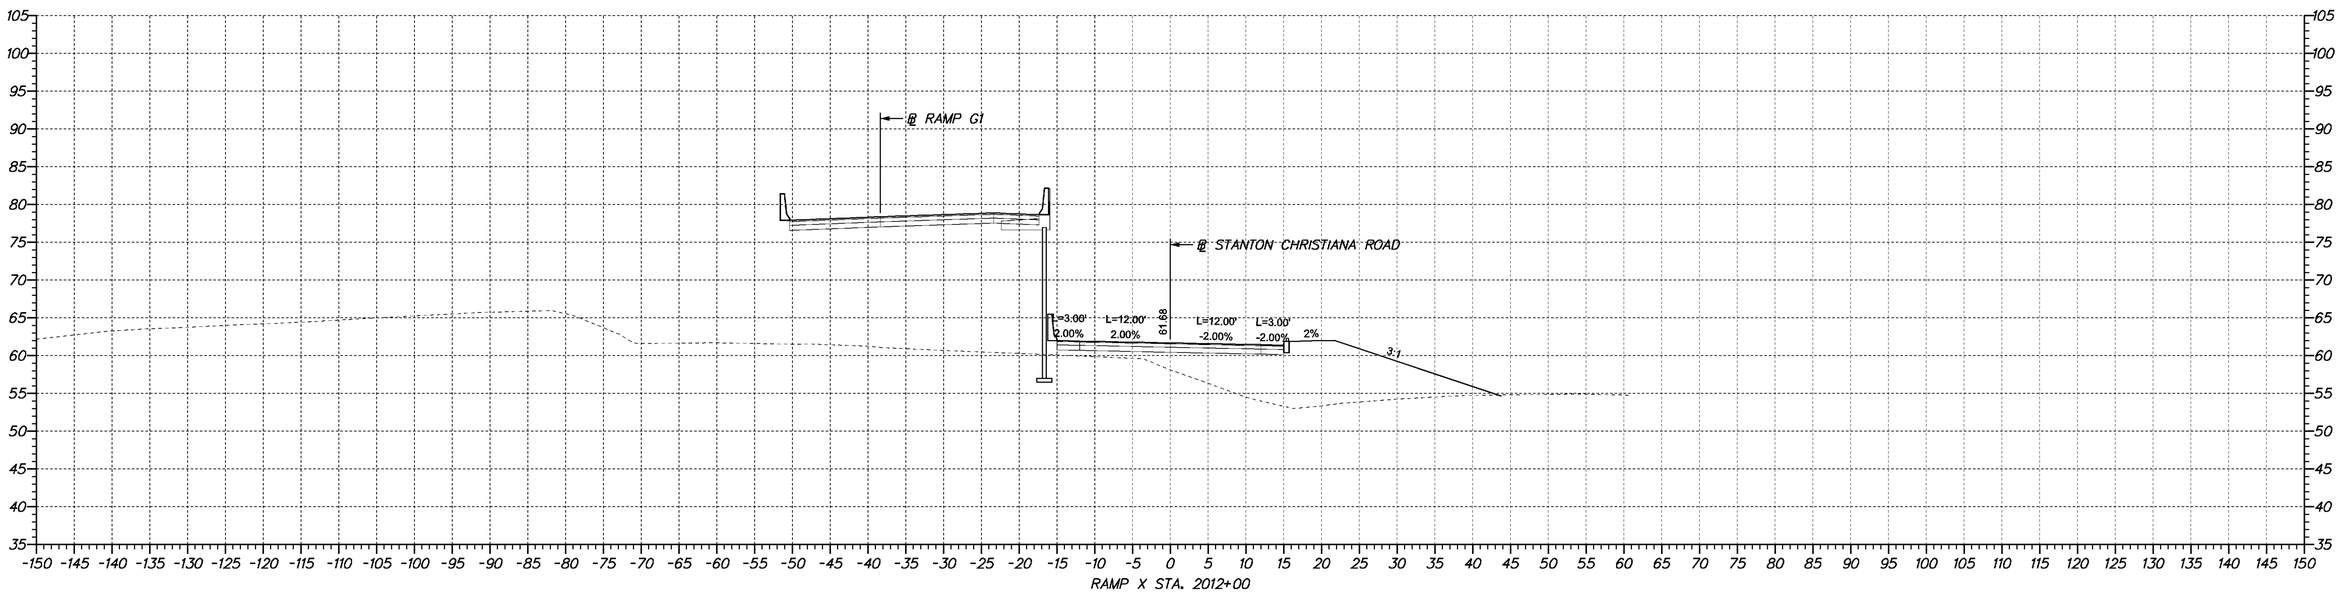

RAMP X STA. 2012+00

4/23/2009 10:50:45 AM
M:\PROJECTS\2003\03059_DELTRNPK\SR1MALL\CADD\2809003\PLANS\CP09_SR1.DGN

DELAWARE
DEPARTMENT OF TRANSPORTATION

ADDENDUMS / REVISIONS	

SCALE
0 10 20 30
FEET

SR1 /I95 INTERCHANGE

CONTRACT	BRIDGE NO.	X
28-090-03	DESIGNED BY:	
COUNTY	CHECKED BY:	
NEW CASTLE		

CROSS SECTIONS

SHEET NO.
271
TOTAL SHTS.
286

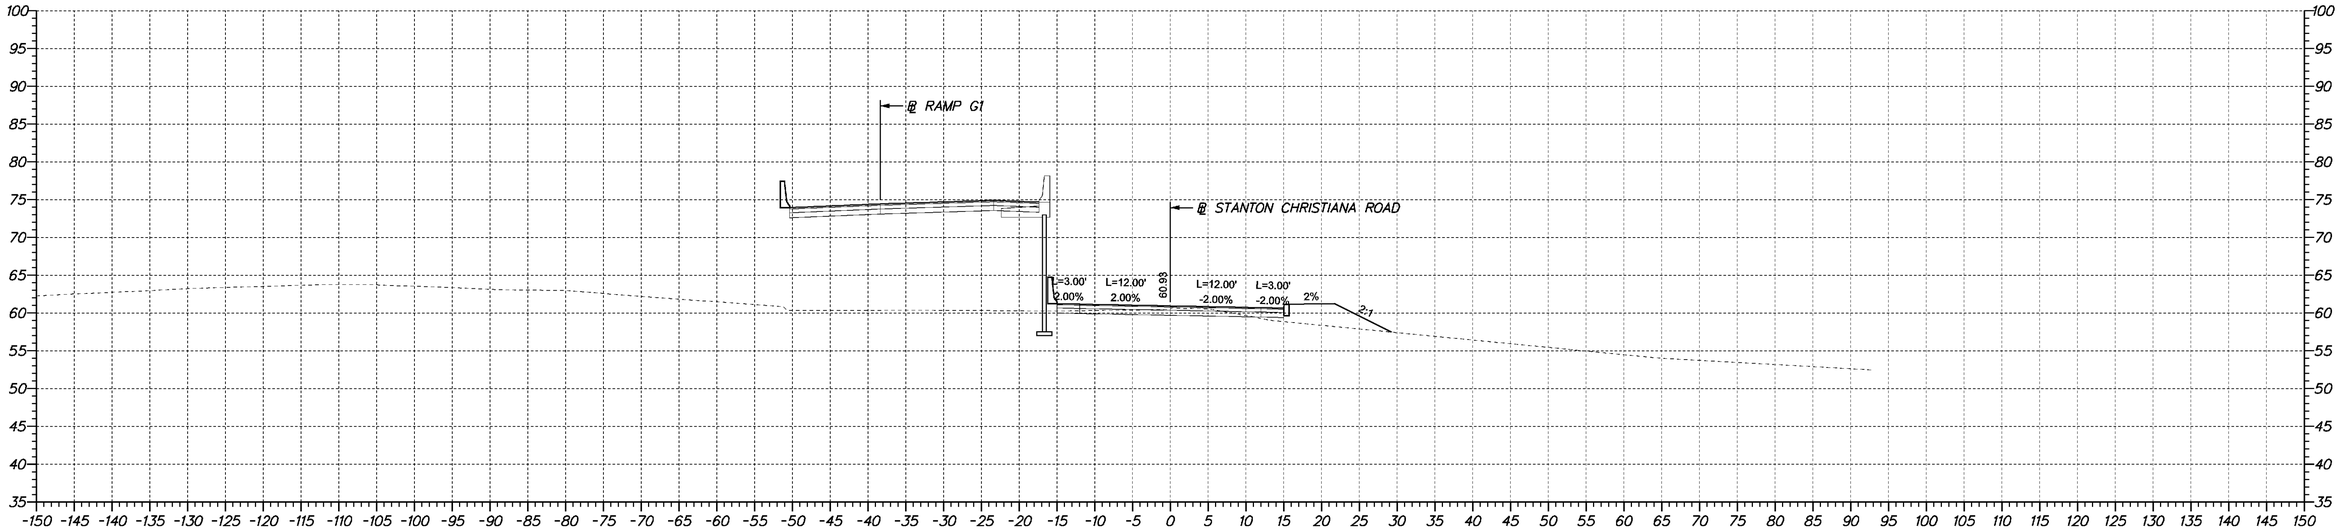

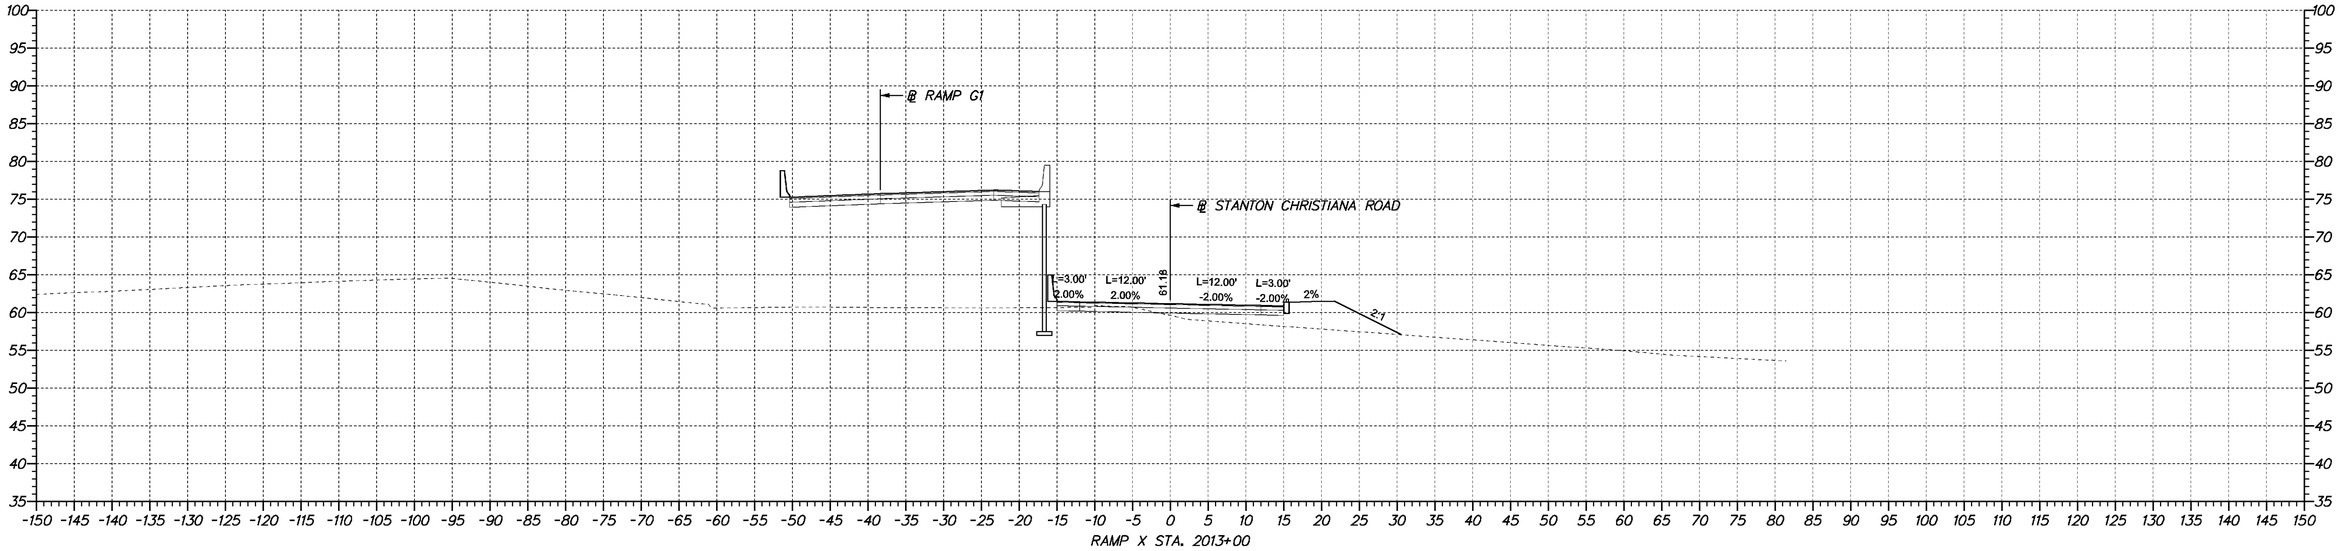

4/23/2009 10:50:45 AM
M:\PROJECTS\2003\03059_DELTRNPK\SRMALL\CADD\2809003\PLANS\CP09_SR1.DGN

DELAWARE DEPARTMENT OF TRANSPORTATION

ADDENDUMS / REVISIONS	

SCALE
0 10 20 30
FEET

SR1 /I95 INTERCHANGE

CONTRACT	BRIDGE NO.	X
28-090-03	DESIGNED BY:	
COUNTY	CHECKED BY:	
NEW CASTLE		

CROSS SECTIONS

SHEET NO.
272
TOTAL SHTS.
286

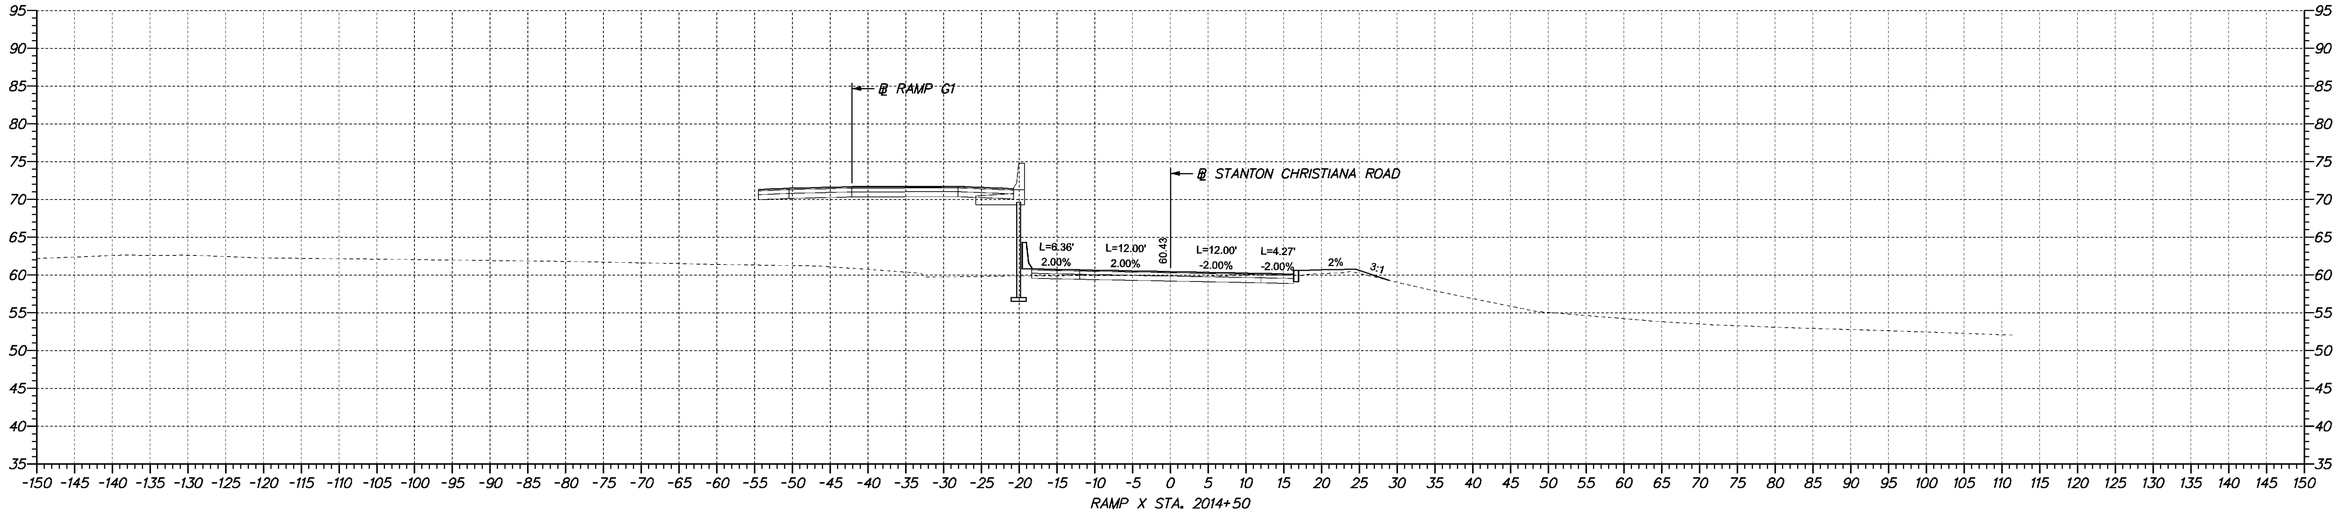

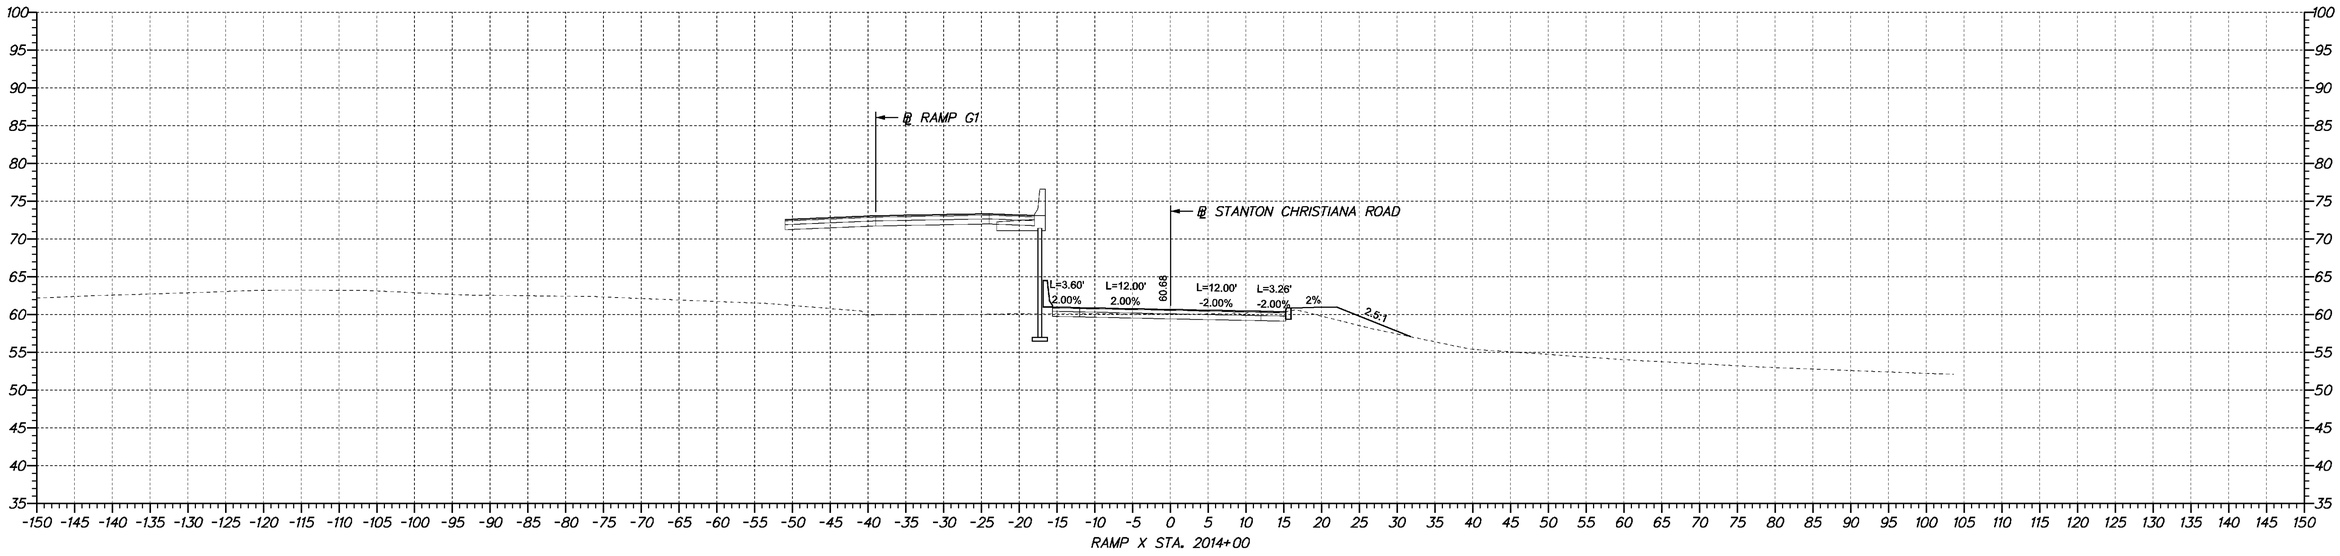

DELAWARE DEPARTMENT OF TRANSPORTATION	ADDENDUMS / REVISIONS	SCALE 0 10 20 30 FEET	**SR1 /I95 INTERCHANGE**	CONTRACT 28-090-03	BRIDGE NO. X	**CROSS SECTIONS**
				COUNTY NEW CASTLE	DESIGNED BY:	SHEET NO. 273
					CHECKED BY:	TOTAL SHTS. 286

4/23/2009 10:50:45 AM
M:\PROJECTS\2003\03059_DELTRNPK\SRMALL\CADD\2809003\PLANS\CP09_SR1.DGN

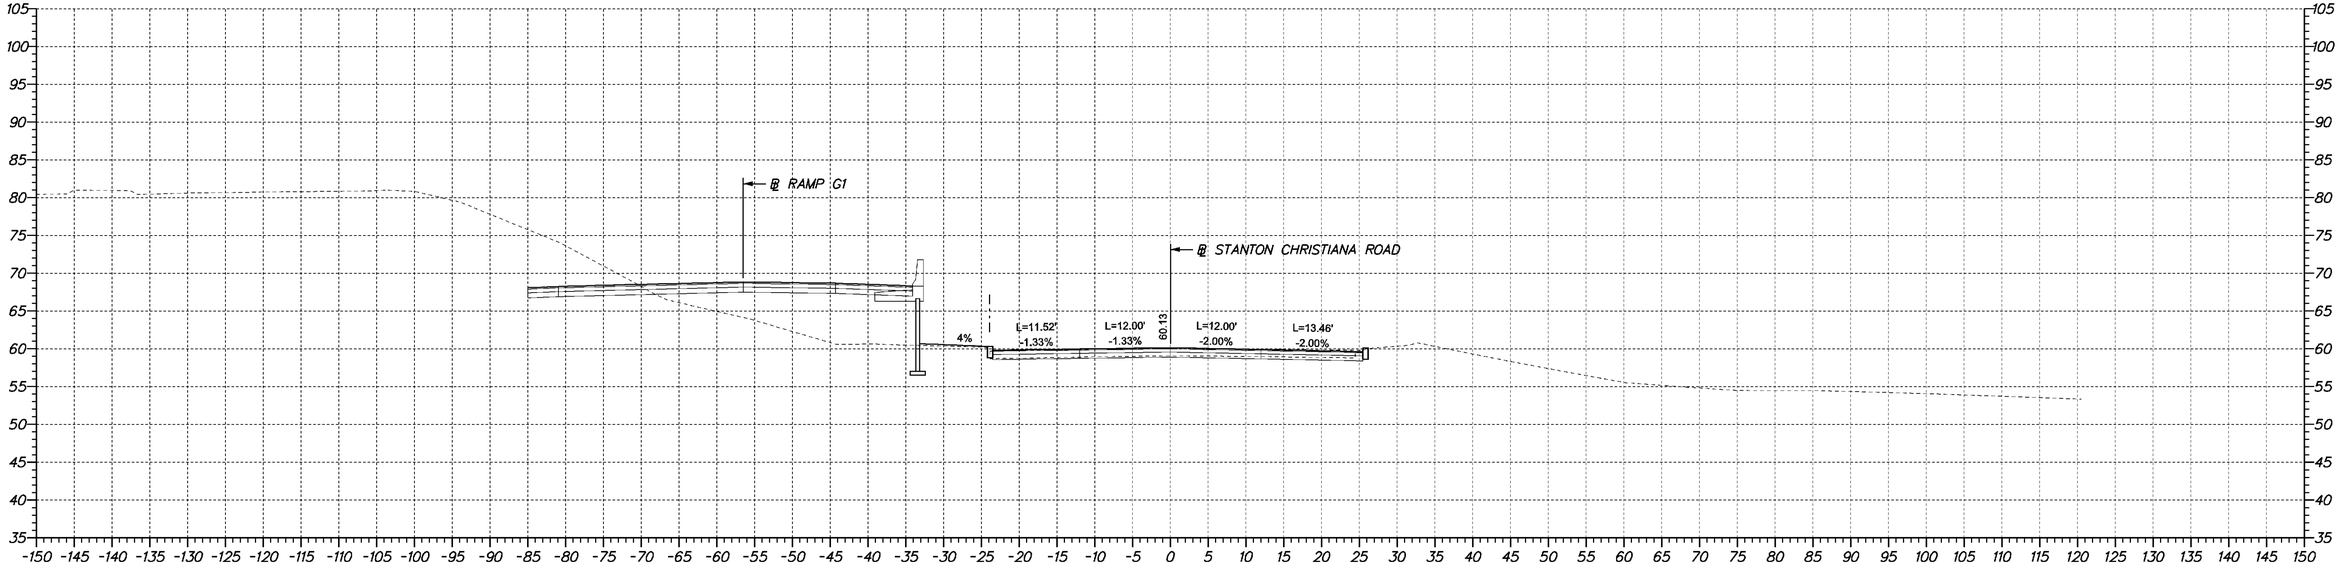

RAMP X STA. 2015+50

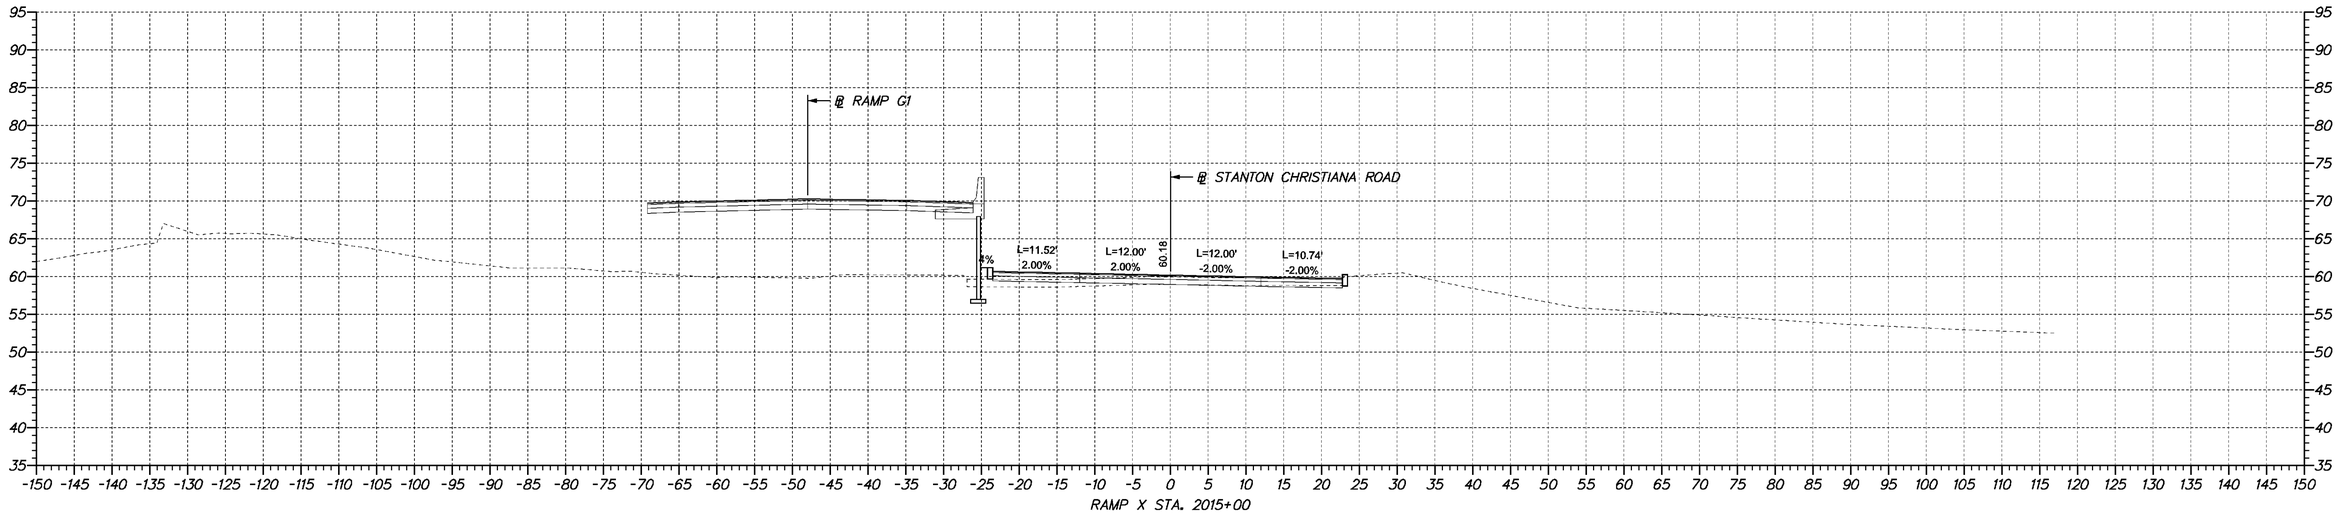

RAMP X STA. 2015+00

4/23/2009 10:50:45 AM
M:\PROJECTS\2003\03059_DELTRNPK\SRMALL\CADD\2809003\PLANS\CP09_SR1.DGN

DELAWARE DEPARTMENT OF TRANSPORTATION

ADDENDUMS / REVISIONS	

SCALE
0 10 20 30
FEET

SR1 / I95 INTERCHANGE

CONTRACT	BRIDGE NO.	X
28-090-03	DESIGNED BY:	
COUNTY	CHECKED BY:	
NEW CASTLE		

CROSS SECTIONS

SHEET NO.	274
TOTAL SHTS.	286

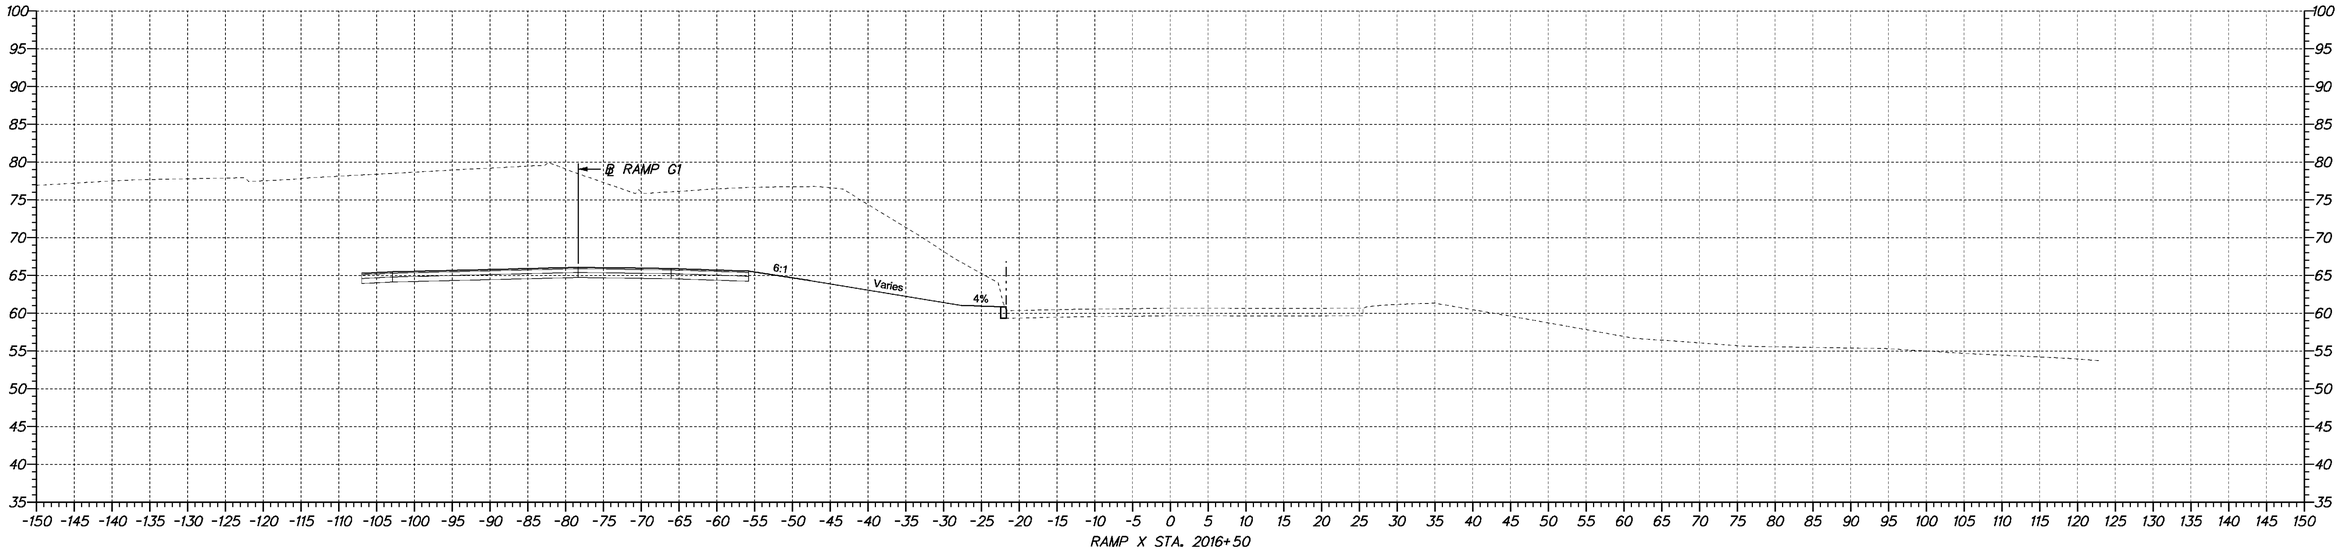

RAMP X STA. 2016+50

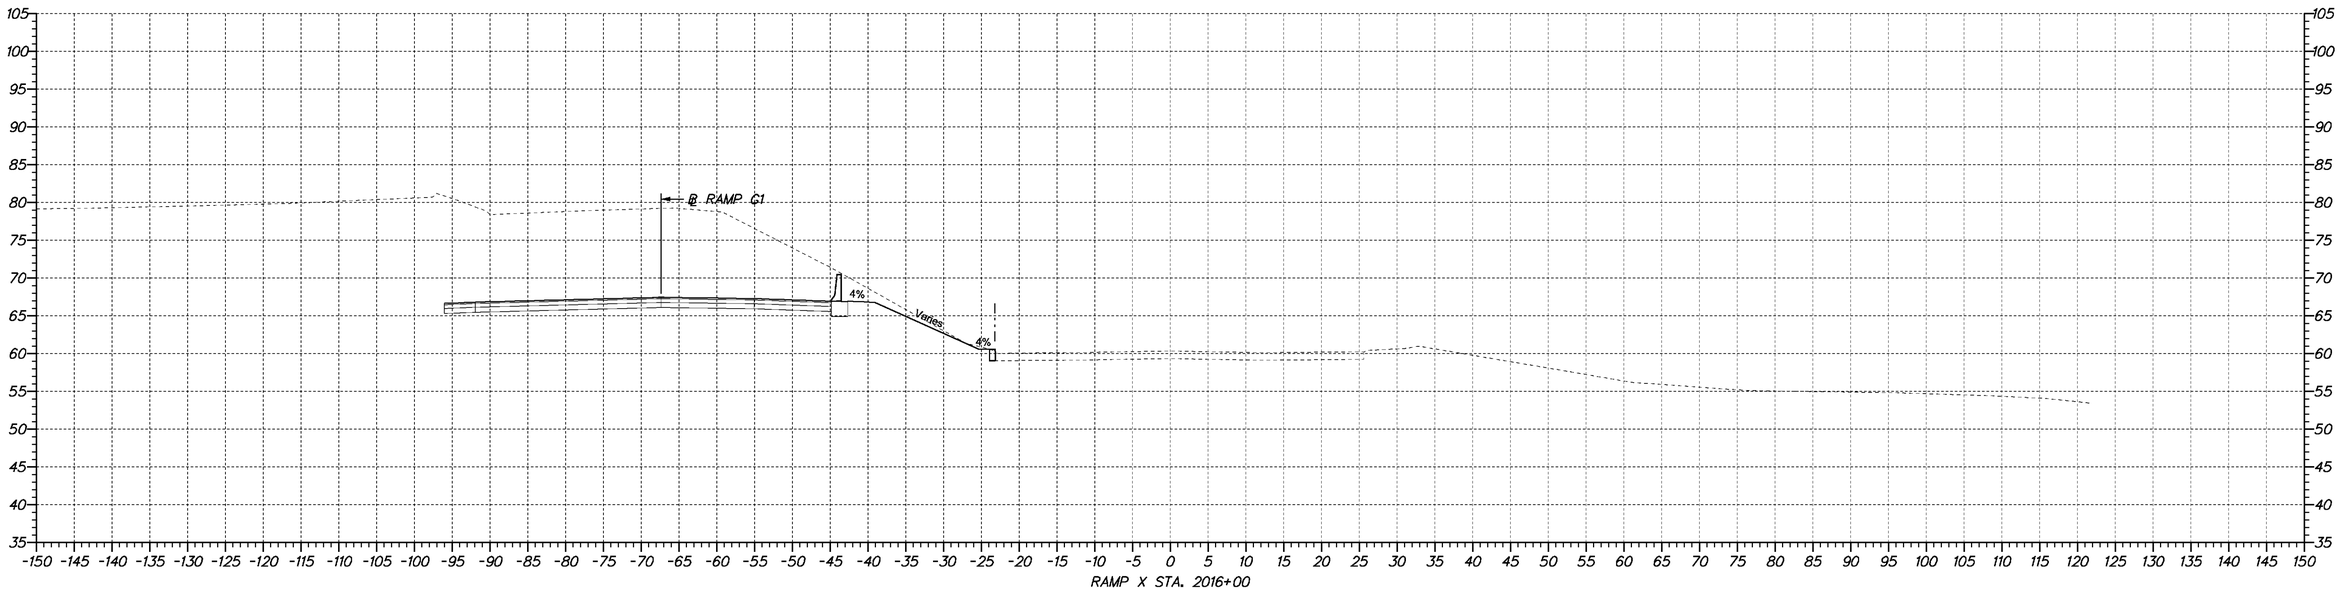

RAMP X STA. 2016+00

DELAWARE DEPARTMENT OF TRANSPORTATION	ADDENDUMS / REVISIONS	SCALE 0 10 20 30 FEET	**SR1 /I95 INTERCHANGE**	CONTRACT 28-090-03	BRIDGE NO. X	**CROSS SECTIONS**	SHEET NO. 275
				COUNTY NEW CASTLE	DESIGNED BY:		TOTAL SHTS. 286
					CHECKED BY:		

4/23/2009 10:50:45 AM
M:\PROJECTS\2003\03059_DELTRNPK\SR1MALL\CADD\2809003\PLANS\CP09_SR1.DGN

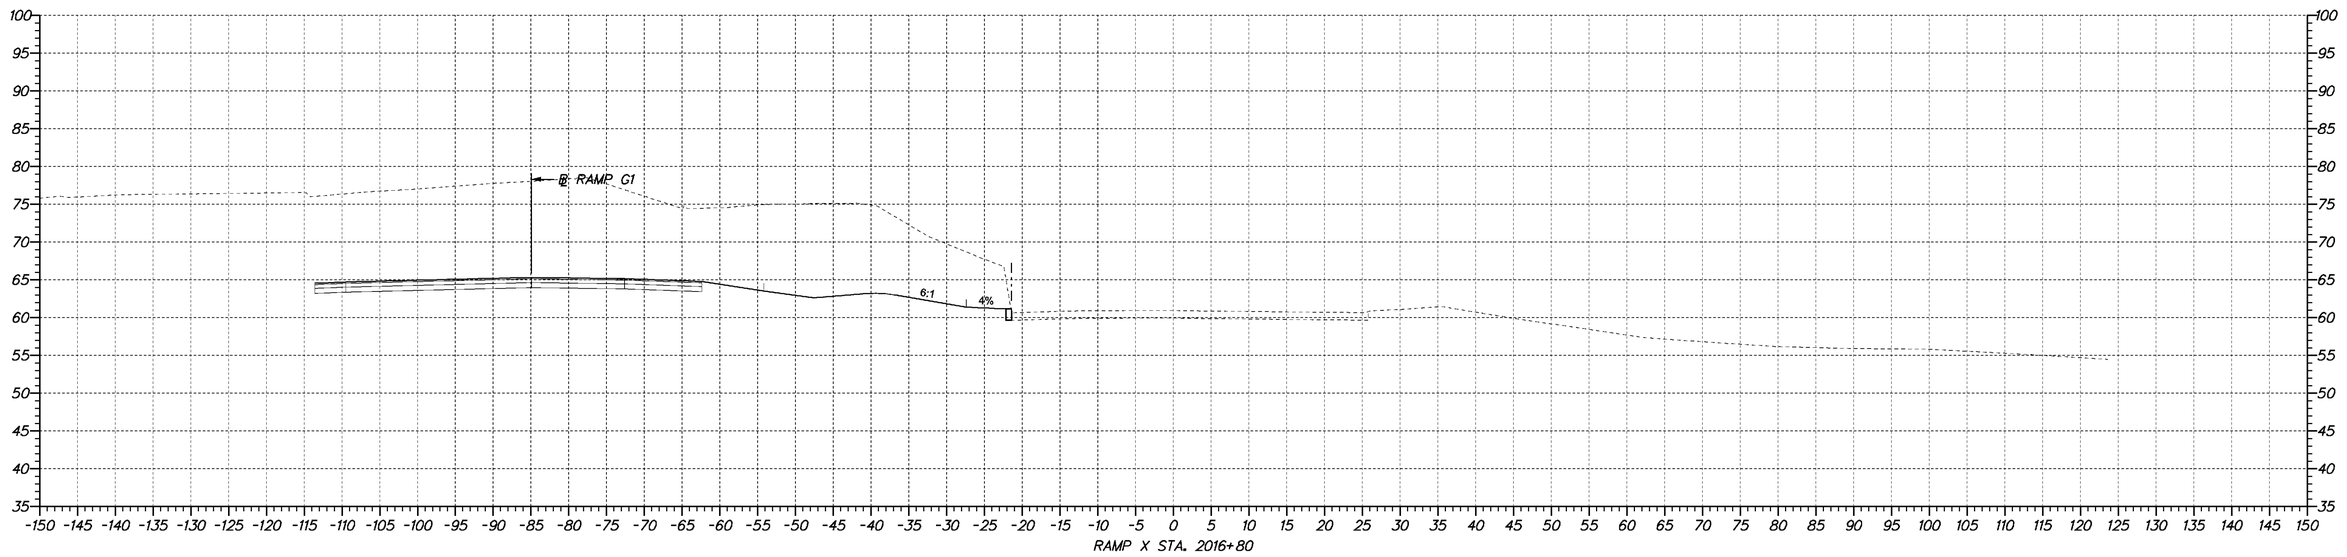

DELAWARE
DEPARTMENT OF TRANSPORTATION

ADDENDUMS / REVISIONS	

SCALE
0 10 20 30
FEET

SR1 /I95 INTERCHANGE

CONTRACT	BRIDGE NO.	X
28-090-03	DESIGNED BY:	
COUNTY	CHECKED BY:	
NEW CASTLE		

CROSS SECTIONS

SHEET NO.
276
TOTAL SHTS.
286

4/23/2009 10:50:45 AM
M:\PROJECTS\2003\0.3059_DELTRNPK\SR1MALL\CADD\2809003\PLANS\CP09_SR.DGN

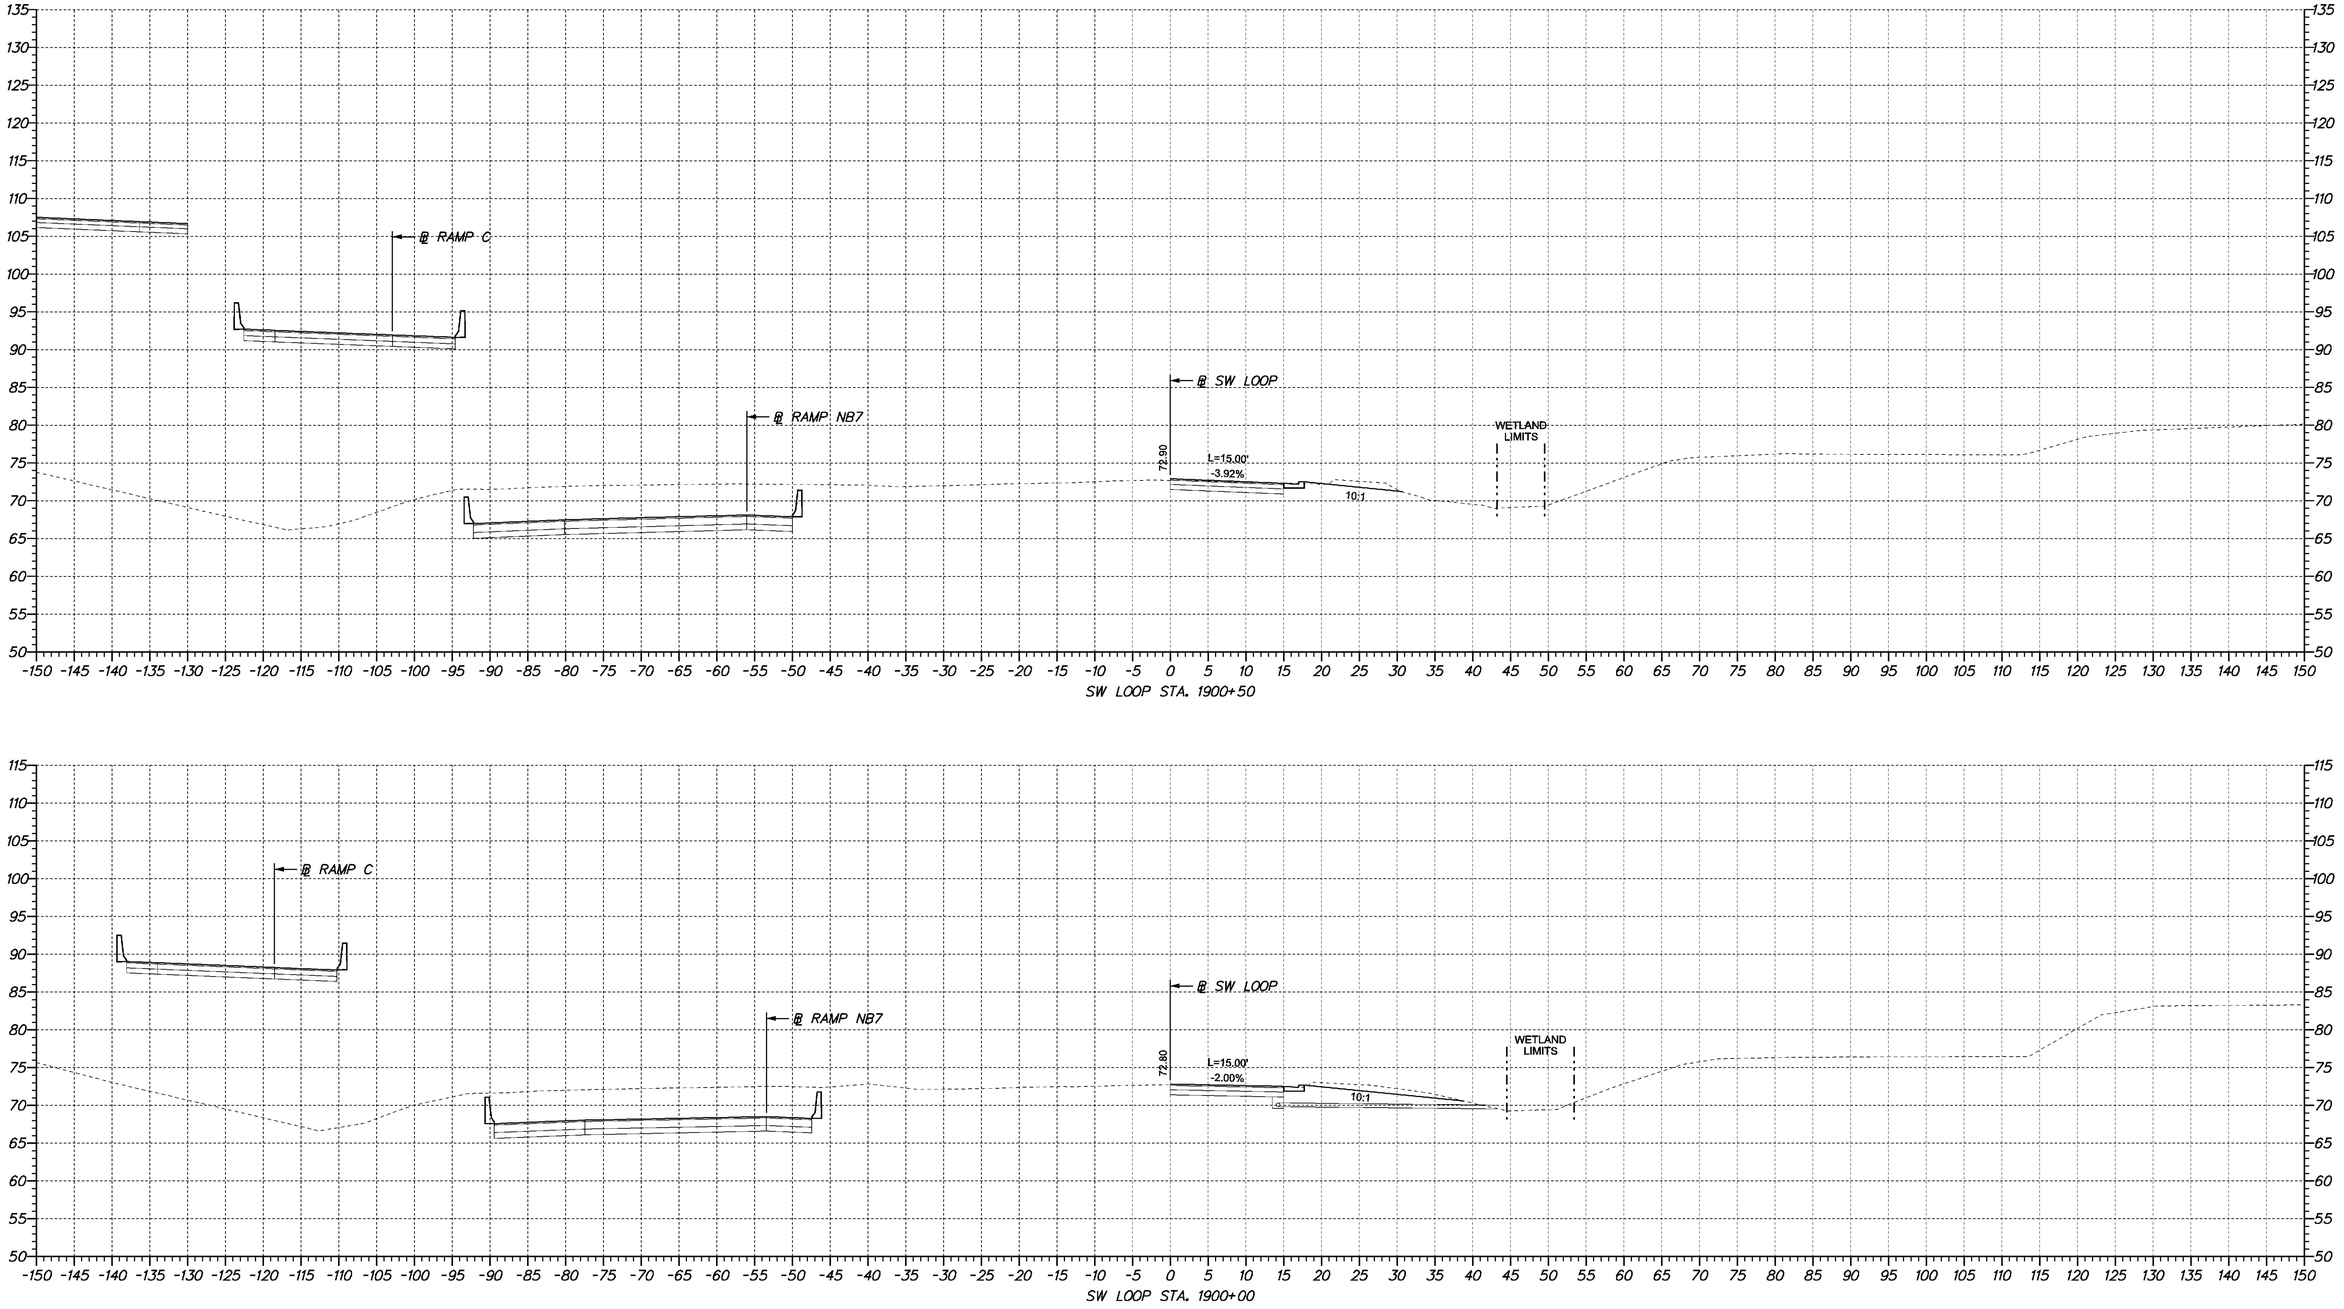

DELAWARE DEPARTMENT OF TRANSPORTATION

ADDENDUMS / REVISIONS	

SCALE 0 10 20 30 FEET

SR1 /I95 INTERCHANGE

CONTRACT	BRIDGE NO.	X
28-090-03	DESIGNED BY:	
COUNTY	CHECKED BY:	
NEW CASTLE		

CROSS SECTIONS

SHEET NO.
277
TOTAL SHTS.
286

4/23/2009 10:50:45 AM
M:\PROJECTS\2003\D3059_DELTRNPK\SRIMALL\CADD\2809003\PLANS\CP09_SR1.DGN

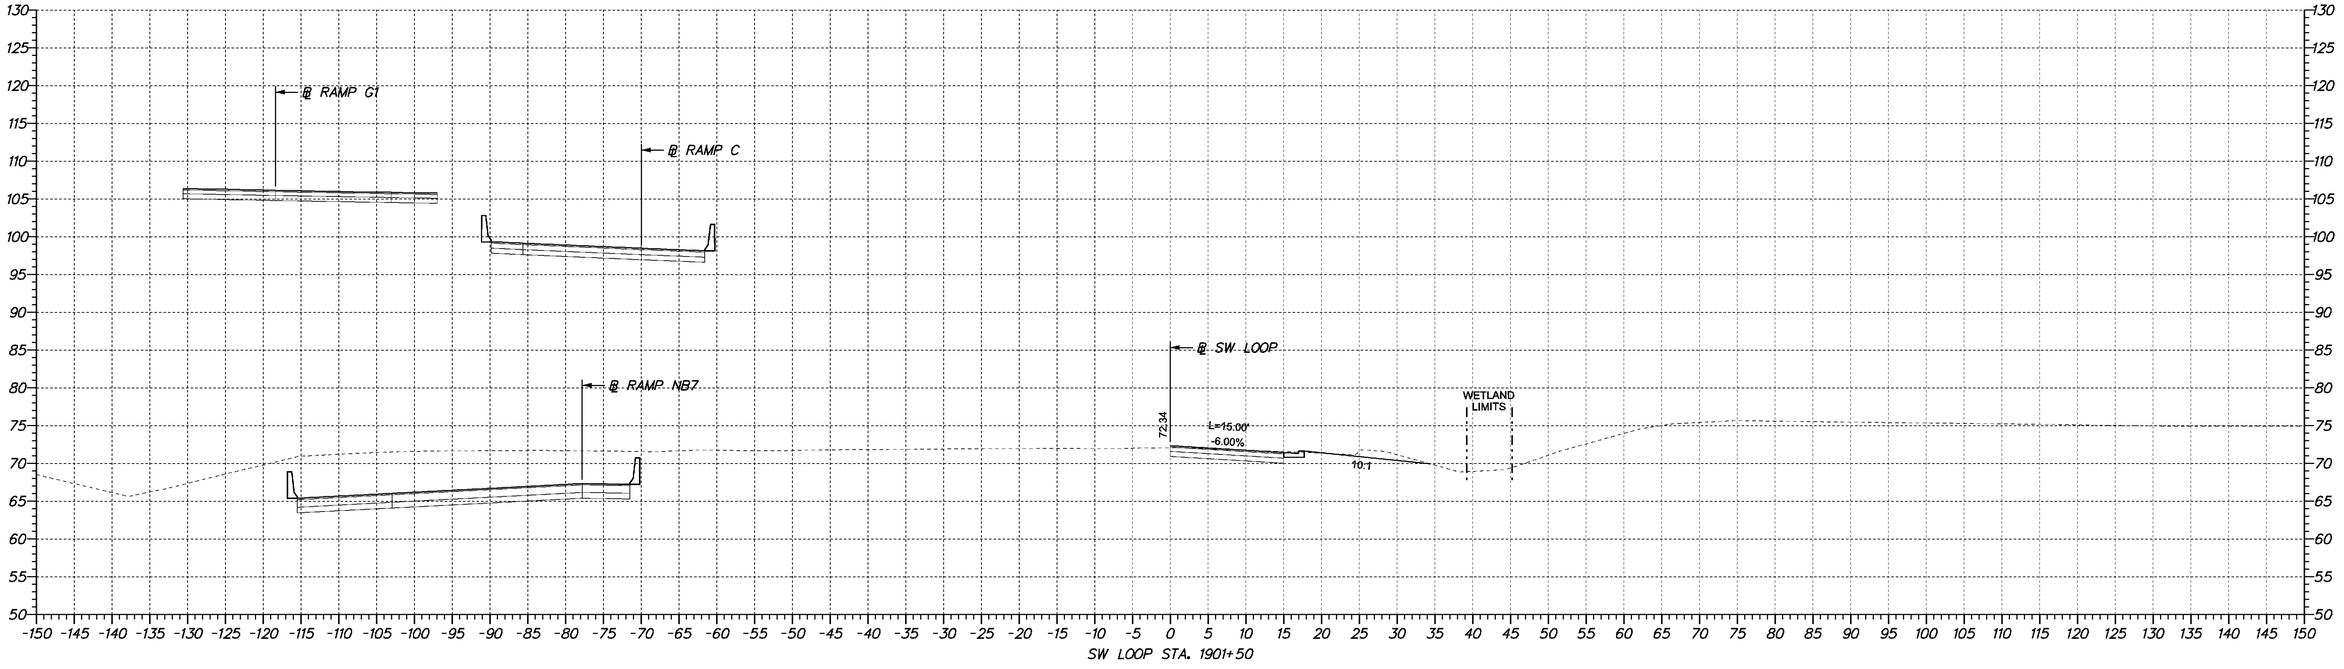

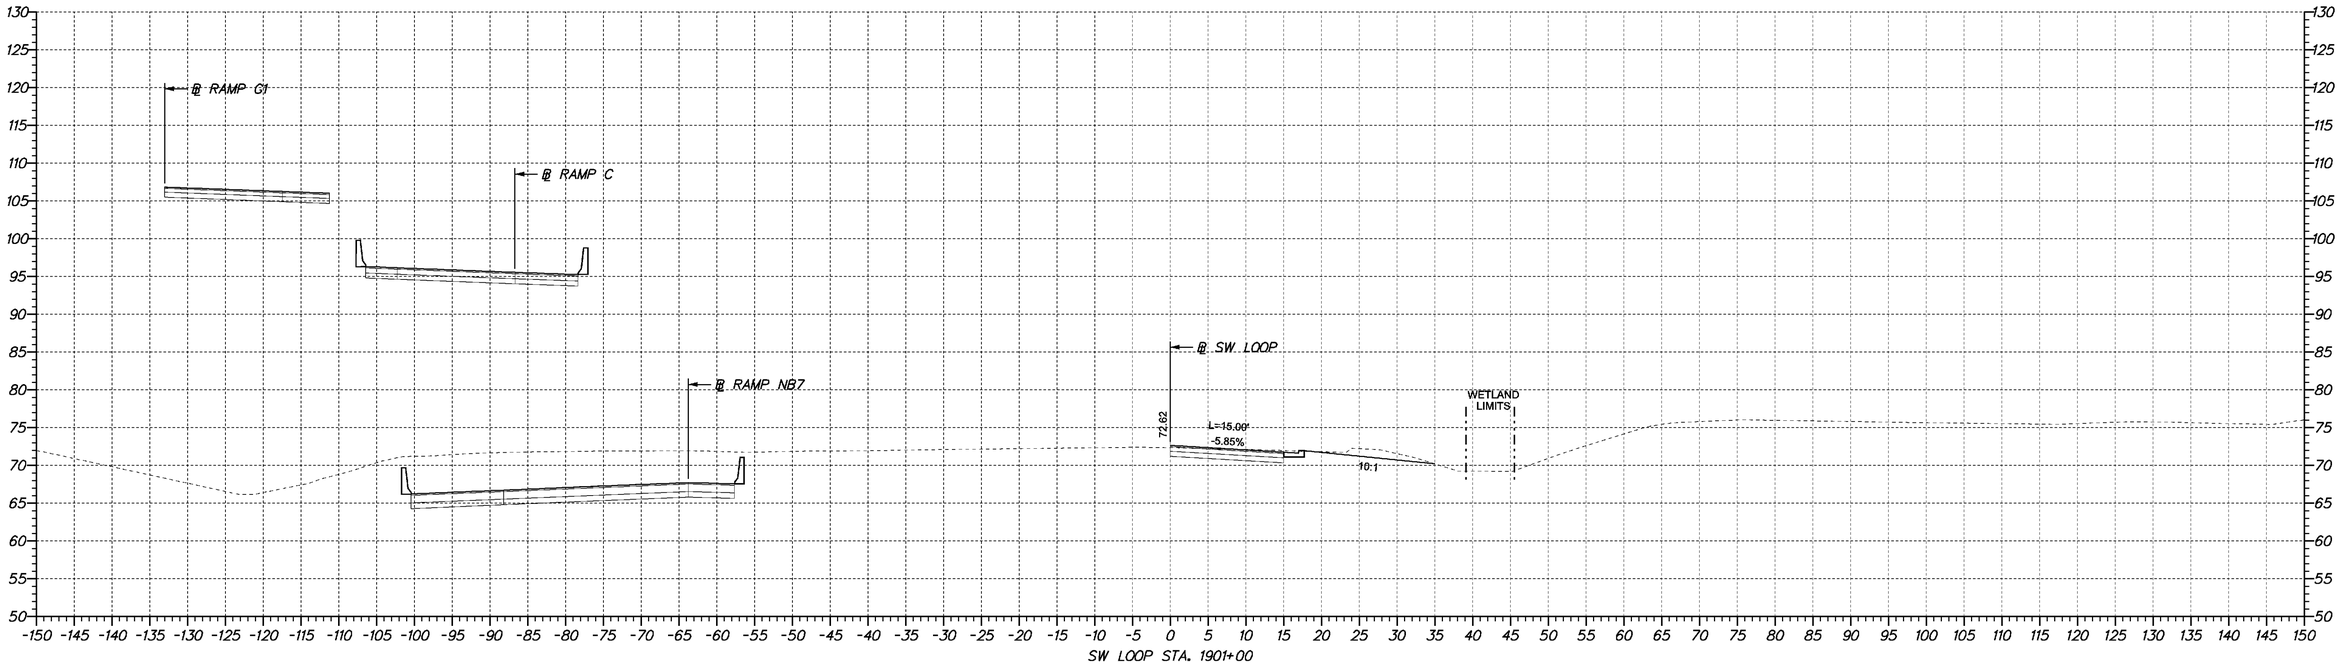

DELAWARE DEPARTMENT OF TRANSPORTATION	ADDENDUMS / REVISIONS	SCALE 0 10 20 30 FEET	**SR1 /I95 INTERCHANGE**	CONTRACT 28-090-03	BRIDGE NO. X	**CROSS SECTIONS**	SHEET NO. 278
				COUNTY NEW CASTLE	DESIGNED BY:		TOTAL SHTS. 286
					CHECKED BY:		

4/23/2009 10:50:45 AM
M:\PROJECTS\2003\0.3059_DELTRNPK\SRTMALL\CADD\2809003\PLANS\CP09_SR.DGN

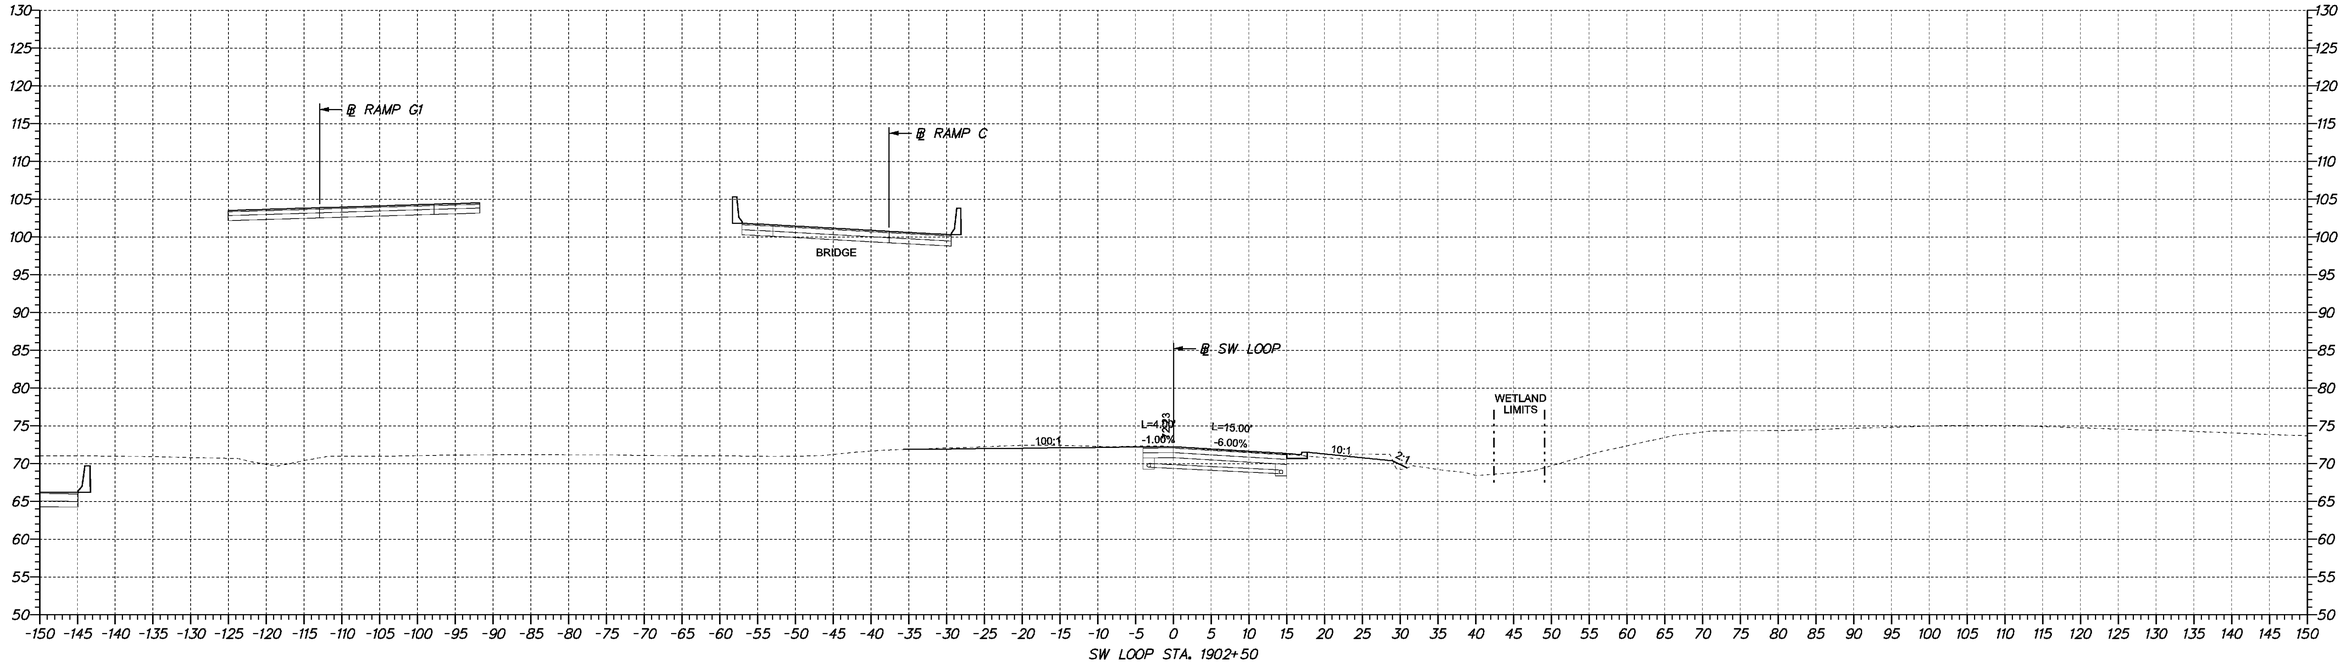

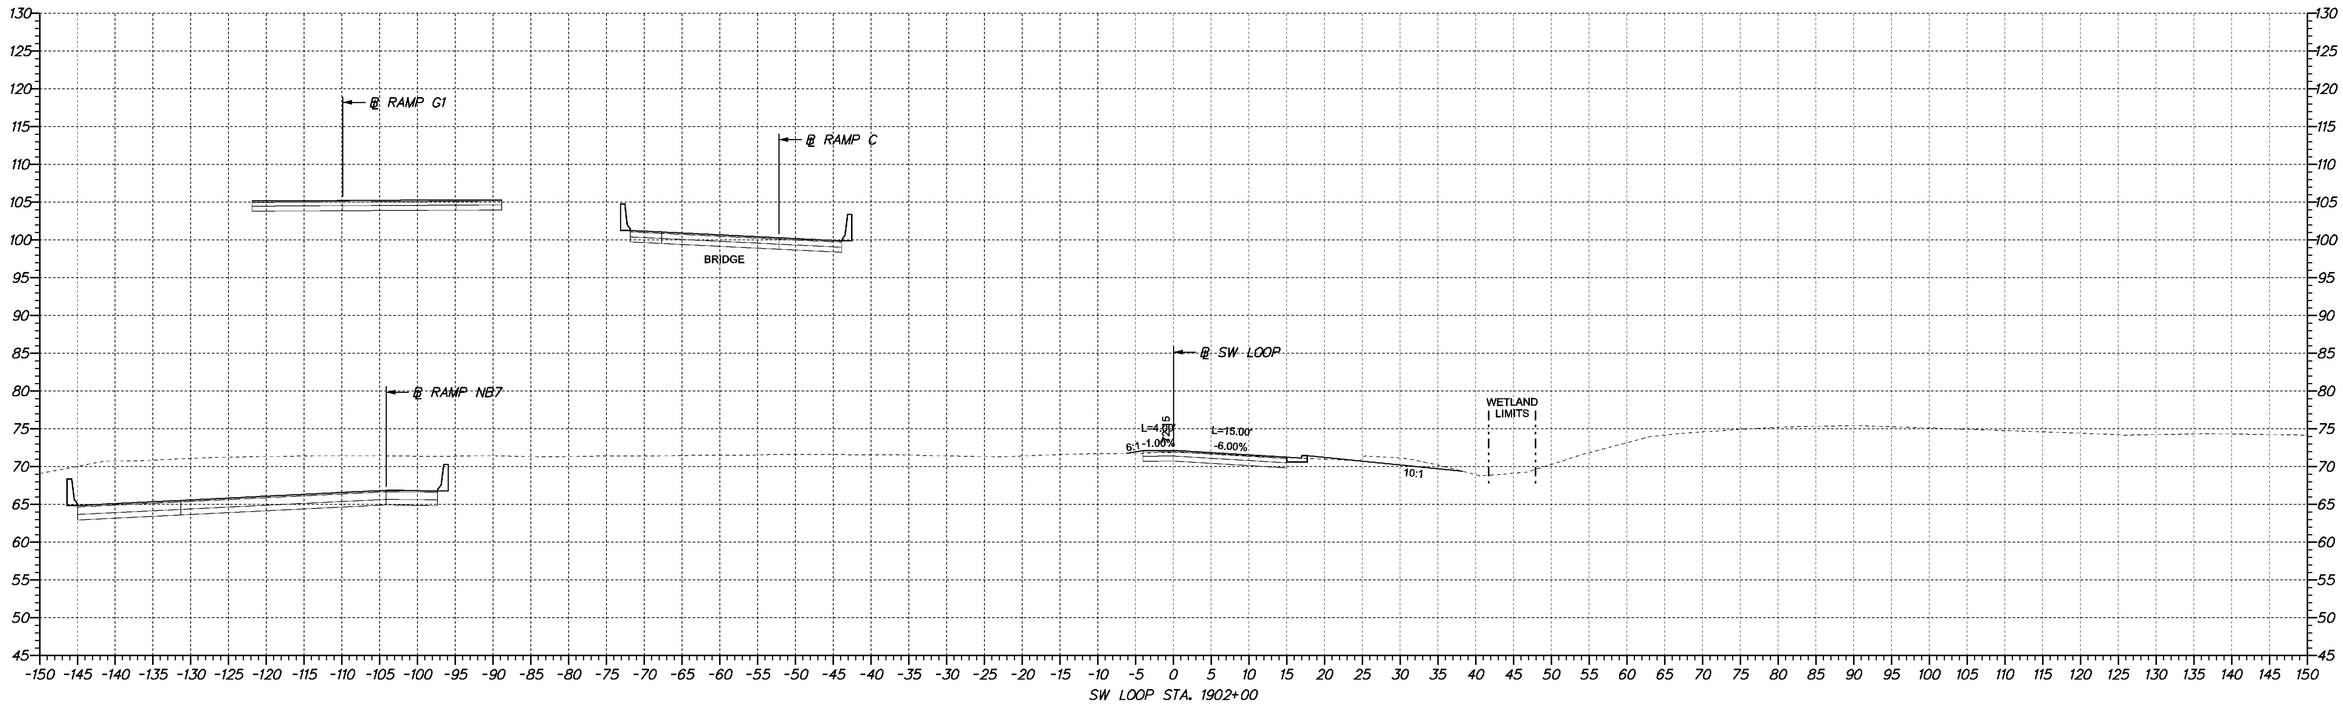

4/23/2009 10:50:45 AM
M:\PROJECTS\2003\0.3059_DELTRNPK\SR1MALL\CADD\2809003\PLANS\CP09_SR1.DGN

DELAWARE DEPARTMENT OF TRANSPORTATION

ADDENDUMS / REVISIONS	

SCALE
0 10 20 30
FEET

SR1 / I95 INTERCHANGE

CONTRACT	BRIDGE NO.	X
28-090-03	DESIGNED BY:	
COUNTY	CHECKED BY:	
NEW CASTLE		

CROSS SECTIONS

SHEET NO.	279
TOTAL SHTS.	286

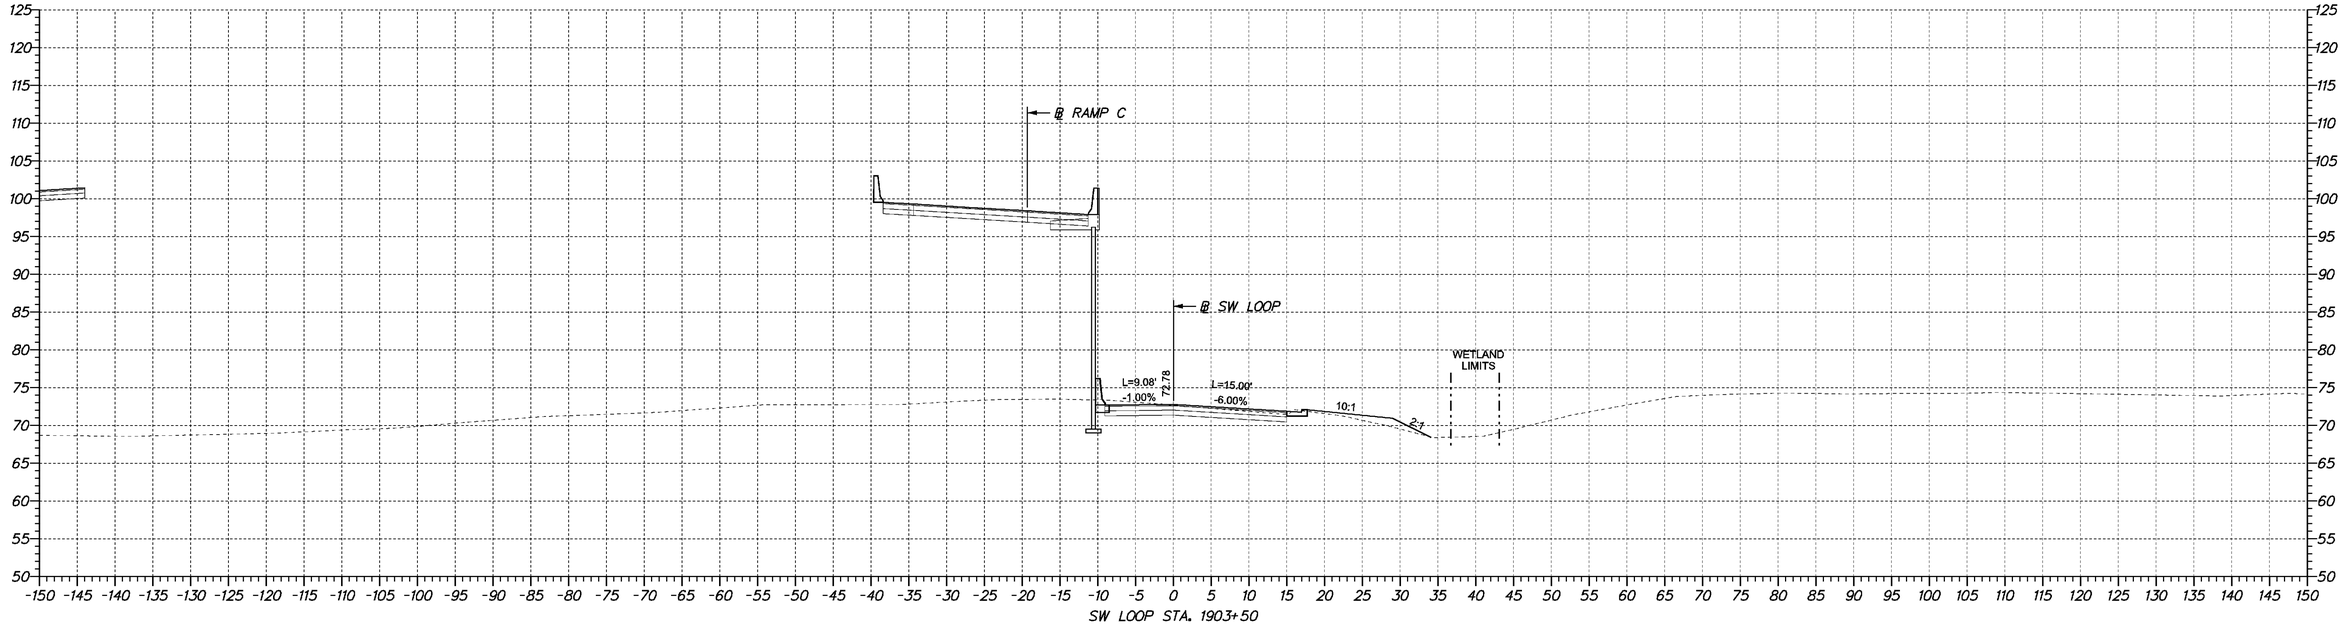

SW LOOP STA. 1903+50

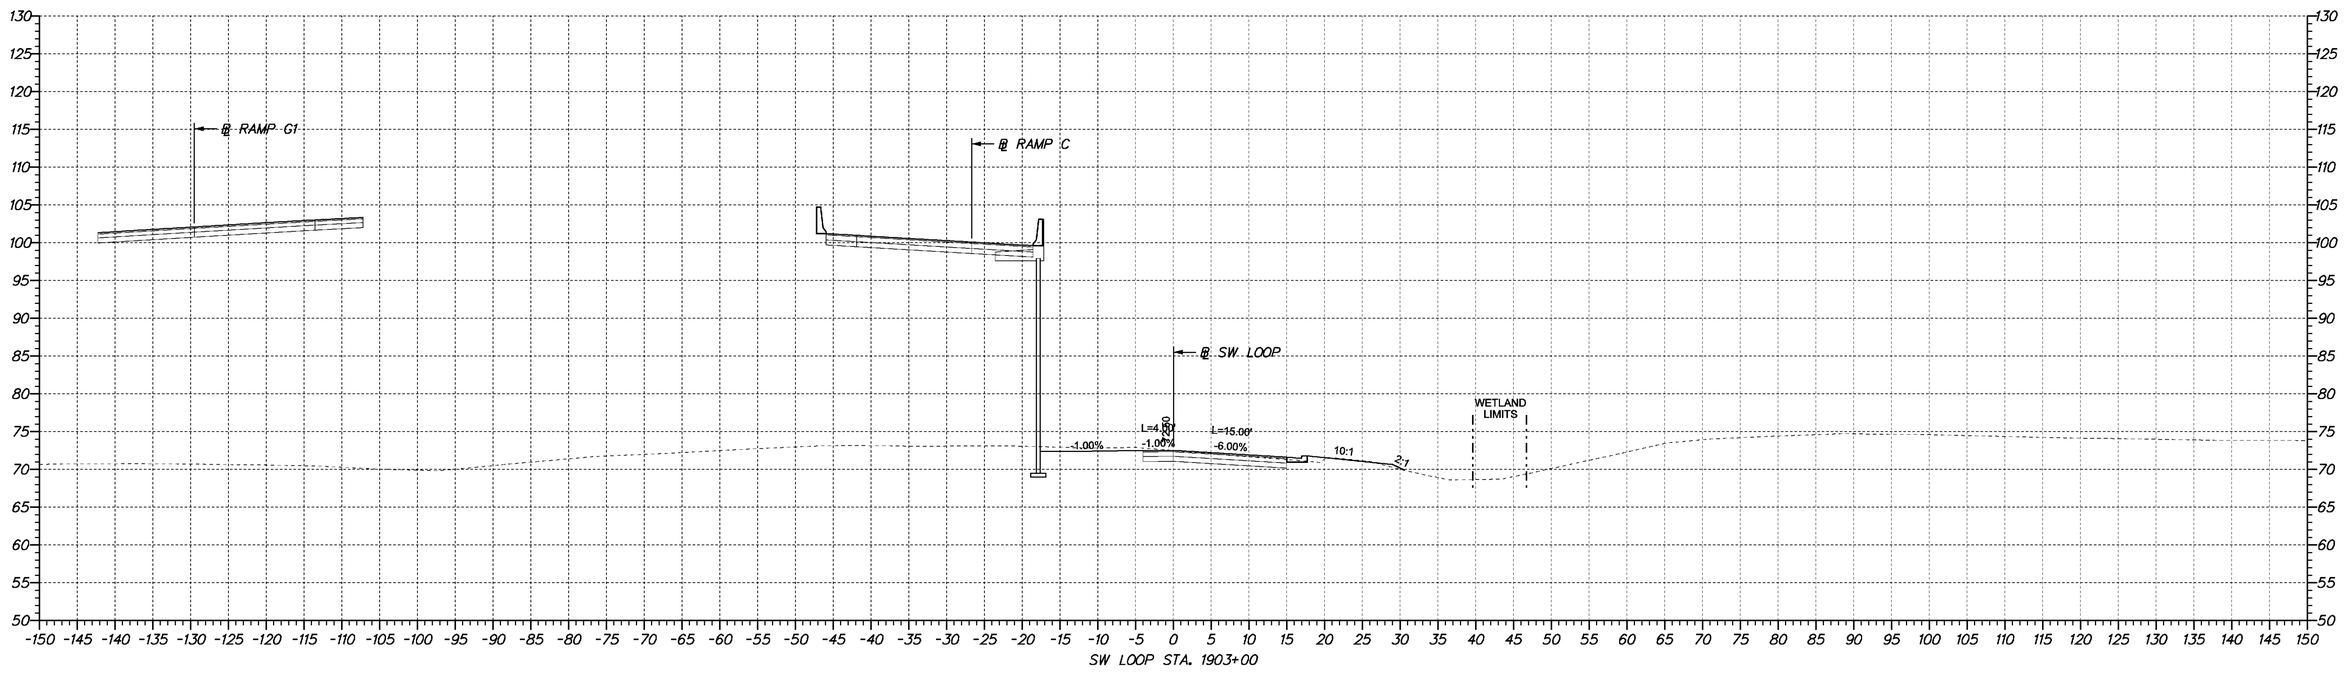

SW LOOP STA. 1903+00

DELAWARE DEPARTMENT OF TRANSPORTATION	ADDENDUMS / REVISIONS	SCALE 0 10 20 30 FEET	SR1 /I95 INTERCHANGE	CONTRACT 28-090-03	BRIDGE NO. X	CROSS SECTIONS	SHEET NO. 280
				COUNTY NEW CASTLE	DESIGNED BY:		TOTAL SHTS. 286
					CHECKED BY:		

4/23/2009 10:50:45 AM
M:\PROJECTS\2003\0.3059_DELTRNPK\SR1MALL\CADD\2809003\PLANS\CP09_SR.DGN

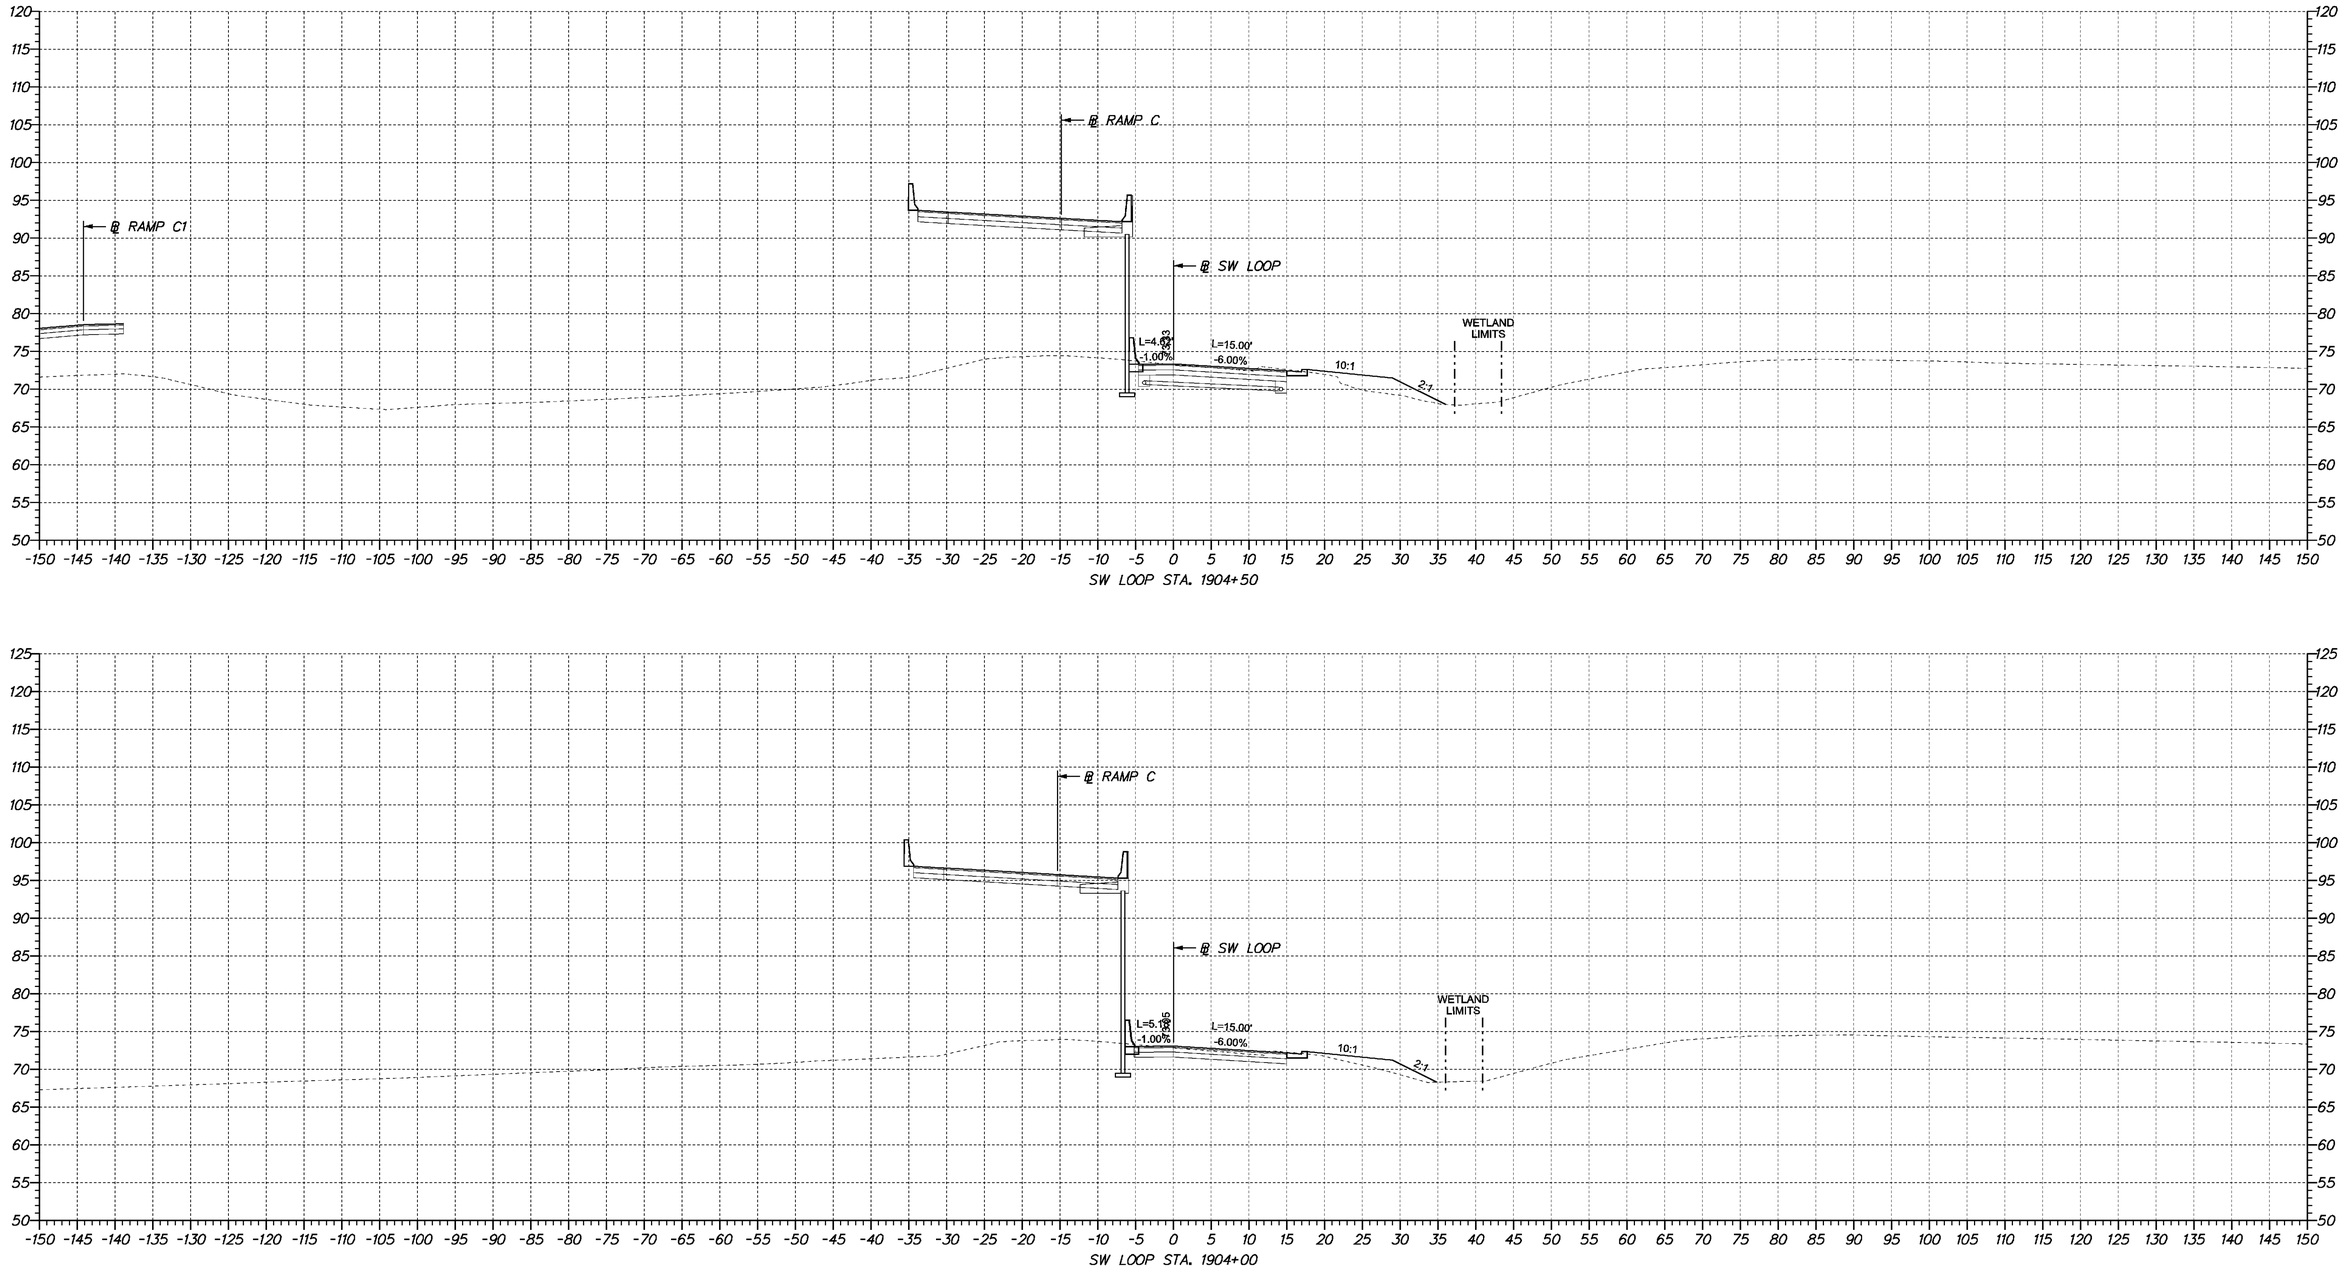

4/23/2009 10:50:45 AM
M:\PROJECTS\2003\0.3059_DELTRNPK\SR1MALL\CADD\2809003\PLANS\CP09_SR.DGN

DELAWARE
DEPARTMENT OF TRANSPORTATION

ADDENDUMS / REVISIONS	

SCALE
0 10 20 30
FEET

SR1 /I95 INTERCHANGE

CONTRACT	BRIDGE NO.	X
28-090-03	DESIGNED BY:	
COUNTY	CHECKED BY:	
NEW CASTLE		

CROSS SECTIONS

SHEET NO.
281
TOTAL SHTS.
286

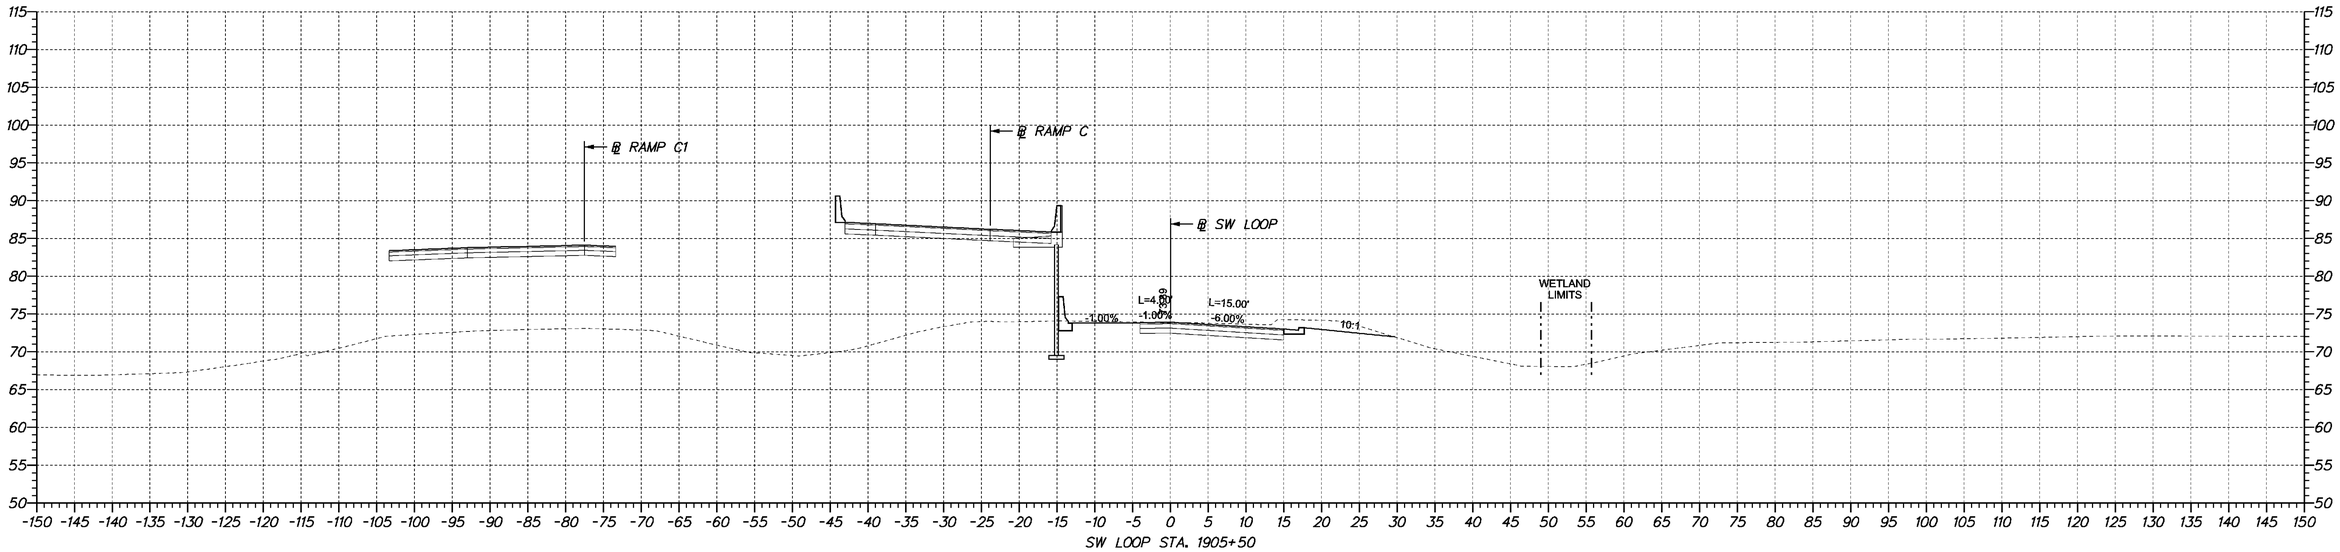

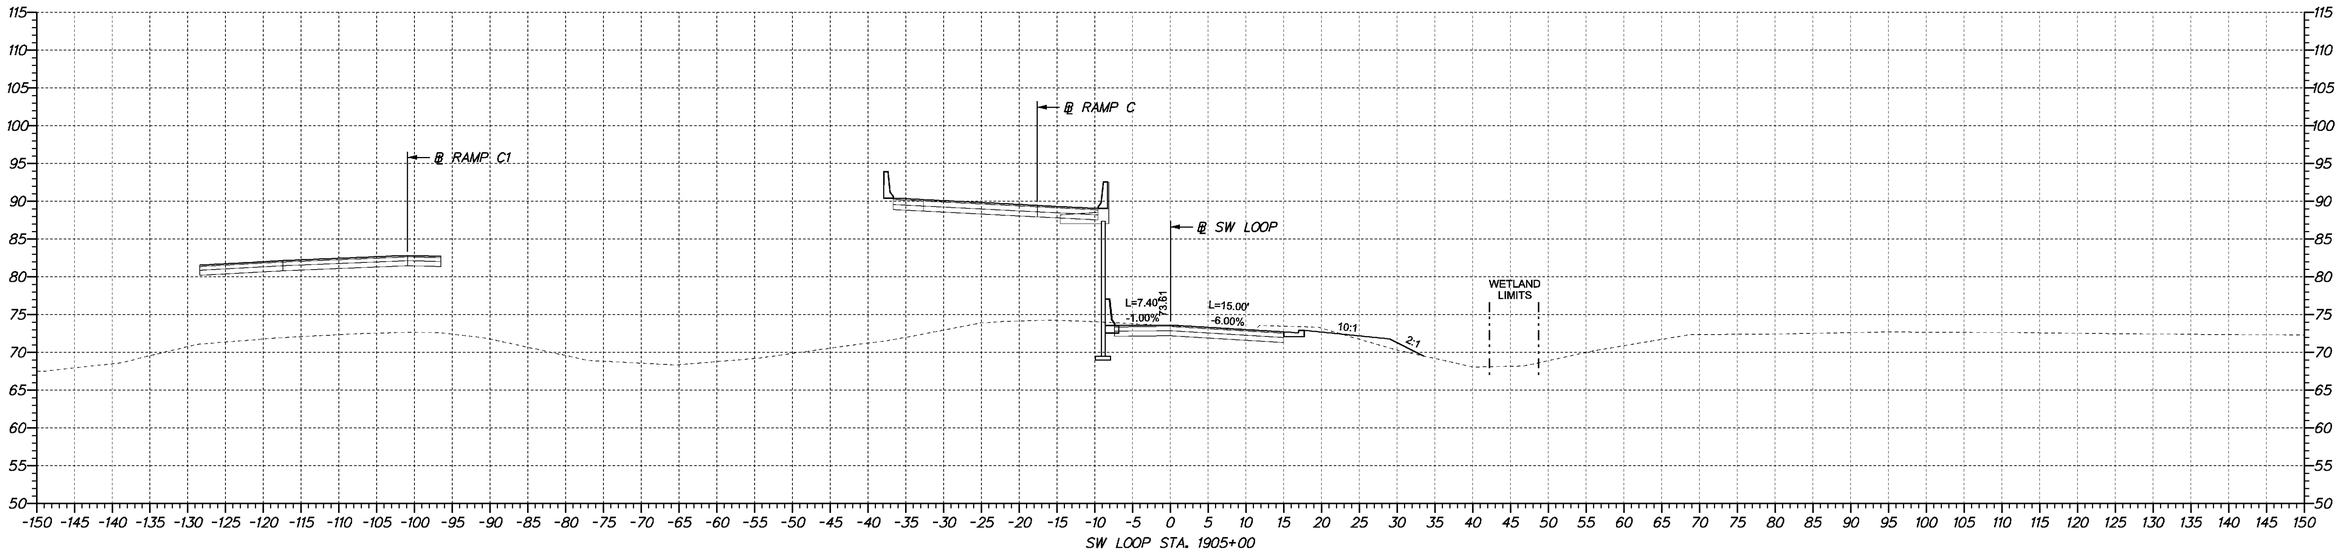

4/23/2009 10:50:45 AM
M:\PROJECTS\2003\D3059_DELTRNPK\SRMALL\CADD\2809003\PLANS\CP09_SR1.DGN

DELAWARE DEPARTMENT OF TRANSPORTATION

ADDENDUMS / REVISIONS	

SCALE
0 10 20 30
FEET

SR1 /I95 INTERCHANGE

CONTRACT	BRIDGE NO.	X
28-090-03	DESIGNED BY:	
COUNTY		
NEW CASTLE	CHECKED BY:	

CROSS SECTIONS

SHEET NO.
282
TOTAL SHTS.
286

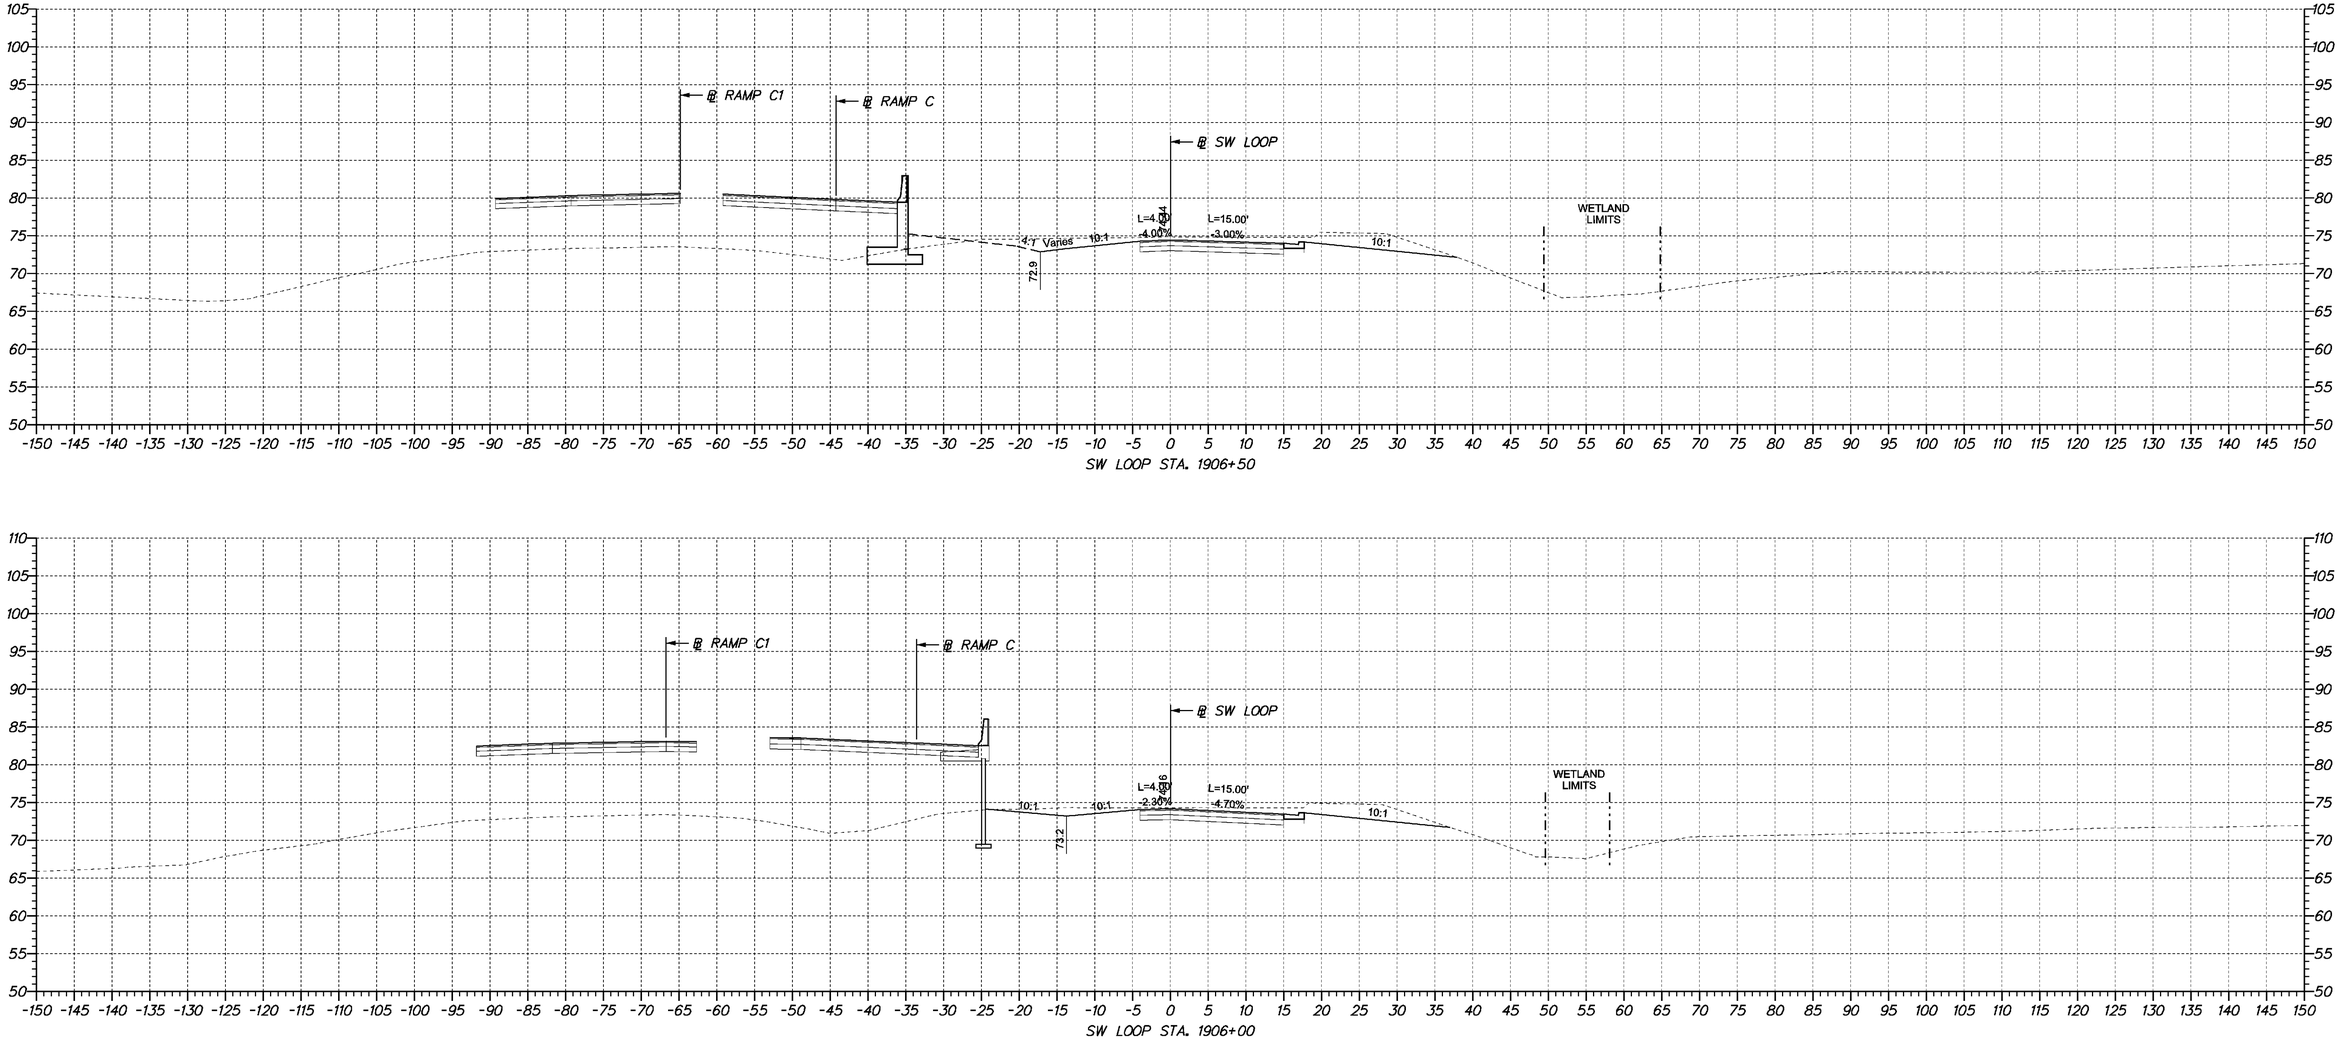

SW LOOP STA. 1906+50

SW LOOP STA. 1906+00

DELAWARE DEPARTMENT OF TRANSPORTATION

ADDENDUMS / REVISIONS	

SCALE
0 10 20 30
FEET

SR1 / I95 INTERCHANGE

CONTRACT	BRIDGE NO.	X
28-090-03	DESIGNED BY:	
COUNTY	CHECKED BY:	
NEW CASTLE		

CROSS SECTIONS

SHEET NO.
283
TOTAL SHTS.
286

4/23/2009 10:50:45 AM
M:\PROJECTS\2003\0.3059_DELTRNPK\SRMALL\CADD\2809003\PLANS\CP09_SR1.DGN

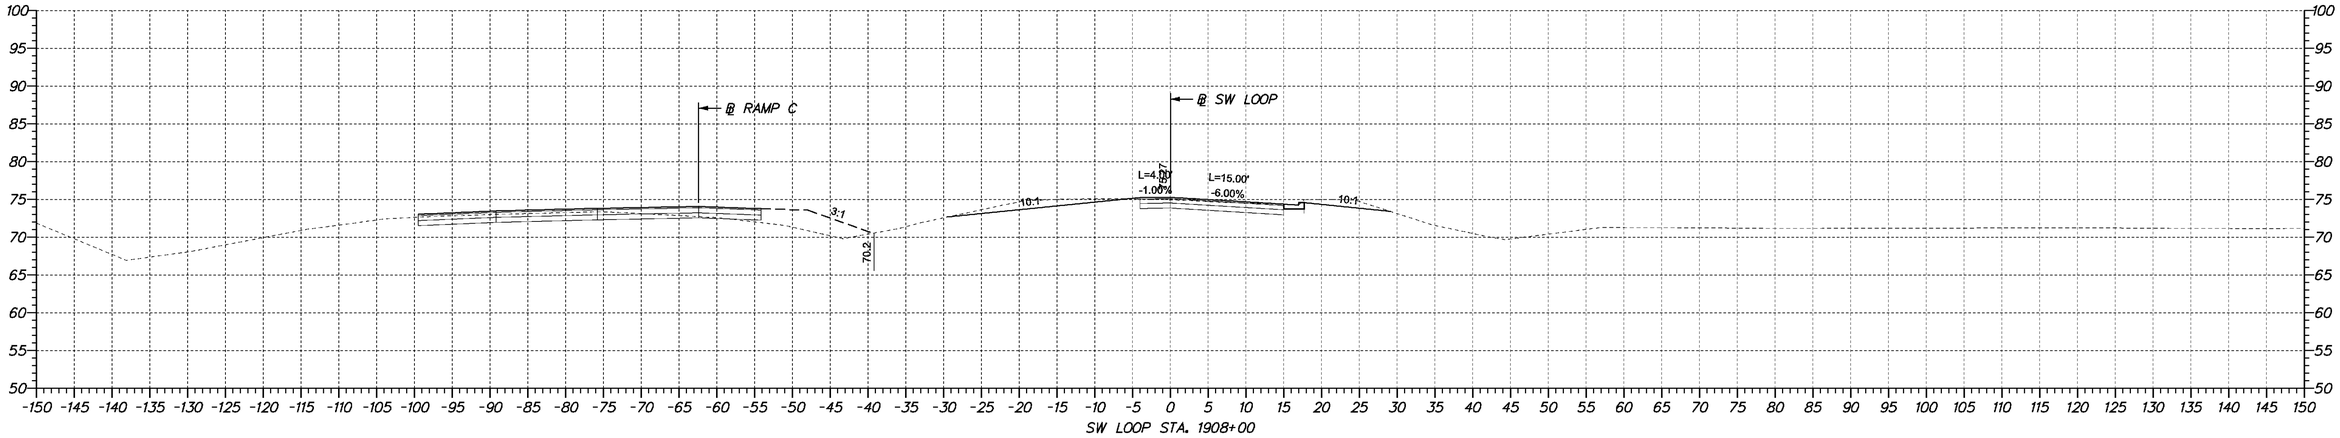

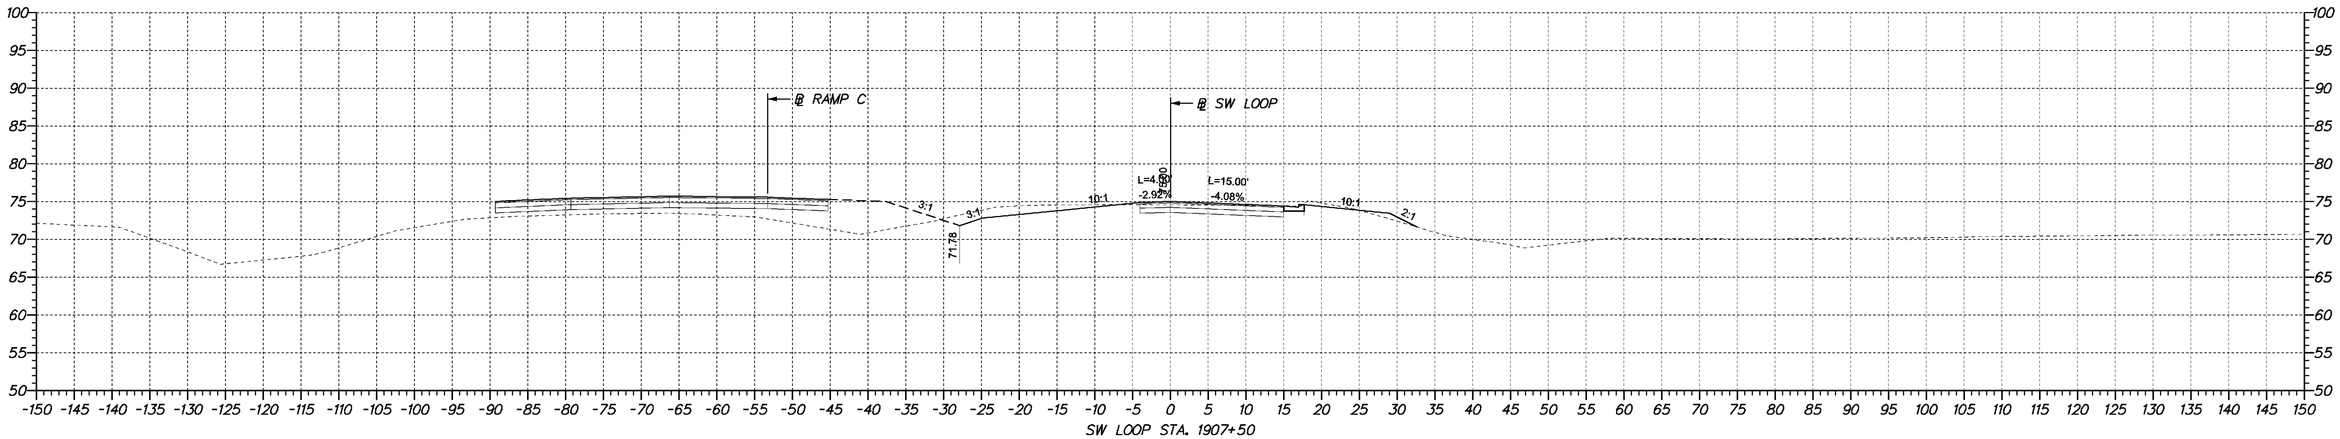

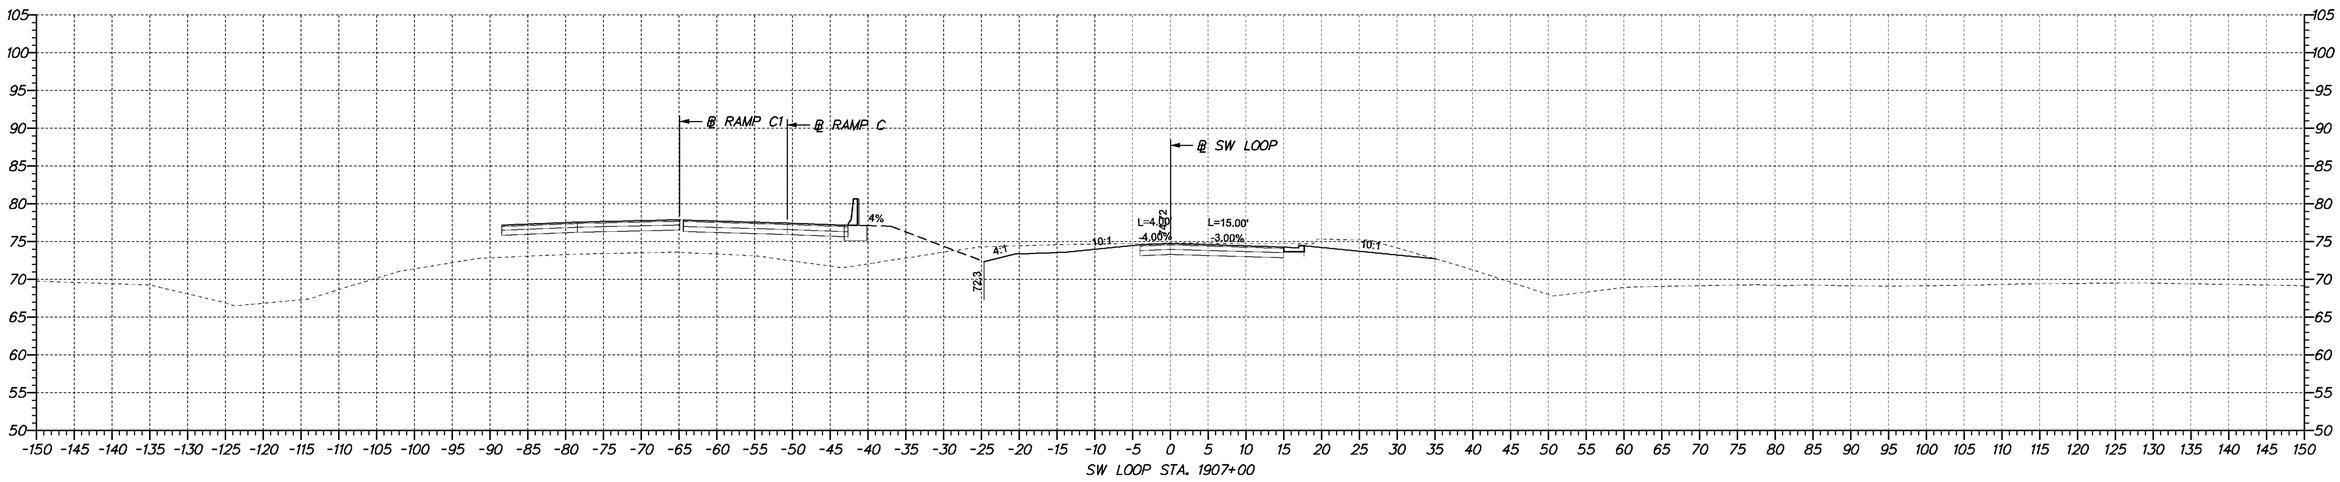

4/23/2009 10:50:45 AM
M:\PROJECTS\2003\0.3059_DELTRNPK\SR1MALL\CADD\2809003\PLANS\CP09_SR1.DGN

DELAWARE
DEPARTMENT OF TRANSPORTATION

ADDENDUMS / REVISIONS	

SCALE
0 10 20 30
FEET

SR1 /I95 INTERCHANGE

CONTRACT	BRIDGE NO.	X
28-090-03	DESIGNED BY:	
COUNTY		
NEW CASTLE	CHECKED BY:	

CROSS SECTIONS

SHEET NO.
284
TOTAL SHTS.
286

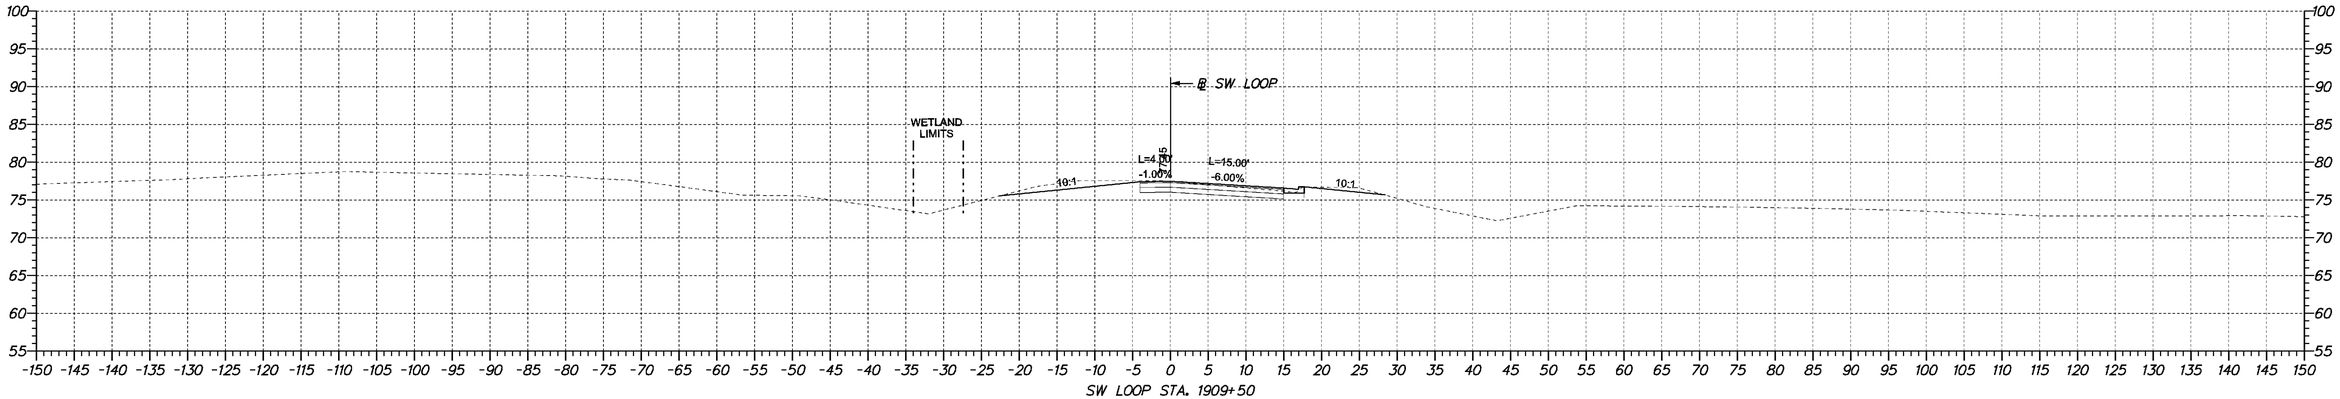

SW LOOP STA. 1909+50

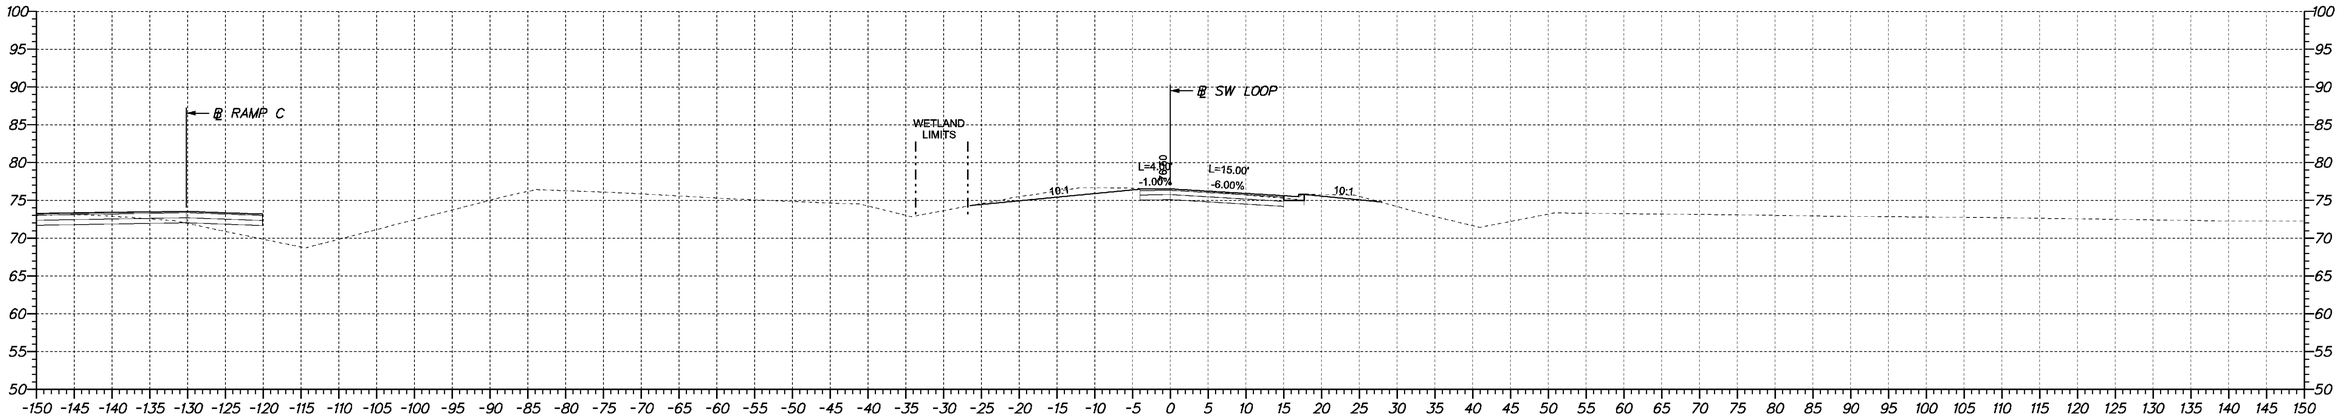

SW LOOP STA. 1909+00

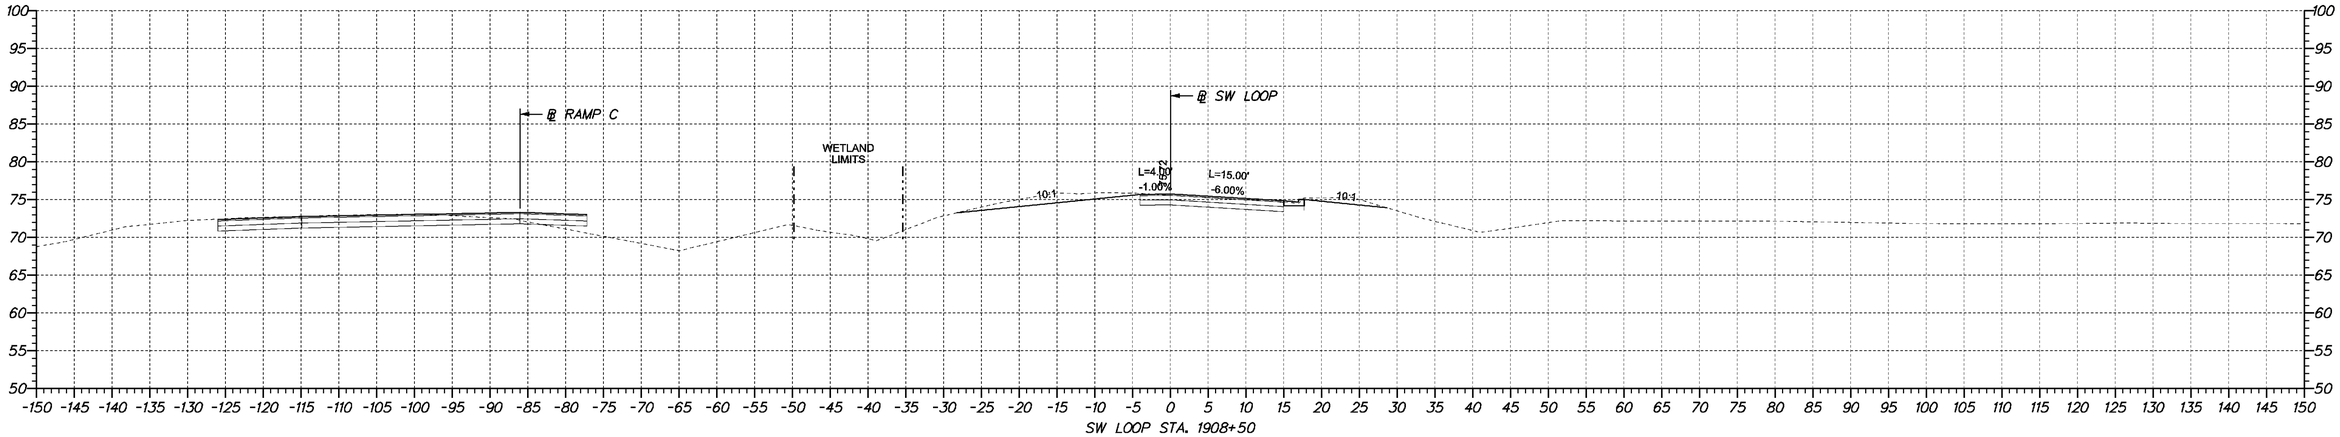

SW LOOP STA. 1908+50

DELAWARE DEPARTMENT OF TRANSPORTATION	ADDENDUMS / REVISIONS	SCALE 0 10 20 30 FEET	**SR1 /I95 INTERCHANGE**	CONTRACT 28-090-03	BRIDGE NO. X	**CROSS SECTIONS**	SHEET NO. 285
				COUNTY NEW CASTLE	DESIGNED BY:		TOTAL SHTS. 286
					CHECKED BY:		

4/23/2009 10:50:45 AM
M:\PROJECTS\2003\03059_DELTRNPK\SRINALL\CADD\2809003\PLANS\CP09_SR1.DGN

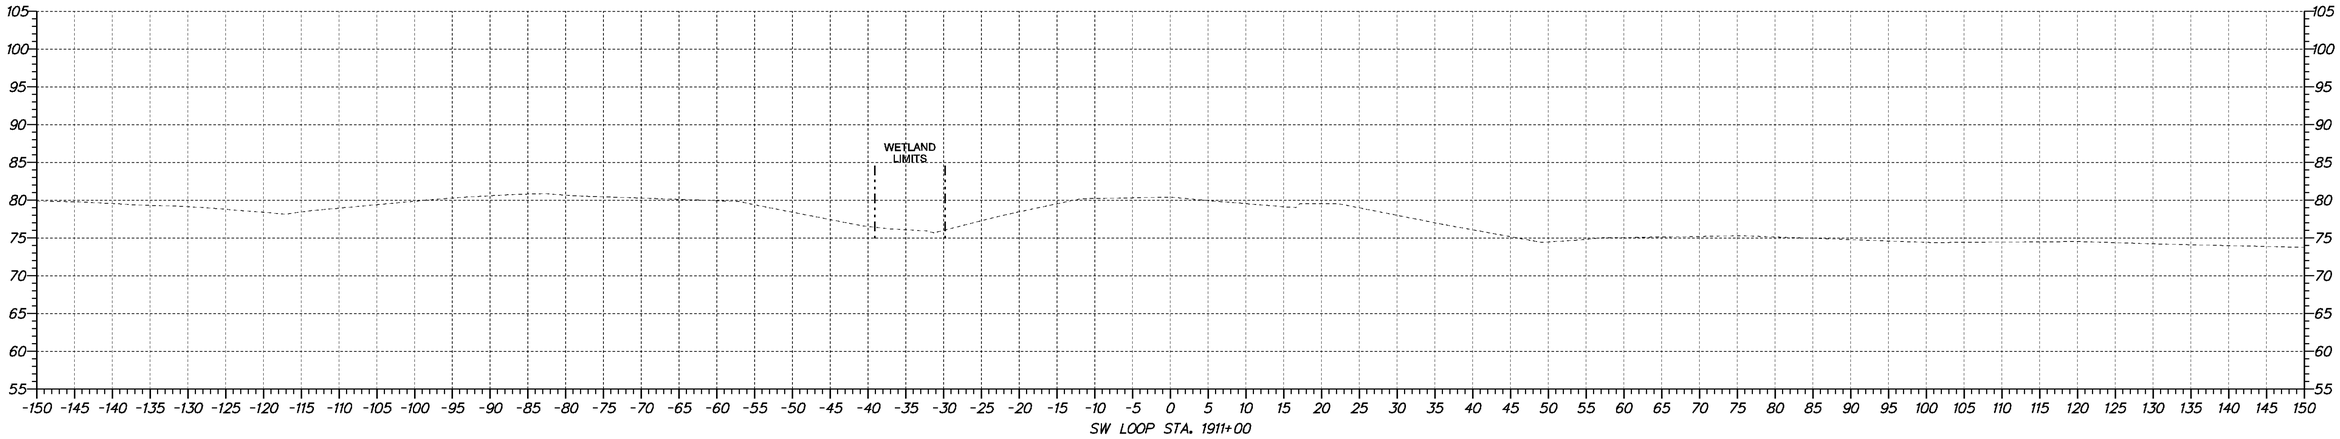

SW LOOP STA. 1911+00

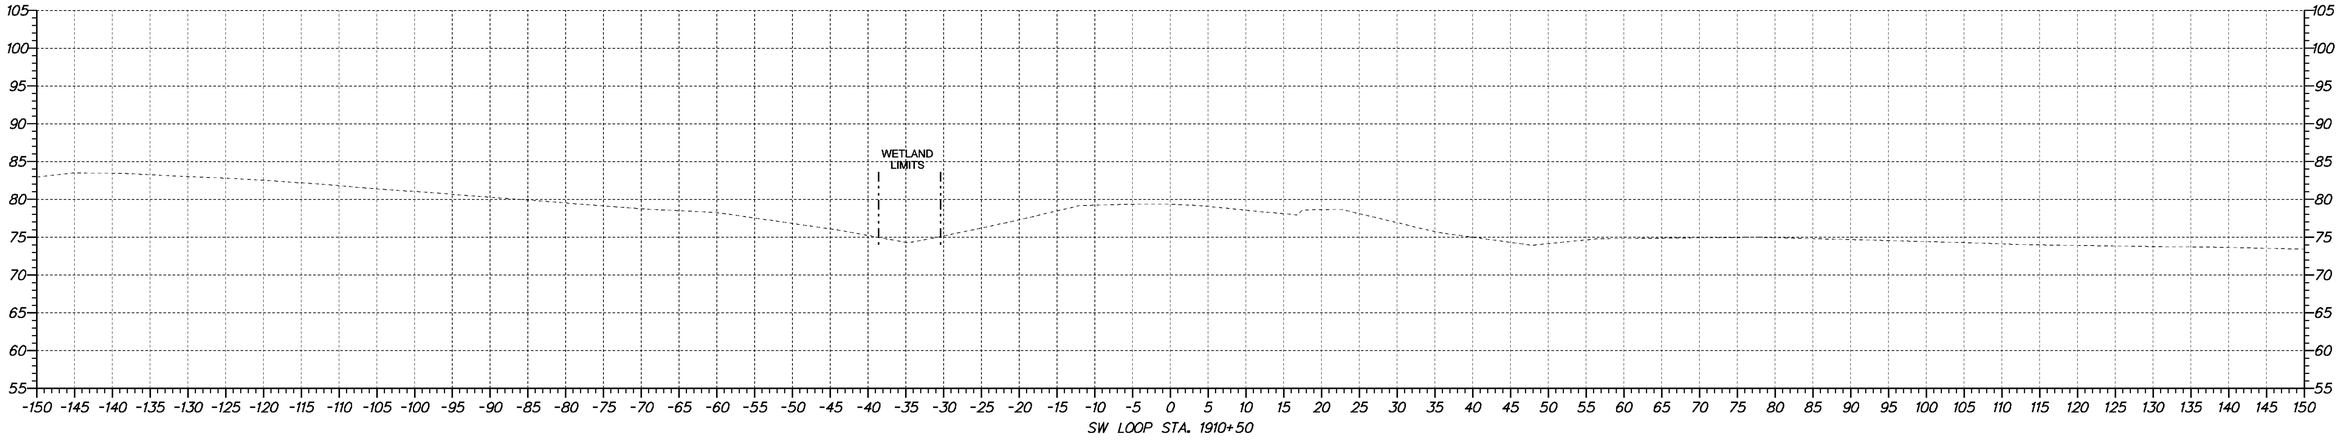

SW LOOP STA. 1910+50

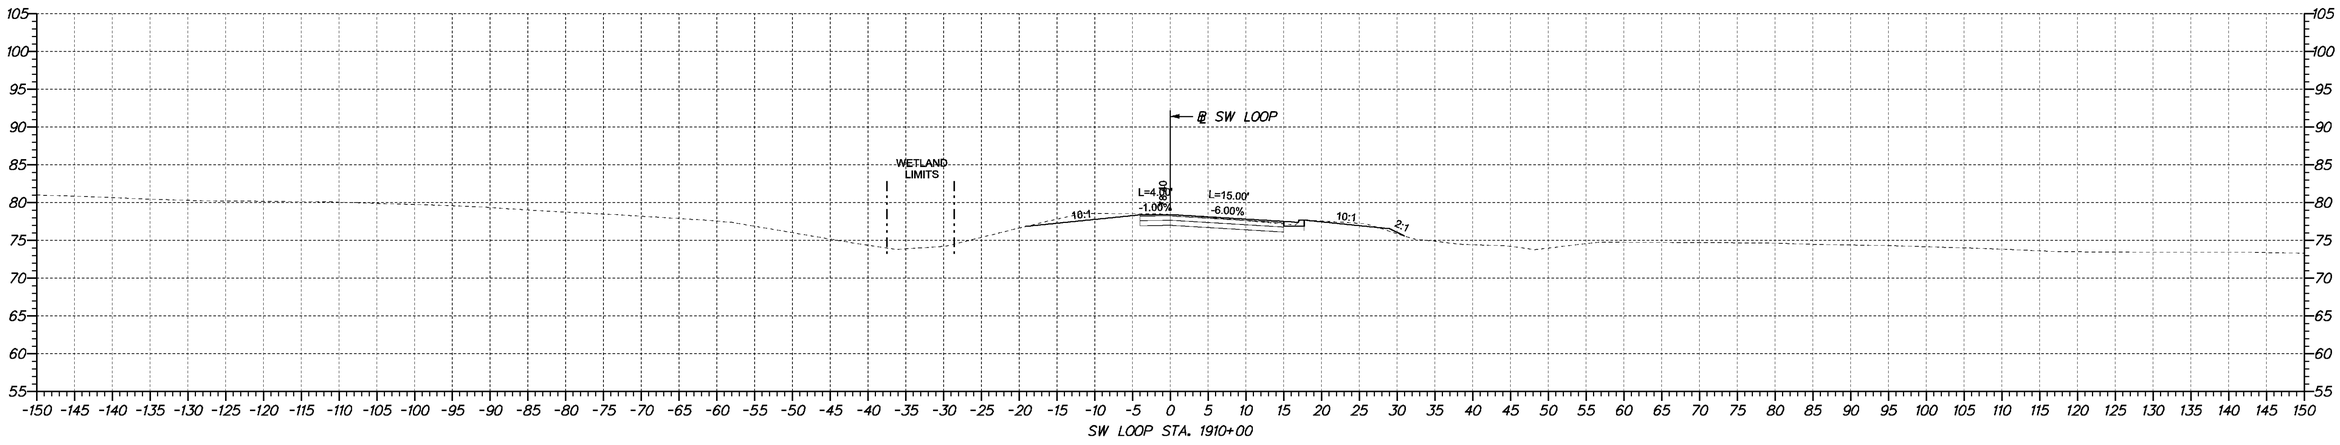

SW LOOP STA. 1910+00

DELAWARE
DEPARTMENT OF TRANSPORTATION

ADDENDUMS / REVISIONS	

SCALE
0 10 20 30
FEET

SR1 / I95 INTERCHANGE

CONTRACT	BRIDGE NO.	X
28-090-03	DESIGNED BY:	
COUNTY	CHECKED BY:	
NEW CASTLE		

CROSS SECTIONS

SHEET NO.
286
TOTAL SHTS.
286

4/23/2009 10:50:45 AM
M:\PROJECTS\2003\03059_DELTRNPK\SRMALL\CADD\2809003\PLANS\CP09_SR1.DGN