For Informational Purposes Only

Bridge #159

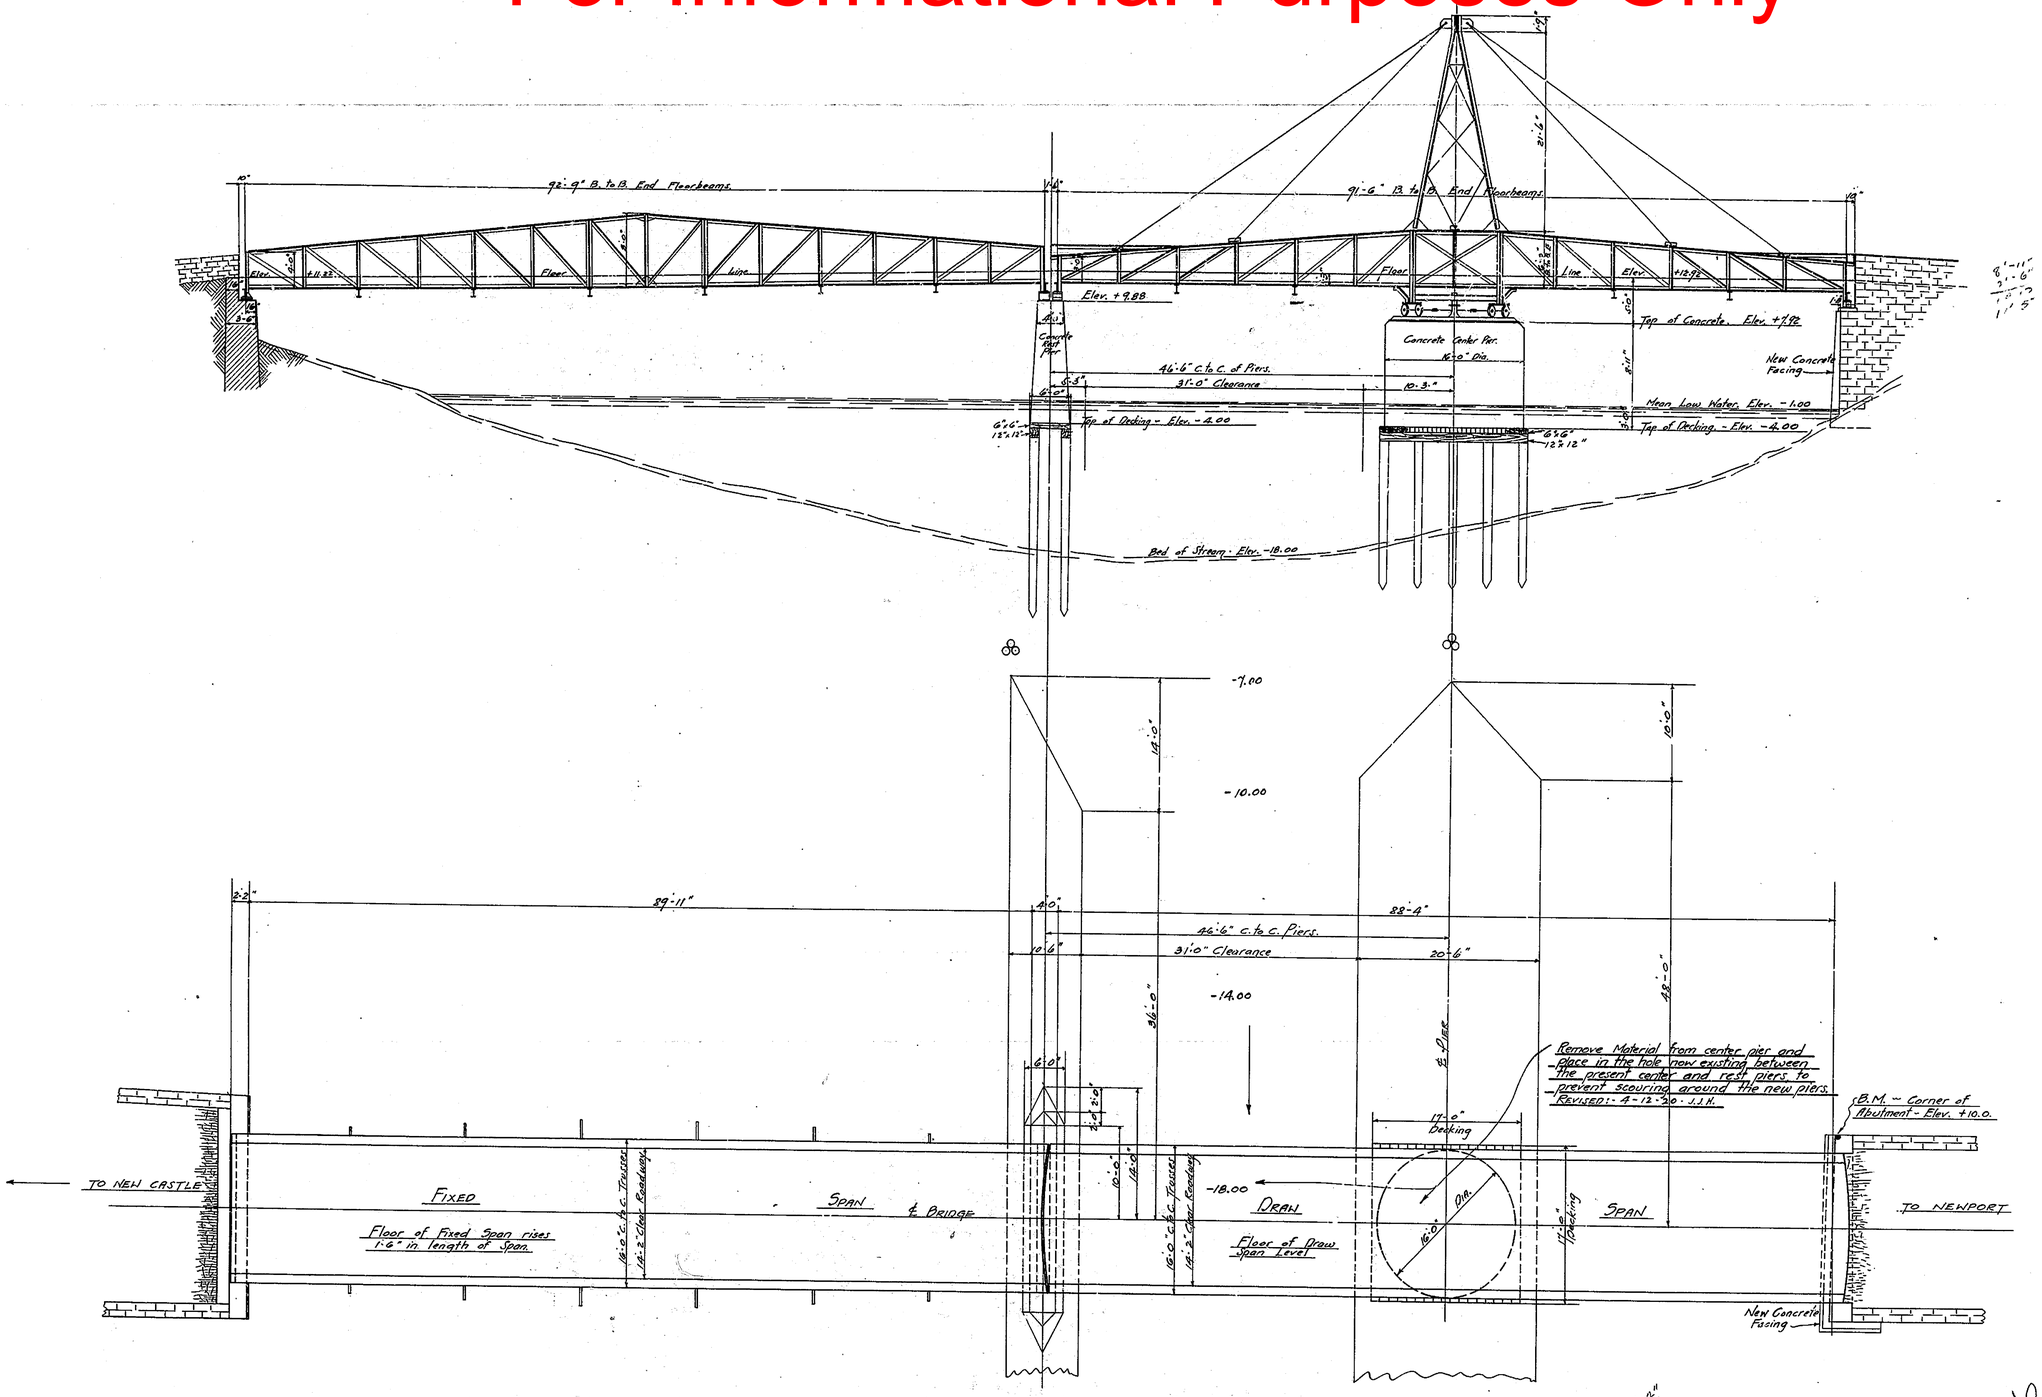

REPLACED BY SINGLE LEAF BASCULE SPAN - 1929

Use for foundation

11-2

#159

- REPAIRS TO NEWPORT BRIDGE -
over the Christiana River.
in New Castle & Christiana Hds.
New Castle County
Delaware.

Scale: ½" = 1'-0" Oct. 27, 1919

Approved By:

County Engineer.

Rev. 4/12/20 - J.J.H.