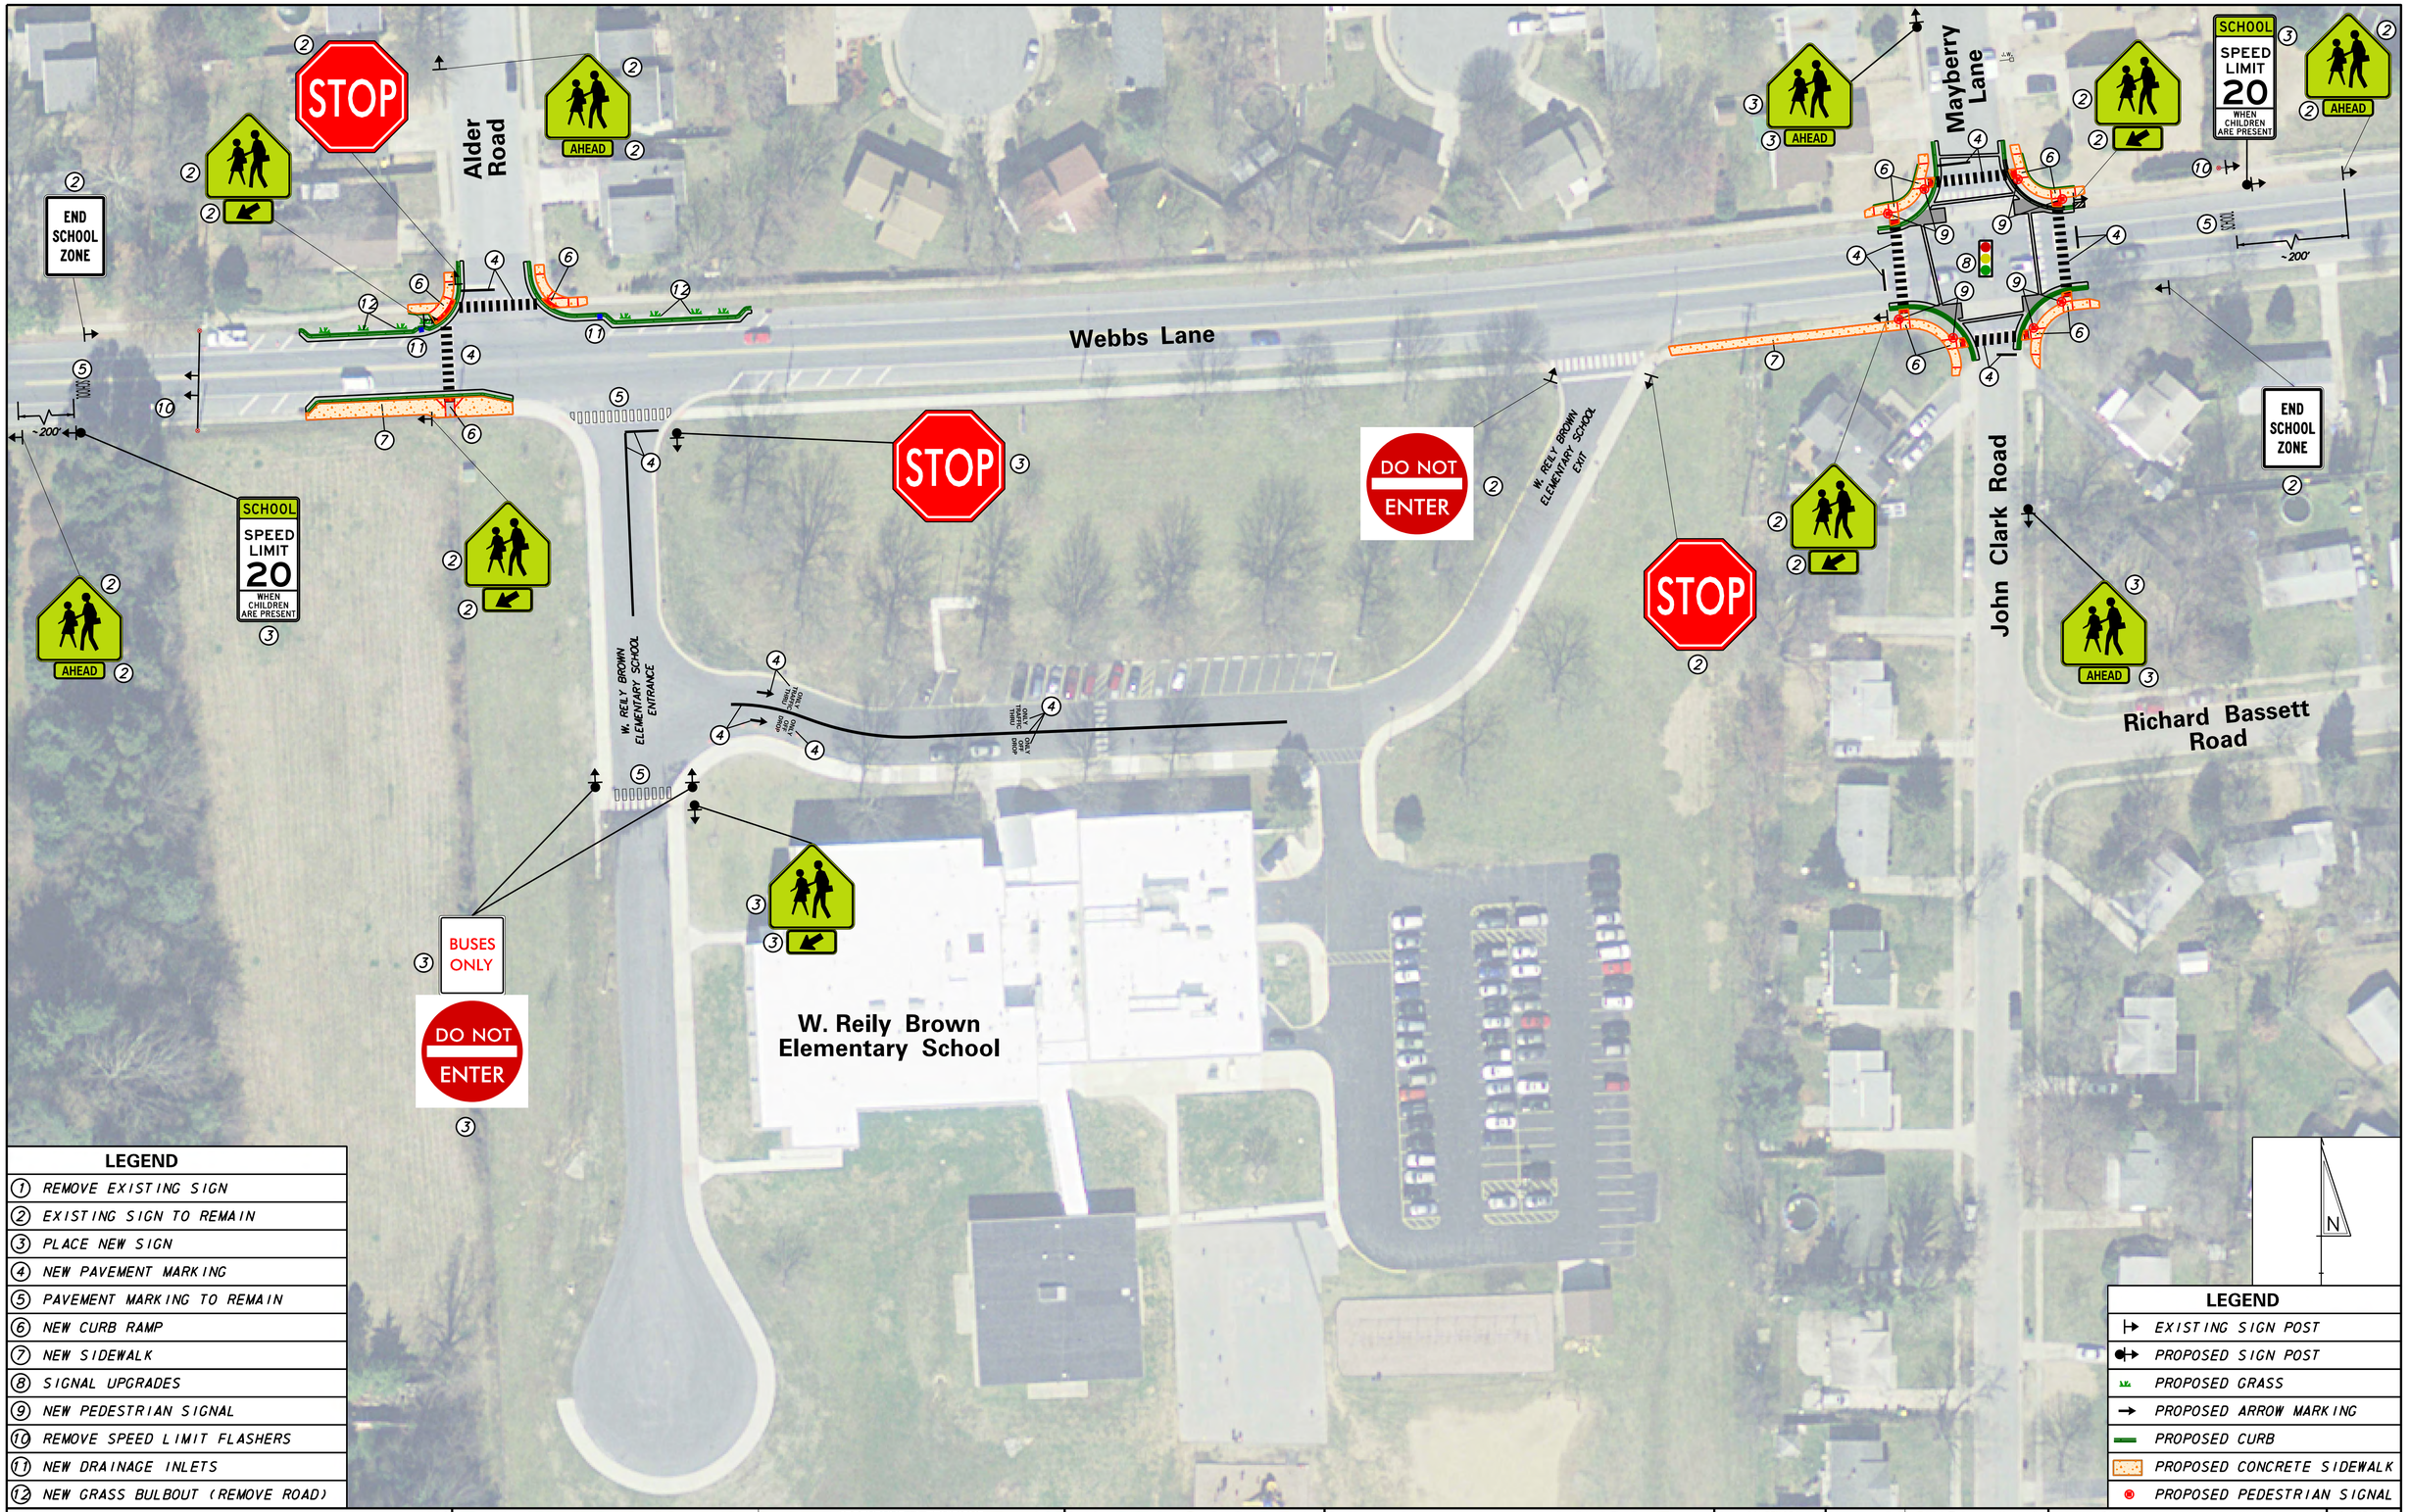

LEGEND
(1) REMOVE EXISTING SIGN
(2) EXISTING SIGN TO REMAIN
(3) PLACE NEW SIGN
(4) NEW PAVEMENT MARKING
(5) PAVEMENT MARKING TO REMAIN
(6) NEW CURB RAMP
(7) NEW SIDEWALK
(8) SIGNAL UPGRADES
(9) NEW PEDESTRIAN SIGNAL
(10) REMOVE SPEED LIMIT FLASHERS
(11) NEW DRAINAGE INLETS
(12) NEW GRASS BULBOUT (REMOVE ROAD)

LEGEND
EXISTING SIGN POST
PROPOSED SIGN POST
PROPOSED GRASS
PROPOSED ARROW MARKING
PROPOSED CURB
PROPOSED CONCRETE SIDEWALK
PROPOSED PEDESTRIAN SIGNAL

DELAWARE
DEPARTMENT OF TRANSPORTATION

PREPARED BY
THE CONSULTING FIRM OF
McCORMICK TAYLOR

ADDENDUMS / REVISIONS

SCALE
0 40 80 120
FEET

SAFE ROUTES TO SCHOOL
W.REILY BROWN
ELEMENTARY SCHOOL

CONTRACT	TBD
COUNTY	KENT COUNTY
BRIDGE NO.	NA
DESIGNED BY:	
CHECKED BY:	

CONCEPT PLAN
FEBRUARY 2015

SHEET NO.	1
TOTAL SHTS.	1