U.S. CUSTOMARY
UNITS

THE STATE OF DELAWARE
DEPARTMENT OF TRANSPORTATION

CROSS SECTIONS FOR:

I–95 & US 202 INTERCHANGE

CONTRACT NUMBER T200510602
FEDERAL AID PROJECT NUMBER IM-N059(34)

ROADWAY	SHEET NO
I-95 NORTHBOUND	*2 THRU 29*
I-95 SOUTHBOUND	*30 THRU 84*
I-95	*85 THRU 97*
RAMP 2	*98 THRU 110*
RAMP 3	*111 THRU 135*
RAMP 4	*136 THRU 149*
RAMP 5	*150 THRU 207*
RAMP 6	*208 THRU 209*
RAMP 6 ACCEL EXTENSION	*210 THRU 219*
RAMP 7	*220 THRU 237*
RAMP 8	*238 THRU 247*
SR 202/US 202 (CONCORD PIKE)	*248 THRU 277*

Y:\Projects\Del141-202\Del95 Cont 5\X-sections\I95xsTI.dgn

11/23/2010

DELAWARE
DEPARTMENT OF TRANSPORTATION

ADDENDUMS / REVISIONS	

SCALE
0 5 10 15
FEET

I-95 & US 202 INTERCHANGE

CONTRACT	BRIDGE NO.	NA	SHEET NO.
T200510602			1
COUNTY	DESIGNED BY:	DAG	TOTAL SHTS.
NEW CASTLE	CHECKED BY:	BMD	290

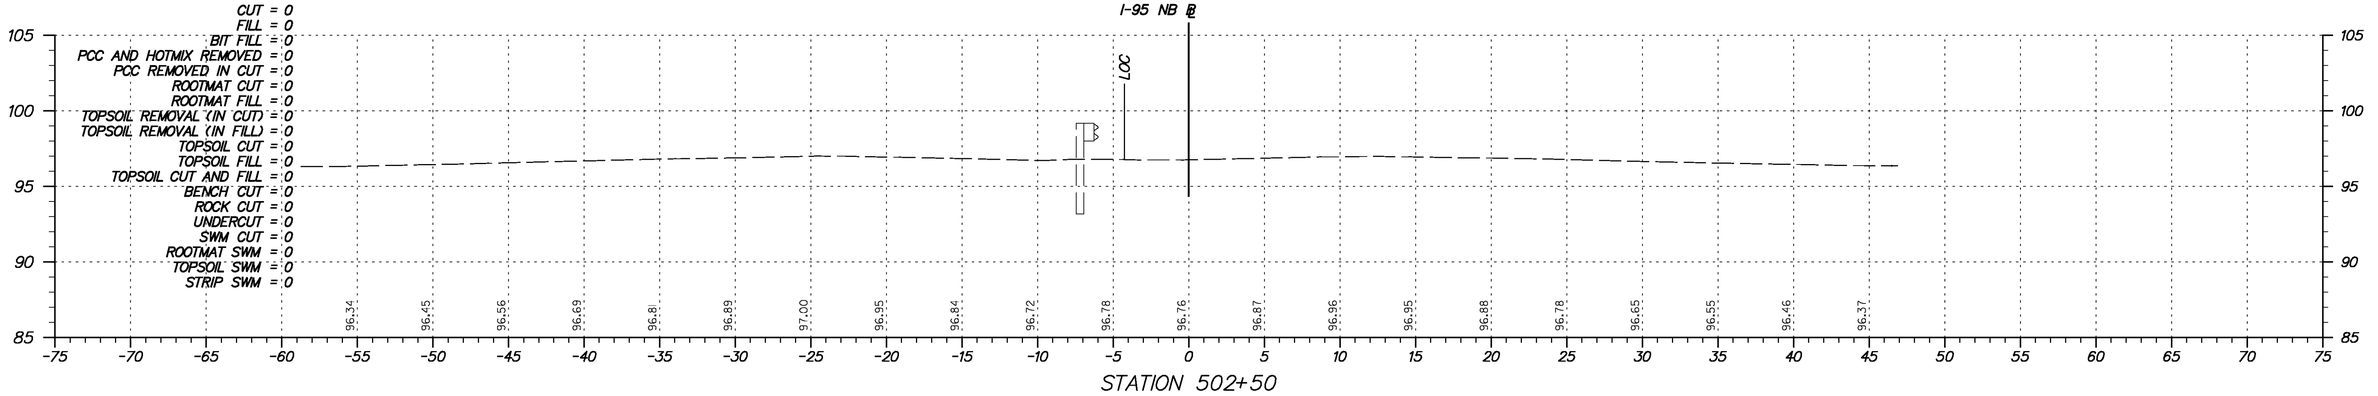

STATION 502+50

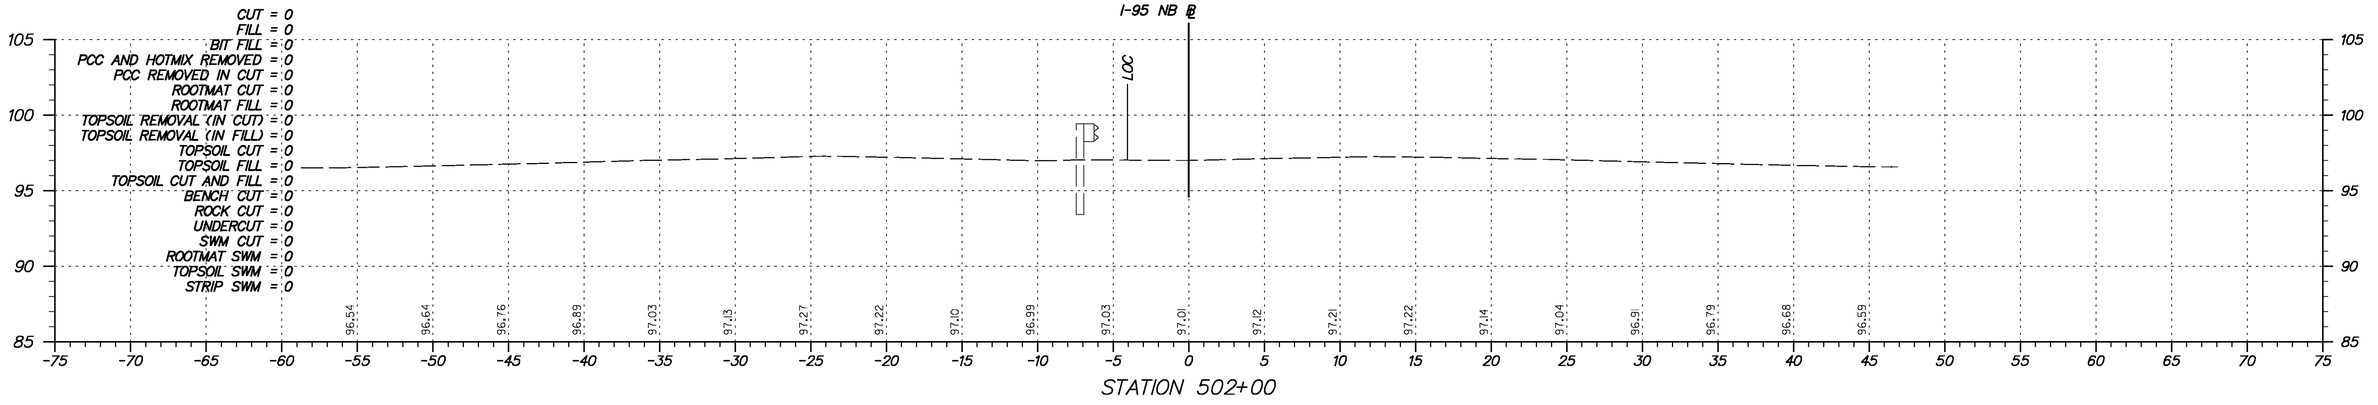

STATION 502+00

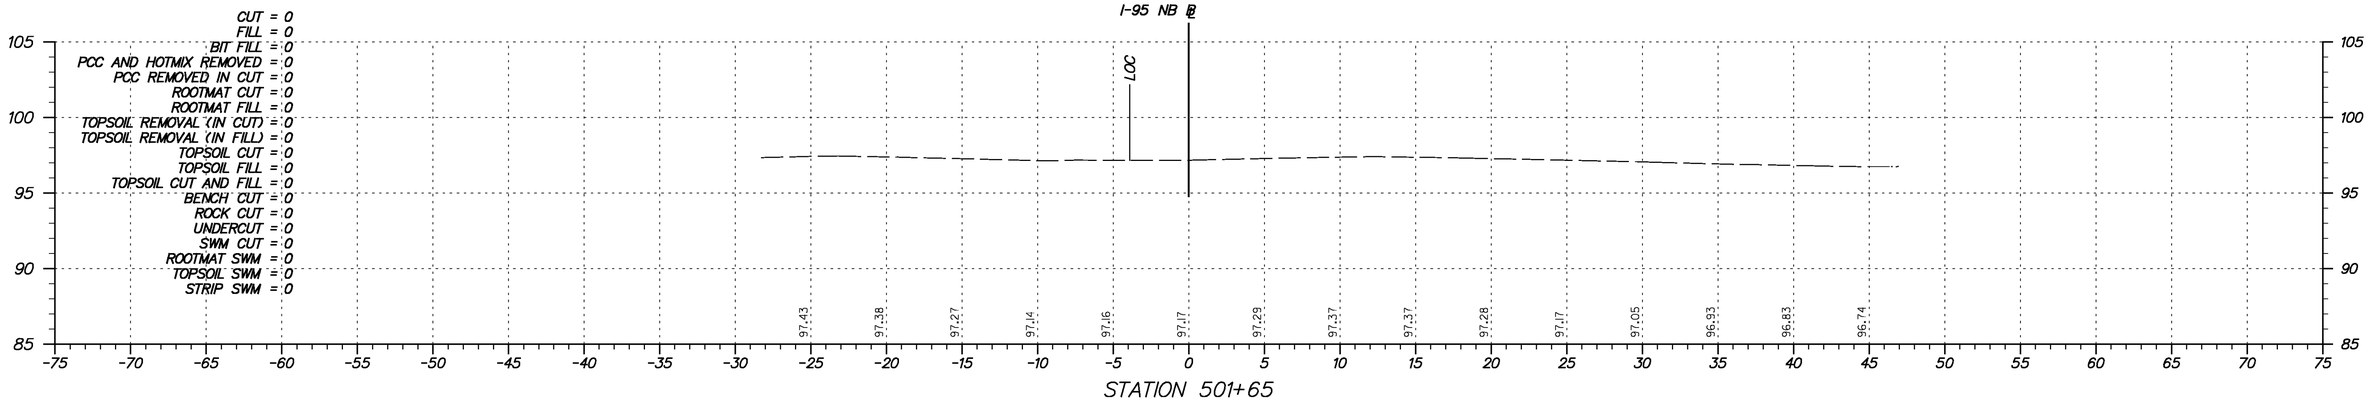

STATION 501+65

Y:\Projects\Del41-202\Del95 Cont 5\X-sections\Xsect sheets\I95c5-Xs95.dgn

11/23/2010

DELAWARE DEPARTMENT OF TRANSPORTATION

ADDENDUMS / REVISIONS	

SCALE
0 5 10 15
FEET

I-95 & US 202 INTERCHANGE

CONTRACT	T200510602	BRIDGE NO.	NA
COUNTY	NEW CASTLE	DESIGNED BY:	DAG
		CHECKED BY:	BMD

CROSS SECTIONS
I-95 NORTHBOUND
STA. 501+65 TO STA. 502+50

SHEET NO.	2
TOTAL SHTS.	290

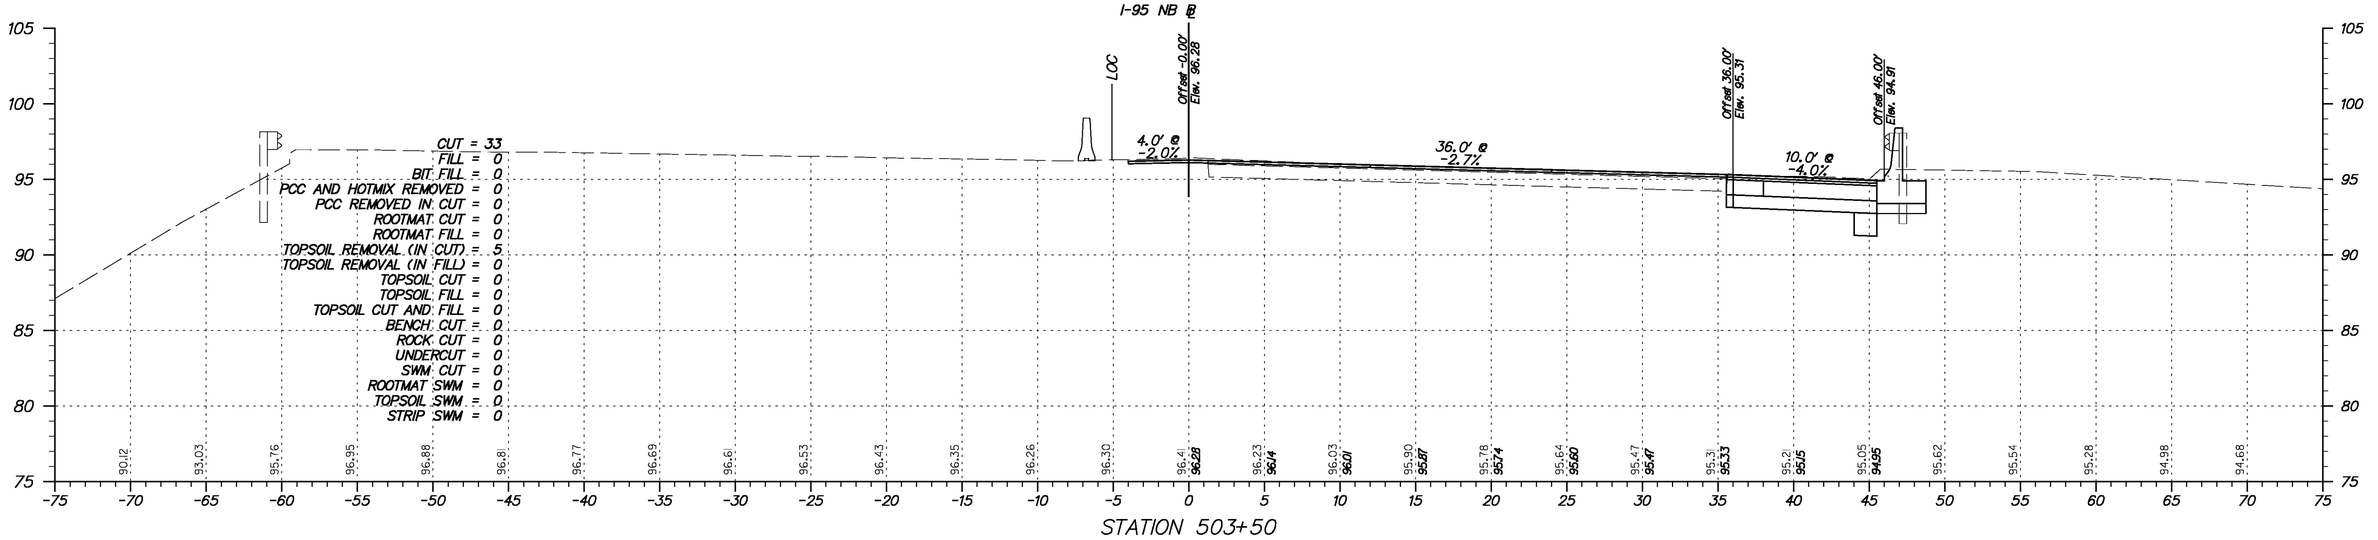

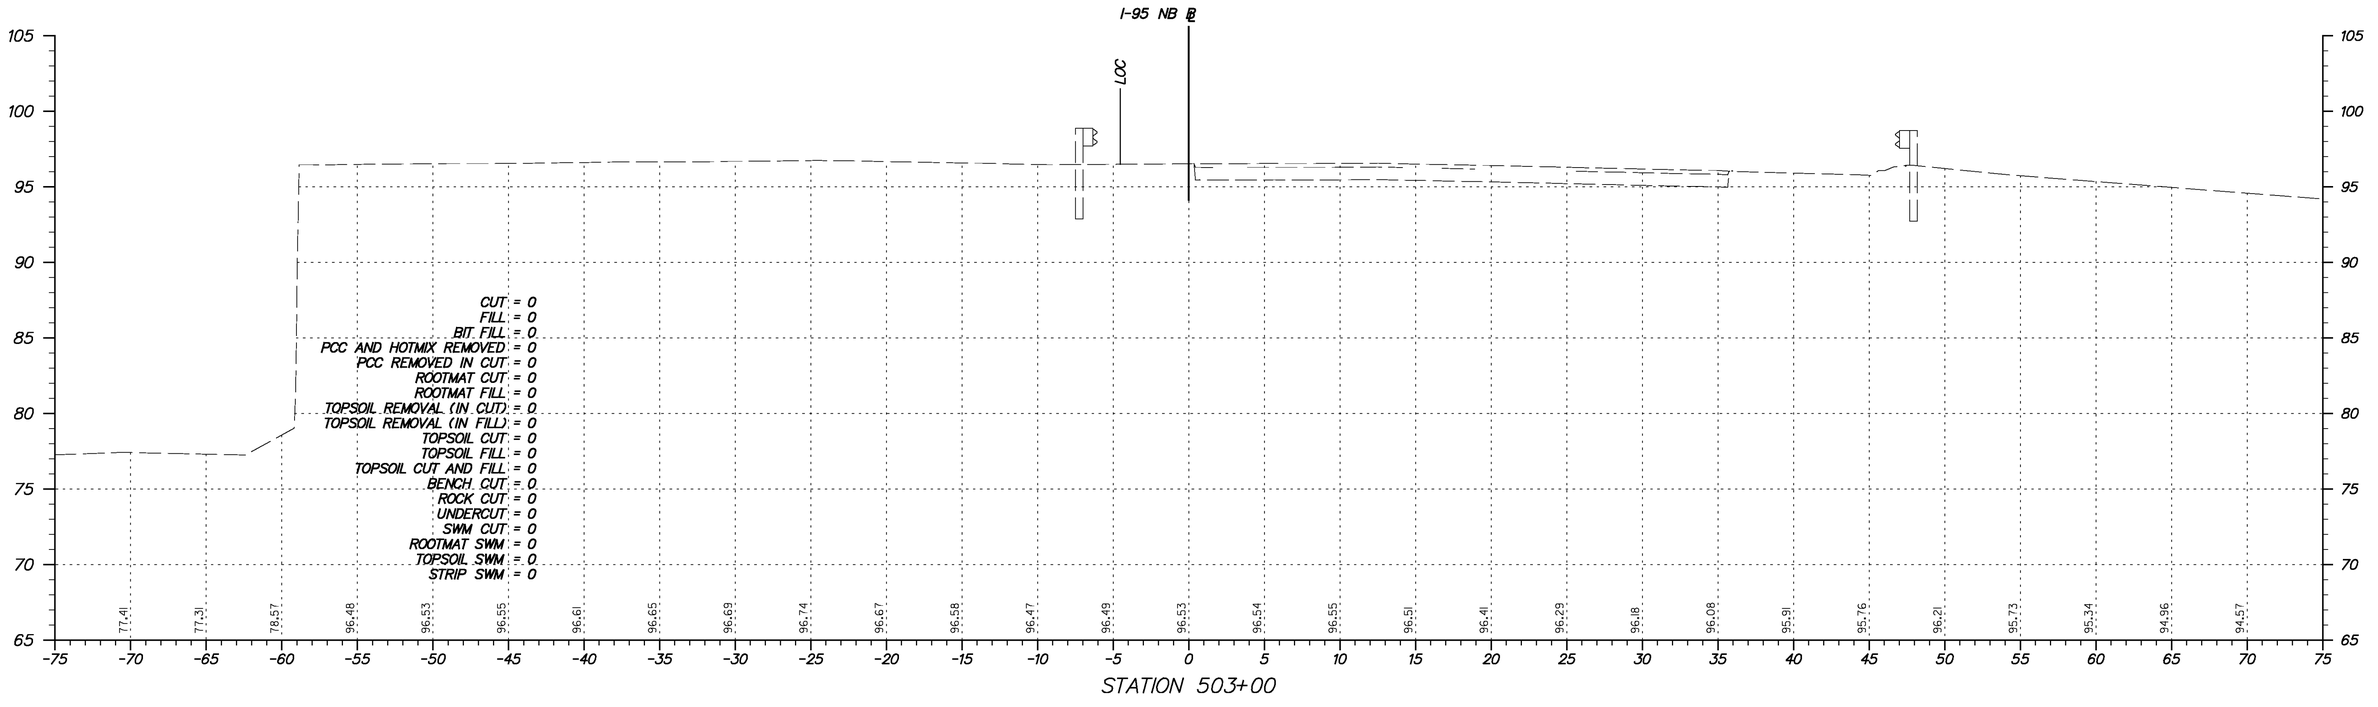

Y:\Projects\Dell41-202\Dell95 Cont 5VX-sections\Xsect sheets\195c5-Xs195.dgn

11/23/2010

DELAWARE DEPARTMENT OF TRANSPORTATION

ADDENDUMS / REVISIONS

SCALE 0 5 10 15 FEET

I-95 & US 202 INTERCHANGE

CONTRACT	BRIDGE NO.	NA
T200510602	DESIGNED BY:	DAG
COUNTY	CHECKED BY:	BMD
NEW CASTLE		

CROSS SECTIONS
I-95 NORTHBOUND
STA. 503+00 TO STA. 503+50

SHEET NO.	TOTAL SHTS.
3	290

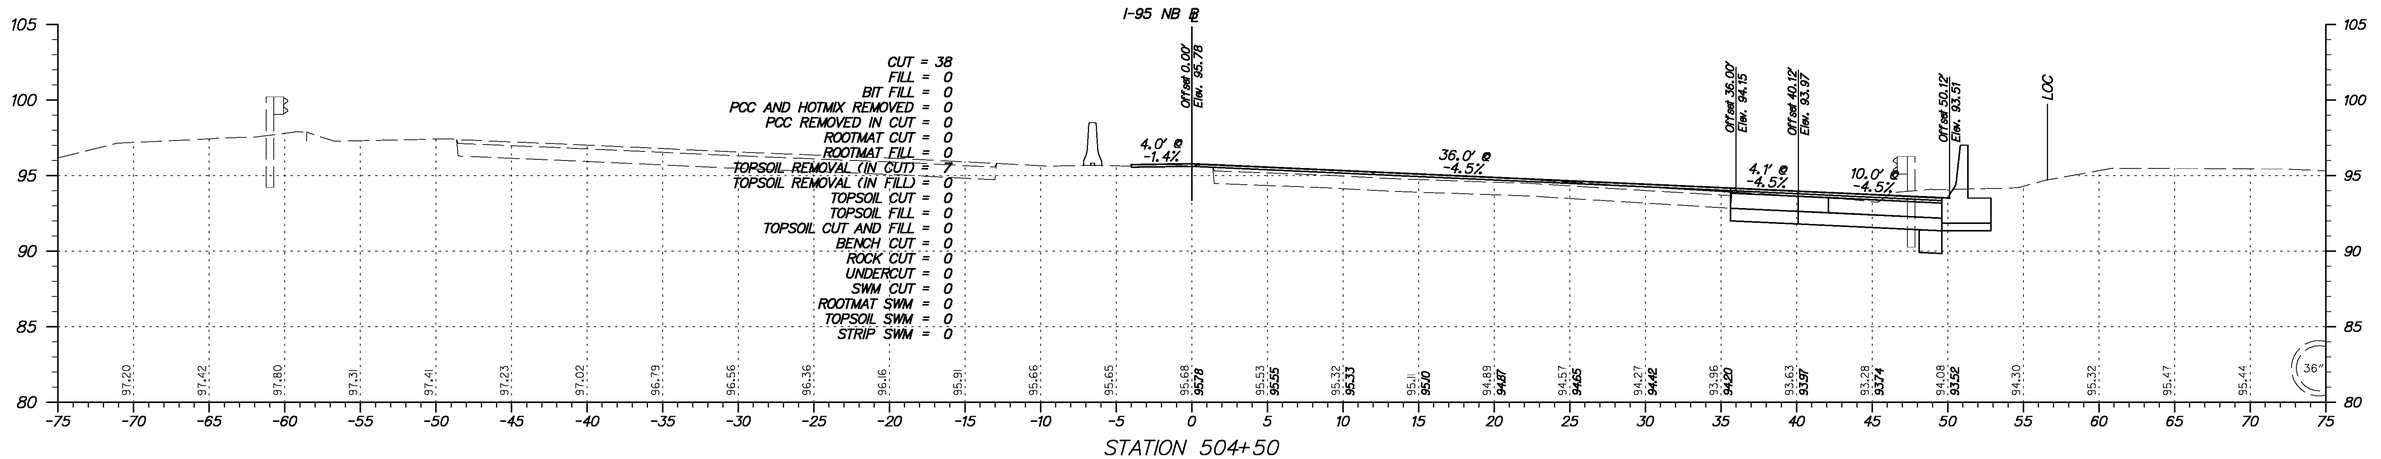

STATION 504+50

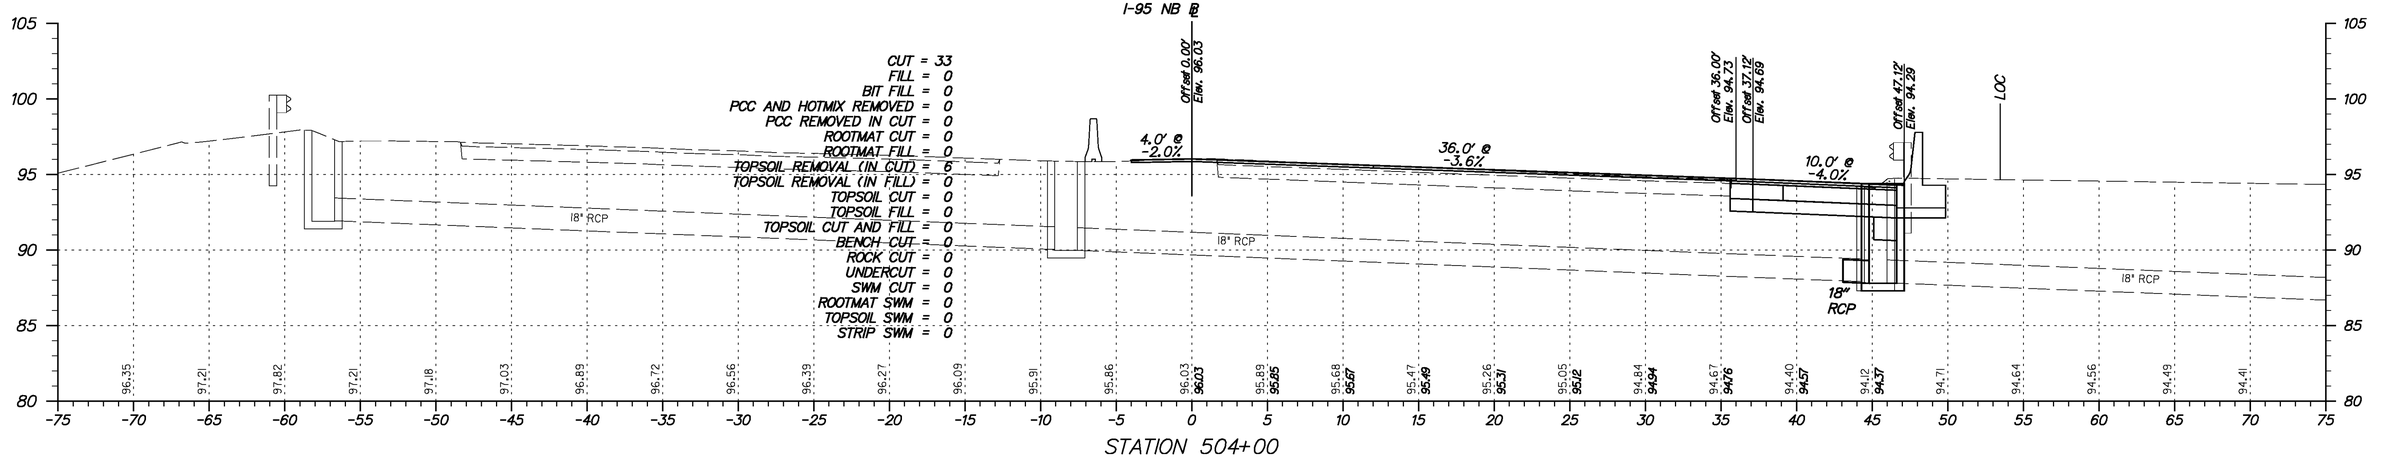

STATION 504+00

Y:\Projects\Del41-202\Del95 Cont 5\X-sections\Xsect sheets\I95c5-Xs95.dgn

11/23/2010

DELAWARE DEPARTMENT OF TRANSPORTATION	ADDENDUMS / REVISIONS	SCALE 0 5 10 15 FEET	**I-95 & US 202 INTERCHANGE**	CONTRACT T200510602	BRIDGE NO. NA	**CROSS SECTIONS I-95 NORTHBOUND** *STA. 504+00 TO STA. 504+50*
				COUNTY NEW CASTLE	DESIGNED BY: DAG	SHEET NO. 4
					CHECKED BY: BMD	TOTAL SHTS. 290

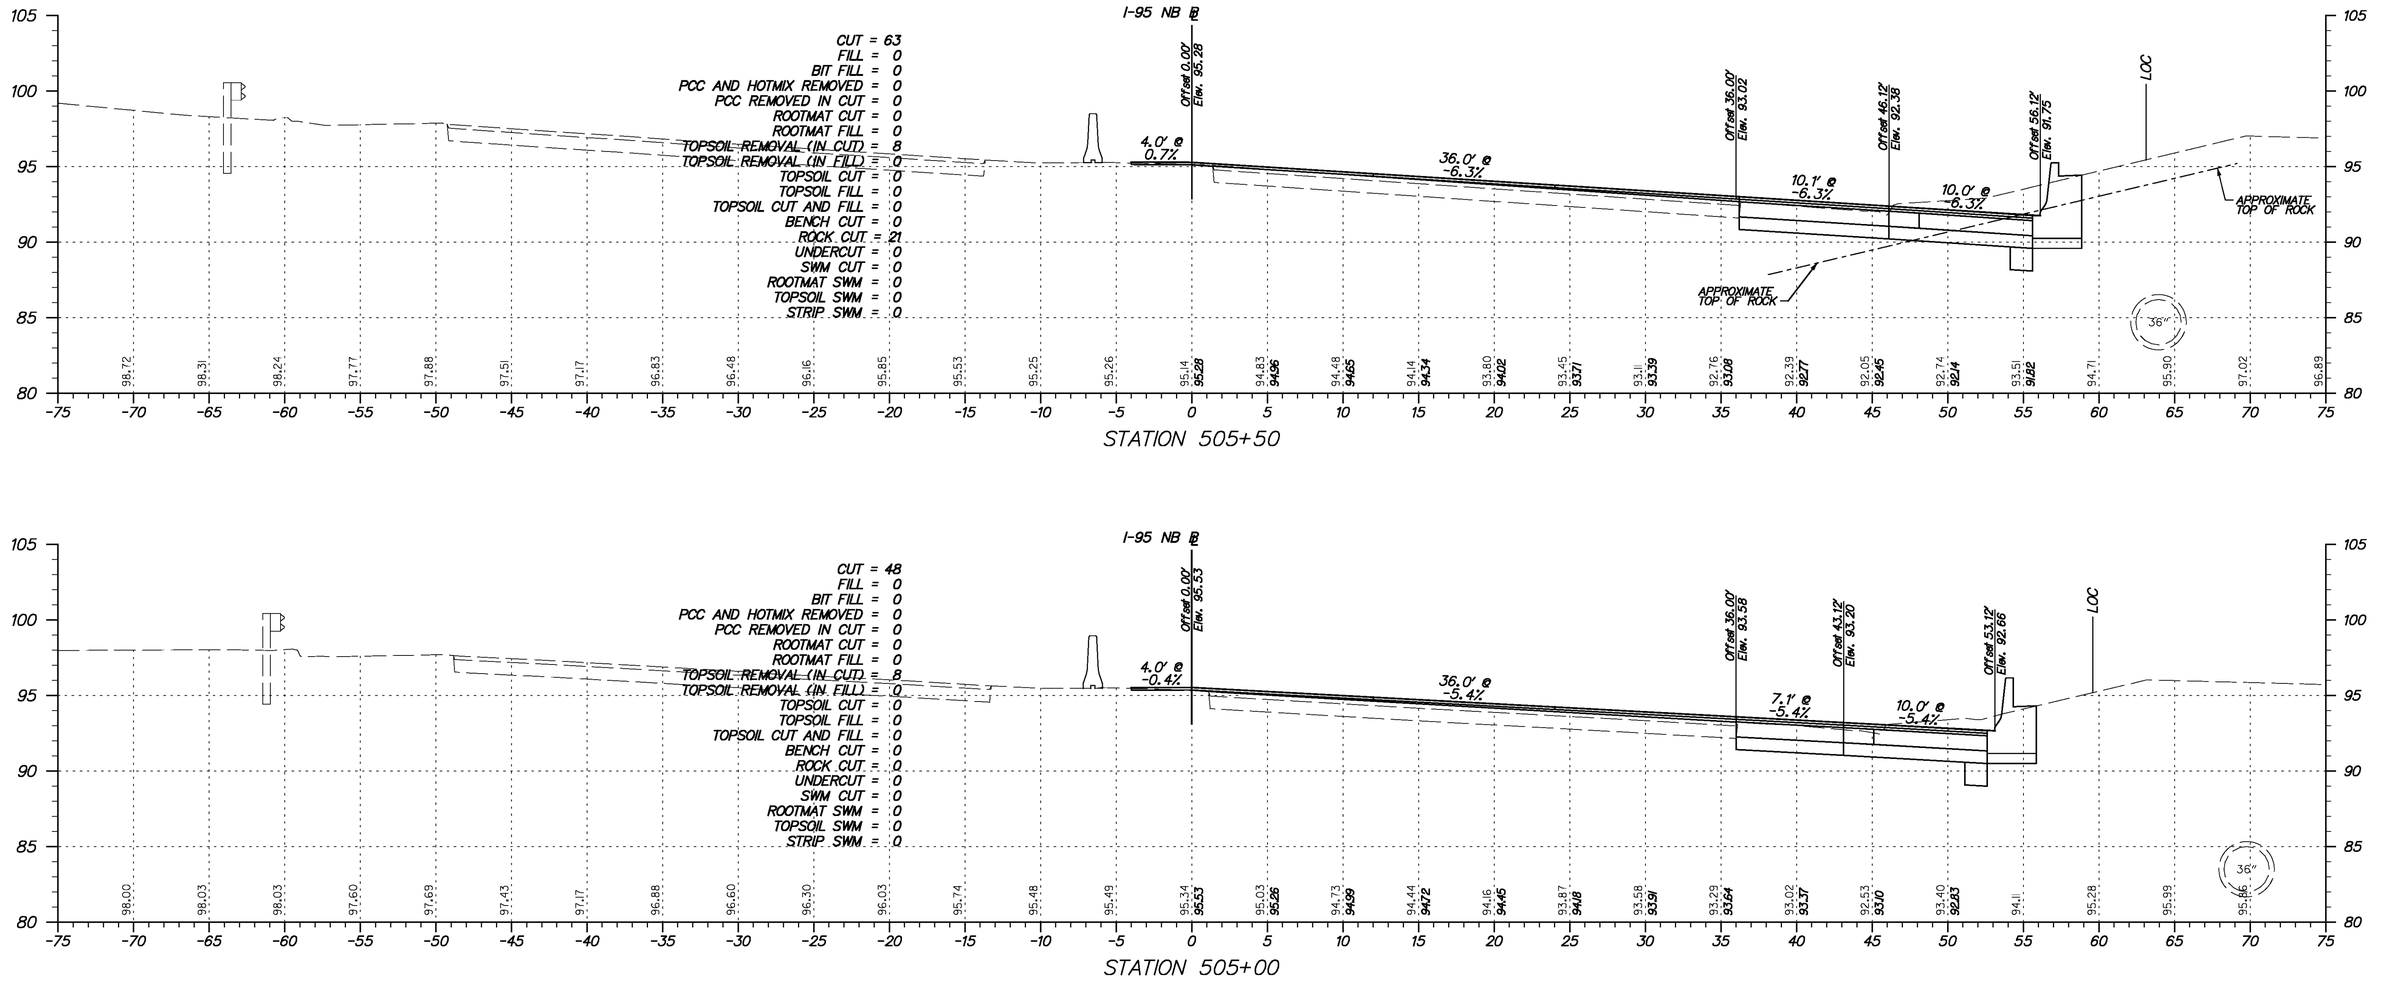

STATION 505+50

STATION 505+00

Y:\Projects\Dell4I-202\Dell95 Cont 5\X-sections\Xsect sheets\I95c5-Xs195.dgn

11/23/2010

DELAWARE DEPARTMENT OF TRANSPORTATION	ADDENDUMS / REVISIONS	SCALE 0 5 10 15 FEET	**I-95 & US 202 INTERCHANGE**	CONTRACT T200510602	BRIDGE NO. NA	**CROSS SECTIONS I-95 NORTHBOUND** *STA. 505+00 TO STA. 505+50*
				COUNTY NEW CASTLE	DESIGNED BY: DAG	SHEET NO. 5
					CHECKED BY: BMD	TOTAL SHTS. 290

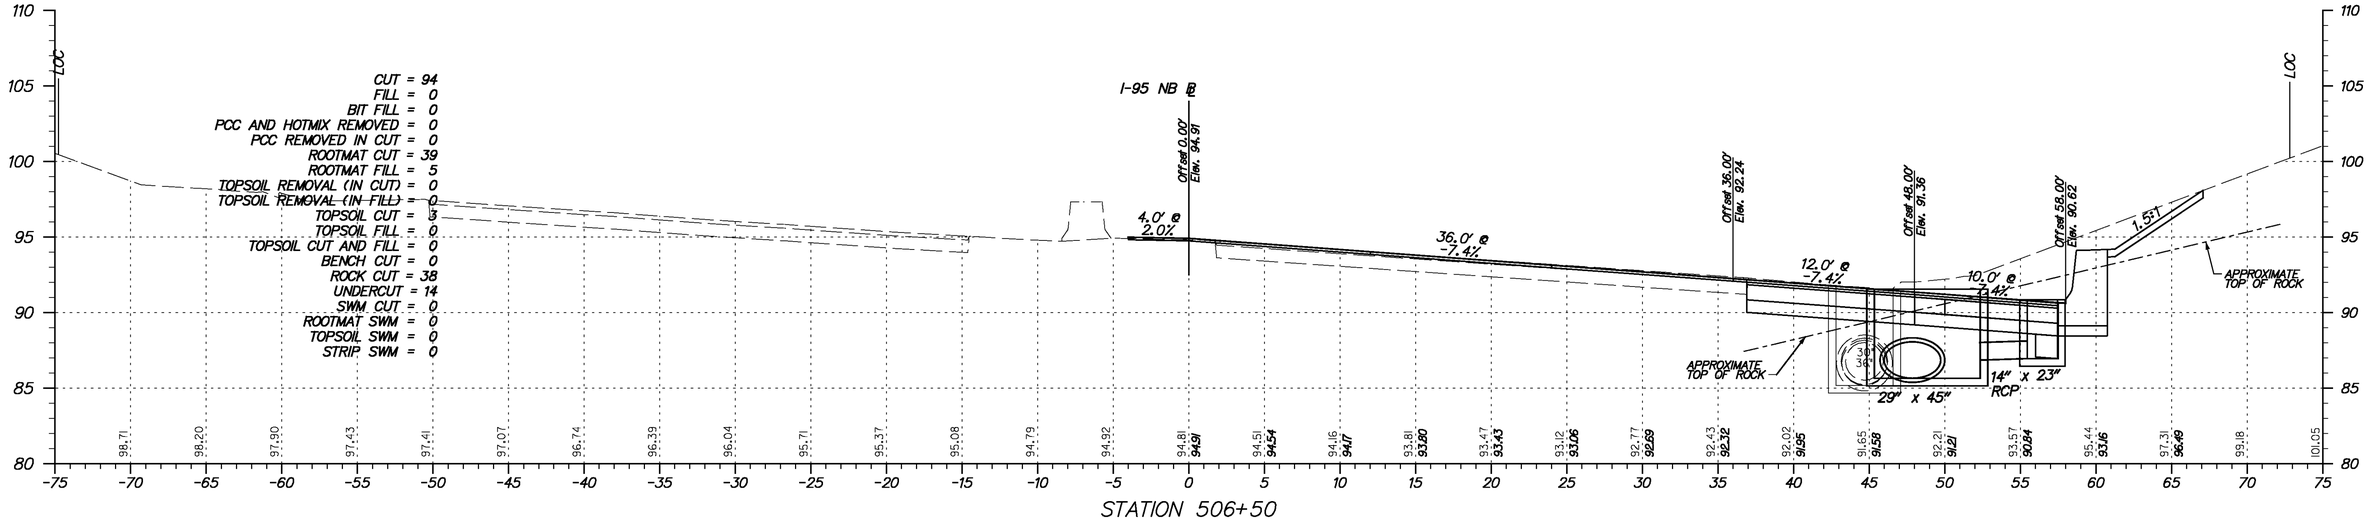

Y:\Projects\Del41-202\Del195 Cont 5\X-sections\Xsect sheets\I95o5-Xsl95.dgn

11/23/2010

DELAWARE DEPARTMENT OF TRANSPORTATION

ADDENDUMS / REVISIONS	

SCALE 0 5 10 15 FEET

I-95 & US 202 INTERCHANGE

CONTRACT	BRIDGE NO.	NA
T200510602	DESIGNED BY:	DAG
COUNTY	CHECKED BY:	BMD
NEW CASTLE		

CROSS SECTIONS I-95 NORTHBOUND
STA. 506+00 TO STA. 506+50

SHEET NO.
6
TOTAL SHTS.
290

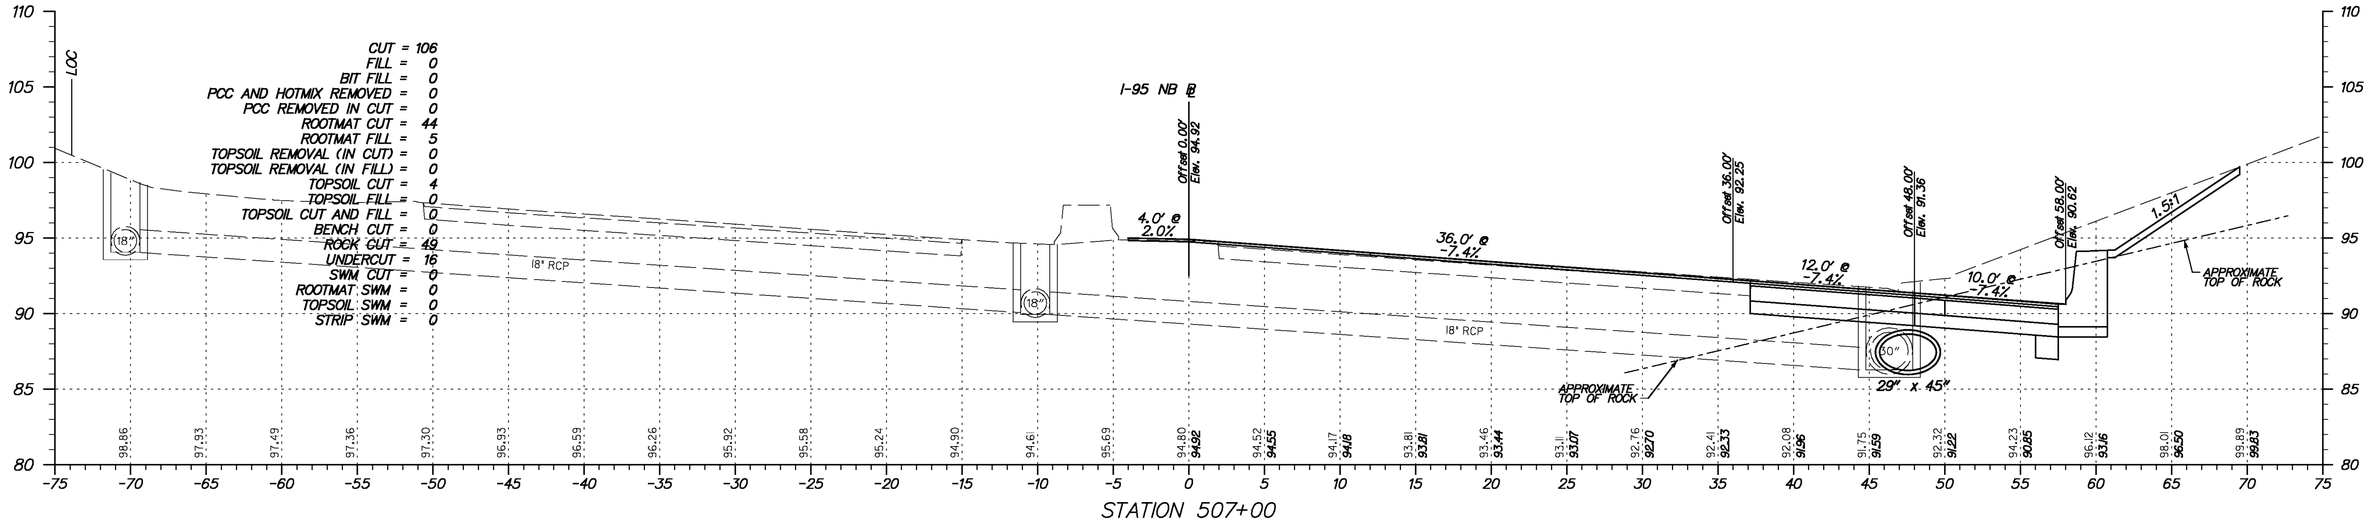

STATION 507+00

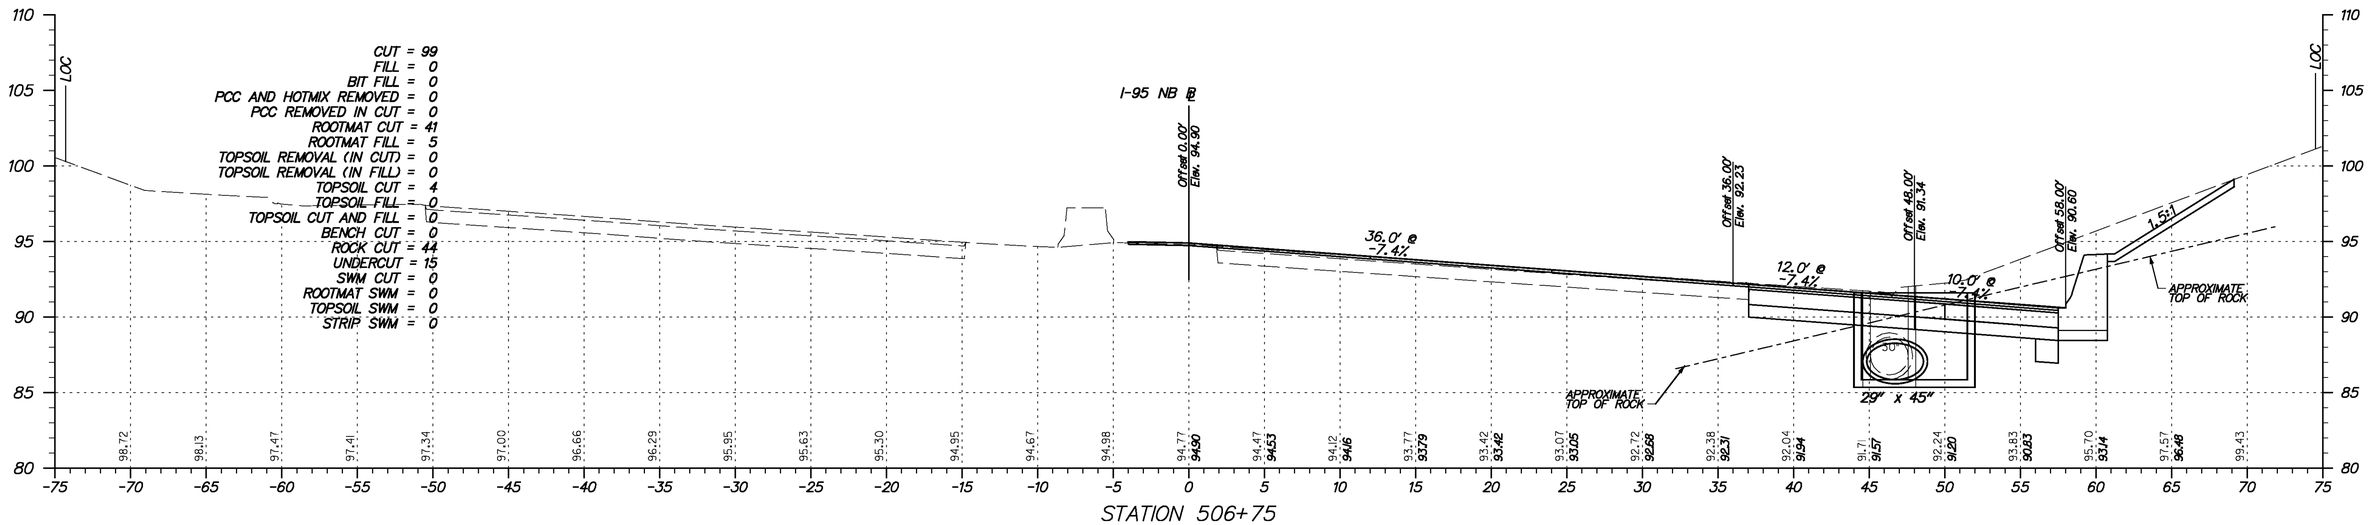

STATION 506+75

Y:\Projects\Del41-202\Del95 Cont 5\X-sections\Xsect sheets\I95c5-Xsl95.dgn

1/23/2010

DELAWARE DEPARTMENT OF TRANSPORTATION

ADDENDUMS / REVISIONS	

SCALE 0 5 10 15 FEET

I-95 & US 202 INTERCHANGE

CONTRACT	BRIDGE NO.	NA
T200510602	DESIGNED BY:	DAG
COUNTY	CHECKED BY:	BMD
NEW CASTLE		

CROSS SECTIONS I-95 NORTHBOUND
STA. 506+75 TO STA. 507+00

SHEET NO.
7
TOTAL SHTS.
290

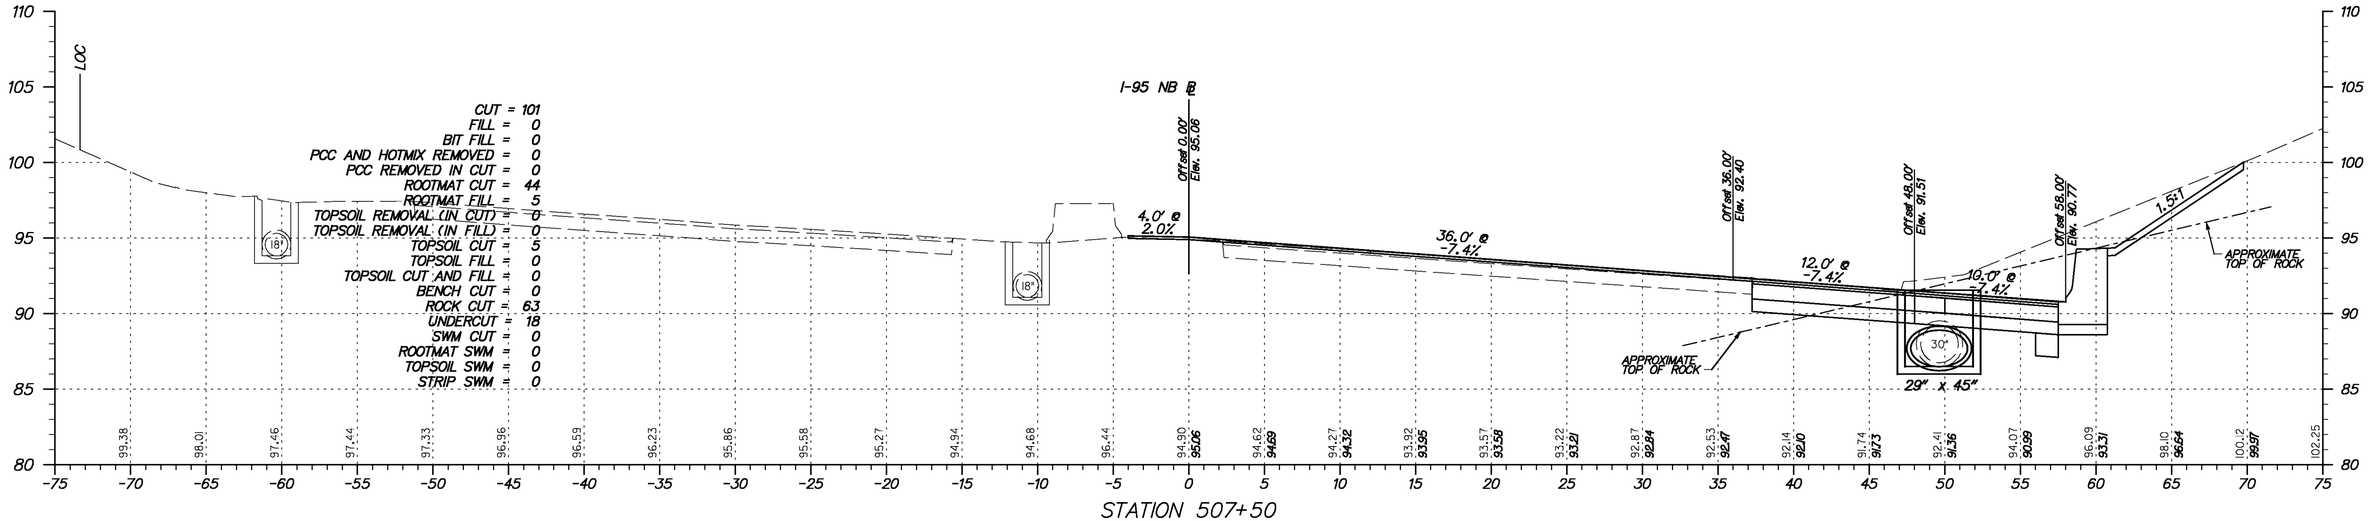

STATION 507+50

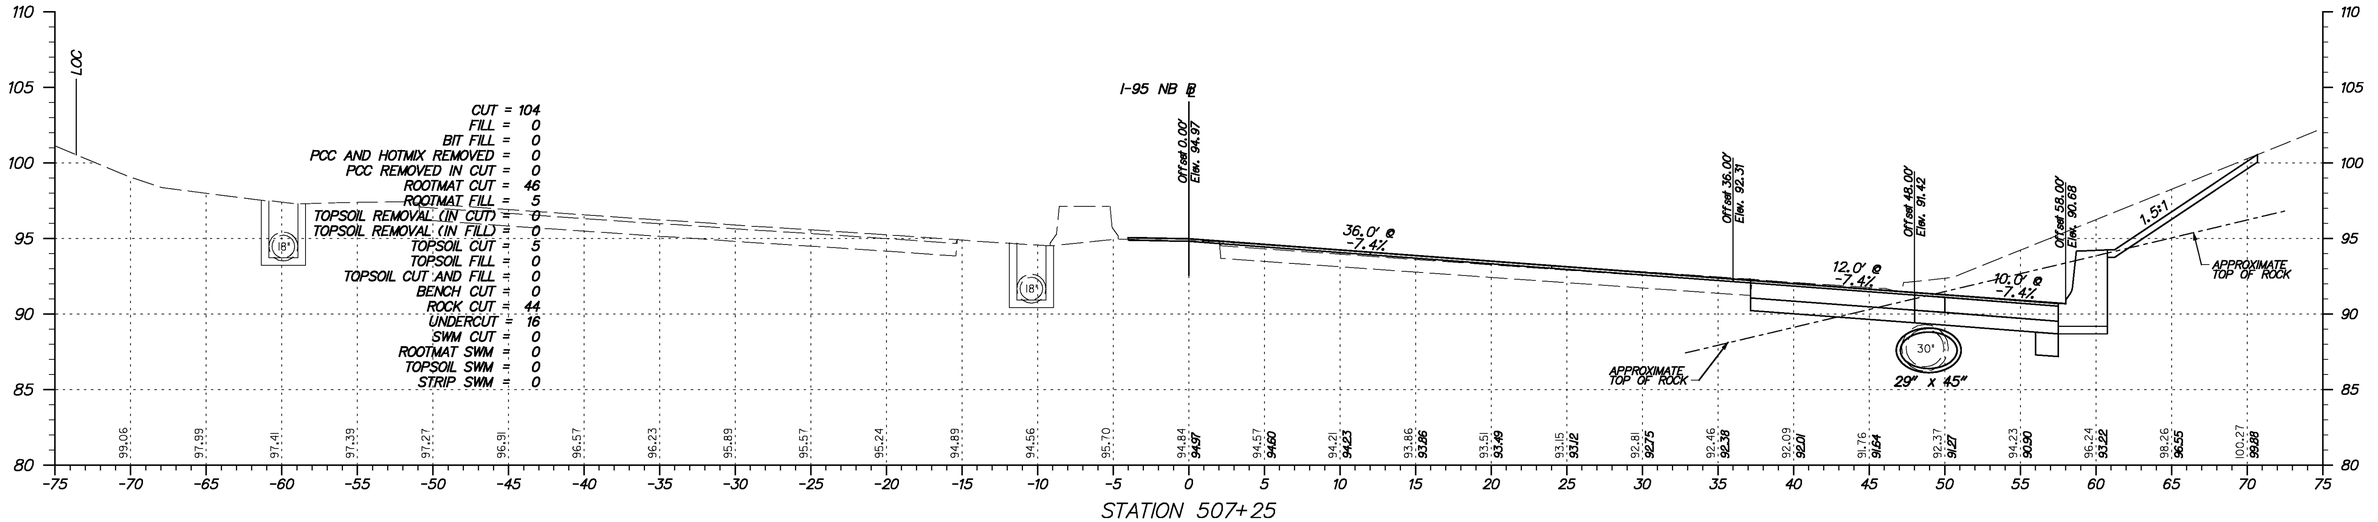

STATION 507+25

Y:\Projects\Del41-202\Del95 Cont 5\X-sections\Xsect sheets\I95o5-Xsl95.dgn

11/23/2010

DELAWARE DEPARTMENT OF TRANSPORTATION

ADDENDUMS / REVISIONS	

SCALE 0 5 10 15 FEET

I-95 & US 202 INTERCHANGE

CONTRACT	BRIDGE NO.	NA
T200510602	DESIGNED BY:	DAG
COUNTY	CHECKED BY:	BMD
NEW CASTLE		

CROSS SECTIONS I-95 NORTHBOUND
STA. 507+25 TO STA. 507+50

SHEET NO.
8
TOTAL SHTS.
290

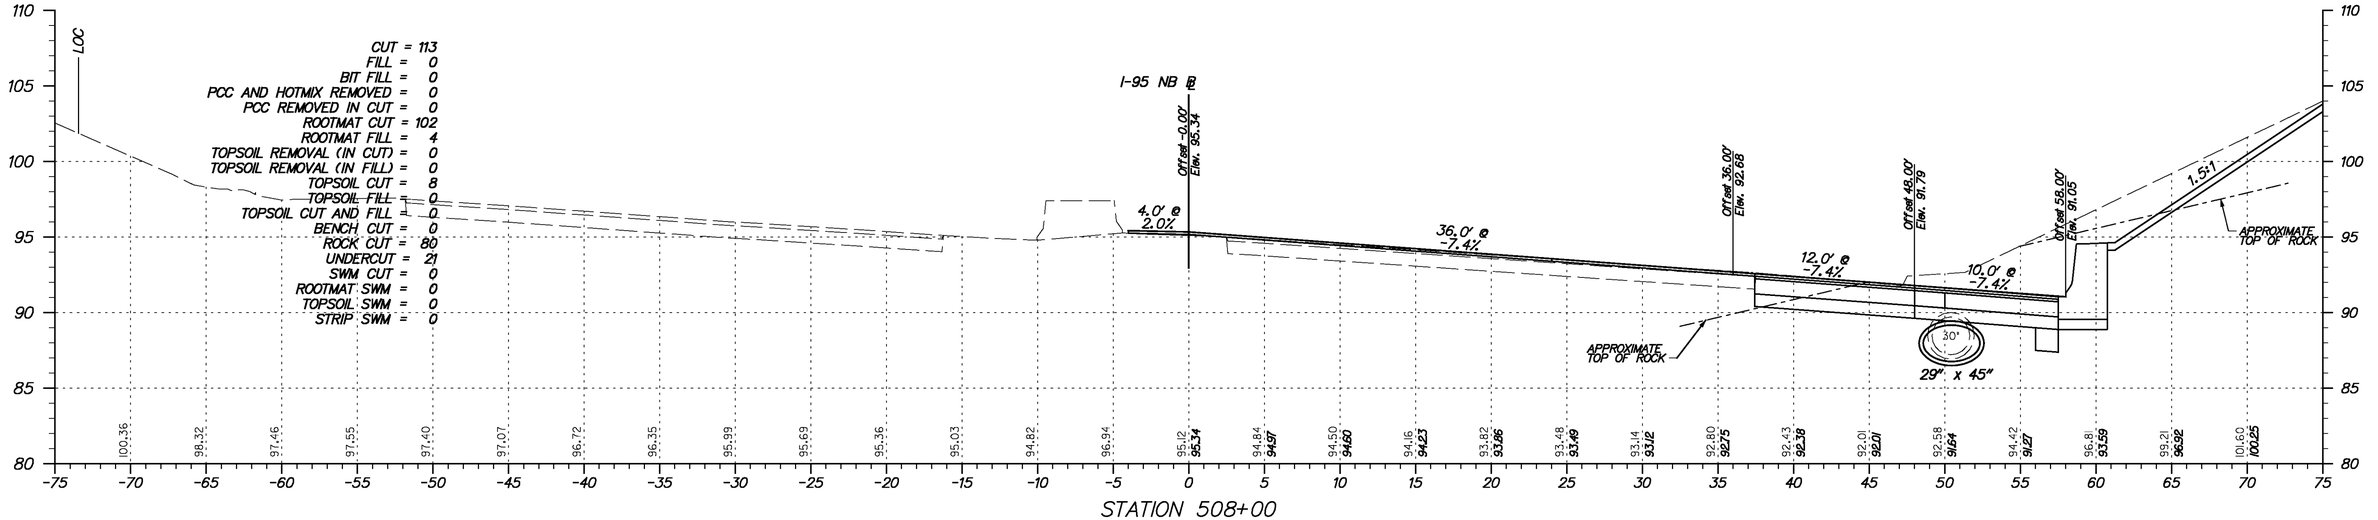

Y:\Projects\Del41-202\Del195 Cont 5\X-sections\Xsect sheets\I95o5-Xsl95.dgn

11/23/2010

DELAWARE DEPARTMENT OF TRANSPORTATION

ADDENDUMS / REVISIONS	

SCALE 0 5 10 15 FEET

I-95 & US 202 INTERCHANGE

CONTRACT	BRIDGE NO.	NA
T200510602	DESIGNED BY:	DAG
COUNTY	CHECKED BY:	BMD
NEW CASTLE		

CROSS SECTIONS I-95 NORTHBOUND
STA. 507+75 TO STA. 508+00

SHEET NO.
9
TOTAL SHTS.
290

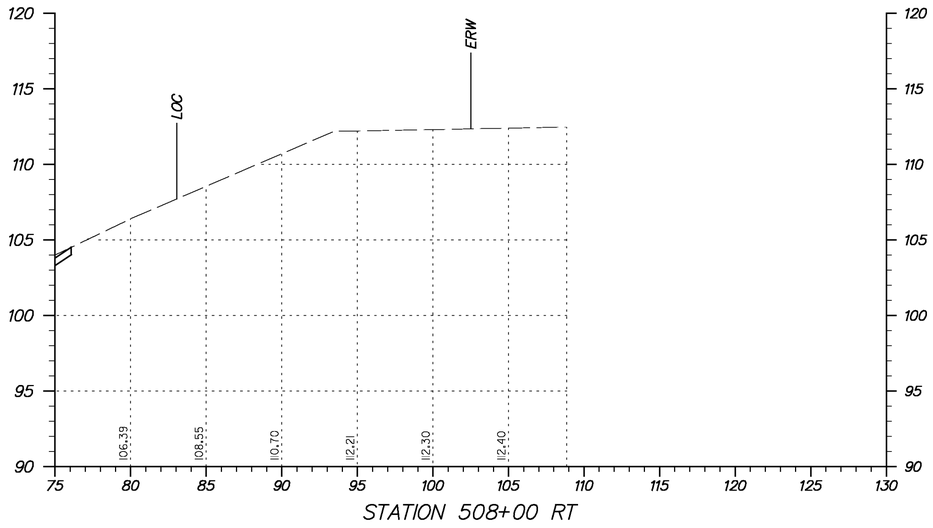

STATION 508+00 RT

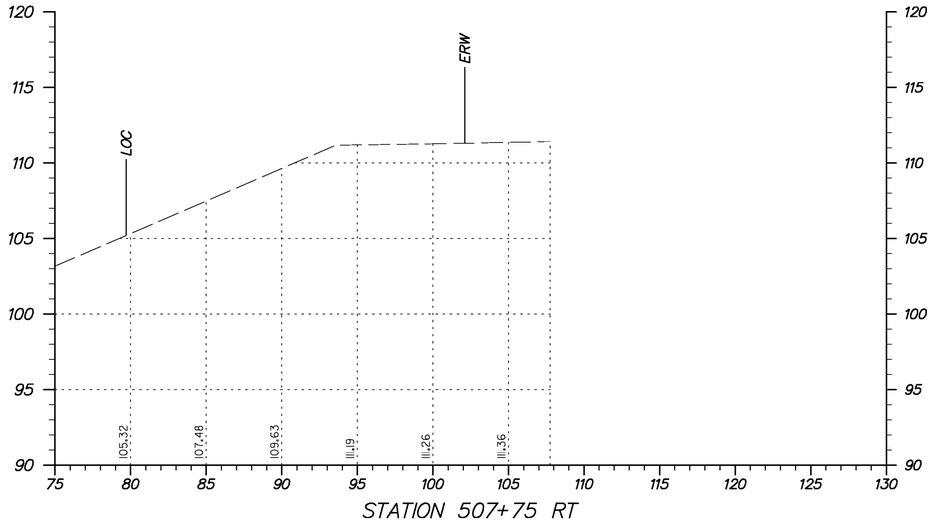

STATION 507+75 RT

Y:\Projects\Del141-202\Del95 Cont 5\X-sections\Xsect sheets\I95c5-Xsl95.dgn

11/23/2010

DELAWARE DEPARTMENT OF TRANSPORTATION

ADDENDUMS / REVISIONS	

SCALE
0 5 10 15
FEET

I-95 & US 202 INTERCHANGE

CONTRACT	BRIDGE NO.	NA
T200510602	DESIGNED BY:	DAG
COUNTY	CHECKED BY:	BMD
NEW CASTLE		

CROSS SECTIONS
I-95 NORTHBOUND
STA. 507+75 TO STA. 508+00
(EXTENSIONS)

SHEET NO.	10
TOTAL SHTS.	290

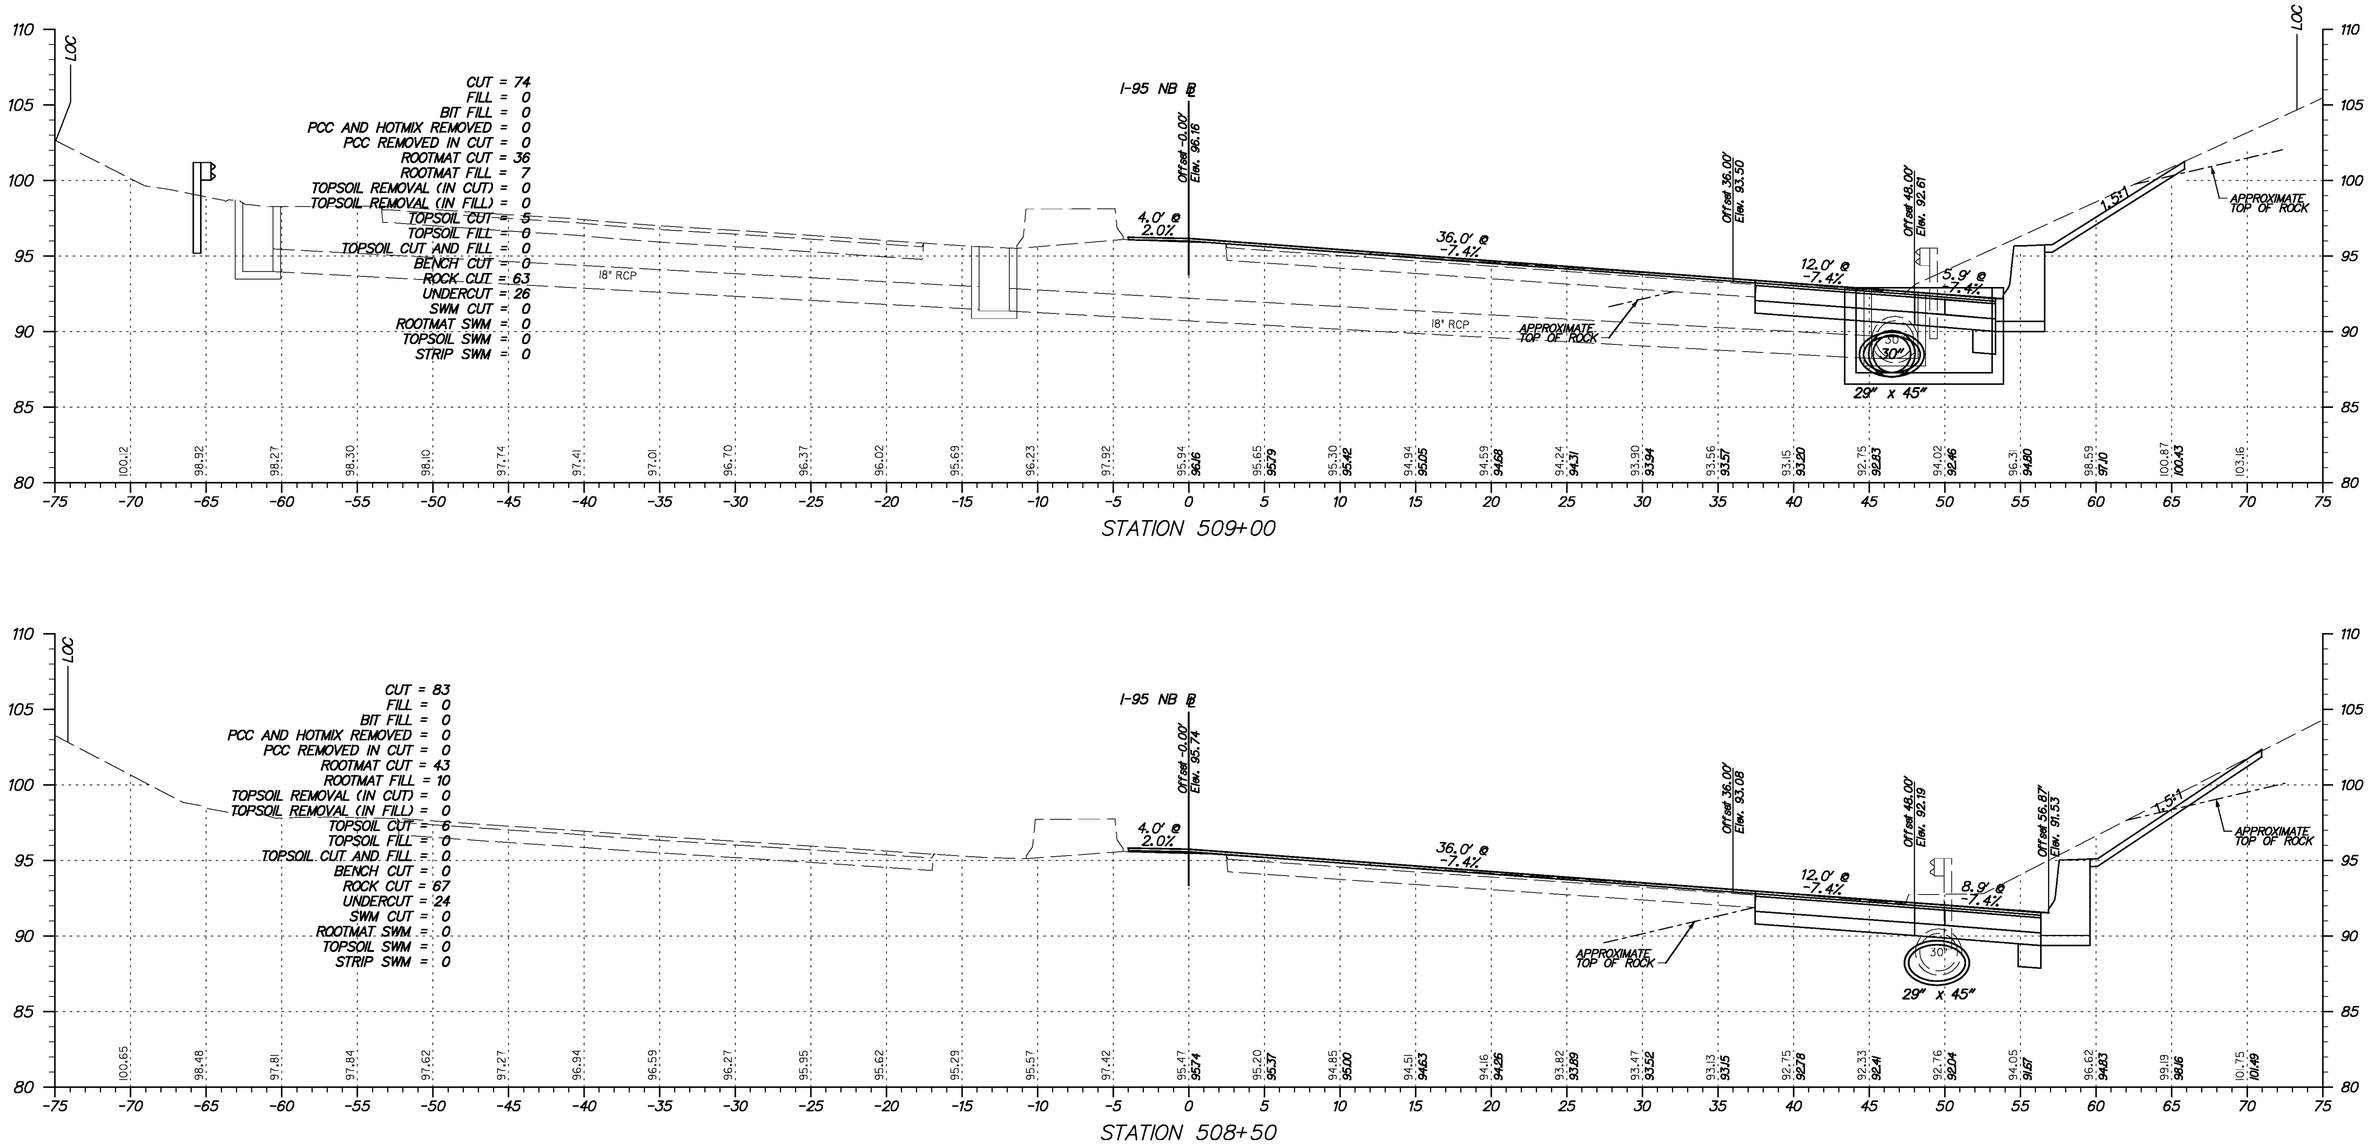

Y:\Projects\Del41-202\Del95 Cont 5\X-sections\Xsect sheets\I95o5-Xsl95.dgn

11/23/2010

DELAWARE DEPARTMENT OF TRANSPORTATION

ADDENDUMS / REVISIONS	

SCALE 0 5 10 15 FEET

I-95 & US 202 INTERCHANGE

CONTRACT	BRIDGE NO.	NA
T200510602	DESIGNED BY:	DAG
COUNTY	CHECKED BY:	BMD
NEW CASTLE		

CROSS SECTIONS I-95 NORTHBOUND
STA. 508+50 TO STA. 509+00

SHEET NO.
11
TOTAL SHTS.
290

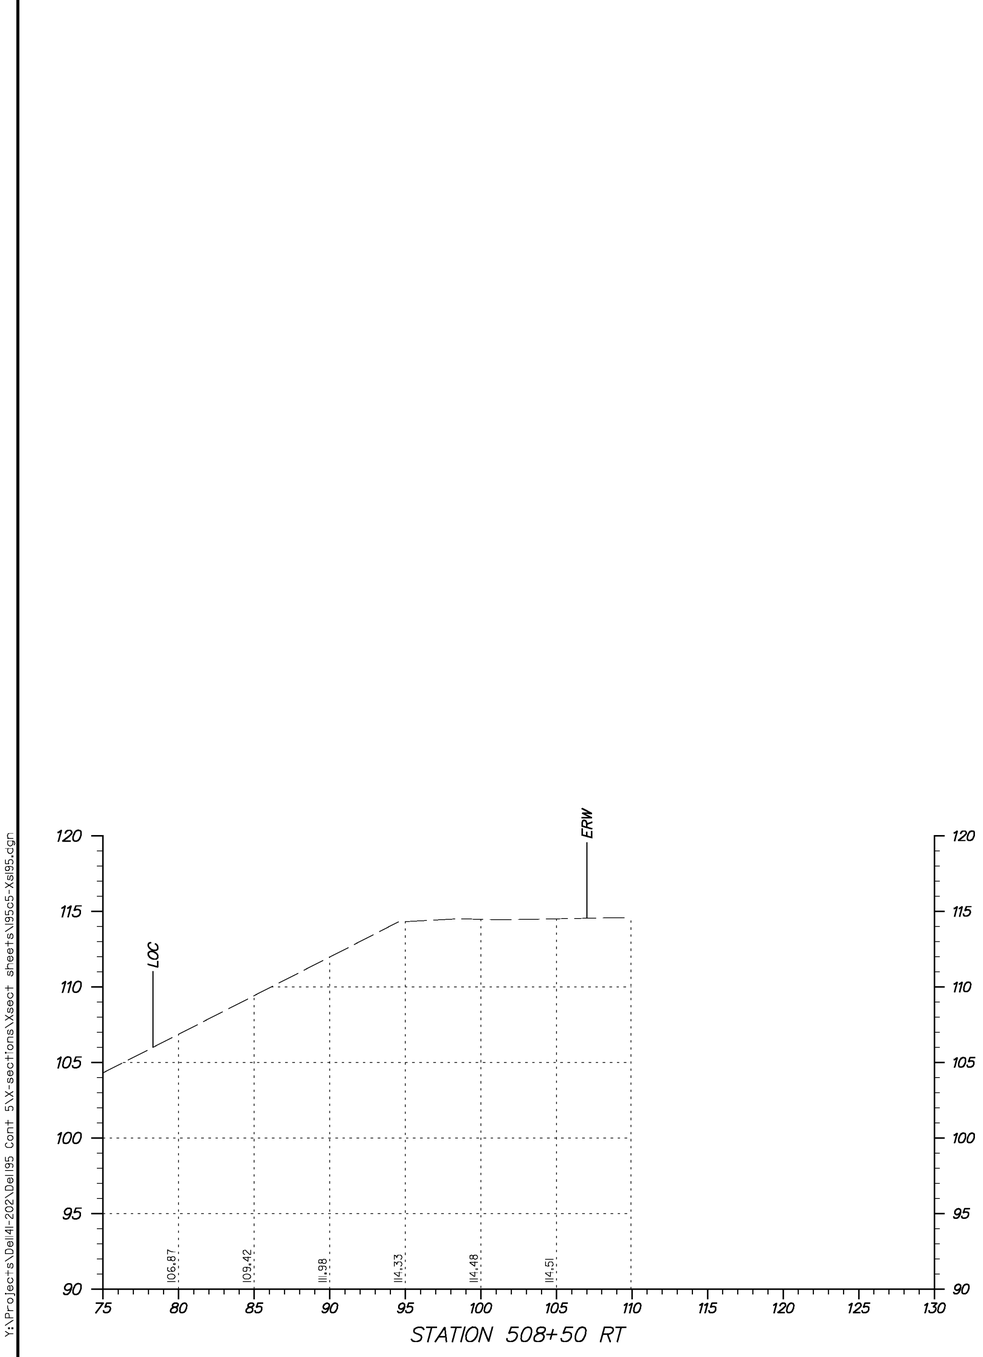

Y:\Projects\Del141-202\Del95 Cont 5\X-sections\Xsect sheets\I95c5-Xsl95.dgn

11/23/2010

DELAWARE
DEPARTMENT OF TRANSPORTATION

ADDENDUMS / REVISIONS	

SCALE
0 5 10 15
FEET

I-95 & US 202 INTERCHANGE

CONTRACT	BRIDGE NO.	NA
T200510602	DESIGNED BY:	DAG
COUNTY	CHECKED BY:	BMD
NEW CASTLE		

CROSS SECTIONS
I-95 NORTHBOUND
STA. 508+50
(EXTENSION)

SHEET NO.
12
TOTAL SHTS.
290

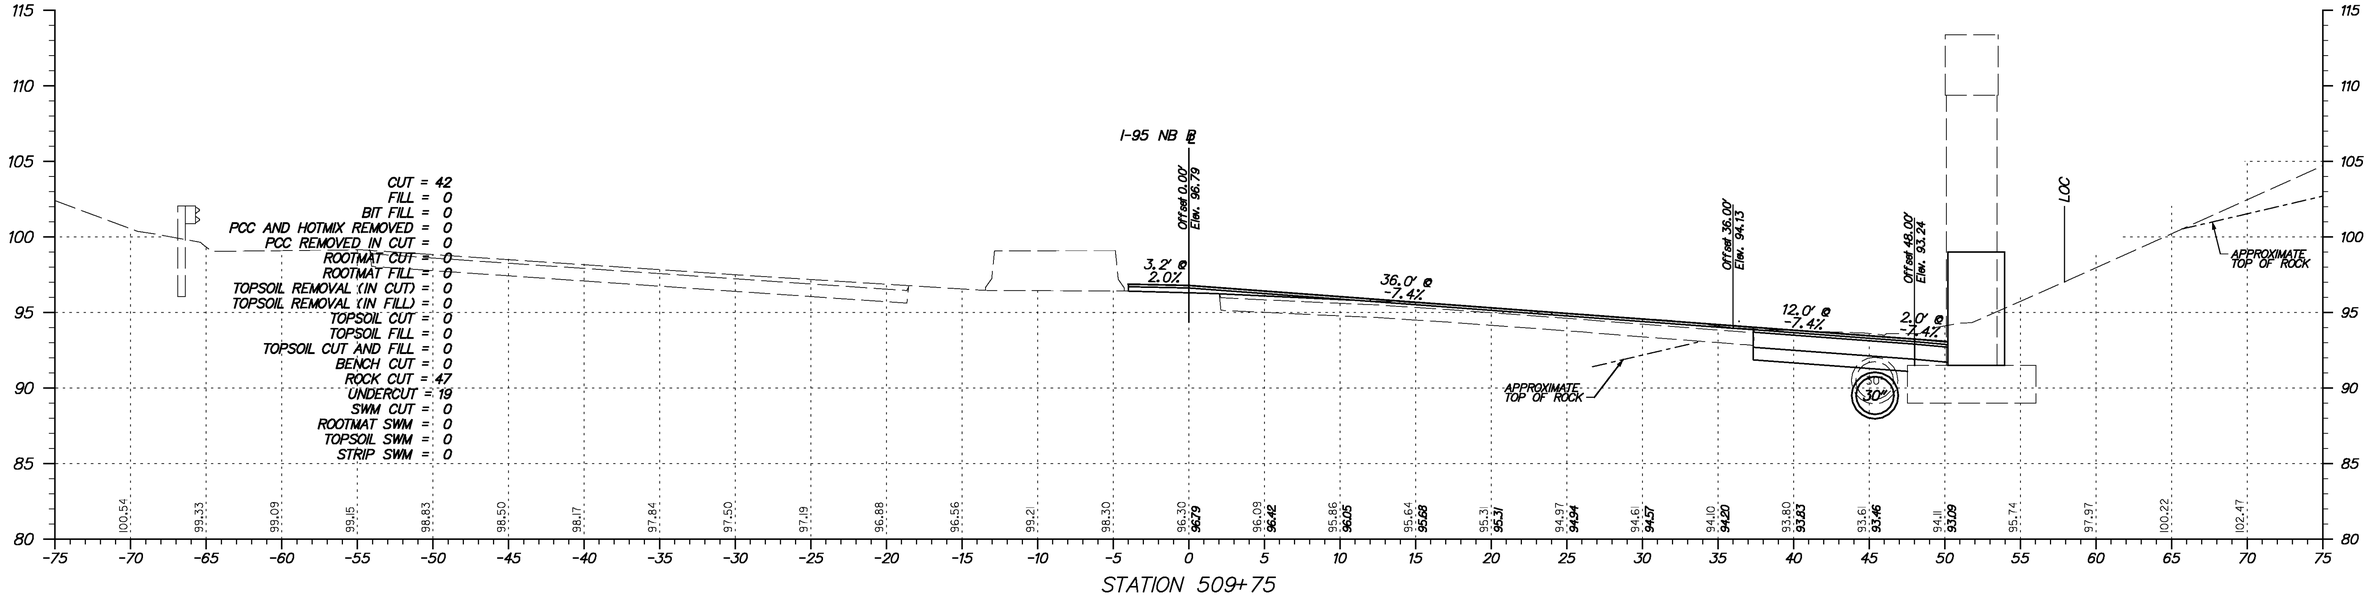

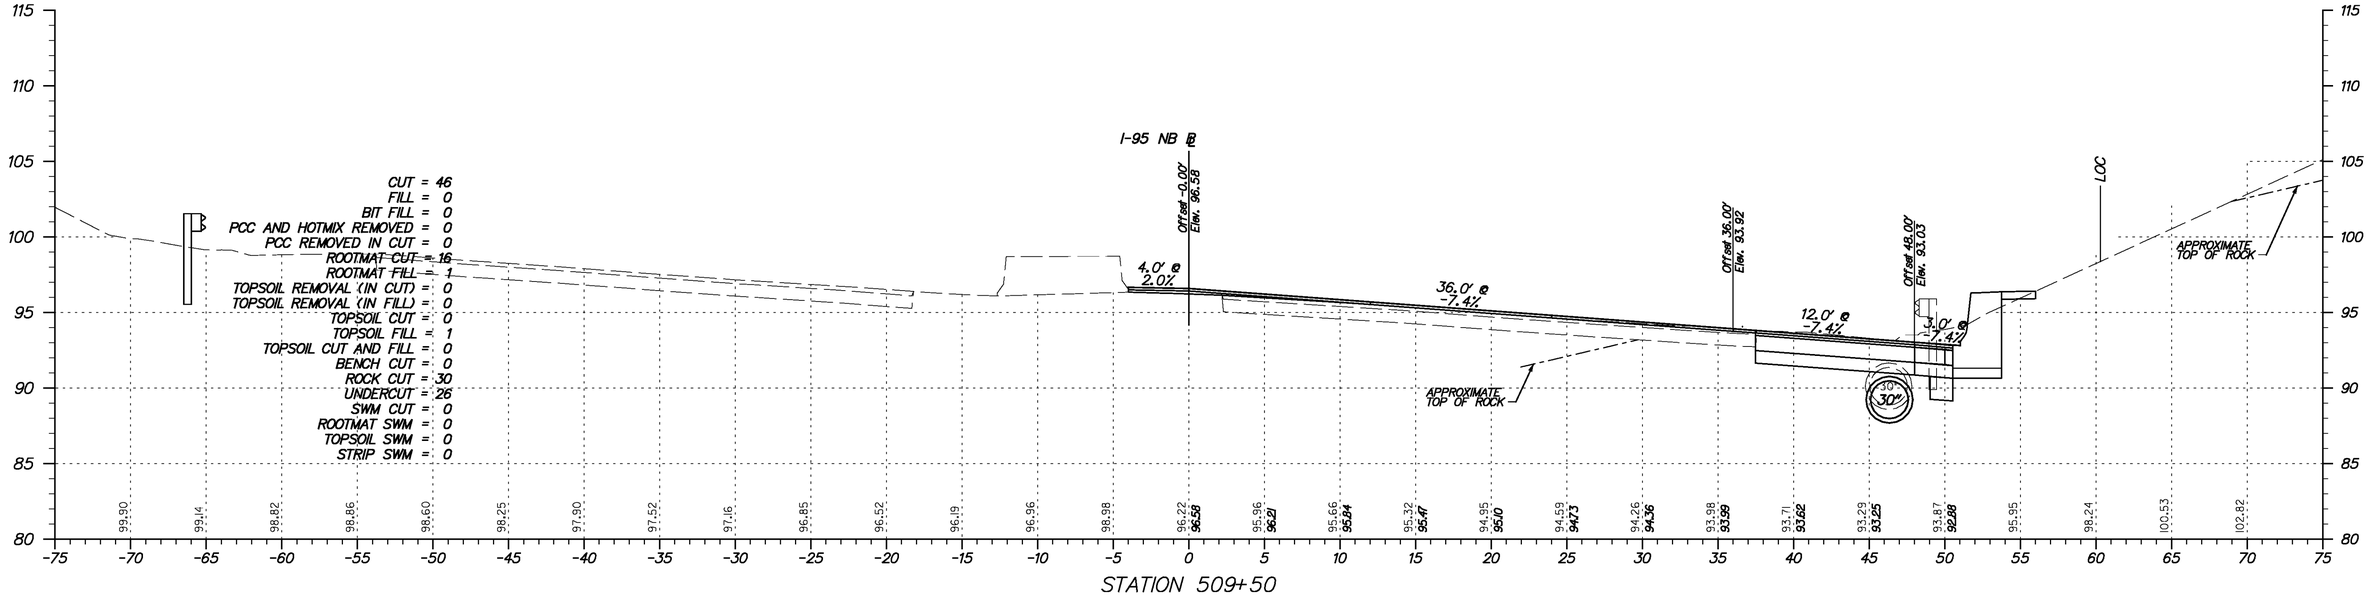

Y:\Projects\Dell4-202\Dell95 Cont 5\X-sections\Xsect sheets\I95c5-Xsl95.dgn

11/23/2010

DELAWARE DEPARTMENT OF TRANSPORTATION	ADDENDUMS / REVISIONS	SCALE 0 5 10 15 FEET	**I-95 & US 202 INTERCHANGE**	CONTRACT T200510602 / COUNTY NEW CASTLE	BRIDGE NO. NA / DESIGNED BY: DAG / CHECKED BY: BMD	**CROSS SECTIONS I-95 NORTHBOUND** STA. 509+50 TO STA. 509+75	SHEET NO. 13 / TOTAL SHTS. 290

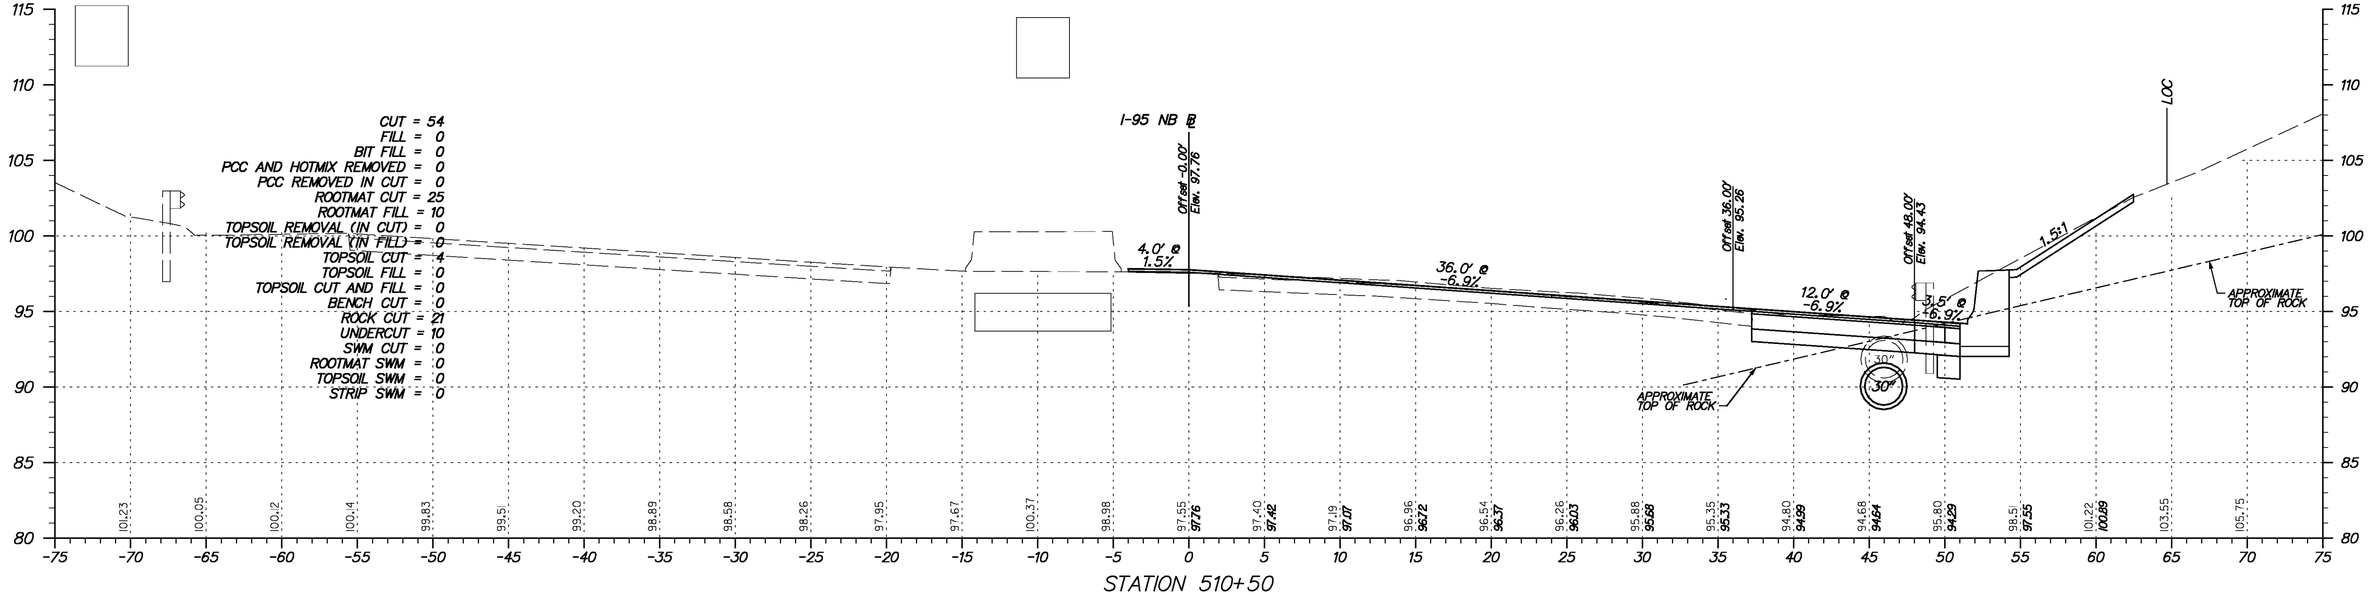

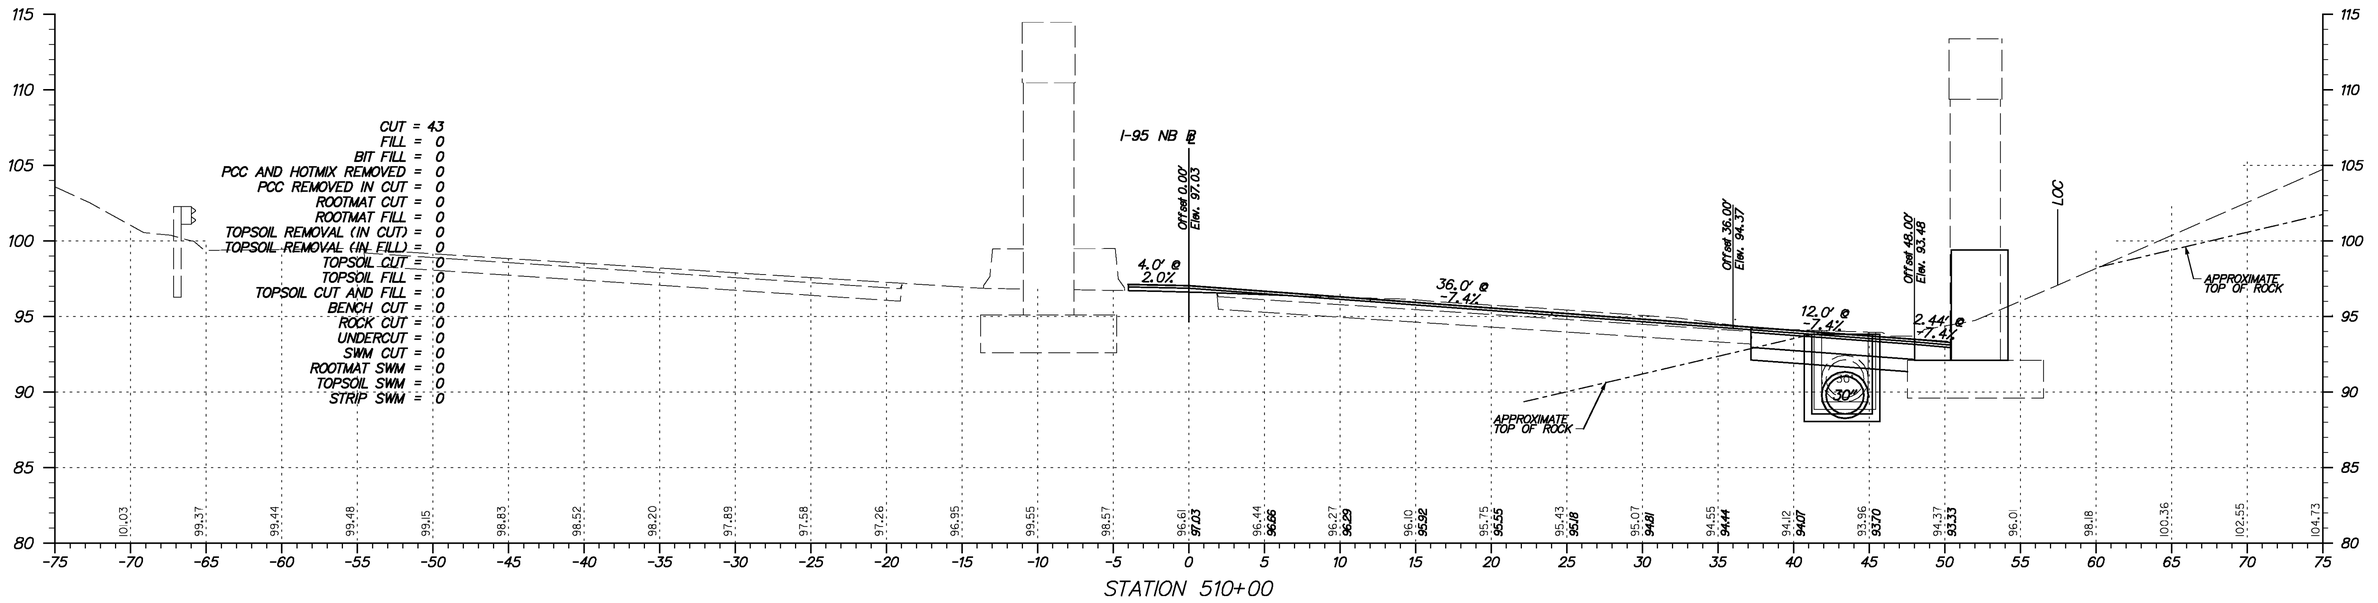

Y:\Projects\Dell4-202\Dell95 Cont 5\X-sections\X-sect sheets\I95c5-Xs195.dgn

11/23/2010

DELAWARE
DEPARTMENT OF TRANSPORTATION

ADDENDUMS / REVISIONS	

SCALE
0 5 10 15
FEET

I-95 & US 202 INTERCHANGE

CONTRACT	BRIDGE NO.	NA
T200510602	DESIGNED BY:	DAG
COUNTY	CHECKED BY:	BMD
NEW CASTLE		

CROSS SECTIONS
I-95 NORTHBOUND
STA. 510+00 TO STA. 510+50

SHEET NO.
14
TOTAL SHTS.
290

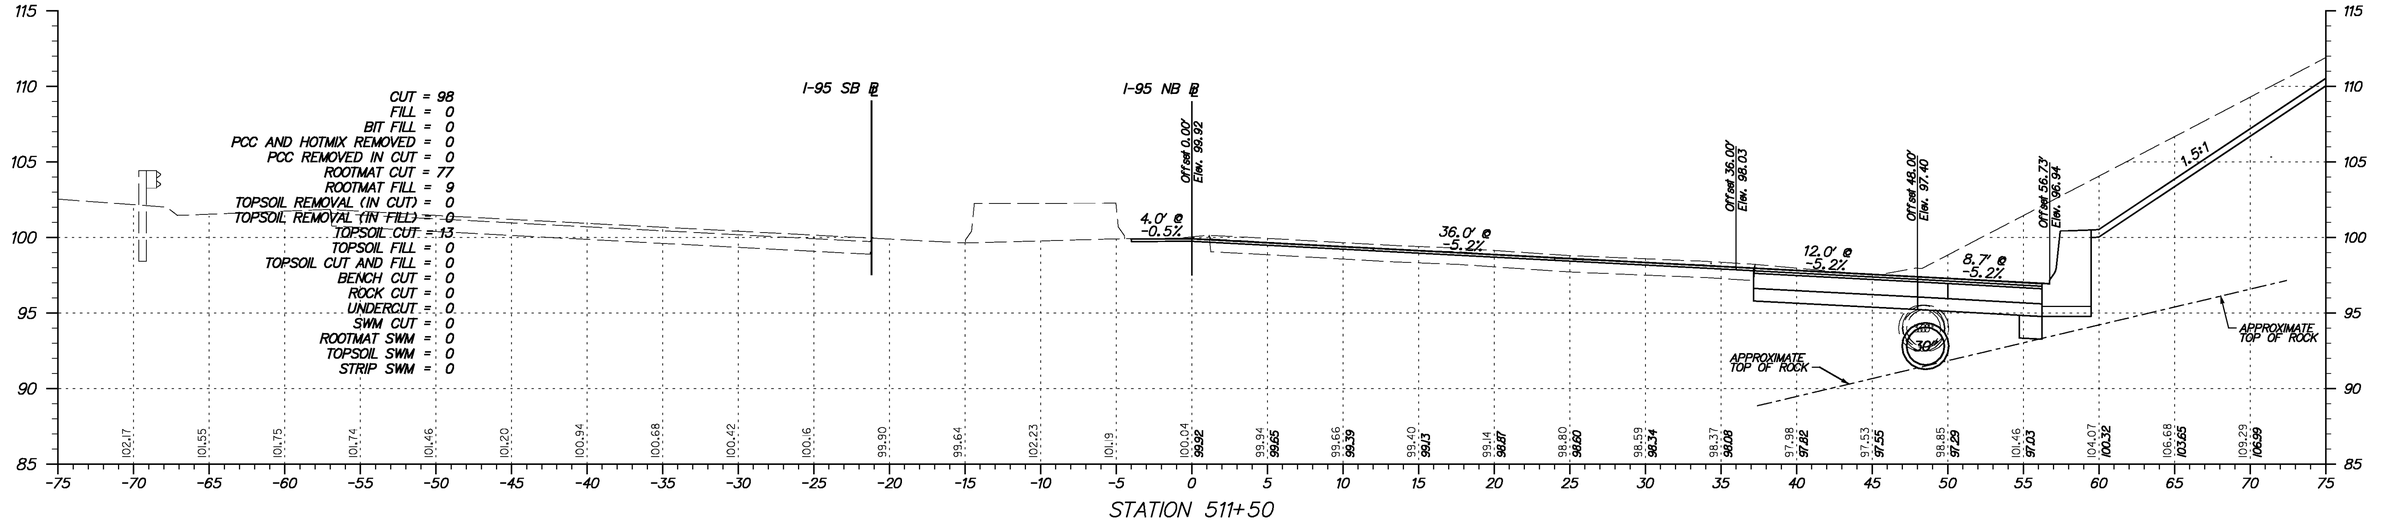

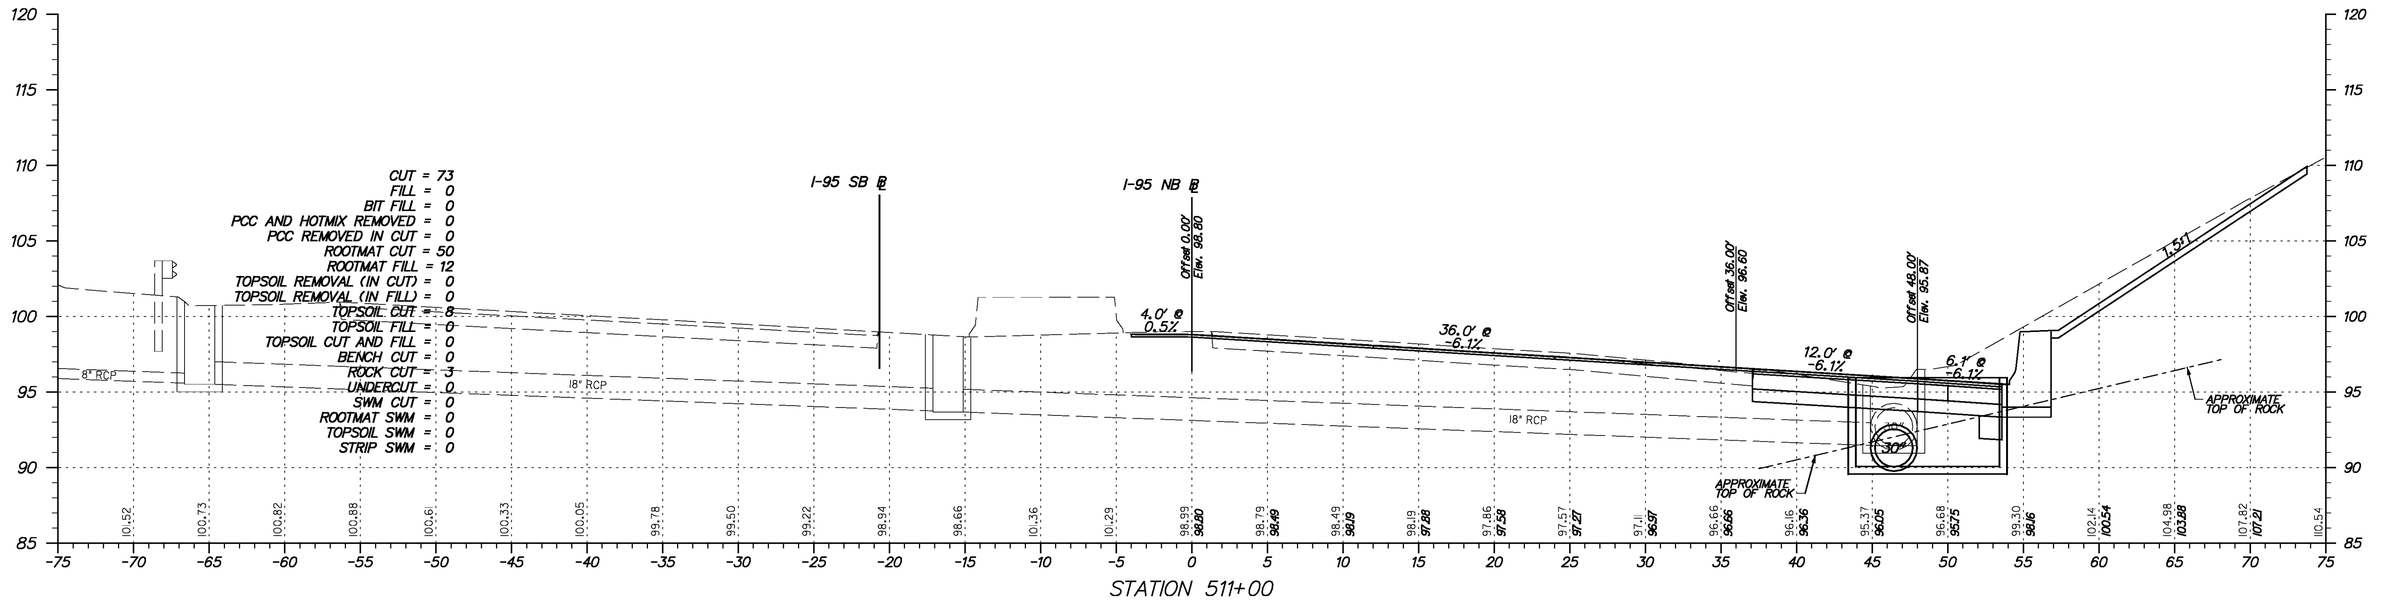

Y:\Projects\Dell4I-202\Dell95 Cont 5\X-sections\Xsect sheets\I95c5-Xs195.dgn

11/23/2010

DELAWARE
DEPARTMENT OF TRANSPORTATION

ADDENDUMS / REVISIONS	

SCALE
0 5 10 15
FEET

I-95 & US 202 INTERCHANGE

CONTRACT	BRIDGE NO.	NA
T200510602	DESIGNED BY:	DAG
COUNTY	CHECKED BY:	BMD
NEW CASTLE		

CROSS SECTIONS
I-95 NORTHBOUND
STA. 511+00 TO STA. 511+50

SHEET NO.
15
TOTAL SHTS.
290

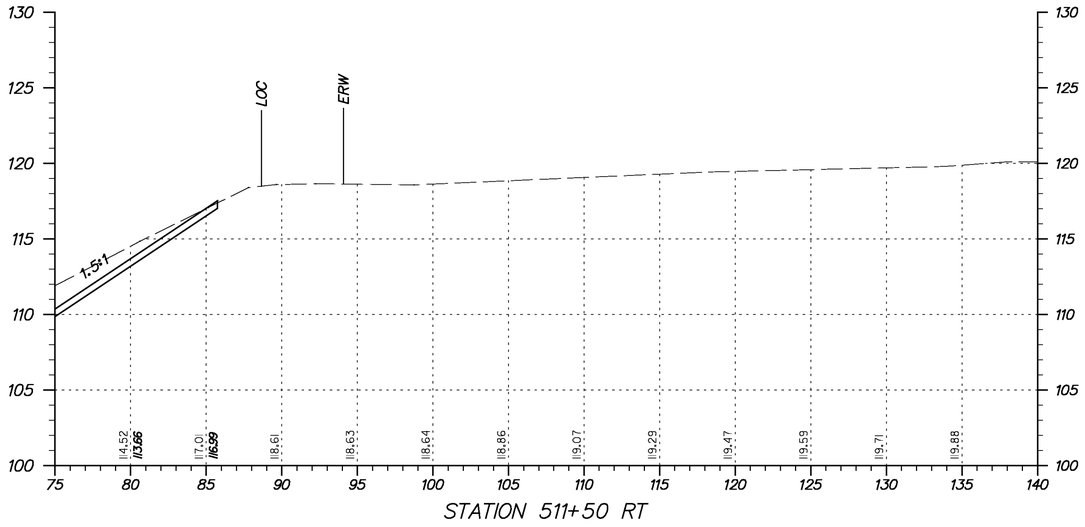

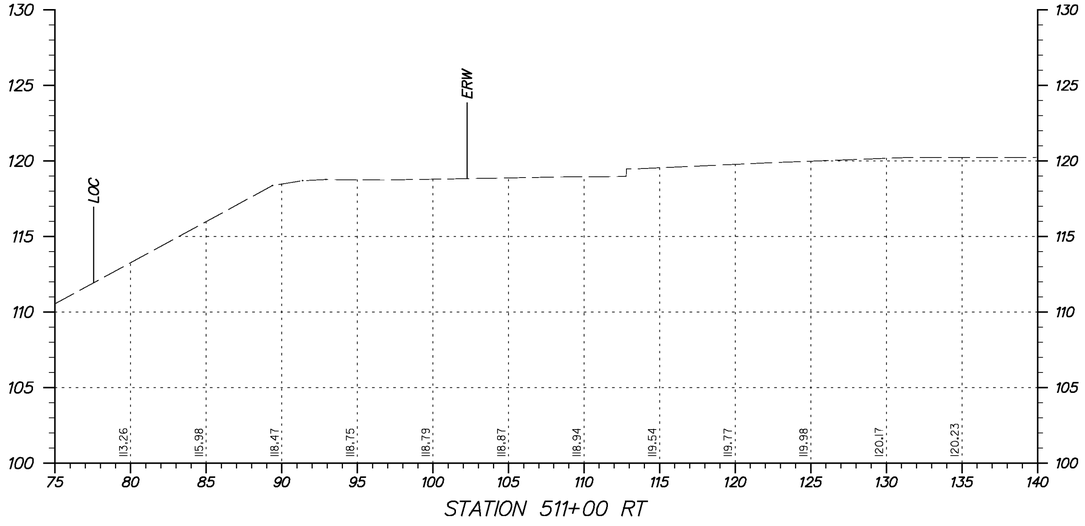

Y:\Projects\Del141-202\Del95 Cont 5\X-sections\Xsect sheets\I95c5-Xsl95.dgn

11/23/2010

DELAWARE
DEPARTMENT OF TRANSPORTATION

ADDENDUMS / REVISIONS	

SCALE
0 5 10 15
FEET

I-95 & US 202 INTERCHANGE

CONTRACT	BRIDGE NO.	NA
T200510602	DESIGNED BY:	DAG
COUNTY	CHECKED BY:	BMD
NEW CASTLE		

CROSS SECTIONS
I-95 NORTHBOUND
STA. 511+00 TO STA. 511+50
(EXTENSIONS)

SHEET NO.
16
TOTAL SHTS.
290

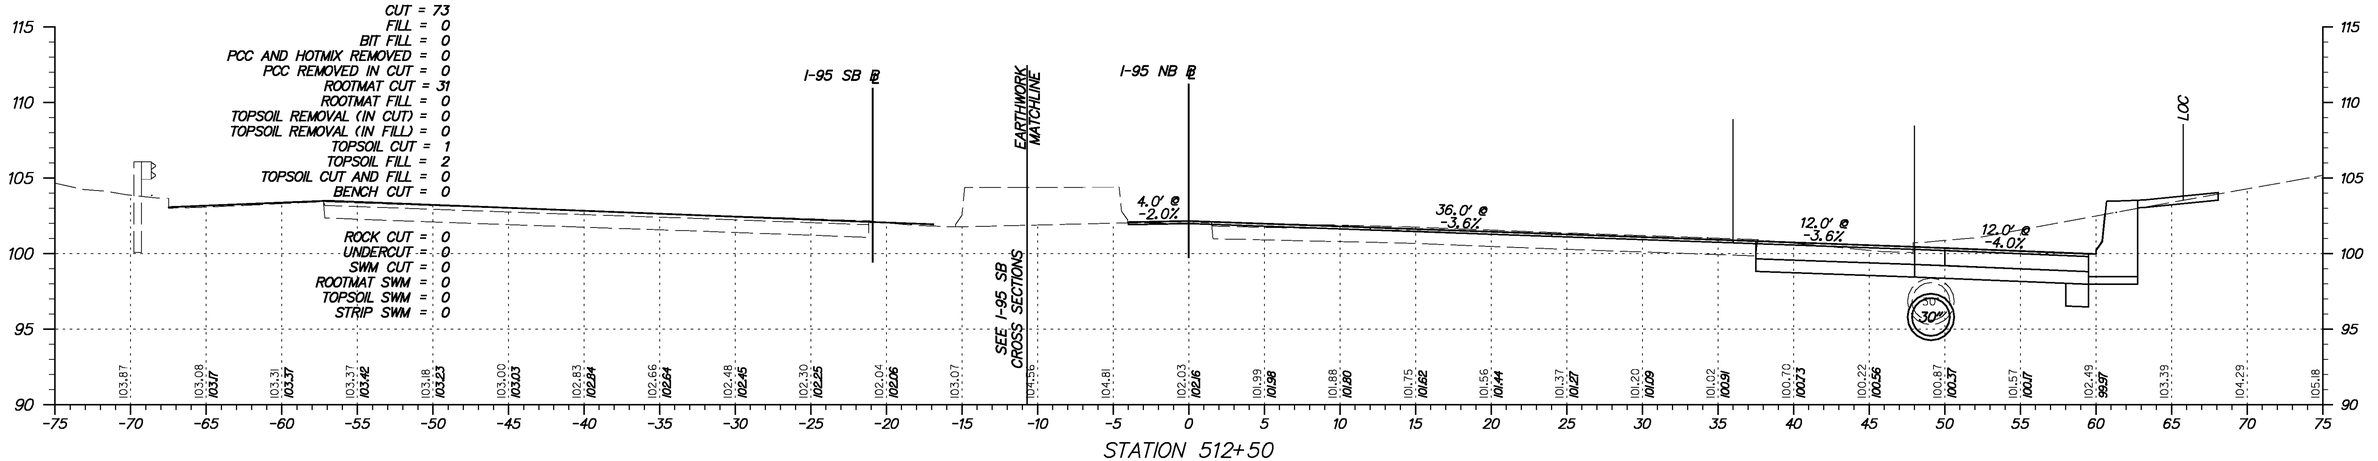

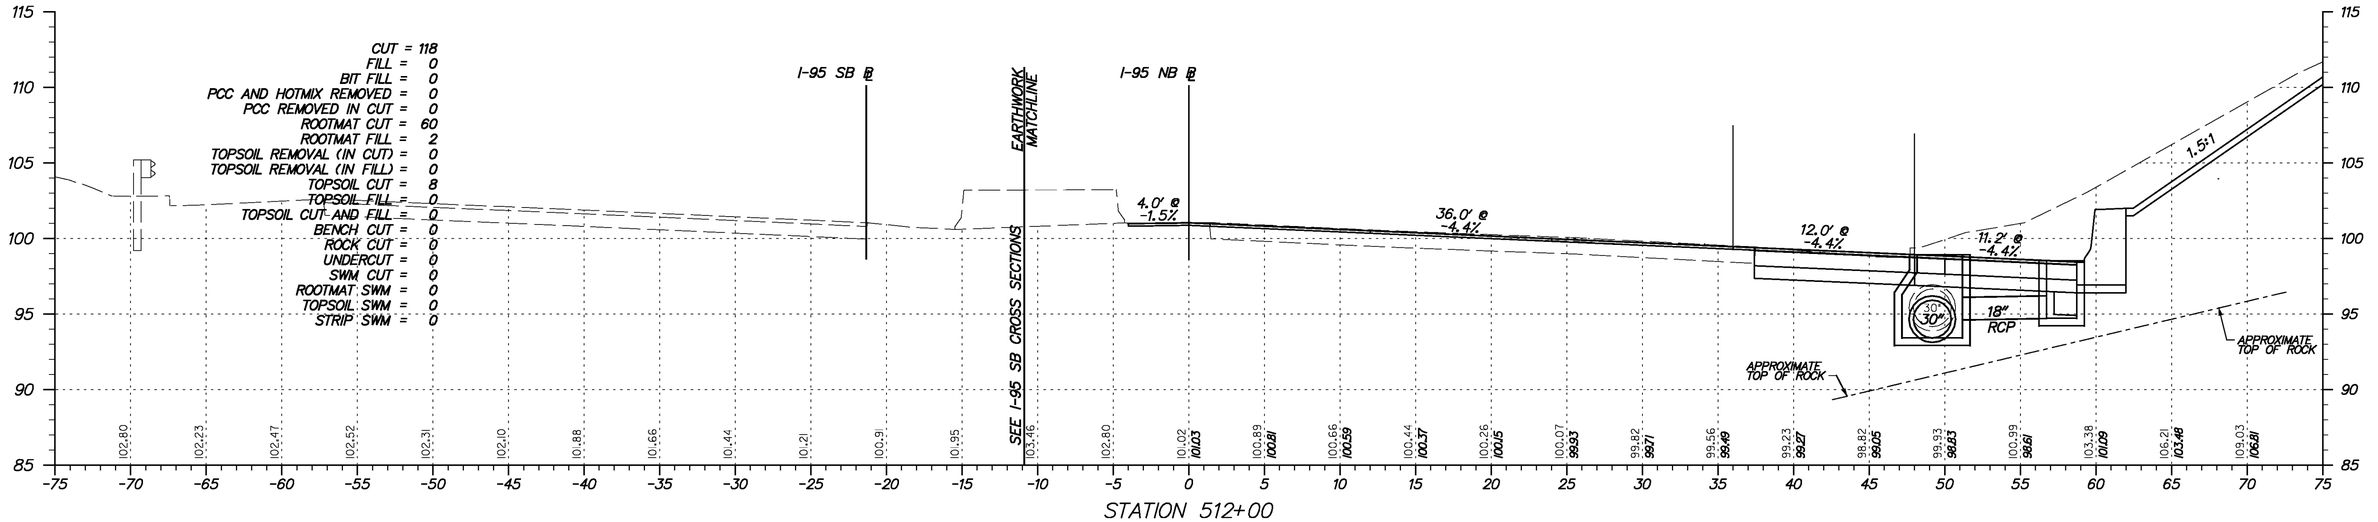

Y:\Projects\Del41-202\Del95 Cont 5\X-sections\Xsect sheets\I95o5-Xsl95.dgn

1/23/2010

DELAWARE DEPARTMENT OF TRANSPORTATION

ADDENDUMS / REVISIONS	

SCALE 0 5 10 15 FEET

I-95 & US 202 INTERCHANGE

CONTRACT	BRIDGE NO.	NA
T200510602	DESIGNED BY:	DAG
COUNTY	CHECKED BY:	BMD
NEW CASTLE		

CROSS SECTIONS I-95 NORTHBOUND
STA. 512+00 TO STA. 512+50

SHEET NO.
17
TOTAL SHTS.
290

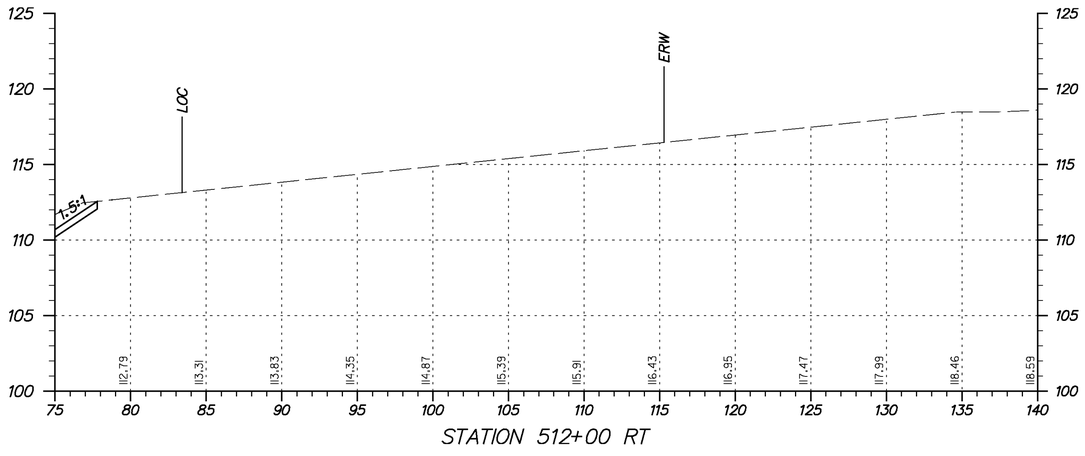

Y:\Projects\Del141-202\Del95 Cont 5\X-sections\Xsect sheets\I95c5-Xsl95.dgn

11/23/2010

DELAWARE
DEPARTMENT OF TRANSPORTATION

ADDENDUMS / REVISIONS	

SCALE
0 5 10 15
FEET

I-95 & US 202 INTERCHANGE

CONTRACT	BRIDGE NO.	NA
T200510602	DESIGNED BY:	DAG
COUNTY	CHECKED BY:	BMD
NEW CASTLE		

CROSS SECTIONS
I-95 NORTHBOUND
STA. 512+00
(EXTENSION)

SHEET NO.
18
TOTAL SHTS.
290

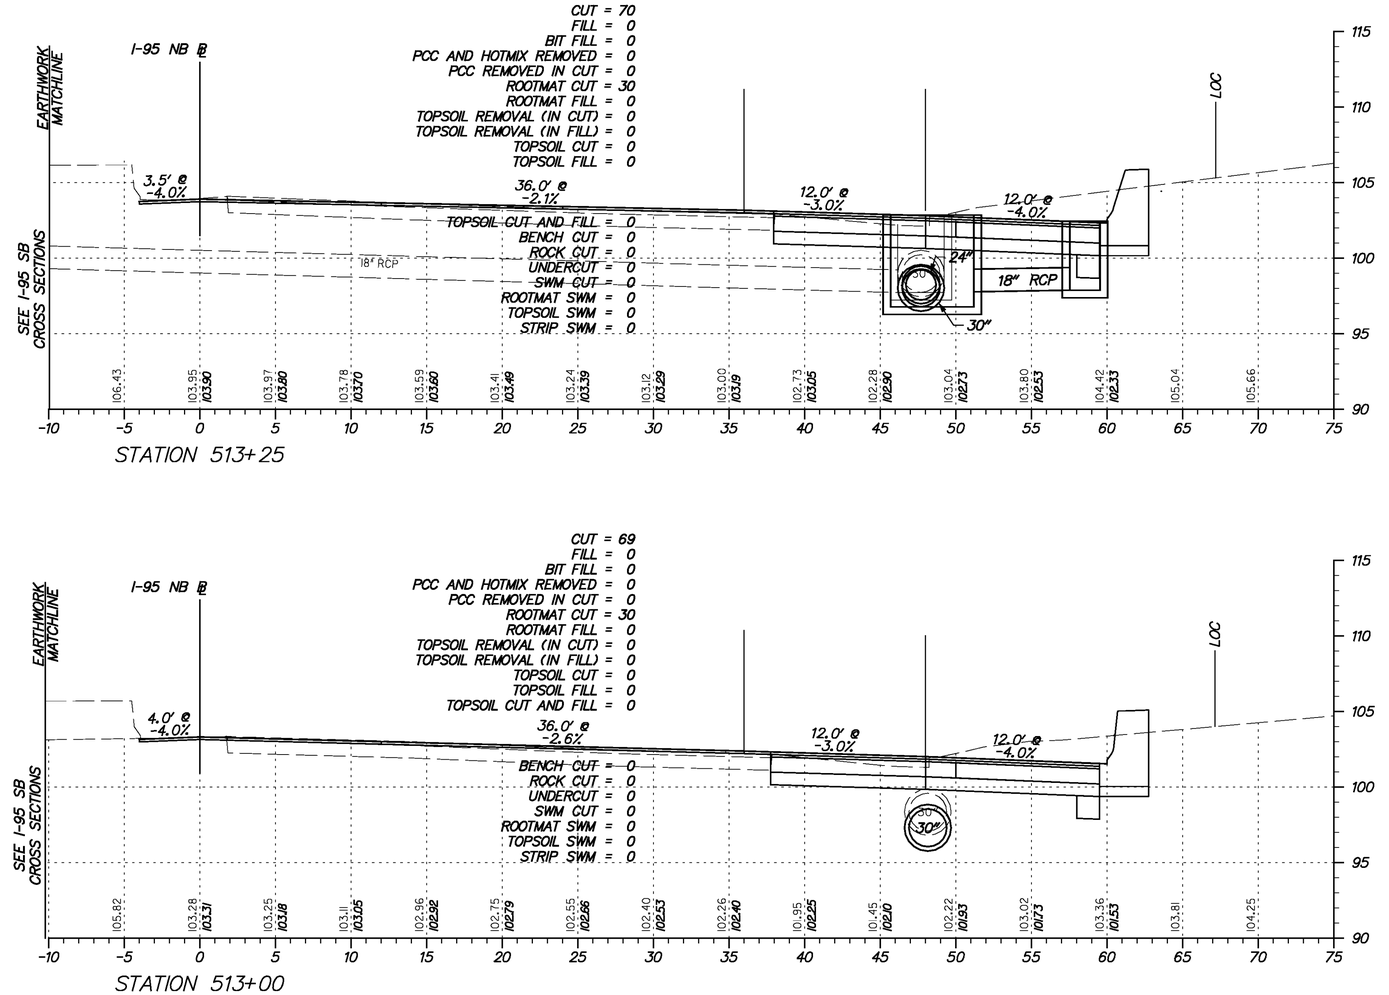

Y:\Projects\Dell4-202\Dell95 Cont 5\X-sections\X-sect sheets\I95c5-Xs195.dgn

11/23/2010

DELAWARE DEPARTMENT OF TRANSPORTATION	ADDENDUMS / REVISIONS	SCALE 0 5 10 15 FEET	**I-95 & US 202 INTERCHANGE**	CONTRACT T200510602	BRIDGE NO. NA	**CROSS SECTIONS I-95 NORTHBOUND** *STA. 513+00 TO STA. 513+25*
				COUNTY NEW CASTLE	DESIGNED BY: DAG	SHEET NO. 19
					CHECKED BY: BMD	TOTAL SHTS. 290

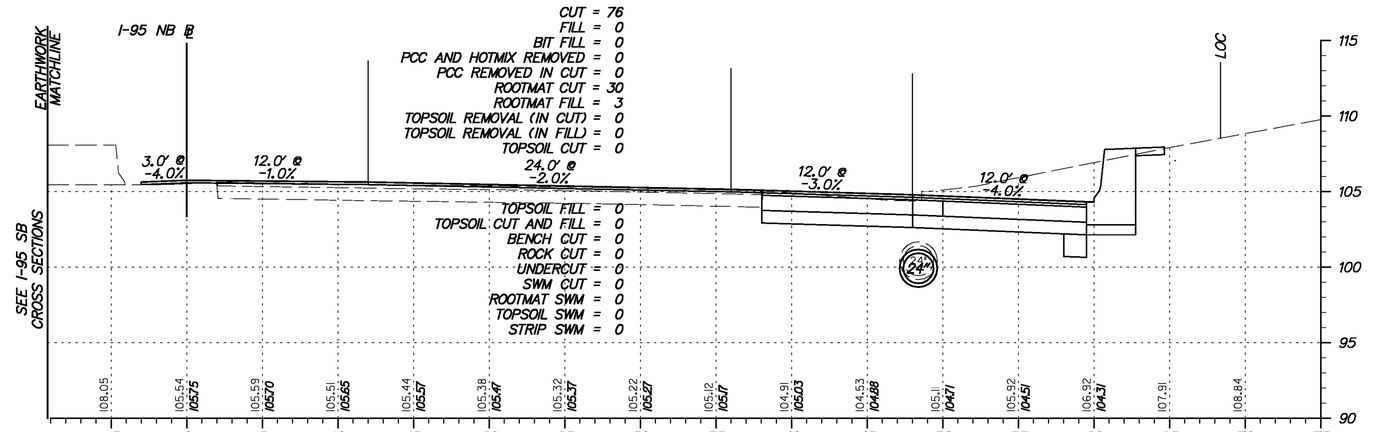

STATION 514+00

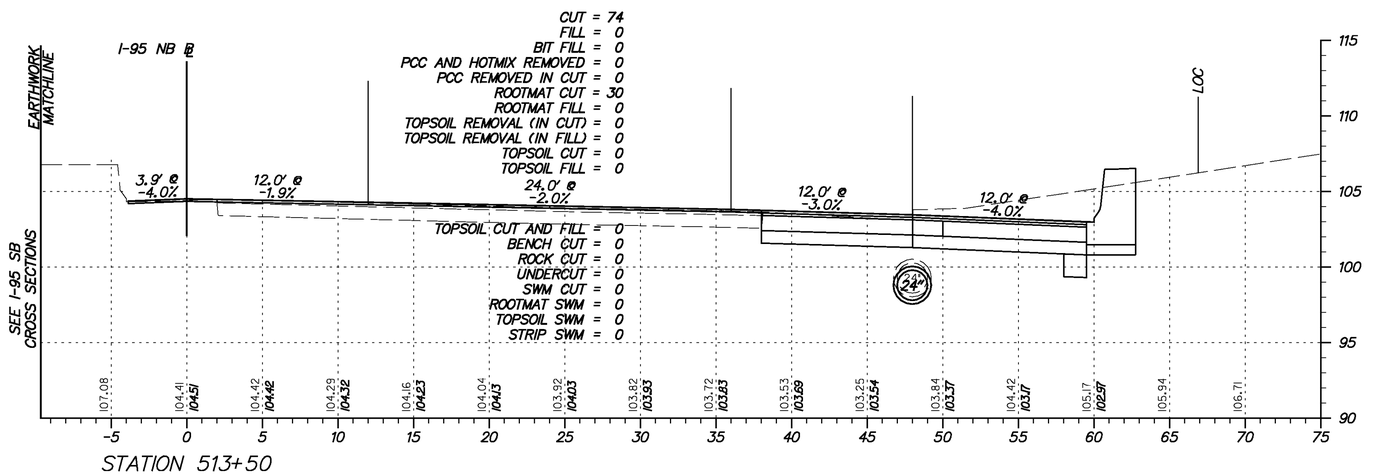

STATION 513+50

DELAWARE DEPARTMENT OF TRANSPORTATION	ADDENDUMS / REVISIONS	SCALE 0 5 10 15 FEET	**I-95 & US 202 INTERCHANGE**	CONTRACT T200510602	BRIDGE NO. NA	**CROSS SECTIONS I-95 NORTHBOUND** *STA. 513+50 TO STA. 514+00*
				COUNTY NEW CASTLE	DESIGNED BY: DAG	SHEET NO. 20
					CHECKED BY: BMD	TOTAL SHTS. 290

Y:\Projects\Dell4I-202\Dell95 Cont 5\X-sections\Xsect sheets\I95c5-Xsl95.dgn

11/23/2010

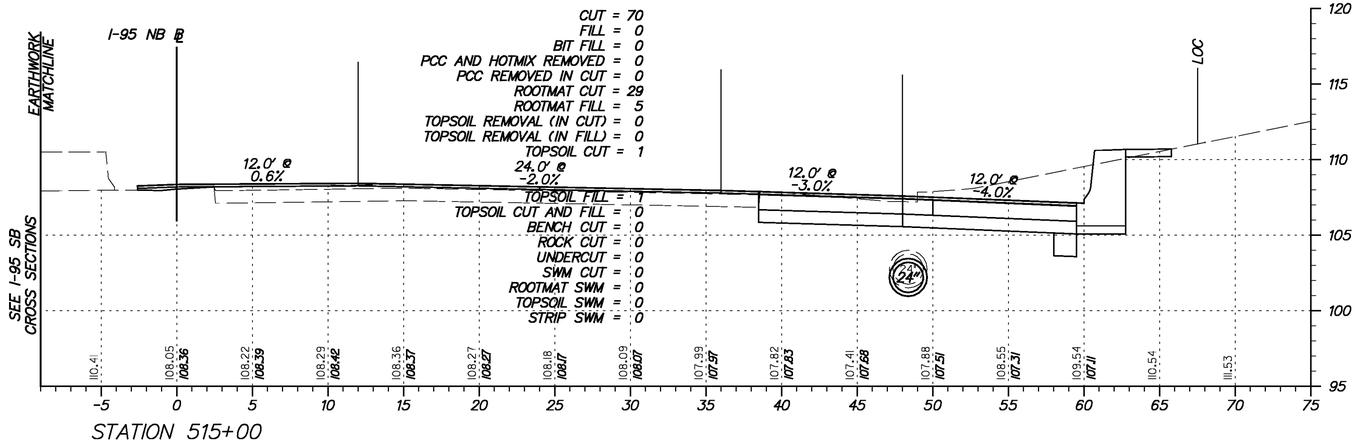

STATION 515+00

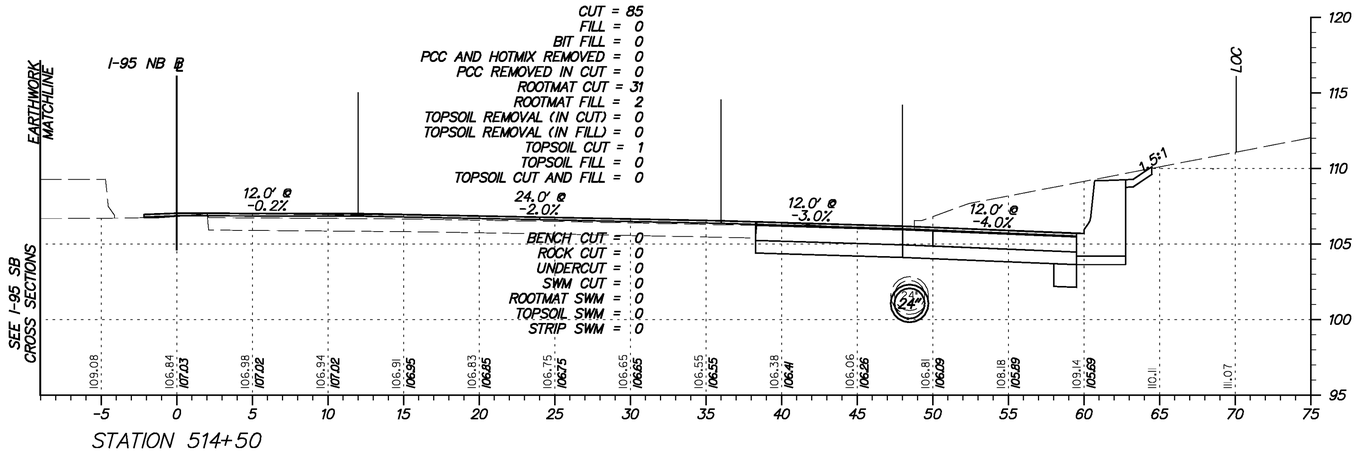

STATION 514+50

Y:\Projects\Dell4l-202\Dell95 Cont 5\X-sections\Xsect sheets\I95c5-Xsl95.dgn

11/23/2010

DELAWARE DEPARTMENT OF TRANSPORTATION

ADDENDUMS / REVISIONS	

SCALE 0 5 10 15 FEET

I-95 & US 202 INTERCHANGE

CONTRACT	BRIDGE NO.	NA
T200510602	DESIGNED BY:	DAG
COUNTY	CHECKED BY:	BMD
NEW CASTLE		

CROSS SECTIONS I-95 NORTHBOUND
STA. 514+50 TO STA. 515+00

SHEET NO.
21
TOTAL SHTS.
290

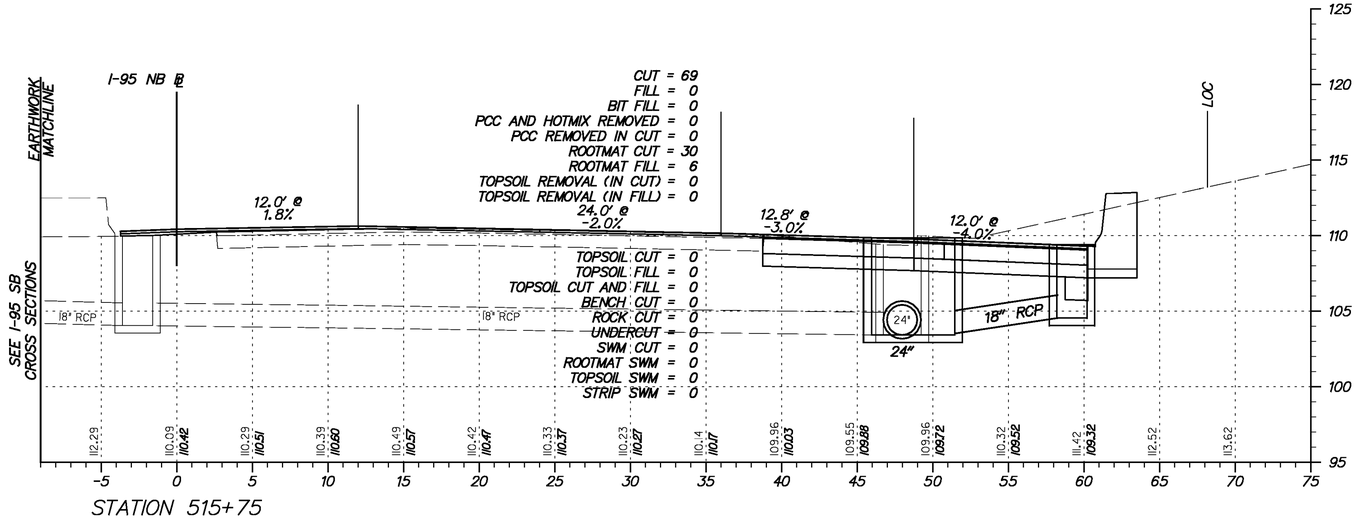

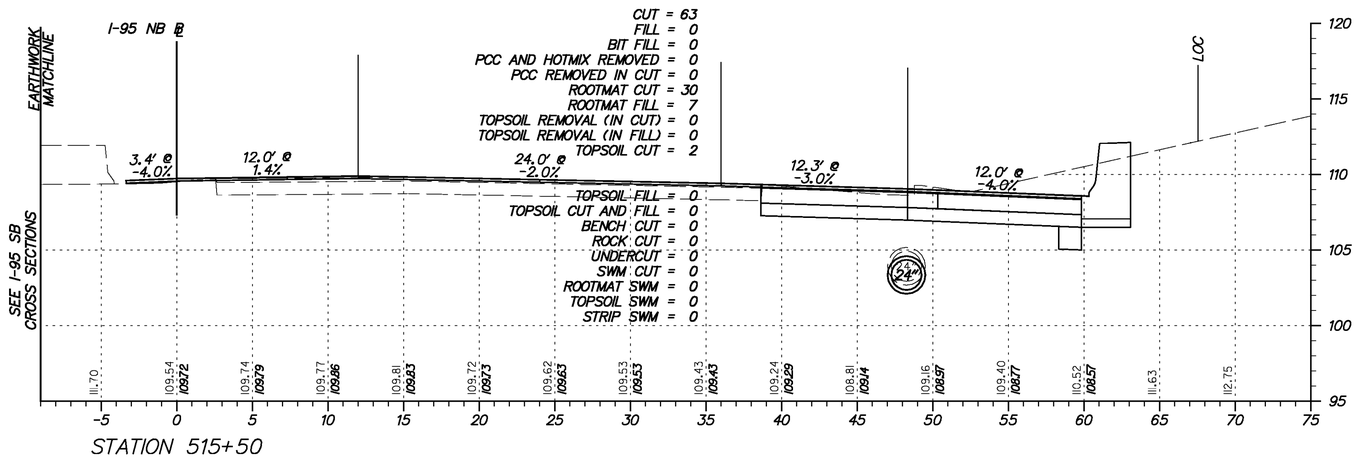

Y:\Projects\Del41-202\Del95 Cont 5\X-sections\Xsect sheets\95c5-Xsl95.dgn

11/23/2010

DELAWARE
DEPARTMENT OF TRANSPORTATION

ADDENDUMS / REVISIONS	

SCALE
0 5 10 15
FEET

I-95 & US 202 INTERCHANGE

CONTRACT	BRIDGE NO.	NA
T200510602	DESIGNED BY:	DAG
COUNTY	CHECKED BY:	BMD
NEW CASTLE		

CROSS SECTIONS
I-95 NORTHBOUND
STA. 515+50 TO STA. 515+75

SHEET NO.
22
TOTAL SHTS.
290

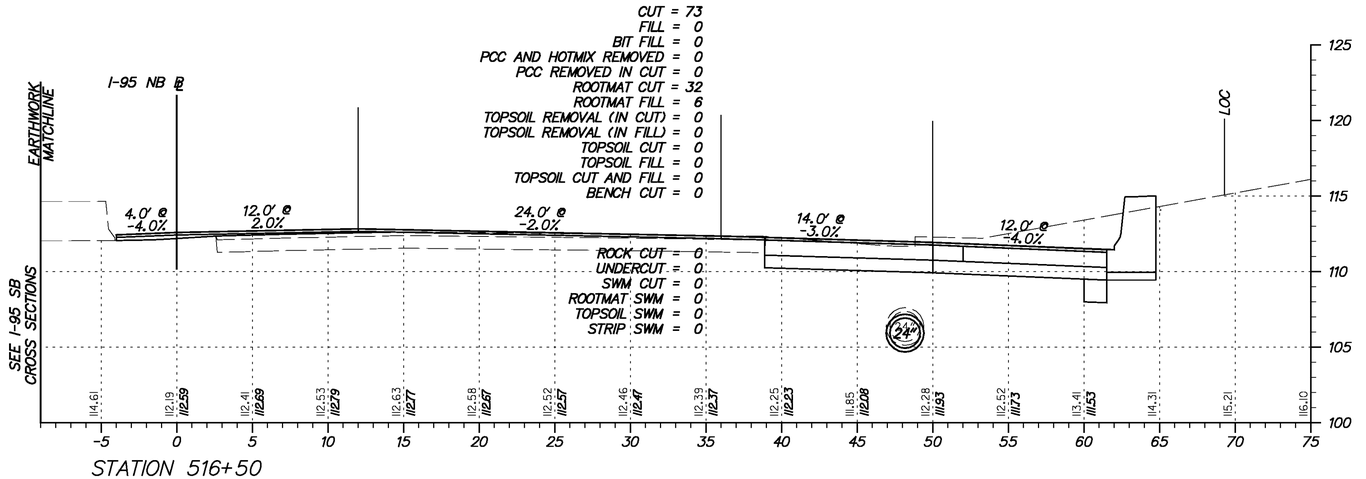

STATION 516+50

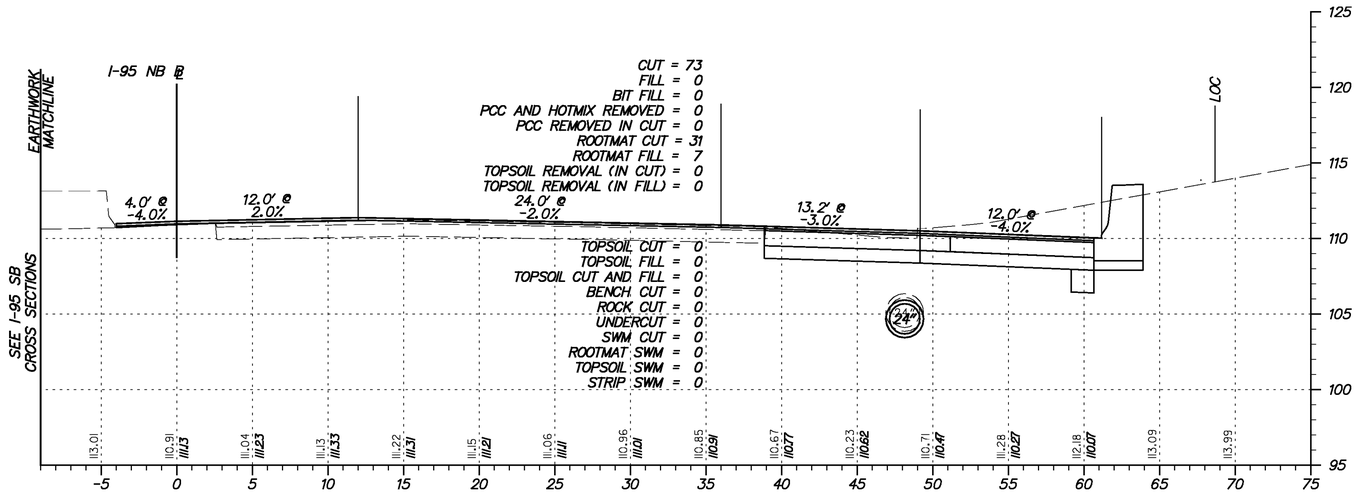

STATION 516+00

Y:\Projects\Del41-202\Del95 Cont 5\X-sections\Xsect sheets\I95o5-Xsl95.dgn

1/23/2010

DELAWARE DEPARTMENT OF TRANSPORTATION

ADDENDUMS / REVISIONS	

SCALE 0 5 10 15 FEET

I-95 & US 202 INTERCHANGE

CONTRACT	BRIDGE NO.	NA
T200510602	DESIGNED BY:	DAG
COUNTY	CHECKED BY:	BMD
NEW CASTLE		

CROSS SECTIONS I-95 NORTHBOUND
STA. 516+00 TO STA. 516+50

SHEET NO.
23
TOTAL SHTS.
290

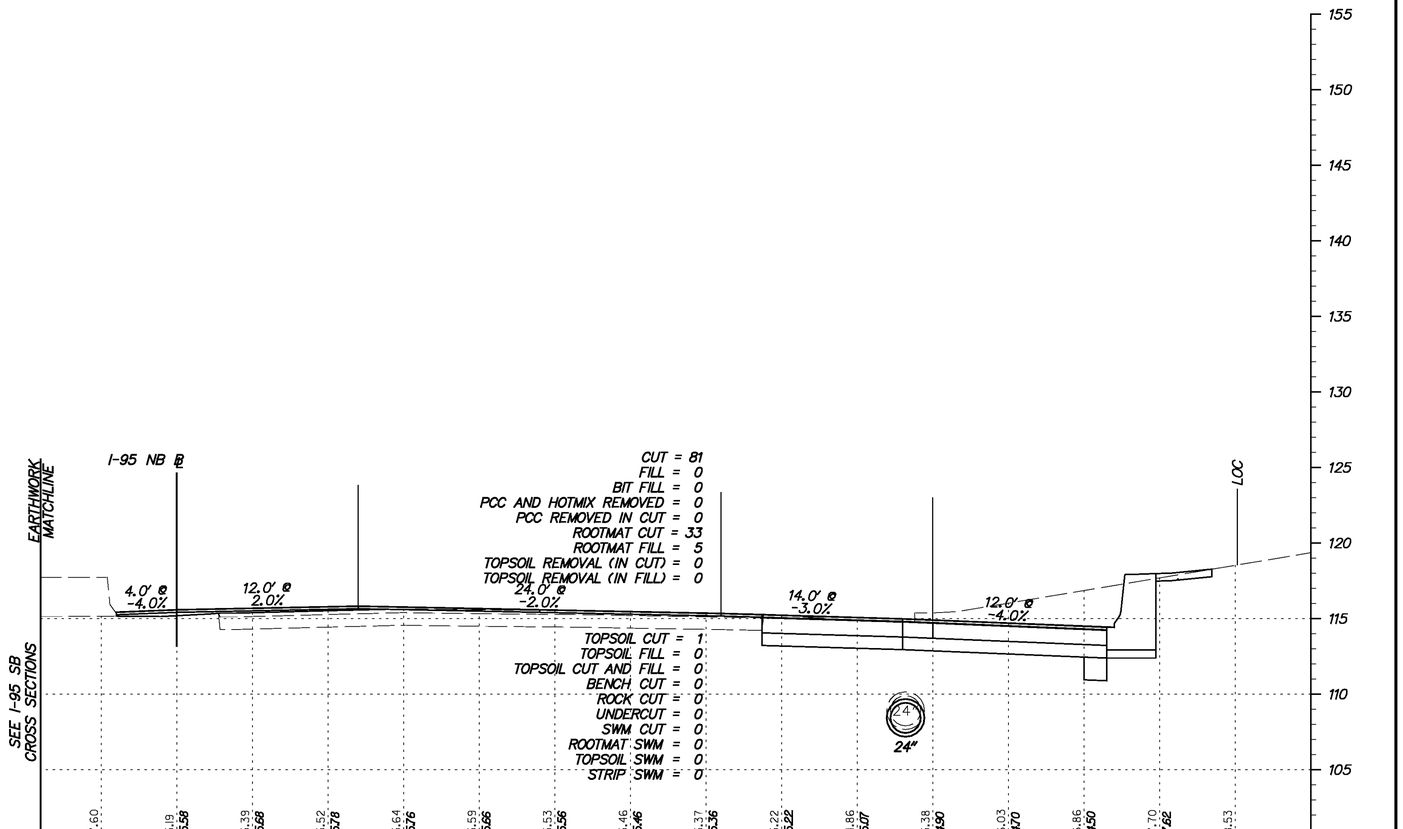

STATION 517+50

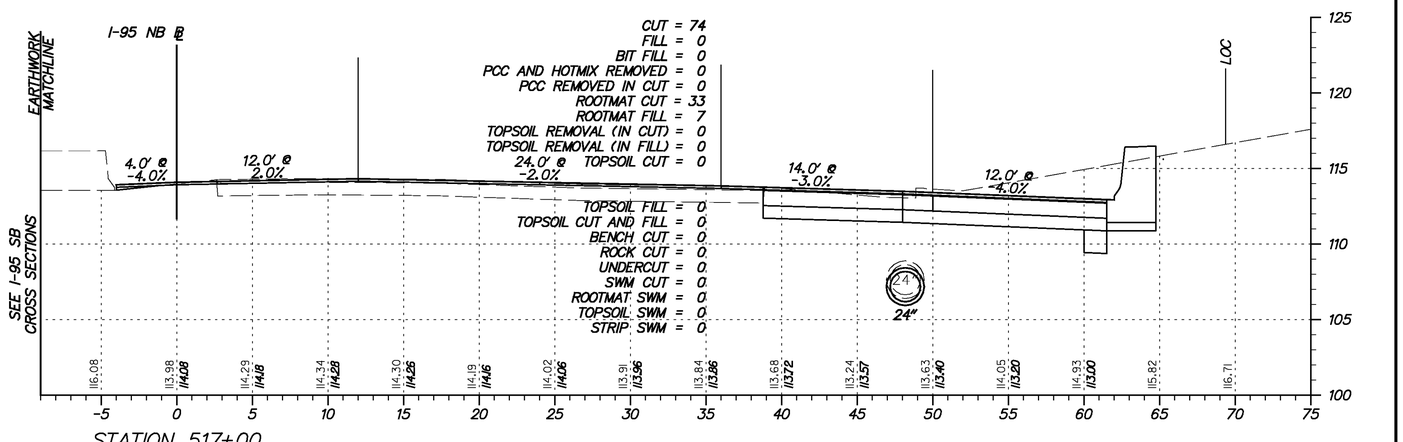

STATION 517+00

Y:\Projects\Del41-202\Del95 Cont 5\X-sections\X-sect sheets\I95c5-Xs195.dgn

11/23/2010

DELAWARE DEPARTMENT OF TRANSPORTATION	ADDENDUMS / REVISIONS	SCALE 0 5 10 15 FEET	**I-95 & US 202 INTERCHANGE**	CONTRACT T200510602	BRIDGE NO. NA	**CROSS SECTIONS I-95 NORTHBOUND** STA. 517+00 TO STA. 517+50
				COUNTY NEW CASTLE	DESIGNED BY: DAG	SHEET NO. 24
					CHECKED BY: BMD	TOTAL SHTS. 290

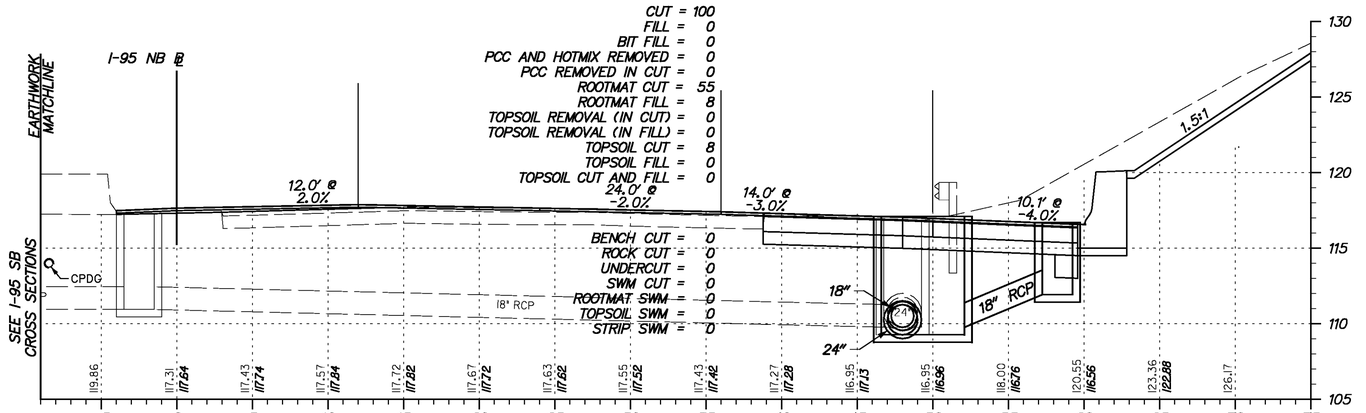

STATION 518+25

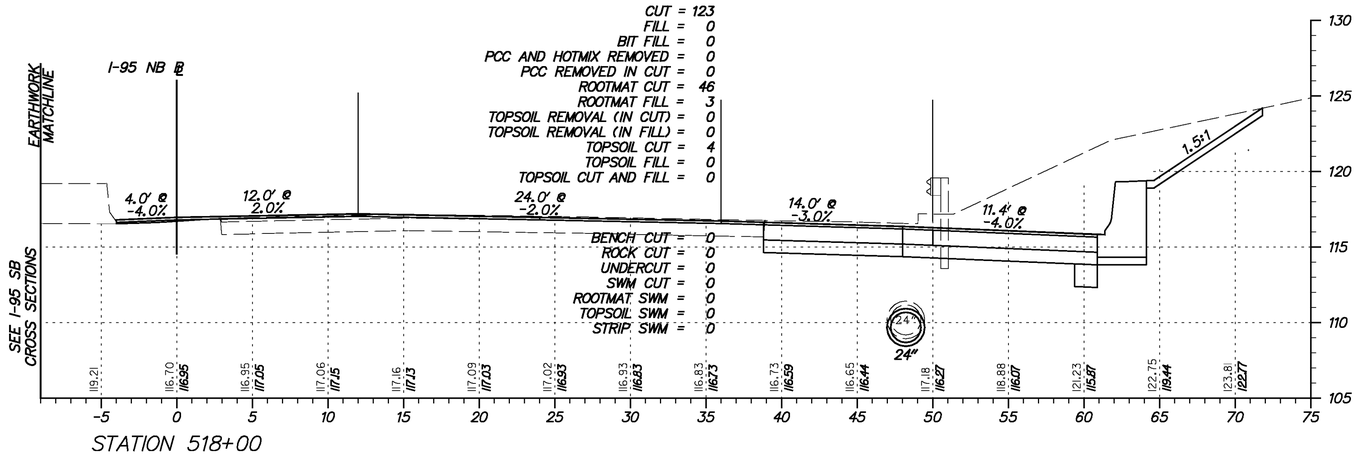

STATION 518+00

Y:\Projects\Dell4I-202\Dell95 Cont 5\X-sections\Xsect sheets\I95c5-Xsl95.dgn

11/23/2010

DELAWARE DEPARTMENT OF TRANSPORTATION	ADDENDUMS / REVISIONS	SCALE 0 5 10 15 FEET	**I-95 & US 202 INTERCHANGE**	CONTRACT T200510602	BRIDGE NO. NA	**CROSS SECTIONS I-95 NORTHBOUND** *STA. 518+00 TO STA. 518+25*	SHEET NO. 25
				COUNTY NEW CASTLE	DESIGNED BY: DAG		TOTAL SHTS. 290
					CHECKED BY: BMD		

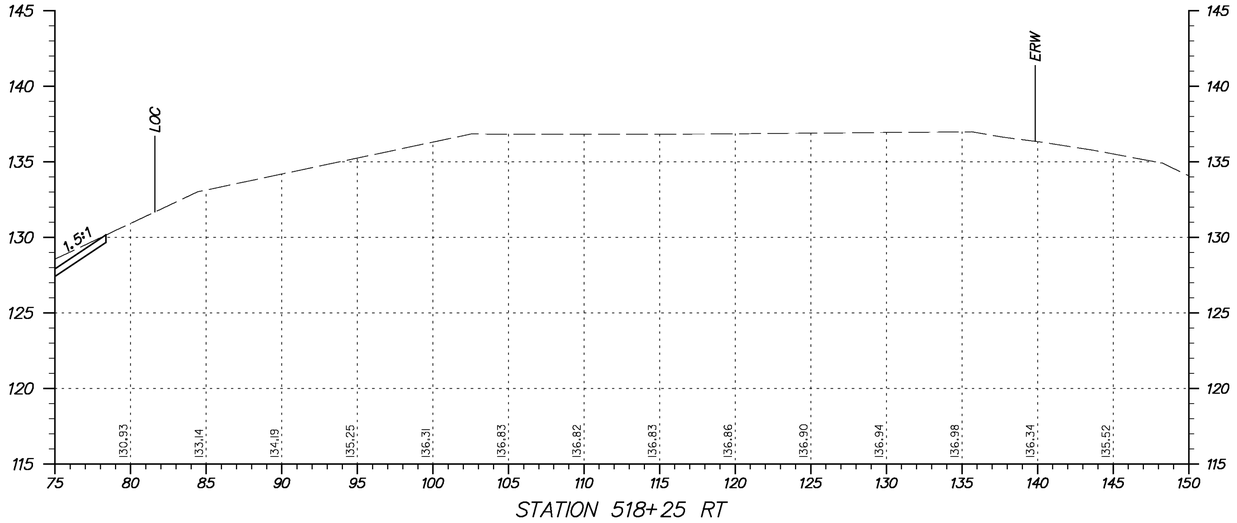

STATION 518+25 RT

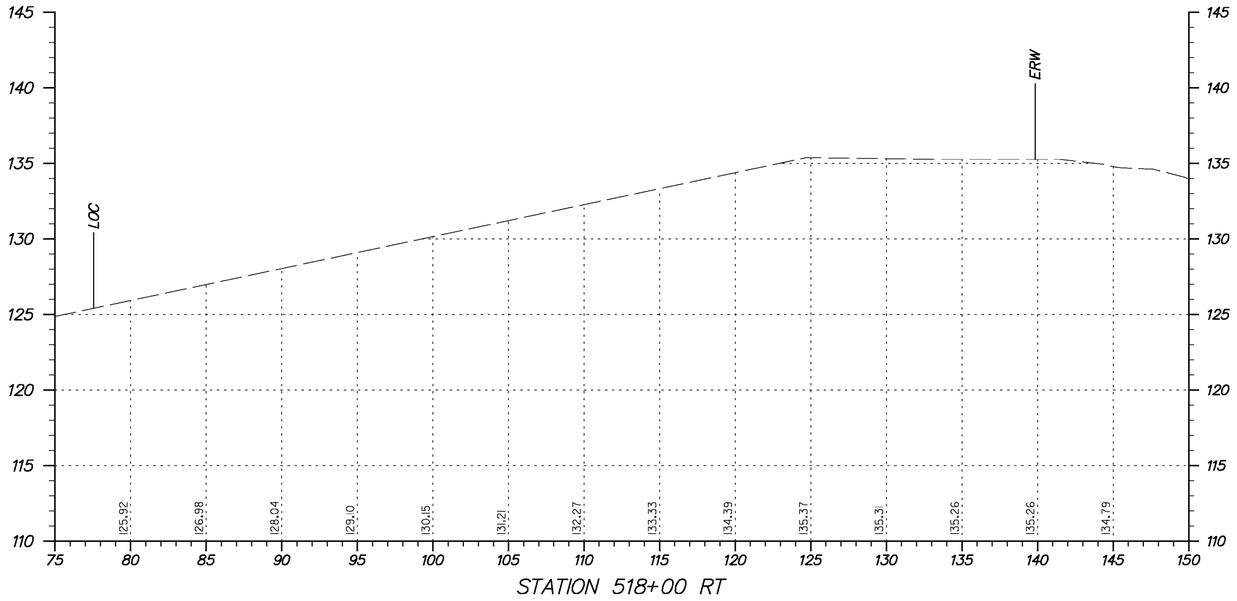

STATION 518+00 RT

Y:\Projects\Del141-202\Del95 Cont 5\X-sections\Xsect sheets\I95c5-Xsi95.dgn

11/23/2010

DELAWARE DEPARTMENT OF TRANSPORTATION

ADDENDUMS / REVISIONS	

SCALE 0 5 10 15 FEET

I-95 & US 202 INTERCHANGE

CONTRACT	BRIDGE NO.	NA
T200510602	DESIGNED BY:	DAG
COUNTY	CHECKED BY:	BMD
NEW CASTLE		

CROSS SECTIONS
I-95 NORTHBOUND
STA. 518+00 TO STA. 518+25
(EXTENSION)

SHEET NO.	26
TOTAL SHTS.	290

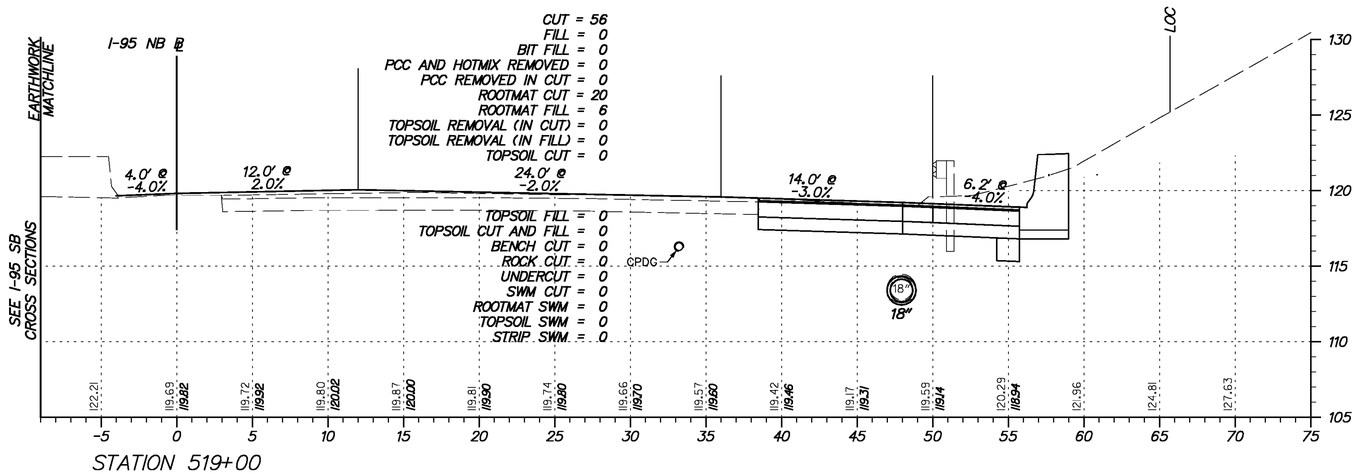

STATION 519+00

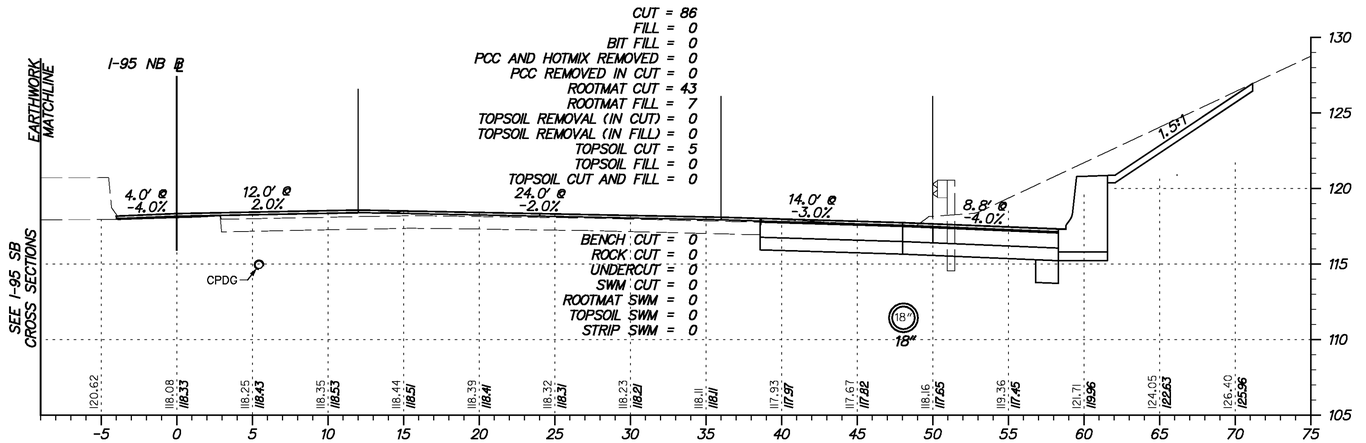

STATION 518+50

Y:\Projects\Del41-202\Del195 Cont 5\X-sections\Xsect sheets\I95c5-Xsl95.dgn

11/23/2010

DELAWARE DEPARTMENT OF TRANSPORTATION

ADDENDUMS / REVISIONS	

SCALE 0 5 10 15 FEET

I-95 & US 202 INTERCHANGE

CONTRACT	BRIDGE NO.	NA
T200510602	DESIGNED BY:	DAG
COUNTY	CHECKED BY:	BMD
NEW CASTLE		

CROSS SECTIONS I-95 NORTHBOUND
STA. 518+50 TO STA. 519+00

SHEET NO.
27
TOTAL SHTS.
290

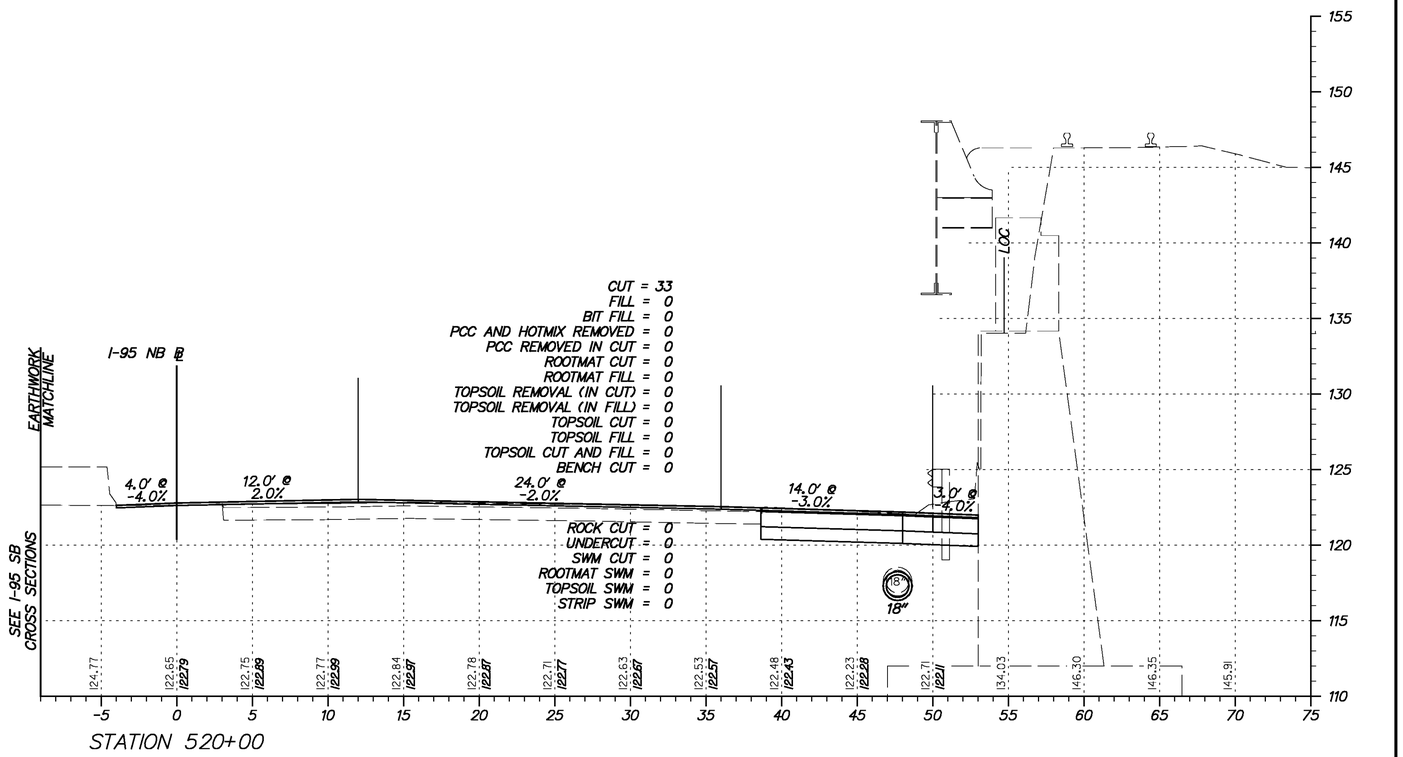

STATION 520+00

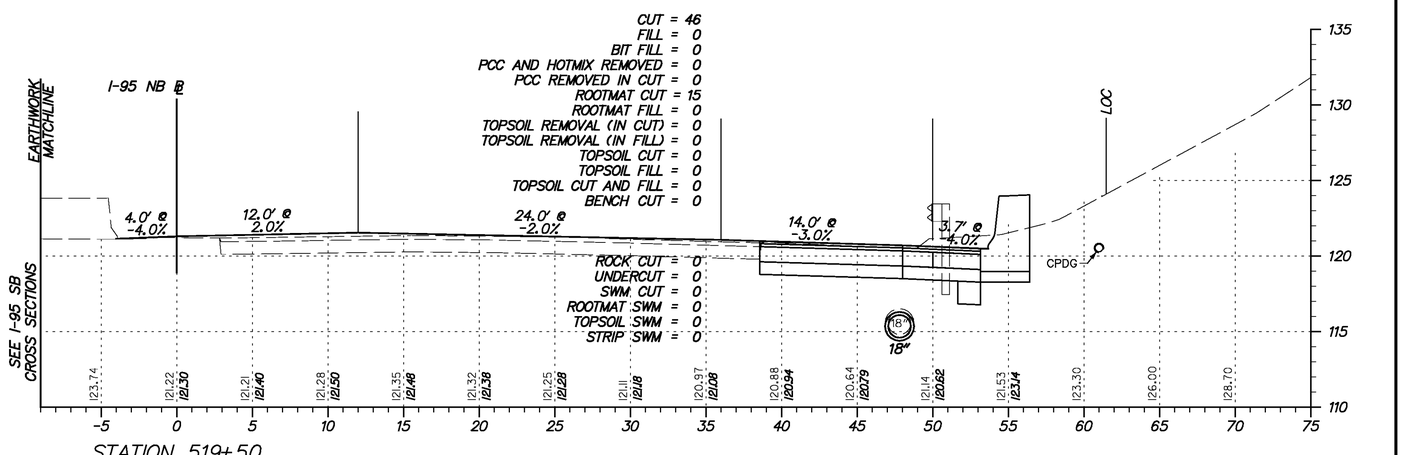

STATION 519+50

Y:\Projects\Del41-202\Del95 Cont 5\X-sections\Xsect sheets\I95c5-Xs95.dgn

11/23/2010

DELAWARE DEPARTMENT OF TRANSPORTATION	ADDENDUMS / REVISIONS	SCALE 0 5 10 15 FEET	**I-95 & US 202 INTERCHANGE**	CONTRACT T200510602	BRIDGE NO. NA	**CROSS SECTIONS I-95 NORTHBOUND** *STA. 519+50 TO STA. 520+00*
				COUNTY NEW CASTLE	DESIGNED BY: DAG	SHEET NO. 28
					CHECKED BY: BMD	TOTAL SHTS. 290

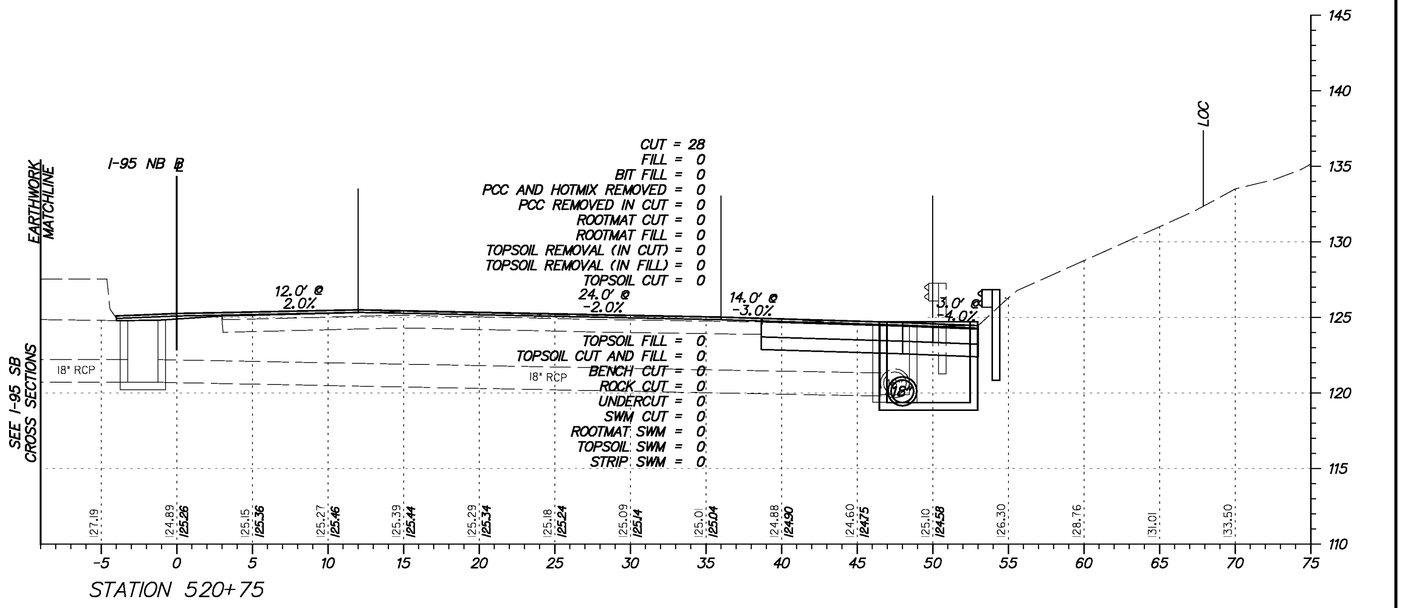

STATION 520+75

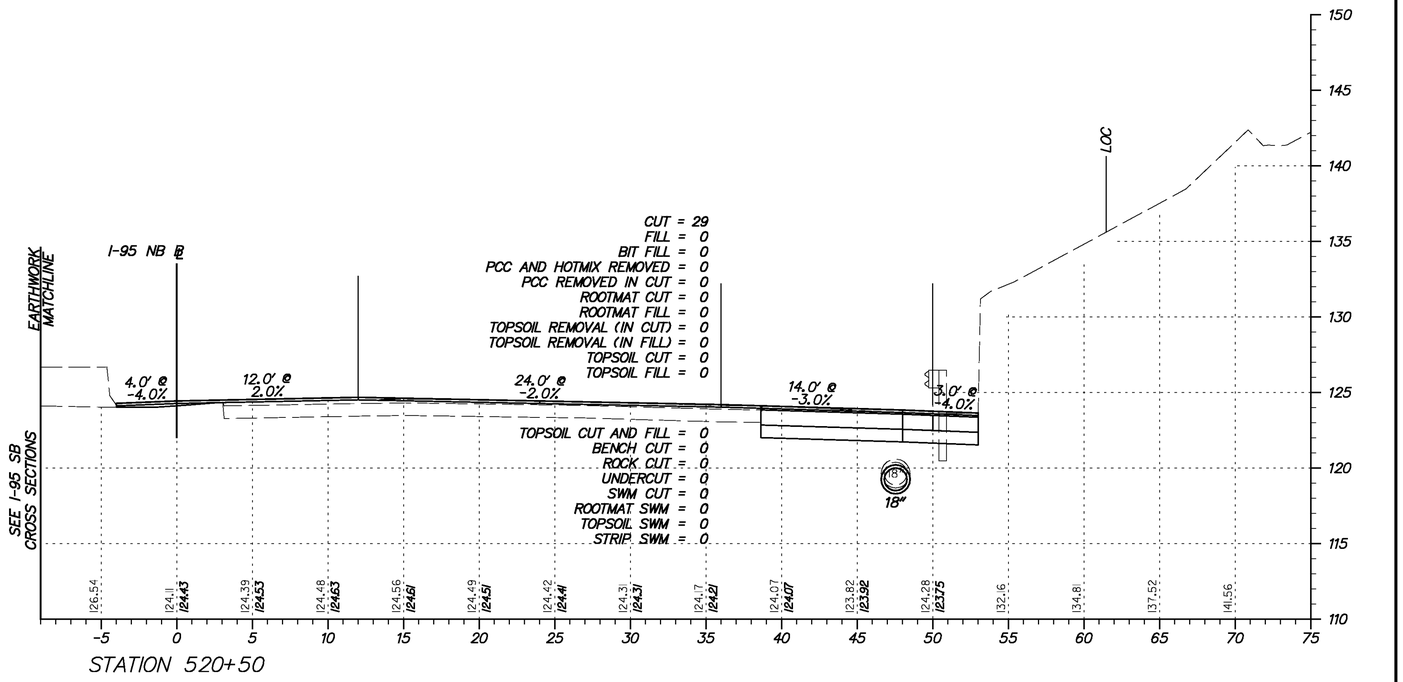

STATION 520+50

DELAWARE DEPARTMENT OF TRANSPORTATION	ADDENDUMS / REVISIONS	SCALE 0 5 10 15 FEET	I-95 & US 202 INTERCHANGE	CONTRACT T200510602	BRIDGE NO. NA	CROSS SECTIONS I-95 NORTHBOUND STA. 520+50 TO STA. 520+75	SHEET NO. 29
				COUNTY NEW CASTLE	DESIGNED BY: DAG		TOTAL SHTS. 290
					CHECKED BY: BMD		

Y:\Projects\Dell41-202\Dell95 Cont 5\X-sections\Xsect sheets\N95c5-Xsl95.dgn

11/23/2010

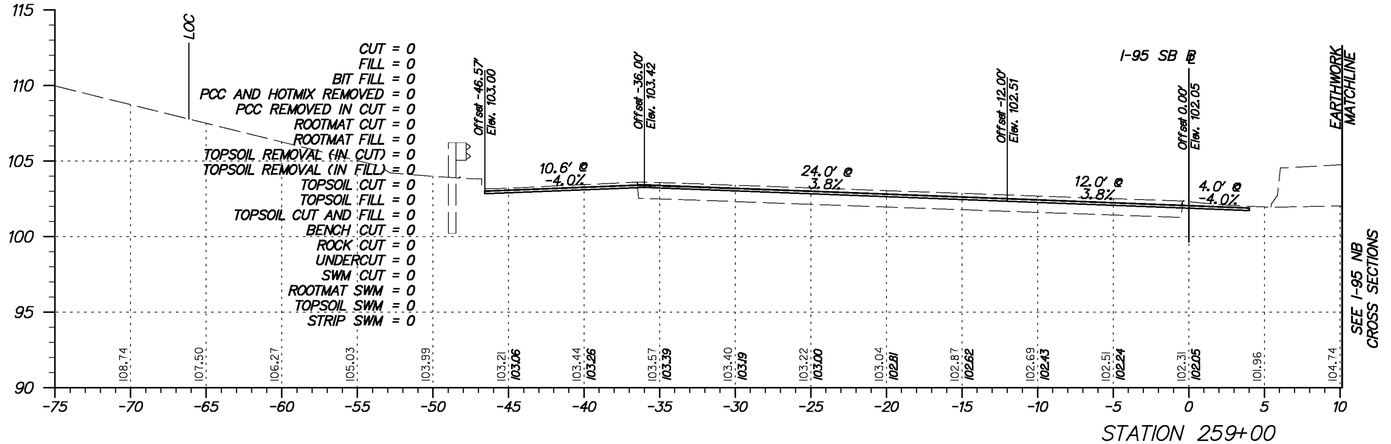

STATION 259+00

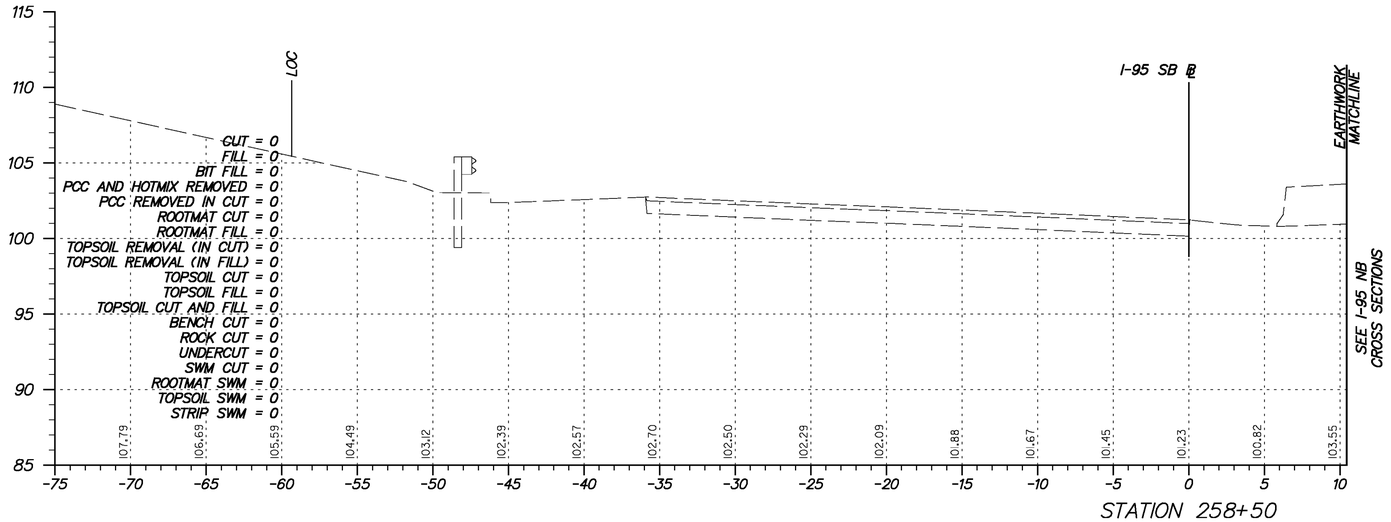

STATION 258+50

Y:\Projects\Del41-202\Del95 Cont 5\X-sections\Xsect sheets\I95o5-Xsl95.dgn

11/23/2010

DELAWARE DEPARTMENT OF TRANSPORTATION

ADDENDUMS / REVISIONS	

SCALE
0 5 10 15
FEET

I-95 & US 202 INTERCHANGE

CONTRACT	BRIDGE NO.	NA
T200510602	DESIGNED BY:	DAG
COUNTY	CHECKED BY:	BMD
NEW CASTLE		

CROSS SECTIONS
I-95 SOUTHBOUND
STA. 258+50 TO STA. 259+00

SHEET NO.
30
TOTAL SHTS.
290

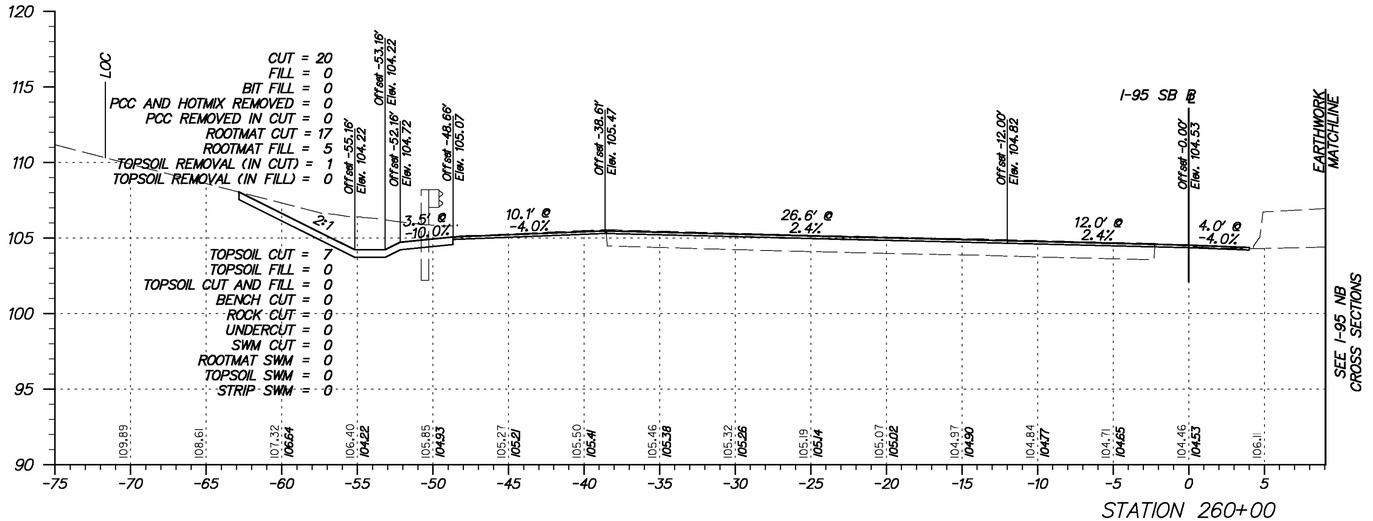

STATION 260+00

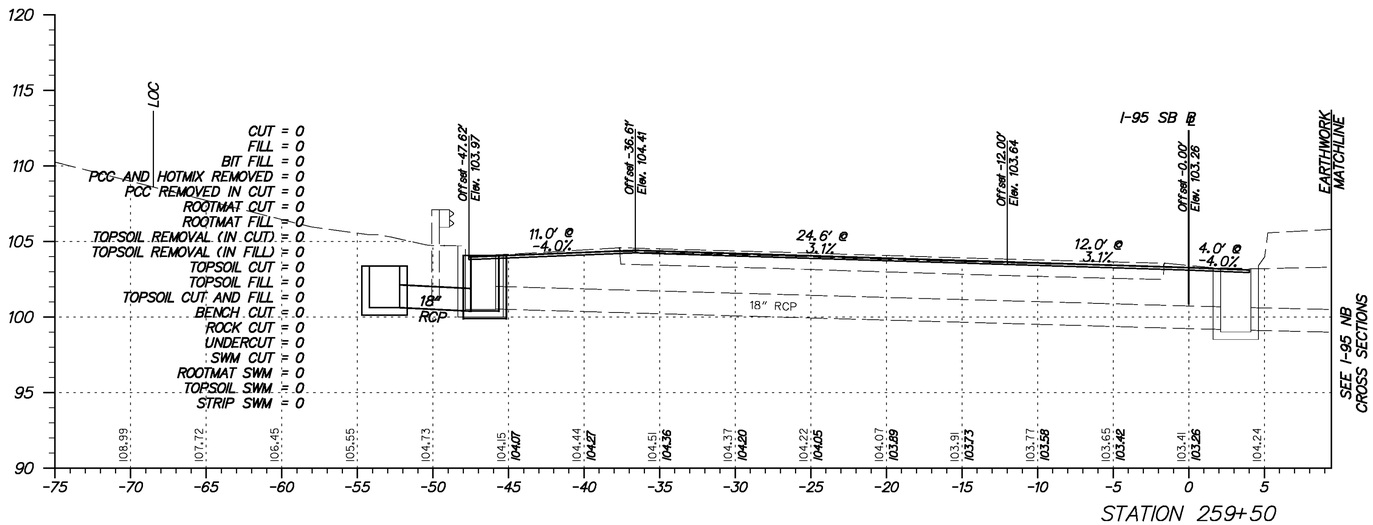

STATION 259+50

Y:\Projects\Del41-202\Del95 Cont 5\X-sections\Xsect sheets\I95o5-Xsl95.dgn

1/23/2010

DELAWARE
DEPARTMENT OF TRANSPORTATION

ADDENDUMS / REVISIONS	

SCALE
0 5 10 15
FEET

I-95 & US 202 INTERCHANGE

CONTRACT	BRIDGE NO.	NA
T200510602	DESIGNED BY:	DAG
COUNTY	CHECKED BY:	BMD
NEW CASTLE		

CROSS SECTIONS
I-95 SOUTHBOUND
STA. 259+50 TO STA. 260+00

SHEET NO.
31
TOTAL SHTS.
290

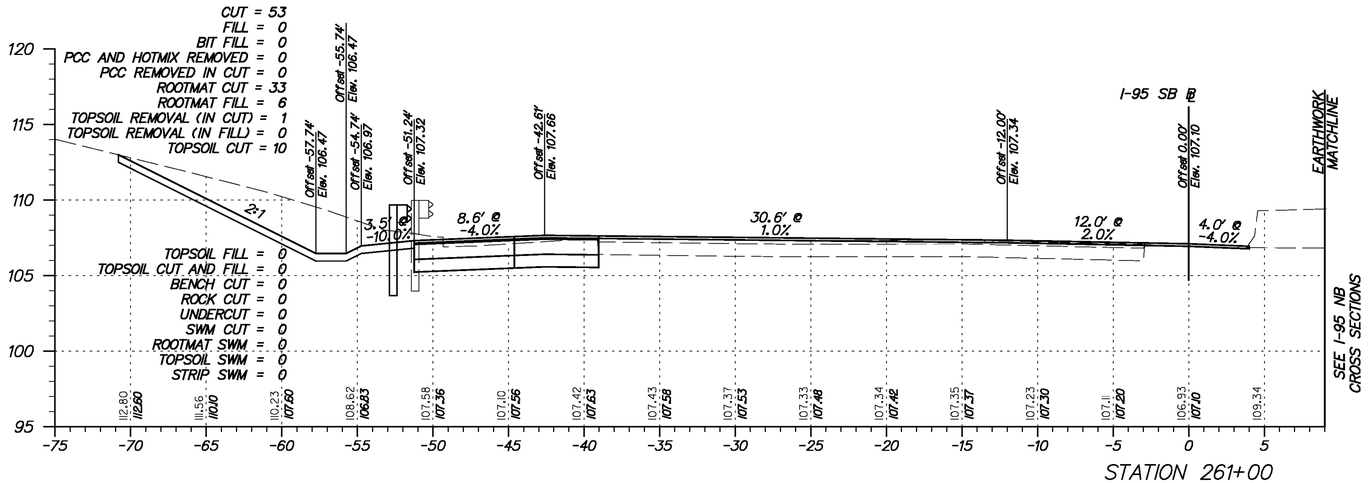

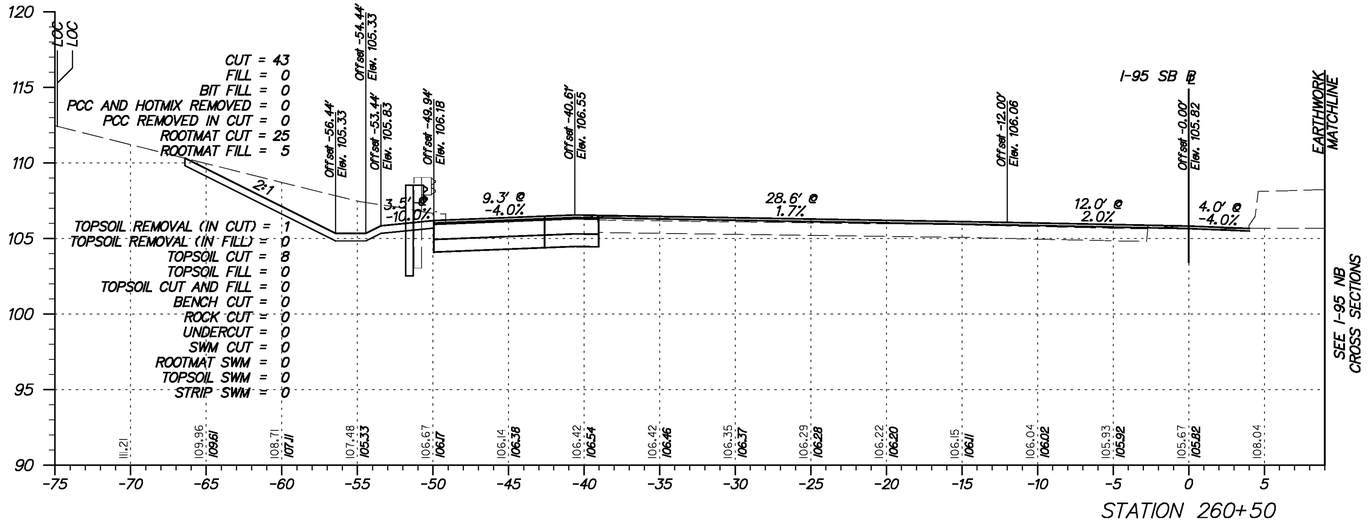

Y:\Projects\Del41-202\Del95 Cont 5VX-sections\Xsect sheets\I95o5-Xsl95.cgn

1/23/2010

DELAWARE DEPARTMENT OF TRANSPORTATION

ADDENDUMS / REVISIONS	

SCALE
0 5 10 15
FEET

I-95 & US 202 INTERCHANGE

CONTRACT	BRIDGE NO.	NA
T200510602	DESIGNED BY:	DAG
COUNTY	CHECKED BY:	BMD
NEW CASTLE		

CROSS SECTIONS
I-95 SOUTHBOUND
STA. 260+50 TO STA. 261+00

SHEET NO.
32
TOTAL SHTS.
290

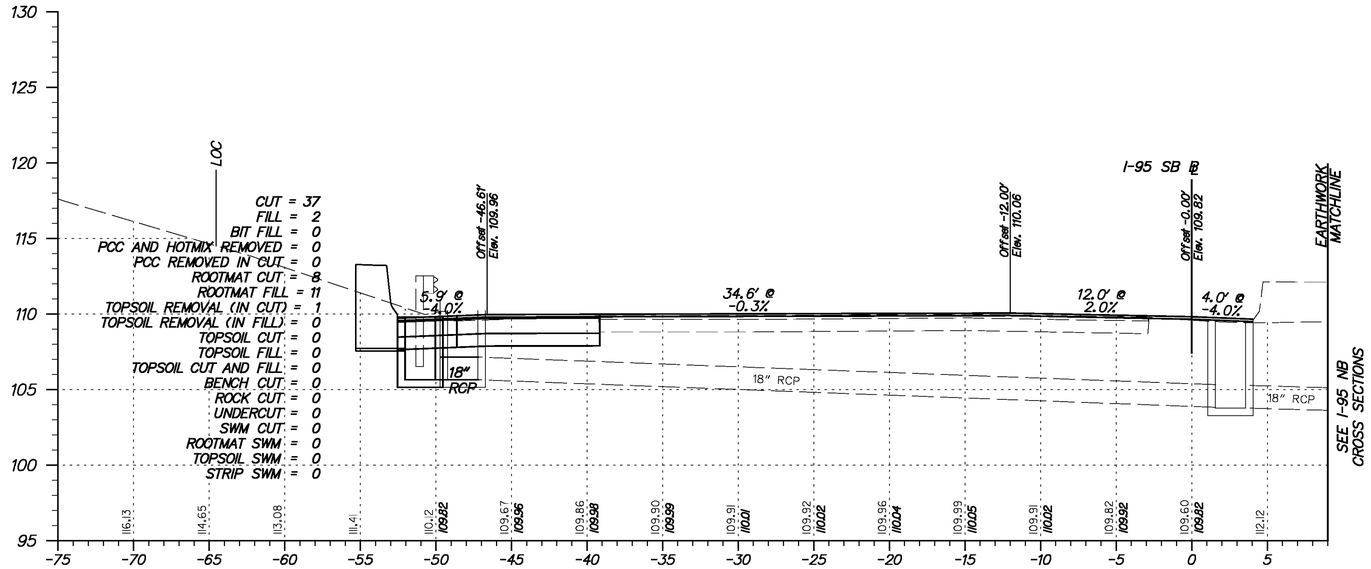

STATION 262+00

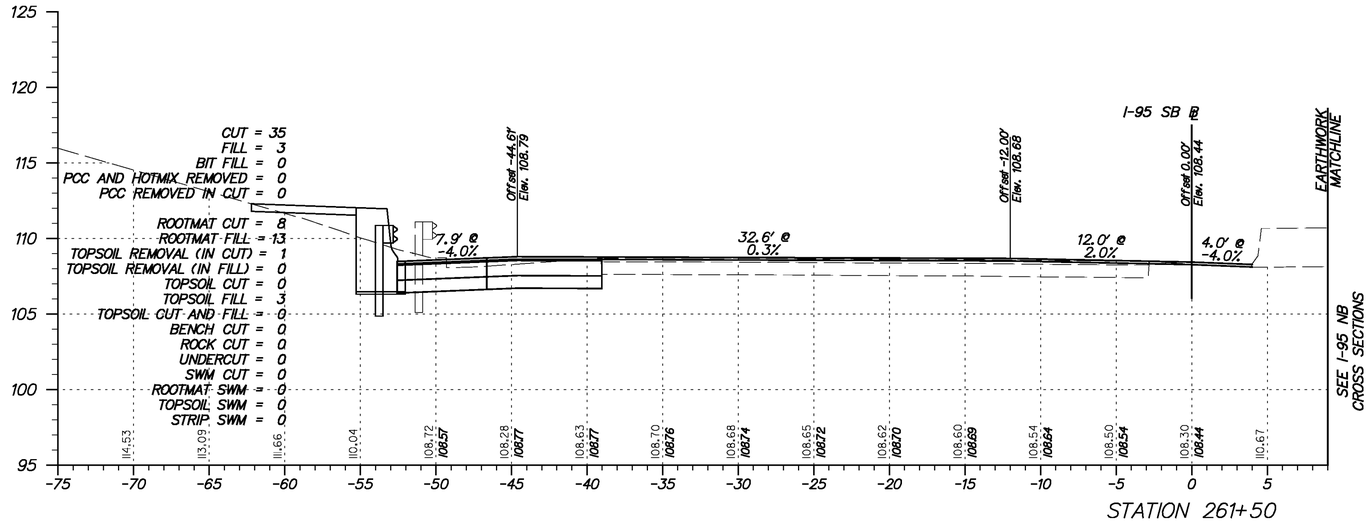

STATION 261+50

Y:\Projects\Del41-202\Del95 Cont 5VX-sections\Xsect sheets\I95o5-Xsl95.dgn

11/23/2010

DELAWARE DEPARTMENT OF TRANSPORTATION

ADDENDUMS / REVISIONS	

SCALE 0 5 10 15 FEET

I-95 & US 202 INTERCHANGE

CONTRACT	BRIDGE NO.	NA
T200510602	DESIGNED BY:	DAG
COUNTY	CHECKED BY:	BMD
NEW CASTLE		

CROSS SECTIONS I-95 SOUTHBOUND
STA. 261+50 TO STA. 262+00

SHEET NO.
33
TOTAL SHTS.
290

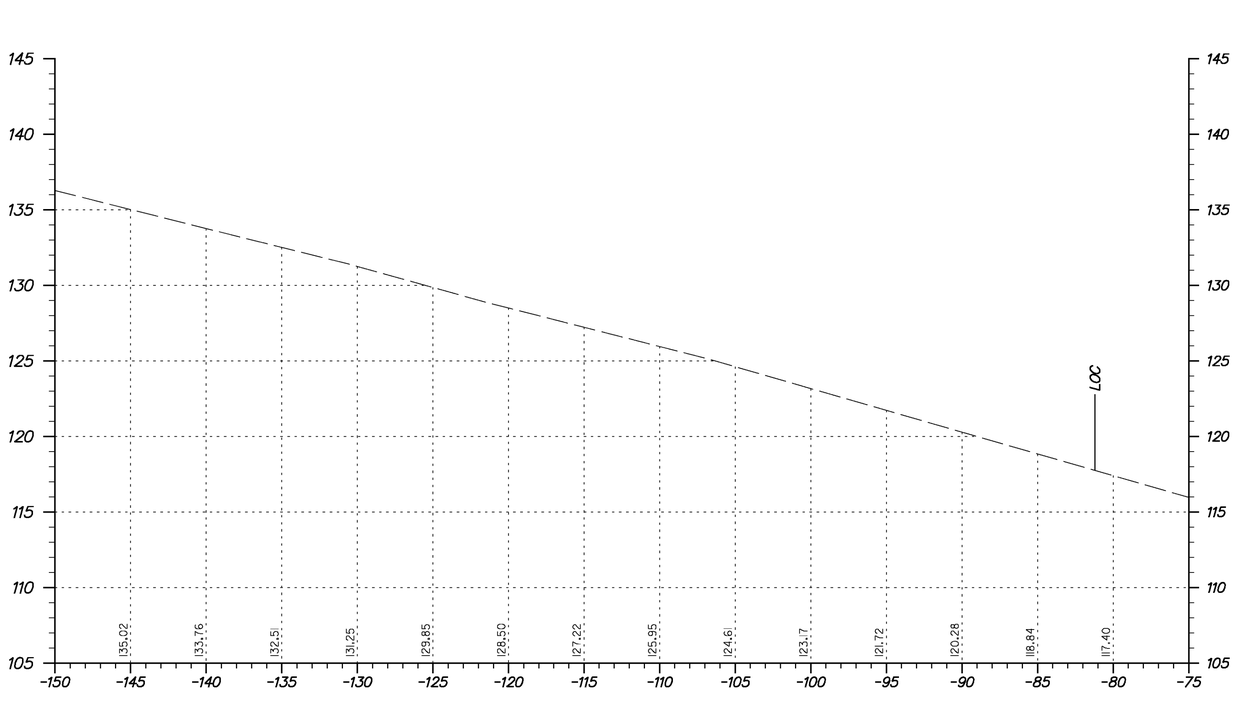

STATION 261+50 LT

Y:\Projects\Del141-202\Del95 Cont 5\X-sections\Xsect sheets\I95c5-Xsl95.dgn

11/23/2010

DELAWARE
DEPARTMENT OF TRANSPORTATION

ADDENDUMS / REVISIONS	

SCALE
0 5 10 15
FEET

I-95 & US 202 INTERCHANGE

CONTRACT	BRIDGE NO.	NA
T200510602	DESIGNED BY:	DAG
COUNTY	CHECKED BY:	BMD
NEW CASTLE		

CROSS SECTIONS
I-95 SOUTHBOUND
STA. 261+50
(EXTENSION)

SHEET NO.
34
TOTAL SHTS.
290

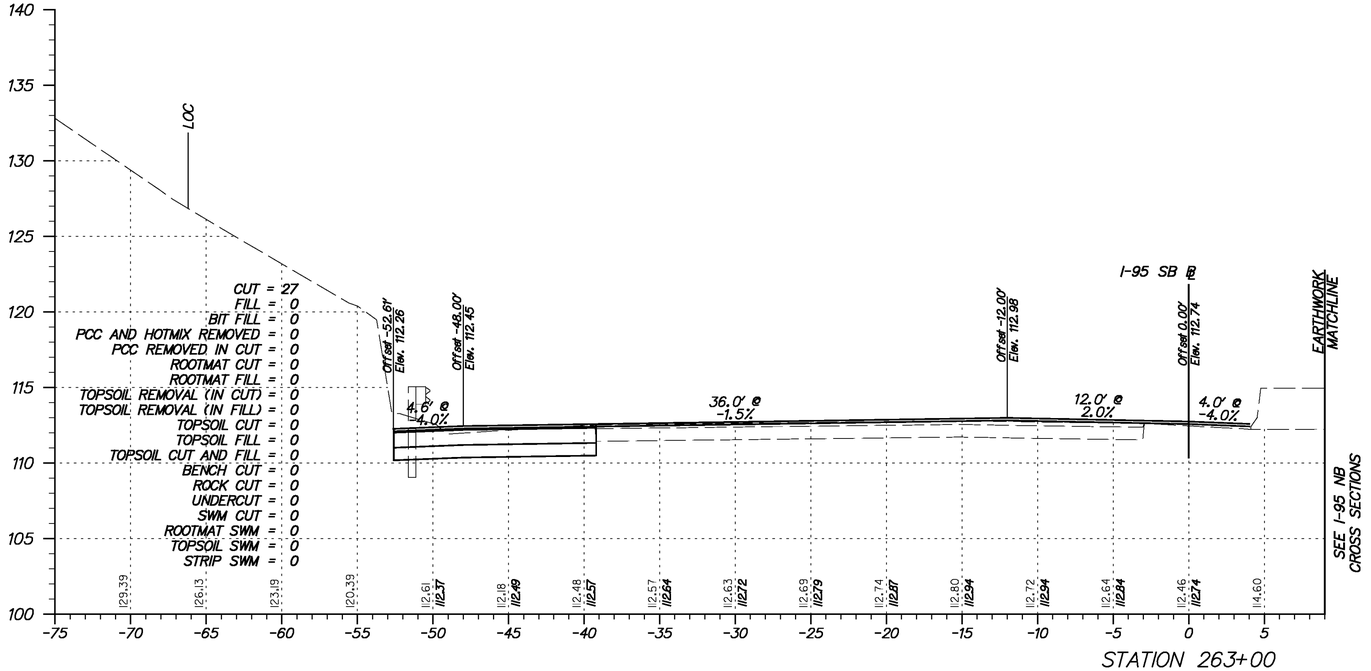

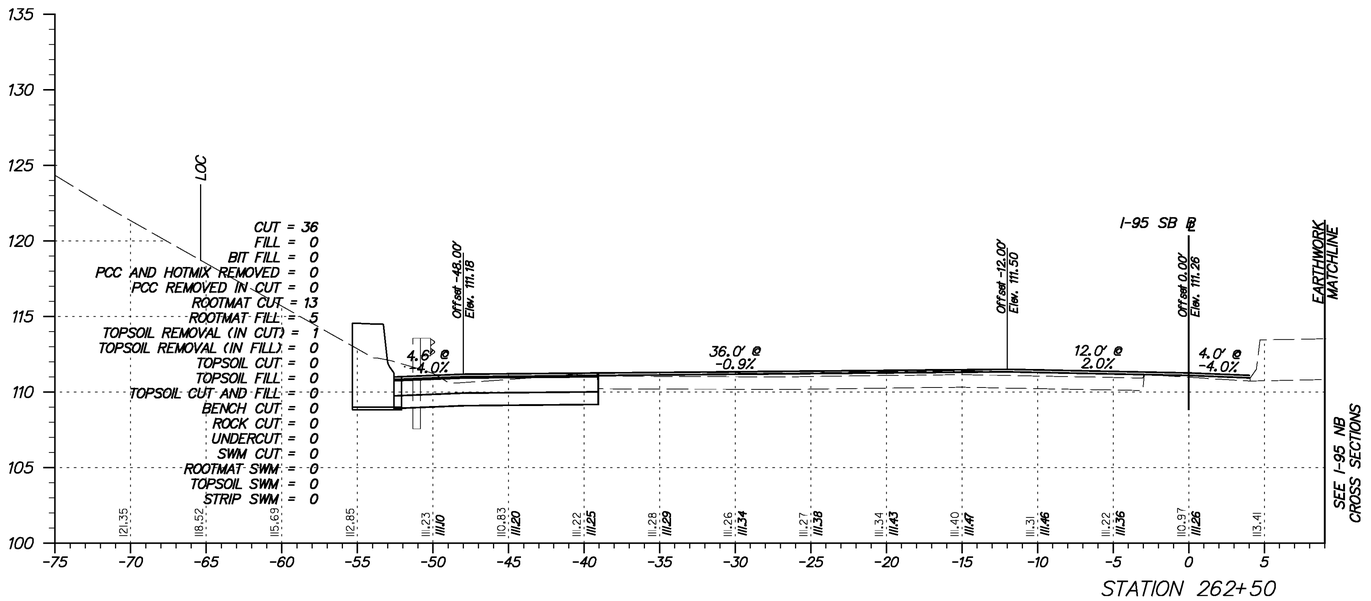

Y:\Projects\Dell4I-202\Dell95 Cont 5\X-sections\Xsect sheets\I95c5-Xsl95.dgn

11/23/2010

DELAWARE
DEPARTMENT OF TRANSPORTATION

ADDENDUMS / REVISIONS	

SCALE
0 5 10 15
FEET

I-95 & US 202 INTERCHANGE

CONTRACT	BRIDGE NO.	NA
T200510602	DESIGNED BY:	DAG
COUNTY	CHECKED BY:	BMD
NEW CASTLE		

CROSS SECTIONS
I-95 SOUTHBOUND
STA. 262+50 TO STA. 263+00

SHEET NO.
35
TOTAL SHTS.
290

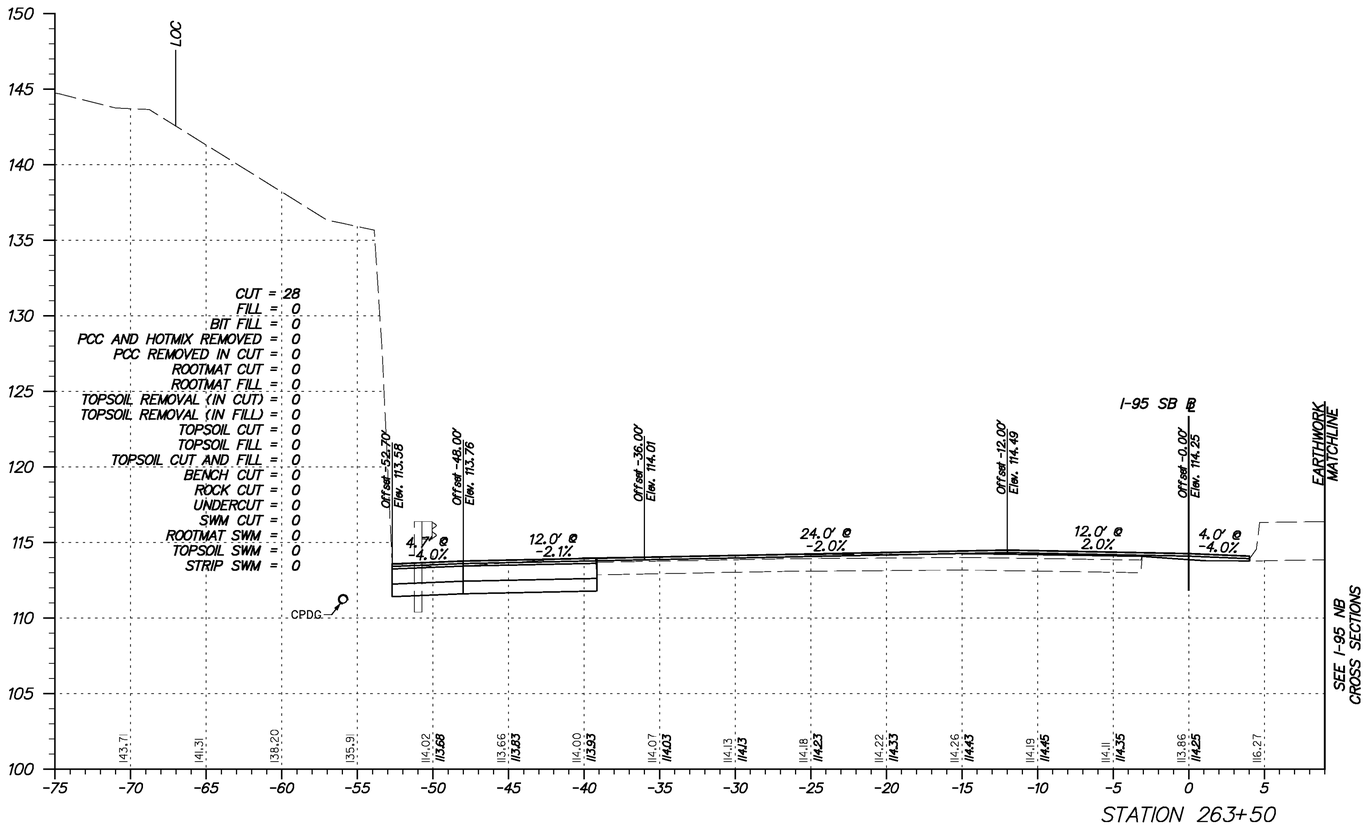

Y:\Projects\Del41-202\Del195 Cont 5\X-sections\Xsect sheets\I95c5-Xsl95.dgn

11/23/2010

DELAWARE DEPARTMENT OF TRANSPORTATION	ADDENDUMS / REVISIONS	SCALE 0 5 10 15 FEET	**I-95 & US 202 INTERCHANGE**	CONTRACT T200510602	BRIDGE NO. NA	**CROSS SECTIONS I-95 SOUTHBOUND** *STA. 263+50*
				COUNTY NEW CASTLE	DESIGNED BY: DAG	SHEET NO. 36
					CHECKED BY: BMD	TOTAL SHTS. 290

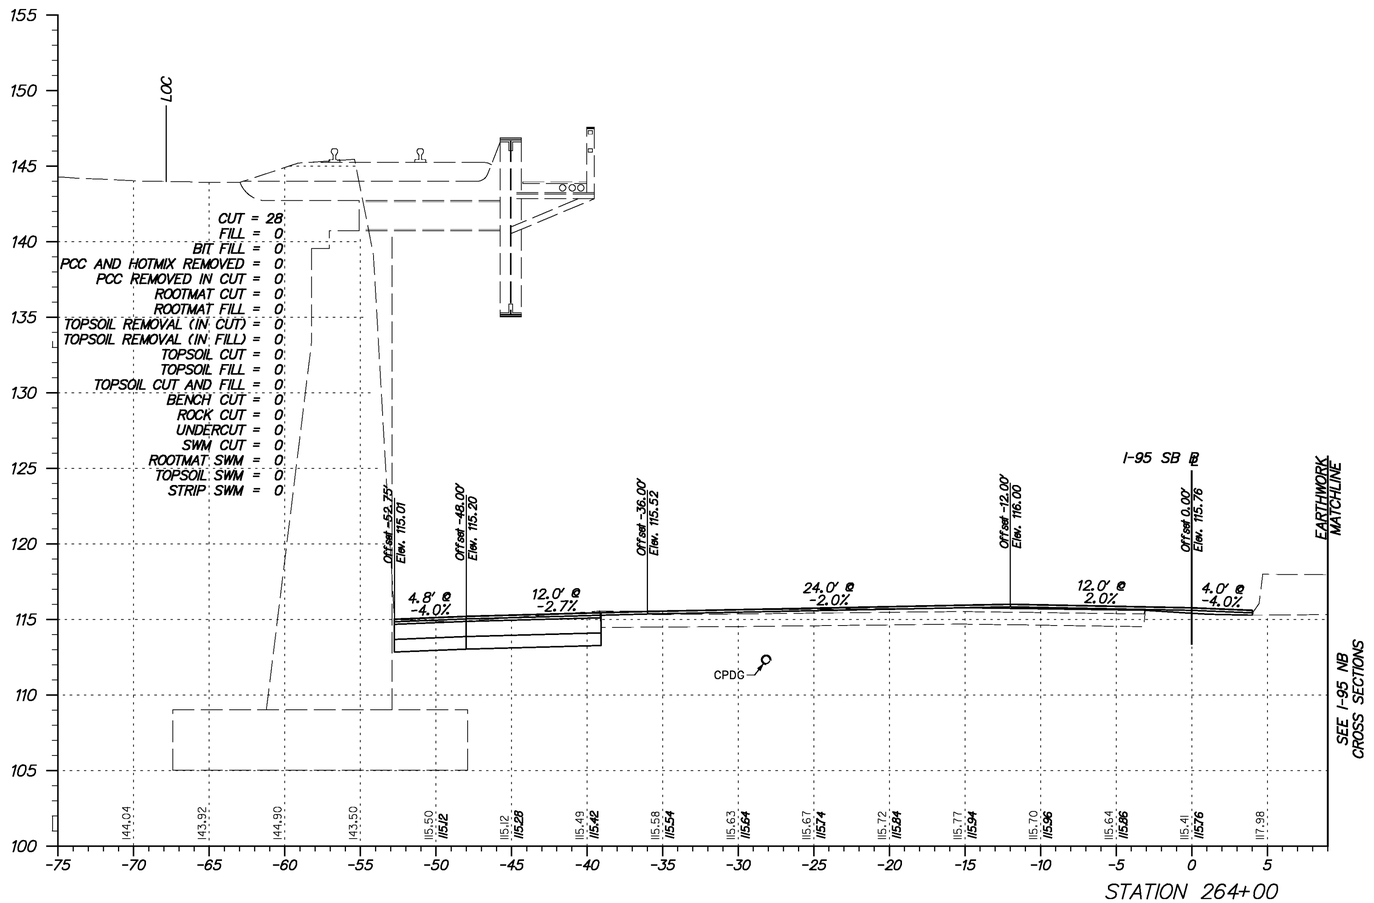

STATION 264+00

Y:\Projects\Del41-202\Del195 Cont 5\X-sections\Xsect sheets\I95c5-Xsl95.dgn

11/23/2010

DELAWARE DEPARTMENT OF TRANSPORTATION

ADDENDUMS / REVISIONS	

SCALE 0 5 10 15 FEET

I-95 & US 202 INTERCHANGE

CONTRACT	BRIDGE NO.	NA
T200510602	DESIGNED BY:	DAG
COUNTY	CHECKED BY:	BMD
NEW CASTLE		

CROSS SECTIONS I-95 SOUTHBOUND
STA. 264+00

SHEET NO.
37
TOTAL SHTS.
290

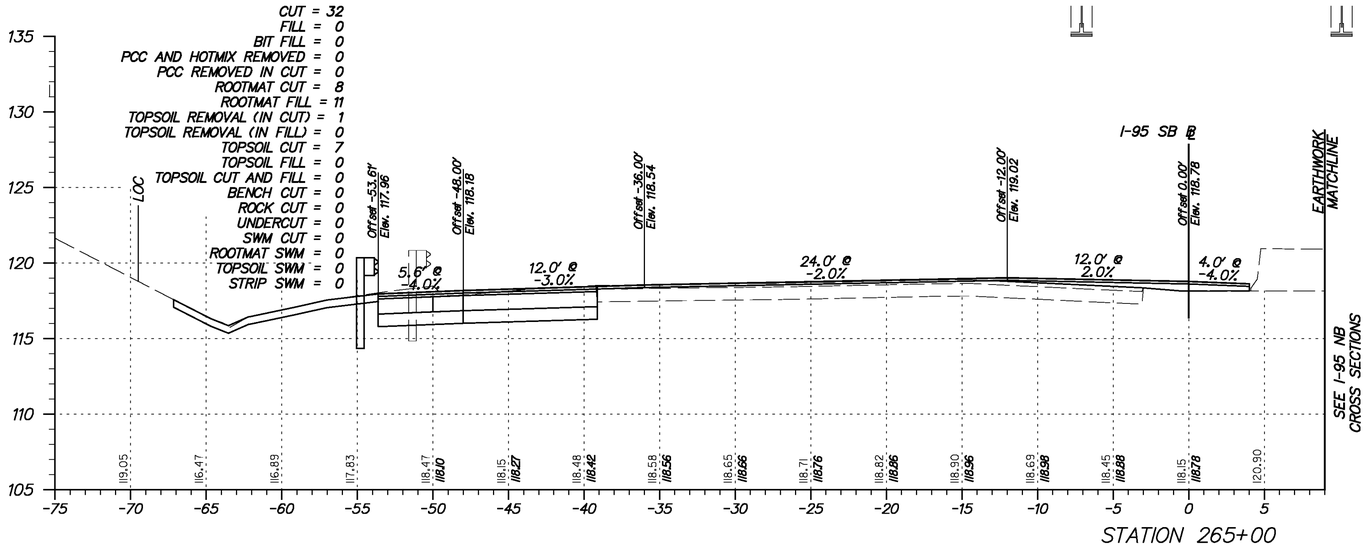

STATION 265+00

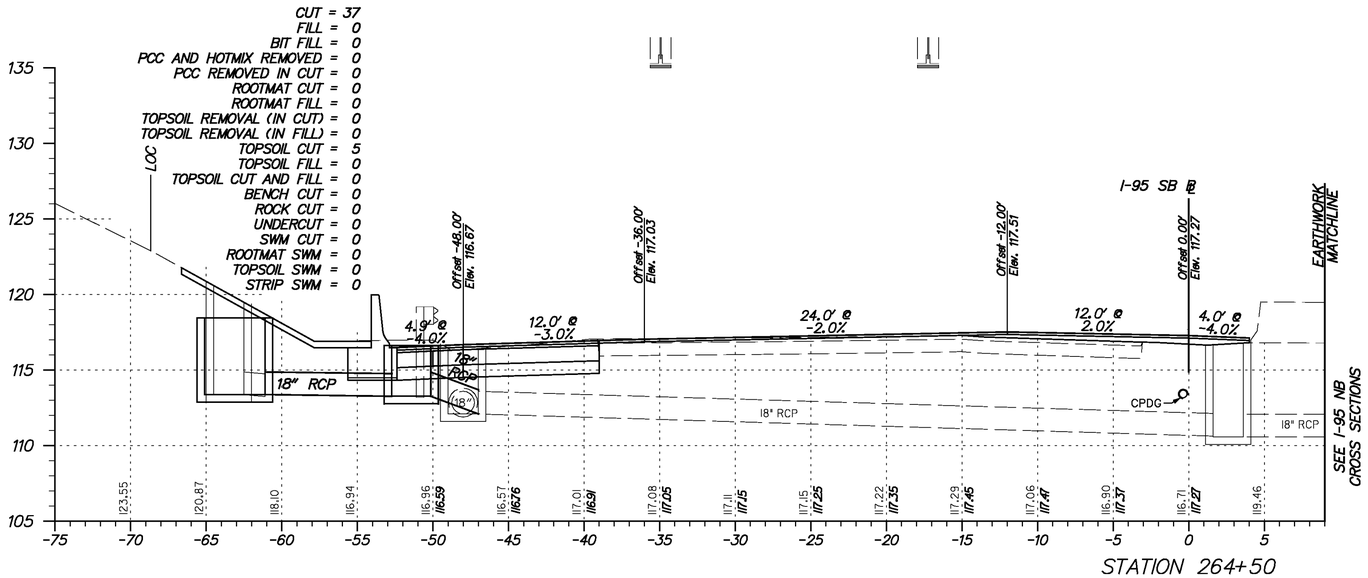

STATION 264+50

Y:\Projects\Del41-202\Del95 Cont 5\X-sections\Xsect sheets\I95c5-Xsl95.dgn
1/23/2010

DELAWARE DEPARTMENT OF TRANSPORTATION

ADDENDUMS / REVISIONS	

SCALE 0 5 10 15 FEET

I-95 & US 202 INTERCHANGE

CONTRACT	BRIDGE NO.	NA
T200510602	DESIGNED BY:	DAG
COUNTY	CHECKED BY:	BMD
NEW CASTLE		

CROSS SECTIONS I-95 SOUTHBOUND
STA. 264+50 TO STA. 265+00

SHEET NO.
38
TOTAL SHTS.
290

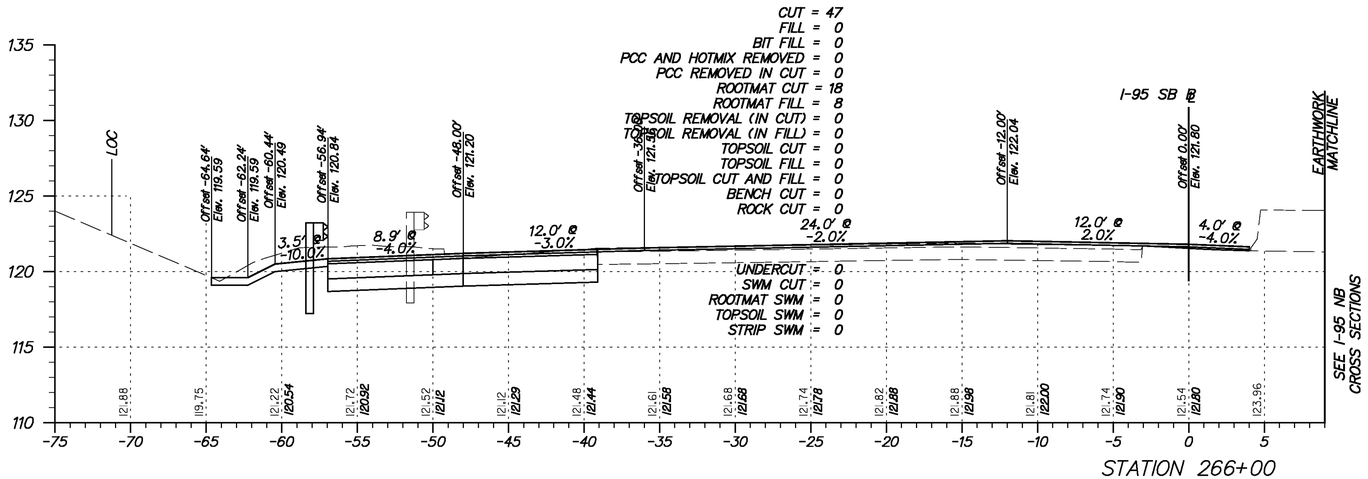

Y:\Projects\Del41-202\Del95 Cont 5\X-sections\Xsect sheets\I95c5-Xsl95.dgn

11/23/2010

DELAWARE DEPARTMENT OF TRANSPORTATION

ADDENDUMS / REVISIONS	

SCALE 0 5 10 15 FEET

I-95 & US 202 INTERCHANGE

CONTRACT	BRIDGE NO.	NA
T200510602	DESIGNED BY:	DAG
COUNTY	CHECKED BY:	BMD
NEW CASTLE		

CROSS SECTIONS
I-95 SOUTHBOUND
STA. 265+50 TO STA. 266+00

SHEET NO.
39
TOTAL SHTS.
290

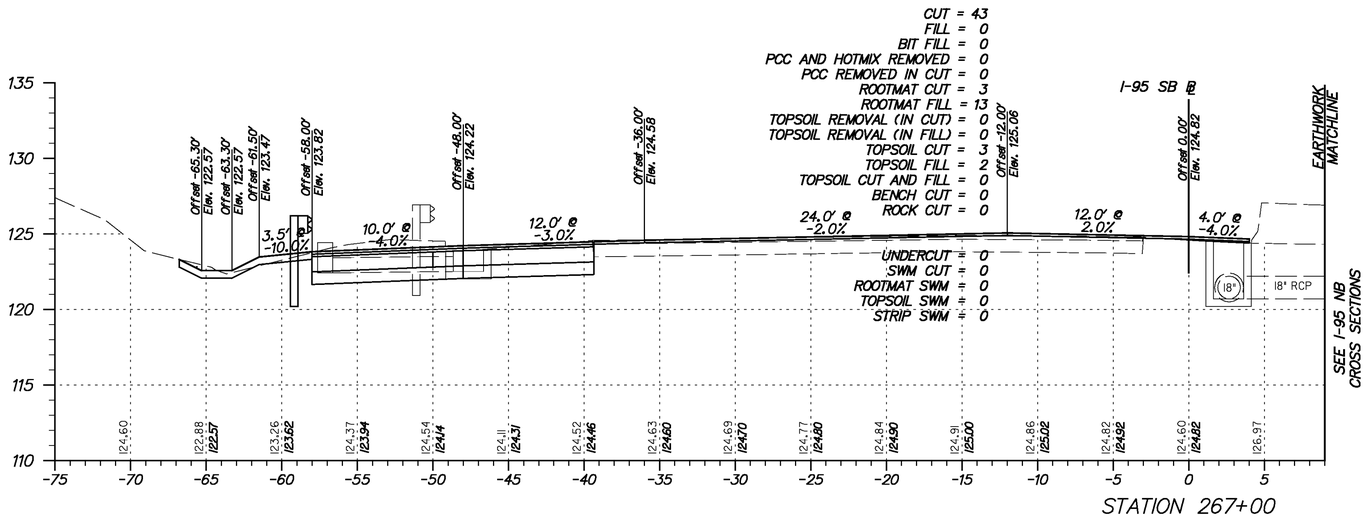

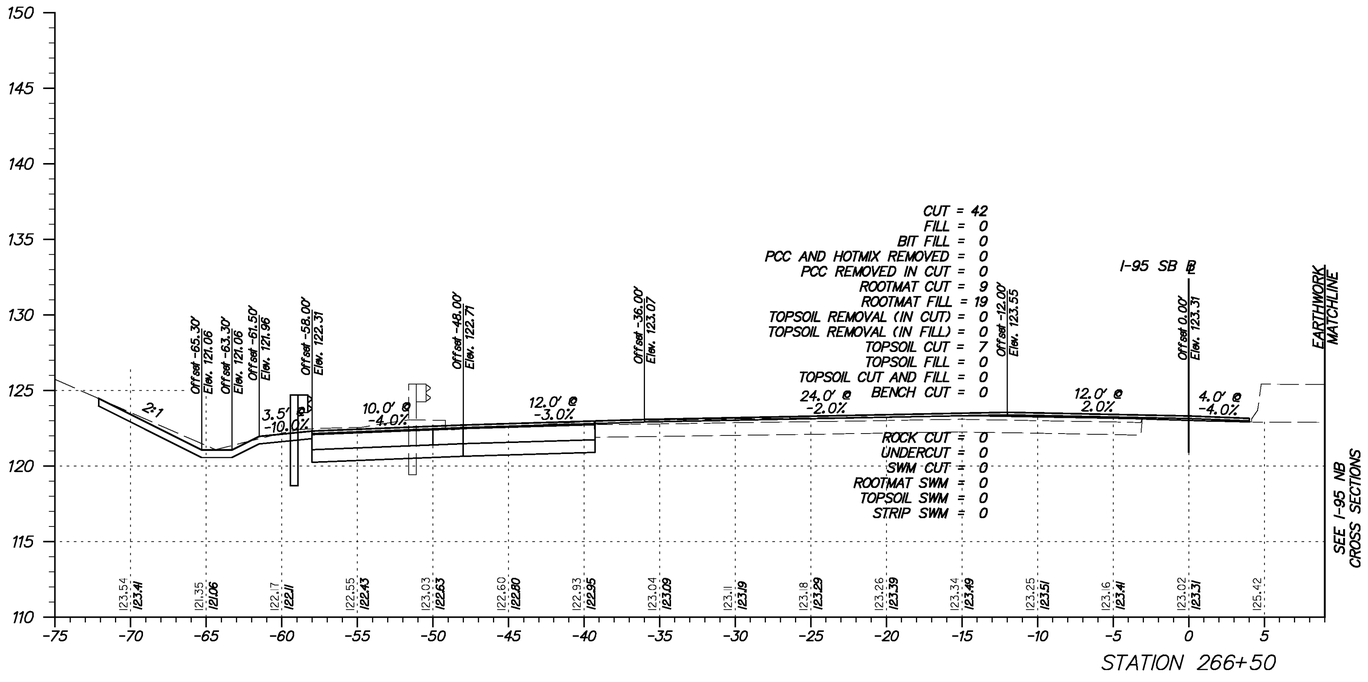

Y:\Projects\Del141-202\Del95 Cont 5\X-sections\Xsect sheets\I95c5-Xsl95.dgn

11/23/2010

DELAWARE DEPARTMENT OF TRANSPORTATION

ADDENDUMS / REVISIONS	

SCALE 0 5 10 15 FEET

I-95 & US 202 INTERCHANGE

CONTRACT	BRIDGE NO.	NA
T200510602	DESIGNED BY:	DAG
COUNTY	CHECKED BY:	BMD
NEW CASTLE		

CROSS SECTIONS
I-95 SOUTHBOUND
STA. 266+50 TO STA. 267+00

SHEET NO.	40
TOTAL SHTS.	290

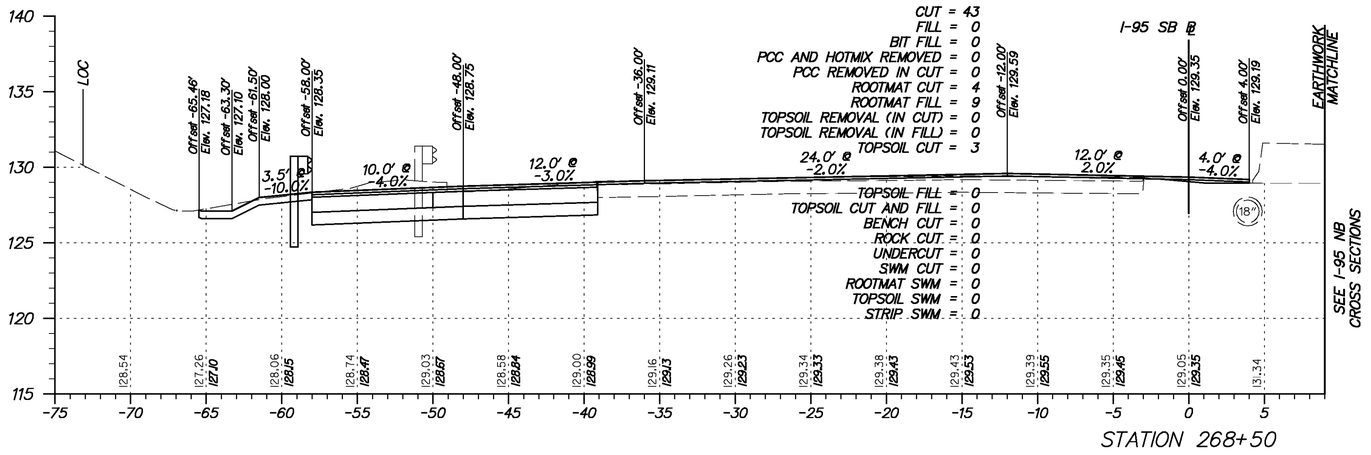

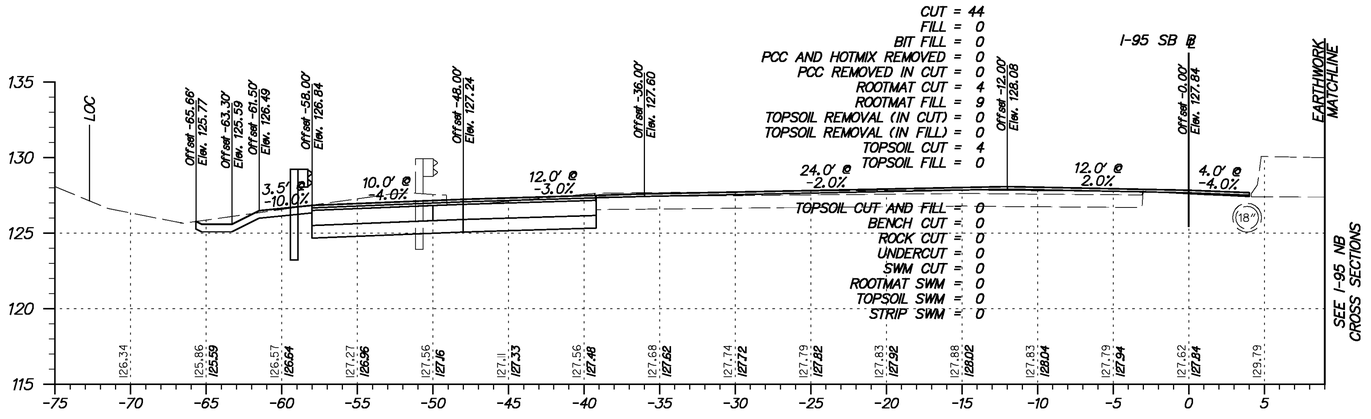

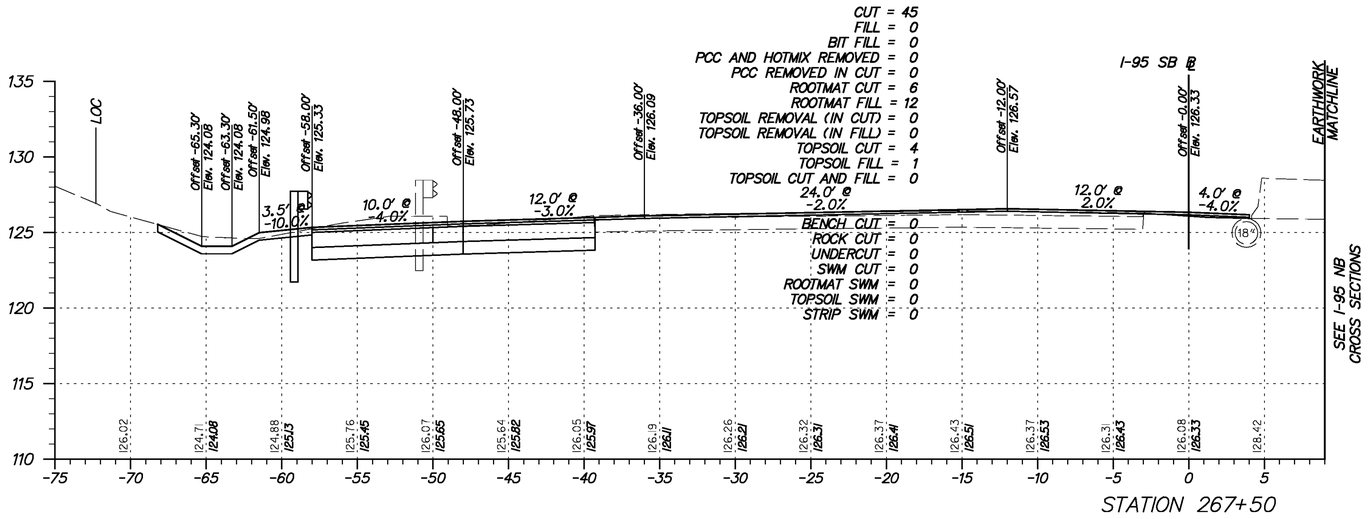

Y:\Projects\Dell41-202\Dell95 Cont 5\X-sections\X-sect sheets\I95x5-Xsl95.dgn

11/23/2010

DELAWARE DEPARTMENT OF TRANSPORTATION

ADDENDUMS / REVISIONS	

SCALE 0 5 10 15 FEET

I-95 & US 202 INTERCHANGE

CONTRACT	BRIDGE NO.	NA
T200510602	DESIGNED BY:	DAG
COUNTY	CHECKED BY:	BMD
NEW CASTLE		

CROSS SECTIONS I-95 SOUTHBOUND
STA. 267+50 TO STA. 268+50

SHEET NO.
41
TOTAL SHTS.
290

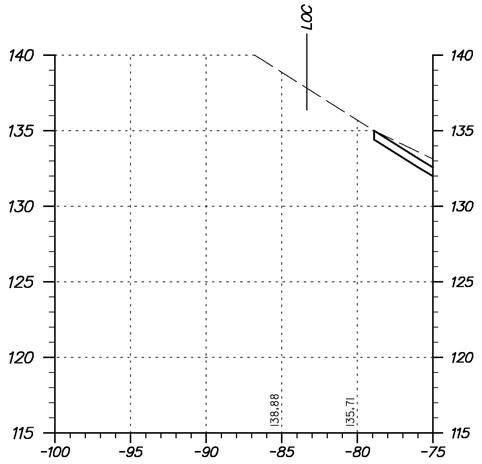

STATION 269+00 LT

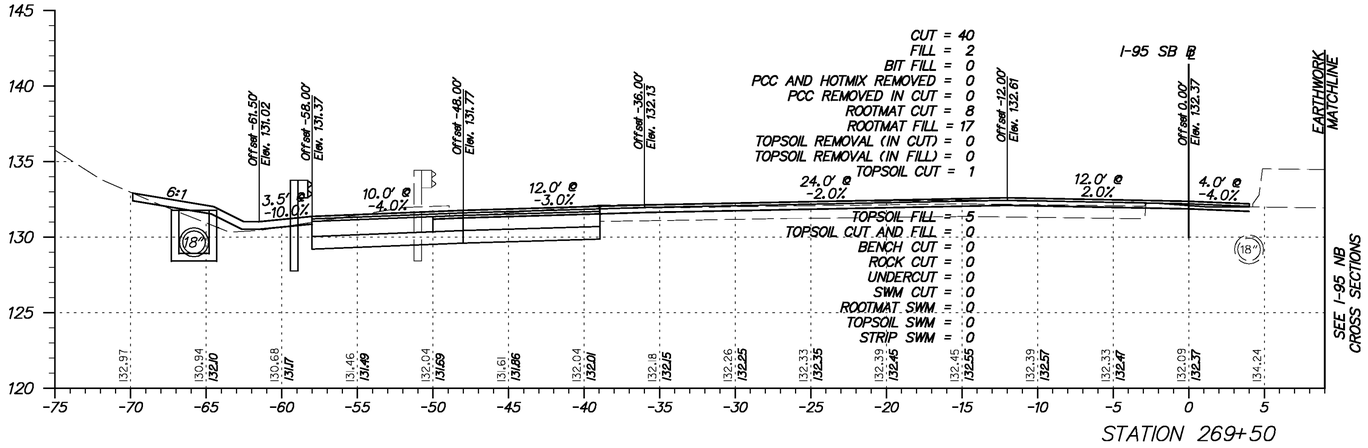

STATION 269+50

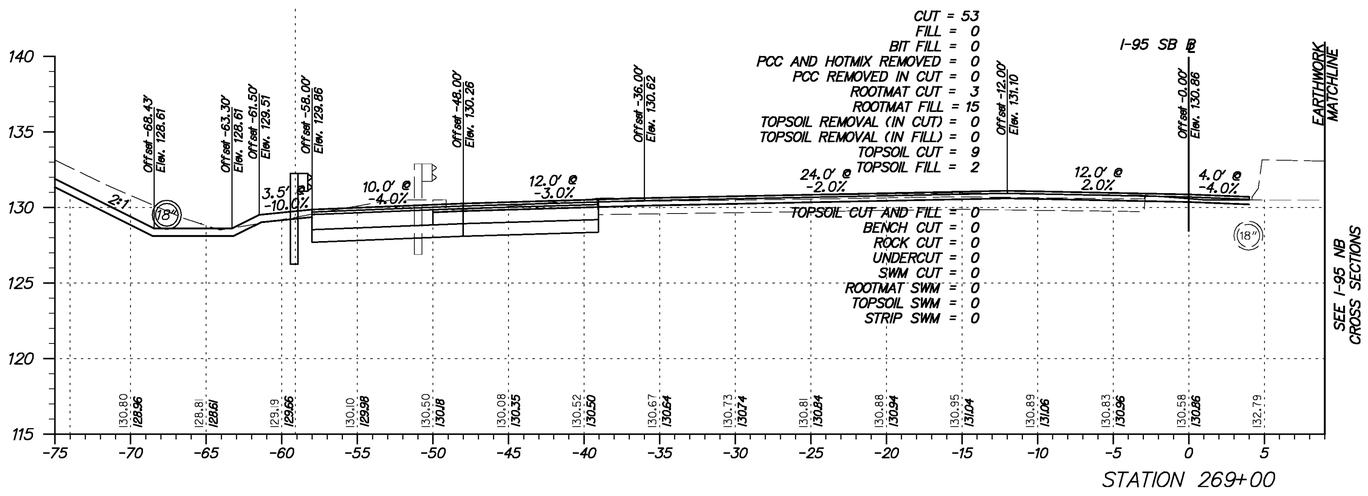

STATION 269+00

Y:\Projects\Del14-202\Del95 Cont 5\X-sections\Xsect sheets\I95c5-Xsl95.dgn

11/23/2010

DELAWARE DEPARTMENT OF TRANSPORTATION	ADDENDUMS / REVISIONS	SCALE 0 5 10 15 FEET	**I-95 & US 202 INTERCHANGE**	CONTRACT T200510602	BRIDGE NO. NA	**CROSS SECTIONS I-95 SOUTHBOUND** *STA. 269+00 TO STA. 269+50*
				COUNTY NEW CASTLE	DESIGNED BY: DAG	SHEET NO. 42
					CHECKED BY: BMD	TOTAL SHTS. 290

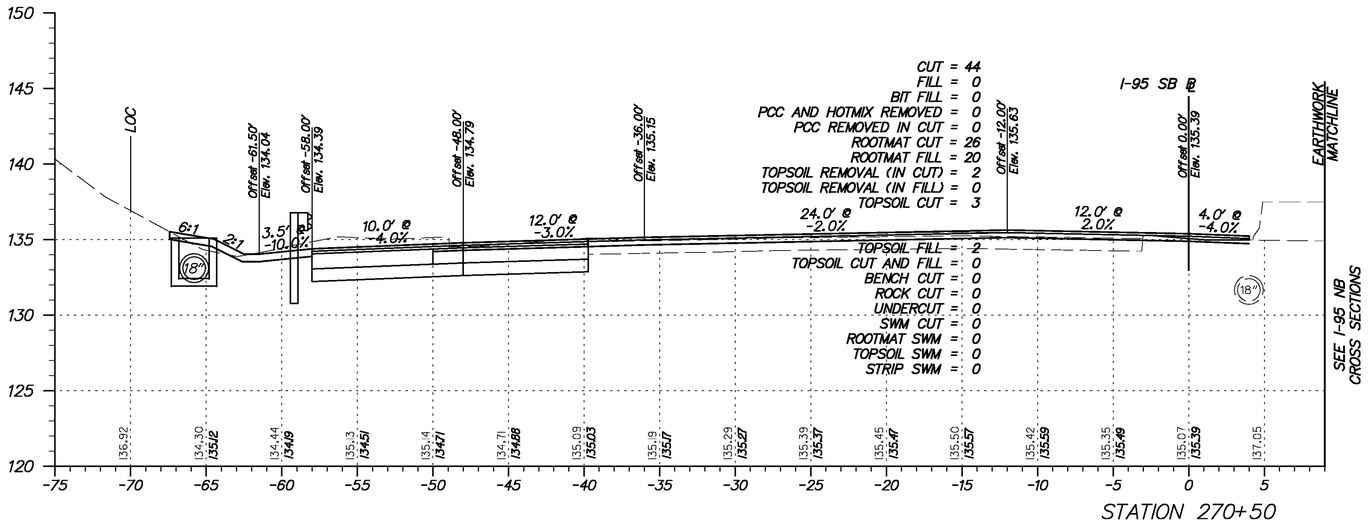

STATION 270+50

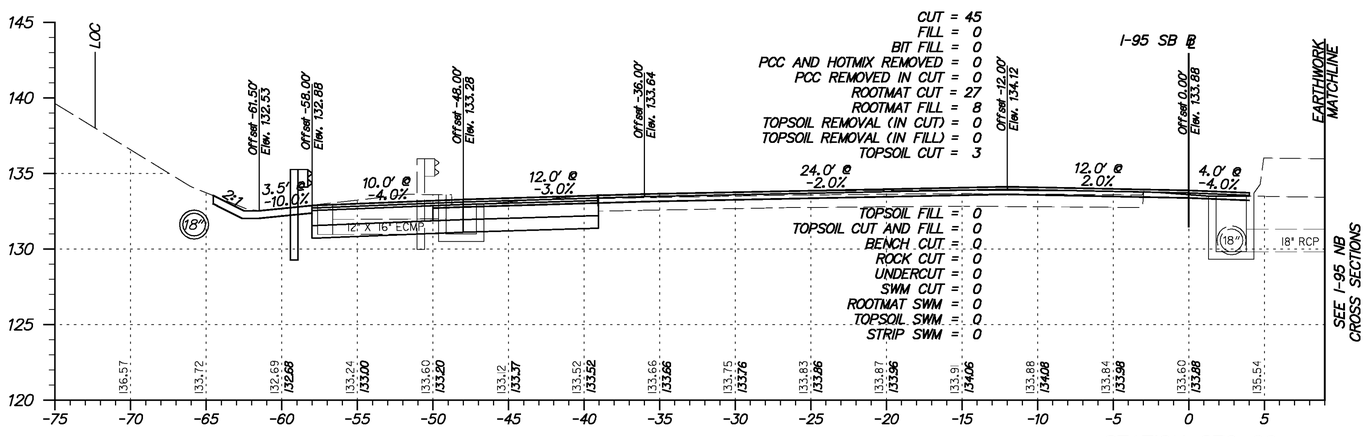

STATION 270+00

Y:\Projects\Dell4-202\Dell95 Cont 5\X-sections\X-sect sheets\I95c5-Xsl95.dgn

11/23/2010

DELAWARE DEPARTMENT OF TRANSPORTATION

ADDENDUMS / REVISIONS

SCALE
0 5 10 15
FEET

I-95 & US 202 INTERCHANGE

CONTRACT	BRIDGE NO.	NA
T200510602	DESIGNED BY:	DAG
COUNTY	CHECKED BY:	BMD
NEW CASTLE		

CROSS SECTIONS
I-95 SOUTHBOUND
STA. 270+00 TO STA. 270+50

SHEET NO.	43
TOTAL SHTS.	290

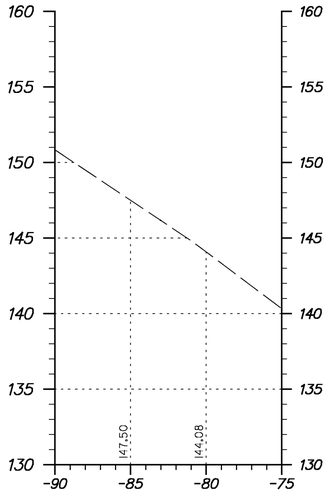

STATION 270+50 LT

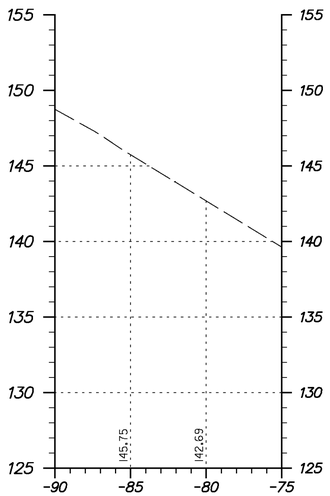

STATION 270+00 LT

Y:\Projects\Del41-202\Del95 Cont 5\X-sections\Xsect sheets\I95o5-Xsl95.dgn

1/23/2010

DELAWARE DEPARTMENT OF TRANSPORTATION

ADDENDUMS / REVISIONS	

SCALE
0 5 10 15
FEET

I-95 & US 202 INTERCHANGE

CONTRACT	BRIDGE NO.	NA
T200510602	DESIGNED BY:	DAG
COUNTY	CHECKED BY:	BMD
NEW CASTLE		

CROSS SECTIONS
I-95 SOUTHBOUND
STA. 270+00 TO STA. 270+50
(EXTENSIONS)

SHEET NO.
44
TOTAL SHTS.
290

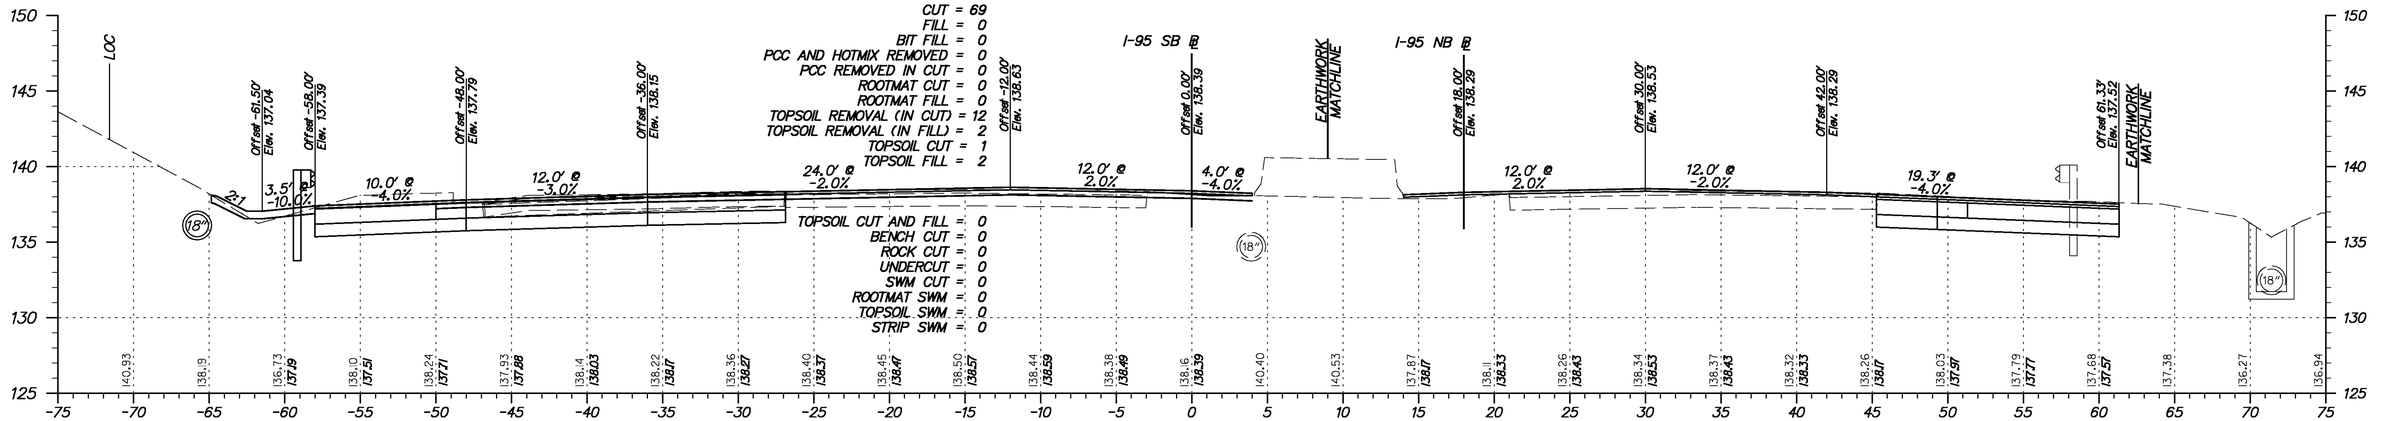

Y:\Projects\Del41-202\Del95 Cont 5VX-sections\Xsect sheets\195c5-Xsl95.dgn

11/23/2010

DELAWARE DEPARTMENT OF TRANSPORTATION

ADDENDUMS / REVISIONS

SCALE 0 5 10 15 FEET

I-95 & US 202 INTERCHANGE

CONTRACT	BRIDGE NO.	NA
T200510602	DESIGNED BY:	DAG
COUNTY	CHECKED BY:	BMD
NEW CASTLE		

CROSS SECTIONS I-95 SOUTHBOUND
STA. 271+00 TO STA. 271+50

SHEET NO.
45
TOTAL SHTS.
290

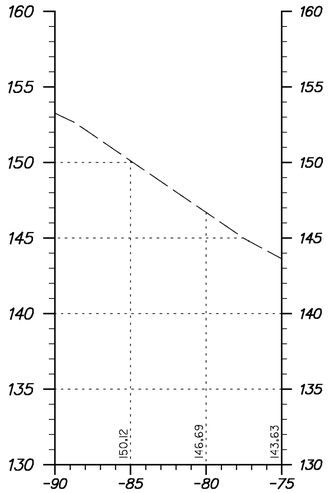

STATION 271+50 LT

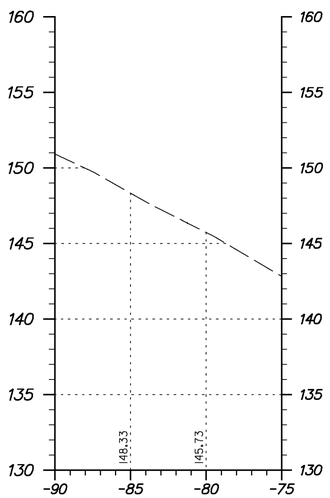

STATION 271+00 LT

Y:\Projects\Del41-202\Del95 Cont 5\X-sections\Xsect sheets\I95o5-Xsl95.dgn

1/23/2010

DELAWARE DEPARTMENT OF TRANSPORTATION

ADDENDUMS / REVISIONS	

SCALE
0 5 10 15
FEET

I-95 & US 202 INTERCHANGE

CONTRACT	BRIDGE NO.	NA
T200510602	DESIGNED BY:	DAG
COUNTY	CHECKED BY:	BMD
NEW CASTLE		

CROSS SECTIONS
I-95 SOUTHBOUND
STA. 271+00 TO STA. 271+50
(EXTENSIONS)

SHEET NO.
46
TOTAL SHTS.
290

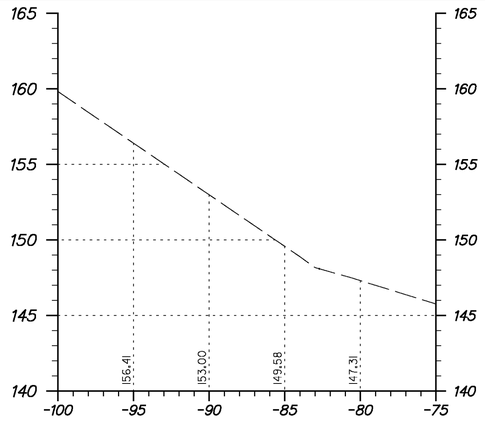

STATION 272+50 LT

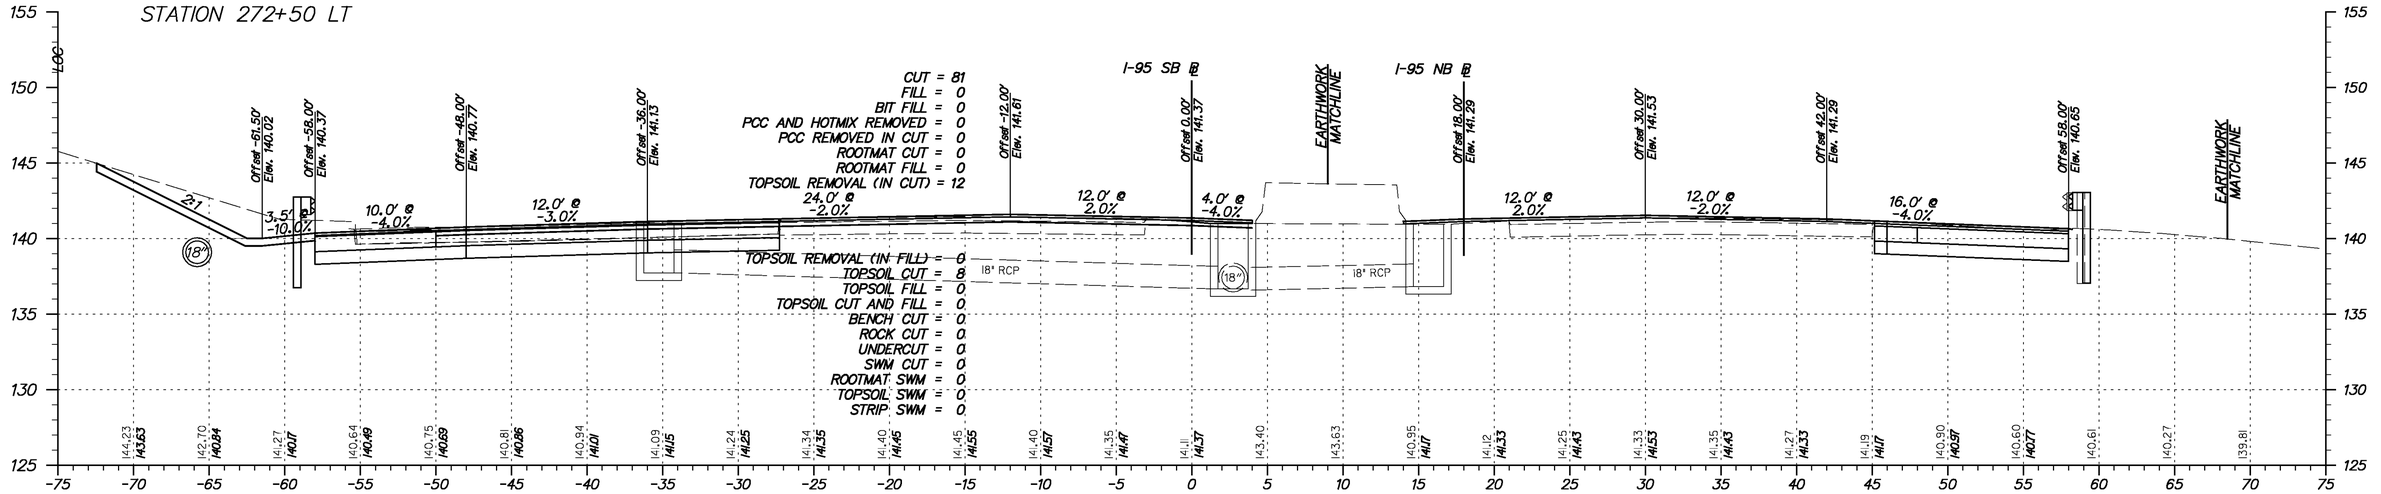

STATION 272+50

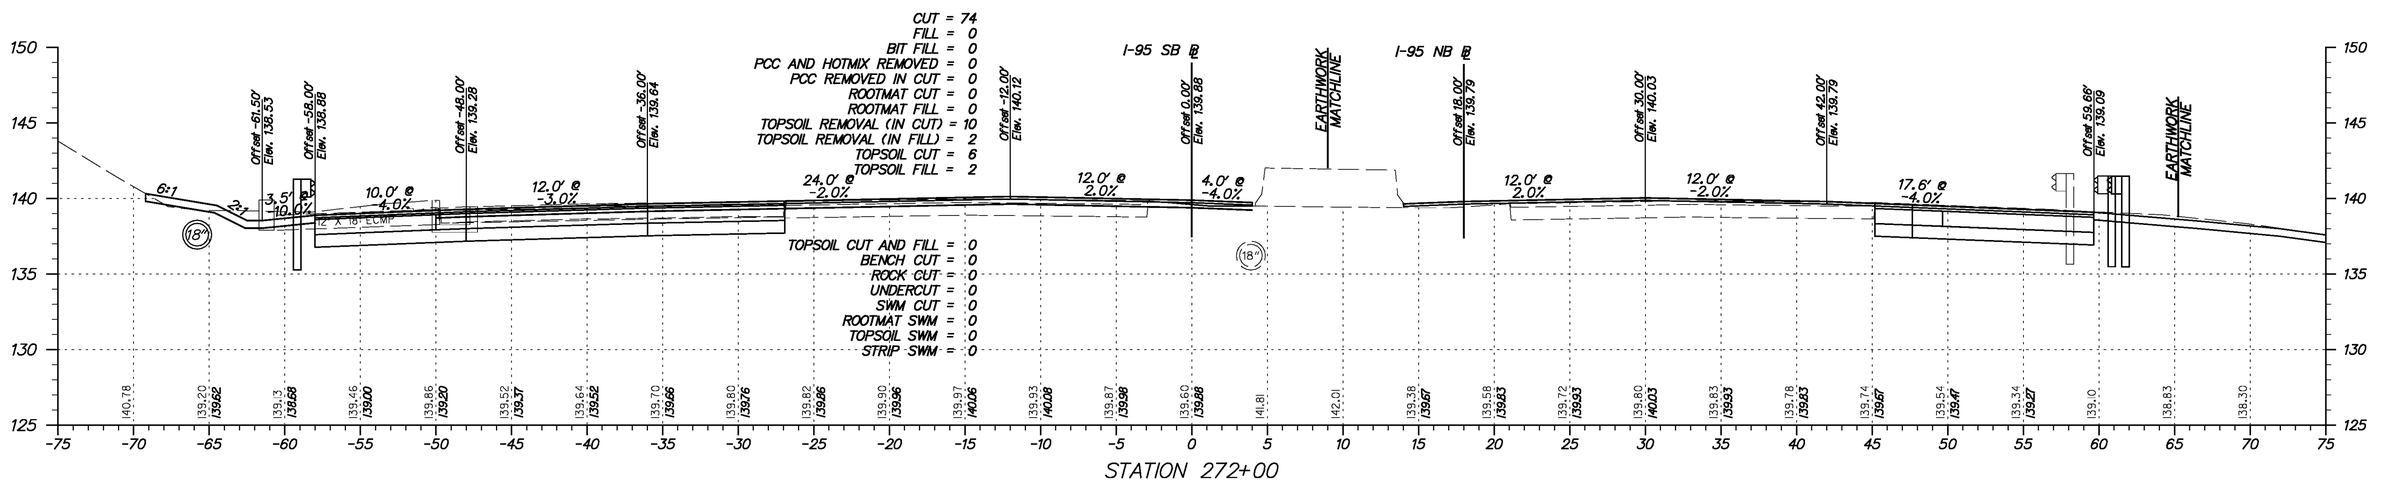

STATION 272+00

Y:\Projects\Del141-202\Del195 Cont 5\X-sections\Xsect sheets\I95c5-Xs195.dgn

11/23/2010

DELAWARE DEPARTMENT OF TRANSPORTATION

ADDENDUMS / REVISIONS

SCALE 0 5 10 15 FEET

I-95 & US 202 INTERCHANGE

CONTRACT	BRIDGE NO.	NA
T200510602	DESIGNED BY:	DAG
COUNTY	CHECKED BY:	BMD
NEW CASTLE		

CROSS SECTIONS I-95 SOUTHBOUND
STA. 272+00 TO STA. 272+50

SHEET NO.
47
TOTAL SHTS.
290

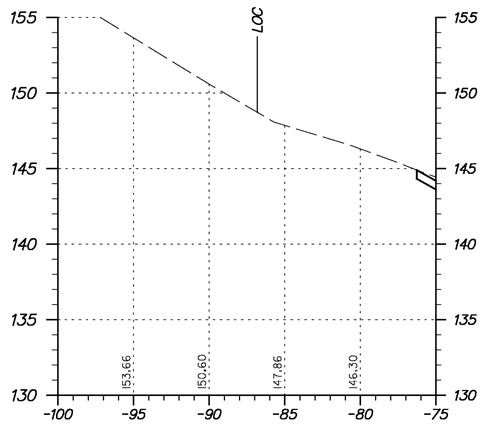

STATION 273+00 LT

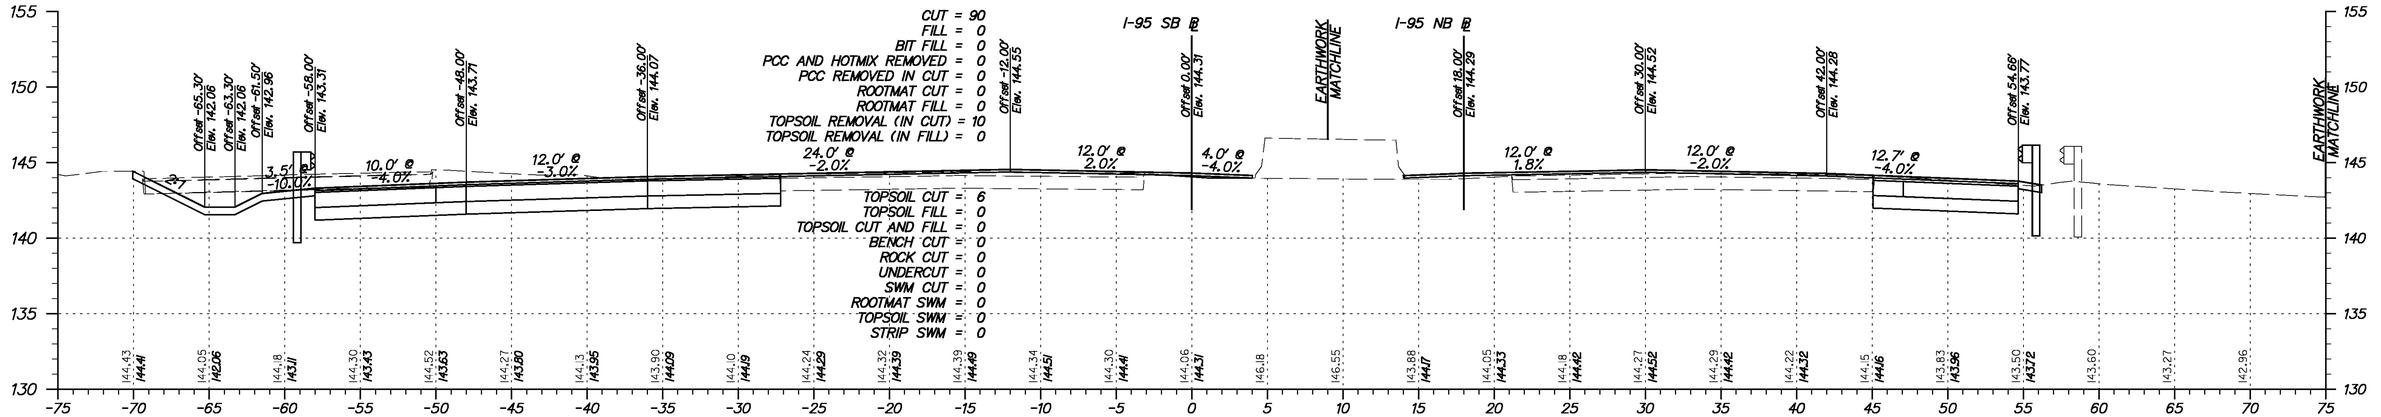

STATION 273+50

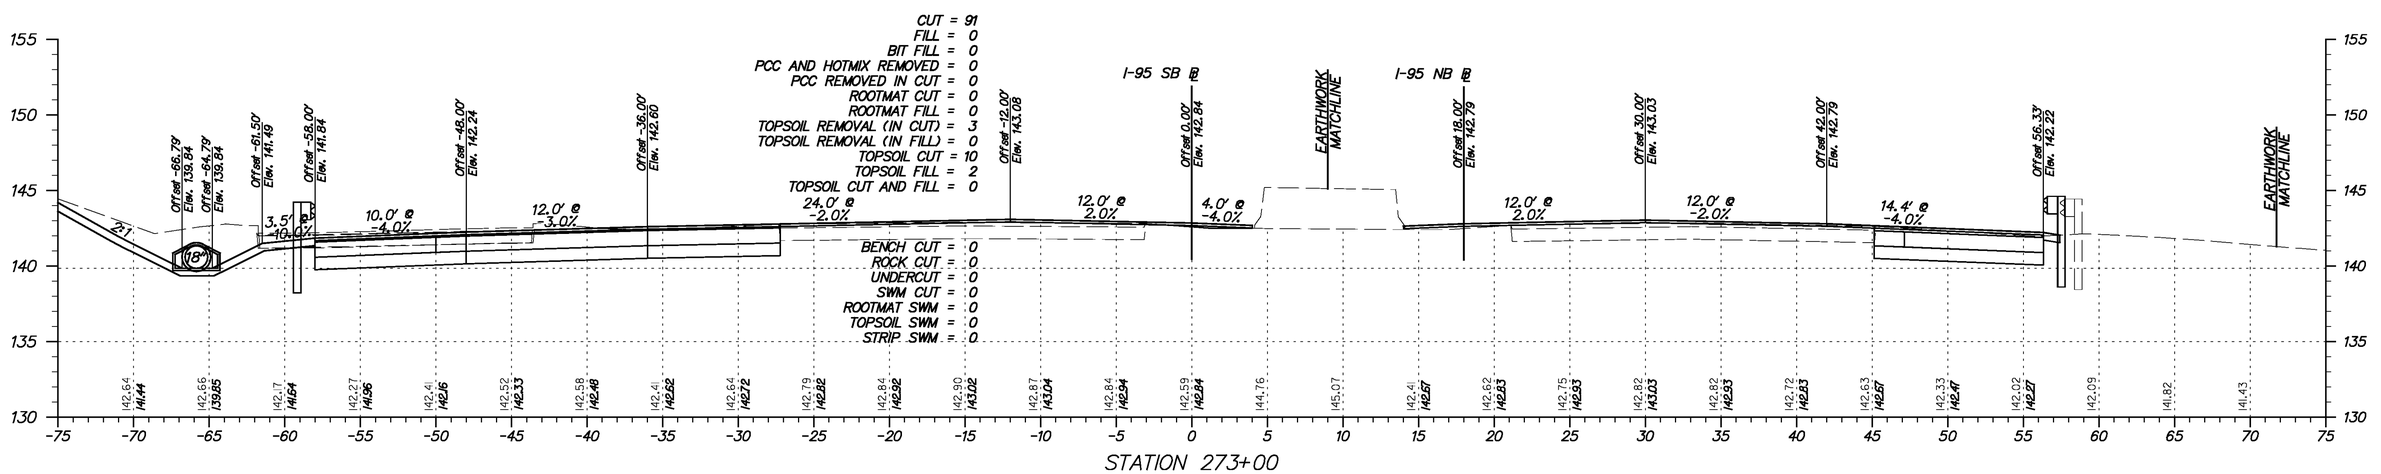

STATION 273+00

Y:\Projects\Del41-202\Del95 Cont 5\X-sections\Xsect sheets\I95c5-Xs95.dgn

11/23/2010

DELAWARE DEPARTMENT OF TRANSPORTATION

ADDENDUMS / REVISIONS

SCALE 0 5 10 15 FEET

I-95 & US 202 INTERCHANGE

CONTRACT	BRIDGE NO.	NA
T200510602	DESIGNED BY:	DAG
COUNTY	CHECKED BY:	BMD
NEW CASTLE		

CROSS SECTIONS
I-95 SOUTHBOUND
STA. 273+00 TO STA. 273+50

SHEET NO.	TOTAL SHTS.
48	290

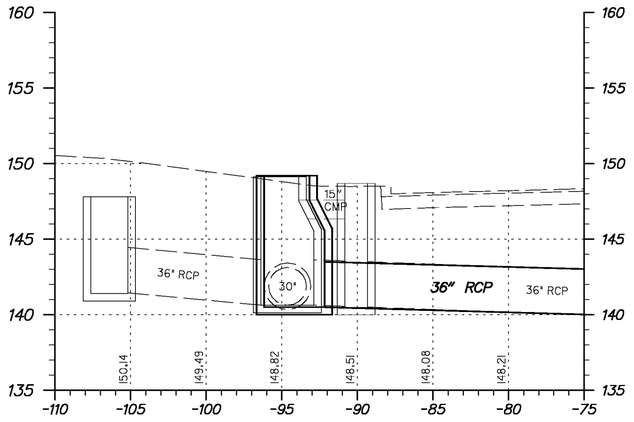

STATION 274+50 LT

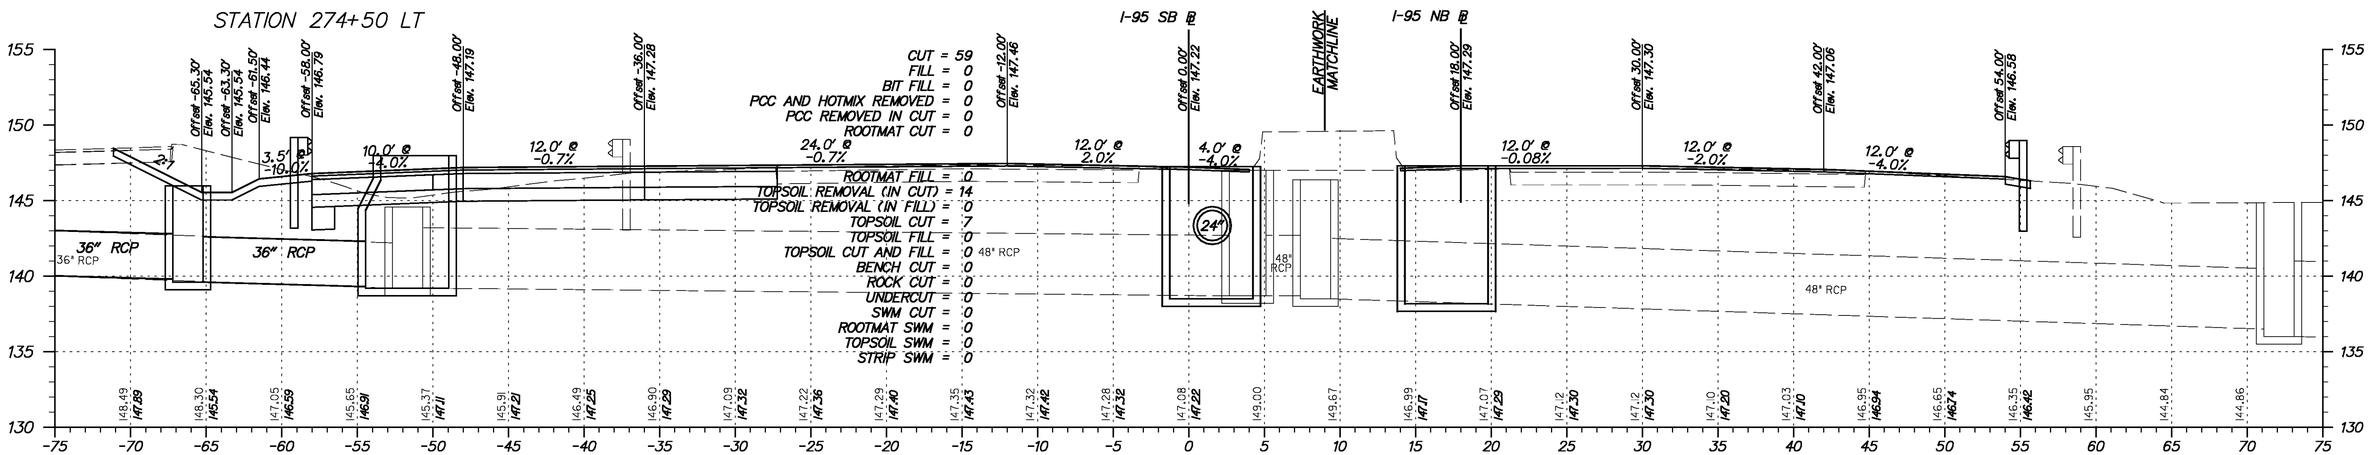

STATION 274+50

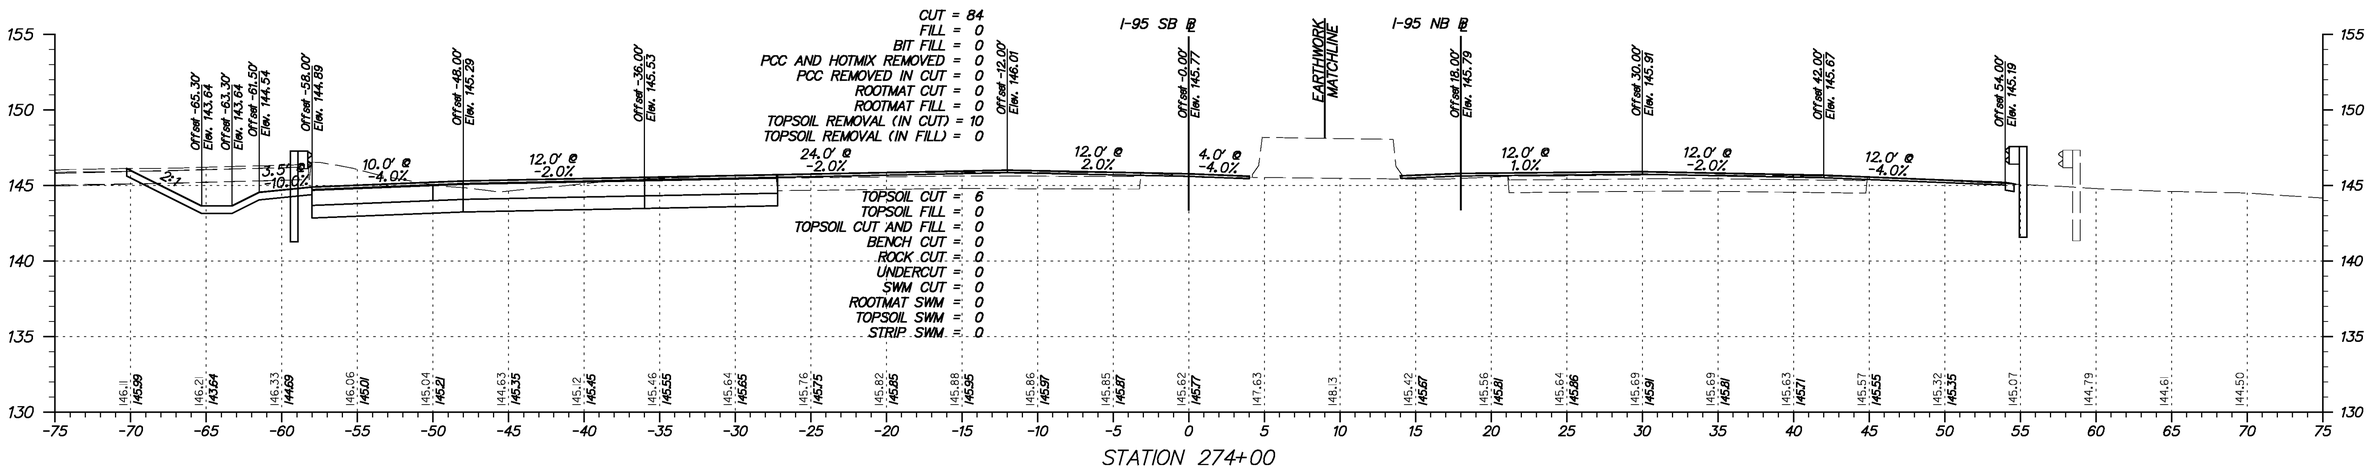

STATION 274+00

Y:\Projects\Del141-202\Del195 Cont 5\X-sections\Xsect sheets\I95c5-Xs195.dgn

11/23/2010

DELAWARE DEPARTMENT OF TRANSPORTATION

ADDENDUMS / REVISIONS

SCALE 0 5 10 15 FEET

I-95 & US 202 INTERCHANGE

CONTRACT	BRIDGE NO.	NA
T200510602	DESIGNED BY:	DAG
COUNTY	CHECKED BY:	BMD
NEW CASTLE		

CROSS SECTIONS I-95 SOUTHBOUND
STA. 274+00 TO STA. 274+50

SHEET NO.	49
TOTAL SHTS.	290

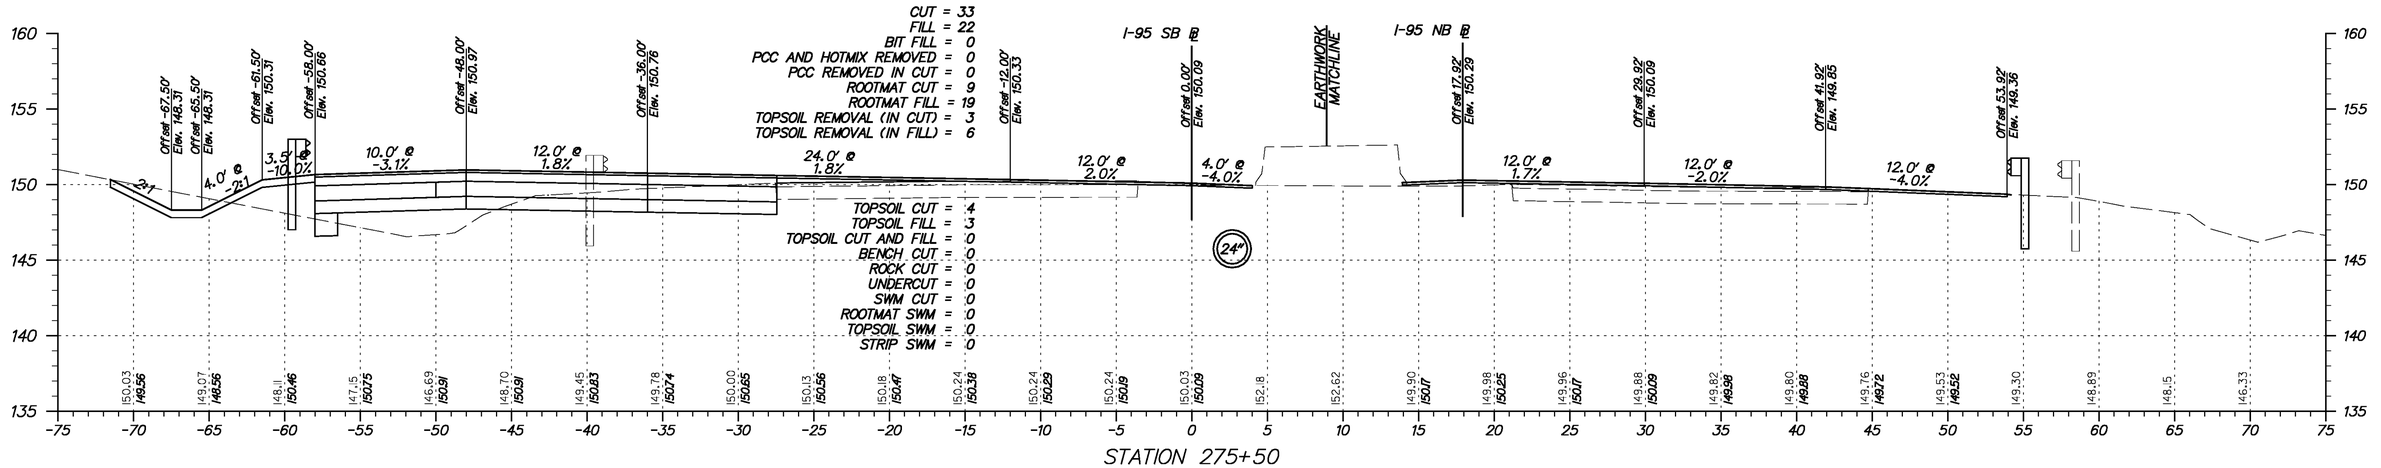

Y:\Projects\Del41-202\Del95 Cont 5\X-sections\Xsect sheets\I95c5-Xsl95.dgn

11/23/2010

DELAWARE DEPARTMENT OF TRANSPORTATION	ADDENDUMS / REVISIONS	SCALE 0 5 10 15 FEET	**I-95 & US 202 INTERCHANGE**	CONTRACT T200510602	BRIDGE NO. NA	**CROSS SECTIONS I-95 SOUTHBOUND** *STA. 275+00 TO STA. 275+50*
				COUNTY NEW CASTLE	DESIGNED BY: DAG	SHEET NO. 50
					CHECKED BY: BMD	TOTAL SHTS. 290

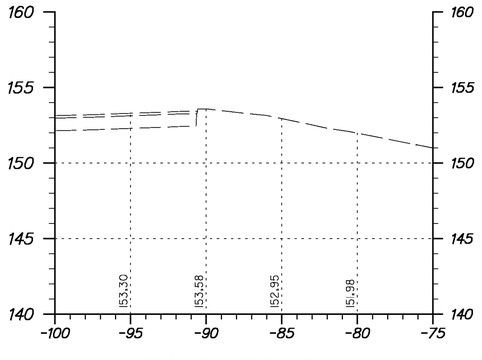

STATION 275+50 LT

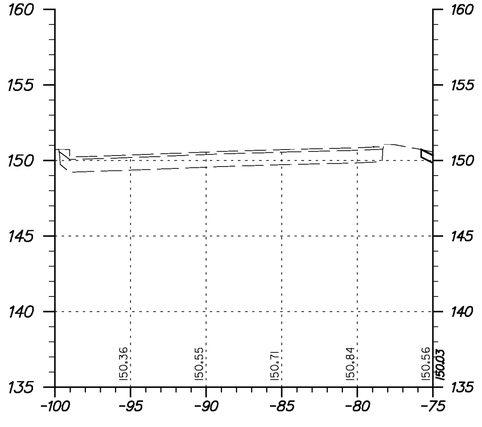

STATION 275+00 LT

Y:\Projects\Dell4-202\Dell95 Cont 5\X-sections\Xsect sheets\I95s5-Xsl95.dgn

11/23/2010

DELAWARE DEPARTMENT OF TRANSPORTATION	ADDENDUMS / REVISIONS	SCALE 0 5 10 15 FEET	**I-95 & US 202 INTERCHANGE**	CONTRACT T200510602	BRIDGE NO. NA	**CROSS SECTIONS I-95 SOUTHBOUND** *STA. 275+00 TO STA. 275+50 (EXTENSIONS)*
				COUNTY NEW CASTLE	DESIGNED BY: DAG	SHEET NO. 51
					CHECKED BY: BMD	TOTAL SHTS. 290

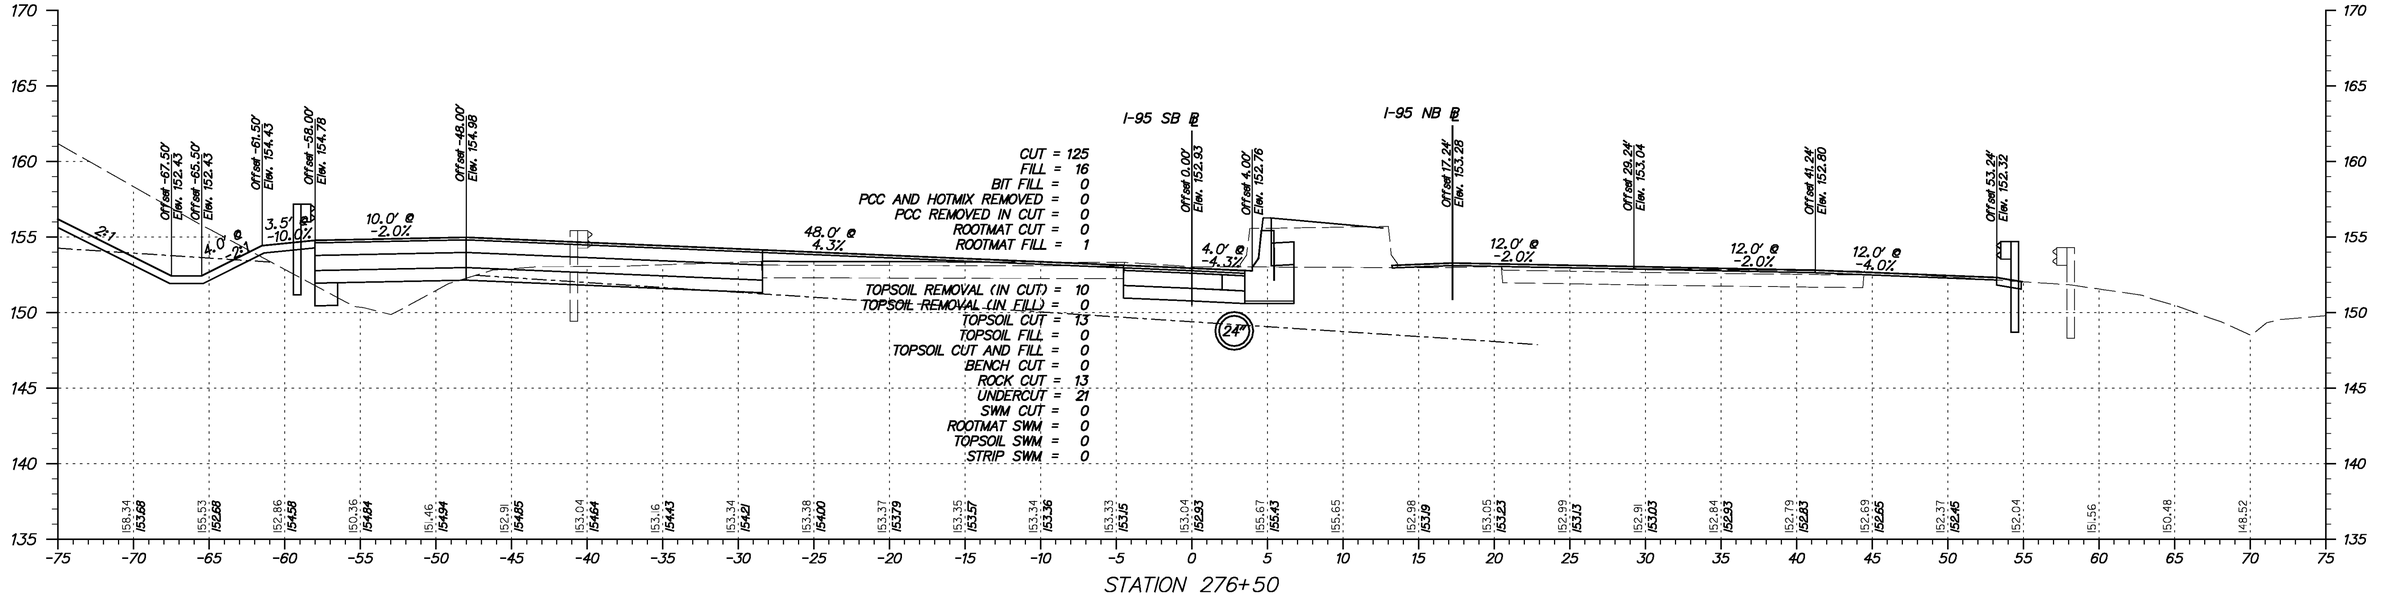

STATION 276+50

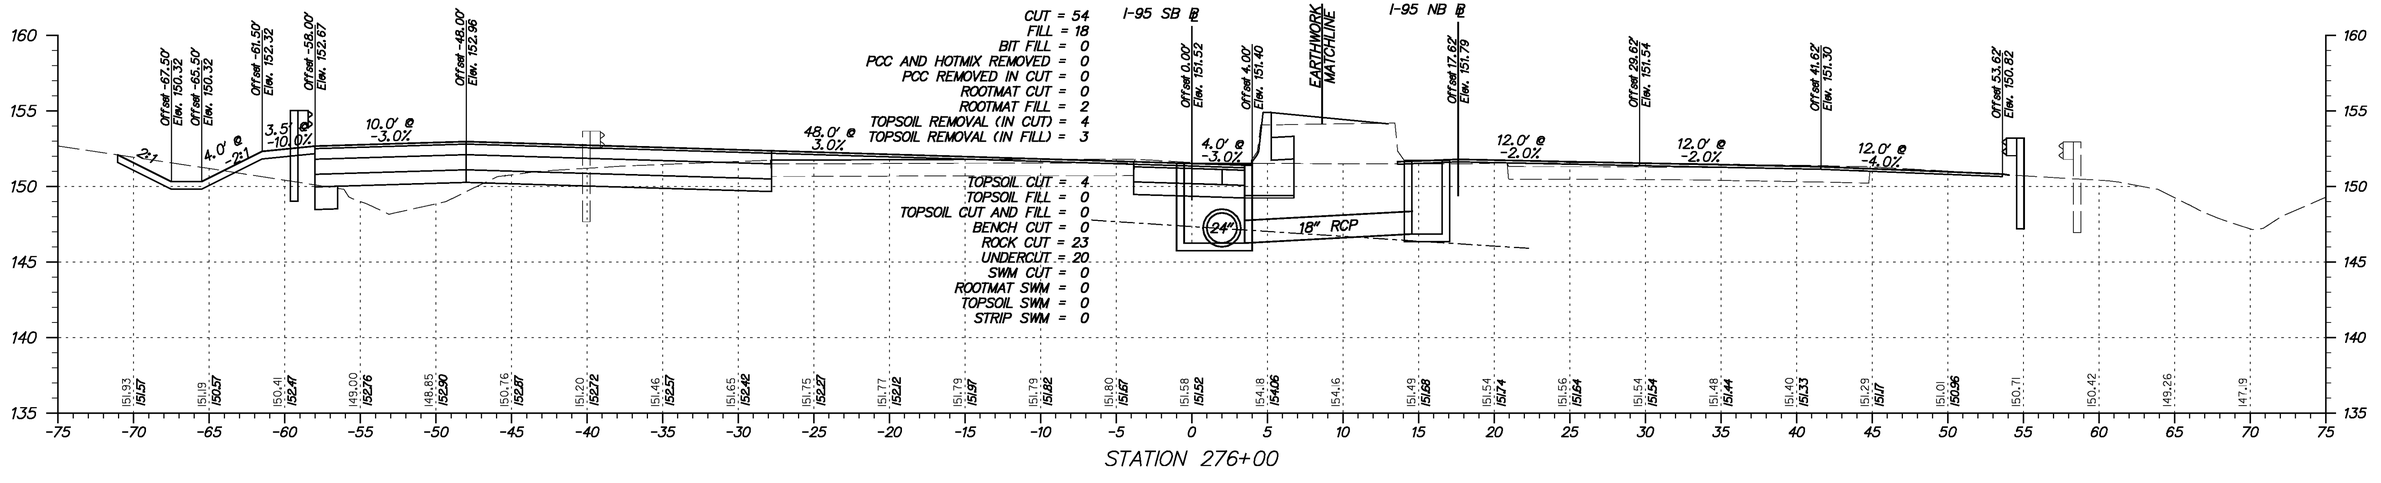

STATION 276+00

Y:\Projects\Del41-202\Del95 Cont 5VX-sections\Xsect sheets\I95c5-Xs95.dgn

11/23/2010

DELAWARE DEPARTMENT OF TRANSPORTATION

ADDENDUMS / REVISIONS

SCALE 0 5 10 15 FEET

I-95 & US 202 INTERCHANGE

CONTRACT	BRIDGE NO.	NA
T200510602	DESIGNED BY:	DAG
COUNTY	CHECKED BY:	BMD
NEW CASTLE		

CROSS SECTIONS
I-95 SOUTHBOUND
STA. 276+00 TO STA. 276+50

SHEET NO.	52
TOTAL SHTS.	290

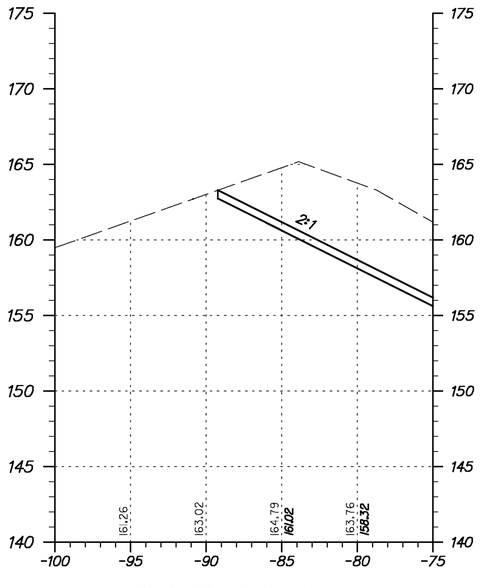

STATION 276+50 LT

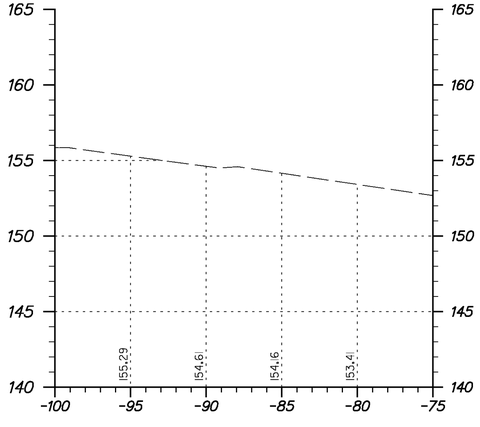

STATION 276+00 LT

Y:\Projects\Del141-202\Del95 Cont 5\X-sections\Xsect sheets\I95s5-Xsl95.dgn

11/23/2010

DELAWARE DEPARTMENT OF TRANSPORTATION

ADDENDUMS / REVISIONS	

SCALE
0 5 10 15
FEET

I-95 & US 202 INTERCHANGE

CONTRACT	BRIDGE NO.	NA
T200510602	DESIGNED BY:	DAG
COUNTY	CHECKED BY:	BMD
NEW CASTLE		

CROSS SECTIONS
I-95 SOUTHBOUND
STA. 276+00 TO STA. 276+50
(EXTENSIONS)

SHEET NO.
53
TOTAL SHTS.
290

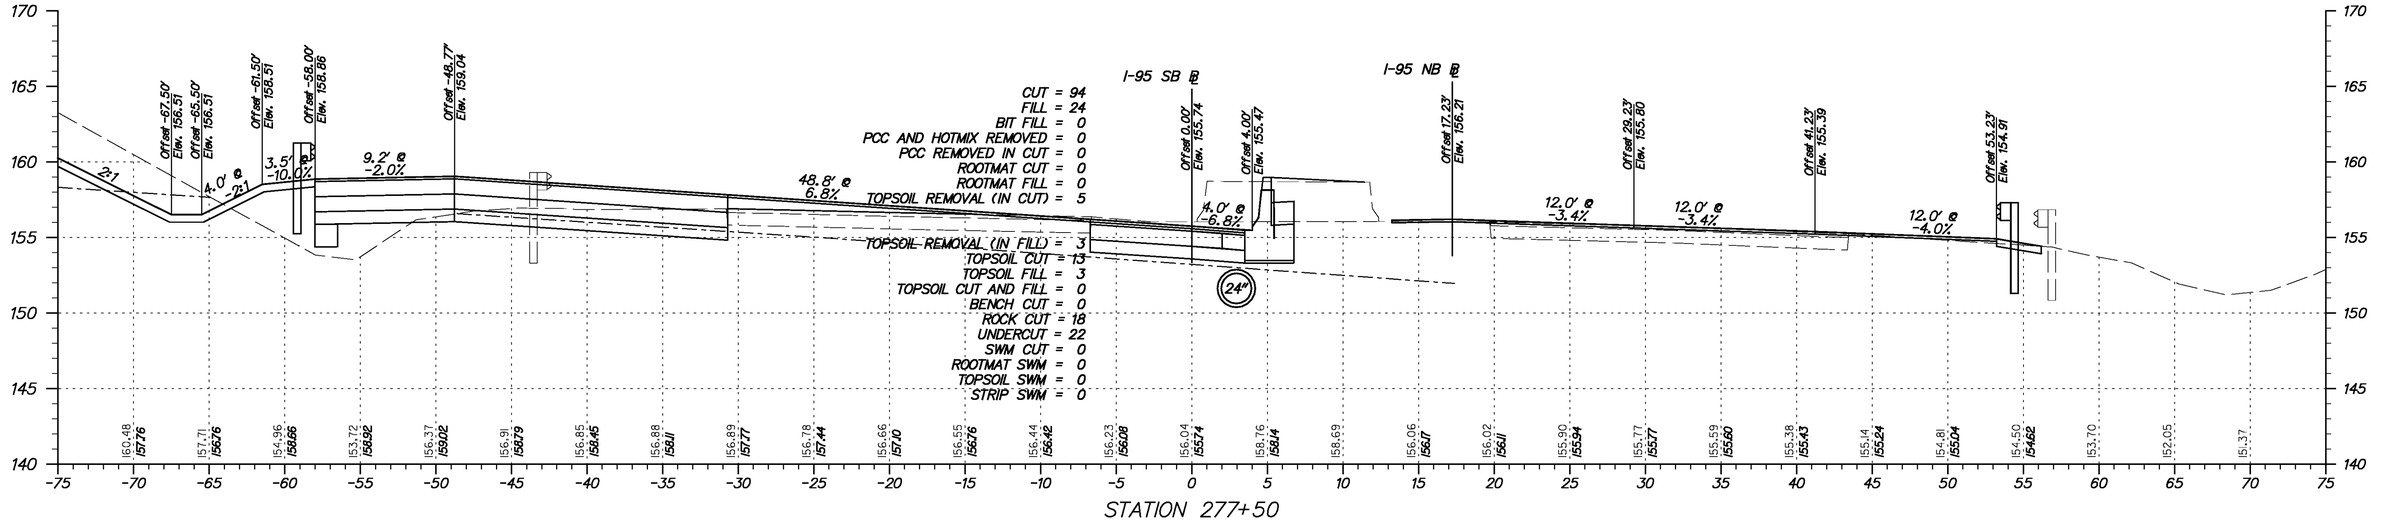

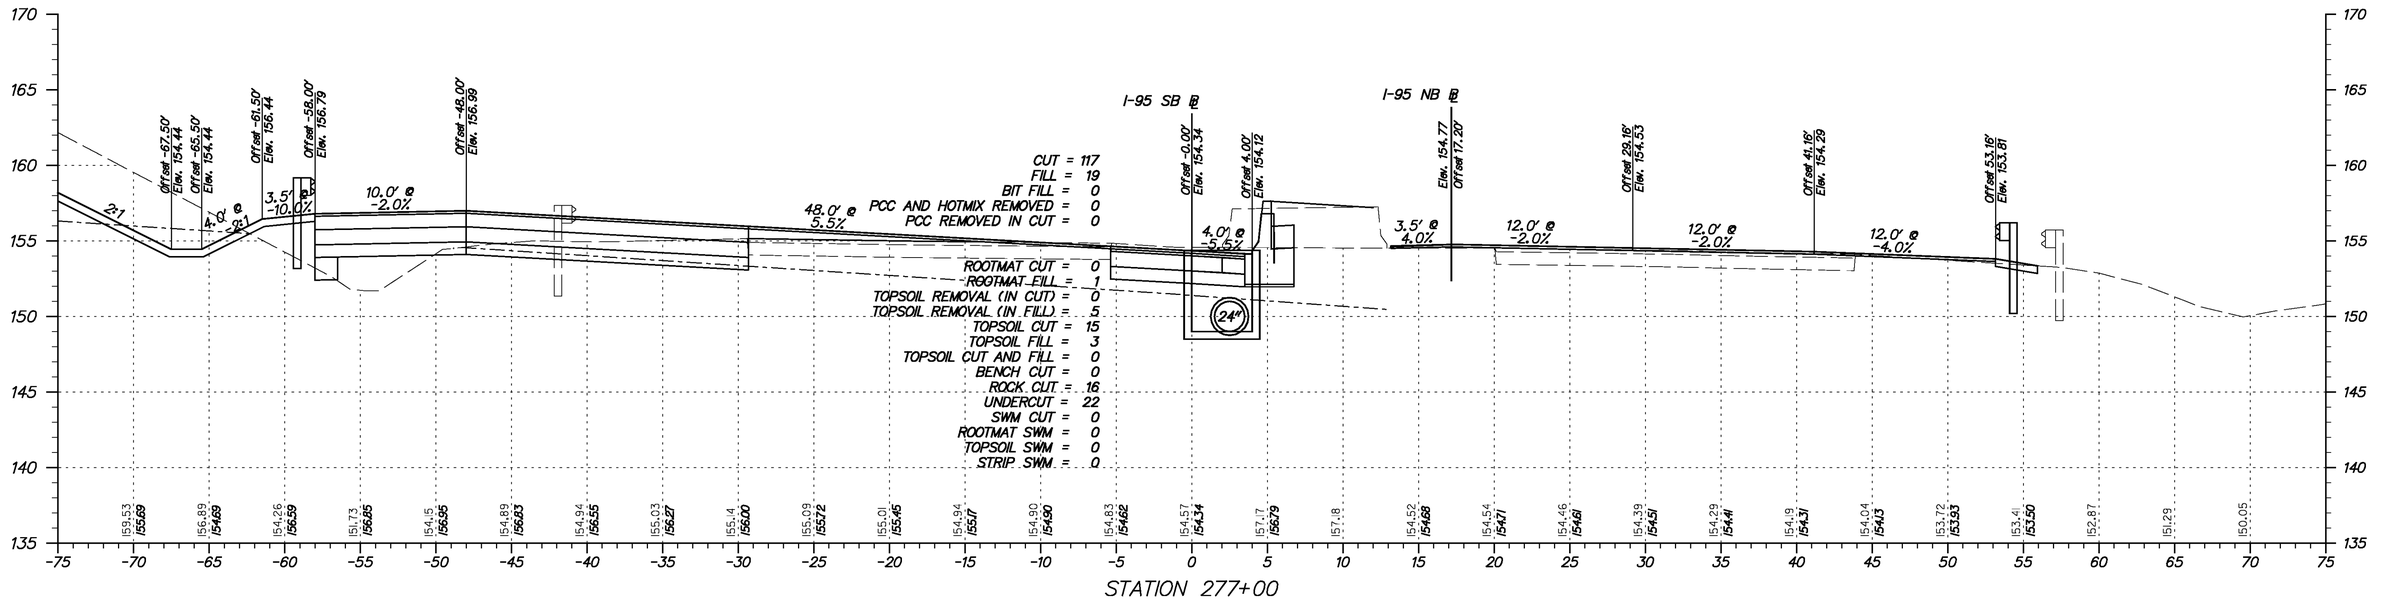

Y:\Projects\Dell4-202\Dell95 Cont 5\X-sections\Xsect sheets\I95c5-Xs01.dgn

11/23/2010

DELAWARE
DEPARTMENT OF TRANSPORTATION

ADDENDUMS / REVISIONS	

SCALE
0 5 10 15
FEET

I-95 & US 202 INTERCHANGE

CONTRACT	BRIDGE NO.	NA
T200510602	DESIGNED BY:	DAG
COUNTY	CHECKED BY:	BMD
NEW CASTLE		

CROSS SECTIONS
I-95 SOUTHBOUND
STA. 277+00 TO STA. 277+50

SHEET NO.
54
TOTAL SHTS.
290

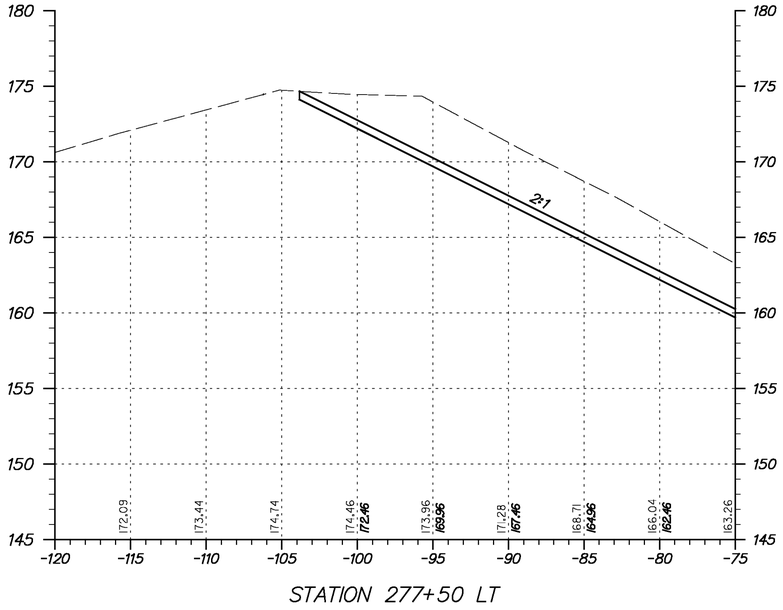

STATION 277+50 LT

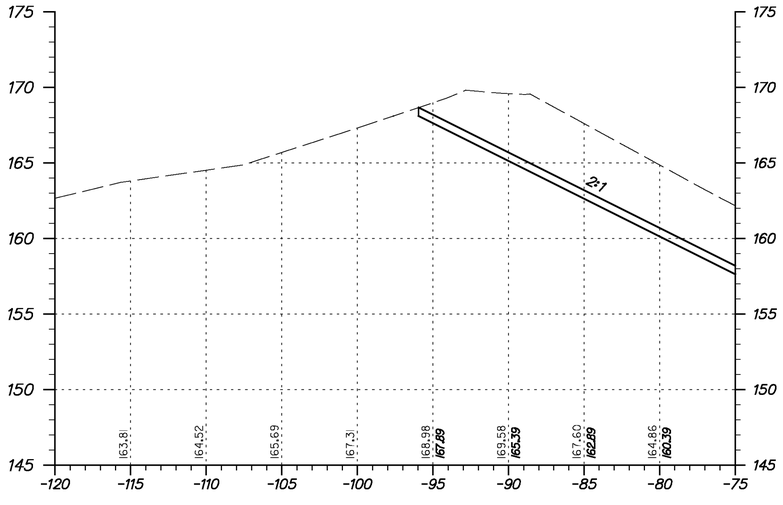

STATION 277+00 LT

Y:\Projects\Del141-202\Del95 Cont 5\X-sections\Xsect sheets\N95c5-Xsl95.dgn

11/23/2010

DELAWARE
DEPARTMENT OF TRANSPORTATION

ADDENDUMS / REVISIONS	

SCALE
0 5 10 15
FEET

I-95 & US 202 INTERCHANGE

CONTRACT	BRIDGE NO.	NA
T200510602	DESIGNED BY:	DAG
COUNTY	CHECKED BY:	BMD
NEW CASTLE		

CROSS SECTIONS
I-95 SOUTHBOUND
STA. 277+00 TO STA. 277+50
(EXTENSIONS)

SHEET NO.
55
TOTAL SHTS.
290

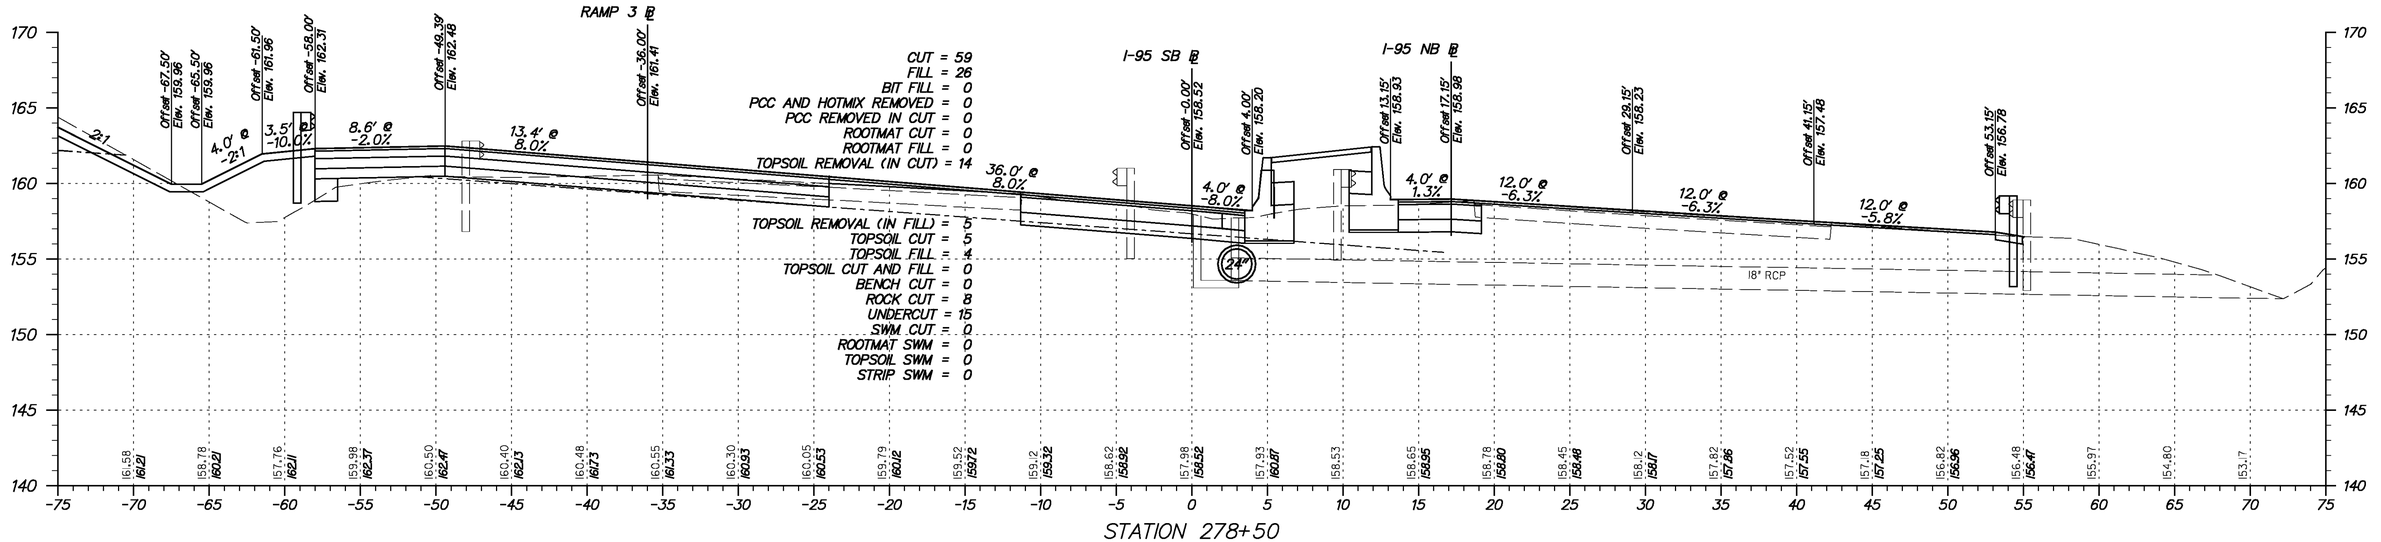

STATION 278+50

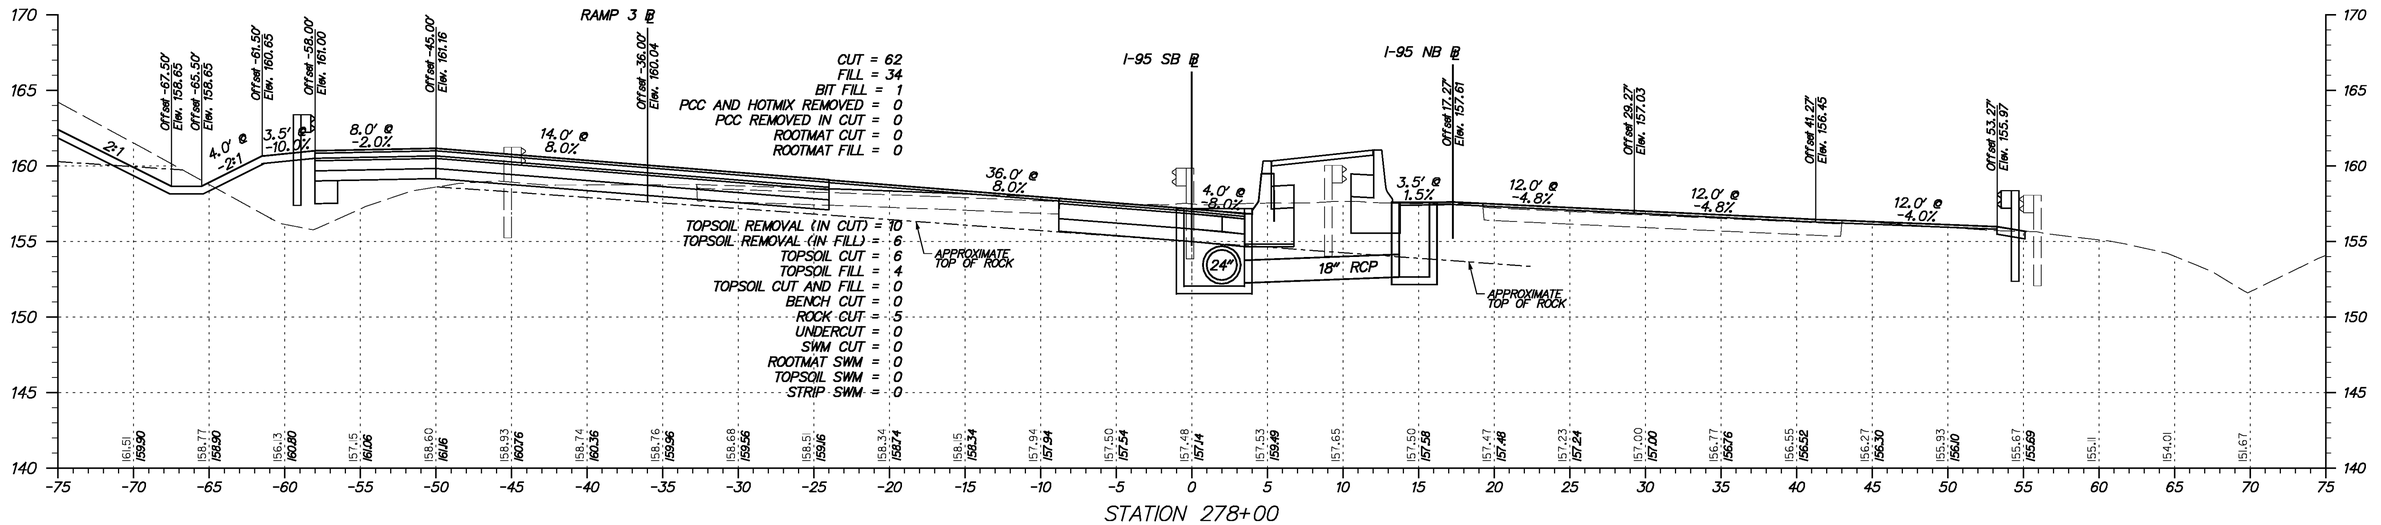

STATION 278+00

Y:\Projects\Del41-202\Del95 Cont 5\X-sections\Xsect sheets\I95o5-Xsl95.dgn

1/23/2010

DELAWARE DEPARTMENT OF TRANSPORTATION

ADDENDUMS / REVISIONS	

SCALE 0 5 10 15 FEET

I-95 & US 202 INTERCHANGE

CONTRACT	BRIDGE NO.	NA
T200510602	DESIGNED BY:	DAG
COUNTY	CHECKED BY:	BMD
NEW CASTLE		

CROSS SECTIONS I-95 SOUTHBOUND
STA. 278+00 TO STA. 278+50

SHEET NO.
56
TOTAL SHTS.
290

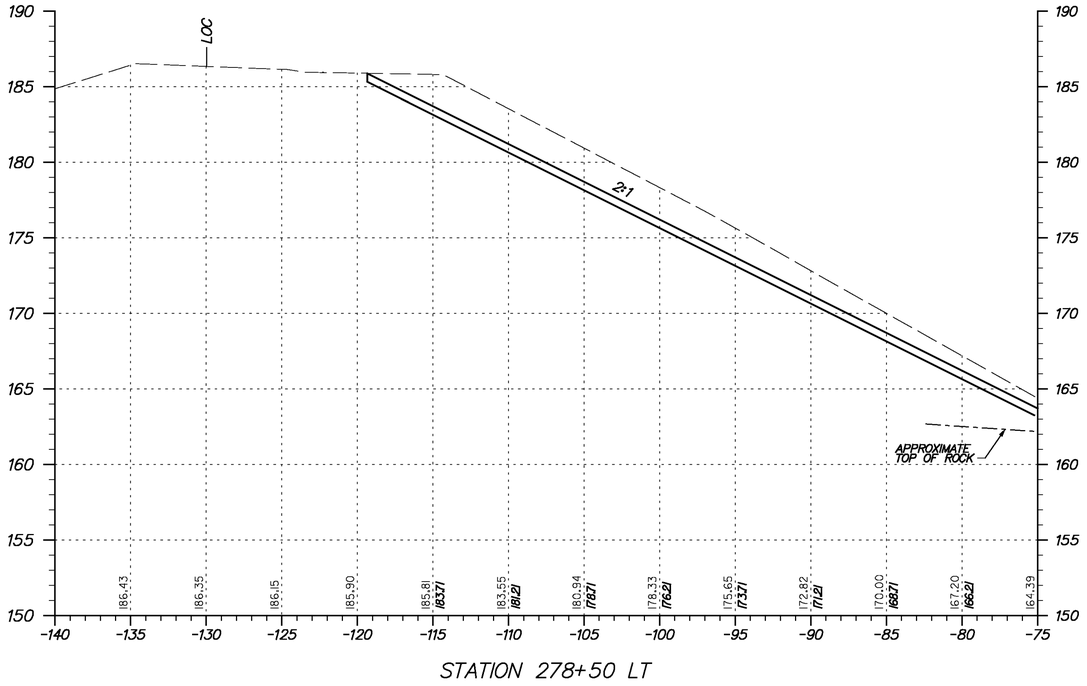

STATION 278+50 LT

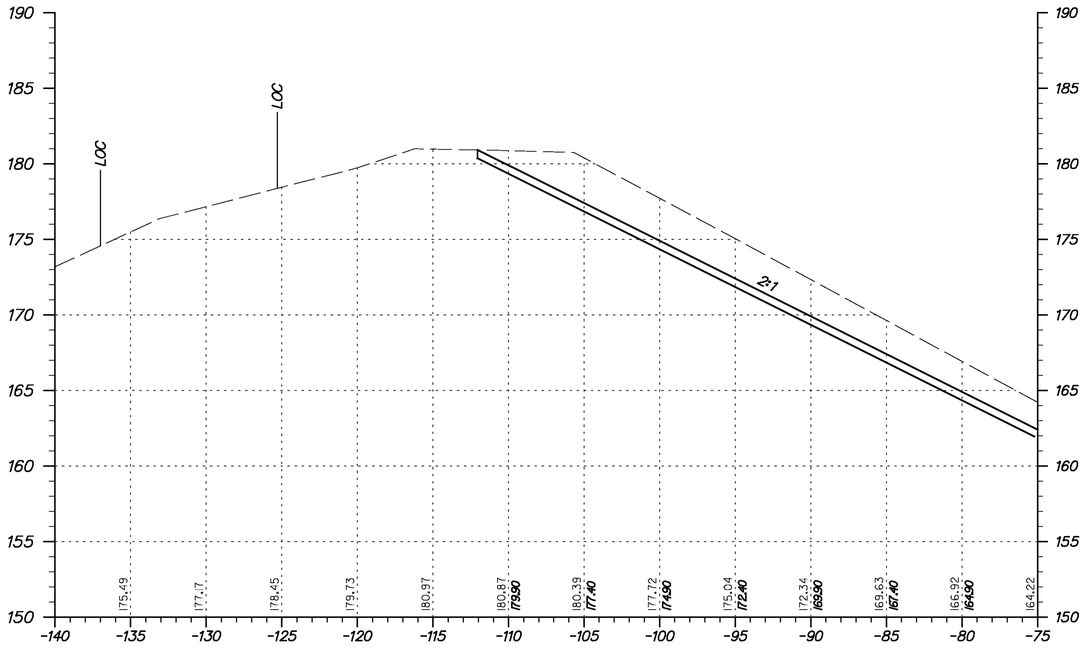

STATION 278+00 LT

Y:\Projects\Dell41-202\Dell95 Cont 5\X-sections\Xsect sheets\I95c5-Xsl95.dgn

11/23/2010

DELAWARE DEPARTMENT OF TRANSPORTATION

ADDENDUMS / REVISIONS	

SCALE
0 5 10 15
FEET

I-95 & US 202 INTERCHANGE

CONTRACT	BRIDGE NO.	NA
T200510602	DESIGNED BY:	DAG
COUNTY	CHECKED BY:	BMD
NEW CASTLE		

CROSS SECTIONS
I-95 SOUTHBOUND
STA. 278+00 TO STA. 278+50
(EXTENSIONS)

SHEET NO.
57
TOTAL SHTS.
290

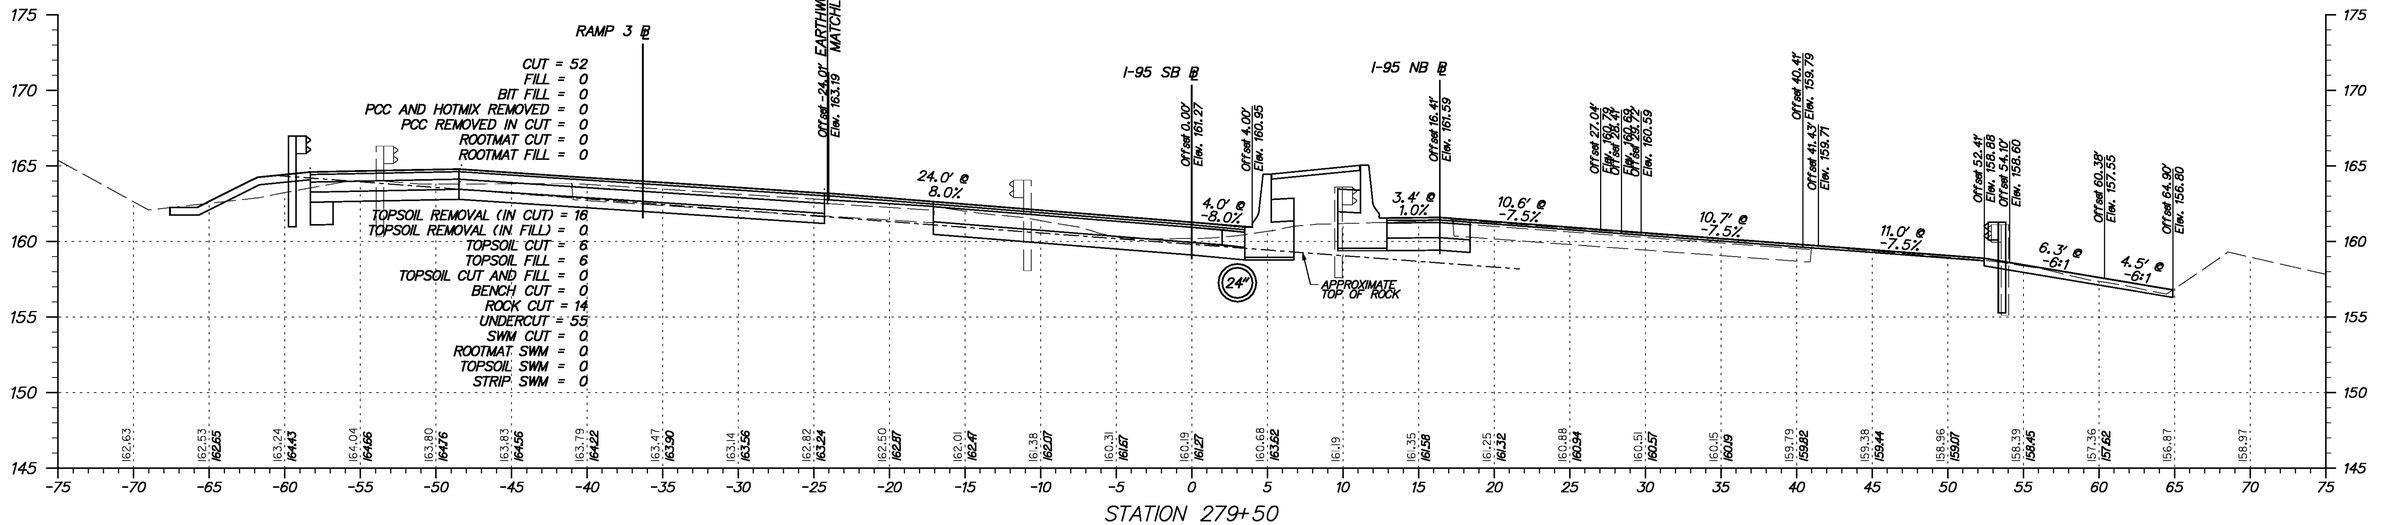

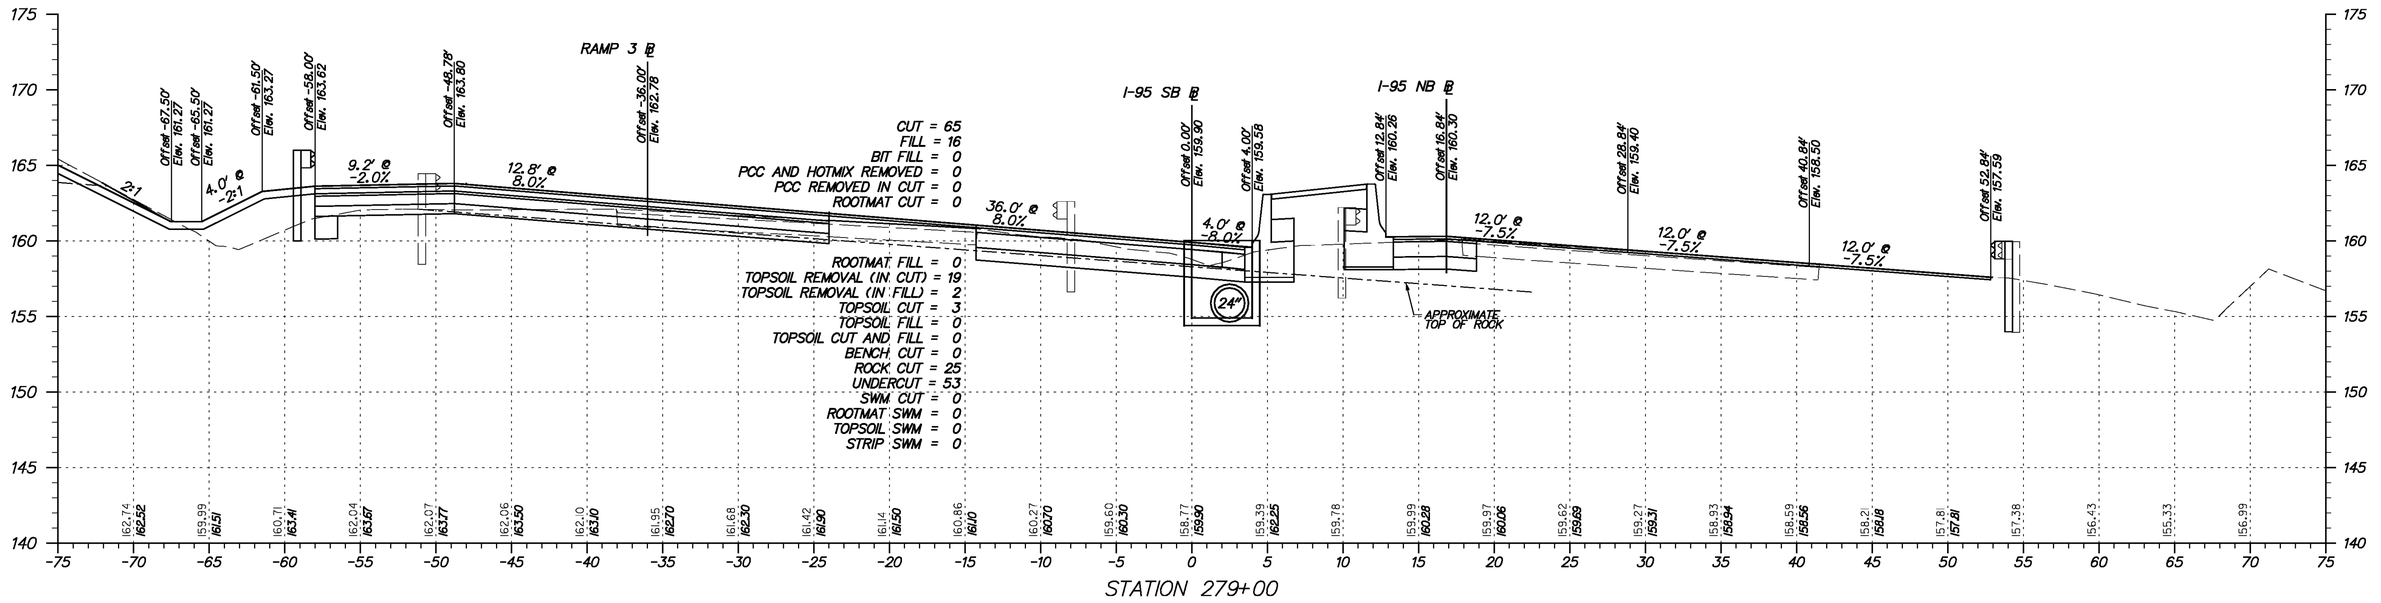

Y:\Projects\Dell4I-202\Dell95 Cont 5\X-sections\Xsect sheets\I95c5-Xs01.dgn

11/23/2010

DELAWARE DEPARTMENT OF TRANSPORTATION	ADDENDUMS / REVISIONS	SCALE 0 5 10 15 FEET	**I-95 & US 202 INTERCHANGE**	CONTRACT T200510602 / COUNTY NEW CASTLE	BRIDGE NO. NA / DESIGNED BY: DAG / CHECKED BY: BMD

CROSS SECTIONS I-95 SOUTHBOUND
STA. 279+00 TO STA. 279+50

SHEET NO.	TOTAL SHTS.
58	290

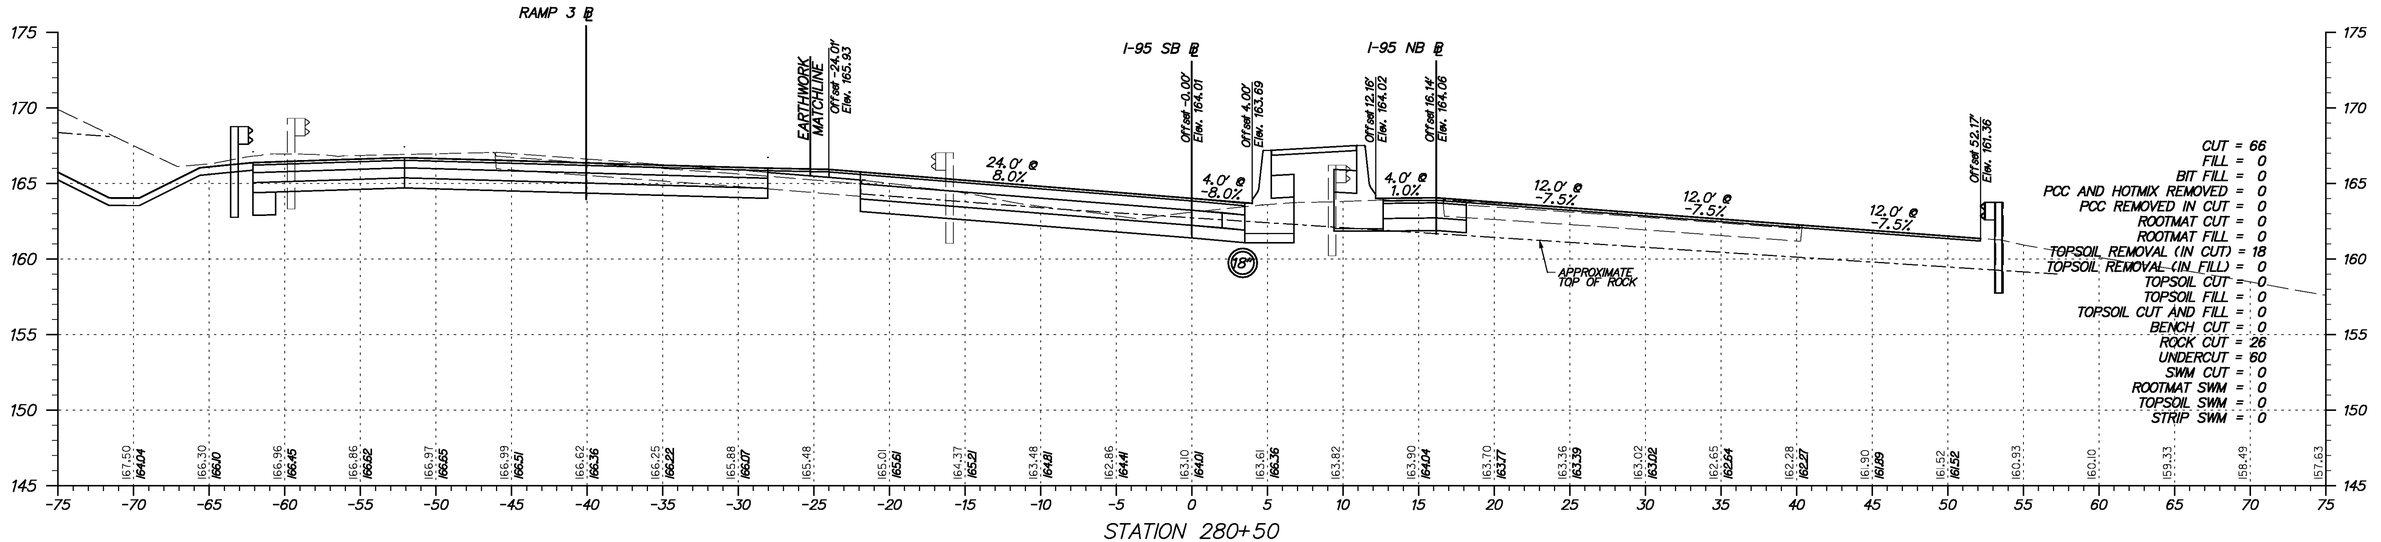

STATION 280+50

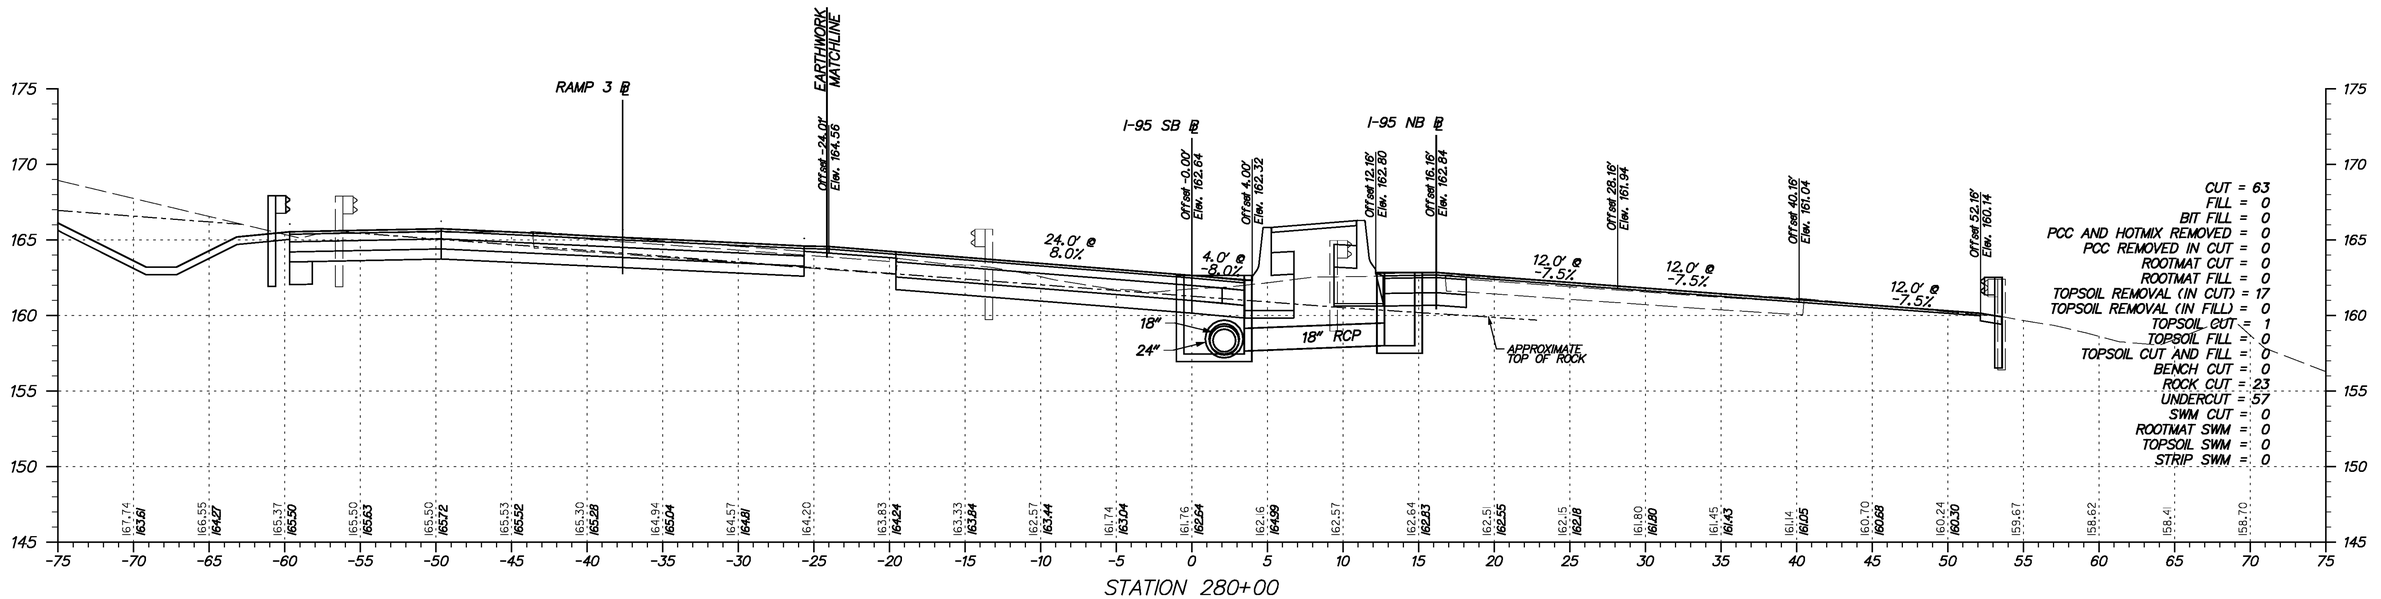

STATION 280+00

Y:\Projects\Del41-202\Del95 Cont 5\X-sections\Xsect sheets\I95o5-Xsl95.dgn

1/23/2010

DELAWARE DEPARTMENT OF TRANSPORTATION	ADDENDUMS / REVISIONS	SCALE 0 5 10 15 FEET	**I-95 & US 202 INTERCHANGE**	CONTRACT T200510602	BRIDGE NO. NA	**CROSS SECTIONS I-95 SOUTHBOUND** STA. 280+00 TO STA. 280+50
				COUNTY NEW CASTLE	DESIGNED BY: DAG	SHEET NO. 59
					CHECKED BY: BMD	TOTAL SHTS. 290

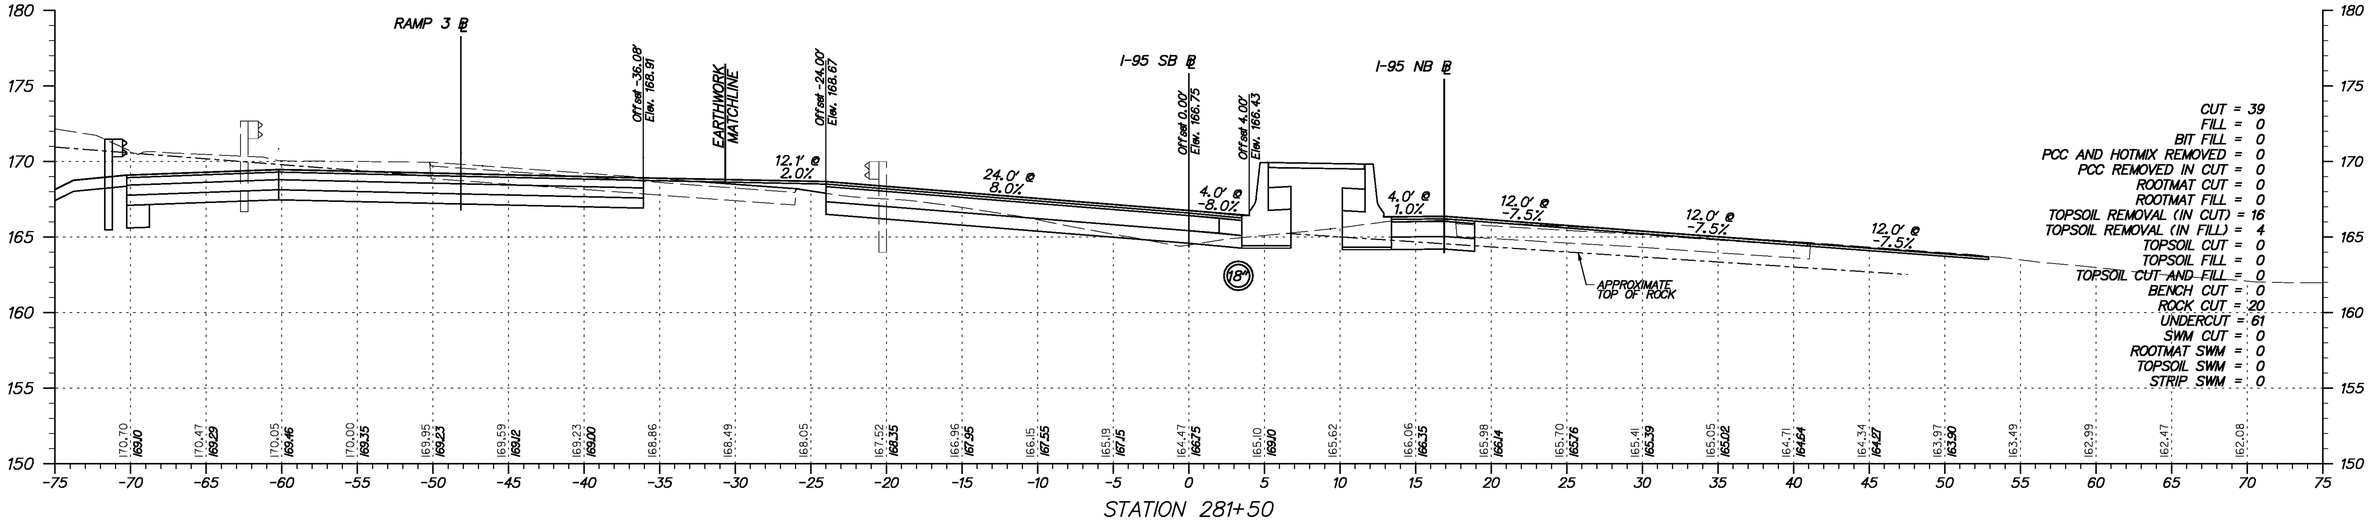

STATION 281+50

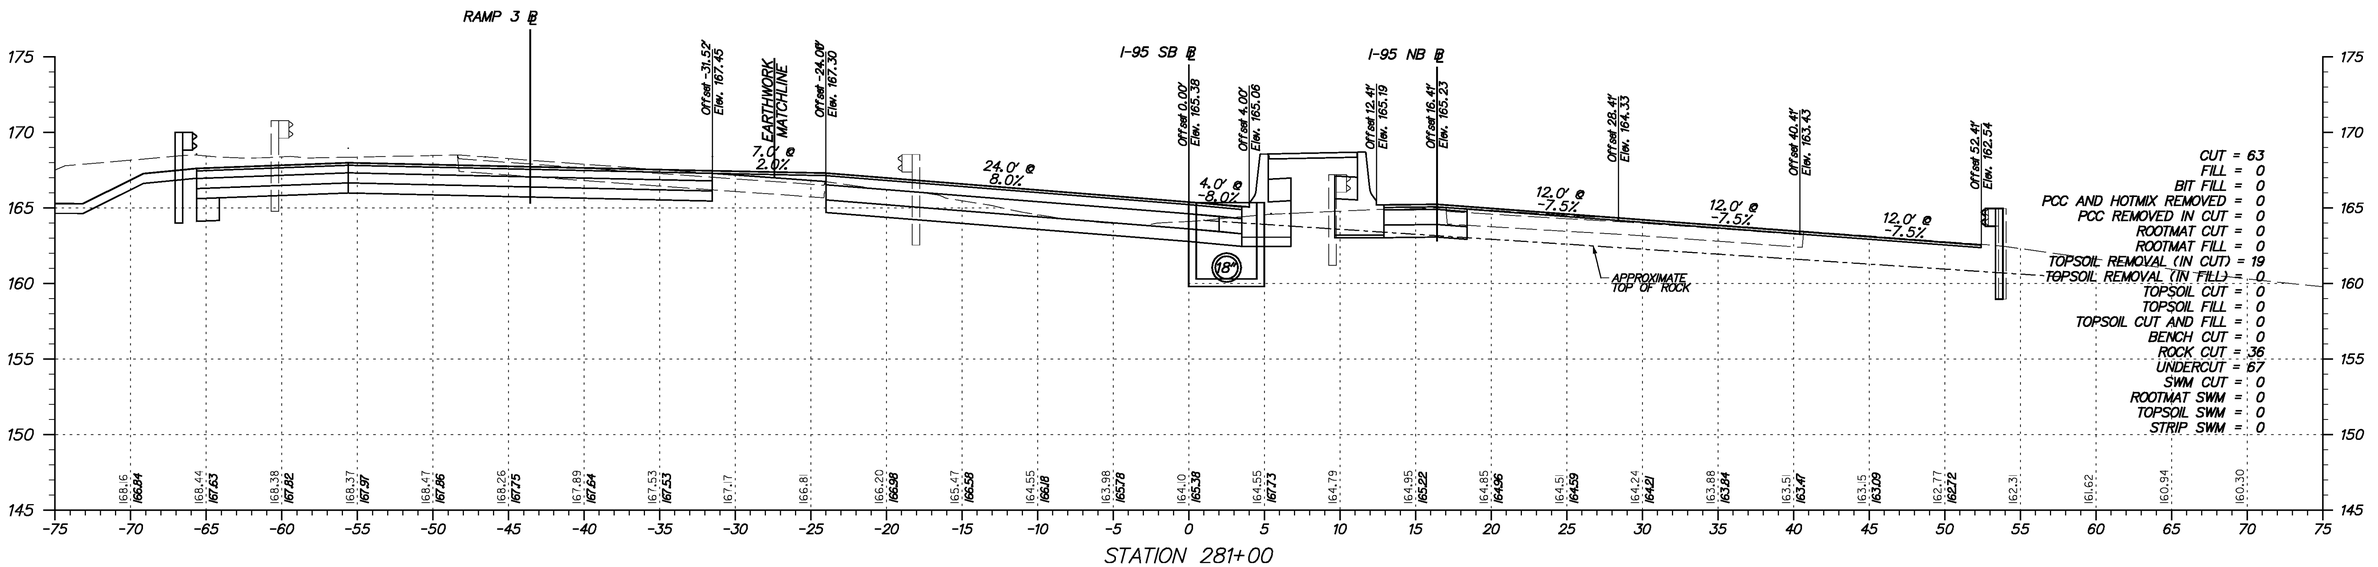

STATION 281+00

Y:\Projects\Del41-202\Del95 Cont 5\X-sections\Xsect sheets\I95c5-Xsl95.dgn

1/23/2010

DELAWARE
DEPARTMENT OF TRANSPORTATION

ADDENDUMS / REVISIONS	

SCALE
0 5 10 15
FEET

I-95 & US 202 INTERCHANGE

CONTRACT	BRIDGE NO.	NA
T200510602	DESIGNED BY:	DAG
COUNTY	CHECKED BY:	BMD
NEW CASTLE		

CROSS SECTIONS
I-95 SOUTHBOUND
STA. 281+00 TO STA. 281+50

SHEET NO.
60
TOTAL SHTS.
290

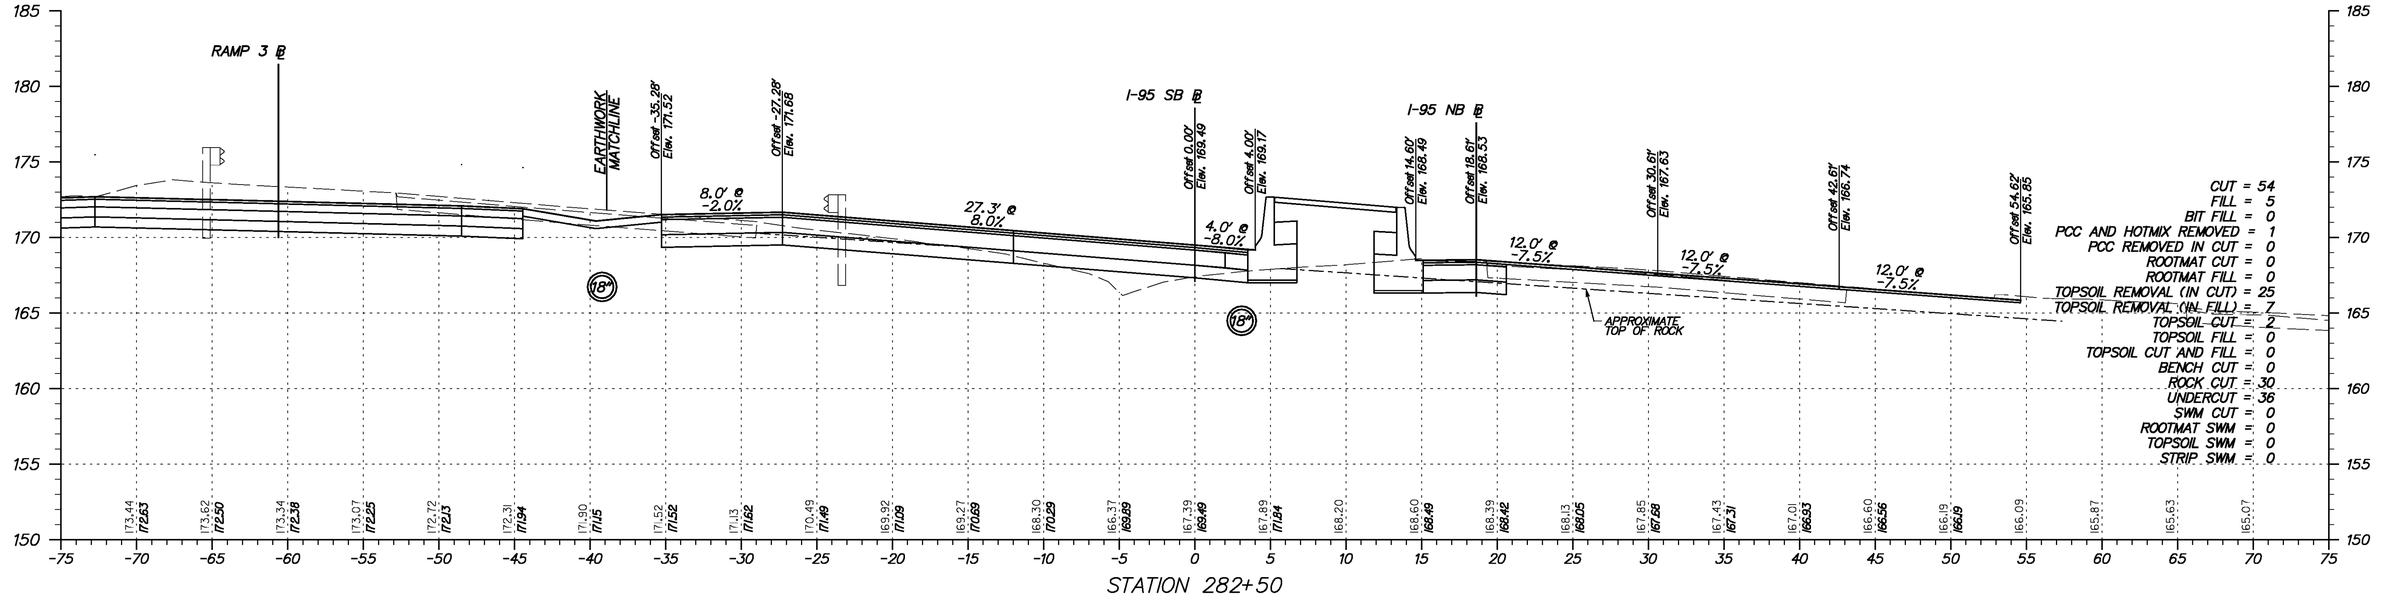

STATION 282+50

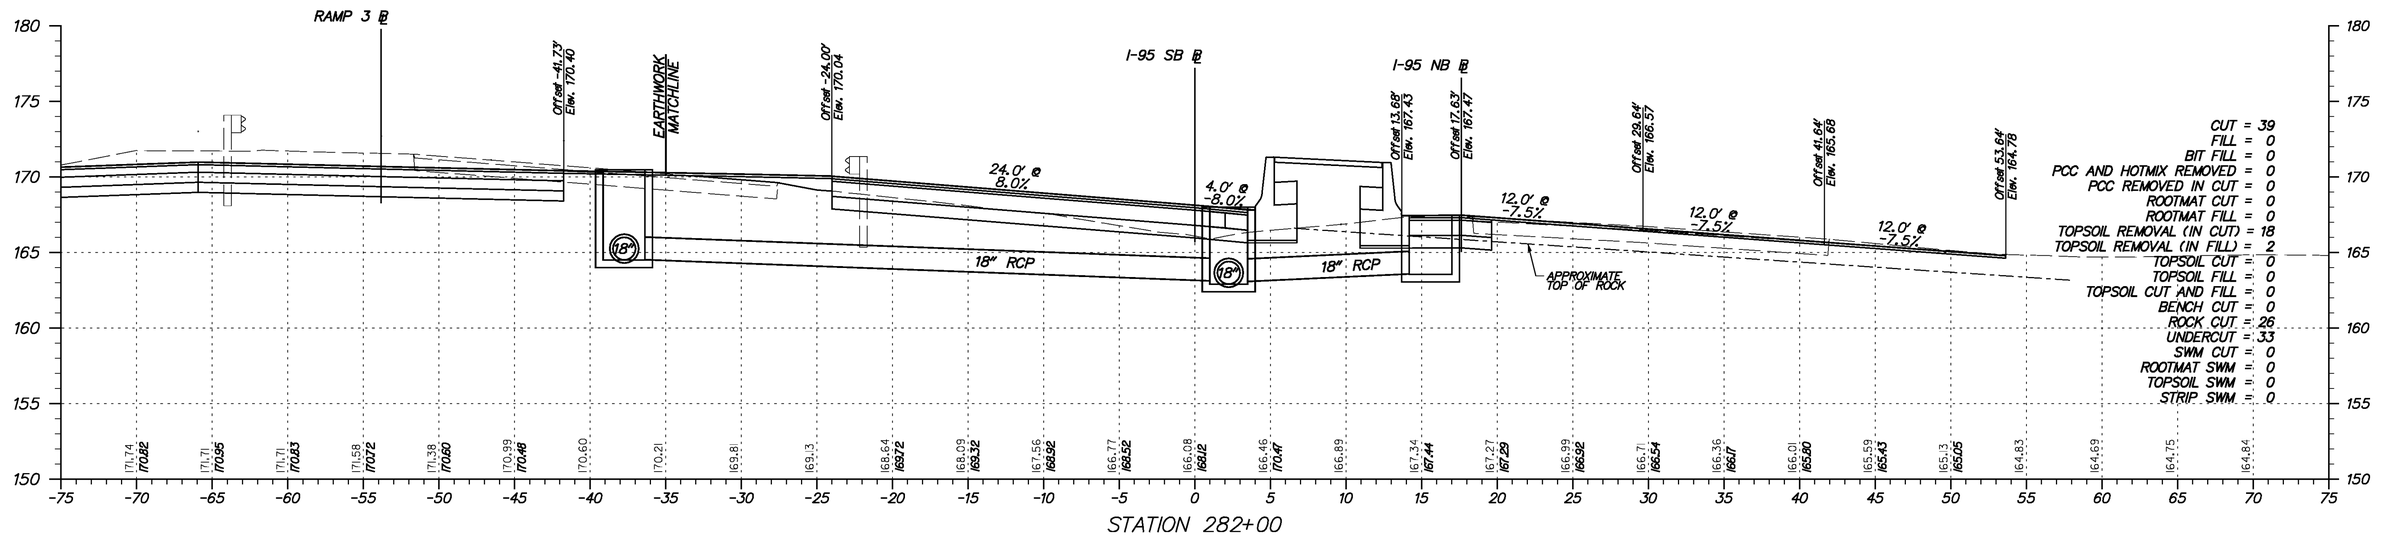

STATION 282+00

Y:\Projects\Del41-202\Del95 Cont 5\X-sections\Xsect sheets\I95o5-Xsl95.dgn

11/23/2010

DELAWARE DEPARTMENT OF TRANSPORTATION

ADDENDUMS / REVISIONS	

SCALE 0 5 10 15 FEET

I-95 & US 202 INTERCHANGE

CONTRACT	BRIDGE NO.	NA
T200510602	DESIGNED BY:	DAG
COUNTY	CHECKED BY:	BMD
NEW CASTLE		

CROSS SECTIONS I-95 SOUTHBOUND
STA. 282+00 TO STA. 282+50

SHEET NO.
61
TOTAL SHTS.
290

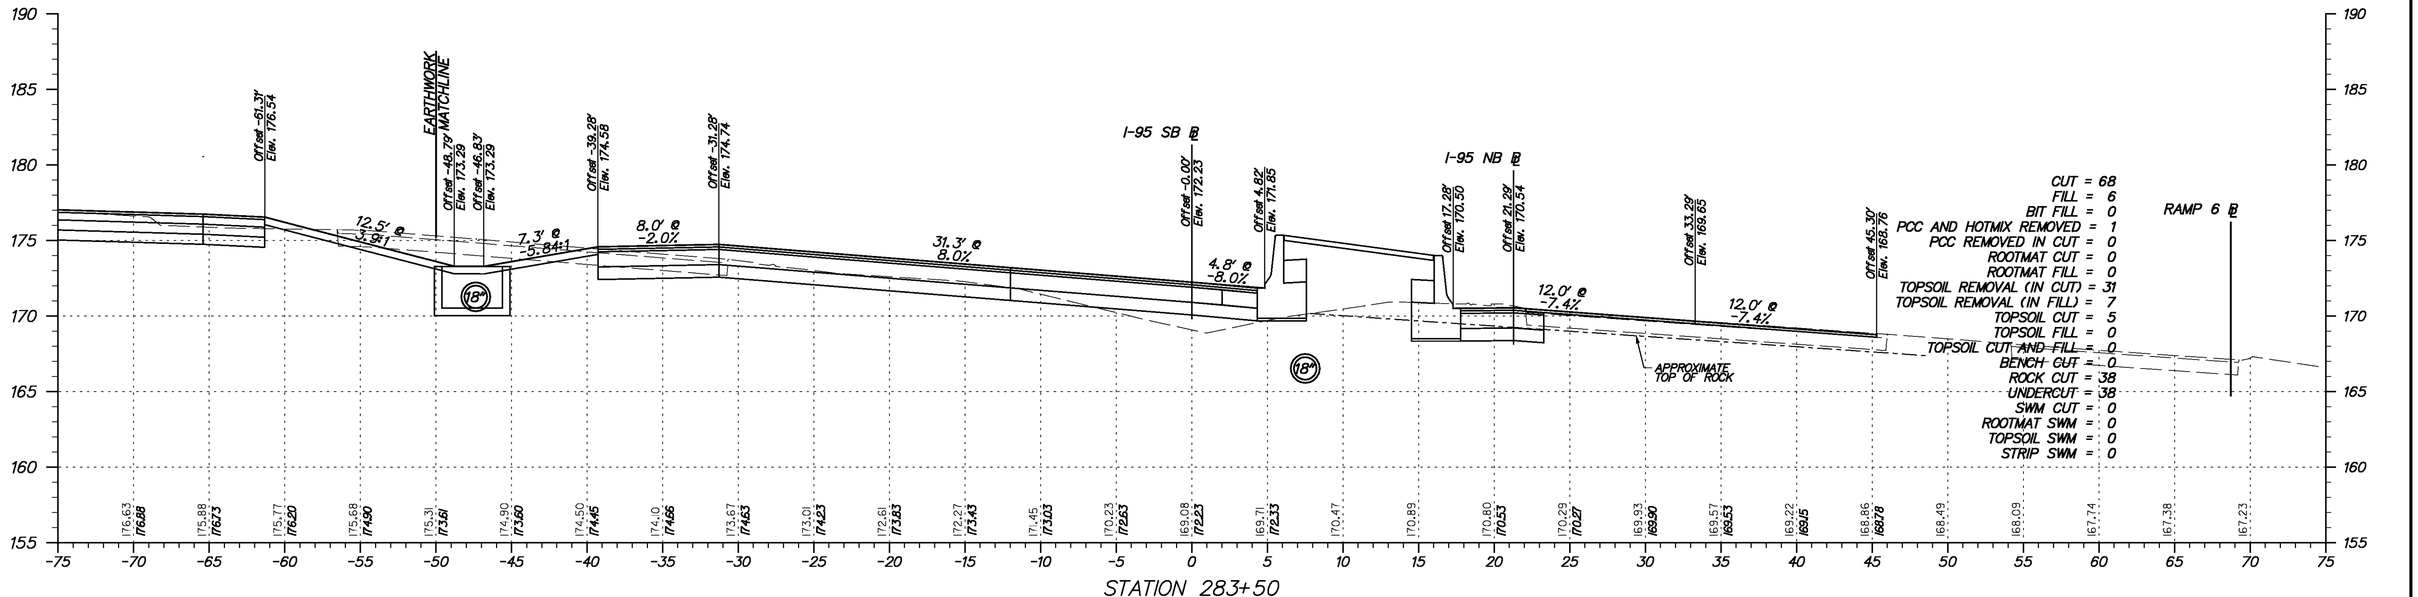

STATION 283+50

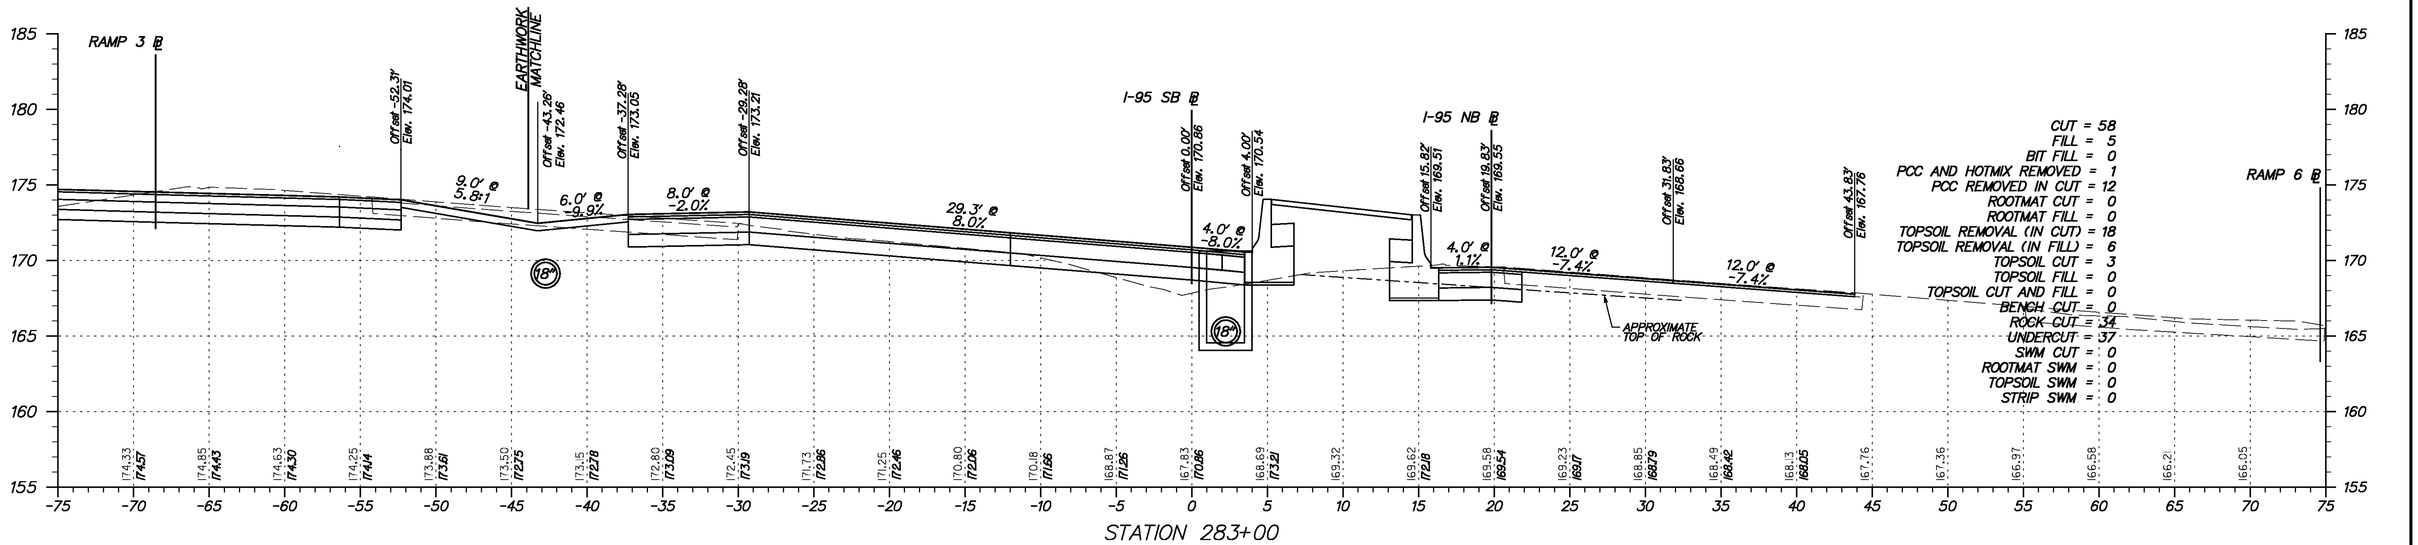

STATION 283+00

Y:\Projects\Del41-202\Del95 Cont 5\X-sections\Xsect sheets\I95c5-Xsl95.dgn

1/23/2010

DELAWARE DEPARTMENT OF TRANSPORTATION

ADDENDUMS / REVISIONS	

SCALE 0 5 10 15 FEET

I-95 & US 202 INTERCHANGE

CONTRACT	BRIDGE NO.	NA
T200510602	DESIGNED BY:	DAG
COUNTY	CHECKED BY:	BMD
NEW CASTLE		

CROSS SECTIONS I-95 SOUTHBOUND
STA. 283+00 TO STA. 283+50

SHEET NO.
62
TOTAL SHTS.
290

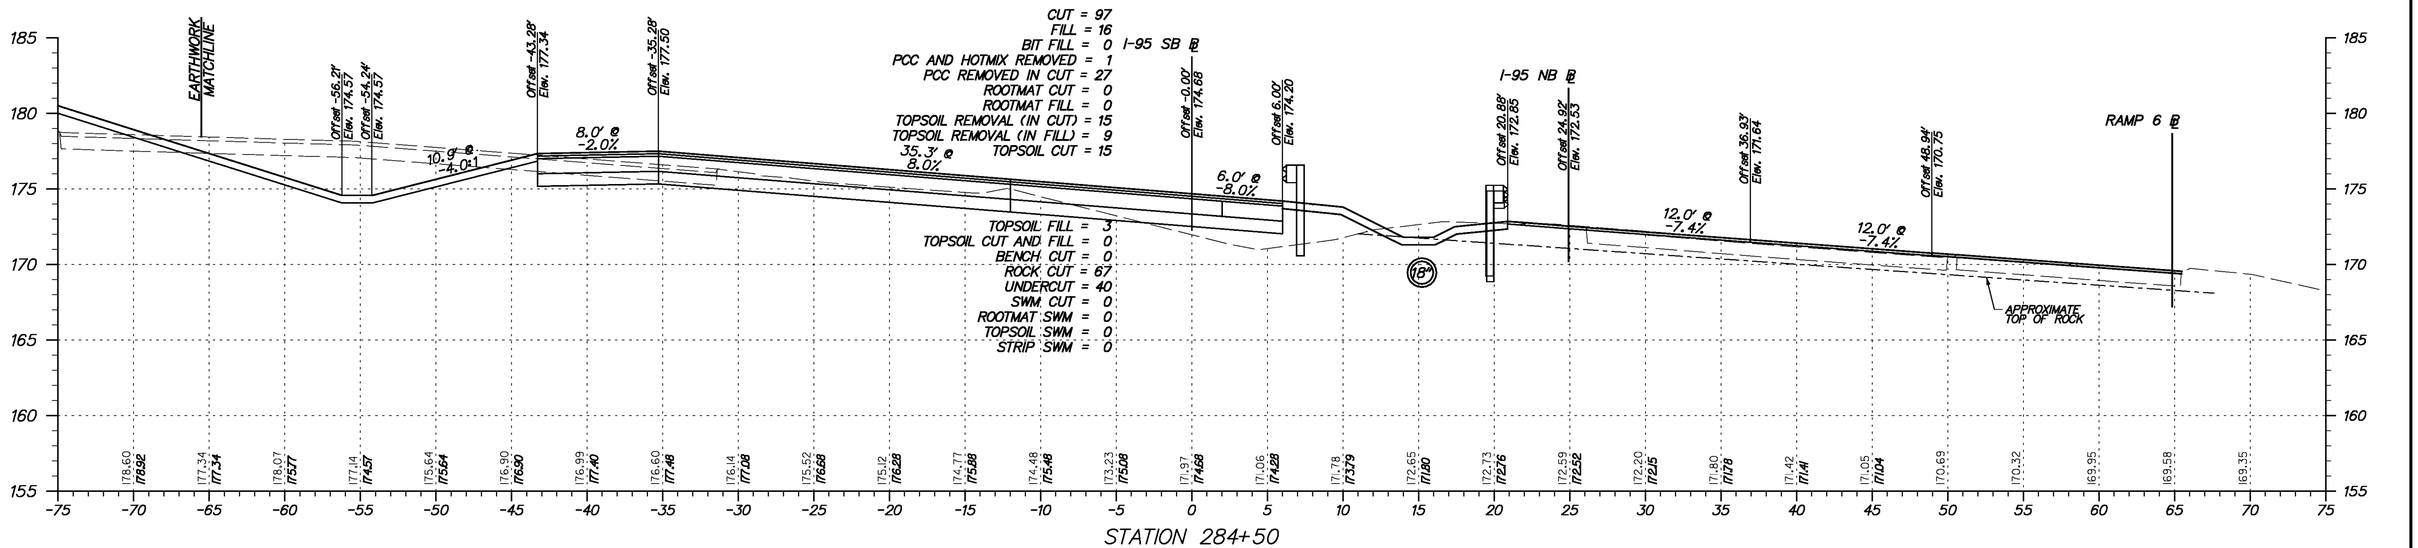

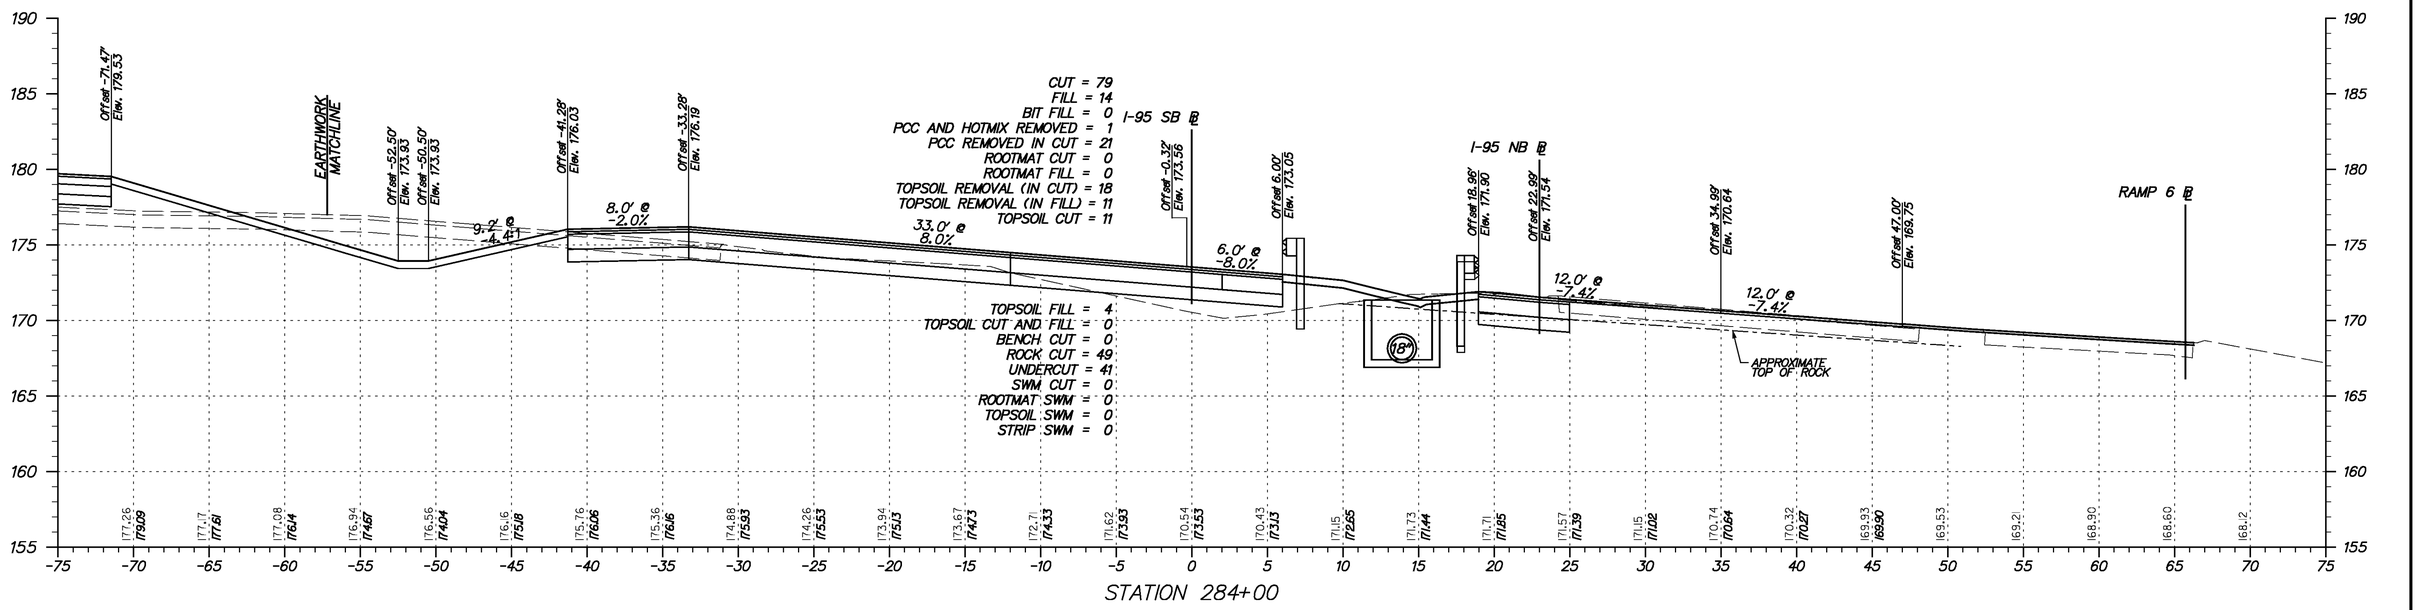

Y:\Projects\Dell4-202\Dell95 Cont 5\X-sections\Xsect sheets\I95c5-Xsl95.dgn

11/23/2010

DELAWARE DEPARTMENT OF TRANSPORTATION

ADDENDUMS / REVISIONS	

SCALE 0 5 10 15 FEET

I-95 & US 202 INTERCHANGE

CONTRACT	BRIDGE NO.	NA
T200510602	DESIGNED BY:	DAG
COUNTY	CHECKED BY:	BMD
NEW CASTLE		

CROSS SECTIONS I-95 SOUTHBOUND
STA. 284+00 TO STA. 284+50

SHEET NO.
63
TOTAL SHTS.
290

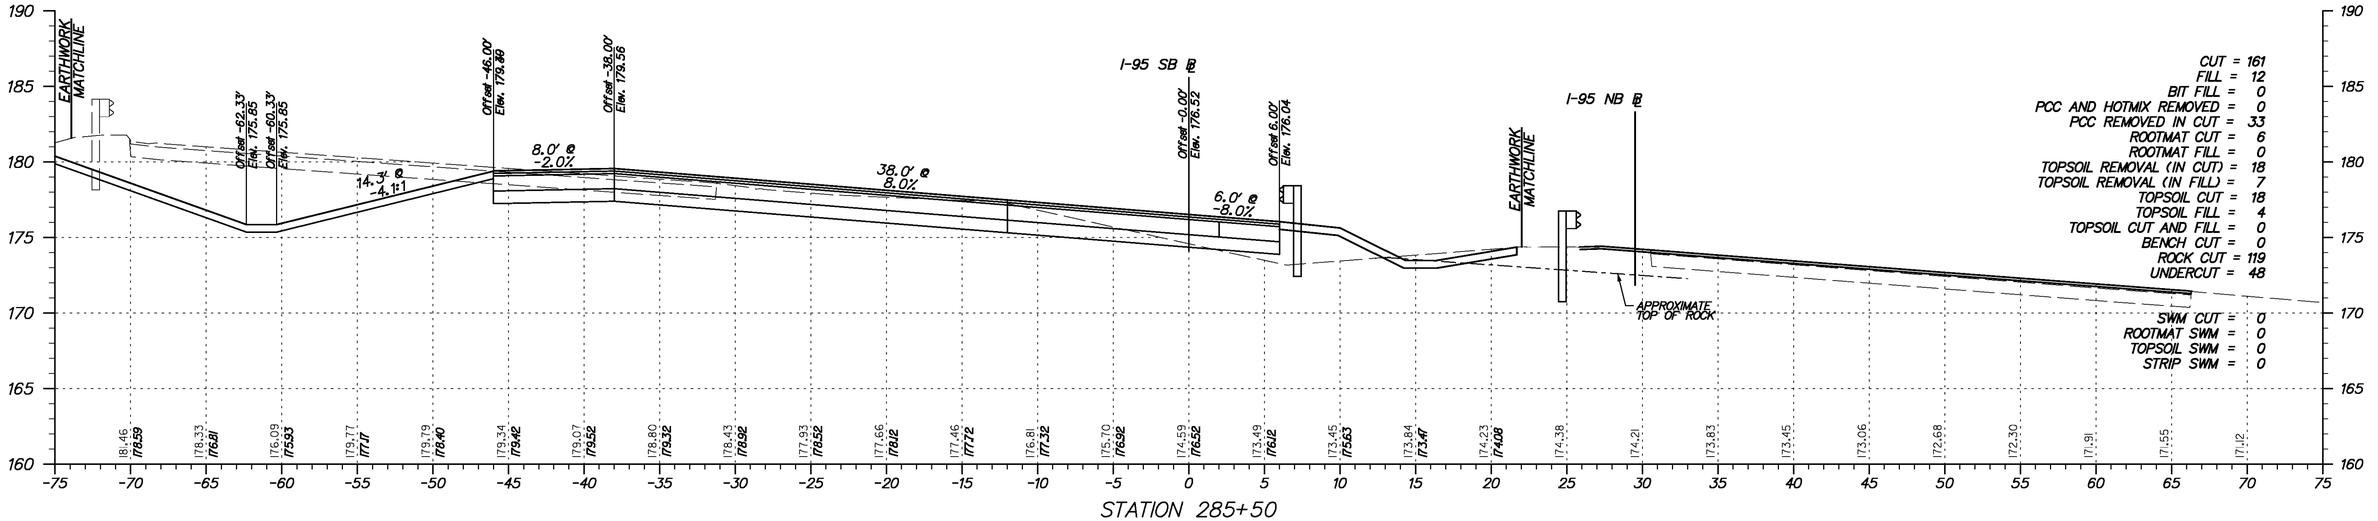

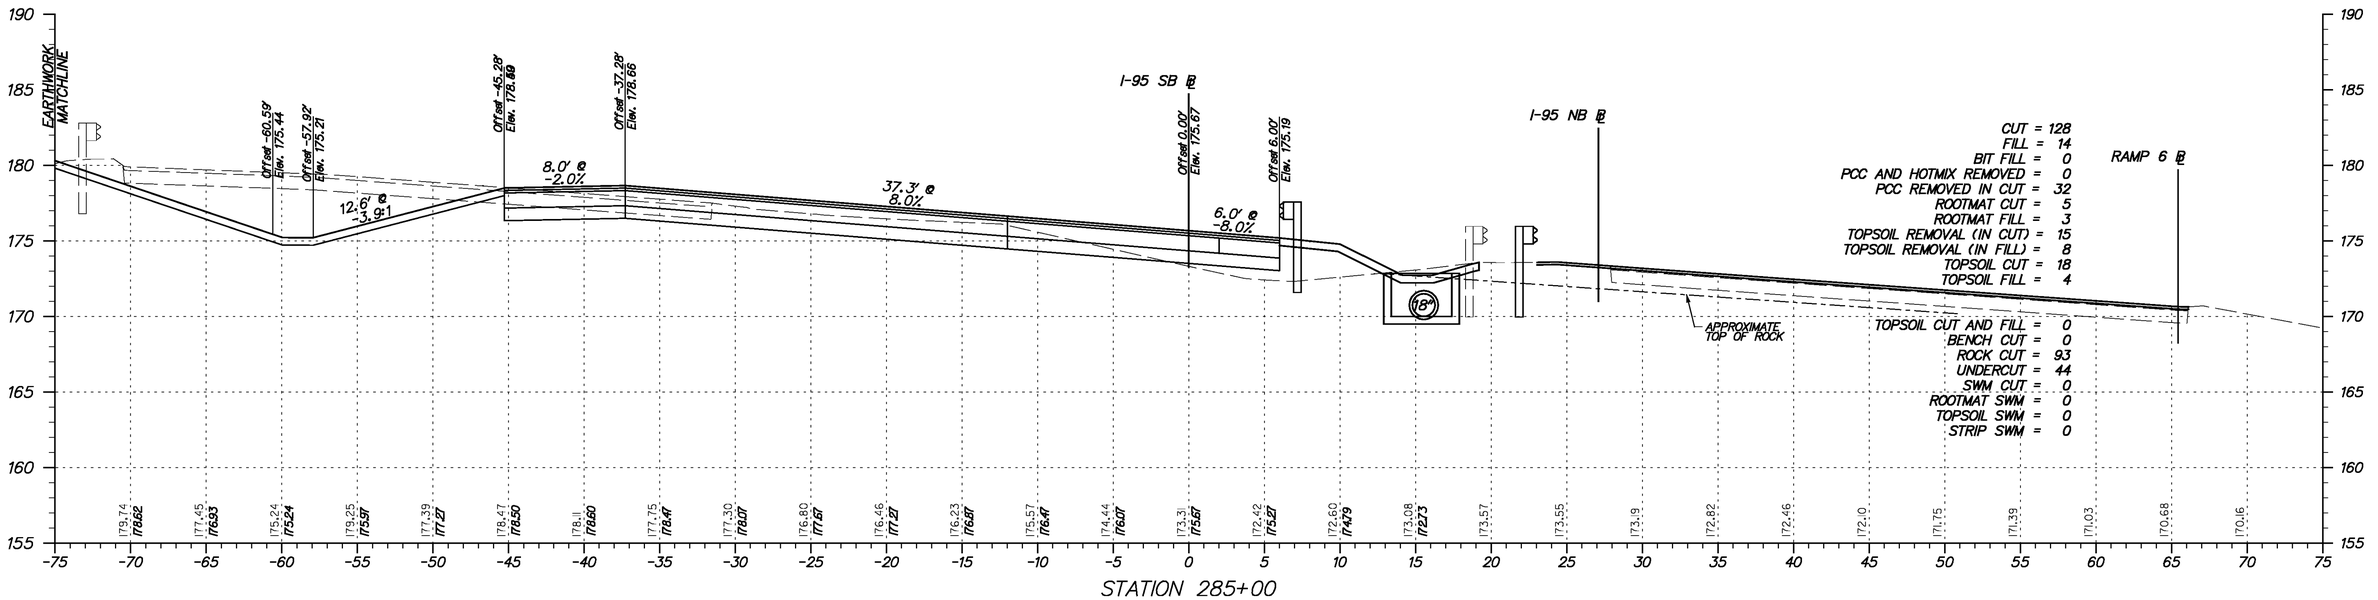

Y:\Projects\Dell4-202\Dell95 Cont 5\X-sections\Xsect sheets\I95c5-Xsl95.dgn

11/23/2010

DELAWARE DEPARTMENT OF TRANSPORTATION

ADDENDUMS / REVISIONS	

SCALE 0 5 10 15 FEET

I-95 & US 202 INTERCHANGE

CONTRACT	BRIDGE NO.	NA
T200510602	DESIGNED BY:	DAG
COUNTY	CHECKED BY:	BMD
NEW CASTLE		

CROSS SECTIONS I-95 SOUTHBOUND
STA. 285+00 TO STA. 285+50

SHEET NO.
64
TOTAL SHTS.
290

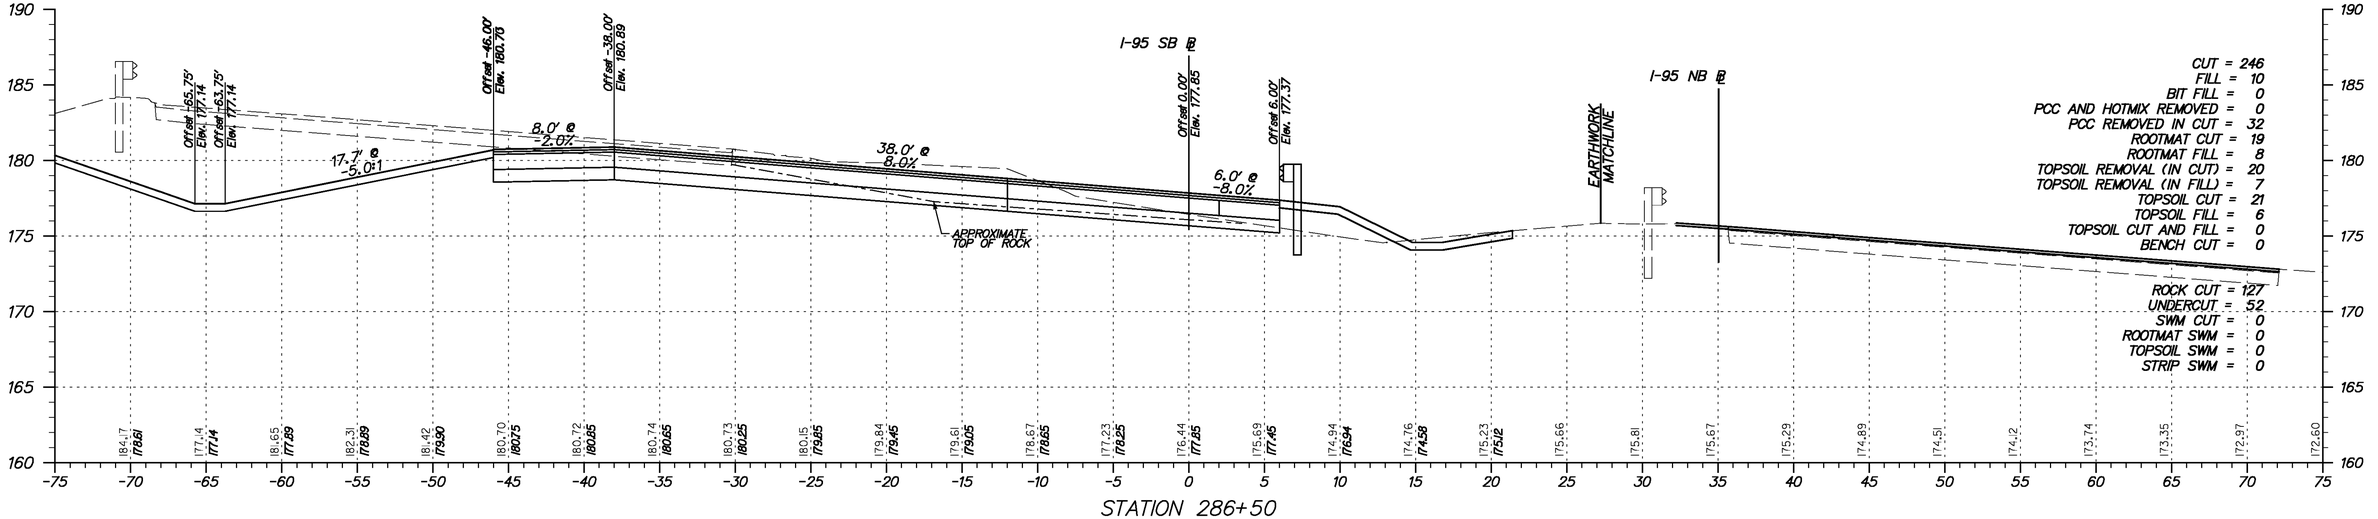

STATION 286+50

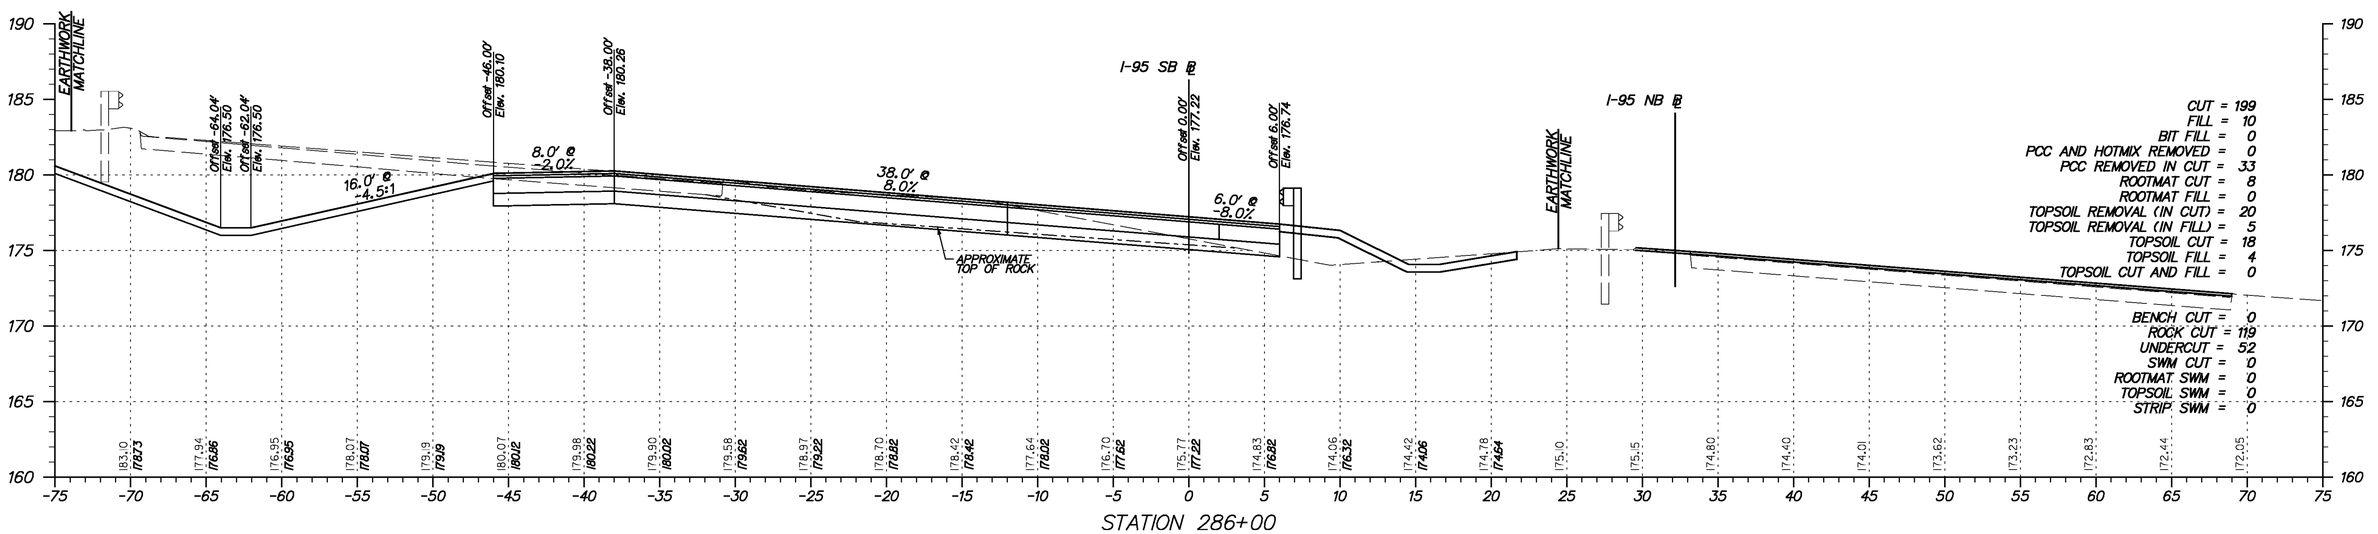

STATION 286+00

Y:\Projects\Del41-202\Del95 Cont 5\X-sections\Xsect sheets\I95o5-Xsl95.dgn

1/23/2010

DELAWARE DEPARTMENT OF TRANSPORTATION

ADDENDUMS / REVISIONS	

SCALE
0 5 10 15
FEET

I-95 & US 202 INTERCHANGE

CONTRACT	BRIDGE NO.	NA
T200510602	DESIGNED BY:	DAG
COUNTY	CHECKED BY:	BMD
NEW CASTLE		

CROSS SECTIONS
I-95 SOUTHBOUND
STA. 286+00 TO STA. 286+50

SHEET NO.
65
TOTAL SHTS.
290

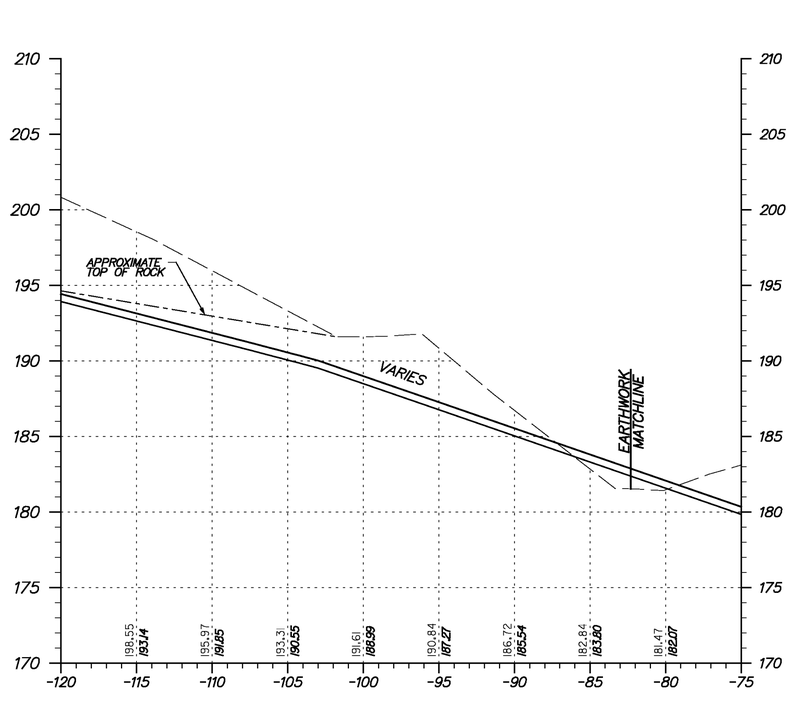

STATION 286+50 LT

Y:\Projects\Del41-202\Del95 Cont 5\X-sections\Xsect sheets\I95c5-Xsl95.dgn

11/23/2010

DELAWARE DEPARTMENT OF TRANSPORTATION

ADDENDUMS / REVISIONS	

SCALE
0 5 10 15
FEET

I-95 & US 202 INTERCHANGE

CONTRACT	BRIDGE NO.	NA
T200510602	DESIGNED BY:	DAG
COUNTY	CHECKED BY:	BMD
NEW CASTLE		

CROSS SECTIONS
I-95 SOUTHBOUND
STA. 286+50
(EXTENSION)

SHEET NO.
66
TOTAL SHTS.
290

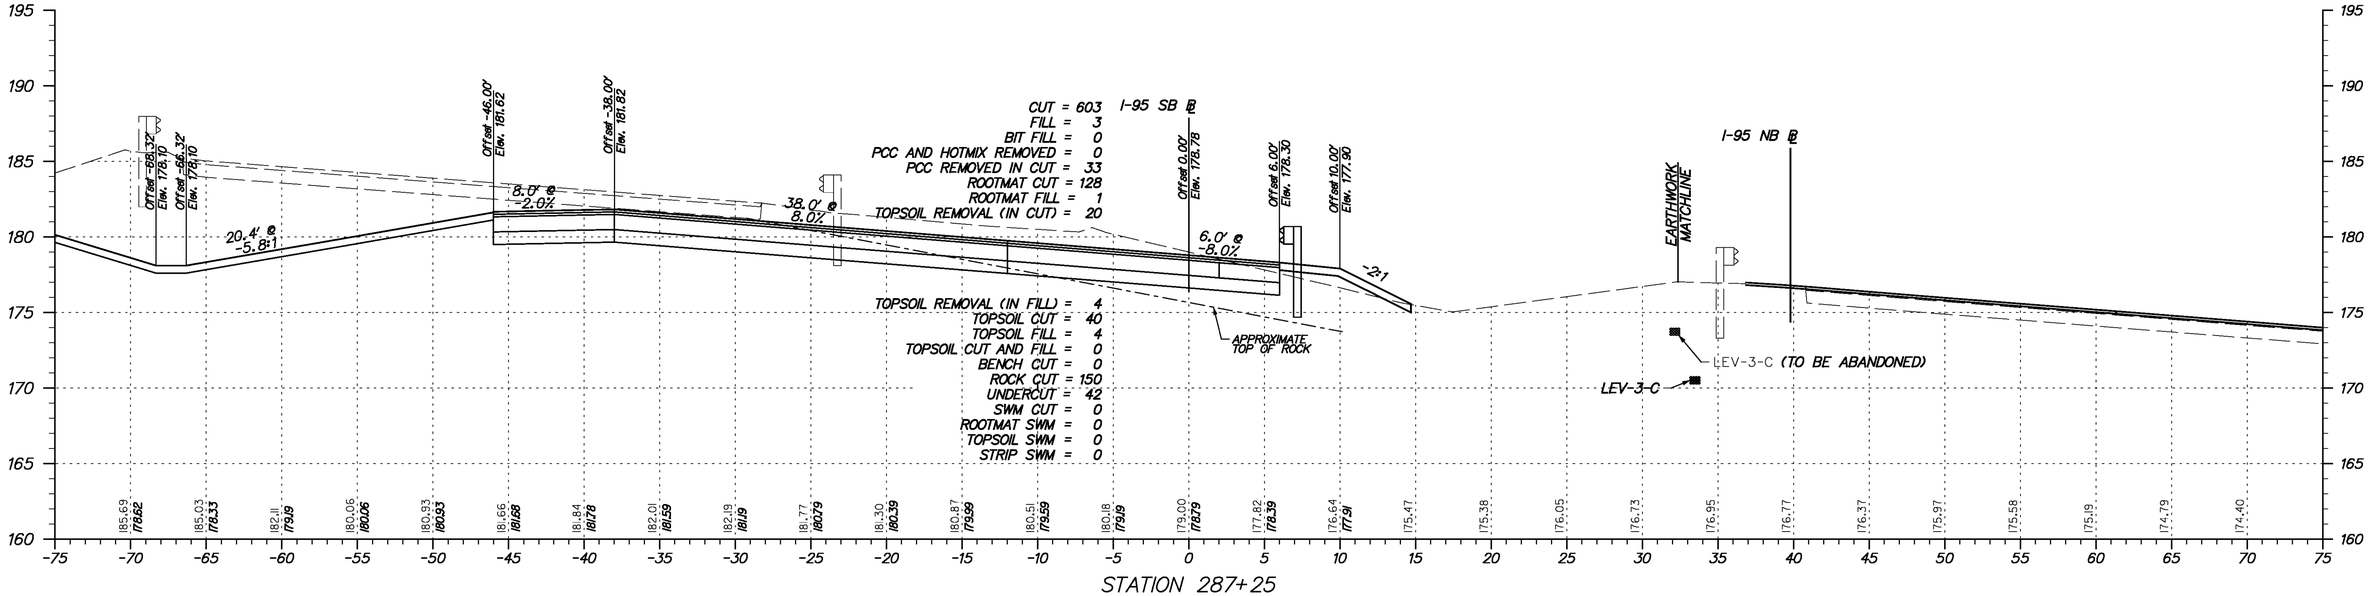

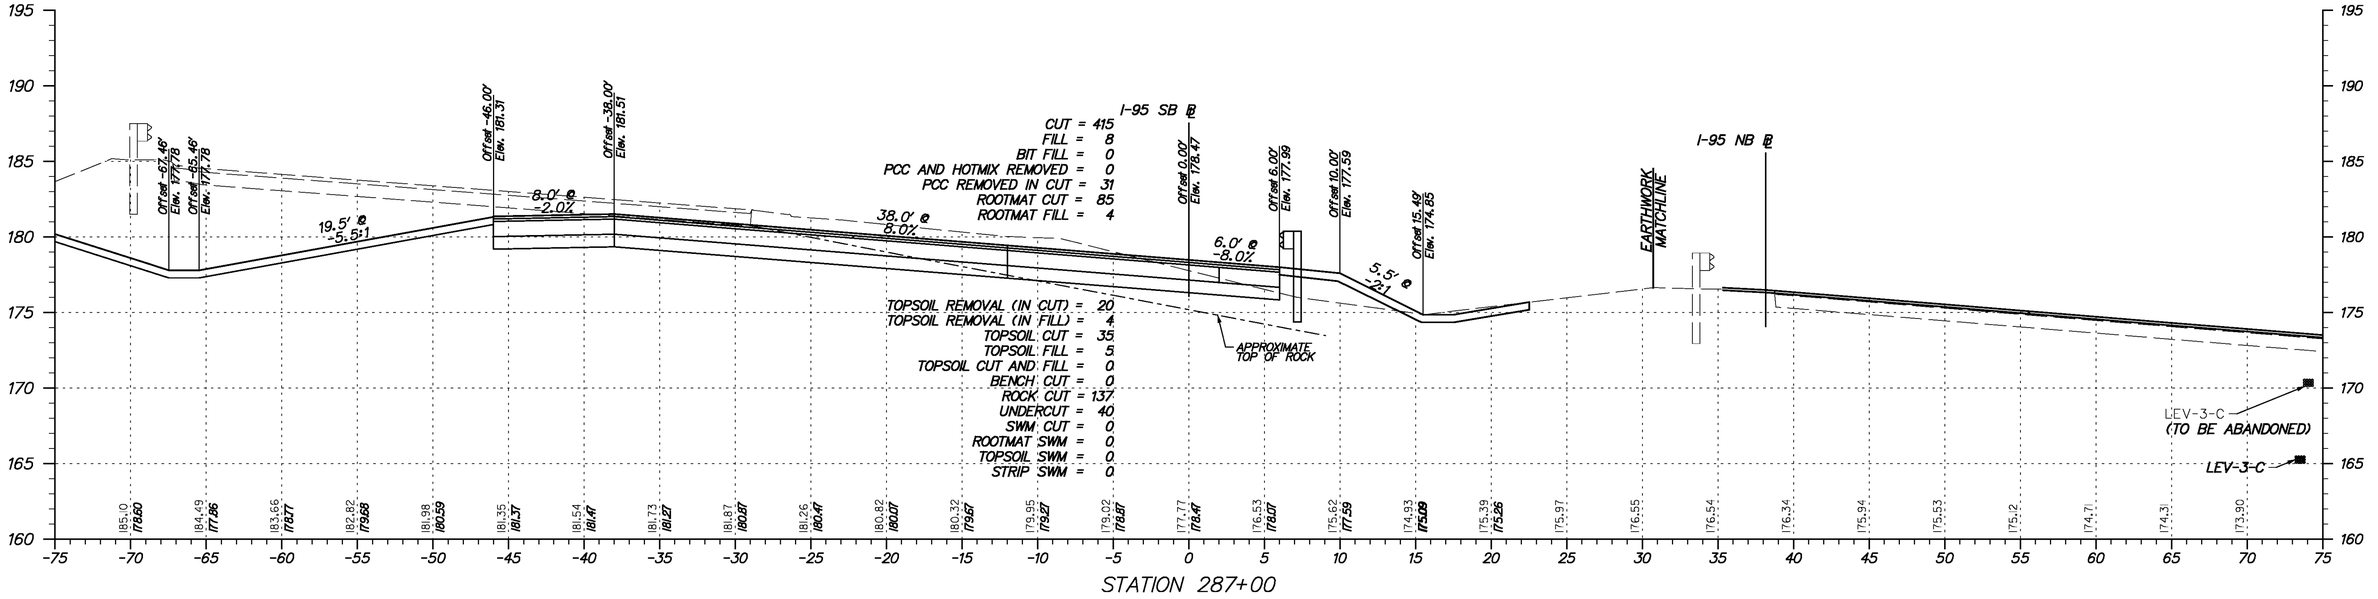

Y:\Projects\Dell4I-202\Dell95 Cont 5\X-sections\Xsect sheets\I95c5-Xs195.dgn

11/23/2010

DELAWARE DEPARTMENT OF TRANSPORTATION	ADDENDUMS / REVISIONS	SCALE 0 5 10 15 FEET	**I-95 & US 202 INTERCHANGE**	CONTRACT T200510602	BRIDGE NO. NA	**CROSS SECTIONS I-95 SOUTHBOUND** *STA. 287+00 TO STA. 287+25*
				COUNTY NEW CASTLE	DESIGNED BY: DAG	SHEET NO. 67
					CHECKED BY: BMD	TOTAL SHTS. 290

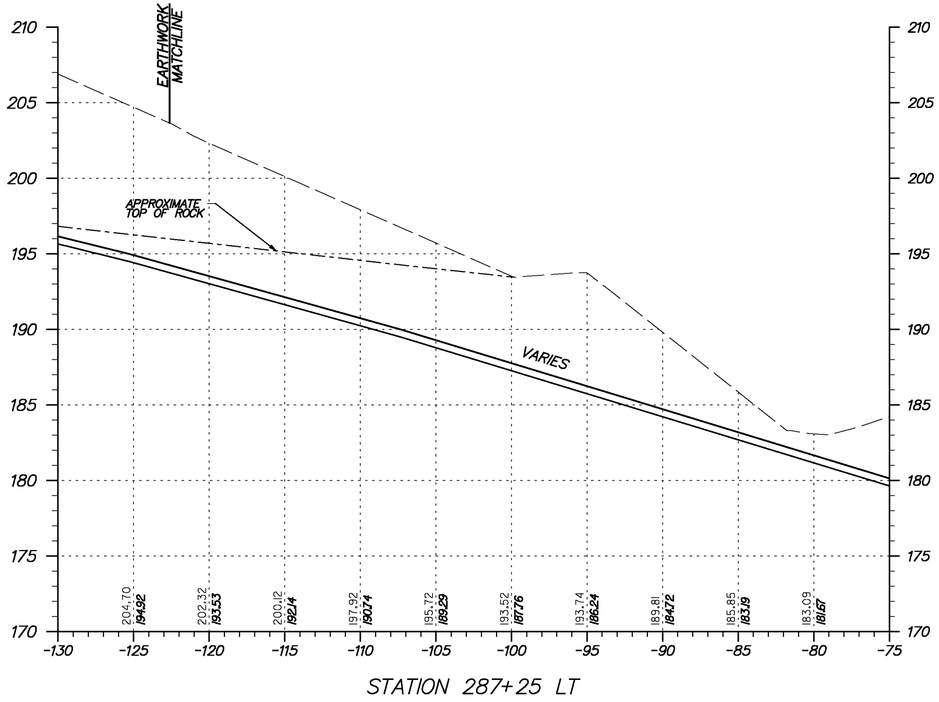

STATION 287+25 LT

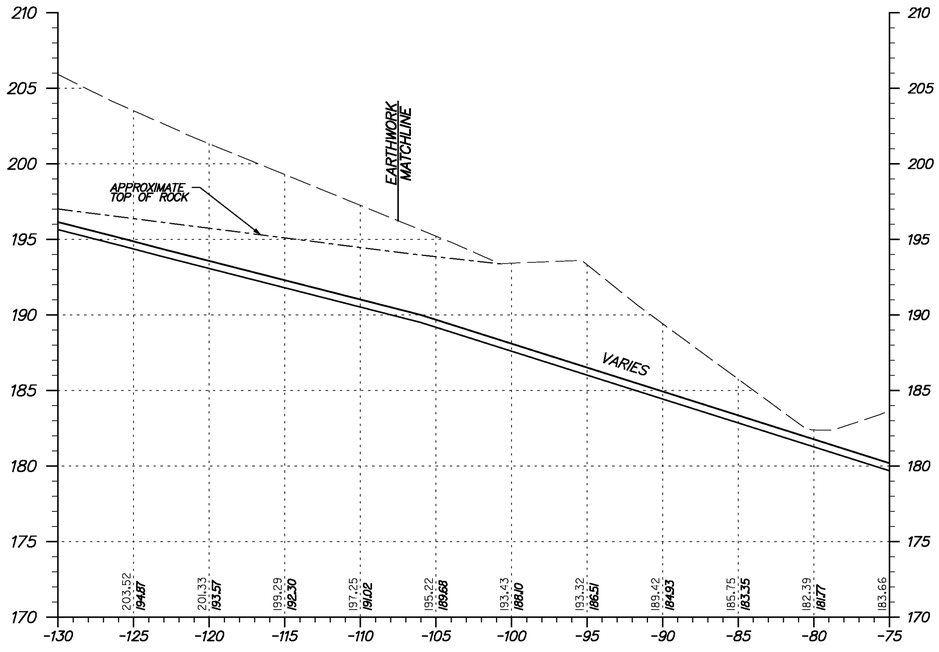

STATION 287+00 LT

Y:\Projects\Dell41-202\Dell95 Cont 5\X-sections\Xsect sheets\I95c5-Xsl95.dgn

11/23/2010

DELAWARE DEPARTMENT OF TRANSPORTATION

ADDENDUMS / REVISIONS	

SCALE
0 5 10 15
FEET

I-95 & US 202 INTERCHANGE

CONTRACT	BRIDGE NO.	NA
T200510602	DESIGNED BY:	DAG
COUNTY	CHECKED BY:	BMD
NEW CASTLE		

CROSS SECTIONS
I-95 SOUTHBOUND
STA. 287+00 TO STA. 287+25
(EXTENSIONS)

SHEET NO.
68
TOTAL SHTS.
290

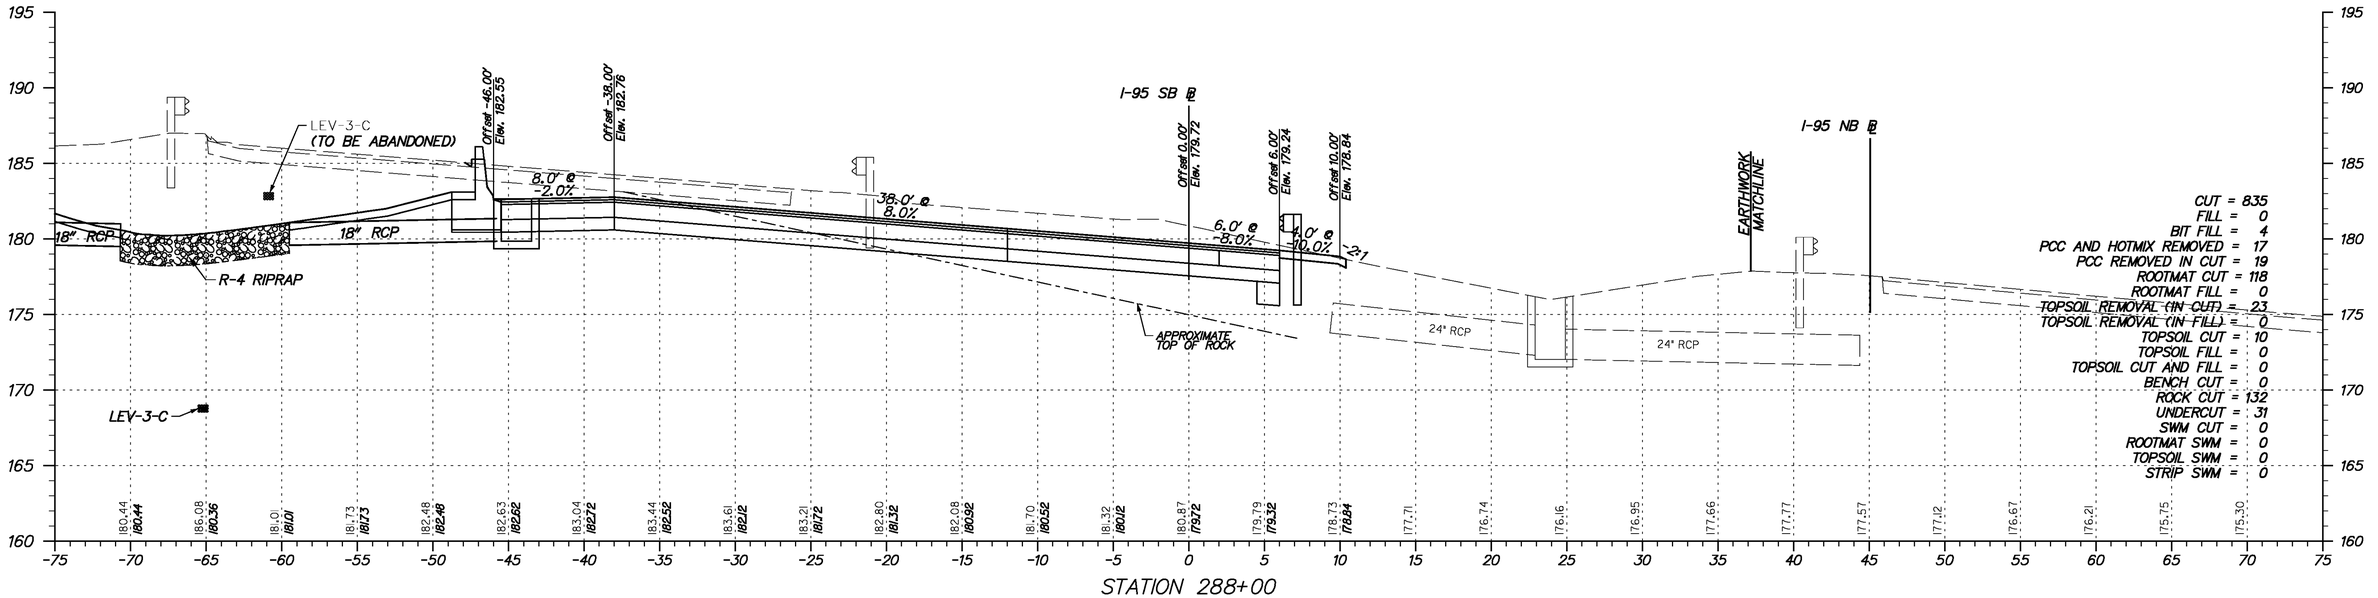

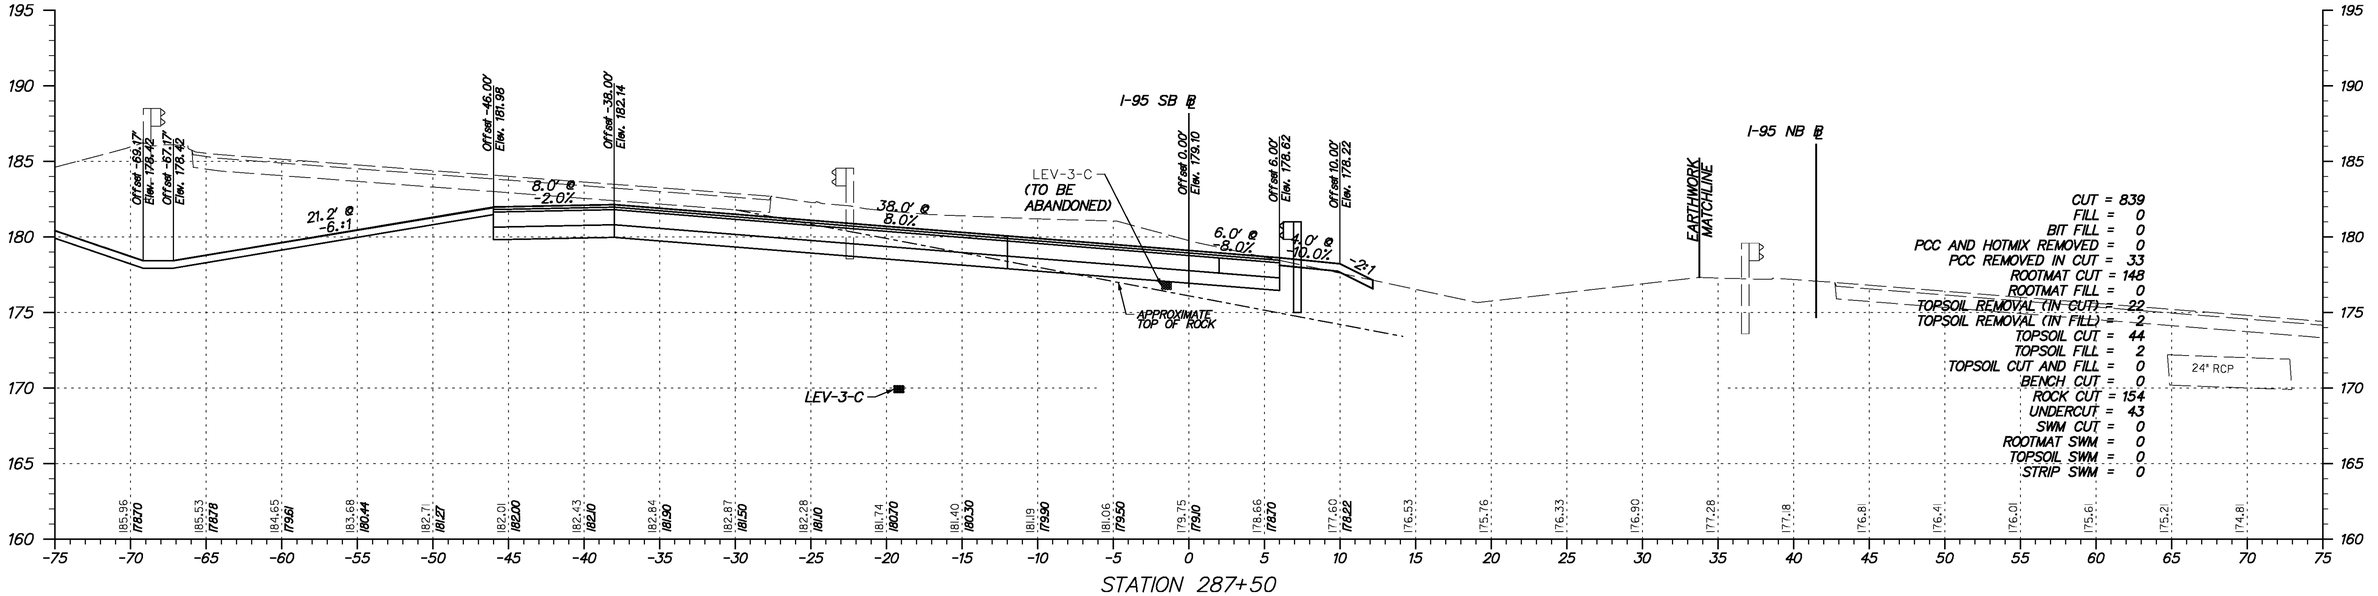

Y:\Projects\Dell4I-202\Dell95 Cont 5\X-sections\Xsect sheets\I95c5-Xsl95.dgn

11/23/2010

DELAWARE DEPARTMENT OF TRANSPORTATION

ADDENDUMS / REVISIONS	

SCALE 0 5 10 15 FEET

I-95 & US 202 INTERCHANGE

CONTRACT	BRIDGE NO.	NA
T200510602	DESIGNED BY:	DAG
COUNTY	CHECKED BY:	BMD
NEW CASTLE		

CROSS SECTIONS I-95 SOUTHBOUND
STA. 287+50 TO STA. 288+00

SHEET NO.
69
TOTAL SHTS.
290

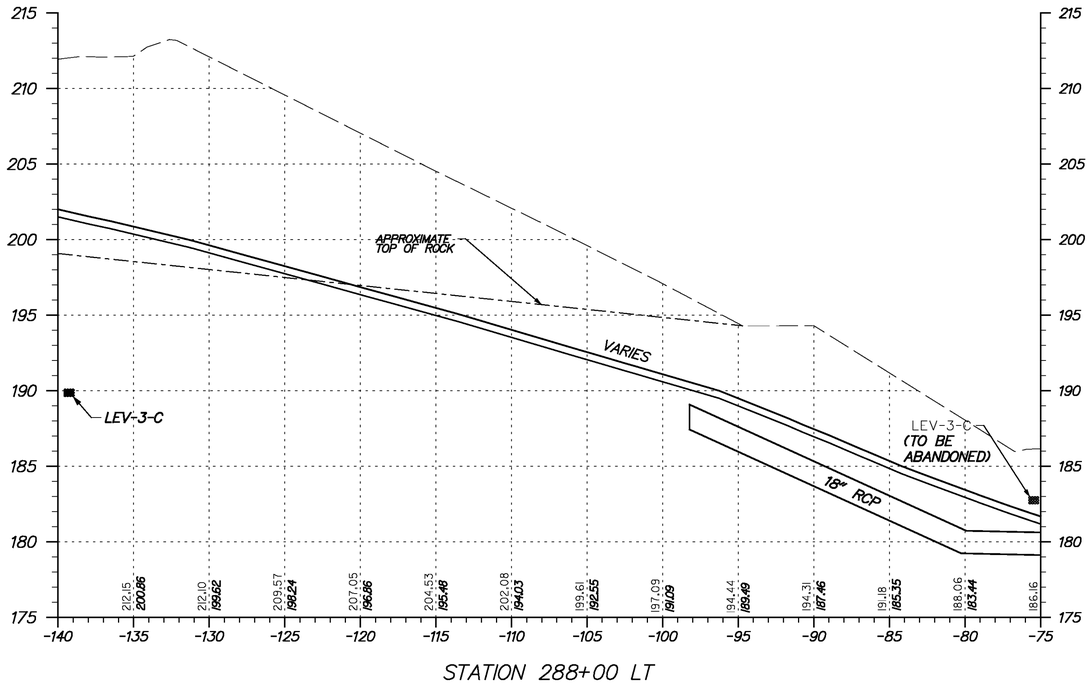

STATION 288+00 LT

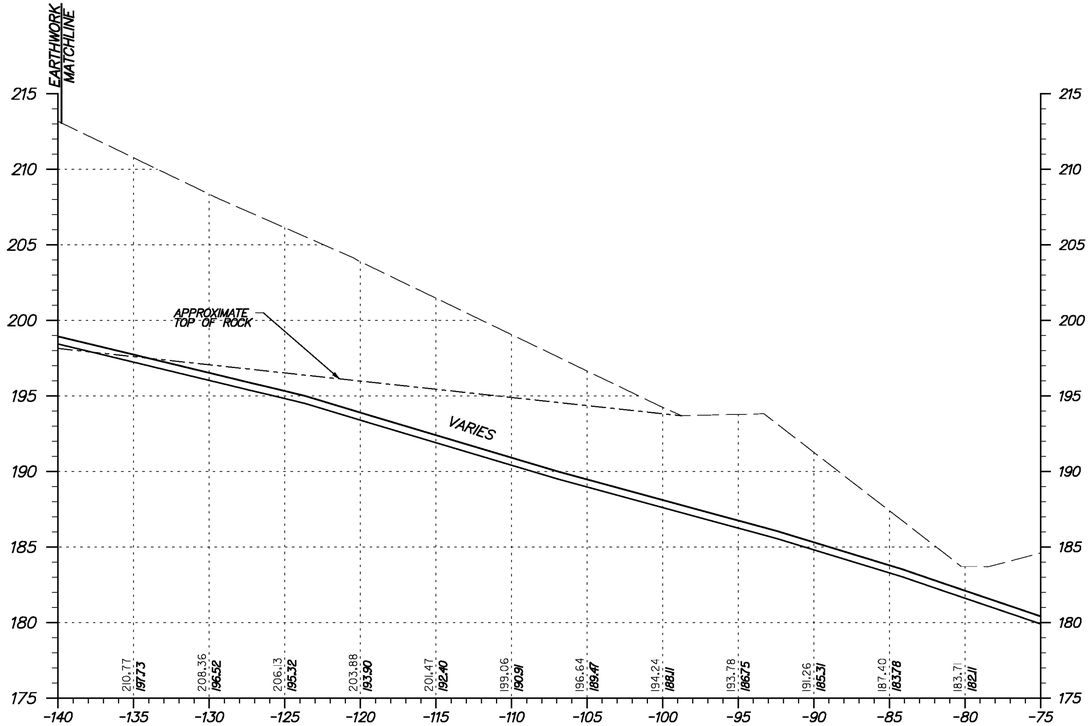

STATION 287+50 LT

Y:\Projects\Del141-202\Del95 Cont 5\X-sections\Xsect sheets\I95c5-Xsl95.dgn

11/23/2010

DELAWARE DEPARTMENT OF TRANSPORTATION

ADDENDUMS / REVISIONS

SCALE 0 5 10 15 FEET

I-95 & US 202 INTERCHANGE

CONTRACT	BRIDGE NO.	NA
T200510602	DESIGNED BY:	DAG
COUNTY	CHECKED BY:	BMD
NEW CASTLE		

CROSS SECTIONS
I-95 SOUTHBOUND
STA. 287+50 TO STA. 288+00
(EXTENSIONS)

SHEET NO.	70
TOTAL SHTS.	290

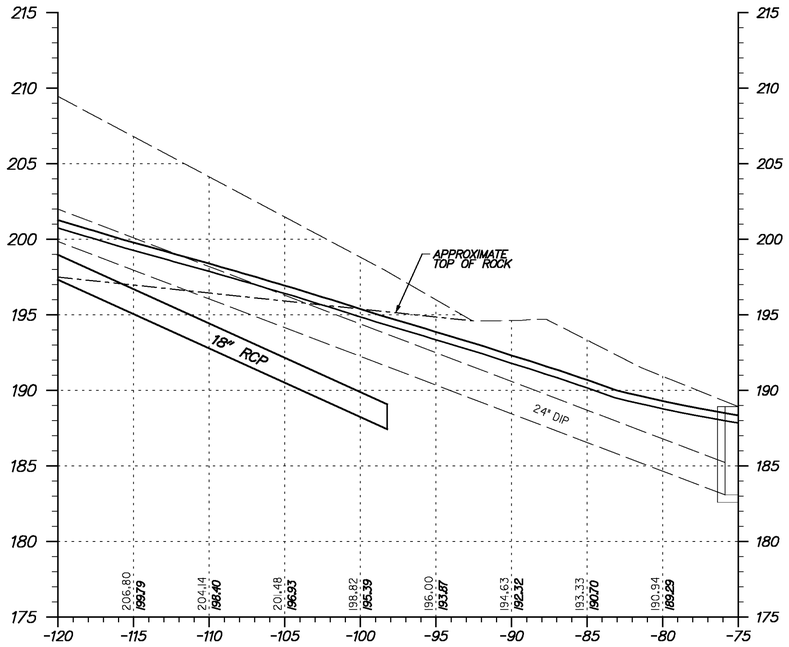

STATION 288+25 LT

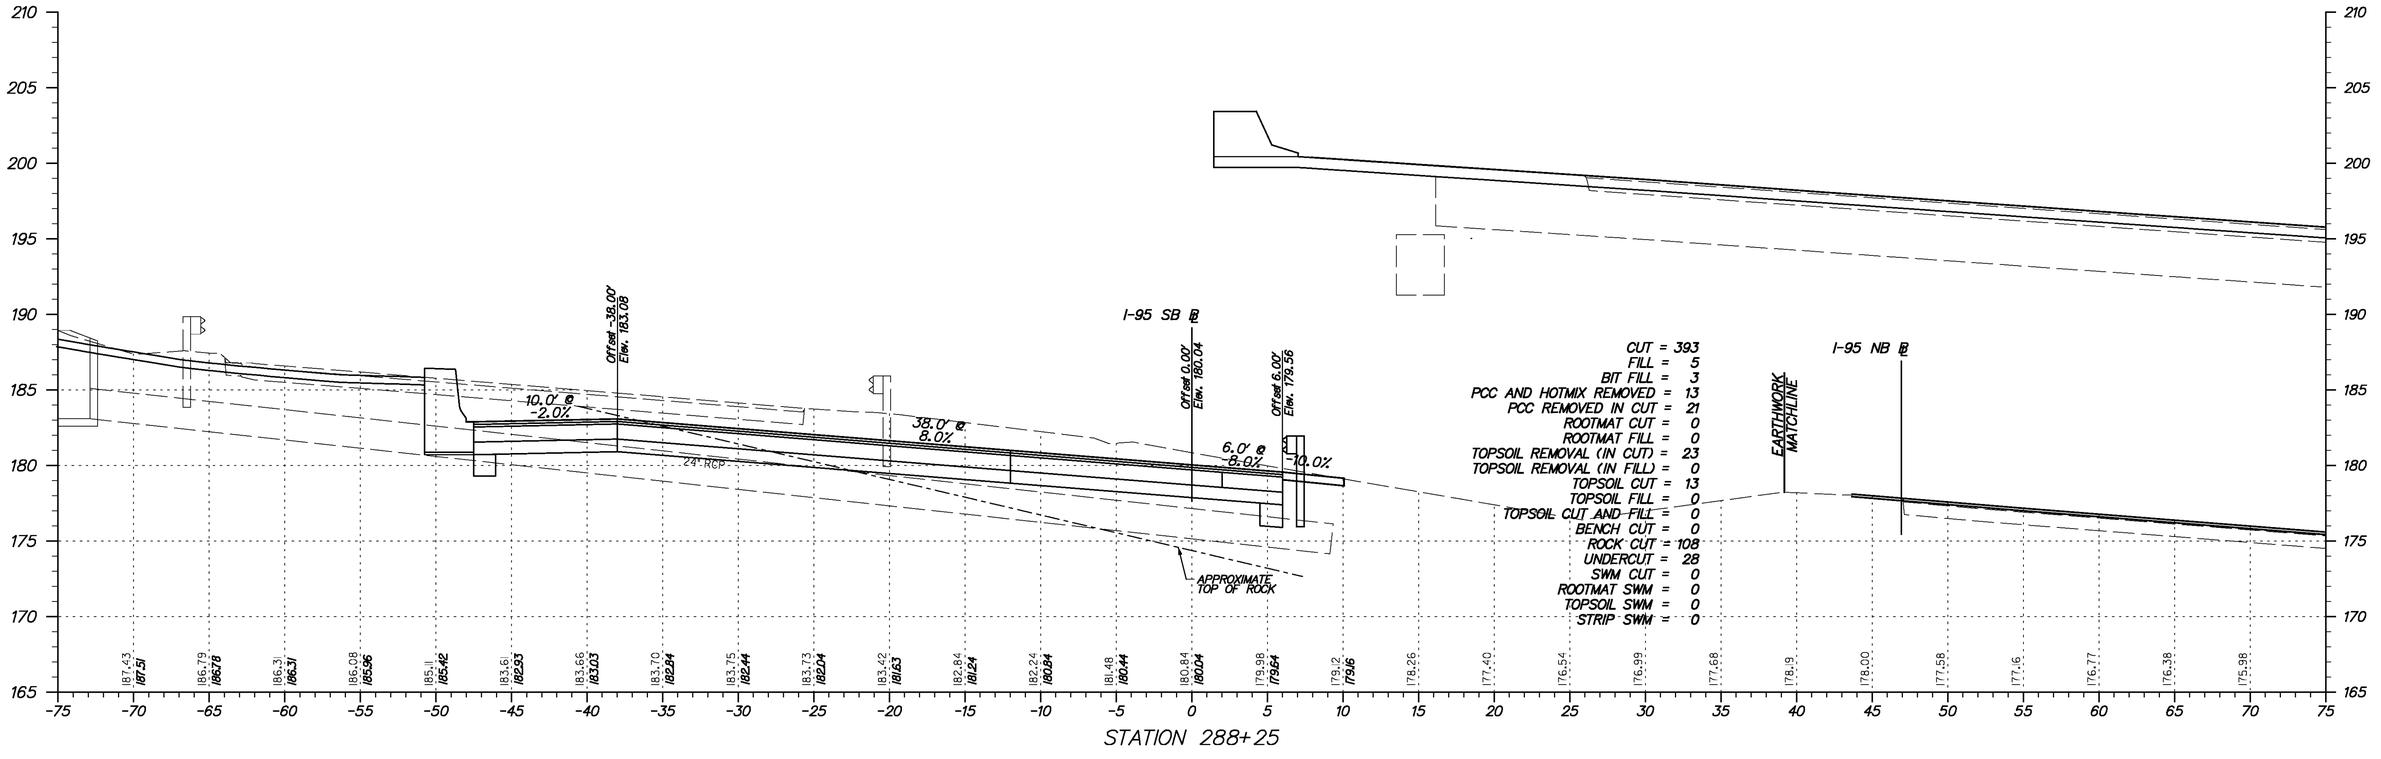

STATION 288+25

Y:\Projects\Del141-202\Del95 Cont 5\X-sections\Xsect sheets\N95c5-Xsl95.dgn

11/23/2010

DELAWARE DEPARTMENT OF TRANSPORTATION

ADDENDUMS / REVISIONS	

SCALE 0 5 10 15 FEET

I-95 & US 202 INTERCHANGE

CONTRACT	BRIDGE NO.	NA
T200510602	DESIGNED BY:	DAG
COUNTY	CHECKED BY:	BMD
NEW CASTLE		

CROSS SECTIONS I-95 SOUTHBOUND
STA. 288+25

SHEET NO.
71
TOTAL SHTS.
290

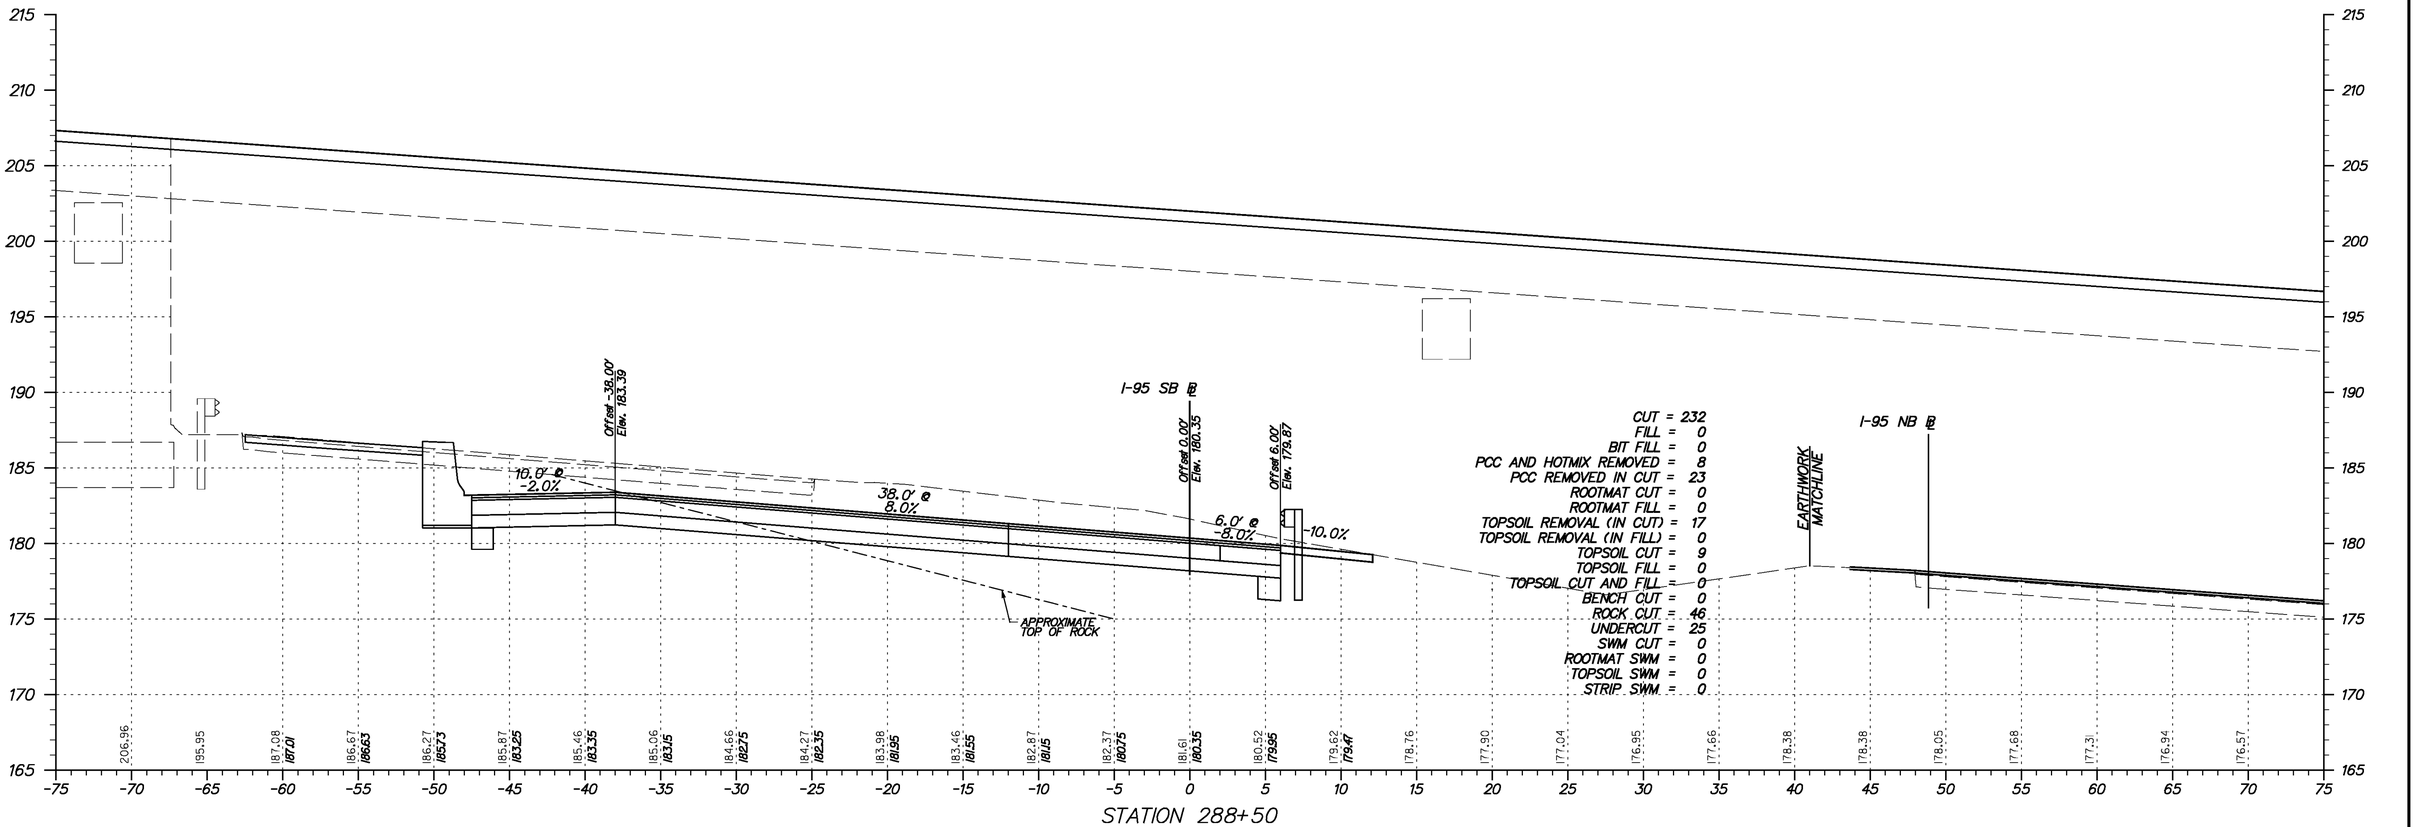

Y:\Projects\Del41-202\Del95 Cont 5\X-sections\Xsect sheets\95c5-Xsl95.dgn

11/23/2010

DELAWARE
DEPARTMENT OF TRANSPORTATION

ADDENDUMS / REVISIONS	

SCALE
0 5 10 15
FEET

I-95 & US 202 INTERCHANGE

CONTRACT	BRIDGE NO.	NA
T200510602	DESIGNED BY:	DAG
COUNTY	CHECKED BY:	BMD
NEW CASTLE		

CROSS SECTIONS
I-95 SOUTHBOUND
STA. 288+50

SHEET NO.
72
TOTAL SHTS.
290

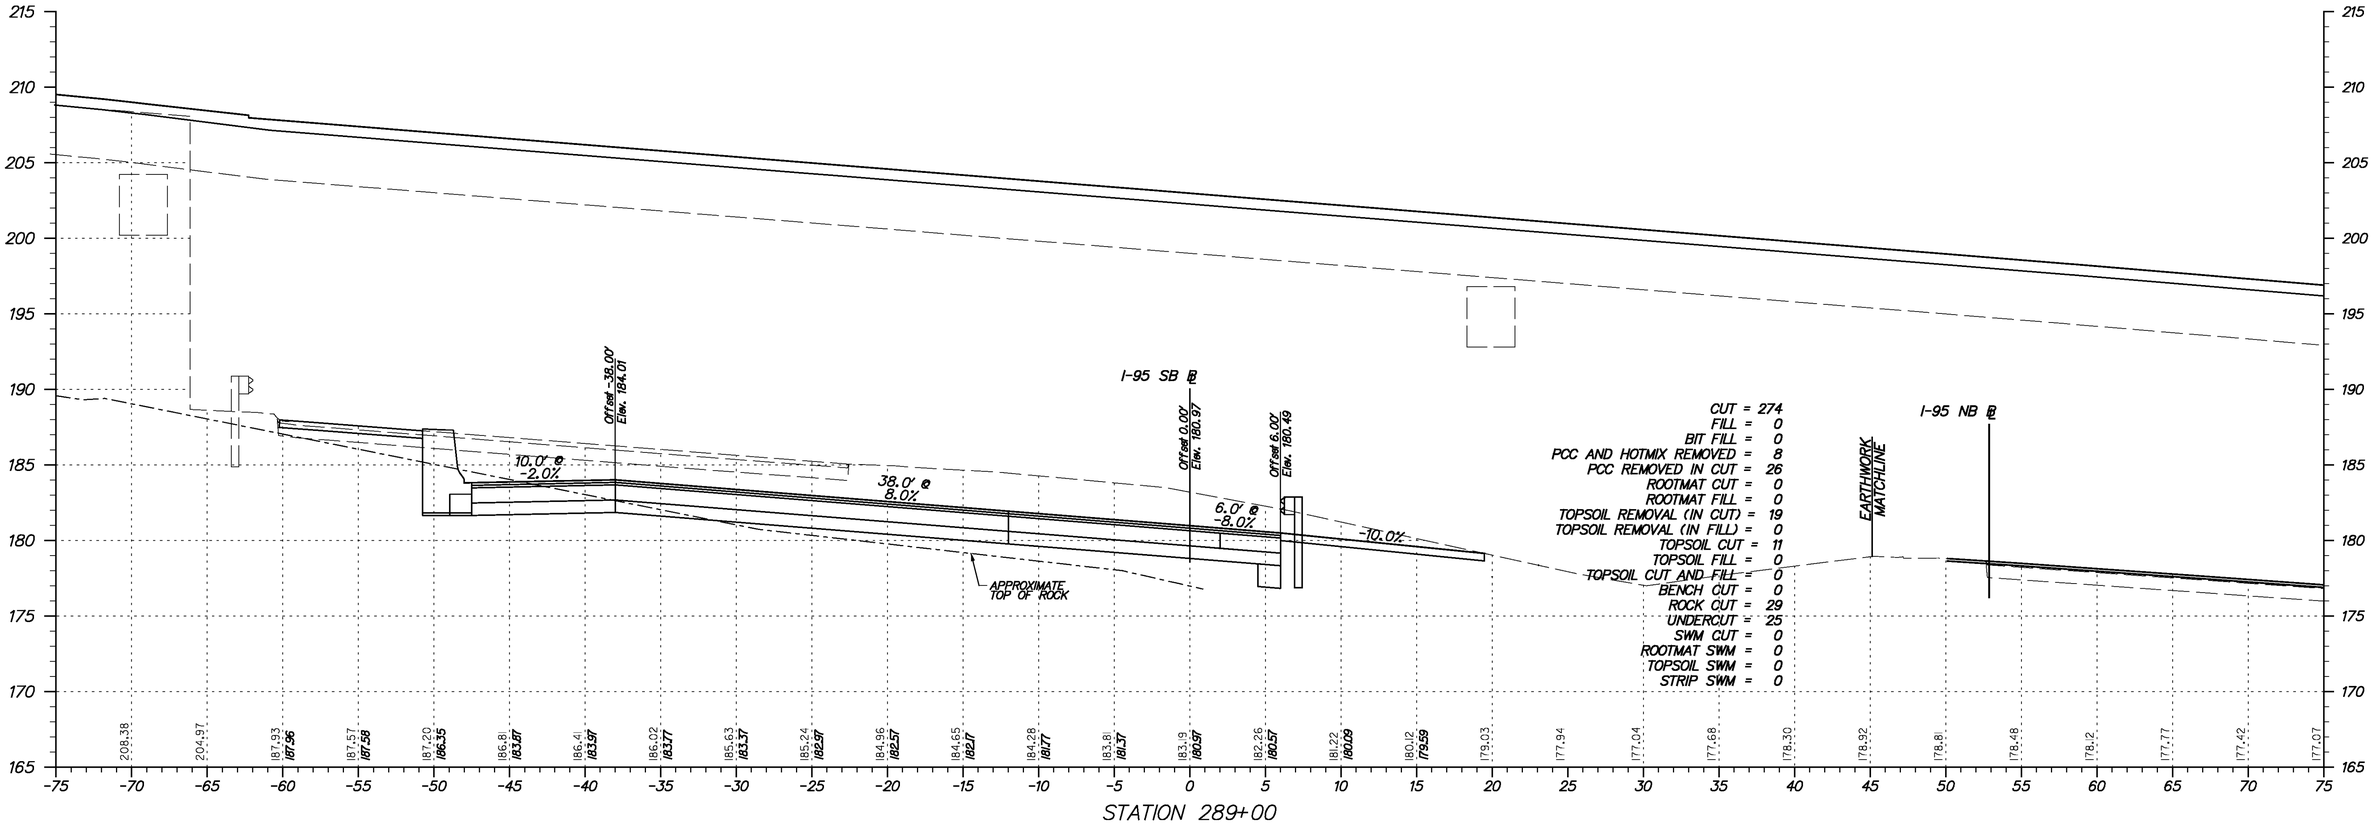

Y:\Projects\Del141-202\Del95 Cont 5\X-sections\Xsect sheets\I95c5-Xsl95.dgn

11/23/2010

DELAWARE
DEPARTMENT OF TRANSPORTATION

ADDENDUMS / REVISIONS	

SCALE
0 5 10 15
FEET

I-95 & US 202 INTERCHANGE

CONTRACT	BRIDGE NO.	NA
T200510602	DESIGNED BY:	DAG
COUNTY	CHECKED BY:	BMD
NEW CASTLE		

CROSS SECTIONS
I-95 SOUTHBOUND
STA. 289+00

SHEET NO.
73
TOTAL SHTS.
290

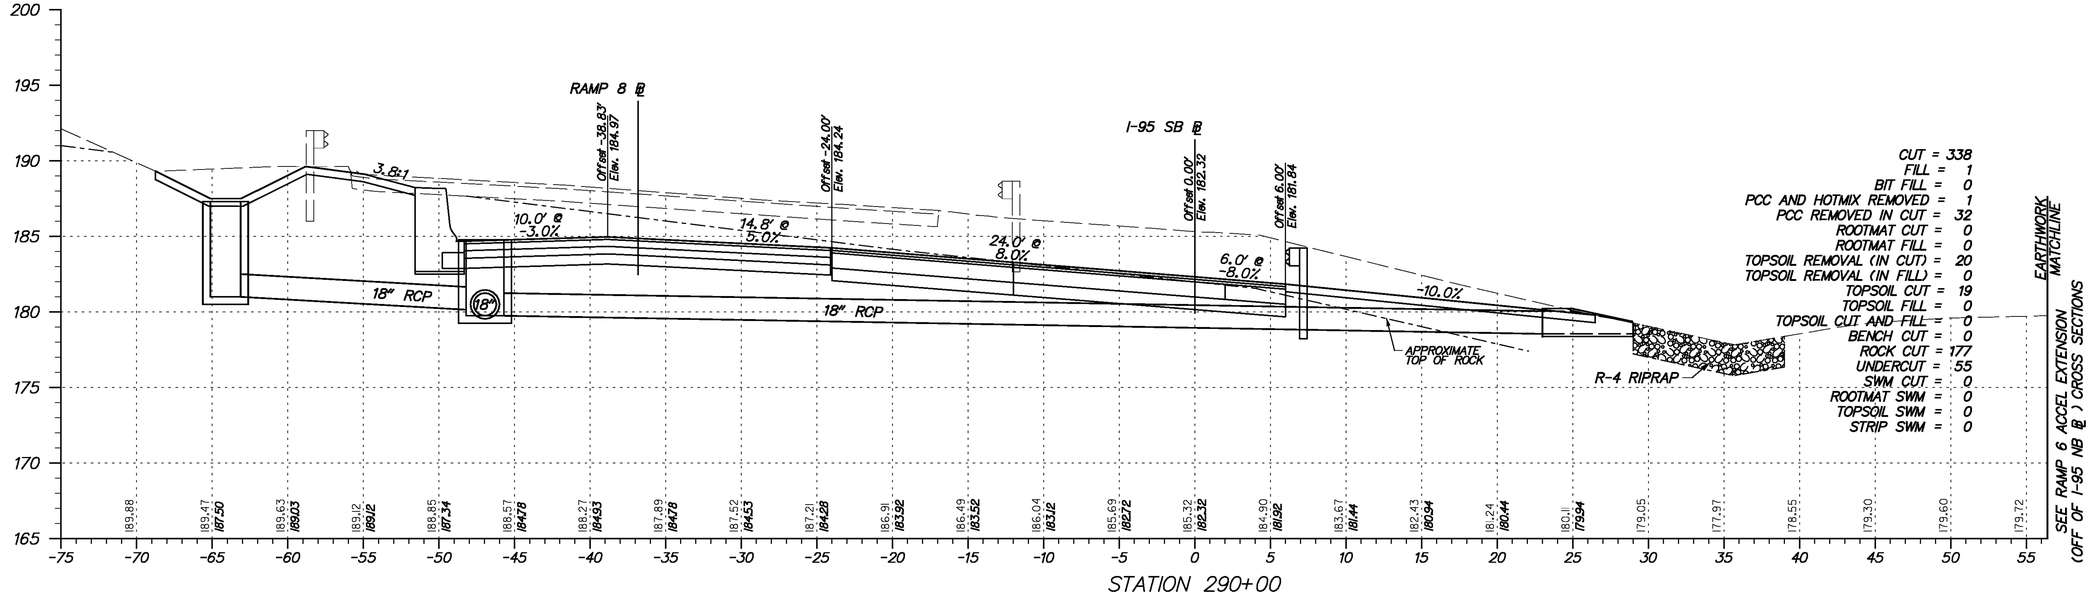

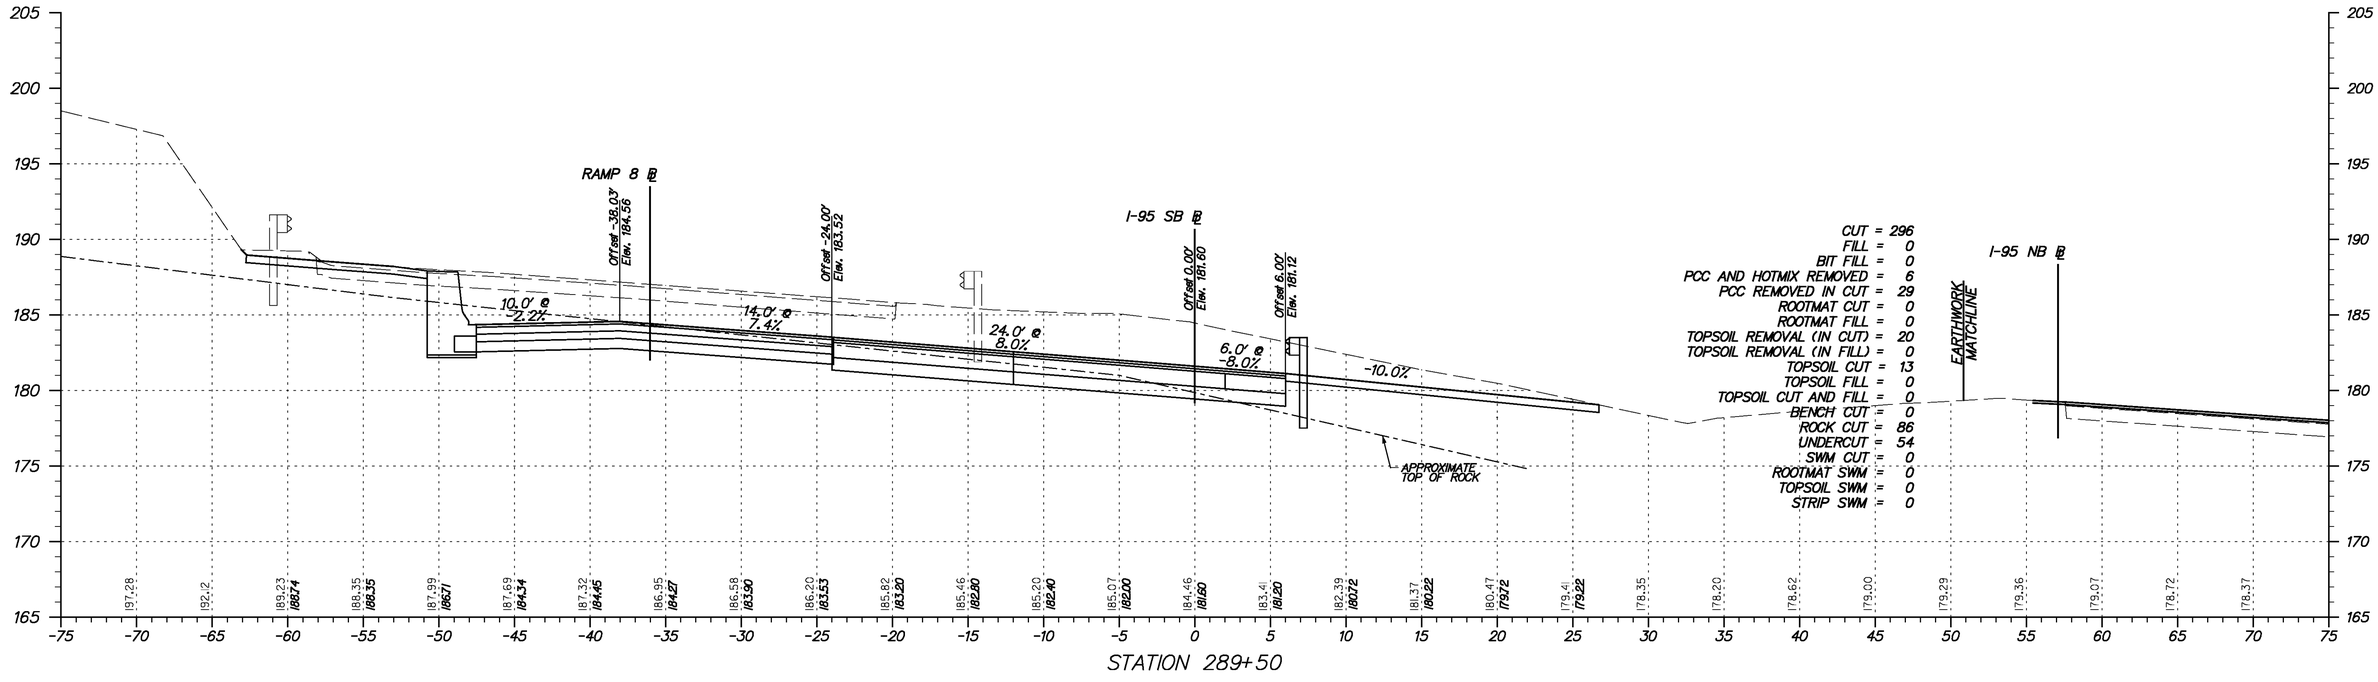

Y:\Projects\Dell41-202\Dell95 Cont 5\X-sections\Xsect sheets\I95c5-Xsl95.dgn

11/23/2010

DELAWARE DEPARTMENT OF TRANSPORTATION

ADDENDUMS / REVISIONS	

SCALE
0 5 10 15
FEET

I-95 & US 202 INTERCHANGE

CONTRACT	BRIDGE NO.	NA
T200510602	DESIGNED BY:	DAG
COUNTY	CHECKED BY:	BMD
NEW CASTLE		

CROSS SECTIONS
I-95 SOUTHBOUND
STA. 289+50 TO STA. 290+00

SHEET NO.
74
TOTAL SHTS.
290

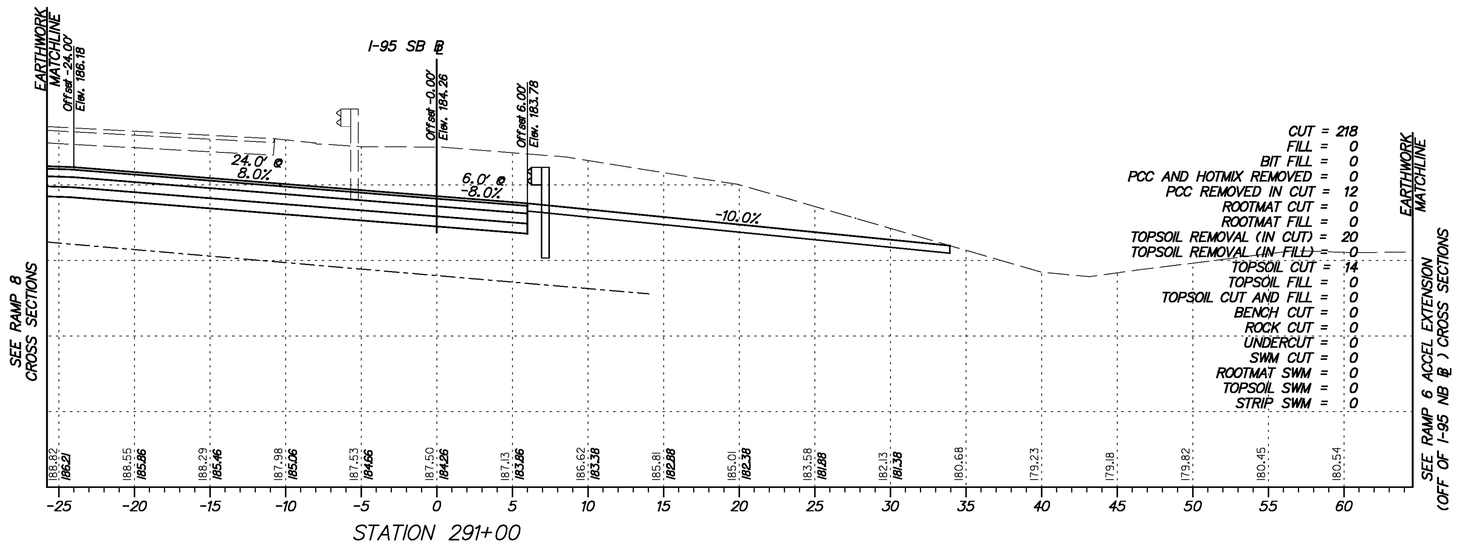

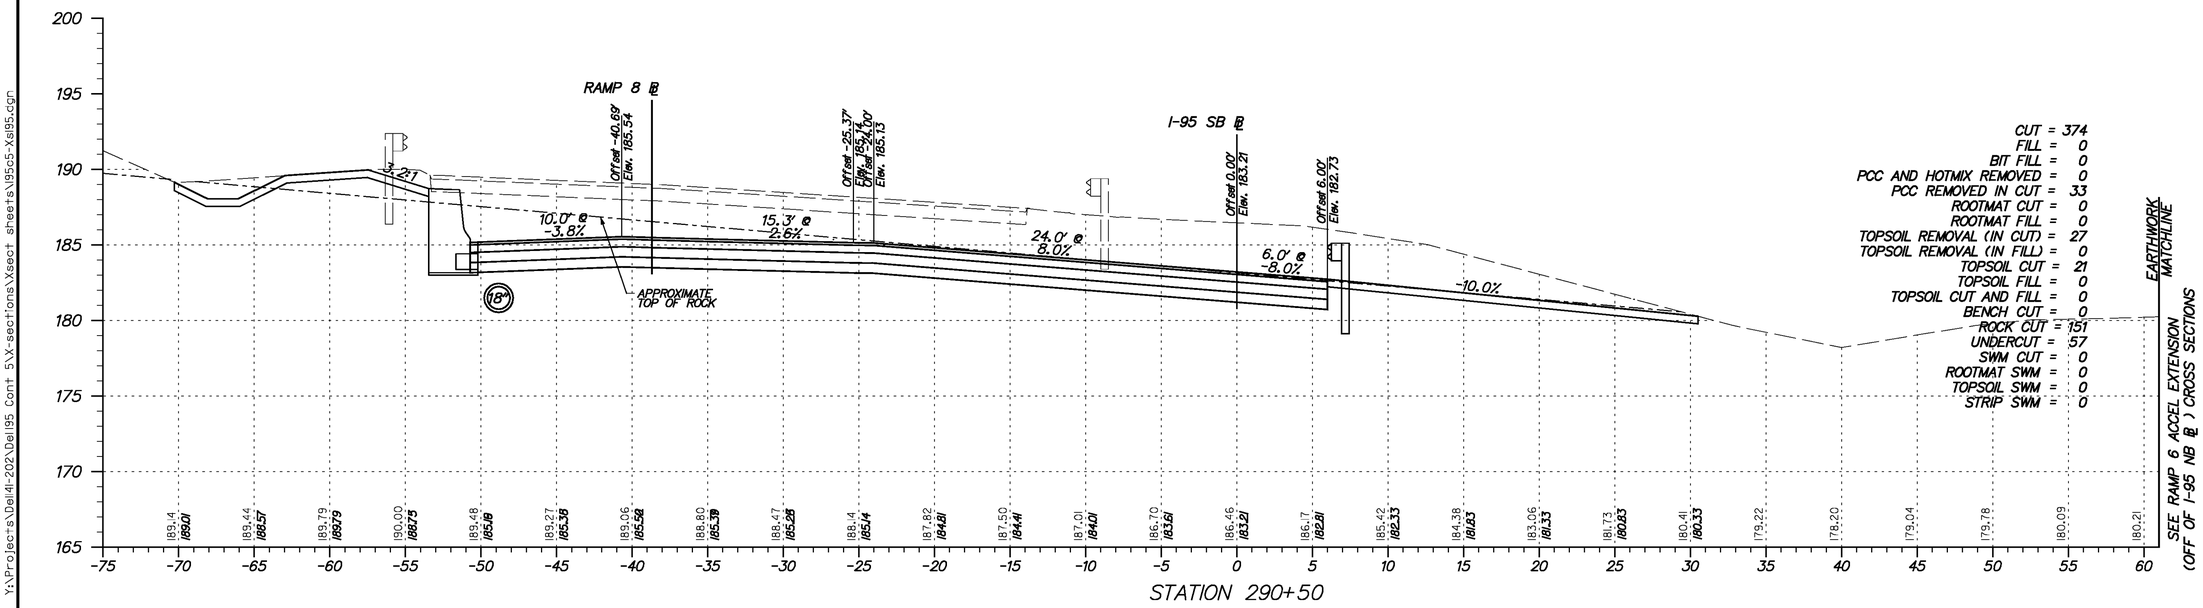

Y:\Projects\Dell4-202\Dell95 Cont 5\X-sections\Xsect sheets\I95c5-Xsl95.dgn

11/23/2010

DELAWARE DEPARTMENT OF TRANSPORTATION

ADDENDUMS / REVISIONS	

SCALE 0 5 10 15 FEET

I-95 & US 202 INTERCHANGE

CONTRACT	BRIDGE NO.	NA
T200510602	DESIGNED BY:	DAG
COUNTY	CHECKED BY:	BMD
NEW CASTLE		

CROSS SECTIONS I-95 SOUTHBOUND
STA. 290+50 TO STA. 291+00

SHEET NO.
75
TOTAL SHTS.
290

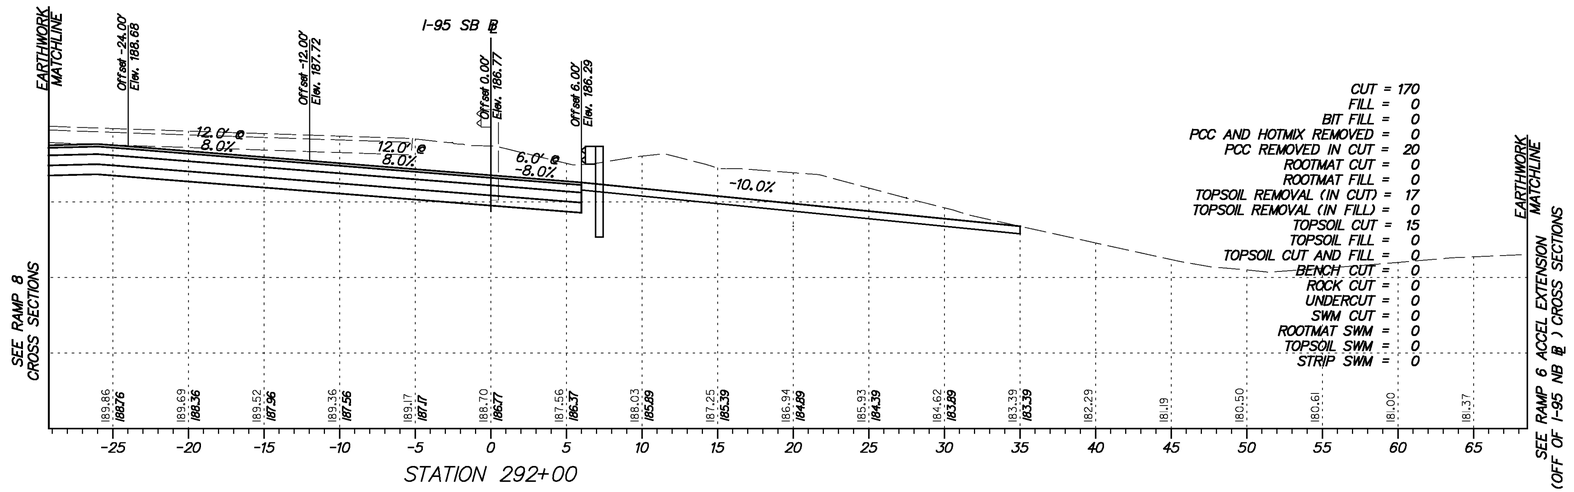

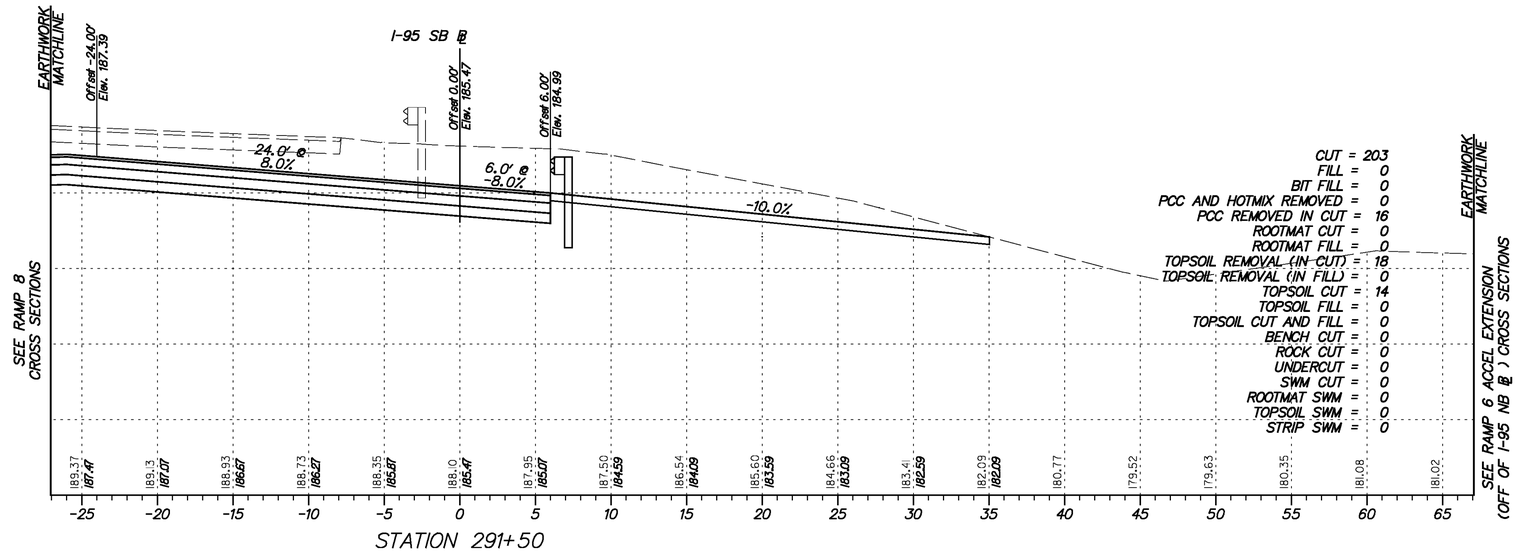

Y:\Projects\Del41-202\Del95 Cont 5\X-sections\Xsect sheets\I95c5-Xsl95.dgn

11/23/2010

DELAWARE DEPARTMENT OF TRANSPORTATION

ADDENDUMS / REVISIONS	

SCALE
0 5 10 15
FEET

I-95 & US 202 INTERCHANGE

CONTRACT	BRIDGE NO.	NA
T200510602	DESIGNED BY:	DAG
COUNTY	CHECKED BY:	BMD
NEW CASTLE		

CROSS SECTIONS
I-95 SOUTHBOUND
STA. 291+50 TO STA. 292+00

SHEET NO.	
76	
TOTAL SHTS.	
290	

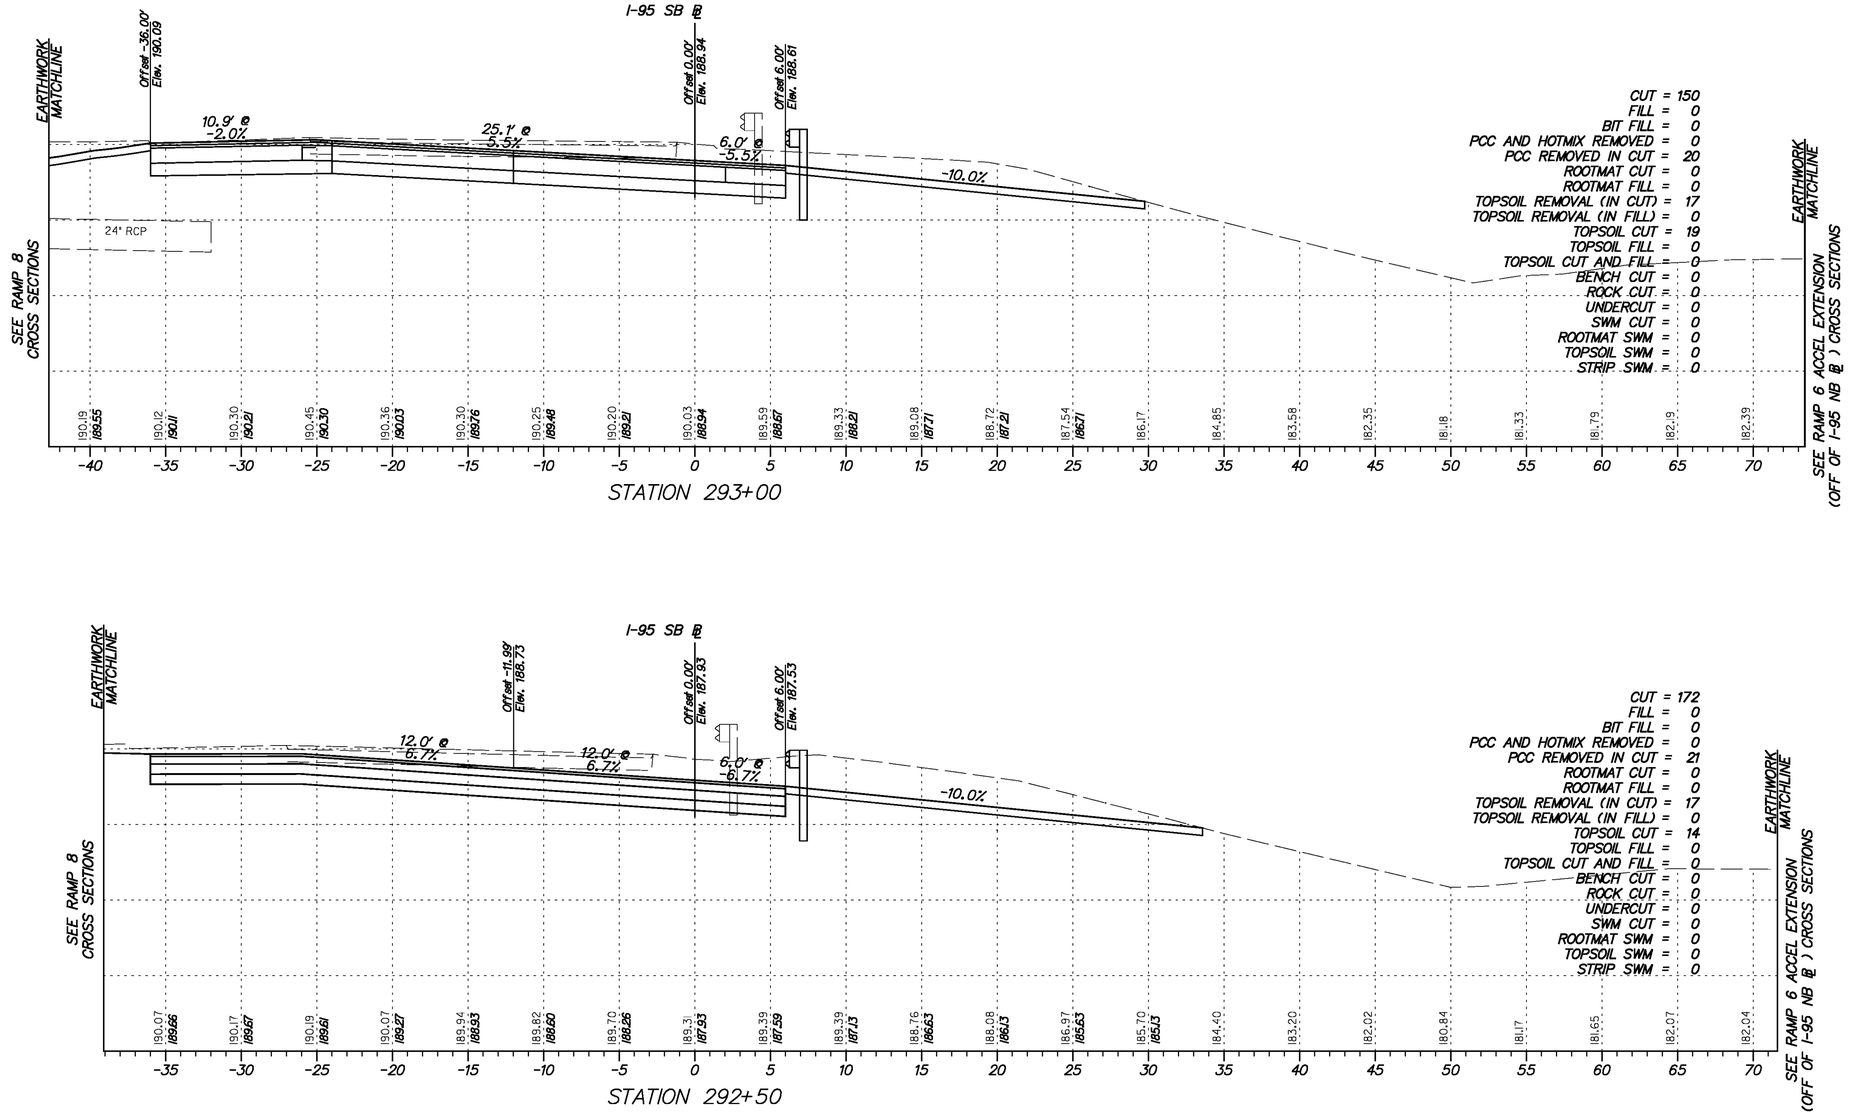

Y:\Projects\Del4I-202\Del195 Cont 5\X-sections\Xsect sheets\I95c5-Xsl95.dgn

11/23/2010

DELAWARE
DEPARTMENT OF TRANSPORTATION

ADDENDUMS / REVISIONS

SCALE
0 5 10 15
FEET

I-95 & US 202 INTERCHANGE

CONTRACT	BRIDGE NO.	NA
T200510602	DESIGNED BY:	DAG
COUNTY	CHECKED BY:	BMD
NEW CASTLE		

CROSS SECTIONS
I-95 SOUTHBOUND
STA. 292+50 TO STA. 293+00

SHEET NO.	TOTAL SHTS.
77	290

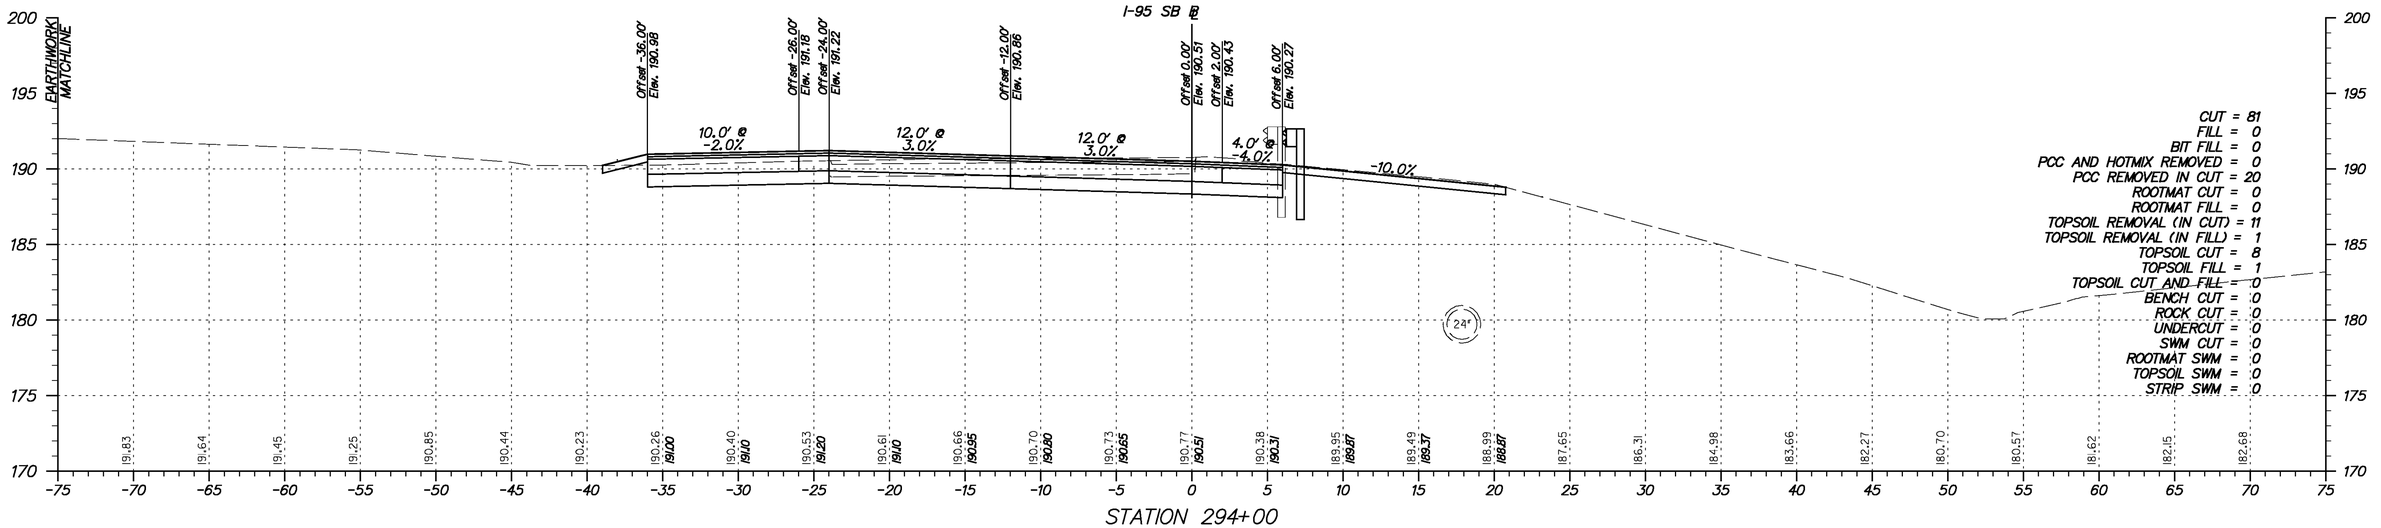

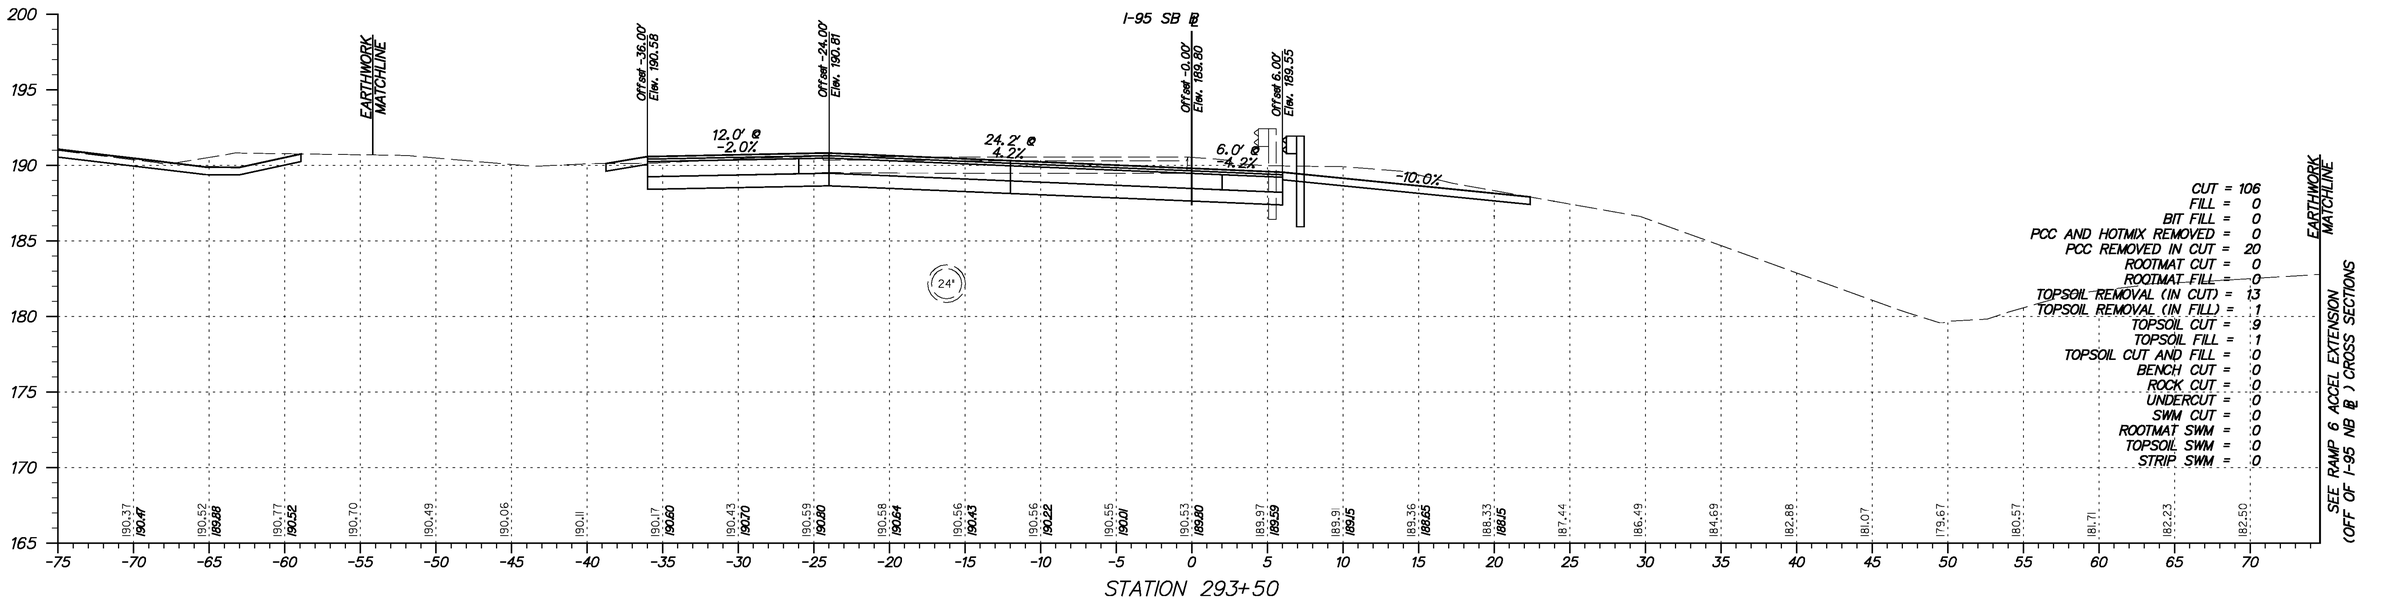

Y:\Projects\Dell1-202\Dell95 Cont 5\X-sections\Xsect sheets\I95c5-Xs195.dgn

11/23/2010

DELAWARE DEPARTMENT OF TRANSPORTATION

ADDENDUMS / REVISIONS	

SCALE 0 5 10 15 FEET

I-95 & US 202 INTERCHANGE

CONTRACT	BRIDGE NO.	NA
T200510602	DESIGNED BY:	DAG
COUNTY	CHECKED BY:	BMD
NEW CASTLE		

CROSS SECTIONS I-95 SOUTHBOUND
STA. 293+50 TO STA. 294+00

SHEET NO.
78
TOTAL SHTS.
290

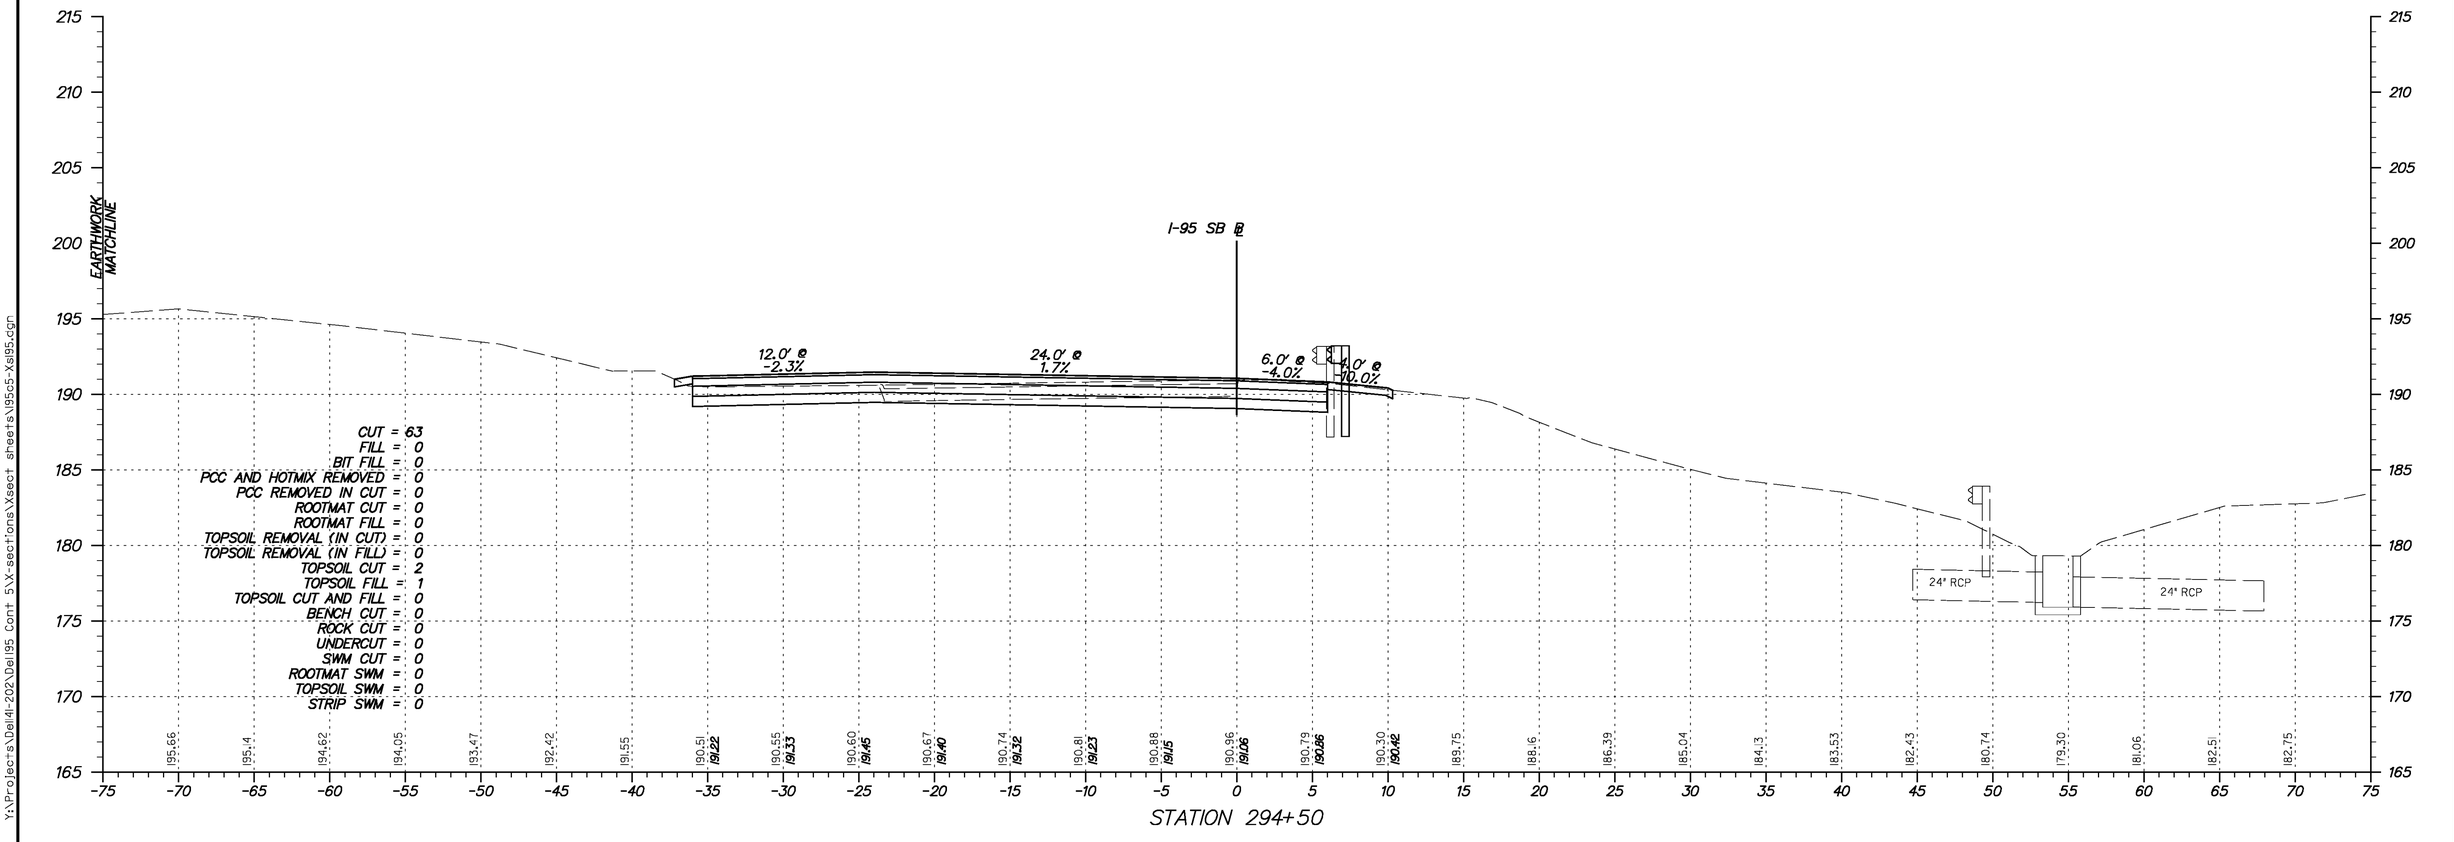

Y:\Projects\Del141-202\Del95 Cont 5\X-sections\Xsect sheets\N95c5-Xsl95.dgn

11/23/2010

DELAWARE
DEPARTMENT OF TRANSPORTATION

ADDENDUMS / REVISIONS	

SCALE
0 5 10 15
FEET

I-95 & US 202 INTERCHANGE

CONTRACT	BRIDGE NO.	NA
T200510602	DESIGNED BY:	DAG
COUNTY	CHECKED BY:	BMD
NEW CASTLE		

CROSS SECTIONS
I-95 SOUTHBOUND
STA. 294+50

SHEET NO.
79
TOTAL SHTS.
290

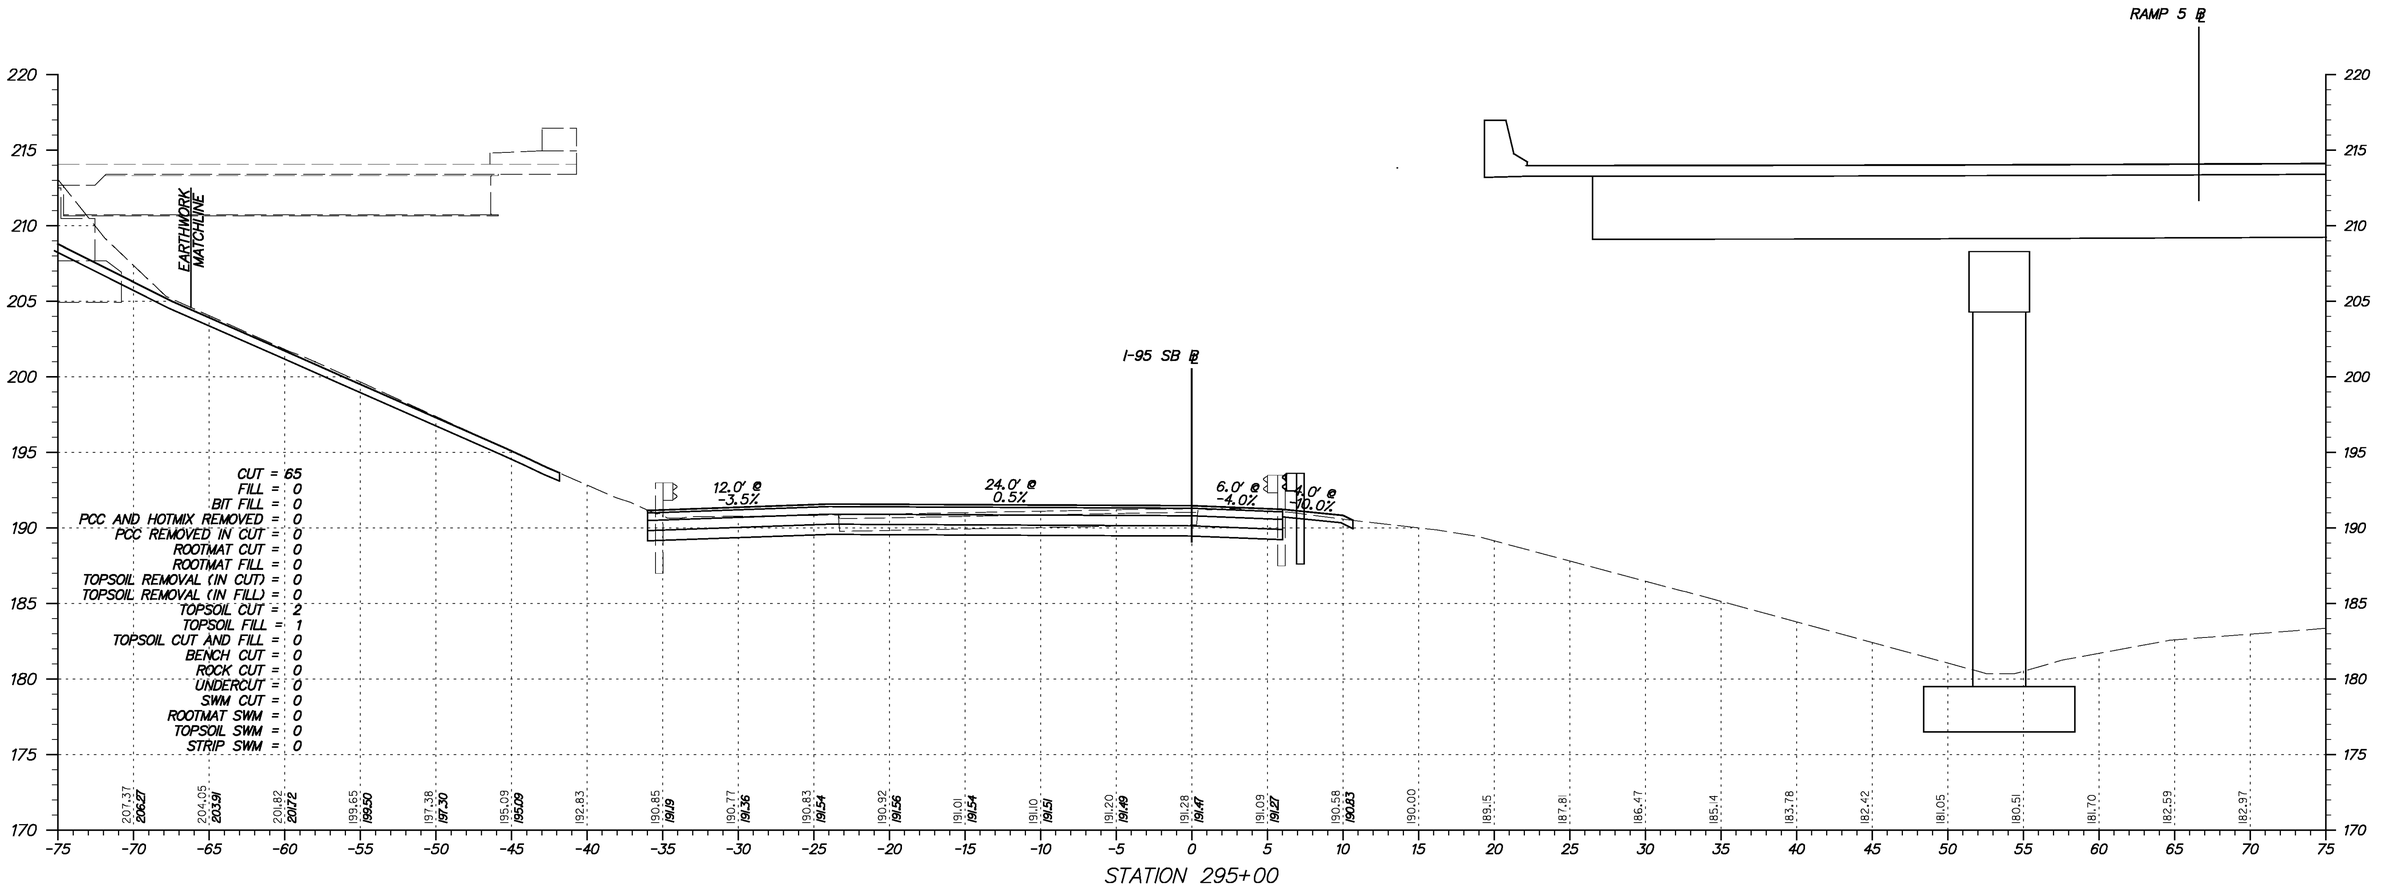

Y:\Projects\Del41-202\Del95 Cont 5\X-sections\Xsect sheets\95c5-Xsl95.dgn

11/23/2010

DELAWARE DEPARTMENT OF TRANSPORTATION

ADDENDUMS / REVISIONS	

SCALE
0 5 10 15
FEET

I-95 & US 202 INTERCHANGE

CONTRACT	BRIDGE NO.	NA
T200510602	DESIGNED BY:	DAG
COUNTY	CHECKED BY:	BMD
NEW CASTLE		

CROSS SECTIONS
I-95 SOUTHBOUND
STA. 295+00

SHEET NO.
80
TOTAL SHTS.
290

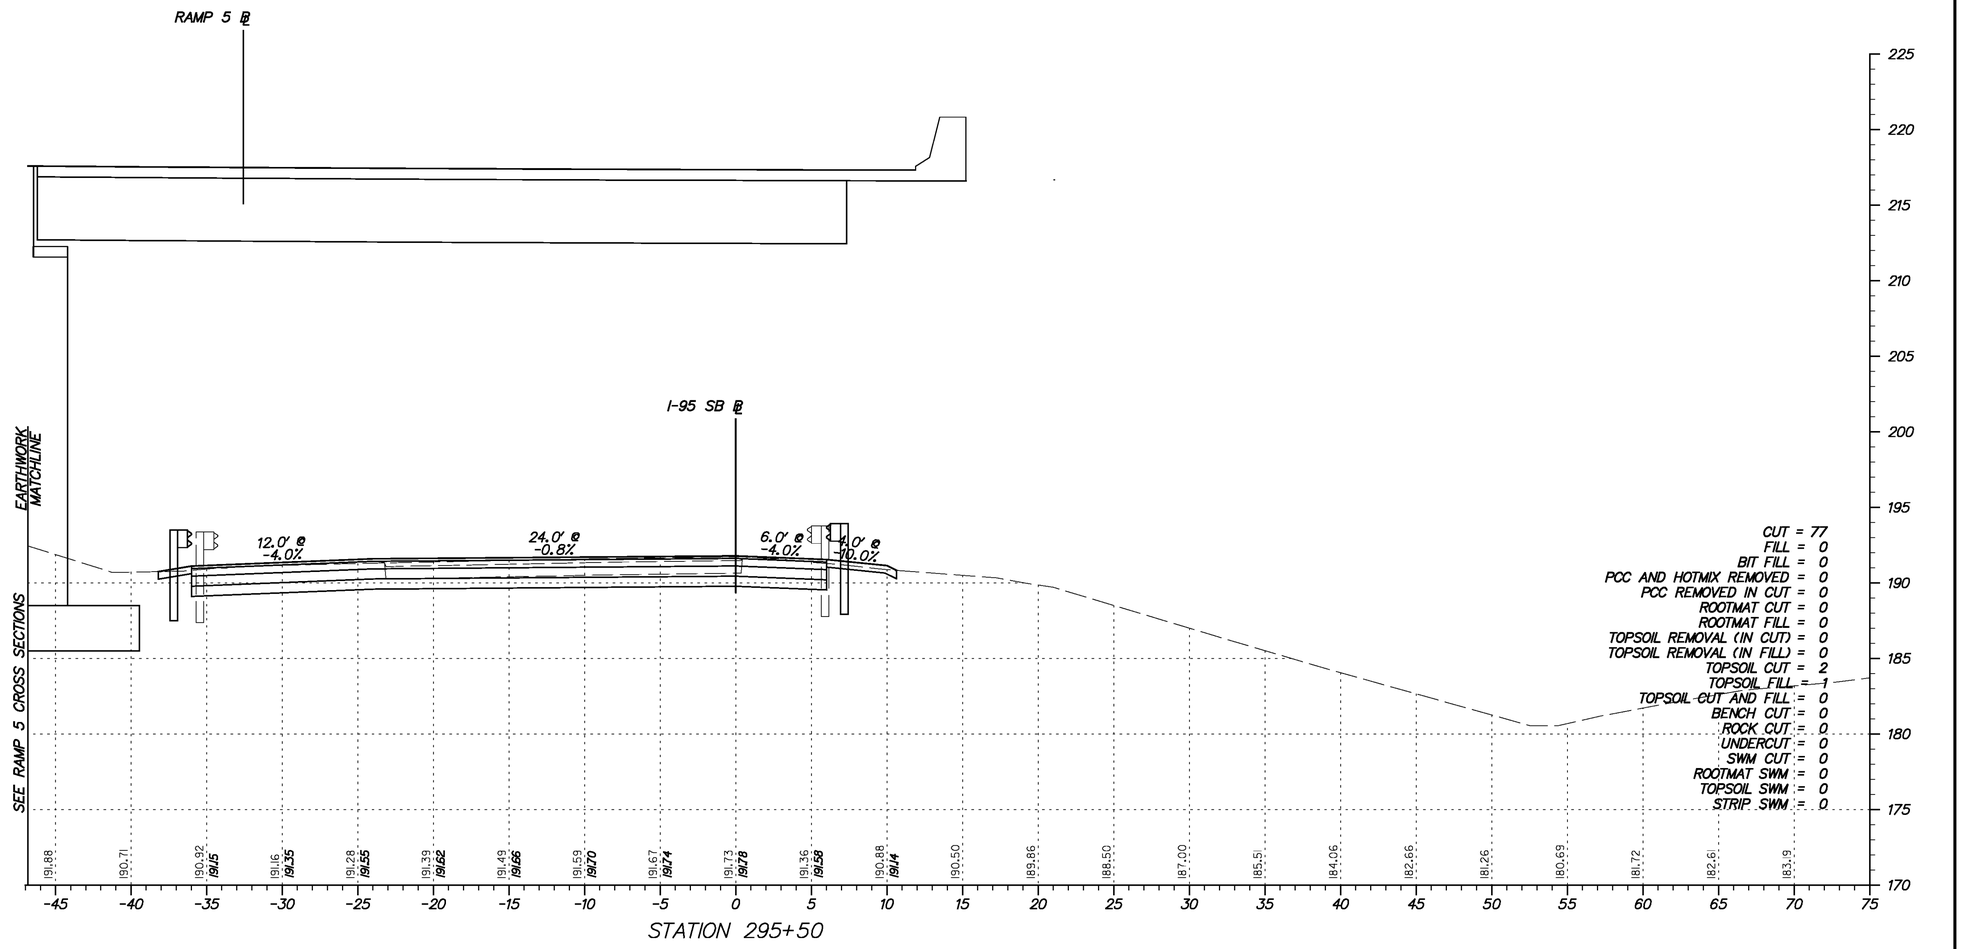

STATION 295+50

Y:\Projects\Del141-202\Del95 Cont 5\X-sections\Xsect sheets\I95c5-Xsl95.dgn

11/23/2010

DELAWARE
DEPARTMENT OF TRANSPORTATION

ADDENDUMS / REVISIONS	

SCALE
0 5 10 15
FEET

I-95 & US 202 INTERCHANGE

CONTRACT	BRIDGE NO.	NA
T200510602	DESIGNED BY:	DAG
COUNTY	CHECKED BY:	BMD
NEW CASTLE		

CROSS SECTIONS
I-95 SOUTHBOUND
STA. 295+50

SHEET NO.
81
TOTAL SHTS.
290

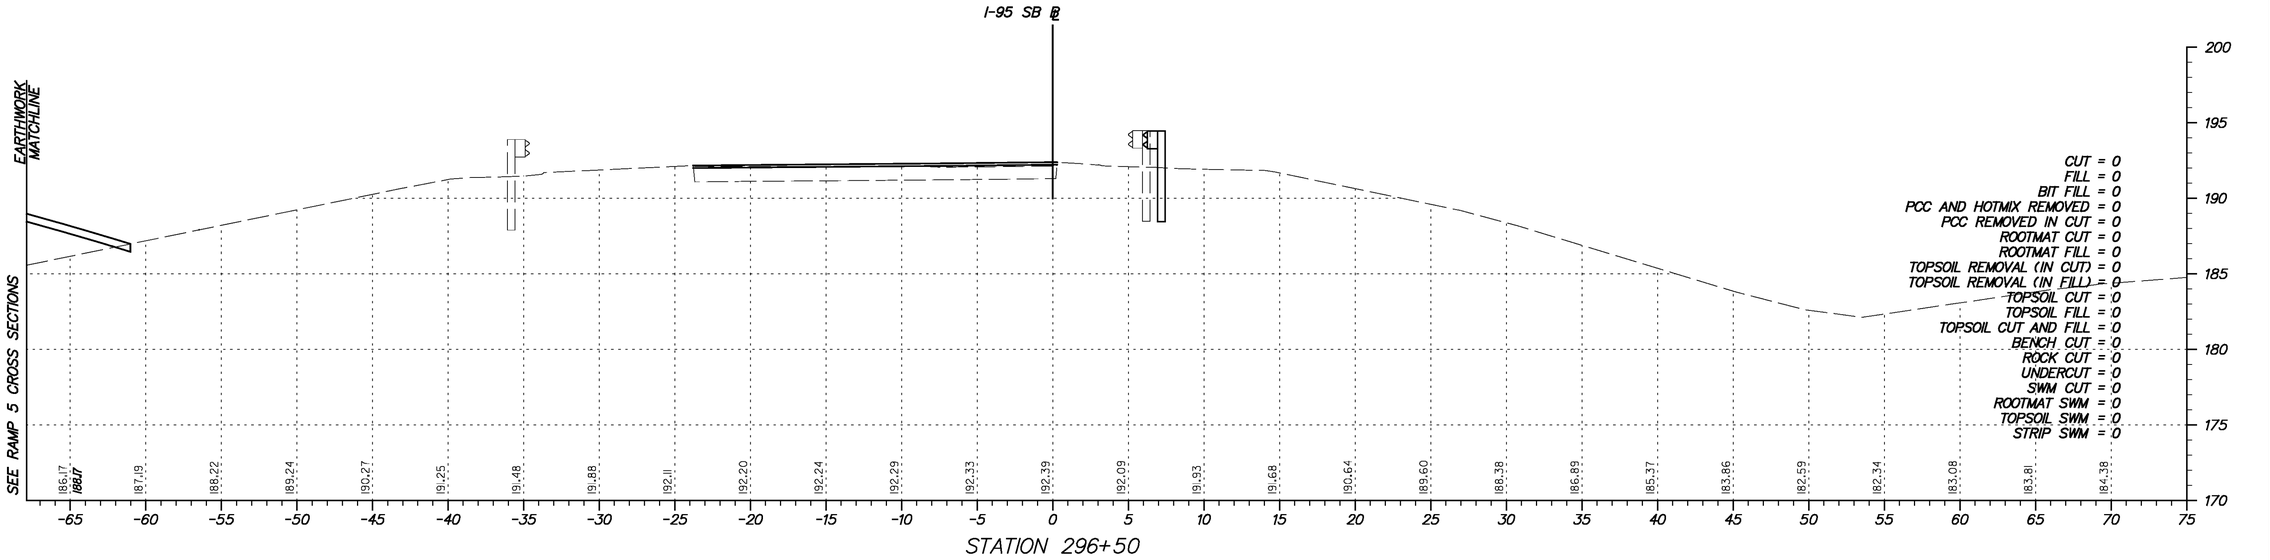

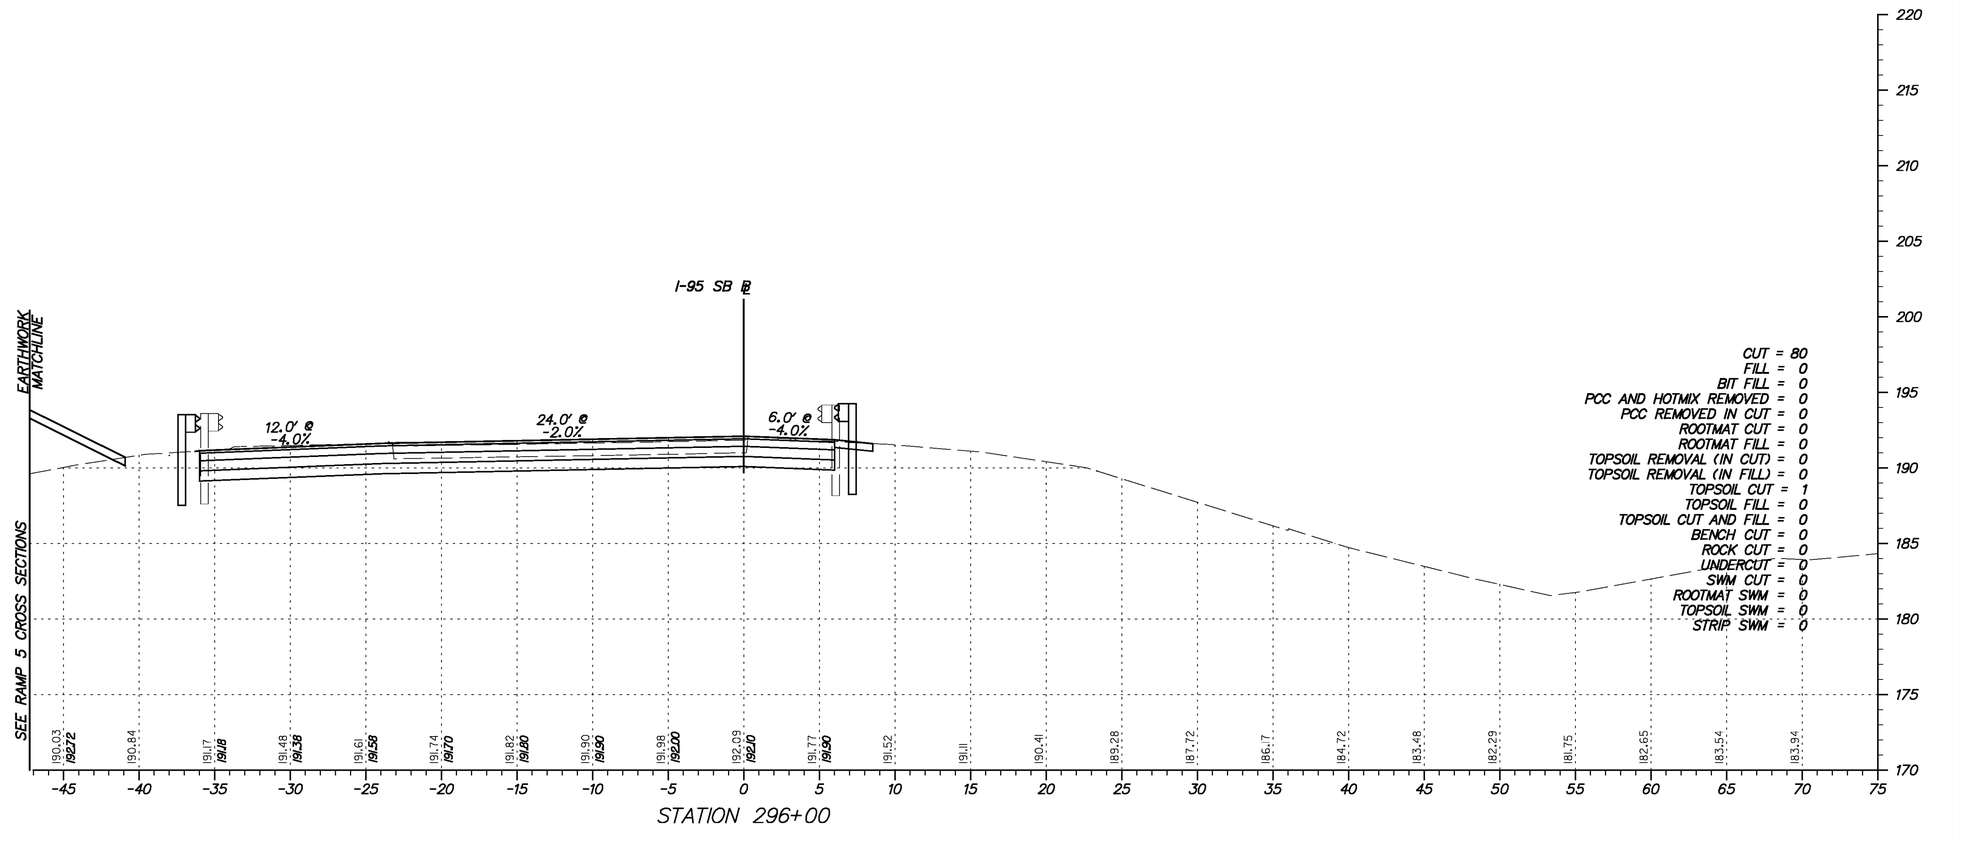

Y:\Projects\Dell41-202\Dell95 Cont 5\X-sections\Xsect sheets\I95c5-Xsl95.dgn

11/23/2010

DELAWARE DEPARTMENT OF TRANSPORTATION

ADDENDUMS / REVISIONS	

SCALE 0 5 10 15 FEET

I-95 & US 202 INTERCHANGE

CONTRACT	BRIDGE NO.	NA
T200510602	DESIGNED BY:	DAG
COUNTY	CHECKED BY:	BMD
NEW CASTLE		

CROSS SECTIONS
I-95 SOUTHBOUND
STA. 296+00 TO STA. 296+50

SHEET NO.
82
TOTAL SHTS.
290

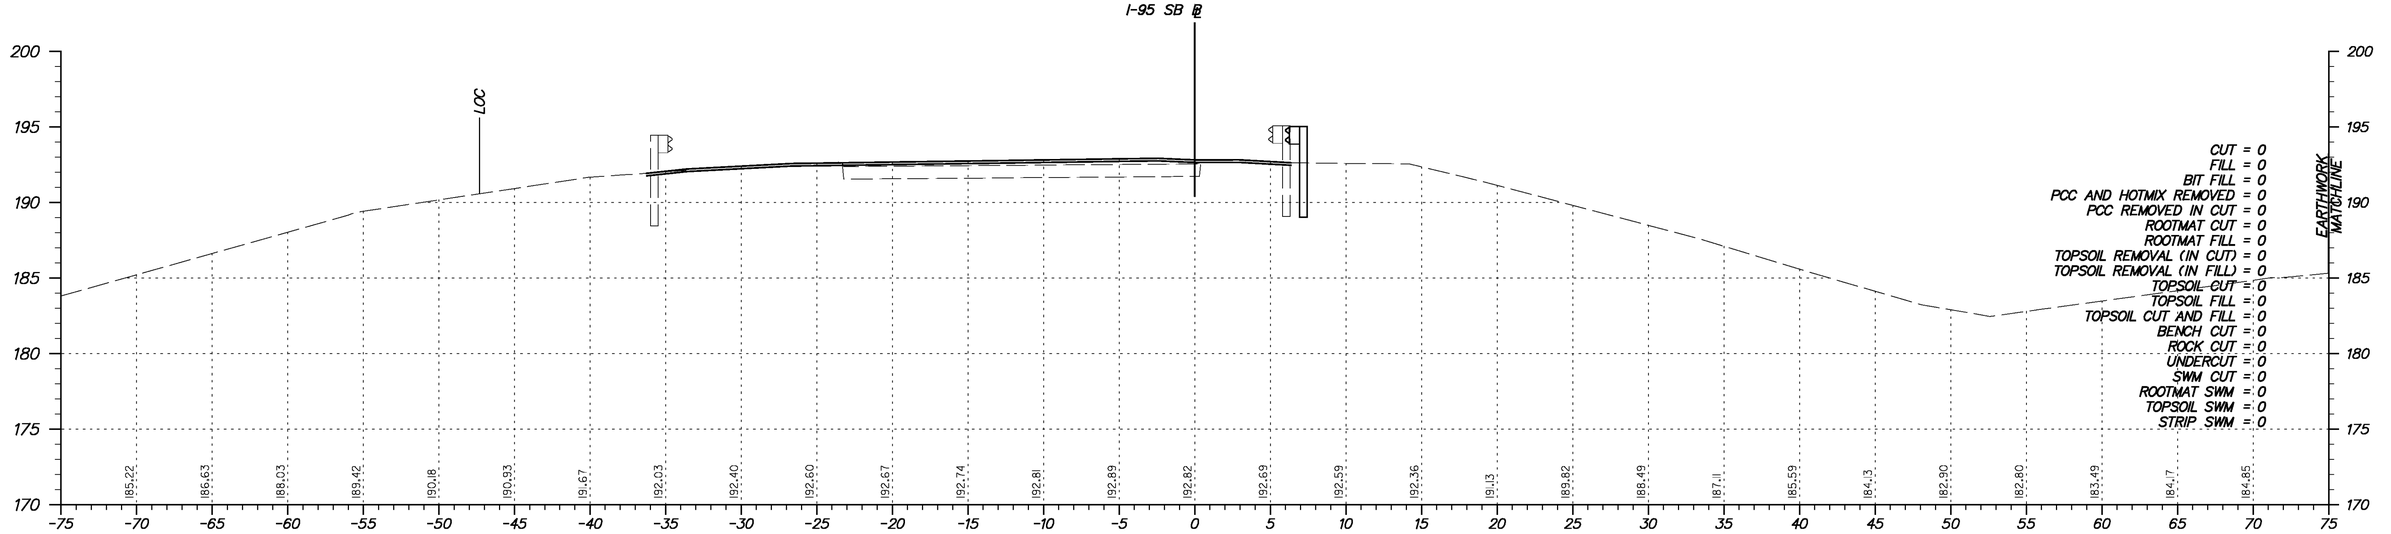

STATION 297+50

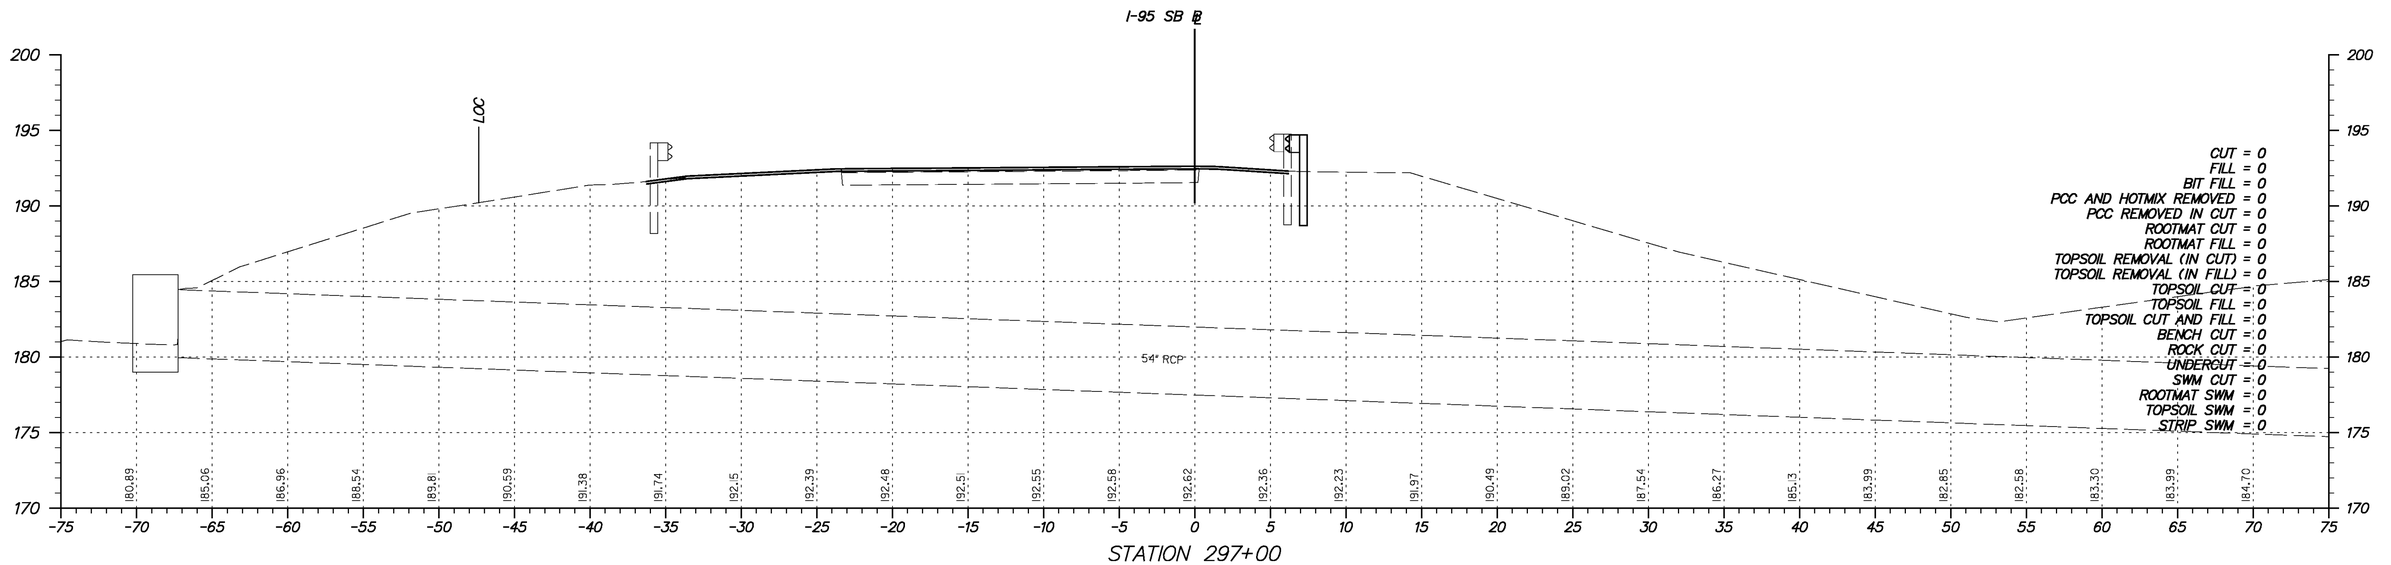

STATION 297+00

Y:\Projects\Del41-202\Del95 Cont 5\X-sections\Xsect sheets\I95o5-Xs195.dgn

11/23/2010

DELAWARE DEPARTMENT OF TRANSPORTATION

ADDENDUMS / REVISIONS	

SCALE
0 5 10 15
FEET

I-95 & US 202 INTERCHANGE

CONTRACT	BRIDGE NO.	NA
T200510602	DESIGNED BY:	DAG
COUNTY	CHECKED BY:	BMD
NEW CASTLE		

CROSS SECTIONS
I-95 SOUTHBOUND
STA. 297+00 TO STA. 297+50

SHEET NO.
83
TOTAL SHTS.
290

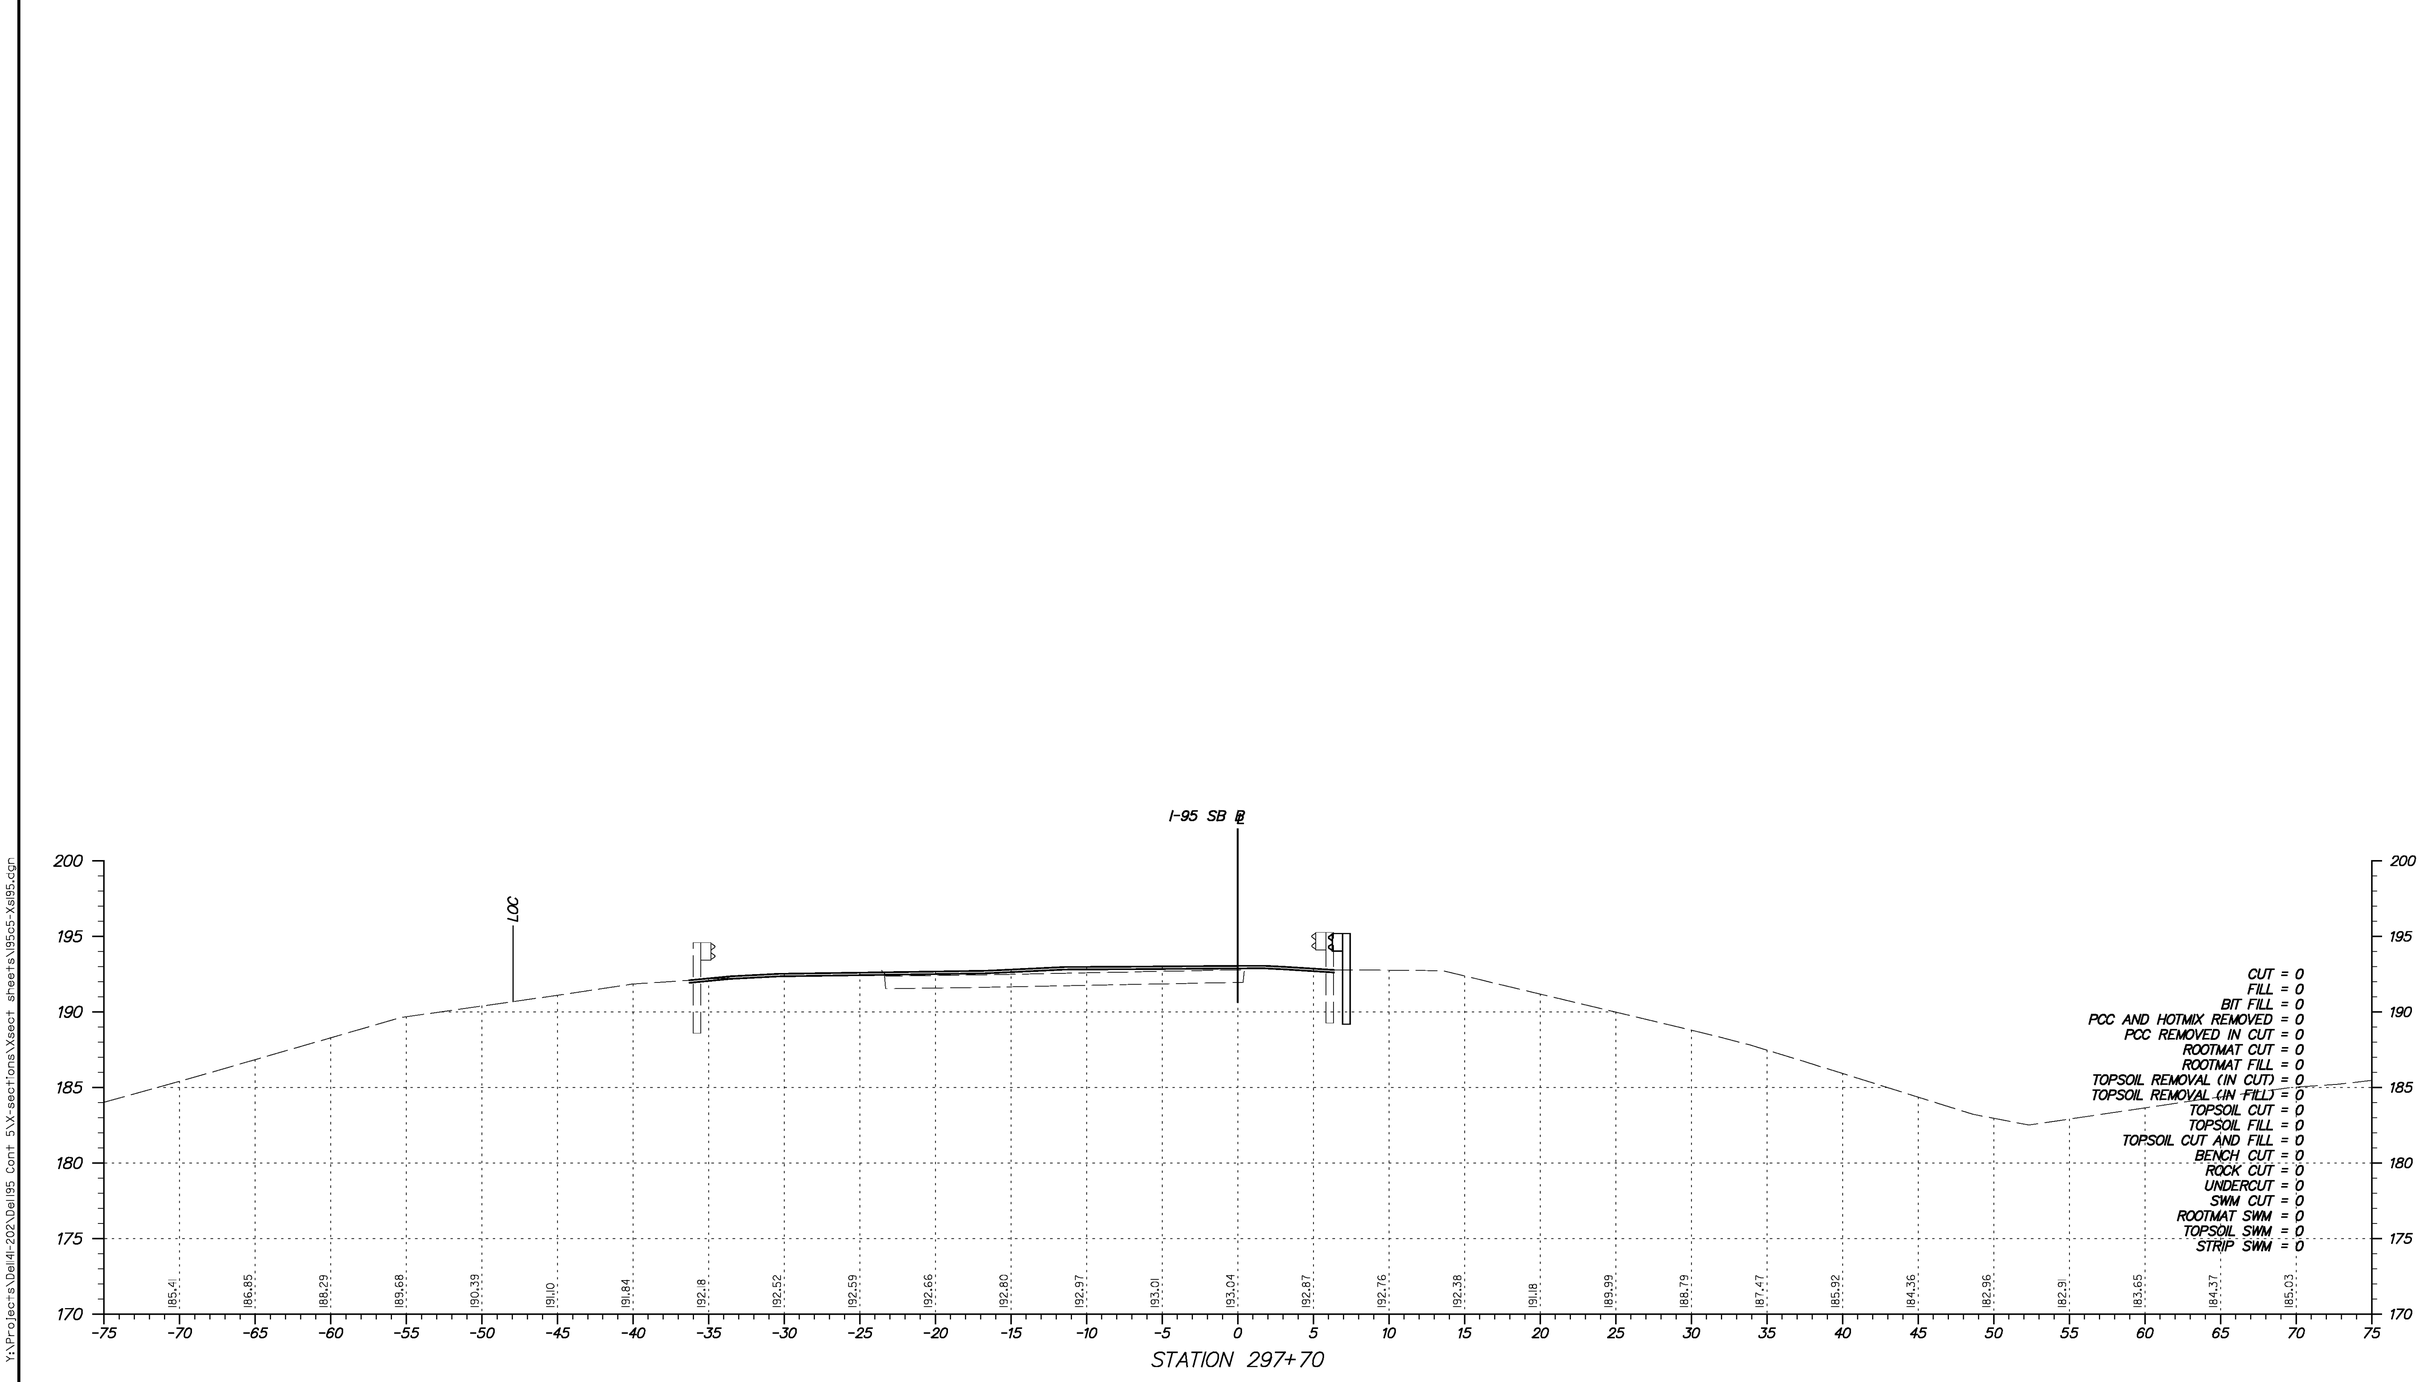

Y:\Projects\Del141-202\Del95 Cont 5\X-sections\Xsect sheets\I95c5-Xsl95.dgn

11/23/2010

DELAWARE
DEPARTMENT OF TRANSPORTATION

ADDENDUMS / REVISIONS	

SCALE
0 5 10 15
FEET

I-95 & US 202 INTERCHANGE

CONTRACT	BRIDGE NO.	NA
T200510602	DESIGNED BY:	DAG
COUNTY	CHECKED BY:	BMD
NEW CASTLE		

CROSS SECTIONS
I-95 SOUTHBOUND
STA. 297+70

SHEET NO.
84
TOTAL SHTS.
290

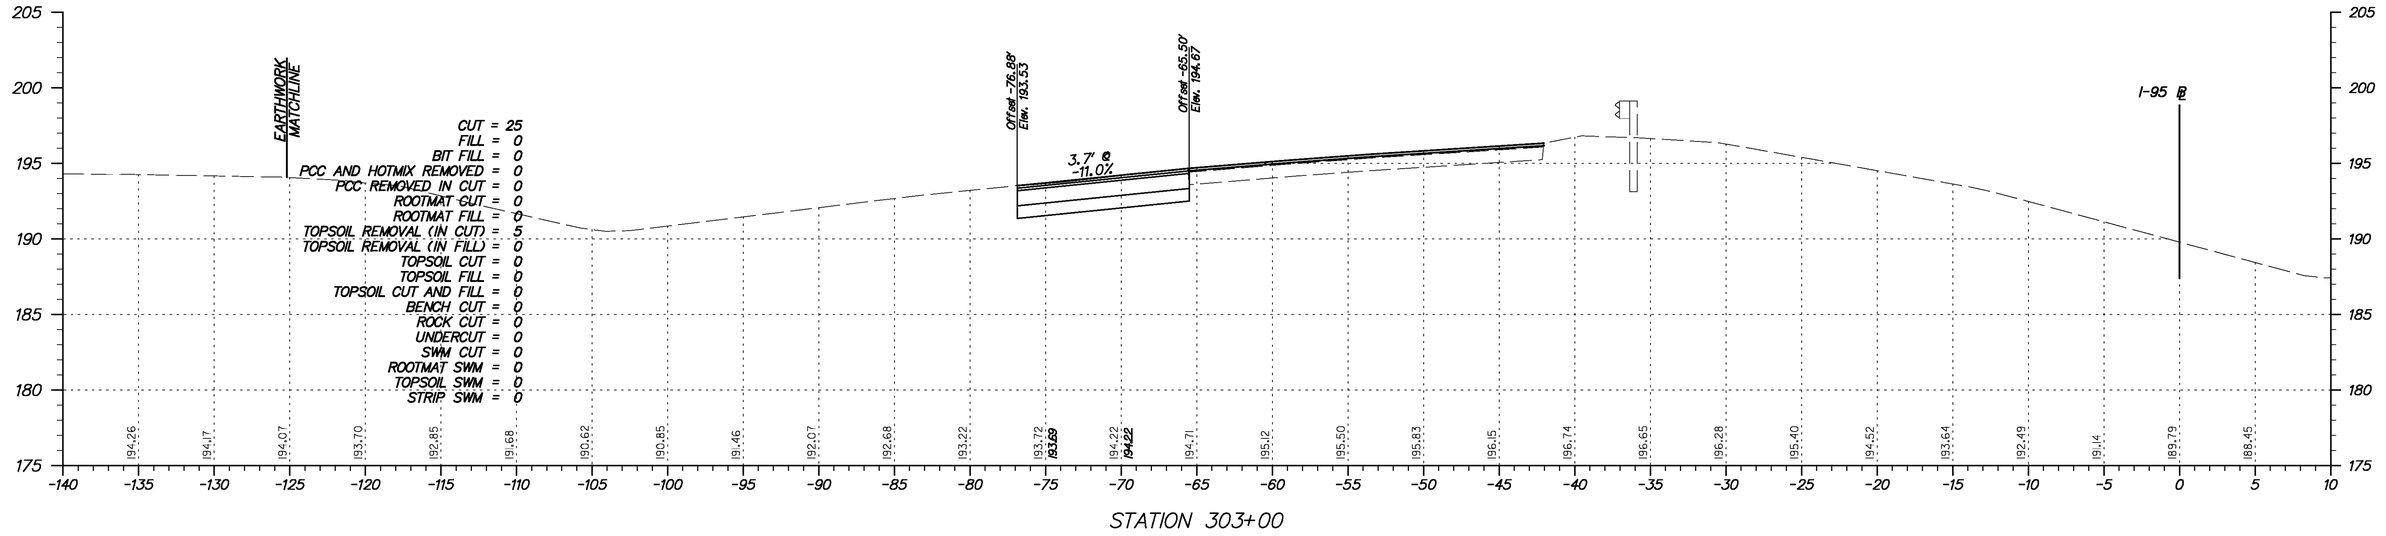

STATION 303+00

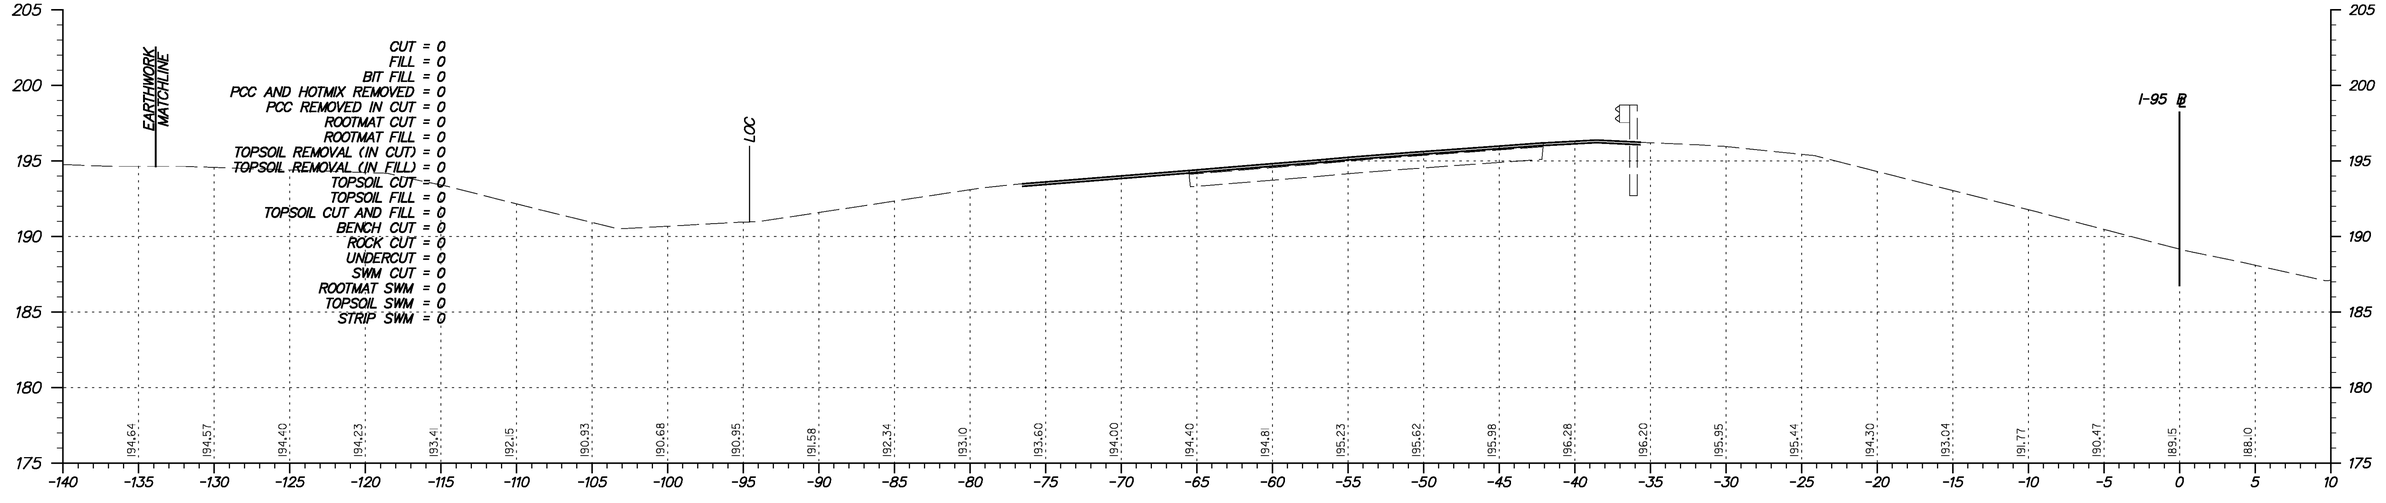

STATION 302+50

Y:\Projects\Del141-202\Del95 Cont 5\X-sections\Xsect sheets\I95c5-Xsl95.dgn

11/23/2010

DELAWARE DEPARTMENT OF TRANSPORTATION

ADDENDUMS / REVISIONS	

SCALE
0 5 10 15
FEET

I-95 & US 202 INTERCHANGE

CONTRACT	BRIDGE NO.	NA
T200510602	DESIGNED BY:	DAG
COUNTY	CHECKED BY:	BMD
NEW CASTLE		

CROSS SECTIONS
I-95
STA. 302+50 TO STA. 303+00

SHEET NO.
85
TOTAL SHTS.
290

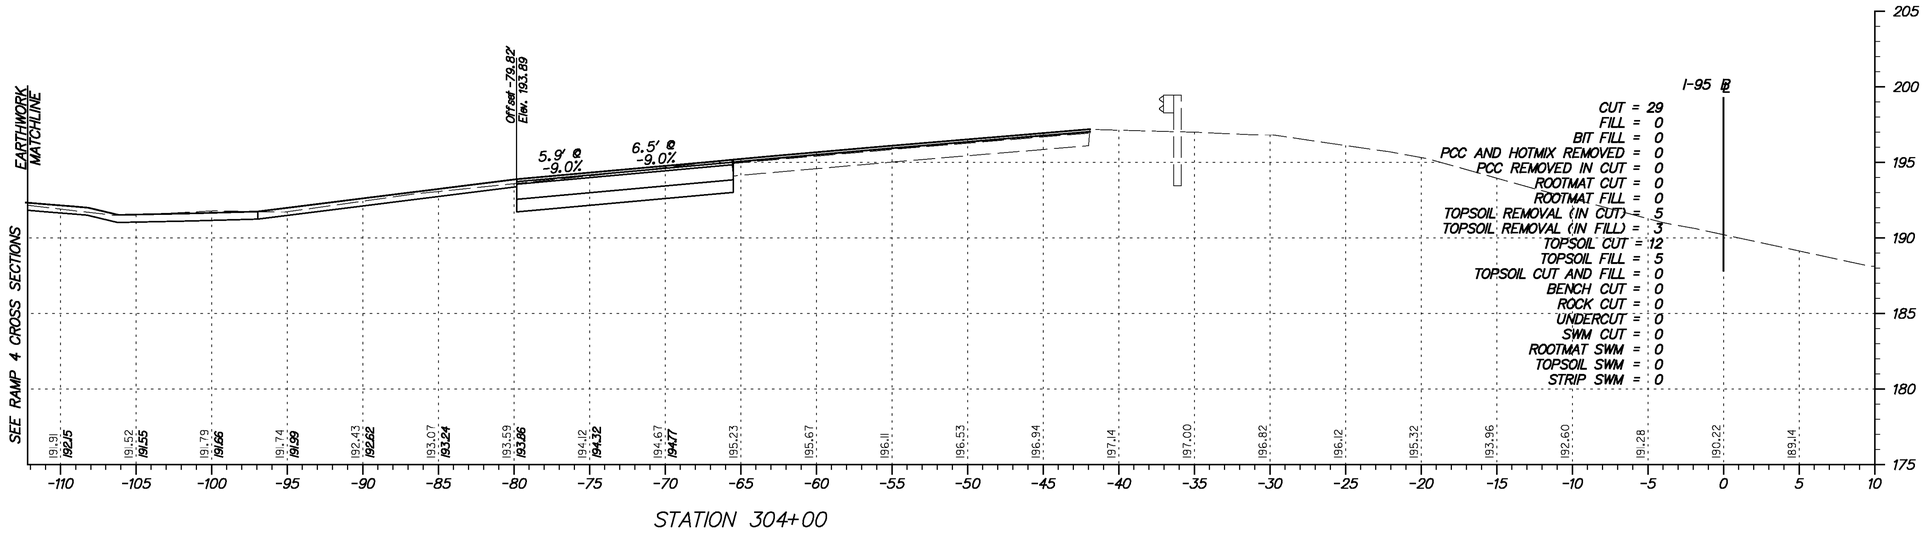

STATION 304+00

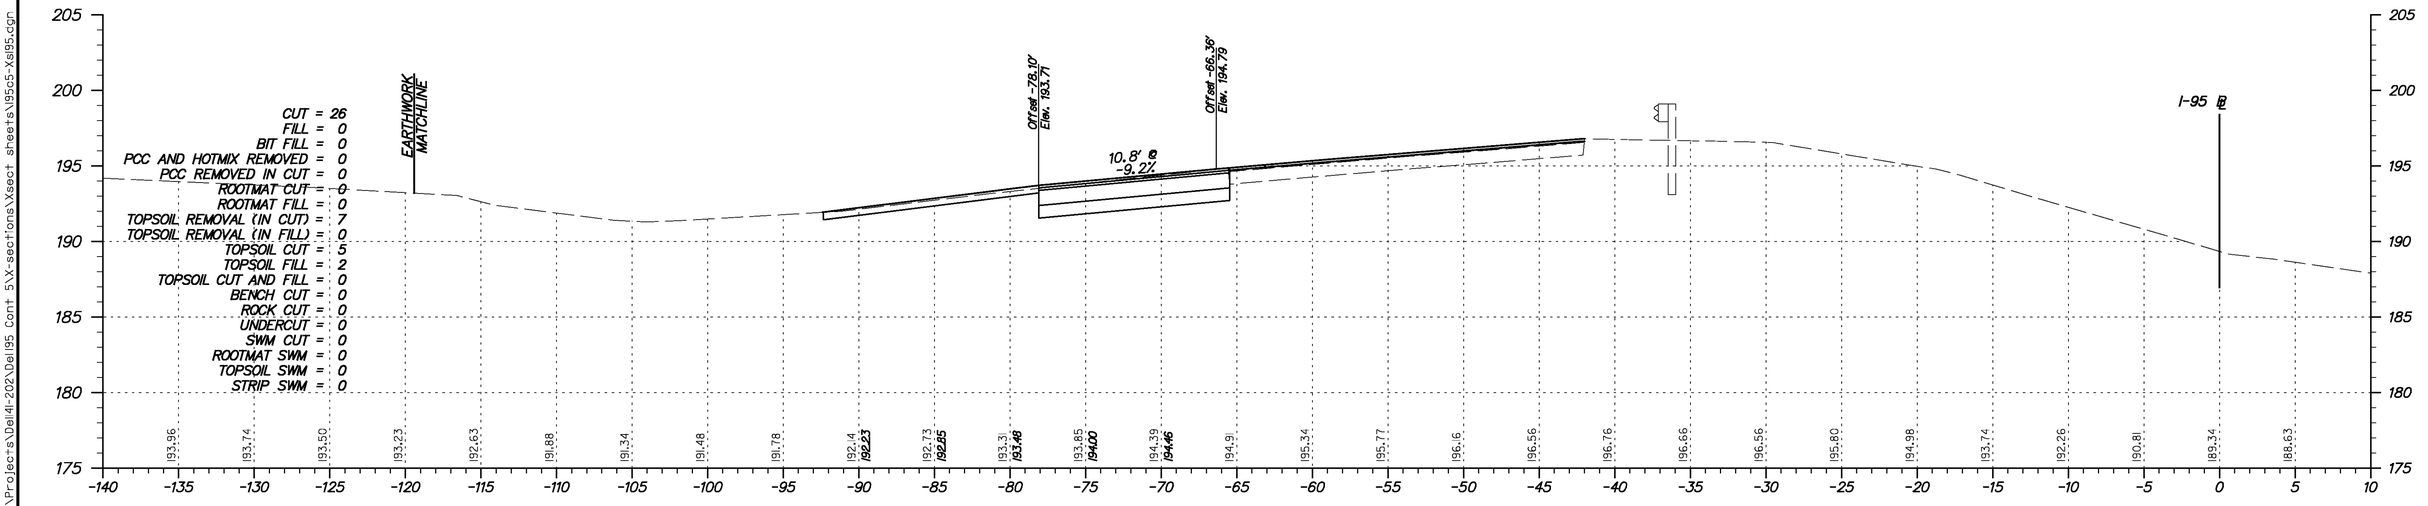

STATION 303+50

Y:\Projects\Del141-202\Del95 Cont 5\X-sections\Xsect sheets\I95c5-Xsl95.dgn

11/23/2010

DELAWARE DEPARTMENT OF TRANSPORTATION

ADDENDUMS / REVISIONS	

SCALE
0 5 10 15
FEET

I-95 & US 202 INTERCHANGE

CONTRACT	BRIDGE NO.	NA
T200510602	DESIGNED BY:	DAG
COUNTY	CHECKED BY:	BMD
NEW CASTLE		

CROSS SECTIONS
I-95
STA. 303+50 TO STA. 304+00

SHEET NO.
86
TOTAL SHTS.
290

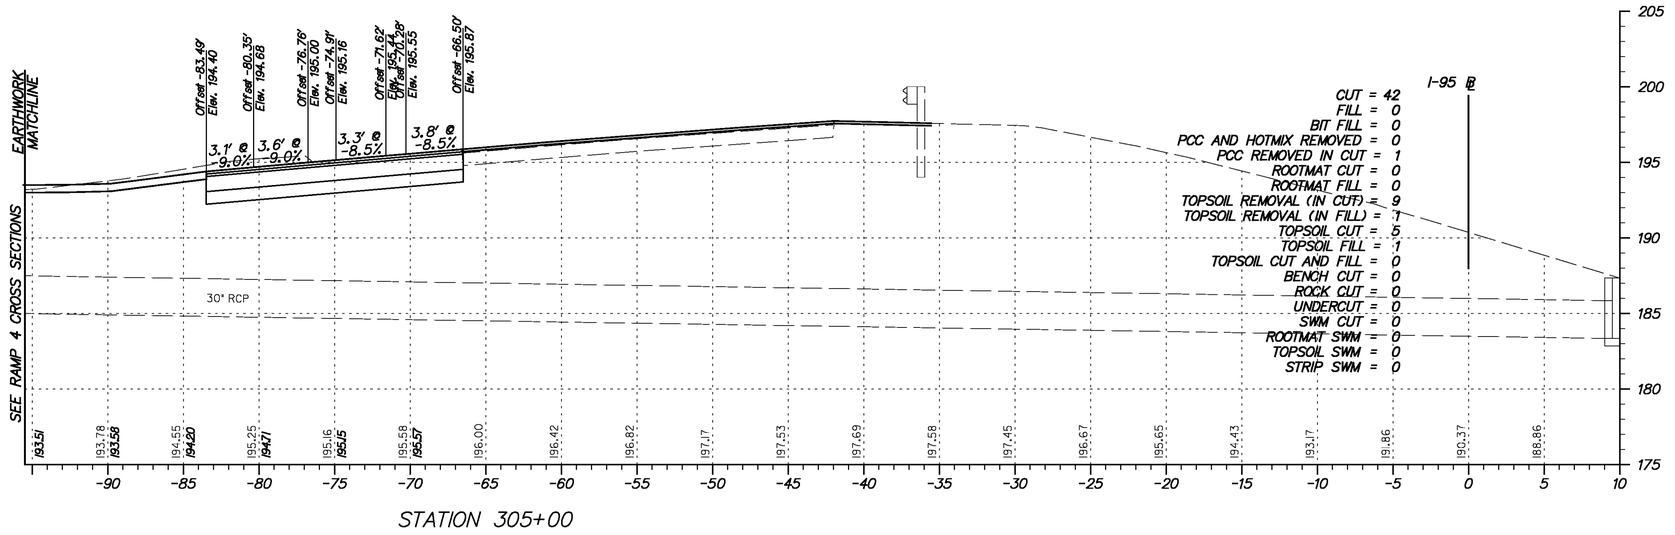

STATION 305+00

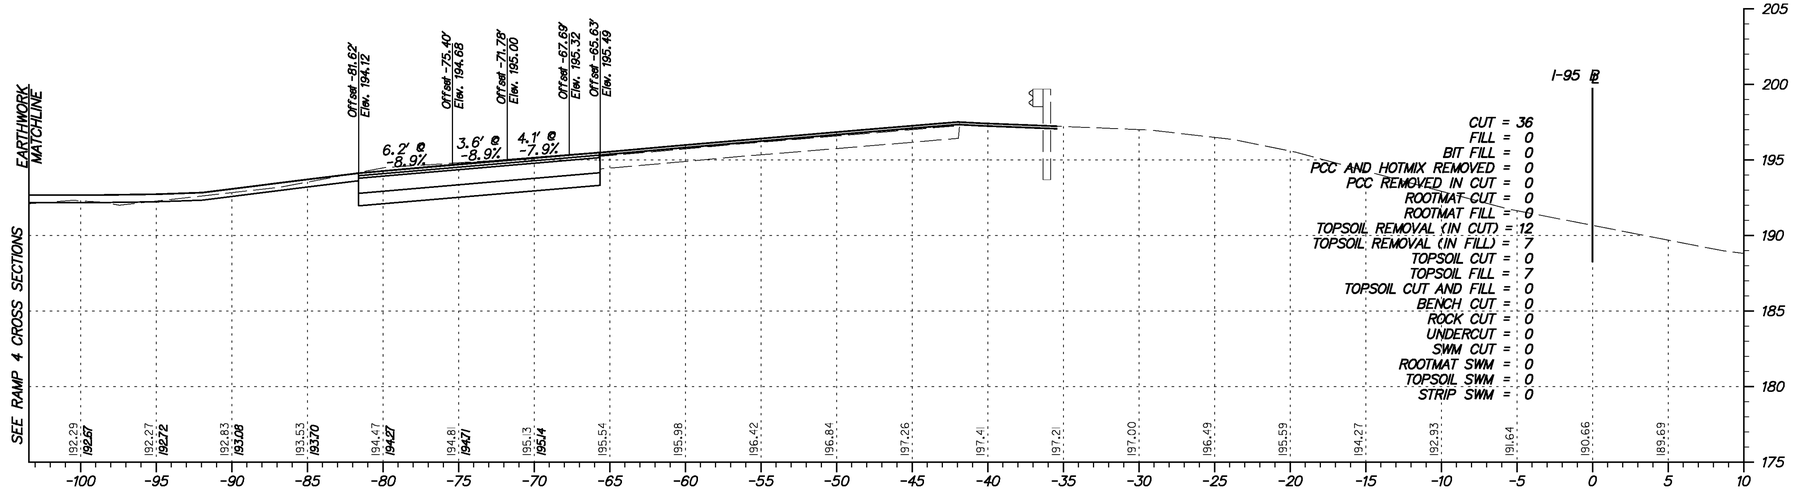

STATION 304+50

Y:\Projects\Del41-202\Del95 Cont 5\X-sections\Xsect sheets\N95c5-Xsl95.dgn

11/23/2010

DELAWARE DEPARTMENT OF TRANSPORTATION

ADDENDUMS / REVISIONS	

SCALE
0 5 10 15
FEET

I-95 & US 202 INTERCHANGE

CONTRACT	BRIDGE NO.	NA
T200510602	DESIGNED BY:	DAG
COUNTY	CHECKED BY:	BMD
NEW CASTLE		

CROSS SECTIONS
I-95
STA. 304+50 TO STA. 305+00

SHEET NO.
87
TOTAL SHTS.
290

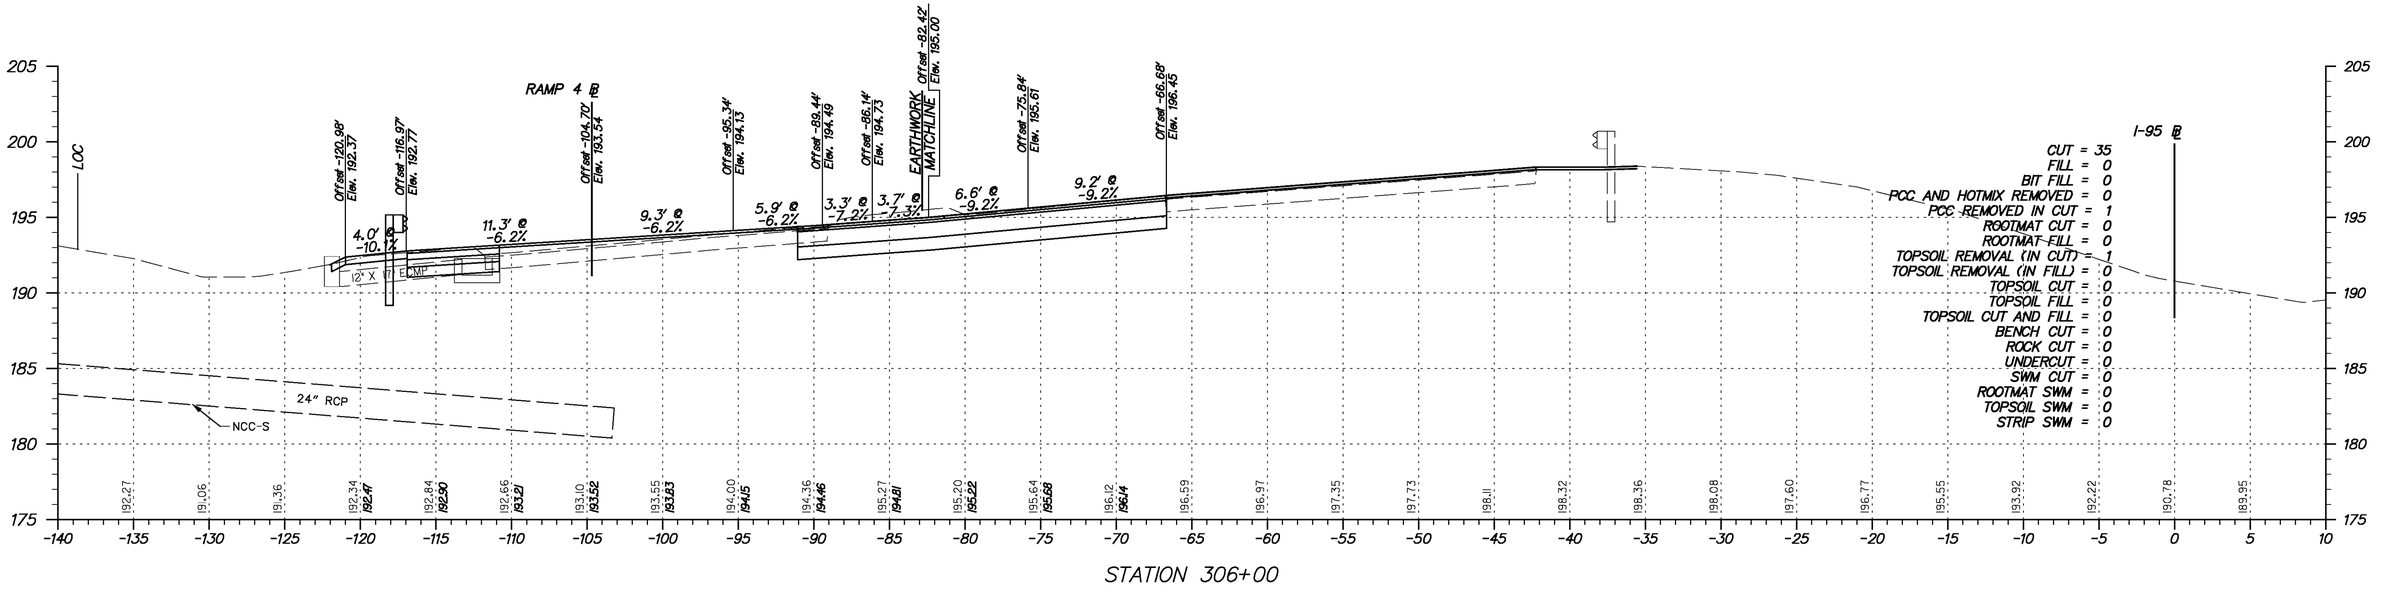

STATION 306+00

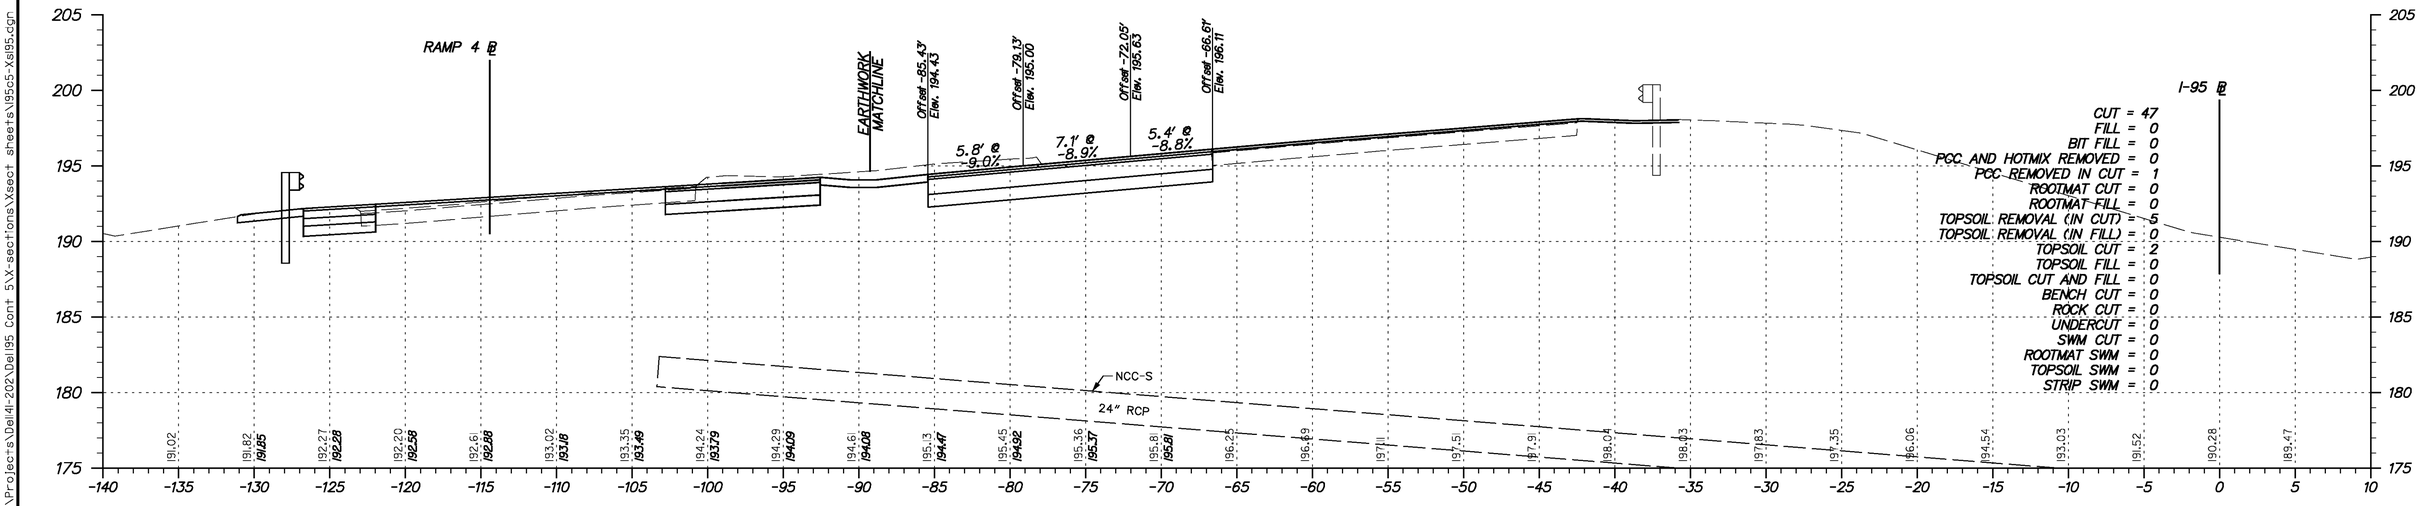

STATION 305+50

Y:\Projects\Del141-202\Del95 Cont 5\X-sections\Xsect sheets\I95c5-Xsl95.dgn

11/23/2010

DELAWARE DEPARTMENT OF TRANSPORTATION

ADDENDUMS / REVISIONS	

SCALE 0 5 10 15 FEET

I-95 & US 202 INTERCHANGE

CONTRACT	BRIDGE NO.	NA
T200510602	DESIGNED BY:	DAG
COUNTY	CHECKED BY:	BMD
NEW CASTLE		

CROSS SECTIONS
I-95
STA. 305+50 TO STA. 306+00

SHEET NO.	TOTAL SHTS.
88	290

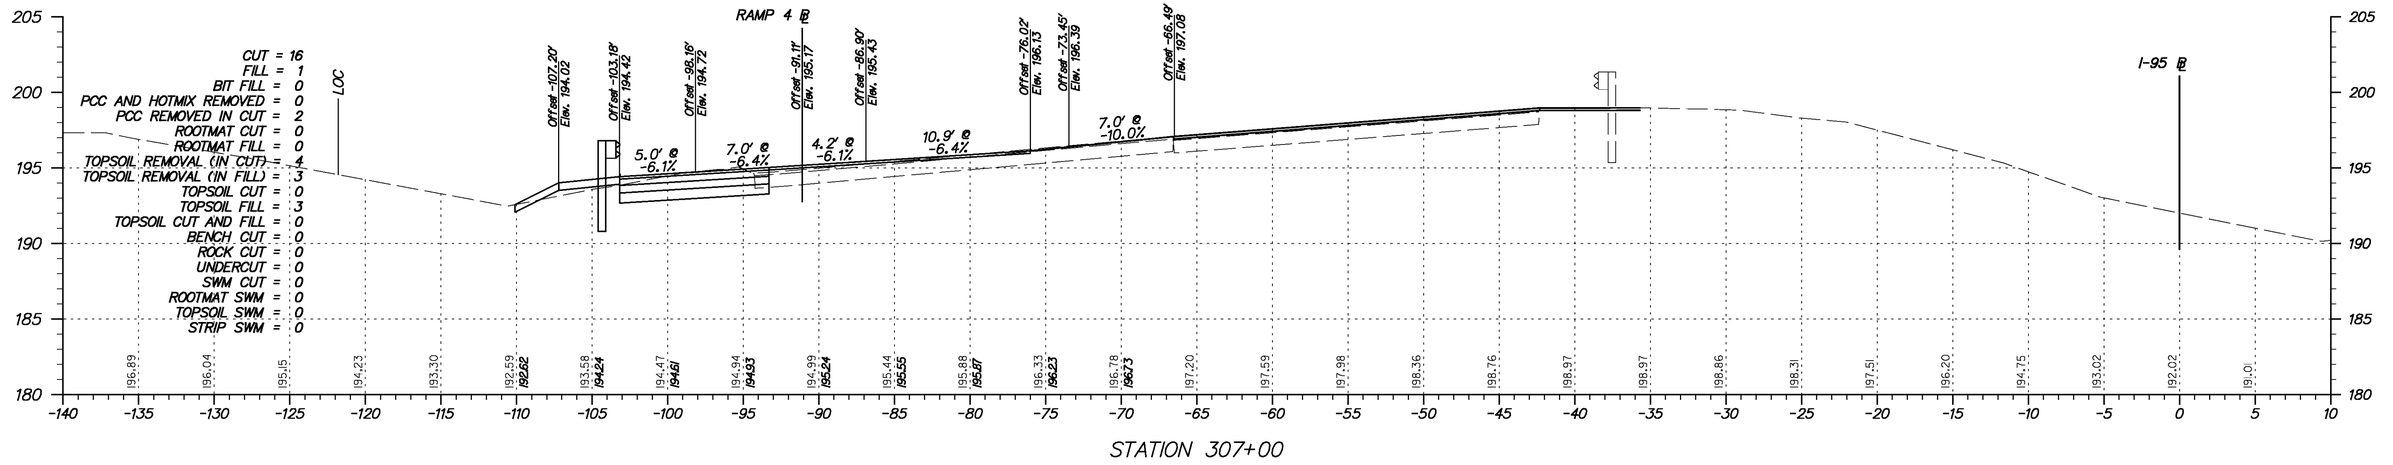

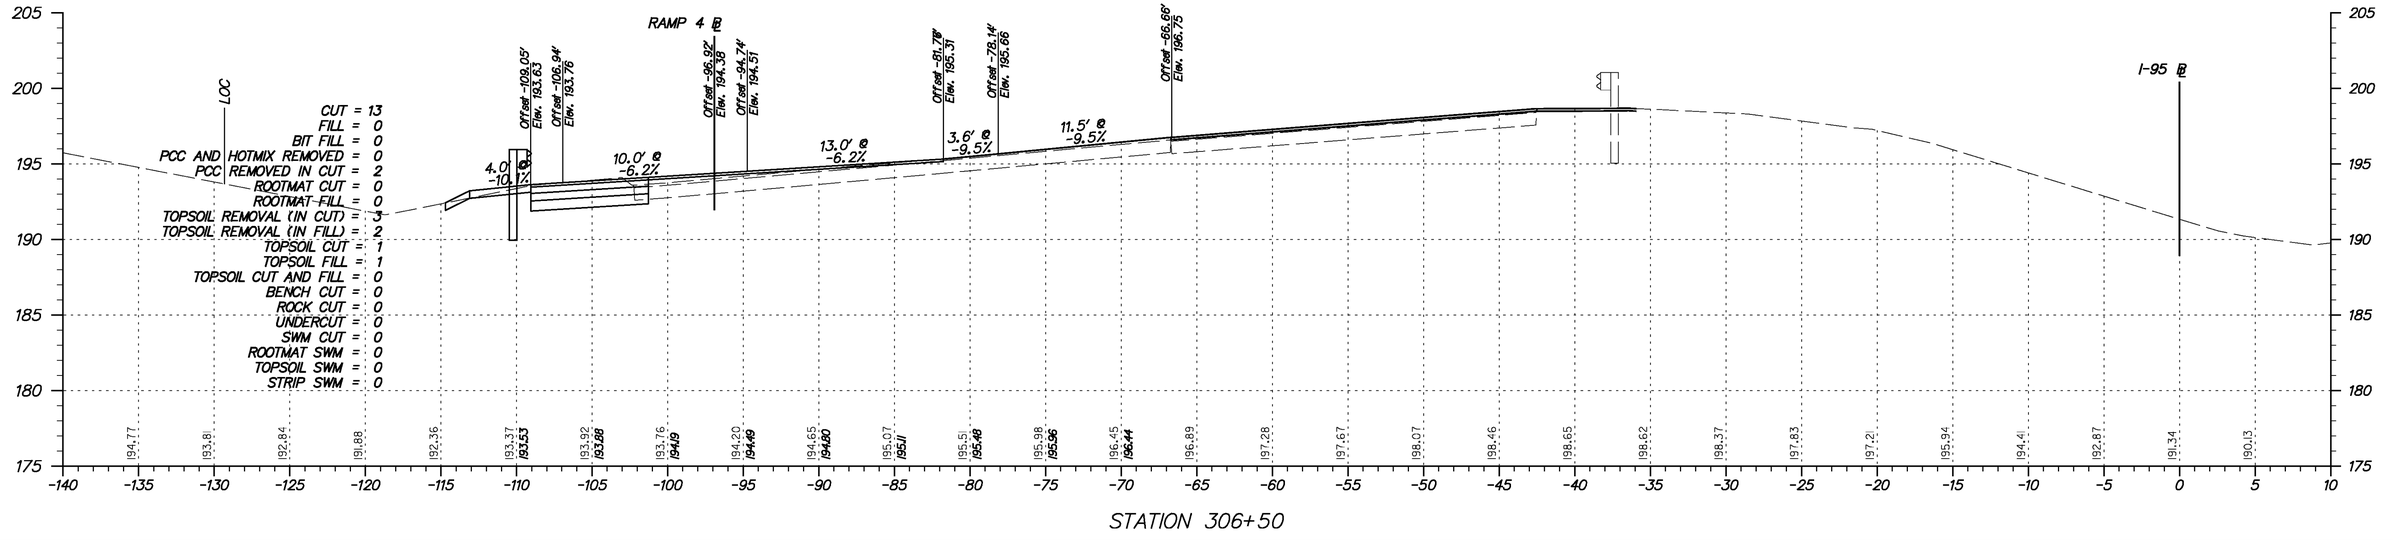

Y:\Projects\Del141-202\Del95 Cont 5\X-sections\Xsect sheets\N95c5-Xsl95.dgn

11/23/2010

DELAWARE DEPARTMENT OF TRANSPORTATION

ADDENDUMS / REVISIONS	

SCALE
0 5 10 15
FEET

I-95 & US 202 INTERCHANGE

CONTRACT	BRIDGE NO.	NA
T200510602	DESIGNED BY:	DAG
COUNTY	CHECKED BY:	BMD
NEW CASTLE		

CROSS SECTIONS
I-95
STA. 306+50 TO STA. 307+00

SHEET NO.
89
TOTAL SHTS.
290

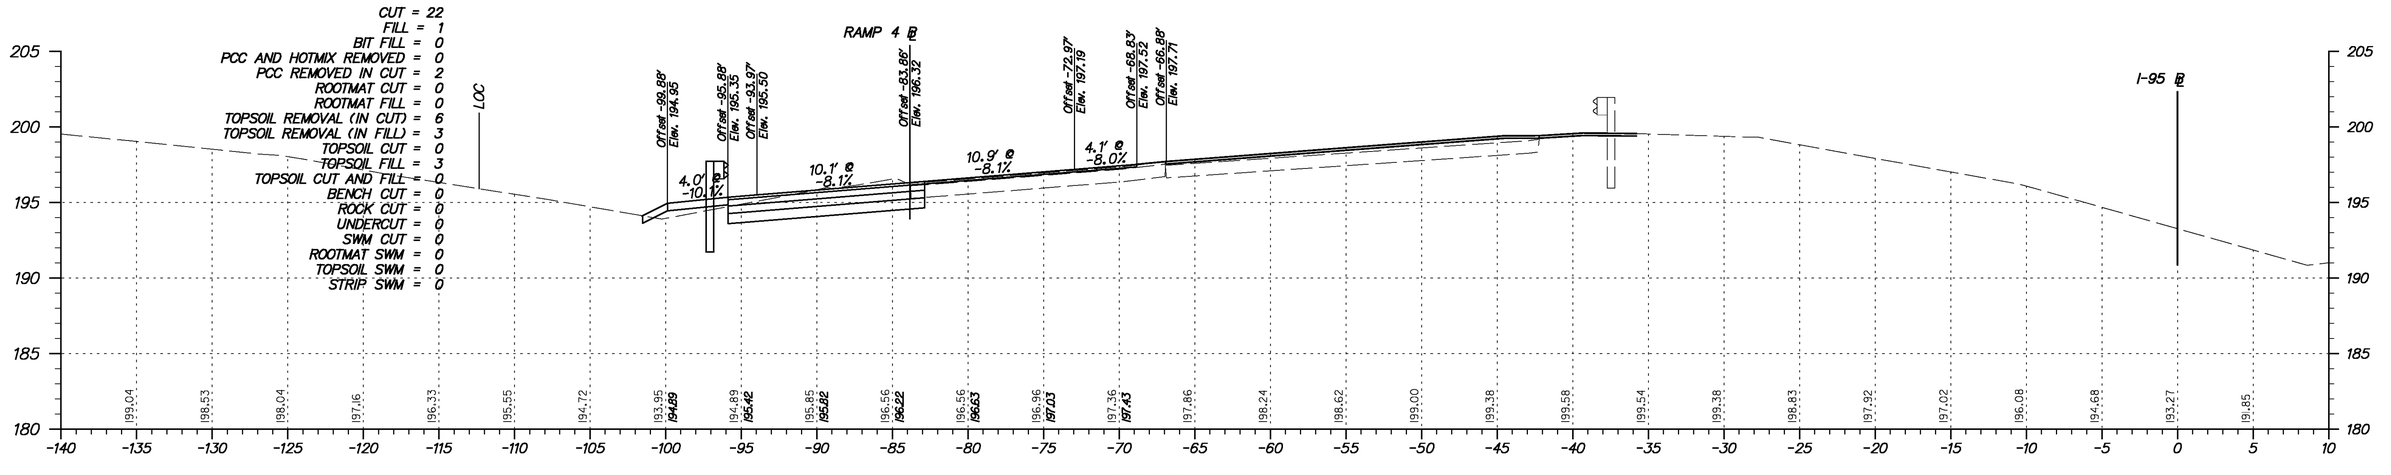

STATION 308+00

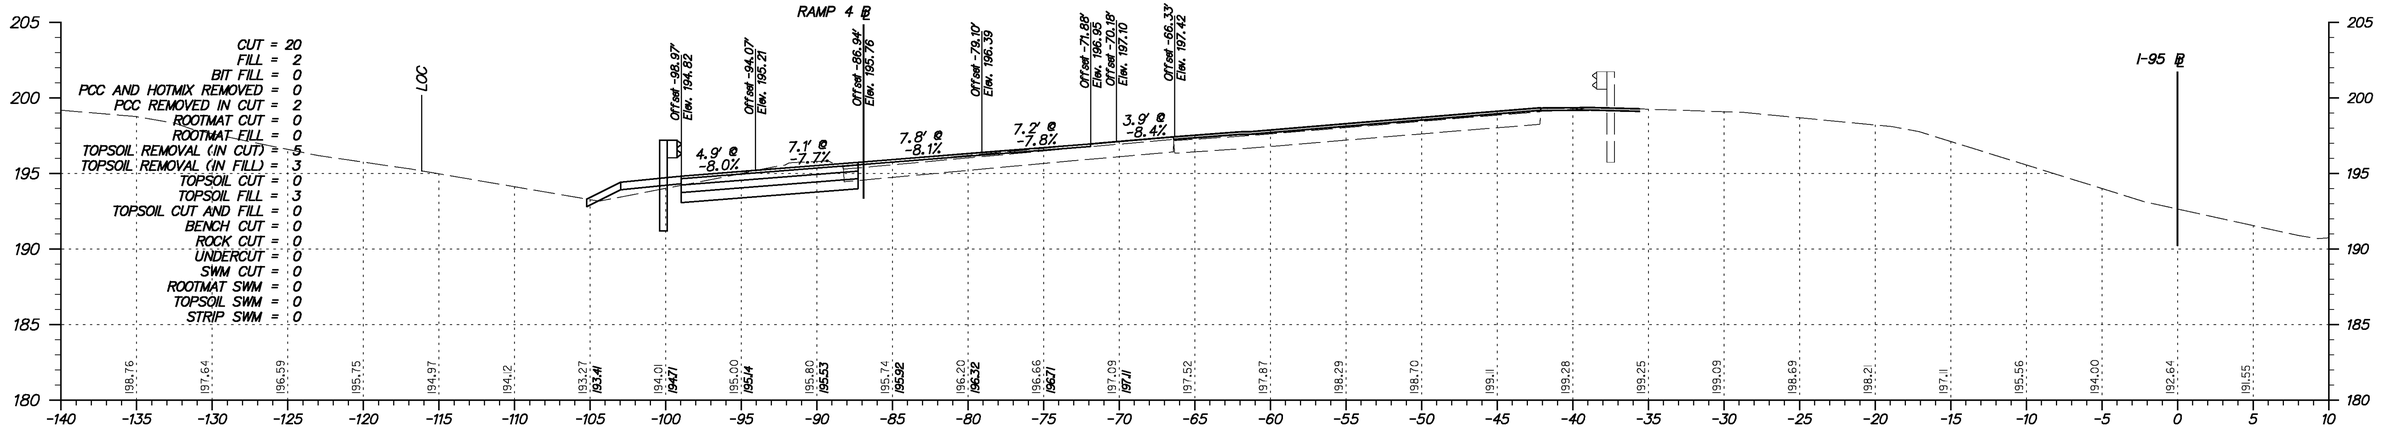

STATION 307+50

Y:\Projects\Del41-202\Del95 Cont 5\X-sections\Xsect sheets\I95c5-Xs95.dgn

11/23/2010

DELAWARE DEPARTMENT OF TRANSPORTATION

ADDENDUMS / REVISIONS

SCALE 0 5 10 15 FEET

I-95 & US 202 INTERCHANGE

CONTRACT	BRIDGE NO.	NA
T200510602	DESIGNED BY:	DAG
COUNTY	CHECKED BY:	BMD
NEW CASTLE		

CROSS SECTIONS
I-95
STA. 307+50 TO STA. 308+00

SHEET NO.
90
TOTAL SHTS.
290

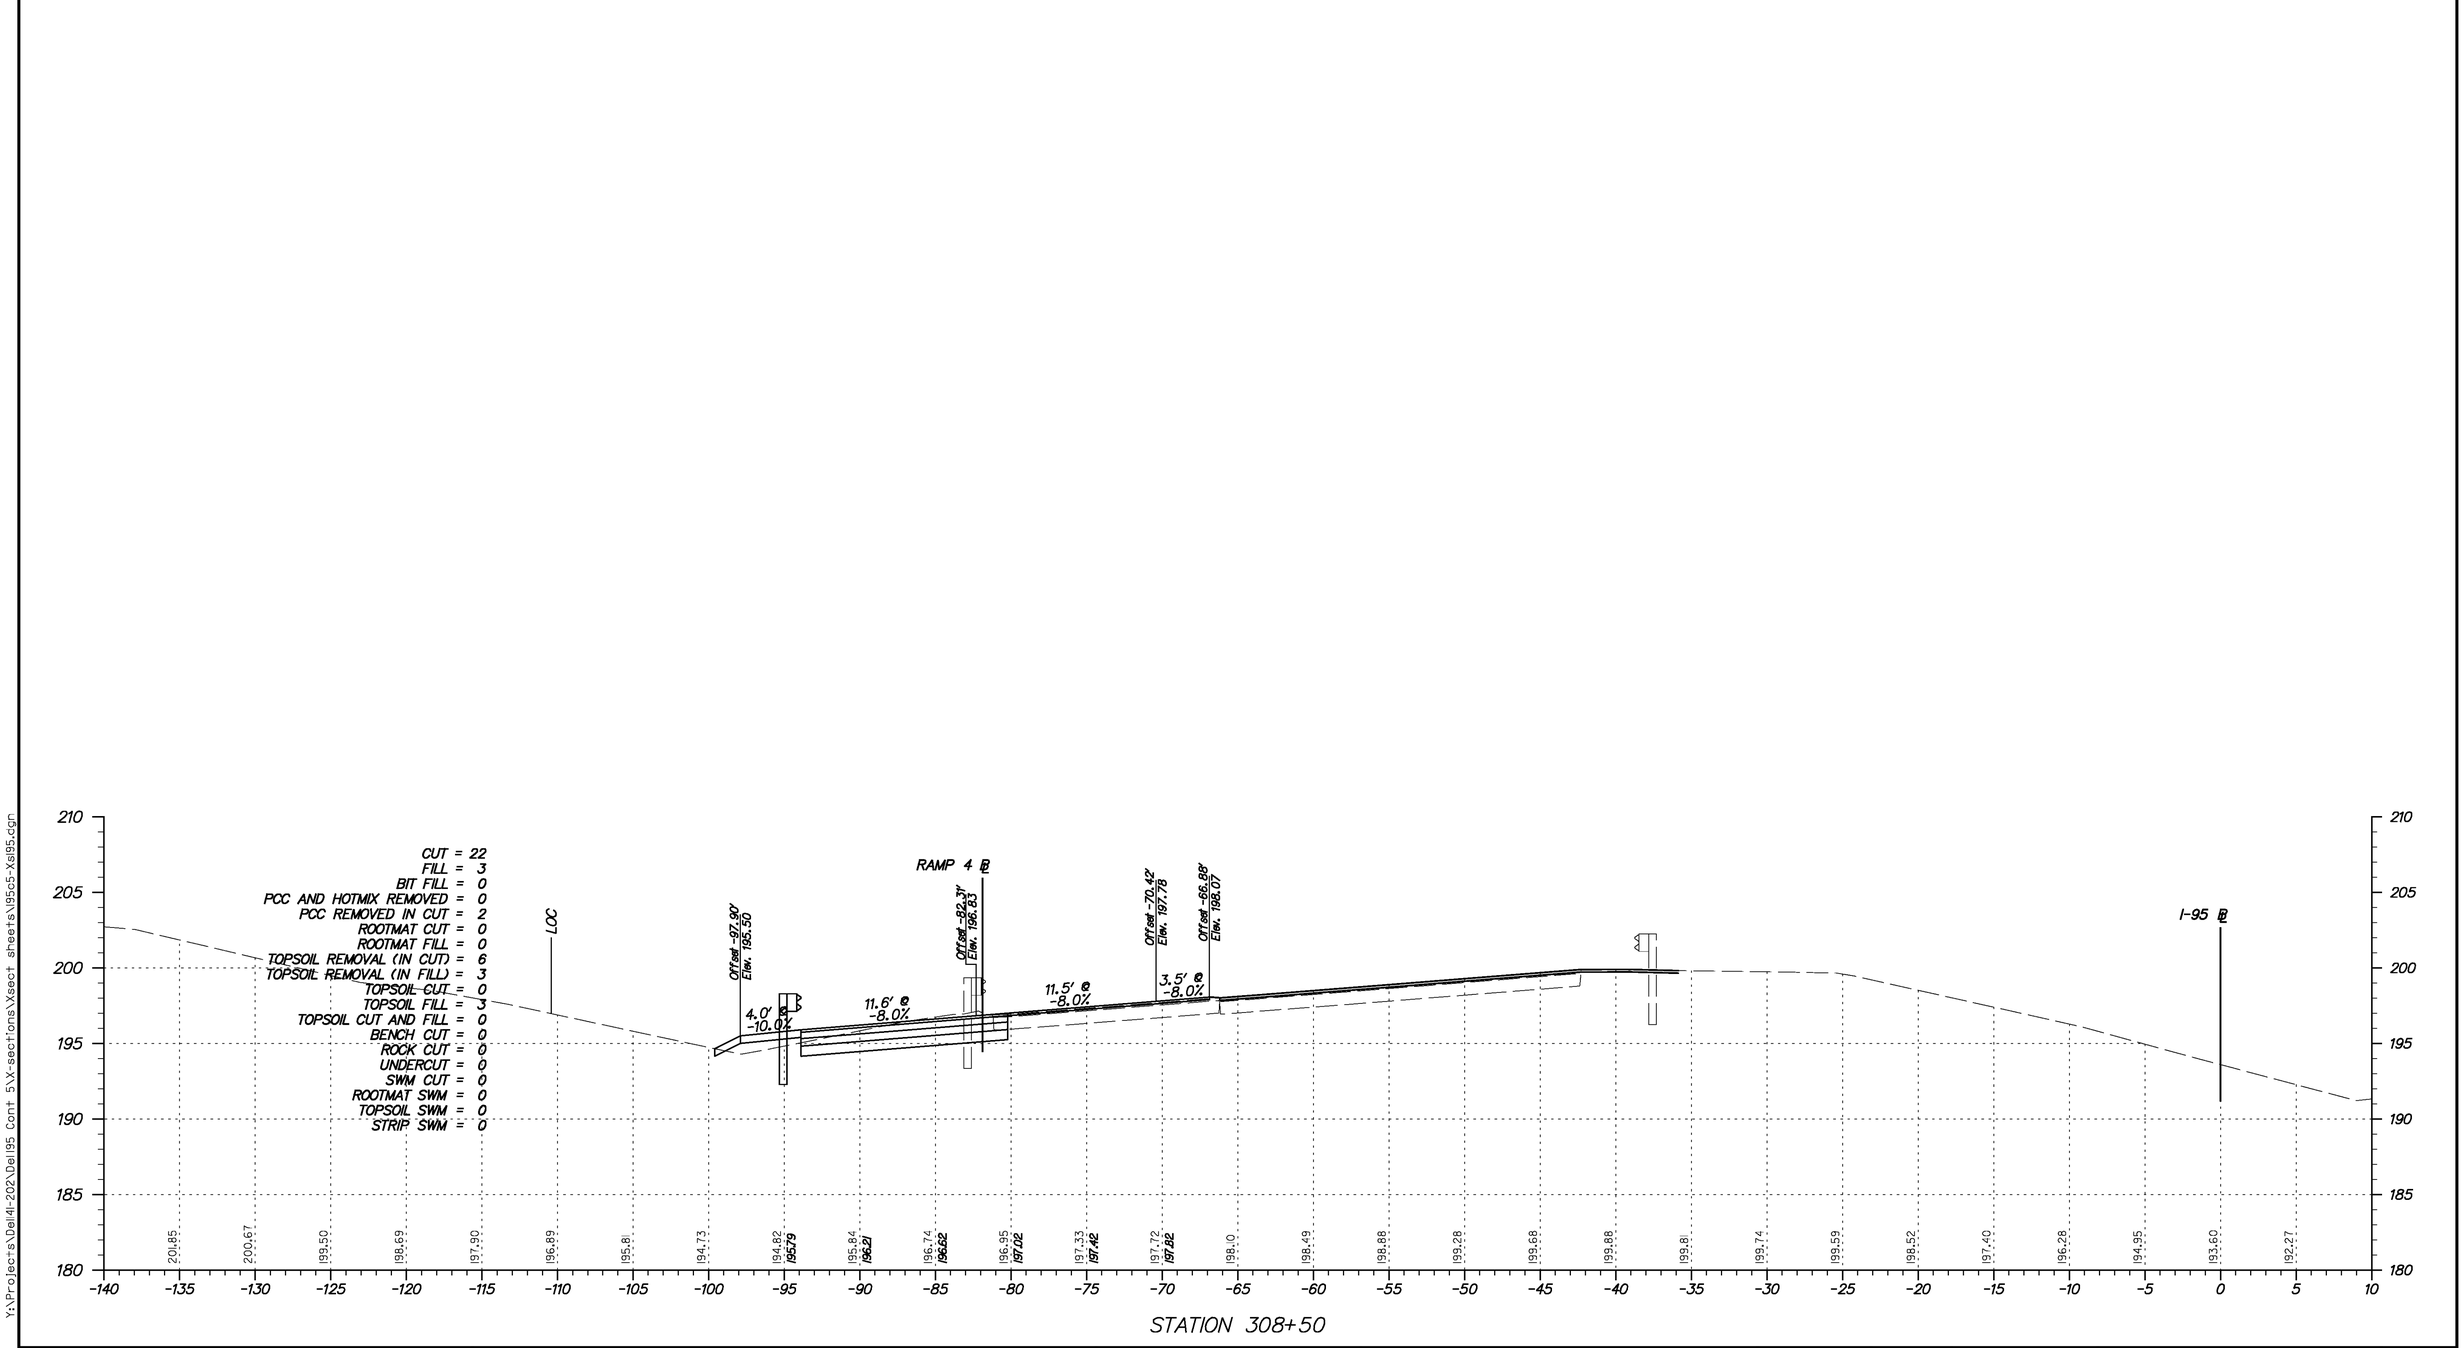

STATION 308+50

Y:\Projects\Del41-202\Del95 Cont 5\X-sections\Xsect sheets\N95c5-Xsl95.dgn

11/23/2010

DELAWARE
DEPARTMENT OF TRANSPORTATION

ADDENDUMS / REVISIONS	

SCALE
0 5 10 15
FEET

I-95 & US 202 INTERCHANGE

CONTRACT	BRIDGE NO.	NA
T200510602	DESIGNED BY:	DAG
COUNTY	CHECKED BY:	BMD
NEW CASTLE		

CROSS SECTIONS
I-95
STA. 308+50

SHEET NO.
91
TOTAL SHTS.
290

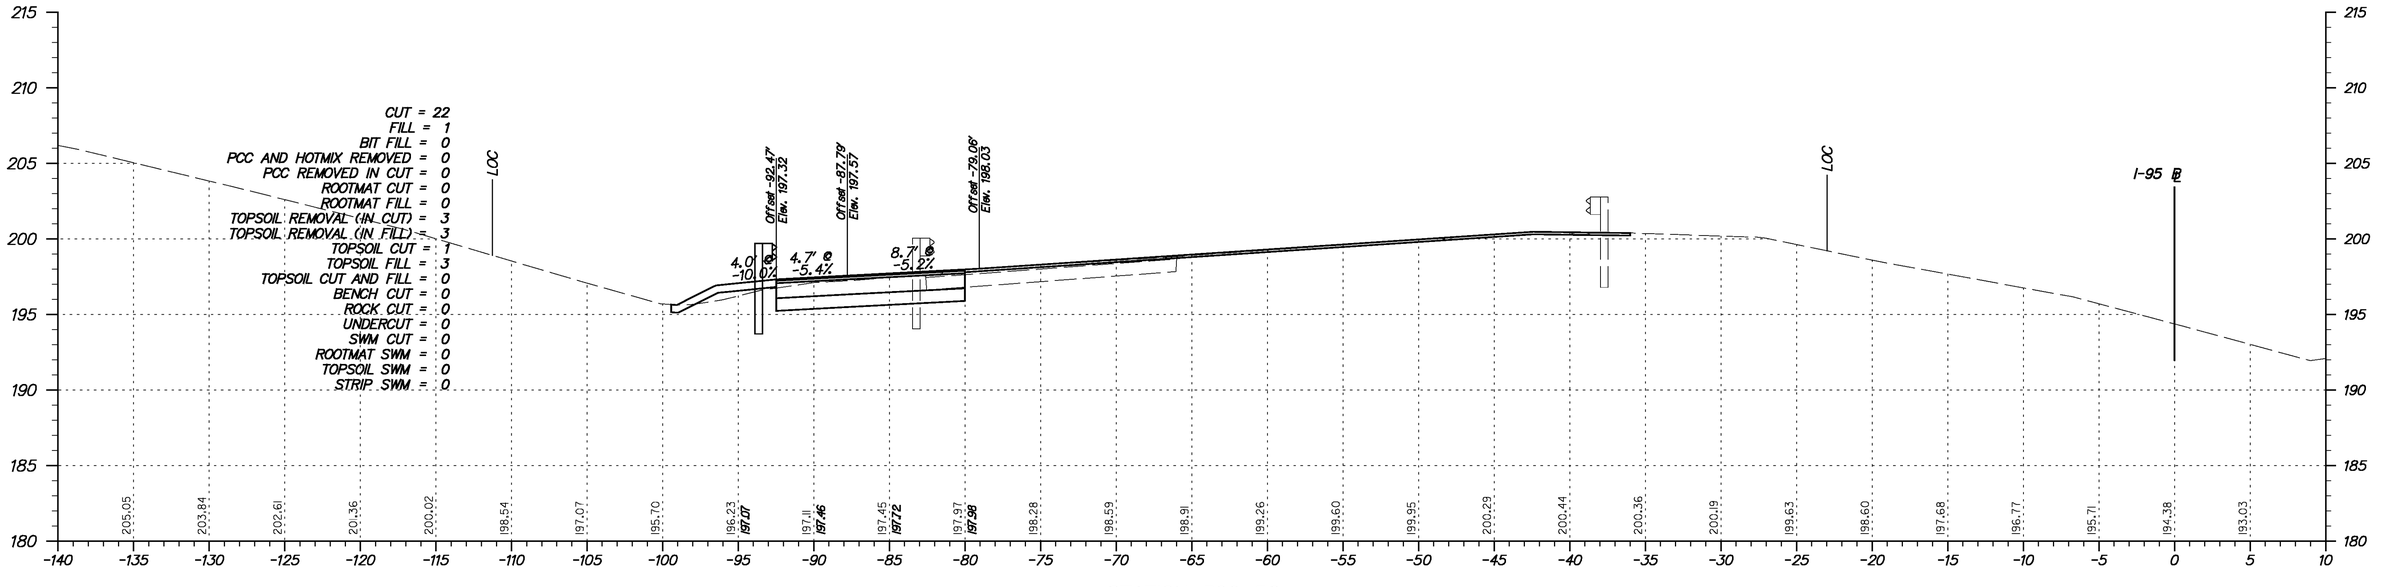

STATION 309+50

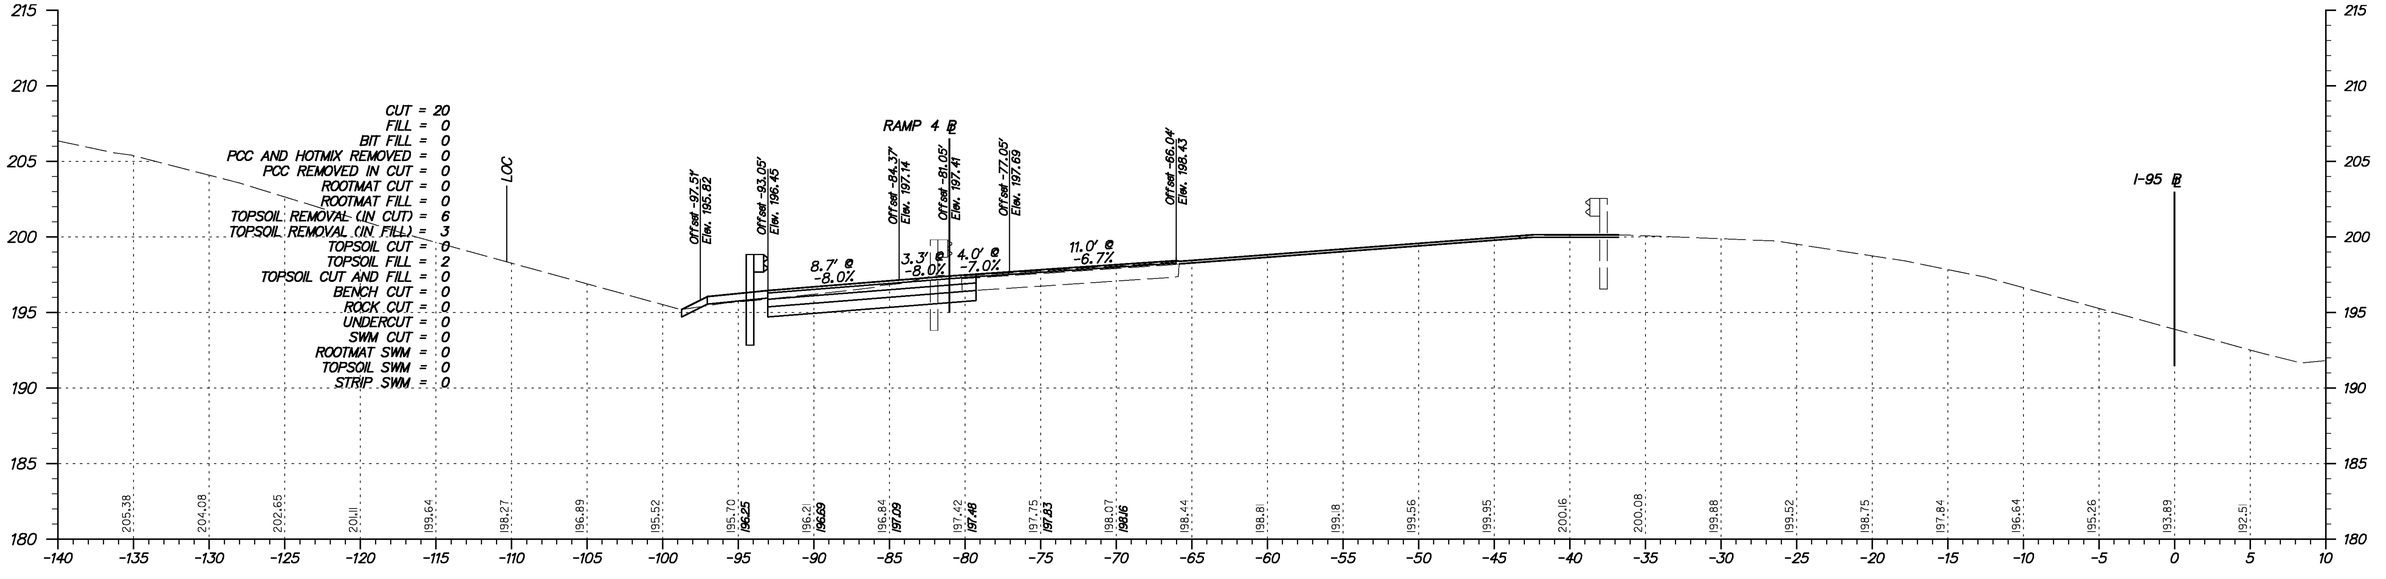

STATION 309+00

Y:\Projects\Del4I-202\Del95 Cont 5\X-sections\Xsect sheets\I95c5-Xs95.dgn

11/23/2010

DELAWARE DEPARTMENT OF TRANSPORTATION

ADDENDUMS / REVISIONS

SCALE 0 5 10 15 FEET

I-95 & US 202 INTERCHANGE

CONTRACT	BRIDGE NO.	NA
T200510602	DESIGNED BY:	DAG
COUNTY	CHECKED BY:	BMD
NEW CASTLE		

CROSS SECTIONS
I-95
STA. 309+00 TO STA. 309+50

SHEET NO.
92
TOTAL SHTS.
290

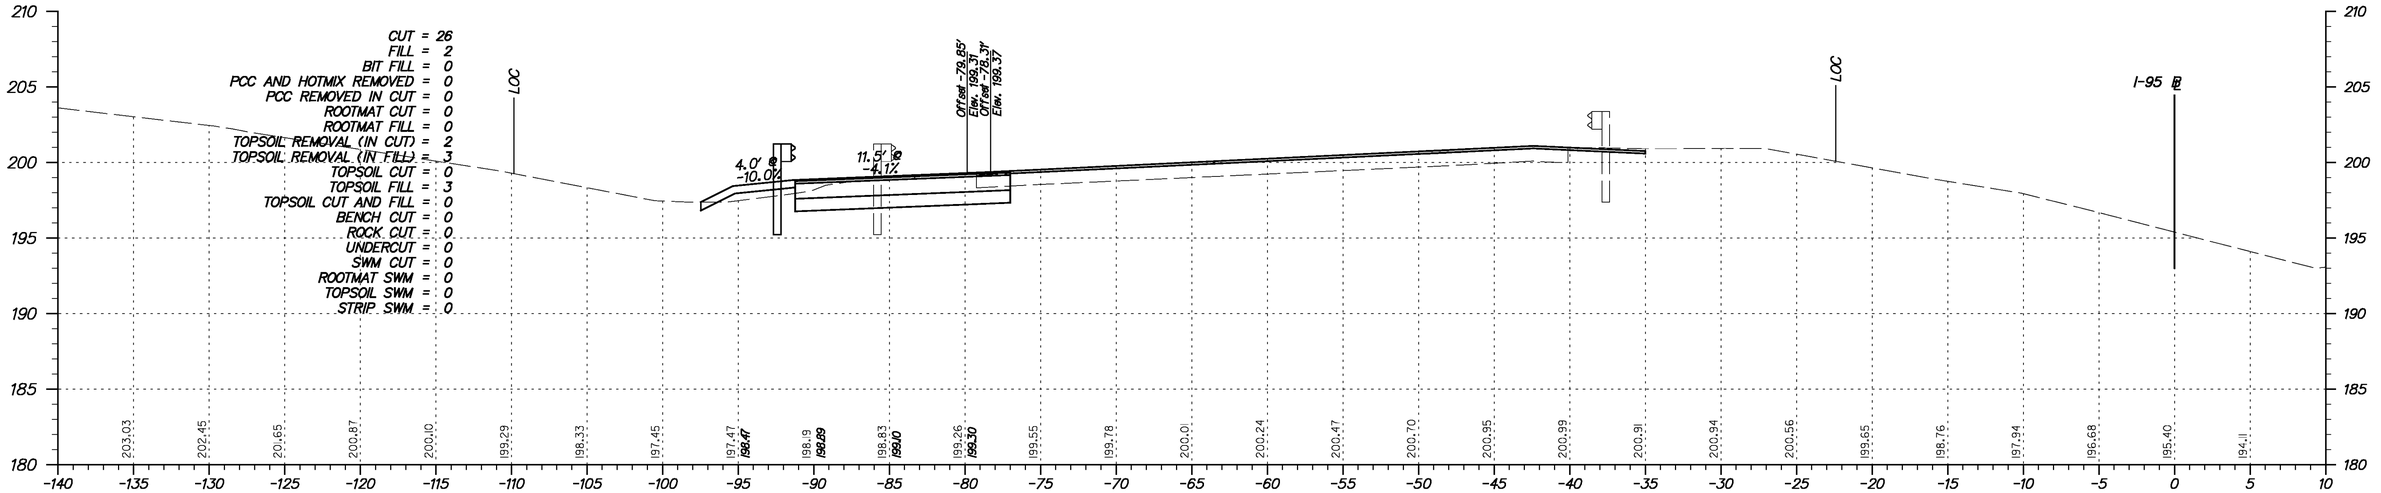

STATION 310+50

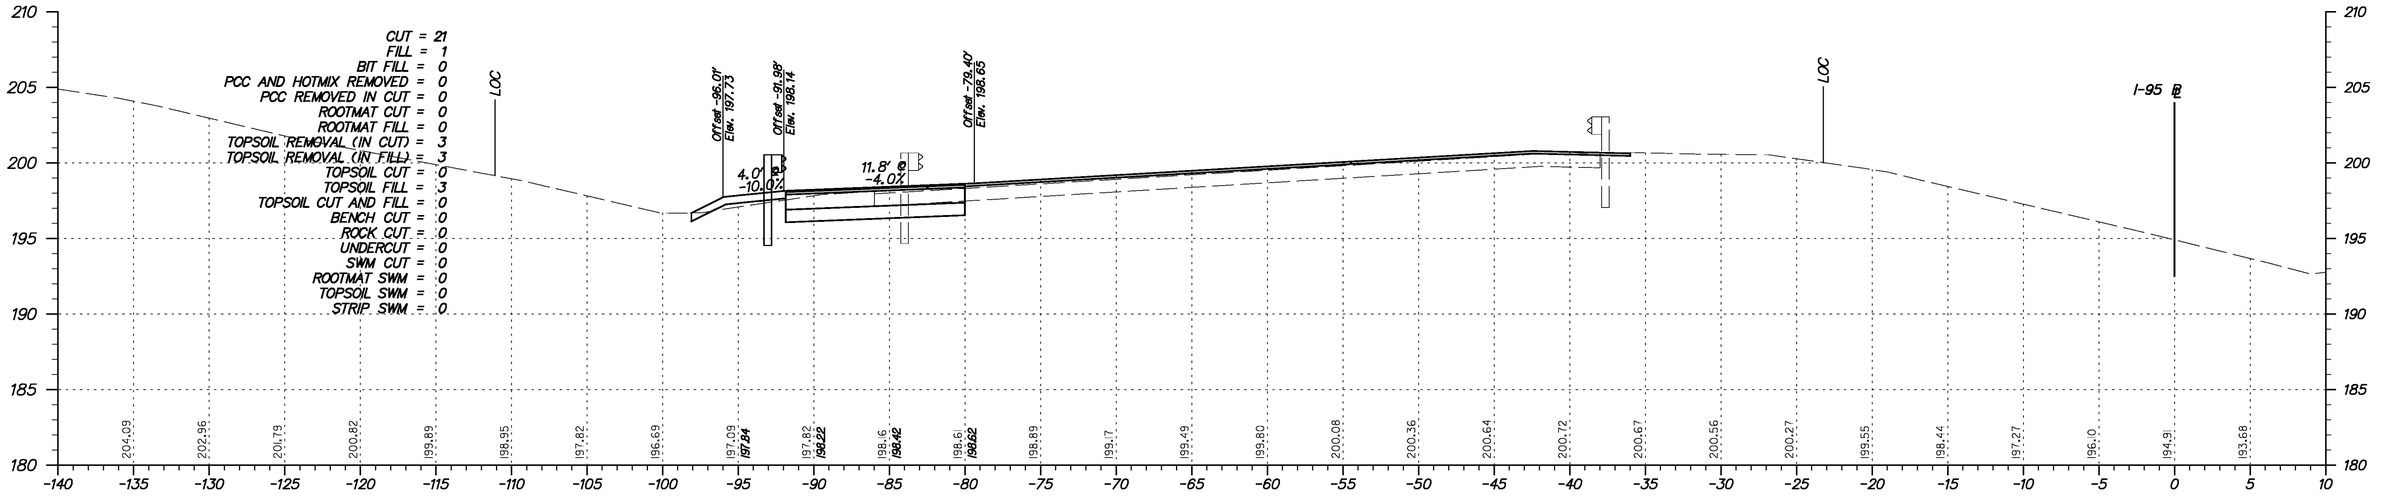

STATION 310+00

Y:\Projects\Del41-202\Del95 Cont 5\X-sections\Xsect sheets\I95o5-Xsl95.dgn

11/23/2010

DELAWARE DEPARTMENT OF TRANSPORTATION

ADDENDUMS / REVISIONS	

SCALE 0 5 10 15 FEET

I-95 & US 202 INTERCHANGE

CONTRACT	BRIDGE NO.	NA
T200510602	DESIGNED BY:	DAG
COUNTY	CHECKED BY:	BMD
NEW CASTLE		

CROSS SECTIONS
I-95
STA. 310+00 TO STA. 310+50

SHEET NO.
93
TOTAL SHTS.
290

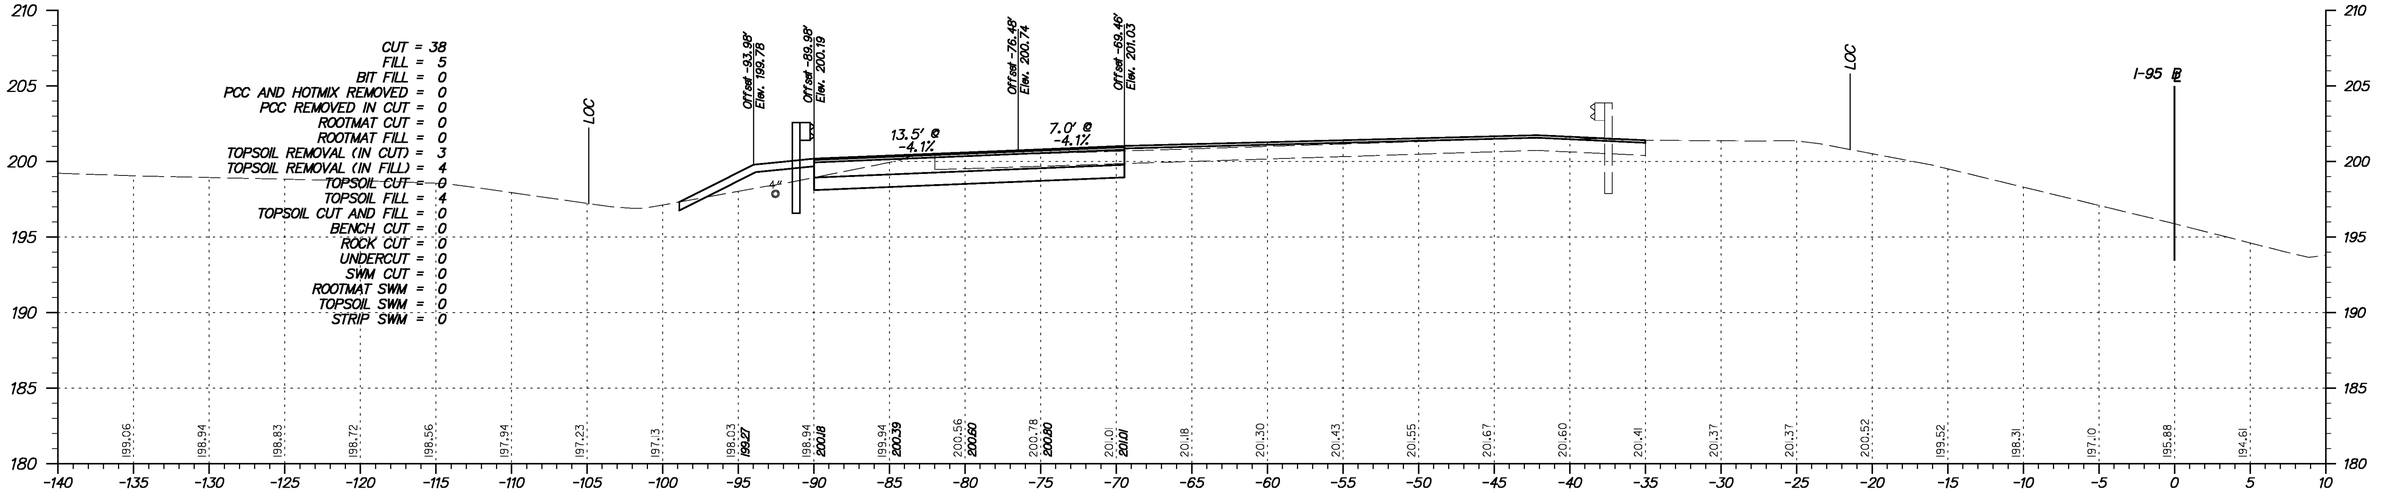

STATION 311+50

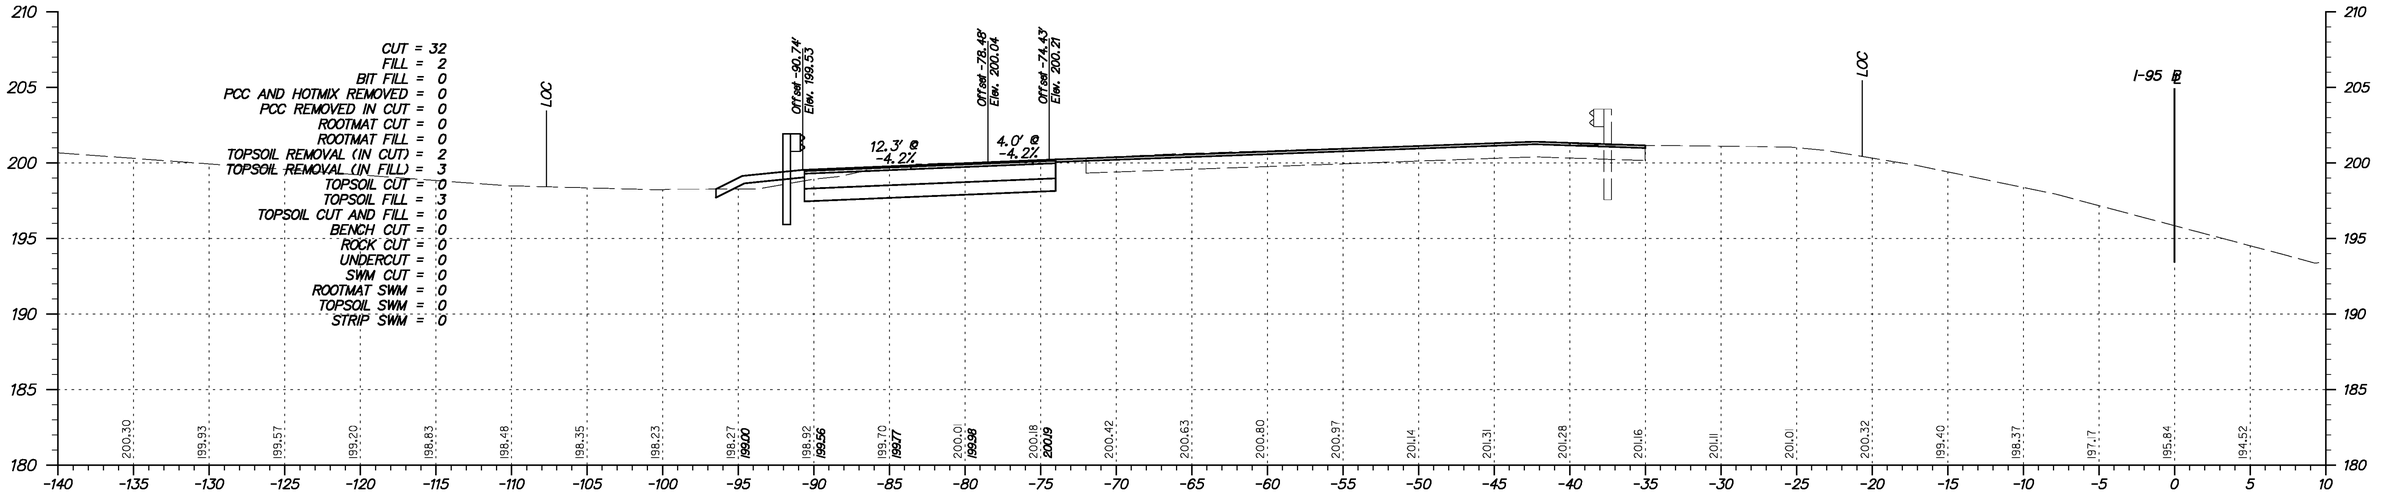

STATION 311+00

Y:\Projects\Del41-202\Del95 Cont 5\X-sections\Xsect sheets\I95c5-Xsl95.dgn

1/23/2010

DELAWARE DEPARTMENT OF TRANSPORTATION

ADDENDUMS / REVISIONS	

SCALE 0 5 10 15 FEET

I-95 & US 202 INTERCHANGE

CONTRACT	BRIDGE NO.	NA
T200510602	DESIGNED BY:	DAG
COUNTY	CHECKED BY:	BMD
NEW CASTLE		

CROSS SECTIONS
I-95
STA. 311+00 TO STA. 311+50

SHEET NO.
94
TOTAL SHTS.
290

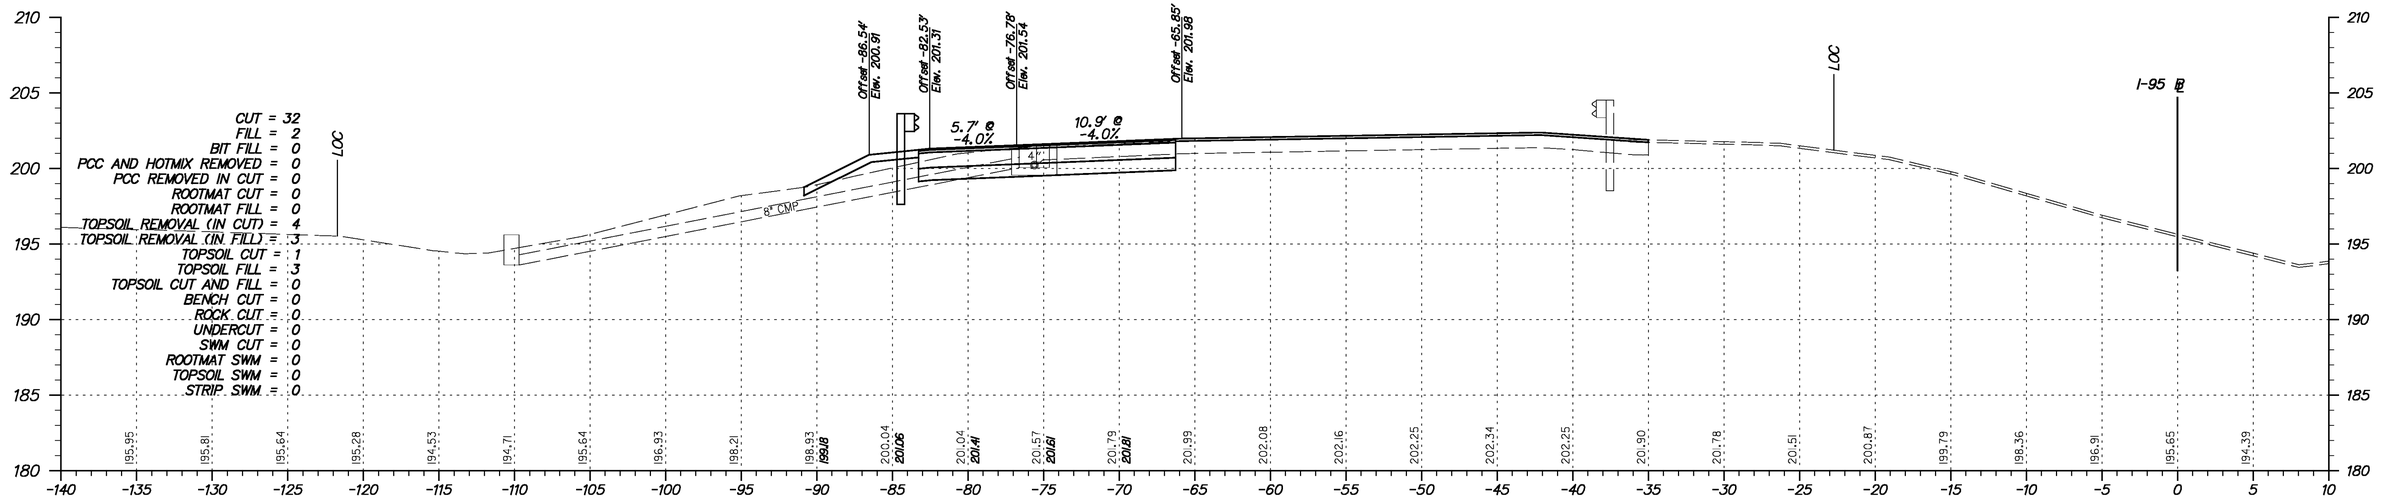

STATION 312+50

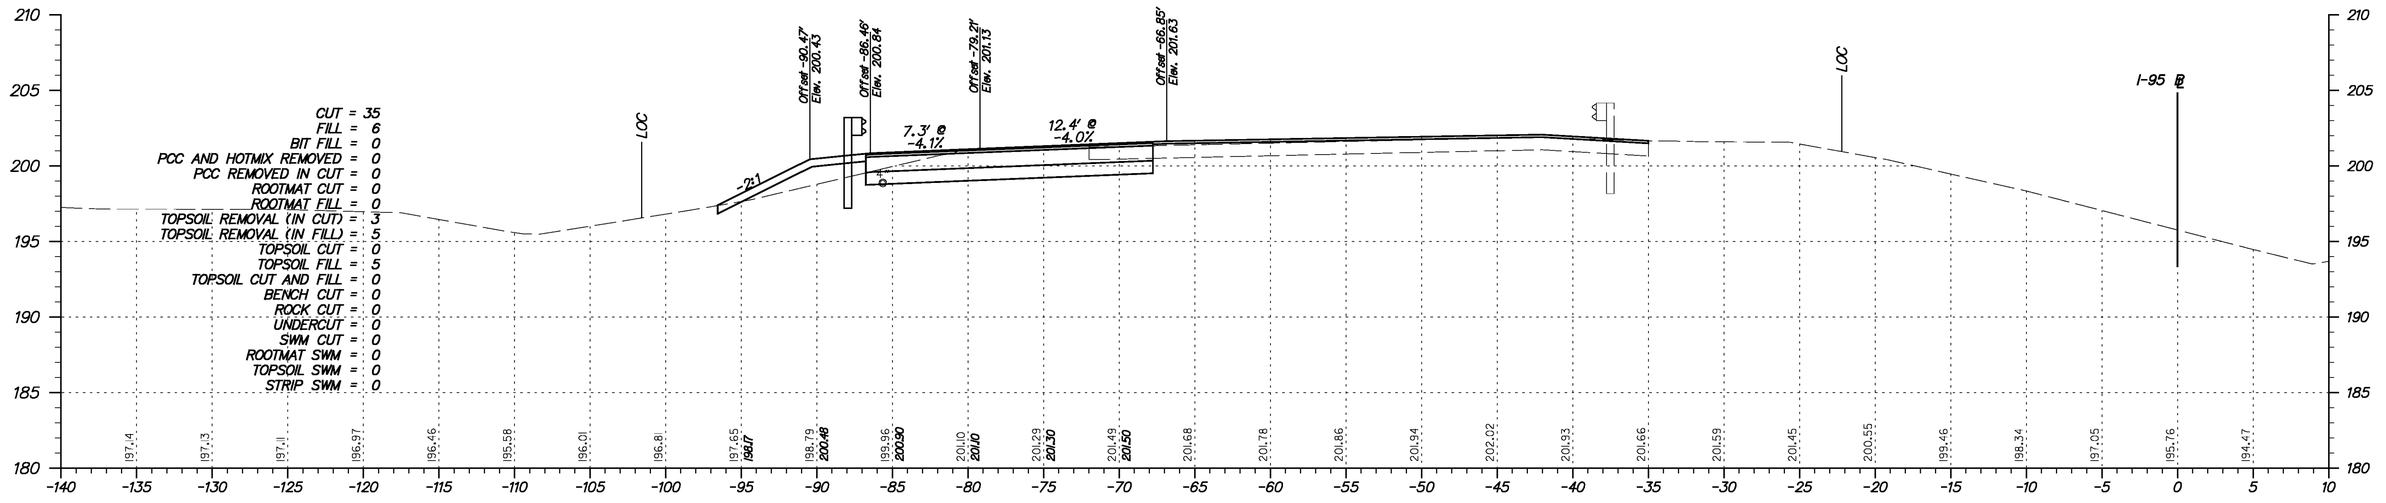

STATION 312+00

Y:\Projects\Del41-202\Del95 Cont 5\X-sections\Xsect sheets\I95o5-Xsl95.cgn

11/23/2010

DELAWARE DEPARTMENT OF TRANSPORTATION

ADDENDUMS / REVISIONS	

SCALE
0 5 10 15
FEET

I-95 & US 202 INTERCHANGE

CONTRACT	BRIDGE NO.	NA
T200510602	DESIGNED BY:	DAG
COUNTY	CHECKED BY:	BMD
NEW CASTLE		

CROSS SECTIONS
I-95
STA. 312+00 TO STA. 312+50

SHEET NO.
95
TOTAL SHTS.
290

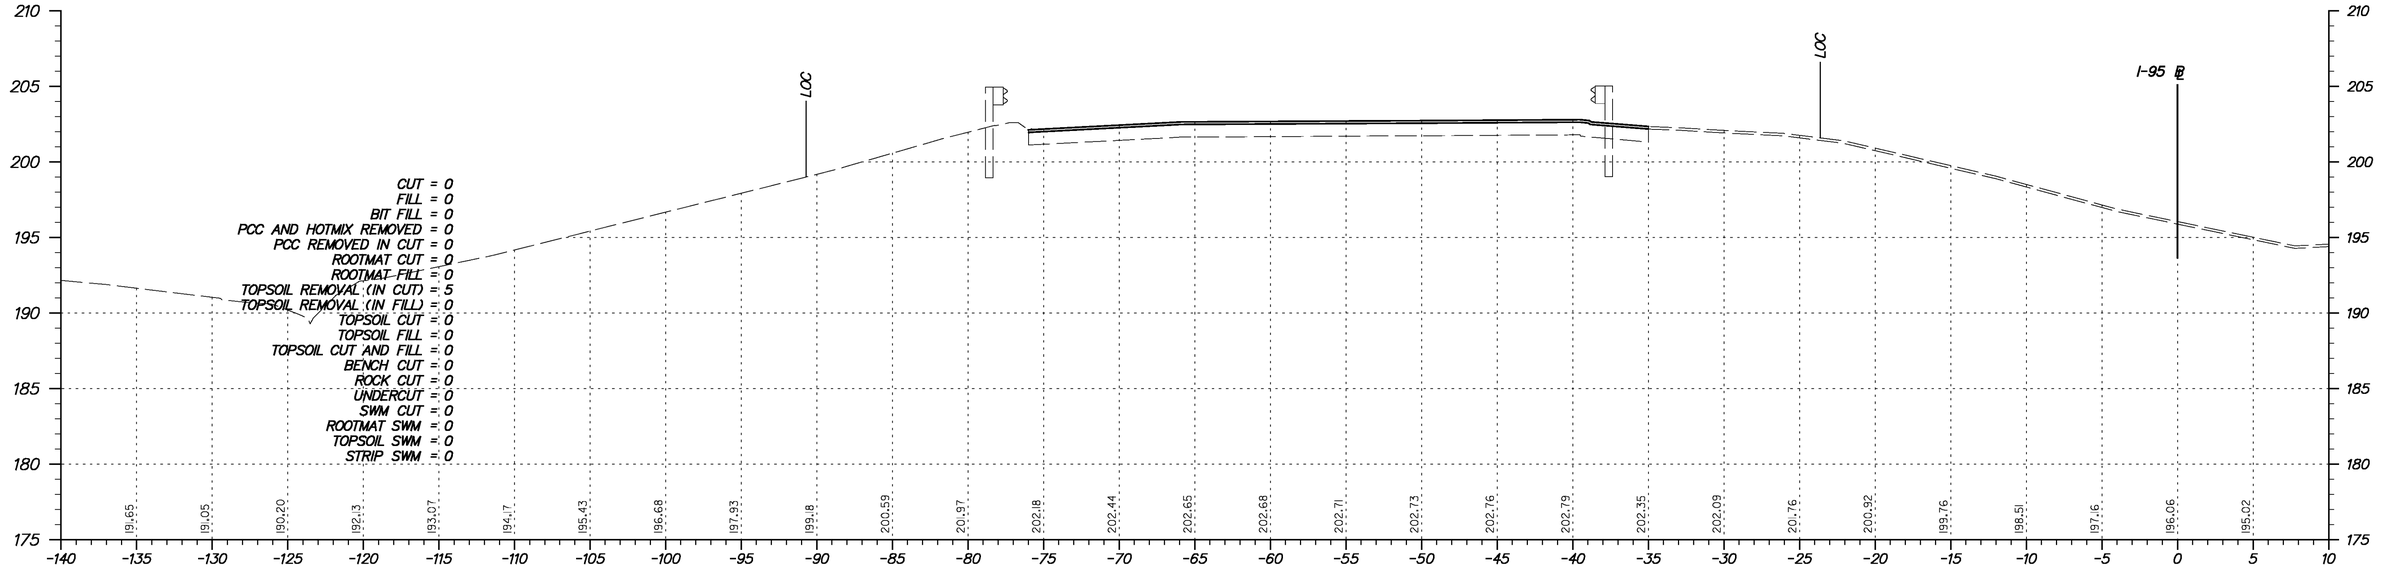

STATION 313+50

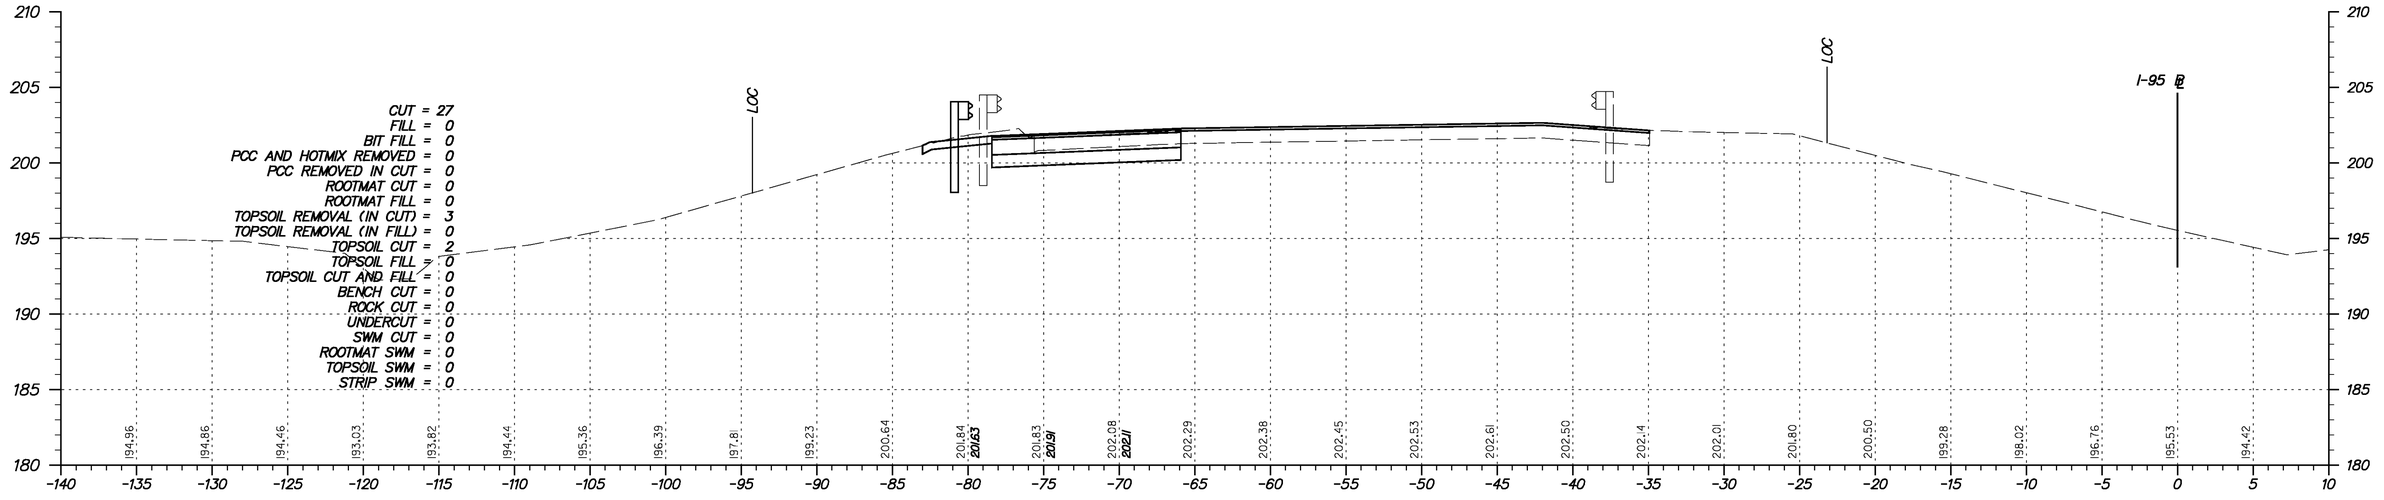

STATION 313+00

Y:\Projects\Del41-202\Del95 Cont 5\X-sections\Xsect sheets\I95o5-Xs195.dgn
1/23/2010

DELAWARE DEPARTMENT OF TRANSPORTATION

ADDENDUMS / REVISIONS	

SCALE 0 5 10 15 FEET

I-95 & US 202 INTERCHANGE

CONTRACT	BRIDGE NO.	NA
T200510602	DESIGNED BY:	DAG
COUNTY	CHECKED BY:	BMD
NEW CASTLE		

CROSS SECTIONS
I-95
STA. 313+00 TO STA. 313+50

SHEET NO.
98
TOTAL SHTS.
290

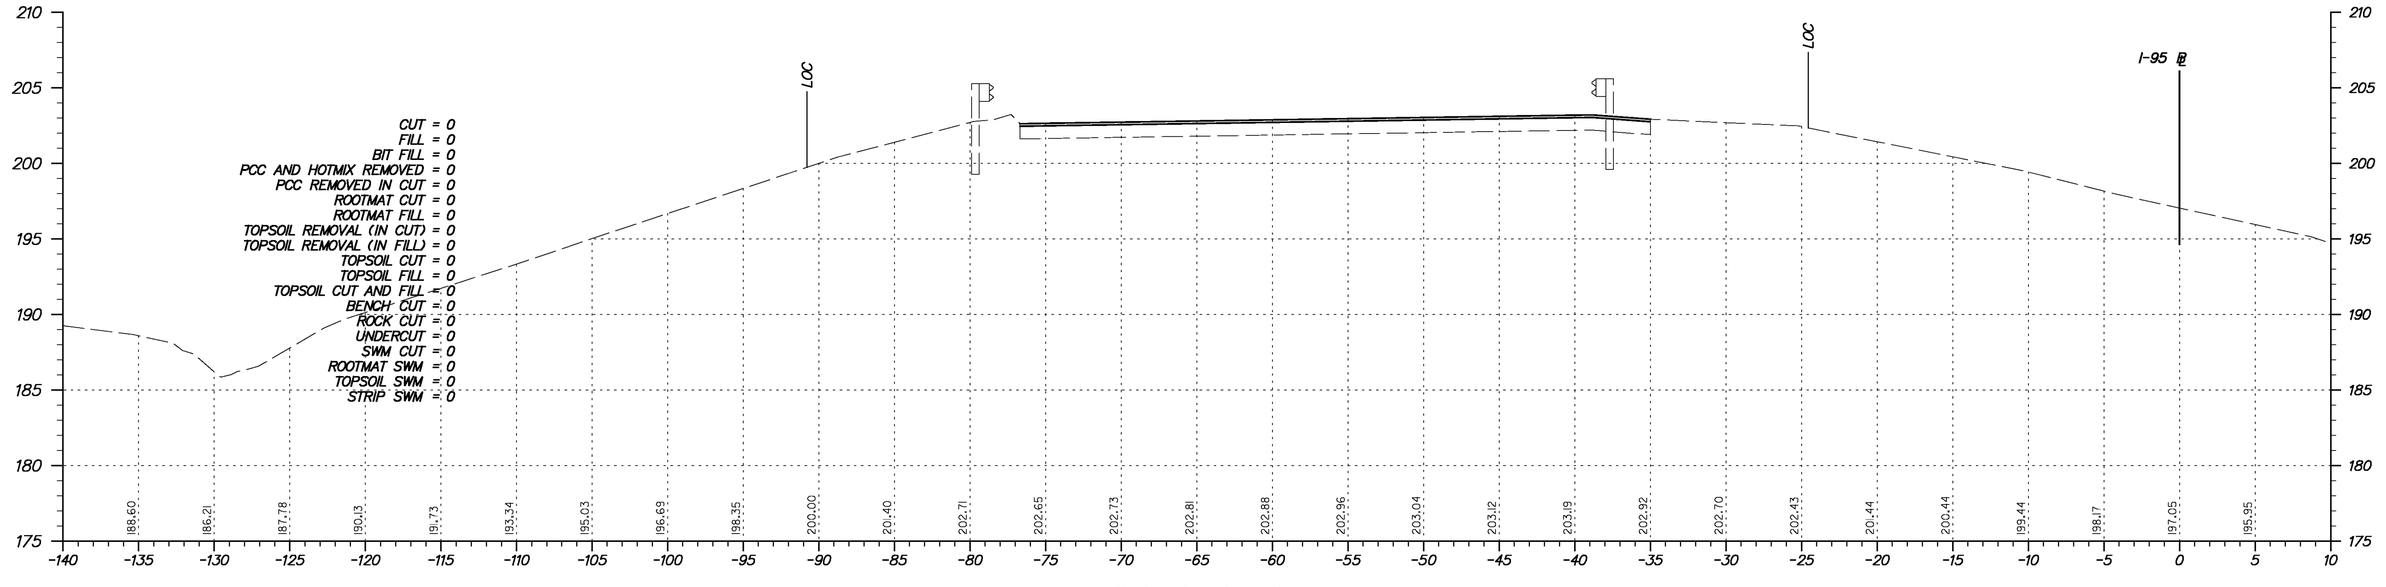

STATION 314+50

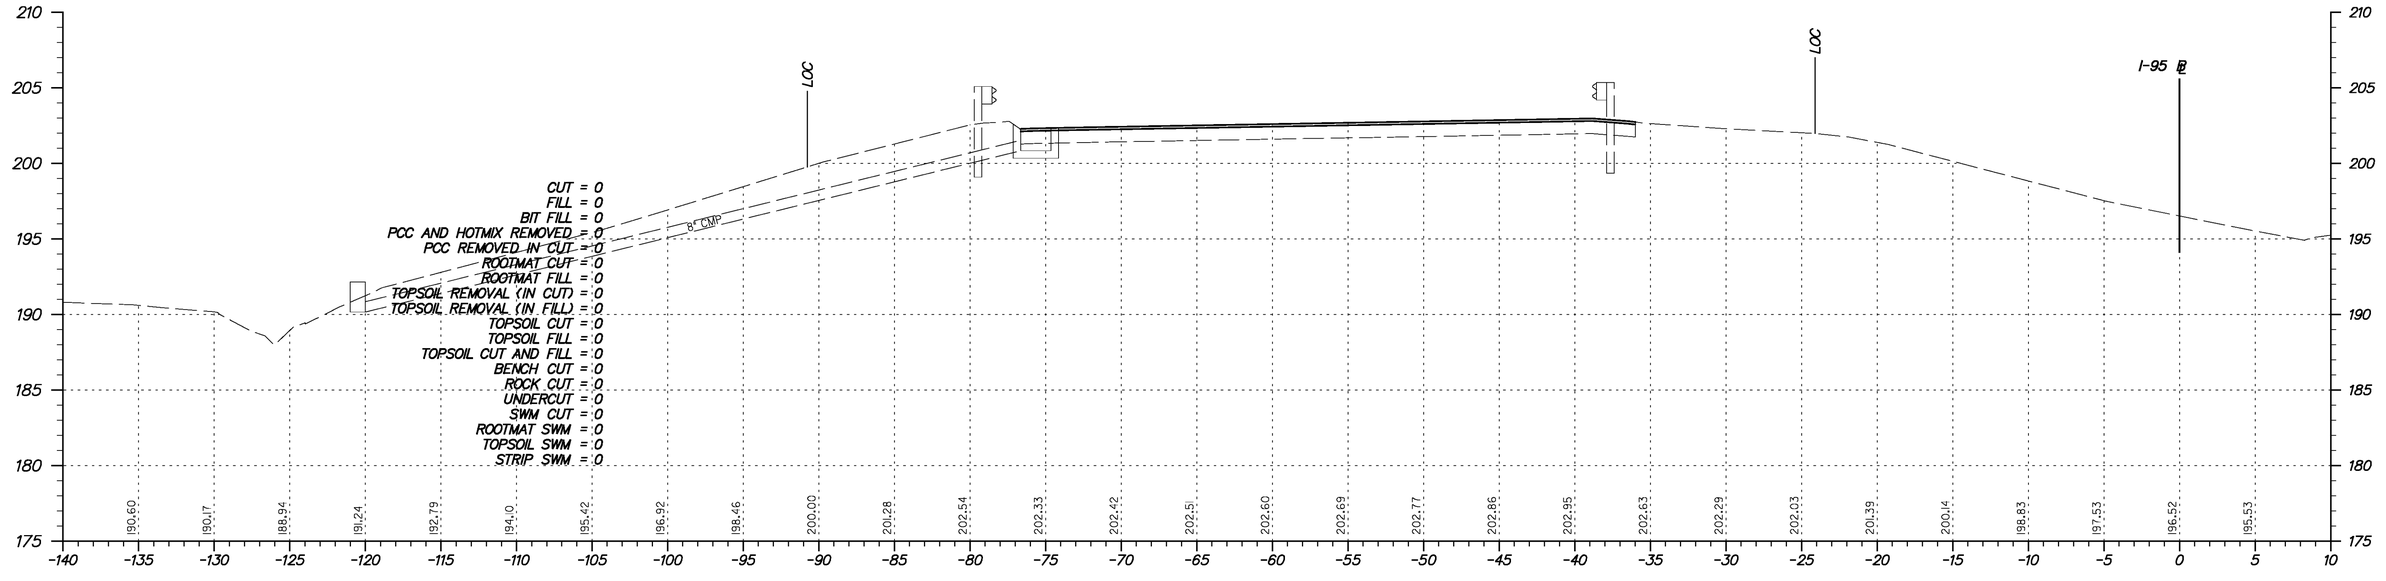

STATION 314+00

Y:\Projects\Del41-202\Del95 Cont 5VX-sections\Xsect sheets\I95c5-Xsl95.dgn

11/23/2010

DELAWARE DEPARTMENT OF TRANSPORTATION

ADDENDUMS / REVISIONS	

SCALE 0 5 10 15 FEET

I-95 & US 202 INTERCHANGE

CONTRACT	BRIDGE NO.	NA
T200510602	DESIGNED BY:	DAG
COUNTY	CHECKED BY:	BMD
NEW CASTLE		

CROSS SECTIONS
I-95
STA. 314+00 TO STA. 314+50

SHEET NO.
97
TOTAL SHTS.
290

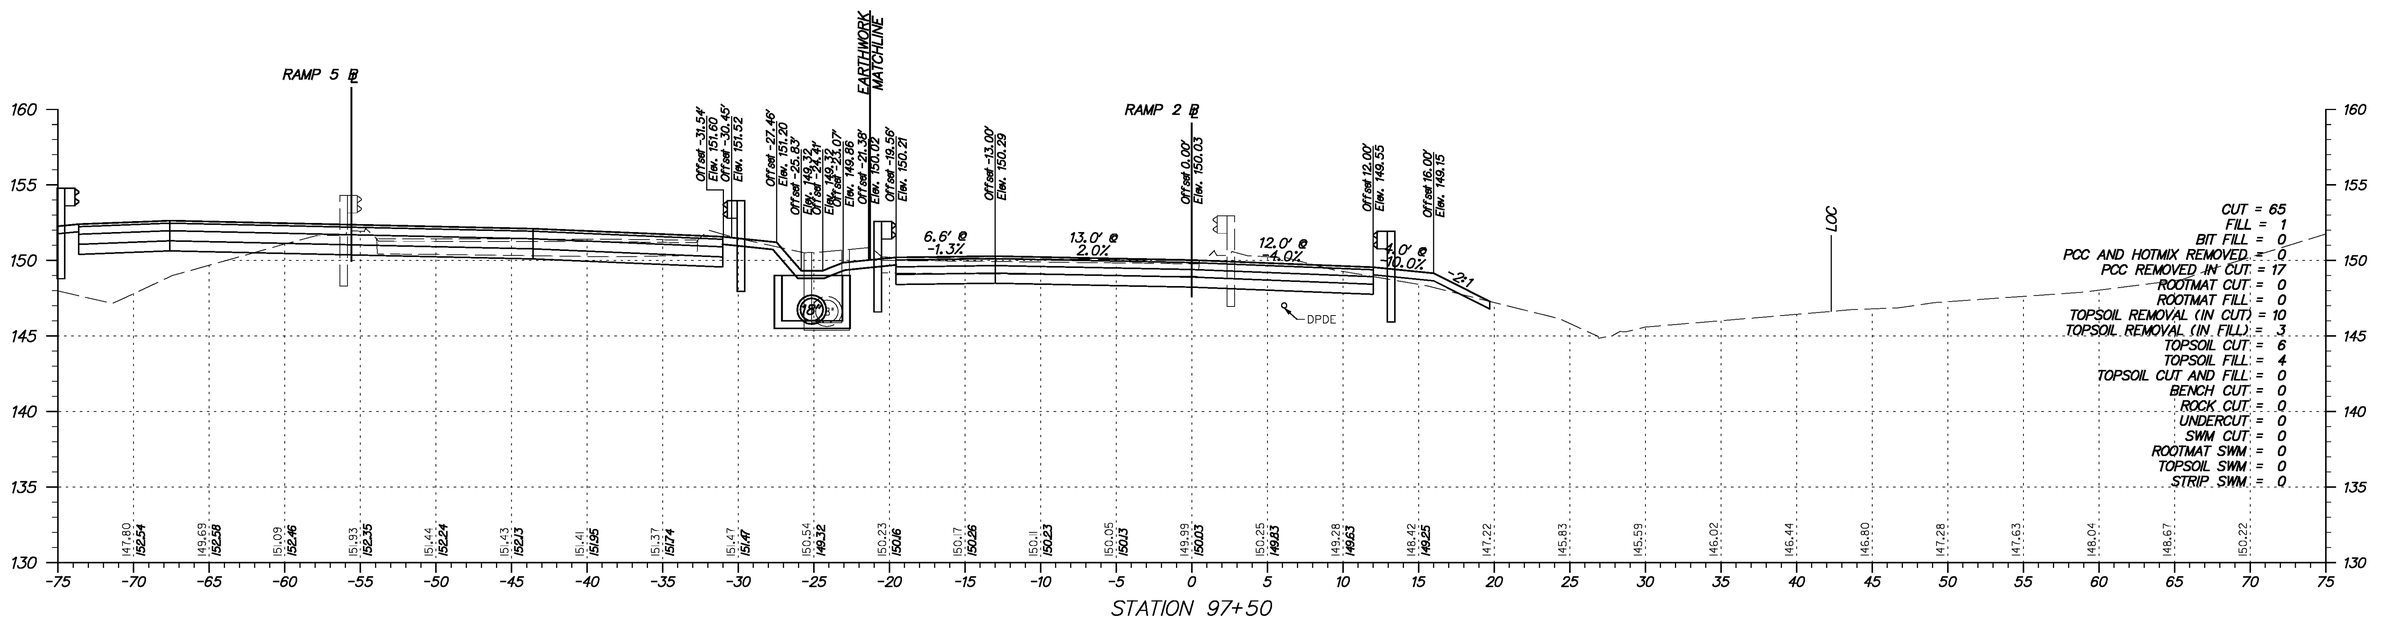

STATION 97+50

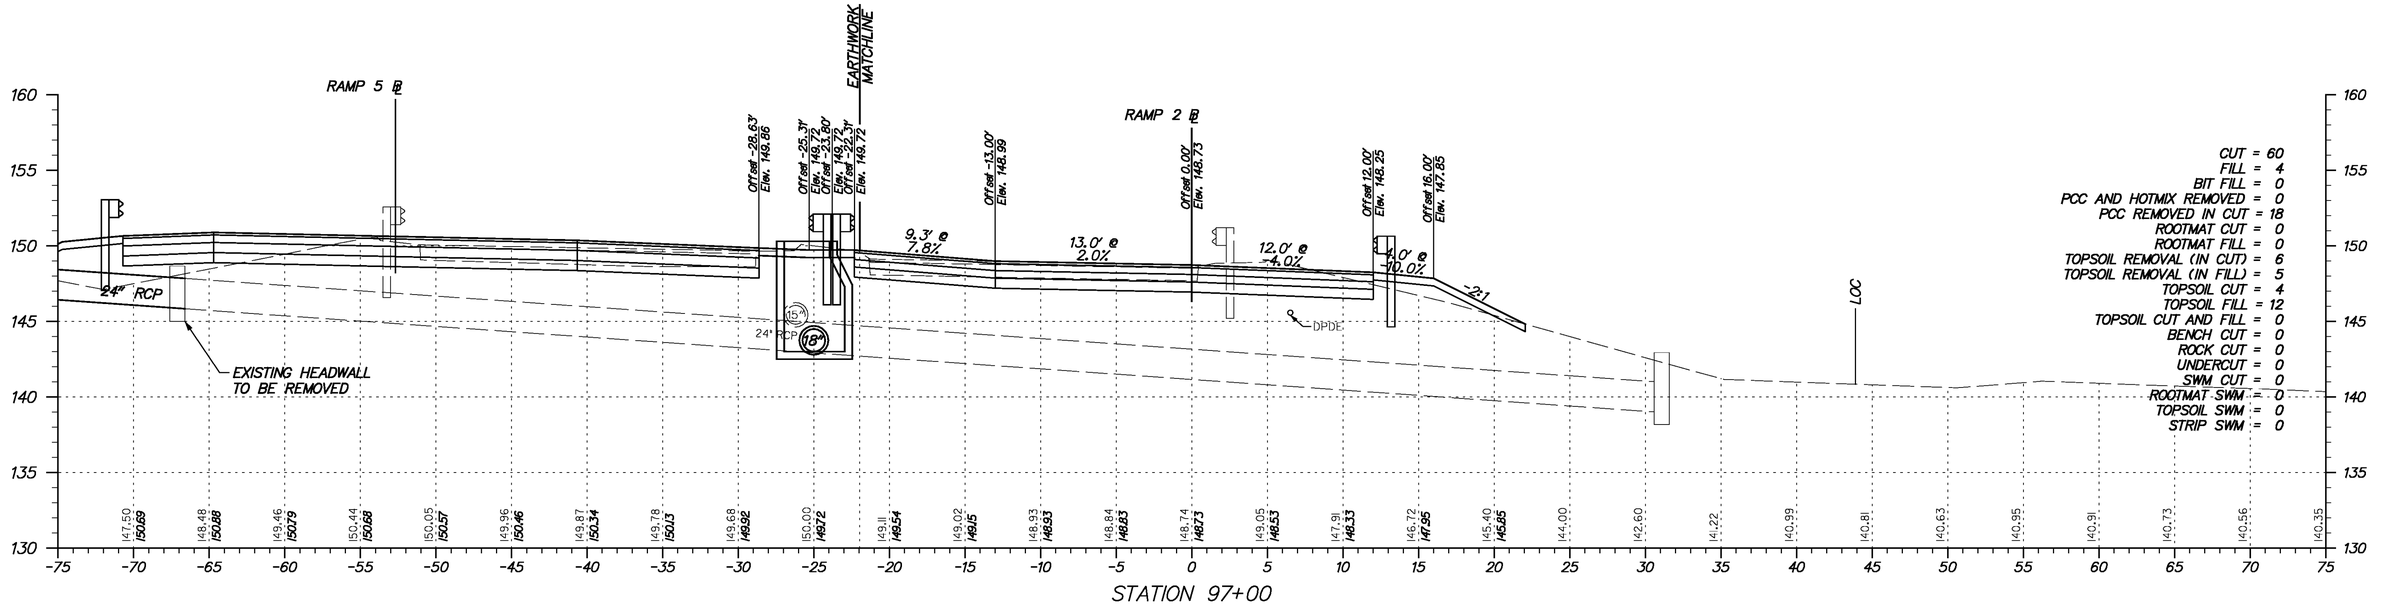

STATION 97+00

Y:\Projects\Del41-202\Del95 Cont 5\X-sections\Xsect sheets\I95c5-XsRamps.dgn

11/23/2010

DELAWARE DEPARTMENT OF TRANSPORTATION

ADDENDUMS / REVISIONS	

SCALE 0 5 10 15 FEET

I-95 & US 202 INTERCHANGE

CONTRACT	BRIDGE NO.	NA
T200510602	DESIGNED BY:	DAG
COUNTY	CHECKED BY:	BMD
NEW CASTLE		

CROSS SECTIONS RAMP 2
STA. 97+00 TO STA. 97+50

SHEET NO.
98
TOTAL SHTS.
290

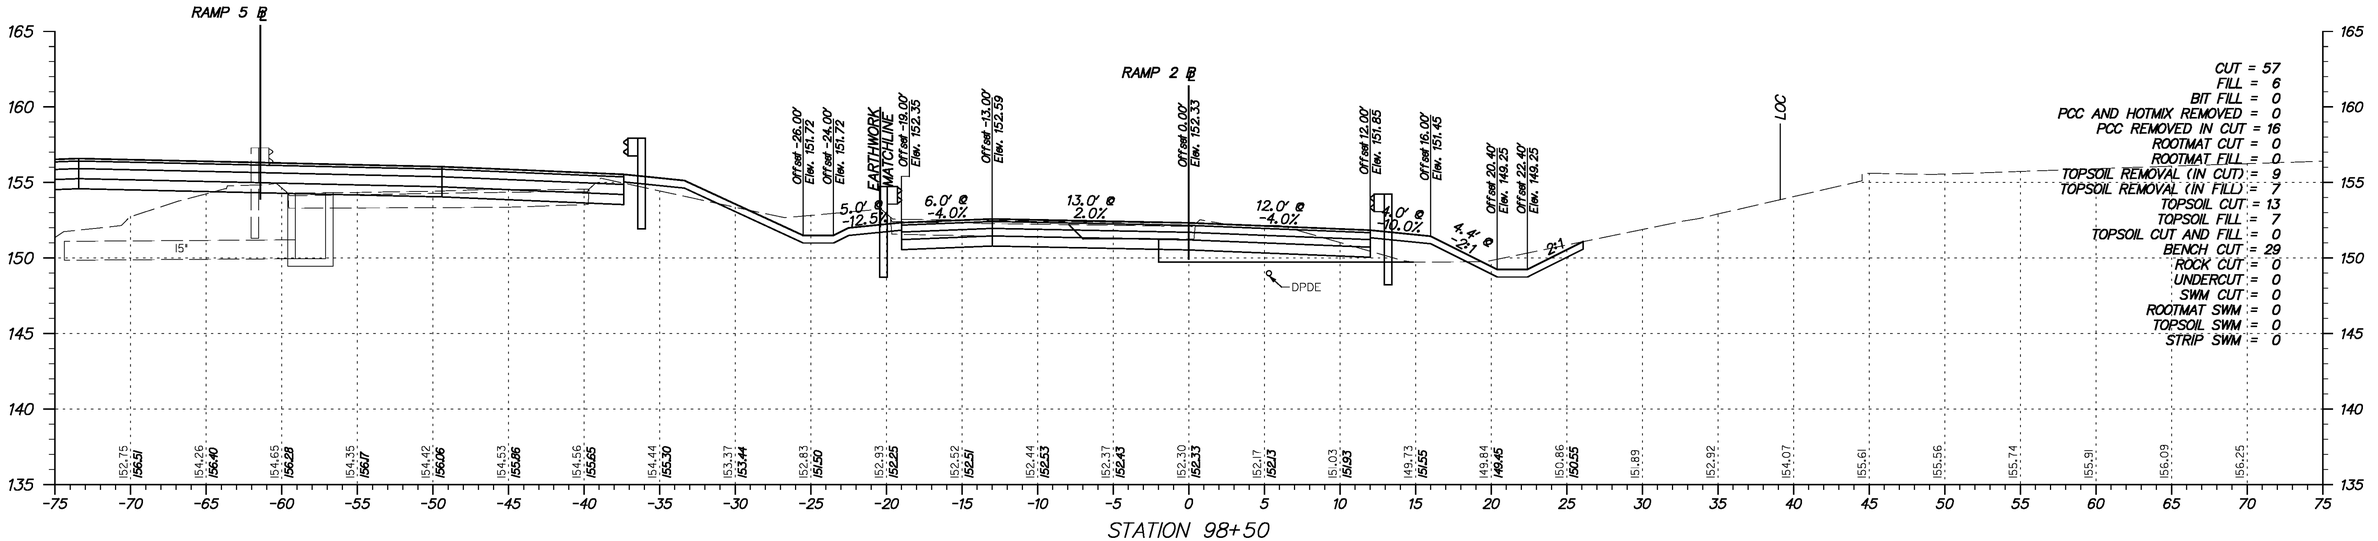

Y:\Projects\Del41-202\Del95 Cont 5\X-sections\Xsect sheets\I95c5-XsRamps.dgn

11/23/2010

DELAWARE DEPARTMENT OF TRANSPORTATION

ADDENDUMS / REVISIONS	

SCALE 0 5 10 15 FEET

I-95 & US 202 INTERCHANGE

CONTRACT	BRIDGE NO.	NA
T200510602	DESIGNED BY:	DAG
COUNTY	CHECKED BY:	BMD
NEW CASTLE		

CROSS SECTIONS RAMP 2
STA. 98+00 TO STA. 98+50

SHEET NO.
99
TOTAL SHTS.
290

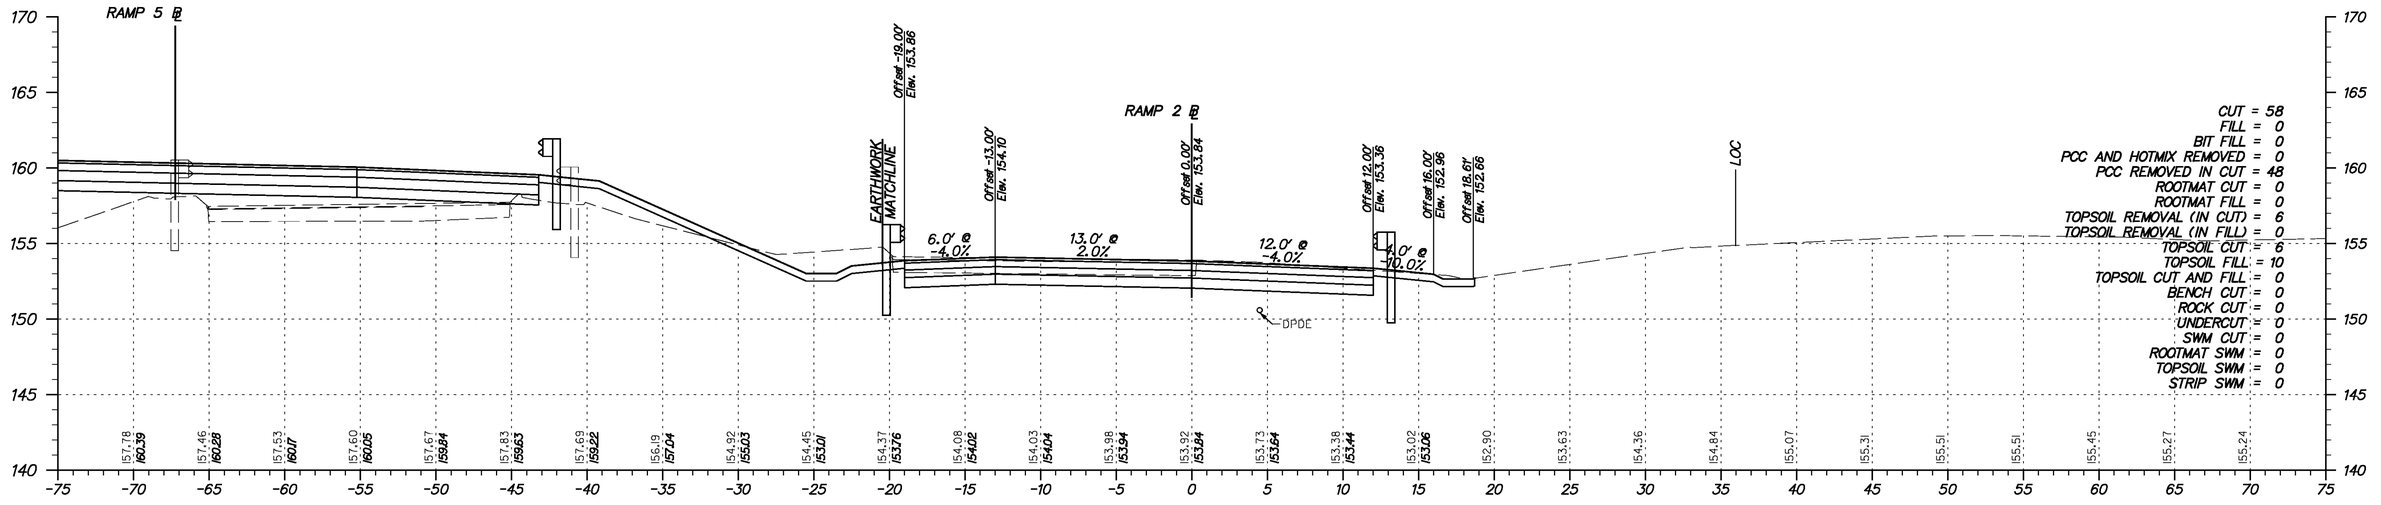

STATION 99+50

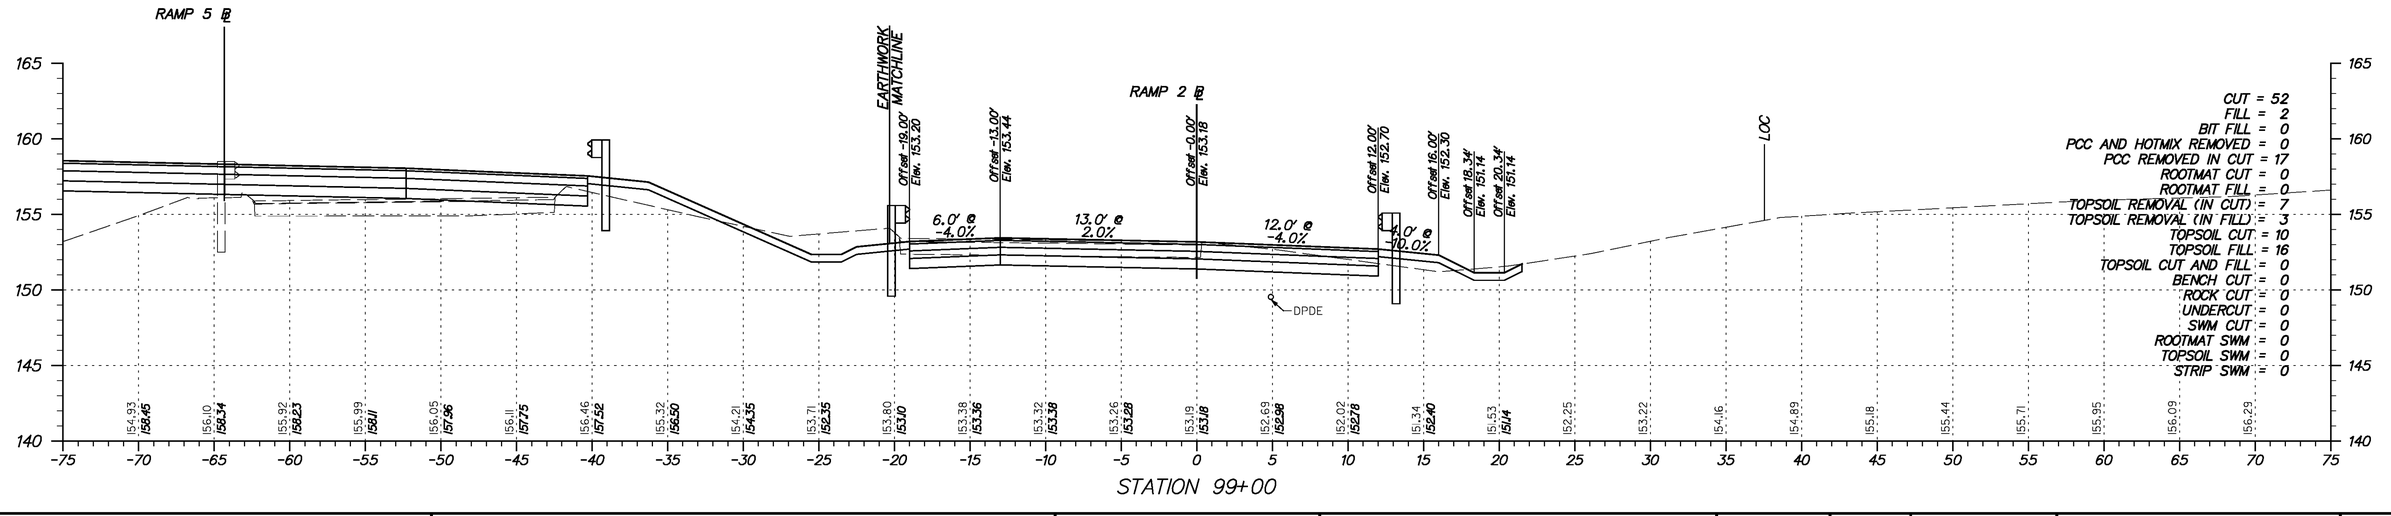

STATION 99+00

Y:\Projects\Del41-202\Del95 Cont 5\X-sections\Xsect sheets\I95c5-XsRamps.dgn

11/23/2010

DELAWARE DEPARTMENT OF TRANSPORTATION

ADDENDUMS / REVISIONS

SCALE 0 5 10 15 FEET

I-95 & US 202 INTERCHANGE

CONTRACT	BRIDGE NO.	NA
T200510602	DESIGNED BY:	DAG
COUNTY	CHECKED BY:	BMD
NEW CASTLE		

CROSS SECTIONS RAMP 2
STA. 99+00 TO STA. 99+50

SHEET NO.
100
TOTAL SHTS.
290

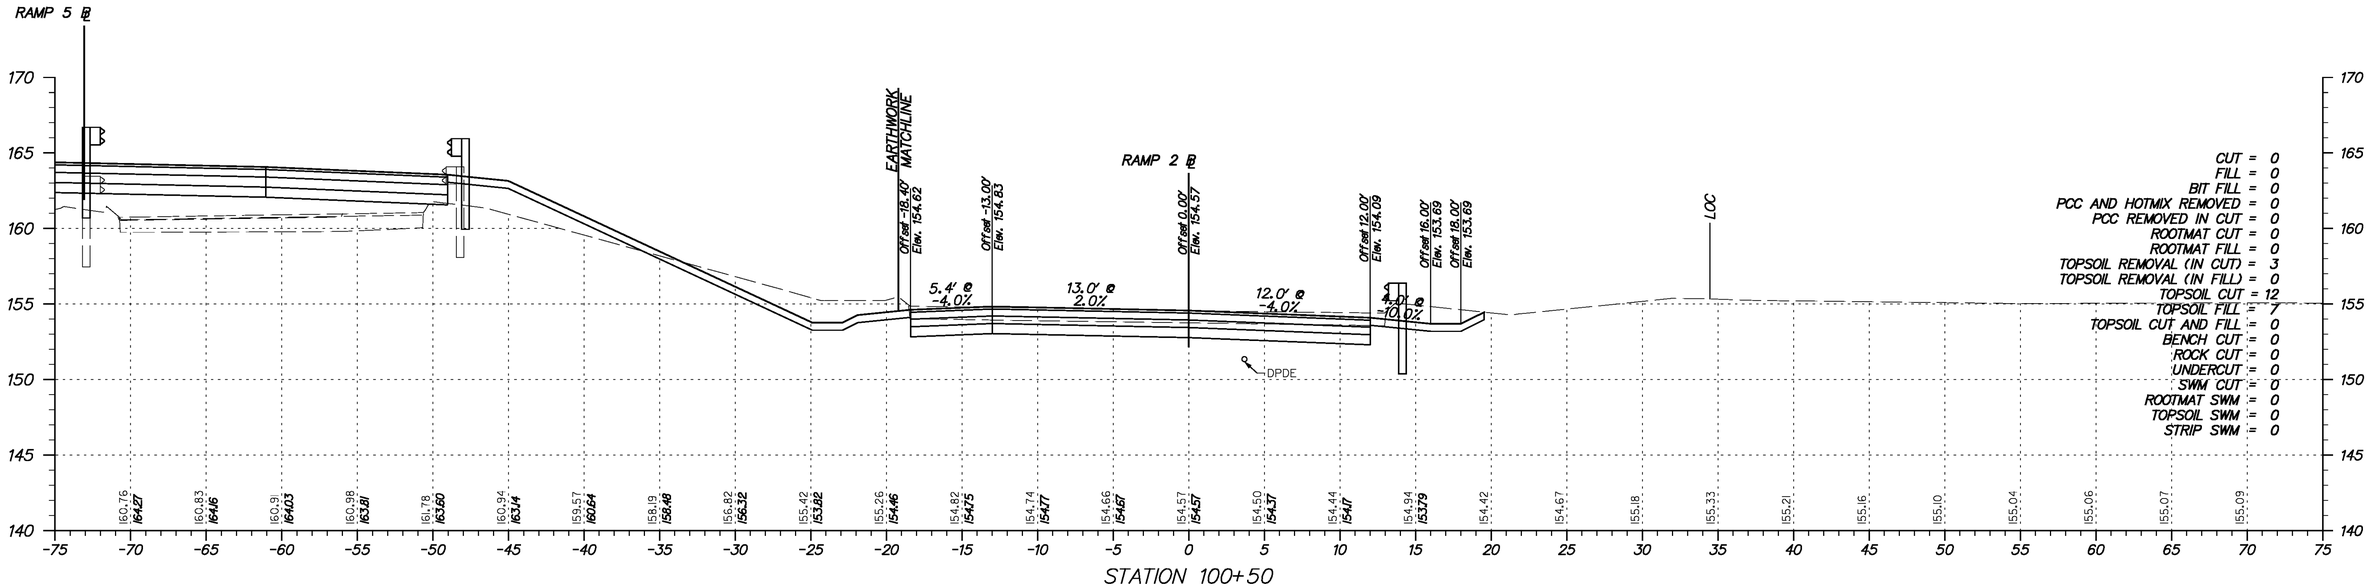

STATION 100+50

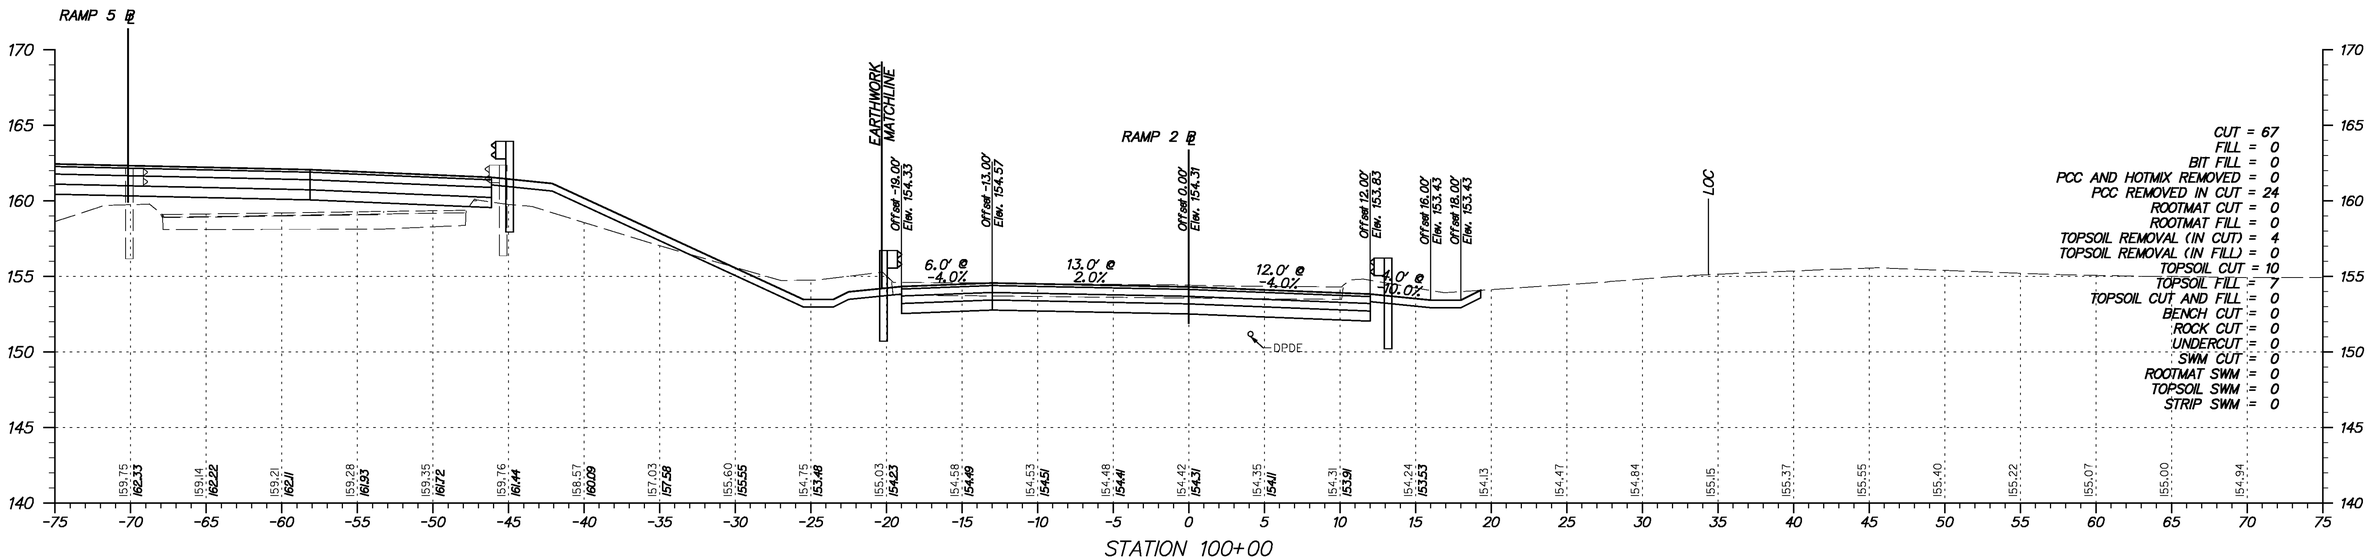

STATION 100+00

Y:\Projects\Del41-202\Del95 Cont 5\X-sections\Xsect sheets\I95c5-XsRamps.dgn

11/23/2010

DELAWARE DEPARTMENT OF TRANSPORTATION

ADDENDUMS / REVISIONS	

SCALE 0 5 10 15 FEET

I-95 & US 202 INTERCHANGE

CONTRACT	BRIDGE NO.	NA
T200510602	DESIGNED BY:	DAG
COUNTY	CHECKED BY:	BMD
NEW CASTLE		

CROSS SECTIONS RAMP 2
STA. 100+00 TO STA. 100+50

SHEET NO.
101
TOTAL SHTS.
290

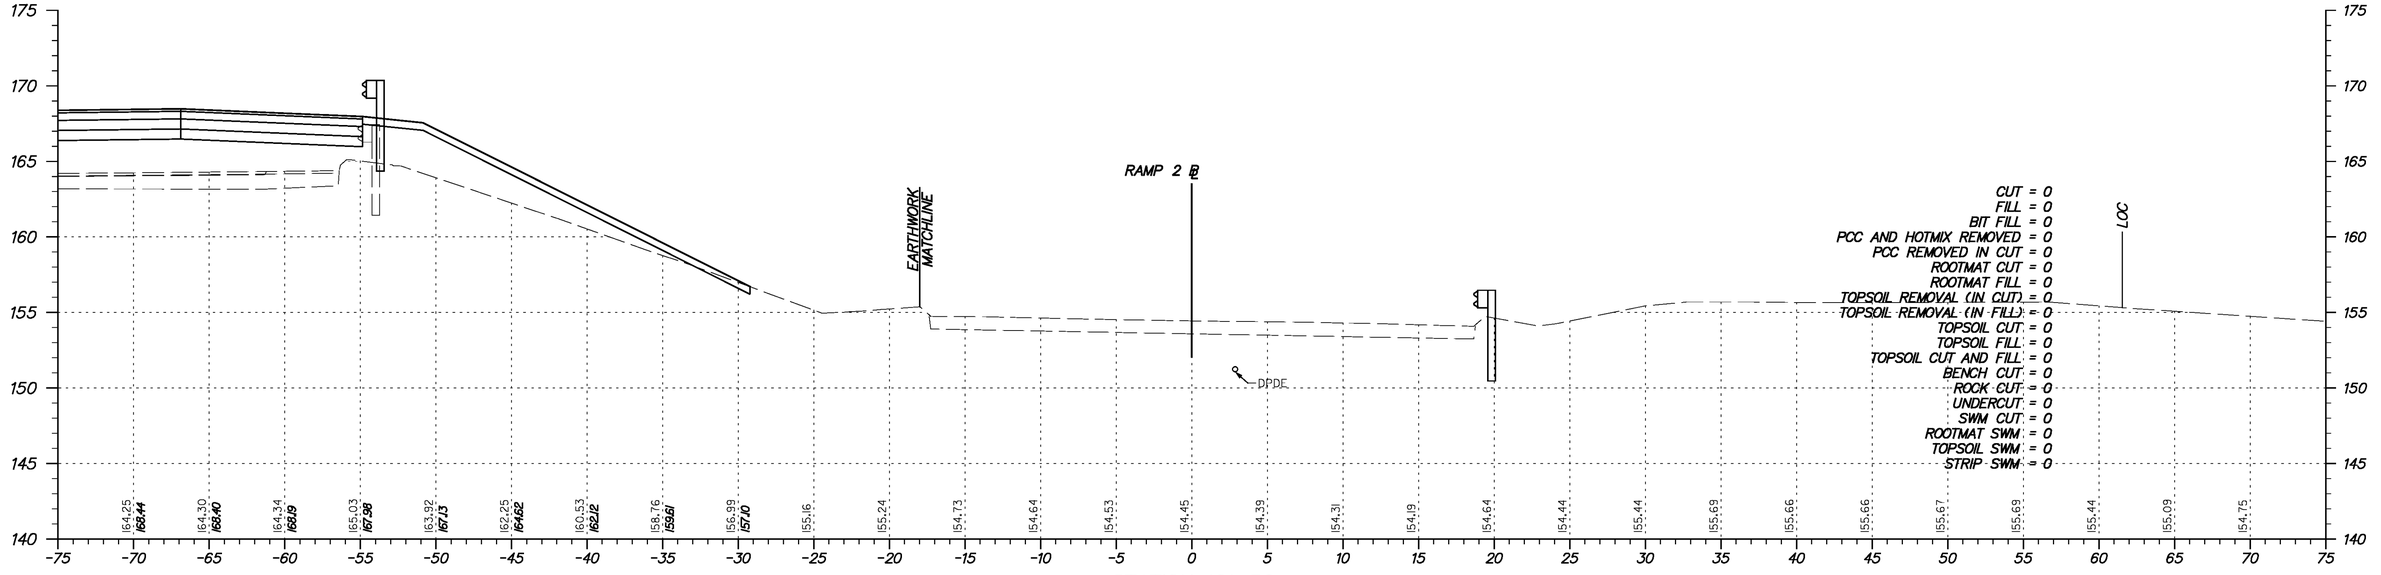

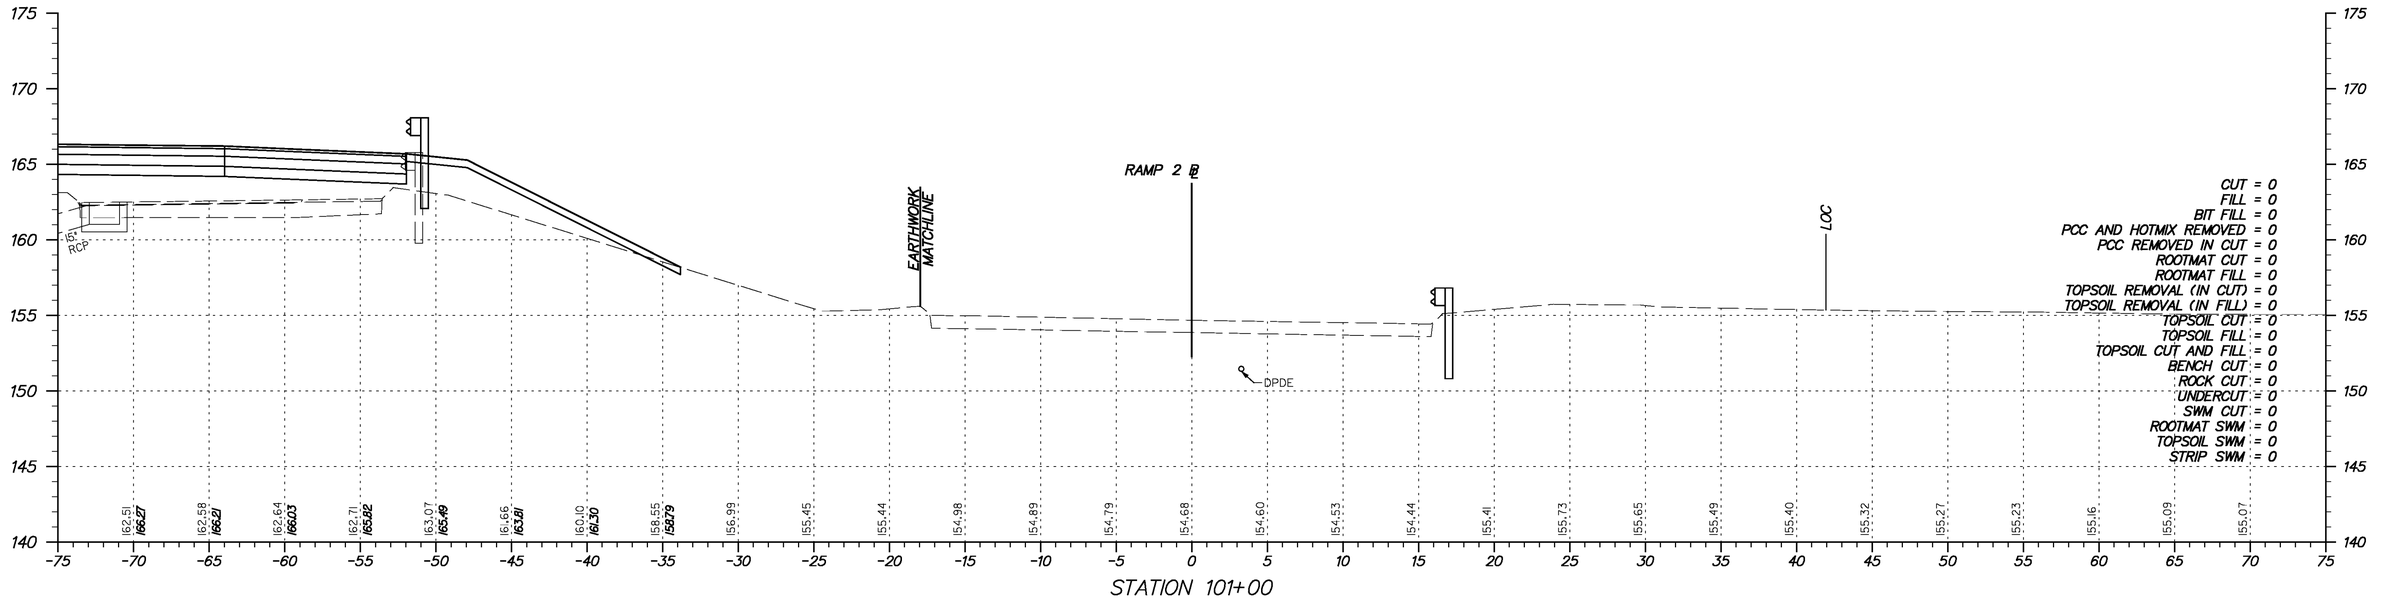

Y:\Projects\Del141-202\Del195 Cont 5\X-sections\X-sect sheets\195c5-XsRamps.dgn

11/23/2010

DELAWARE DEPARTMENT OF TRANSPORTATION

ADDENDUMS / REVISIONS	

SCALE 0 5 10 15 FEET

I-95 & US 202 INTERCHANGE

CONTRACT	BRIDGE NO.	NA
T200510602	DESIGNED BY:	DAG
COUNTY	CHECKED BY:	BMD
NEW CASTLE		

CROSS SECTIONS RAMP 2
STA. 101+00 TO STA. 101+50

SHEET NO.
102
TOTAL SHTS.
290

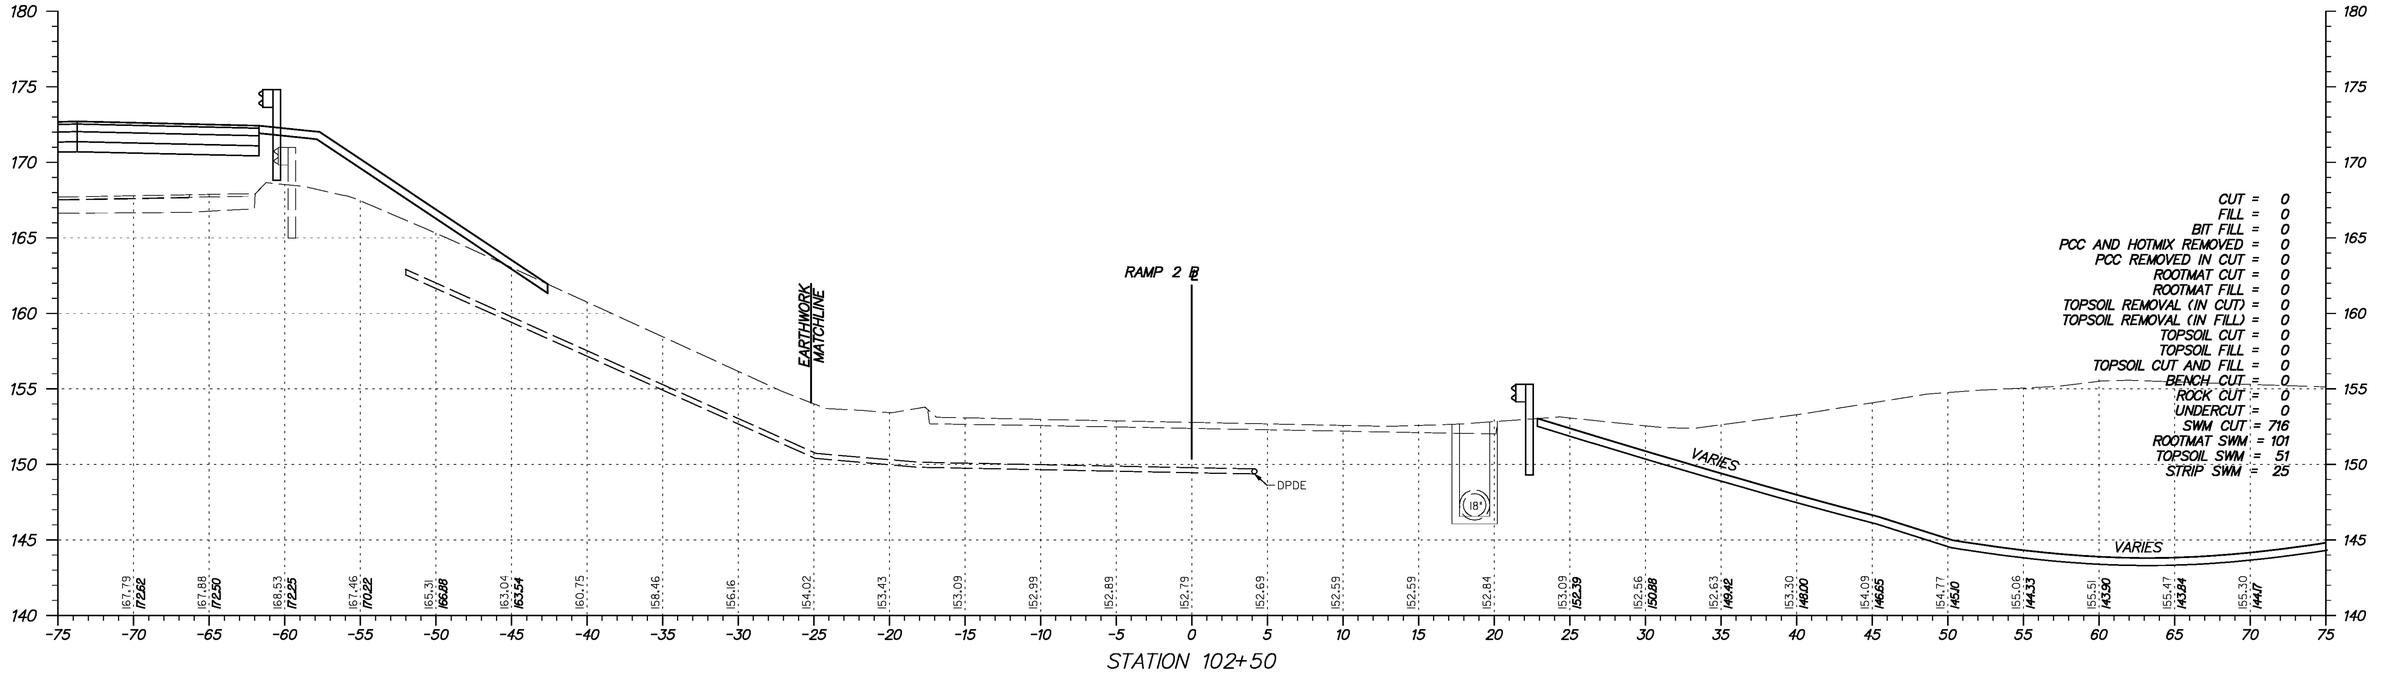

STATION 102+50

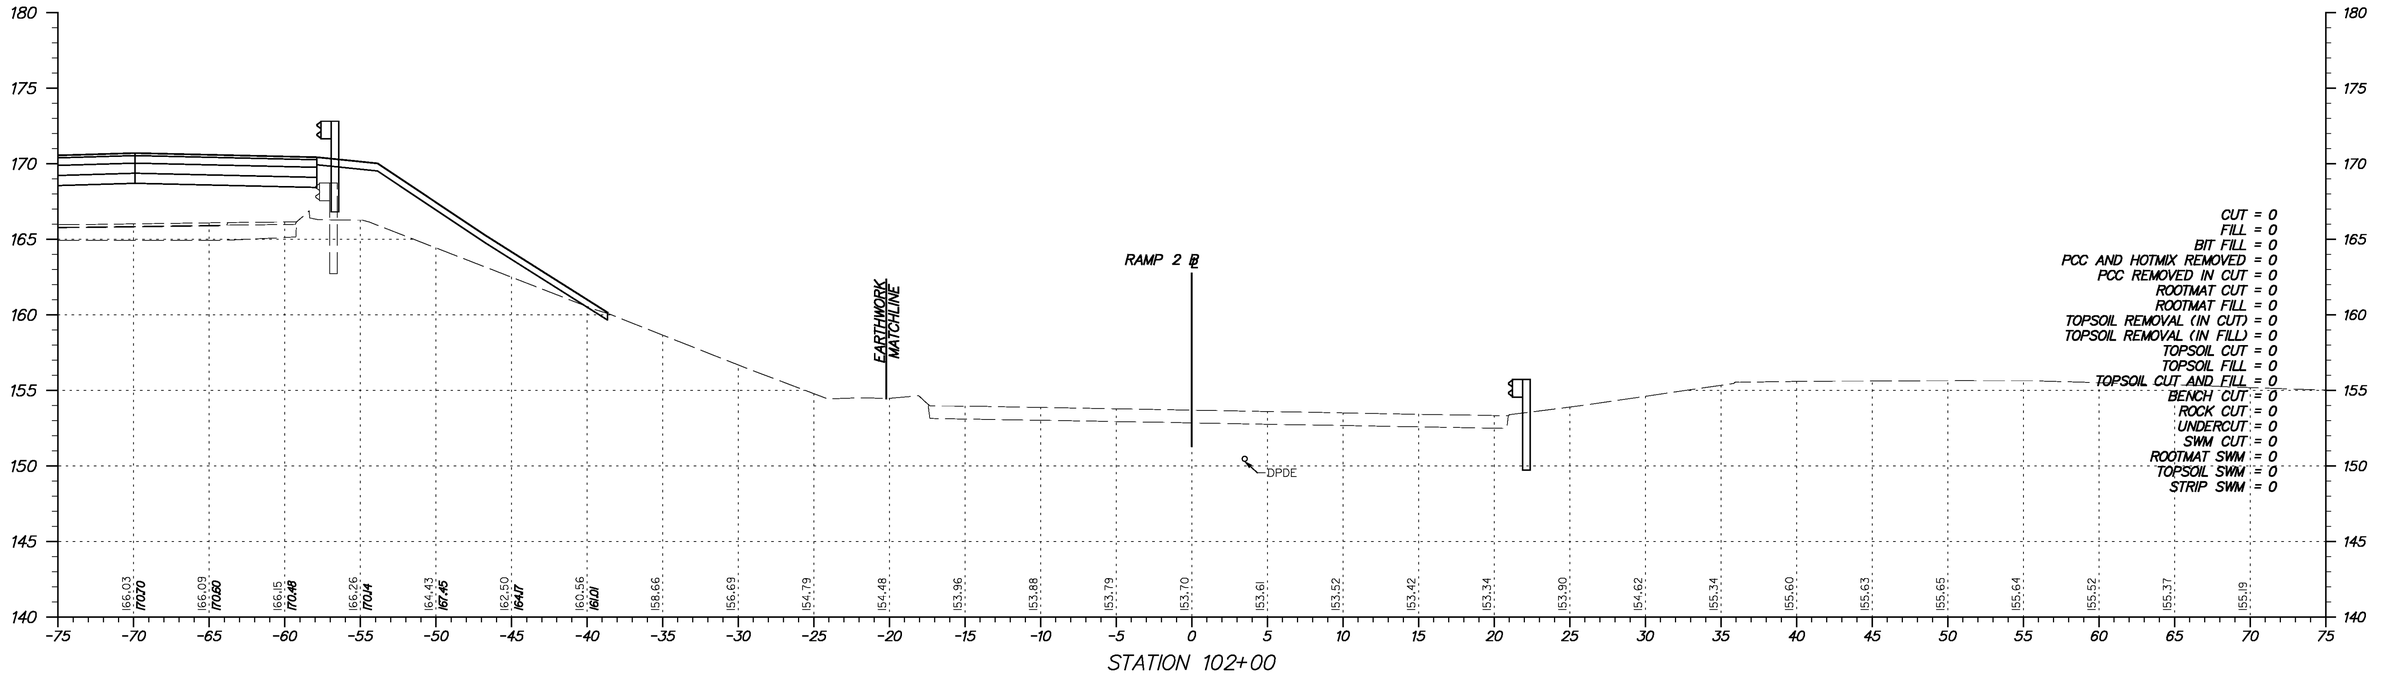

STATION 102+00

Y:\Projects\Del41-202\Del95 Cont 5\X-sections\Xsect sheets\1950-XsRamps.dgn

11/23/2010

DELAWARE DEPARTMENT OF TRANSPORTATION

ADDENDUMS / REVISIONS	

SCALE 0 5 10 15 FEET

I-95 & US 202 INTERCHANGE

CONTRACT	BRIDGE NO.	NA
T200510602	DESIGNED BY:	DAG
COUNTY	CHECKED BY:	BMD
NEW CASTLE		

CROSS SECTIONS RAMP 2
STA. 102+00 TO STA. 102+50

SHEET NO.
103
TOTAL SHTS.
290

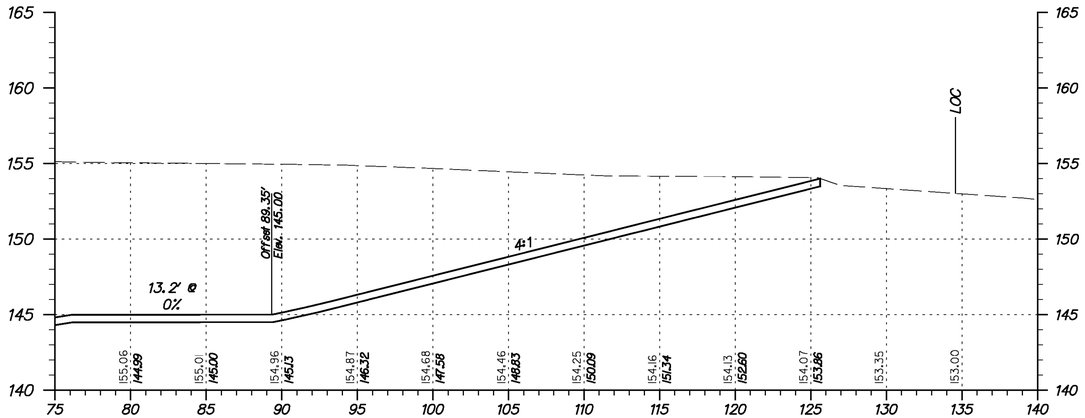

STATION 102+50 RT

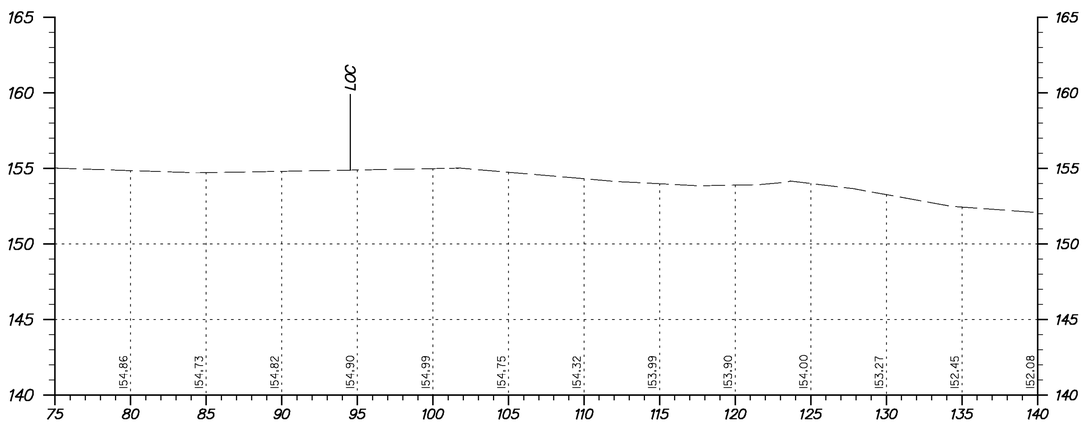

STATION 102+00 RT

Y:\Projects\Del141-202\Del195 Cont 5\X-sections\Xsect sheets\I95c5-XsRamps.dgn

11/23/2010

DELAWARE DEPARTMENT OF TRANSPORTATION

ADDENDUMS / REVISIONS	

SCALE
0 5 10 15
FEET

I-95 & US 202 INTERCHANGE

CONTRACT	BRIDGE NO.	NA
T200510602	DESIGNED BY:	DAG
COUNTY	CHECKED BY:	BMD
NEW CASTLE		

CROSS SECTIONS
RAMP 2
STA. 102+00 TO STA. 102+50
(EXTENSIONS)

SHEET NO.
104
TOTAL SHTS.
290

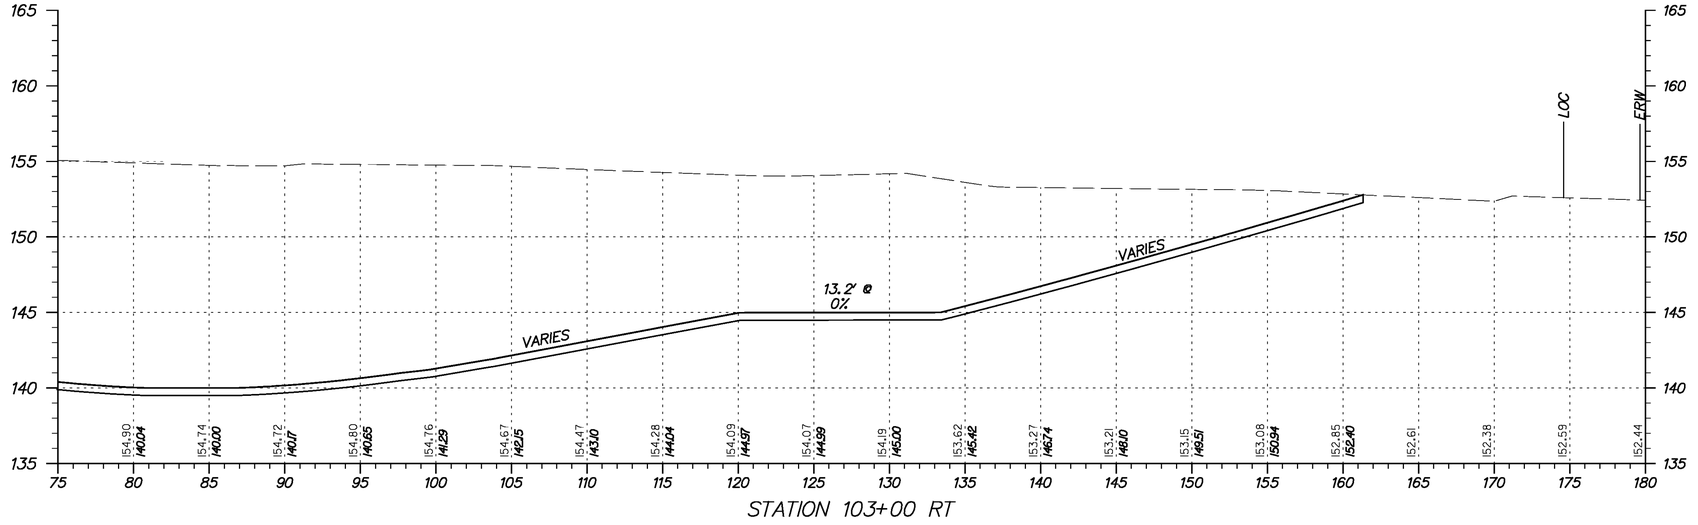

STATION 103+00 RT

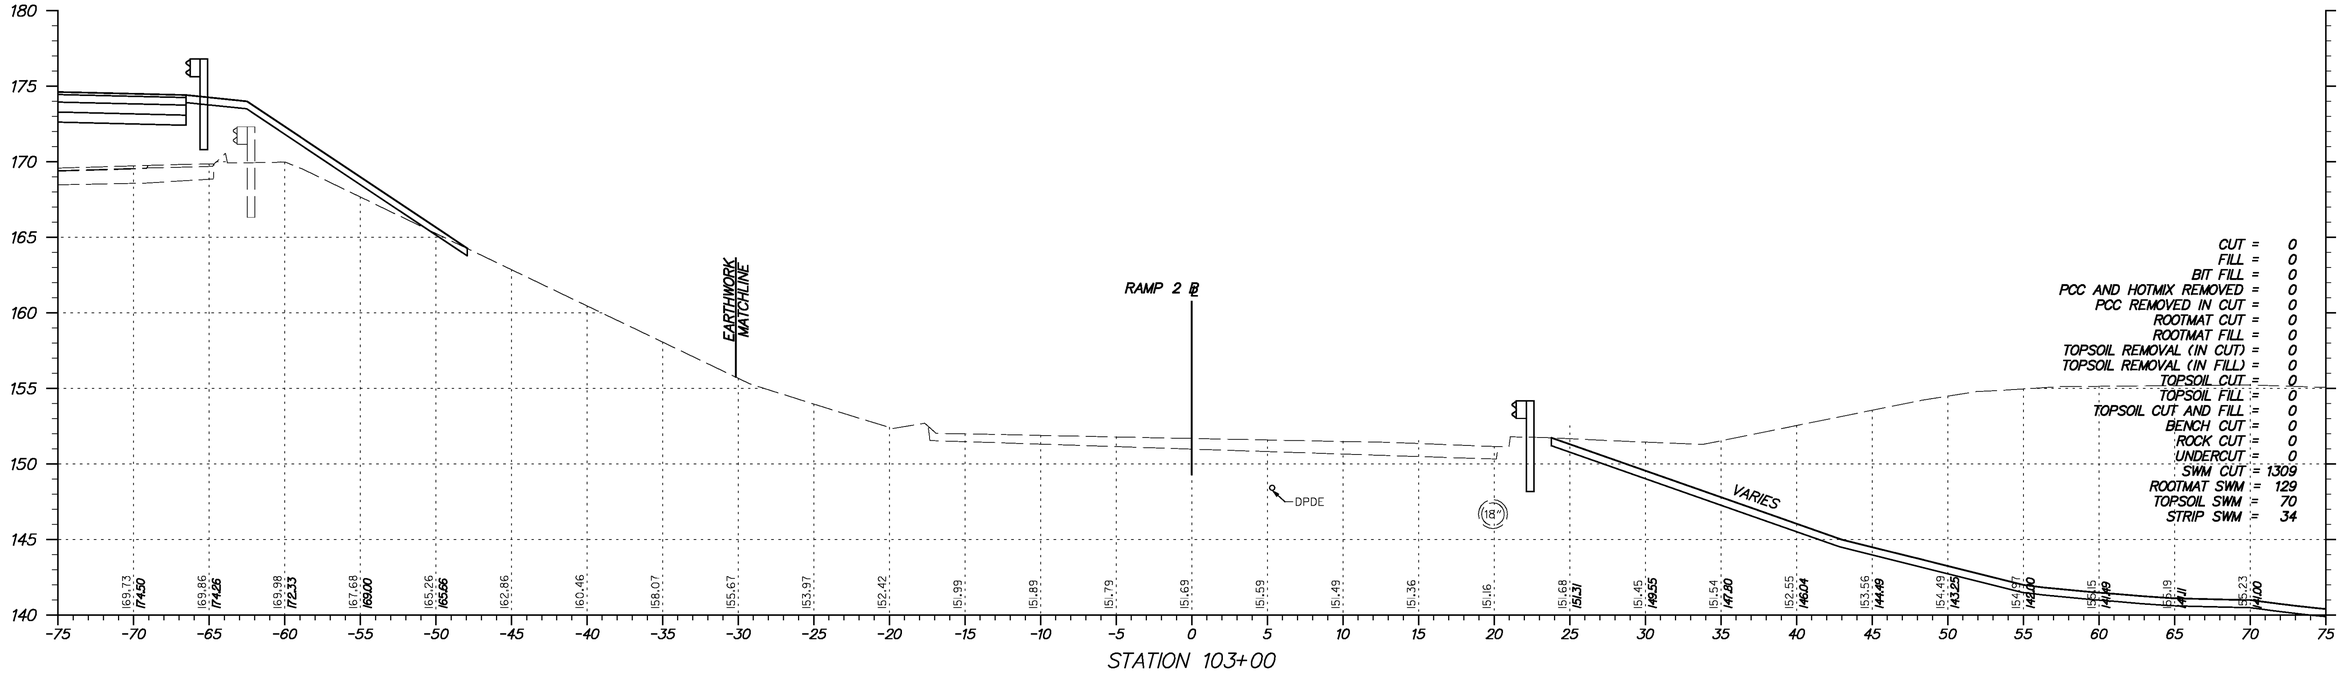

STATION 103+00

Y:\Projects\Del41-202\Del95 Cont 5\X-sections\Xsect sheets\I95c5-XsRamps.dgn

11/23/2010

DELAWARE DEPARTMENT OF TRANSPORTATION

ADDENDUMS / REVISIONS	

SCALE 0 5 10 15 FEET

I-95 & US 202 INTERCHANGE

CONTRACT	BRIDGE NO.	NA
T200510602	DESIGNED BY:	DAG
COUNTY	CHECKED BY:	BMD
NEW CASTLE		

CROSS SECTIONS RAMP 2
STA. 103+00

SHEET NO.
105
TOTAL SHTS.
290

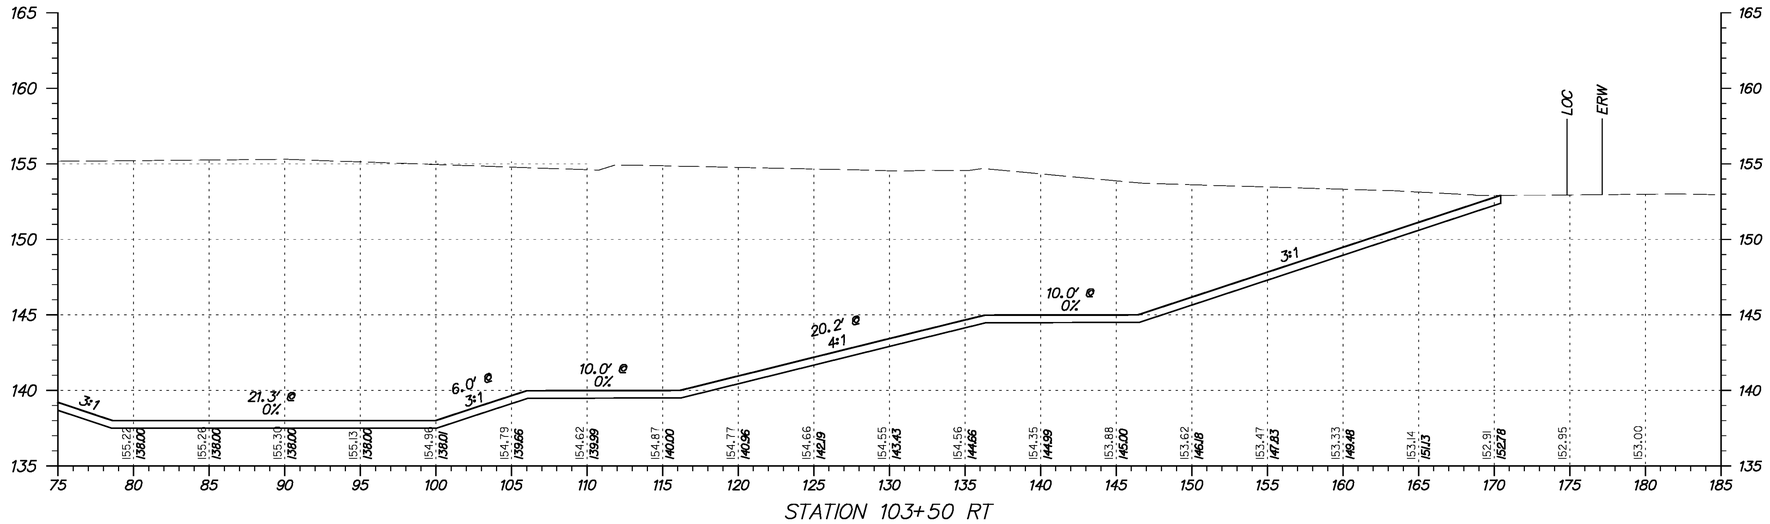

STATION 103+50 RT

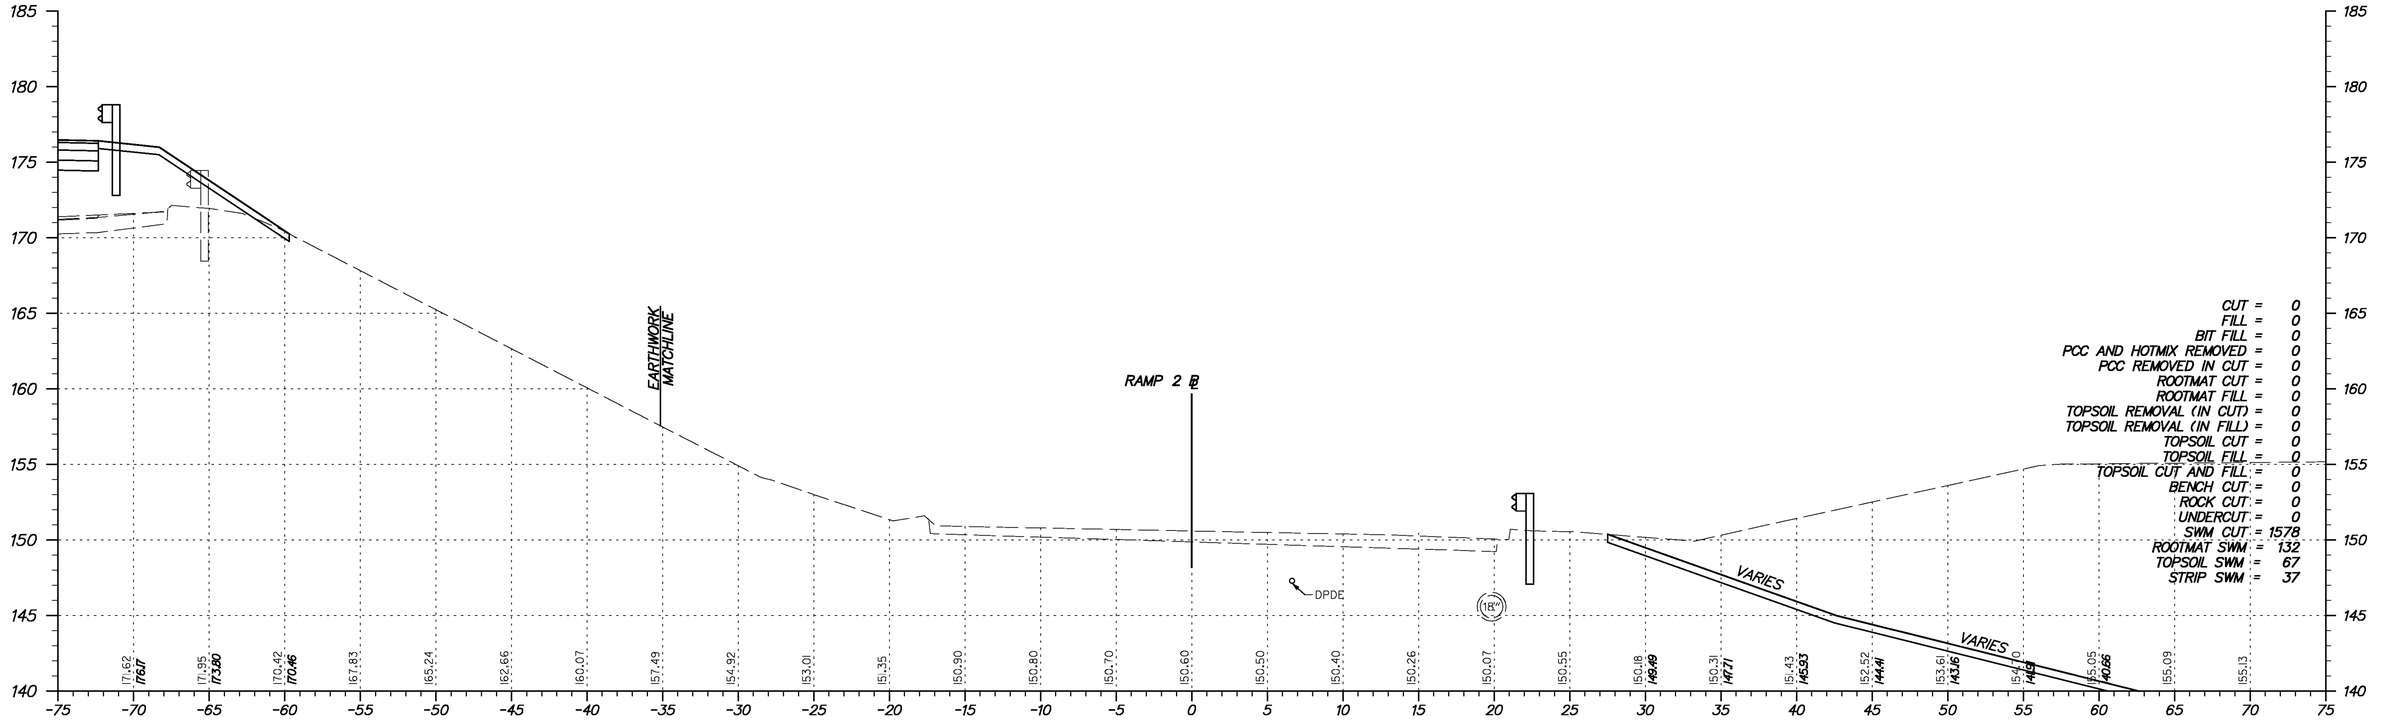

STATION 103+50

Y:\Projects\Dell4-202\Dell95 Cont 5\X-sections\X-sect sheets\I95c5-XsRamps.dgn

11/23/2010

DELAWARE
DEPARTMENT OF TRANSPORTATION

ADDENDUMS / REVISIONS	

SCALE
0 5 10 15
FEET

I-95 & US 202 INTERCHANGE

CONTRACT	BRIDGE NO.	NA
T200510602	DESIGNED BY:	DAG
COUNTY	CHECKED BY:	BMD
NEW CASTLE		

CROSS SECTIONS
RAMP 2
STA. 103+50

SHEET NO.
106
TOTAL SHTS.
290

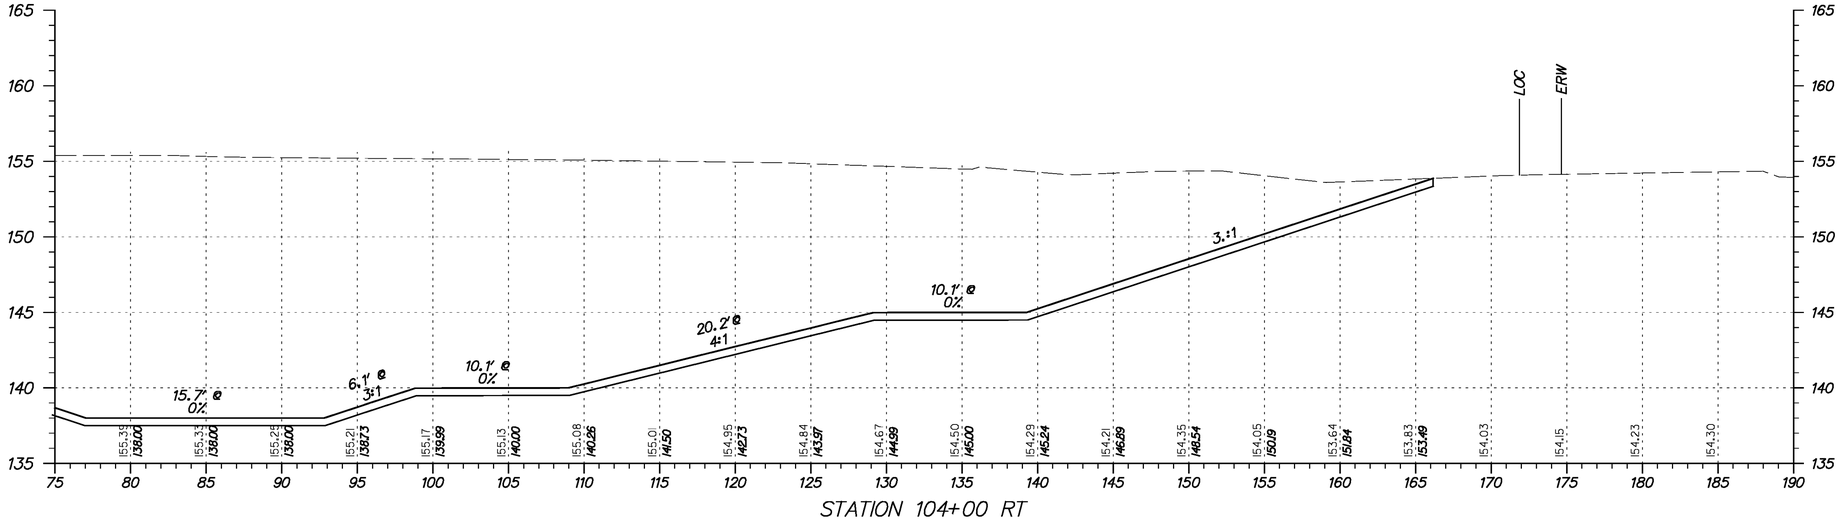

STATION 104+00 RT

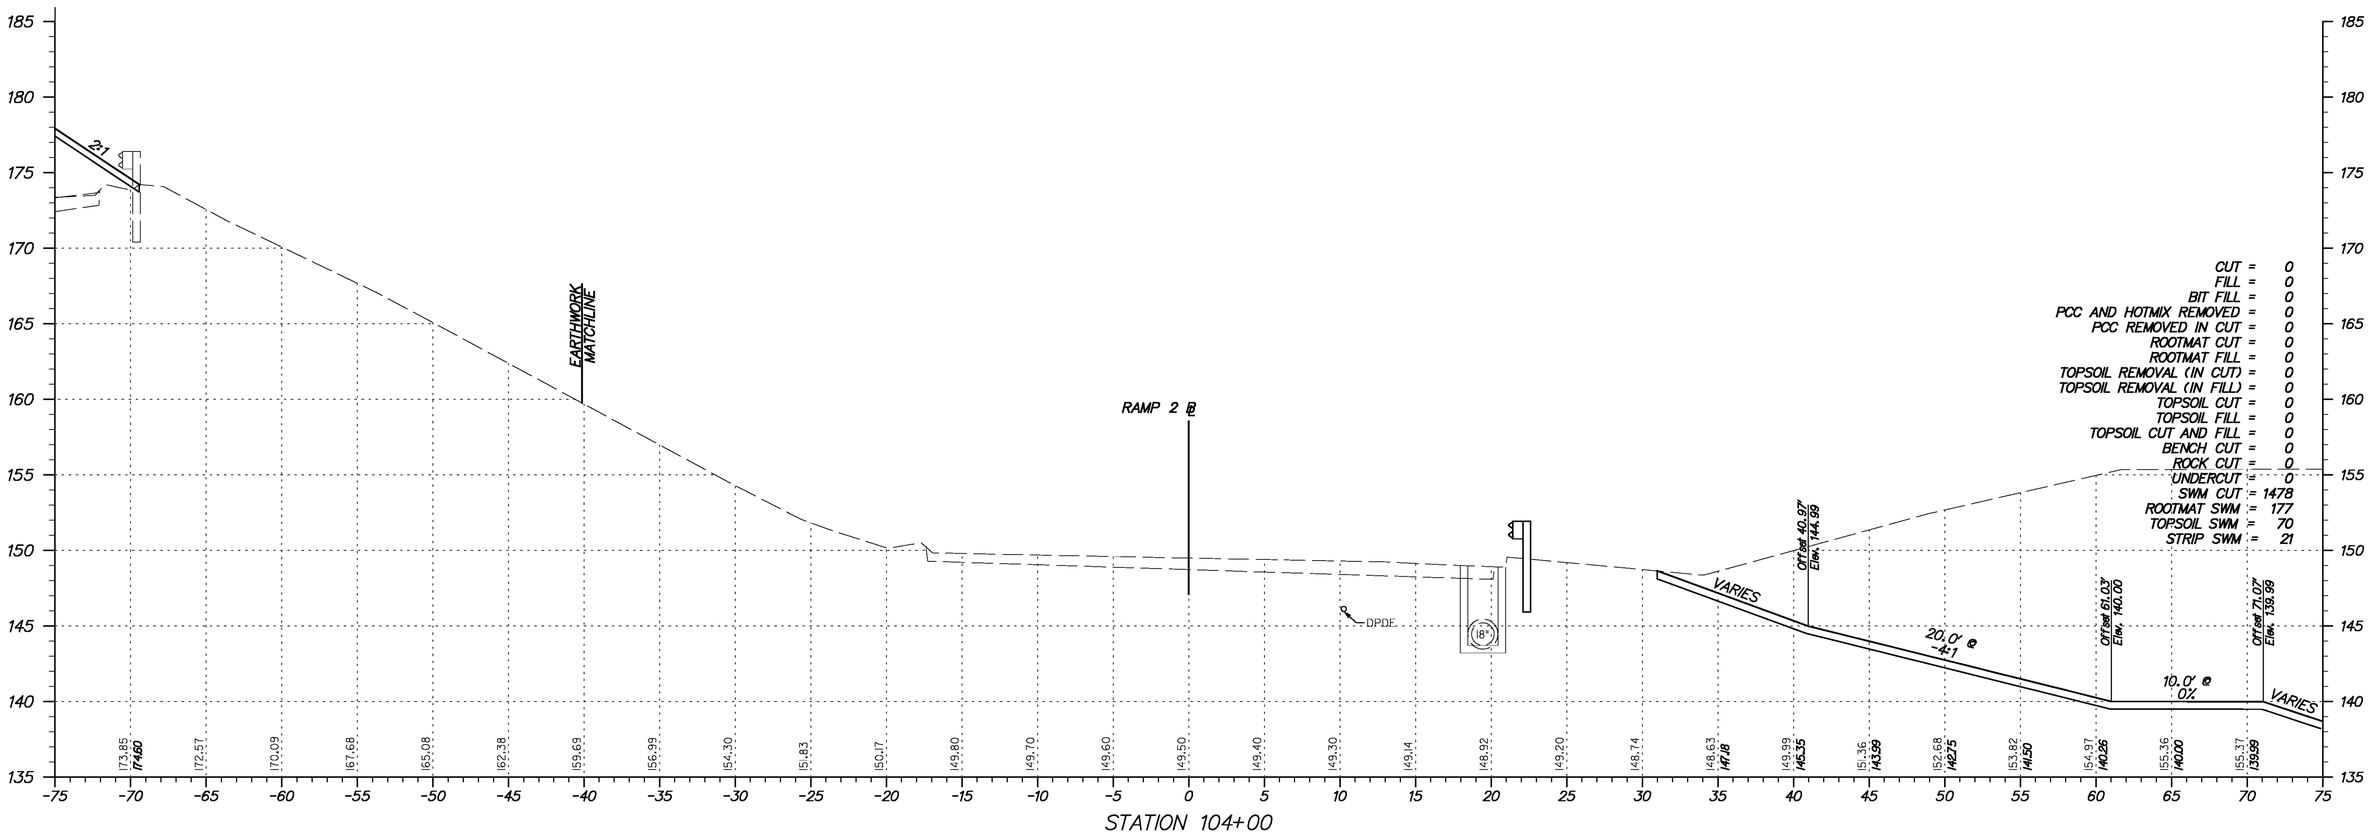

STATION 104+00

Y:\Projects\Del41-202\Del95 Cont 5\X-sections\Xsect sheets\I95c5-XsRamps.dgn

11/23/2010

DELAWARE DEPARTMENT OF TRANSPORTATION

ADDENDUMS / REVISIONS	

SCALE 0 5 10 15 FEET

I-95 & US 202 INTERCHANGE

CONTRACT	BRIDGE NO.	NA
T200510602	DESIGNED BY:	DAG
COUNTY	CHECKED BY:	BMD
NEW CASTLE		

CROSS SECTIONS RAMP 2
STA. 104+00

SHEET NO.
107
TOTAL SHTS.
290

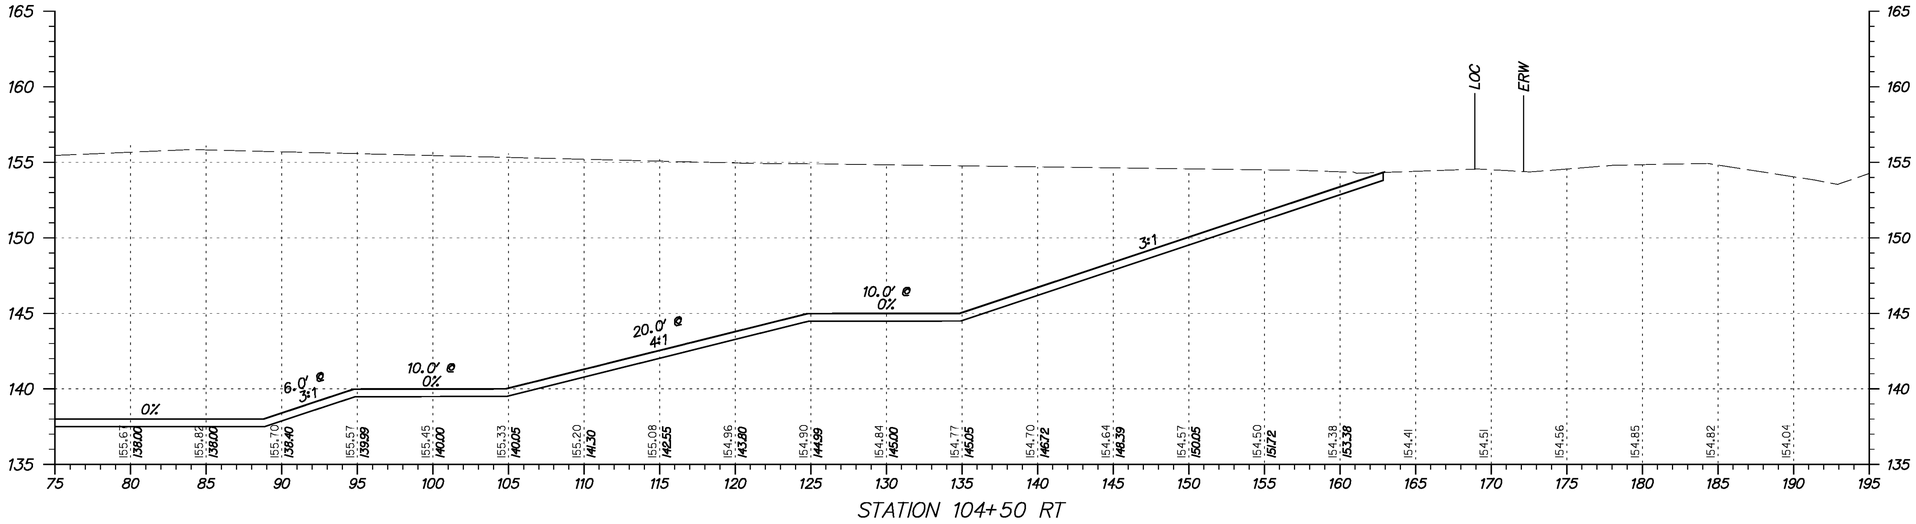

STATION 104+50 RT

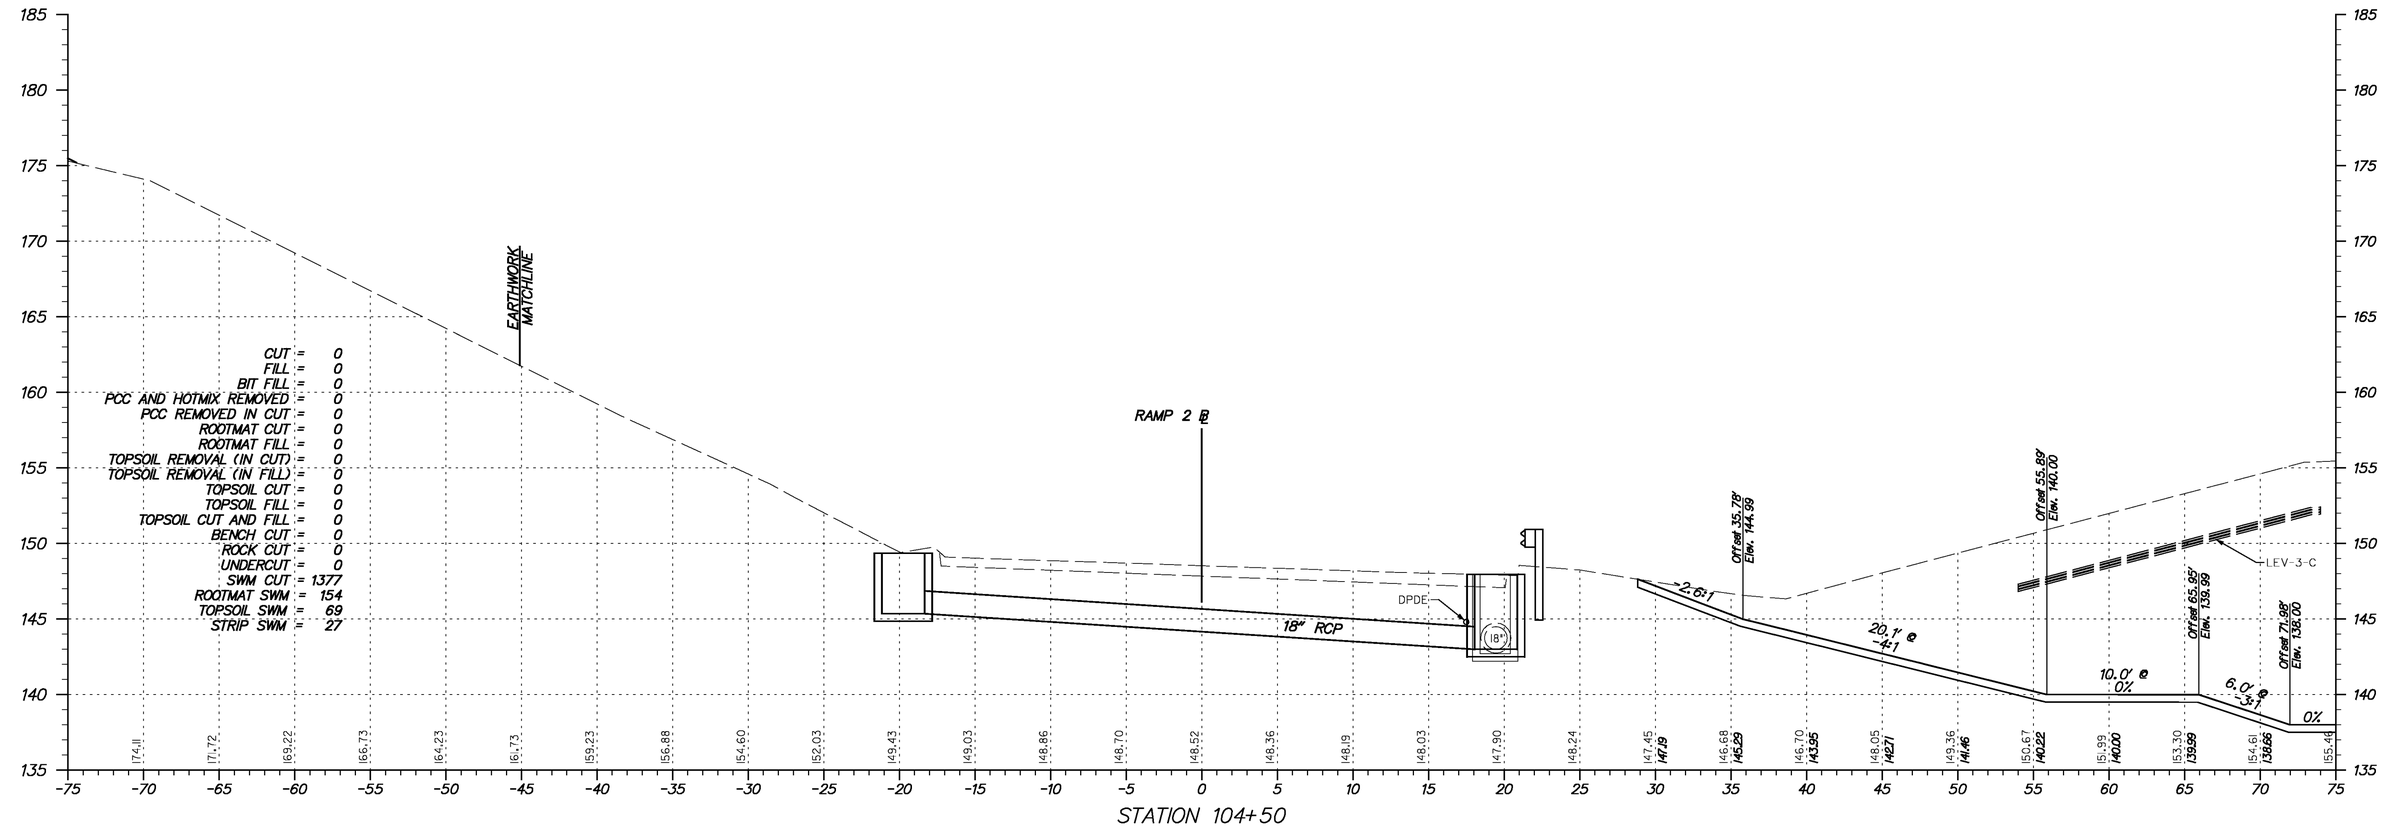

STATION 104+50

Y:\Projects\Dell41-202\Dell95 Cont 5\X-sections\Xsect sheets\195c5-XsRamps.dgn

11/23/2010

DELAWARE DEPARTMENT OF TRANSPORTATION

ADDENDUMS / REVISIONS	

SCALE 0 5 10 15 FEET

I-95 & US 202 INTERCHANGE

CONTRACT	BRIDGE NO.	NA
T200510602	DESIGNED BY:	DAG
COUNTY	CHECKED BY:	BMD
NEW CASTLE		

CROSS SECTIONS RAMP 2
STA. 104+50

SHEET NO.
108
TOTAL SHTS.
290

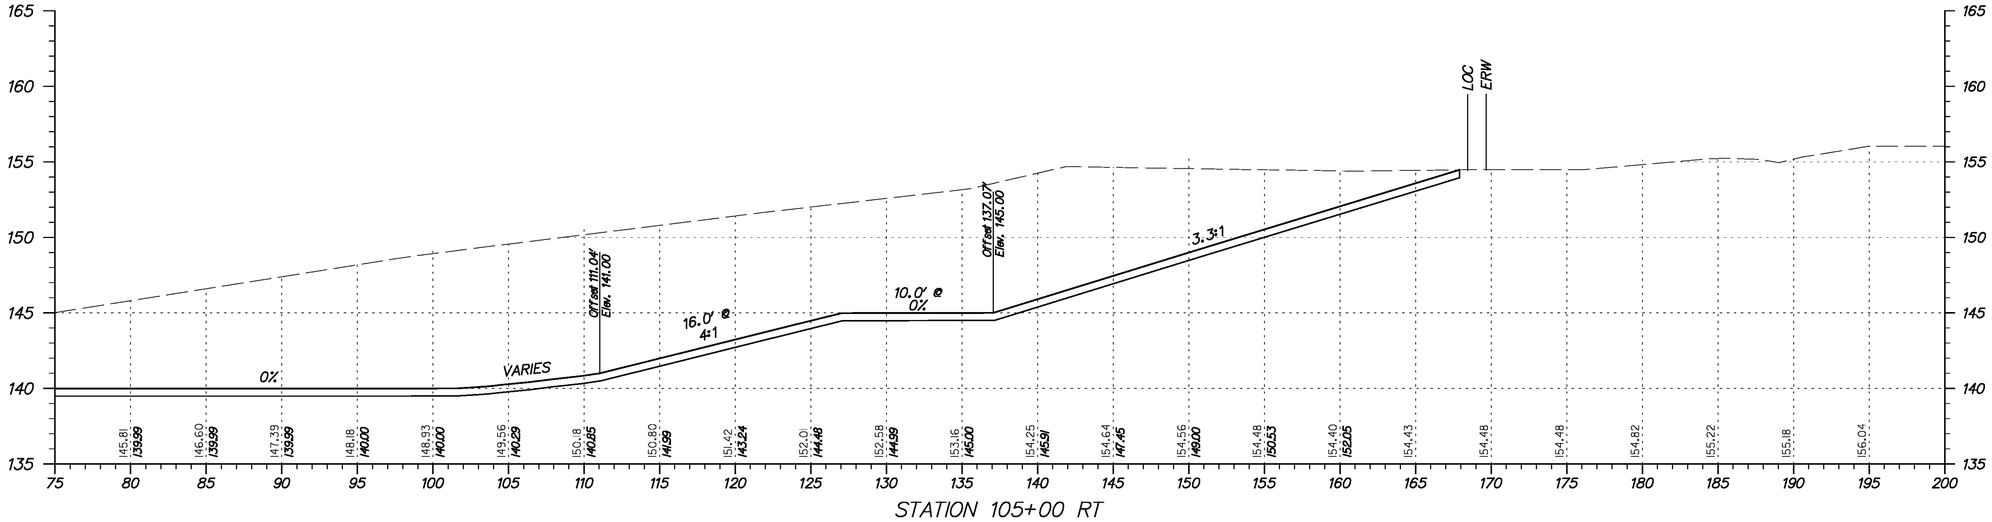

STATION 105+00 RT

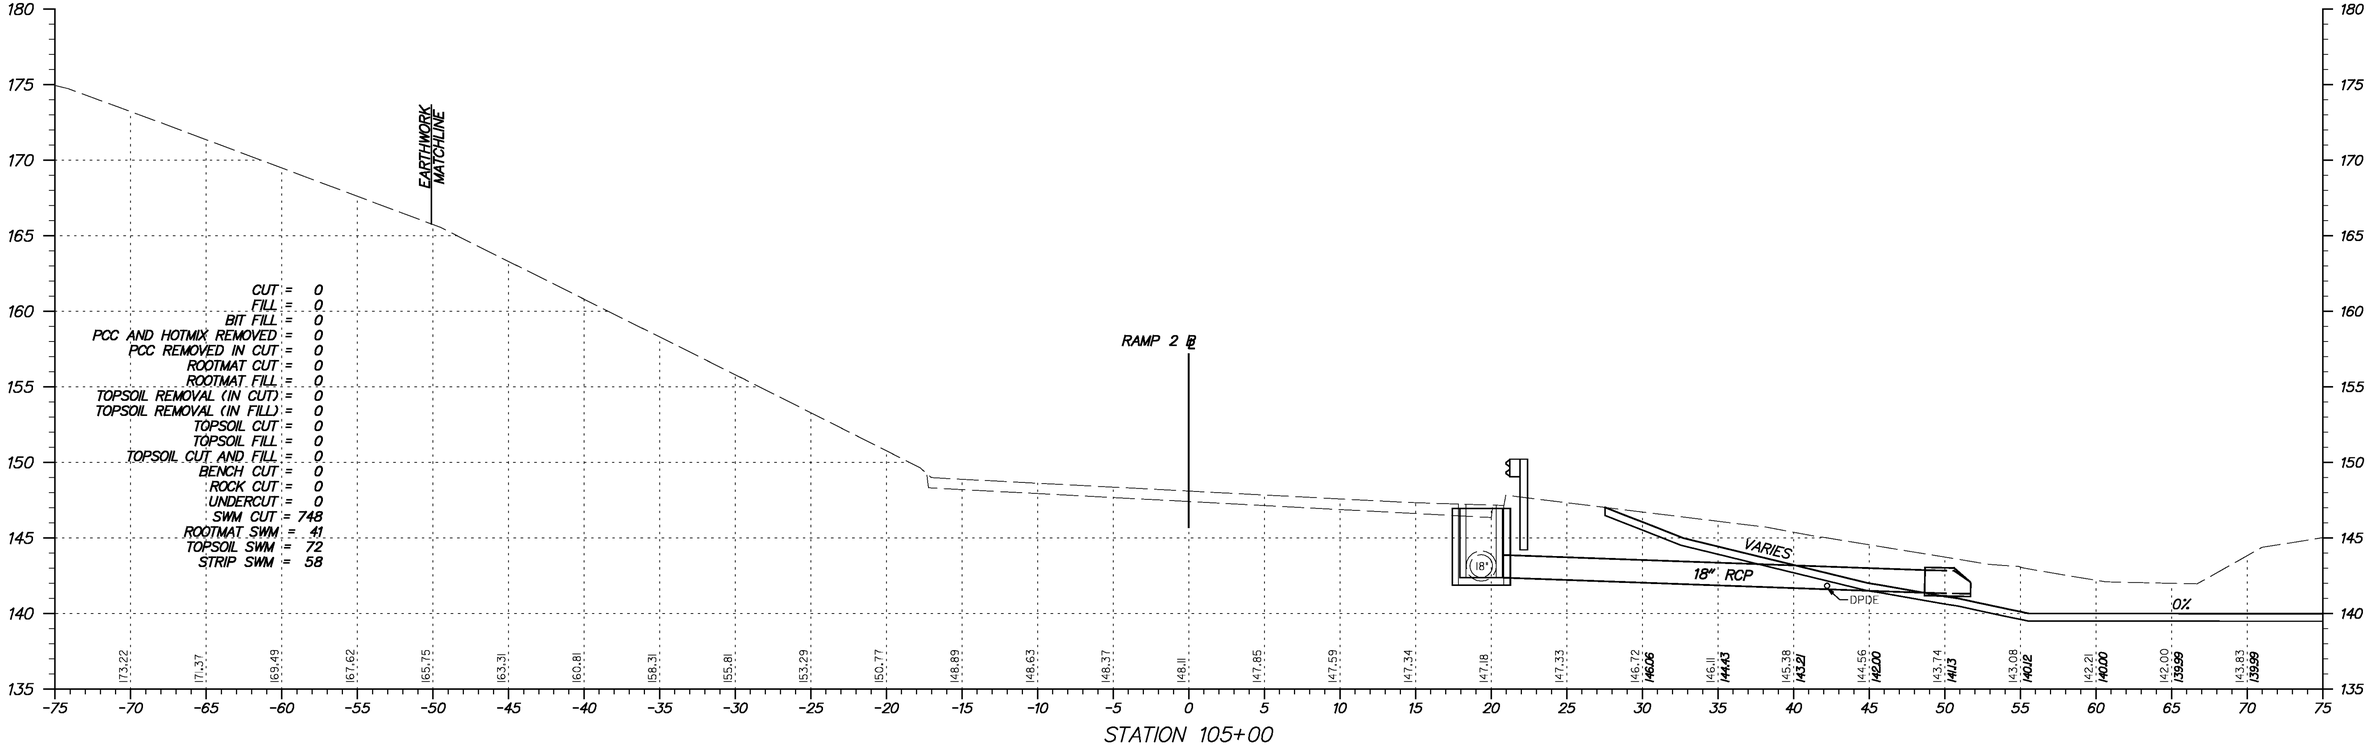

STATION 105+00

Y:\Projects\Dell4-202\Dell95 Cont 5\X-sections\Xsect sheets\I95c5-XsRamps.dgn
11/23/2010

DELAWARE DEPARTMENT OF TRANSPORTATION

ADDENDUMS / REVISIONS

SCALE 0 5 10 15 FEET

I-95 & US 202 INTERCHANGE

CONTRACT	BRIDGE NO.	NA
T200510602	DESIGNED BY:	DAG
COUNTY	CHECKED BY:	BMD
NEW CASTLE		

CROSS SECTIONS RAMP 2
STA. 105+00

SHEET NO.
109
TOTAL SHTS.
290

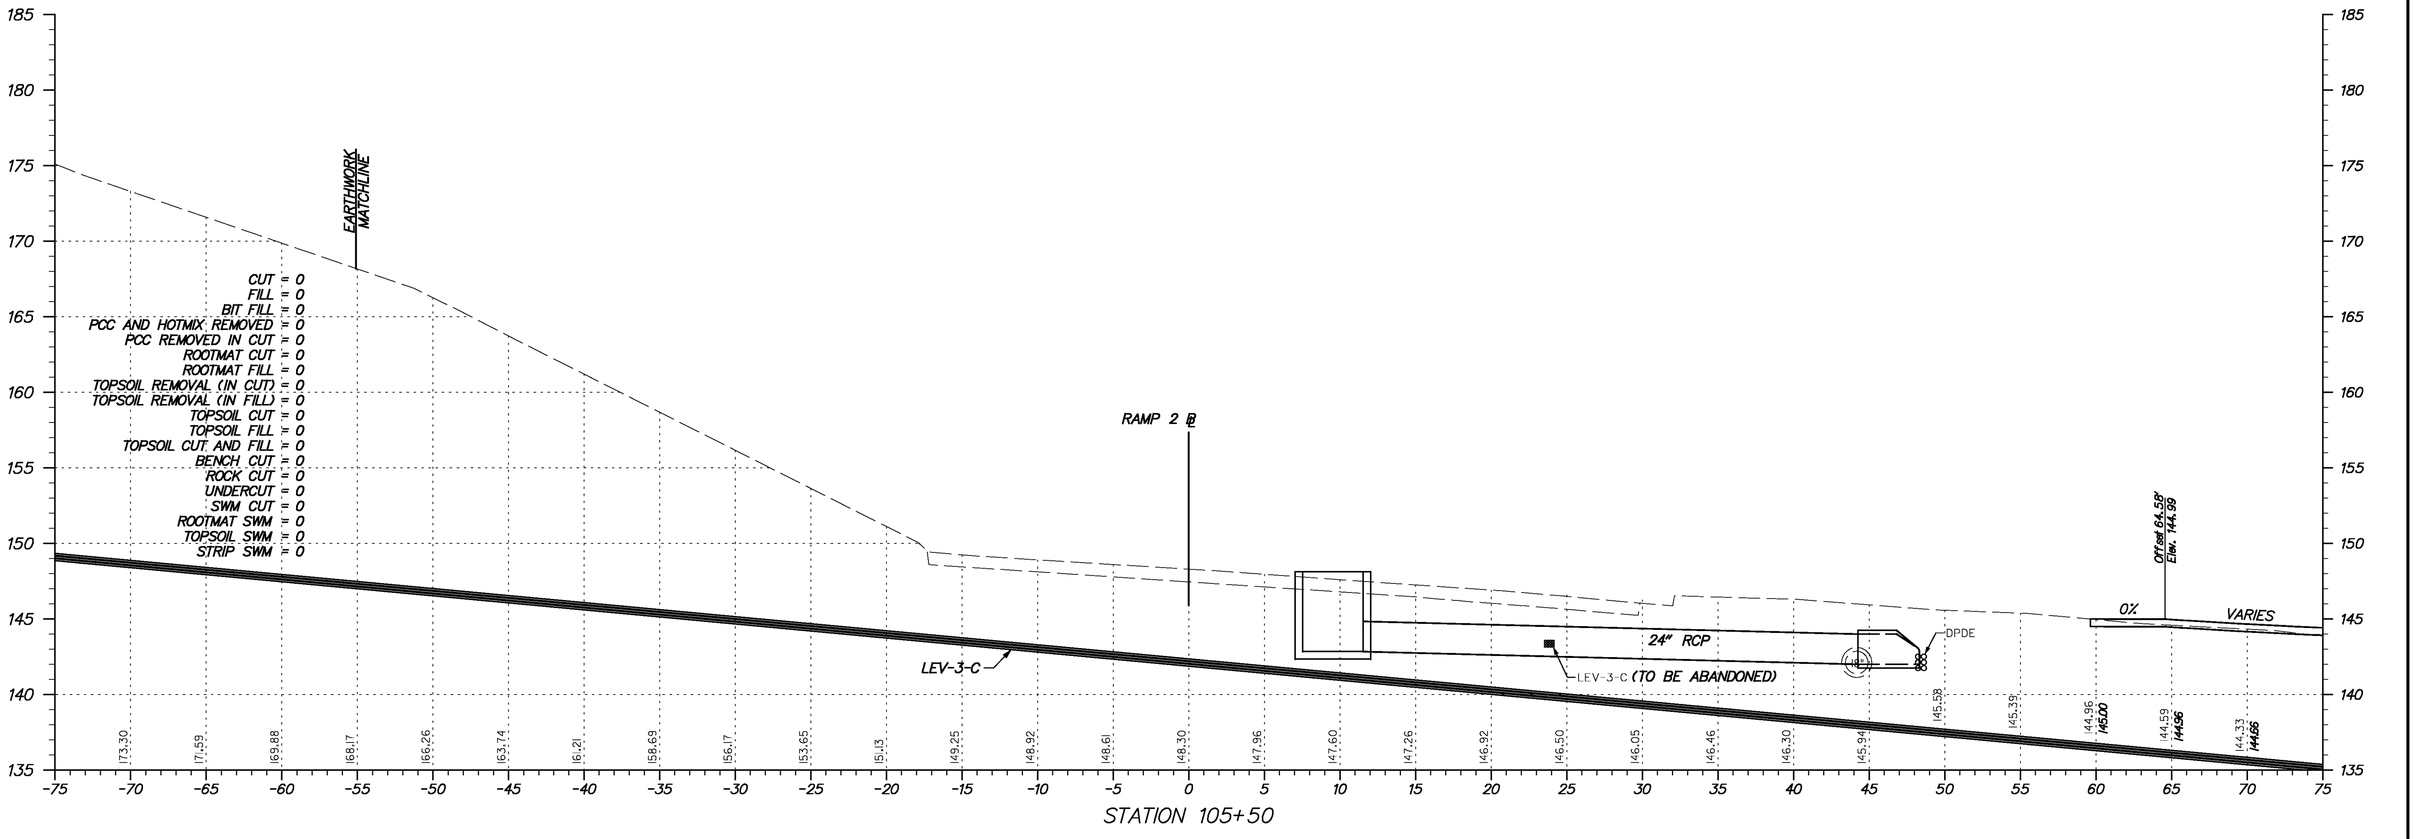

Y:\Projects\Del141-202\Del195 Cont 5\X-sections\Xsect sheets\I95c5-XsRamps.dgn

11/23/2010

DELAWARE DEPARTMENT OF TRANSPORTATION

ADDENDUMS / REVISIONS	

SCALE
0 5 10 15
FEET

I-95 & US 202 INTERCHANGE

CONTRACT	BRIDGE NO.	NA
T200510602	DESIGNED BY:	DAG
COUNTY	CHECKED BY:	BMD
NEW CASTLE		

CROSS SECTIONS
RAMP 2
STA. 105+50

SHEET NO.
110
TOTAL SHTS.
290

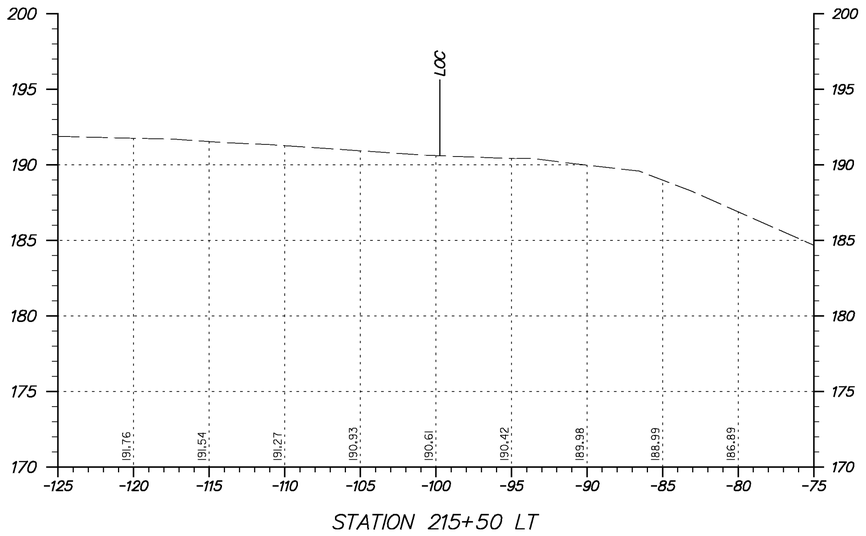

STATION 215+50 LT

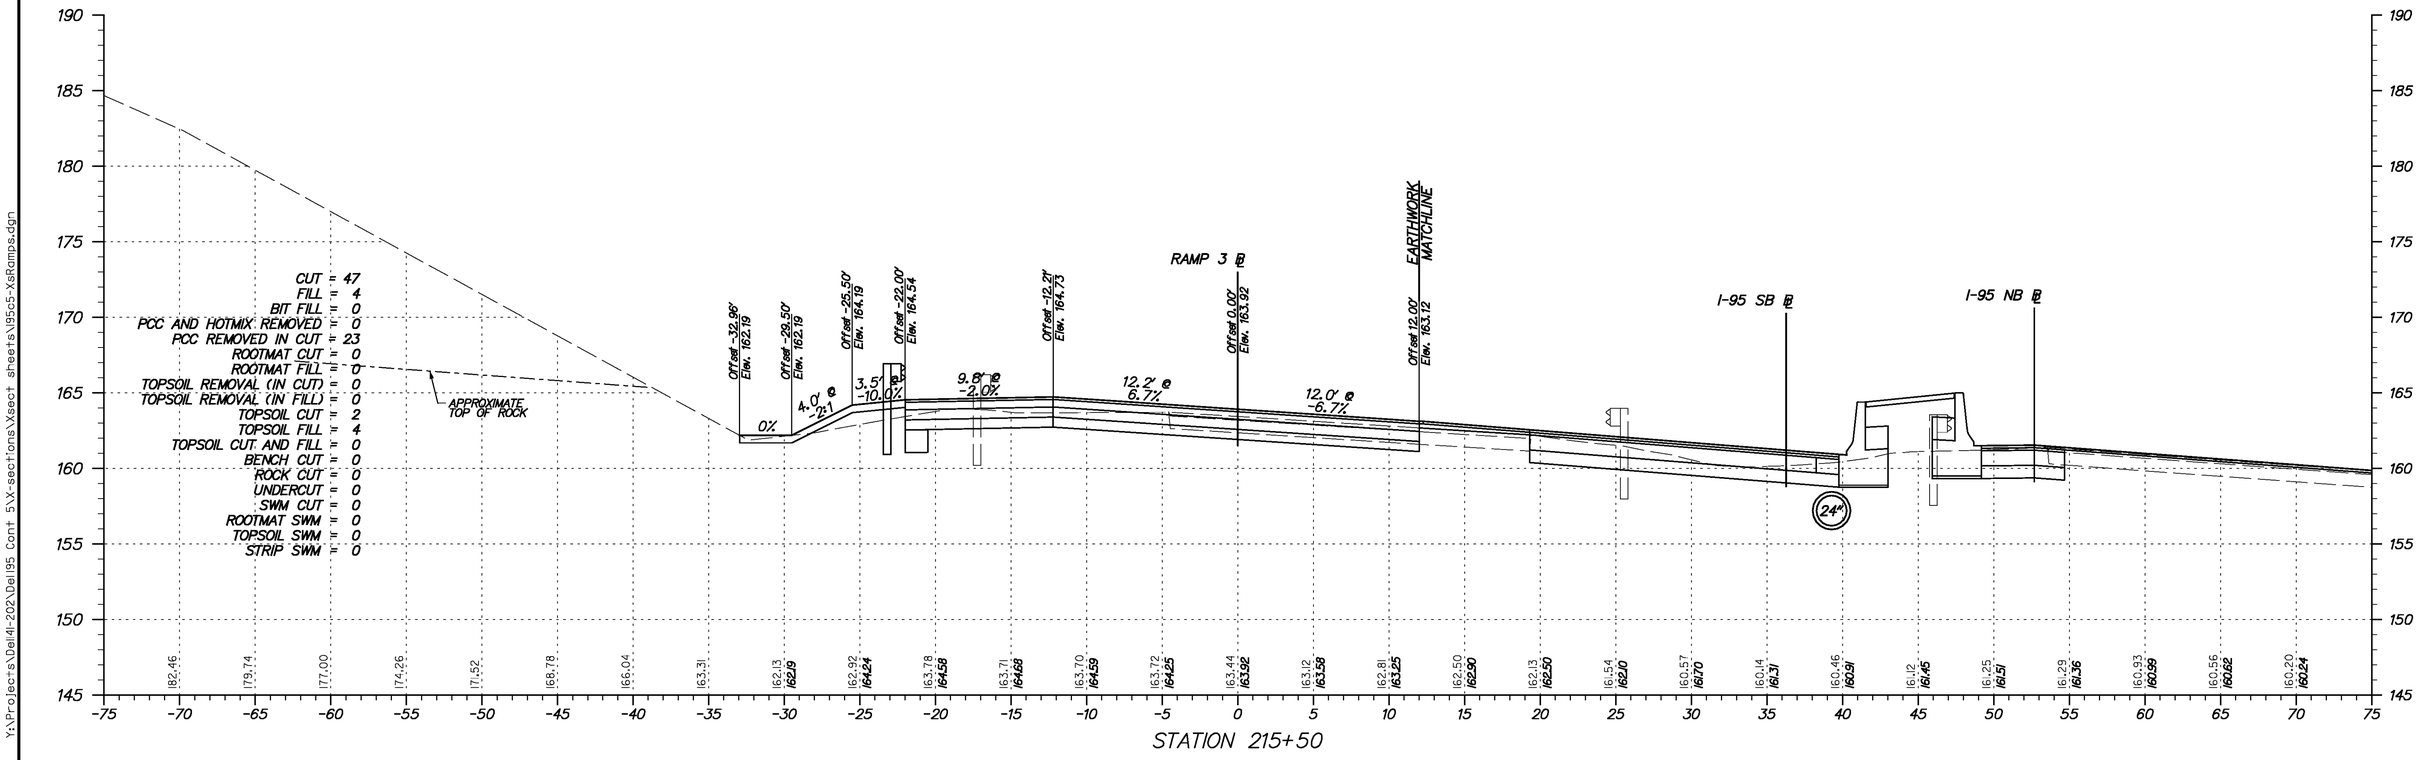

STATION 215+50

Y:\Projects\Dell4-202\Dell95 Cont 5\X-sections\Xsect sheets\I95c5-XsRamps.dgn

11/23/2010

DELAWARE
DEPARTMENT OF TRANSPORTATION

ADDENDUMS / REVISIONS	

SCALE
0 5 10 15
FEET

I-95 & US 202 INTERCHANGE

CONTRACT	BRIDGE NO.	NA
T200510602	DESIGNED BY:	DAG
COUNTY	CHECKED BY:	BMD
NEW CASTLE		

CROSS SECTIONS
RAMP 3
STA. 215+50

SHEET NO.
111
TOTAL SHTS.
290

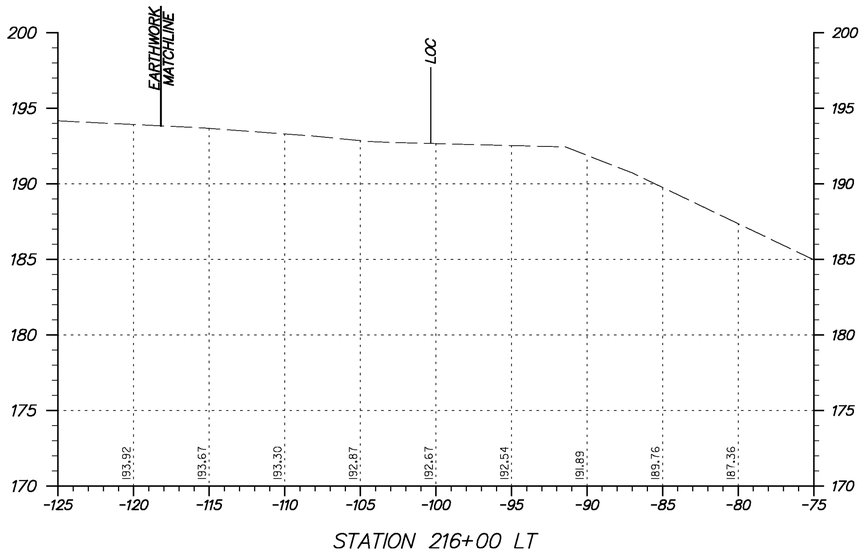

STATION 216+00 LT

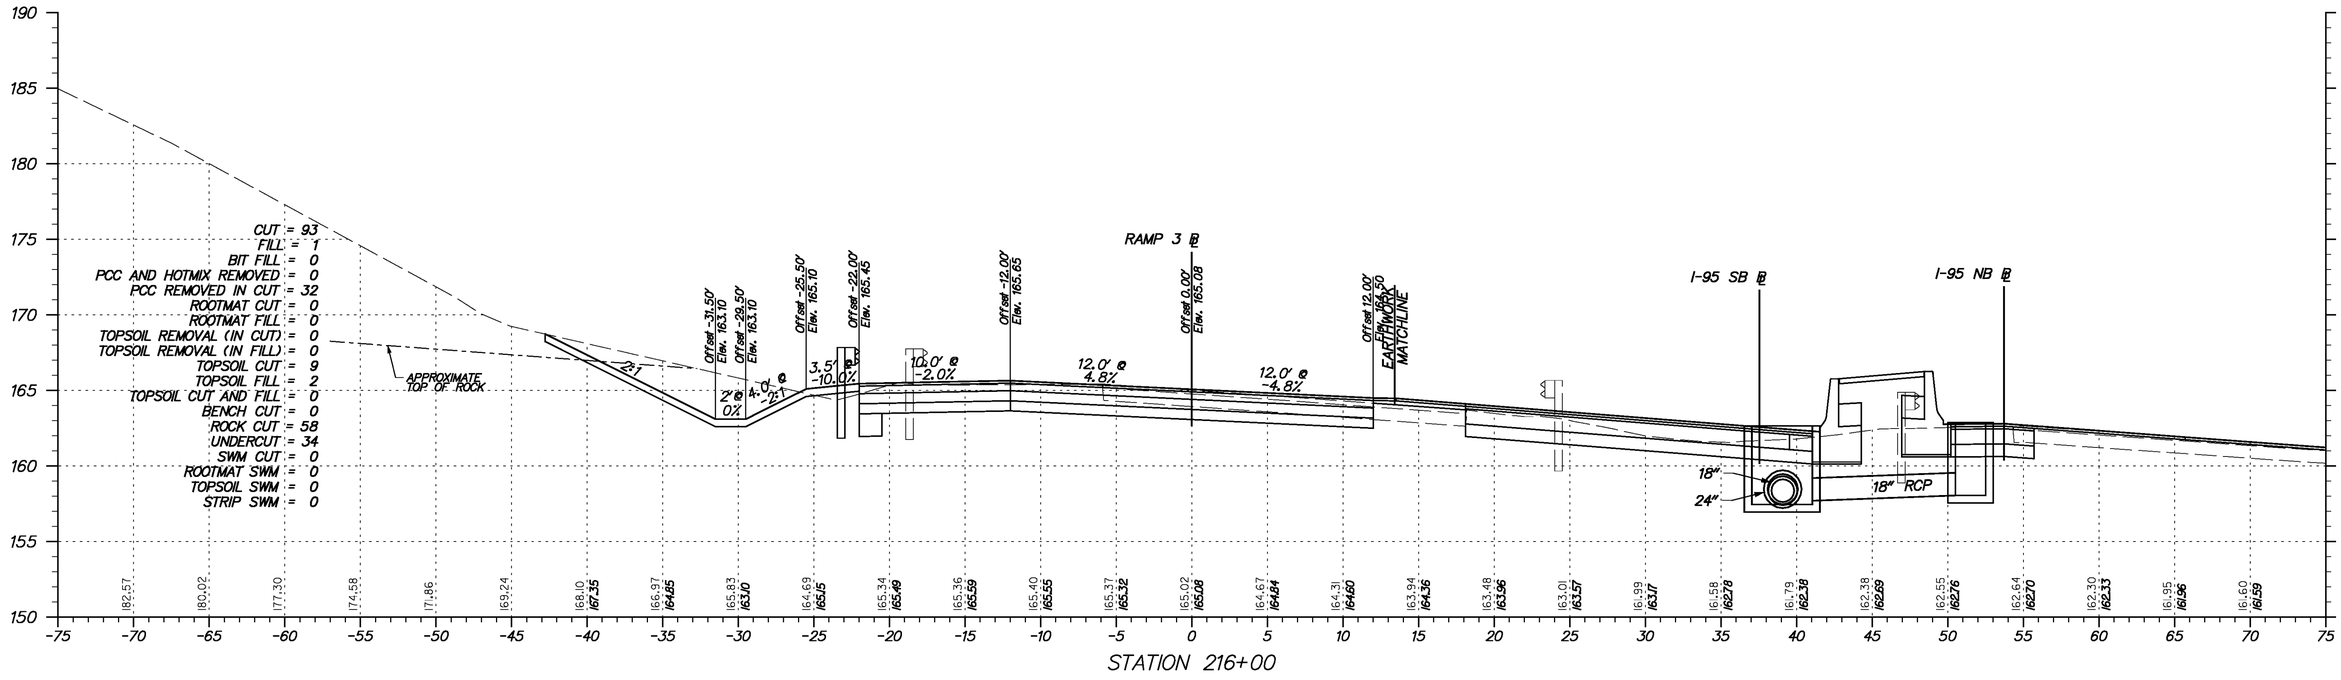

STATION 216+00

Y:\Projects\Del41-202\Del95 Cont 5\X-sections\Xsect sheets\I95c5-XsRamps.dgn

11/23/2010

DELAWARE DEPARTMENT OF TRANSPORTATION

ADDENDUMS / REVISIONS	

SCALE 0 5 10 15 FEET

I-95 & US 202 INTERCHANGE

CONTRACT	BRIDGE NO.	NA
T200510602	DESIGNED BY:	DAG
COUNTY	CHECKED BY:	BMD
NEW CASTLE		

CROSS SECTIONS RAMP 3
STA. 216+00

SHEET NO.
112
TOTAL SHTS.
290

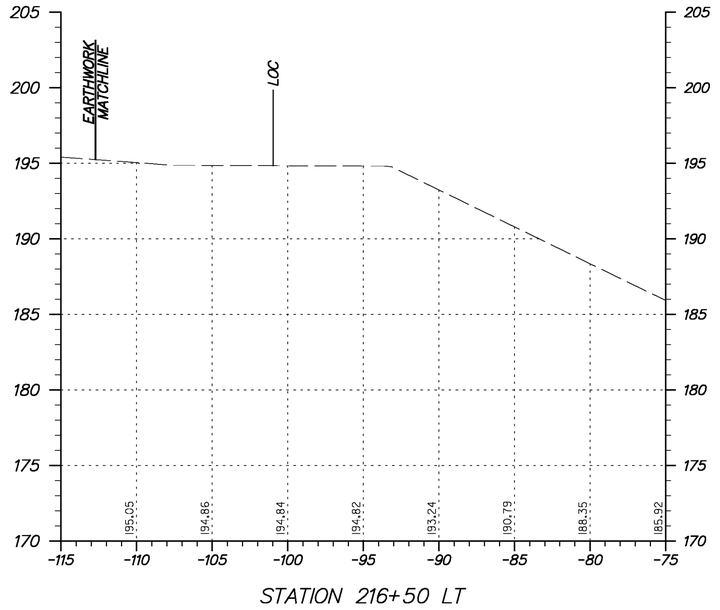

STATION 216+50 LT

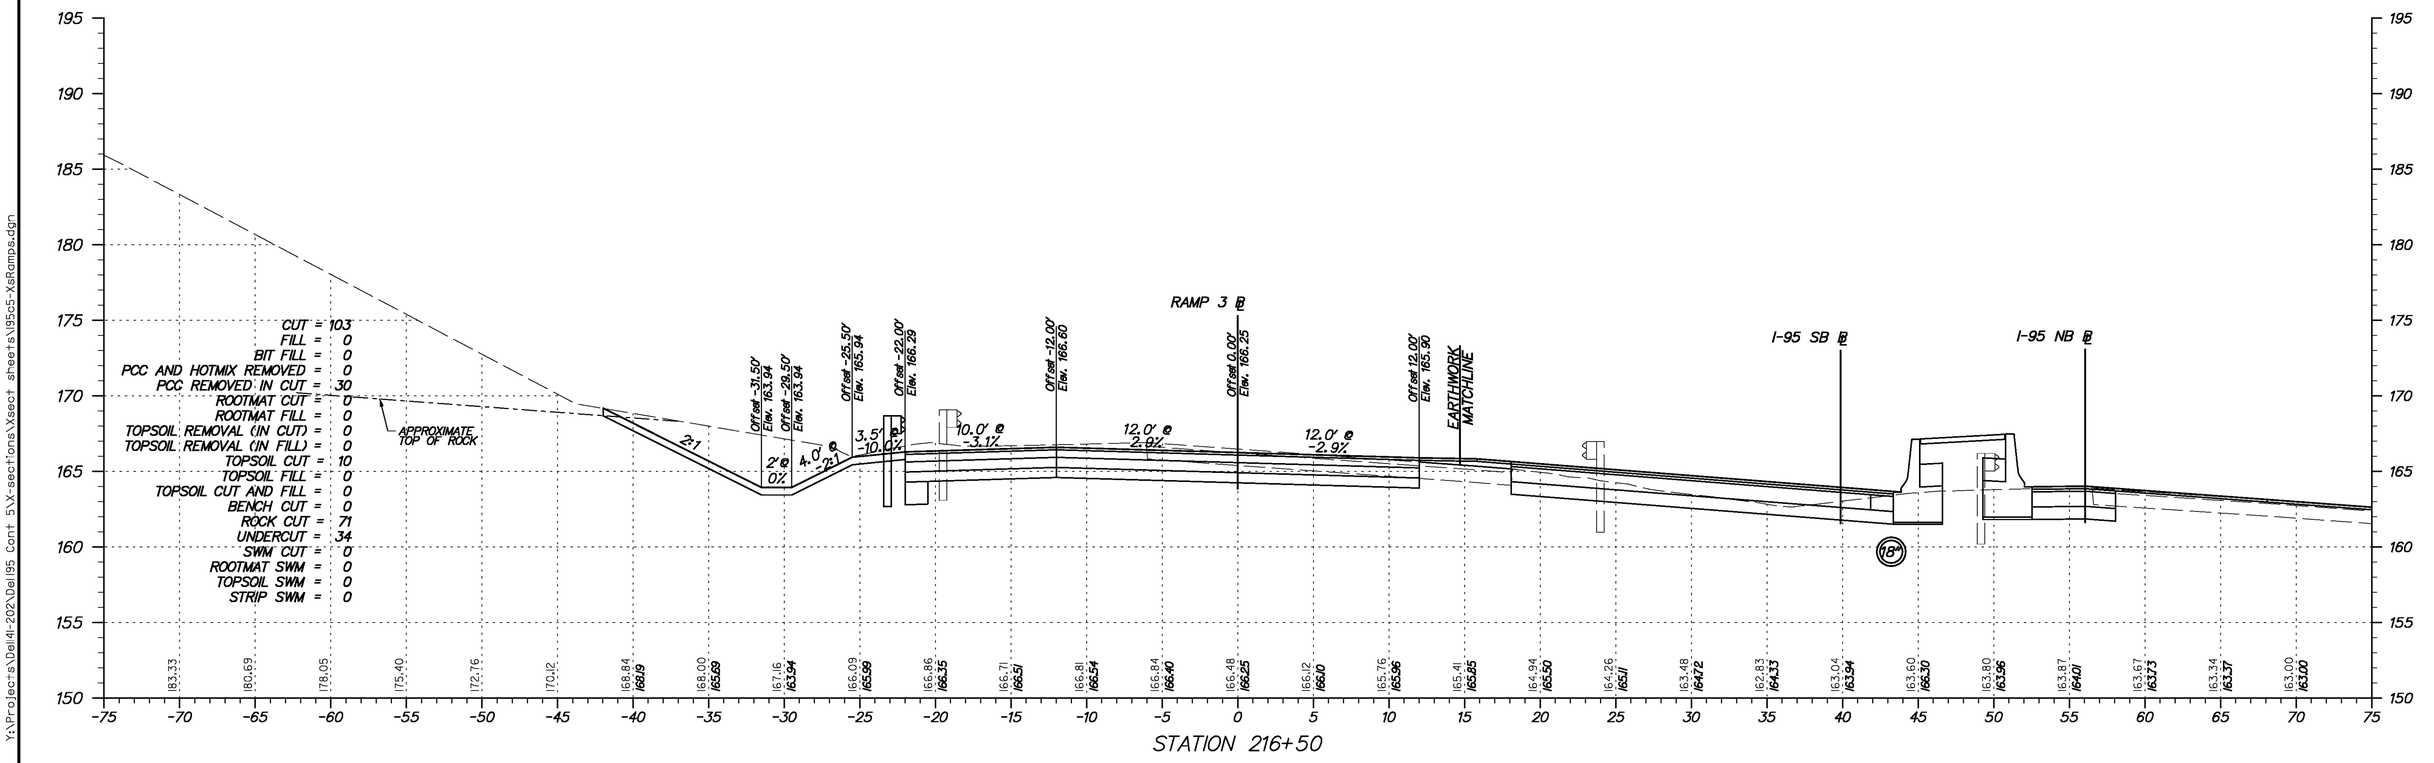

STATION 216+50

Y:\Projects\Dell41-202\Dell95 Cont 5\X-sections\Xsect sheets\I95c5-XsRamps.dgn

11/23/2010

DELAWARE DEPARTMENT OF TRANSPORTATION	ADDENDUMS / REVISIONS	SCALE 0 5 10 15 FEET	**I-95 & US 202 INTERCHANGE**	CONTRACT T200510602	BRIDGE NO. NA	**CROSS SECTIONS RAMP 3** *STA. 216+50*
				COUNTY NEW CASTLE	DESIGNED BY: DAG	SHEET NO. 113
					CHECKED BY: BMD	TOTAL SHTS. 290

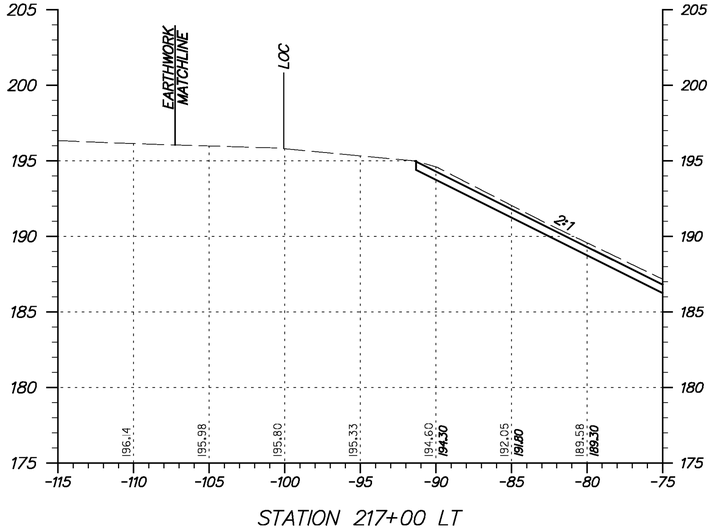

STATION 217+00 LT

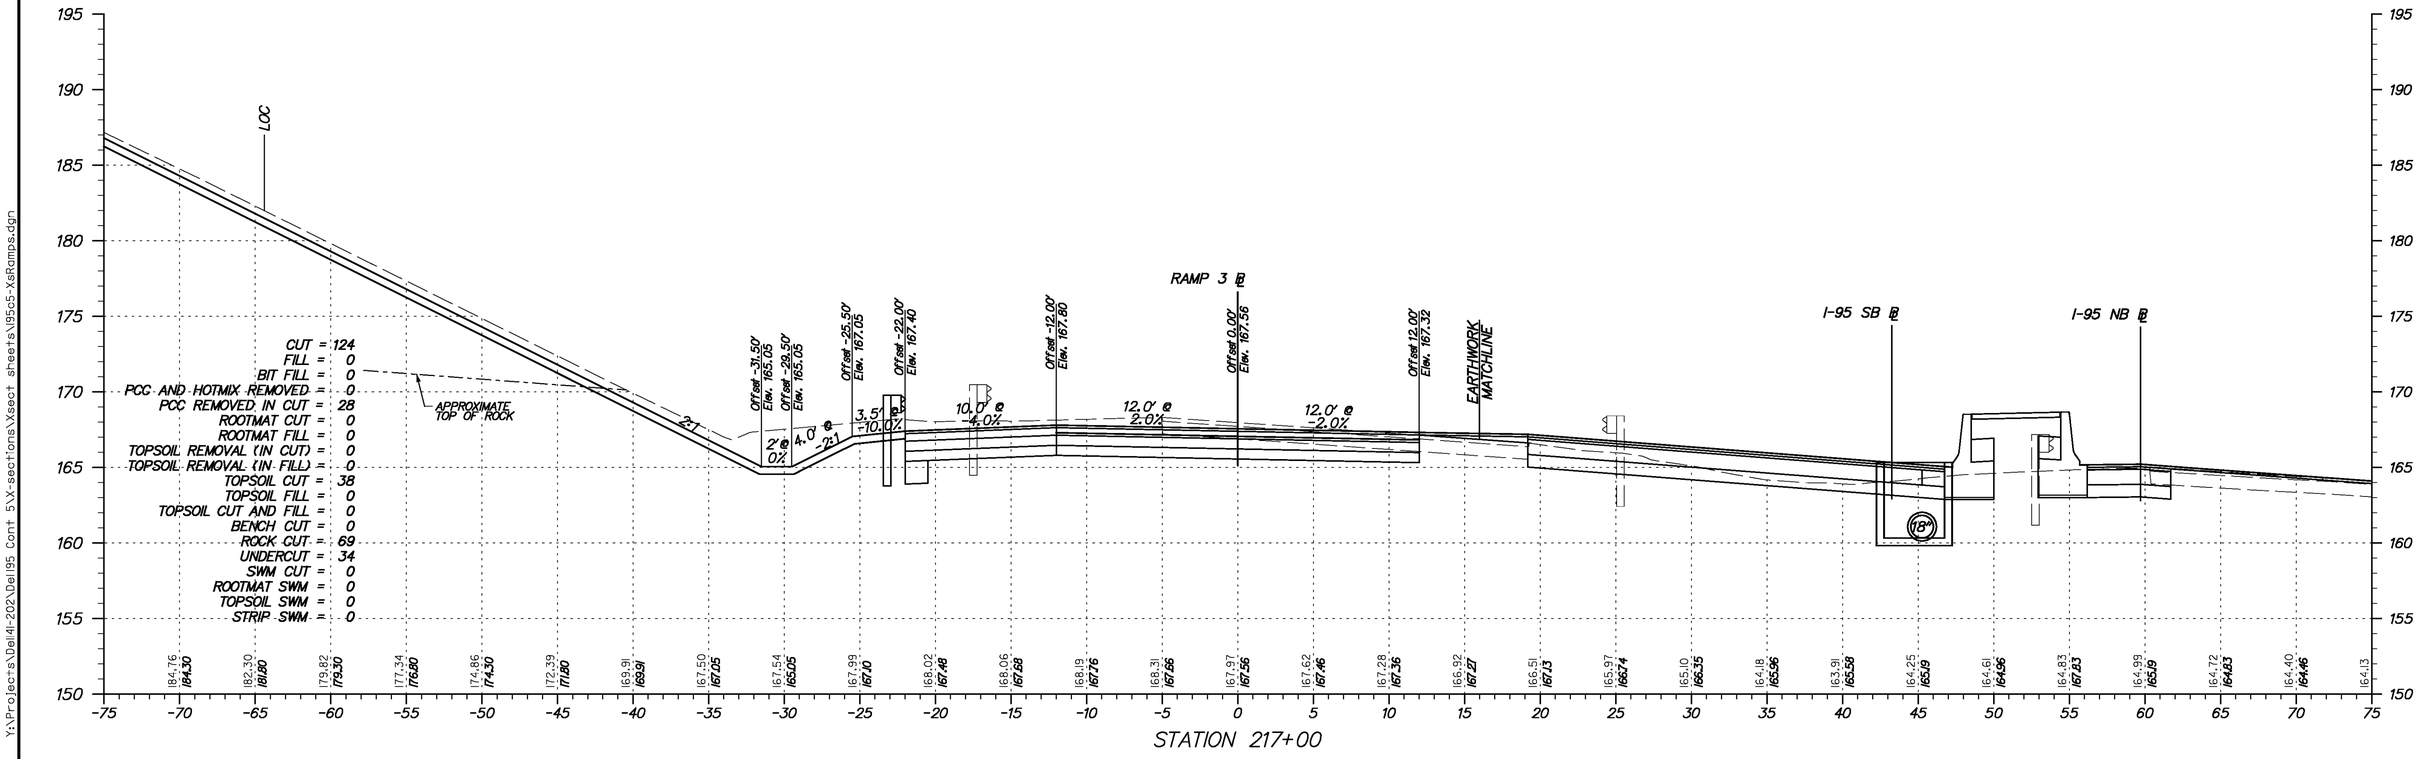

STATION 217+00

Y:\Projects\Del49-202\Del95 Cont 5\X-sections\Xsect sheets\I95c5-XsRamps.dgn

11/23/2010

DELAWARE
DEPARTMENT OF TRANSPORTATION

ADDENDUMS / REVISIONS	

SCALE
0 5 10 15
FEET

I-95 & US 202 INTERCHANGE

CONTRACT	BRIDGE NO.	NA
T200510602	DESIGNED BY:	DAG
COUNTY	CHECKED BY:	BMD
NEW CASTLE		

CROSS SECTIONS
RAMP 3
STA. 217+00

SHEET NO.
114
TOTAL SHTS.
290

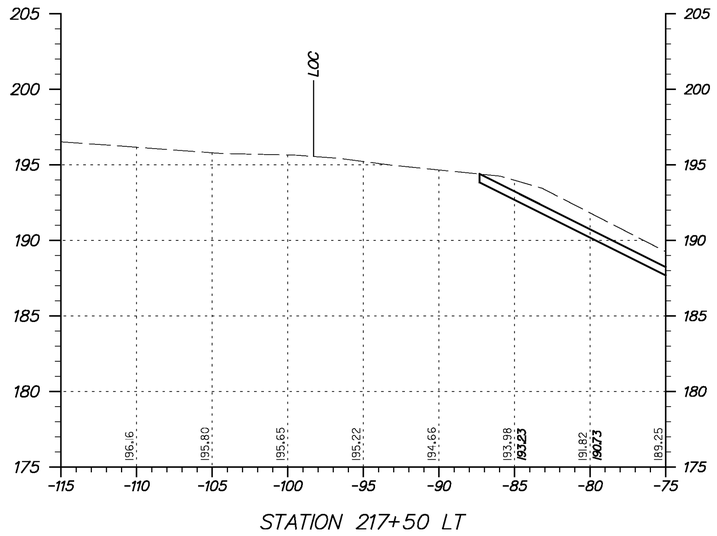

STATION 217+50 LT

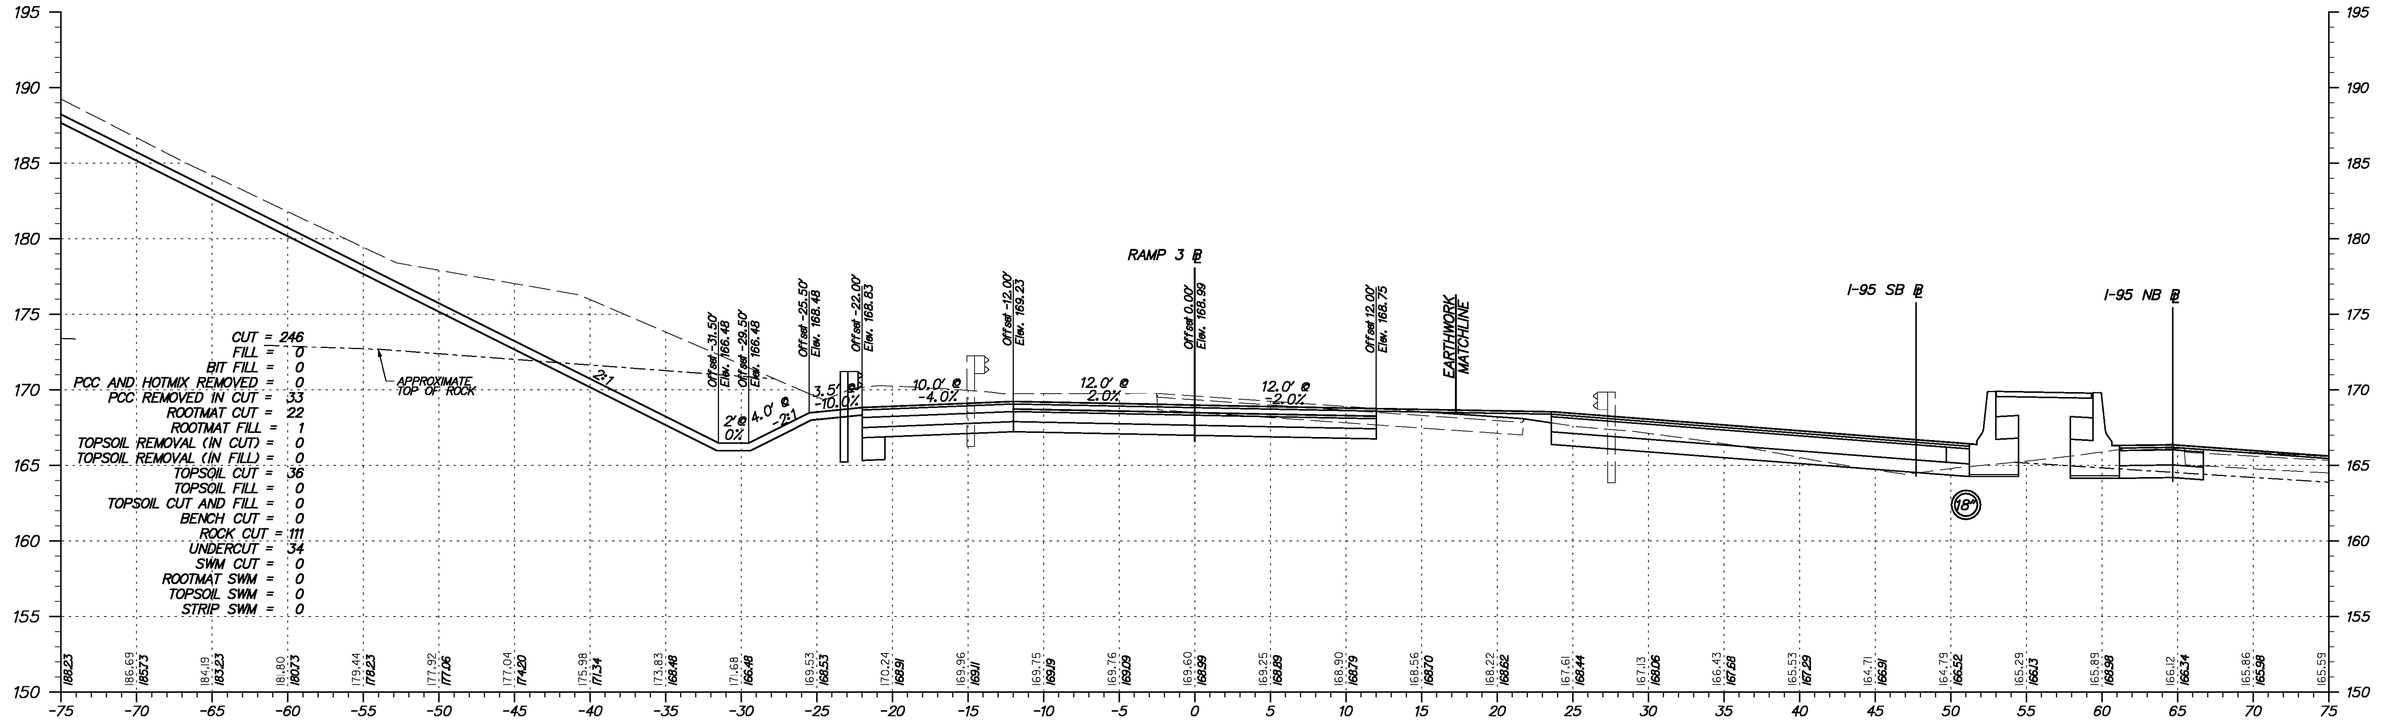

STATION 217+50

Y:\Projects\Dell4I-202\Dell95 Cont 5\X-sections\Xsect sheets\I95c5-XsRamps.dgn

11/23/2010

DELAWARE
DEPARTMENT OF TRANSPORTATION

ADDENDUMS / REVISIONS

SCALE
0 5 10 15
FEET

I-95 & US 202 INTERCHANGE

CONTRACT	BRIDGE NO.	NA
T200510602	DESIGNED BY:	DAG
COUNTY	CHECKED BY:	BMD
NEW CASTLE		

CROSS SECTIONS
RAMP 3
STA. 217+50

SHEET NO.
115
TOTAL SHTS.
290

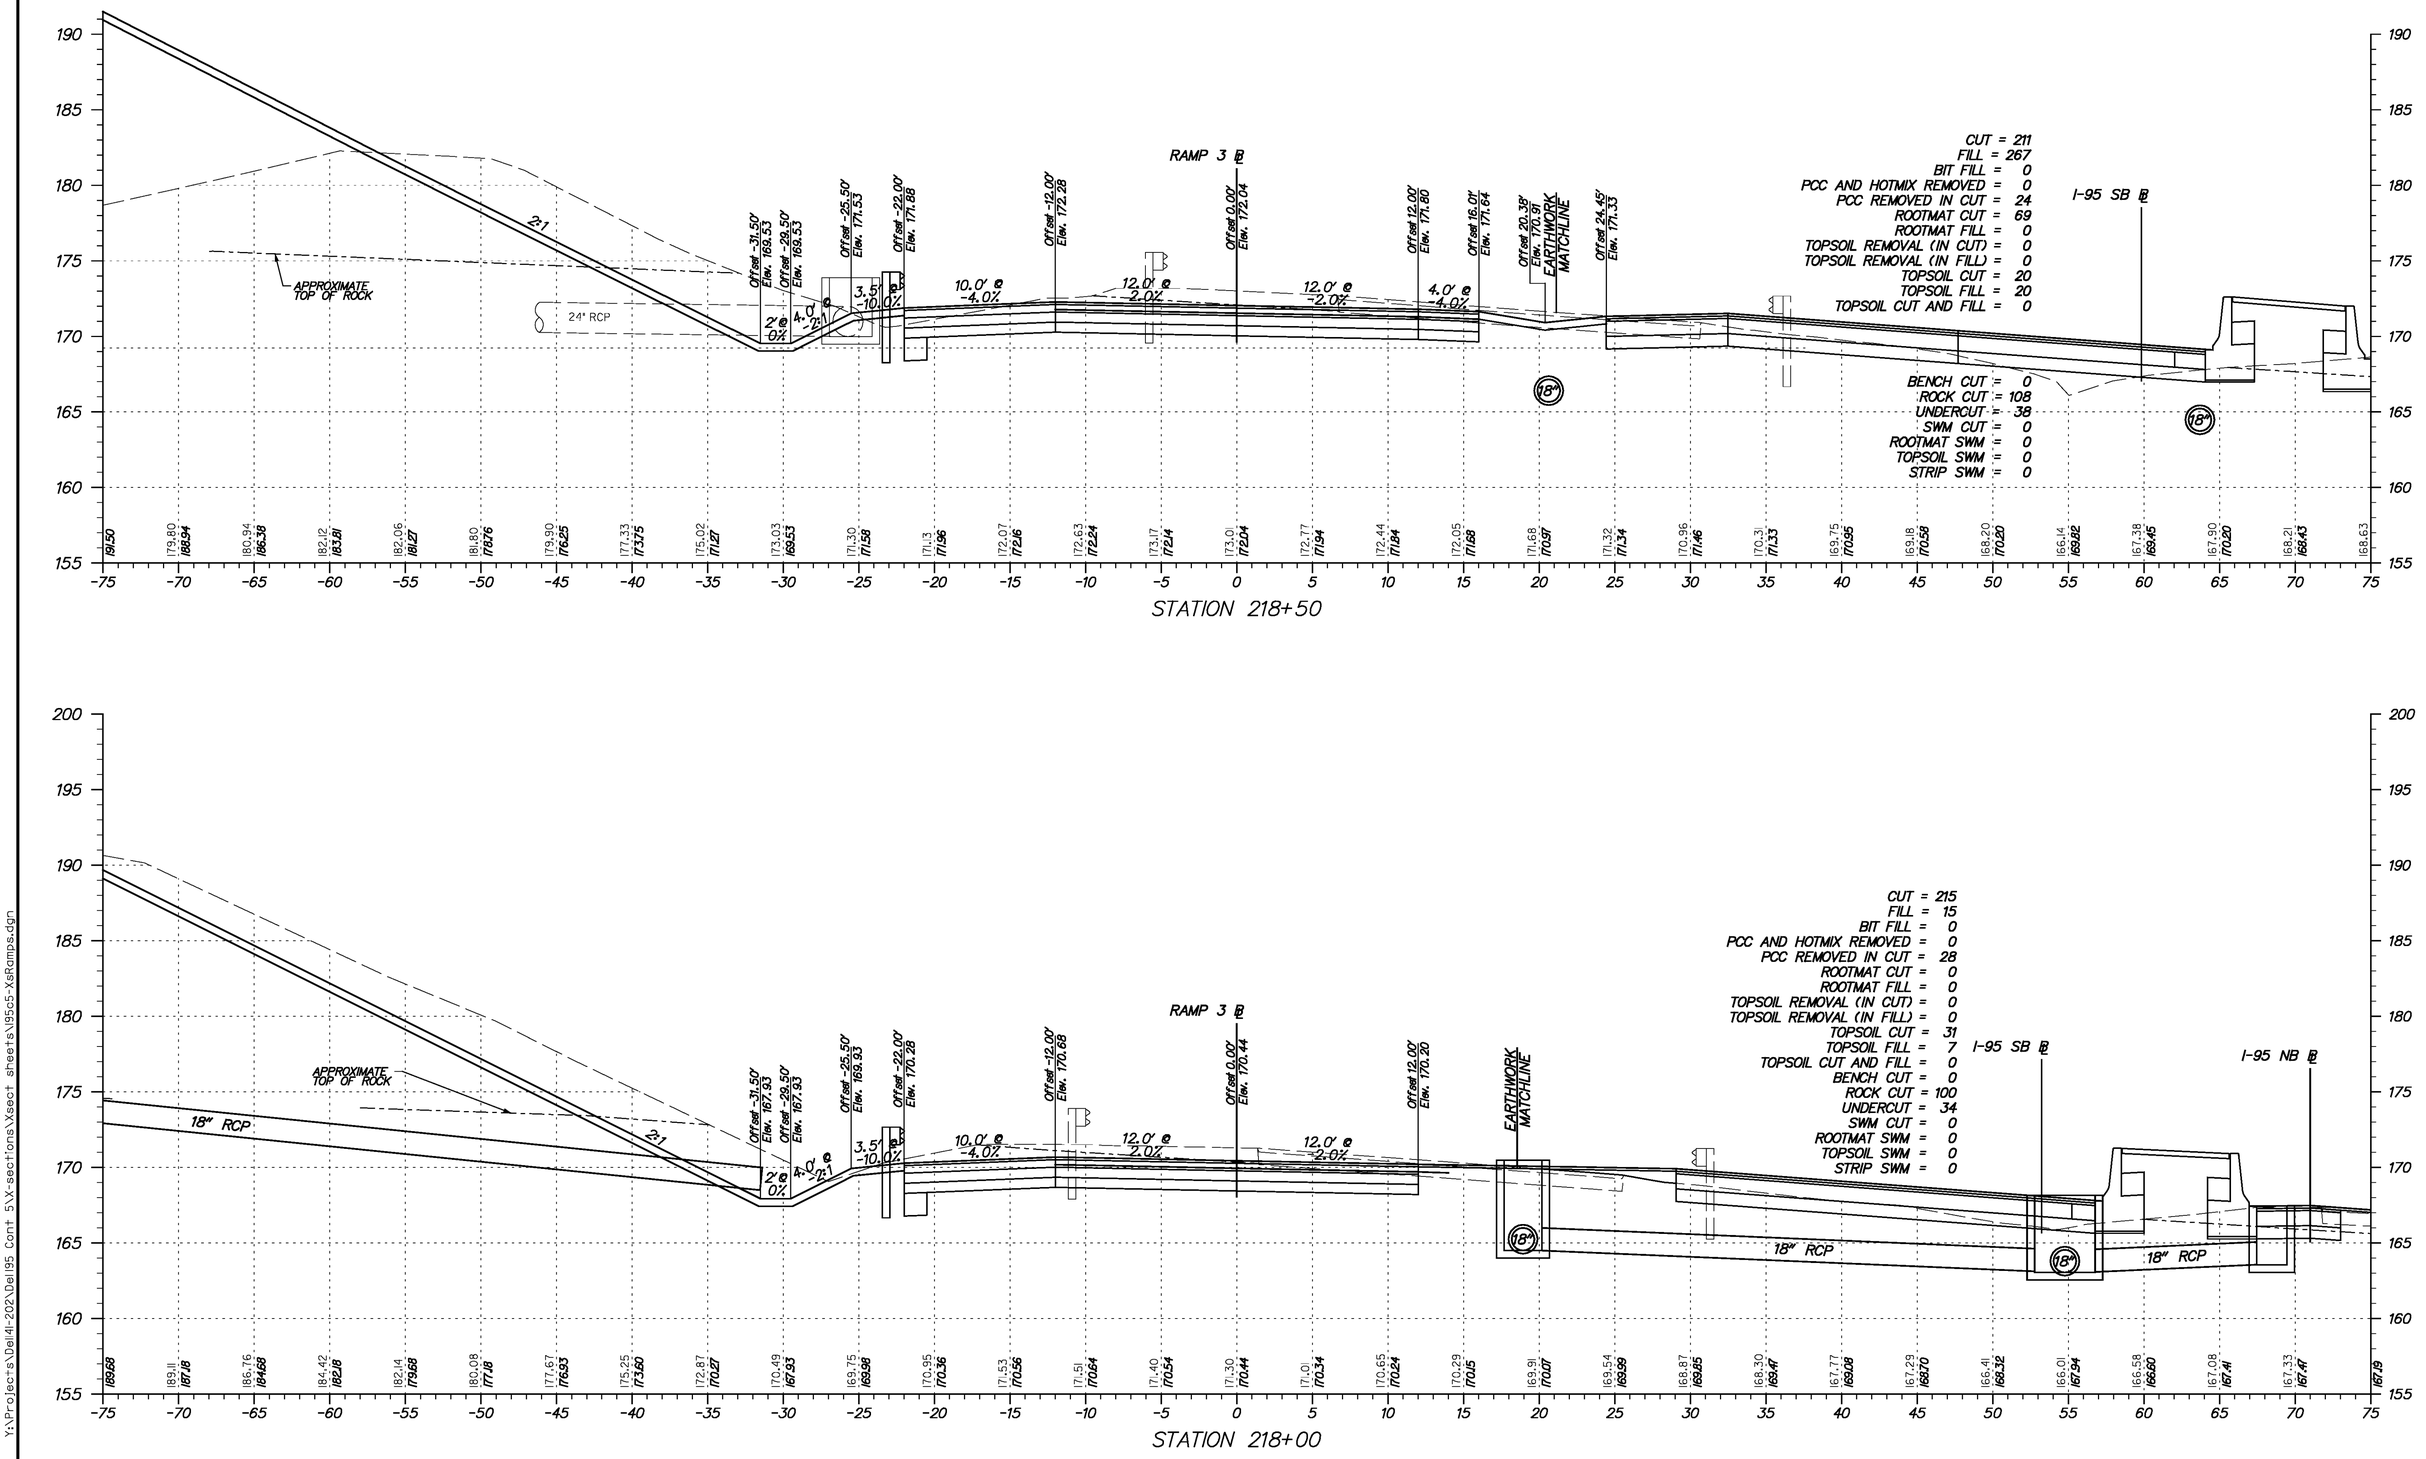

STATION 218+50

STATION 218+00

Y:\Projects\Del49-202\Del95 Cont 5\X-sections\Xsect sheets\95c5-XsRamps.dgn

11/23/2010

DELAWARE
DEPARTMENT OF TRANSPORTATION

ADDENDUMS / REVISIONS

SCALE
0 5 10 15
FEET

I-95 & US 202 INTERCHANGE

CONTRACT	BRIDGE NO.	NA
T200510602	DESIGNED BY:	DAG
COUNTY	CHECKED BY:	BMD
NEW CASTLE		

CROSS SECTIONS
RAMP 3
STA. 218+00 TO STA. 218+50

SHEET NO.
116
TOTAL SHTS.
290

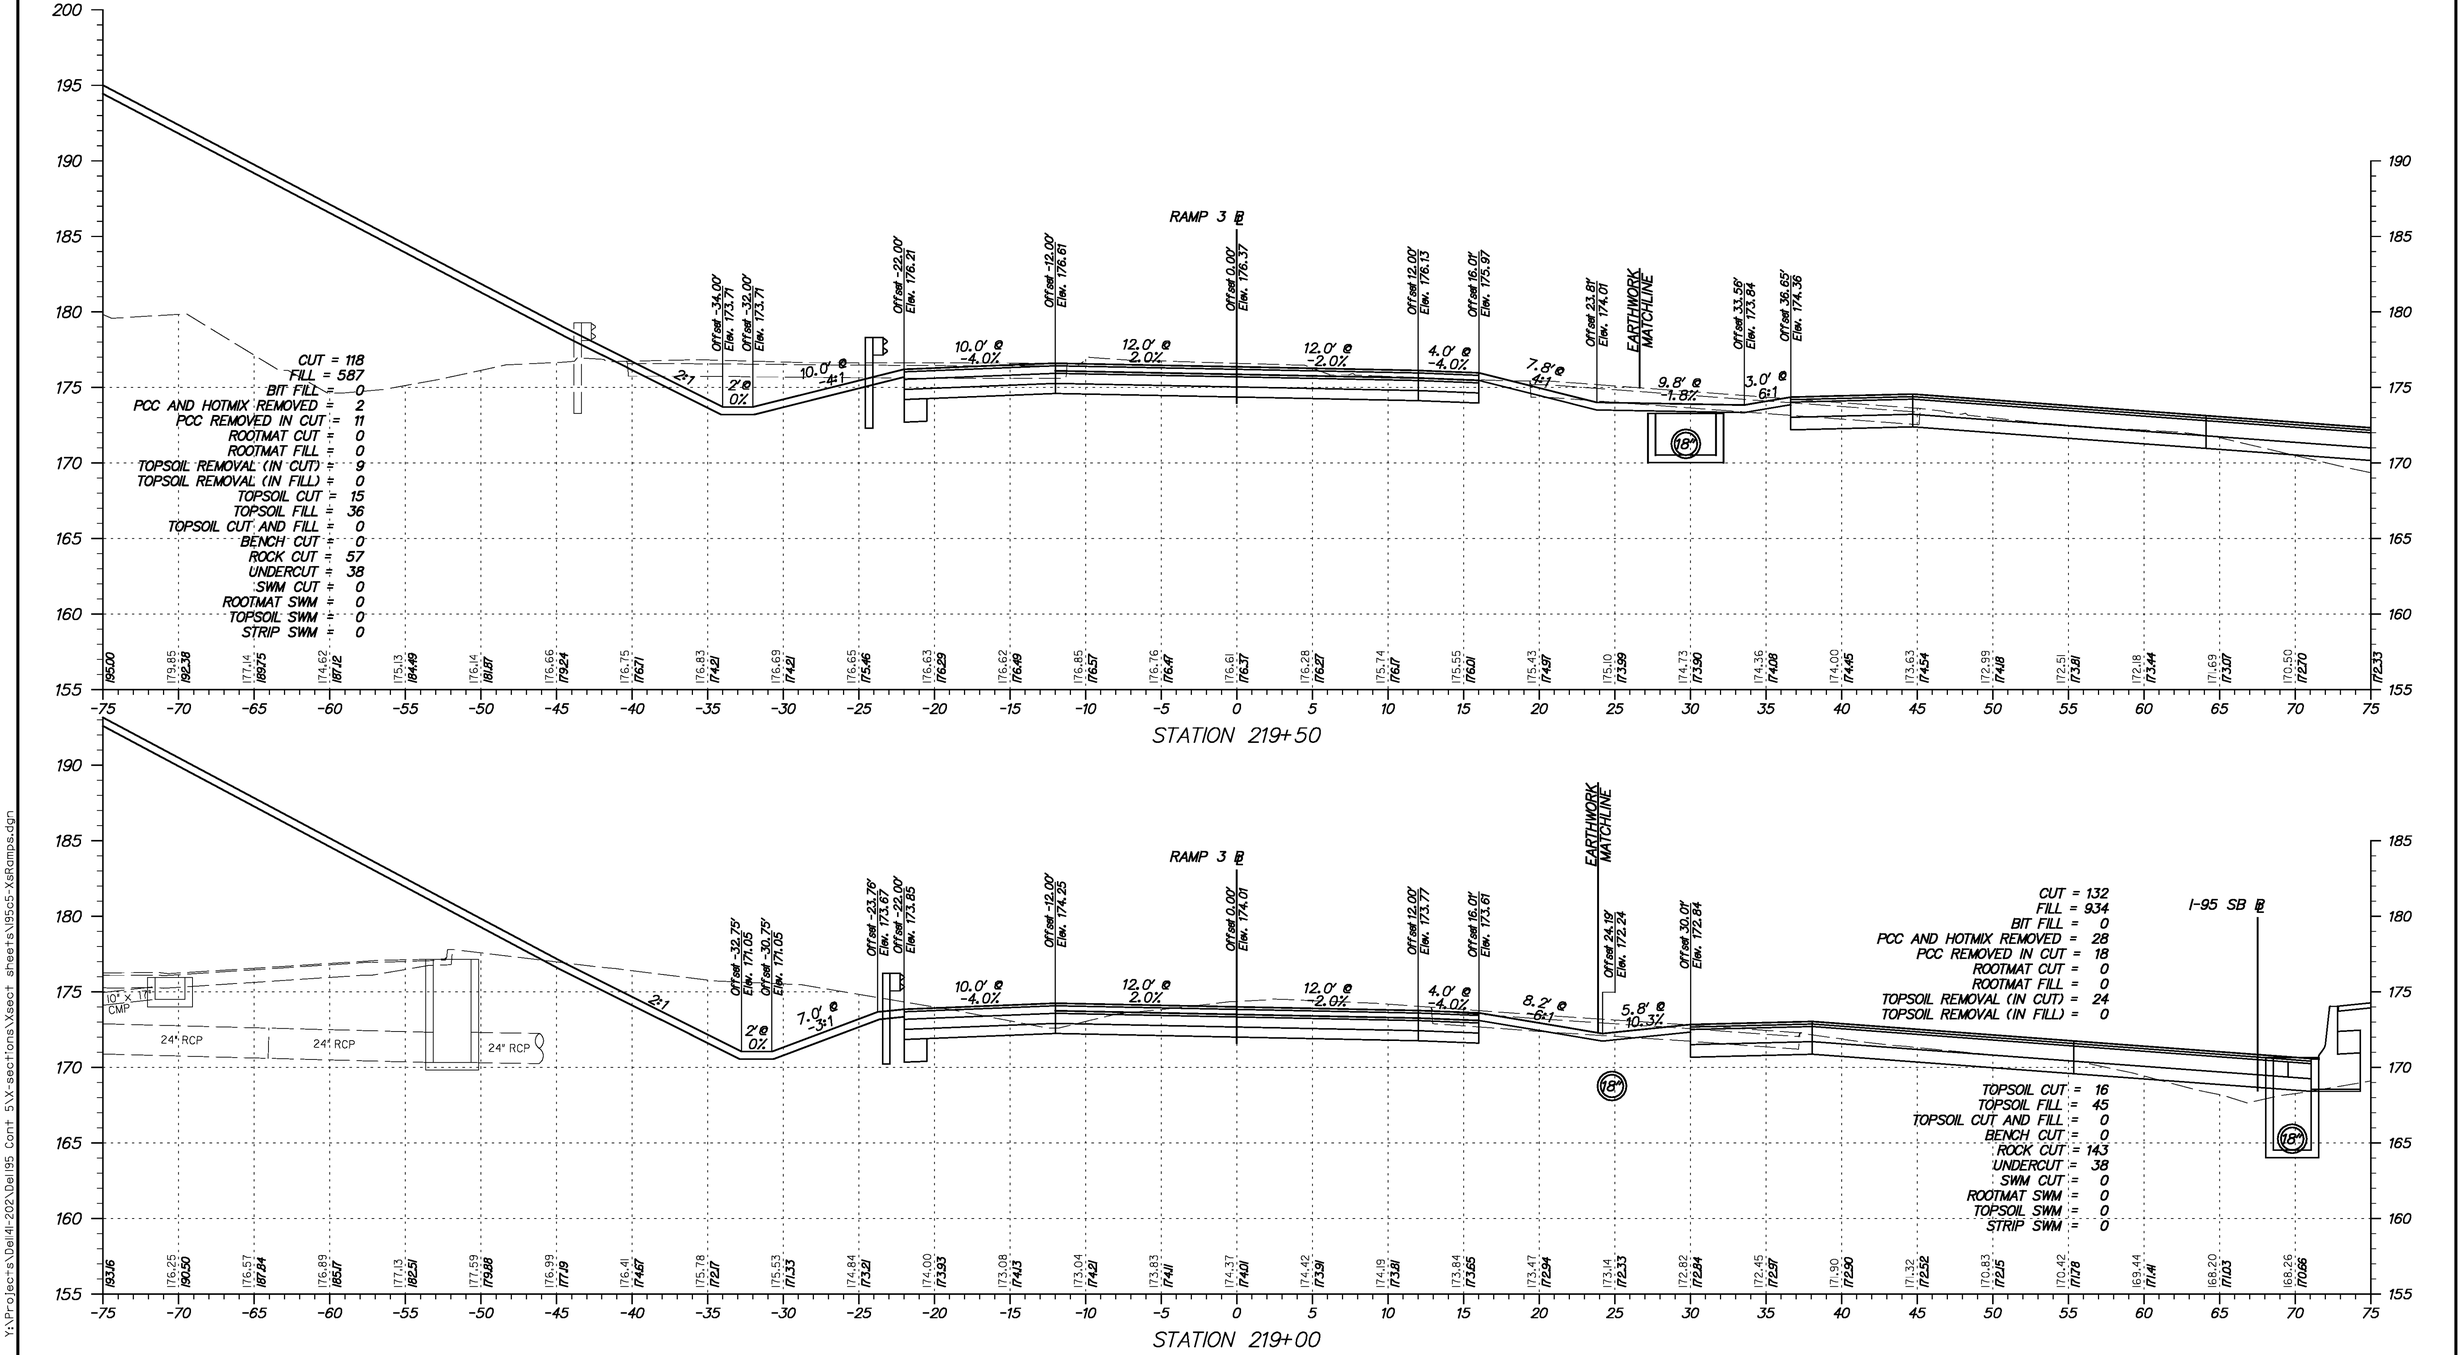

Y:\Projects\Del141-202\Del95 Cont 5\X-sections\Xsect sheets\1905-XsRamps.dgn

11/23/2010

DELAWARE
DEPARTMENT OF TRANSPORTATION

ADDENDUMS / REVISIONS	

SCALE
0 5 10 15
FEET

I-95 & US 202 INTERCHANGE

CONTRACT	BRIDGE NO.	NA
T200510602	DESIGNED BY:	DAG
COUNTY	CHECKED BY:	BMD
NEW CASTLE		

CROSS SECTIONS
RAMP 3
STA. 219+00 TO STA. 219+50

SHEET NO.
117
TOTAL SHTS.
290

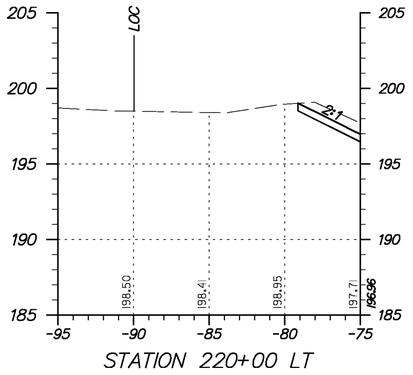

STATION 220+00 LT

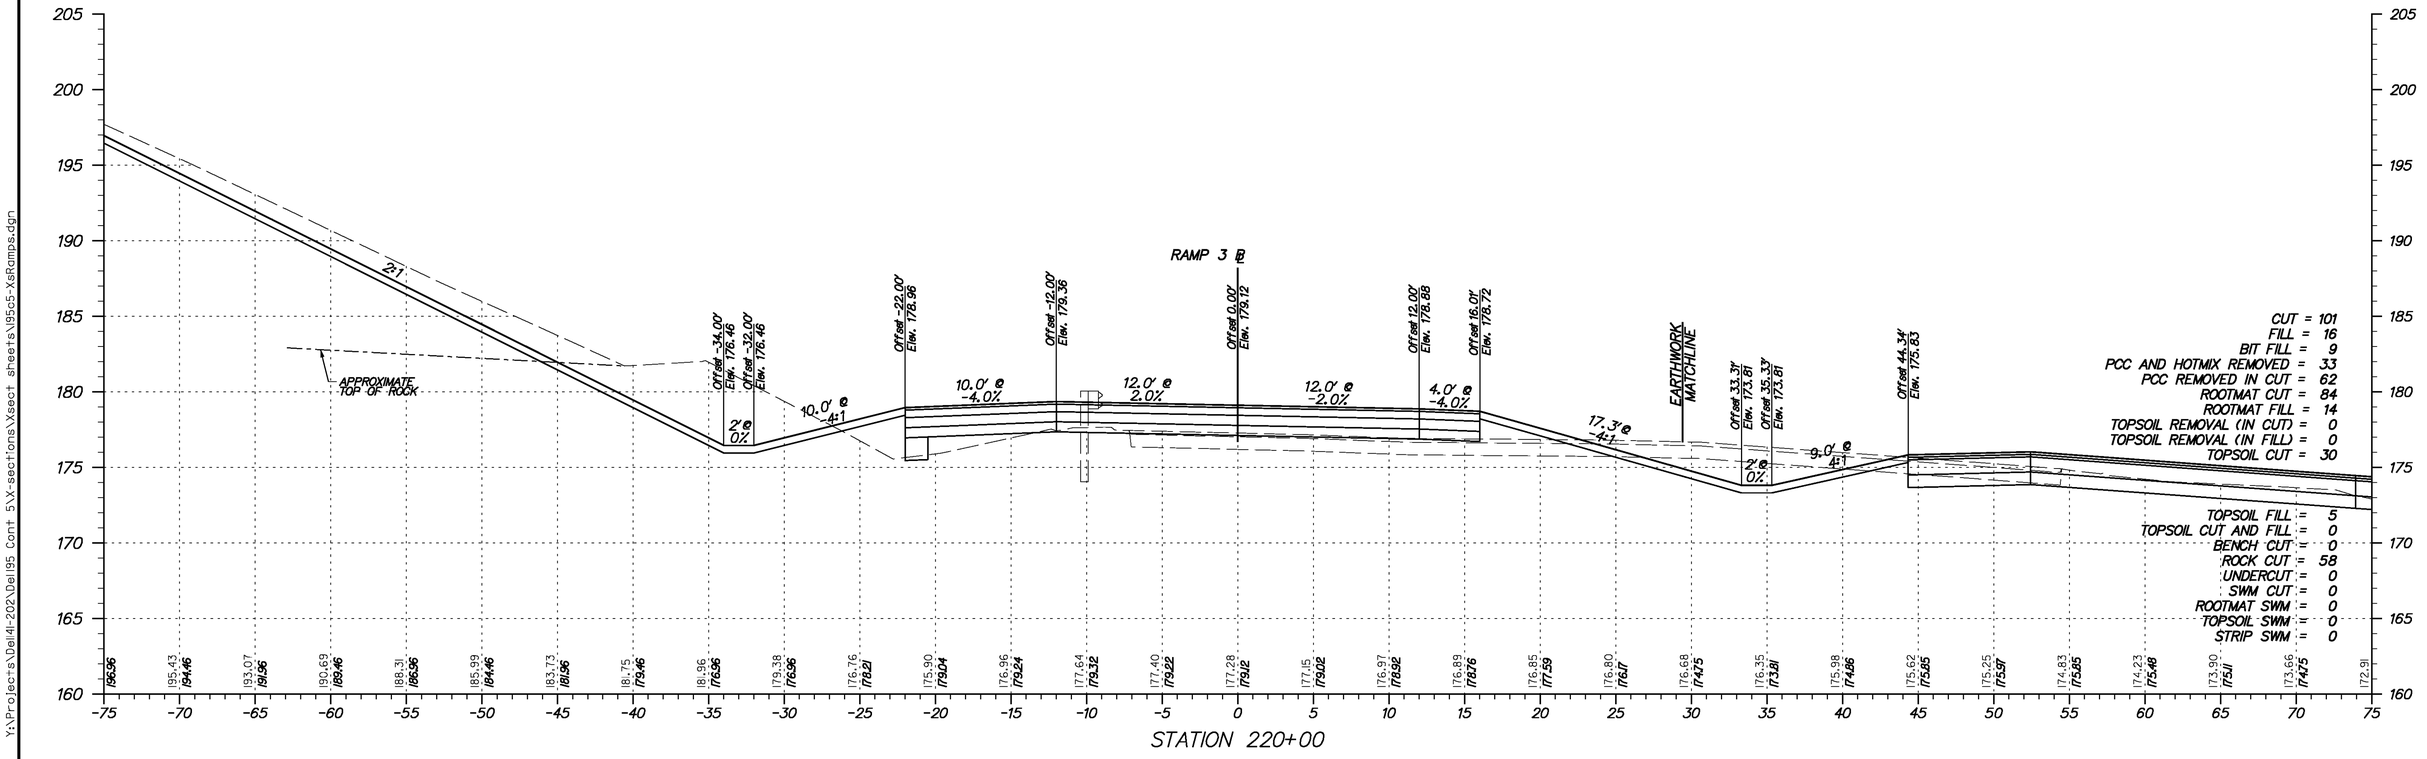

STATION 220+00

Y:\Projects\Dell4-202\Dell95 Cont 5\X-sections\Xsect sheets\I95c5-XsRamps.dgn

11/23/2010

DELAWARE
DEPARTMENT OF TRANSPORTATION

ADDENDUMS / REVISIONS	

SCALE
0 5 10 15
FEET

I-95 & US 202 INTERCHANGE

CONTRACT	BRIDGE NO.	NA
T200510602	DESIGNED BY:	DAG
COUNTY	CHECKED BY:	BMD
NEW CASTLE		

CROSS SECTIONS
RAMP 3
STA. 220+00

SHEET NO.
118
TOTAL SHTS.
290

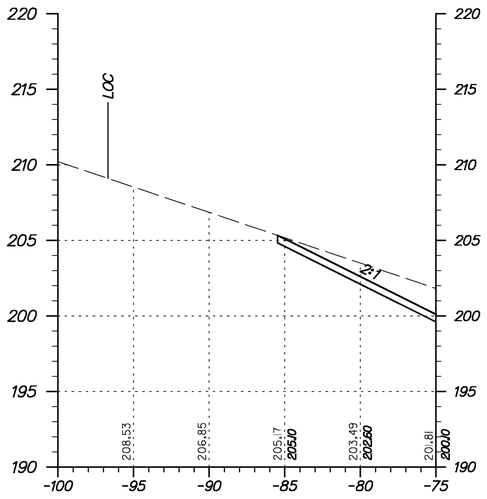

STATION 220+50 LT

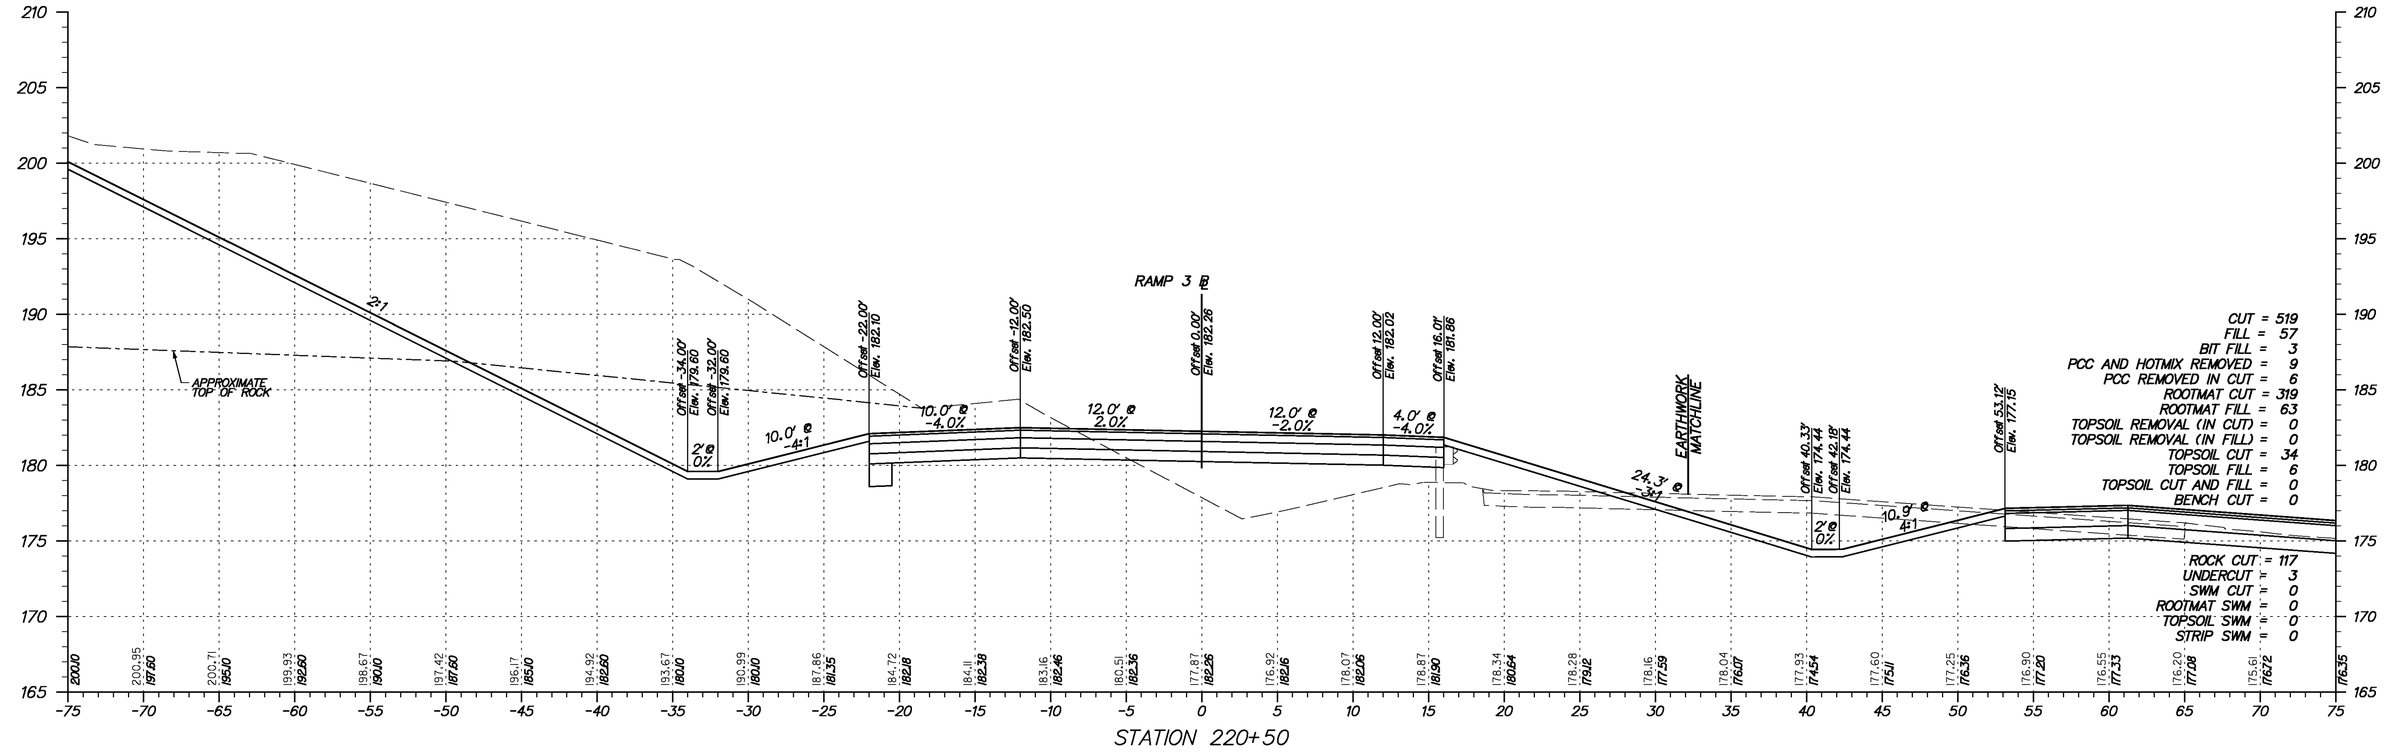

STATION 220+50

Y:\Projects\Del4I-202\Del95 Cont 5\X-sections\Xsect sheets\I95c5-XsRamps.dgn

11/23/2010

DELAWARE DEPARTMENT OF TRANSPORTATION

ADDENDUMS / REVISIONS	

SCALE 0 5 10 15 FEET

I-95 & US 202 INTERCHANGE

CONTRACT	BRIDGE NO.	NA
T200510602	DESIGNED BY:	DAG
COUNTY	CHECKED BY:	BMD
NEW CASTLE		

CROSS SECTIONS RAMP 3
STA. 220+50

SHEET NO.
119
TOTAL SHTS.
290

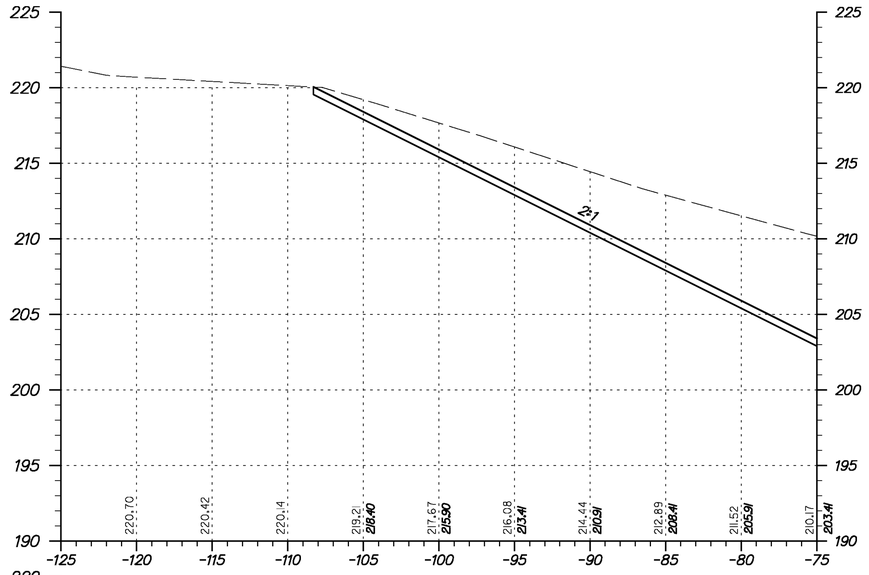

STATION 221+00 LT

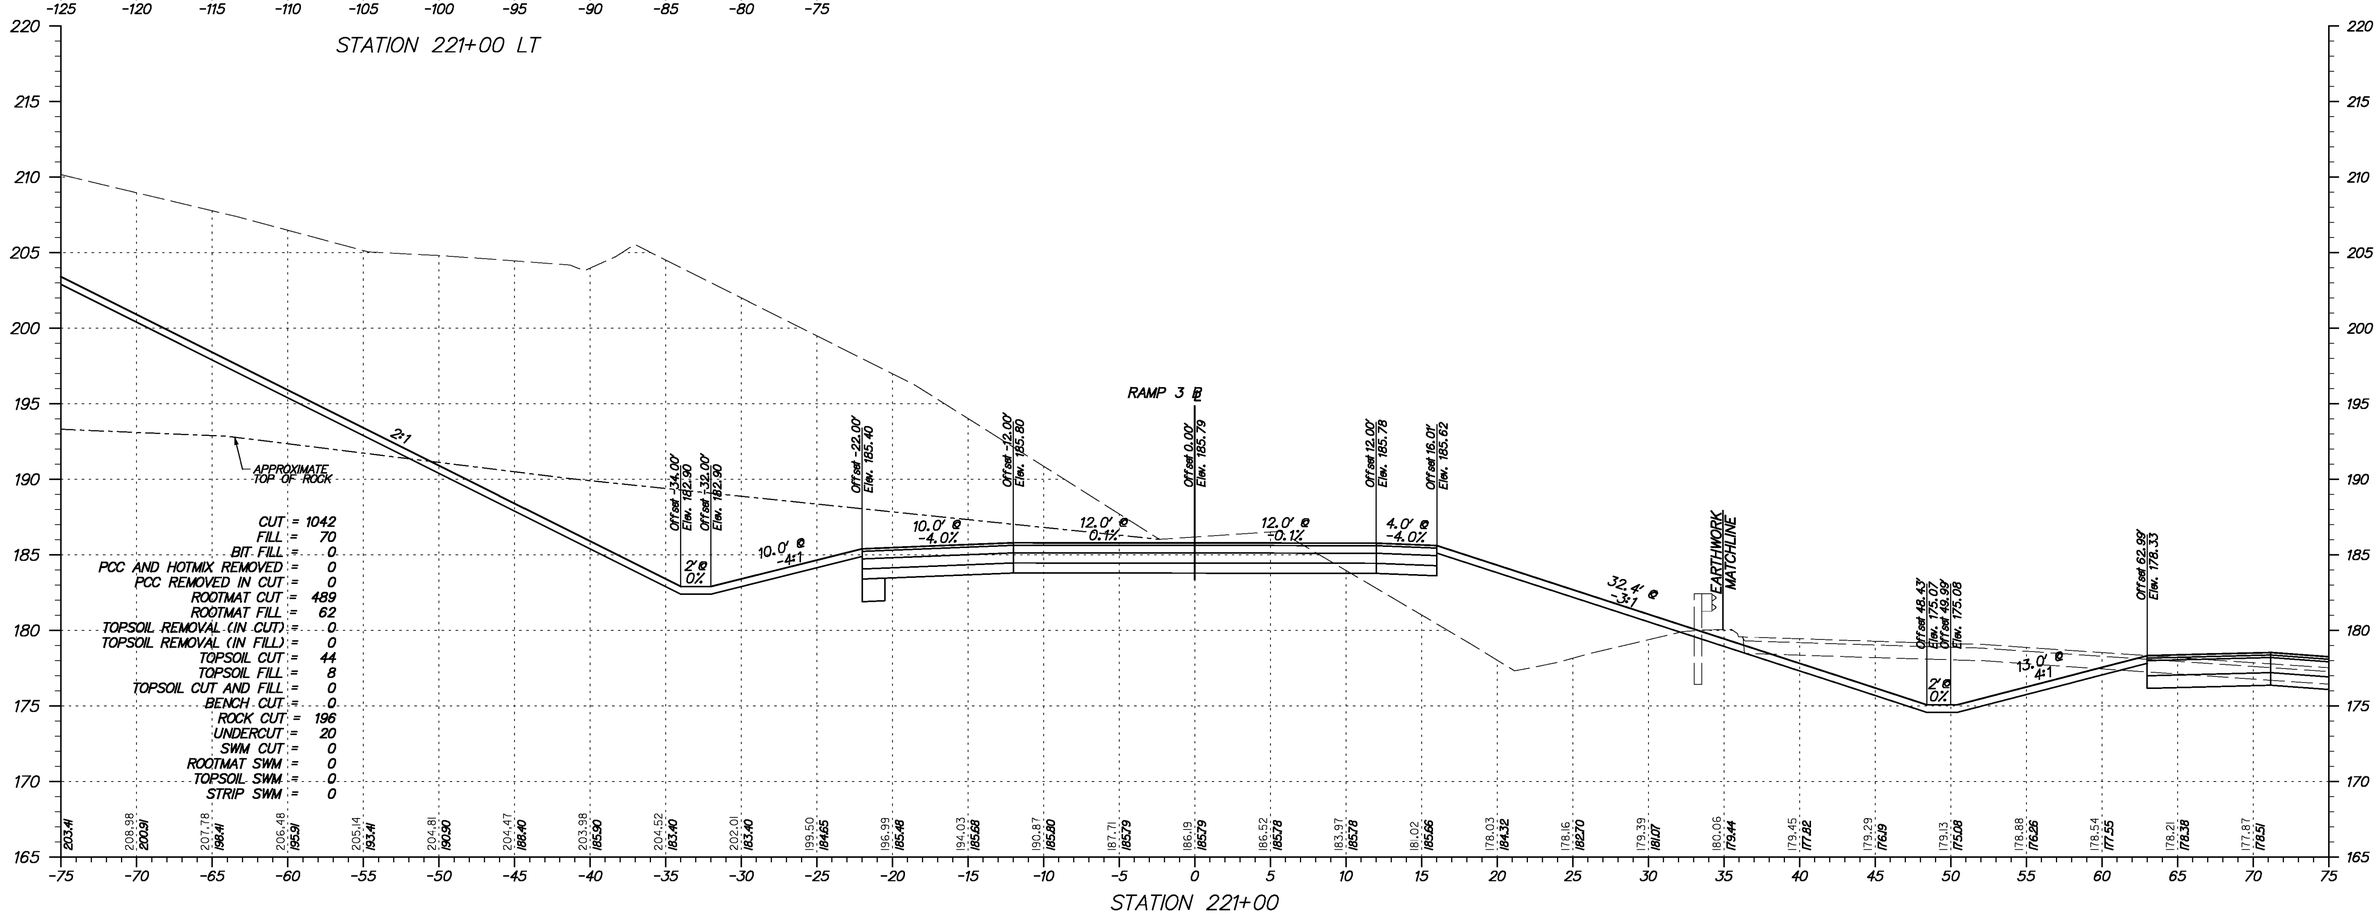

STATION 221+00

Y:\Projects\Del141-202\Del95 Cont 5\X-sections\X-sect sheets\95c5-XsRamps.dgn

11/23/2010

DELAWARE
DEPARTMENT OF TRANSPORTATION

ADDENDUMS / REVISIONS	

SCALE
0 5 10 15
FEET

I-95 & US 202 INTERCHANGE

CONTRACT	BRIDGE NO.	NA
T200510602	DESIGNED BY:	DAG
COUNTY	CHECKED BY:	BMD
NEW CASTLE		

CROSS SECTIONS
RAMP 3
STA. 221+00

SHEET NO.
120
TOTAL SHTS.
290

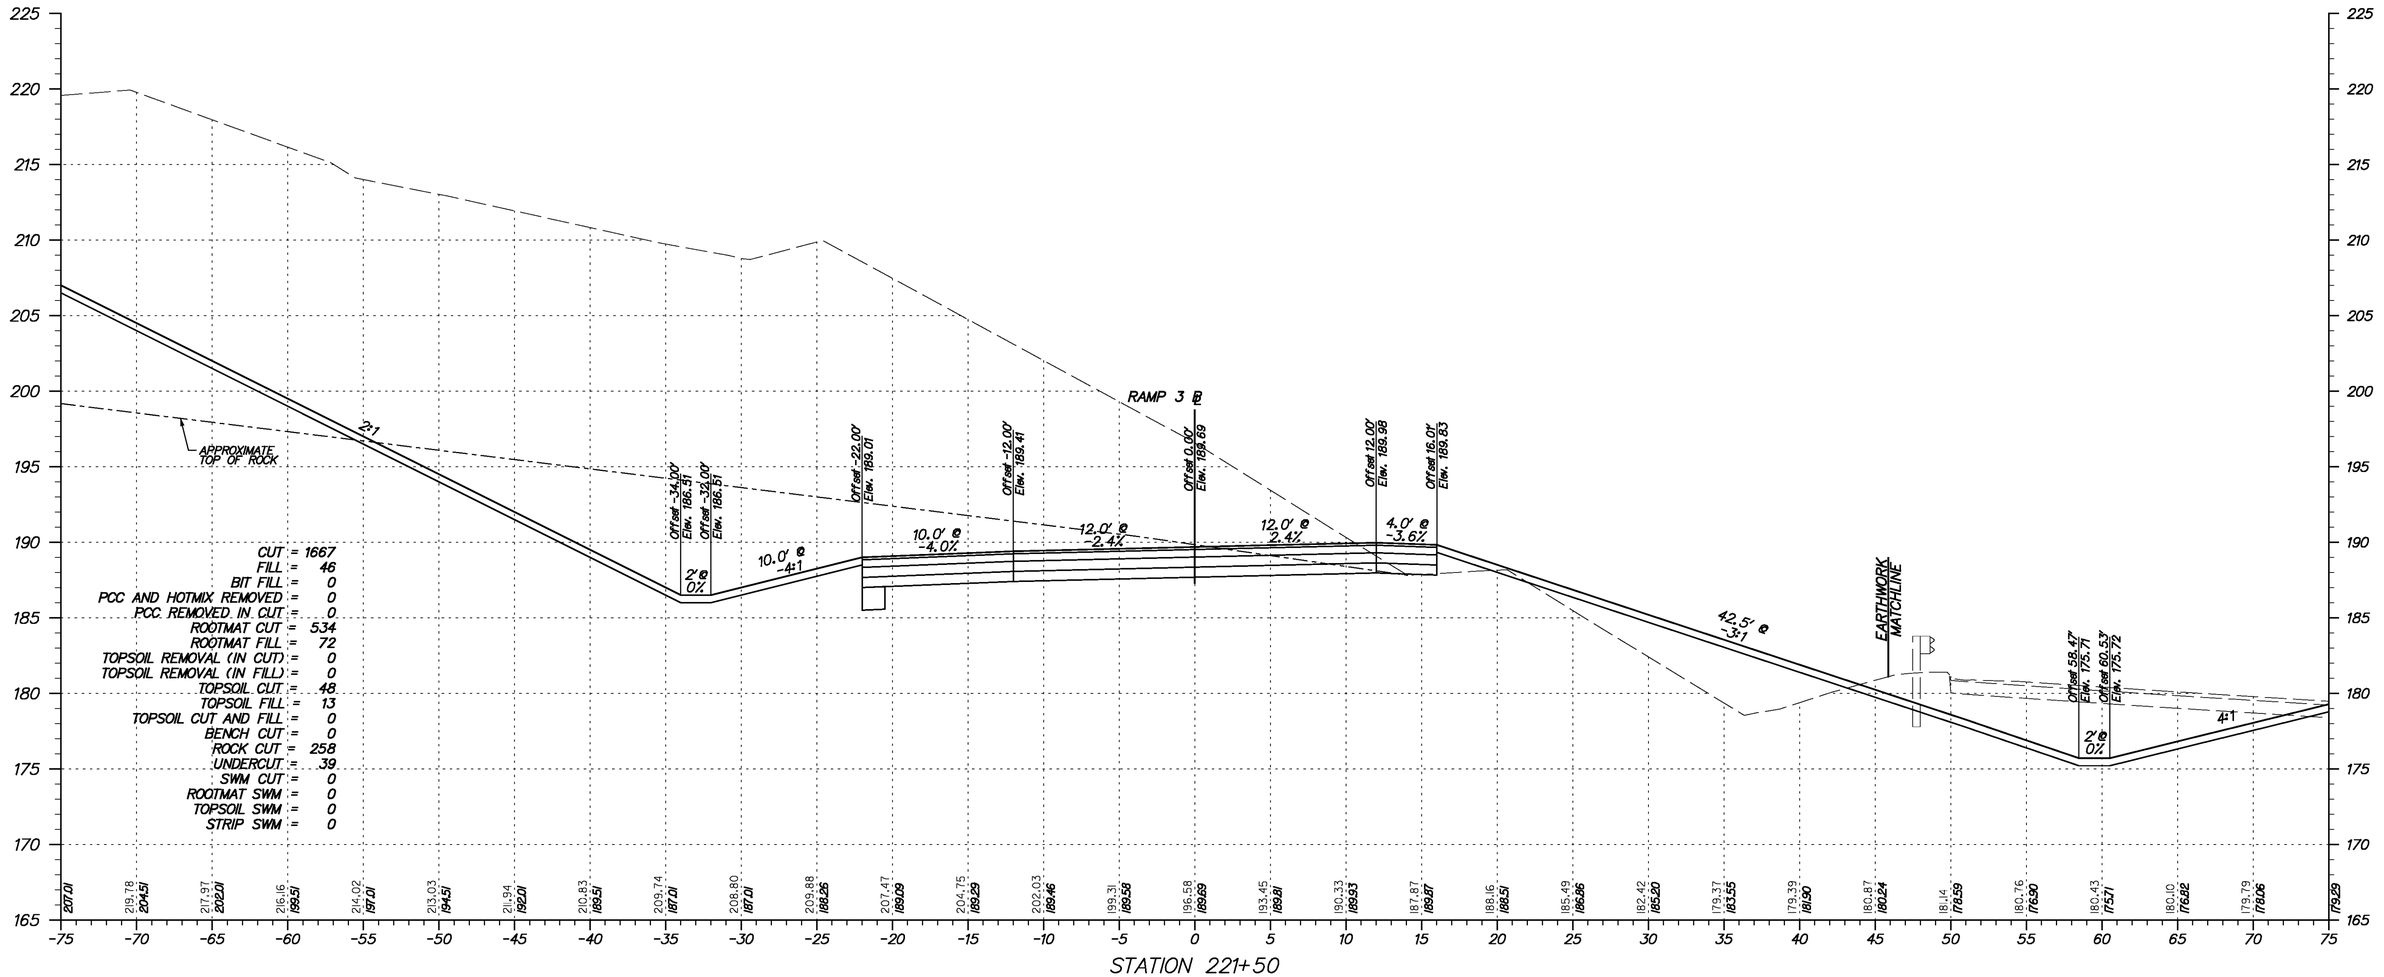

Y:\Projects\Del4I-202\Del95 Cont 5\X-sections\Xsect sheets\I95c5-XsRamps.dgn

11/23/2010

DELAWARE DEPARTMENT OF TRANSPORTATION

ADDENDUMS / REVISIONS	

SCALE 0 5 10 15 FEET

I-95 & US 202 INTERCHANGE

CONTRACT	BRIDGE NO.	NA
T200510602	DESIGNED BY:	DAG
COUNTY	CHECKED BY:	BMD
NEW CASTLE		

CROSS SECTIONS RAMP 3
STA. 221+50

SHEET NO.
121
TOTAL SHTS.
290

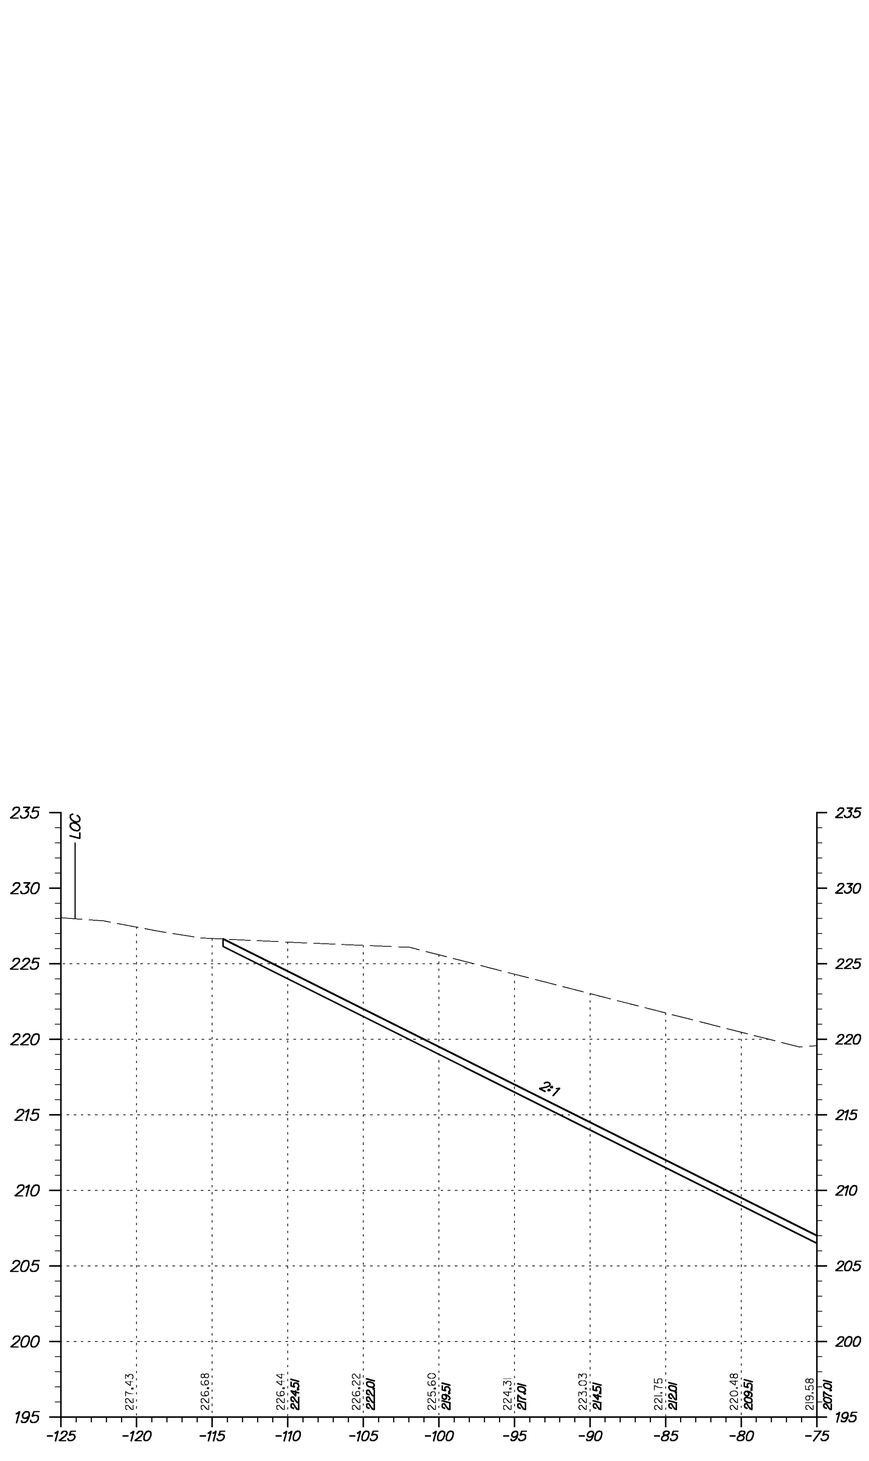

STATION 221+50 LT

Y:\Projects\Del141-202\Del95 Cont 5\X-sections\Xsect sheets\I95c5-XsRamps.dgn

11/23/2010

DELAWARE
DEPARTMENT OF TRANSPORTATION

ADDENDUMS / REVISIONS	

SCALE
0 5 10 15
FEET

I-95 & US 202 INTERCHANGE

CONTRACT	BRIDGE NO.	NA
T200510602	DESIGNED BY:	DAG
COUNTY	CHECKED BY:	BMD
NEW CASTLE		

CROSS SECTIONS
RAMP 3
STA. 221+50
(EXTENSION)

SHEET NO.
122
TOTAL SHTS.
290

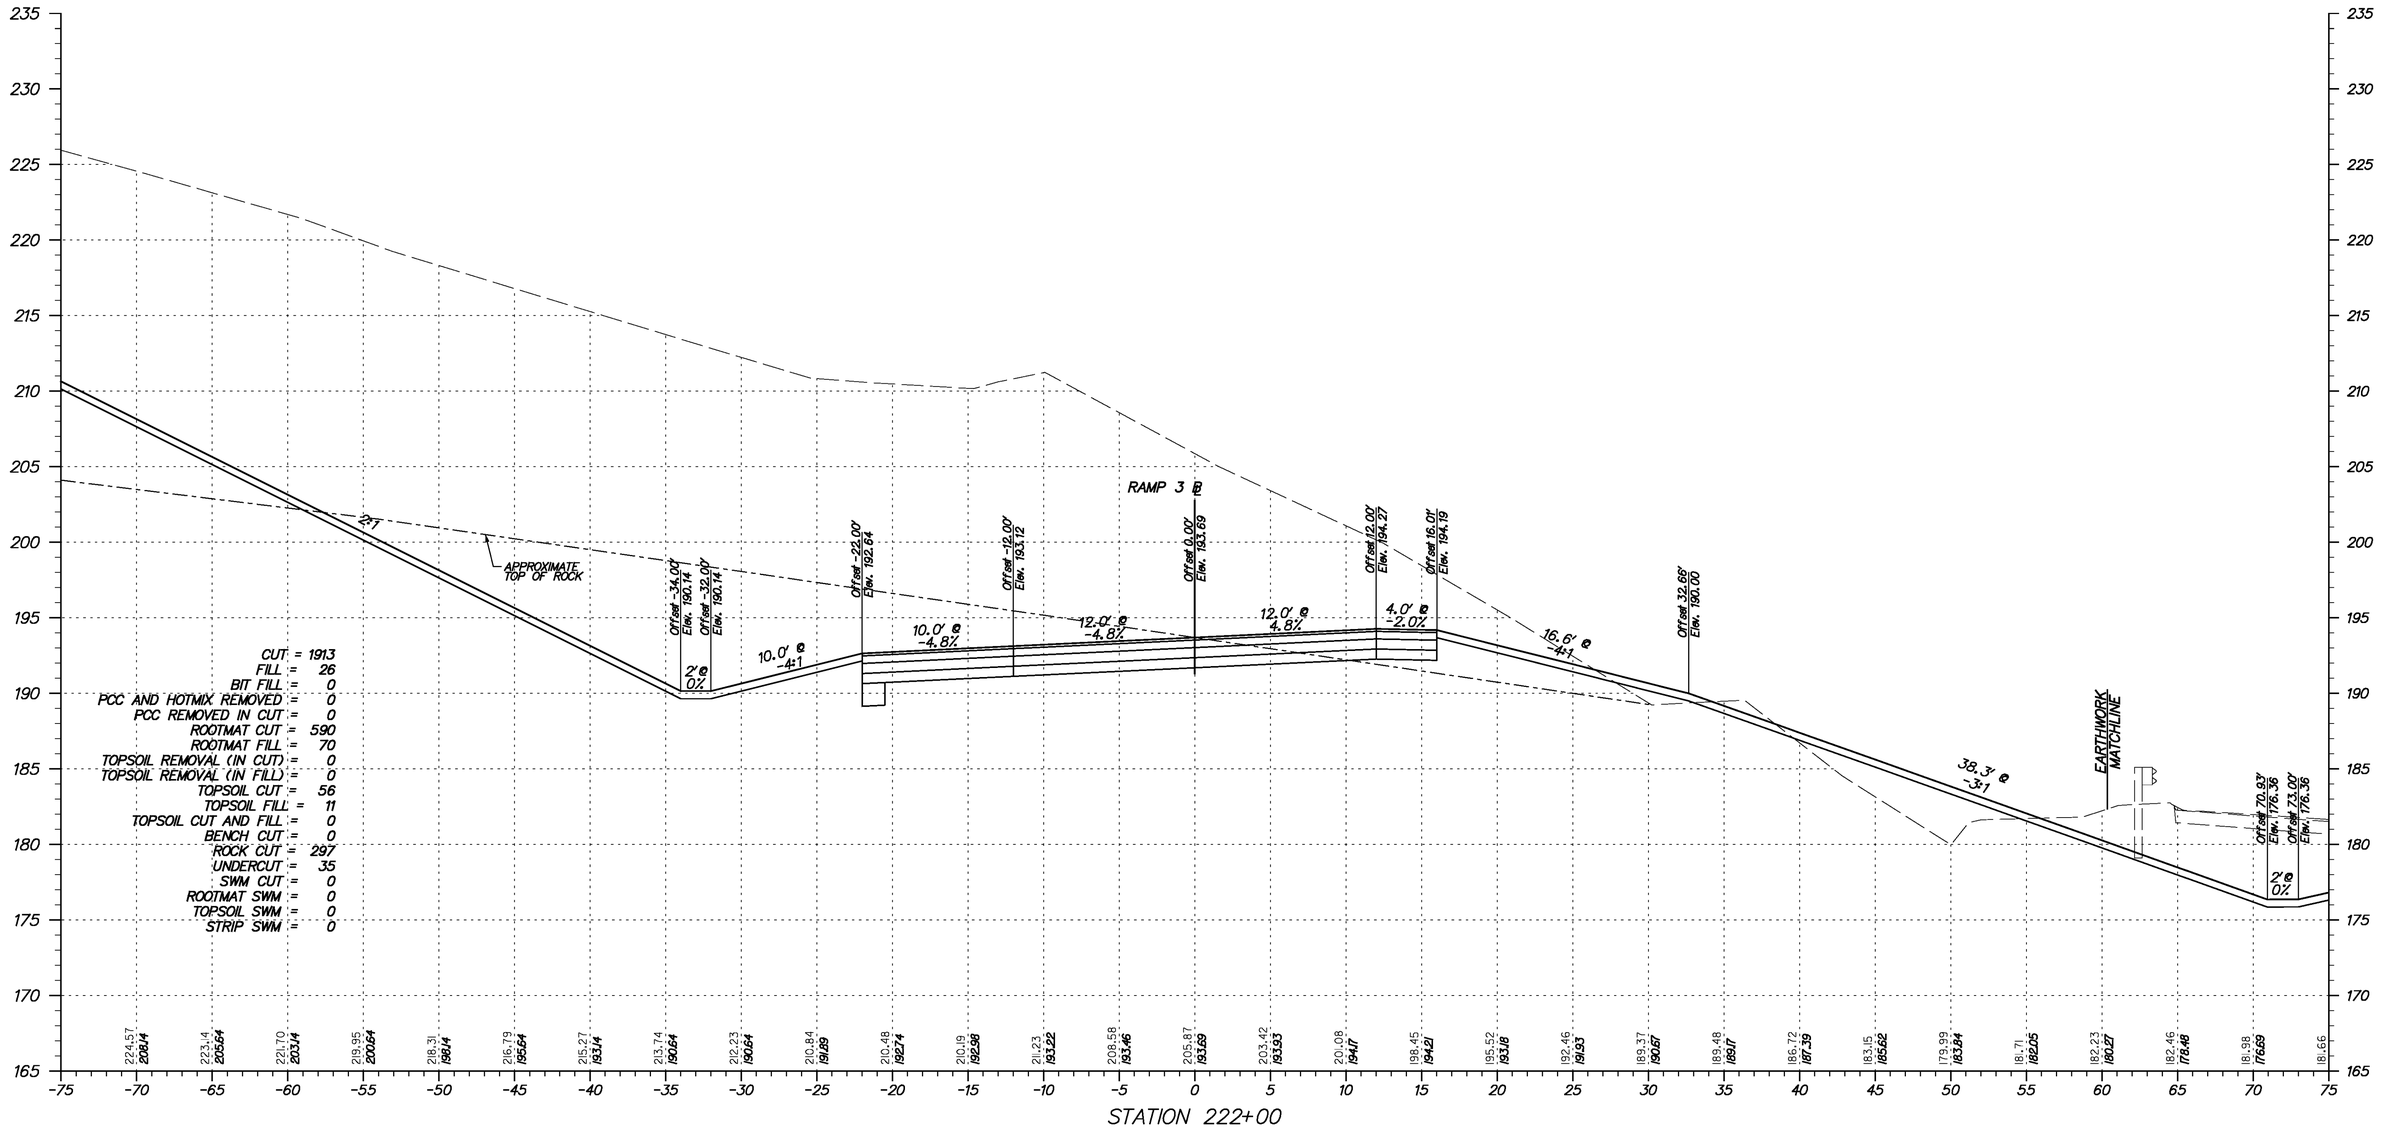

Y:\Projects\Del41-202\Del95 Cont 5\X-sections\Xsect sheets\95c5-XsRamps.dgn

11/23/2010

DELAWARE DEPARTMENT OF TRANSPORTATION

ADDENDUMS / REVISIONS	

SCALE 0 5 10 15 FEET

I-95 & US 202 INTERCHANGE

CONTRACT	BRIDGE NO.	NA
T200510602	DESIGNED BY:	DAG
COUNTY	CHECKED BY:	BMD
NEW CASTLE		

CROSS SECTIONS RAMP 3
STA. 220+00

SHEET NO.
123
TOTAL SHTS.
290

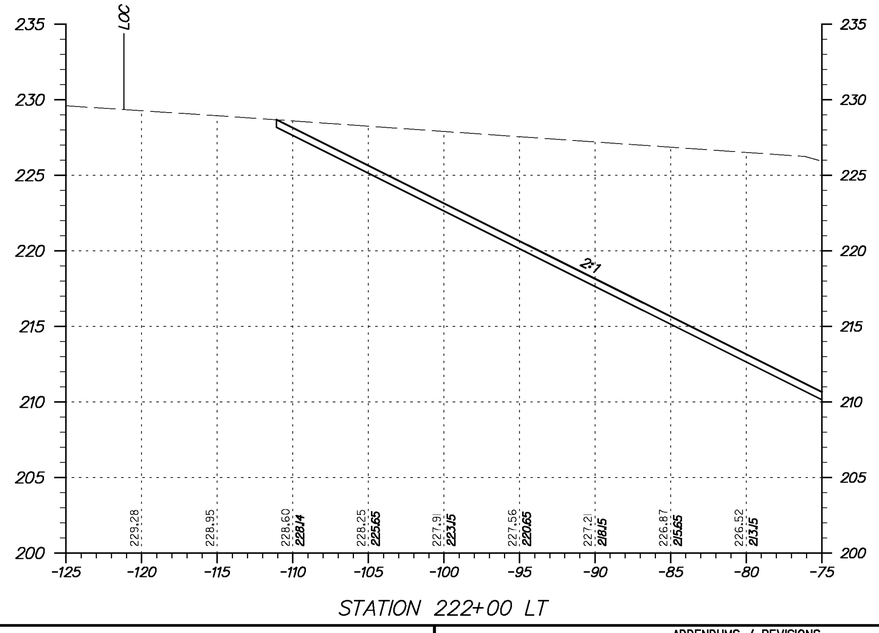

STATION 222+00 LT

Y:\Projects\Del141-202\Del95 Cont 5\X-sections\Xsect sheets\I95c5-XsRamps.dgn

11/23/2010

DELAWARE DEPARTMENT OF TRANSPORTATION

ADDENDUMS / REVISIONS	

SCALE
0 5 10 15
FEET

I-95 & US 202 INTERCHANGE

CONTRACT	BRIDGE NO.	NA
T200510602	DESIGNED BY:	DAG
COUNTY	CHECKED BY:	BMD
NEW CASTLE		

CROSS SECTIONS
RAMP 3
STA. 220+00
(EXTENSION)

SHEET NO.
124
TOTAL SHTS.
290

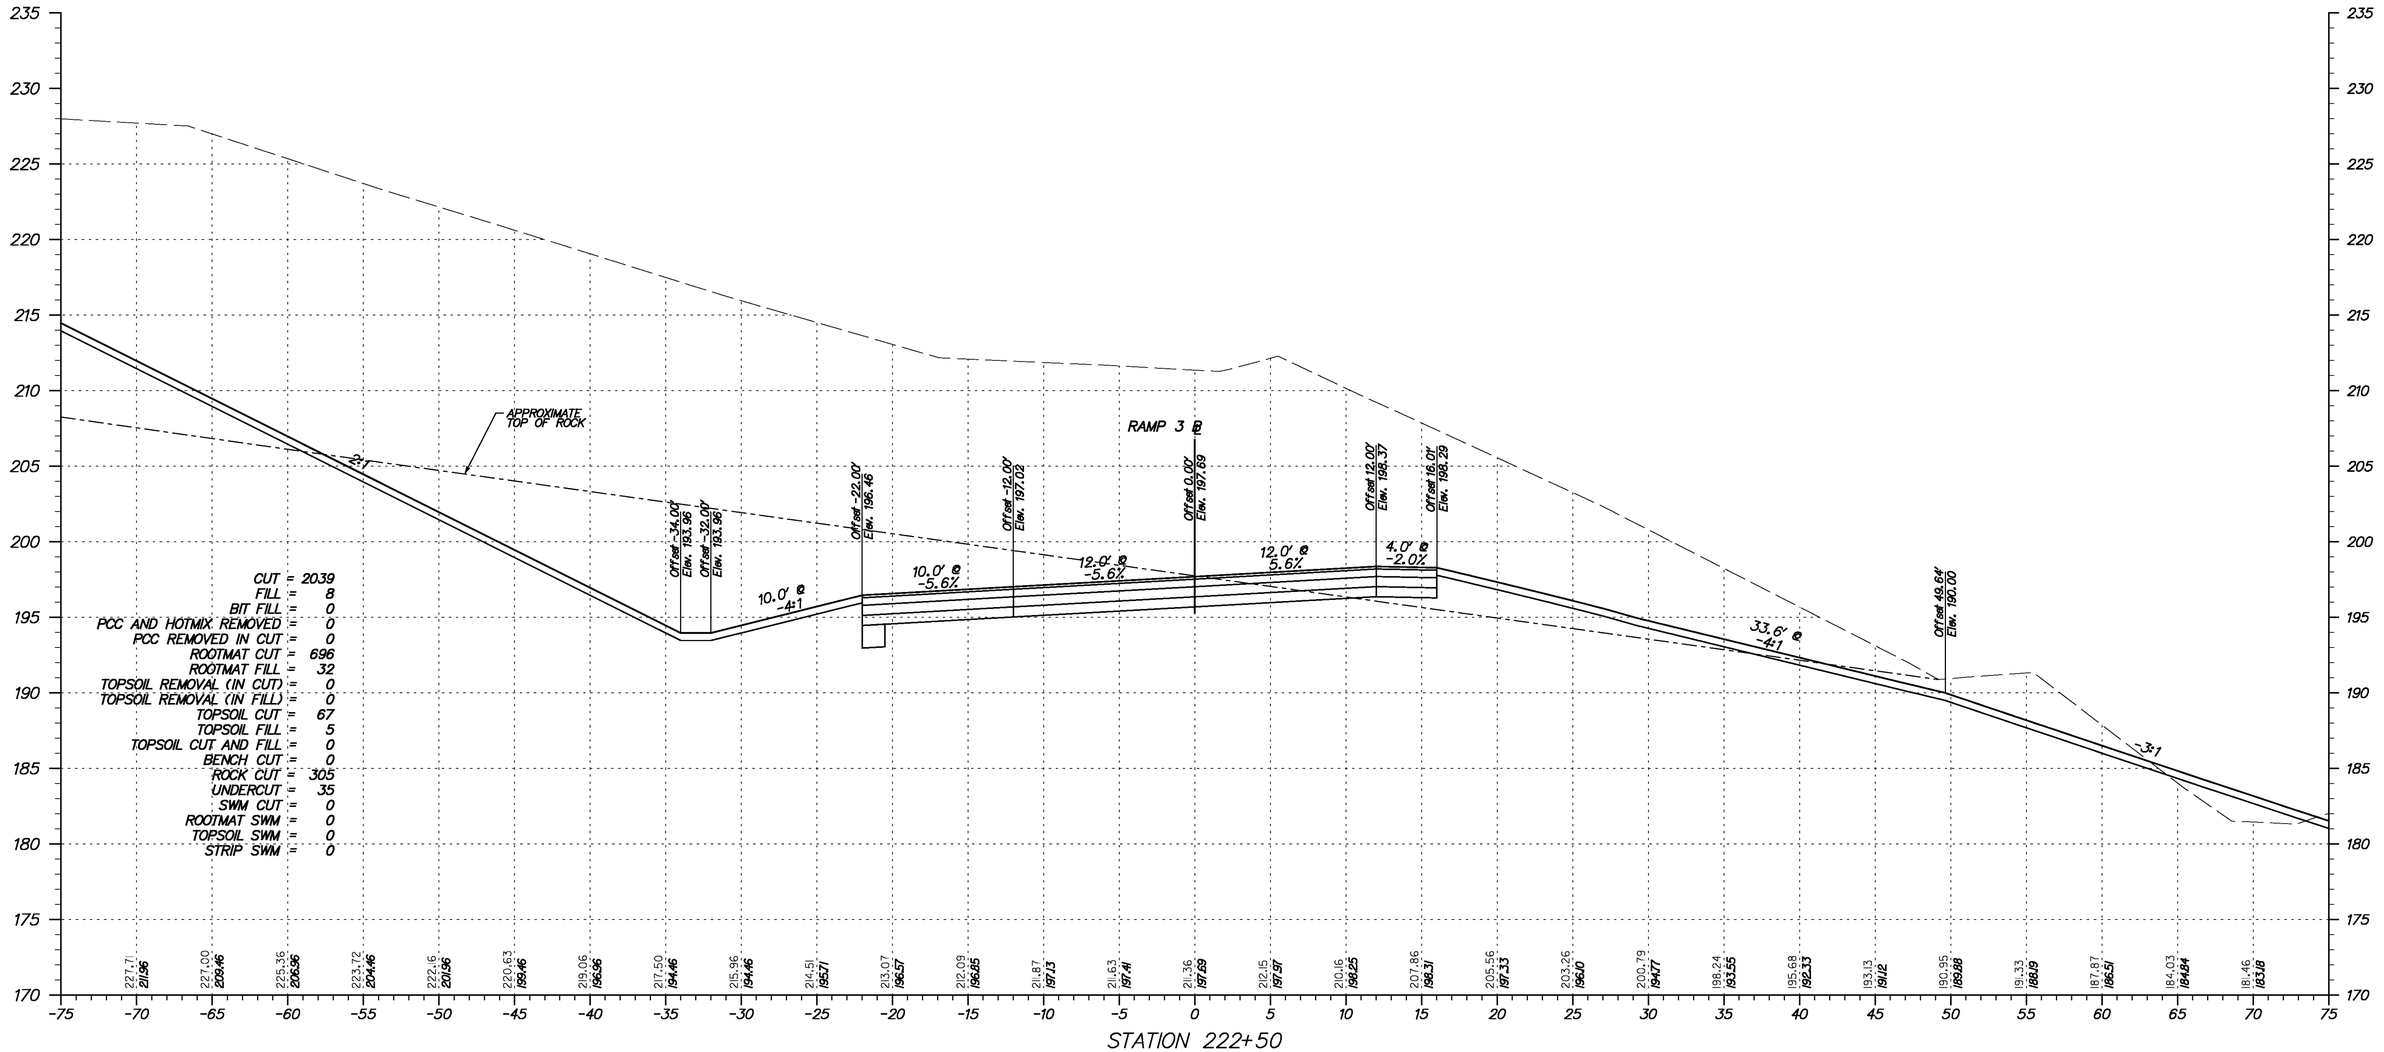

Y:\Projects\Del41-202\Del195 Cont 5\X-sections\Xsect sheets\195c5-XsRamps.dgn

11/23/2010

DELAWARE DEPARTMENT OF TRANSPORTATION

ADDENDUMS / REVISIONS	

SCALE 0 5 10 15 FEET

I-95 & US 202 INTERCHANGE

CONTRACT	BRIDGE NO.	NA
T200510602	DESIGNED BY:	DAG
COUNTY	CHECKED BY:	BMD
NEW CASTLE		

CROSS SECTIONS RAMP 3
STA. 220+50

SHEET NO.
125
TOTAL SHTS.
290

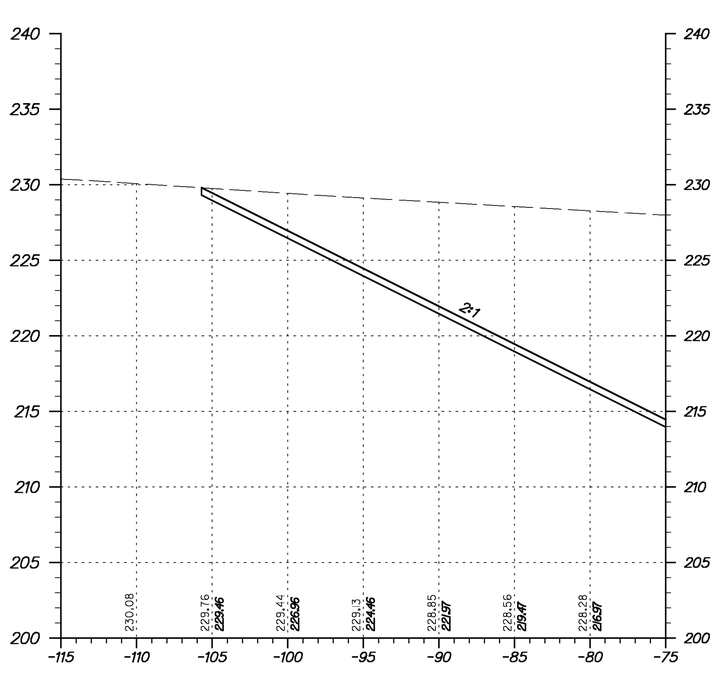

STATION 222+50 LT

Y:\Projects\Del141-202\Del95 Cont 5\X-sections\Xsect sheets\I95c5-XsRamps.dgn

11/23/2010

DELAWARE DEPARTMENT OF TRANSPORTATION

ADDENDUMS / REVISIONS	

SCALE
0 5 10 15
FEET

I-95 & US 202 INTERCHANGE

CONTRACT	BRIDGE NO.	NA
T200510602	DESIGNED BY:	DAG
COUNTY	CHECKED BY:	BMD
NEW CASTLE		

CROSS SECTIONS
RAMP 3
STA. 220+50
(EXTENSION)

SHEET NO.
126
TOTAL SHTS.
290

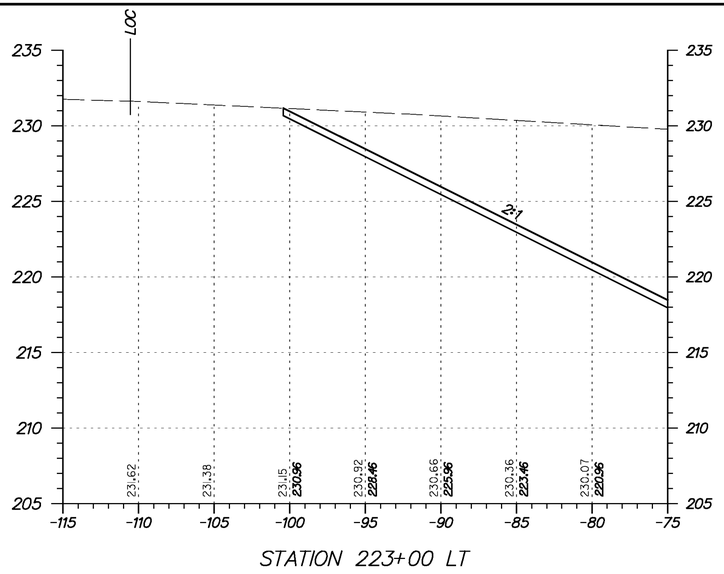

STATION 223+00 LT

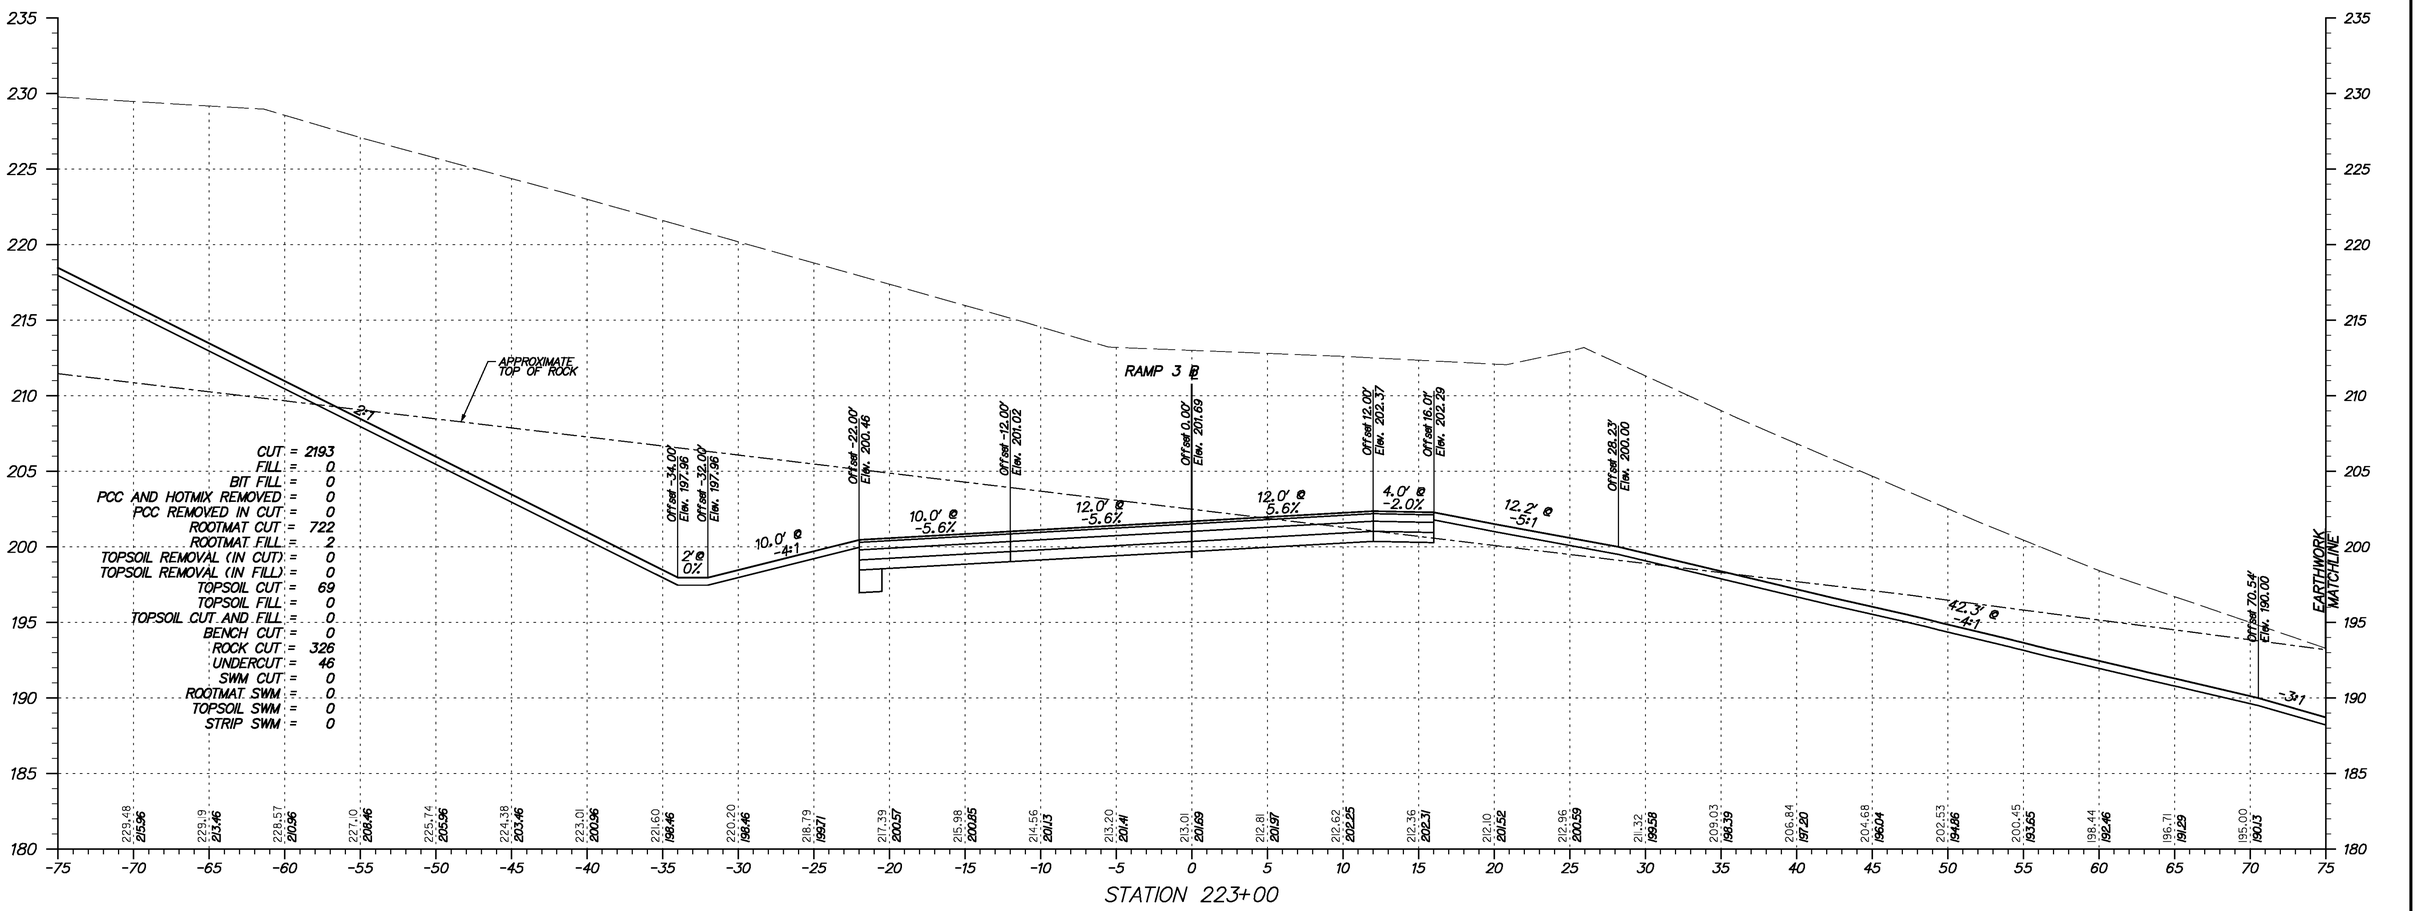

STATION 223+00

DELAWARE DEPARTMENT OF TRANSPORTATION	ADDENDUMS / REVISIONS	SCALE 0 5 10 15 FEET	I-95 & US 202 INTERCHANGE	CONTRACT T200510602	BRIDGE NO. NA	CROSS SECTIONS RAMP 3 STA. 223+00	SHEET NO. 127
				COUNTY NEW CASTLE	DESIGNED BY: DAG		TOTAL SHTS. 290
					CHECKED BY: BMD		

Y:\Projects\Del41-202\Del95 Cont 5\X-sections\Xsect sheets\I95c5-XsRamps.dgn

11/23/2010

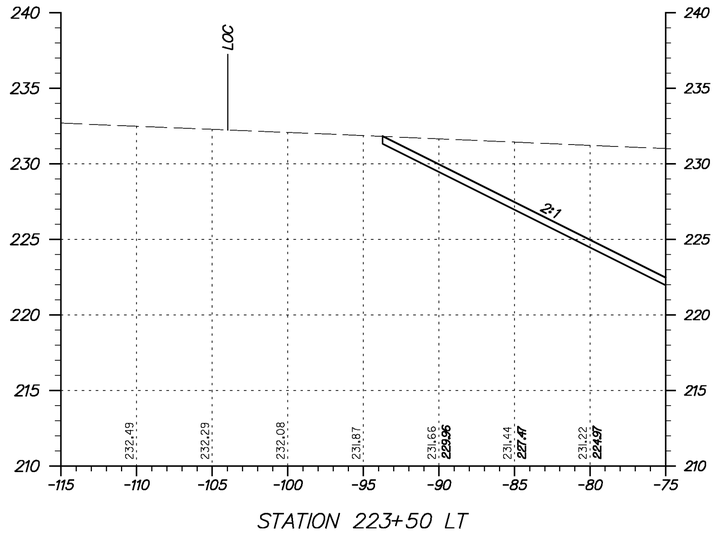

STATION 223+50 LT

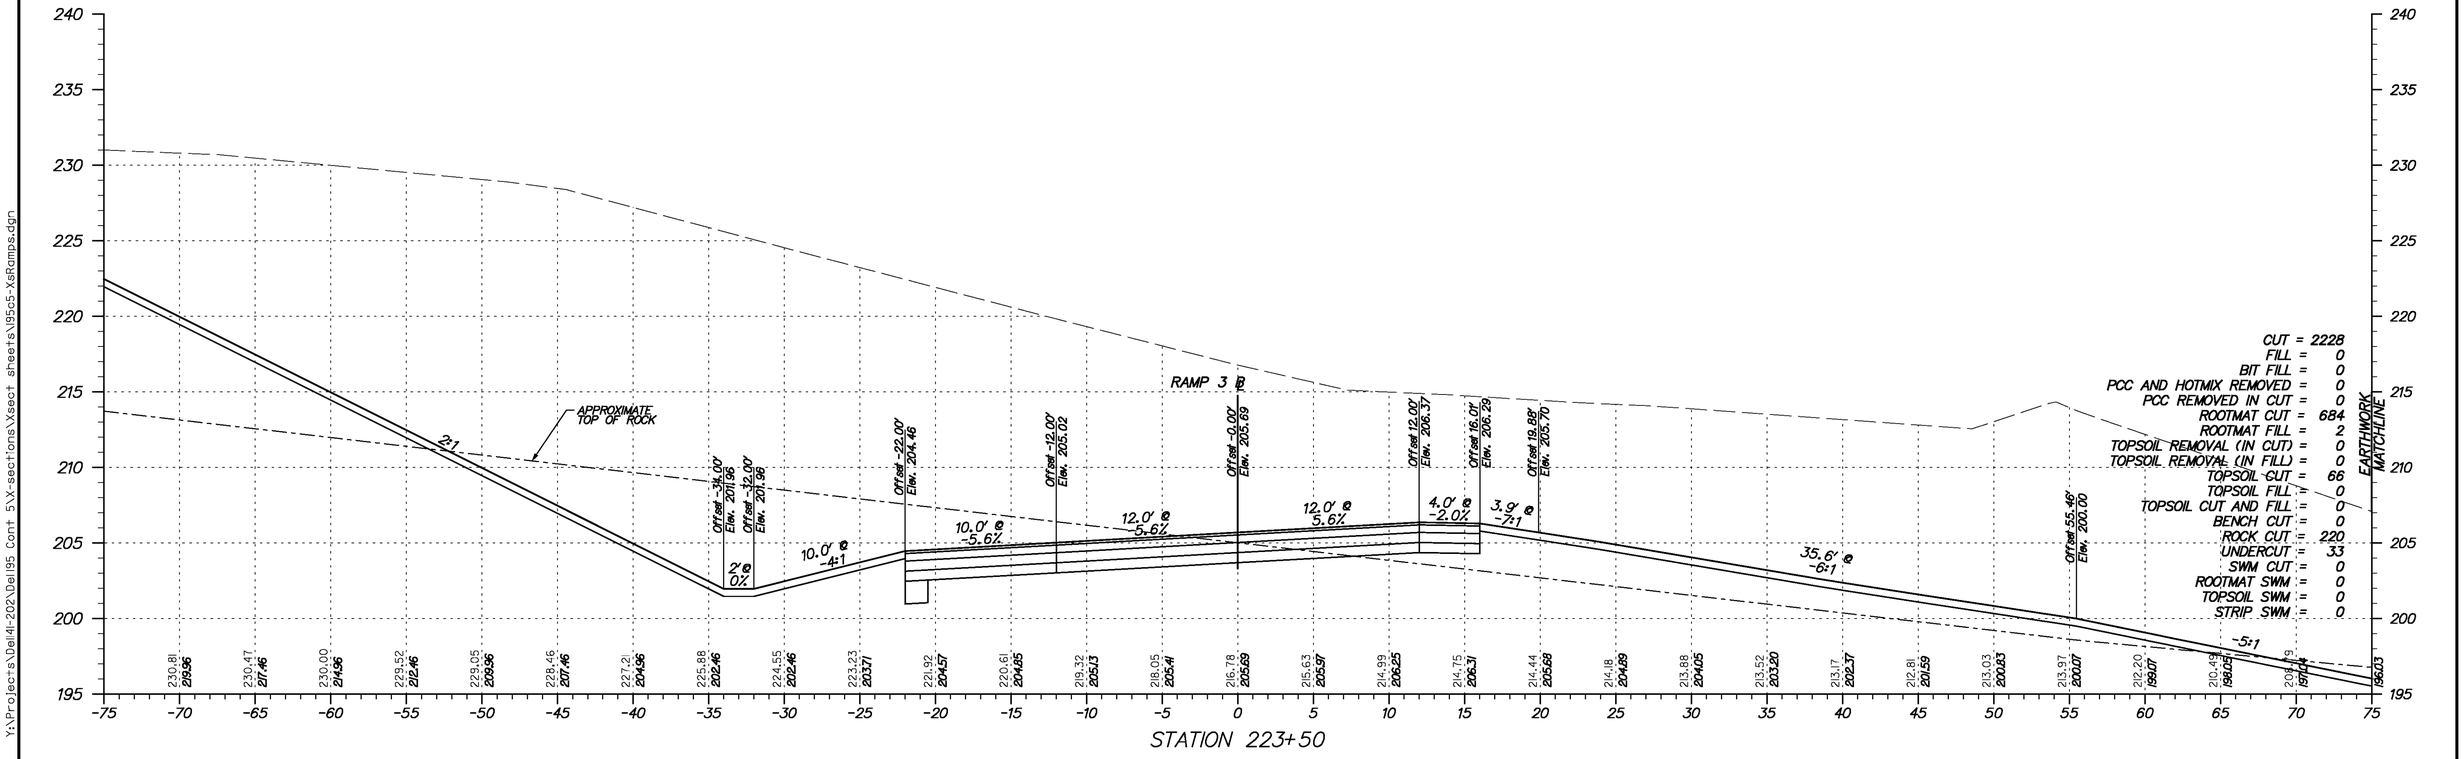

STATION 223+50

Y:\Projects\Del4I-202\Del195 Cont 5\X-sections\Xsect sheets\I95c5-XsRamps.dgn

11/23/2010

DELAWARE
DEPARTMENT OF TRANSPORTATION

ADDENDUMS / REVISIONS	

SCALE
0 5 10 15
FEET

I-95 & US 202 INTERCHANGE

CONTRACT	BRIDGE NO.	NA
T200510602	DESIGNED BY:	DAG
COUNTY	CHECKED BY:	BMD
NEW CASTLE		

CROSS SECTIONS
RAMP 3
STA. 223+500

SHEET NO.
128
TOTAL SHTS.
290

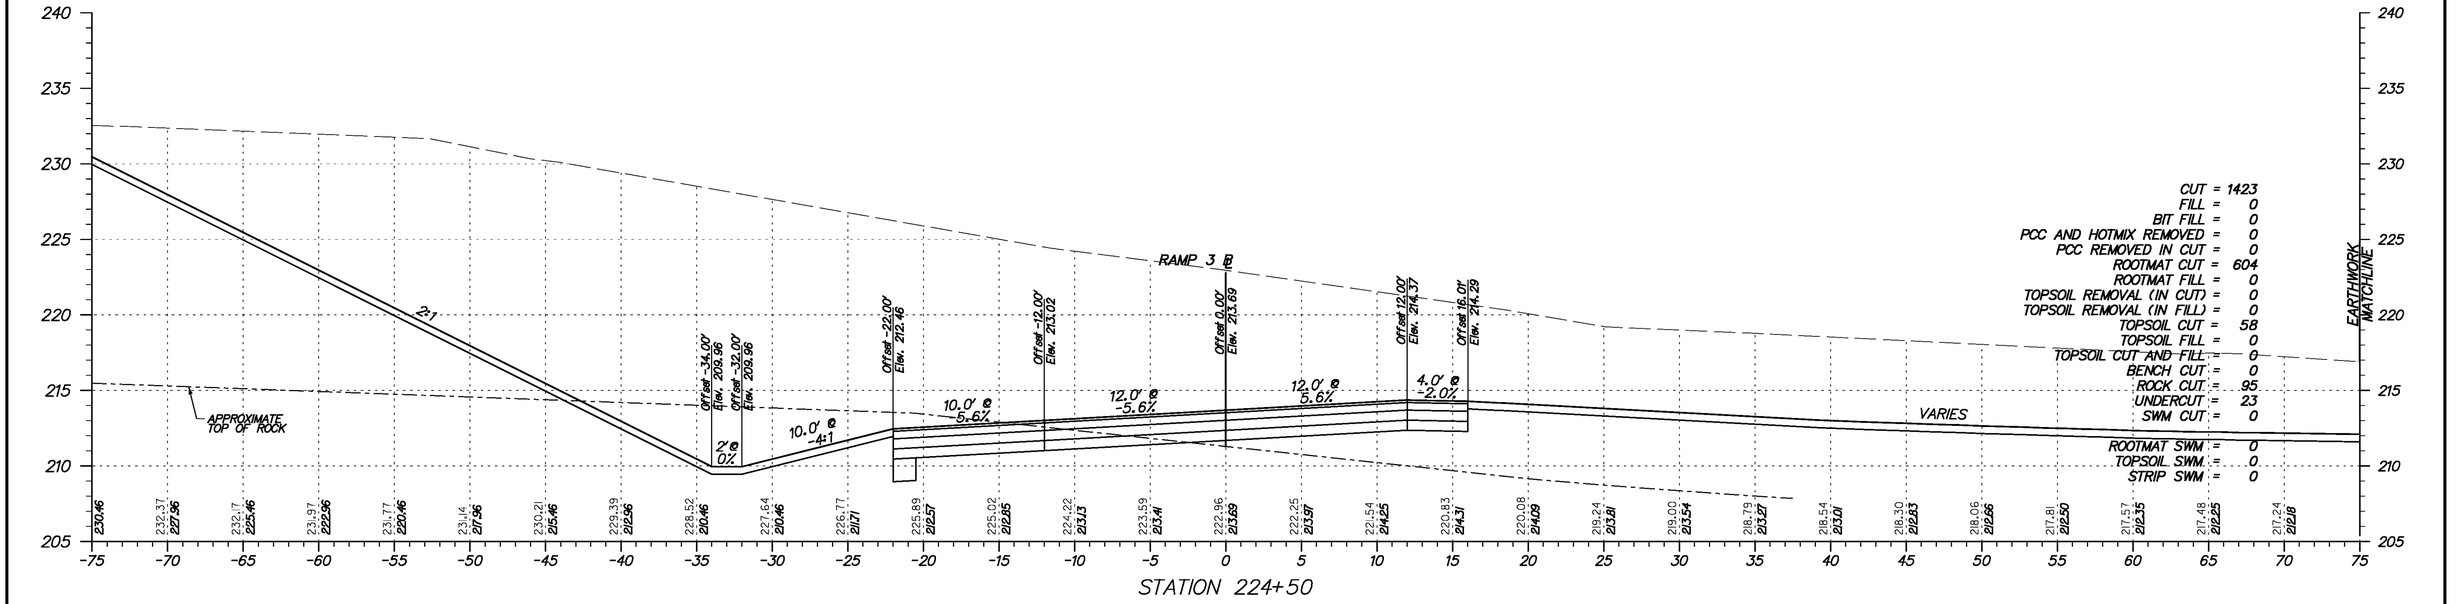

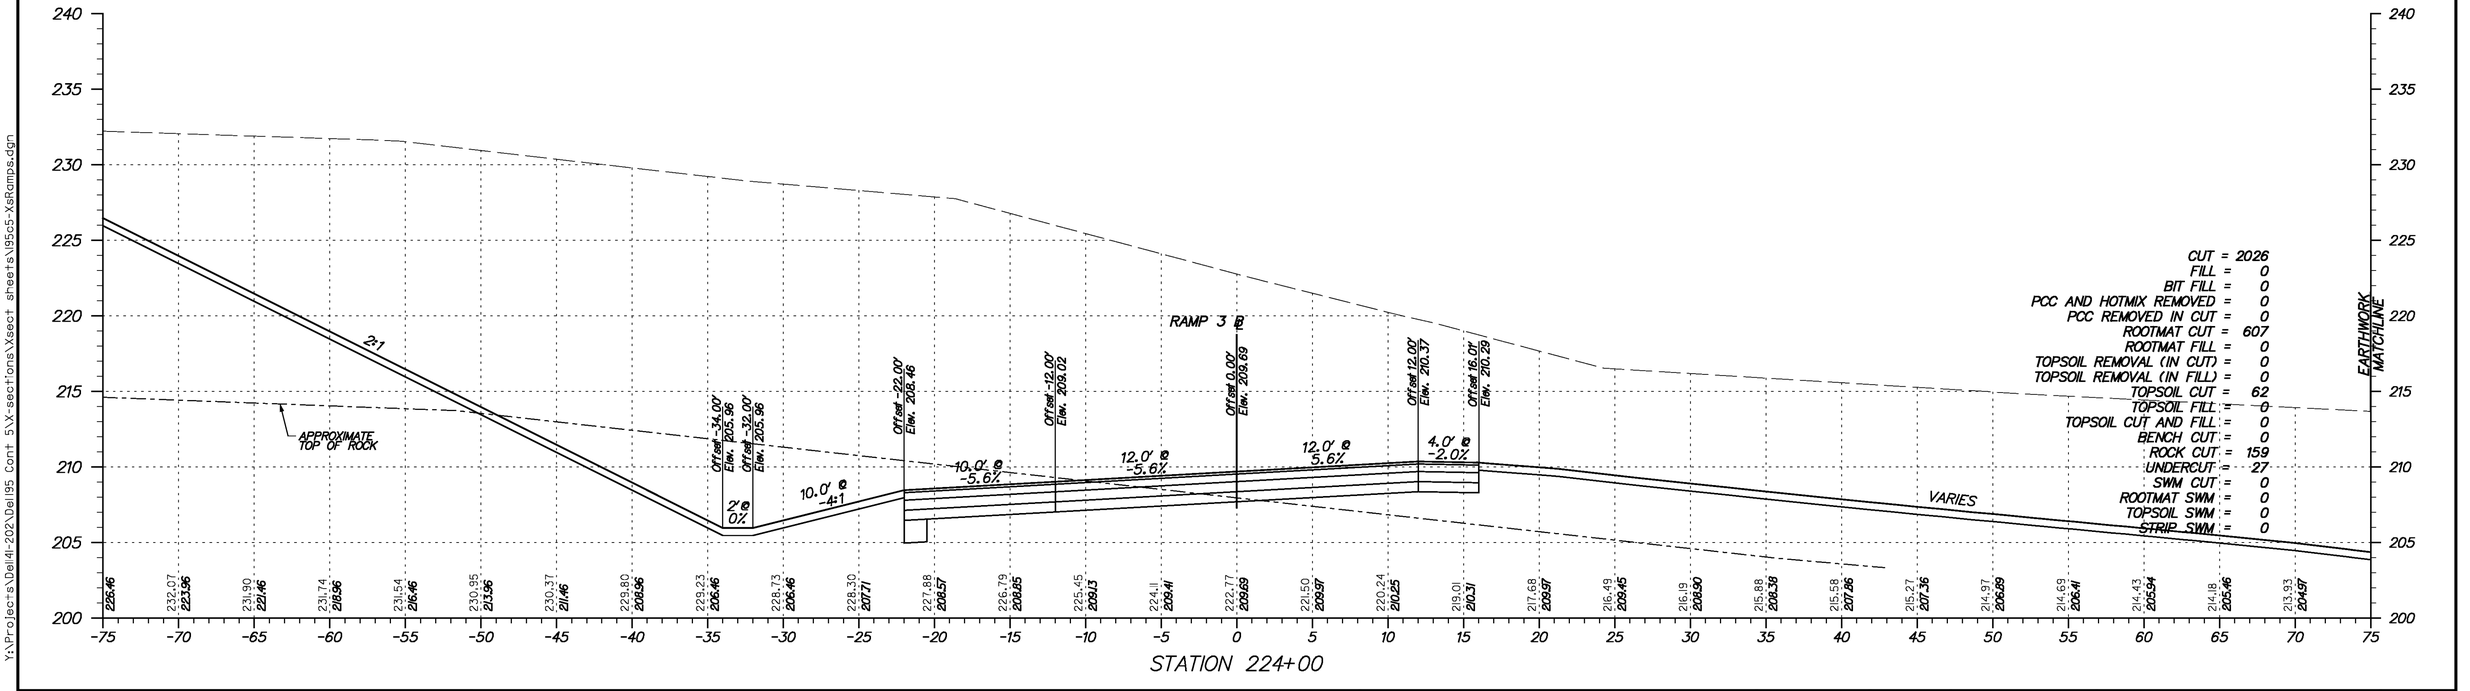

Y:\Projects\Del41-202\Del95 Cont 5\X-sections\Xsect sheets\N95c5-XsRamps.dgn

11/23/2010

DELAWARE DEPARTMENT OF TRANSPORTATION

ADDENDUMS / REVISIONS	

SCALE 0 5 10 15 FEET

I-95 & US 202 INTERCHANGE

CONTRACT	BRIDGE NO.	NA
T200510602	DESIGNED BY:	DAG
COUNTY	CHECKED BY:	BMD
NEW CASTLE		

CROSS SECTIONS RAMP 3
STA. 224+00 TO STA. 224+50

SHEET NO.
129
TOTAL SHTS.
290

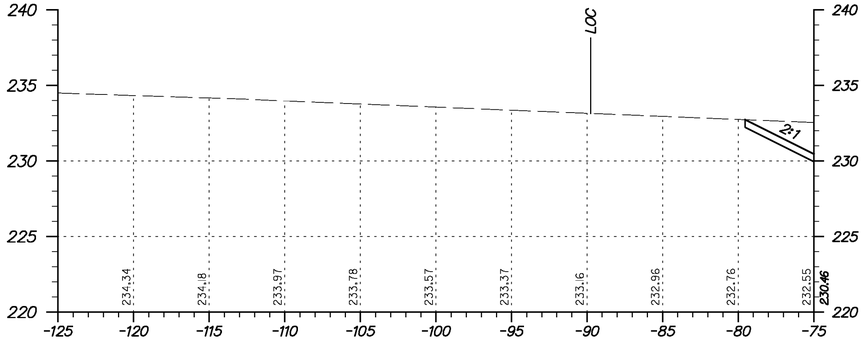

STATION 224+50 LT

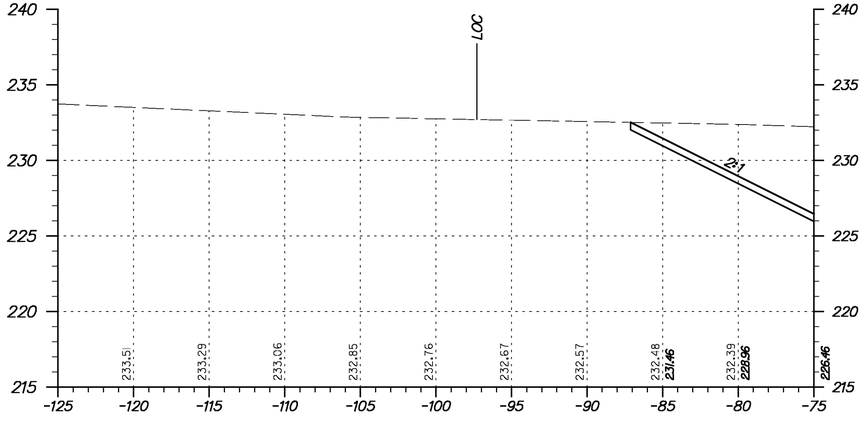

STATION 224+00 LT

Y:\Projects\Del141-202\Del95 Cont 5\X-sections\Xsect sheets\I95c5-XsRamps.dgn

11/23/2010

DELAWARE DEPARTMENT OF TRANSPORTATION

ADDENDUMS / REVISIONS	

SCALE
0 5 10 15
FEET

I-95 & US 202 INTERCHANGE

CONTRACT	BRIDGE NO.	NA
T200510602	DESIGNED BY:	DAG
COUNTY	CHECKED BY:	BMD
NEW CASTLE		

CROSS SECTIONS
RAMP 3
STA. 224+00 TO STA. 224+50
(EXTENSION)

SHEET NO.
130
TOTAL SHTS.
290

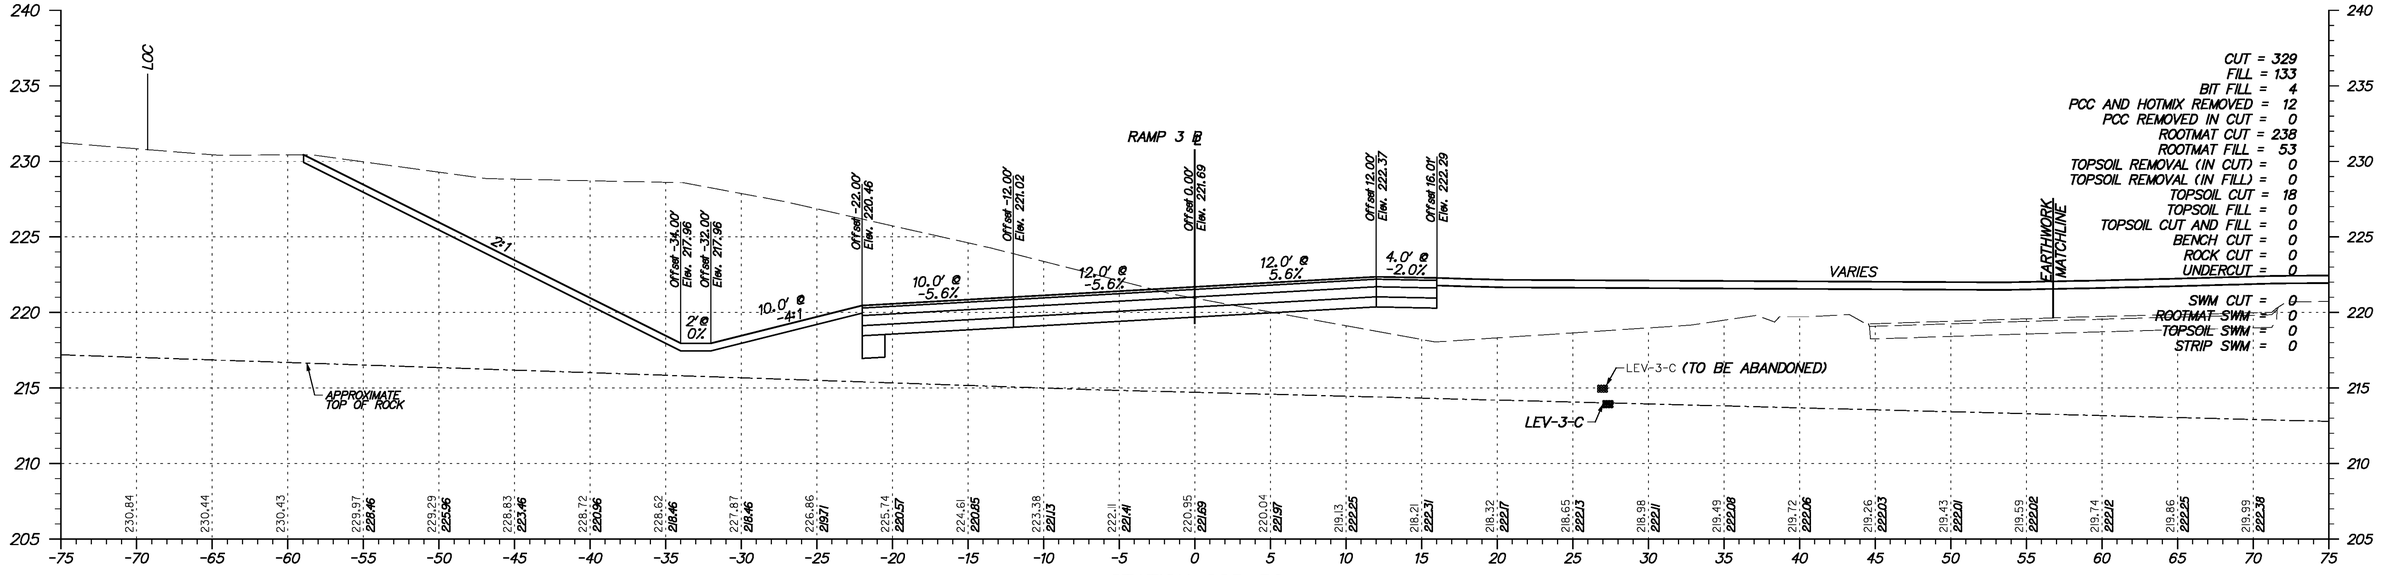

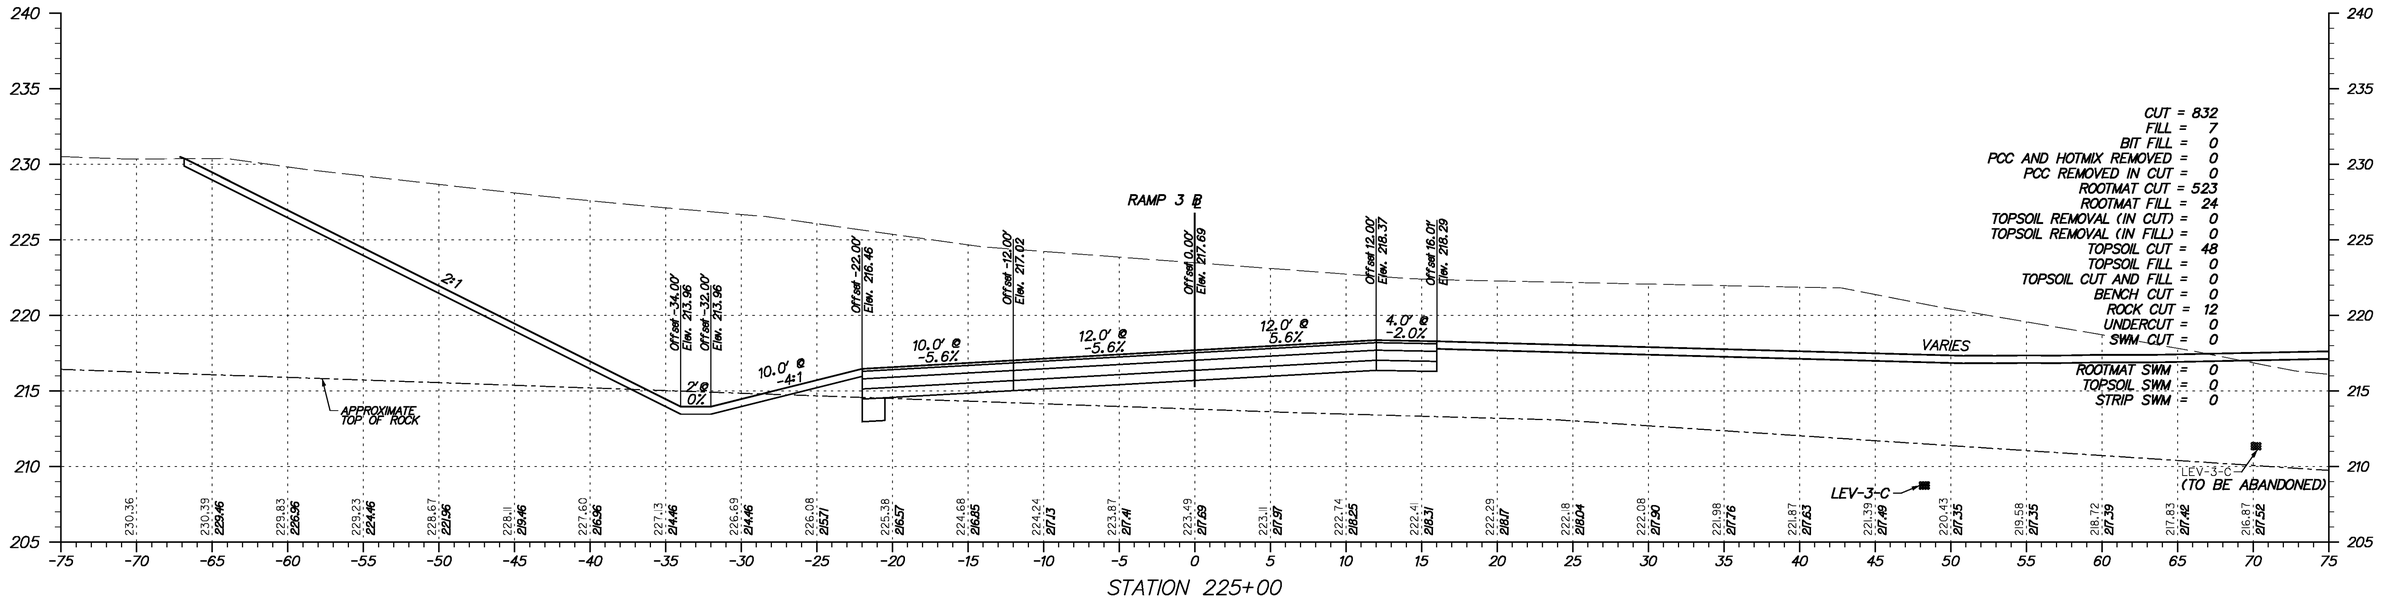

Y:\Projects\Del41-202\Del95 Cont 5\X-sections\Xsect sheets\95c5-XsRamps.dgn

11/23/2010

DELAWARE DEPARTMENT OF TRANSPORTATION

ADDENDUMS / REVISIONS

SCALE 0 5 10 15 FEET

I-95 & US 202 INTERCHANGE

CONTRACT	BRIDGE NO.	NA
T200510602	DESIGNED BY:	DAG
COUNTY	CHECKED BY:	BMD
NEW CASTLE		

CROSS SECTIONS RAMP 3
STA. 225+00 TO STA. 225+50

SHEET NO.	TOTAL SHTS.
131	290

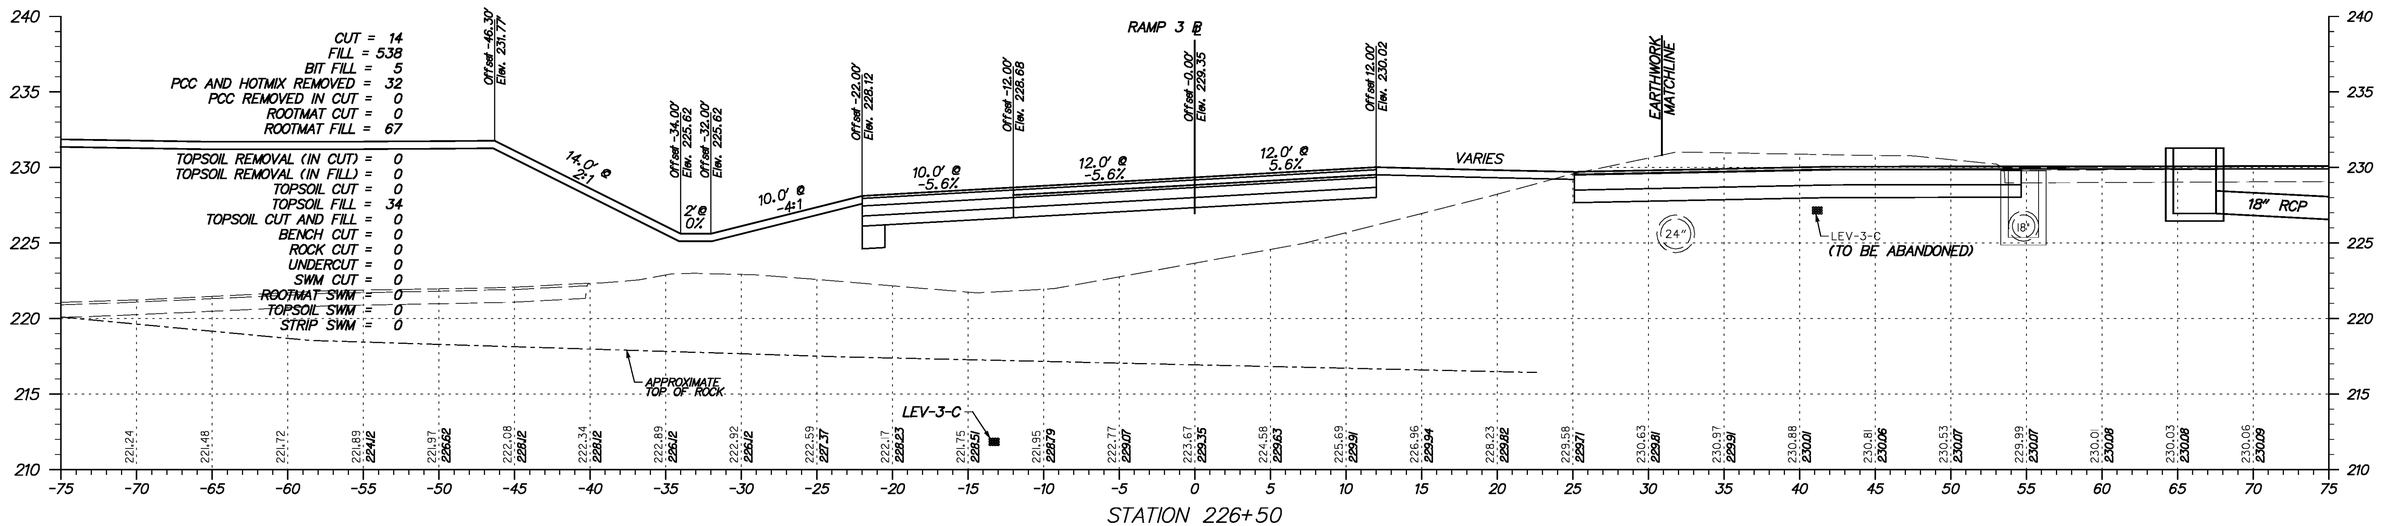

Y:\Projects\Del41-202\Del95 Cont 5\X-sections\Xsect sheets\I95c5-XsRamps.dgn

11/23/2010

DELAWARE DEPARTMENT OF TRANSPORTATION

ADDENDUMS / REVISIONS	

SCALE 0 5 10 15 FEET

I-95 & US 202 INTERCHANGE

CONTRACT	BRIDGE NO.	NA
T200510602	DESIGNED BY:	DAG
COUNTY	CHECKED BY:	BMD
NEW CASTLE		

CROSS SECTIONS RAMP 3
STA. 226+00 TO STA. 226+50

SHEET NO.
132
TOTAL SHTS.
290

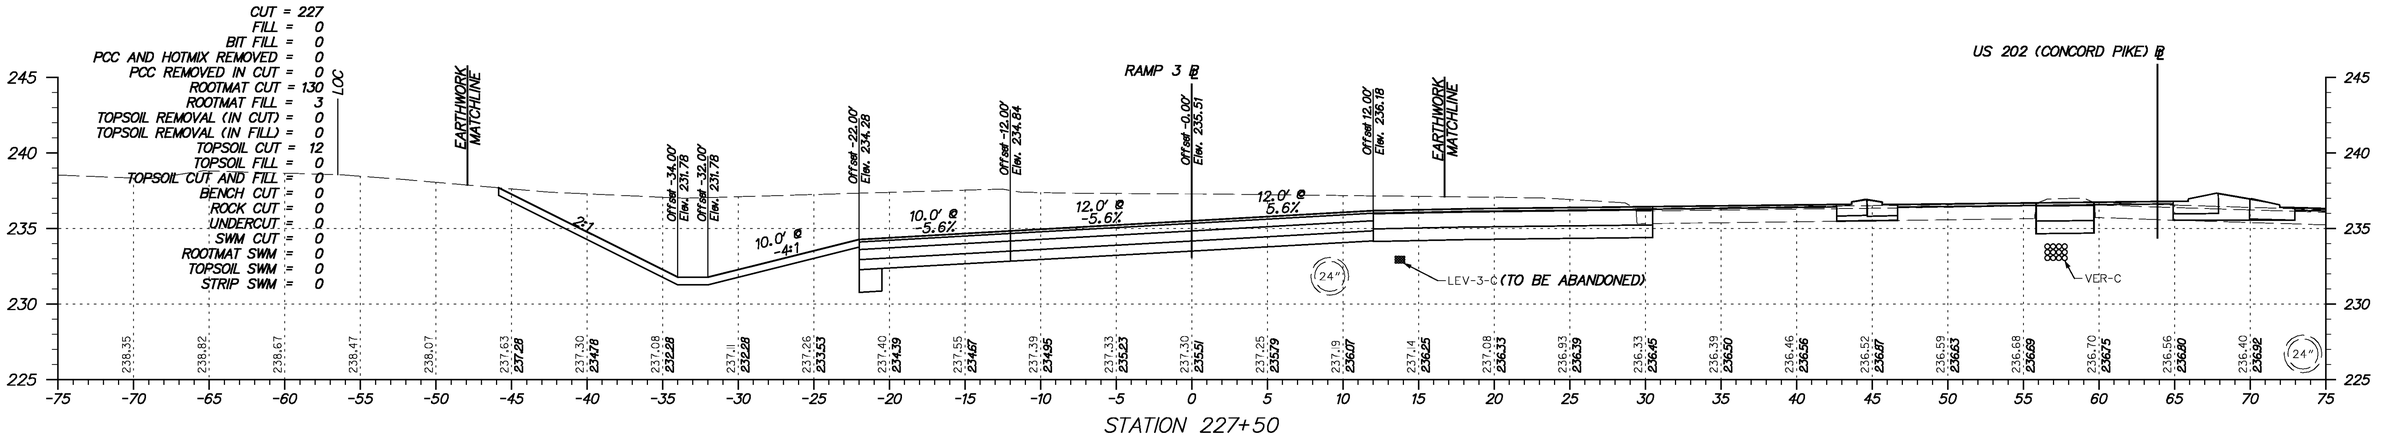

Y:\Projects\Del141-202\Del95 Cont 5\X-sections\Xsect sheets\I95c5-XsRamps.dgn

11/23/2010

DELAWARE DEPARTMENT OF TRANSPORTATION

ADDENDUMS / REVISIONS	

SCALE 0 5 10 15 FEET

I-95 & US 202 INTERCHANGE

CONTRACT	BRIDGE NO.	NA
T200510602	DESIGNED BY:	DAG
COUNTY	CHECKED BY:	BMD
NEW CASTLE		

CROSS SECTIONS RAMP 3
STA. 227+00 TO STA. 227+50

SHEET NO.
133
TOTAL SHTS.
290

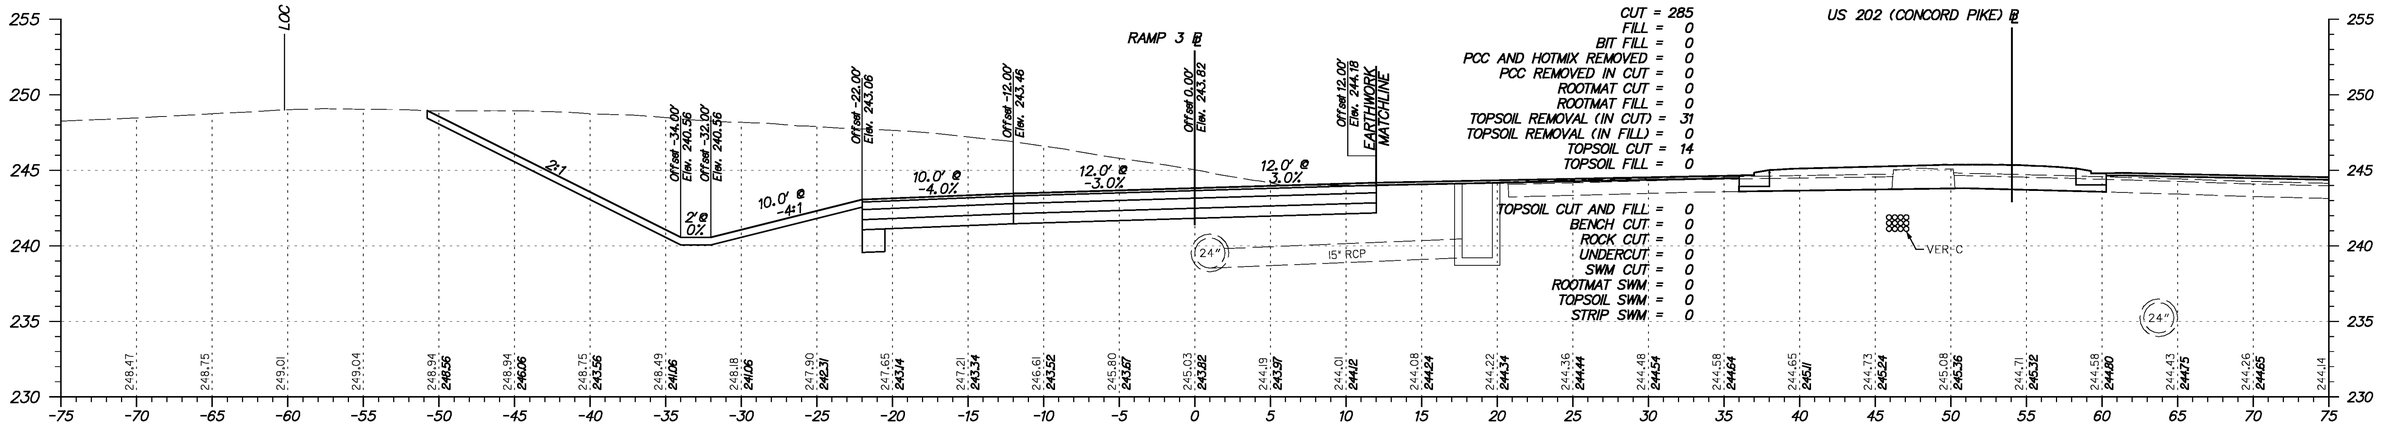

STATION 229+00

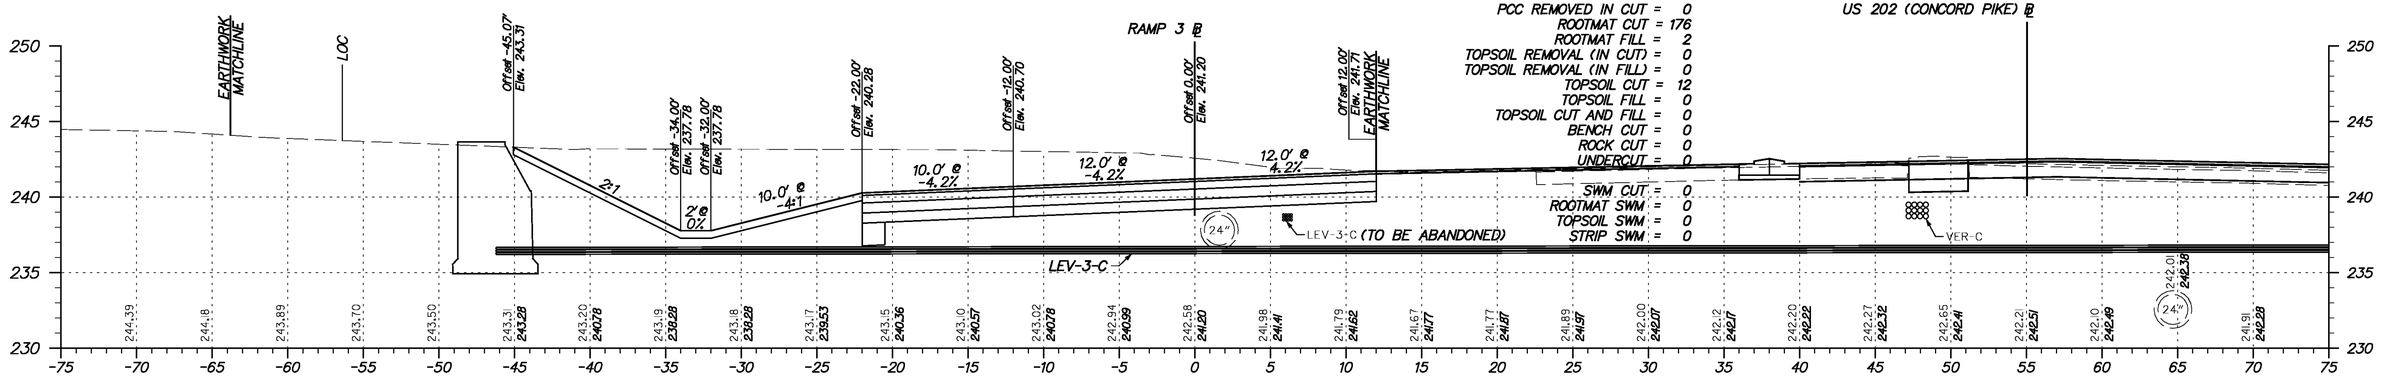

STATION 228+50

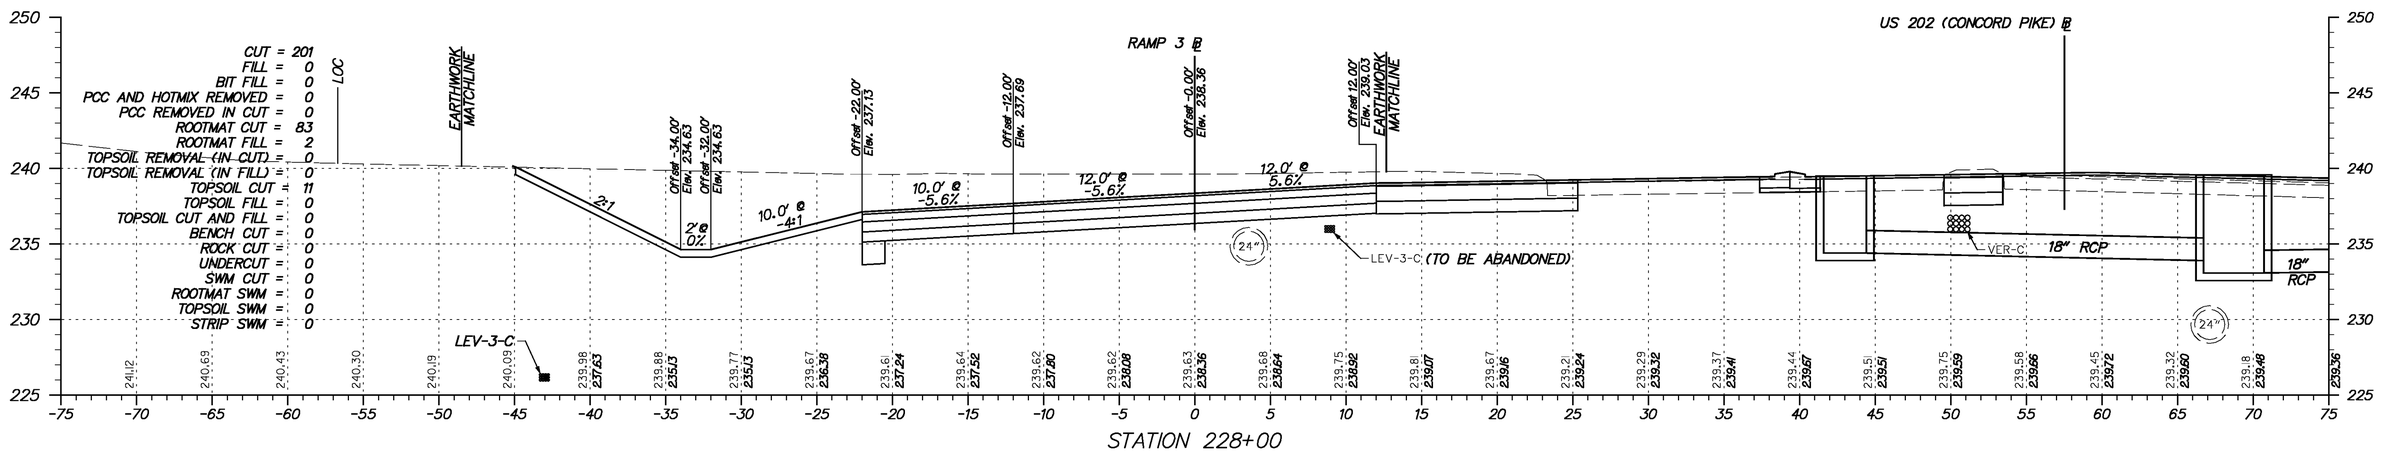

STATION 228+00

DELAWARE DEPARTMENT OF TRANSPORTATION	ADDENDUMS / REVISIONS	SCALE 0 5 10 15 FEET	**I-95 & US 202 INTERCHANGE**	CONTRACT T200510602	BRIDGE NO. NA	**CROSS SECTIONS RAMP 3** STA. 228+00 TO STA. 229+00	SHEET NO. 134
				COUNTY NEW CASTLE	DESIGNED BY: DAG		TOTAL SHTS. 290
					CHECKED BY: BMD		

Y:\Projects\Del41-202\Del95 Cont 5\X-sections\Xsect sheets\I95c5-XsRamps.dgn

11/23/2010

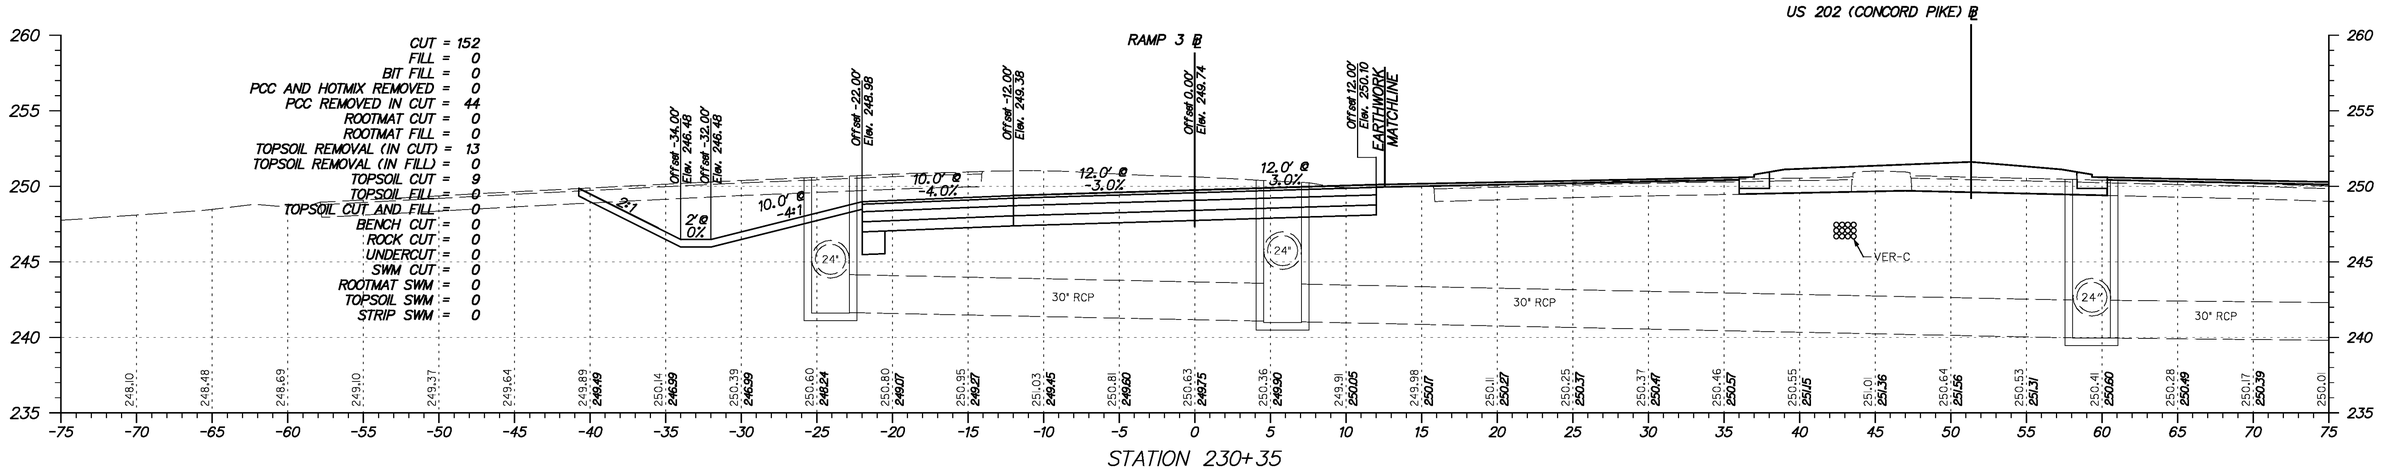

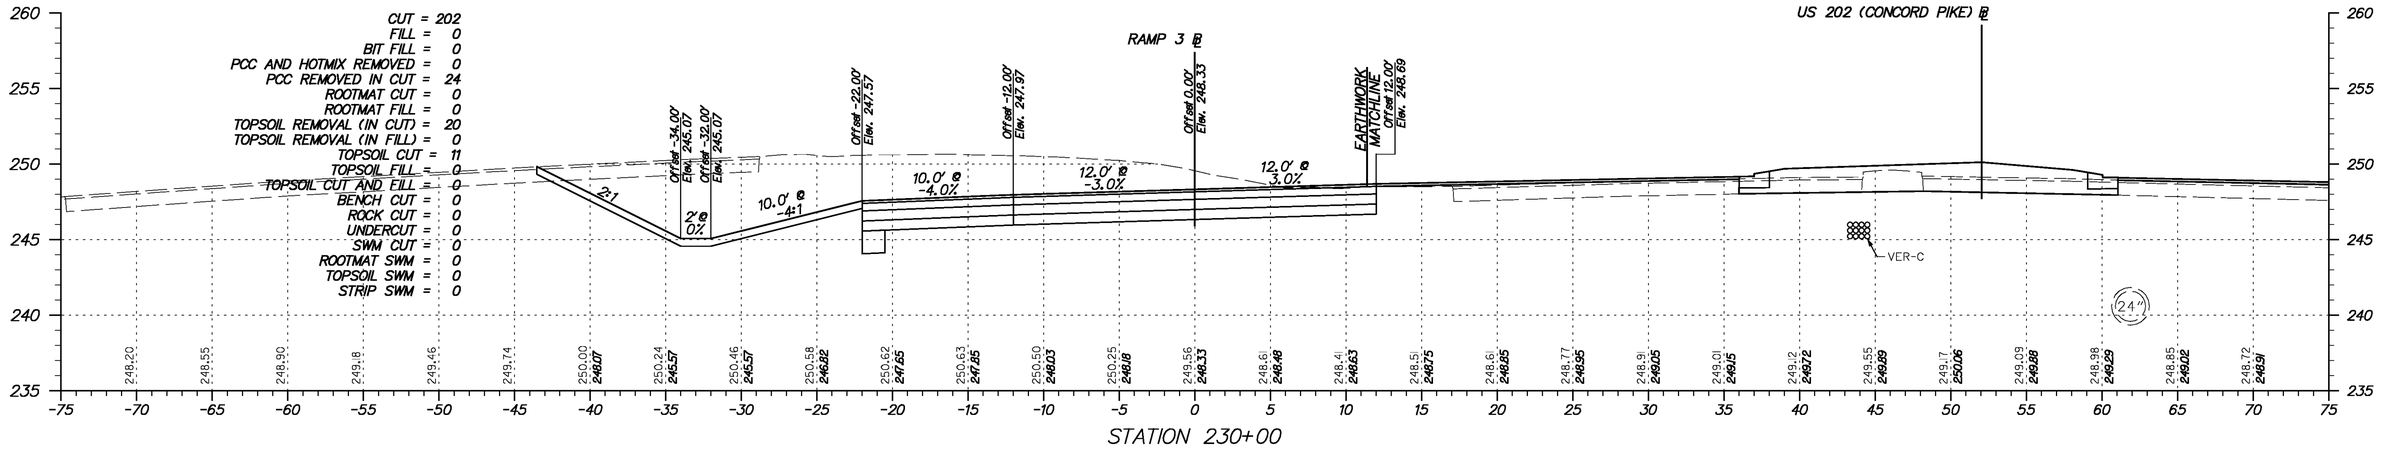

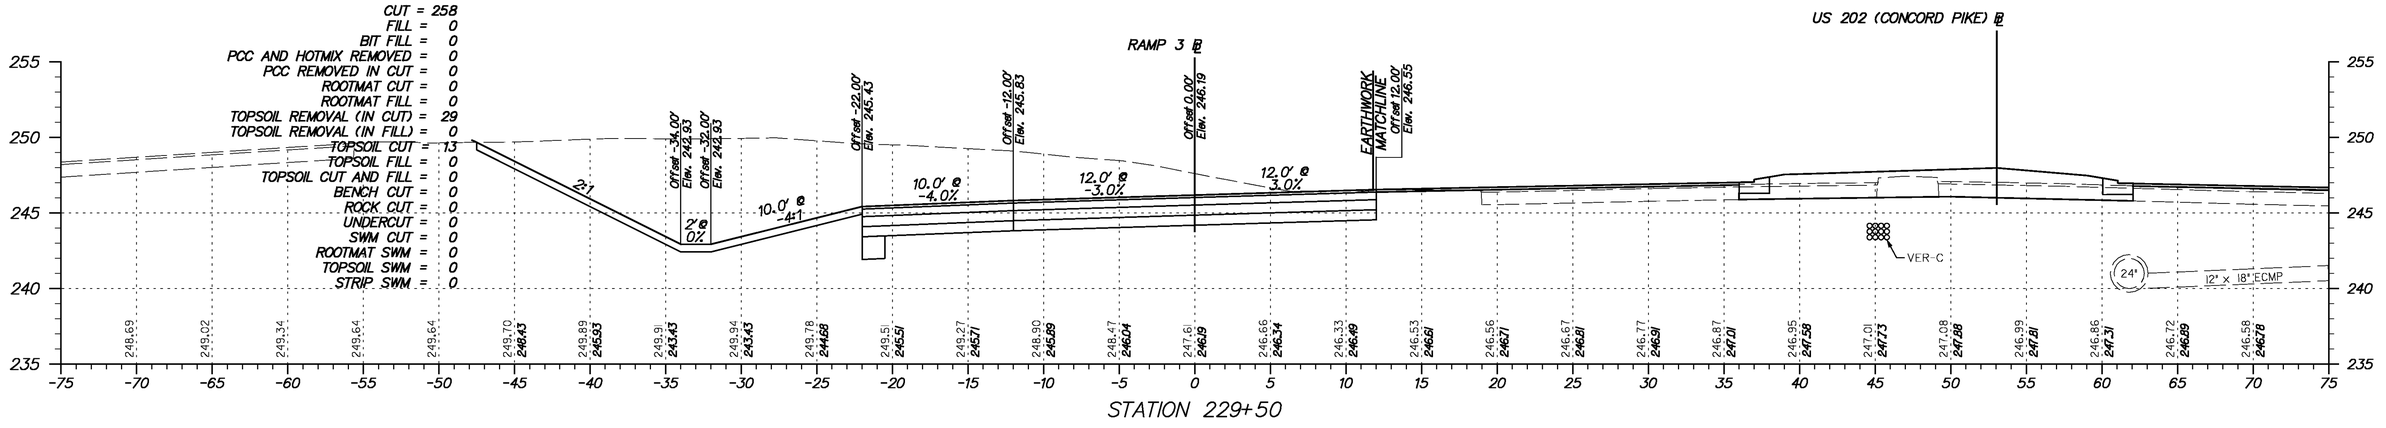

Y:\Projects\Del4I-202\Del95 Cont 5\X-sections\Xsect sheets\I95c5-XsRamps.dgn

11/23/2010

DELAWARE DEPARTMENT OF TRANSPORTATION

ADDENDUMS / REVISIONS	

SCALE 0 5 10 15 FEET

I-95 & US 202 INTERCHANGE

CONTRACT	BRIDGE NO.	NA
T200510602	DESIGNED BY:	DAG
COUNTY	CHECKED BY:	BMD
NEW CASTLE		

CROSS SECTIONS RAMP 3
STA. 229+50 TO STA. 230+35

SHEET NO.
135
TOTAL SHTS.
290

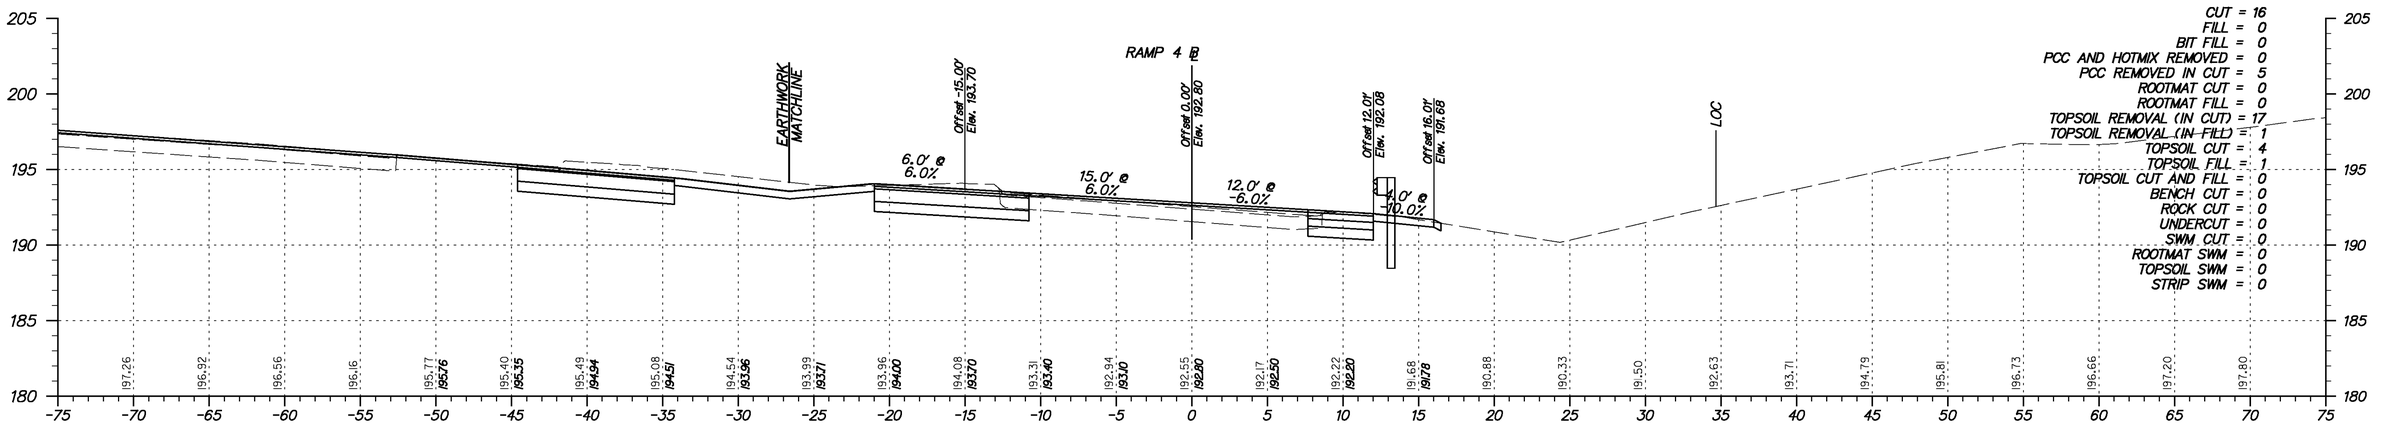

Y:\Projects\Del41-202\Del95 Cont 5\X-sections\Xsect sheets\I95c5-XsRamps.dgn

11/23/2010

DELAWARE DEPARTMENT OF TRANSPORTATION

ADDENDUMS / REVISIONS	

SCALE
0 5 10 15
FEET

I-95 & US 202 INTERCHANGE

CONTRACT	BRIDGE NO.	NA
T200510602	DESIGNED BY:	DAG
COUNTY	CHECKED BY:	BMD
NEW CASTLE		

CROSS SECTIONS
RAMP 4
STA. 444+50 TO STA. 445+00

SHEET NO.
136
TOTAL SHTS.
290

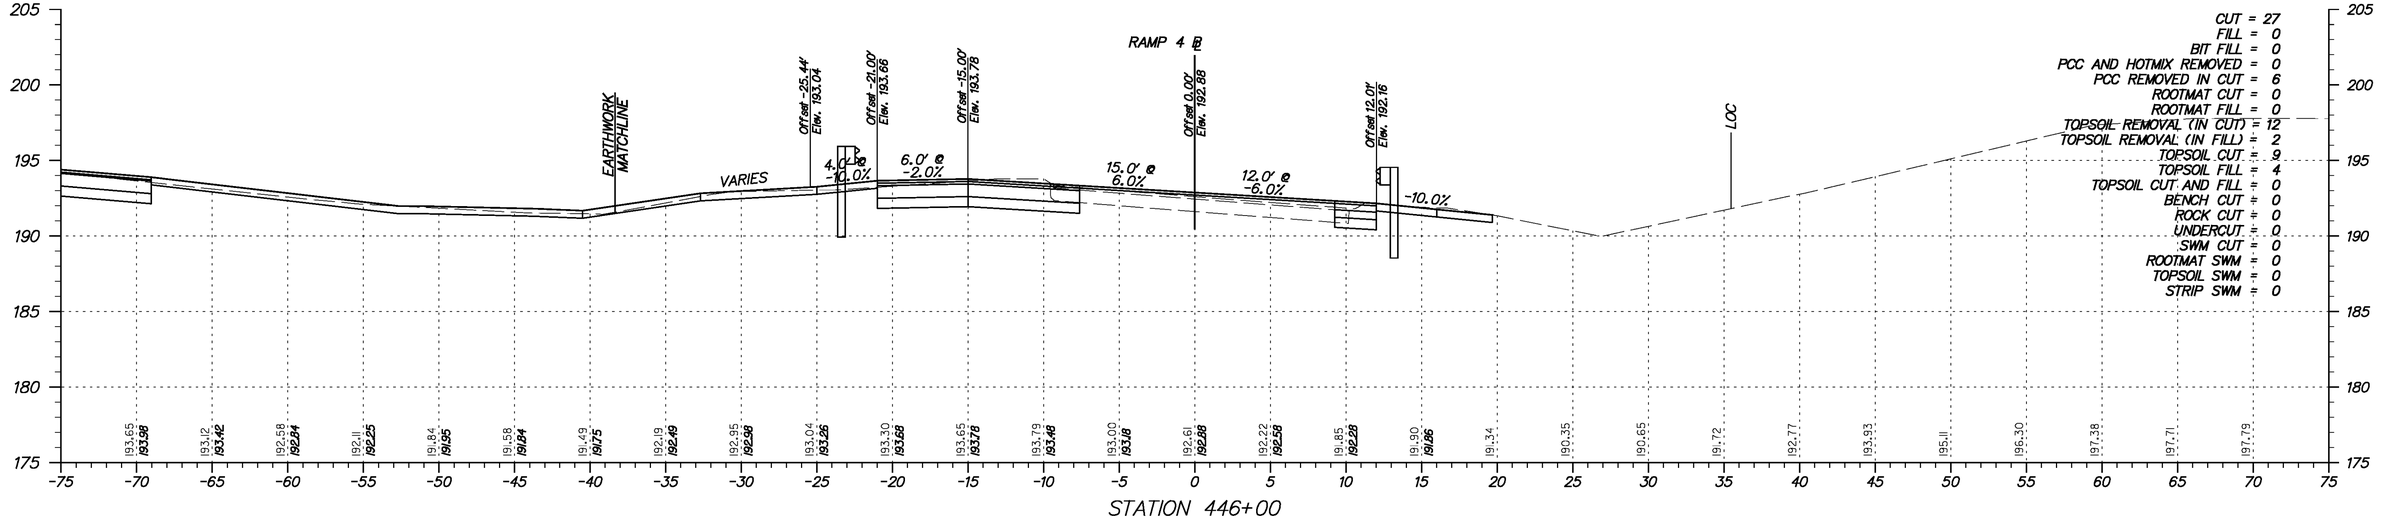

STATION 446+00

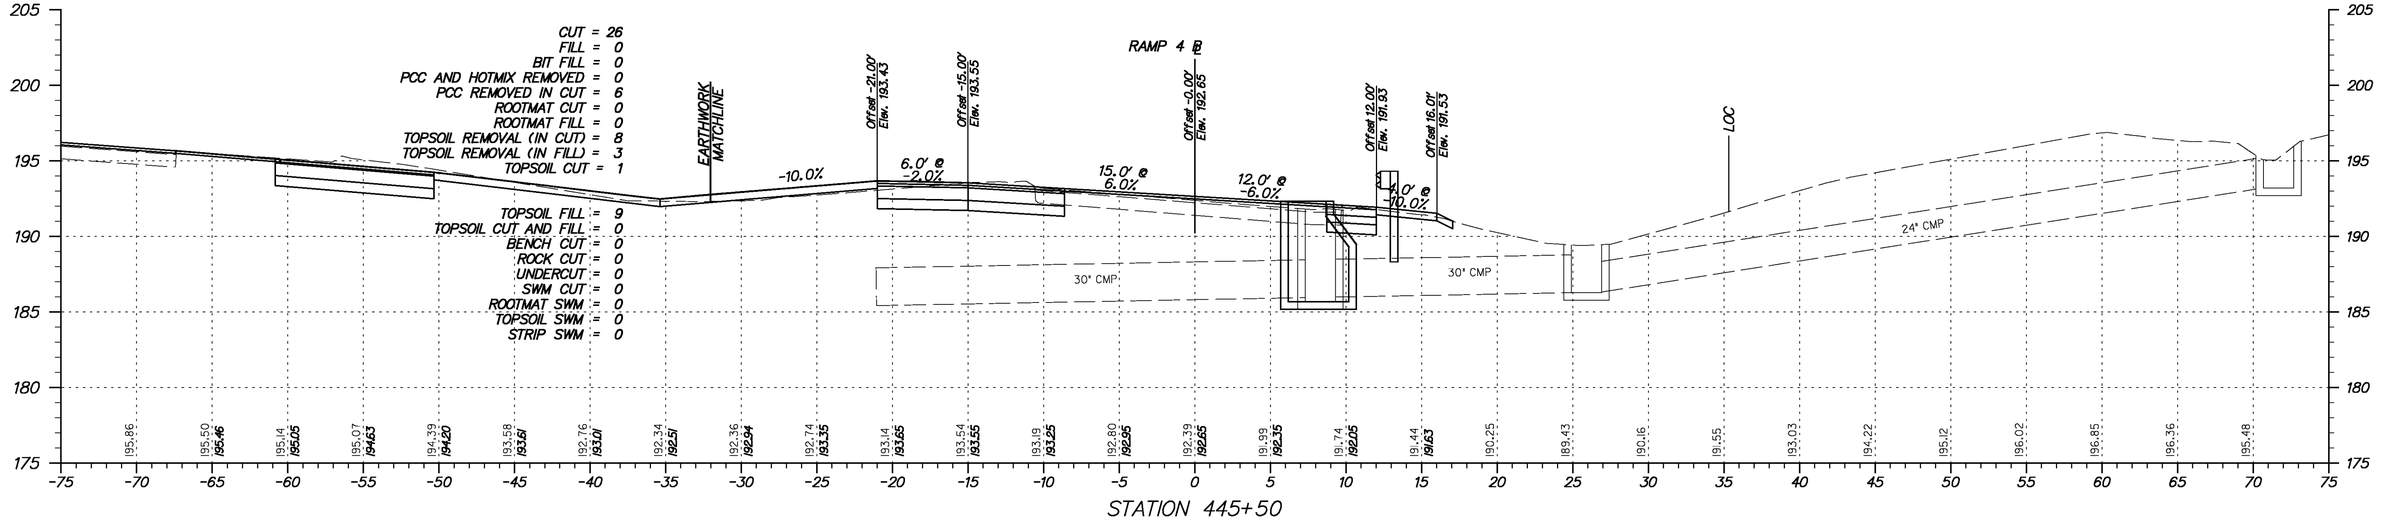

STATION 445+50

Y:\Projects\Del41-202\Del95 Cont 5\X-sections\Xsect sheets\I95c5-XsRamps.dgn

11/23/2010

DELAWARE DEPARTMENT OF TRANSPORTATION

ADDENDUMS / REVISIONS	

SCALE 0 5 10 15 FEET

I-95 & US 202 INTERCHANGE

CONTRACT	BRIDGE NO.	NA
T200510602	DESIGNED BY:	DAG
COUNTY	CHECKED BY:	BMD
NEW CASTLE		

CROSS SECTIONS RAMP 4
STA. 445+50 TO STA. 446+00

SHEET NO.
137
TOTAL SHTS.
290

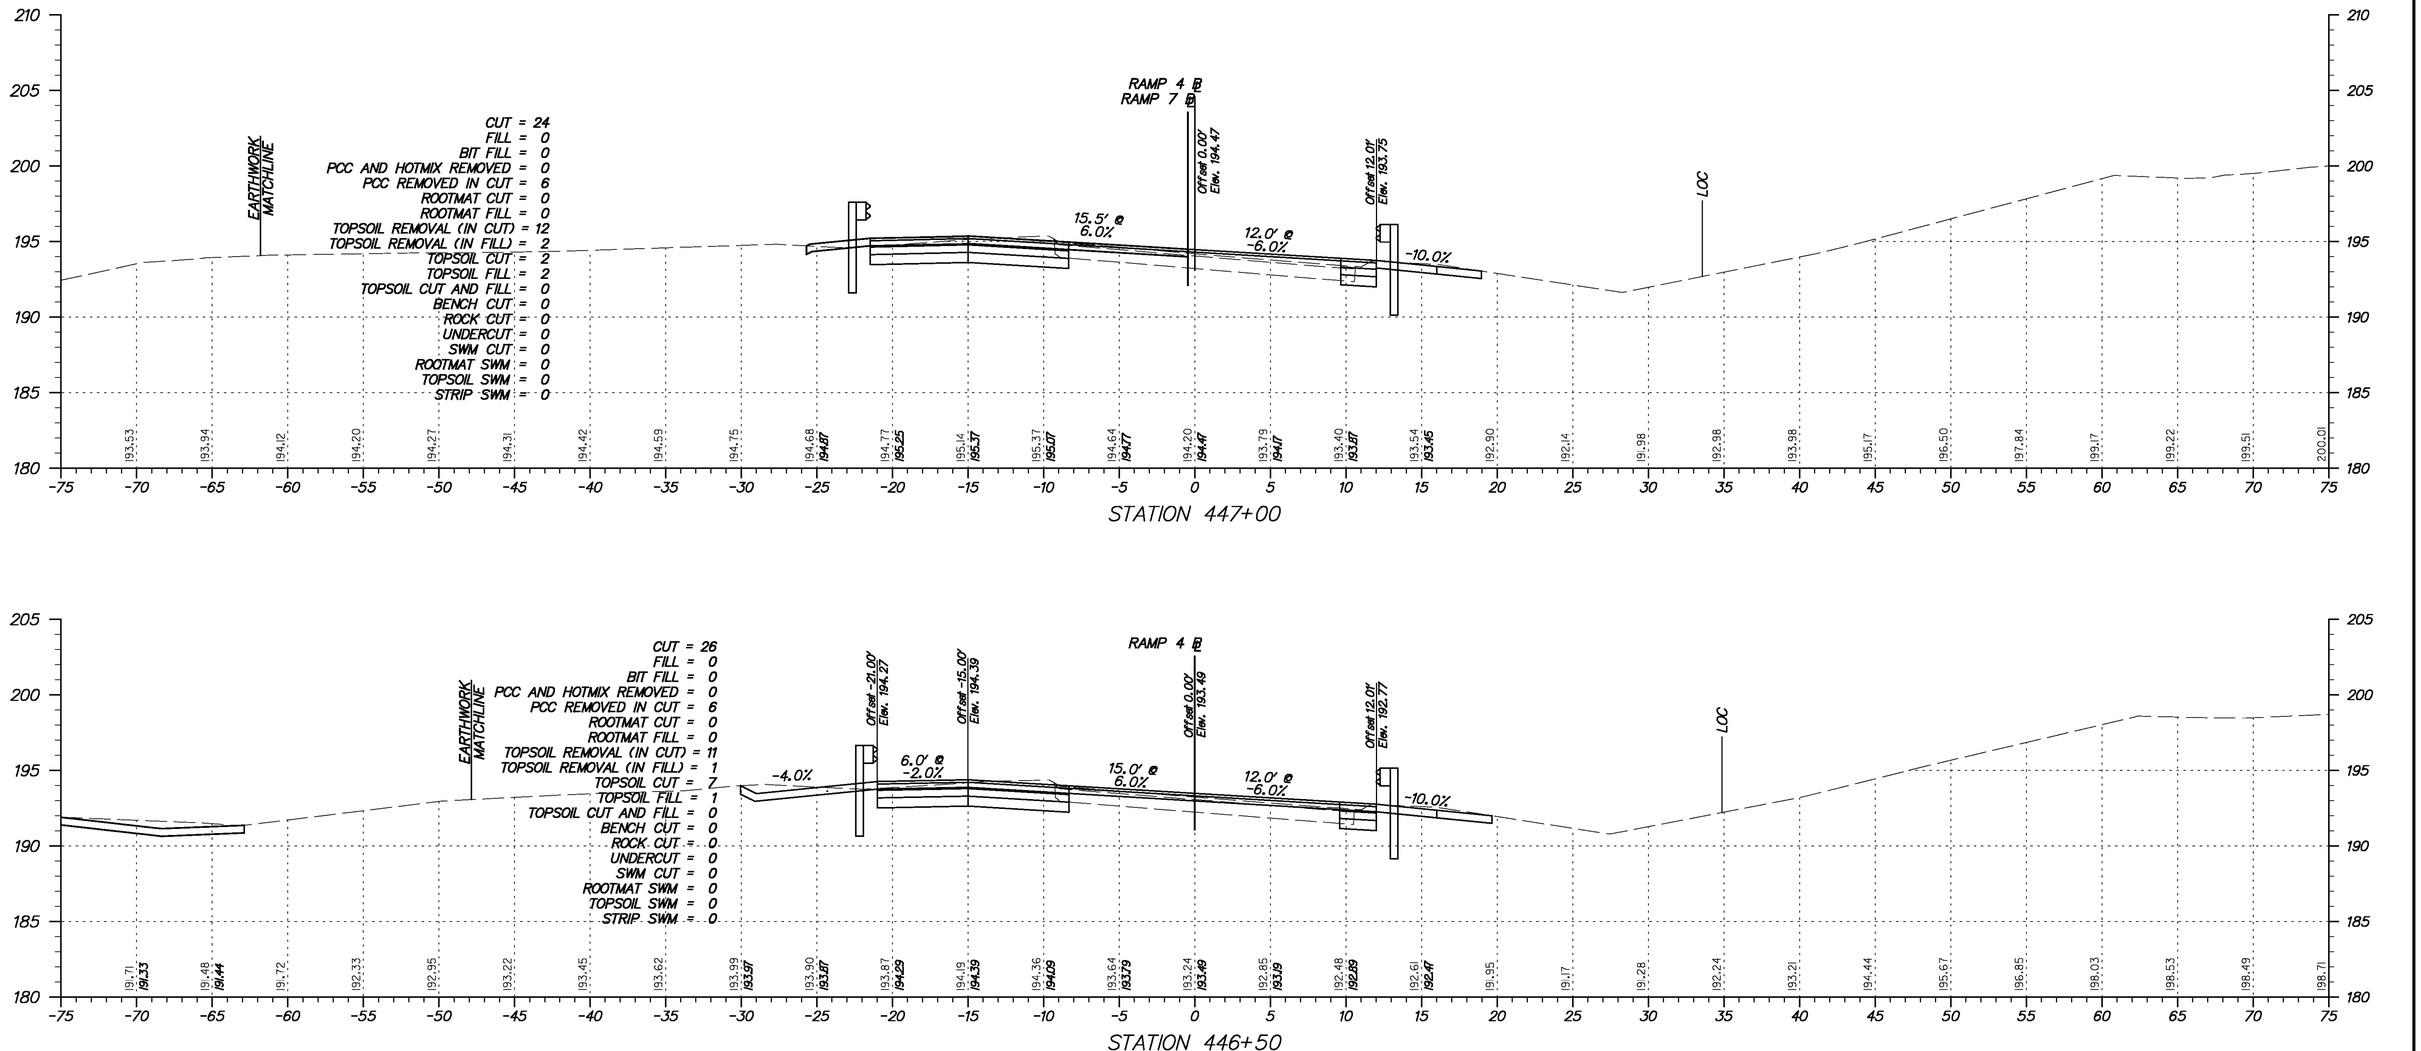

Y:\Projects\Del41-202\Del95 Cont 5\X-sections\Xsect sheets\I95c5-XsRamps.dgn

11/23/2010

DELAWARE
DEPARTMENT OF TRANSPORTATION

ADDENDUMS / REVISIONS	

SCALE
0 5 10 15
FEET

I-95 & US 202 INTERCHANGE

CONTRACT	BRIDGE NO.	NA
T200510602	DESIGNED BY:	DAG
COUNTY	CHECKED BY:	BMD
NEW CASTLE		

CROSS SECTIONS
RAMP 4
STA. 446+50 TO STA. 447+00

SHEET NO.
138
TOTAL SHTS.
290

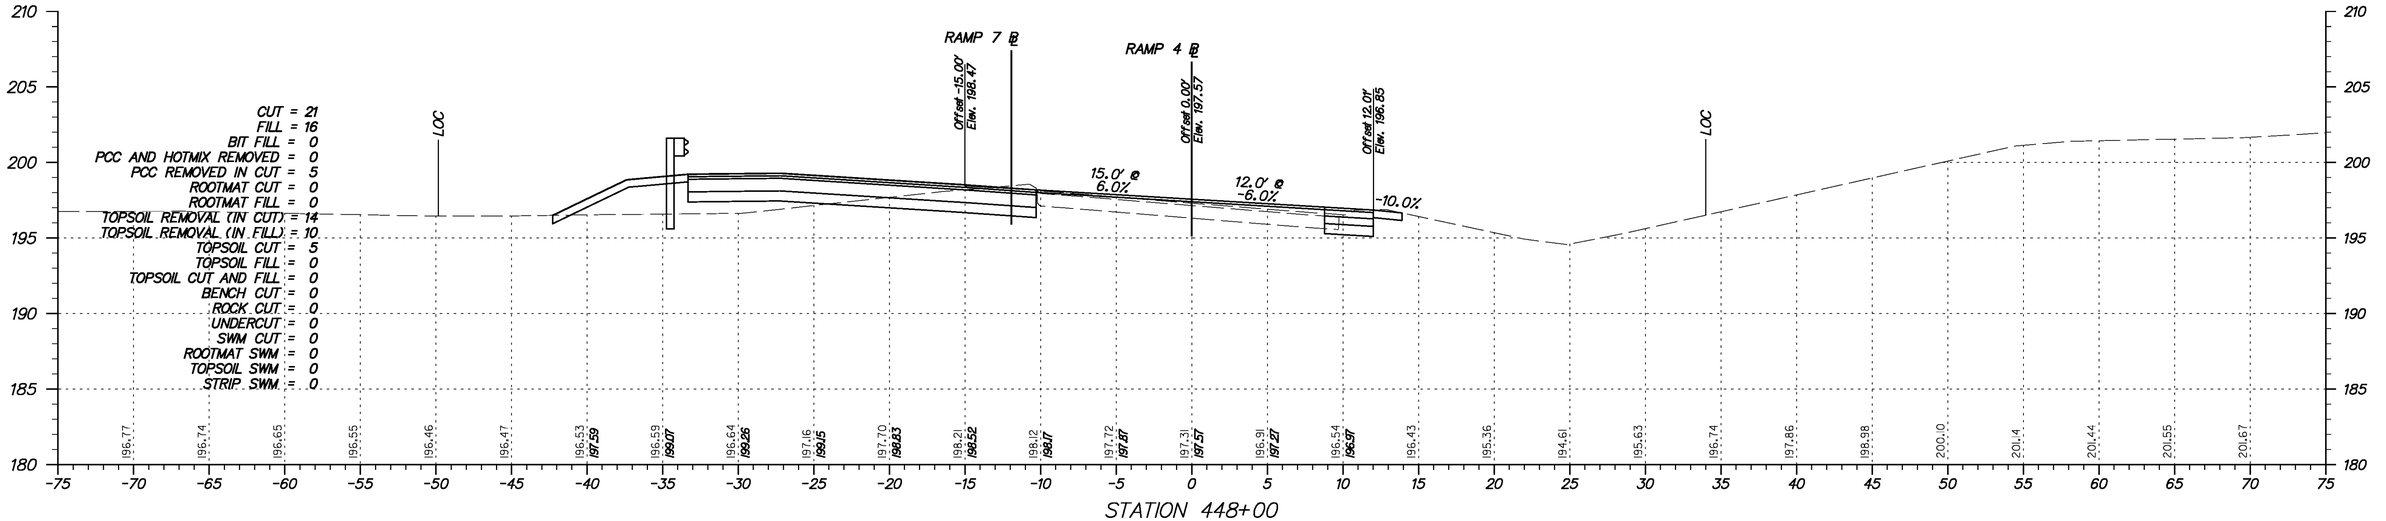

STATION 448+00

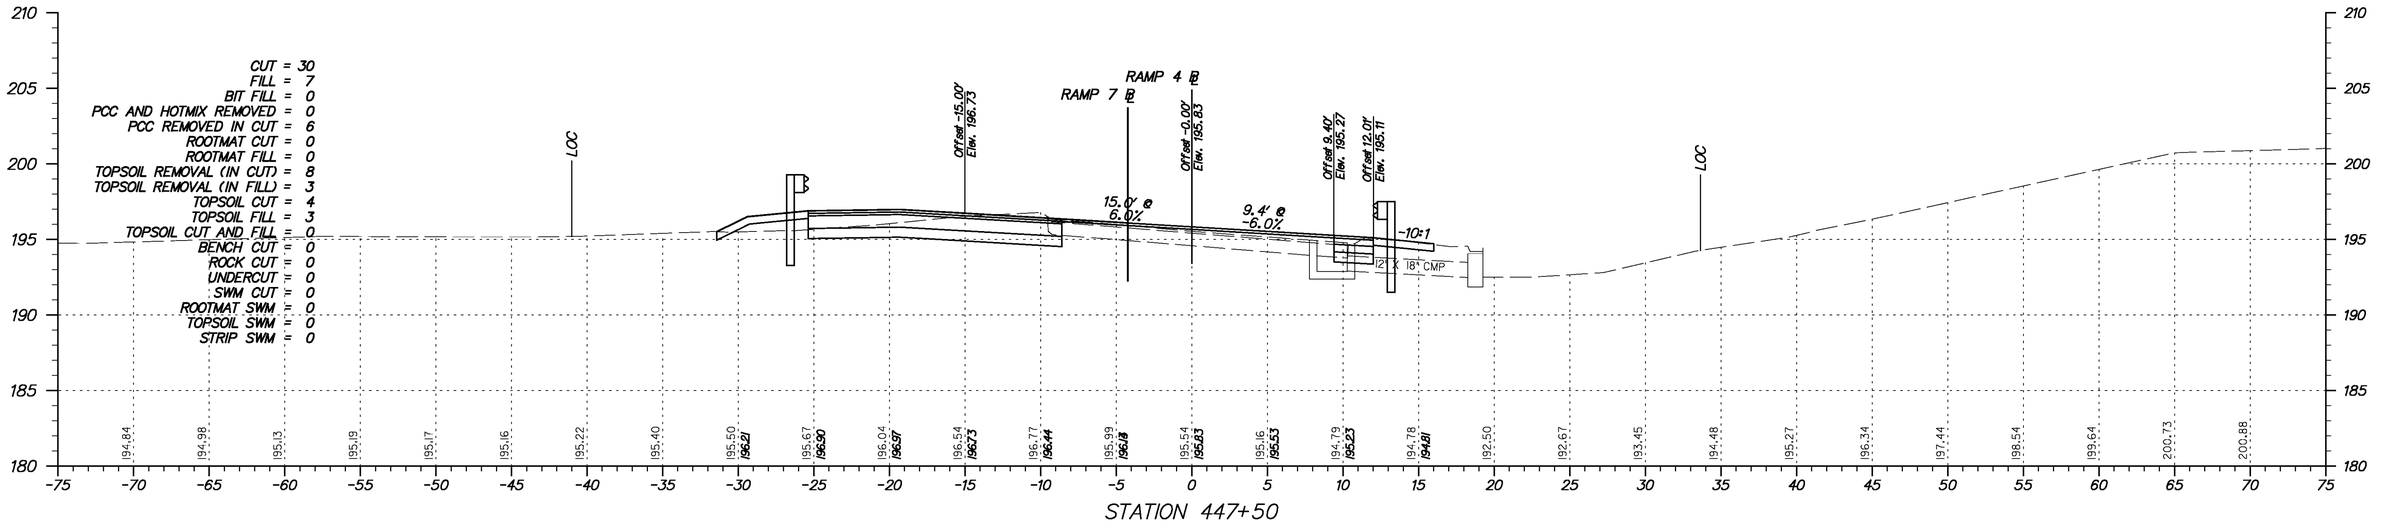

STATION 447+50

Y:\Projects\Del41-202\Del95 Cont 5\X-sections\Xsect sheets\I95c5-XsRamps.dgn

11/23/2010

DELAWARE DEPARTMENT OF TRANSPORTATION

ADDENDUMS / REVISIONS	

SCALE 0 5 10 15 FEET

I-95 & US 202 INTERCHANGE

CONTRACT	BRIDGE NO.	NA
T200510602	DESIGNED BY:	DAG
COUNTY	CHECKED BY:	BMD
NEW CASTLE		

CROSS SECTIONS RAMP 4
STA. 447+50 TO STA. 448+00

SHEET NO.
139
TOTAL SHTS.
290

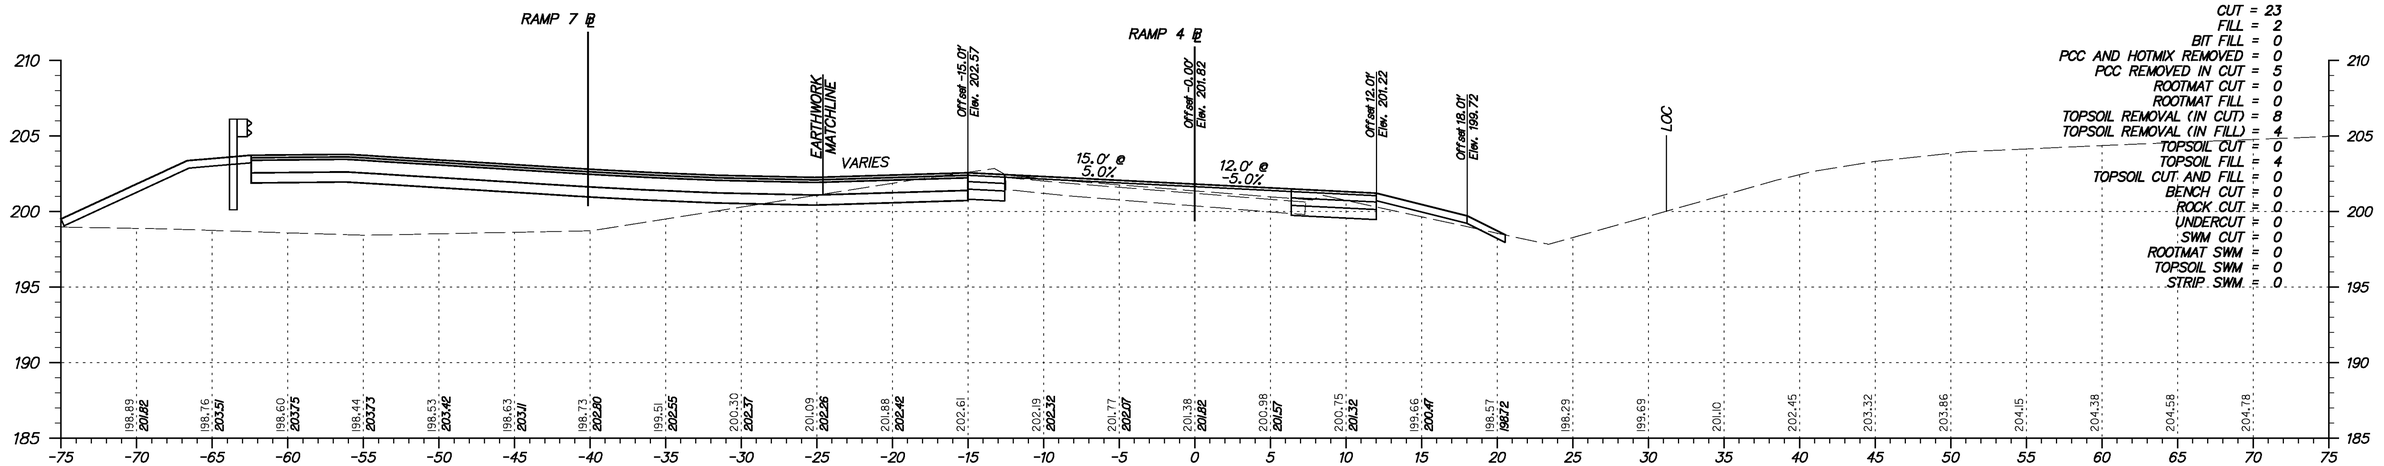

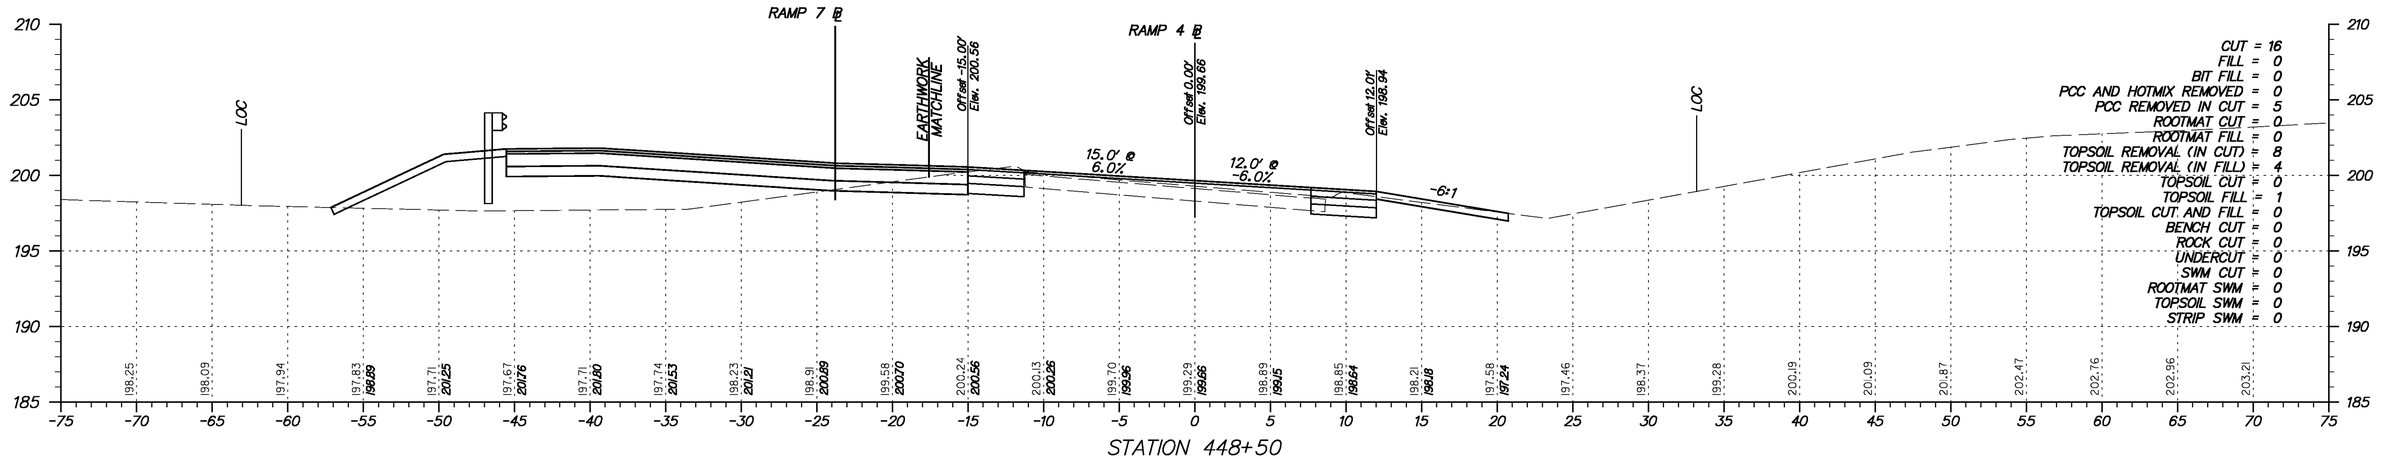

Y:\Projects\Del41-202\Del95 Cont 5\X-sections\Xsect sheets\I95c5-XsRamps.dgn

11/23/2010

DELAWARE DEPARTMENT OF TRANSPORTATION

ADDENDUMS / REVISIONS	

SCALE 0 5 10 15 FEET

I-95 & US 202 INTERCHANGE

CONTRACT	BRIDGE NO.	NA
T200510602	DESIGNED BY:	DAG
COUNTY	CHECKED BY:	BMD
NEW CASTLE		

CROSS SECTIONS RAMP 4
STA. 448+50 TO STA. 449+00

SHEET NO.
140
TOTAL SHTS.
290

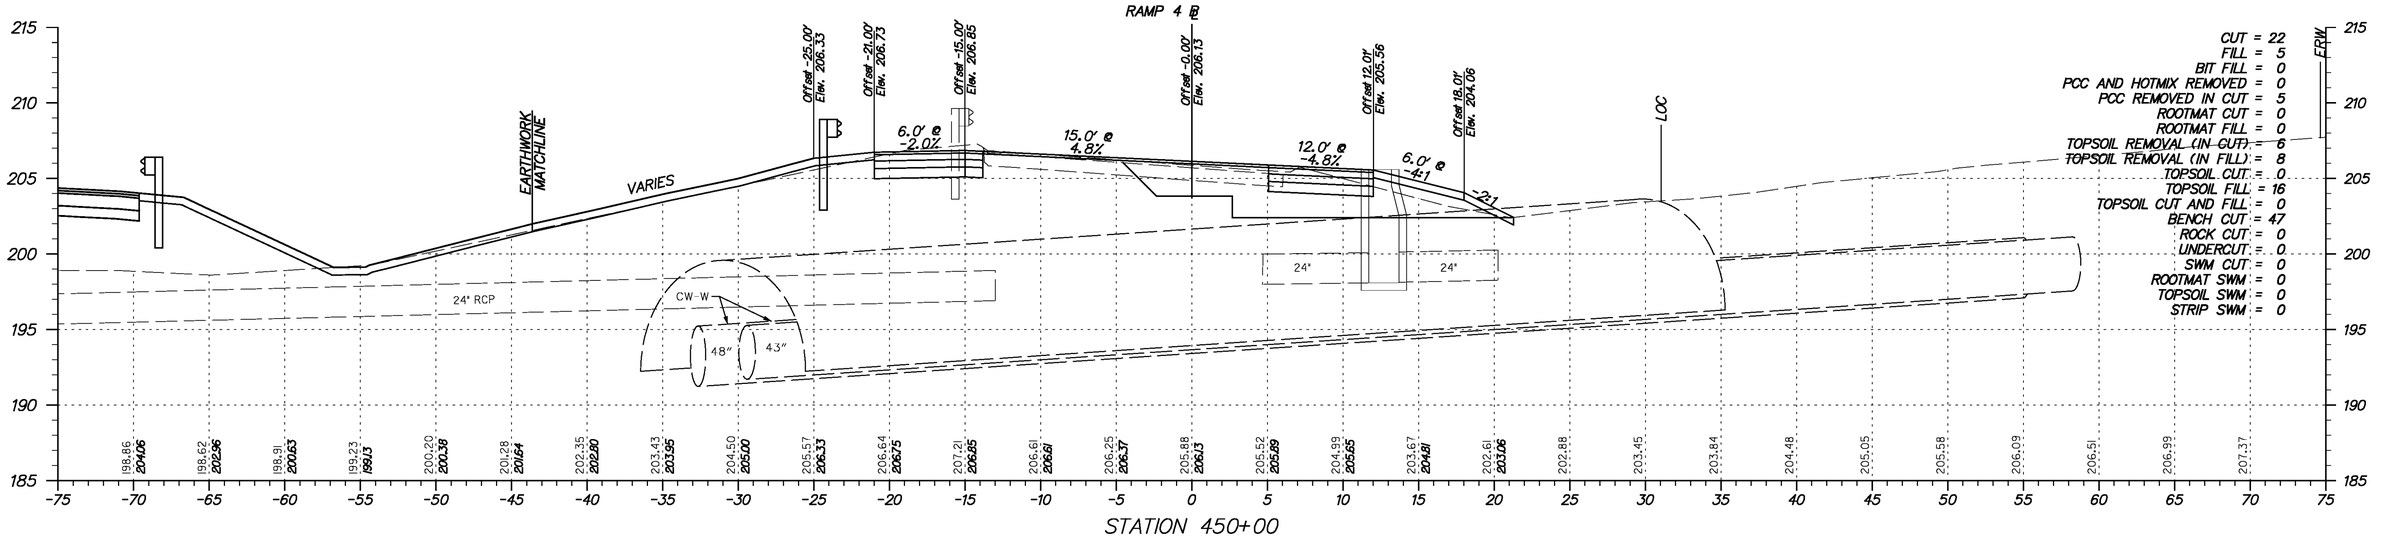

Y:\Projects\Del141-202\Del95 Cont 5\X-sections\sect sheets\I95c5-XsRamps.dgn

11/23/2010

DELAWARE DEPARTMENT OF TRANSPORTATION

ADDENDUMS / REVISIONS	

SCALE 0 5 10 15 FEET

I-95 & US 202 INTERCHANGE

CONTRACT	BRIDGE NO.	NA
T200510602	DESIGNED BY:	DAG
COUNTY	CHECKED BY:	BMD
NEW CASTLE		

CROSS SECTIONS RAMP 4
STA. 449+50 TO STA. 450+00

SHEET NO.
141
TOTAL SHTS.
290

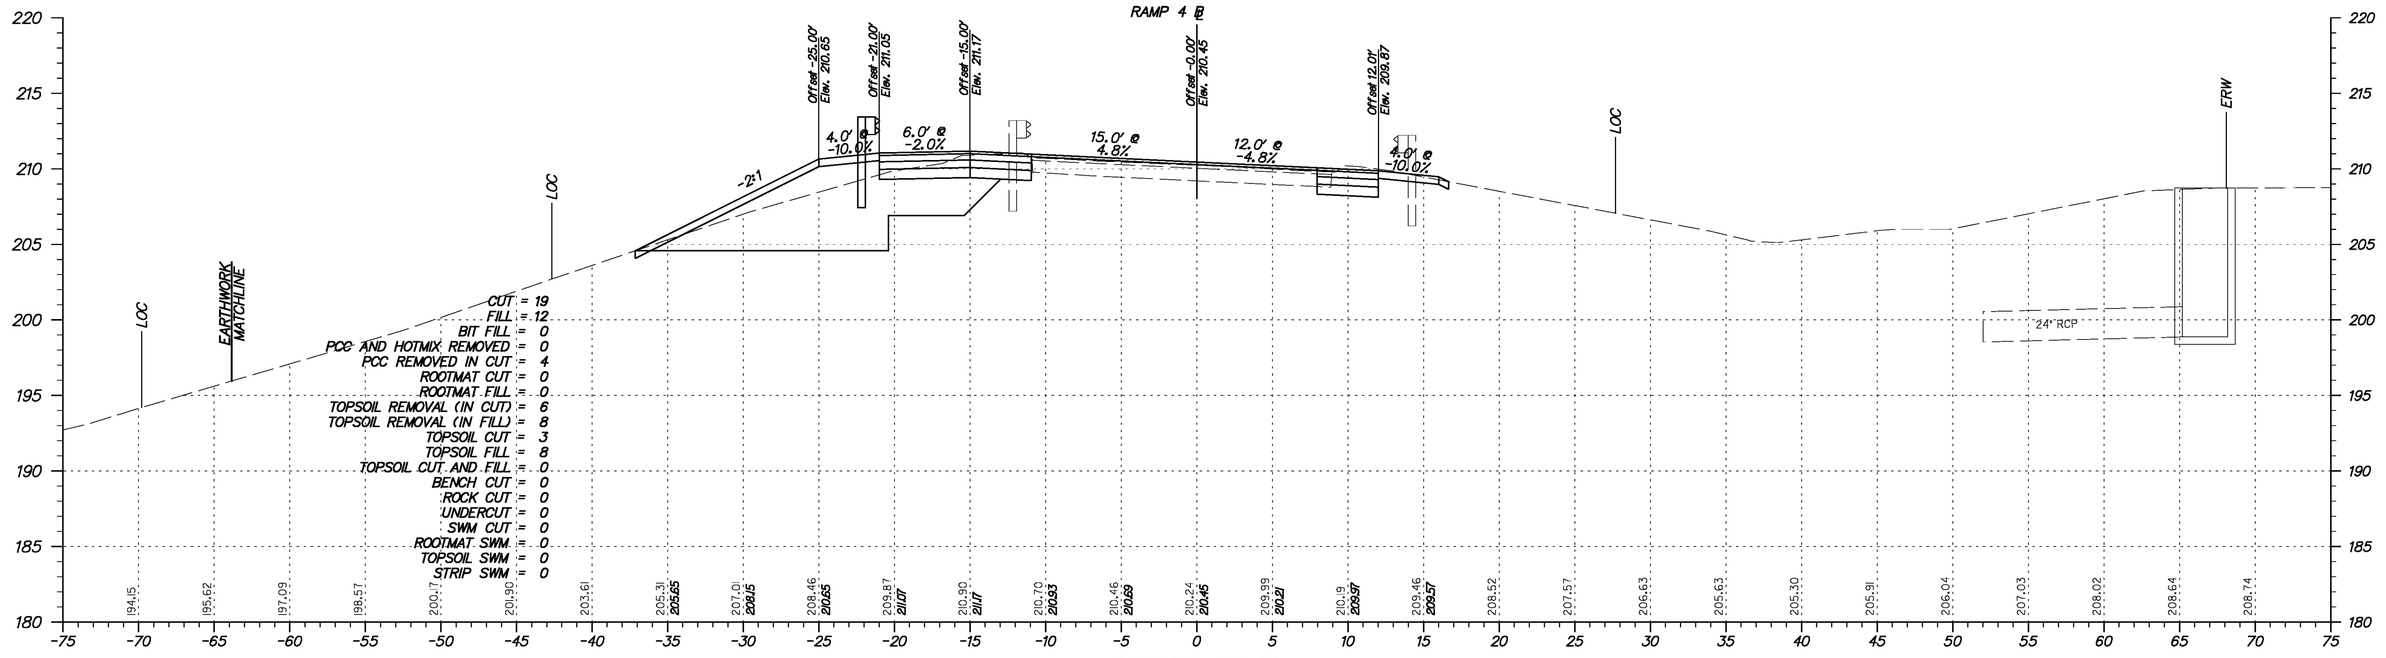

STATION 451+00

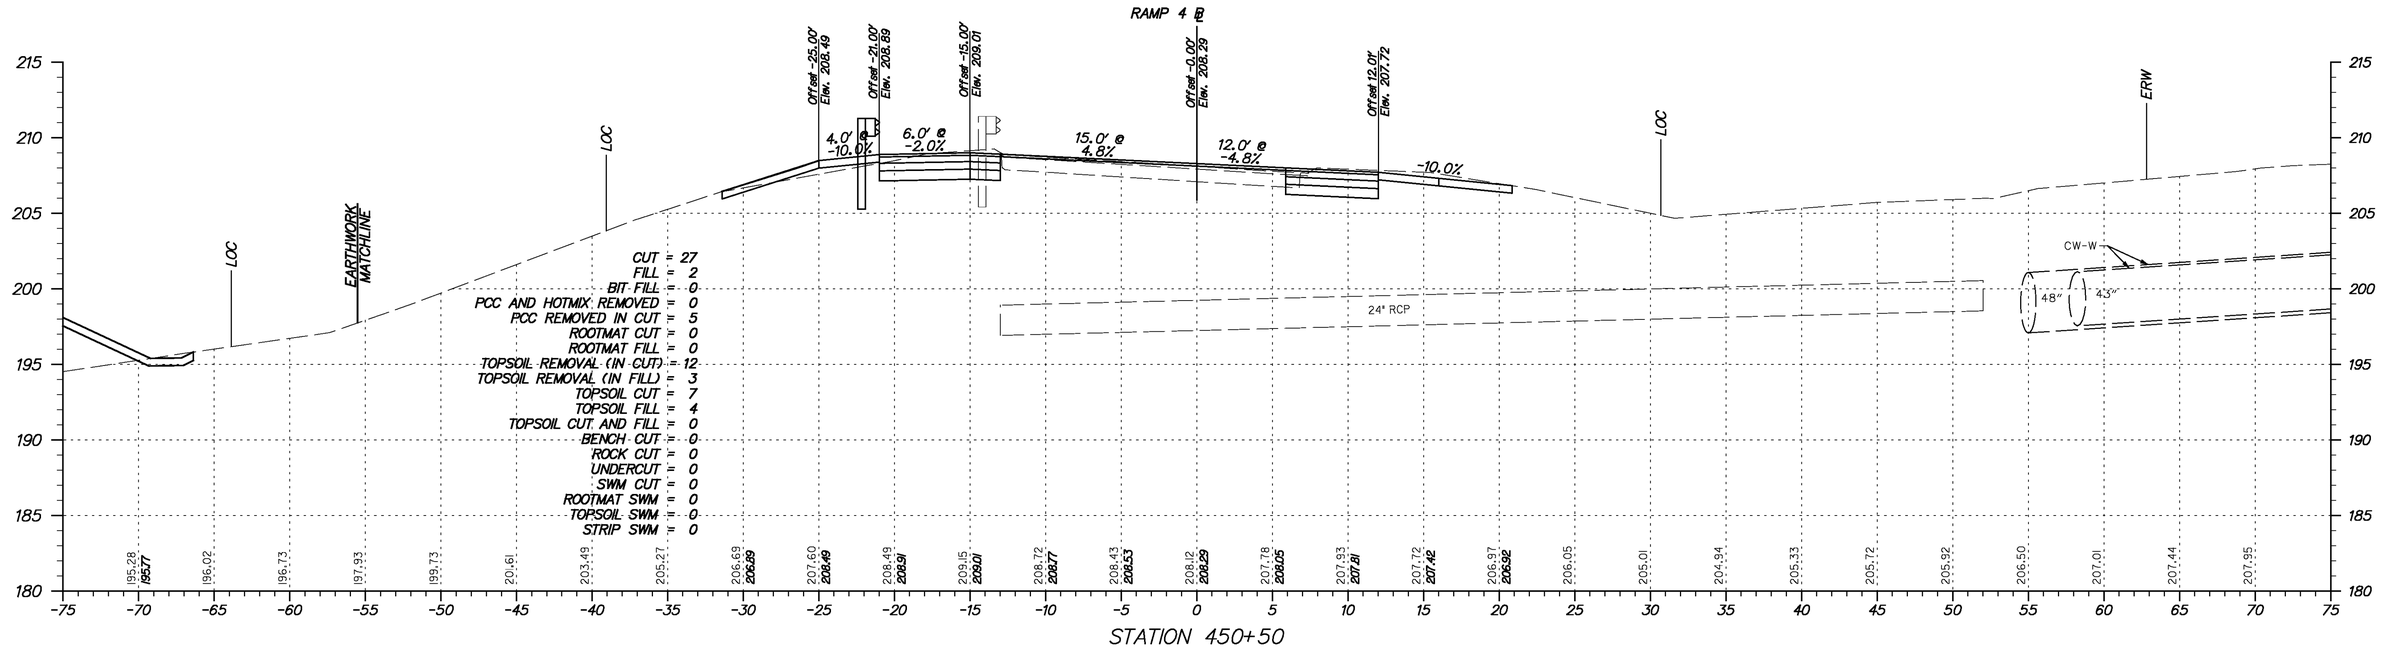

STATION 450+50

Y:\Projects\Del41-202\Del195 Cont 5\X-sections\Xsect sheets\I95c5-XsRamps.dgn

11/23/2010

DELAWARE DEPARTMENT OF TRANSPORTATION

ADDENDUMS / REVISIONS

SCALE 0 5 10 15 FEET

I-95 & US 202 INTERCHANGE

CONTRACT	BRIDGE NO.	NA
T200510602	DESIGNED BY:	DAG
COUNTY	CHECKED BY:	BMD
NEW CASTLE		

CROSS SECTIONS RAMP 4
STA. 450+50 TO STA. 451+00

SHEET NO.
142
TOTAL SHTS.
290

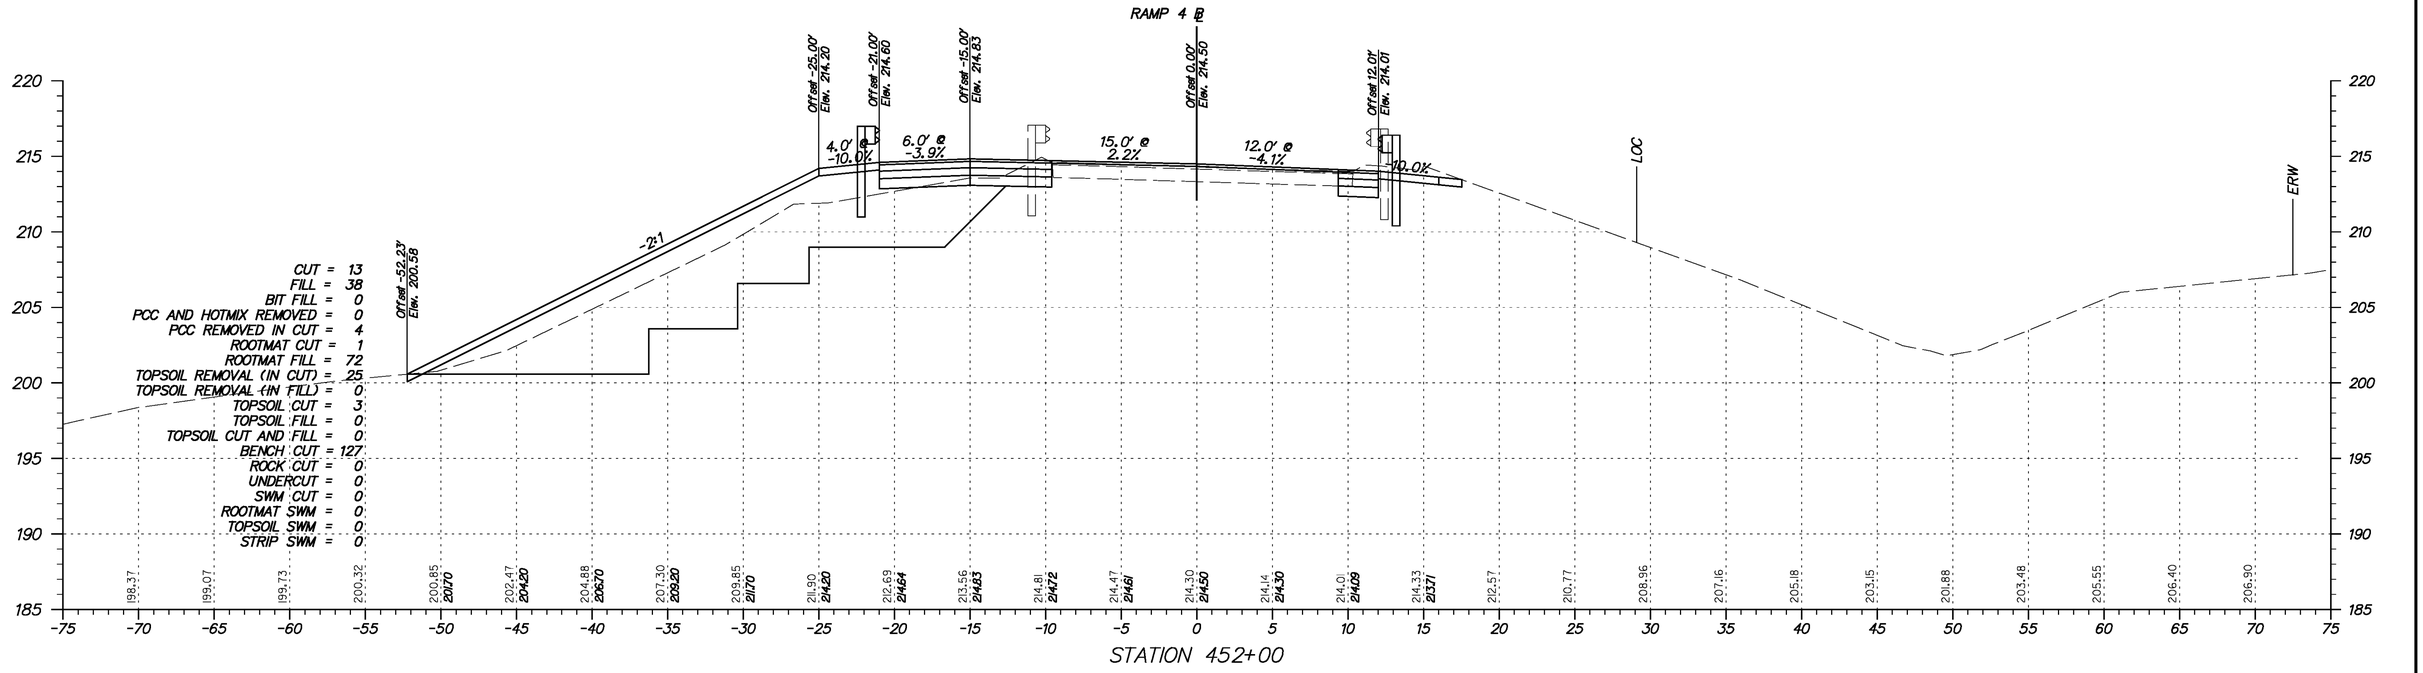

STATION 452+00

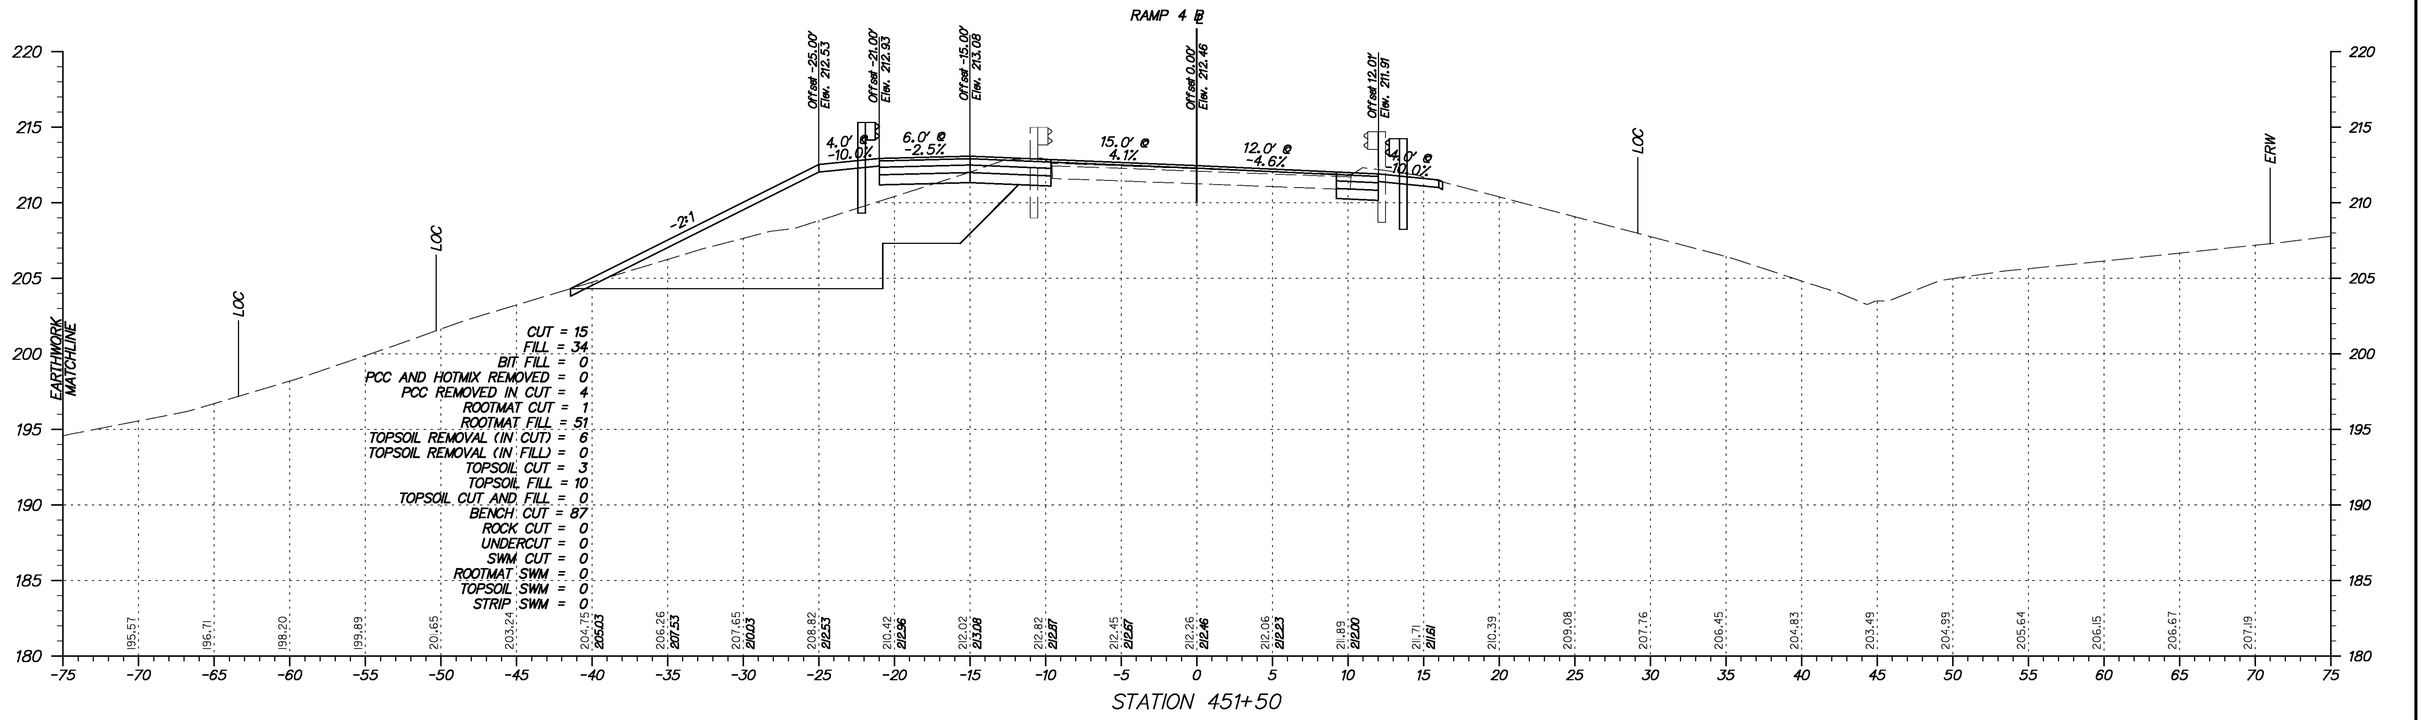

STATION 451+50

Y:\Projects\Del49-202\Del95 Cont 5\X-sections\Xsect sheets\95c5-XsRamps.dgn

11/23/2010

DELAWARE
DEPARTMENT OF TRANSPORTATION

ADDENDUMS / REVISIONS	

SCALE
0 5 10 15
FEET

I-95 & US 202 INTERCHANGE

CONTRACT	T200510602
COUNTY	NEW CASTLE

BRIDGE NO.	NA
DESIGNED BY:	DAG
CHECKED BY:	BMD

CROSS SECTIONS
RAMP 4
STA. 451+50 TO STA. 452+00

SHEET NO.	143
TOTAL SHTS.	290

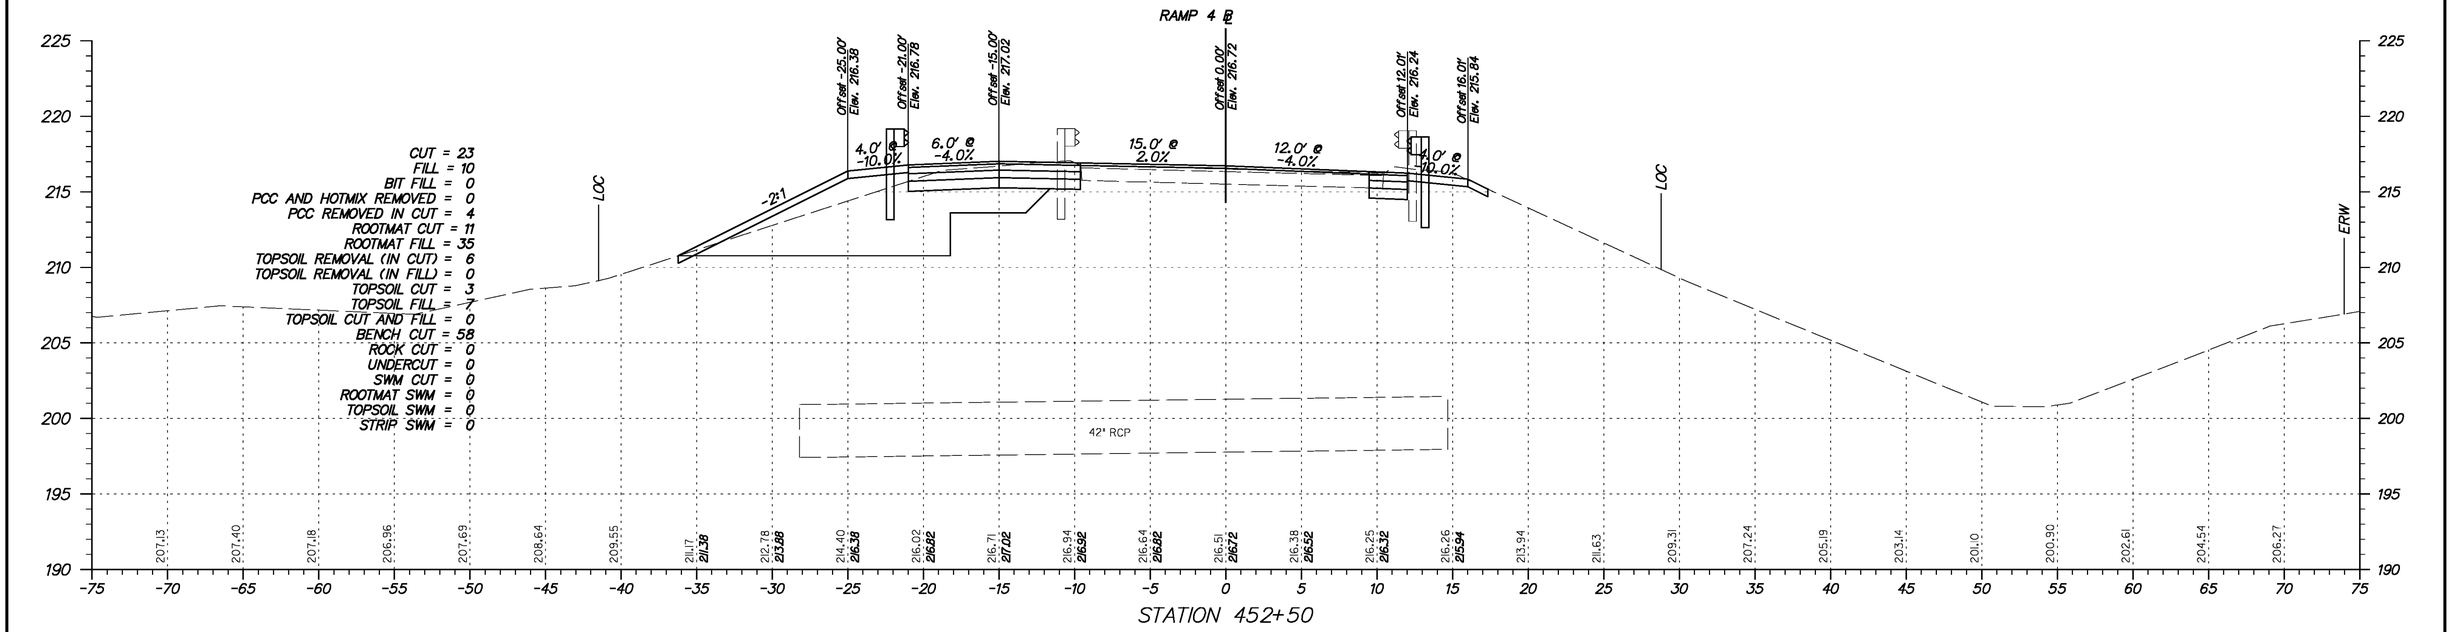

STATION 452+50

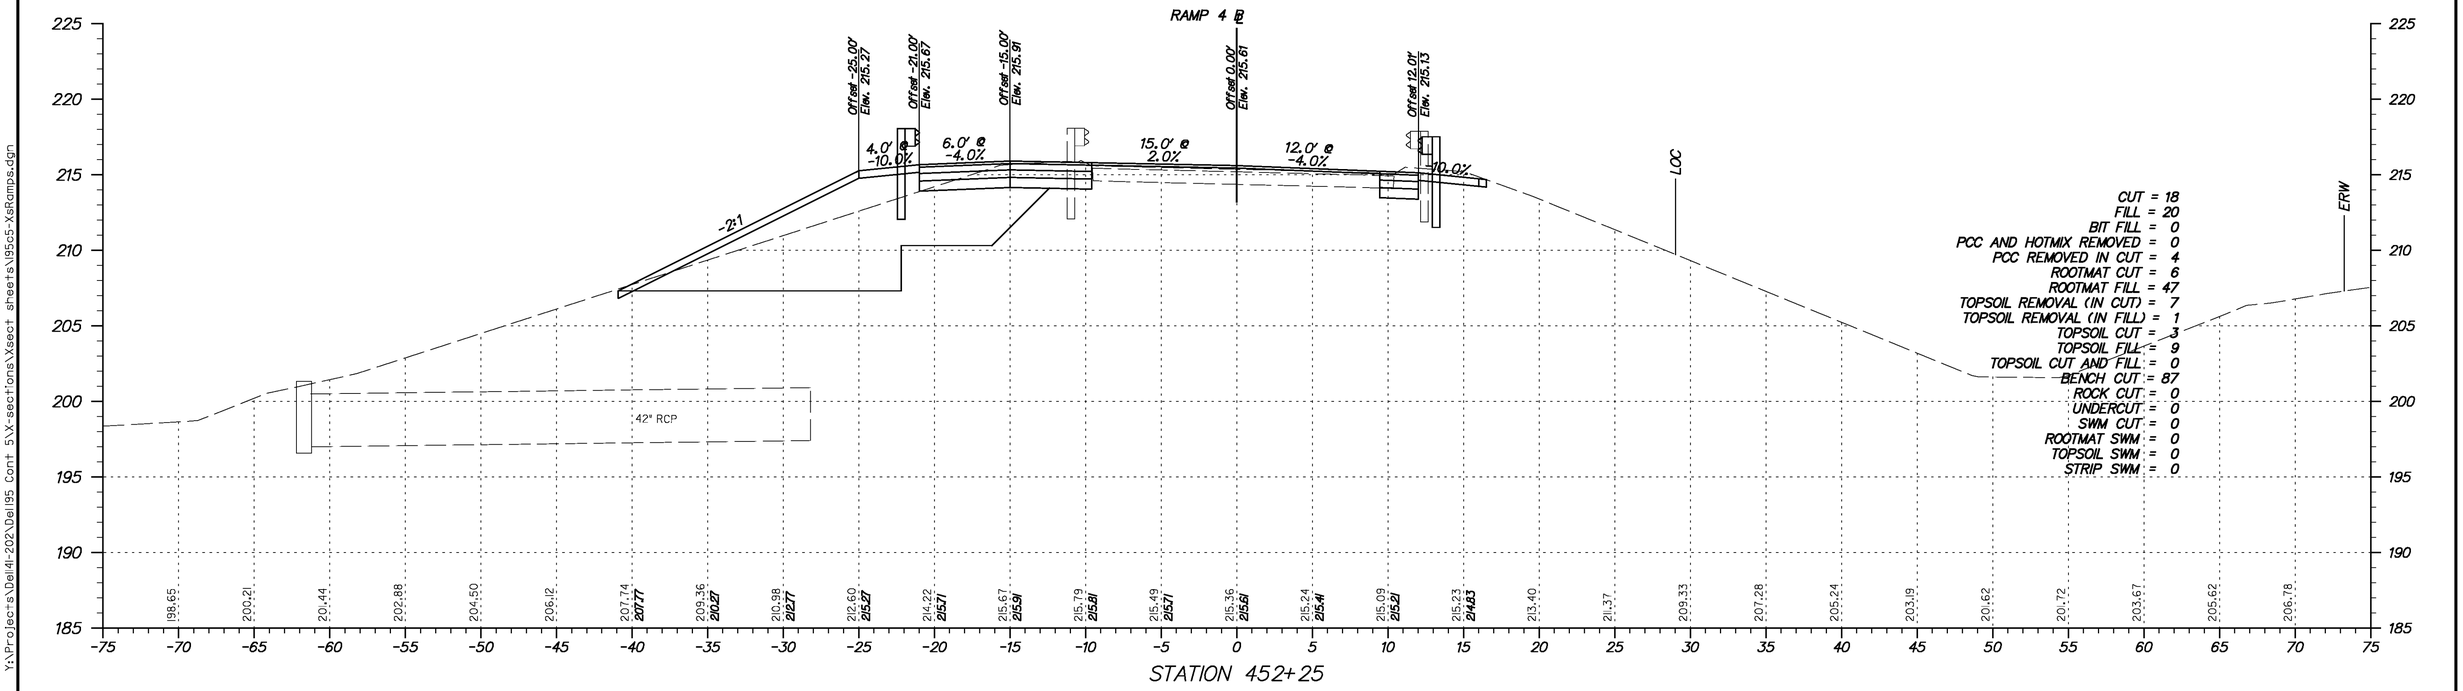

STATION 452+25

Y:\Projects\Del141-202\Del95 Cont 5\X-sections\Xsect sheets\I95c5-XsRamps.dgn

11/23/2010

DELAWARE DEPARTMENT OF TRANSPORTATION

ADDENDUMS / REVISIONS	

SCALE 0 5 10 15 FEET

I-95 & US 202 INTERCHANGE

CONTRACT	BRIDGE NO.	NA
T200510602	DESIGNED BY:	DAG
COUNTY	CHECKED BY:	BMD
NEW CASTLE		

CROSS SECTIONS RAMP 4
STA. 452+25 TO STA. 452+50

SHEET NO.	TOTAL SHTS.
144	290

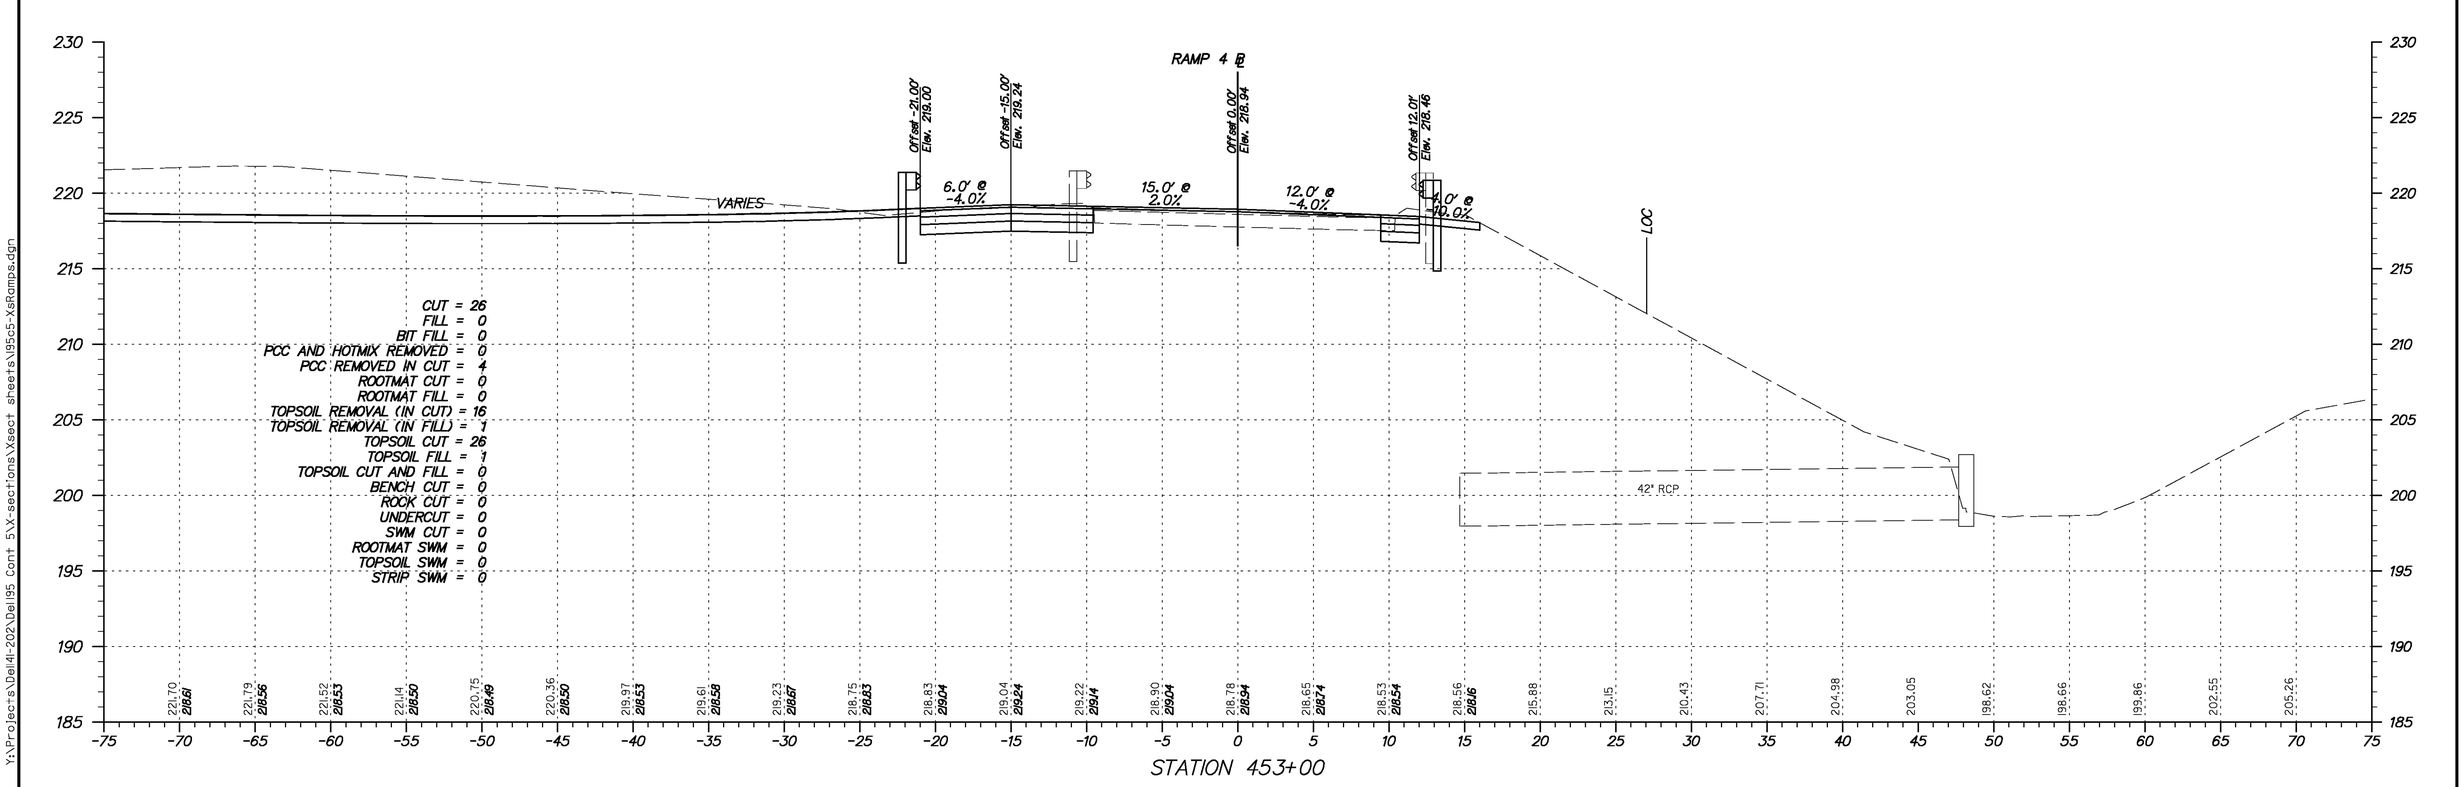

Y:\Projects\Del4I-202\Del195 Cont 5\X-sections\Xsect sheets\195c5-XsRamps.dgn

11/23/2010

DELAWARE
DEPARTMENT OF TRANSPORTATION

ADDENDUMS / REVISIONS	

SCALE
0 5 10 15
FEET

I-95 & US 202 INTERCHANGE

CONTRACT	BRIDGE NO.	NA
T200510602	DESIGNED BY:	DAG
COUNTY	CHECKED BY:	BMD
NEW CASTLE		

CROSS SECTIONS
RAMP 4
STA. 453+00

SHEET NO.
145
TOTAL SHTS.
290

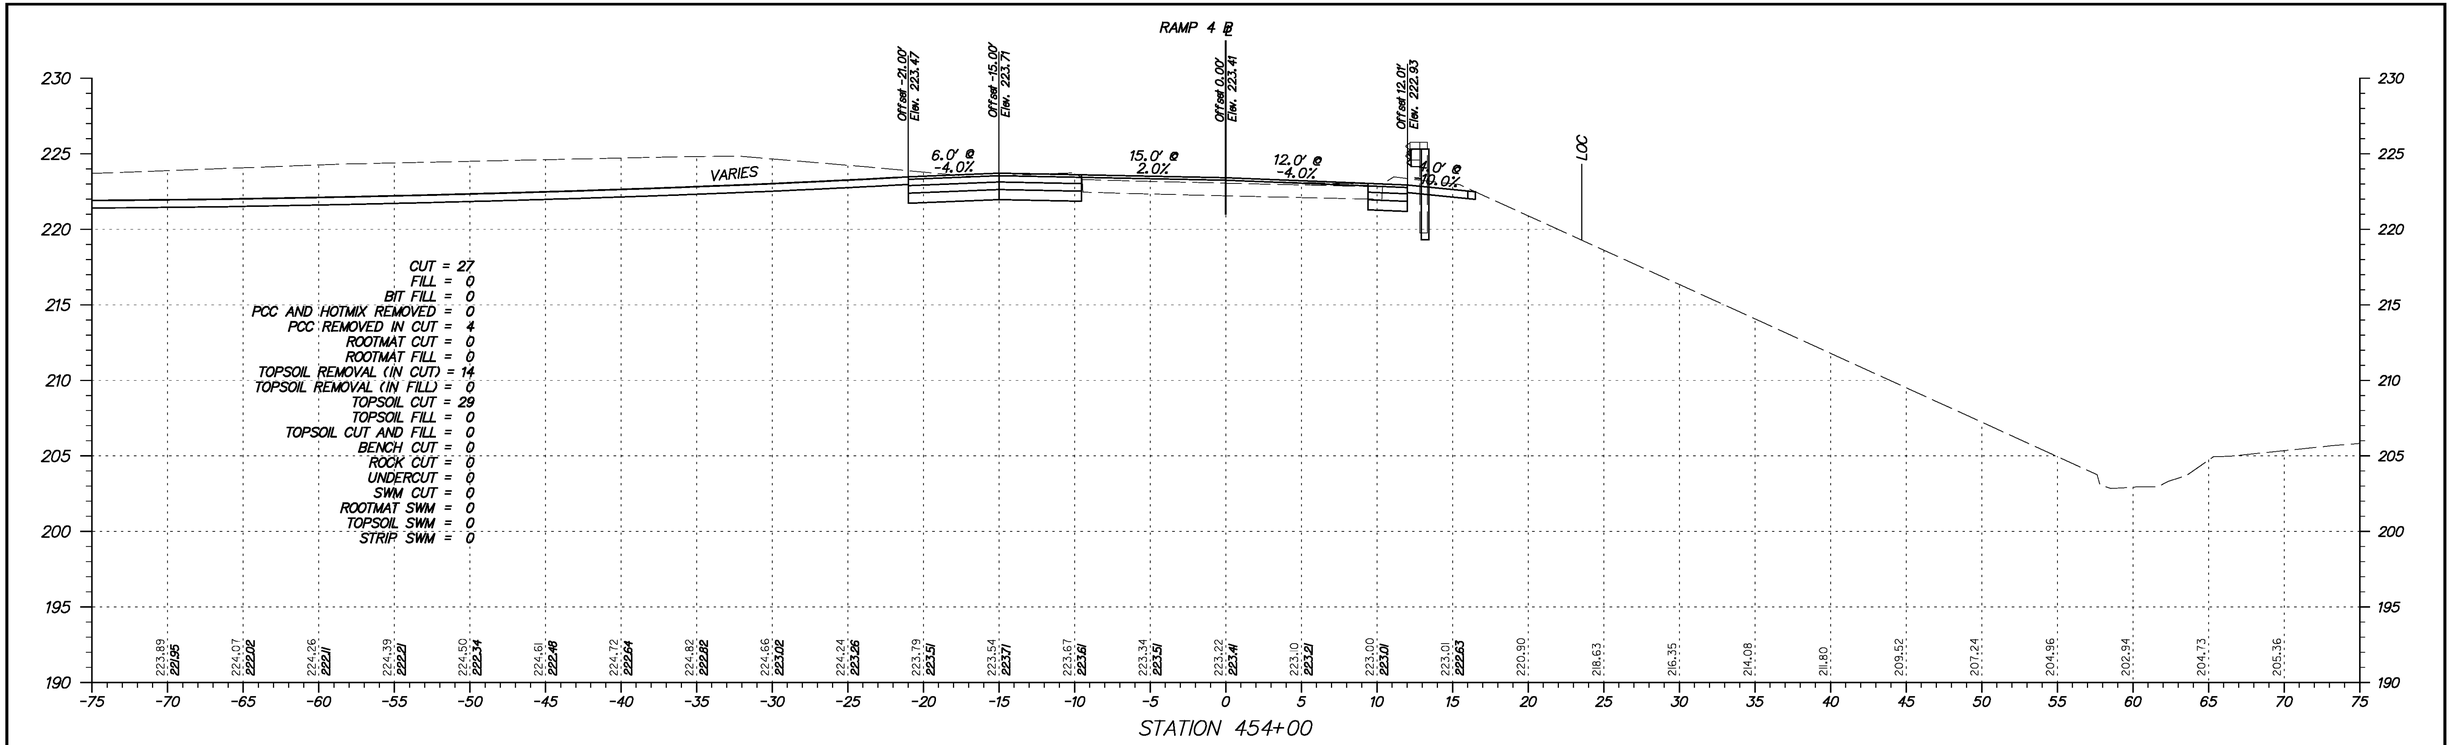

STATION 454+00

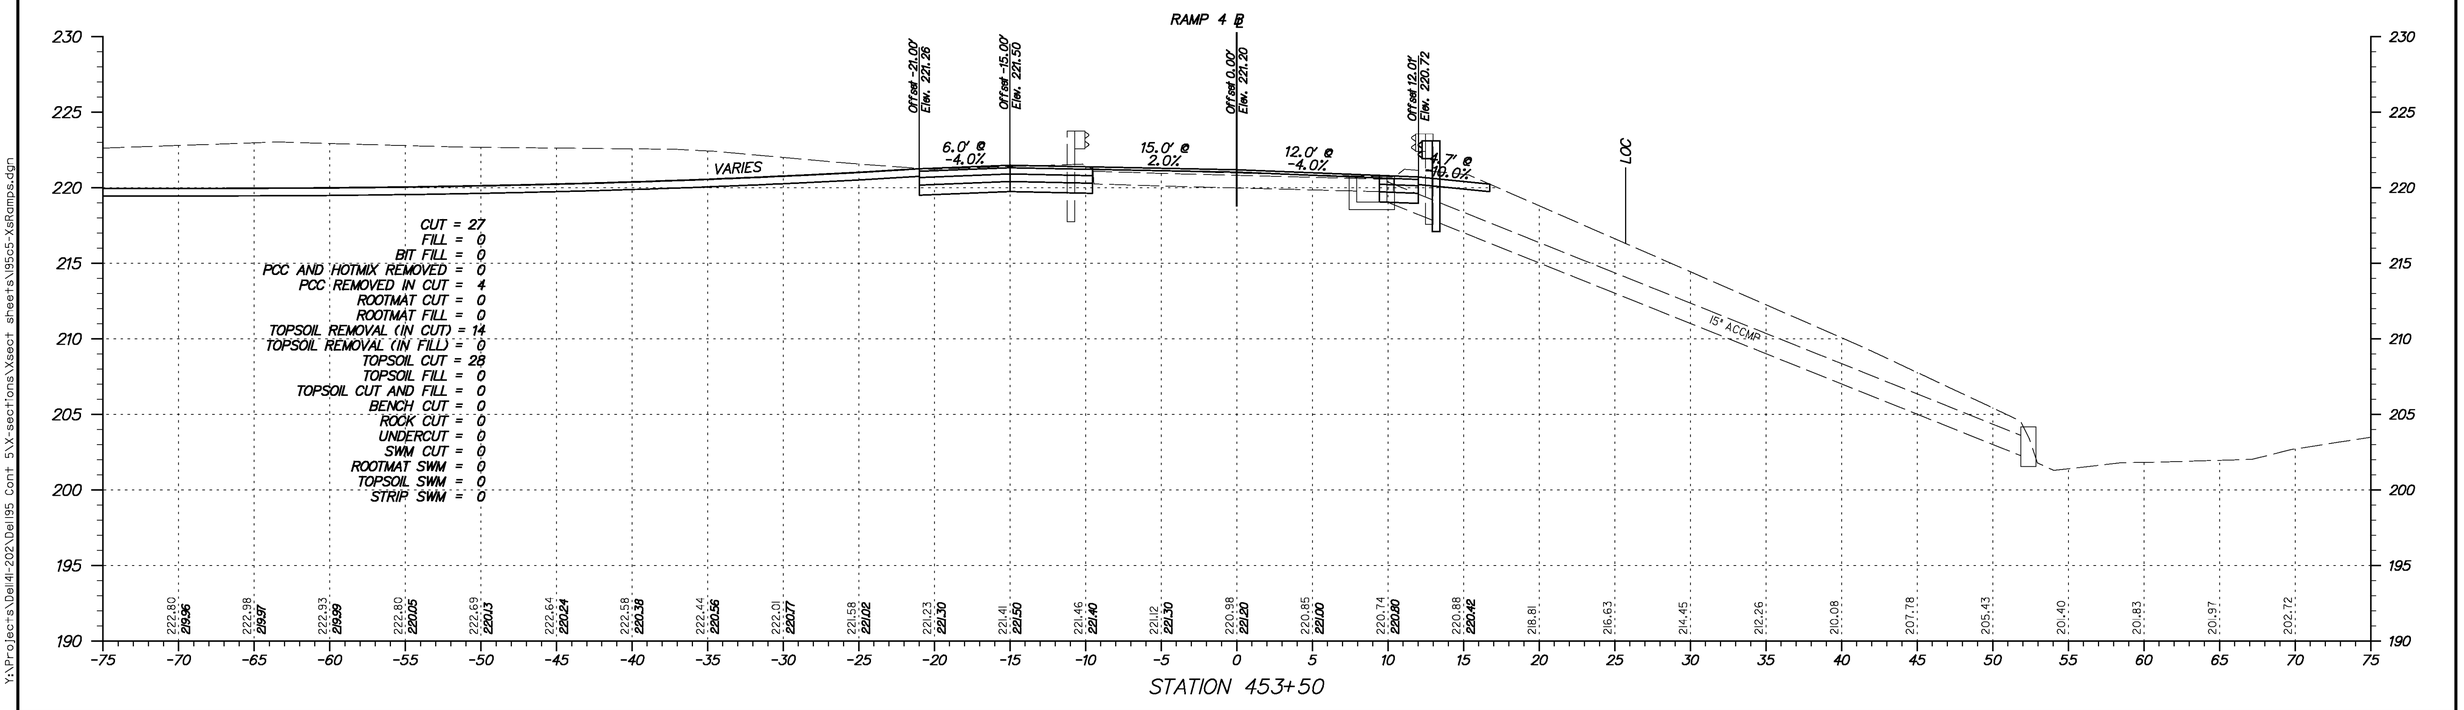

STATION 453+50

Y:\Projects\Del41-202\Del95 Cont 5\X-sections\Xsect sheets\I95c5-XsRamps.dgn

11/23/2010

DELAWARE DEPARTMENT OF TRANSPORTATION

ADDENDUMS / REVISIONS	

SCALE 0 5 10 15 FEET

I-95 & US 202 INTERCHANGE

CONTRACT	T200510602	BRIDGE NO.	NA
COUNTY	NEW CASTLE	DESIGNED BY:	DAG
		CHECKED BY:	BMD

CROSS SECTIONS RAMP 4
STA. 453+50 TO STA. 454+00

SHEET NO.	146
TOTAL SHTS.	290

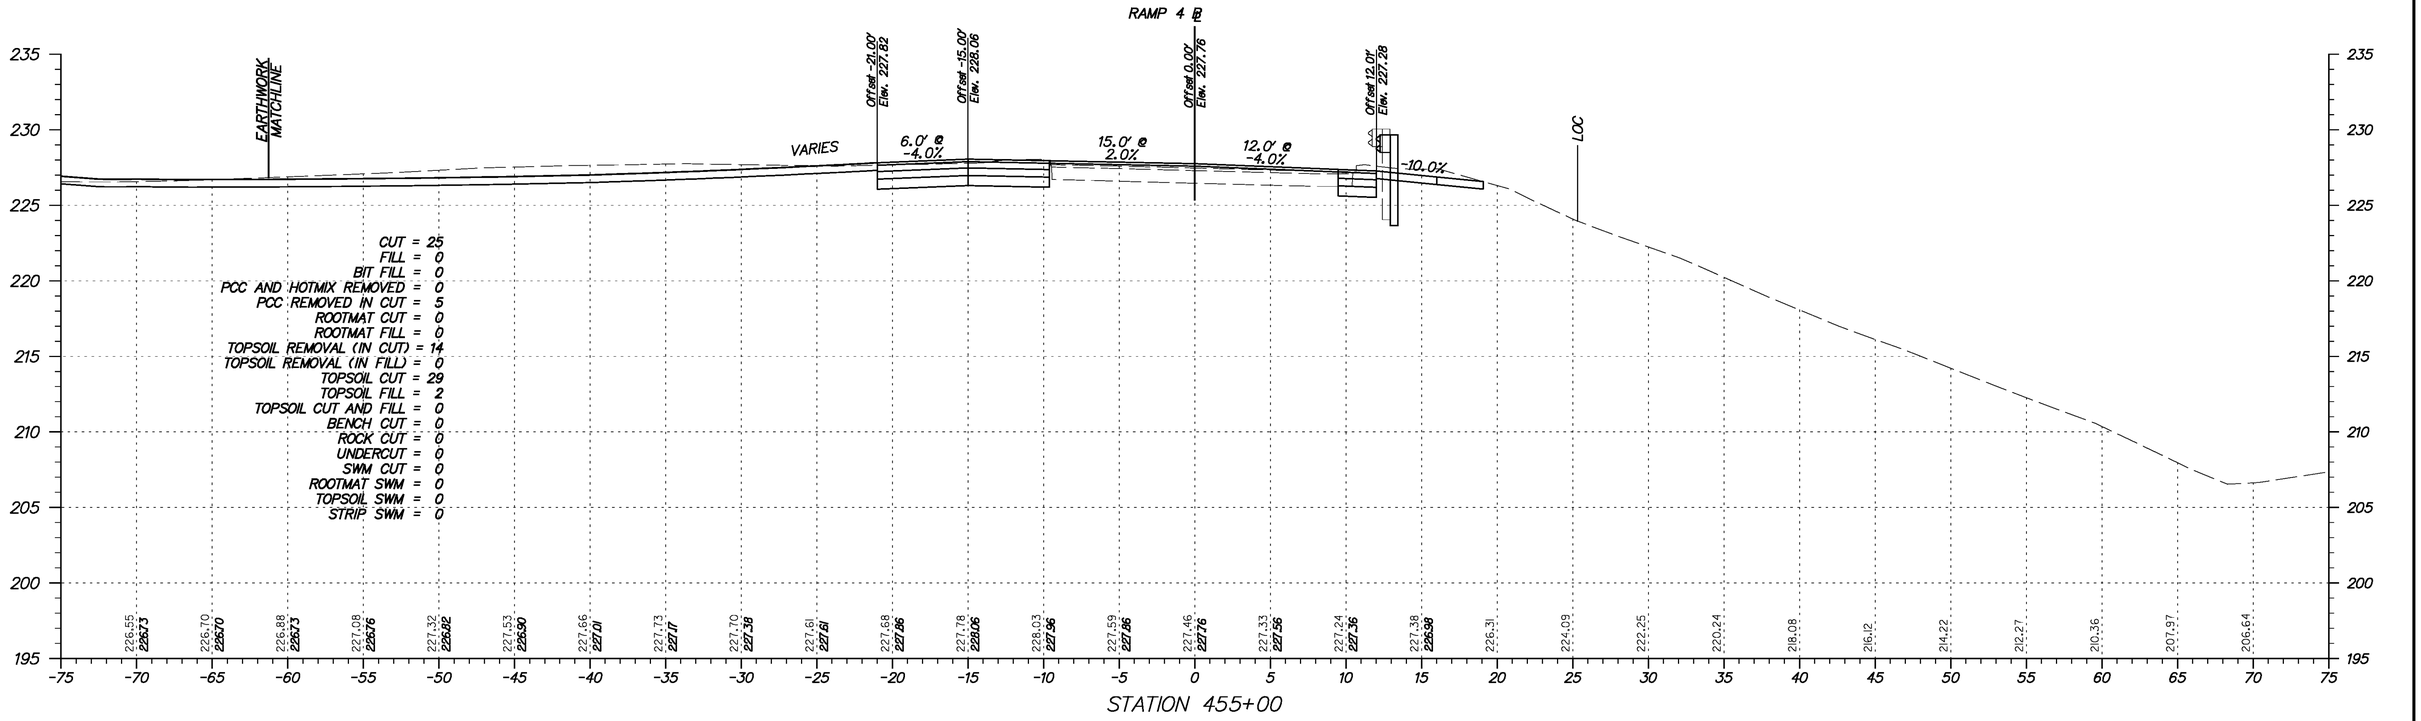

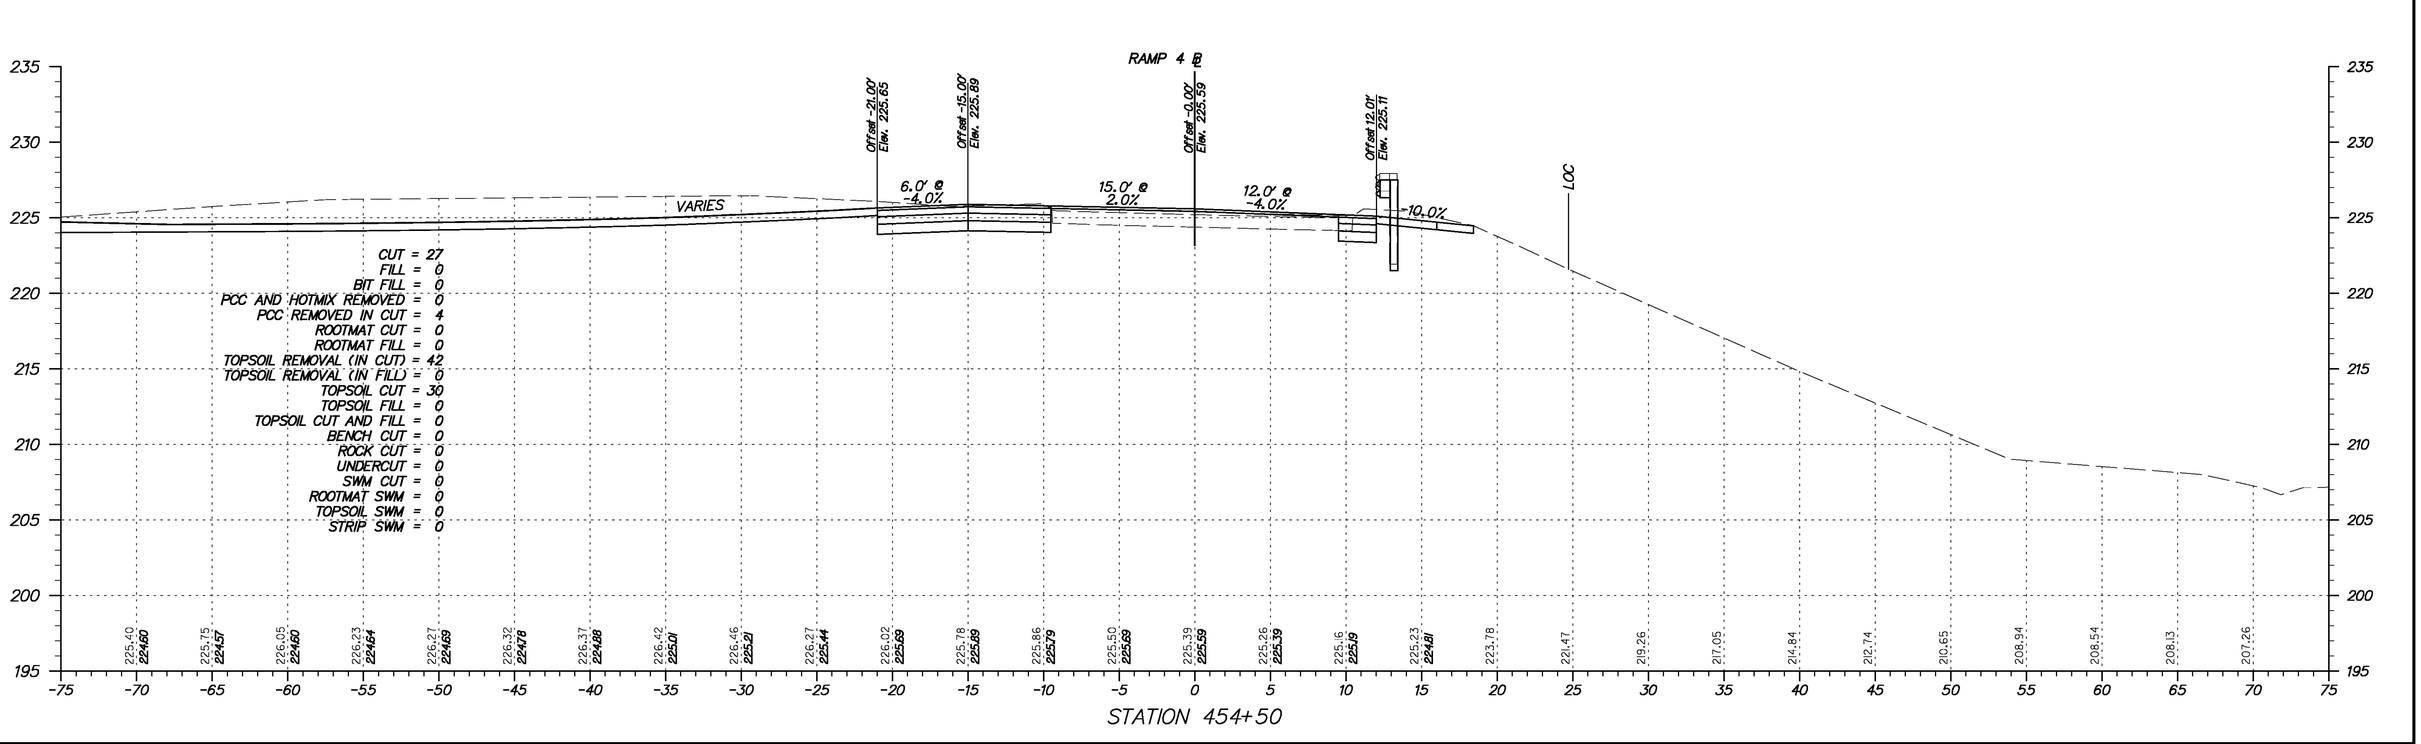

Y:\Projects\Del141-202\Del95 Cont 5\X-sections\Xsect sheets\I95c5-XsRamps.dgn

11/23/2010

DELAWARE DEPARTMENT OF TRANSPORTATION

ADDENDUMS / REVISIONS	

SCALE 0 5 10 15 FEET

I-95 & US 202 INTERCHANGE

CONTRACT	BRIDGE NO.	NA
T200510602	DESIGNED BY:	DAG
COUNTY	CHECKED BY:	BMD
NEW CASTLE		

CROSS SECTIONS RAMP 4
STA. 454+50 TO STA. 455+00

SHEET NO.
147
TOTAL SHTS.
290

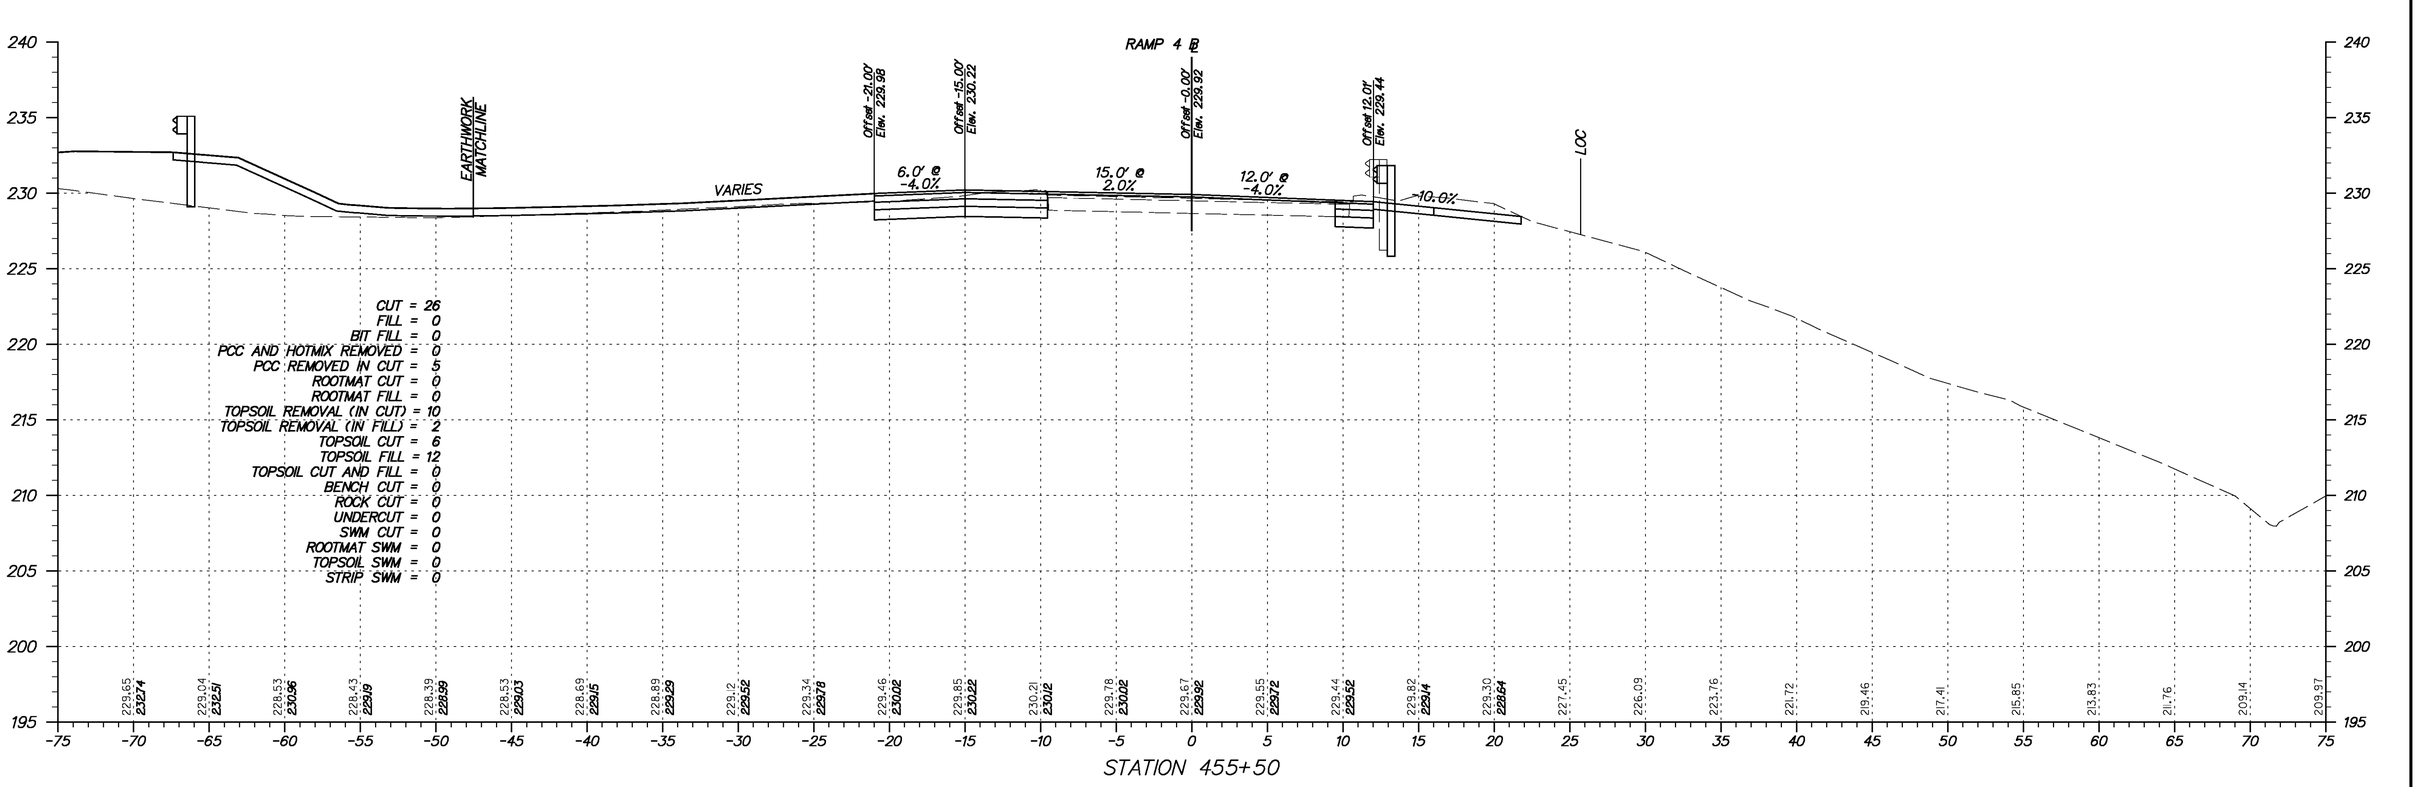

Y:\Projects\Dell4I-202\Dell95 Cont 5\X-sections\Xsect sheets\I95c5-XsRamps.dgn

11/23/2010

DELAWARE
DEPARTMENT OF TRANSPORTATION

ADDENDUMS / REVISIONS	

SCALE
0 5 10 15
FEET

I-95 & US 202 INTERCHANGE

CONTRACT	BRIDGE NO.	NA
T200510602	DESIGNED BY:	DAG
COUNTY	CHECKED BY:	BMD
NEW CASTLE		

CROSS SECTIONS
RAMP 4
STA. 455+50

SHEET NO.
148
TOTAL SHTS.
290

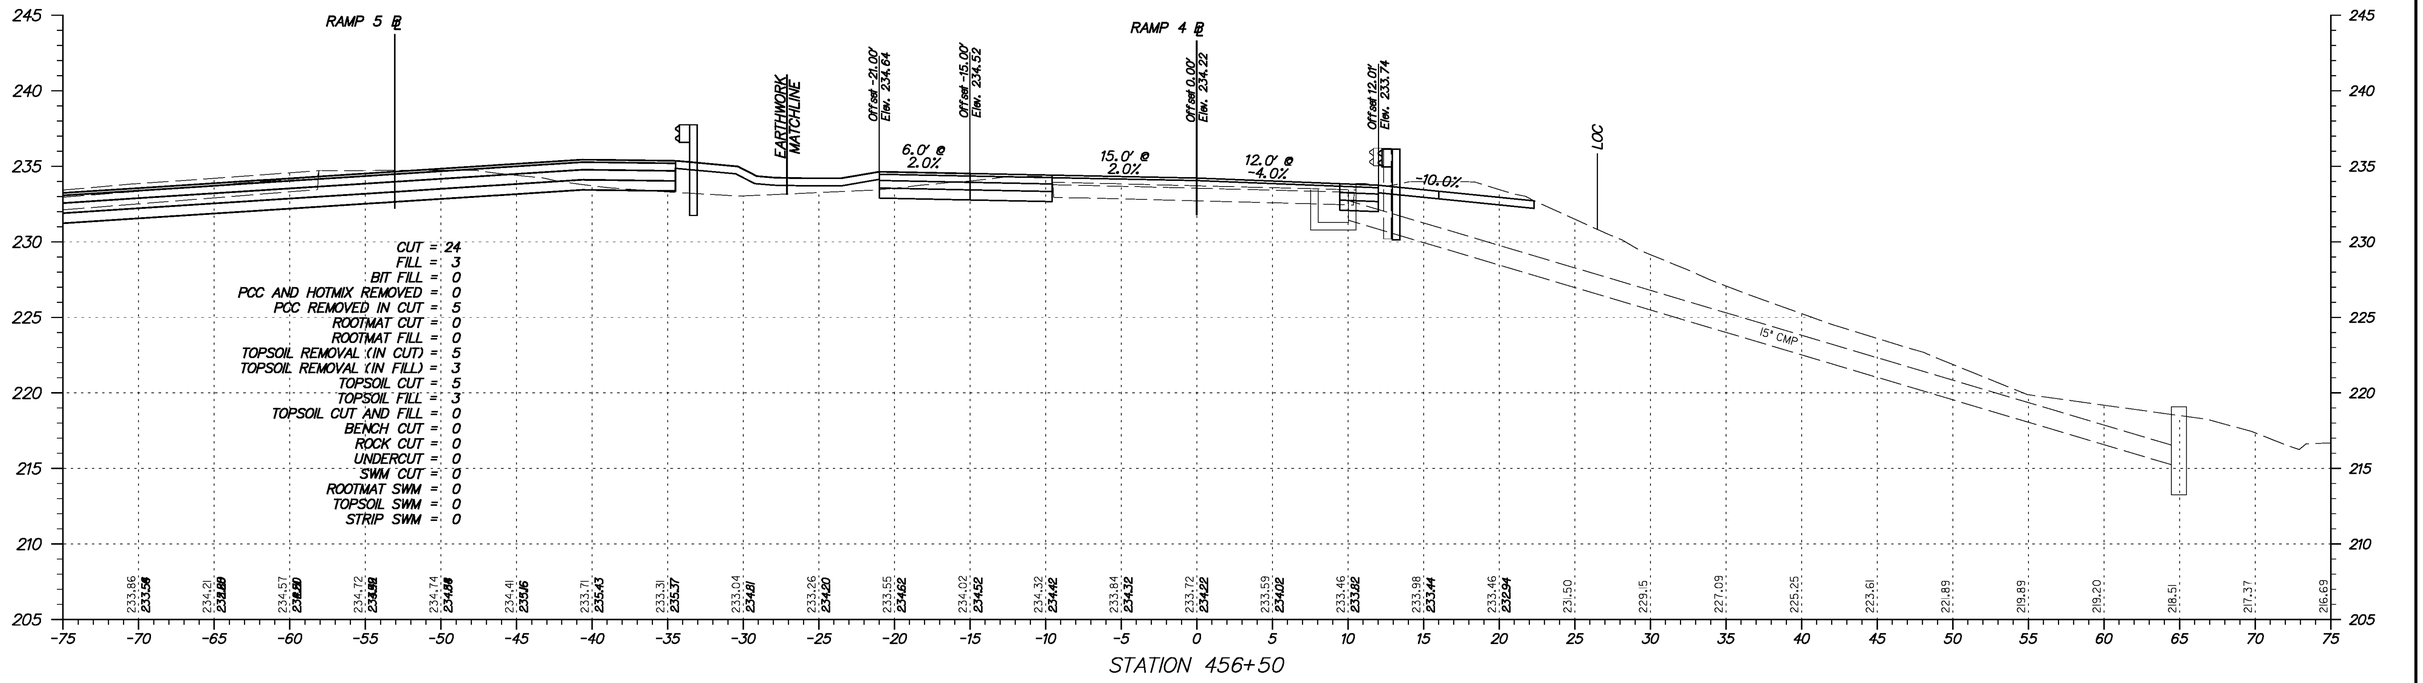

STATION 456+50

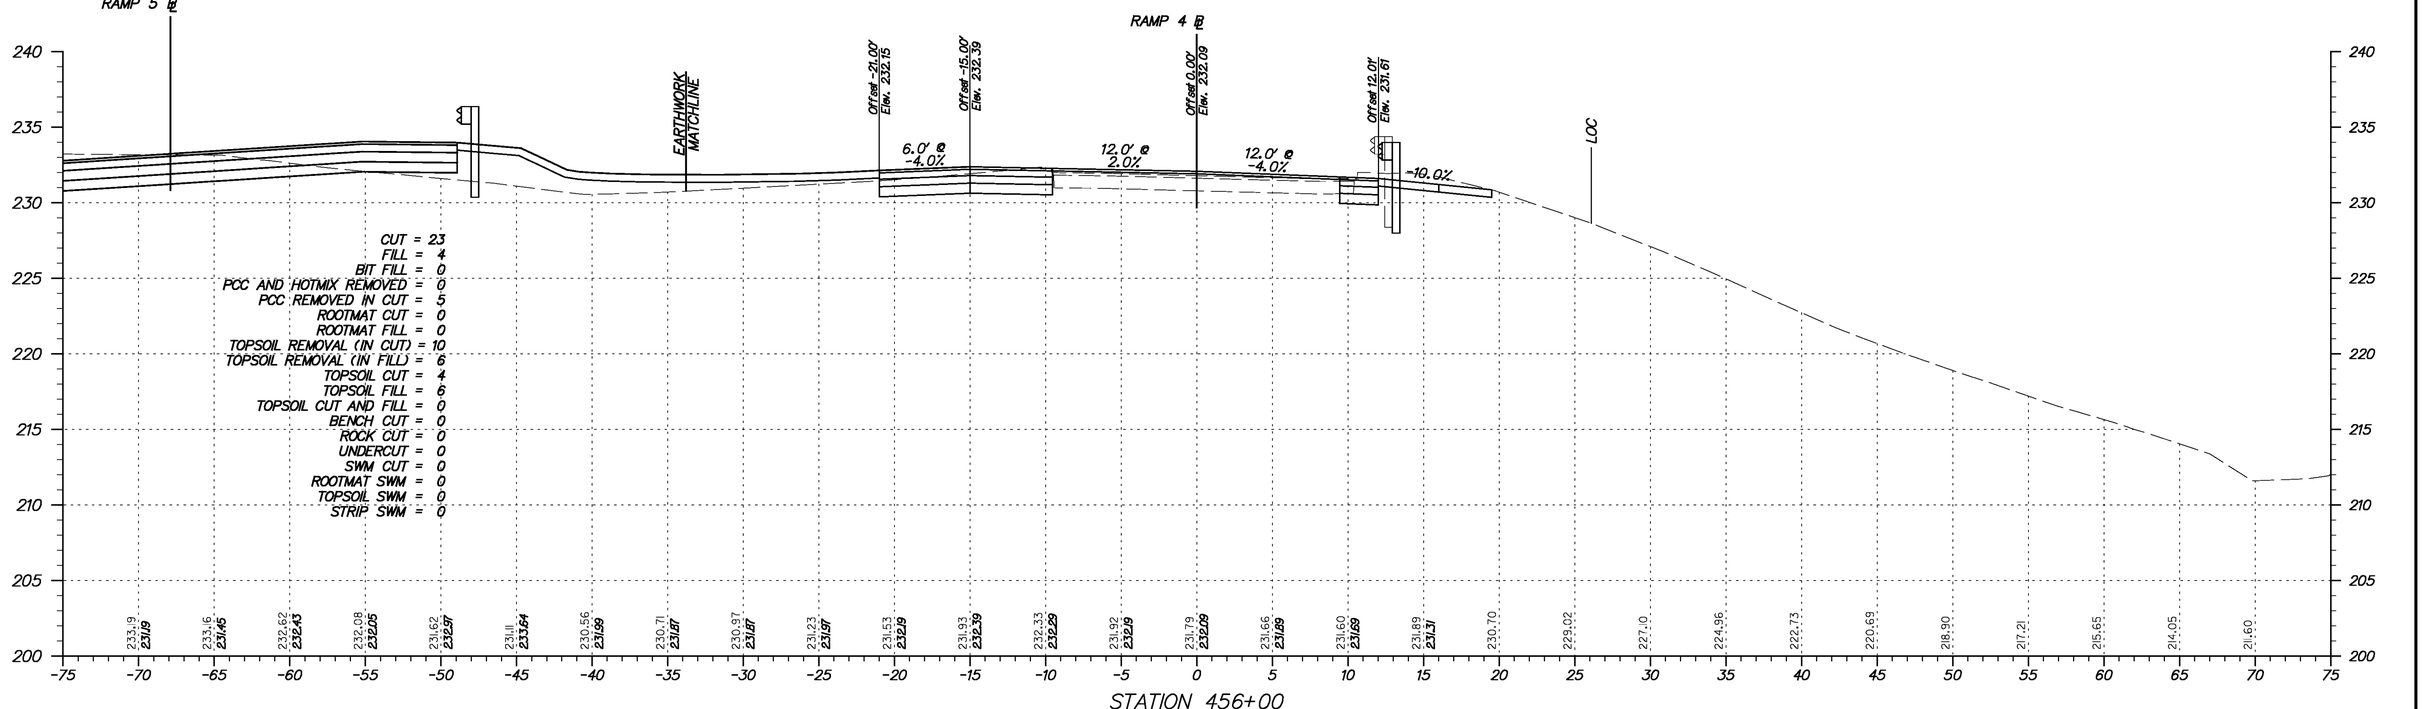

STATION 456+00

Y:\Projects\Del41-202\Del195 Cont 5\X-sections\Xsect sheets\I95c5-XsRamps.dgn

11/23/2010

DELAWARE
DEPARTMENT OF TRANSPORTATION

ADDENDUMS / REVISIONS

SCALE
0 5 10 15
FEET

I-95 & US 202 INTERCHANGE

CONTRACT	BRIDGE NO.	NA
T200510602	DESIGNED BY:	DAG
COUNTY	CHECKED BY:	BMD
NEW CASTLE		

CROSS SECTIONS
RAMP 4
STA. 456+00 TO STA. 456+50

SHEET NO.
149
TOTAL SHTS.
290

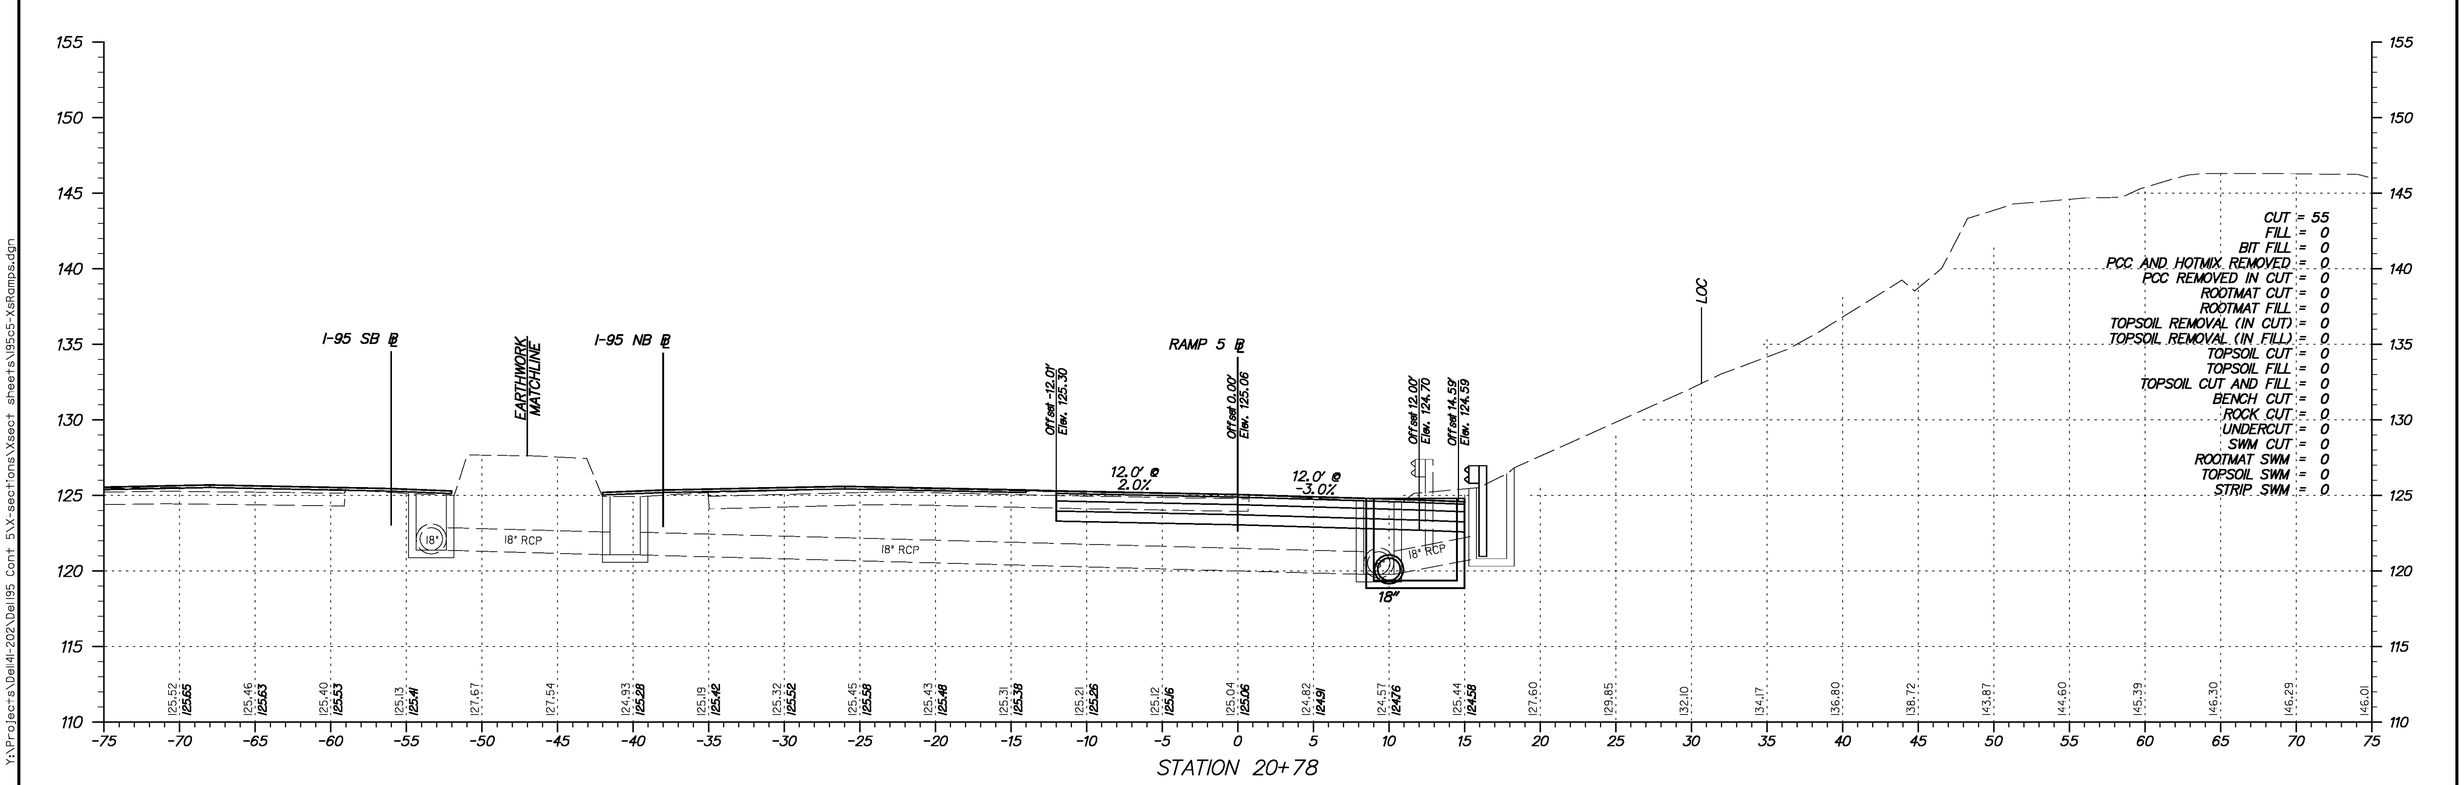

Y:\Projects\Del141-202\Del195 Cont 5\X-sections\Xsect sheets\I95c5-XsRamps.dgn

11/23/2010

DELAWARE
DEPARTMENT OF TRANSPORTATION

ADDENDUMS / REVISIONS	

SCALE
0 5 10 15
FEET

I-95 & US 202 INTERCHANGE

CONTRACT	BRIDGE NO.	NA
T200510602	DESIGNED BY:	DAG
COUNTY	CHECKED BY:	BMD
NEW CASTLE		

CROSS SECTIONS
RAMP 5
STA. 20+78

SHEET NO.
150
TOTAL SHTS.
290

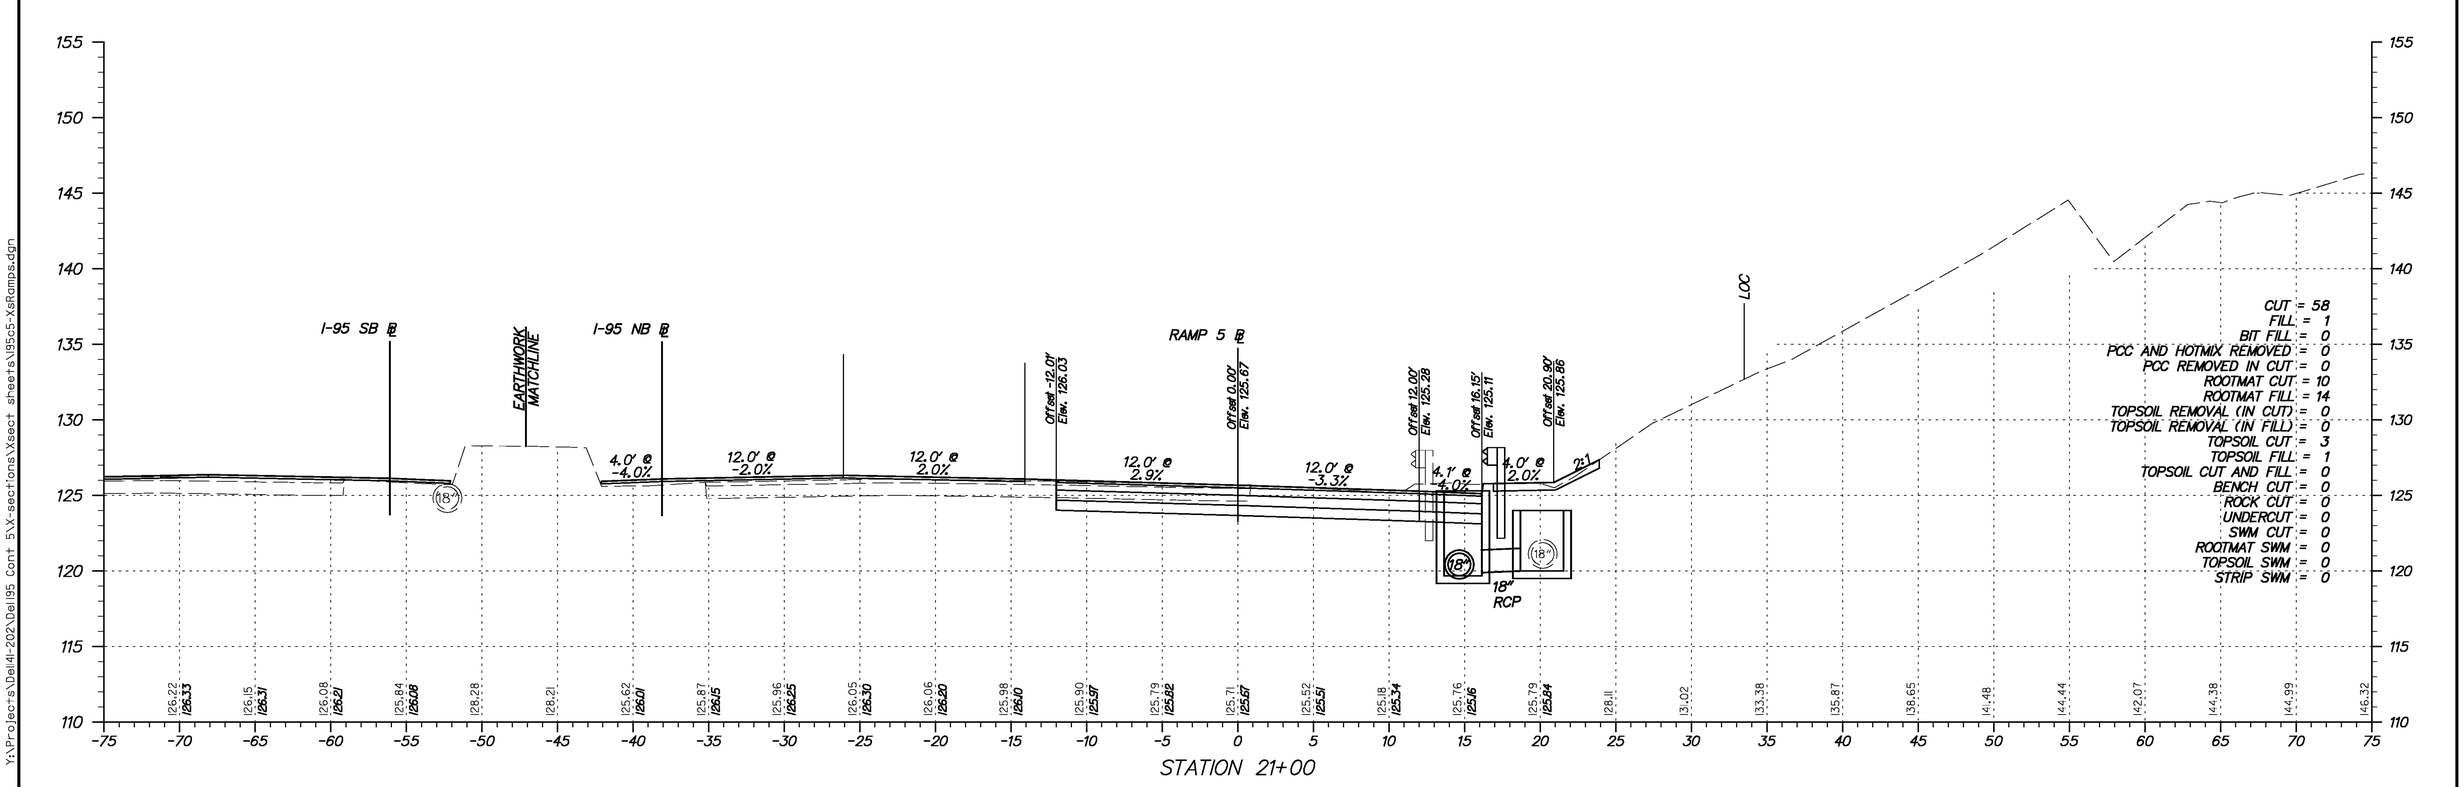

Y:\Projects\Dell4-202\Dell95 Cont 5\X-sections\X-sect sheets\I95c5-XsRamps.dgn

11/23/2010

DELAWARE
DEPARTMENT OF TRANSPORTATION

ADDENDUMS / REVISIONS	

SCALE
0 5 10 15
FEET

I-95 & US 202 INTERCHANGE

CONTRACT	BRIDGE NO.	NA
T200510602	DESIGNED BY:	DAG
COUNTY	CHECKED BY:	BMD
NEW CASTLE		

CROSS SECTIONS
RAMP 5
STA. 21+00

SHEET NO.
151
TOTAL SHTS.
290

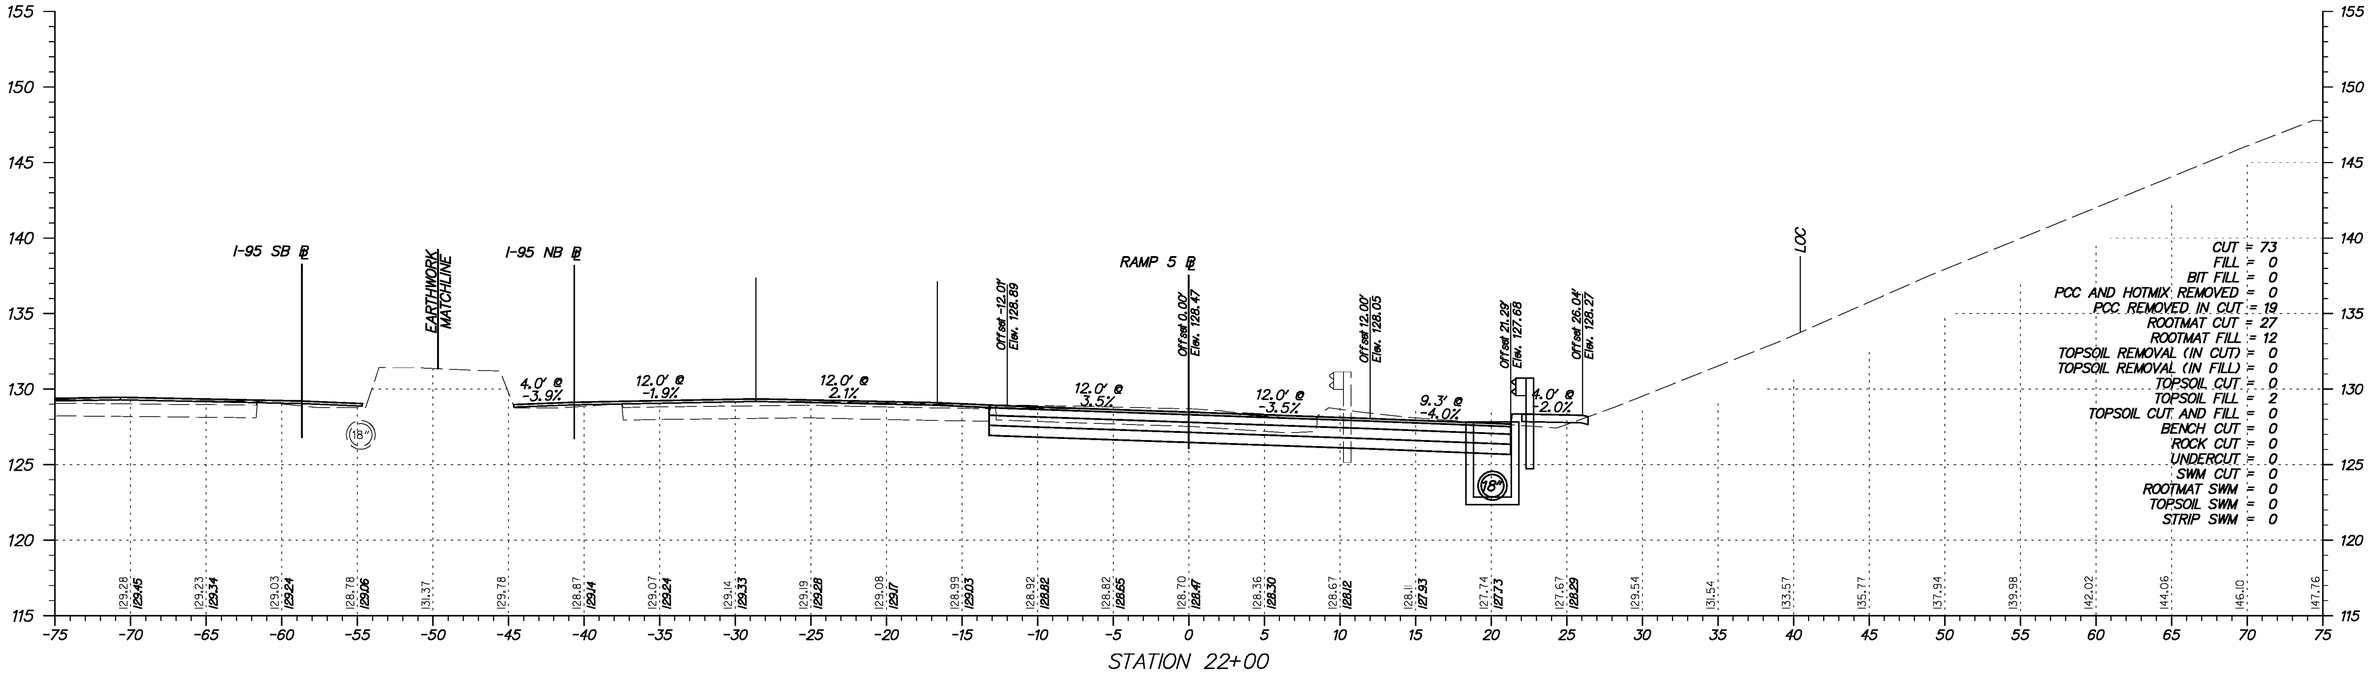

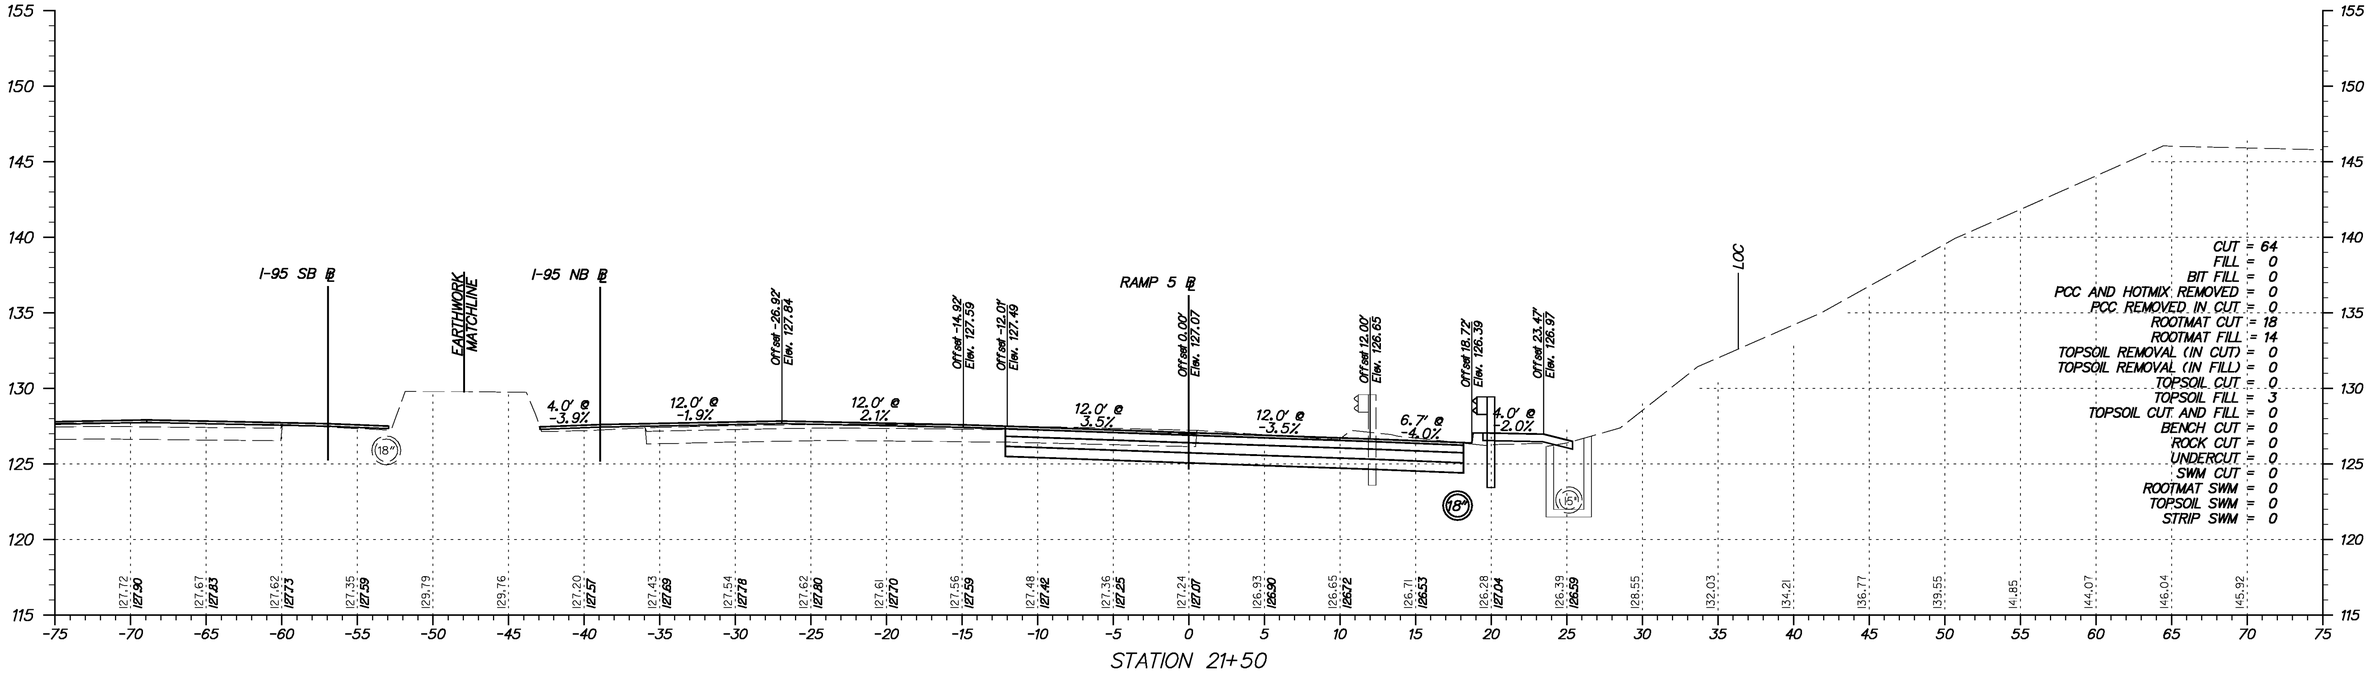

Y:\Projects\Del141-202\Del95 Cont 5\X-sections\Xsect sheets\I95c5-XsRamps.dgn

11/23/2010

DELAWARE DEPARTMENT OF TRANSPORTATION

ADDENDUMS / REVISIONS	

SCALE 0 5 10 15 FEET

I-95 & US 202 INTERCHANGE

CONTRACT	BRIDGE NO.	NA
T200510602	DESIGNED BY:	DAG
COUNTY	CHECKED BY:	BMD
NEW CASTLE		

CROSS SECTIONS RAMP 5
STA. 21+50 TO STA. 22+00

SHEET NO.
152
TOTAL SHTS.
290

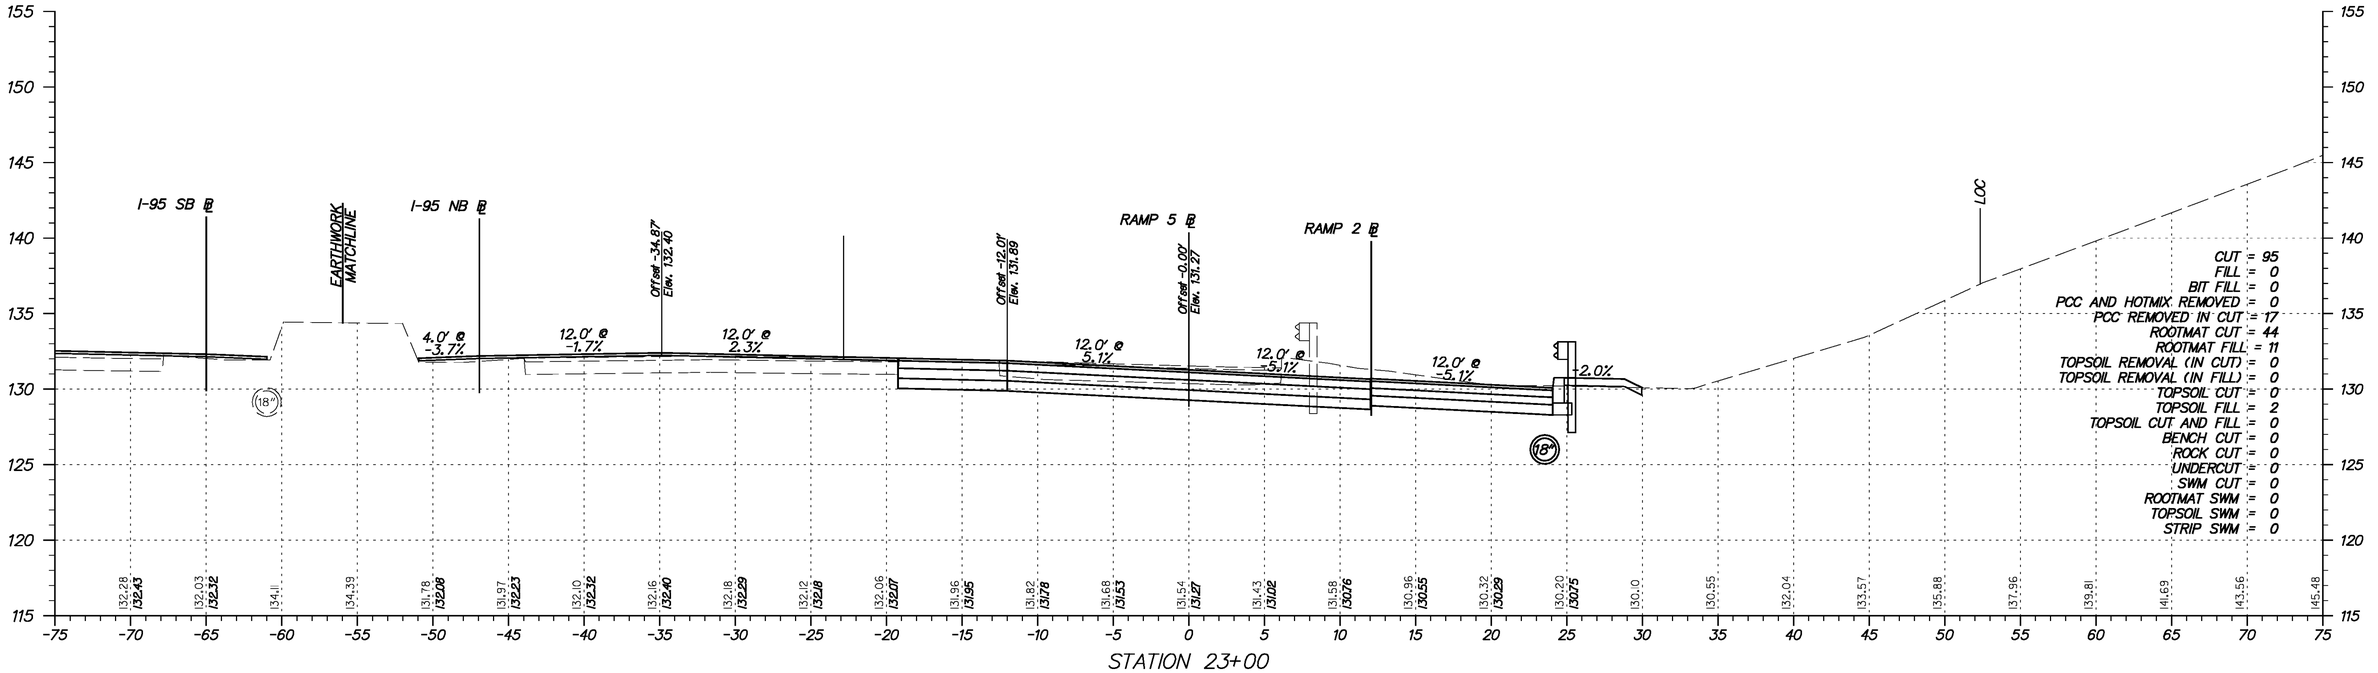

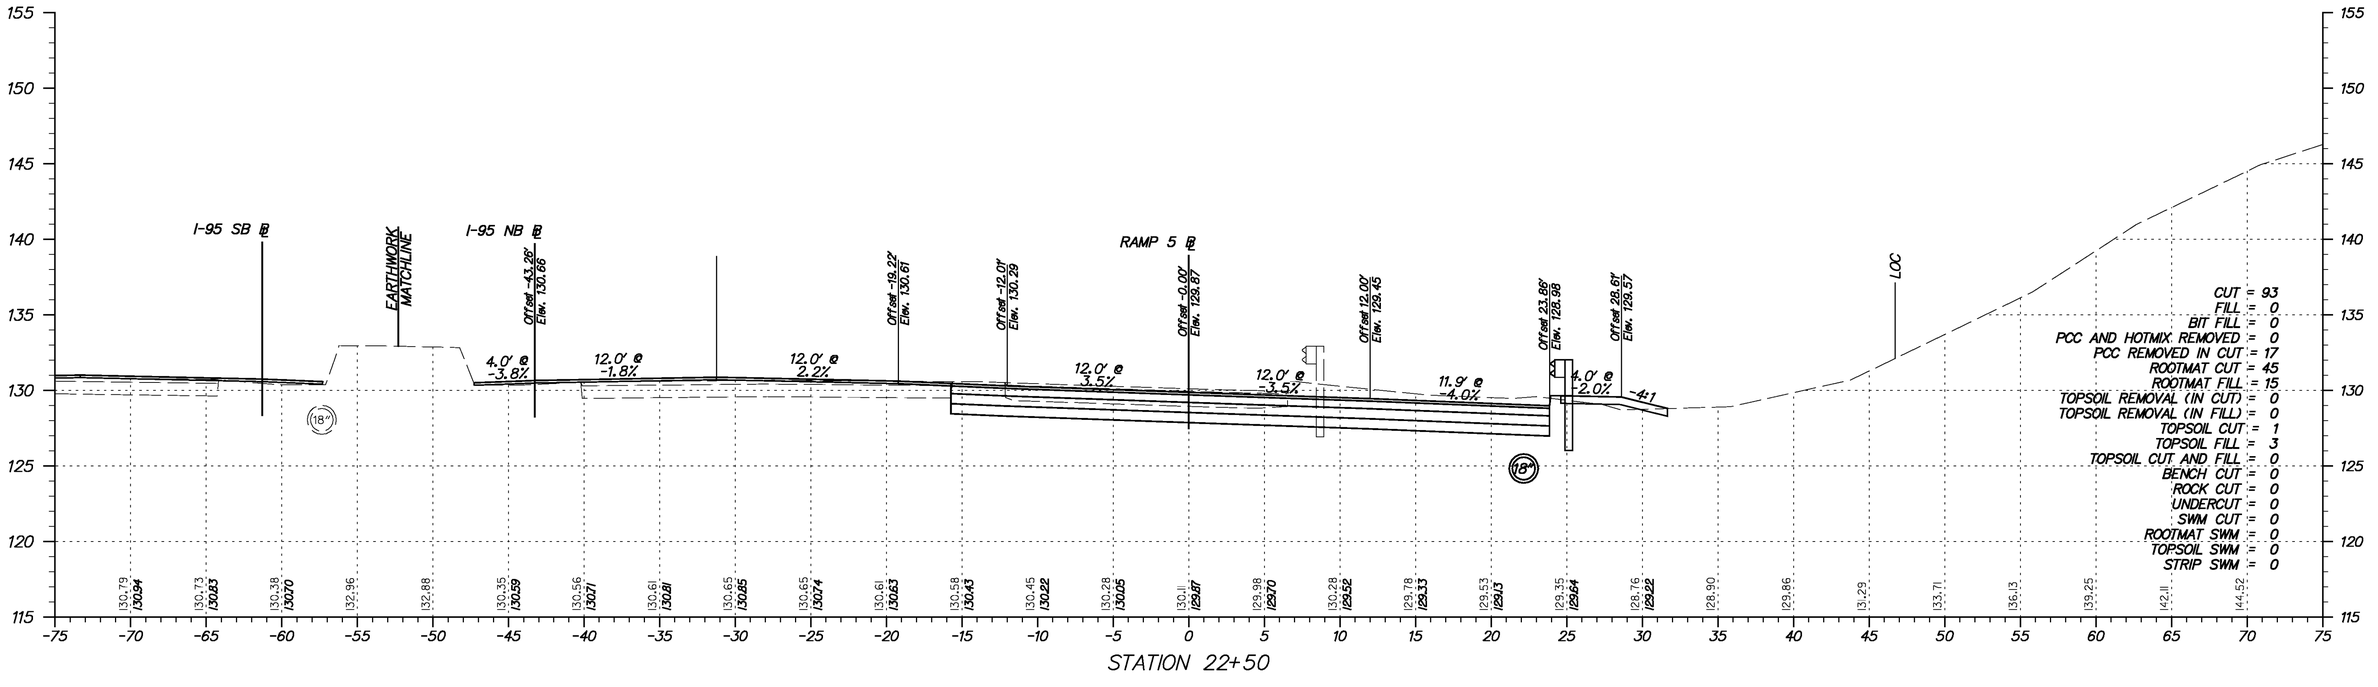

Y:\Projects\Dell41-202\Dell95 Cont 5\X-sections\Xsect sheets\I95c5-XsRamps.dgn

11/23/2010

DELAWARE
DEPARTMENT OF TRANSPORTATION

ADDENDUMS / REVISIONS	

SCALE
0 5 10 15
FEET

I-95 & US 202 INTERCHANGE

CONTRACT	BRIDGE NO.	NA
T200510602	DESIGNED BY:	DAG
COUNTY	CHECKED BY:	BMD
NEW CASTLE		

CROSS SECTIONS
RAMP 5
STA. 22+50 TO STA. 23+00

SHEET NO.
153
TOTAL SHTS.
290

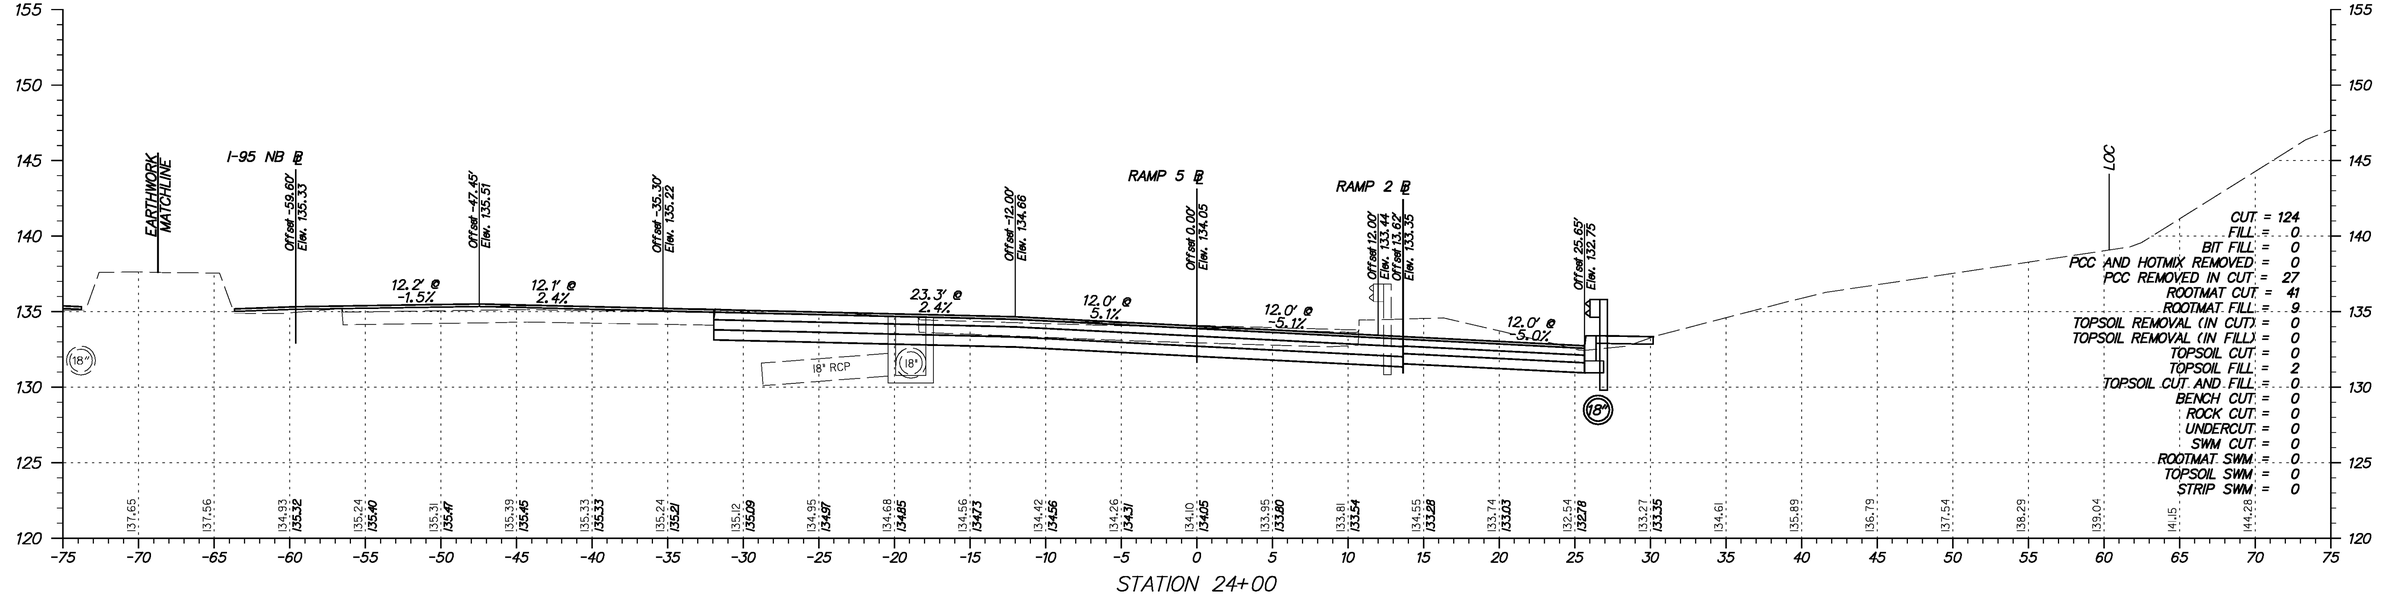

Y:\Projects\Del41-202\Del95 Cont 5VX-sections\Xsect sheets\I95c5-XsRamps.dgn

11/23/2010

DELAWARE DEPARTMENT OF TRANSPORTATION

ADDENDUMS / REVISIONS

SCALE 0 5 10 15 FEET

I-95 & US 202 INTERCHANGE

CONTRACT	BRIDGE NO.	NA
T200510602	DESIGNED BY:	DAG
COUNTY	CHECKED BY:	BMD
NEW CASTLE		

CROSS SECTIONS RAMP 5
STA. 23+50 TO STA. 24+00

SHEET NO.
154
TOTAL SHTS.
290

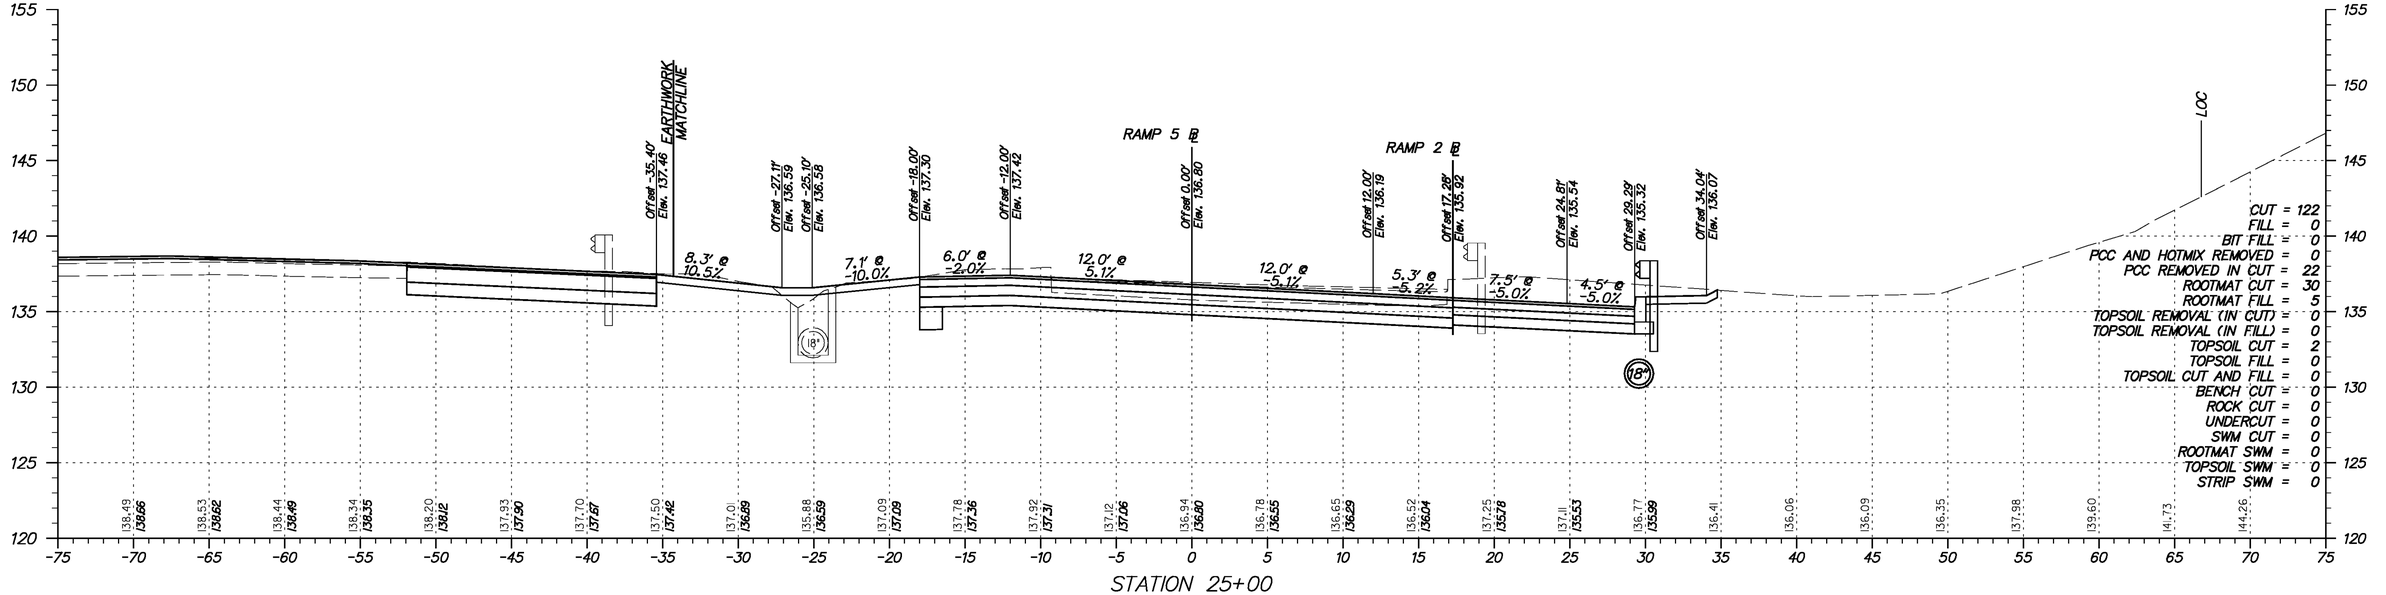

STATION 25+00

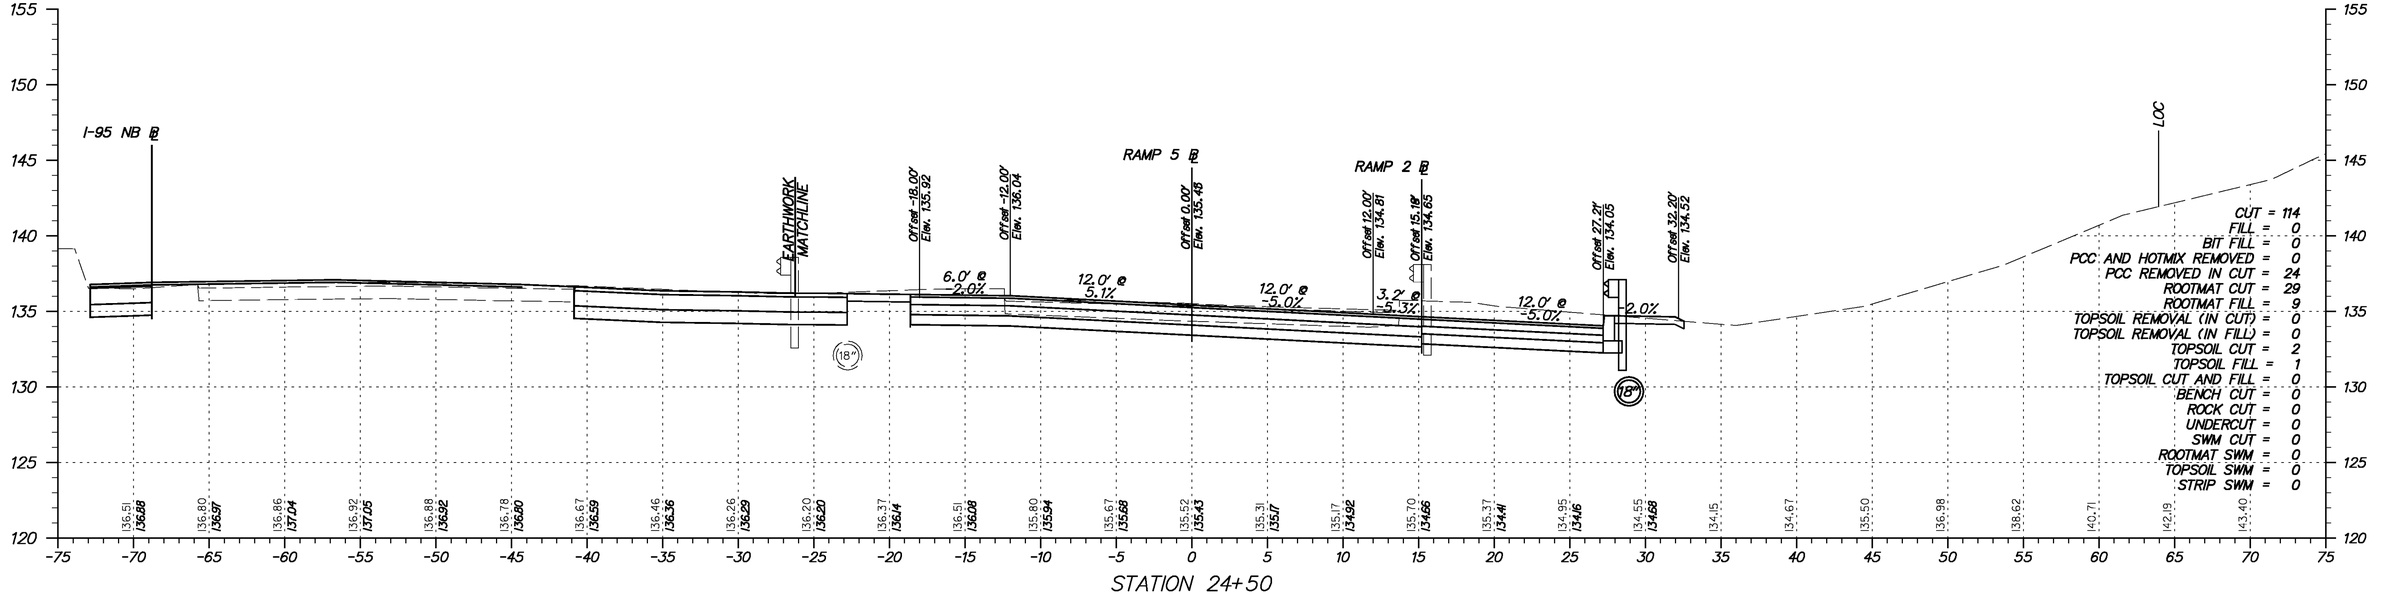

STATION 24+50

Y:\Projects\Del41-202\Del95 Cont 5\X-sections\Xsect sheets\I95c5-XsRamps.dgn

11/23/2010

DELAWARE DEPARTMENT OF TRANSPORTATION

ADDENDUMS / REVISIONS

SCALE 0 5 10 15 FEET

I-95 & US 202 INTERCHANGE

CONTRACT	BRIDGE NO.	NA
T200510602	DESIGNED BY:	DAG
COUNTY	CHECKED BY:	BMD
NEW CASTLE		

CROSS SECTIONS RAMP 5
STA. 24+50 TO STA. 25+00

SHEET NO.
155
TOTAL SHTS.
290

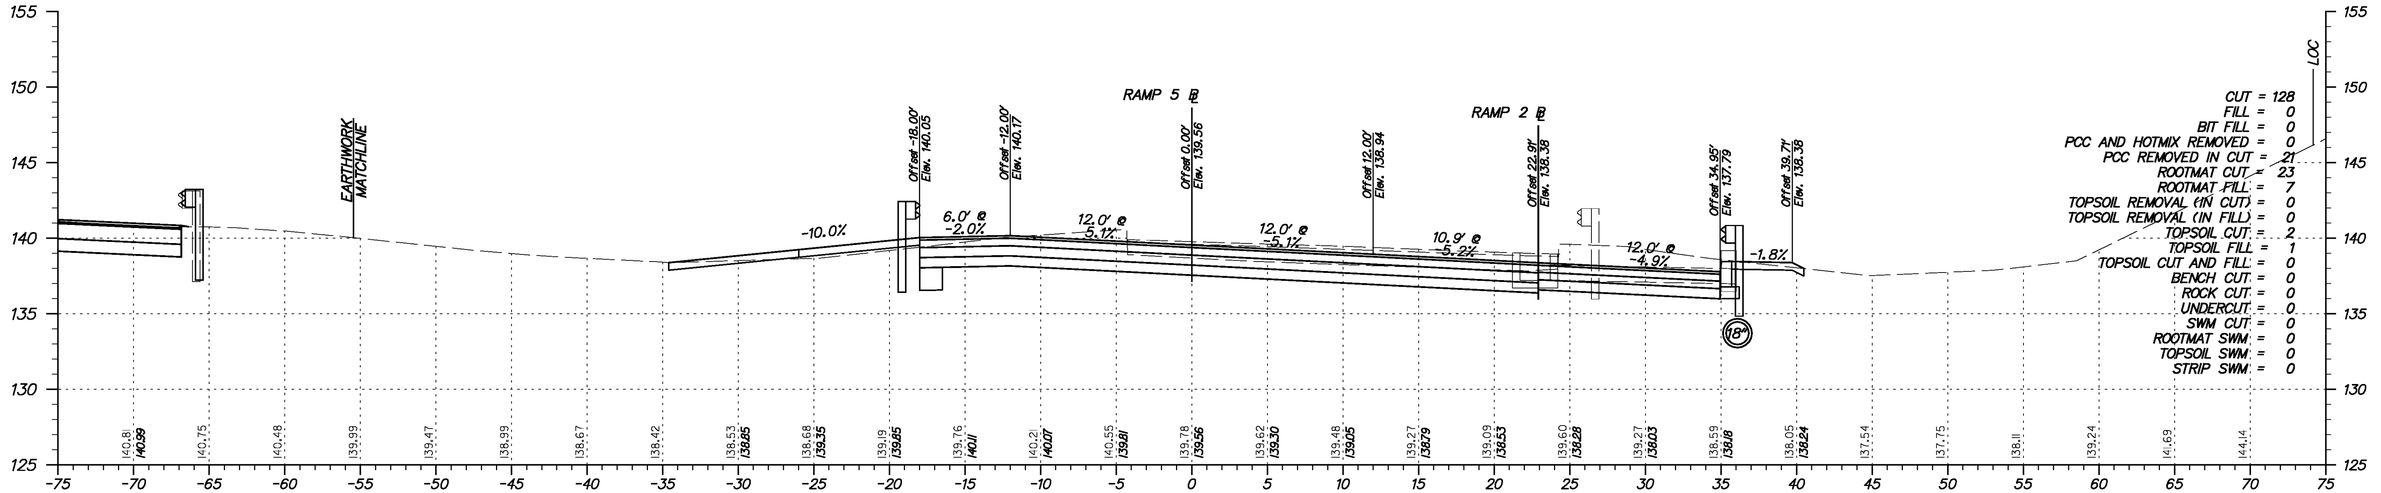

Y:\Projects\Del141-202\Del95 Cont 5\X-sections\Xsect sheets\I95c5-XsRamps.dgn

11/23/2010

DELAWARE
DEPARTMENT OF TRANSPORTATION

ADDENDUMS / REVISIONS	

SCALE
0 5 10 15
FEET

I-95 & US 202 INTERCHANGE

CONTRACT	BRIDGE NO.	NA
T200510602	DESIGNED BY:	DAG
COUNTY	CHECKED BY:	BMD
NEW CASTLE		

CROSS SECTIONS
RAMP 5
STA. 25+50 TO STA. 26+00

SHEET NO.
156
TOTAL SHTS.
290

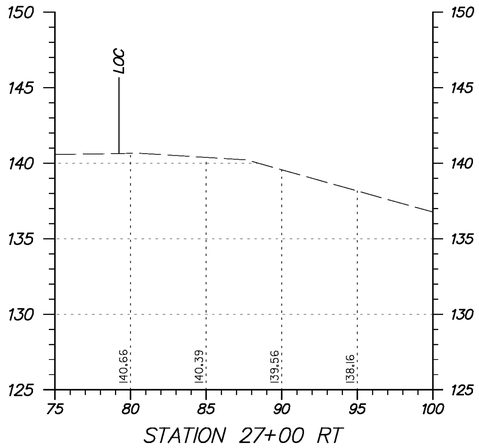

CUT = 135
FILL = 0
BIT FILL = 0
PCC AND HOTMIX REMOVED = 0
PCC REMOVED IN CUT = 26
ROOTMAT CUT = 25
ROOTMAT FILL = 35
TOPSOIL REMOVAL (IN CUT) = 0
TOPSOIL REMOVAL (IN FILL) = 0
TOPSOIL CUT = 2
TOPSOIL FILL = 0
TOPSOIL CUT AND FILL = 0
BENCH CUT = 0
ROCK CUT = 0
UNDERCUT = 0
SWM CUT = 0
ROOTMAT SWM = 0
TOPSOIL SWM = 0
STRIP SWM = 0

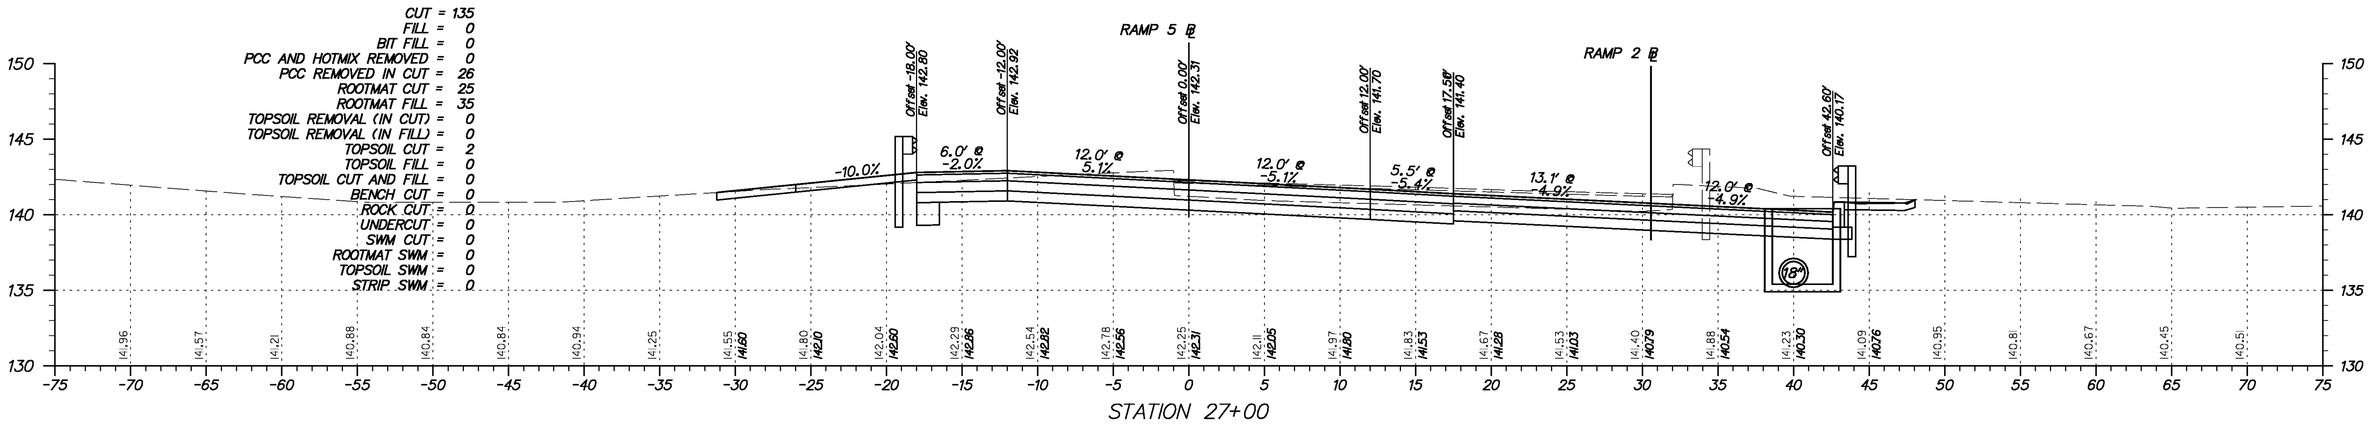

CUT = 131
FILL = 0
BIT FILL = 0
PCC AND HOTMIX REMOVED = 0
PCC REMOVED IN CUT = 24
ROOTMAT CUT = 24
ROOTMAT FILL = 41
TOPSOIL REMOVAL (IN CUT) = 0
TOPSOIL REMOVAL (IN FILL) = 0
TOPSOIL CUT = 2
TOPSOIL FILL = 0
TOPSOIL CUT AND FILL = 0
BENCH CUT = 0
ROCK CUT = 0
UNDERCUT = 0
SWM CUT = 0
ROOTMAT SWM = 0
TOPSOIL SWM = 0
STRIP SWM = 0

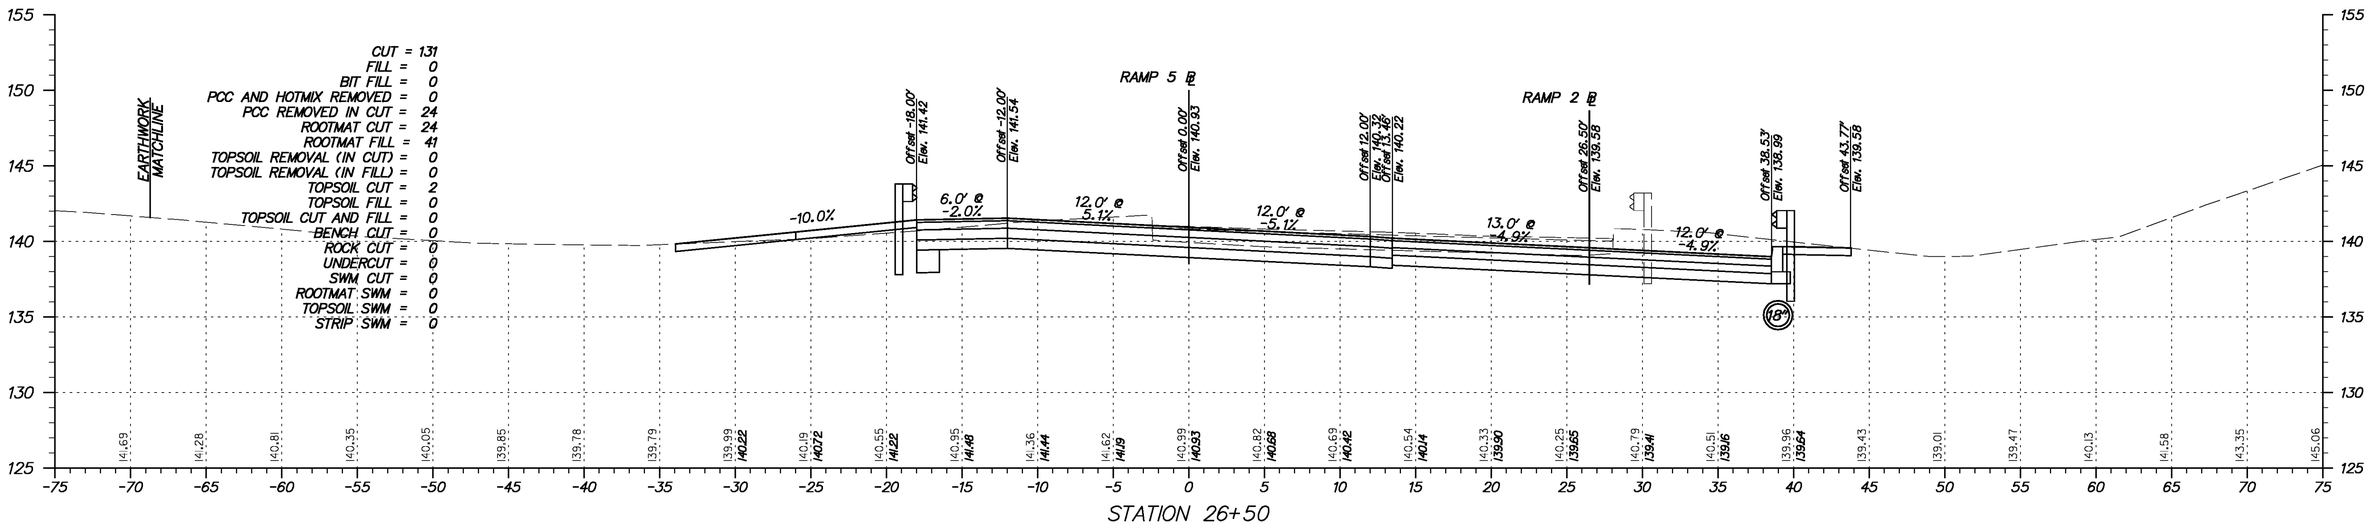

Y:\Projects\Dell4-202\Dell95 Cont 5\X-sections\Xsect sheets\I95c5-XsRamps.dgn

11/23/2010

DELAWARE DEPARTMENT OF TRANSPORTATION

ADDENDUMS / REVISIONS

SCALE 0 5 10 15 FEET

I-95 & US 202 INTERCHANGE

CONTRACT	BRIDGE NO.	NA
T200510602	DESIGNED BY:	DAG
COUNTY	CHECKED BY:	BMD
NEW CASTLE		

CROSS SECTIONS RAMP 5
STA. 26+50 TO STA. 27+00

SHEET NO.	157
TOTAL SHTS.	290

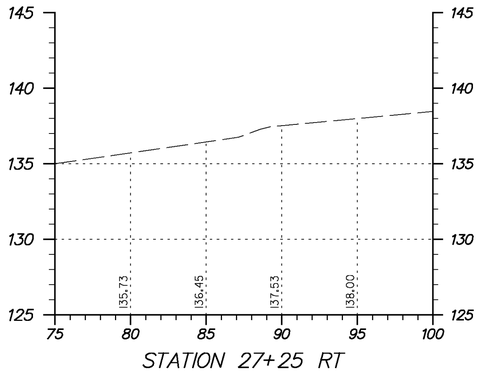

STATION 27+25 RT

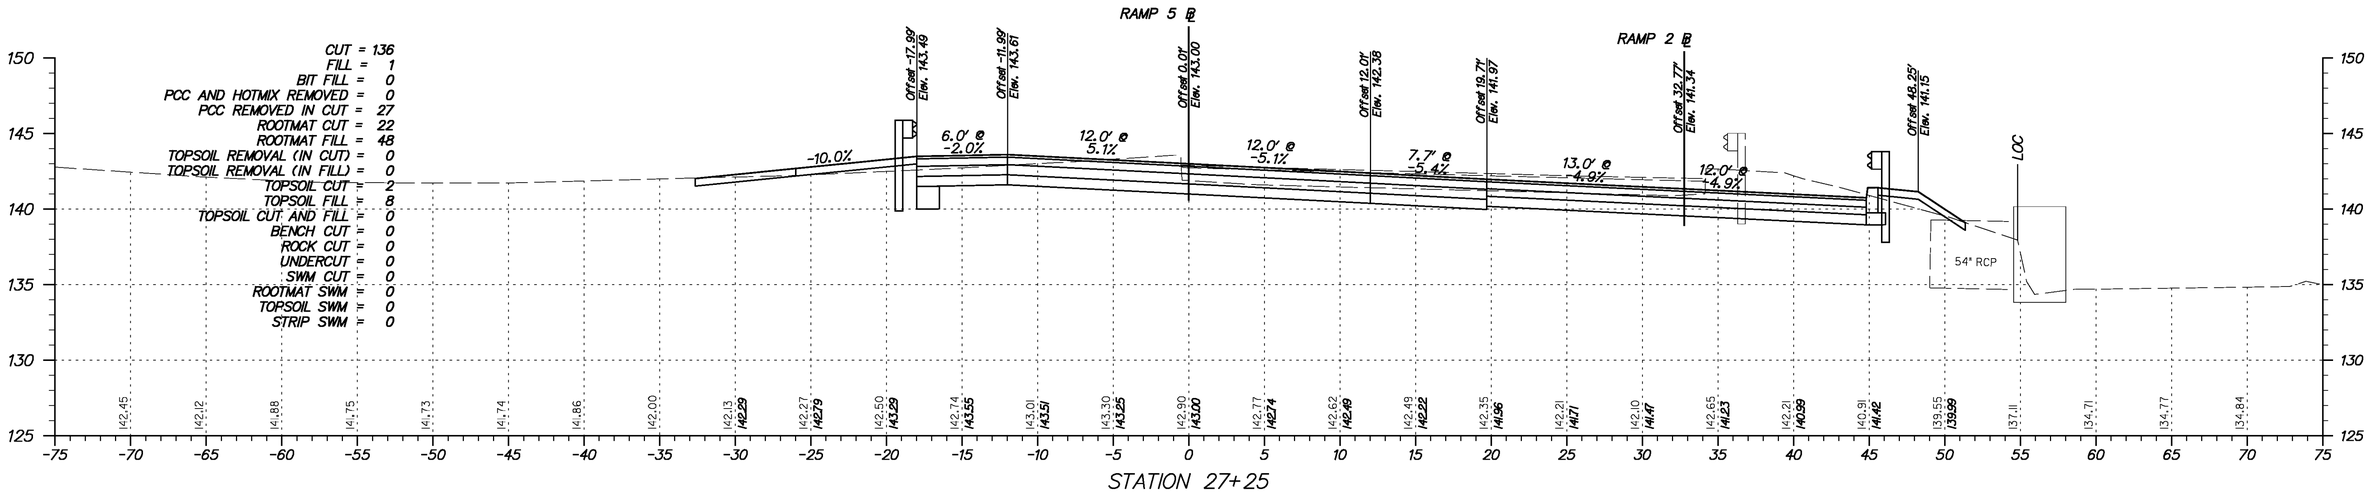

STATION 27+25

Y:\Projects\Del4l-202\Del95 Cont 5\X-sections\Xsect sheets\I95c5-XsRamps.dgn

11/23/2010

DELAWARE DEPARTMENT OF TRANSPORTATION	ADDENDUMS / REVISIONS	SCALE 0 5 10 15 FEET	**I-95 & US 202 INTERCHANGE**	CONTRACT T200510602 / COUNTY NEW CASTLE	BRIDGE NO. NA / DESIGNED BY: DAG / CHECKED BY: BMD	**CROSS SECTIONS RAMP 5** *STA. 27+25*	SHEET NO. 158 / TOTAL SHTS. 290

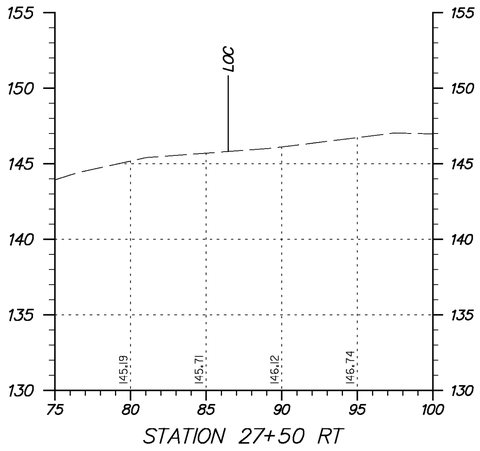

STATION 27+50 RT

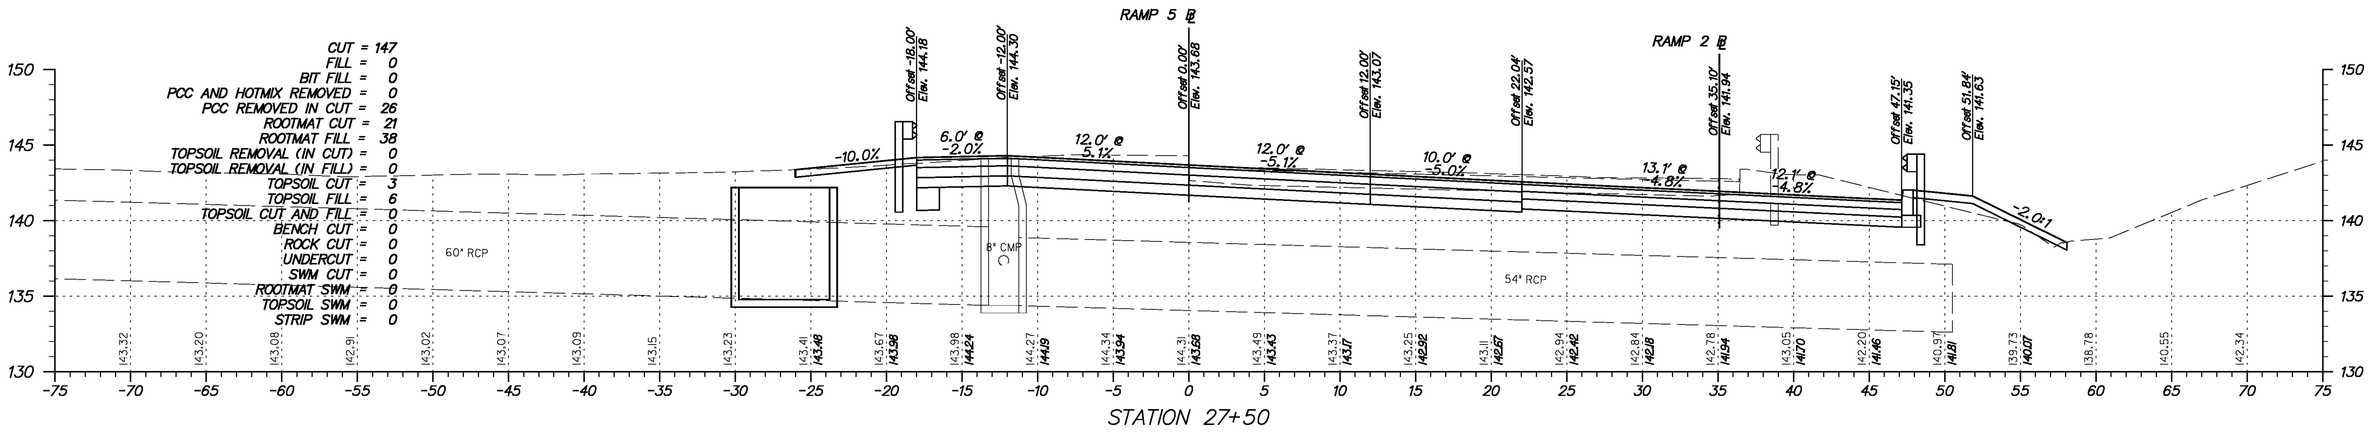

STATION 27+50

Y:\Projects\Del4I-202\Del95 Cont 5\X-sections\Xsect sheets\I95c5-XsRamps.dgn

11/23/2010

DELAWARE DEPARTMENT OF TRANSPORTATION	ADDENDUMS / REVISIONS	SCALE 0 5 10 15 FEET	**I-95 & US 202 INTERCHANGE**	CONTRACT T200510602	BRIDGE NO. NA	**CROSS SECTIONS RAMP 5** STA. 27+50
				COUNTY NEW CASTLE	DESIGNED BY: DAG	SHEET NO. 159
					CHECKED BY: BMD	TOTAL SHTS. 290

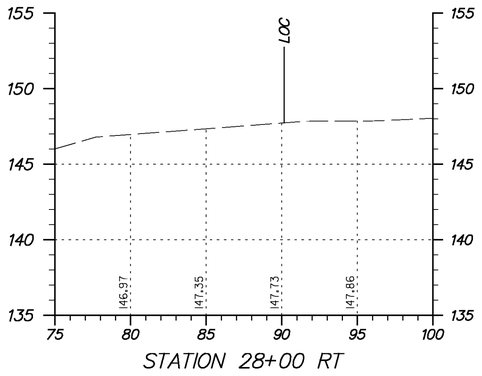

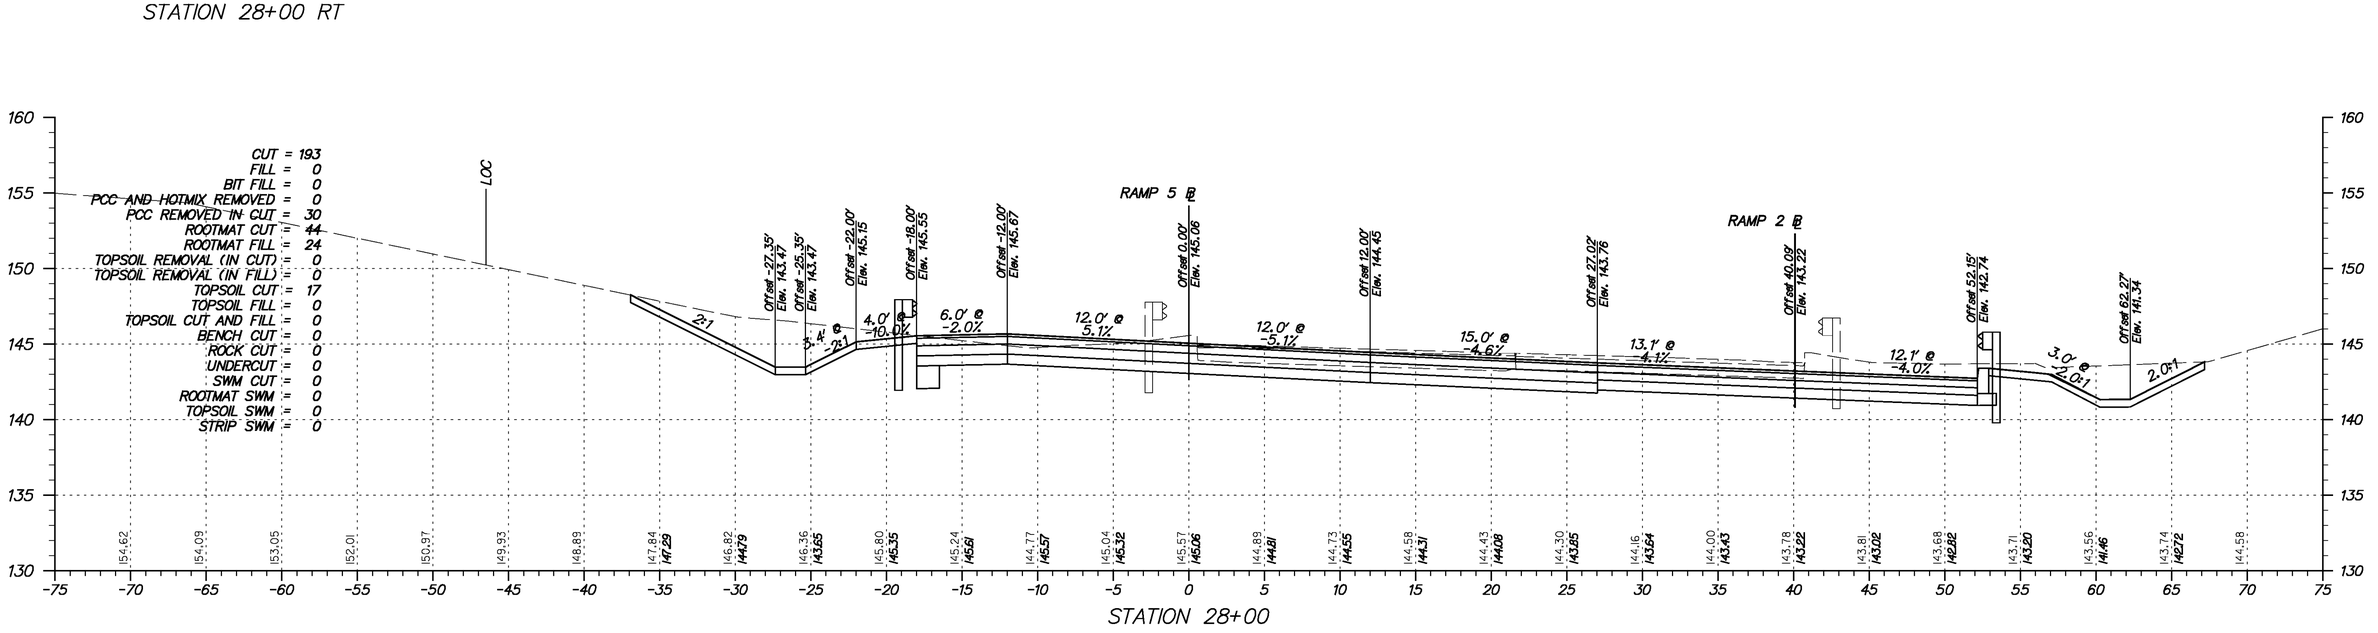

Y:\Projects\Dell41-202\Dell95 Cont 5\X-sections\Xsect sheets\I95c5-XsRamps.dgn

11/23/2010

DELAWARE DEPARTMENT OF TRANSPORTATION

ADDENDUMS / REVISIONS	

SCALE 0 5 10 15 FEET

I-95 & US 202 INTERCHANGE

CONTRACT	BRIDGE NO.	NA
T200510602	DESIGNED BY:	DAG
COUNTY	CHECKED BY:	BMD
NEW CASTLE		

CROSS SECTIONS RAMP 5
STA. 28+00

SHEET NO.
160
TOTAL SHTS.
290

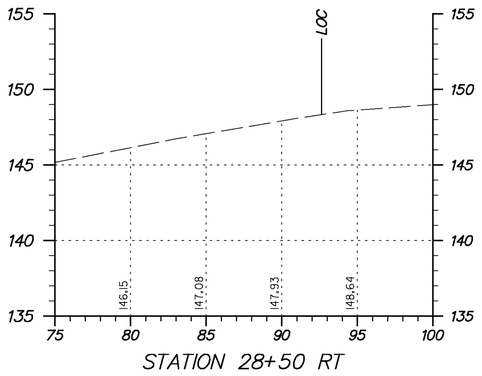

STATION 28+50 RT

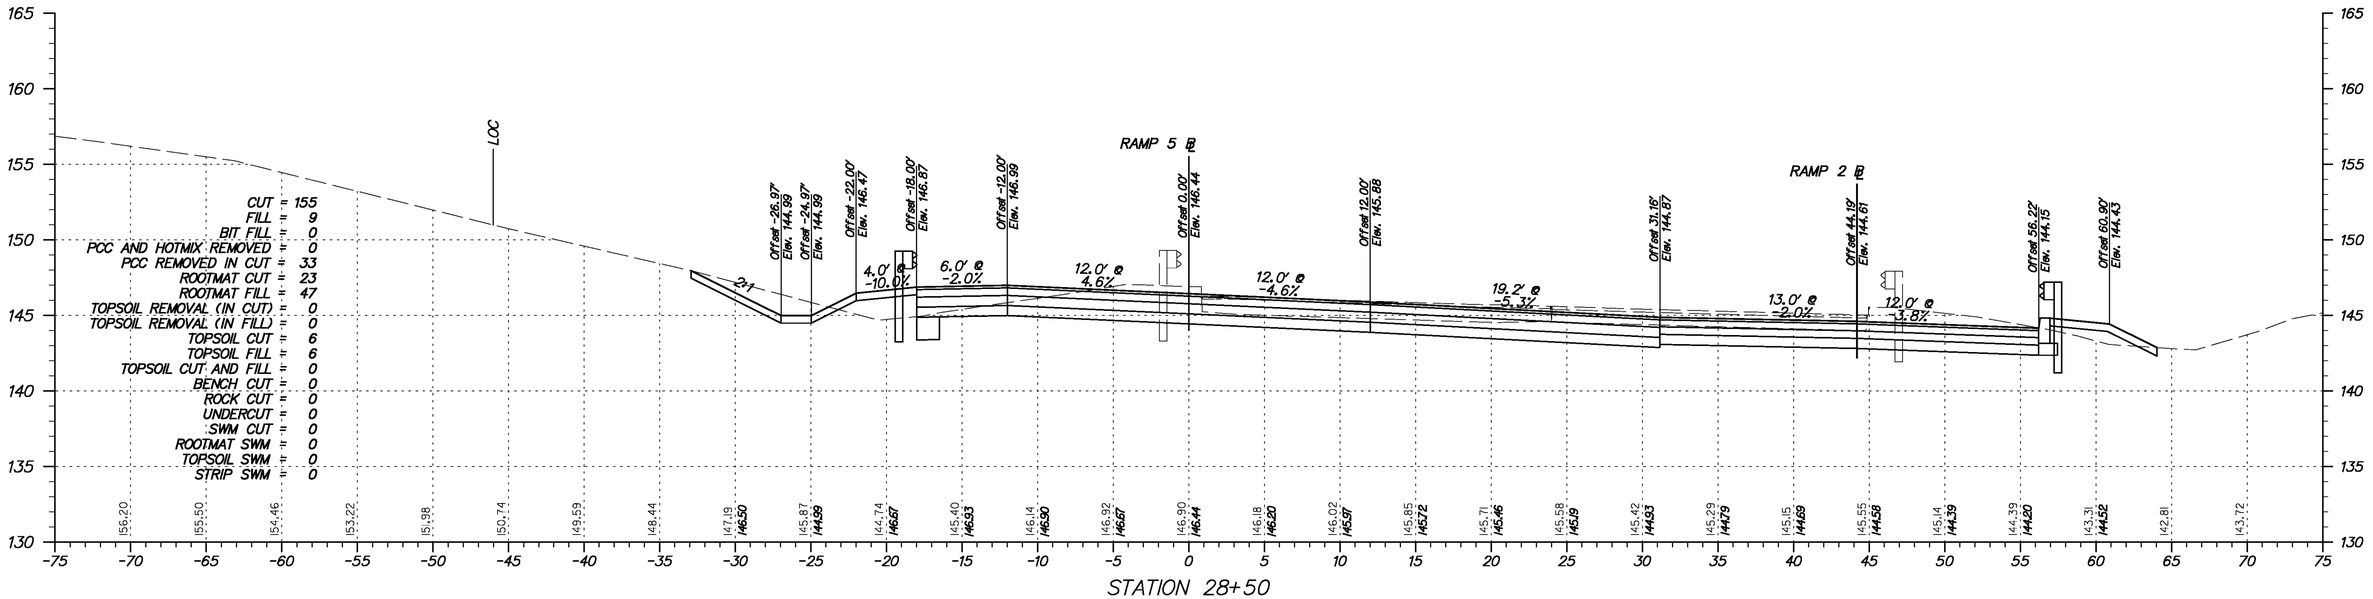

STATION 28+50

Y:\Projects\Del4I-202\Del95 Cont 5\X-sections\Xsect sheets\95c5-XsRamps.dgn

11/23/2010

DELAWARE DEPARTMENT OF TRANSPORTATION

ADDENDUMS / REVISIONS	

SCALE 0 5 10 15 FEET

I-95 & US 202 INTERCHANGE

CONTRACT	BRIDGE NO.	NA
T200510602	DESIGNED BY:	DAG
COUNTY	CHECKED BY:	BMD
NEW CASTLE		

CROSS SECTIONS RAMP 5
STA. 28+50

SHEET NO.	161
TOTAL SHTS.	290

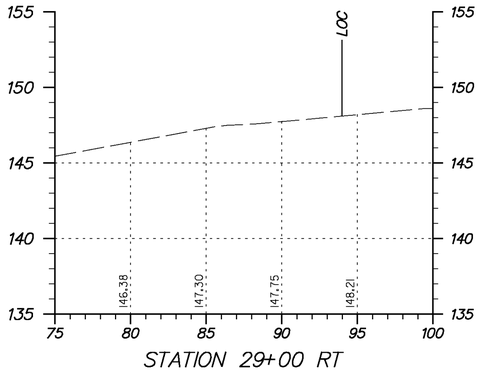

STATION 29+00 RT

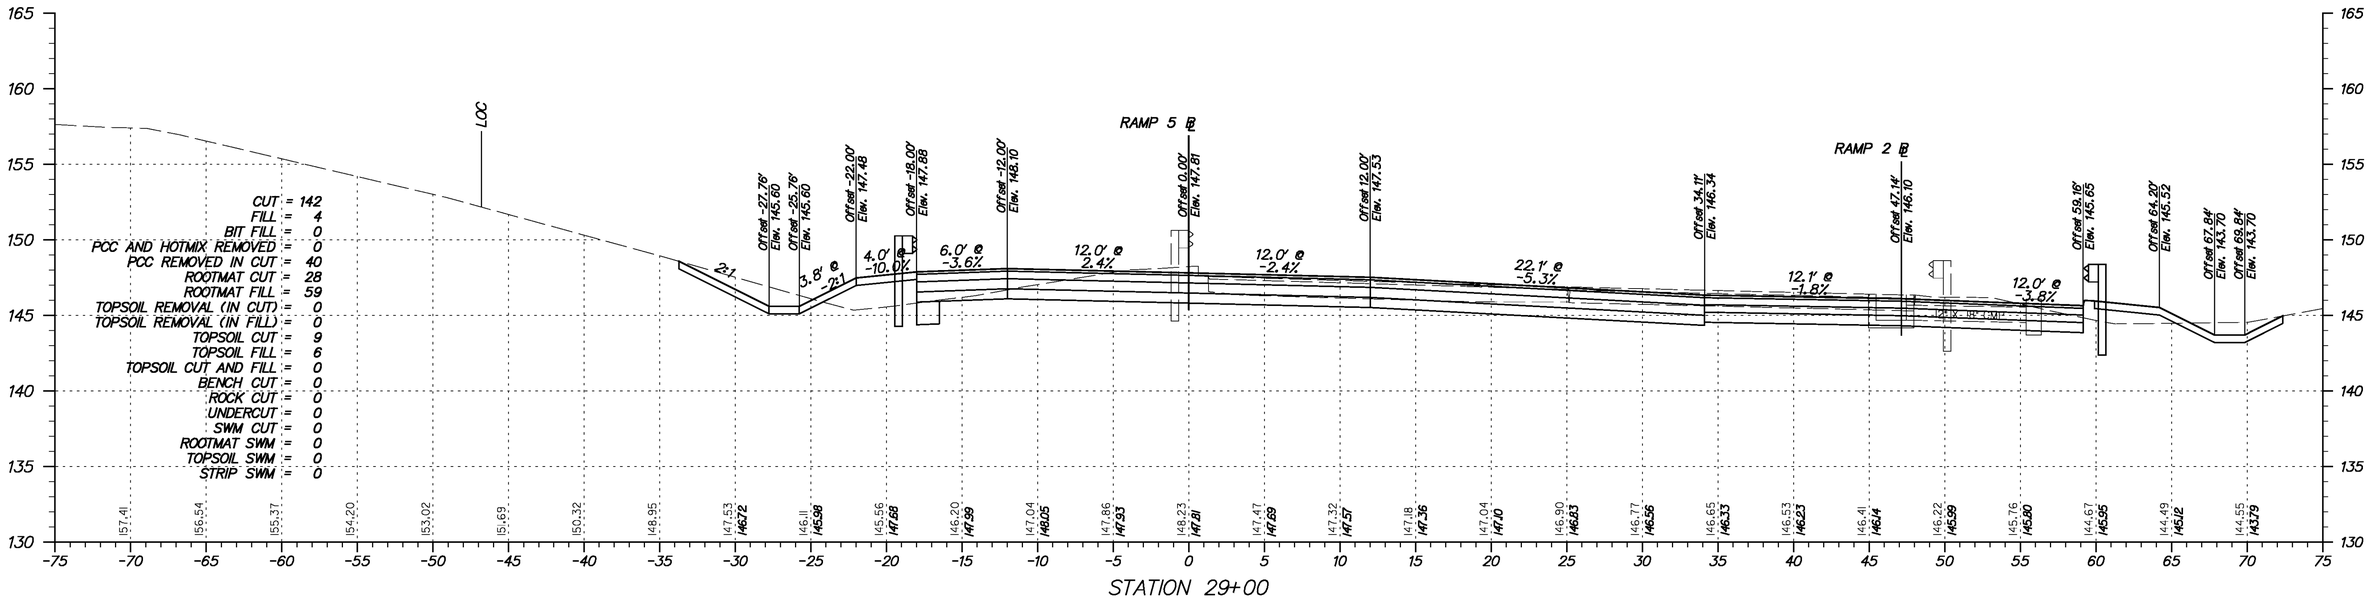

STATION 29+00

Y:\Projects\Del41-202\Del195 Cont 5\X-sections\Xsect sheets\195c5-XsRamps.dgn

11/23/2010

DELAWARE DEPARTMENT OF TRANSPORTATION

ADDENDUMS / REVISIONS

SCALE 0 5 10 15 FEET

I-95 & US 202 INTERCHANGE

CONTRACT	BRIDGE NO.	NA
T200510602	DESIGNED BY:	DAG
COUNTY	CHECKED BY:	BMD
NEW CASTLE		

CROSS SECTIONS RAMP 5
STA. 29+00

SHEET NO.	162
TOTAL SHTS.	290

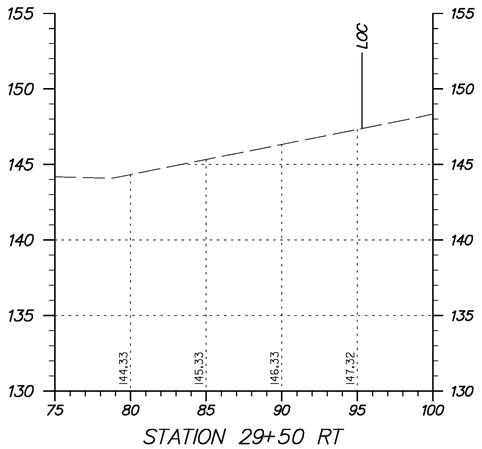

STATION 29+50 RT

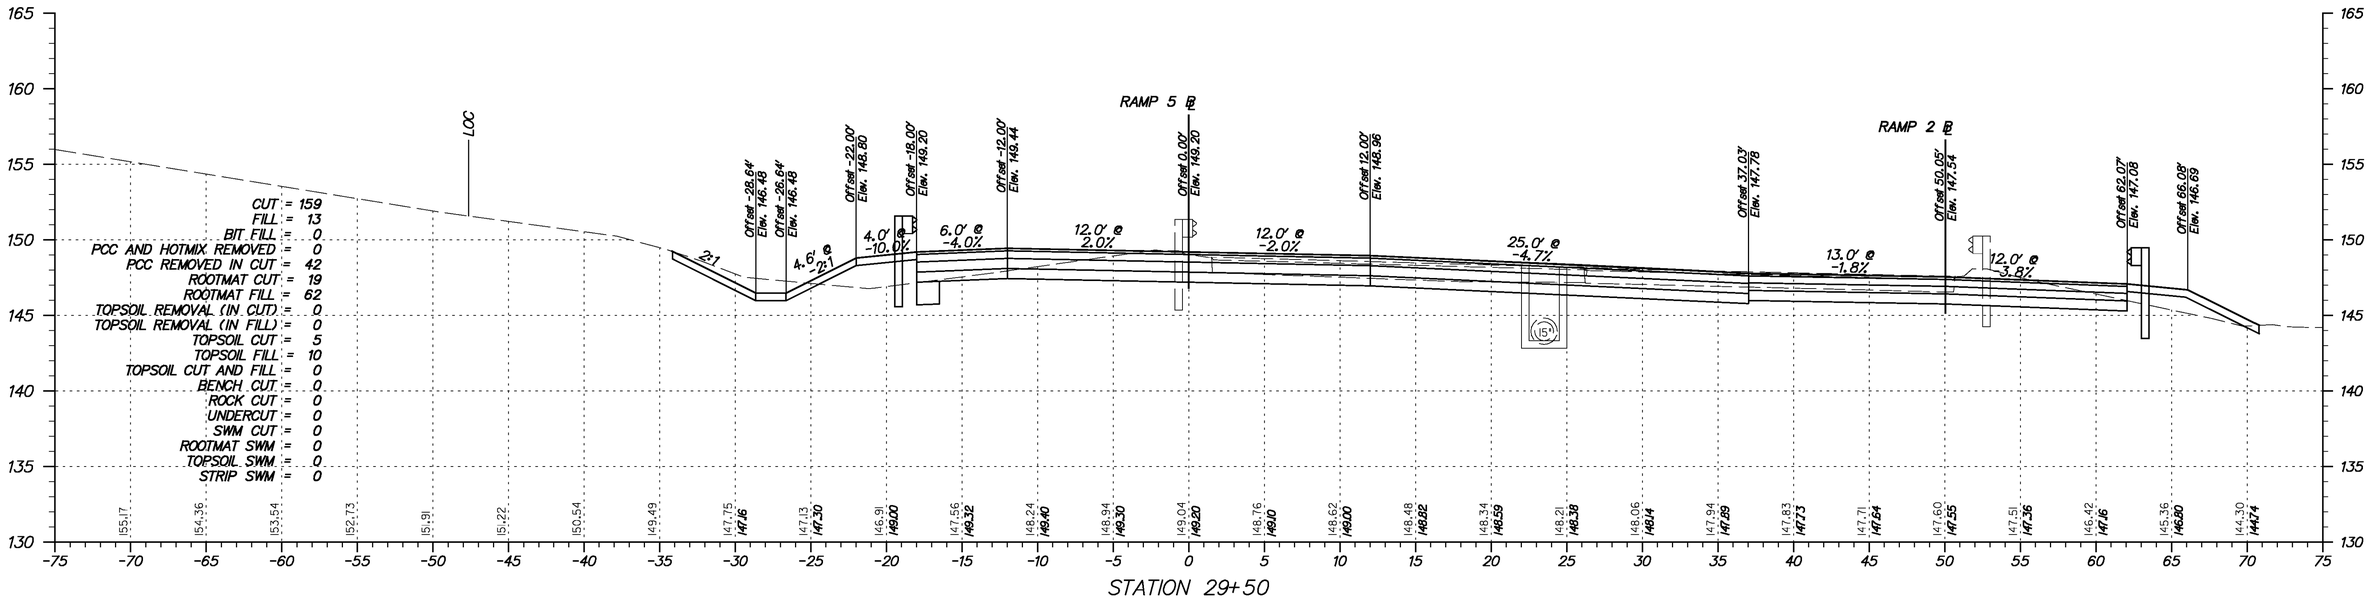

STATION 29+50

DELAWARE DEPARTMENT OF TRANSPORTATION	ADDENDUMS / REVISIONS	SCALE 0 5 10 15 FEET	**I-95 & US 202 INTERCHANGE**	CONTRACT T200510602	BRIDGE NO. NA
				COUNTY NEW CASTLE	DESIGNED BY: DAG
					CHECKED BY: BMD
				CROSS SECTIONS RAMP 5 *STA. 29+50*	SHEET NO. 163
					TOTAL SHTS. 290

Y:\Projects\Del41-202\Del95 Cont 5\X-sections\Xsect sheets\95s5-XsRamps.dgn

11/23/2010

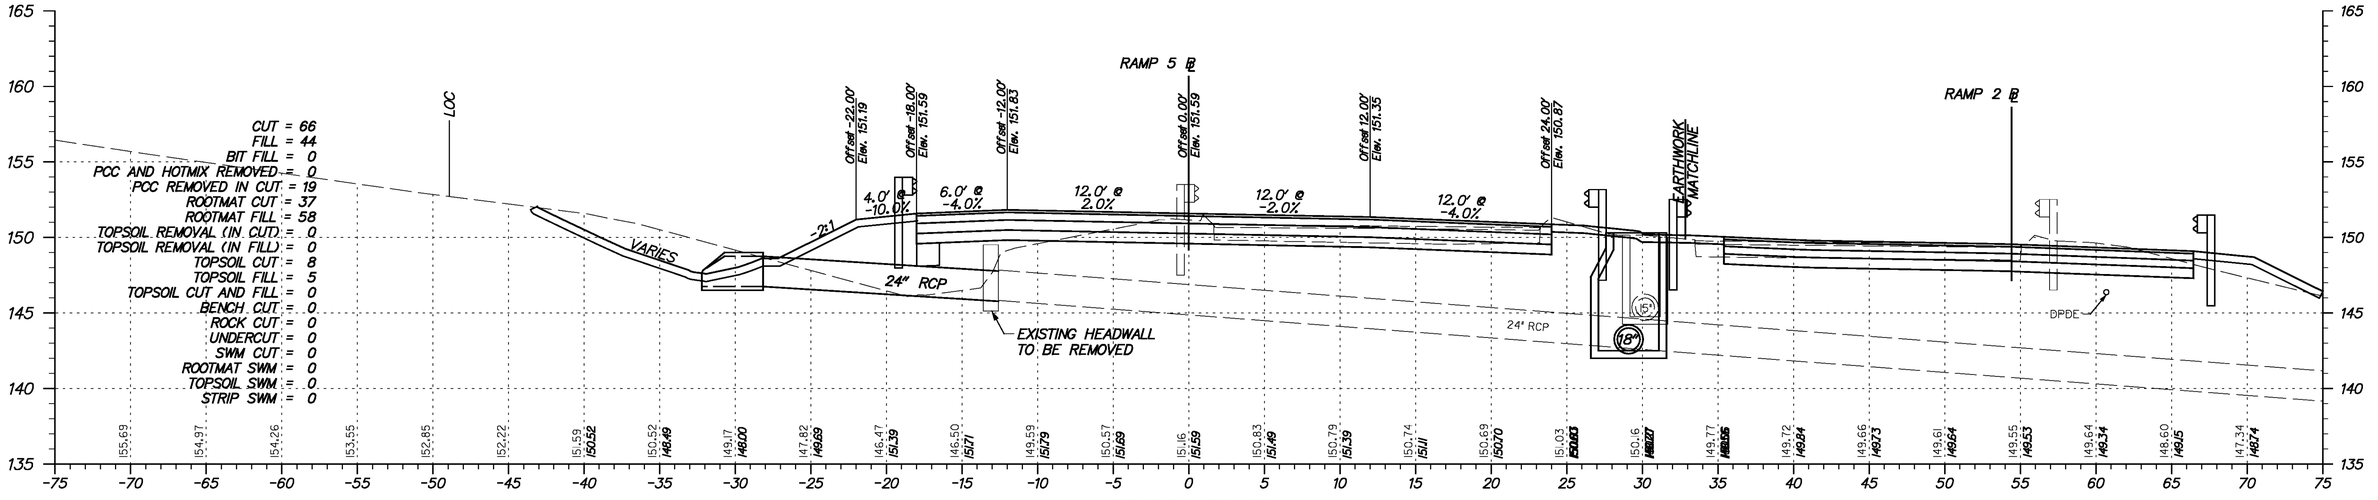

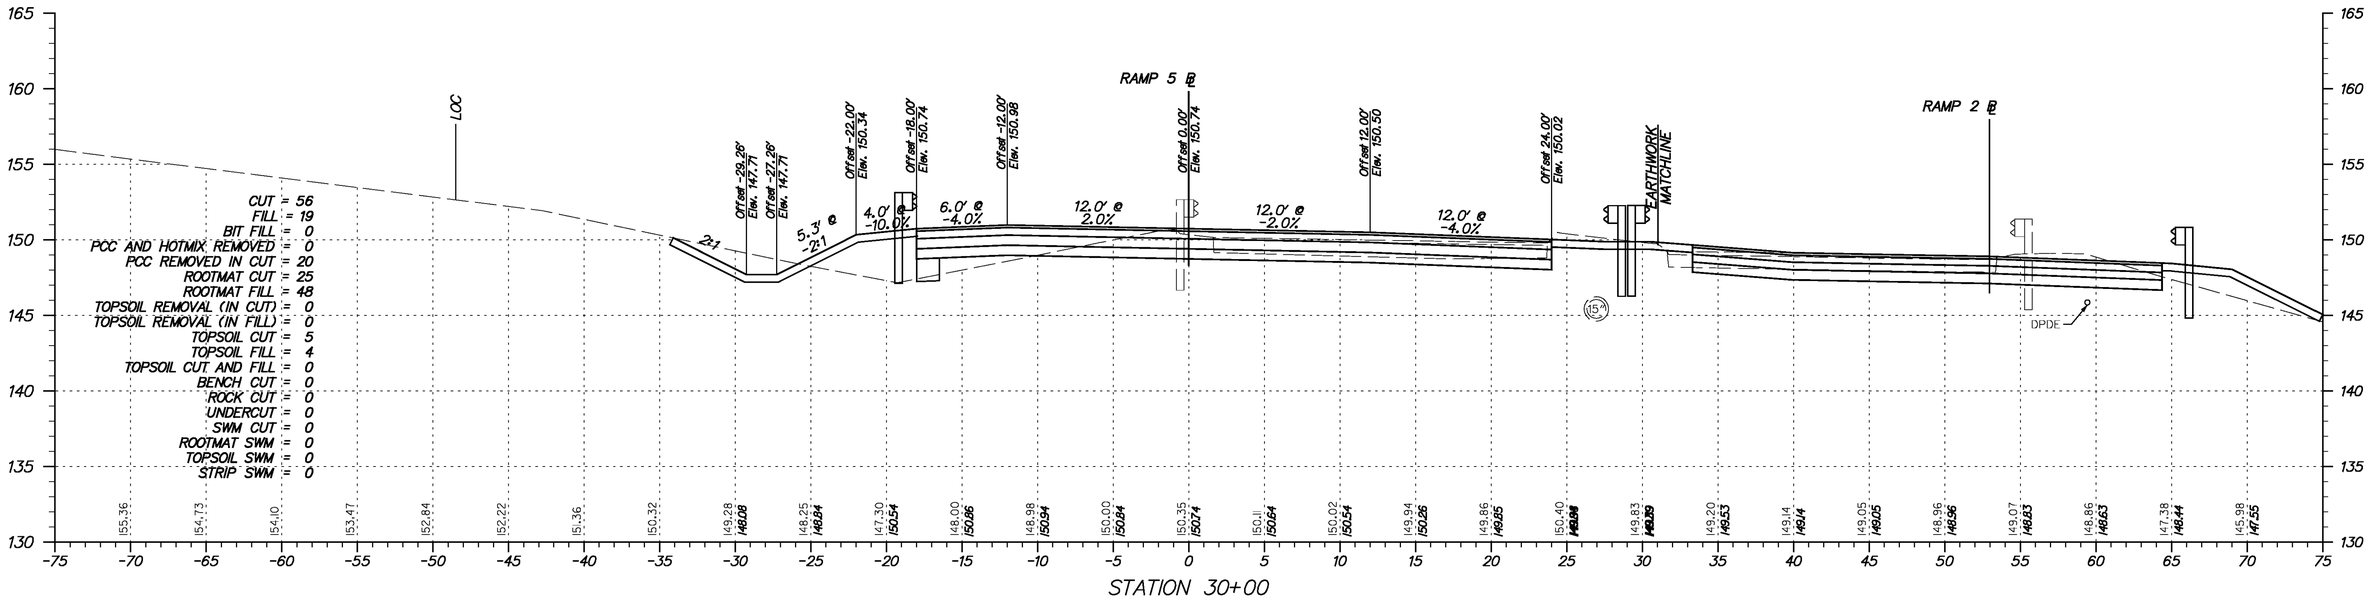

DELAWARE DEPARTMENT OF TRANSPORTATION	ADDENDUMS / REVISIONS	SCALE 0 5 10 15 FEET	**I-95 & US 202 INTERCHANGE**	CONTRACT T200510602	BRIDGE NO. NA	**CROSS SECTIONS RAMP 5** *STA. 30+00 TO STA. 30+25*	SHEET NO. 164
				COUNTY NEW CASTLE	DESIGNED BY: DAG		TOTAL SHTS. 290
					CHECKED BY: BMD		

Y:\Projects\Del41-202\Del95 Cont 5\X-sections\X-sect sheets\95c5-XsRamps.dgn

11/23/2010

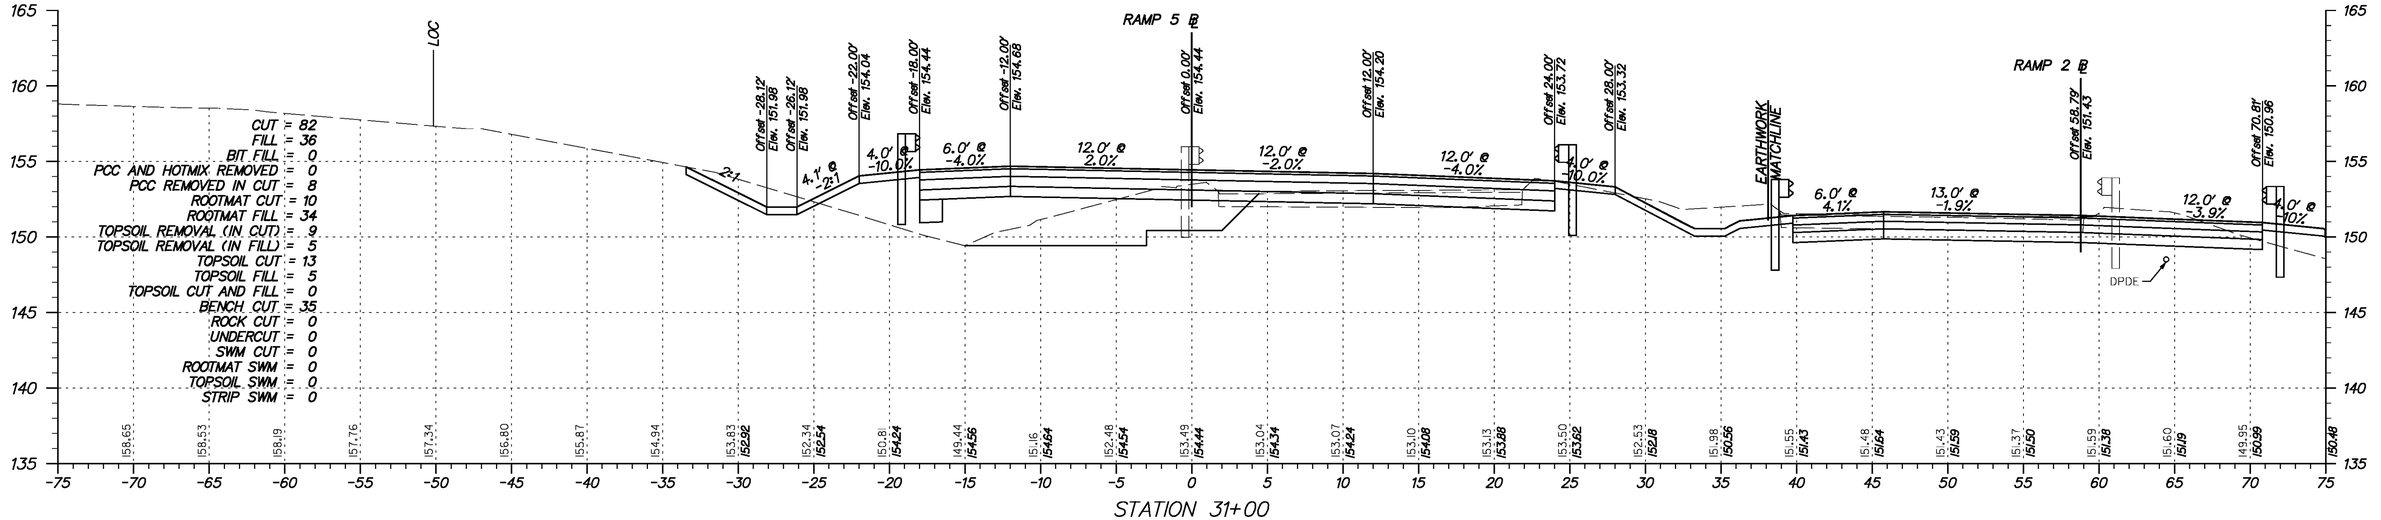

Y:\Projects\Del41-202\Del95 Cont 5\X-sections\Xsect sheets\I95c5-XsRamps.dgn

11/23/2010

DELAWARE DEPARTMENT OF TRANSPORTATION

ADDENDUMS / REVISIONS	

SCALE 0 5 10 15 FEET

I-95 & US 202 INTERCHANGE

CONTRACT	BRIDGE NO.	NA
T200510602	DESIGNED BY:	DAG
COUNTY	CHECKED BY:	BMD
NEW CASTLE		

CROSS SECTIONS RAMP 5
STA. 30+50 TO STA. 31+00

SHEET NO.
165
TOTAL SHTS.
290

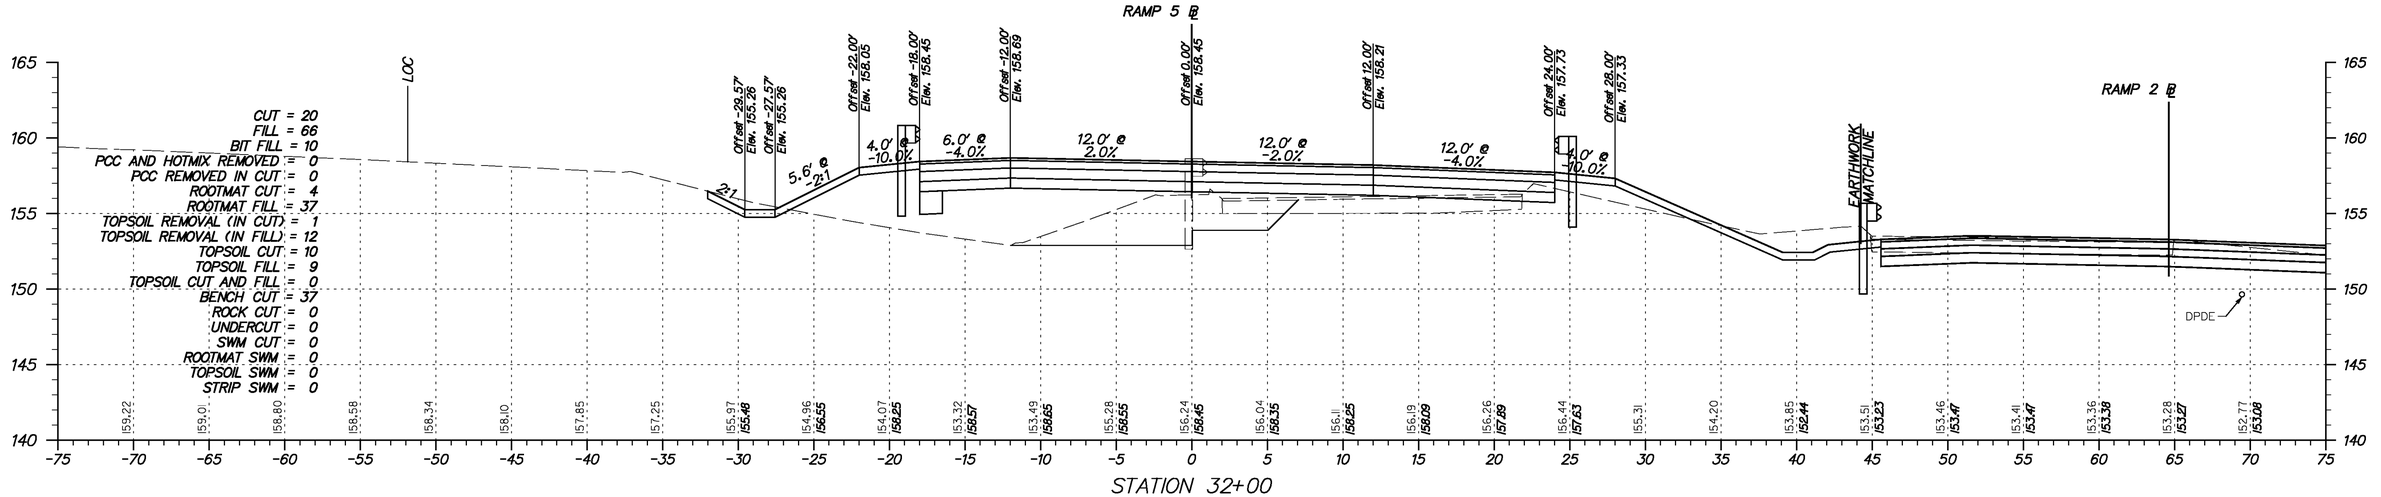

DELAWARE
DEPARTMENT OF TRANSPORTATION

ADDENDUMS / REVISIONS

SCALE
0 5 10 15
FEET

I-95 & US 202 INTERCHANGE

CONTRACT	BRIDGE NO.	NA
T200510602	DESIGNED BY:	DAG
COUNTY	CHECKED BY:	BMD
NEW CASTLE		

CROSS SECTIONS
RAMP 5
STA. 31+50 TO STA. 32+00

SHEET NO.
166
TOTAL SHTS.
290

Y:\Projects\Del41-202\Del95 Cont 5\X-sections\Xsect sheets\I95c5-XsRamps.dgn
11/23/2010

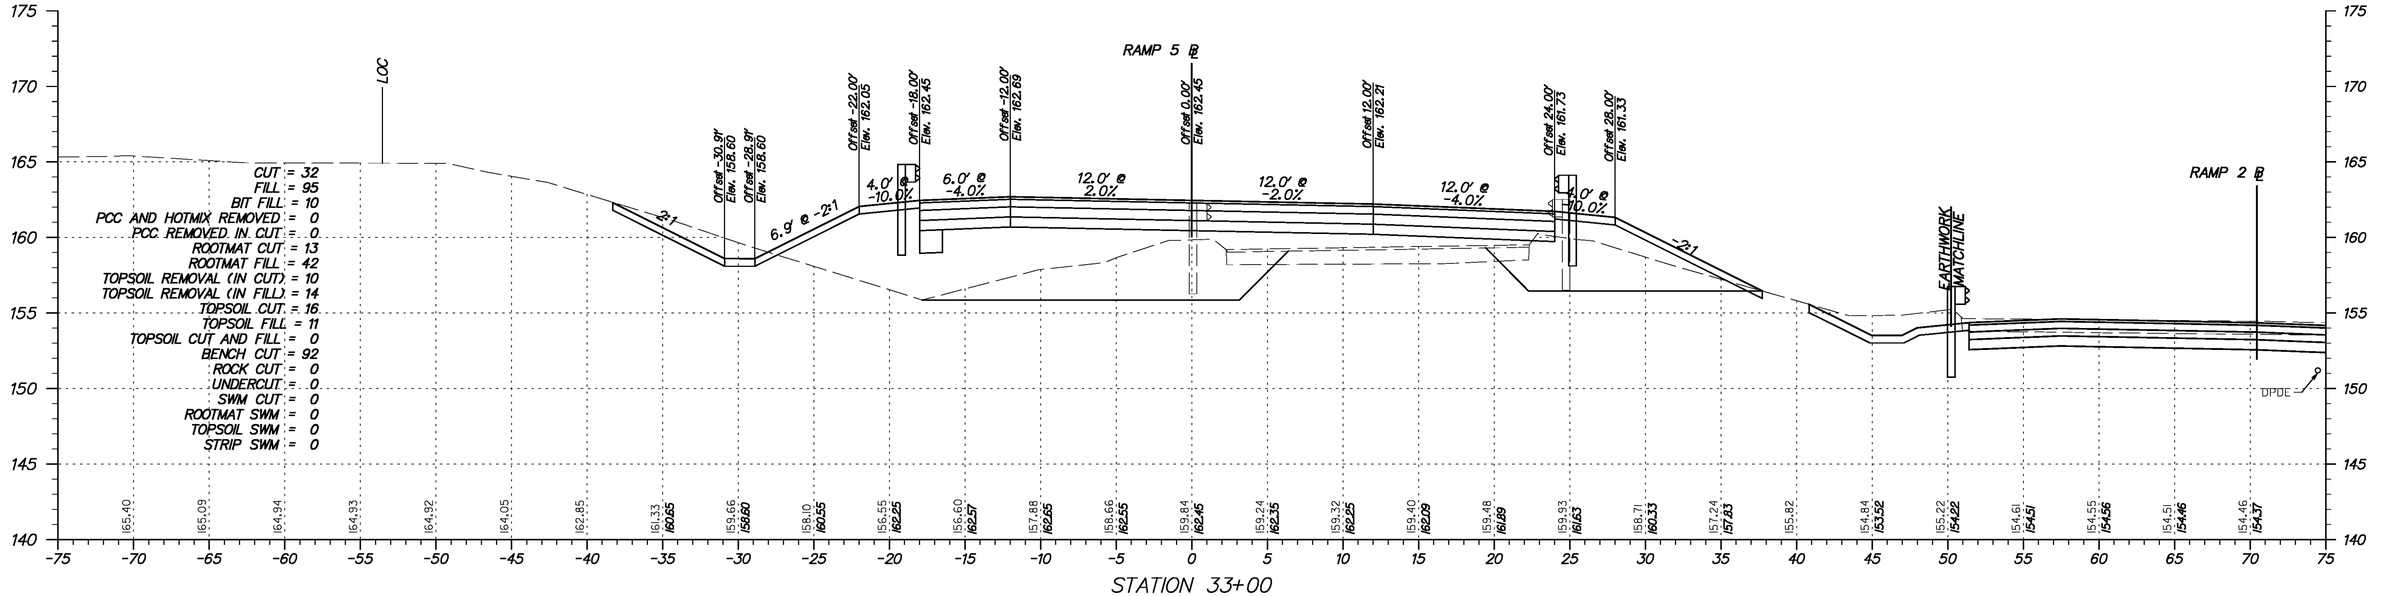

Y:\Projects\Del41-202\Del95 Cont 5\X-sections\Xsect sheets\I95c5-XsRamps.dgn

11/23/2010

DELAWARE DEPARTMENT OF TRANSPORTATION

ADDENDUMS / REVISIONS	

SCALE 0 5 10 15 FEET

I-95 & US 202 INTERCHANGE

CONTRACT	BRIDGE NO.	NA
T200510602	DESIGNED BY:	DAG
COUNTY	CHECKED BY:	BMD
NEW CASTLE		

CROSS SECTIONS RAMP 5
STA. 32+50 TO STA. 33+00

SHEET NO.
167
TOTAL SHTS.
290

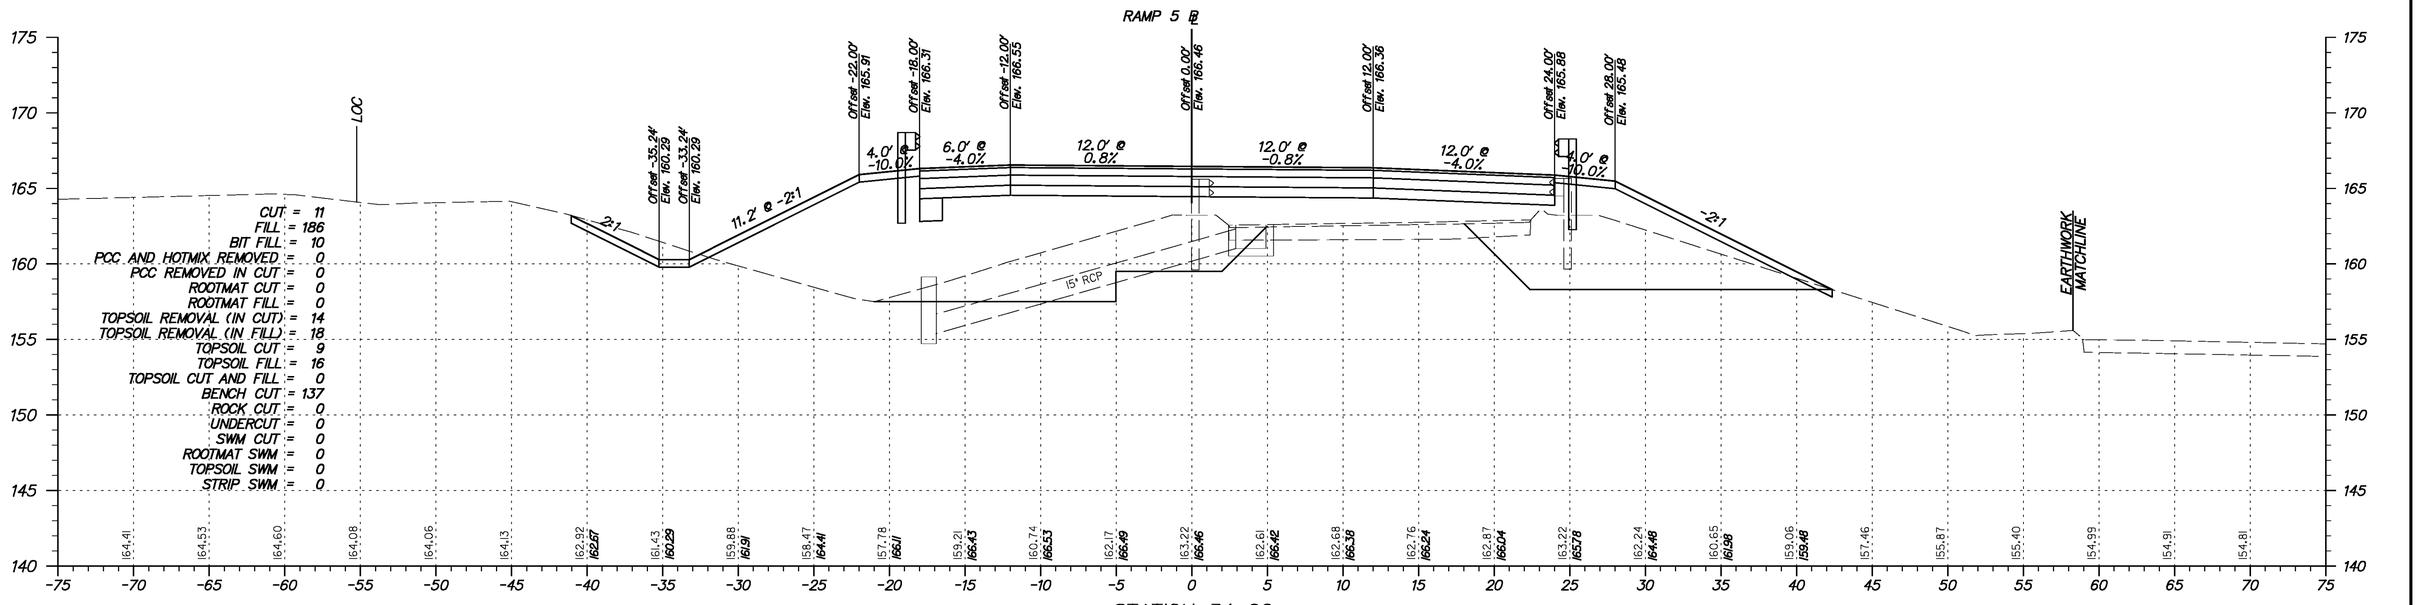

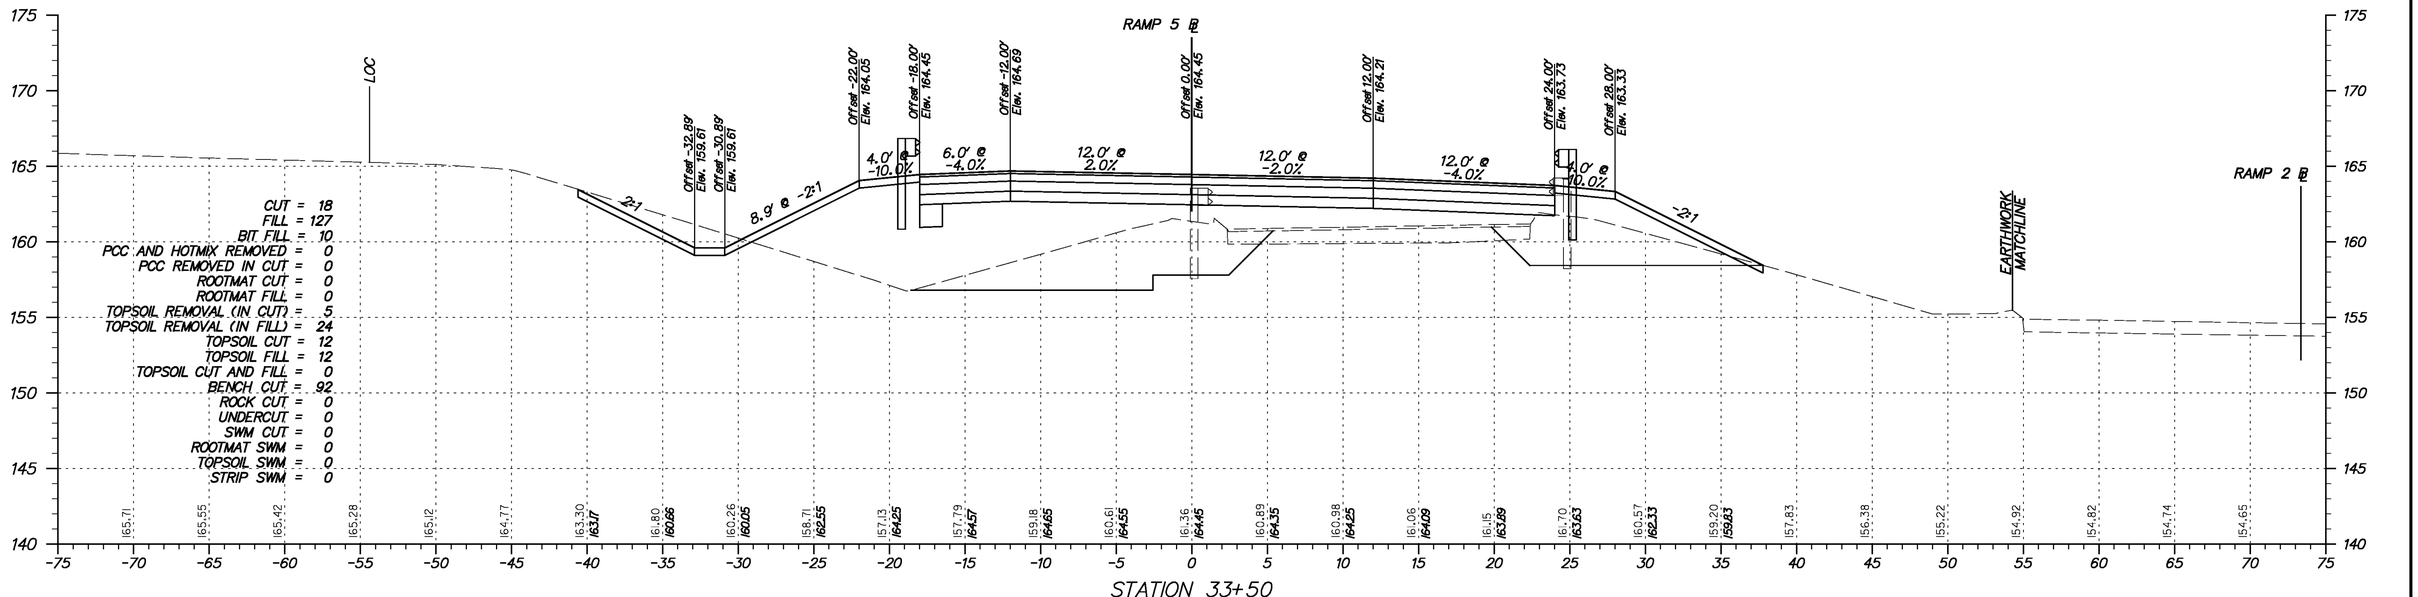

Y:\Projects\Del41-202\Del95 Cont 5\X-sections\Xsect sheets\I95c5-XsRamps.dgn

11/23/2010

DELAWARE DEPARTMENT OF TRANSPORTATION

ADDENDUMS / REVISIONS

SCALE 0 5 10 15 FEET

I-95 & US 202 INTERCHANGE

CONTRACT	BRIDGE NO.	NA
T200510602	DESIGNED BY:	DAG
COUNTY	CHECKED BY:	BMD
NEW CASTLE		

CROSS SECTIONS RAMP 5
STA. 33+50 TO STA. 34+00

SHEET NO.	TOTAL SHTS.
168	290

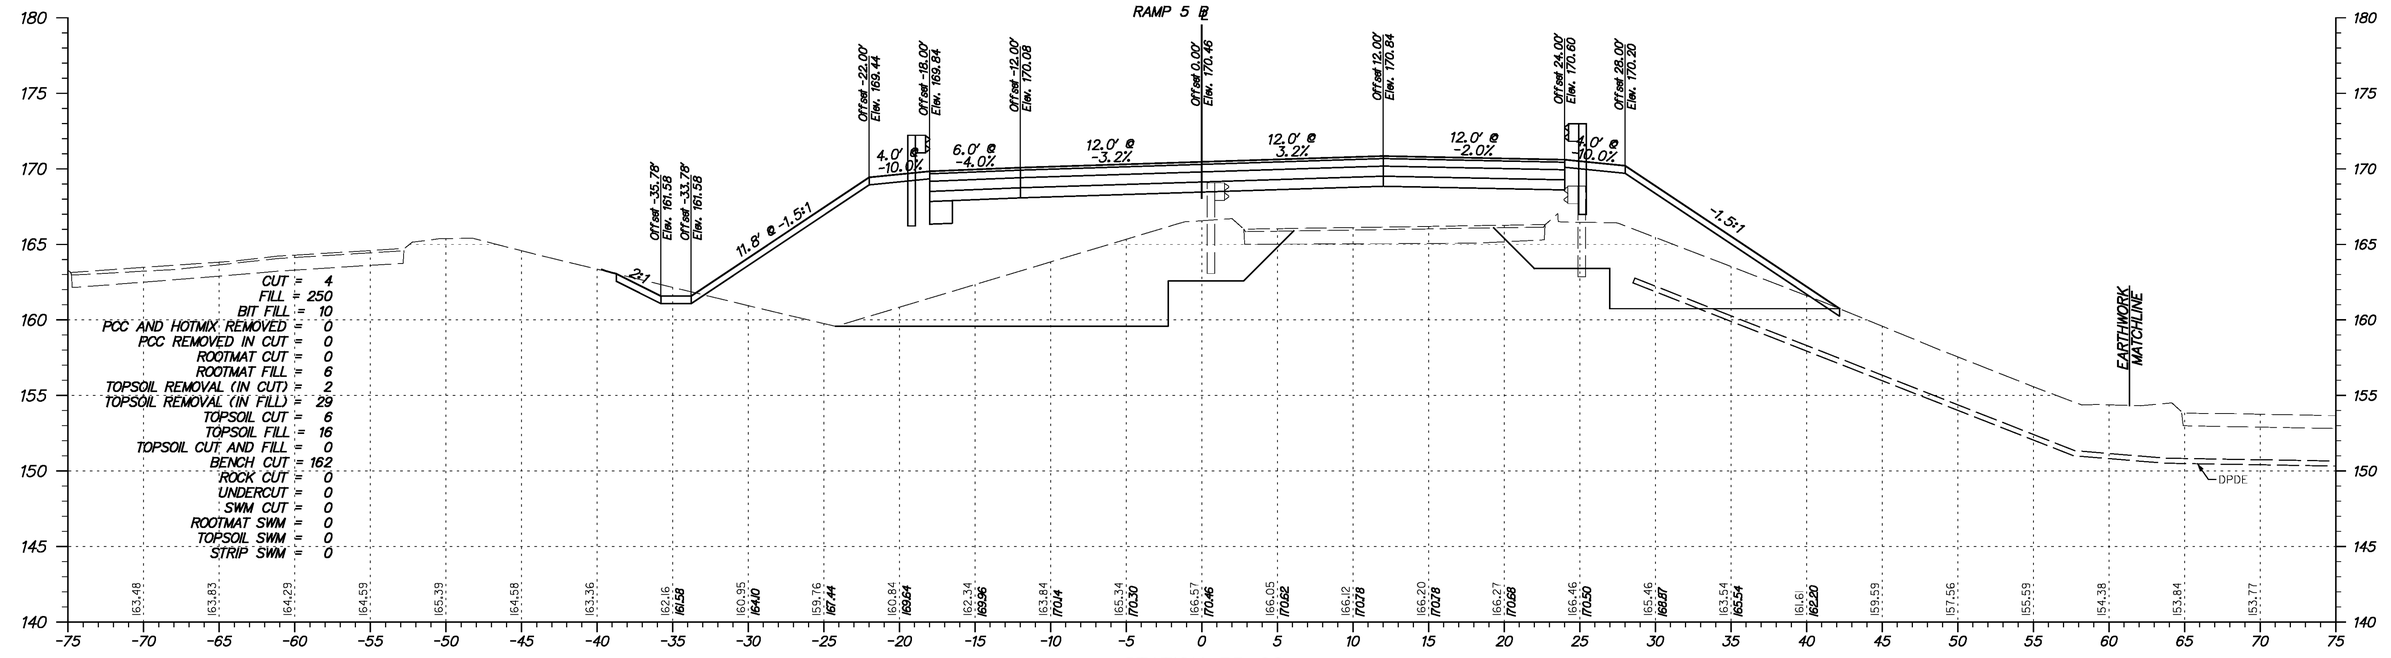

Y:\Projects\Del41-202\Del95 Cont 5\X-sections\Xsect sheets\95c5-XsRamps.dgn

11/23/2010

DELAWARE DEPARTMENT OF TRANSPORTATION

ADDENDUMS / REVISIONS

SCALE 0 5 10 15 FEET

I-95 & US 202 INTERCHANGE

CONTRACT	BRIDGE NO.	NA
T200510602	DESIGNED BY:	DAG
COUNTY	CHECKED BY:	BMD
NEW CASTLE		

CROSS SECTIONS RAMP 5
STA. 34+50 TO STA. 35+00

SHEET NO.
169
TOTAL SHTS.
290

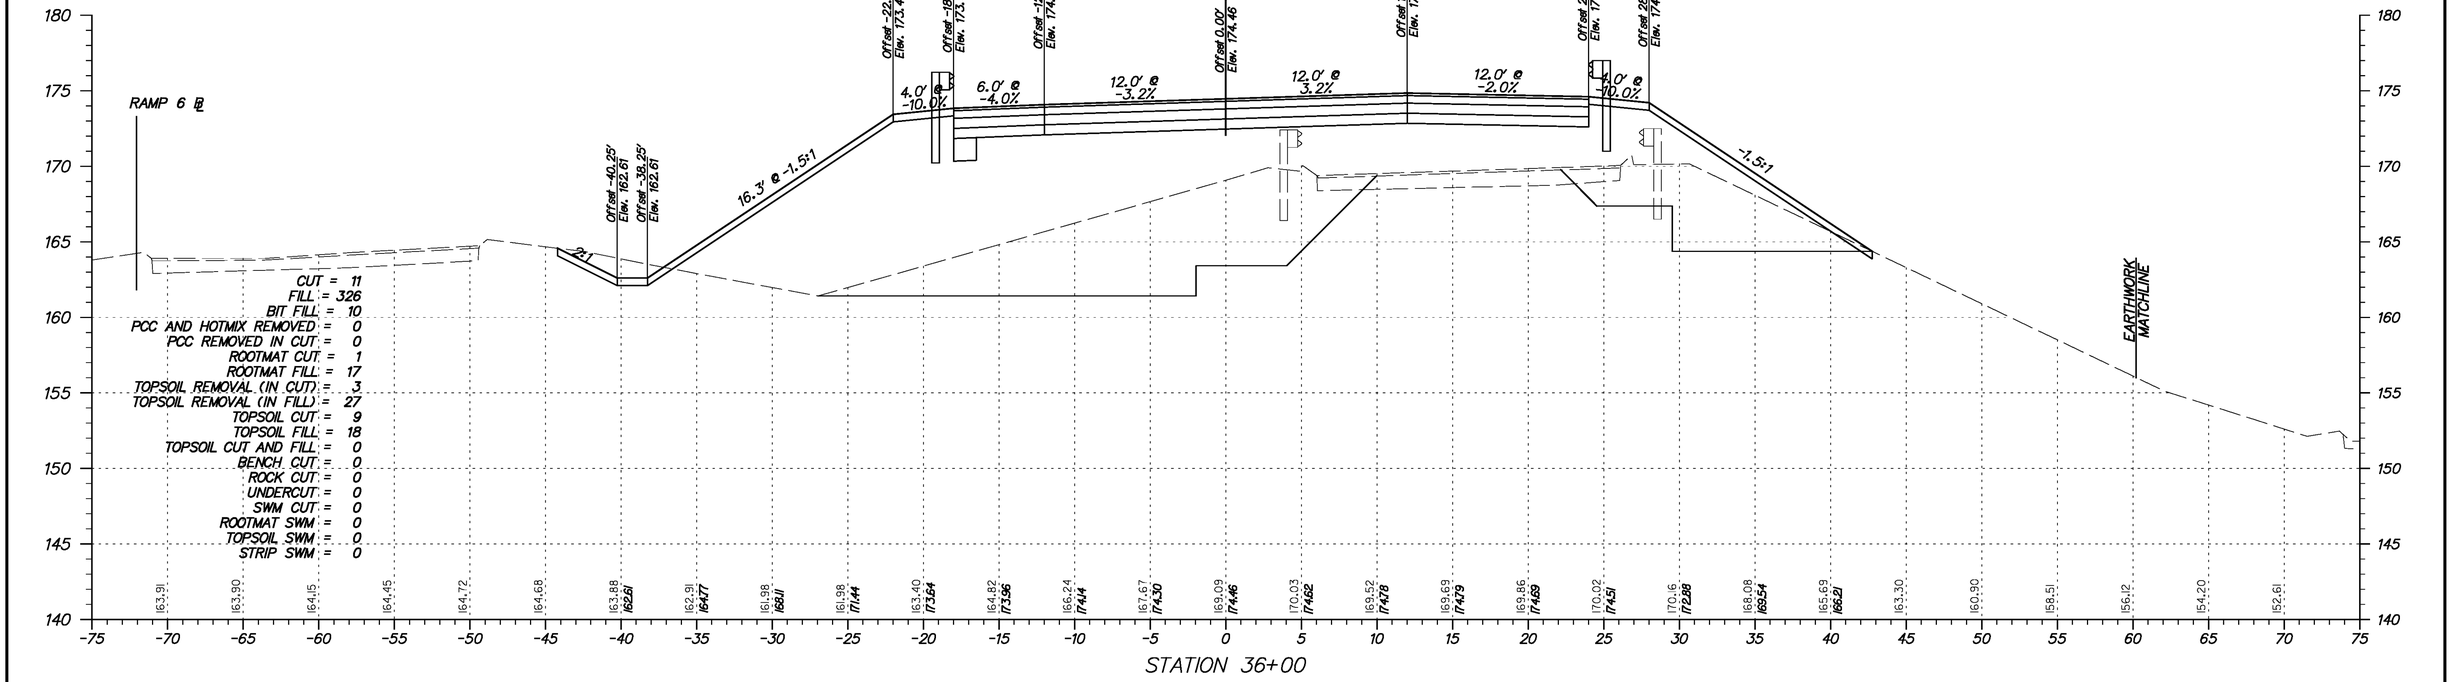

Y:\Projects\Del48-202\Del95 Cont 5\X-sections\Xsect sheets\I95c5-XsRamps.dgn

11/23/2010

DELAWARE DEPARTMENT OF TRANSPORTATION

ADDENDUMS / REVISIONS	

SCALE 0 5 10 15 FEET

I-95 & US 202 INTERCHANGE

CONTRACT	T200510602
COUNTY	NEW CASTLE
BRIDGE NO.	NA
DESIGNED BY:	DAG
CHECKED BY:	BMD

CROSS SECTIONS RAMP 5
STA. 35+50 TO STA. 36+00

SHEET NO.	170
TOTAL SHTS.	290

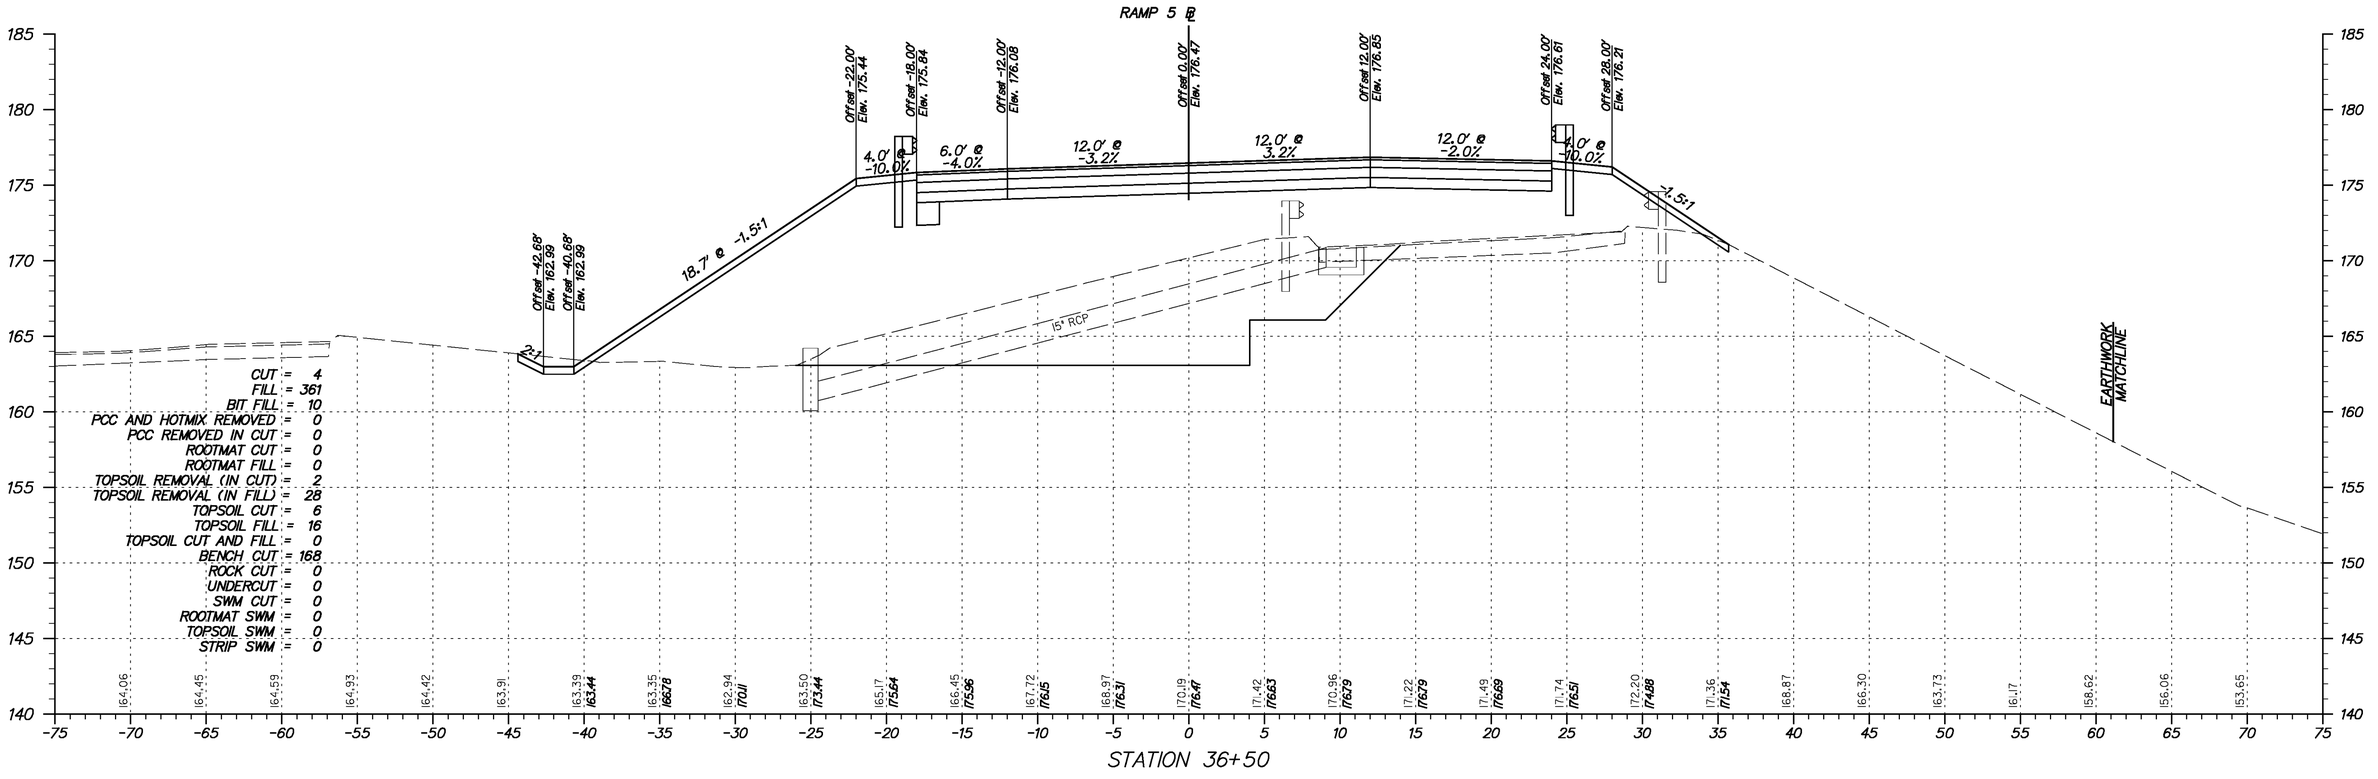

Y:\Projects\Del41-202\Del95 Cont 5\X-sections\Xsect sheets\I95c5-XsRamps.dgn

11/23/2010

DELAWARE DEPARTMENT OF TRANSPORTATION

ADDENDUMS / REVISIONS	

SCALE
0 5 10 15
FEET

I-95 & US 202 INTERCHANGE

CONTRACT	BRIDGE NO.	NA
T200510602	DESIGNED BY:	DAG
COUNTY	CHECKED BY:	BMD
NEW CASTLE		

CROSS SECTIONS RAMP 5
STA. 36+50

SHEET NO.
171
TOTAL SHTS.
290

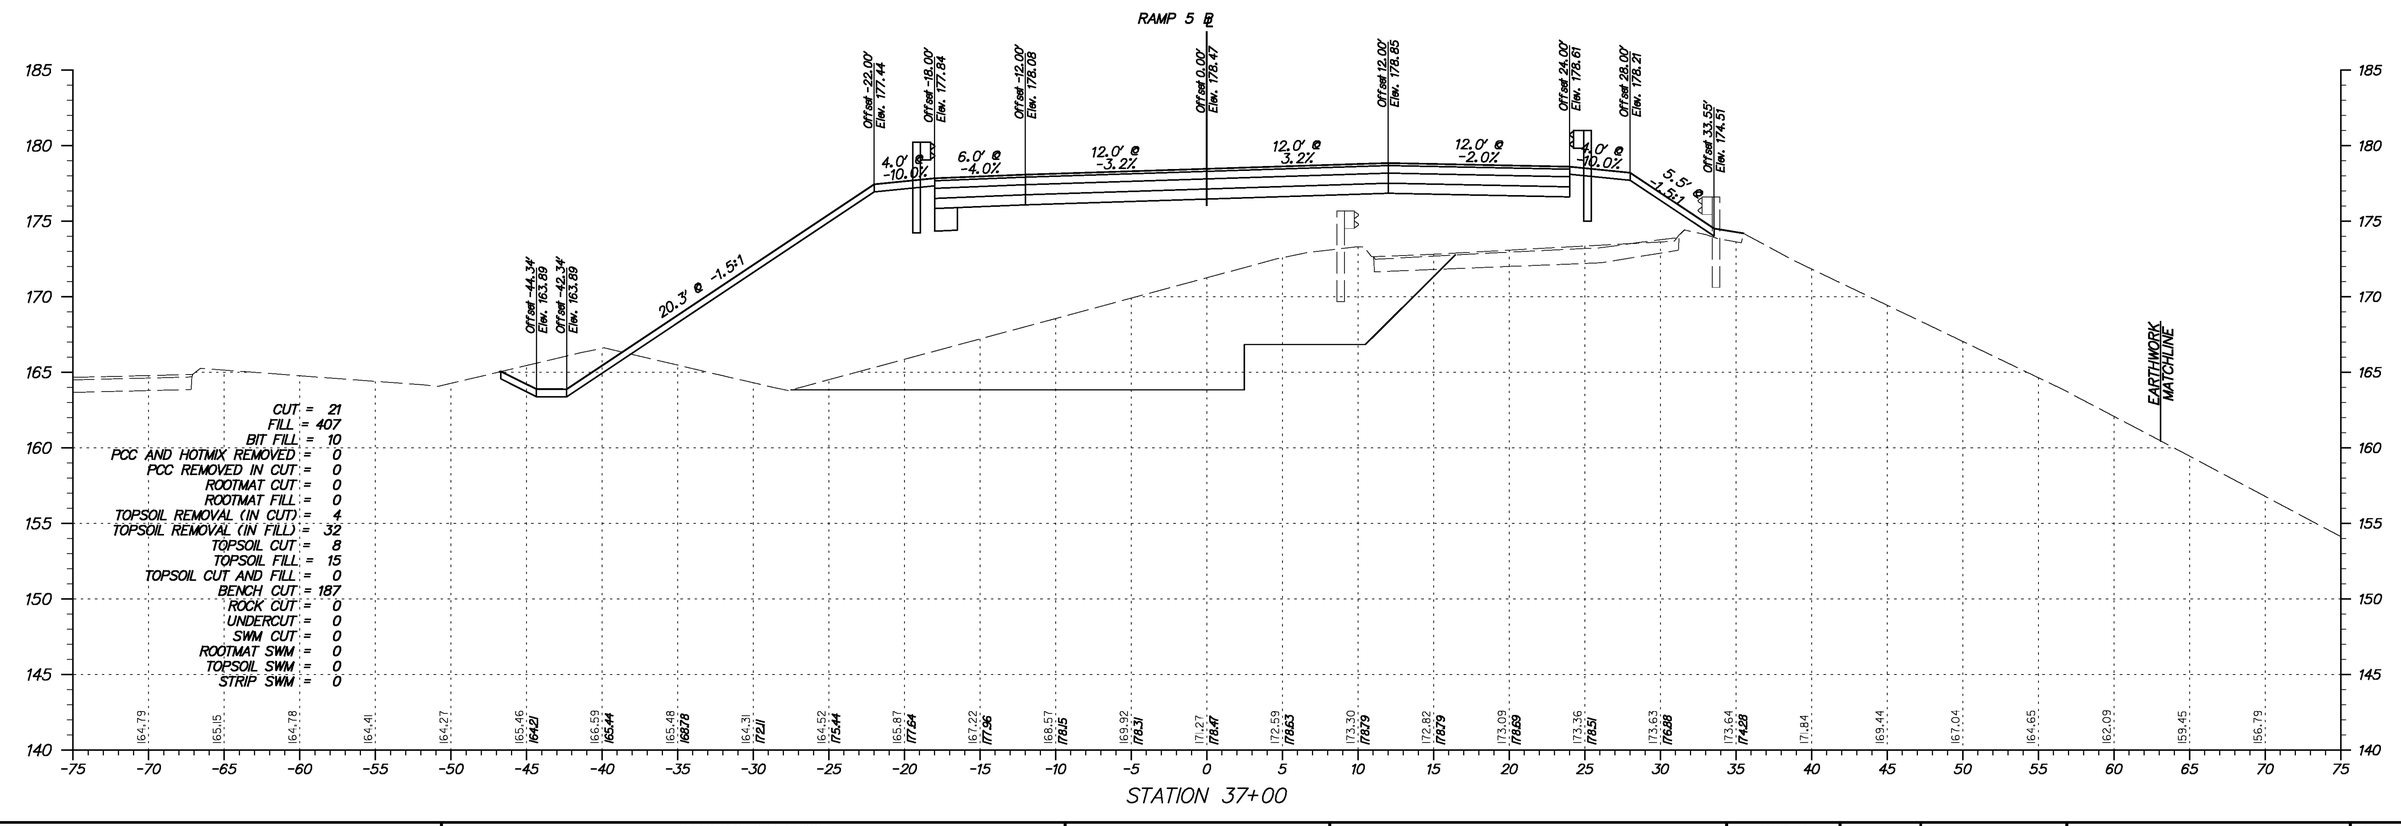

Y:\Projects\Del41-202\Del95 Cont 5\X-sections\Xsect sheets\195c5-XsRamps.dgn

11/23/2010

DELAWARE DEPARTMENT OF TRANSPORTATION

ADDENDUMS / REVISIONS

SCALE 0 5 10 15 FEET

I-95 & US 202 INTERCHANGE

CONTRACT	T200510602	BRIDGE NO.	NA
COUNTY	NEW CASTLE	DESIGNED BY:	DAG
		CHECKED BY:	BMD

CROSS SECTIONS RAMP 5
STA. 37+00

SHEET NO.	172
TOTAL SHTS.	290

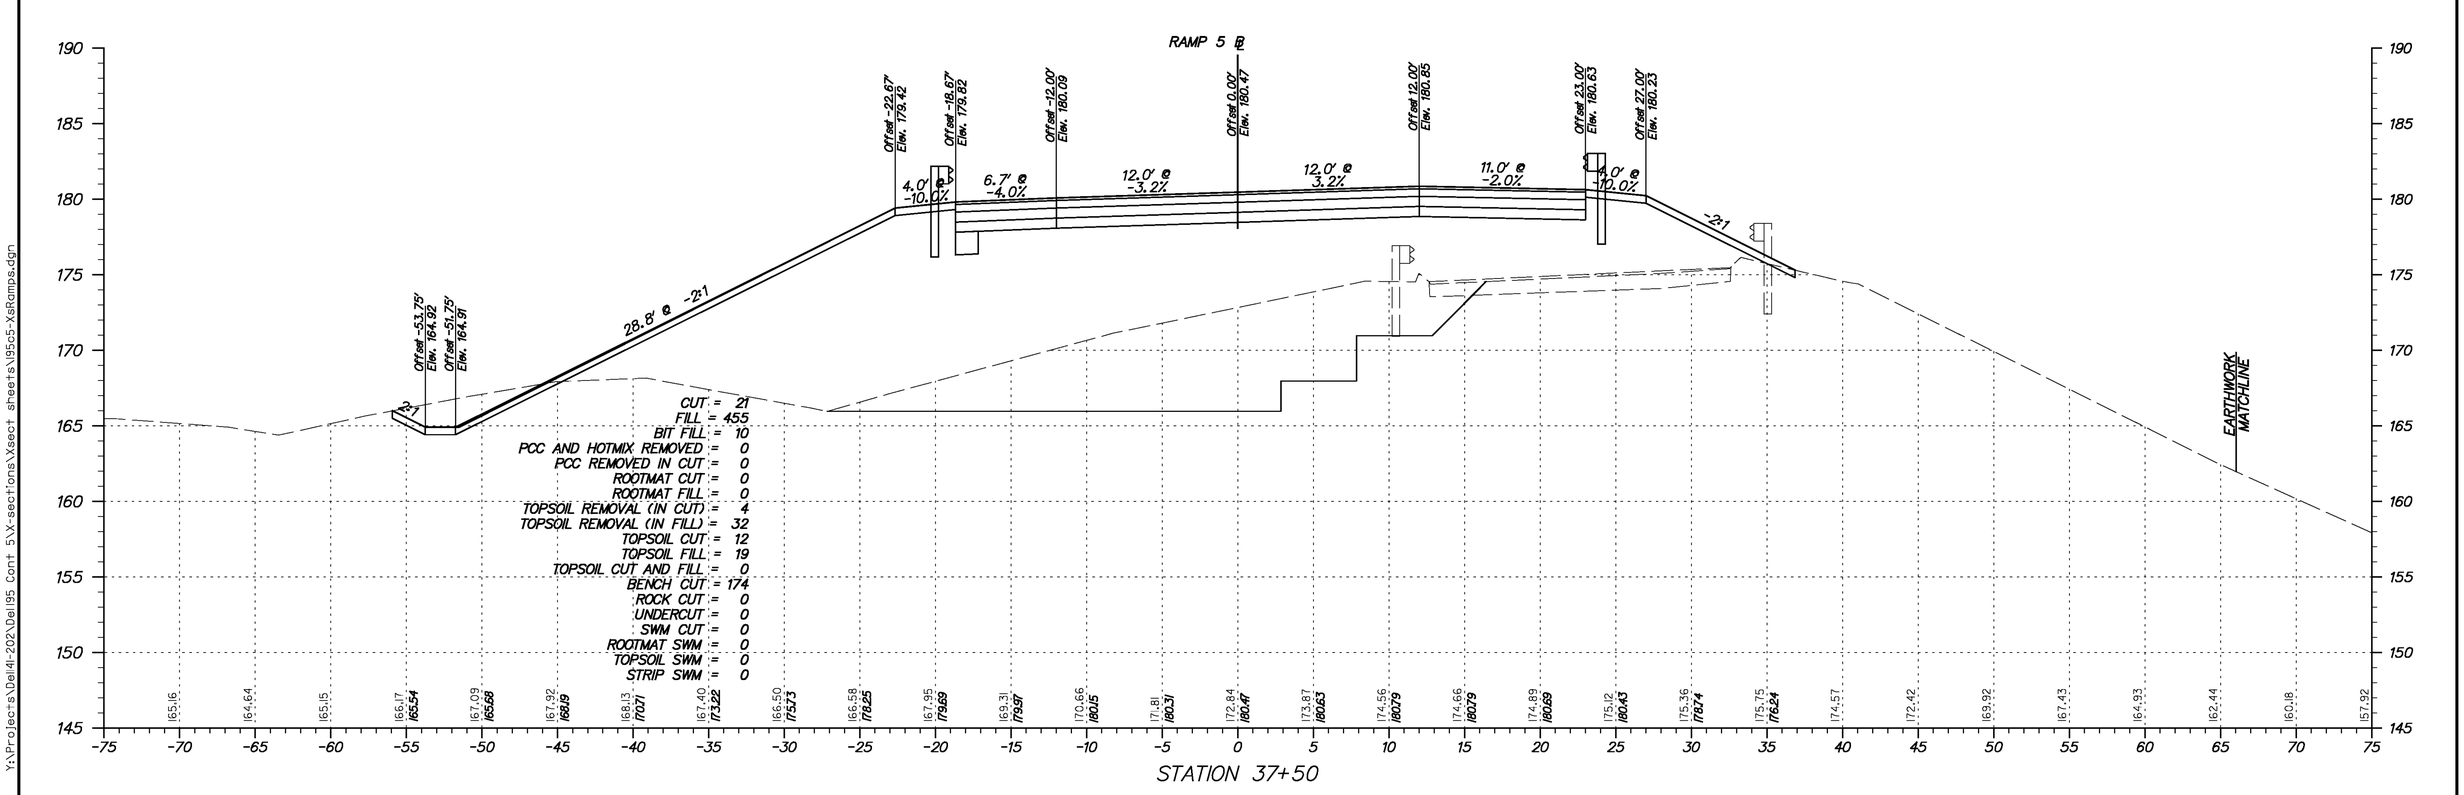

Y:\Projects\Del41-202\Del95 Cont 5\X-sections\Xsect sheets\I95c5-XsRamps.dgn

11/23/2010

DELAWARE DEPARTMENT OF TRANSPORTATION

ADDENDUMS / REVISIONS	

SCALE 0 5 10 15 FEET

I-95 & US 202 INTERCHANGE

CONTRACT	BRIDGE NO.	NA
T200510602	DESIGNED BY:	DAG
COUNTY	CHECKED BY:	BMD
NEW CASTLE		

CROSS SECTIONS RAMP 5
STA. 37+50

SHEET NO.
173
TOTAL SHTS.
290

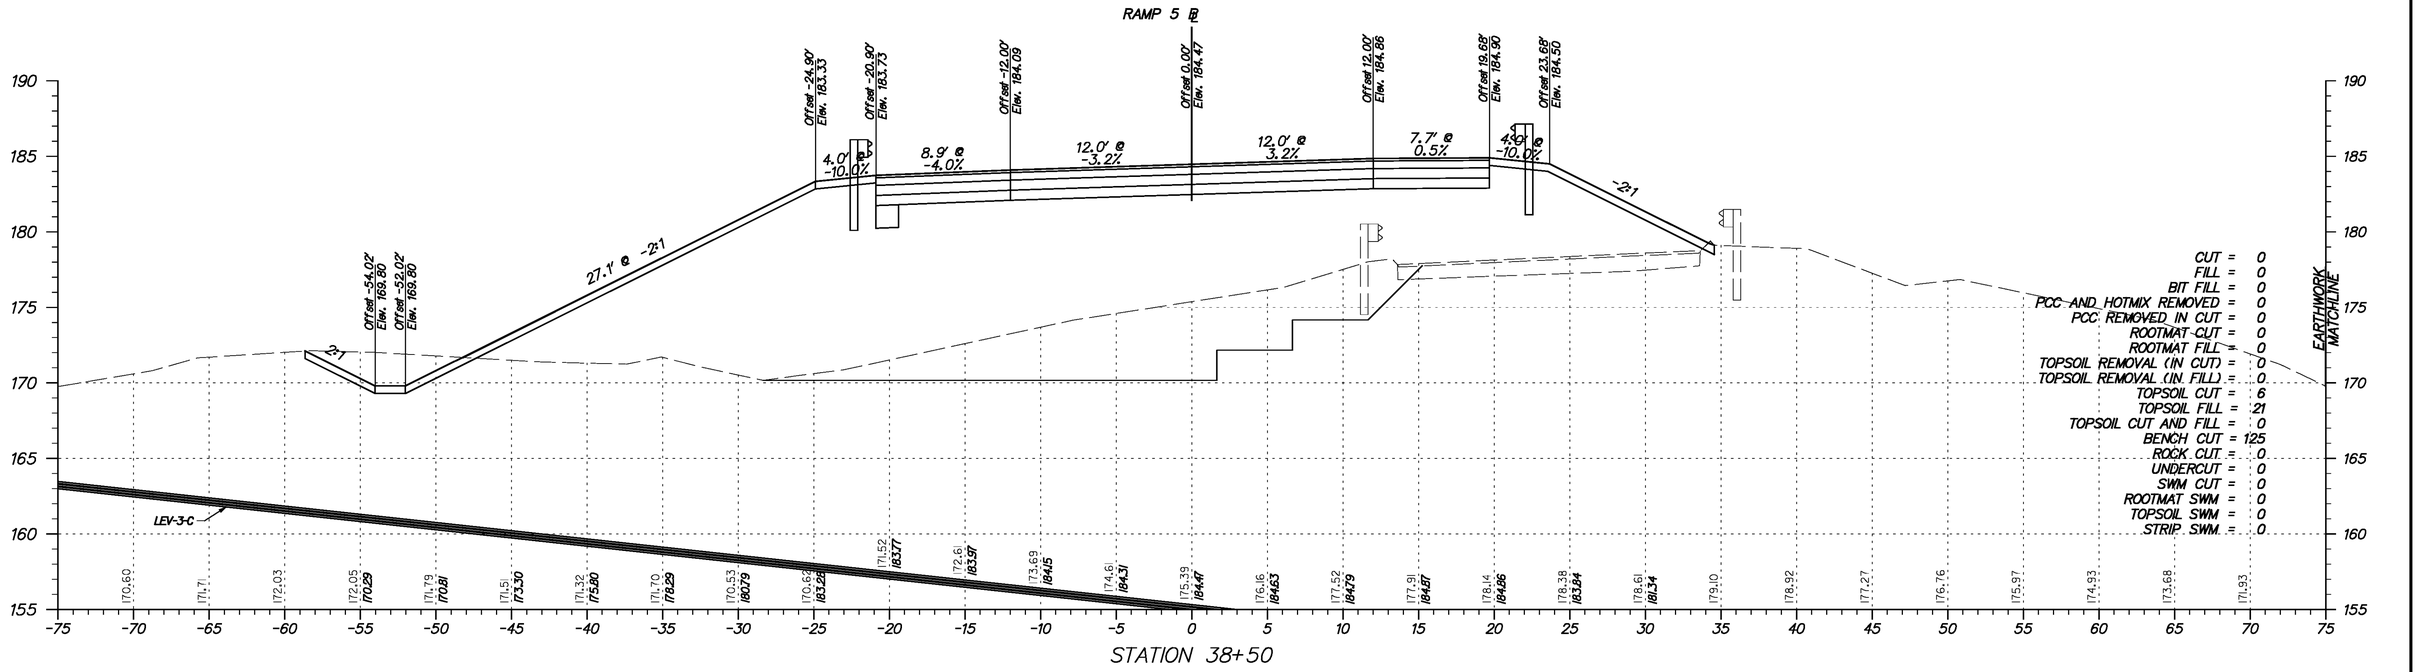

Y:\Projects\Del41-202\Del95 Cont 5\X-sections\Xsect sheets\I95c5-XsRamps.dgn

11/23/2010

DELAWARE DEPARTMENT OF TRANSPORTATION	ADDENDUMS / REVISIONS	SCALE 0 5 10 15 FEET	**I-95 & US 202 INTERCHANGE**	CONTRACT T200510602	BRIDGE NO. NA	**CROSS SECTIONS RAMP 5** STA. 38+00 TO STA. 38+50
				COUNTY NEW CASTLE	DESIGNED BY: DAG	SHEET NO. 174
					CHECKED BY: BMD	TOTAL SHTS. 290

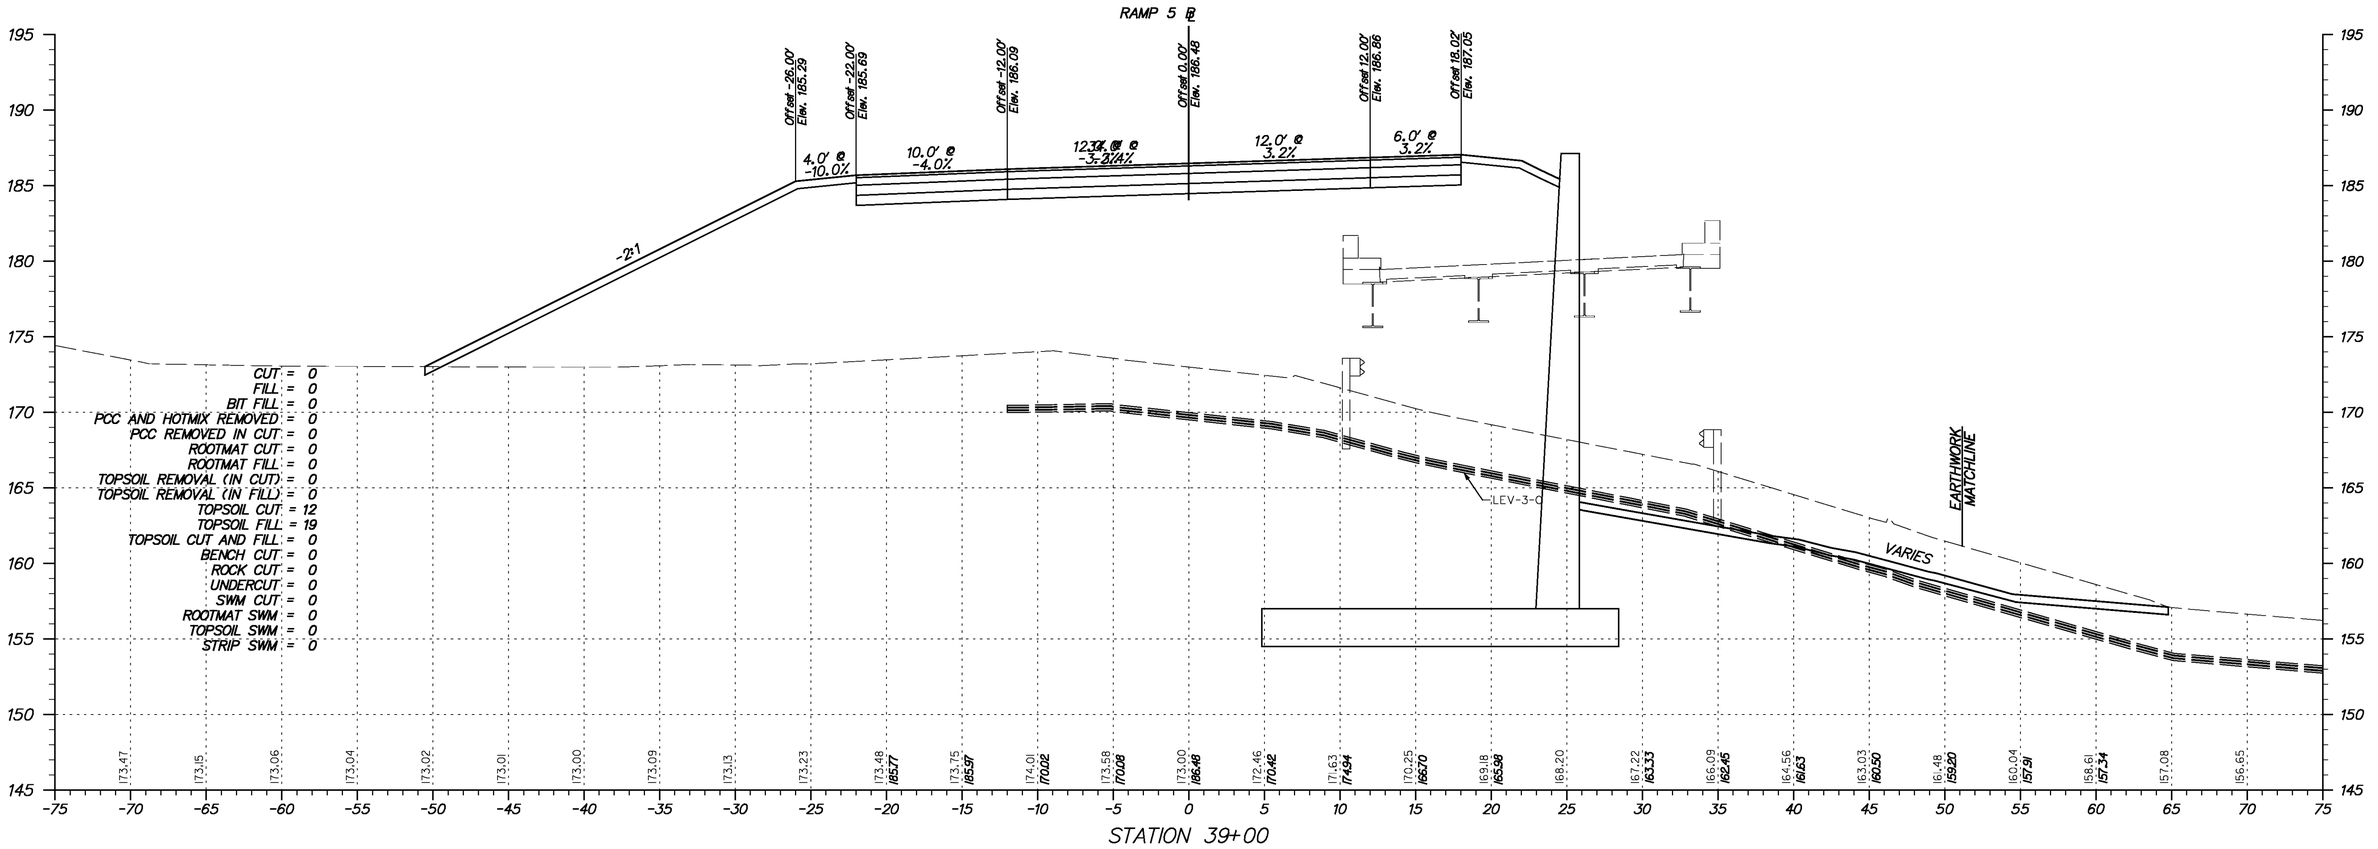

STATION 39+00

YA\Projects\Del49-202\Del95 Cont 5\X-sections\Xsect sheets\I95c5-XsRamps.dgn

11/23/2010

DELAWARE
DEPARTMENT OF TRANSPORTATION

ADDENDUMS / REVISIONS	

SCALE
0 5 10 15
FEET

I-95 & US 202 INTERCHANGE

CONTRACT	BRIDGE NO.	NA
T200510602	DESIGNED BY:	DAG
COUNTY	CHECKED BY:	BMD
NEW CASTLE		

CROSS SECTIONS
RAMP 5
STA. 39+00

SHEET NO.
175
TOTAL SHTS.
290

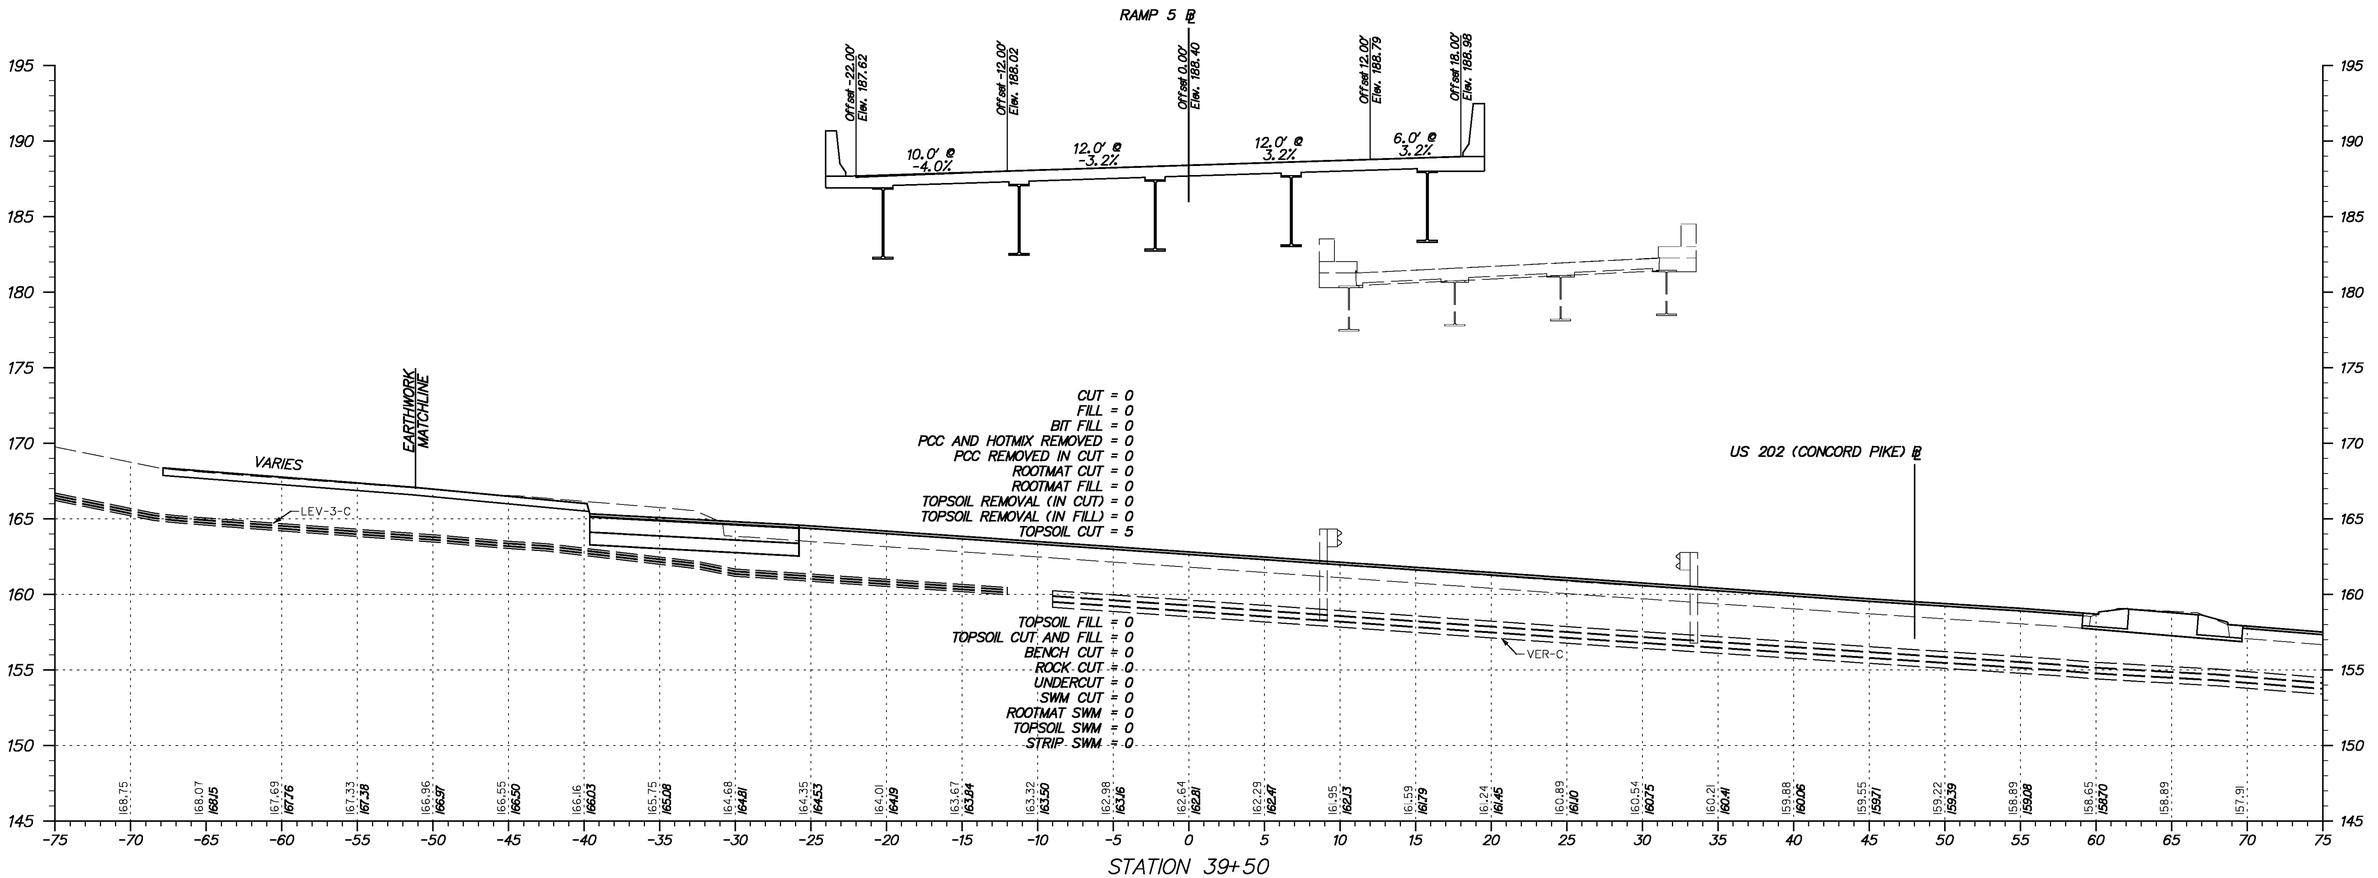

STATION 39+50

Y:\Project\Del41-202\Del195 Cont 5\X-sections\Xsect sheets\195c5-XsRamps.dgn

11/23/2010

DELAWARE DEPARTMENT OF TRANSPORTATION	ADDENDUMS / REVISIONS	SCALE 0 5 10 15 FEET	**I-95 & US 202 INTERCHANGE**	CONTRACT T200510602	BRIDGE NO. NA	**CROSS SECTIONS RAMP 5** *STA. 39+50*
				COUNTY NEW CASTLE	DESIGNED BY: DAG	SHEET NO. 176
					CHECKED BY: BMD	TOTAL SHTS. 290

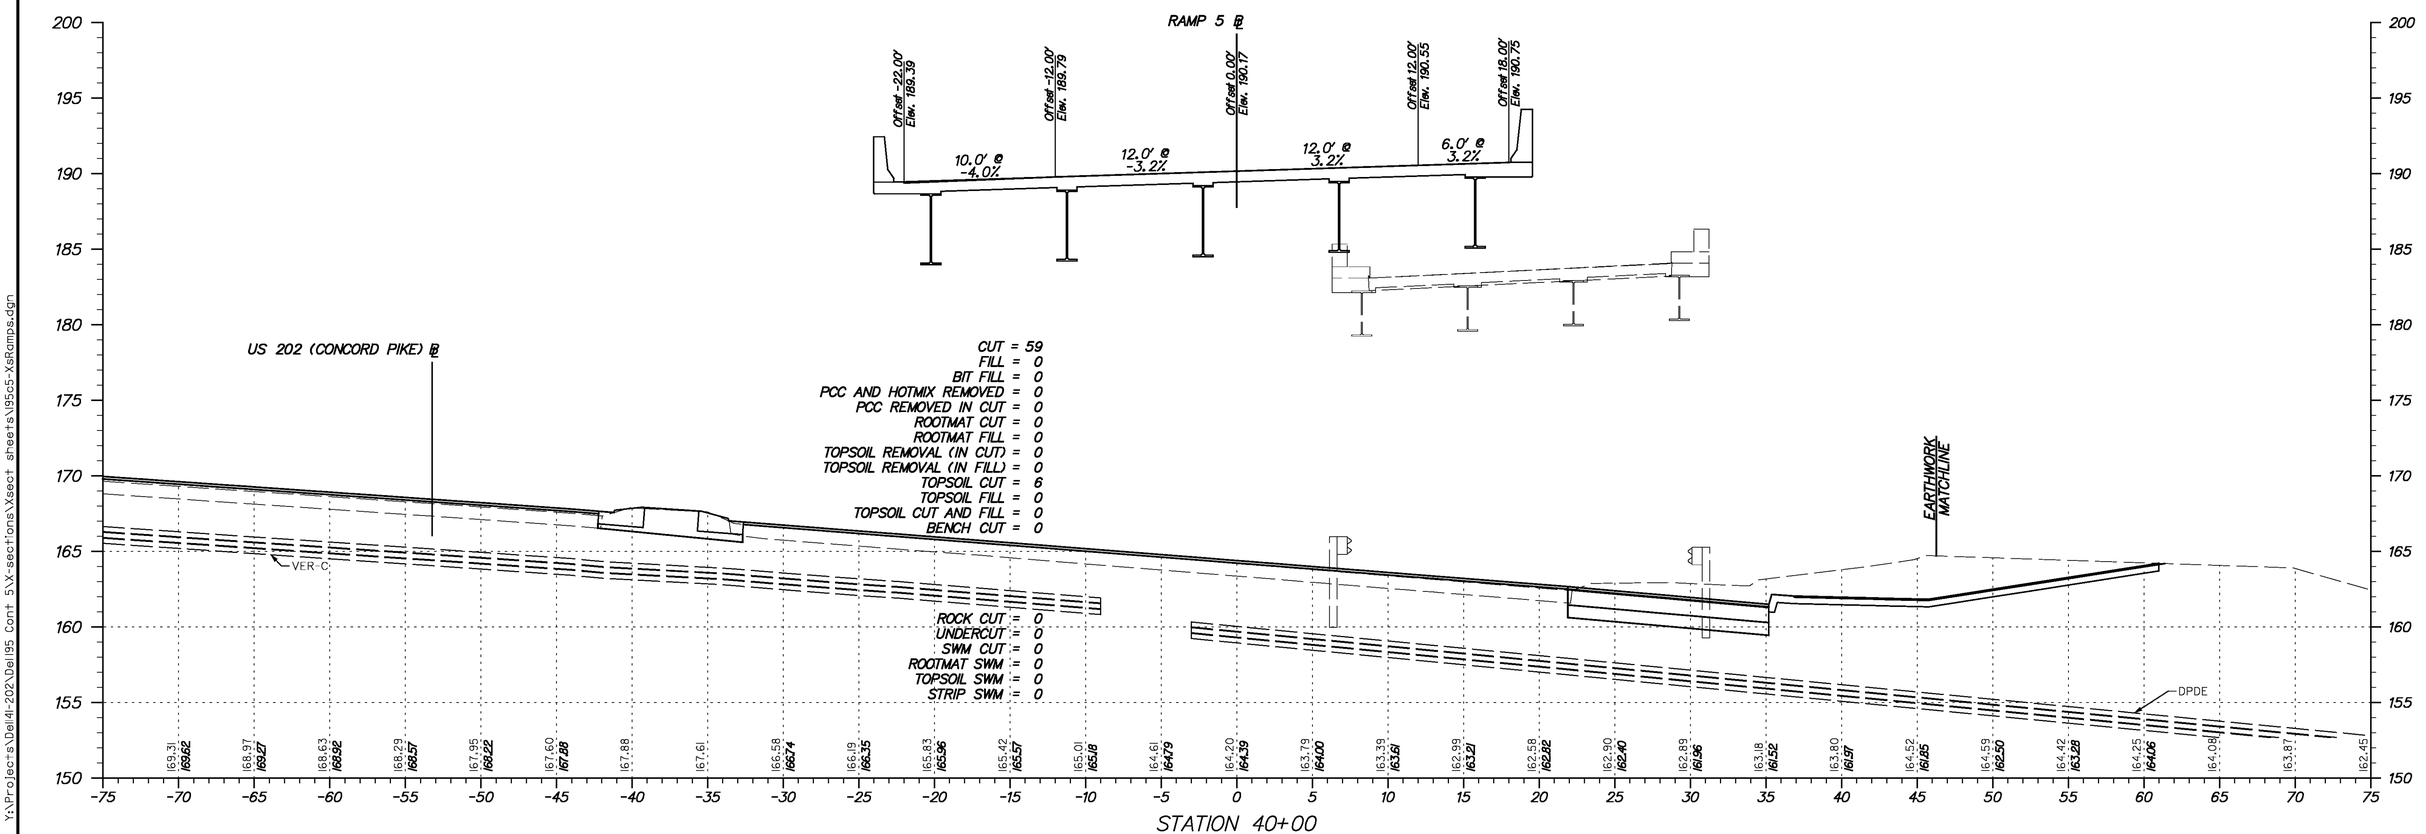

Y:\Projects\Del41-202\Del195 Cont 5\X-sections\Xsect sheets\195c5-XsRamps.dgn

11/23/2010

DELAWARE DEPARTMENT OF TRANSPORTATION	ADDENDUMS / REVISIONS	SCALE 0 5 10 15 FEET	**I-95 & US 202 INTERCHANGE**	CONTRACT T200510602	BRIDGE NO. NA	**CROSS SECTIONS RAMP 5** *STA. 40+00*
				COUNTY NEW CASTLE	DESIGNED BY: DAG	SHEET NO. 177
					CHECKED BY: BMD	TOTAL SHTS. 290

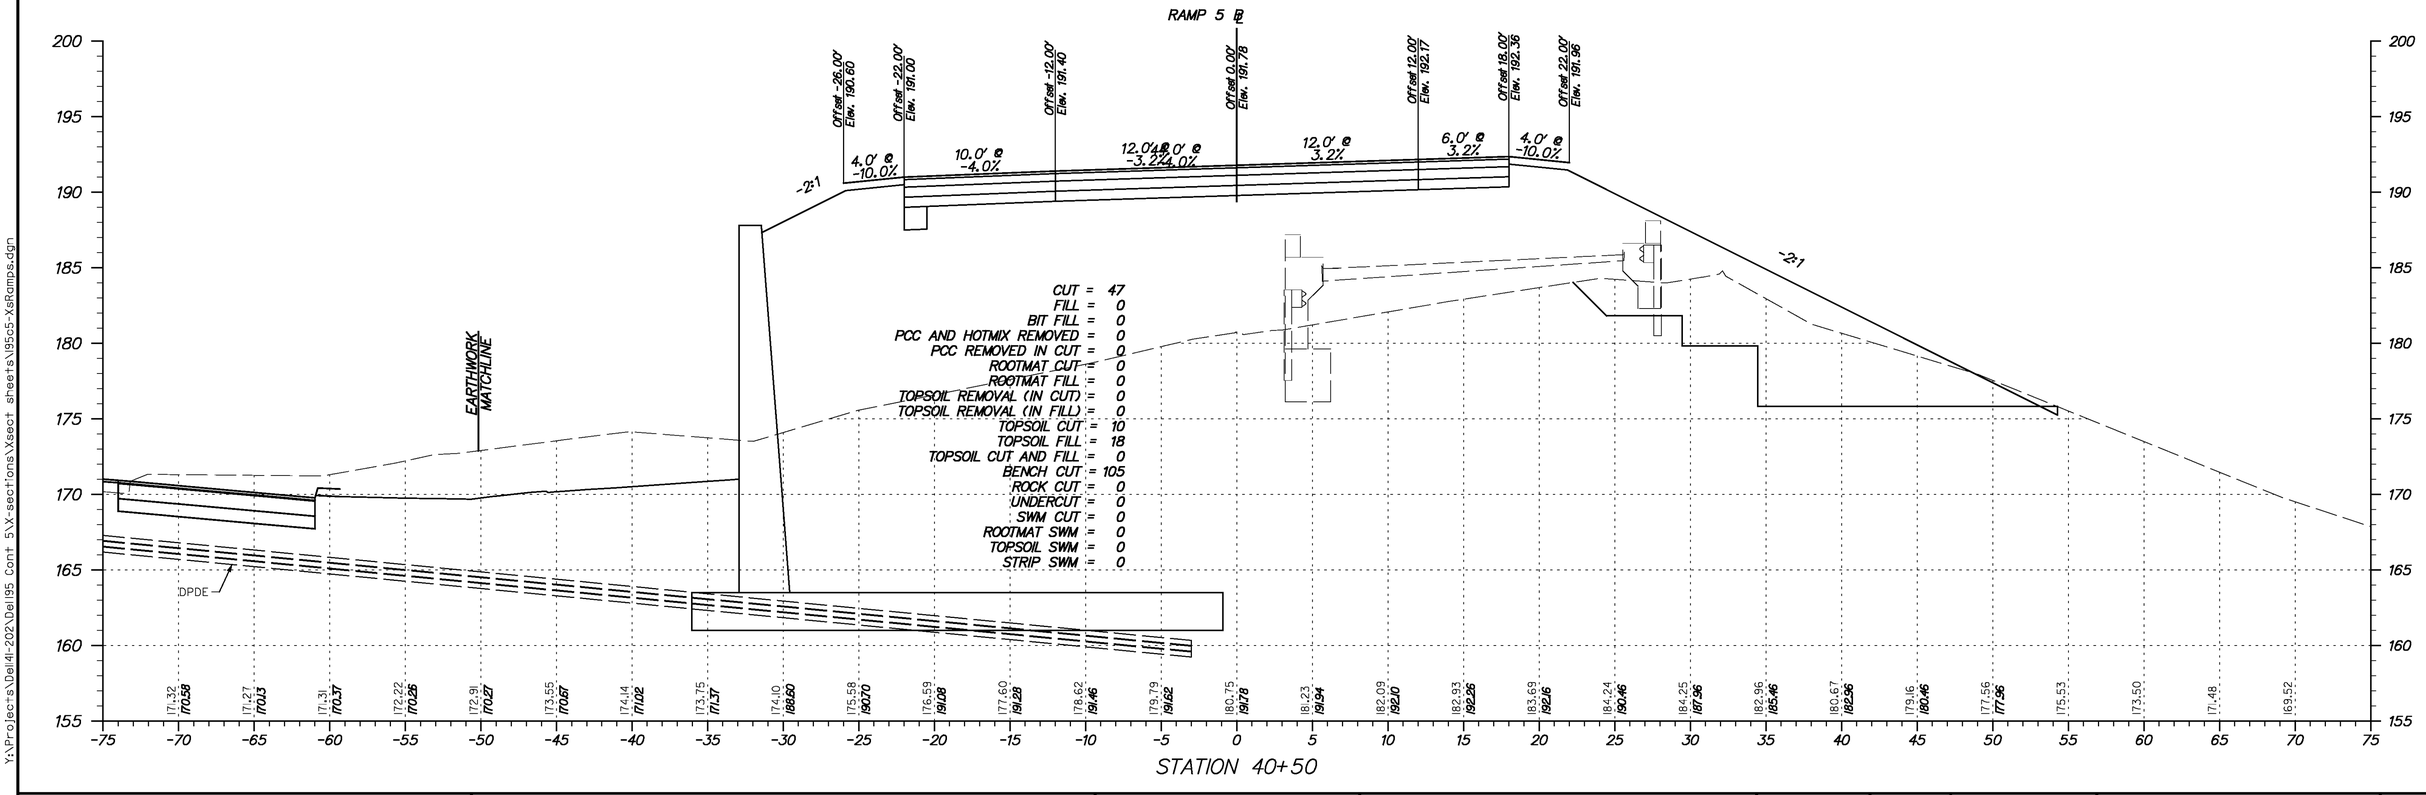

STATION 40+50

Y:\Projects\Del41-202\Del95 Cont 5\X-sections\Xsect sheets\I95c5-XsRamps.dgn

11/23/2010

DELAWARE DEPARTMENT OF TRANSPORTATION

ADDENDUMS / REVISIONS	

SCALE
0 5 10 15
FEET

I-95 & US 202 INTERCHANGE

CONTRACT	BRIDGE NO.	NA
T200510602	DESIGNED BY:	DAG
COUNTY	CHECKED BY:	BMD
NEW CASTLE		

CROSS SECTIONS
RAMP 5
STA. 40+50

SHEET NO.
178
TOTAL SHTS.
290

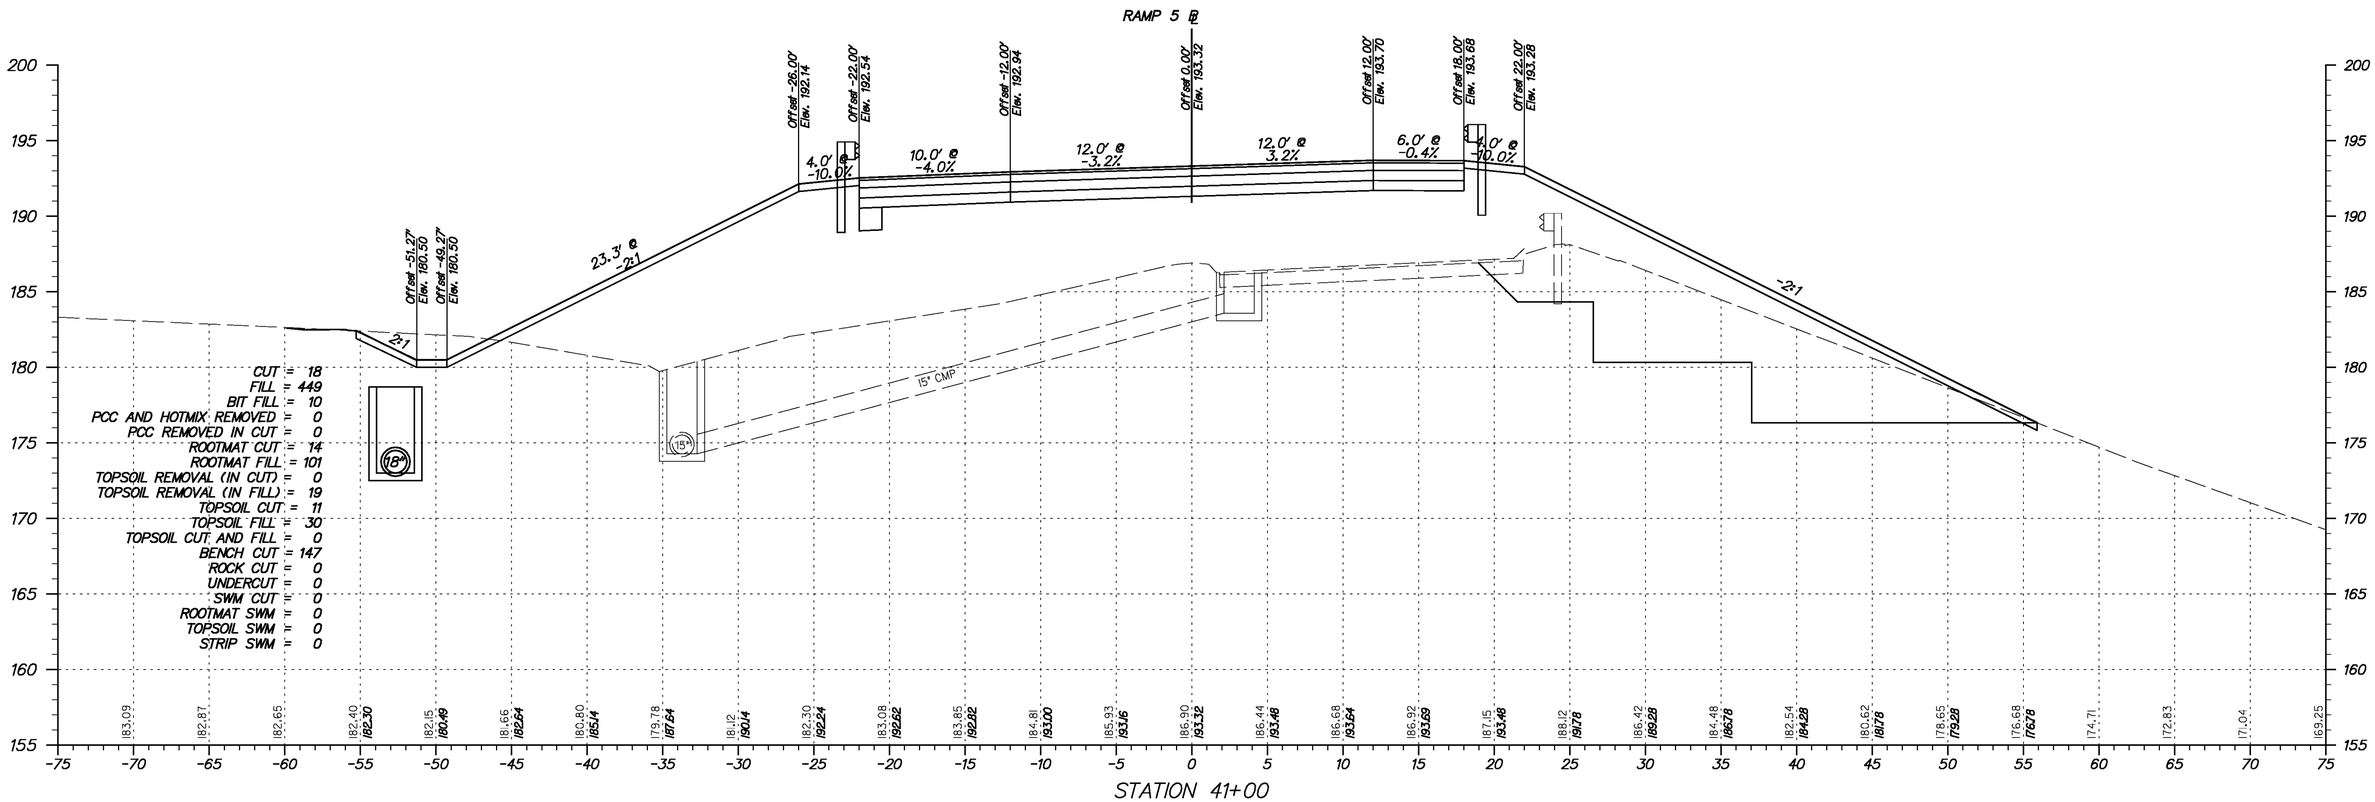

Y:\Projects\Del41-202\Del195 Cont 5\X-sections\Xsect sheets\195c5-XsRamps.dgn
11/23/2010

DELAWARE DEPARTMENT OF TRANSPORTATION

ADDENDUMS / REVISIONS	

SCALE
0 5 10 15
FEET

I-95 & US 202 INTERCHANGE

CONTRACT	BRIDGE NO.	NA
T200510602	DESIGNED BY:	DAG
COUNTY	CHECKED BY:	BMD
NEW CASTLE		

CROSS SECTIONS RAMP 5
STA. 41+00

SHEET NO.	179
TOTAL SHTS.	290

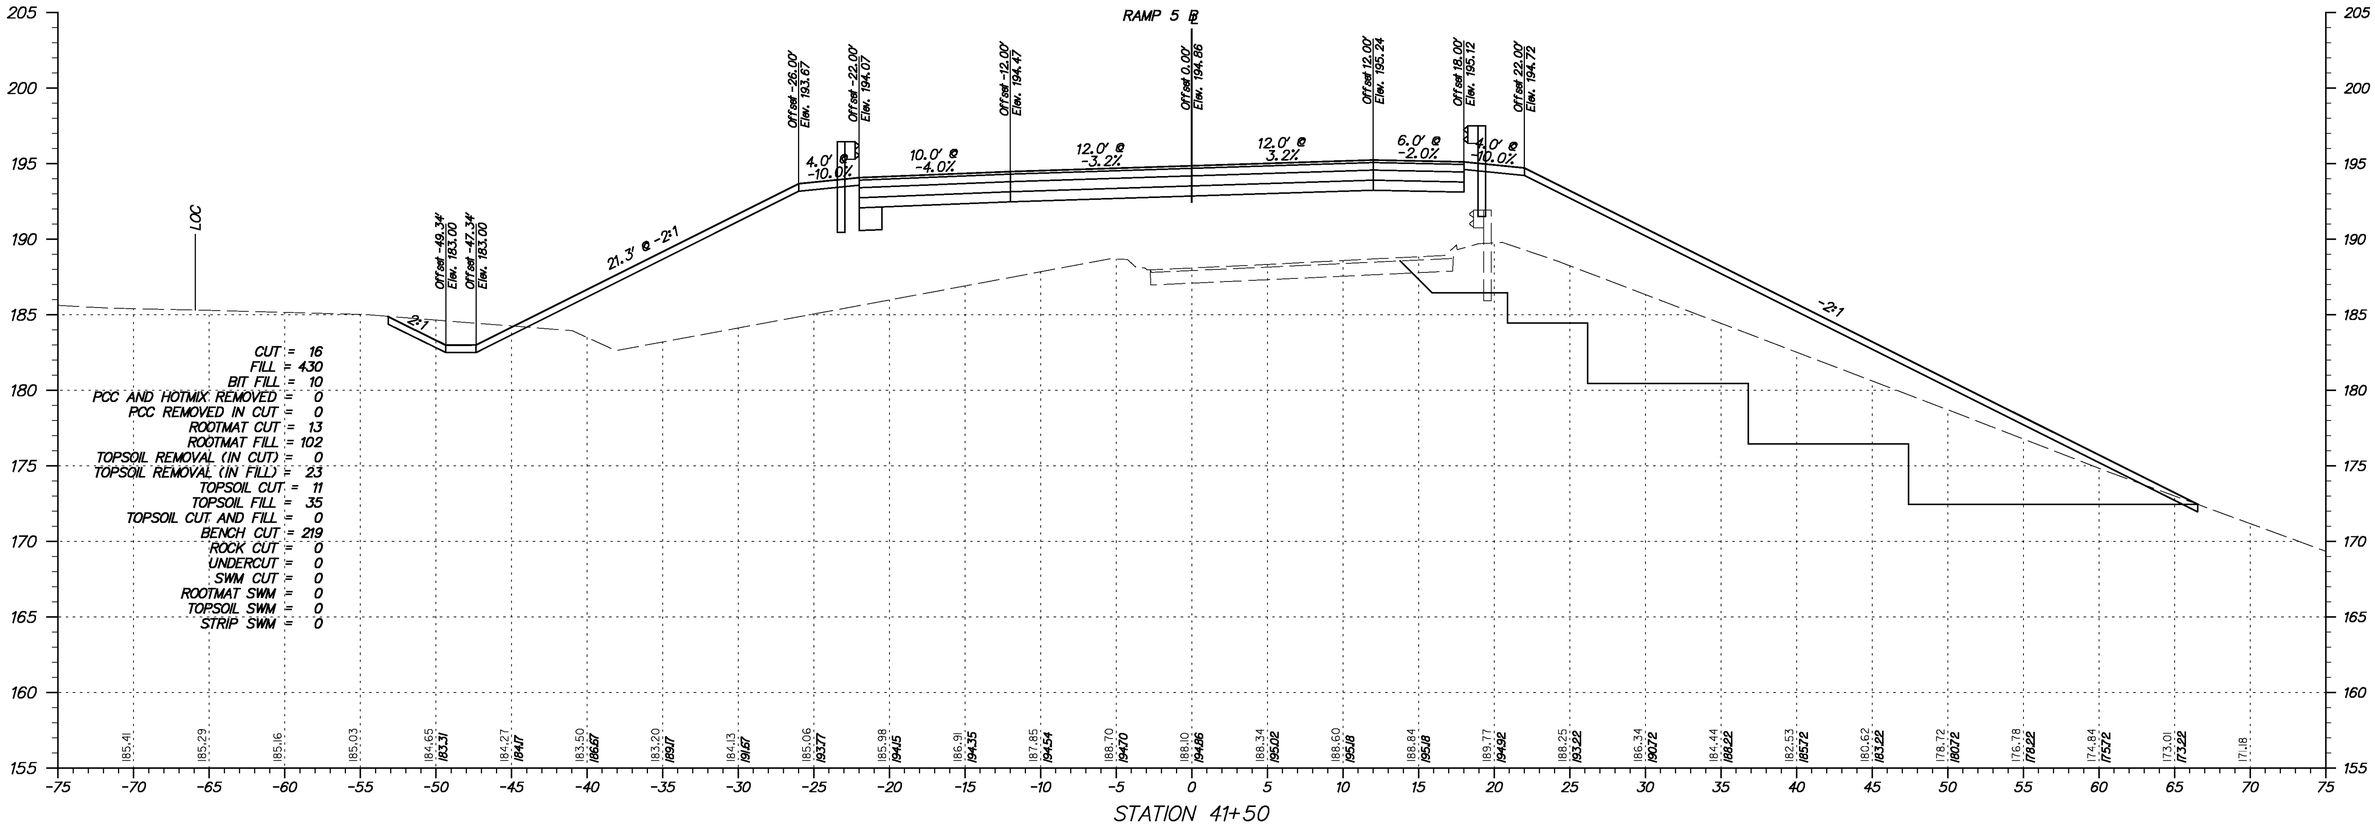

Y:\Projects\Del41-202\Del95 Cont 5\X-sections\Xsect sheets\I95c5-XsRamps.dgn

11/23/2010

DELAWARE DEPARTMENT OF TRANSPORTATION	ADDENDUMS / REVISIONS	SCALE 0 5 10 15 FEET	**I-95 & US 202 INTERCHANGE**	CONTRACT T200510602 / COUNTY NEW CASTLE	BRIDGE NO. NA / DESIGNED BY: DAG / CHECKED BY: BMD

CROSS SECTIONS RAMP 5 *STA. 41+50*

SHEET NO. 180 / TOTAL SHTS. 290

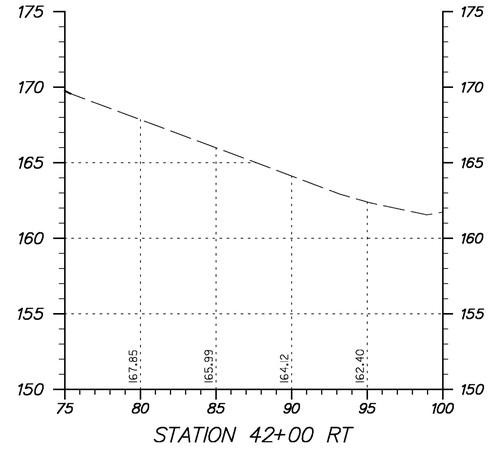

STATION 42+00 RT

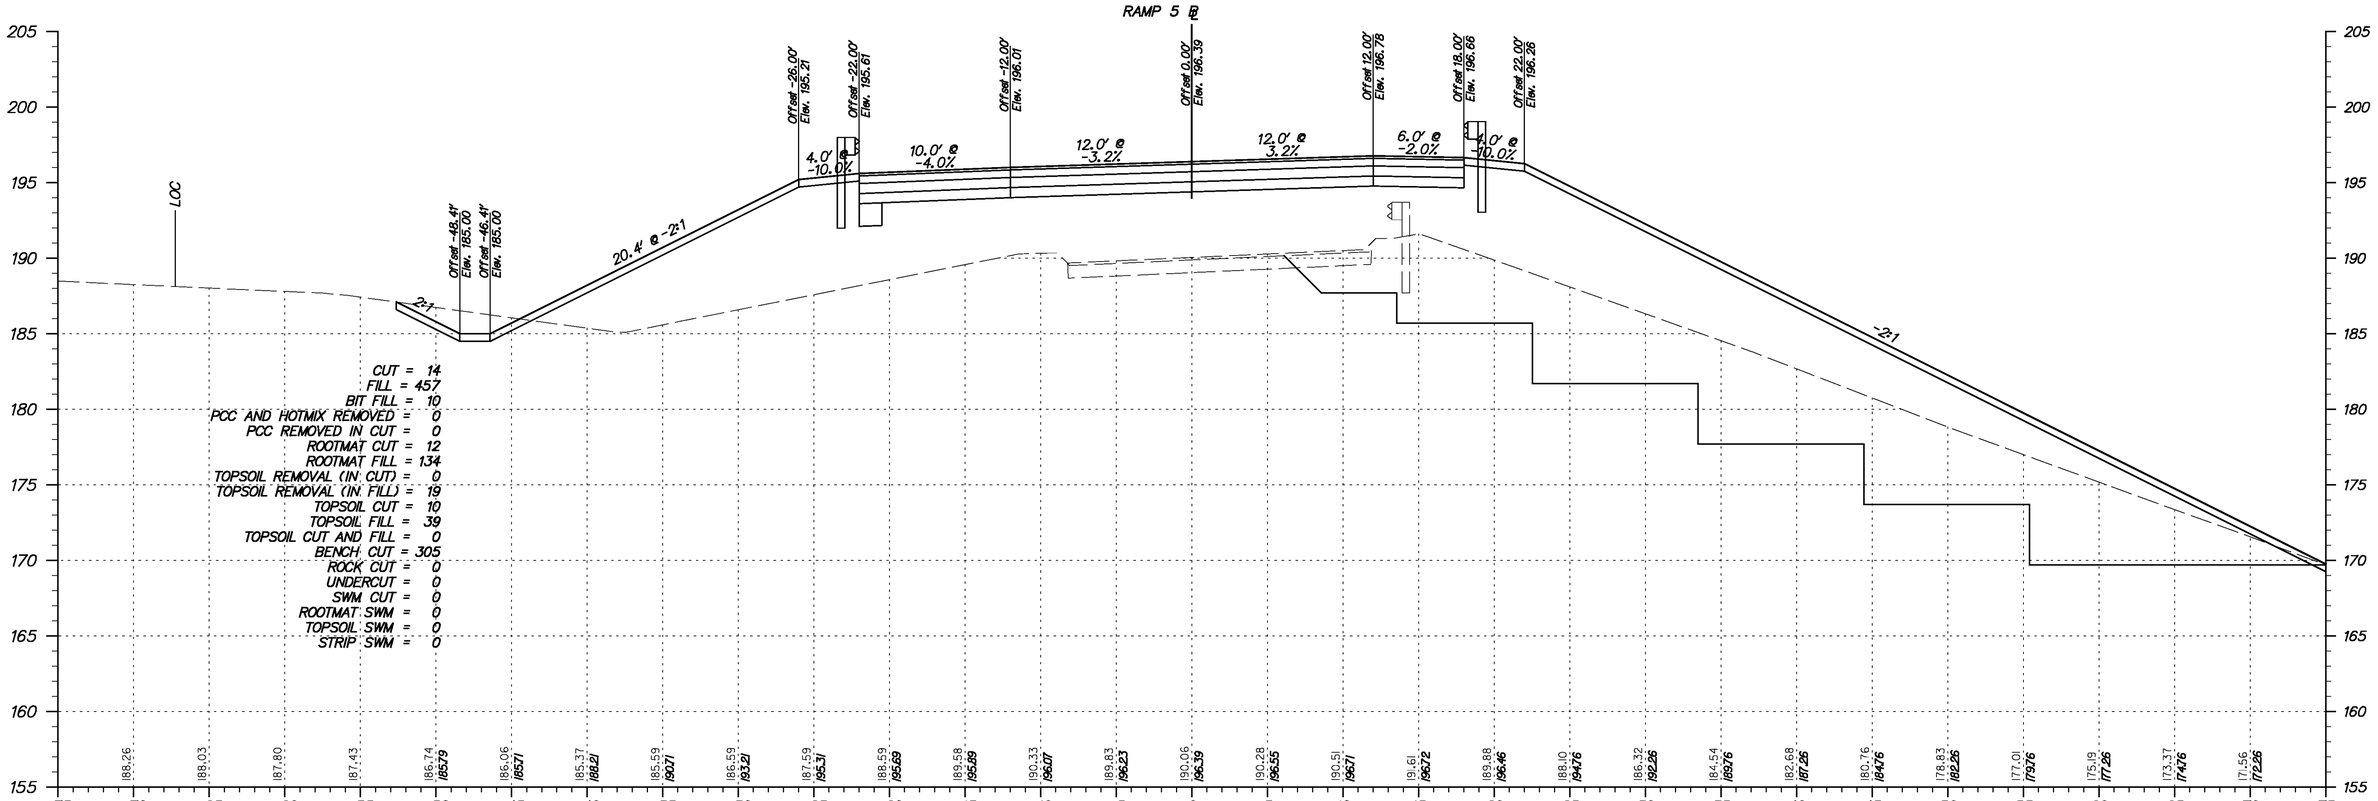

STATION 42+00

Y:\Projects\Dell41-202\Dell95 Cont 5\X-sections\Xsect sheets\95x5-XsRamps.dgn
11/23/2010

DELAWARE
DEPARTMENT OF TRANSPORTATION

ADDENDUMS / REVISIONS	

SCALE
0 5 10 15
FEET

I-95 & US 202 INTERCHANGE

CONTRACT	BRIDGE NO.	NA
T200510602	DESIGNED BY:	DAG
COUNTY	CHECKED BY:	BMD
NEW CASTLE		

CROSS SECTIONS
RAMP 5
STA. 42+00

SHEET NO.
181
TOTAL SHTS.
290

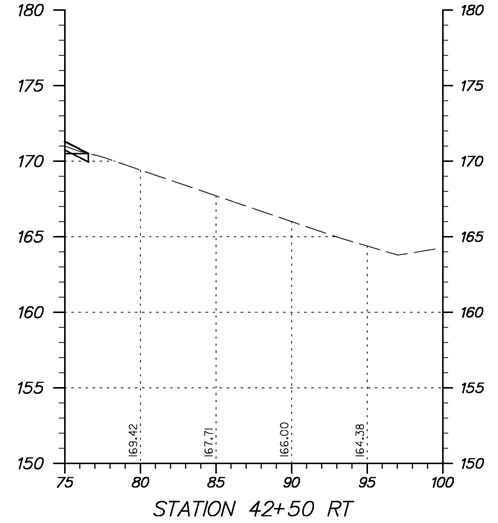

STATION 42+50 RT

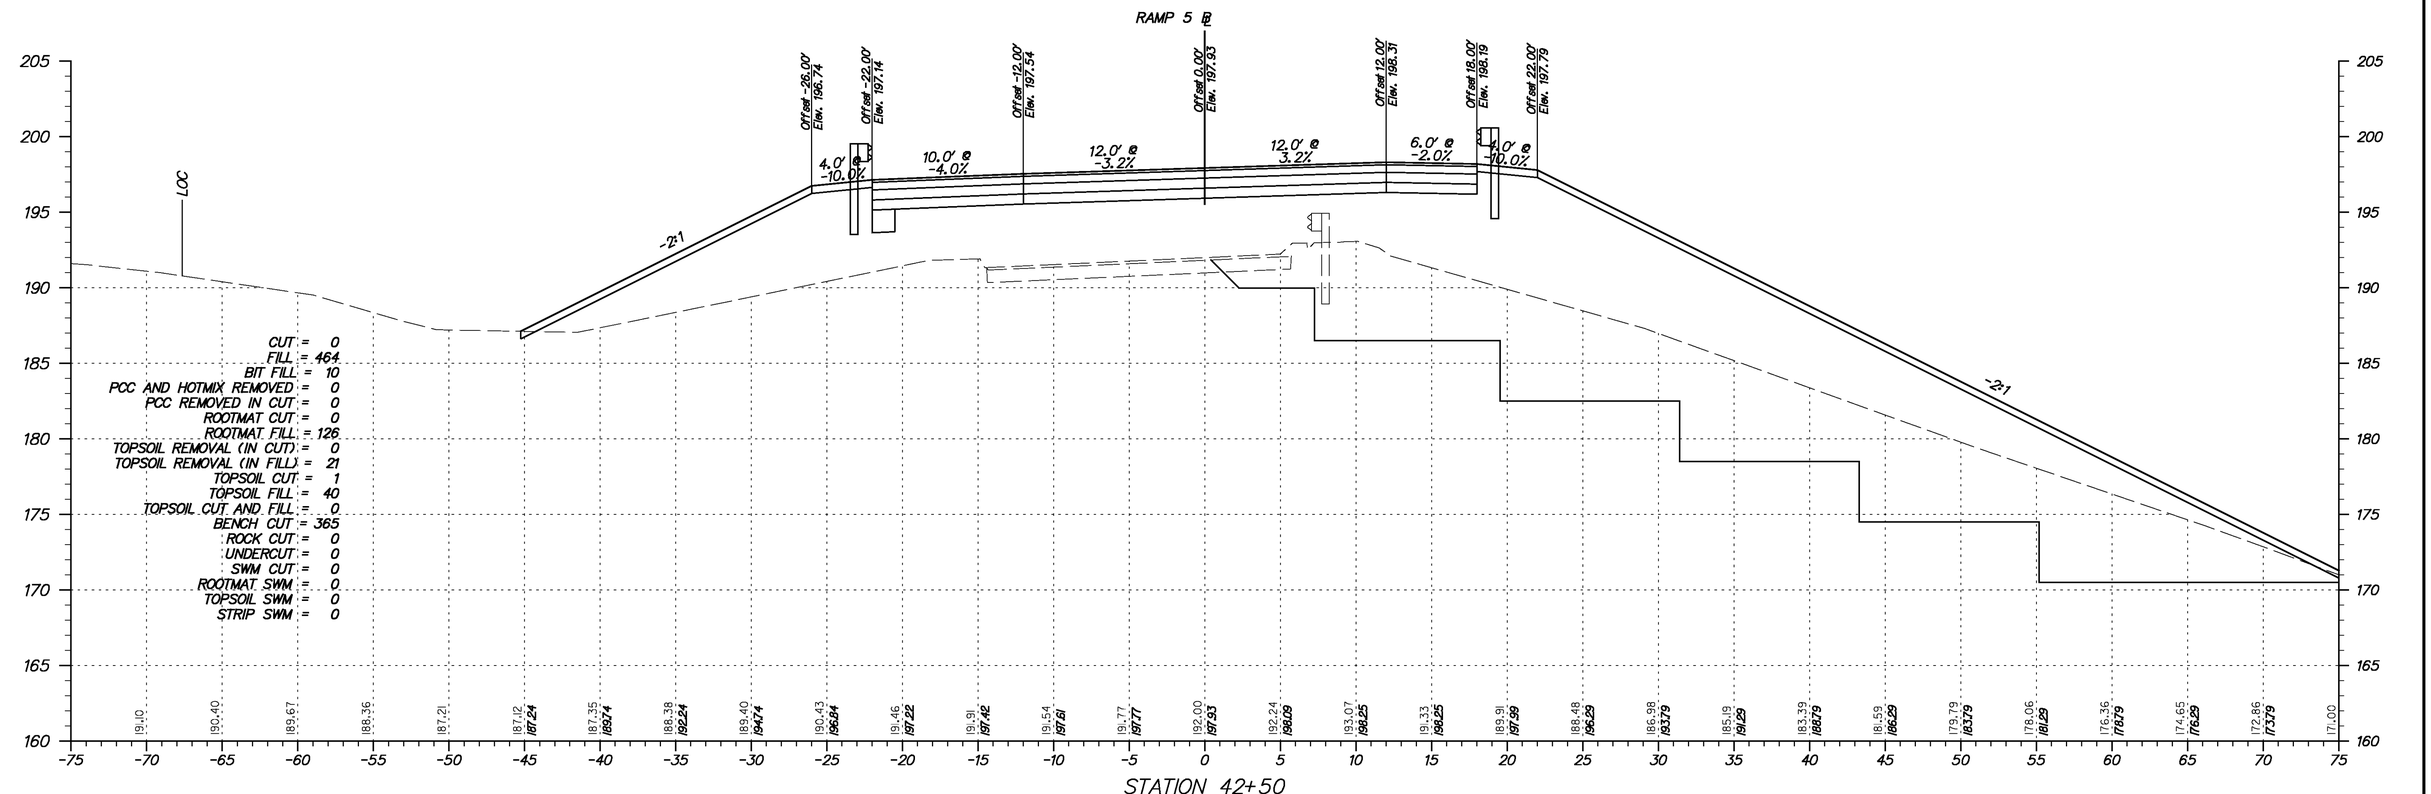

STATION 42+50

DELAWARE DEPARTMENT OF TRANSPORTATION	ADDENDUMS / REVISIONS	SCALE 0 5 10 15 FEET	I-95 & US 202 INTERCHANGE	CONTRACT T200510602 / COUNTY NEW CASTLE	BRIDGE NO. NA / DESIGNED BY: DAG / CHECKED BY: BMD	CROSS SECTIONS RAMP 5 STA. 42+50	SHEET NO. 182 / TOTAL SHTS. 290

Y:\Projects\Del4I-202\Del95 Cont 5\X-sections\Xsect sheets\I95c5-XsRamps.dgn

11/23/2010

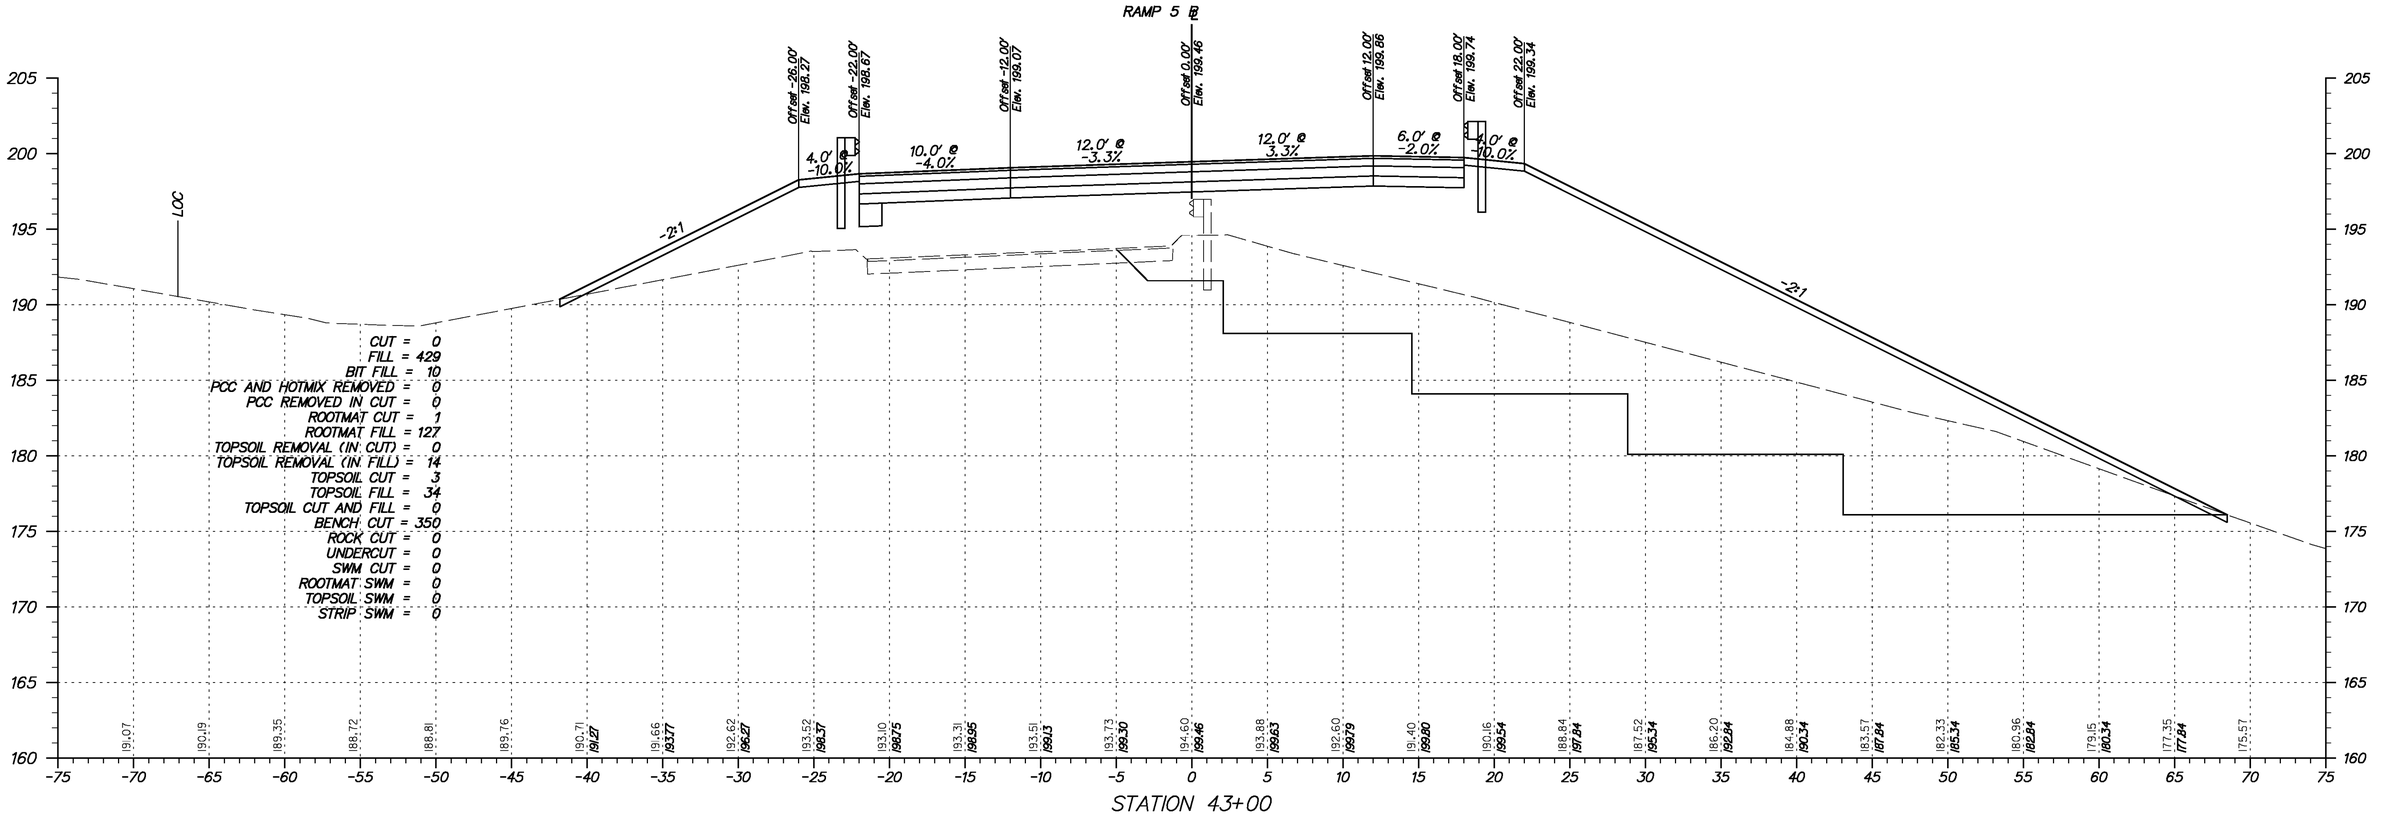

YA\Projects\Del41-202\Del95 Cont 5\X-sections\Xsect sheets\I95c5-XsRamps.dgn

11/23/2010

DELAWARE
DEPARTMENT OF TRANSPORTATION

ADDENDUMS / REVISIONS	

SCALE
0 5 10 15
FEET

I-95 & US 202 INTERCHANGE

CONTRACT	BRIDGE NO.	NA
T200510602	DESIGNED BY:	DAG
COUNTY	CHECKED BY:	BMD
NEW CASTLE		

CROSS SECTIONS
RAMP 5
STA. 43+00

SHEET NO.
183
TOTAL SHTS.
290

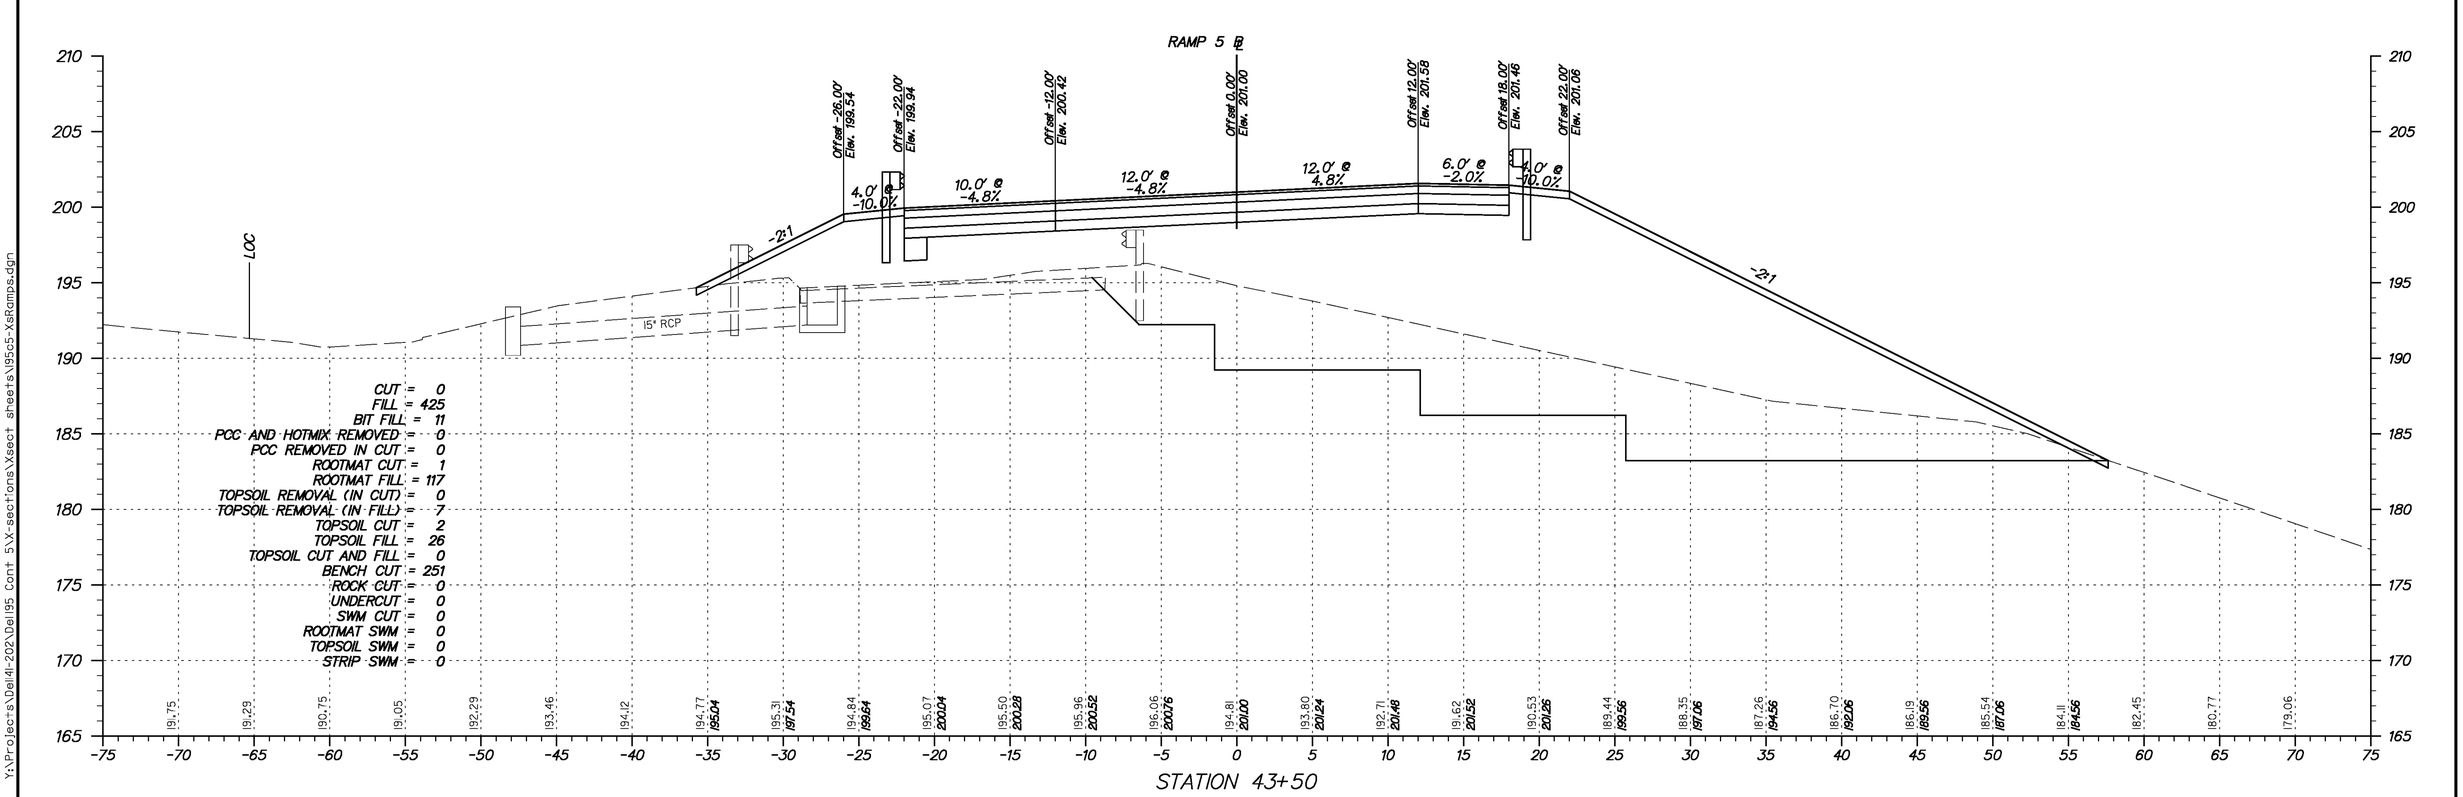

Y:\Projects\Del41-202\Del95 Cont 5\X-sections\Xsect sheets\I95c5-XsRamps.dgn

11/23/2010

DELAWARE
DEPARTMENT OF TRANSPORTATION

ADDENDUMS / REVISIONS	

SCALE
0 5 10 15
FEET

I-95 & US 202 INTERCHANGE

CONTRACT	BRIDGE NO.	NA
T200510602	DESIGNED BY:	DAG
COUNTY	CHECKED BY:	BMD
NEW CASTLE		

CROSS SECTIONS
RAMP 5
STA. 43+50

SHEET NO.
184
TOTAL SHTS.
290

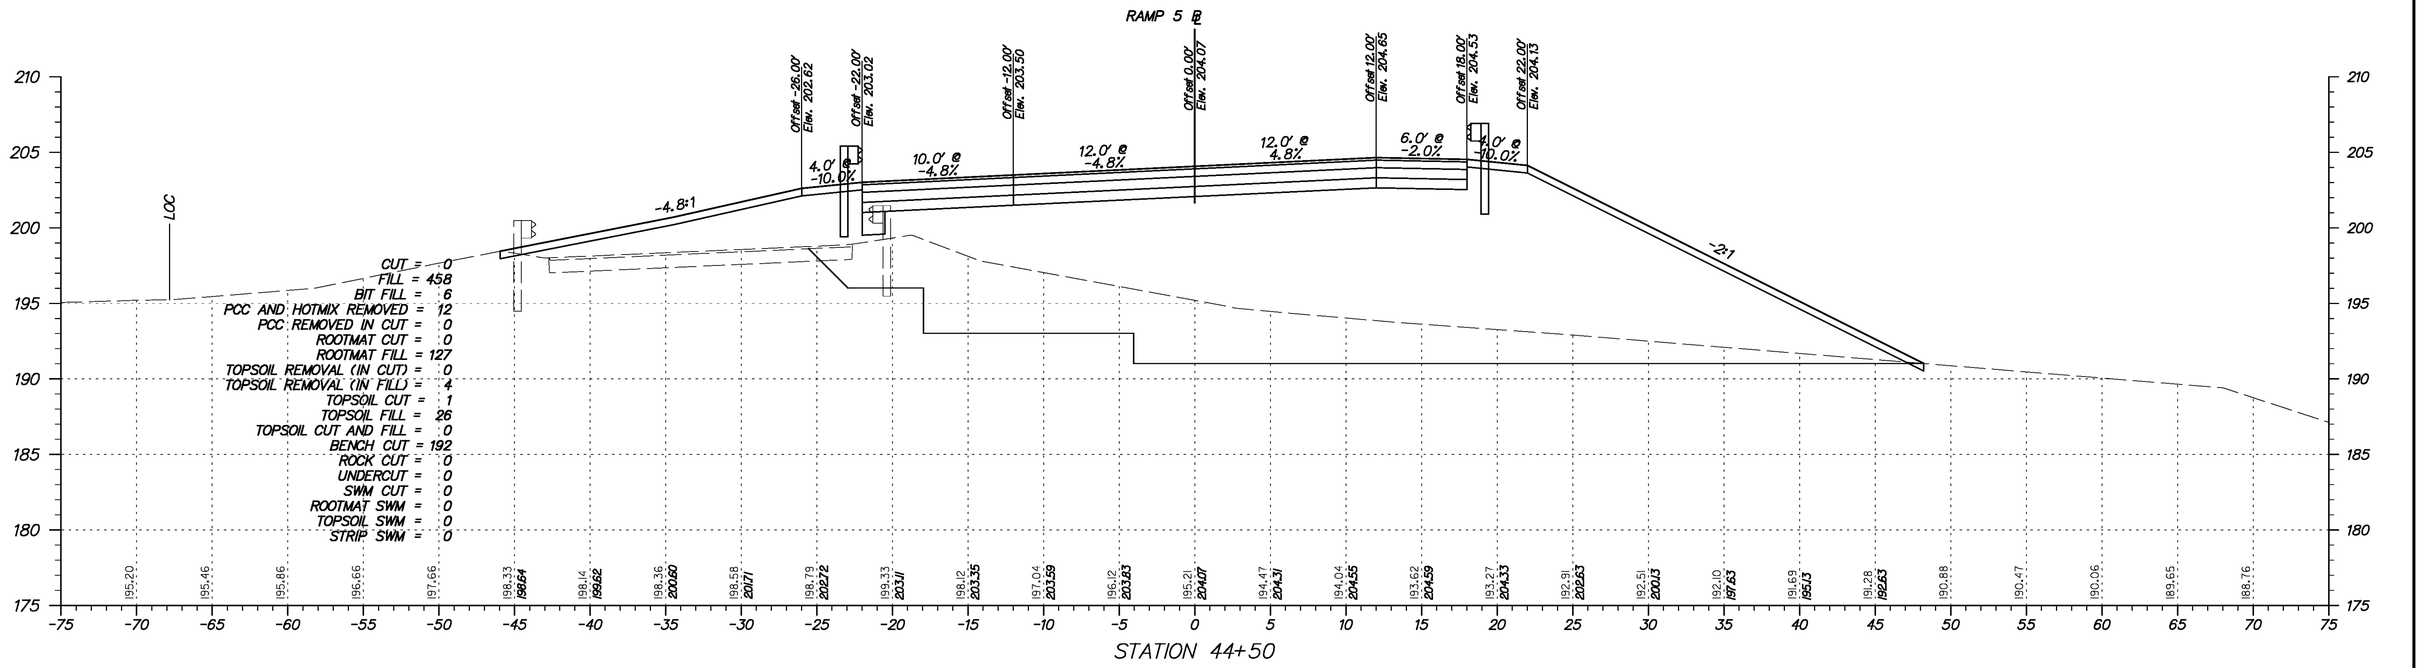

Y:\Projects\Del4l-202\Del95 Cont 5\X-sections\Xsect sheets\95c5-XsRamps.dgn

11/23/2010

DELAWARE
DEPARTMENT OF TRANSPORTATION

ADDENDUMS / REVISIONS	

SCALE
0 5 10 15
FEET

I-95 & US 202 INTERCHANGE

CONTRACT	BRIDGE NO.	NA
T200510602	DESIGNED BY:	DAG
COUNTY	CHECKED BY:	BMD
NEW CASTLE		

CROSS SECTIONS
RAMP 5
STA. 44+00 TO STA. 44+50

SHEET NO.
185
TOTAL SHTS.
290

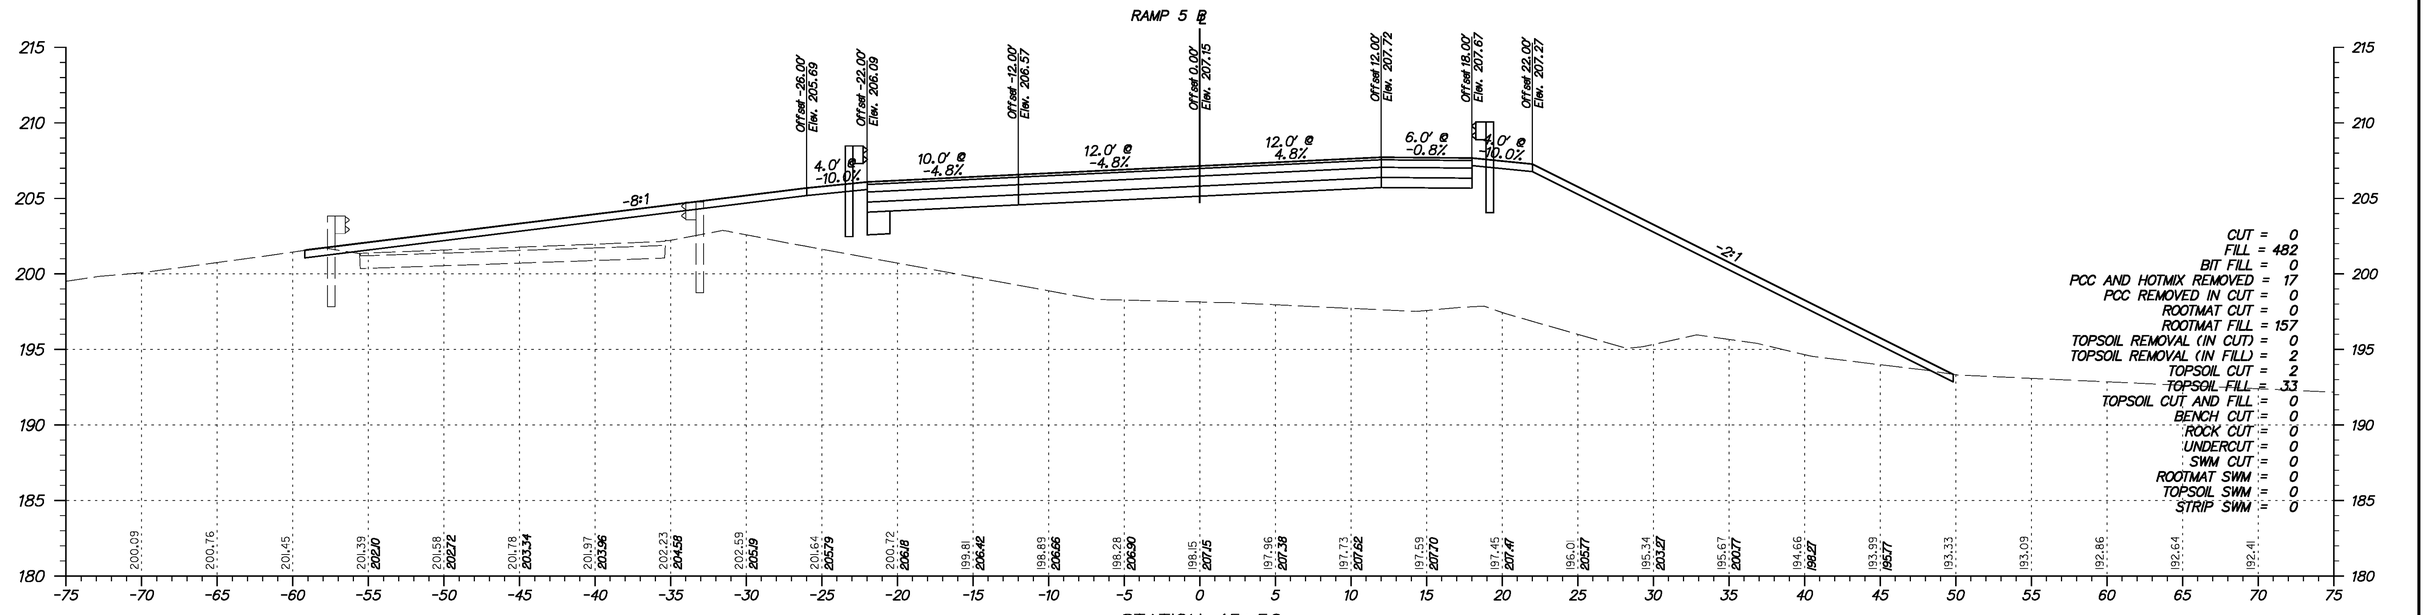

Y:\Projects\Del41-202\Del195 Cont 5\X-sections\Xsect sheets\195c5-XsRamps.dgn

11/23/2010

DELAWARE DEPARTMENT OF TRANSPORTATION

ADDENDUMS / REVISIONS

SCALE 0 5 10 15 FEET

I-95 & US 202 INTERCHANGE

CONTRACT	BRIDGE NO.	NA
T200510602	DESIGNED BY:	DAG
COUNTY	CHECKED BY:	BMD
NEW CASTLE		

CROSS SECTIONS RAMP 5
STA. 45+00 TO STA. 45+50

SHEET NO.	TOTAL SHTS.
186	290

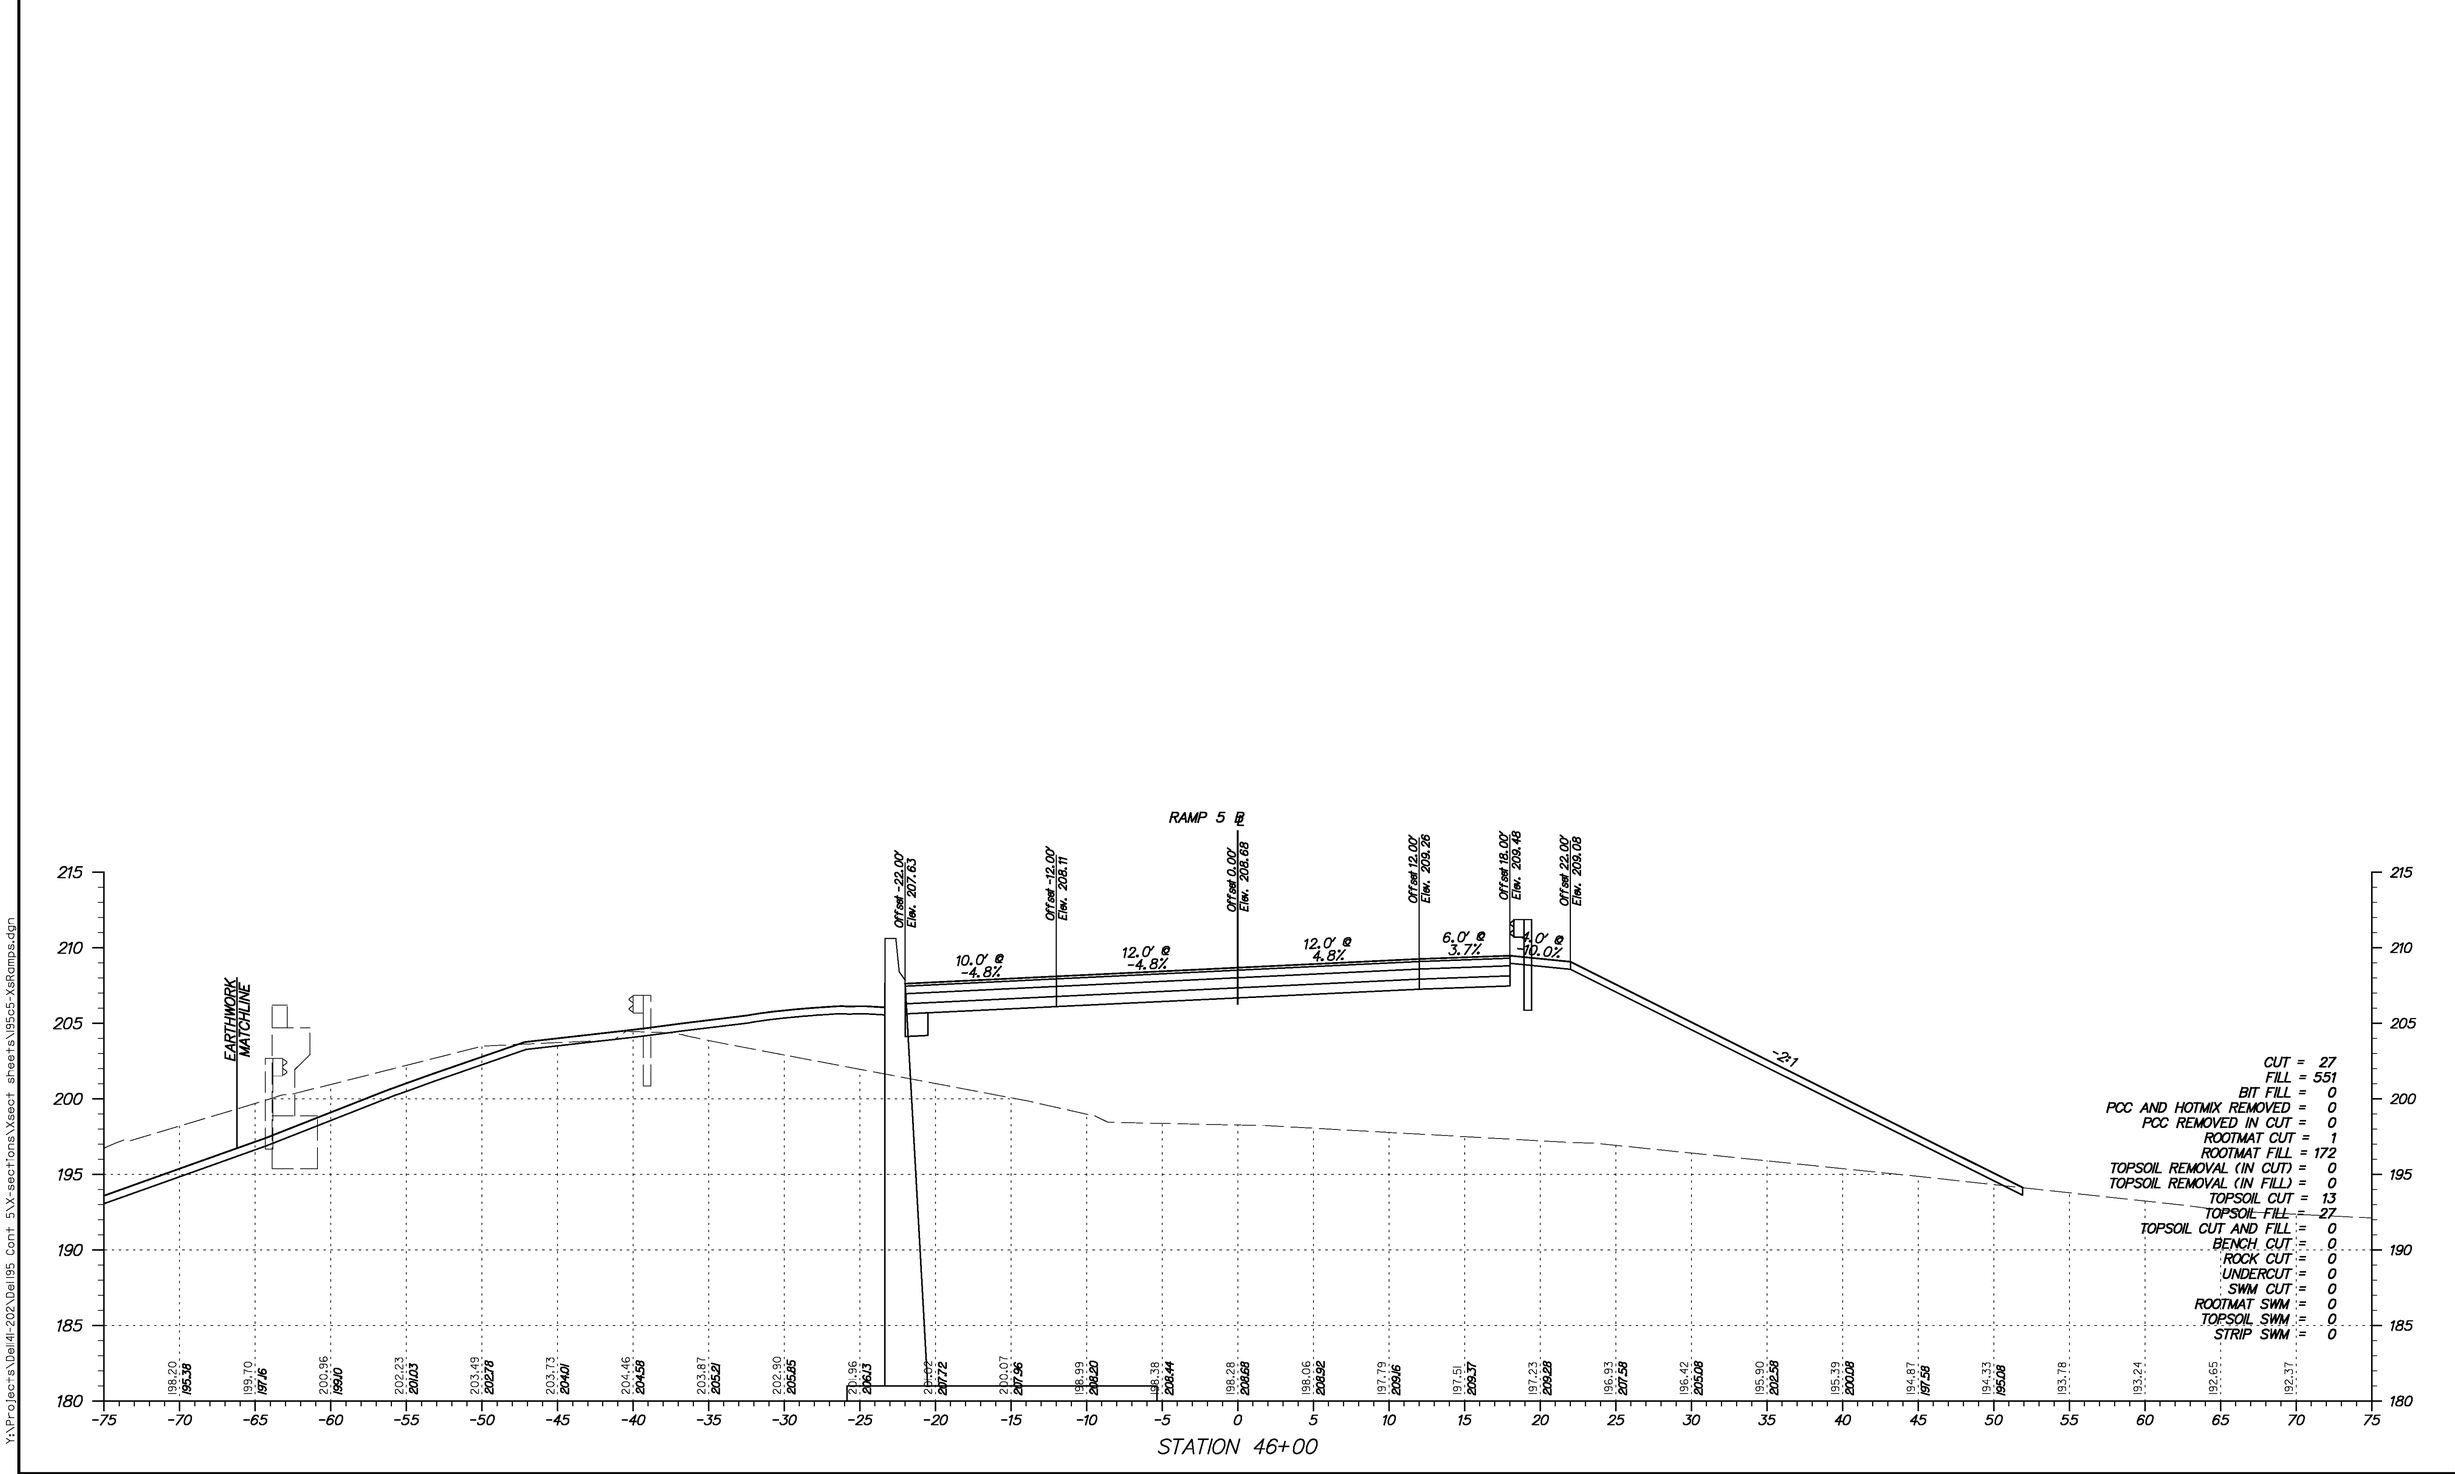

Y:\Projects\Del41-202\Del95 Cont 5\X-sections\Xsect sheets\I95c5-XsRamps.dgn

11/23/2010

DELAWARE
DEPARTMENT OF TRANSPORTATION

ADDENDUMS / REVISIONS	

SCALE
0 5 10 15
FEET

I-95 & US 202 INTERCHANGE

CONTRACT	BRIDGE NO.	NA
T200510602	DESIGNED BY:	DAG
COUNTY	CHECKED BY:	BMD
NEW CASTLE		

CROSS SECTIONS
RAMP 5
STA. 46+00

SHEET NO.
187
TOTAL SHTS.
290

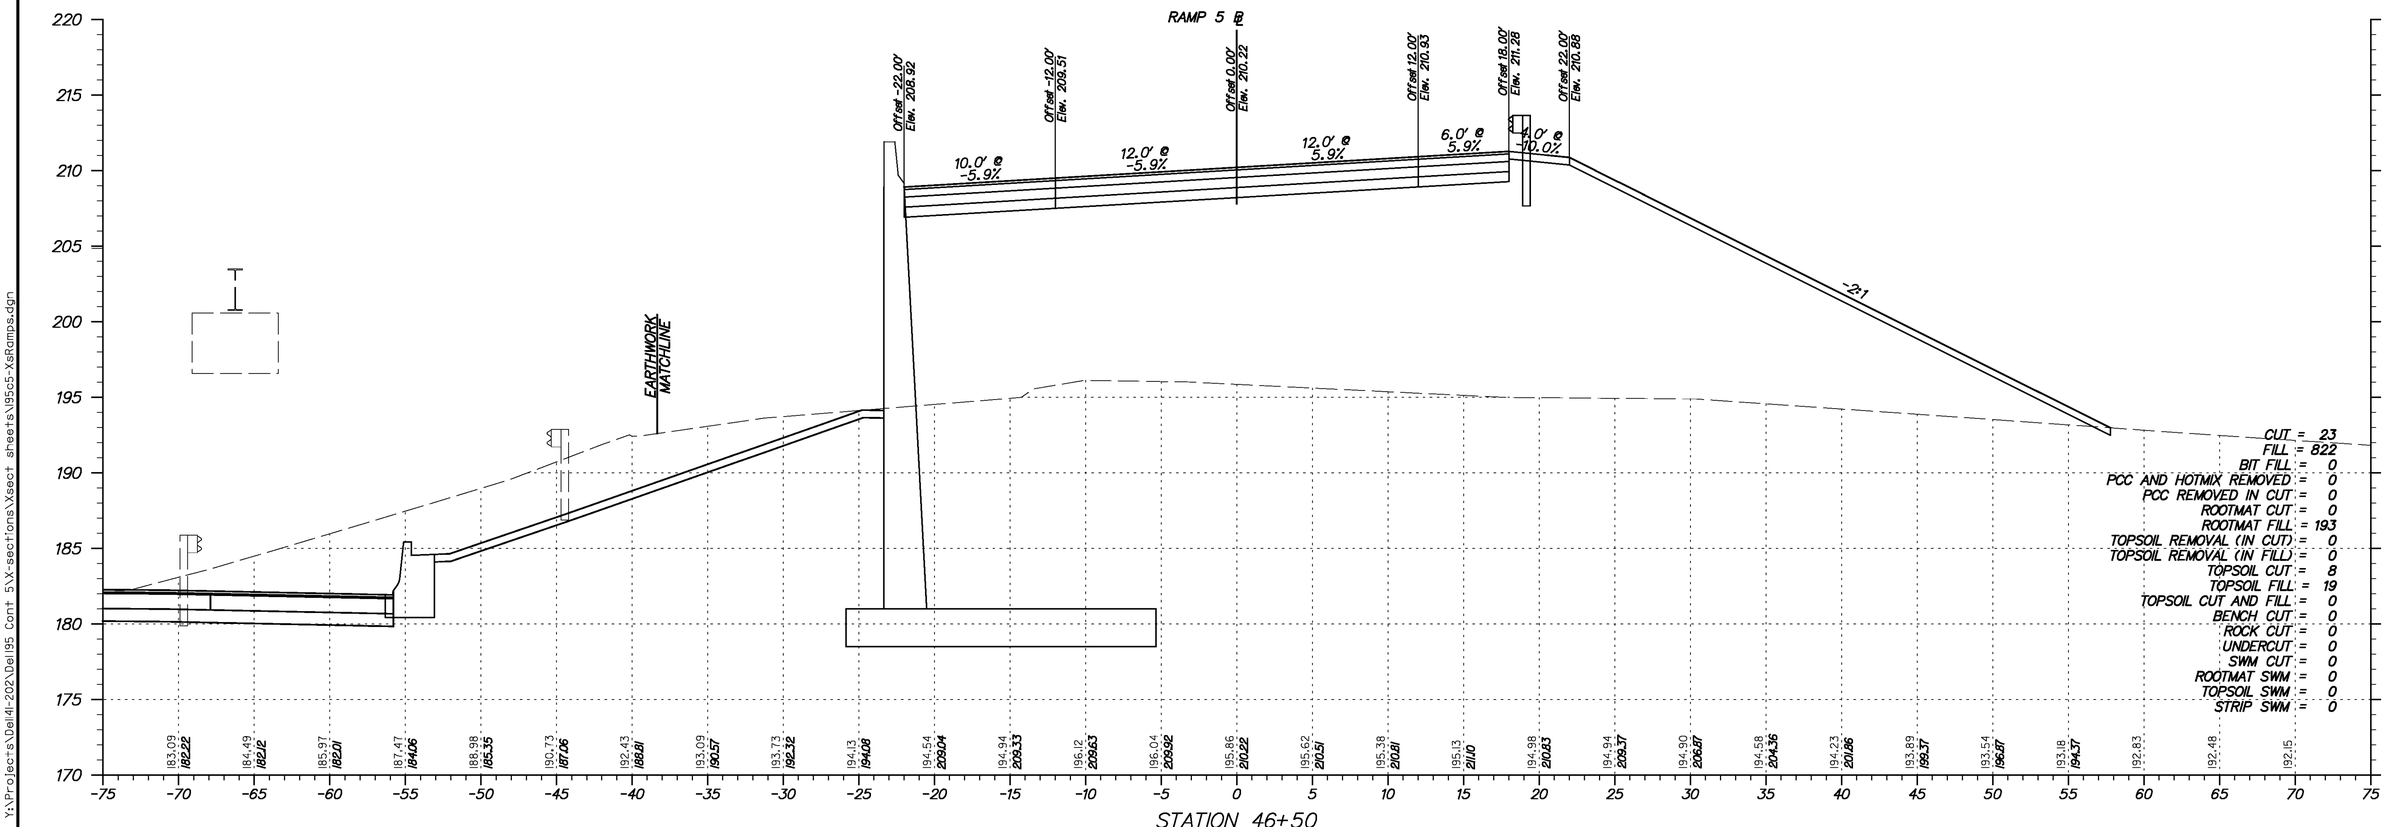

Y:\Projects\Del41-202\Del195 Cont 5\X-sections\Xsect sheets\I95c5-XsRamps.dgn

11/23/2010

DELAWARE DEPARTMENT OF TRANSPORTATION

ADDENDUMS / REVISIONS	

SCALE 0 5 10 15 FEET

I-95 & US 202 INTERCHANGE

CONTRACT	BRIDGE NO.	NA
T200510602	DESIGNED BY:	DAG
COUNTY	CHECKED BY:	BMD
NEW CASTLE		

CROSS SECTIONS RAMP 5
STA. 46+50

SHEET NO.
188
TOTAL SHTS.
290

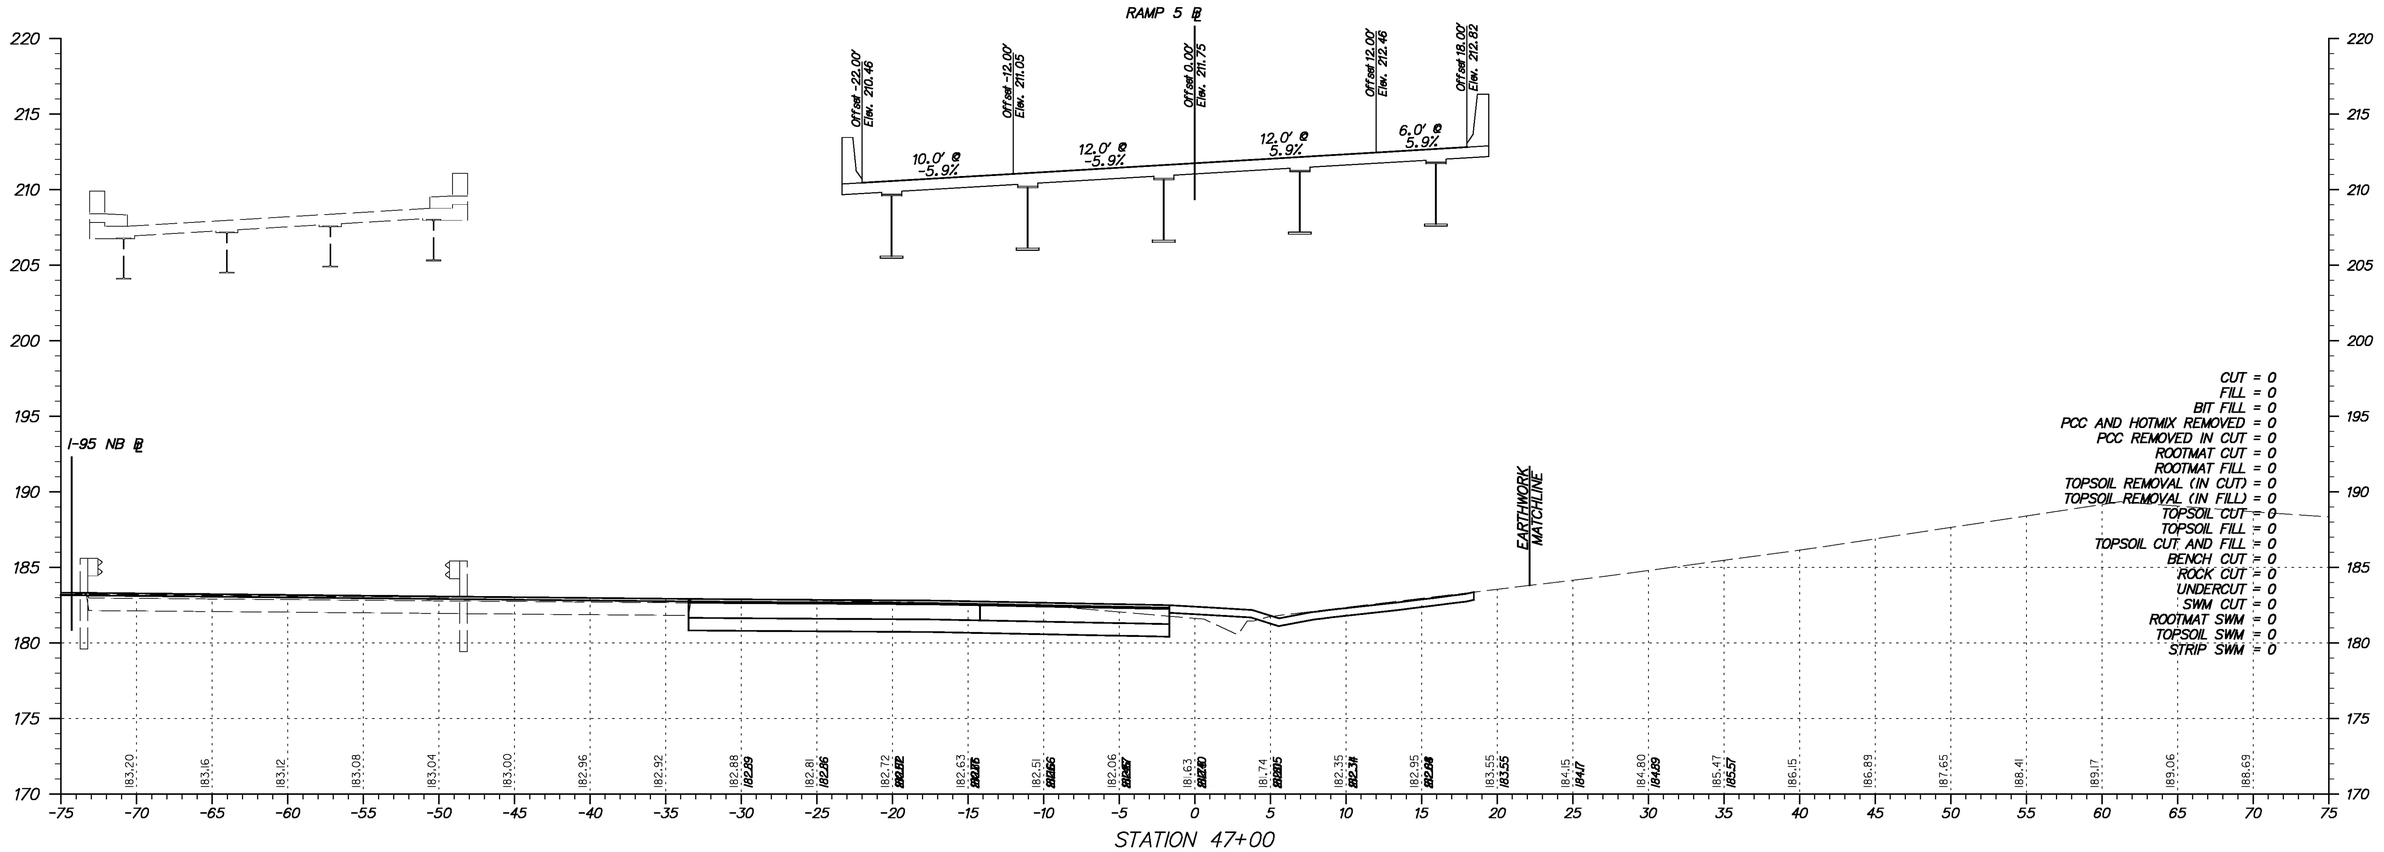

Y:\Projects\Del41-202\Del95 Cont 5\X-sections\Xsect sheets\I95c5-XsRamps.dgn

11/23/2010

DELAWARE DEPARTMENT OF TRANSPORTATION

ADDENDUMS / REVISIONS	

SCALE 0 5 10 15 FEET

I-95 & US 202 INTERCHANGE

CONTRACT	BRIDGE NO.	NA
T200510602	DESIGNED BY:	DAG
COUNTY	CHECKED BY:	BMD
NEW CASTLE		

CROSS SECTIONS RAMP 5
STA. 47+00

SHEET NO.
189
TOTAL SHTS.
290

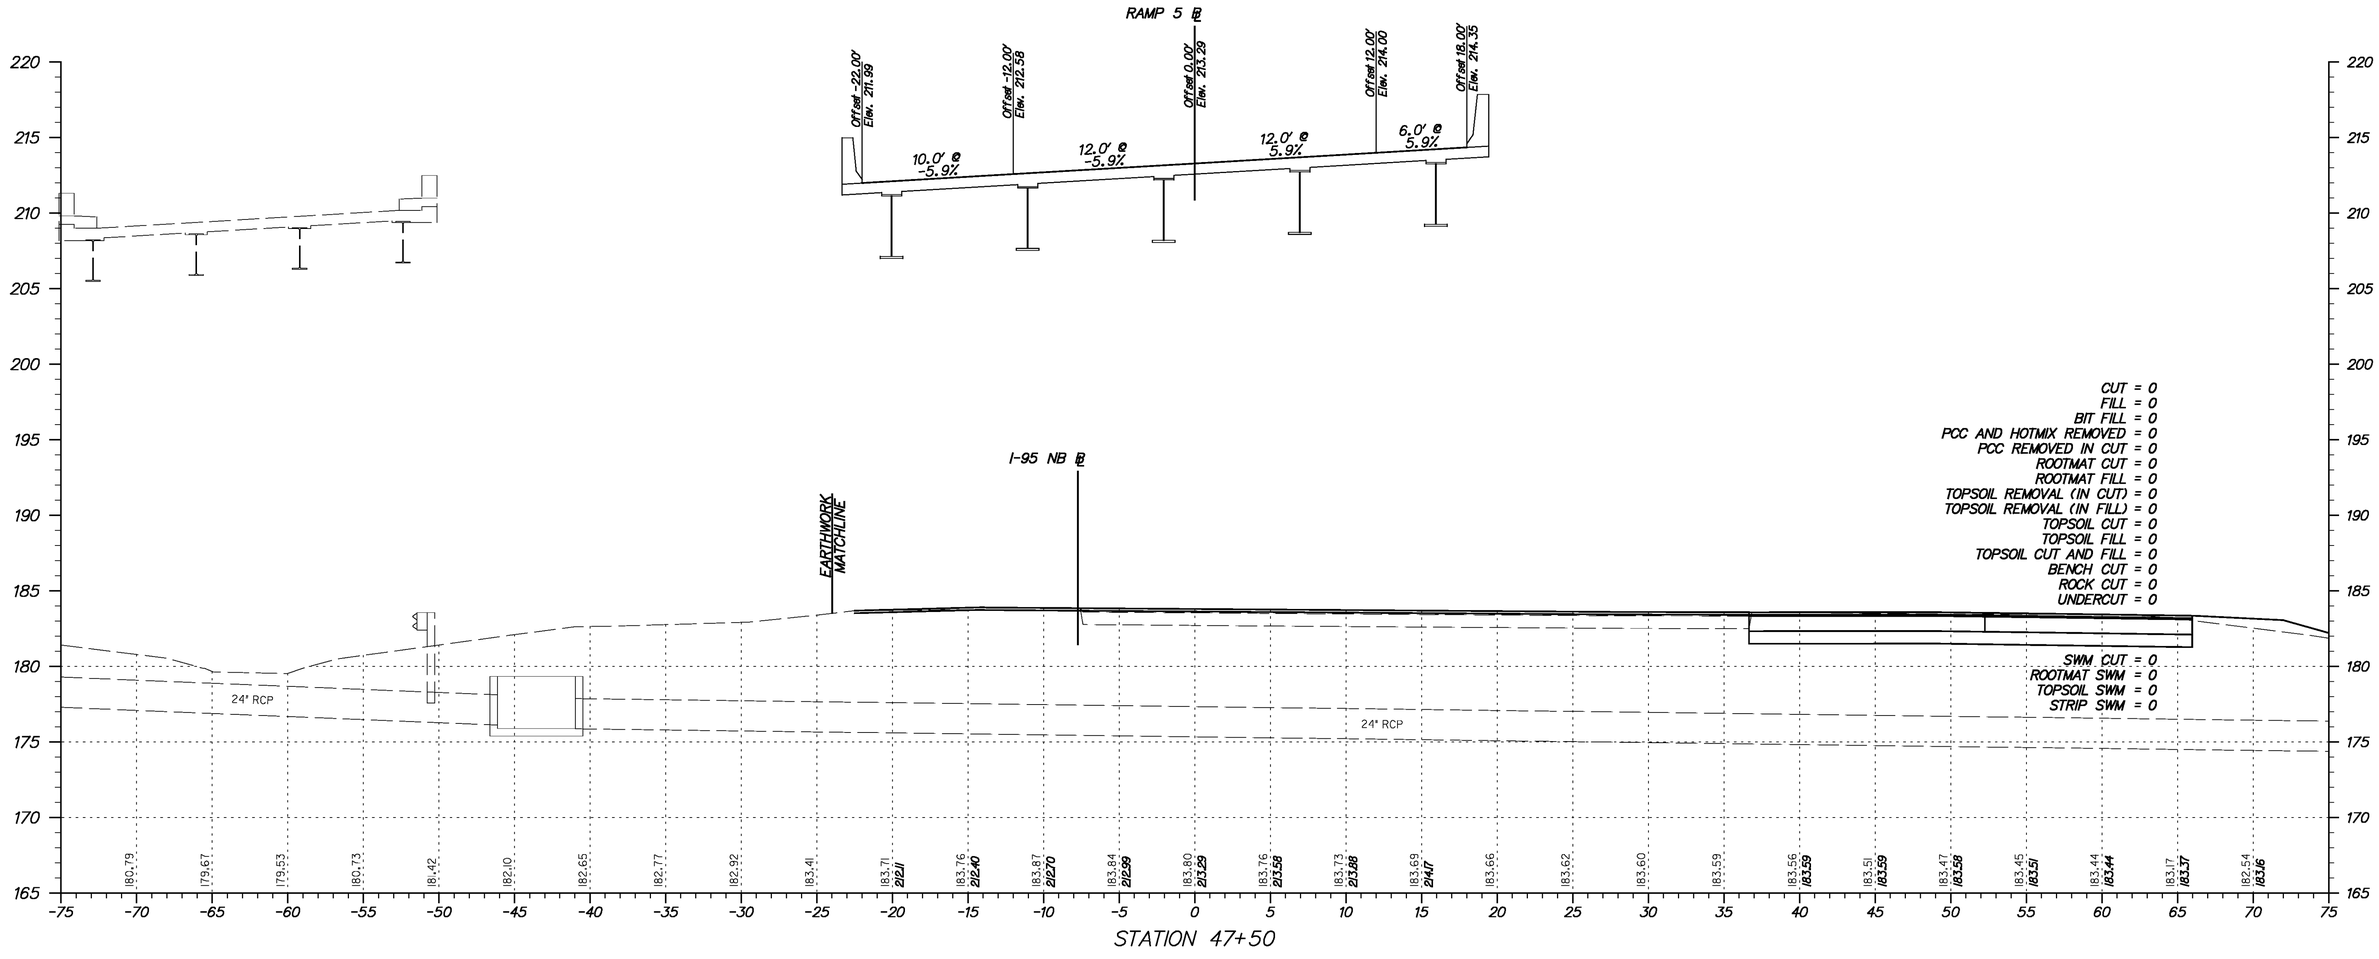

Y:\Project\Del41-202\Del95 Cont 5VX-sections\Xsect sheets\195c5-XsRamps.dgn

11/23/2010

DELAWARE DEPARTMENT OF TRANSPORTATION

ADDENDUMS / REVISIONS	

SCALE
0 5 10 15
FEET

I-95 & US 202 INTERCHANGE

CONTRACT	BRIDGE NO.	NA
T200510602	DESIGNED BY:	DAG
COUNTY	CHECKED BY:	BMD
NEW CASTLE		

CROSS SECTIONS RAMP 5
STA. 47+50

SHEET NO.
190
TOTAL SHTS.
290

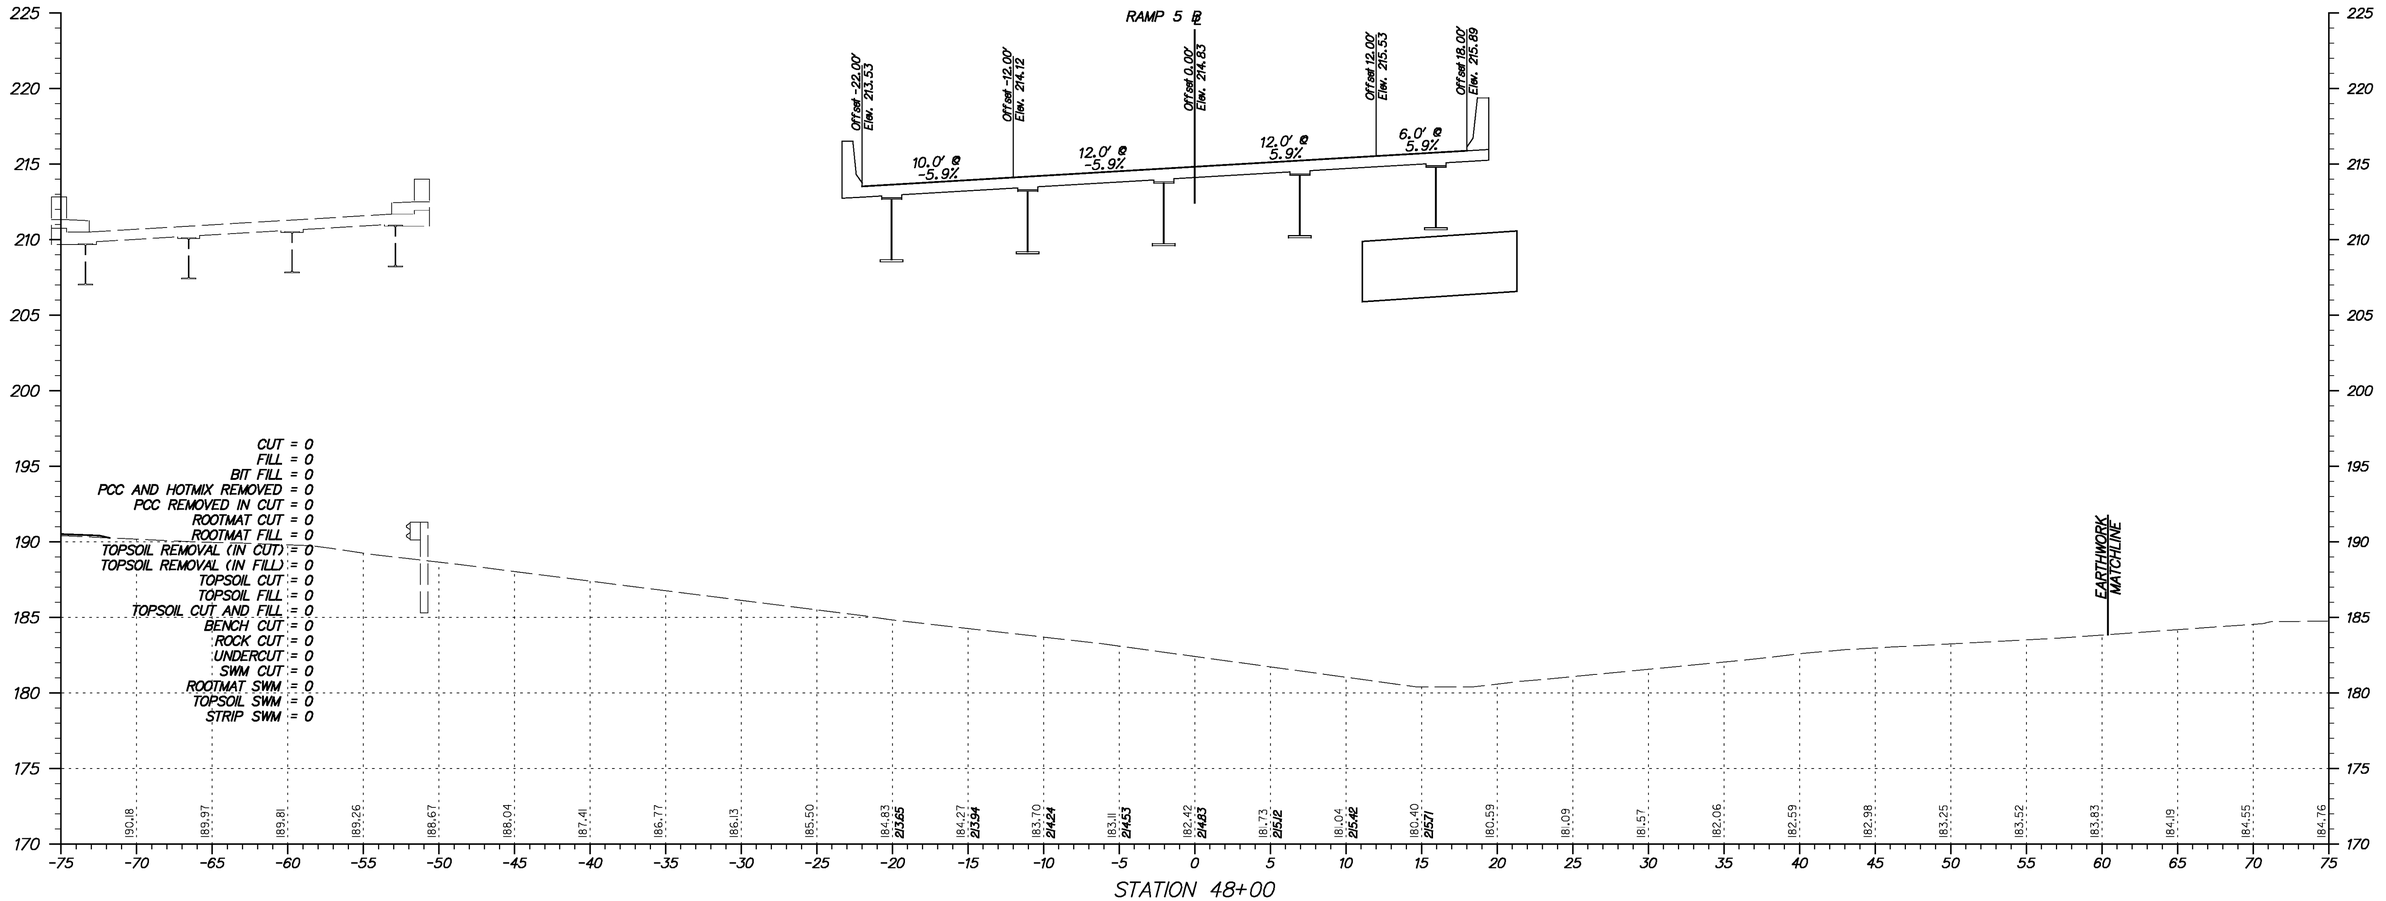

Y:\Projects\Del41-202\Del95 Cont 5\X-sections\Xsect sheets\195c5-XsRamps.dgn

11/23/2010

DELAWARE
DEPARTMENT OF TRANSPORTATION

ADDENDUMS / REVISIONS	

SCALE
0 5 10 15
FEET

I-95 & US 202 INTERCHANGE

CONTRACT	BRIDGE NO.	NA
T200510602	DESIGNED BY:	DAG
COUNTY	CHECKED BY:	BMD
NEW CASTLE		

CROSS SECTIONS
RAMP 5
STA. 48+00

SHEET NO.
191
TOTAL SHTS.
290

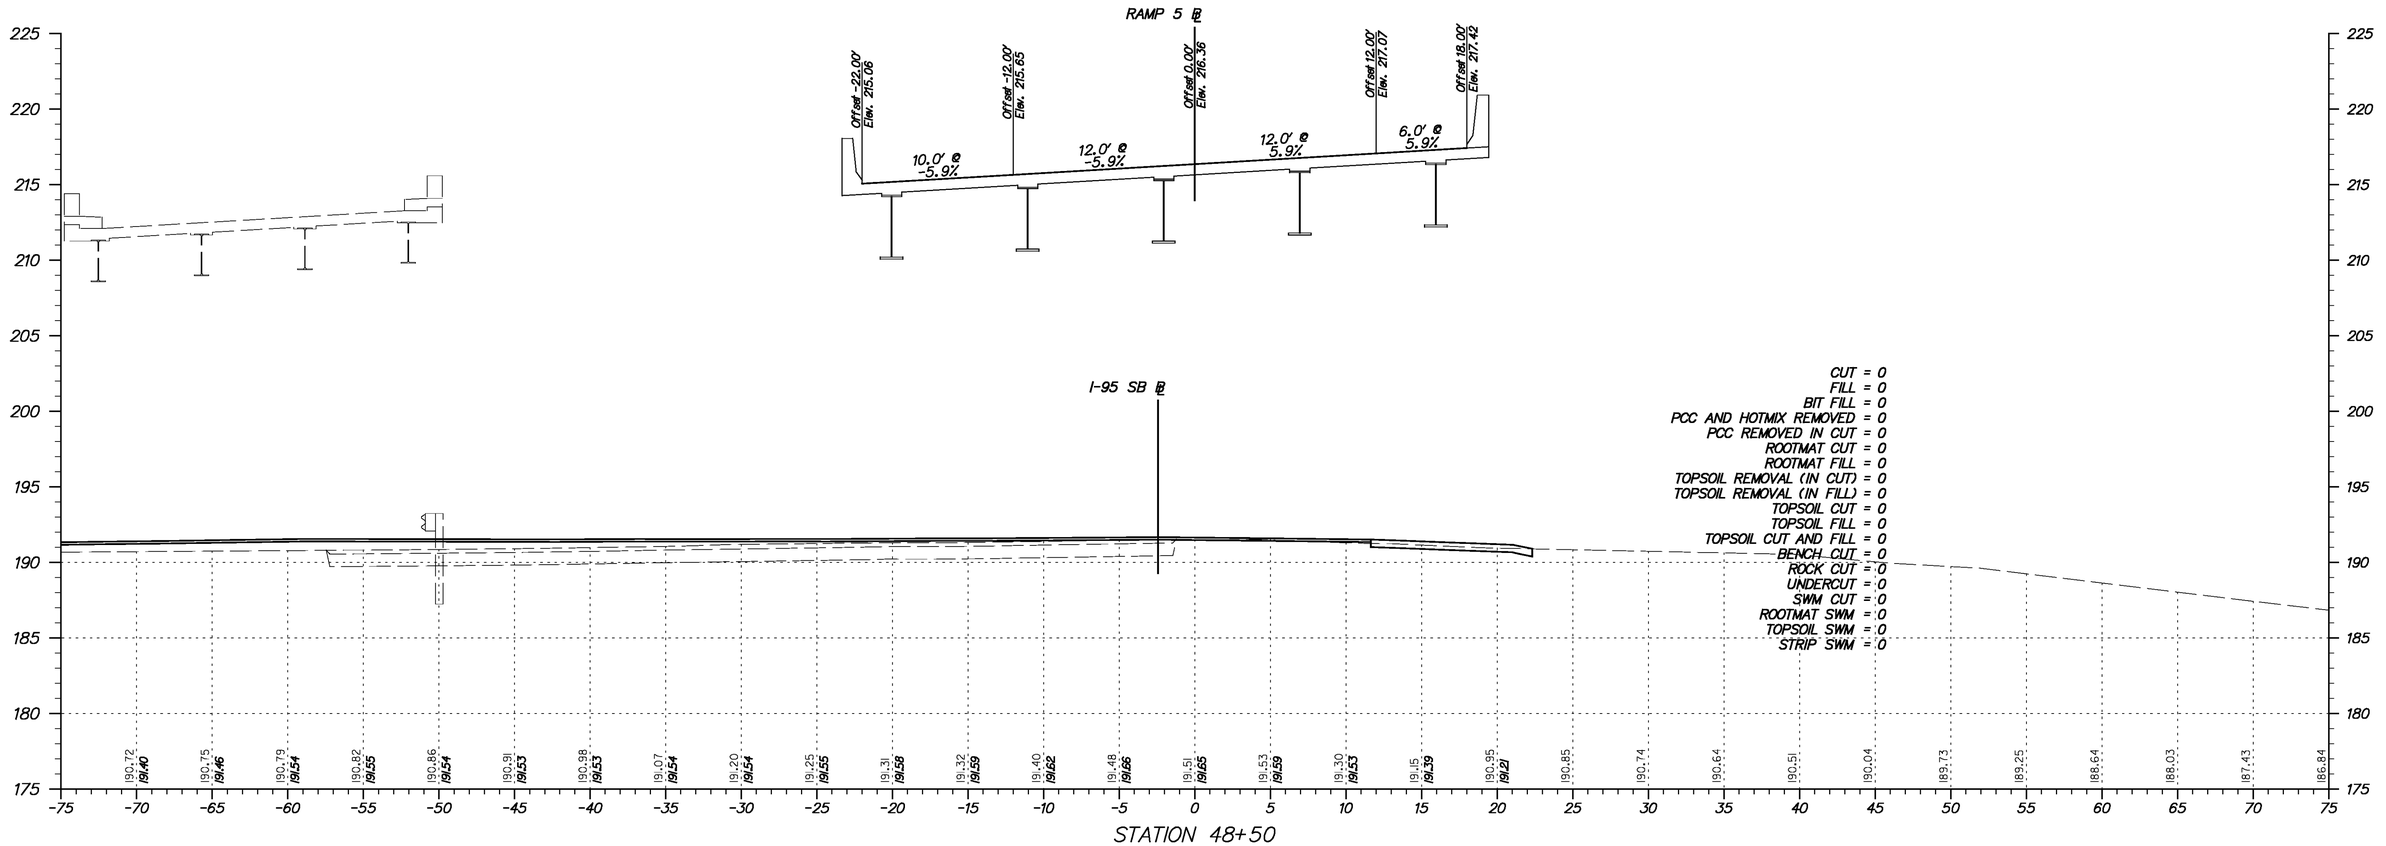

Y:\Projects\Del41-202\Del195 Cont 5\X-sections\Xsect sheets\195c5-XsRamps.dgn

11/23/2010

DELAWARE DEPARTMENT OF TRANSPORTATION	ADDENDUMS / REVISIONS	SCALE 0 5 10 15 FEET	**I-95 & US 202 INTERCHANGE**	CONTRACT T200510602	BRIDGE NO. NA	**CROSS SECTIONS RAMP 5** *STA. 48+50*	SHEET NO. 192
				COUNTY NEW CASTLE	DESIGNED BY: DAG		TOTAL SHTS. 290
					CHECKED BY: BMD		

RAMP 5 ℄

Offset -22.00'
Elev. 216.60

Offset -12.00'
Elev. 217.19

Offset 0.00'
Elev. 217.90

Offset 12.00'
Elev. 216.61

Offset 18.00'
Elev. 216.96

10.0' @ -5.9%

12.0' @ -5.9%

12.0' @ 5.9%

6.0' @ 5.9%

CUT	= 44
FILL	= 0
BIT FILL	= 0
PCC AND HOTMIX REMOVED	= 0
PCC REMOVED IN CUT	= 0
ROOTMAT CUT	= 0
ROOTMAT FILL	= 0
TOPSOIL REMOVAL (IN CUT)	= 0
TOPSOIL REMOVAL (IN FILL)	= 0
TOPSOIL CUT	= 33
TOPSOIL FILL	= 0
TOPSOIL CUT AND FILL	= 0
BENCH CUT	= 0
ROCK CUT	= 0
UNDERCUT	= 0
SWM CUT	= 0
ROOTMAT SWM	= 0
TOPSOIL SWM	= 0
STRIP SWM	= 0

STA	ELEV
207.58	206.56
205.85	205.57
204.77	204.63
203.94	203.76
203.28	202.88
202.51	201.94
202.03	200.73
201.16	199.47
199.73	198.04
197.97	196.61
196.41	216.72
195.06	217.01
193.72	217.31
192.37	217.60
190.99	217.90
190.37	218.19
190.51	218.49
190.64	218.78
190.78	190.81
190.95	191.13
191.15	191.20
191.35	191.27
191.42	191.35
191.49	191.42
191.56	
191.63	
191.74	
191.85	
191.96	

STATION 49+00

Y:\Projects\Del4I-202\Del95 Cont 5\X-sections\Xsect sheets\I95c5-XsRamps.dgn

11/23/2010

DELAWARE DEPARTMENT OF TRANSPORTATION

ADDENDUMS / REVISIONS

SCALE 0 5 10 15 FEET

I-95 & US 202 INTERCHANGE

CONTRACT T200510602
COUNTY NEW CASTLE
BRIDGE NO. NA
DESIGNED BY: DAG
CHECKED BY: BMD

CROSS SECTIONS RAMP 5
STA. 49+00

SHEET NO. 193
TOTAL SHTS. 290

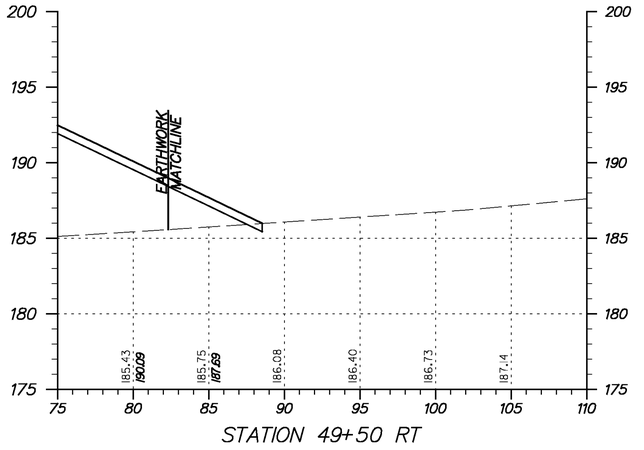

STATION 49+50 RT

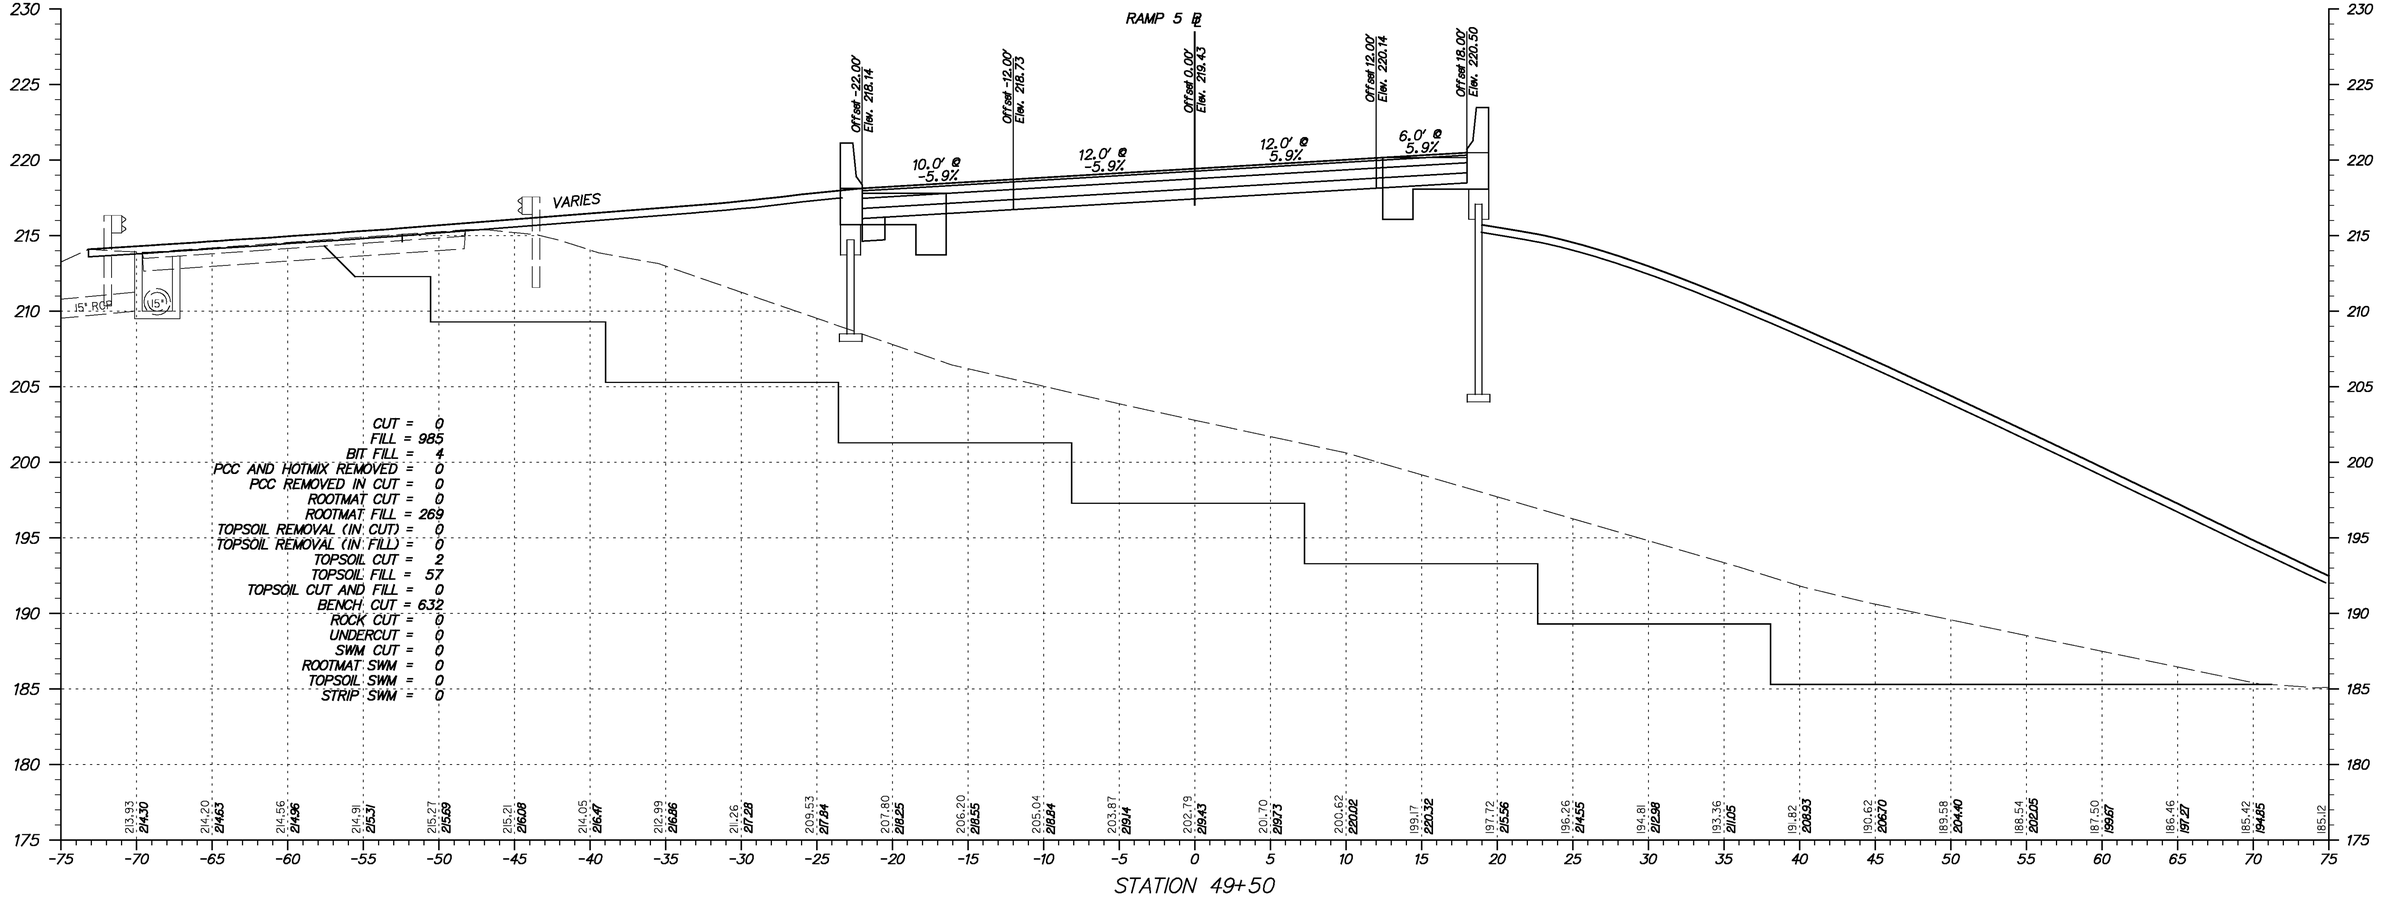

STATION 49+50

Y:\Projects\Del41-202\Del95 Cont 5\X-sections\Xsect sheets\I95c5-XsRamps.dgn

11/23/2010

DELAWARE DEPARTMENT OF TRANSPORTATION	ADDENDUMS / REVISIONS	SCALE 0 5 10 15 FEET	**I-95 & US 202 INTERCHANGE**	CONTRACT T200510602 / COUNTY NEW CASTLE	BRIDGE NO. NA / DESIGNED BY: DAG / CHECKED BY: BMD	**CROSS SECTIONS RAMP 5** *STA. 49+50*	SHEET NO. 194 / TOTAL SHTS. 290

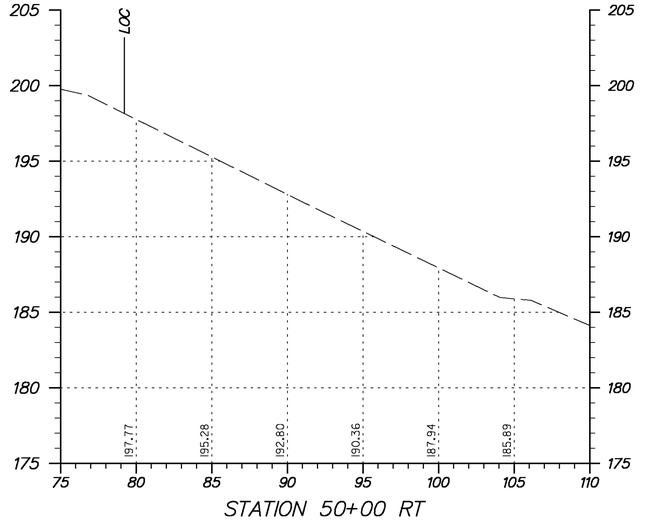

STATION 50+00 RT

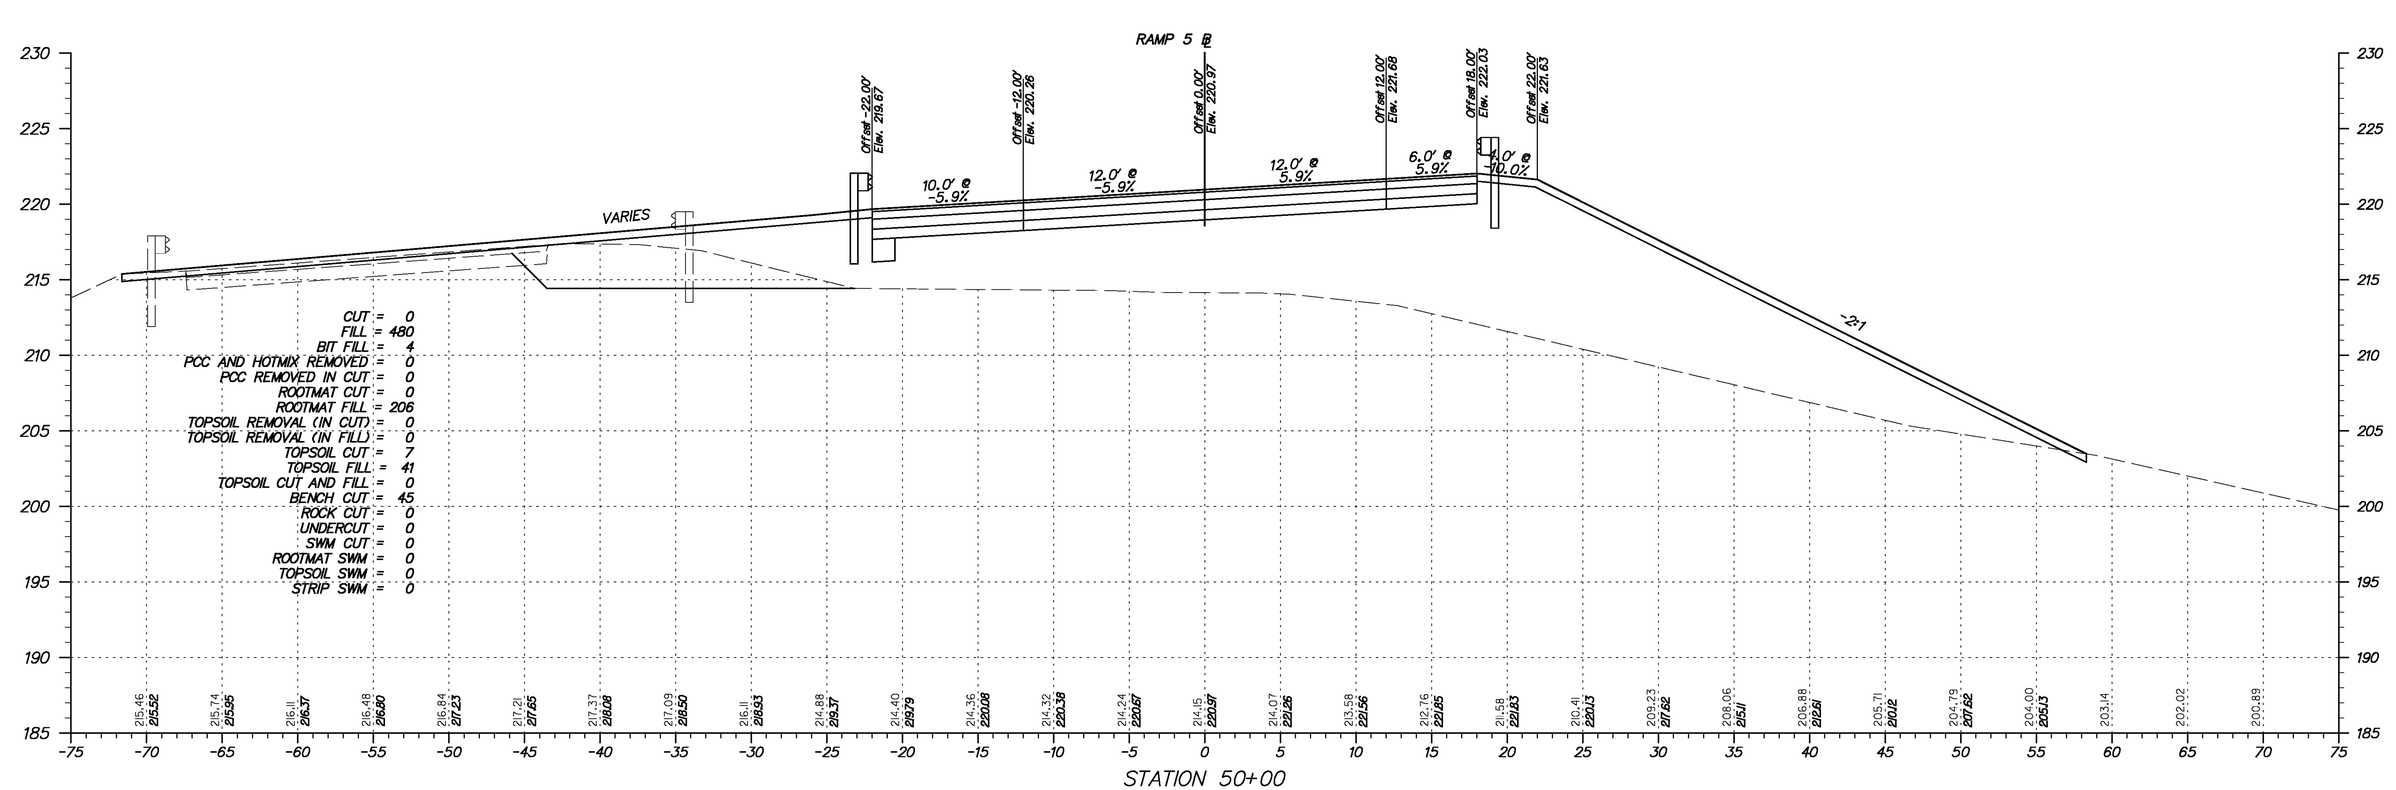

STATION 50+00

Y:\Projects\Del41-202\Del195 Cont 5\X-sections\Xsect sheets\195c5-XsRamps.dgn

11/23/2010

DELAWARE DEPARTMENT OF TRANSPORTATION	ADDENDUMS / REVISIONS	SCALE 0 5 10 15 FEET	**I-95 & US 202 INTERCHANGE**	CONTRACT T200510602	BRIDGE NO. NA	**CROSS SECTIONS RAMP 5** *STA. 50+00*
				COUNTY NEW CASTLE	DESIGNED BY: DAG	SHEET NO. 195
					CHECKED BY: BMD	TOTAL SHTS. 290

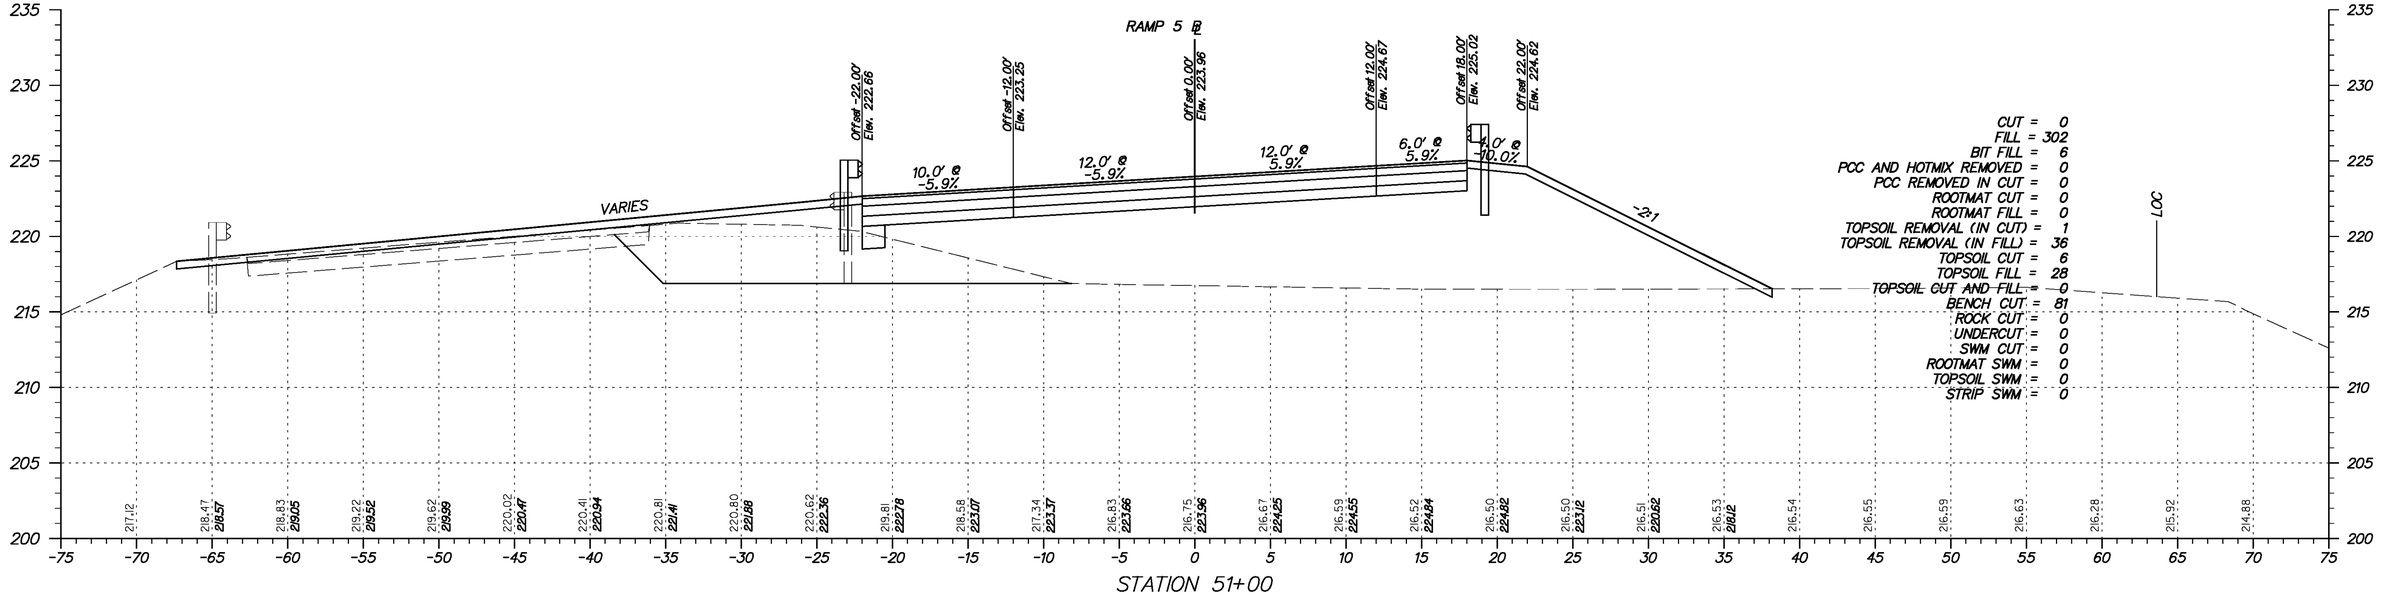

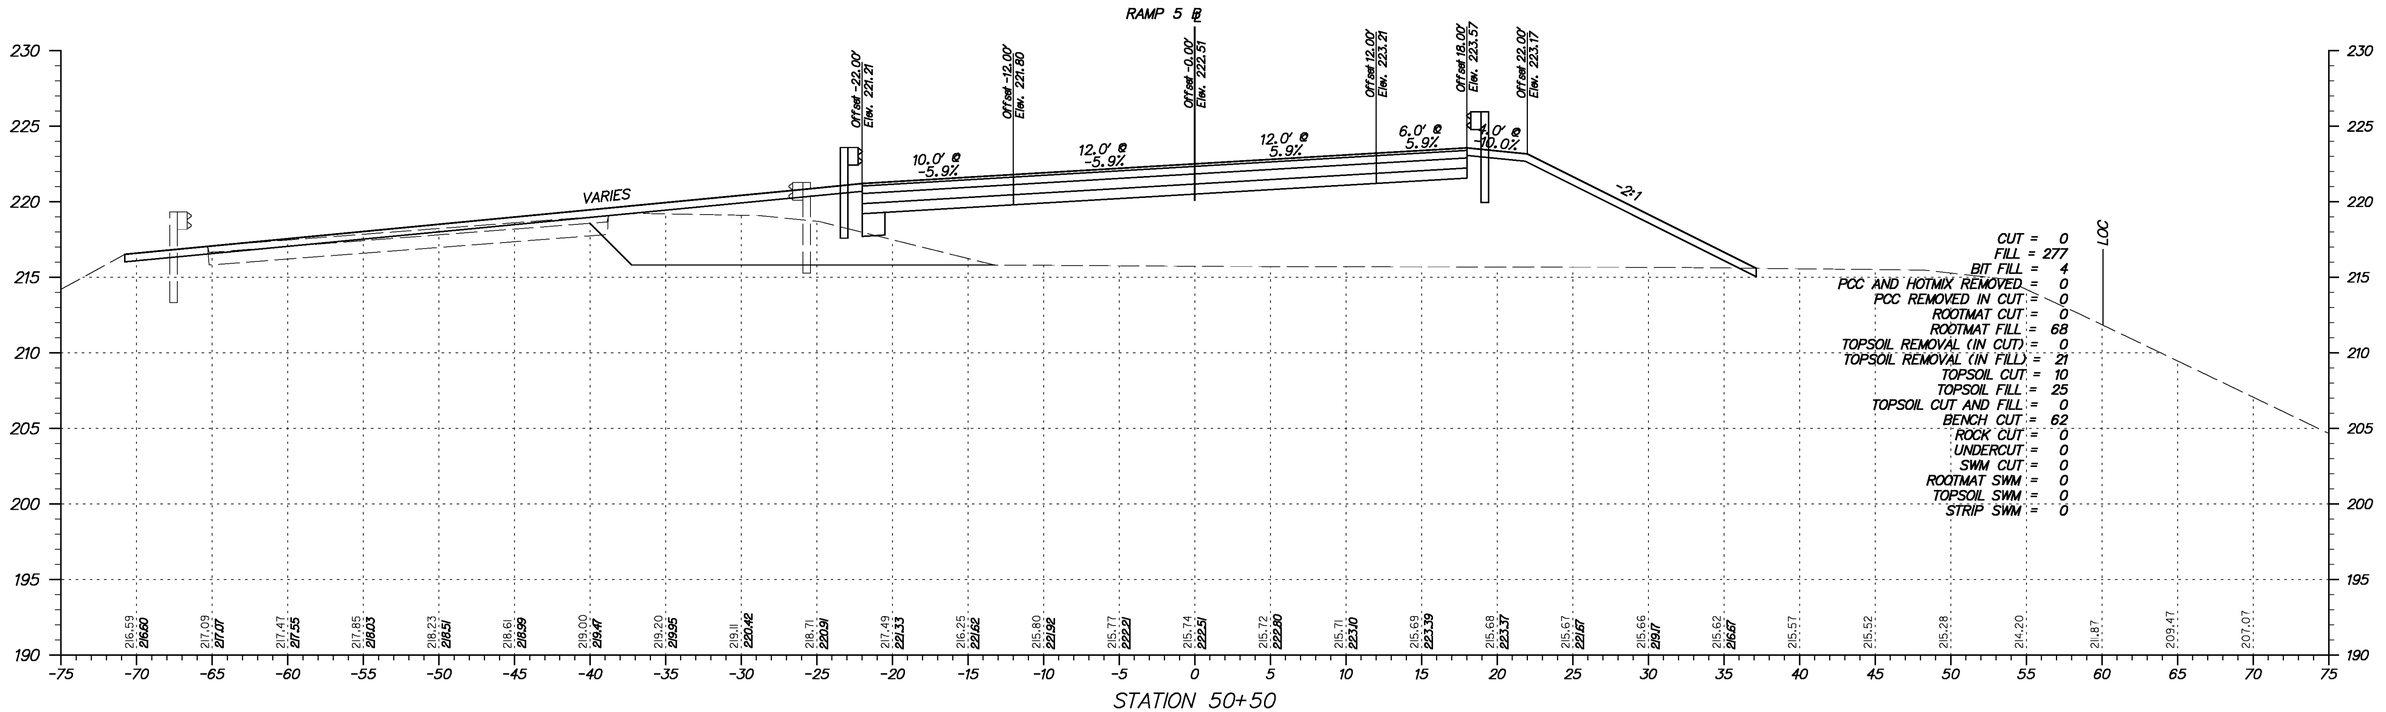

Y:\Projects\Del41-202\Del95 Cont 5\X-sections\Xsect sheets\I95c5-XsRamps.dgn

11/23/2010

DELAWARE DEPARTMENT OF TRANSPORTATION

ADDENDUMS / REVISIONS	

SCALE 0 5 10 15 FEET

I-95 & US 202 INTERCHANGE

CONTRACT	BRIDGE NO.	NA
T200510602	DESIGNED BY:	DAG
COUNTY	CHECKED BY:	BMD
NEW CASTLE		

CROSS SECTIONS RAMP 5
STA. 50+50

SHEET NO.
196
TOTAL SHTS.
290

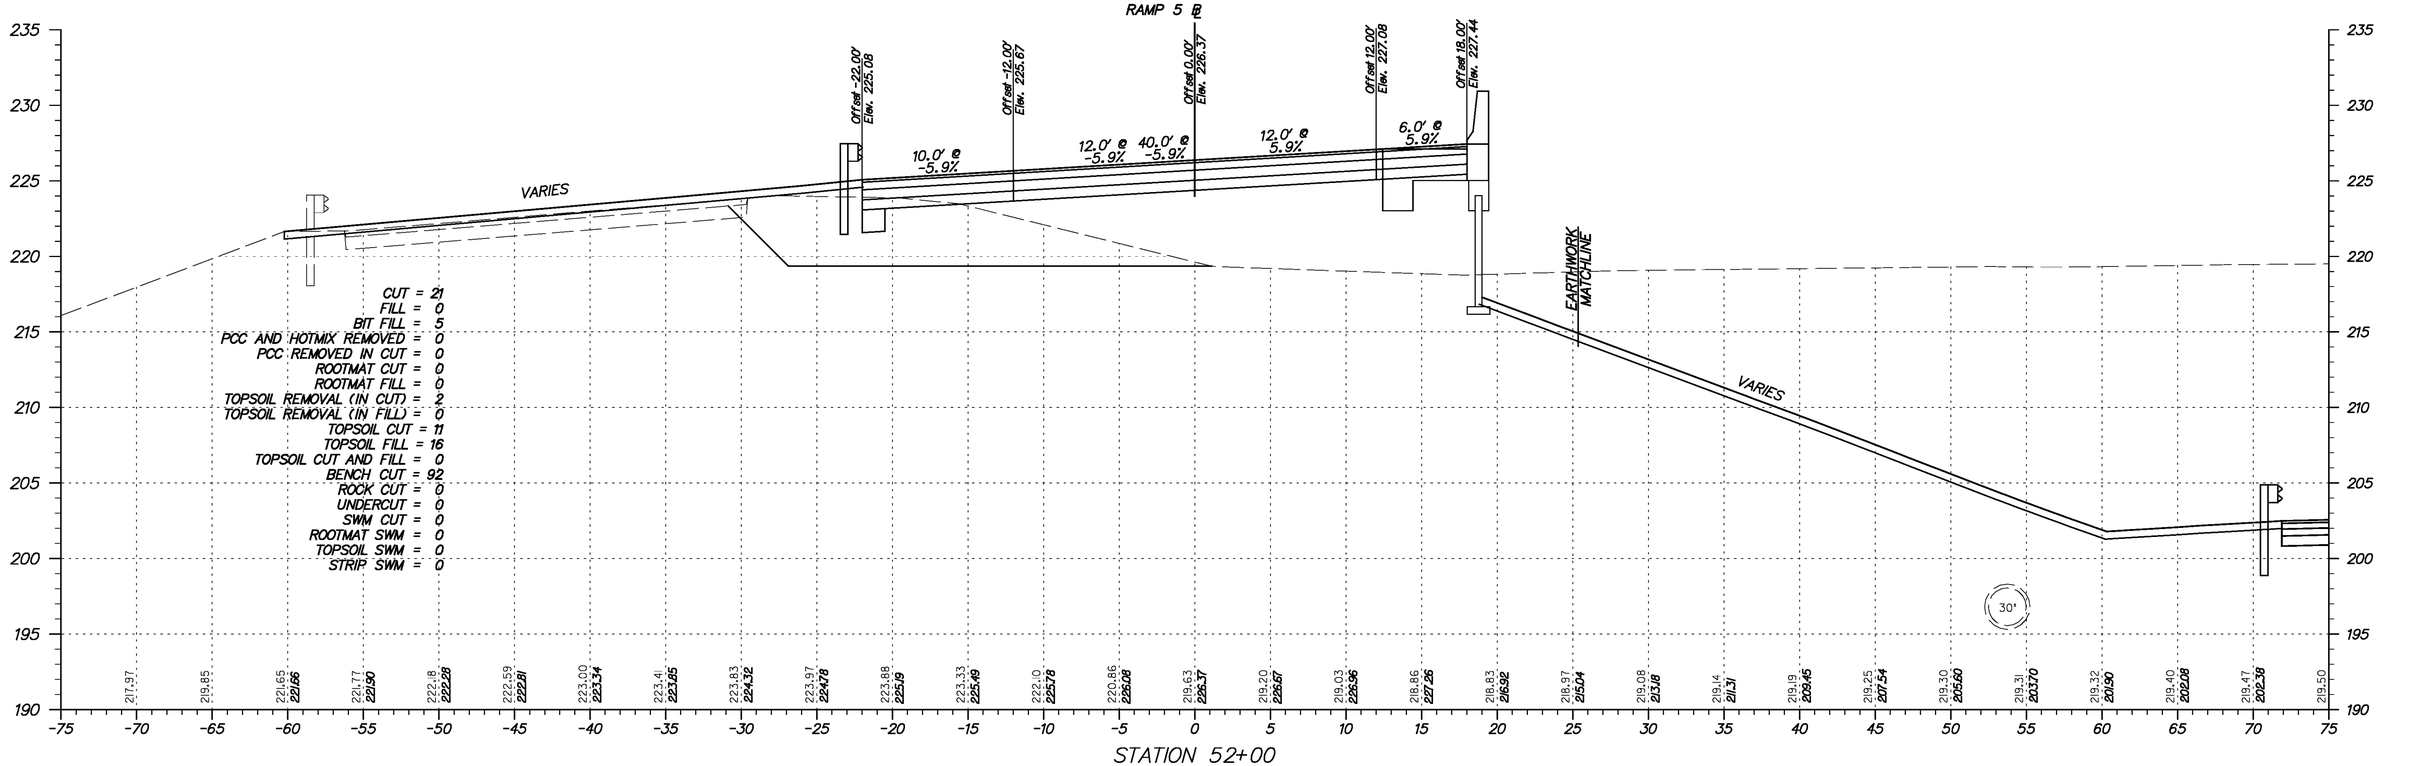

Y:\Projects\Del141-202\Del95 Cont 5\X-sections\Xsect sheets\I95c5-XsRamps.dgn

11/23/2010

DELAWARE DEPARTMENT OF TRANSPORTATION

ADDENDUMS / REVISIONS	

SCALE 0 5 10 15 FEET

I-95 & US 202 INTERCHANGE

CONTRACT	BRIDGE NO.	NA
T200510602	DESIGNED BY:	DAG
COUNTY	CHECKED BY:	BMD
NEW CASTLE		

CROSS SECTIONS RAMP 5
STA. 51+50 TO STA 52+00

SHEET NO.
197
TOTAL SHTS.
290

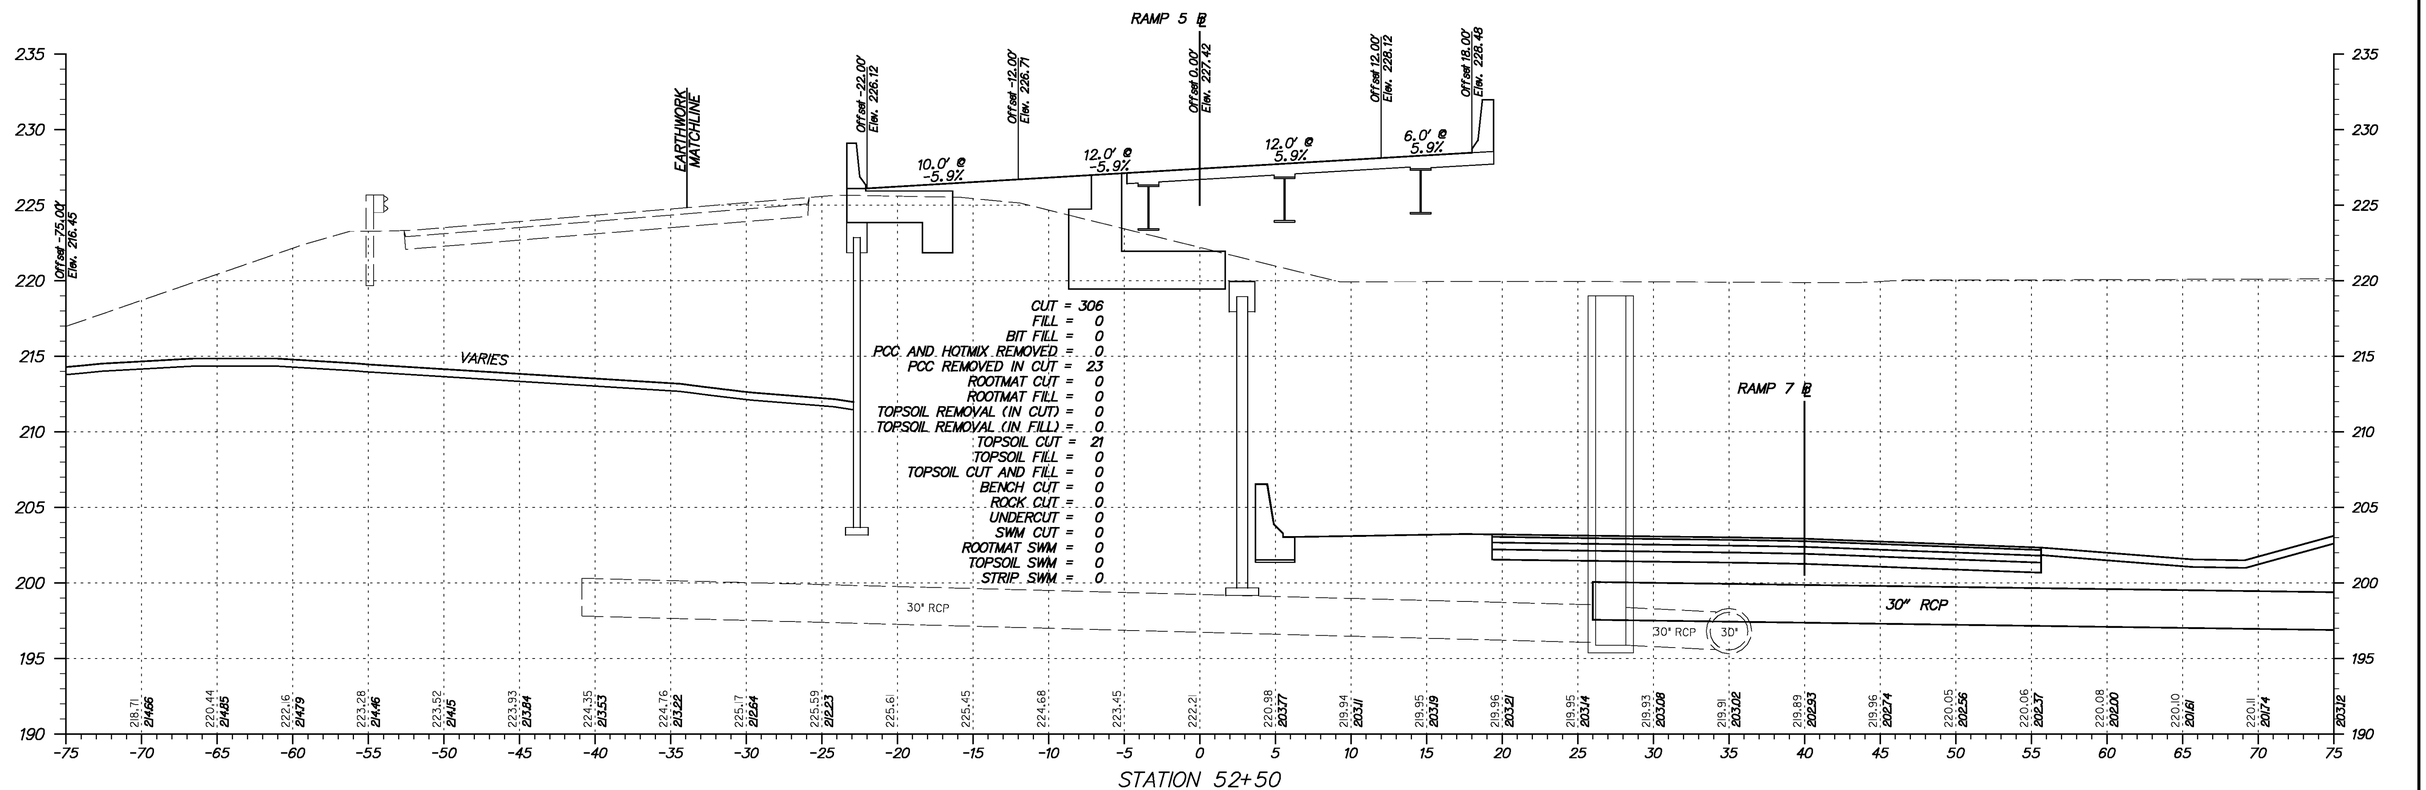

Y:\Projects\Del41-202\Del95 Cont 5\X-sections\Xsect sheets\I95c5-XsRamps.dgn

11/23/2010

DELAWARE DEPARTMENT OF TRANSPORTATION

ADDENDUMS / REVISIONS

SCALE 0 5 10 15 FEET

I-95 & US 202 INTERCHANGE

CONTRACT	BRIDGE NO.	NA
T200510602	DESIGNED BY:	DAG
COUNTY	CHECKED BY:	BMD
NEW CASTLE		

CROSS SECTIONS RAMP 5
STA. 52+50

SHEET NO.
198
TOTAL SHTS.
290

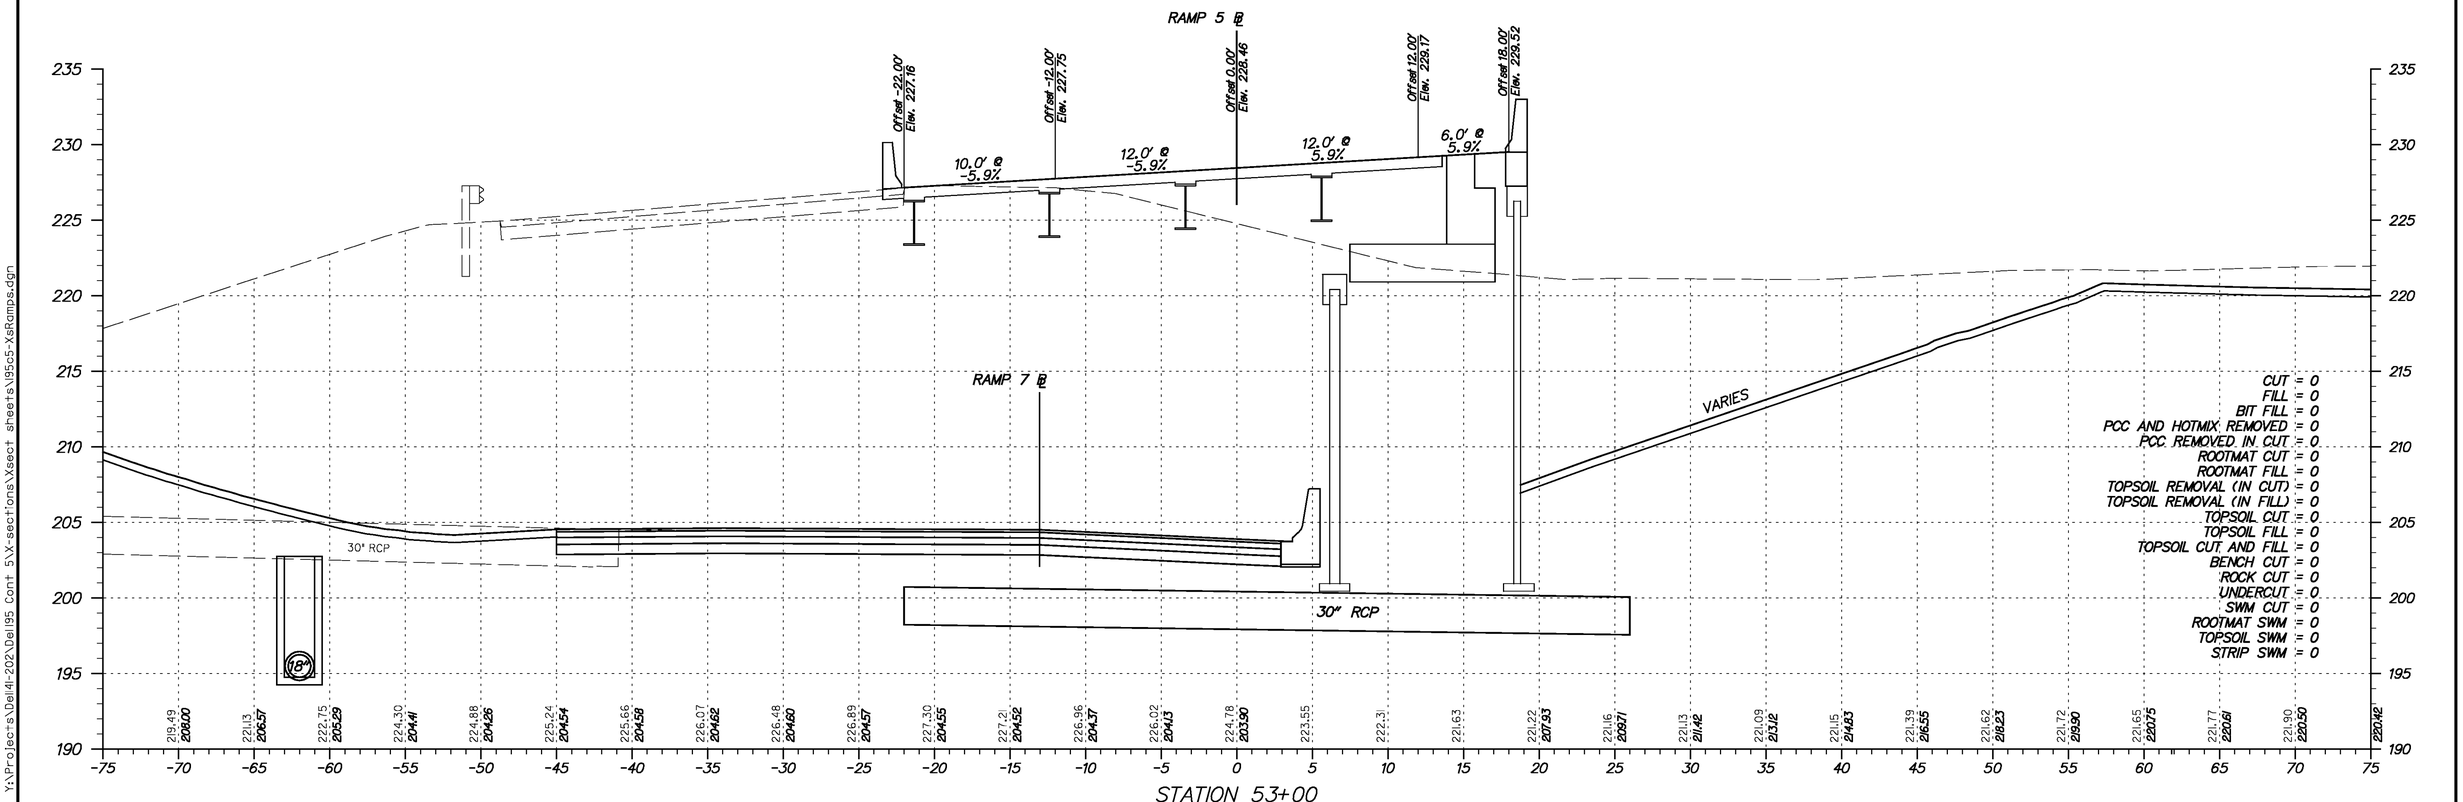

Y:\Projects\Del4I-202\Del95 Cont 5\X-sections\Xsect sheets\I95c5-XsRamps.dgn

11/23/2010

DELAWARE DEPARTMENT OF TRANSPORTATION

ADDENDUMS / REVISIONS

SCALE 0 5 10 15 FEET

I-95 & US 202 INTERCHANGE

CONTRACT	BRIDGE NO.	NA
T200510602	DESIGNED BY:	DAG
COUNTY	CHECKED BY:	BMD
NEW CASTLE		

CROSS SECTIONS RAMP 5
STA. 53+00

SHEET NO.
199
TOTAL SHTS.
290

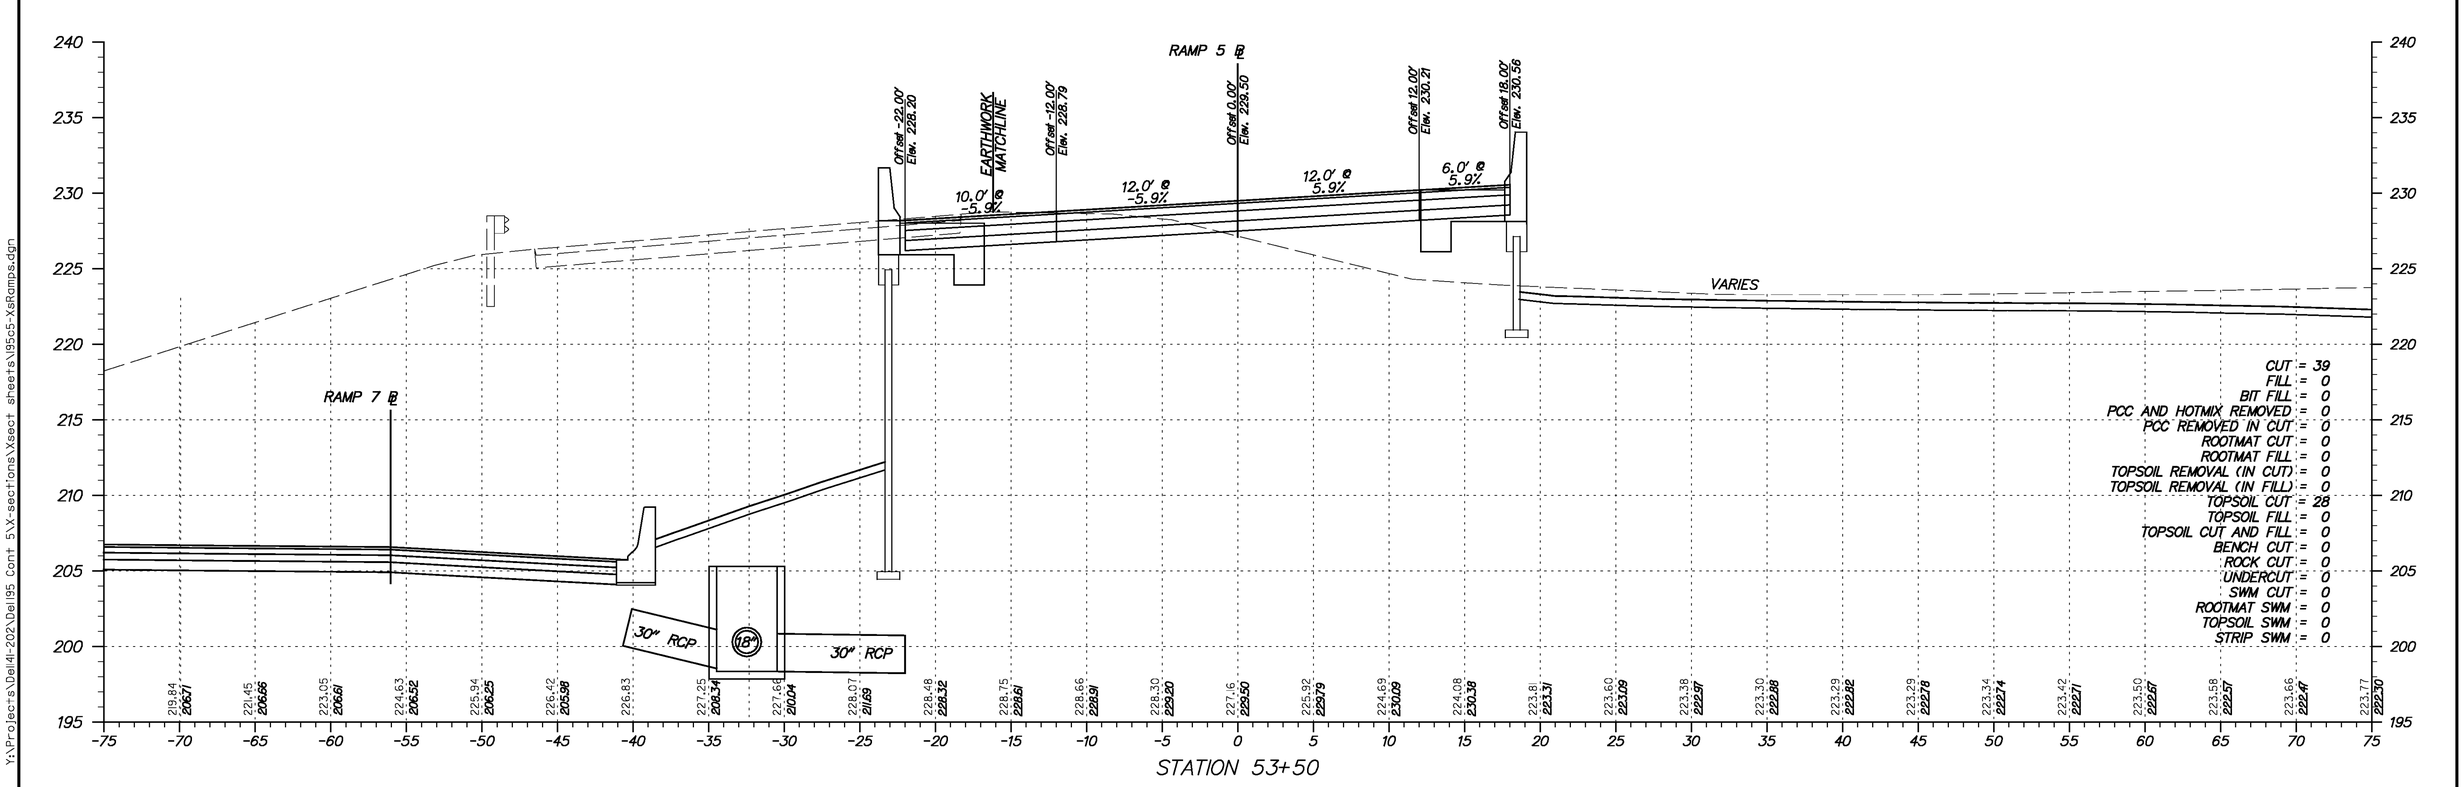

Y:\Projects\Del49-202\Del95 Cont 5\X-sections\Xsect sheets\I95x5-XsRamps.dgn

11/23/2010

DELAWARE
DEPARTMENT OF TRANSPORTATION

ADDENDUMS / REVISIONS

SCALE
0 5 10 15
FEET

I-95 & US 202 INTERCHANGE

CONTRACT	BRIDGE NO.	NA
T200510602	DESIGNED BY:	DAG
COUNTY	CHECKED BY:	BMD
NEW CASTLE		

CROSS SECTIONS
RAMP 5
STA. 53+50

SHEET NO.
200
TOTAL SHTS.
290

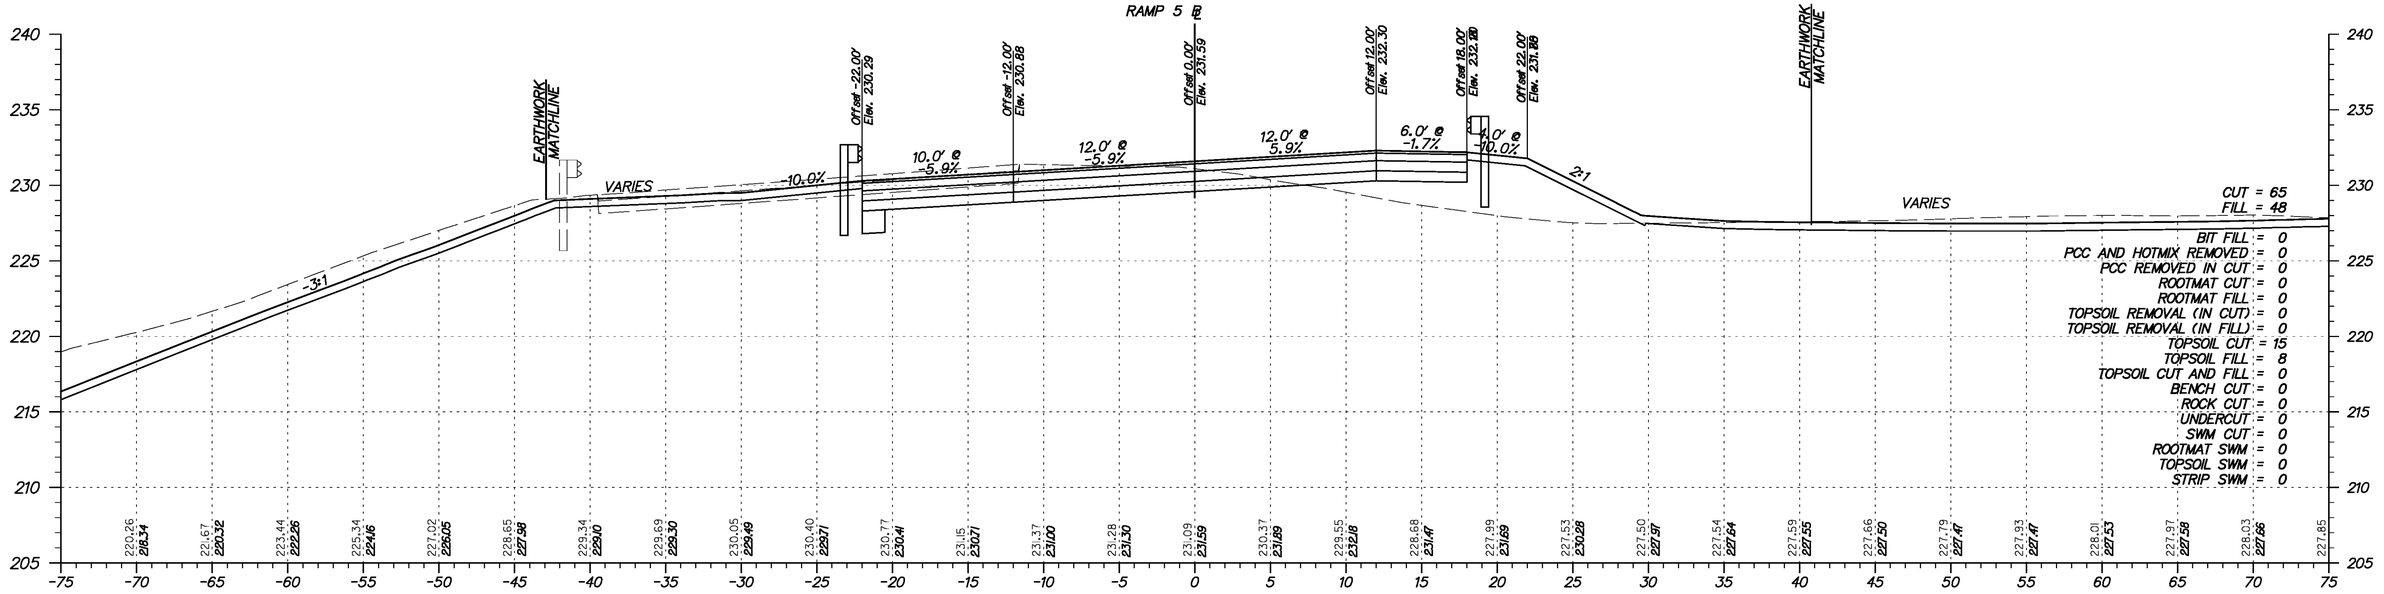

STATION 54+50

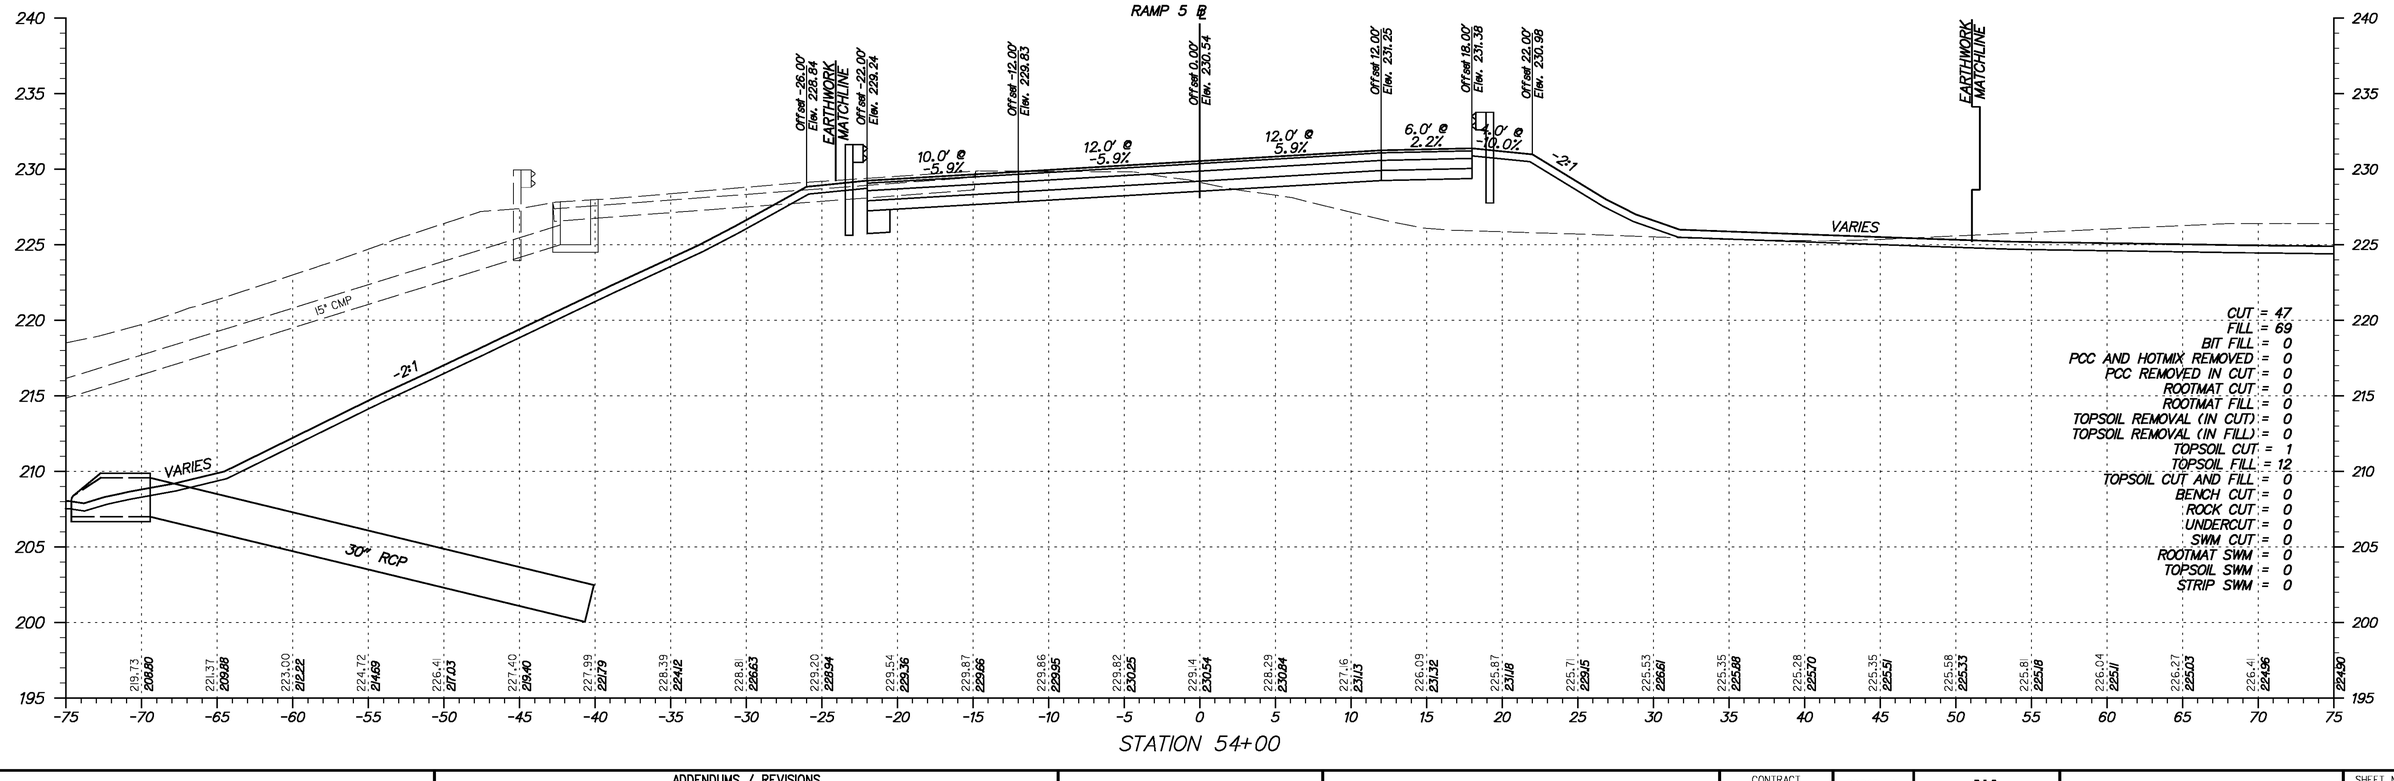

STATION 54+00

Y:\Projects\Del4I-202\Del95 Cont 5\X-sections\Xsect sheets\I95c5-XsRamps.dgn

11/23/2010

DELAWARE DEPARTMENT OF TRANSPORTATION

ADDENDUMS / REVISIONS

SCALE 0 5 10 15 FEET

I-95 & US 202 INTERCHANGE

CONTRACT	BRIDGE NO.	NA
T200510602	DESIGNED BY:	DAG
COUNTY	CHECKED BY:	BMD
NEW CASTLE		

CROSS SECTIONS RAMP 5
STA. 54+00 TO STA. 54+50

SHEET NO.
201
TOTAL SHTS.
290

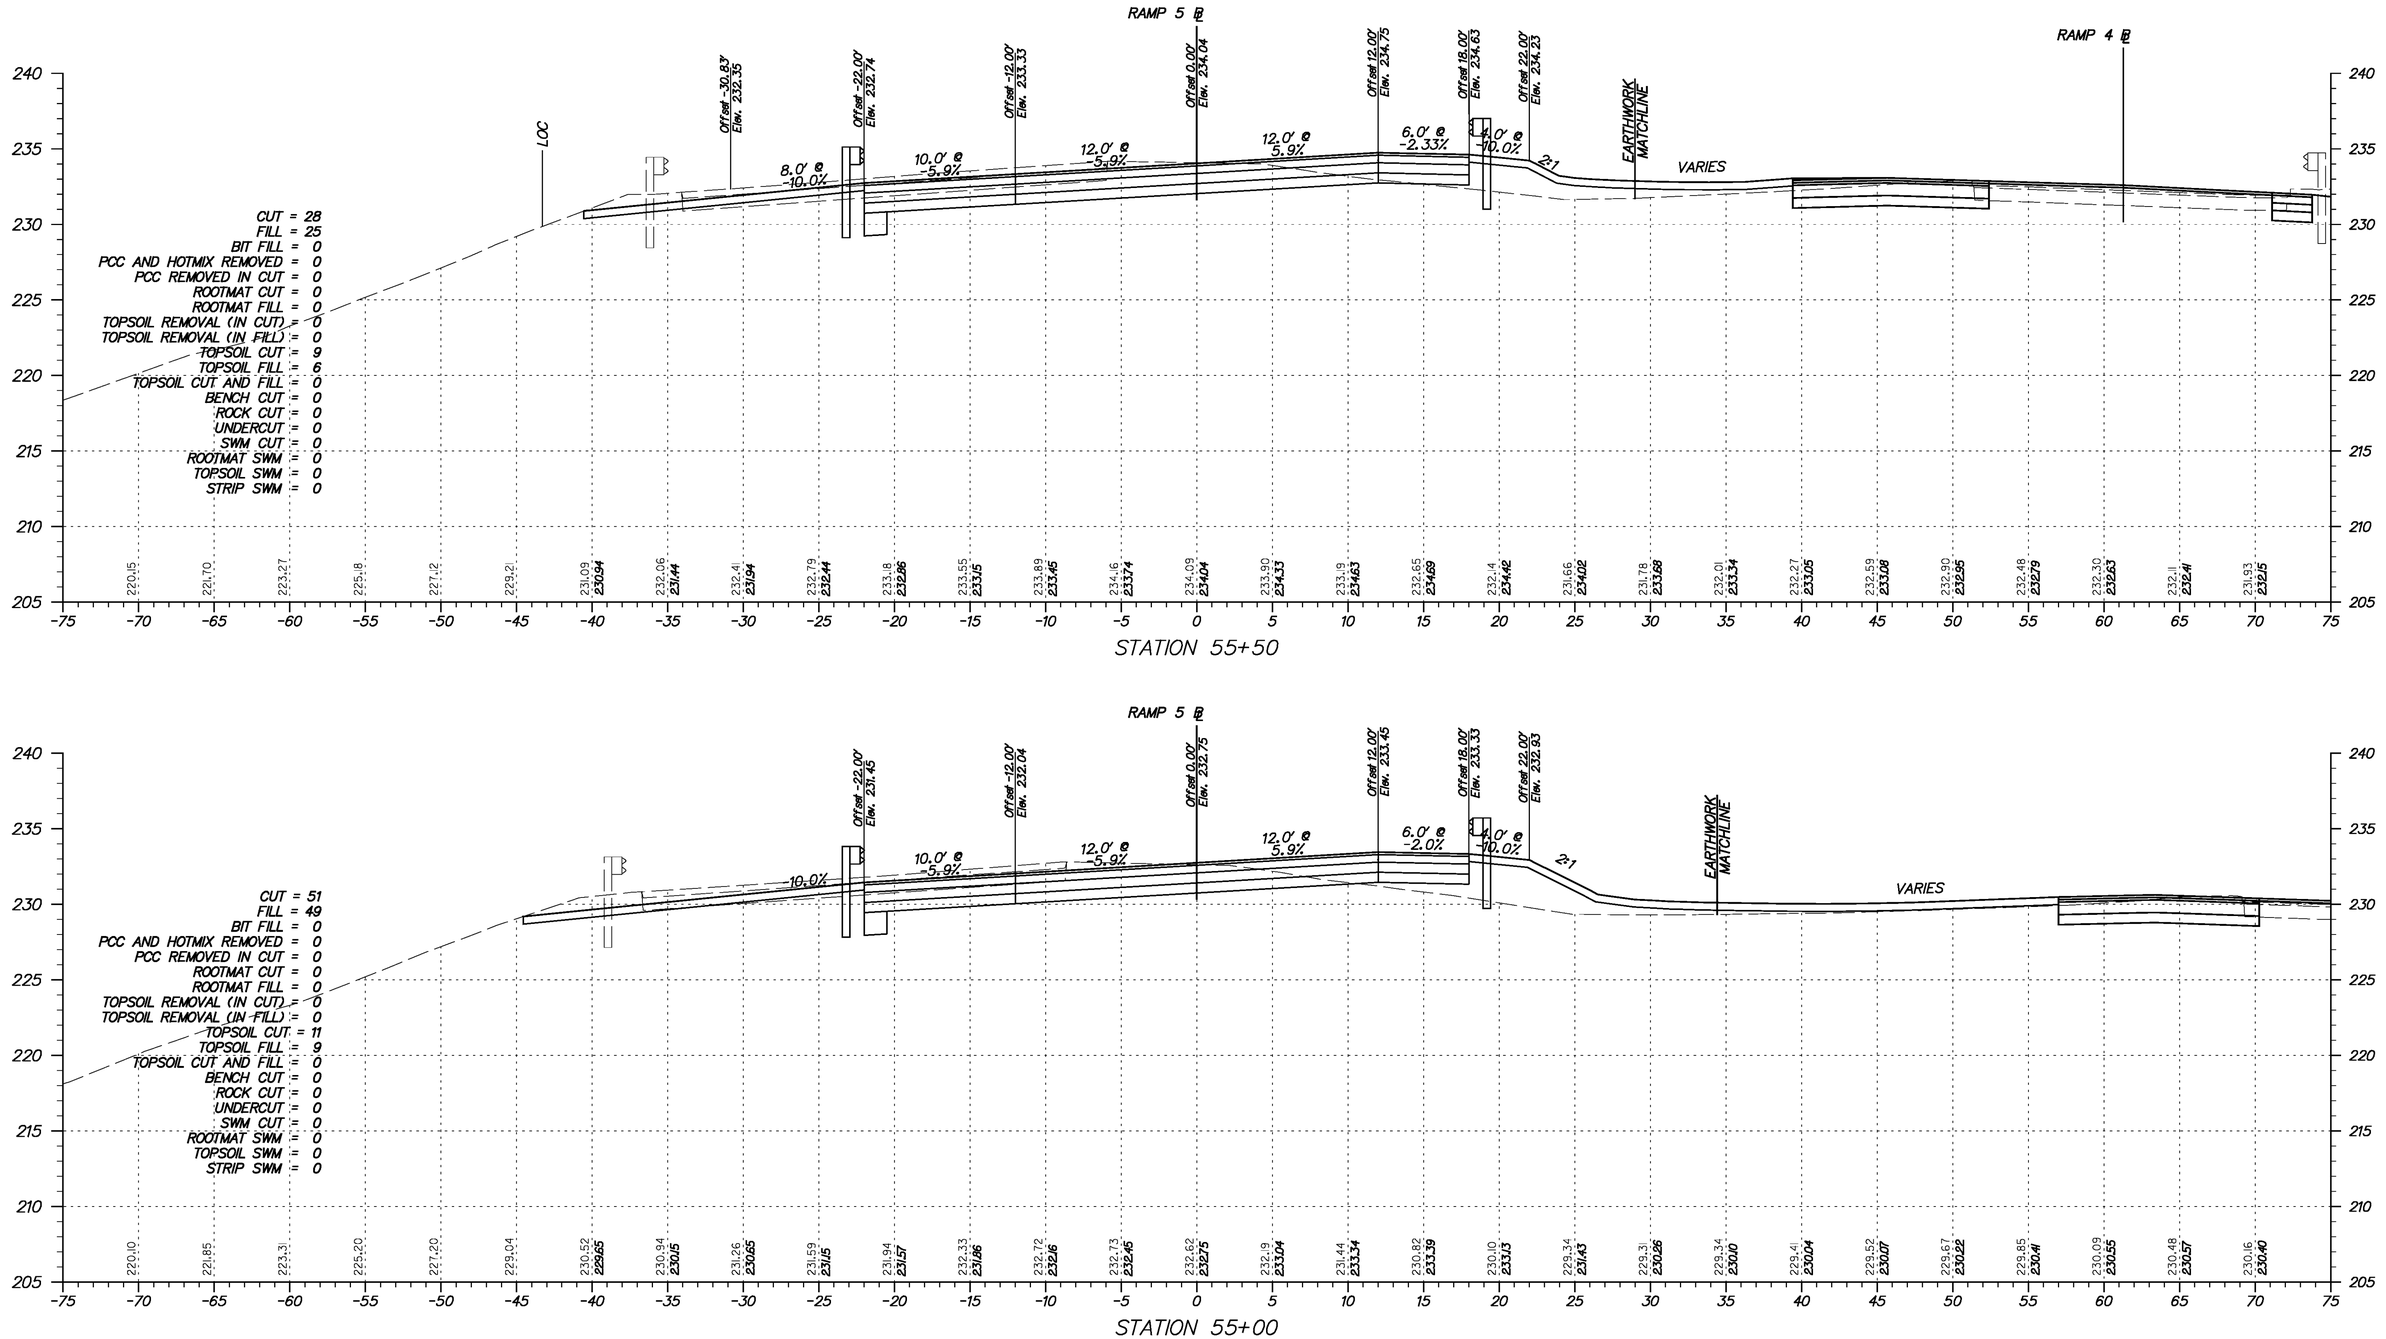

Y:\Projects\Del41-202\Del95 Cont 5\X-sections\Xsect sheets\95c5-XsRamps.dgn

11/23/2010

DELAWARE
DEPARTMENT OF TRANSPORTATION

ADDENDUMS / REVISIONS	

SCALE
0 5 10 15
FEET

I-95 & US 202 INTERCHANGE

CONTRACT	BRIDGE NO.	NA
T200510602	DESIGNED BY:	DAG
COUNTY	CHECKED BY:	BMD
NEW CASTLE		

CROSS SECTIONS
RAMP 5
STA. 55+00 TO STA. 55+50

SHEET NO.
202
TOTAL SHTS.
290

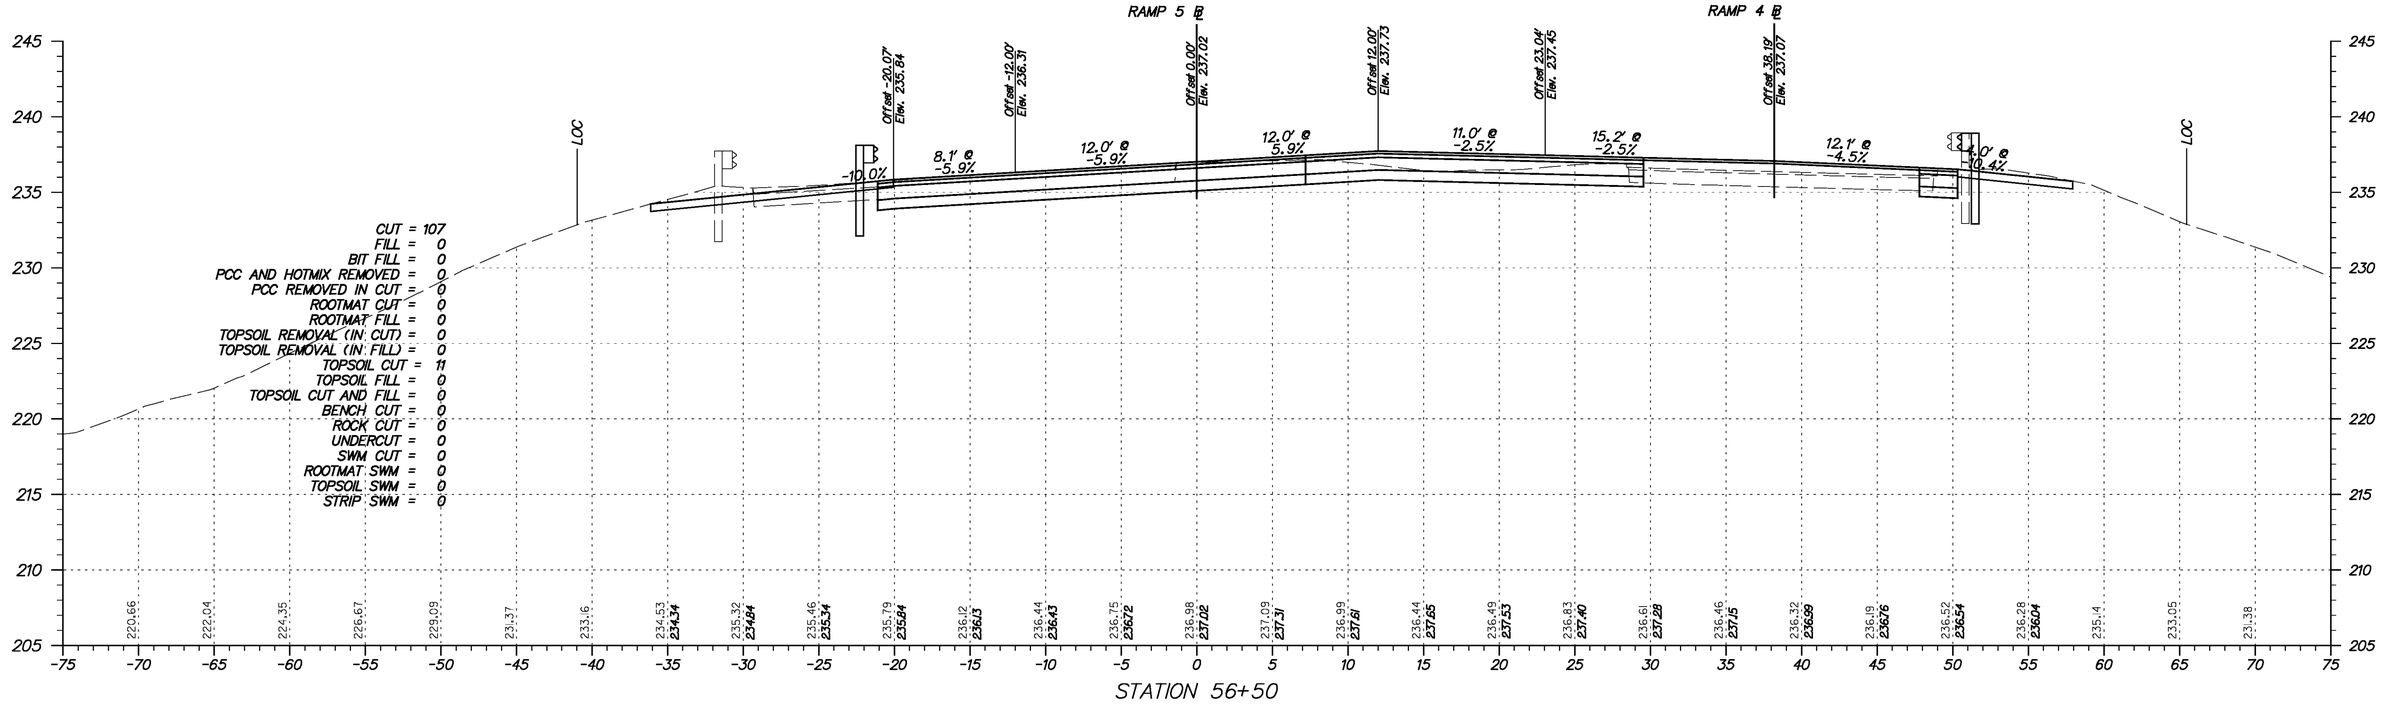

STATION 56+50

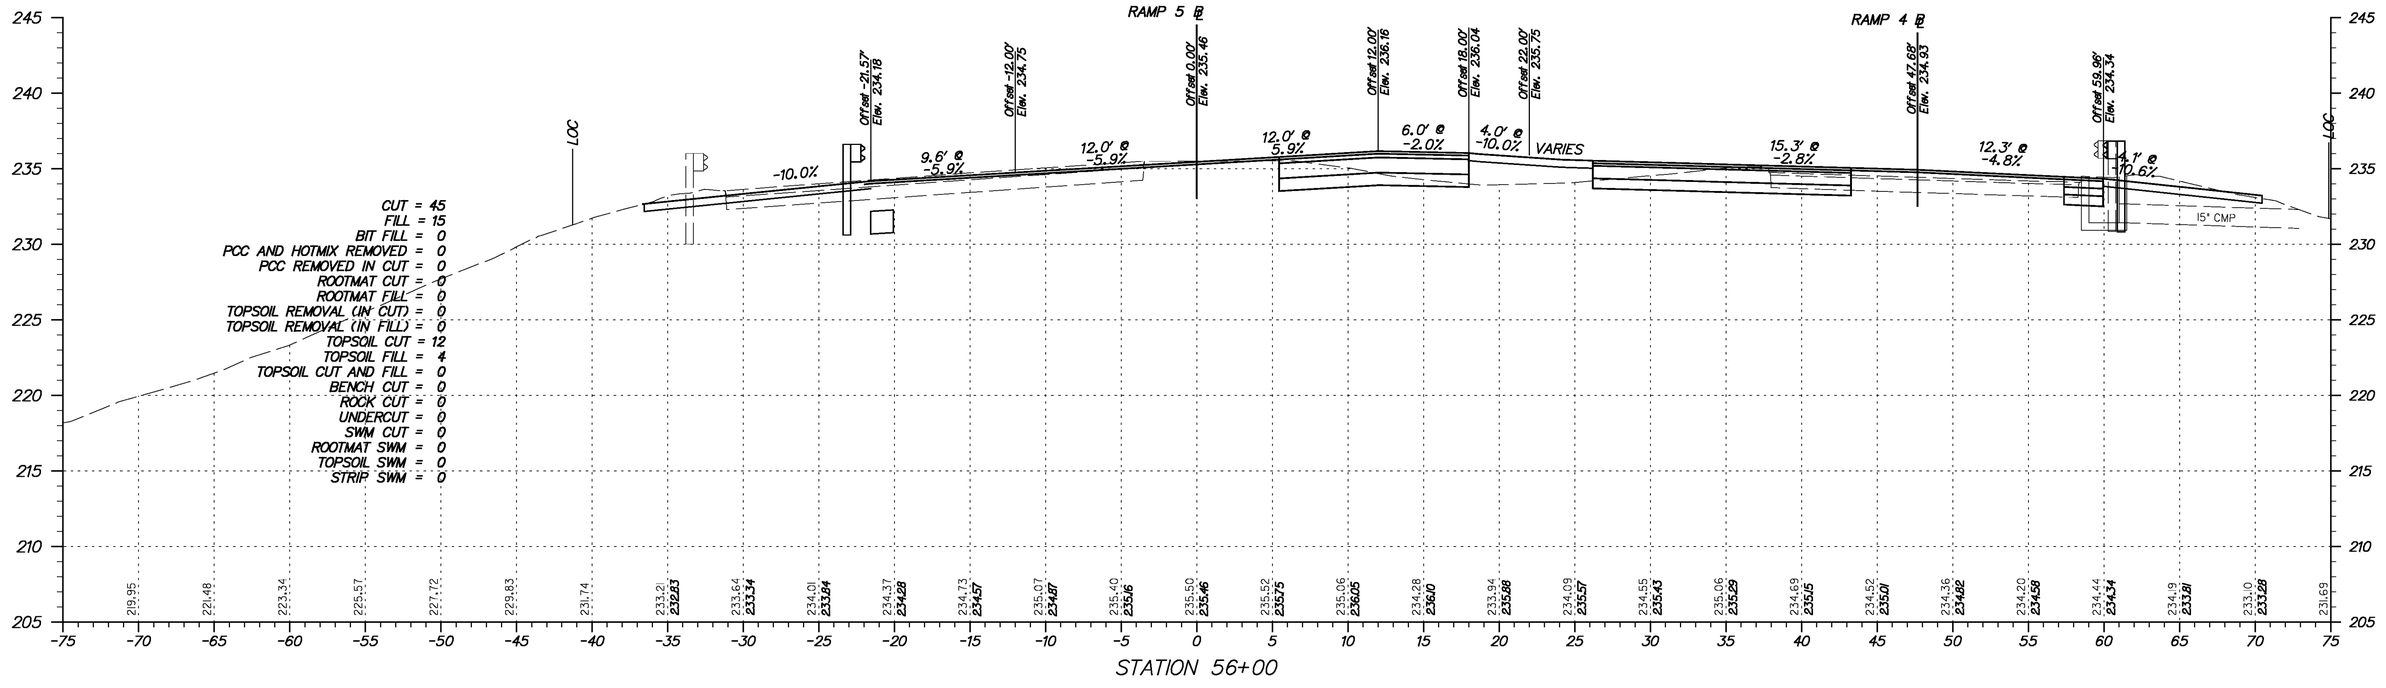

STATION 56+00

Y:\Projects\Dell41-202\Dell95 Cont 5\X-sections\Xsect sheets\N95c5-XsRamps.dgn

11/23/2010

DELAWARE DEPARTMENT OF TRANSPORTATION	ADDENDUMS / REVISIONS	SCALE 0 5 10 15 FEET	**I-95 & US 202 INTERCHANGE**	CONTRACT T200510602 / COUNTY NEW CASTLE	BRIDGE NO. NA / DESIGNED BY: DAG / CHECKED BY: BMD	**CROSS SECTIONS RAMP 5** STA. 56+00 TO STA. 56+50	SHEET NO. 203 / TOTAL SHTS. 290

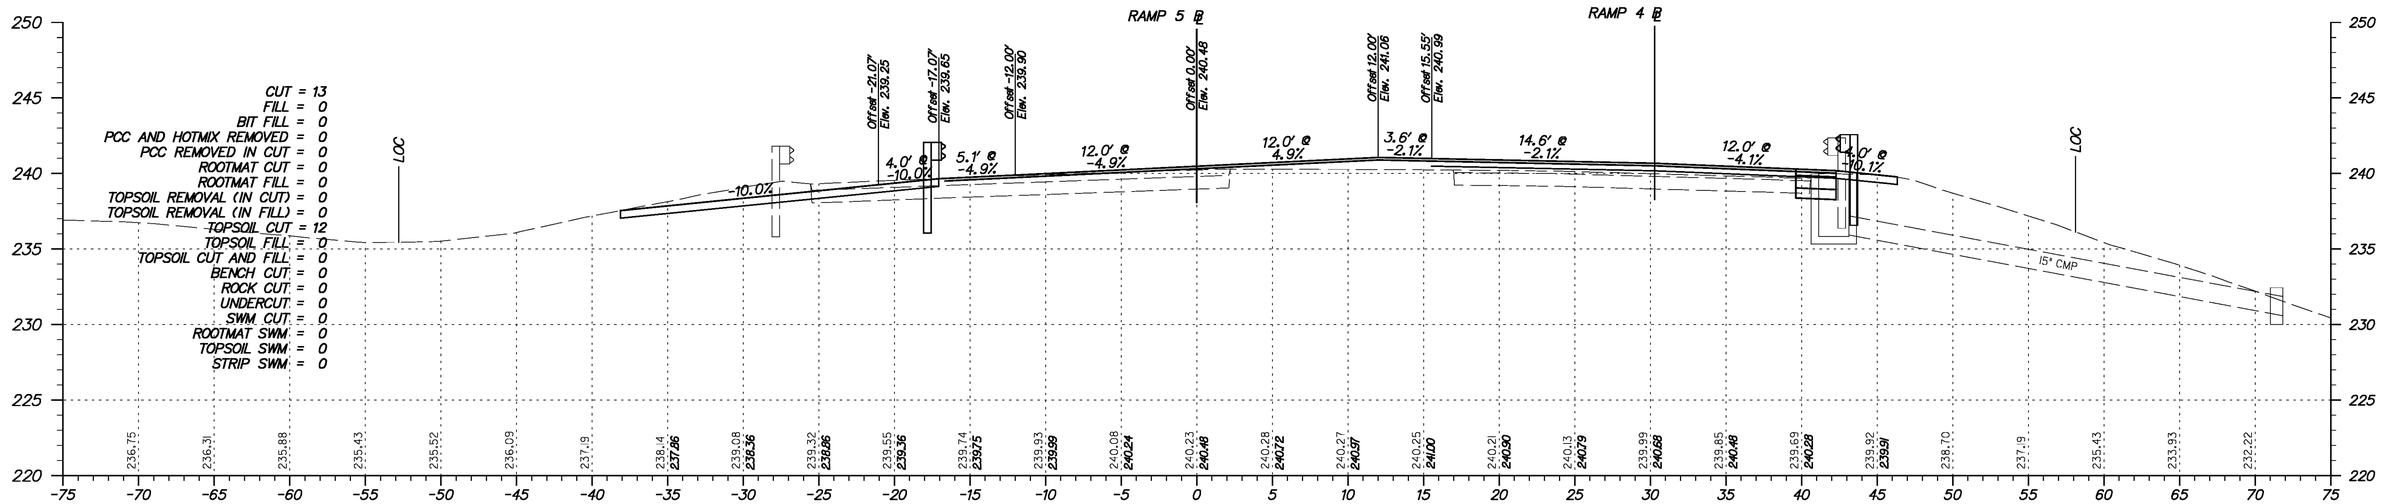

STATION 57+50

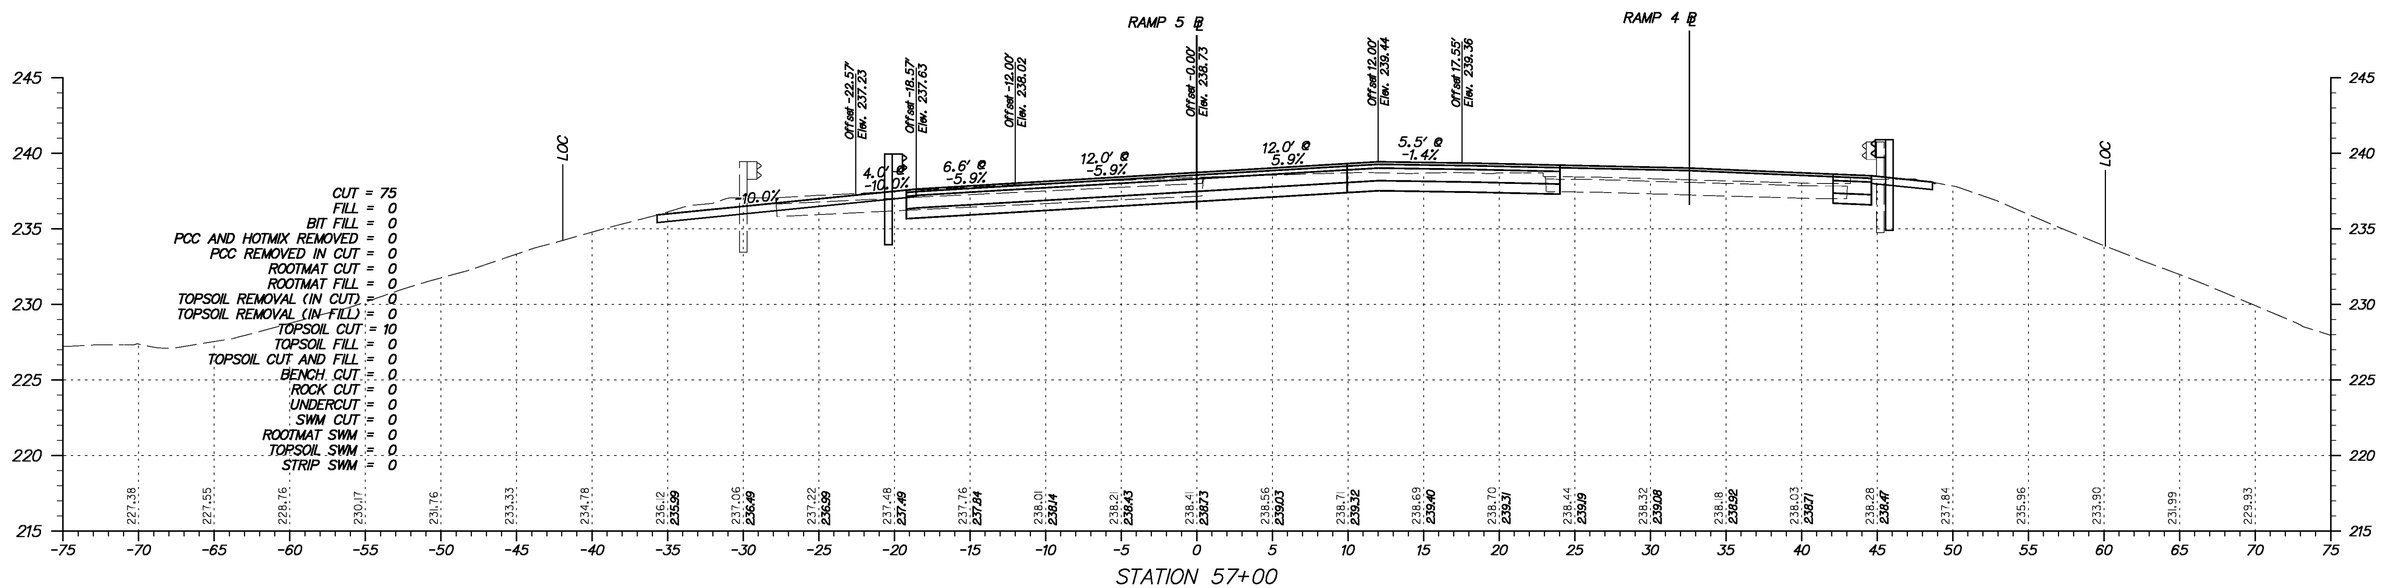

STATION 57+00

Y:\Projects\Del41-202\Del95 Cont 5\X-sections\Xsect sheets\I95c5-XsRamps.dgn

11/23/2010

DELAWARE DEPARTMENT OF TRANSPORTATION

ADDENDUMS / REVISIONS	

SCALE
0 5 10 15
FEET

I-95 & US 202 INTERCHANGE

CONTRACT	BRIDGE NO.	NA
T200510602	DESIGNED BY:	DAG
COUNTY	CHECKED BY:	BMD
NEW CASTLE		

CROSS SECTIONS
RAMP 5
STA. 57+00 TO STA. 57+50

SHEET NO.
204
TOTAL SHTS.
290

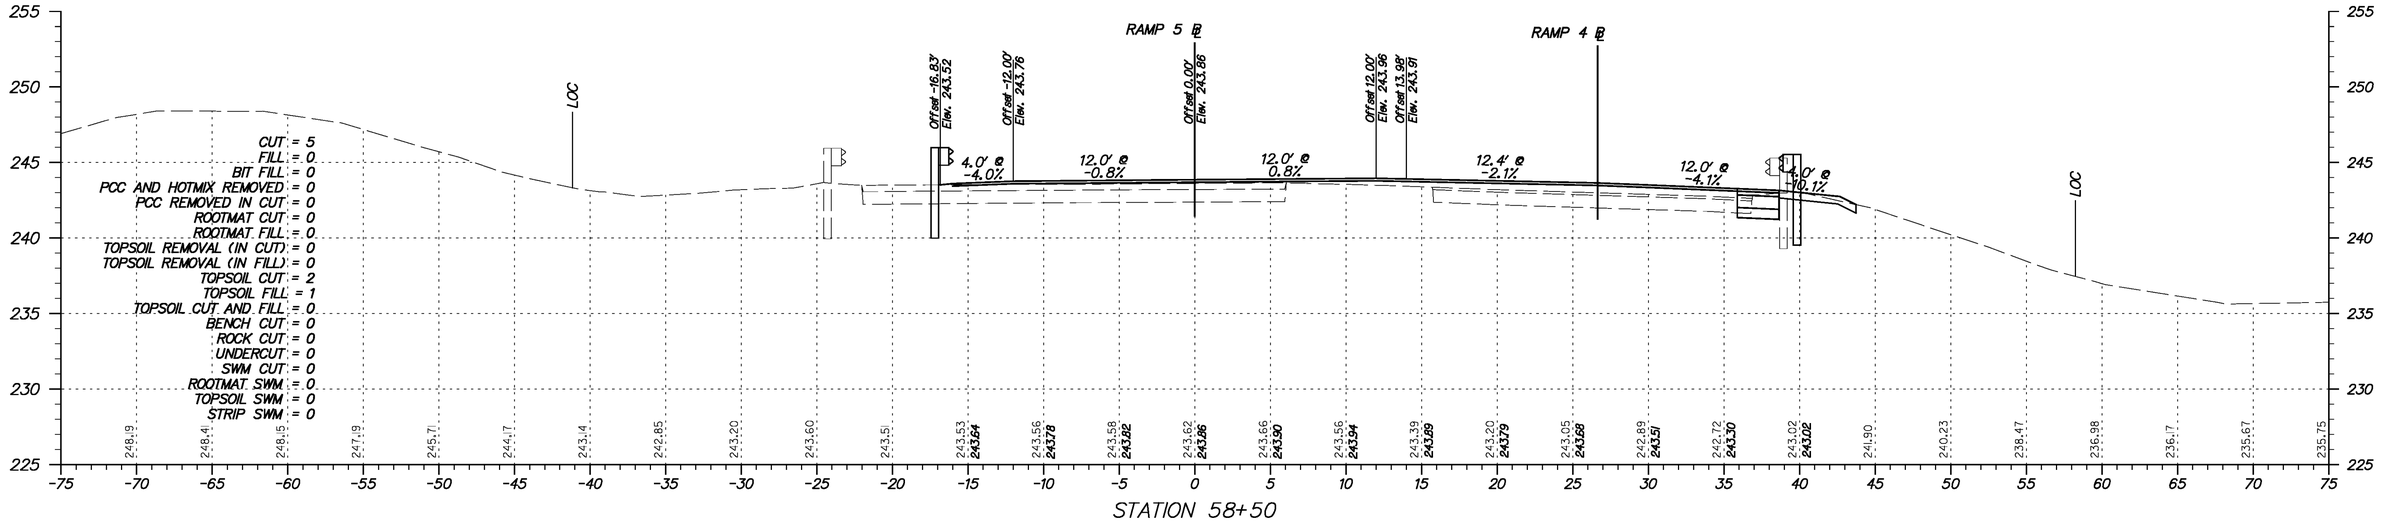

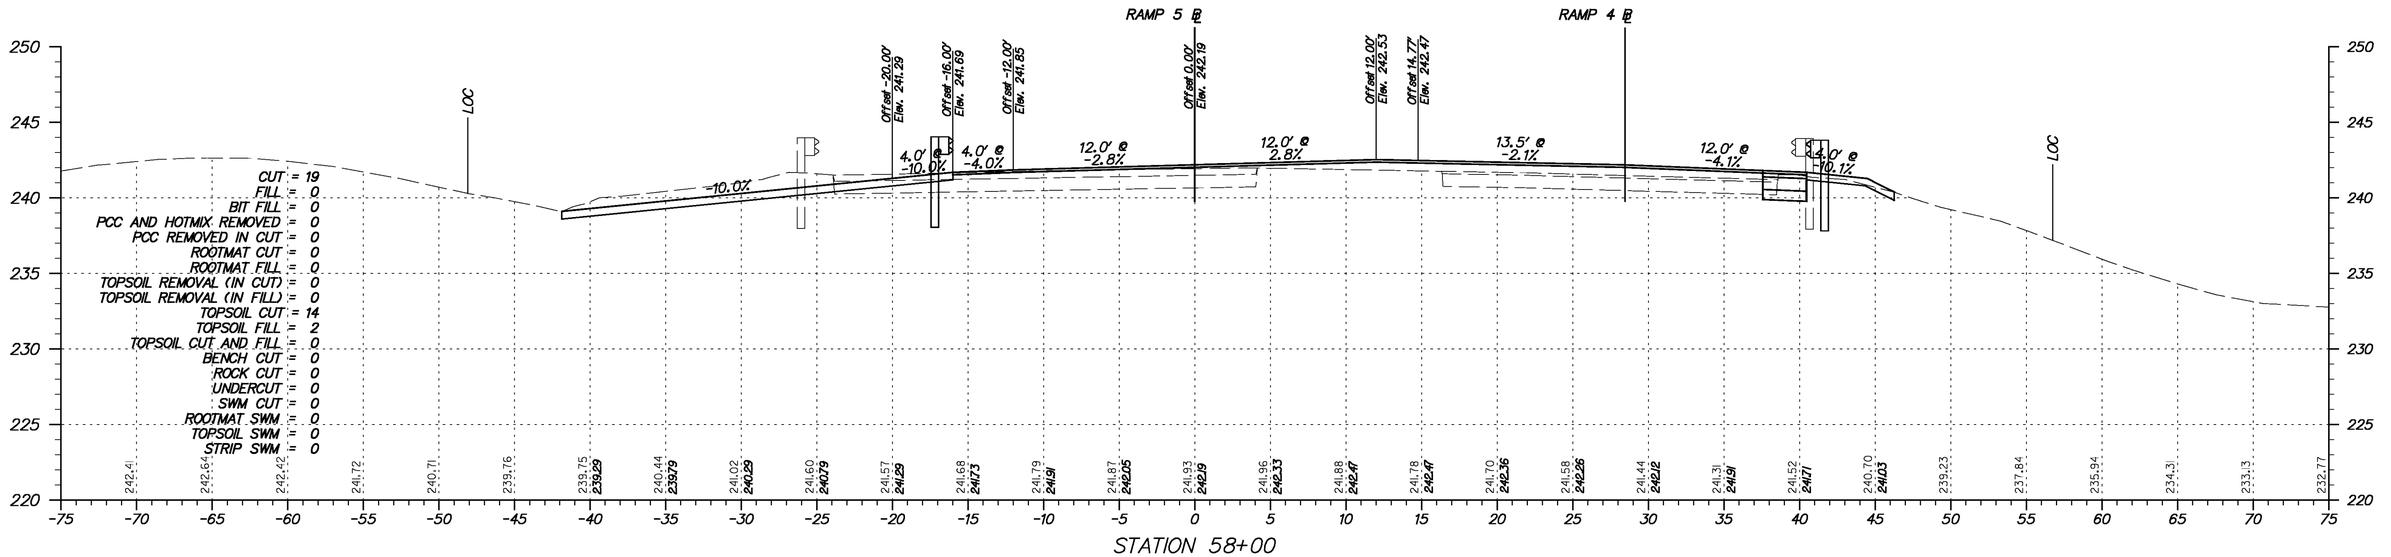

Y:\Projects\Del41-202\Del95 Cont 5\X-sections\Xsect sheets\I95c5-XsRamps.dgn

11/23/2010

DELAWARE DEPARTMENT OF TRANSPORTATION

ADDENDUMS / REVISIONS	

SCALE 0 5 10 15 FEET

I-95 & US 202 INTERCHANGE

CONTRACT	BRIDGE NO.	NA
T200510602	DESIGNED BY:	DAG
COUNTY	CHECKED BY:	BMD
NEW CASTLE		

CROSS SECTIONS RAMP 5
STA. 58+00 TO STA. 58+50

SHEET NO.
205
TOTAL SHTS.
290

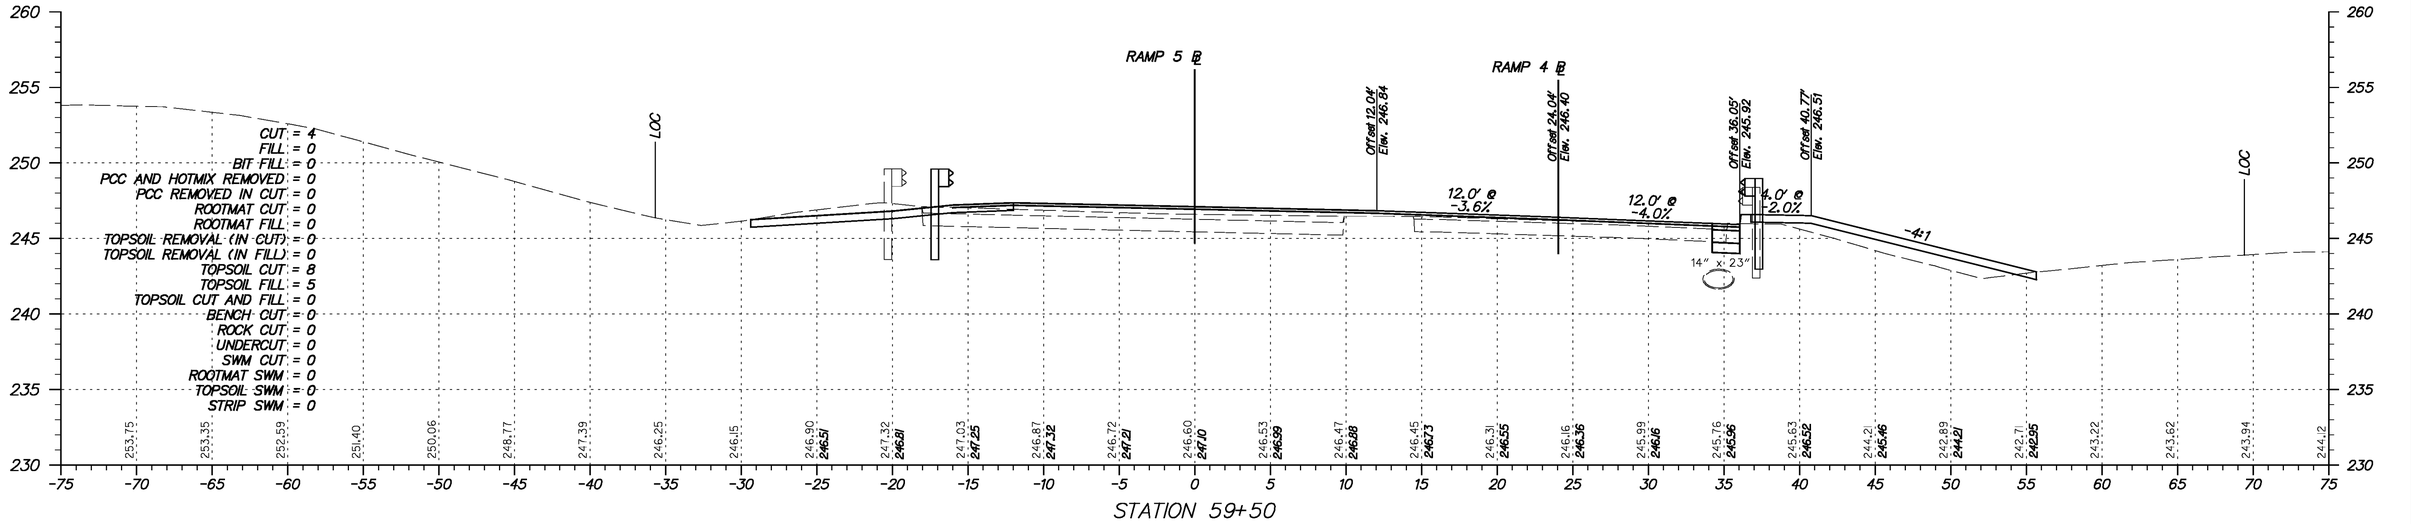

Y:\Projects\Del4I-202\Del95 Cont 5\X-sections\Xsect sheets\95c5-XsRamps.dgn

11/23/2010

DELAWARE DEPARTMENT OF TRANSPORTATION	ADDENDUMS / REVISIONS	SCALE 0 5 10 15 FEET	**I-95 & US 202 INTERCHANGE**	CONTRACT T200510602	BRIDGE NO. NA	**CROSS SECTIONS RAMP 5** *STA. 59+00 TO STA. 59+50*	SHEET NO. 206
				COUNTY NEW CASTLE	DESIGNED BY: DAG		TOTAL SHTS. 290
					CHECKED BY: BMD		

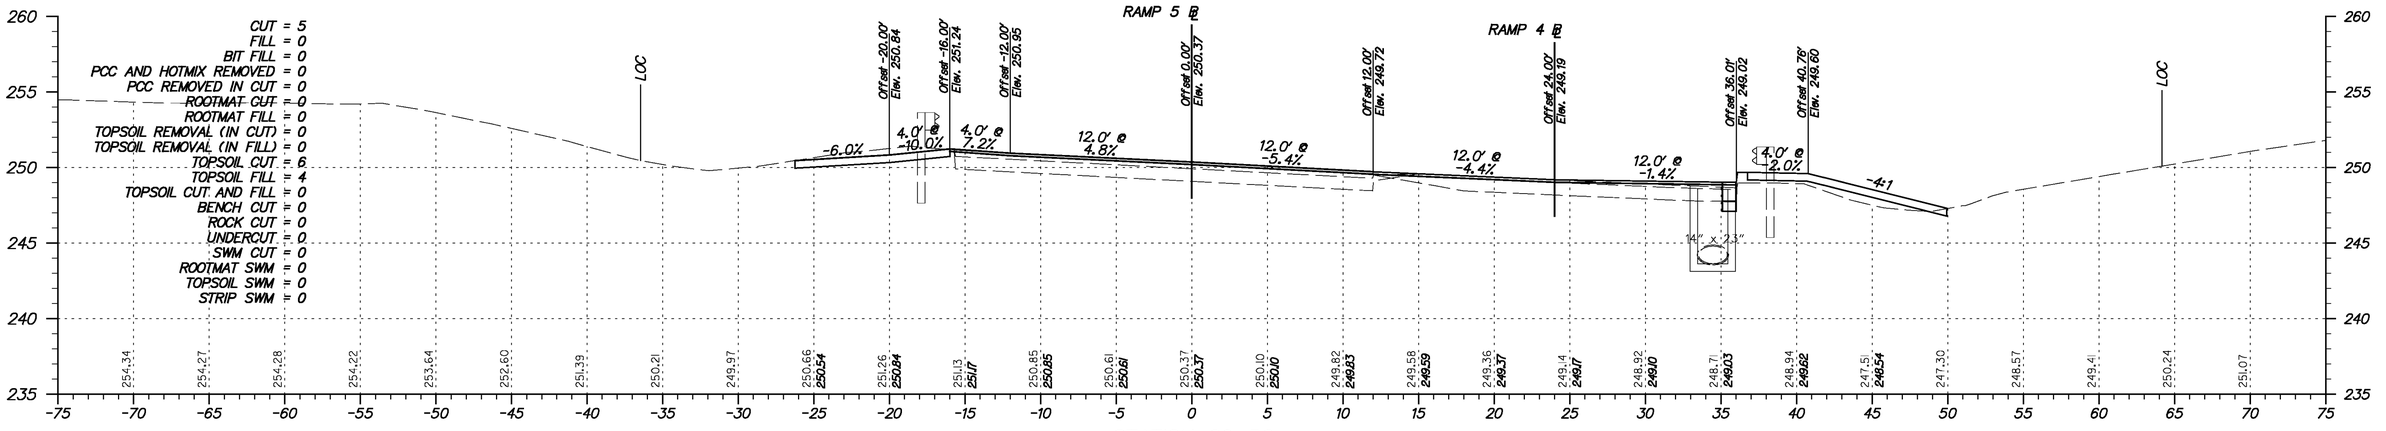

Y:\Projects\Del49-202\Del95 Cont 5\X-sections\Xsect sheets\I95c5-XsRamps.dgn

11/23/2010

DELAWARE DEPARTMENT OF TRANSPORTATION

ADDENDUMS / REVISIONS

SCALE
0 5 10 15
FEET

I-95 & US 202 INTERCHANGE

CONTRACT	BRIDGE NO.	NA
T200510602	DESIGNED BY:	DAG
COUNTY	CHECKED BY:	BMD
NEW CASTLE		

CROSS SECTIONS RAMP 5
STA. 60+00 TO STA. 60+50

SHEET NO.
207
TOTAL SHTS.
290

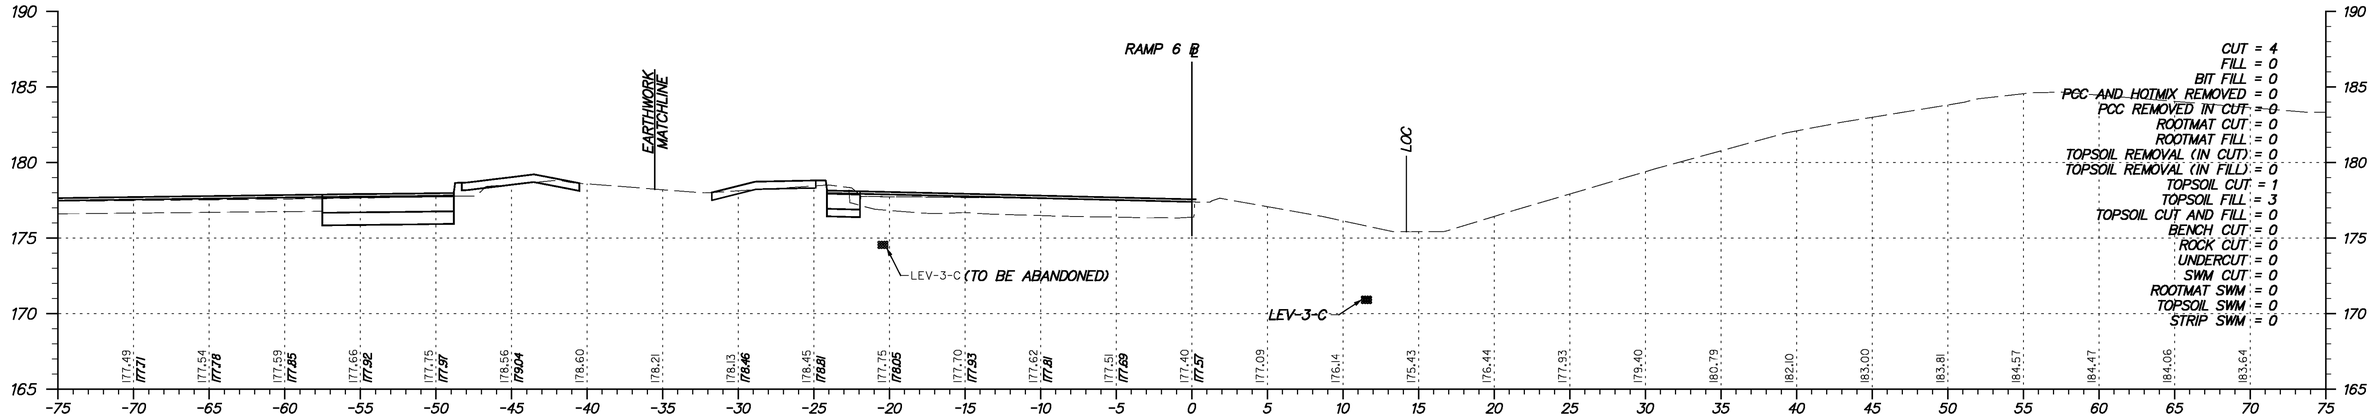

STATION 182+00

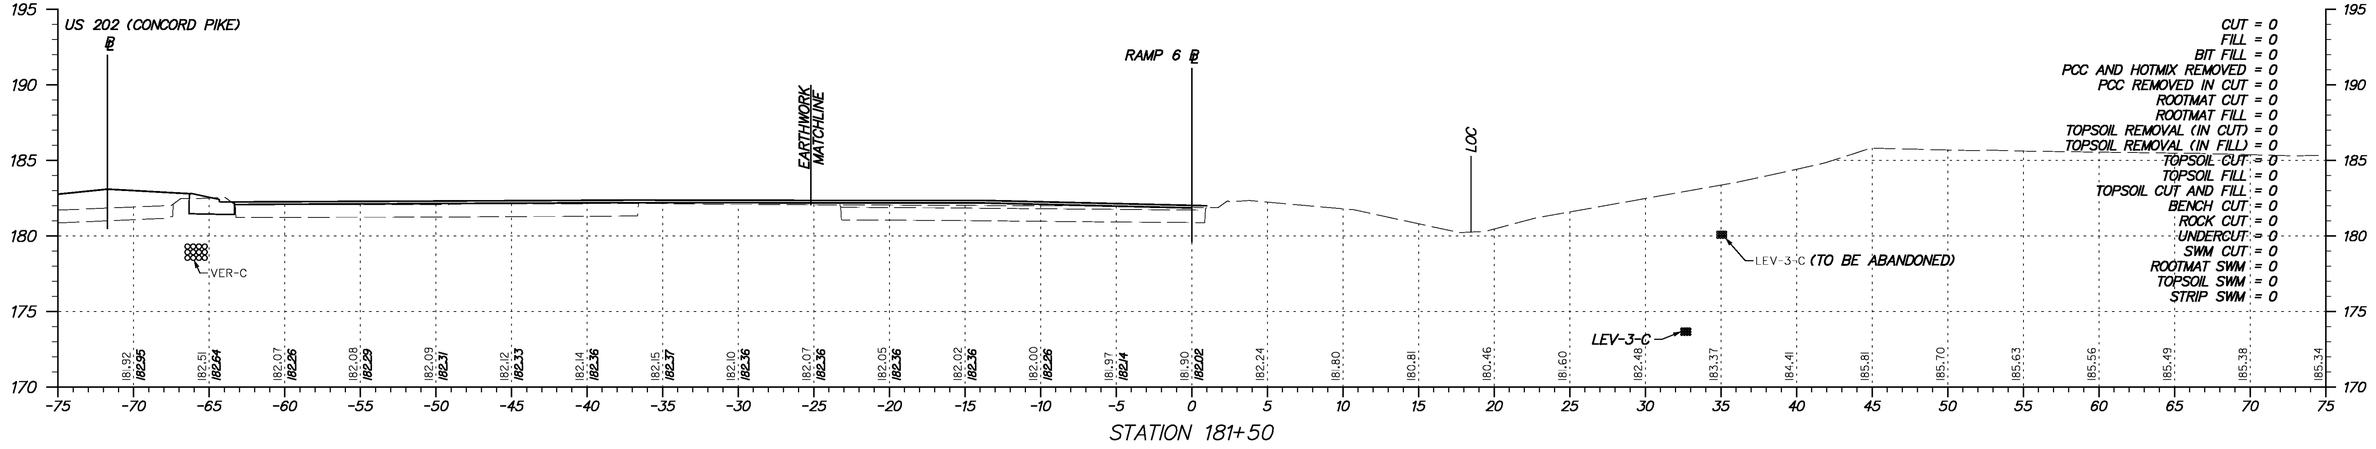

STATION 181+50

Y:\Projects\Del41-202\Del95 Cont 5\X-sections\Xsect sheets\I95c5-XsRamps.dgn

11/23/2010

DELAWARE DEPARTMENT OF TRANSPORTATION

ADDENDUMS / REVISIONS	

SCALE 0 5 10 15 FEET

I-95 & US 202 INTERCHANGE

CONTRACT	BRIDGE NO.	NA
T200510602	DESIGNED BY:	DAG
COUNTY	CHECKED BY:	BMD
NEW CASTLE		

CROSS SECTIONS RAMP 6
STA. 181+50 TO STA. 182+00

SHEET NO.
208
TOTAL SHTS.
290

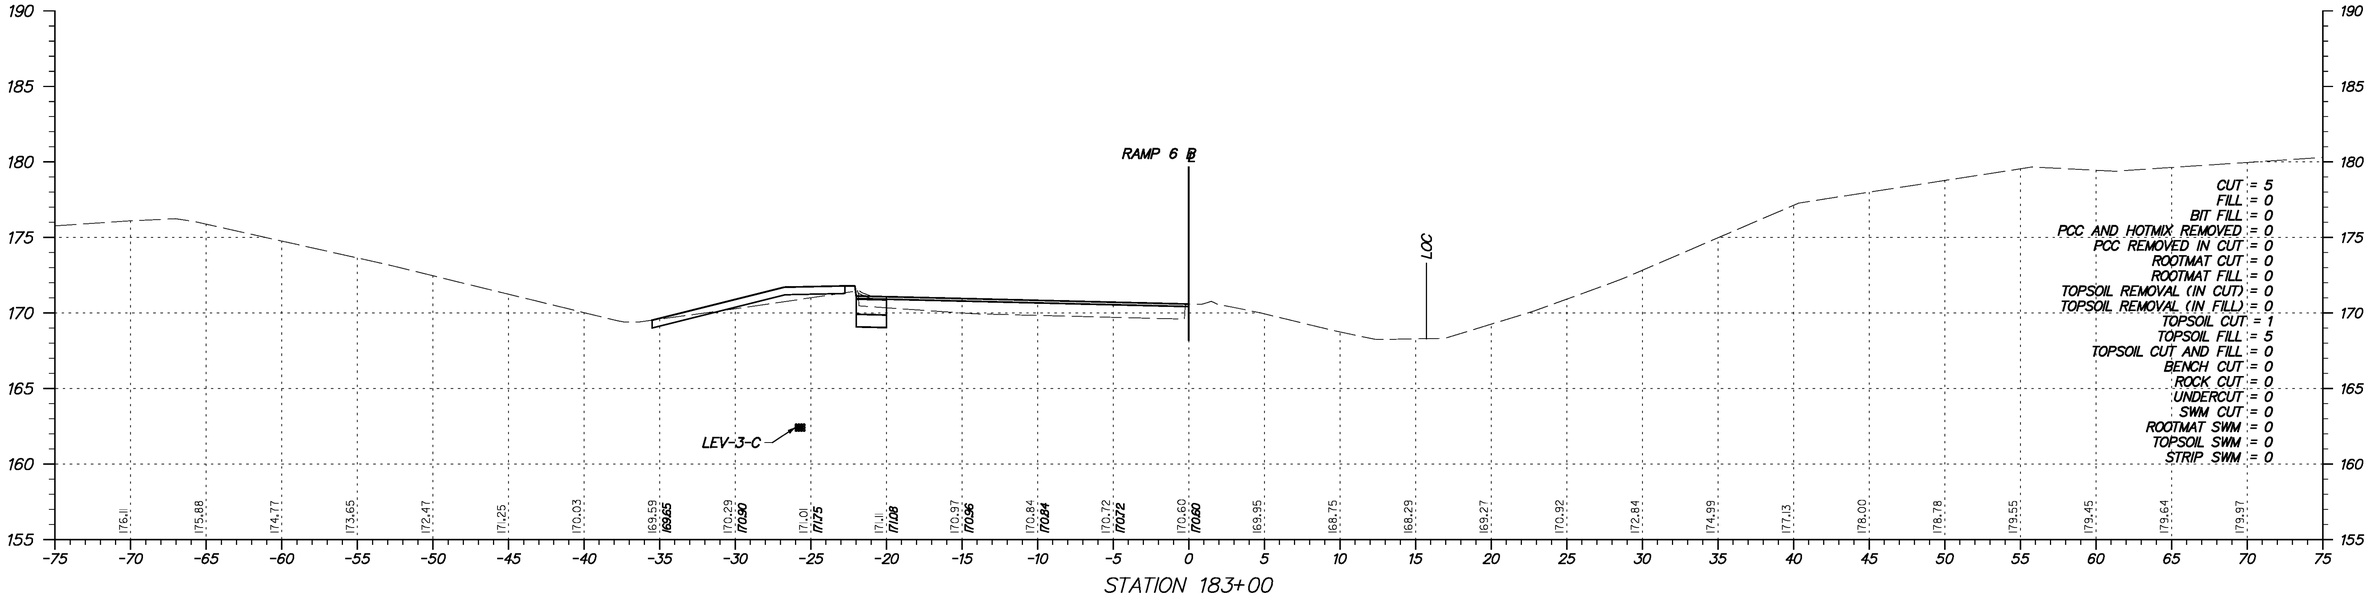

STATION 183+00

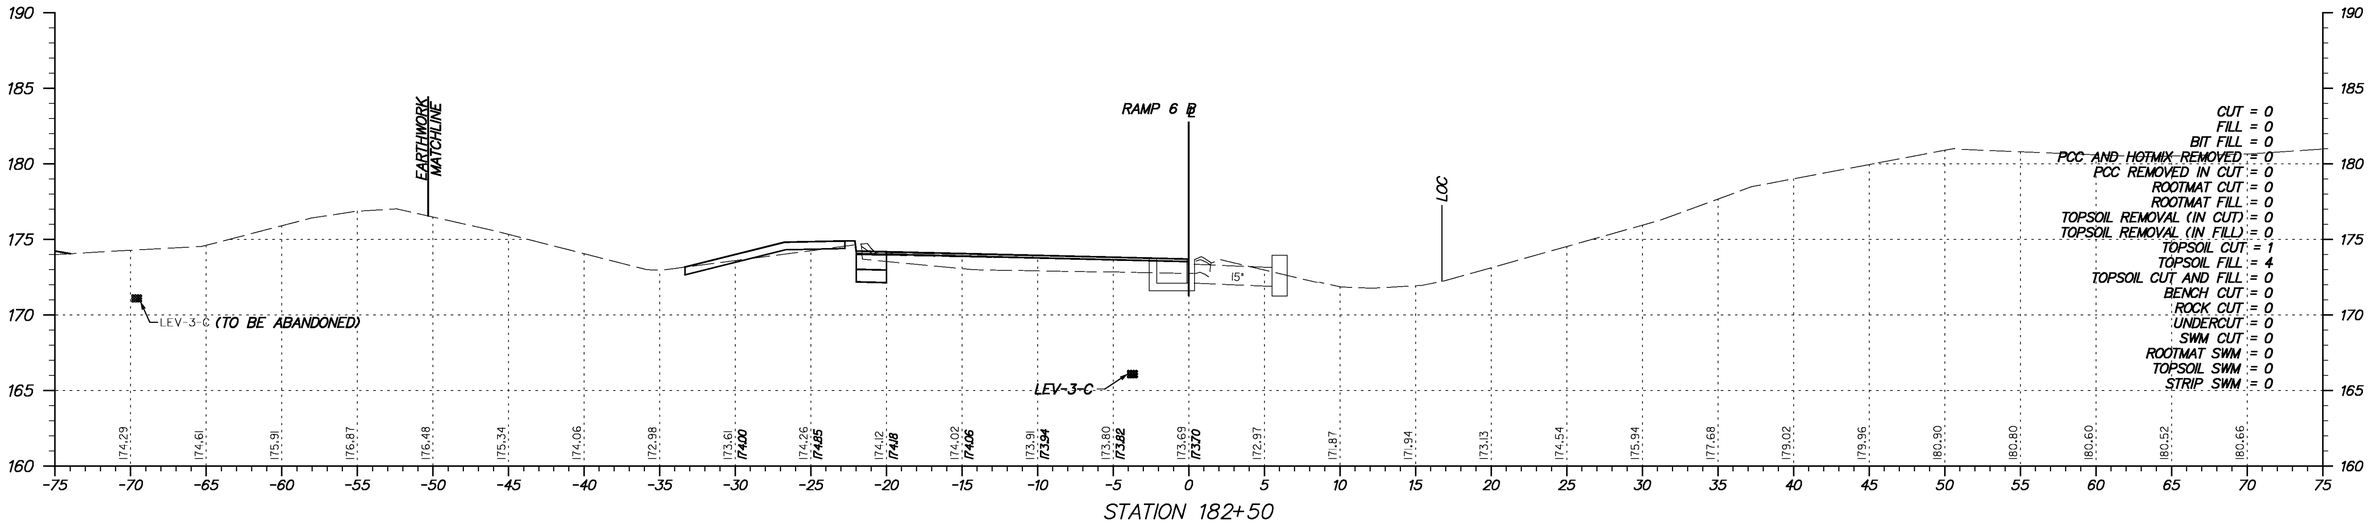

STATION 182+50

Y:\Projects\Del41-202\Del95 Cont 5\X-sections\Xsect sheets\I95c5-XsRamps.dgn

11/23/2010

DELAWARE
DEPARTMENT OF TRANSPORTATION

ADDENDUMS / REVISIONS	

SCALE
0 5 10 15
FEET

I-95 & US 202 INTERCHANGE

CONTRACT	BRIDGE NO.	NA
T200510602	DESIGNED BY:	DAG
COUNTY	CHECKED BY:	BMD
NEW CASTLE		

CROSS SECTIONS
RAMP 6
STA. 182+50 TO STA. 183+00

SHEET NO.
209
TOTAL SHTS.
290

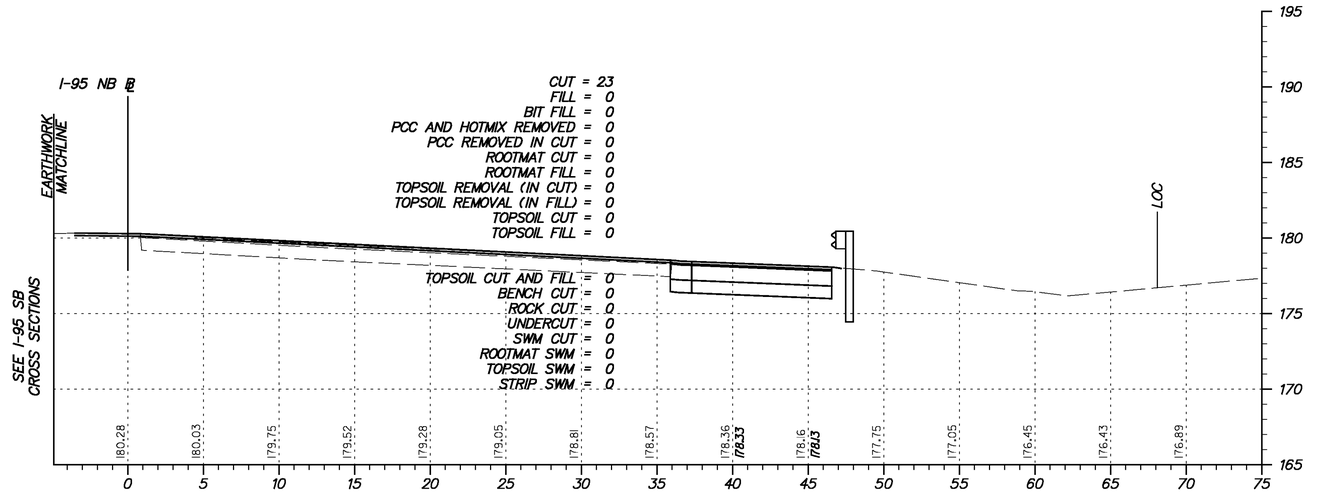

STATION 544+00

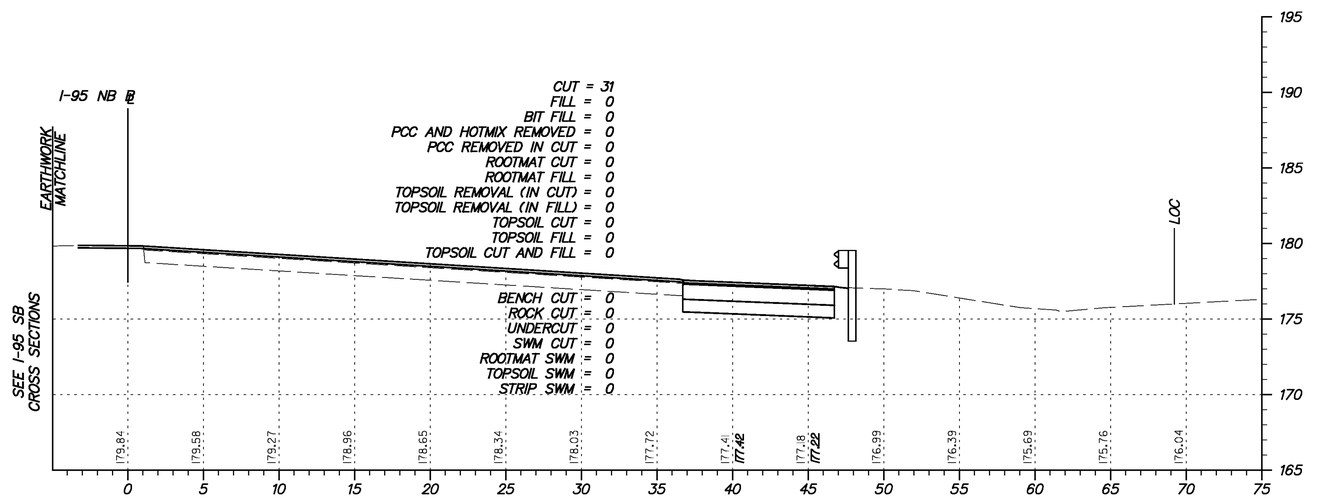

STATION 543+50

Y:\Projects\Del41-202\Del95 Cont 5\X-sections\Xsect sheets\I95c5-Xs195.dgn

1/23/2010

DELAWARE DEPARTMENT OF TRANSPORTATION

ADDENDUMS / REVISIONS	

SCALE
0 5 10 15
FEET

I-95 & US 202 INTERCHANGE

CONTRACT	BRIDGE NO.	NA
T200510602	DESIGNED BY:	DAG
COUNTY	CHECKED BY:	BMD
NEW CASTLE		

CROSS SECTIONS
RAMP 6 ACCEL EXTENSION
(OFF I-95 NB ℄)
STA. 543+50 TO STA. 544+00

SHEET NO.
210
TOTAL SHTS.
290

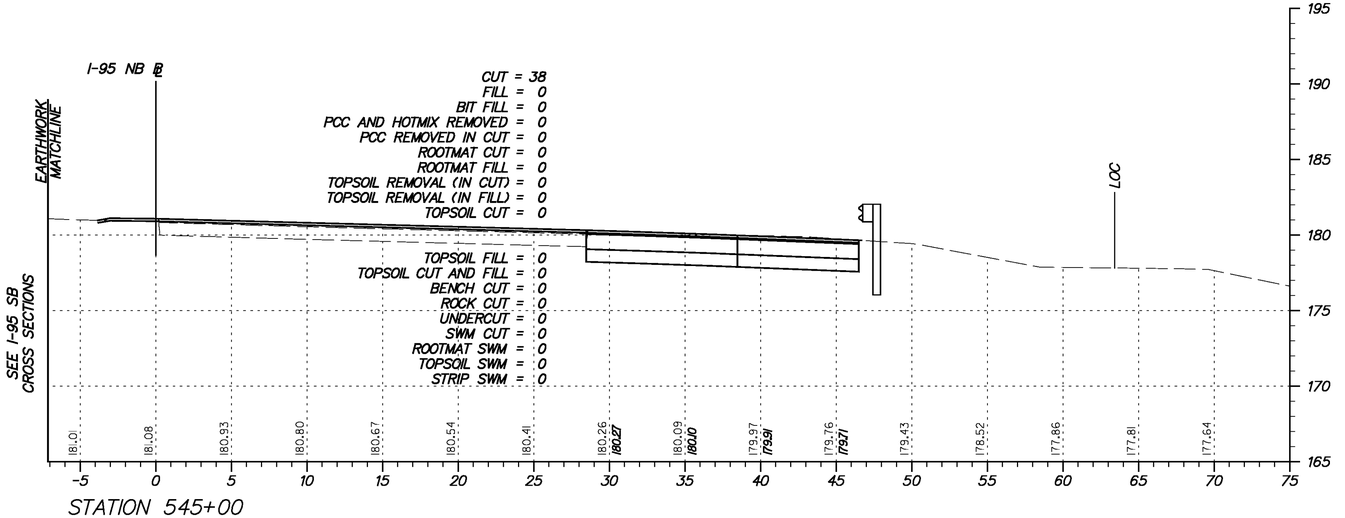

STATION 545+00

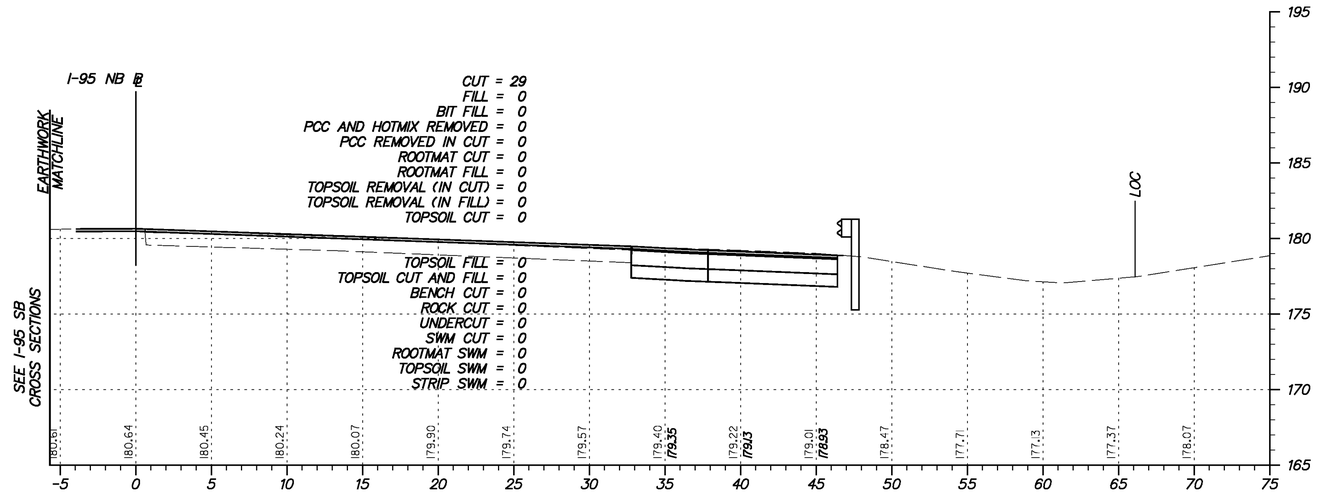

STATION 544+50

Y:\Projects\Del41-202\Del95 Cont 5\X-sections\Xsect sheets\I95o5-Xs195.dgn

11/23/2010

DELAWARE DEPARTMENT OF TRANSPORTATION

ADDENDUMS / REVISIONS	

SCALE 0 5 10 15 FEET

I-95 & US 202 INTERCHANGE

CONTRACT	BRIDGE NO.	NA
T200510602	DESIGNED BY:	DAG
COUNTY	CHECKED BY:	BMD
NEW CASTLE		

CROSS SECTIONS RAMP 6 ACCEL EXTENSION (OFF I-95 NB)

STA. 544+50 TO STA. 545+00

SHEET NO.
211
TOTAL SHTS.
290

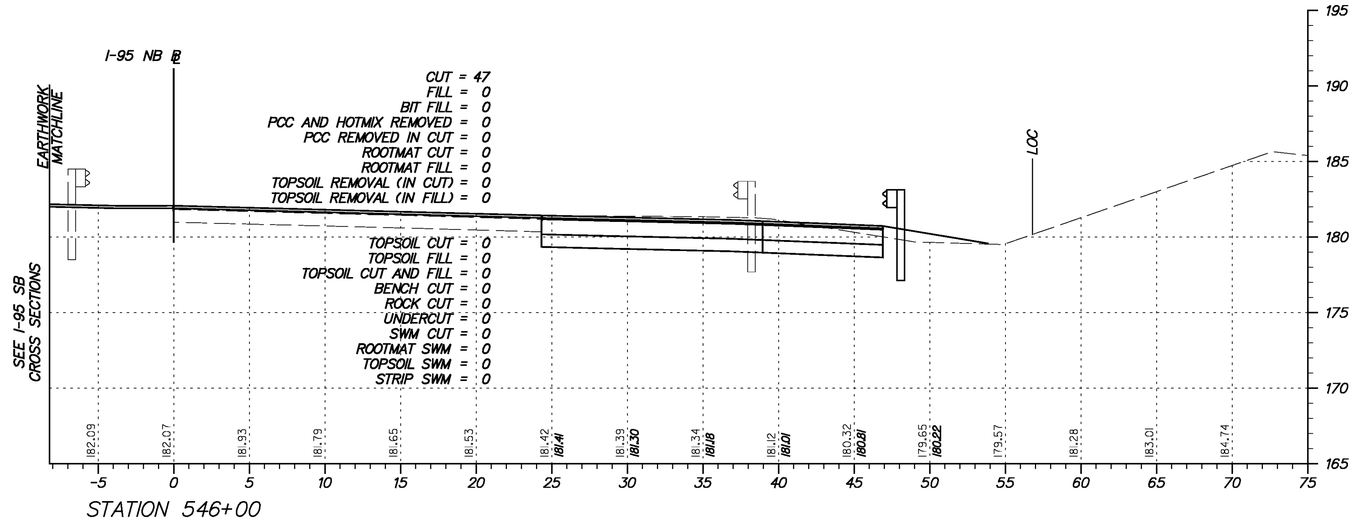

STATION 546+00

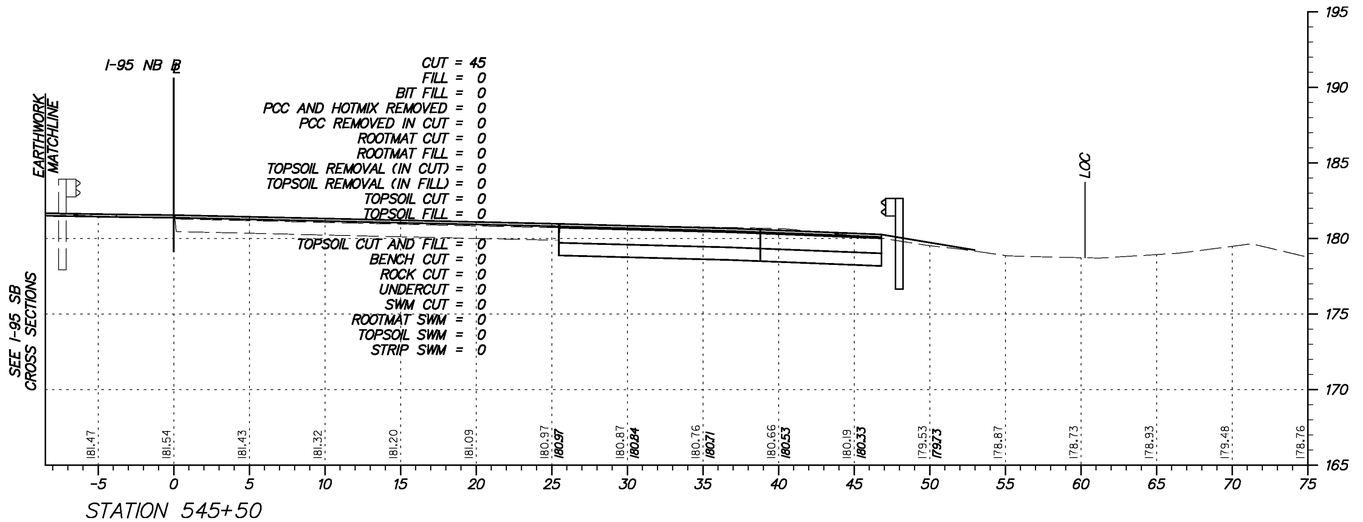

STATION 545+50

Y:\Projects\Del41-202\Del95 Cont 5\X-sections\Xsect sheets\I95o5-Xs195.dgn

1/23/2010

DELAWARE DEPARTMENT OF TRANSPORTATION

ADDENDUMS / REVISIONS	

SCALE 0 5 10 15 FEET

I-95 & US 202 INTERCHANGE

CONTRACT	BRIDGE NO.	NA
T200510602	DESIGNED BY:	DAG
COUNTY	CHECKED BY:	BMD
NEW CASTLE		

CROSS SECTIONS RAMP 6 ACCEL EXTENSION (OFF I-95 NB)

STA. 545+50 TO STA. 546+00

SHEET NO.
212
TOTAL SHTS.
290

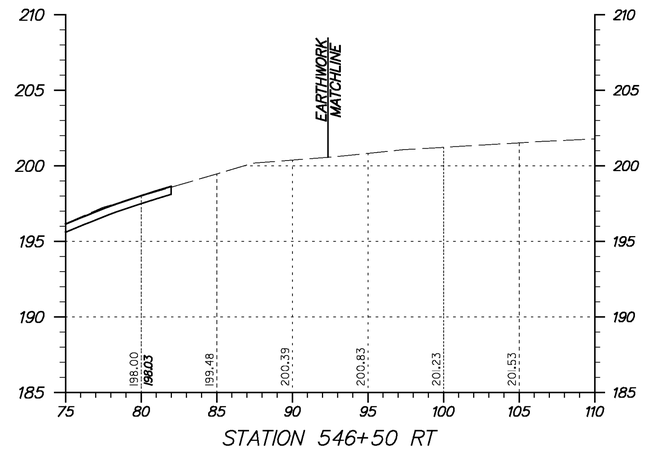

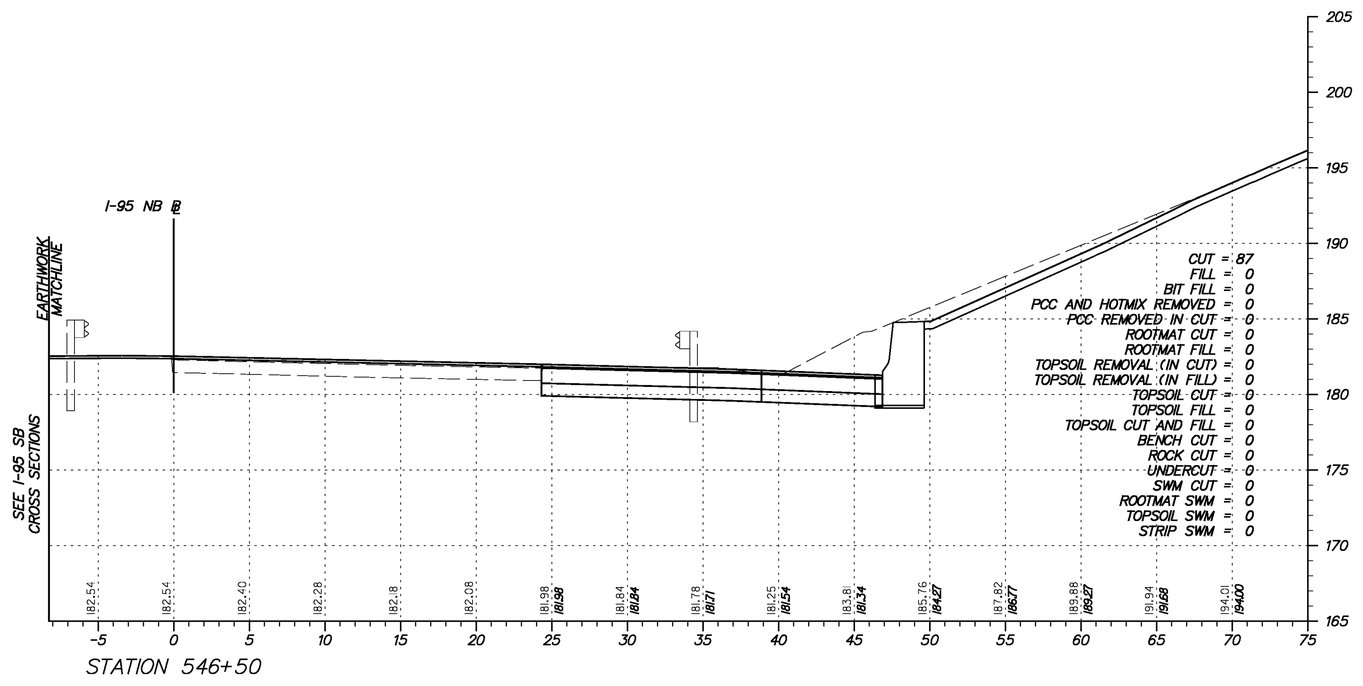

Y:\Projects\Dell41-202\Dell95 Cont 5\X-sections\Xsect sheets\N95c5-Xsl95.dgn

11/23/2010

DELAWARE
DEPARTMENT OF TRANSPORTATION

ADDENDUMS / REVISIONS	

SCALE
0 5 10 15
FEET

I-95 & US 202 INTERCHANGE

CONTRACT	BRIDGE NO.	NA
T200510602	DESIGNED BY:	DAG
COUNTY	CHECKED BY:	BMD
NEW CASTLE		

CROSS SECTIONS
RAMP 6 ACCEL EXTENSION
(OFF I-95 NB @)
STA. 546+50

SHEET NO.
213
TOTAL SHTS.
290

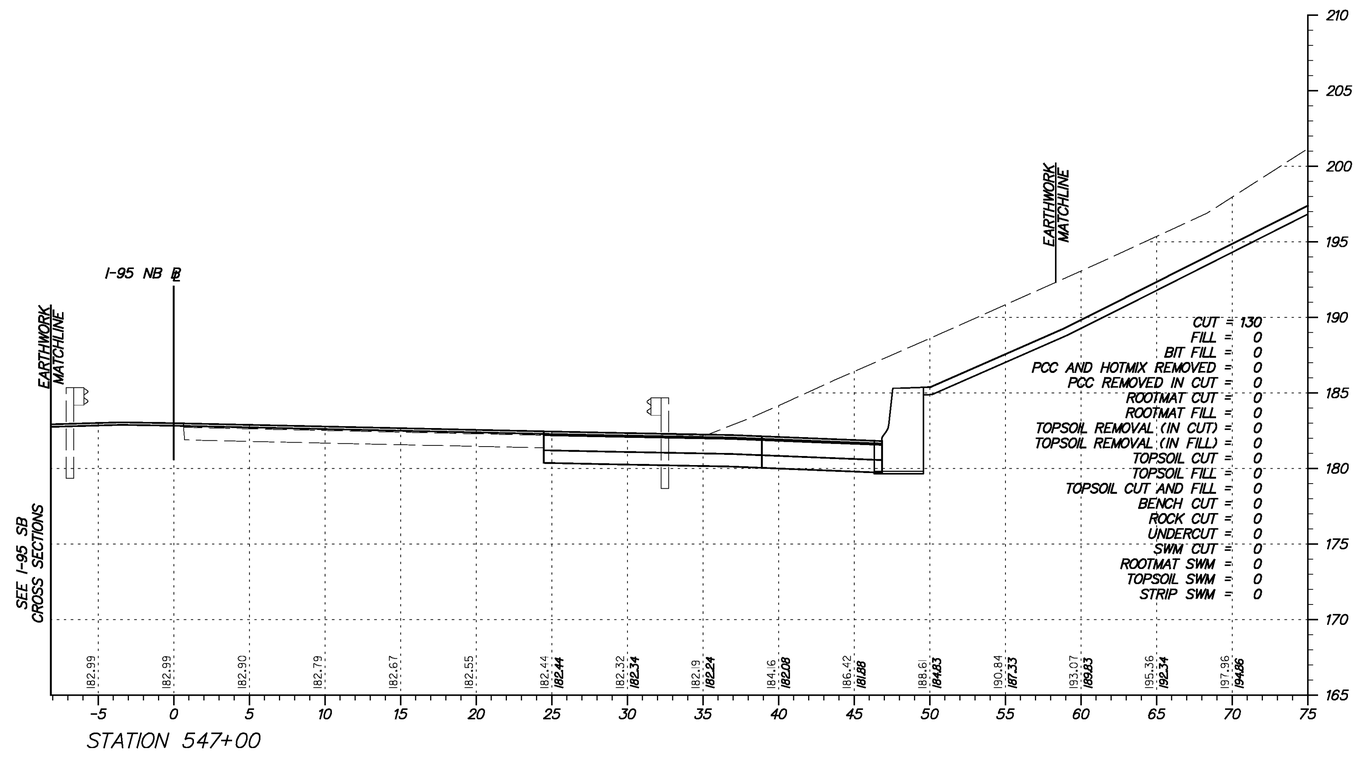

Y:\Projects\Del41-202\Del95 Cont 5\X-sections\Xsect sheets\I95c5-Xsl95.dgn

11/23/2010

DELAWARE
DEPARTMENT OF TRANSPORTATION

ADDENDUMS / REVISIONS	

SCALE
0 5 10 15
FEET

I-95 & US 202 INTERCHANGE

CONTRACT	BRIDGE NO.	NA
T200510602	DESIGNED BY:	DAG
COUNTY	CHECKED BY:	BMD
NEW CASTLE		

CROSS SECTIONS
RAMP 6 ACCEL EXTENSION
(OFF I-95 NB B)
STA. 547+00

SHEET NO.
214
TOTAL SHTS.
290

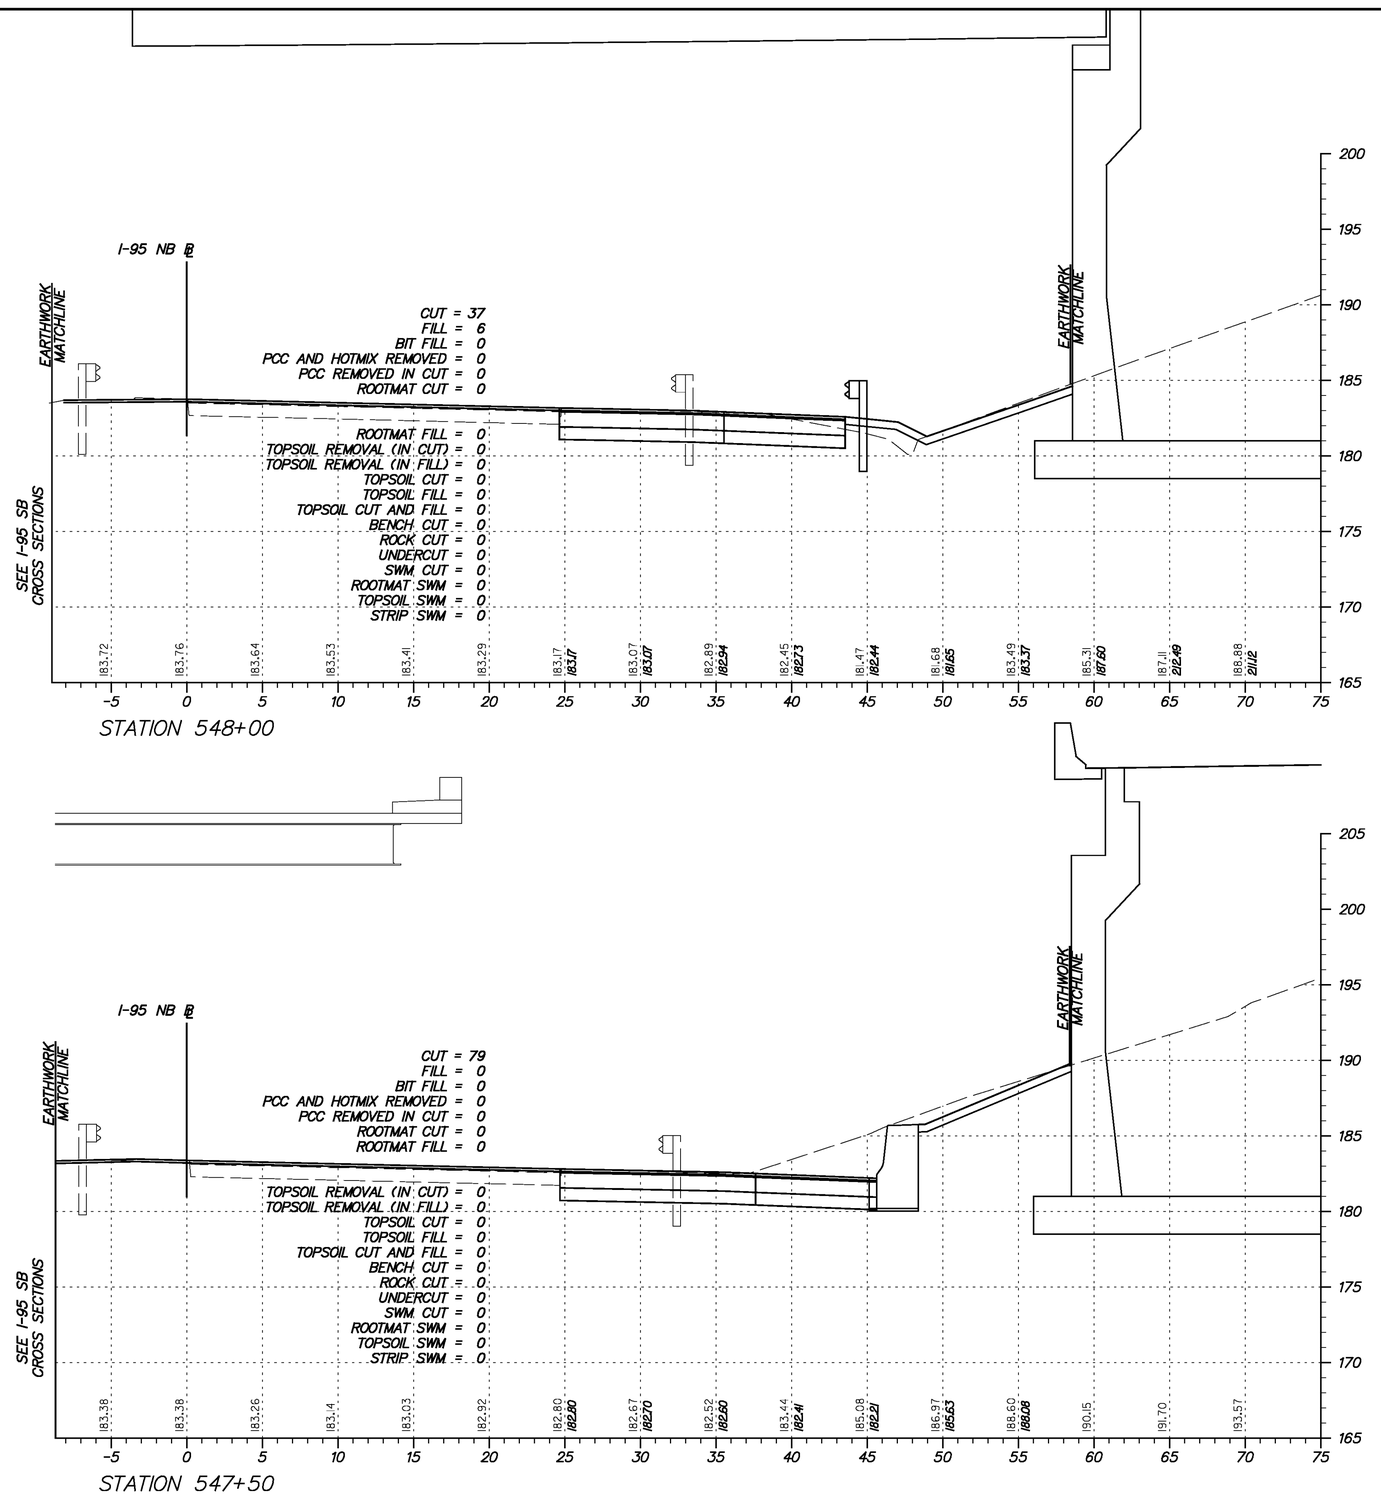

Y:\Projects\Del41-202\Del95 Cont 5\X-sections\Xsect sheets\I95c5-Xsl95.dgn

11/23/2010

DELAWARE
DEPARTMENT OF TRANSPORTATION

ADDENDUMS / REVISIONS	

SCALE
0 5 10 15
FEET

I-95 & US 202 INTERCHANGE

CONTRACT	BRIDGE NO.	NA
T200510602	DESIGNED BY:	DAG
COUNTY	CHECKED BY:	BMD
NEW CASTLE		

CROSS SECTIONS
RAMP 6 ACCEL EXTENSION
(OFF I-95 NB)
STA. 547+50 TO STA. 548+00

SHEET NO.
215
TOTAL SHTS.
290

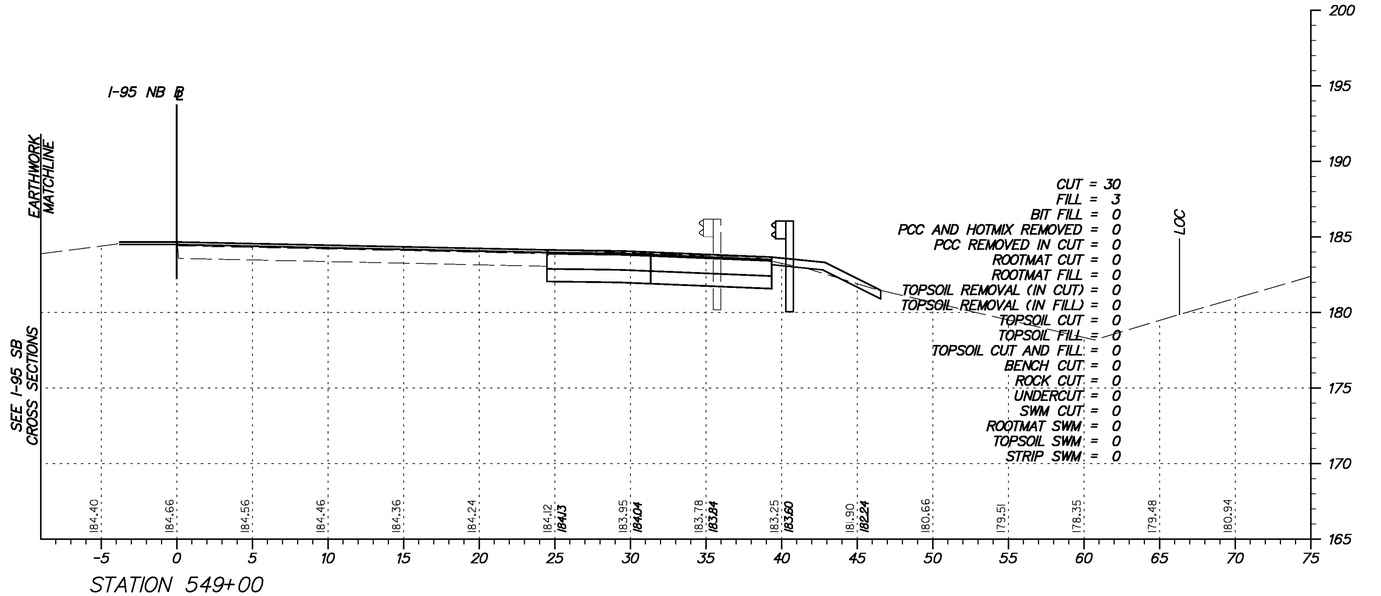

STATION 549+00

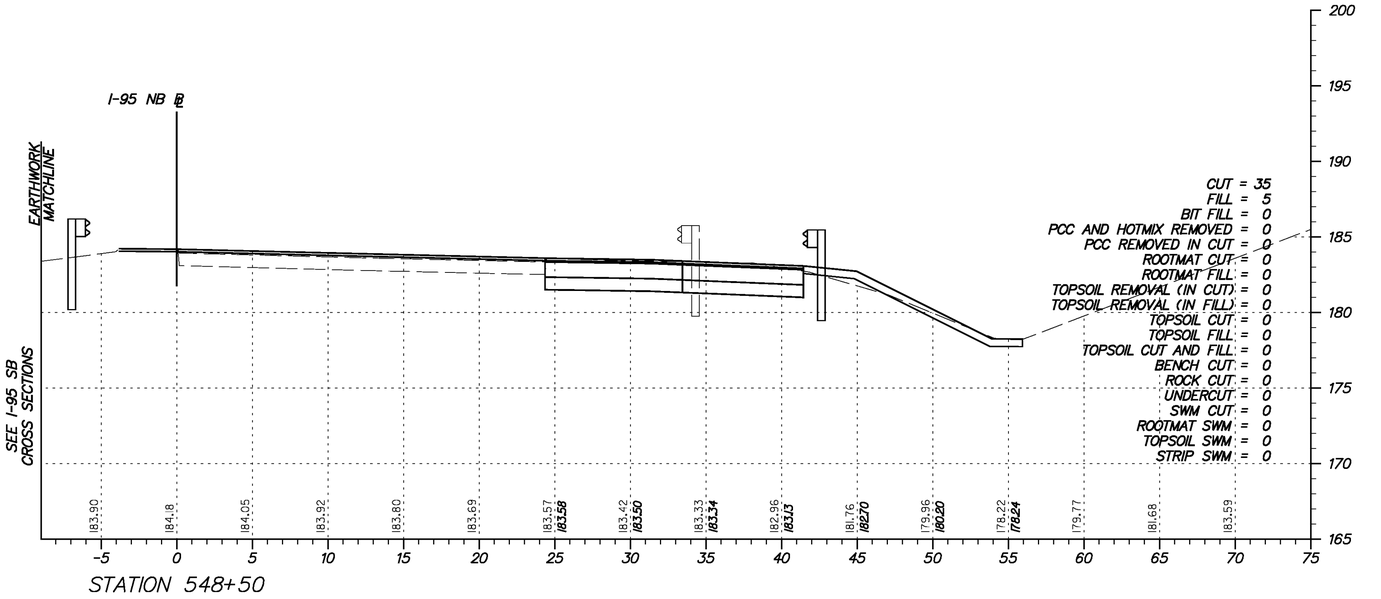

STATION 548+50

Y:\Projects\Dell4I-202\Dell95 Cont 5\X-sections\Xsect sheets\I95c5-Xsl95.dgn

11/23/2010

DELAWARE
DEPARTMENT OF TRANSPORTATION

ADDENDUMS / REVISIONS	

SCALE
0 5 10 15
FEET

I-95 & US 202 INTERCHANGE

CONTRACT	BRIDGE NO.	NA
T200510602	DESIGNED BY:	DAG
COUNTY	CHECKED BY:	BMD
NEW CASTLE		

CROSS SECTIONS
RAMP 6 ACCEL EXTENSION
(OFF I-95 NB ℄)
STA. 548+50 TO STA. 549+00

SHEET NO.
216
TOTAL SHTS.
290

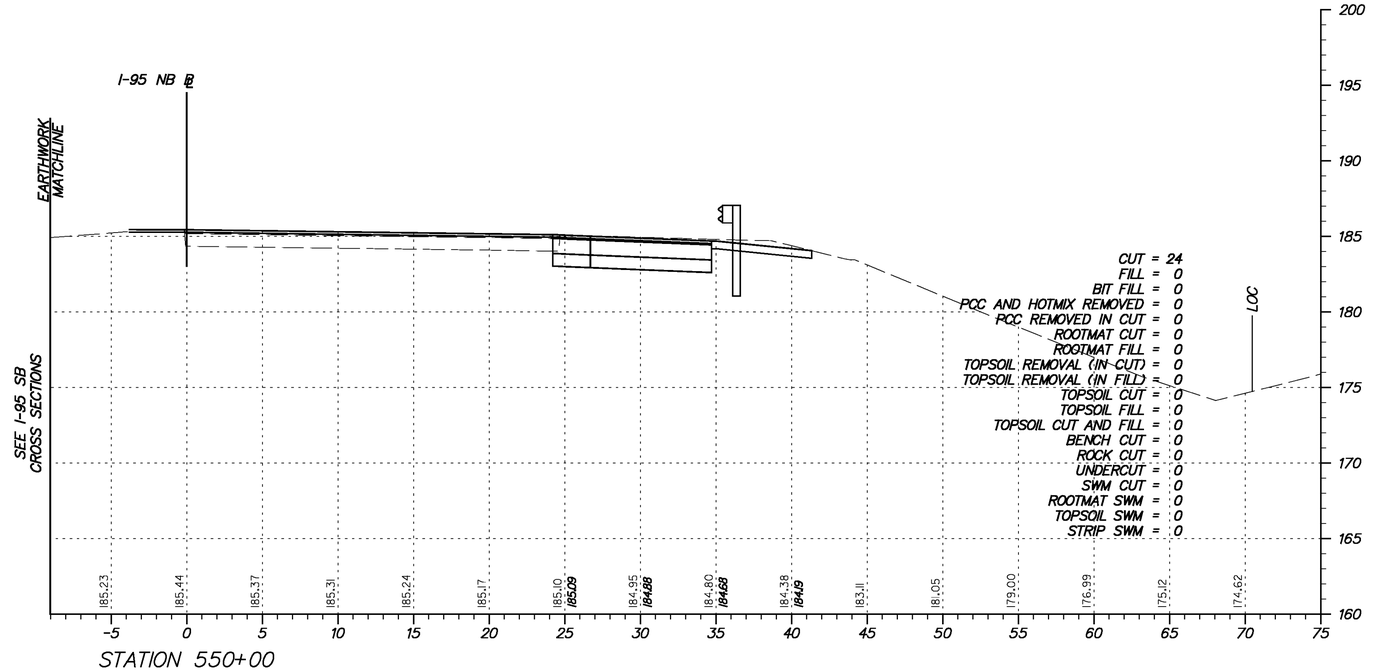

STATION 550+00

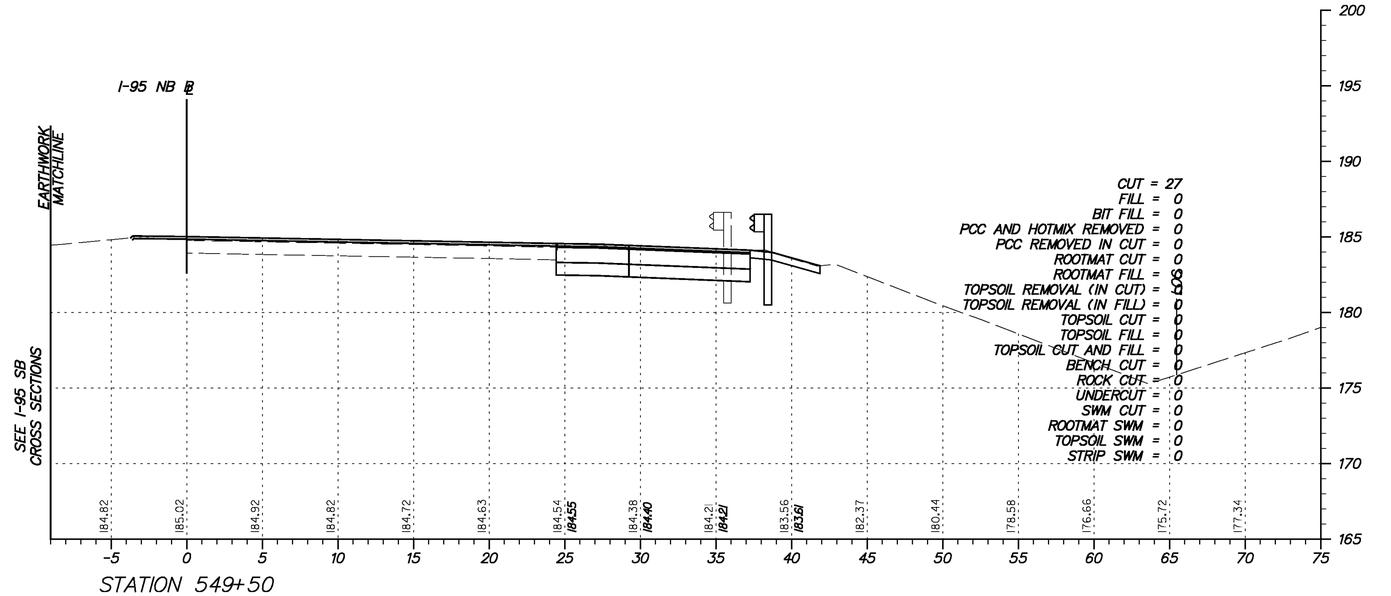

STATION 549+50

Y:\Projects\Dell41-202\Dell95 Cont 5\X-sections\Xsect sheets\I95c5-Xsl95.dgn

11/23/2010

DELAWARE
DEPARTMENT OF TRANSPORTATION

ADDENDUMS / REVISIONS	

SCALE
0 5 10 15
FEET

I-95 & US 202 INTERCHANGE

CONTRACT	BRIDGE NO.	NA
T200510602	DESIGNED BY:	DAG
COUNTY	CHECKED BY:	BMD
NEW CASTLE		

CROSS SECTIONS
RAMP 6 ACCEL EXTENSION
(OFF I-95 NB @)
STA. 549+50 TO STA. 550+00

SHEET NO.	217
TOTAL SHTS.	290

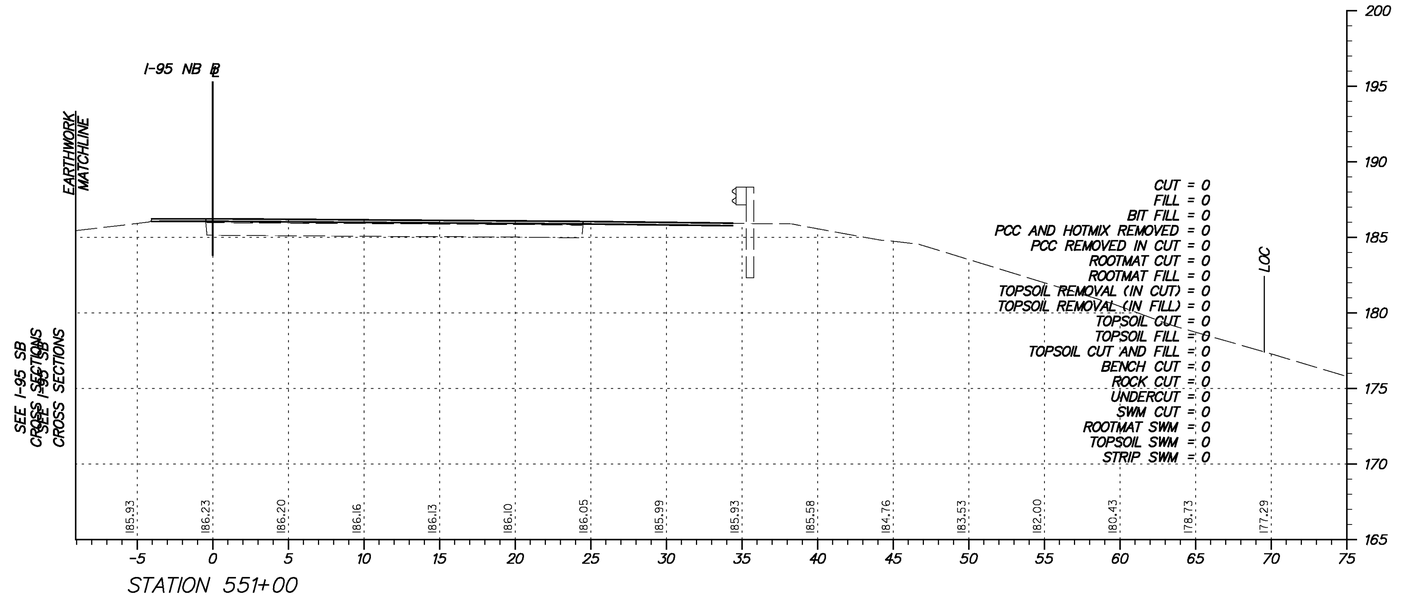

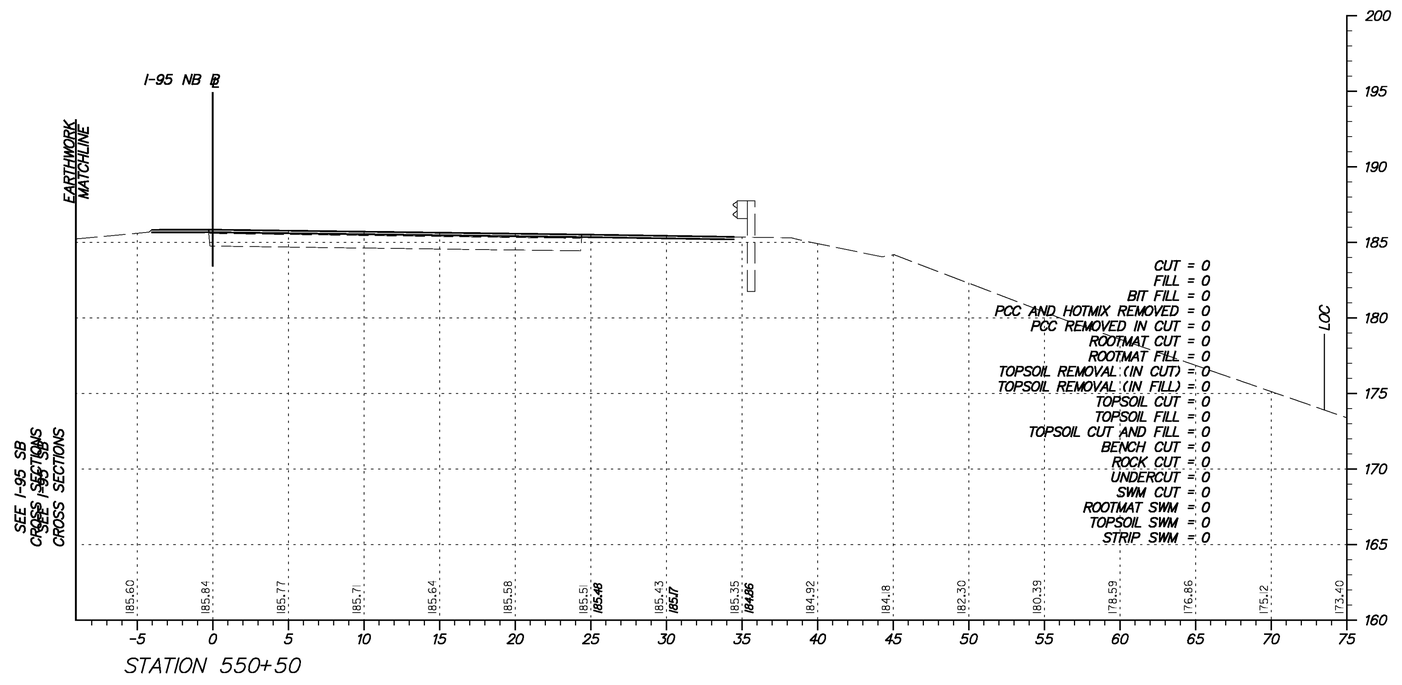

Y:\Projects\Del41-202\Del95 Cont 5\X-sections\Xsect sheets\N95c5-Xsl95.dgn

11/23/2010

DELAWARE DEPARTMENT OF TRANSPORTATION

ADDENDUMS / REVISIONS	

SCALE 0 5 10 15 FEET

I-95 & US 202 INTERCHANGE

CONTRACT	BRIDGE NO.	NA
T200510602	DESIGNED BY:	DAG
COUNTY	CHECKED BY:	BMD
NEW CASTLE		

CROSS SECTIONS RAMP 6 ACCEL EXTENSION (OFF I-95 NB ℄)

STA. 550+50 TO STA. 551+00

SHEET NO.
218
TOTAL SHTS.
290

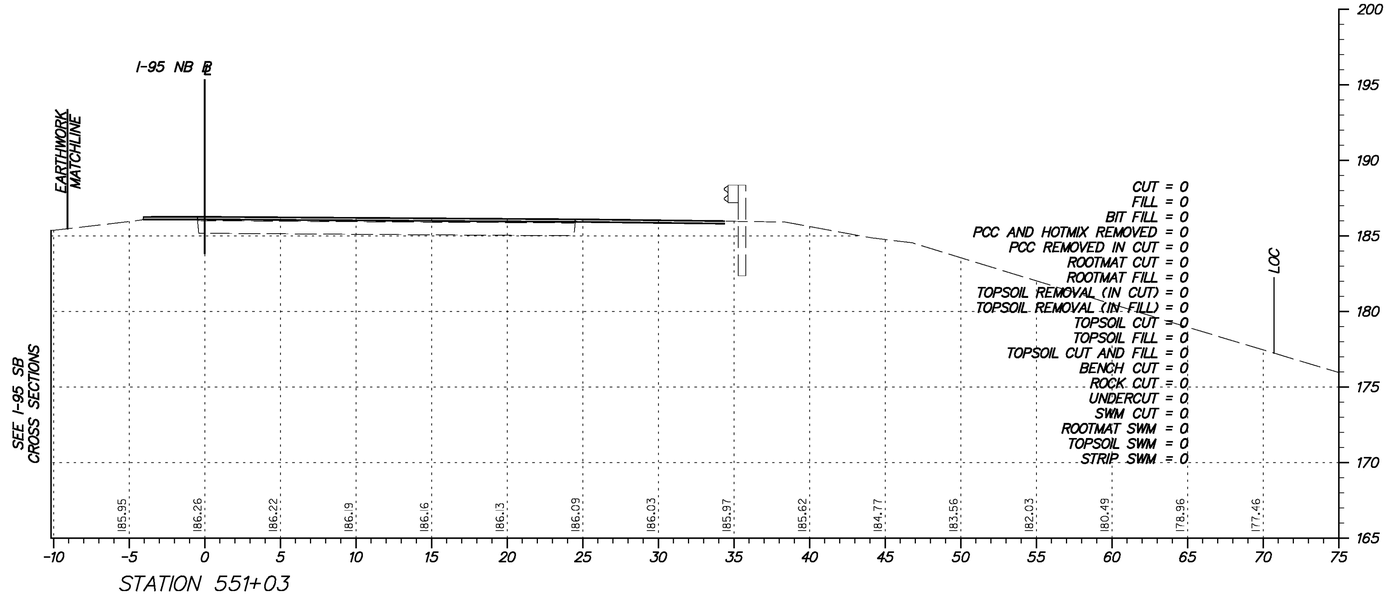

Y:\Projects\Del41-202\Del95 Cont 5\X-sections\Xsect sheets\N95c5-Xsl95.dgn

11/23/2010

DELAWARE DEPARTMENT OF TRANSPORTATION

ADDENDUMS / REVISIONS	

SCALE 0 5 10 15 FEET

I-95 & US 202 INTERCHANGE

CONTRACT	BRIDGE NO.	NA
T200510602	DESIGNED BY:	DAG
COUNTY	CHECKED BY:	BMD
NEW CASTLE		

CROSS SECTIONS RAMP 6 ACCEL EXTENSION (OFF I-95 NB ℄)

STA. 551+03

SHEET NO.
219
TOTAL SHTS.
290

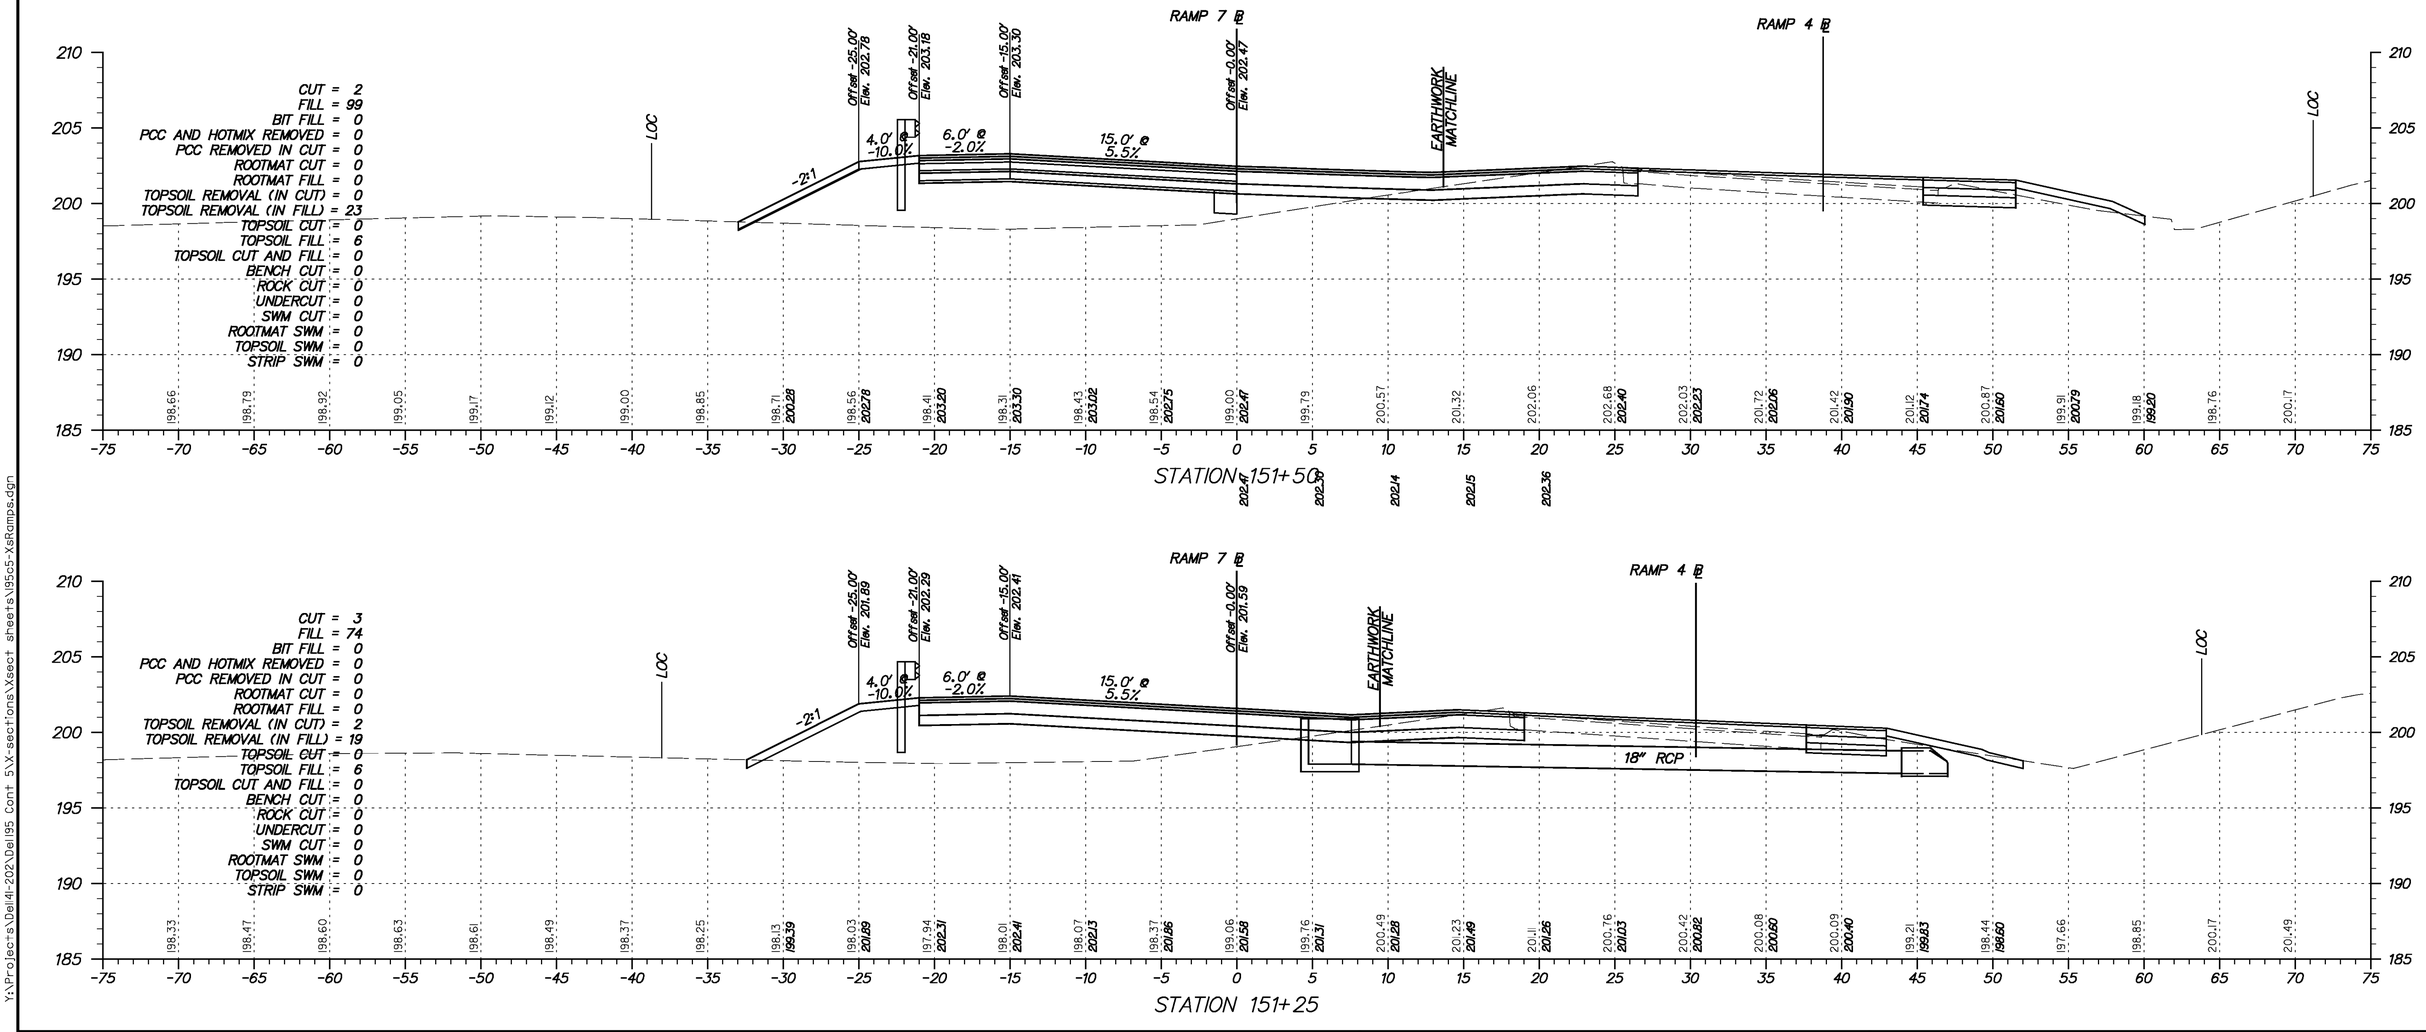

Y:\Projects\Del41-202\Del95 Cont 5\Xsections\Xsect sheets\I95c5-XsRamps.dgn

11/23/2010

DELAWARE
DEPARTMENT OF TRANSPORTATION

ADDENDUMS / REVISIONS	

SCALE
0 5 10 15
FEET

I-95 & US 202 INTERCHANGE

CONTRACT	T200510602
COUNTY	NEW CASTLE
BRIDGE NO.	NA
DESIGNED BY:	DAG
CHECKED BY:	BMD

CROSS SECTIONS
RAMP 7
STA. 151+25 TO STA. 151+50

SHEET NO.	
	220
TOTAL SHTS.	
	290

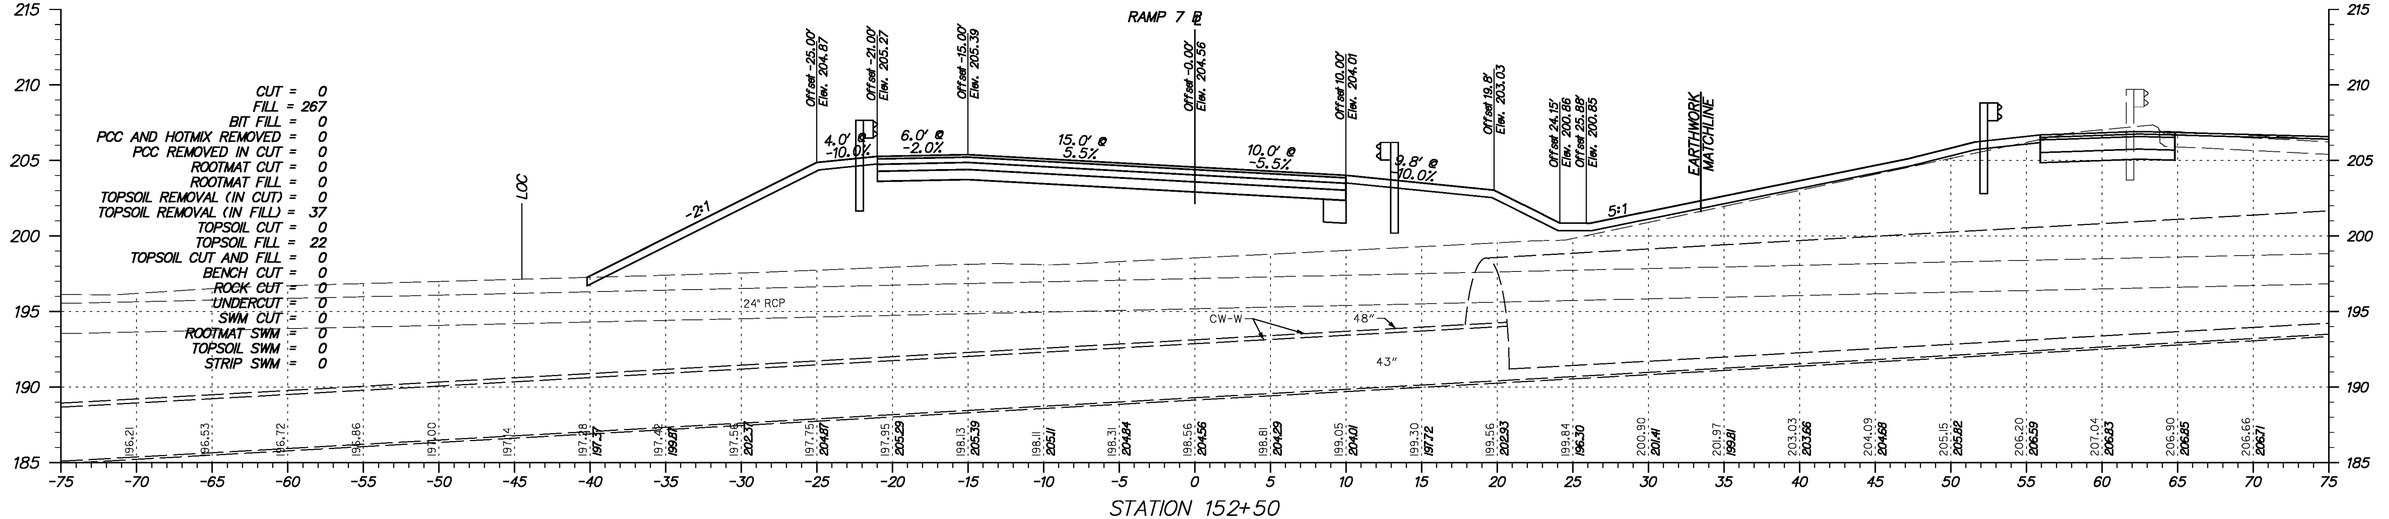

Y:\Projects\Del41-202\Del95 Cont 5\X-sections\Xsect sheets\I95c5-XsRamps.dgn

11/23/2010

DELAWARE DEPARTMENT OF TRANSPORTATION

ADDENDUMS / REVISIONS

SCALE 0 5 10 15 FEET

I-95 & US 202 INTERCHANGE

CONTRACT	BRIDGE NO.	NA
T200510602	DESIGNED BY:	DAG
COUNTY: NEW CASTLE	CHECKED BY:	BMD

CROSS SECTIONS RAMP 7
STA. 152+00 TO STA. 152+50

SHEET NO.	221
TOTAL SHTS.	290

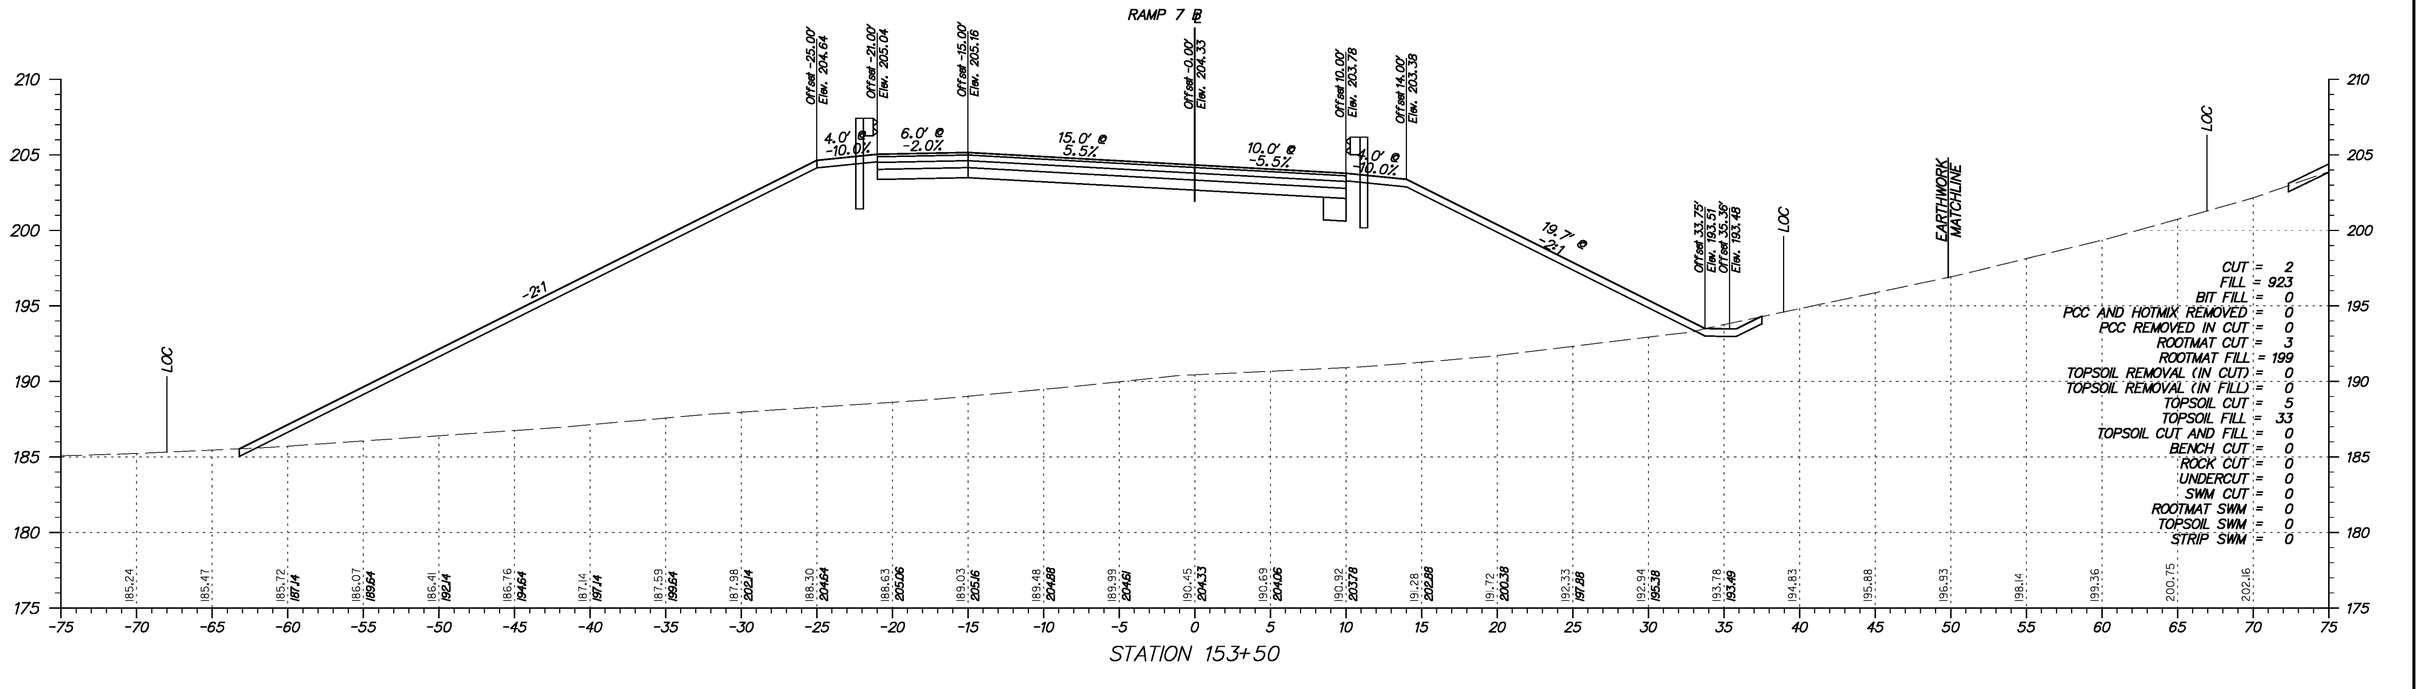

STATION 153+50

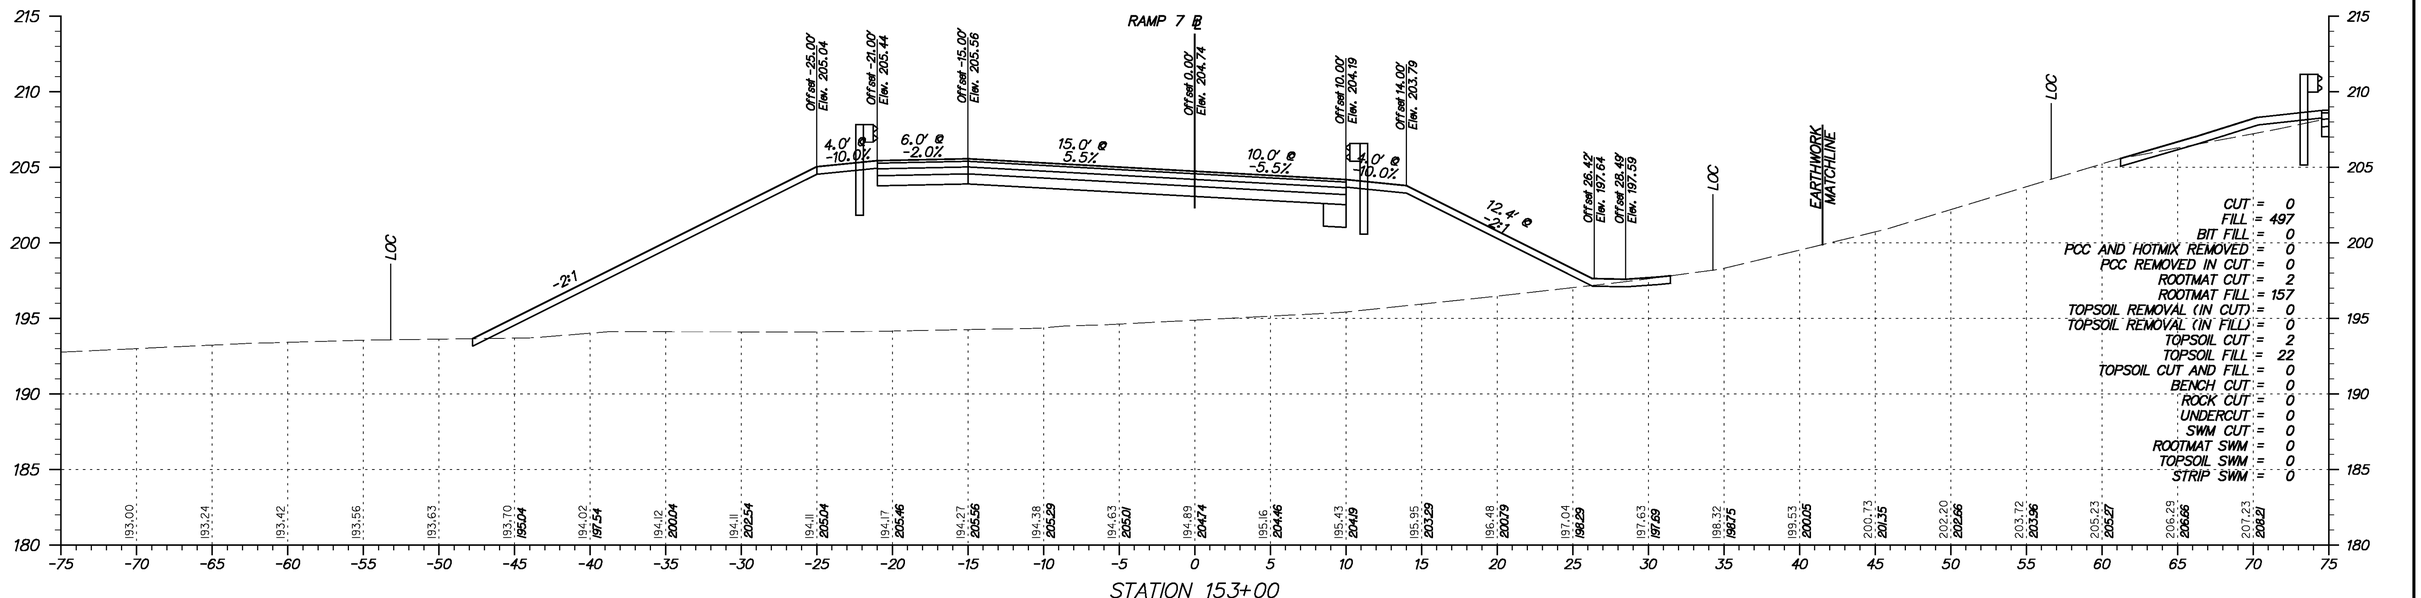

STATION 153+00

Y:\Projects\Del41-202\Del95 Cont 5\X-sections\Xsect sheets\95c5-XsRamps.dgn

11/23/2010

DELAWARE DEPARTMENT OF TRANSPORTATION	ADDENDUMS / REVISIONS	SCALE 0 5 10 15 FEET	**I-95 & US 202 INTERCHANGE**	CONTRACT T200510602	BRIDGE NO. NA	**CROSS SECTIONS RAMP 7** STA. 153+00 TO STA. 153+50	SHEET NO. 222
				COUNTY NEW CASTLE	DESIGNED BY: DAG		TOTAL SHTS. 290
					CHECKED BY: BMD		

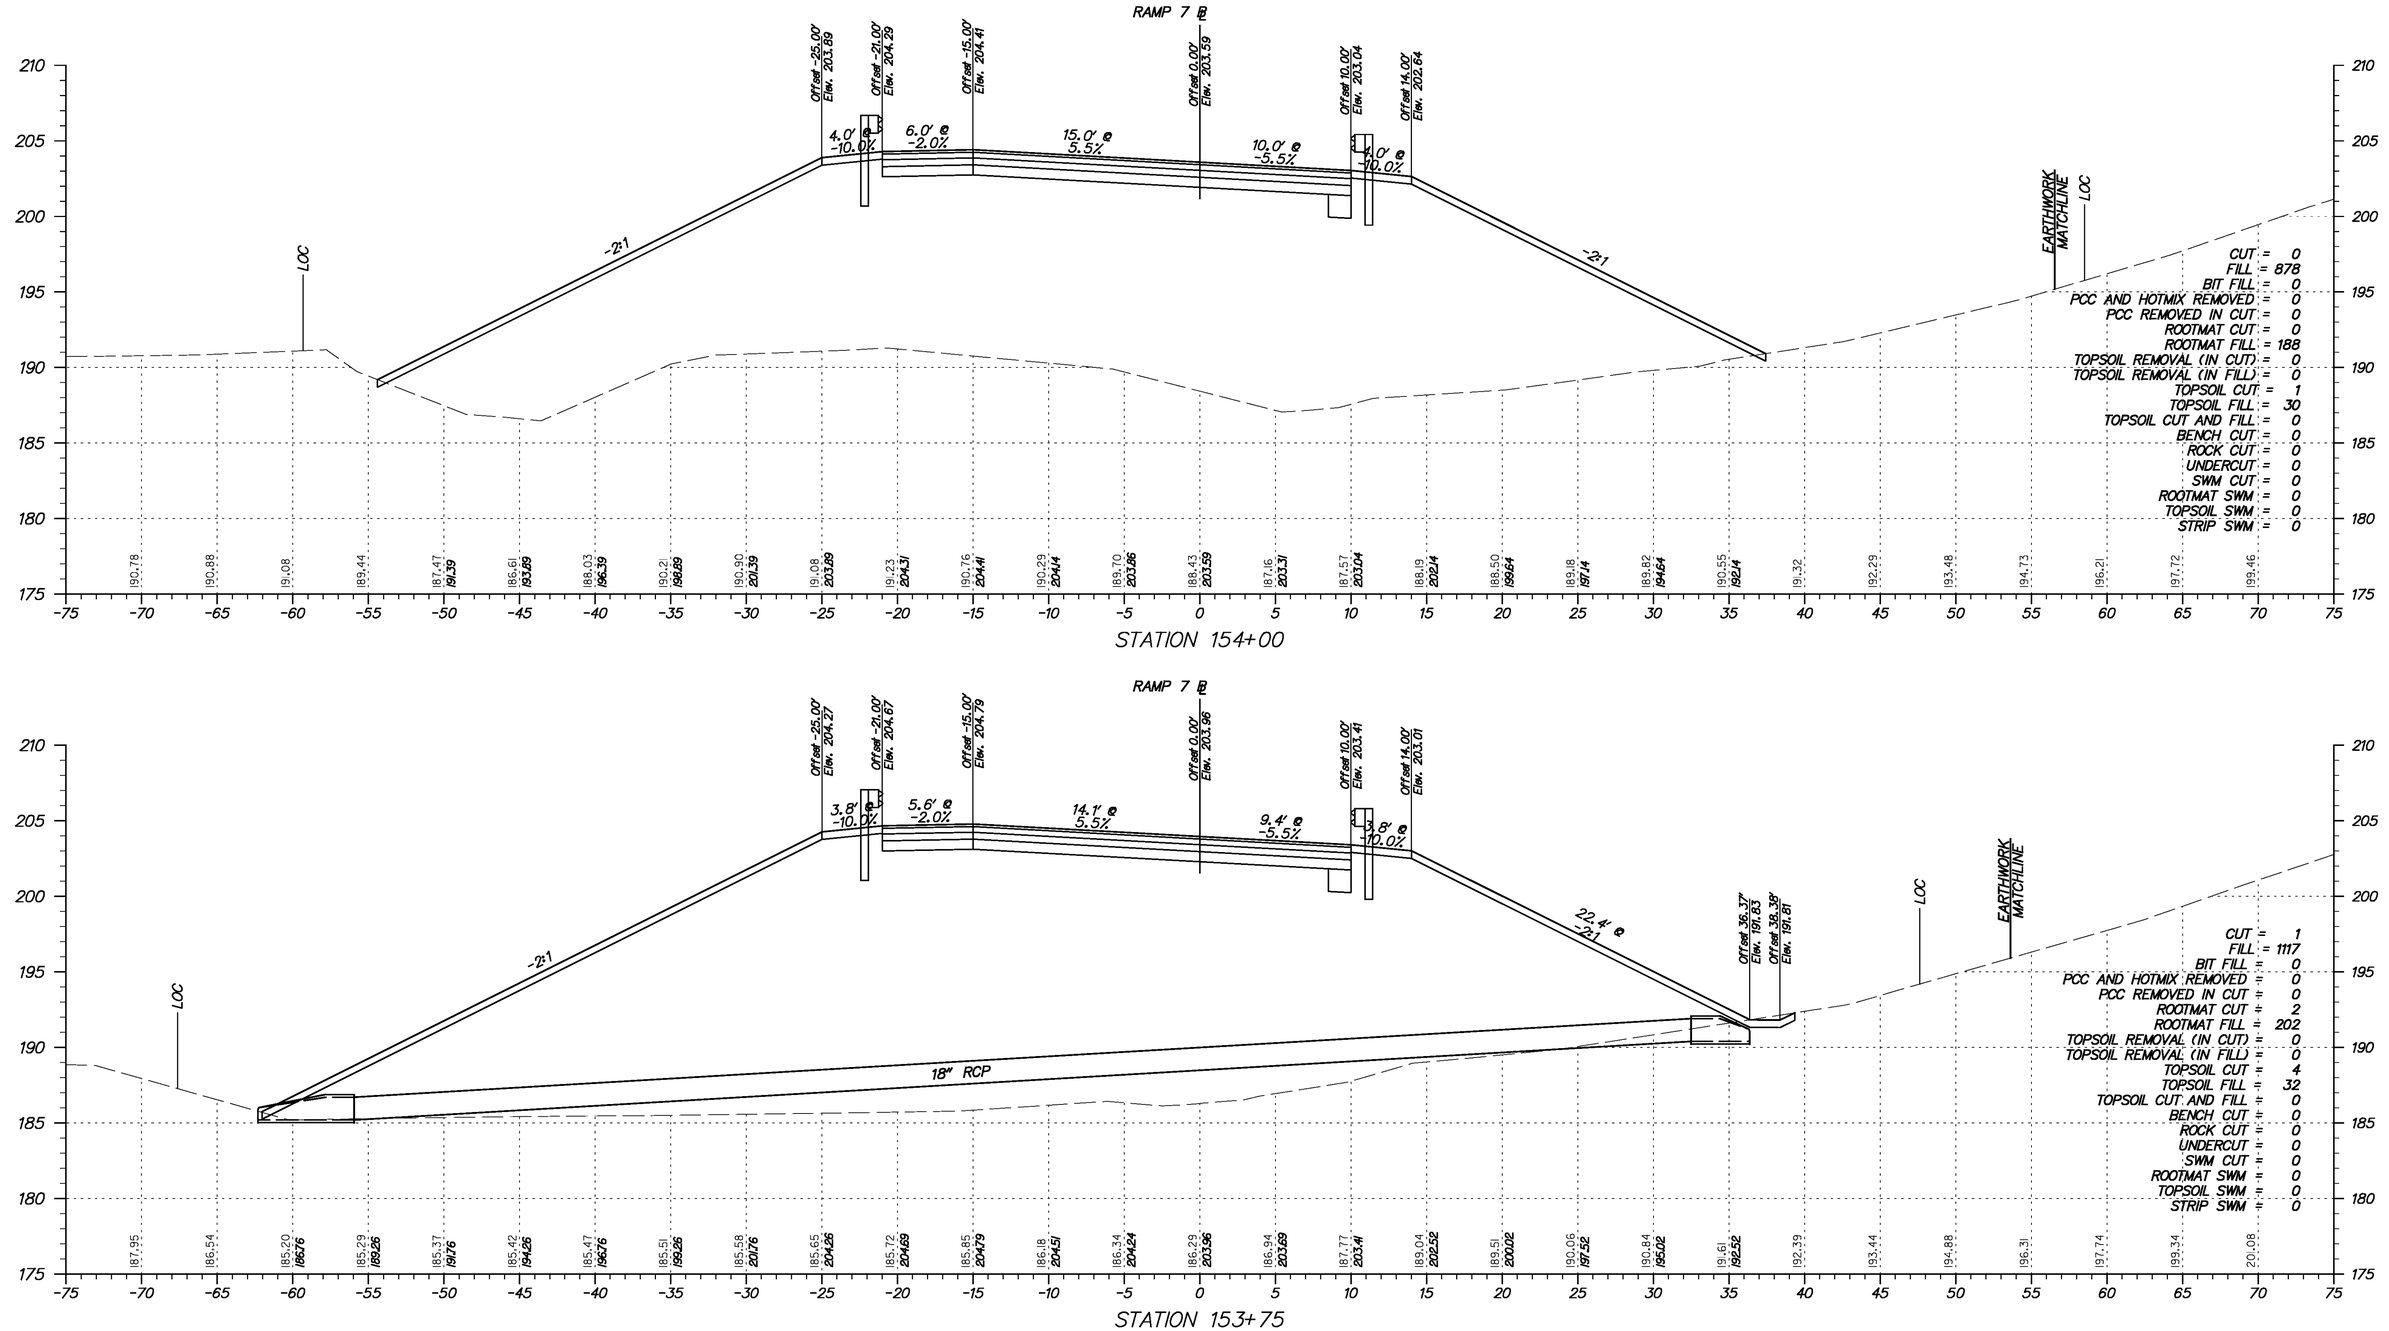

Y:\Projects\Del4I-202\Del95 Cont 5\X-sections\Xsect sheets\95c5-XsRamps.dgn

11/23/2010

DELAWARE DEPARTMENT OF TRANSPORTATION

ADDENDUMS / REVISIONS	

SCALE 0 5 10 15 FEET

I-95 & US 202 INTERCHANGE

CONTRACT	BRIDGE NO.	NA
T200510602	DESIGNED BY:	DAG
COUNTY	CHECKED BY:	BMD
NEW CASTLE		

CROSS SECTIONS RAMP 7
STA. 153+75 TO STA. 154+00

SHEET NO.	TOTAL SHTS.
223	290

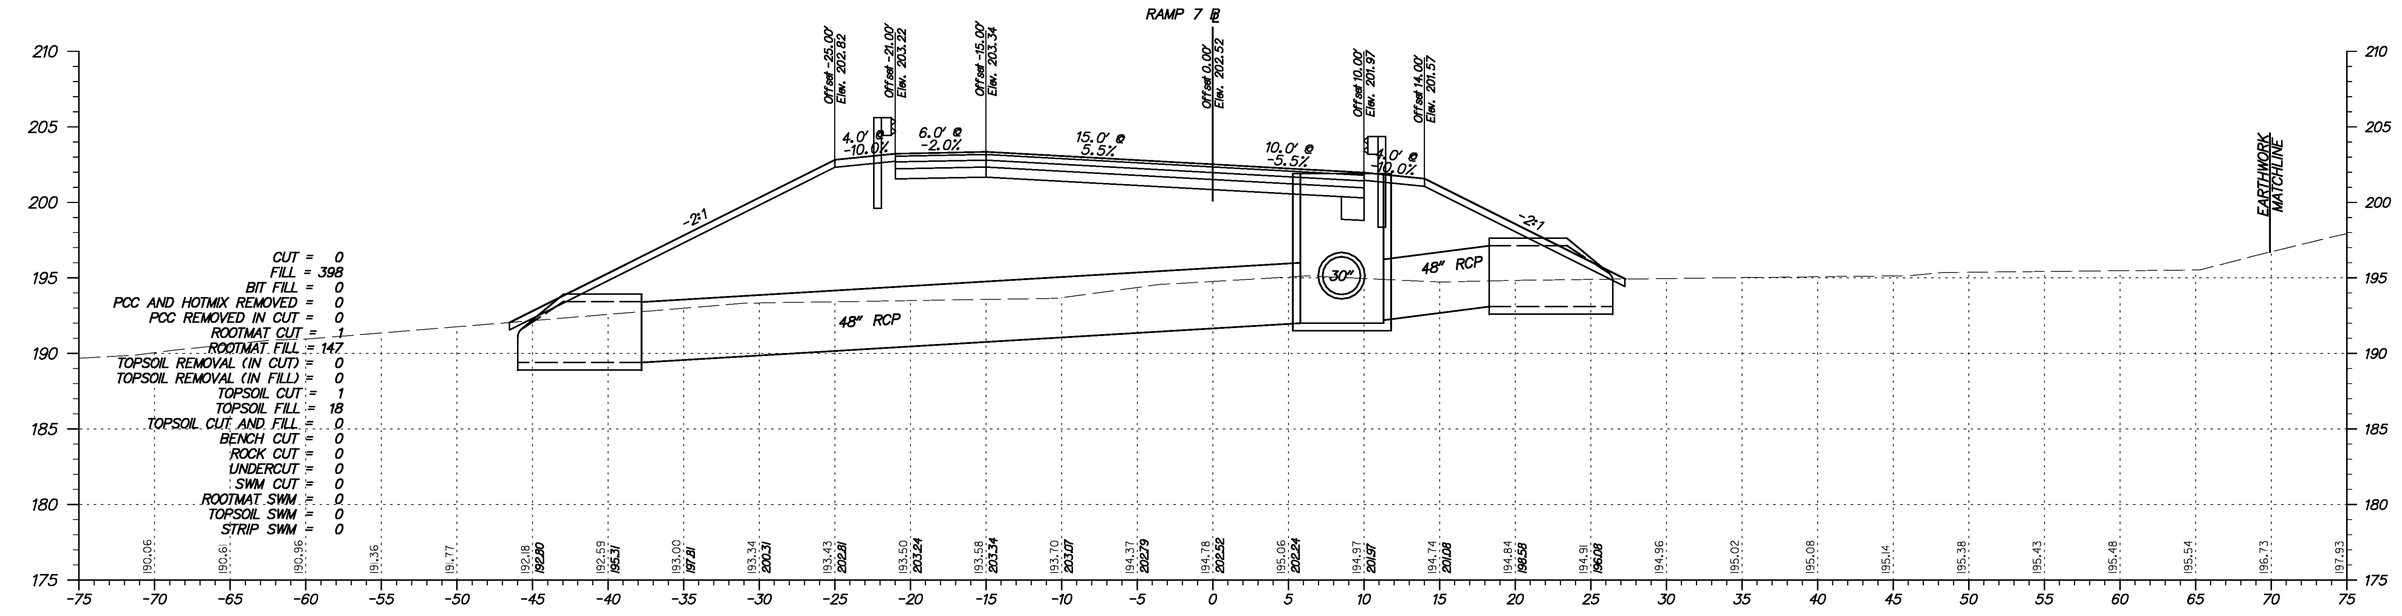

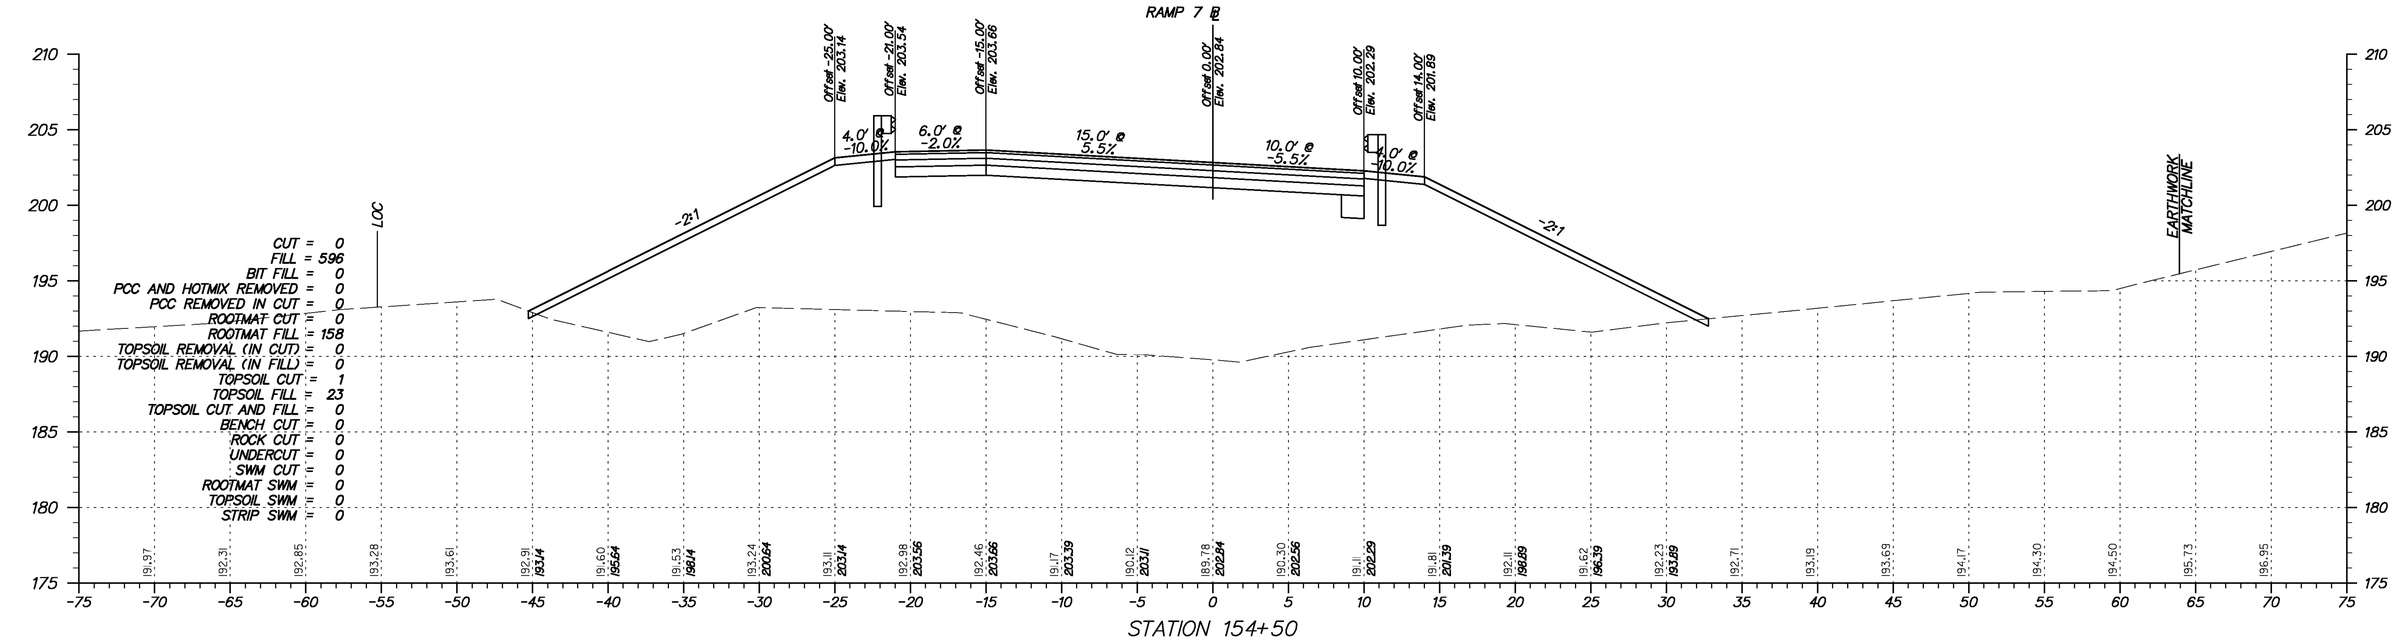

Y:\Projects\Del141-202\Del195 Cont 5\X-sections\Xsect sheets\I95c5-XsRamps.dgn

11/23/2010

DELAWARE DEPARTMENT OF TRANSPORTATION

ADDENDUMS / REVISIONS

SCALE 0 5 10 15 FEET

I-95 & US 202 INTERCHANGE

CONTRACT	BRIDGE NO.	NA
T200510602	DESIGNED BY:	DAG
COUNTY	CHECKED BY:	BMD
NEW CASTLE		

CROSS SECTIONS RAMP 7
STA. 154+50 TO STA. 154+75

SHEET NO.	TOTAL SHTS.
224	290

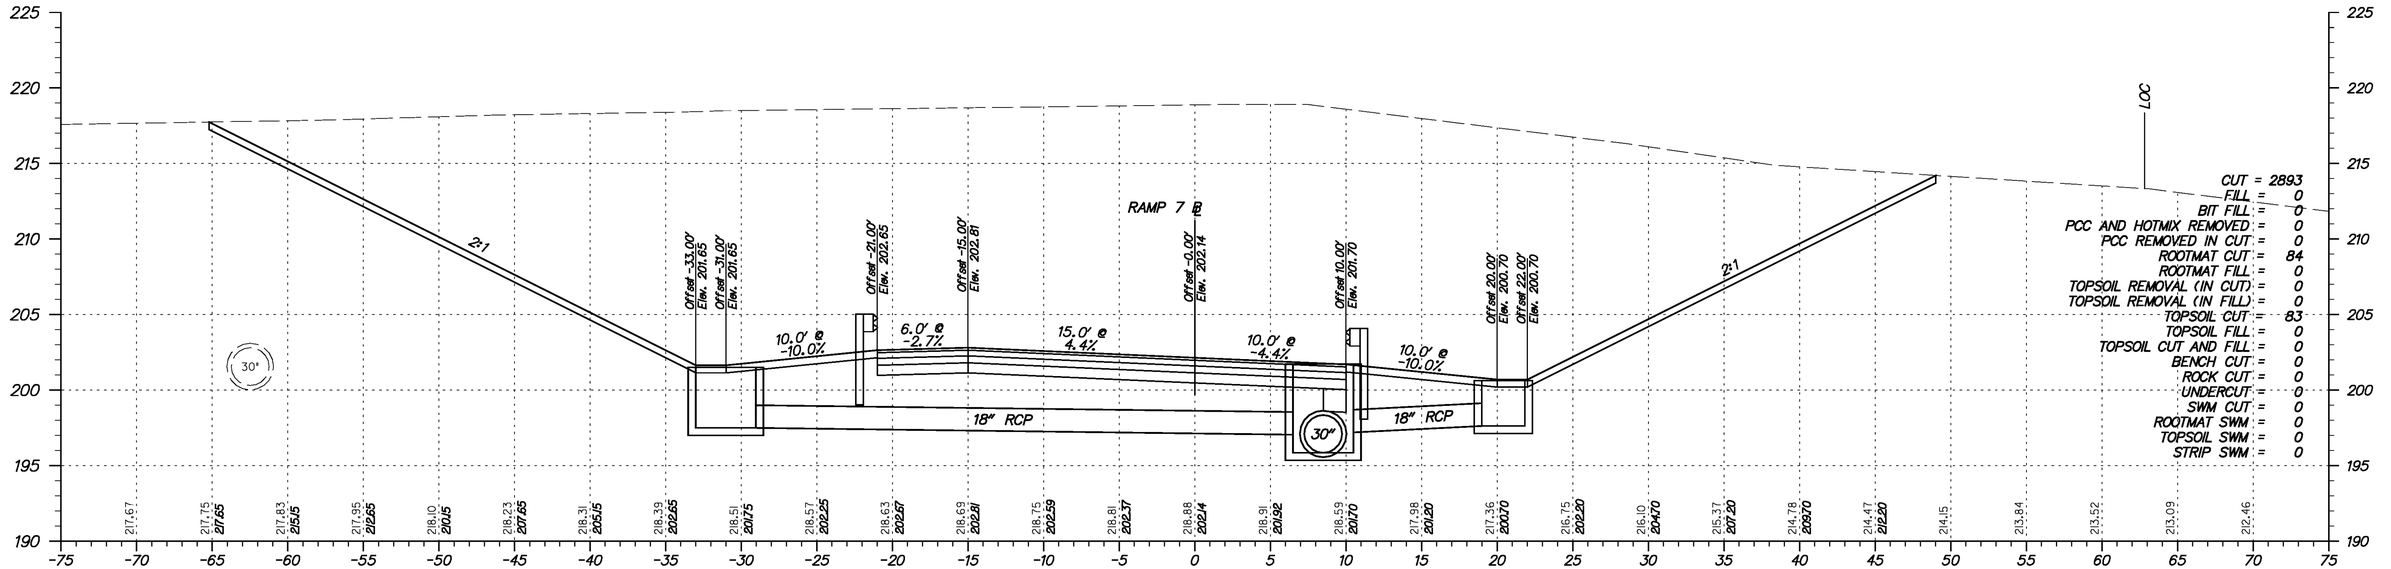

STATION 155+50

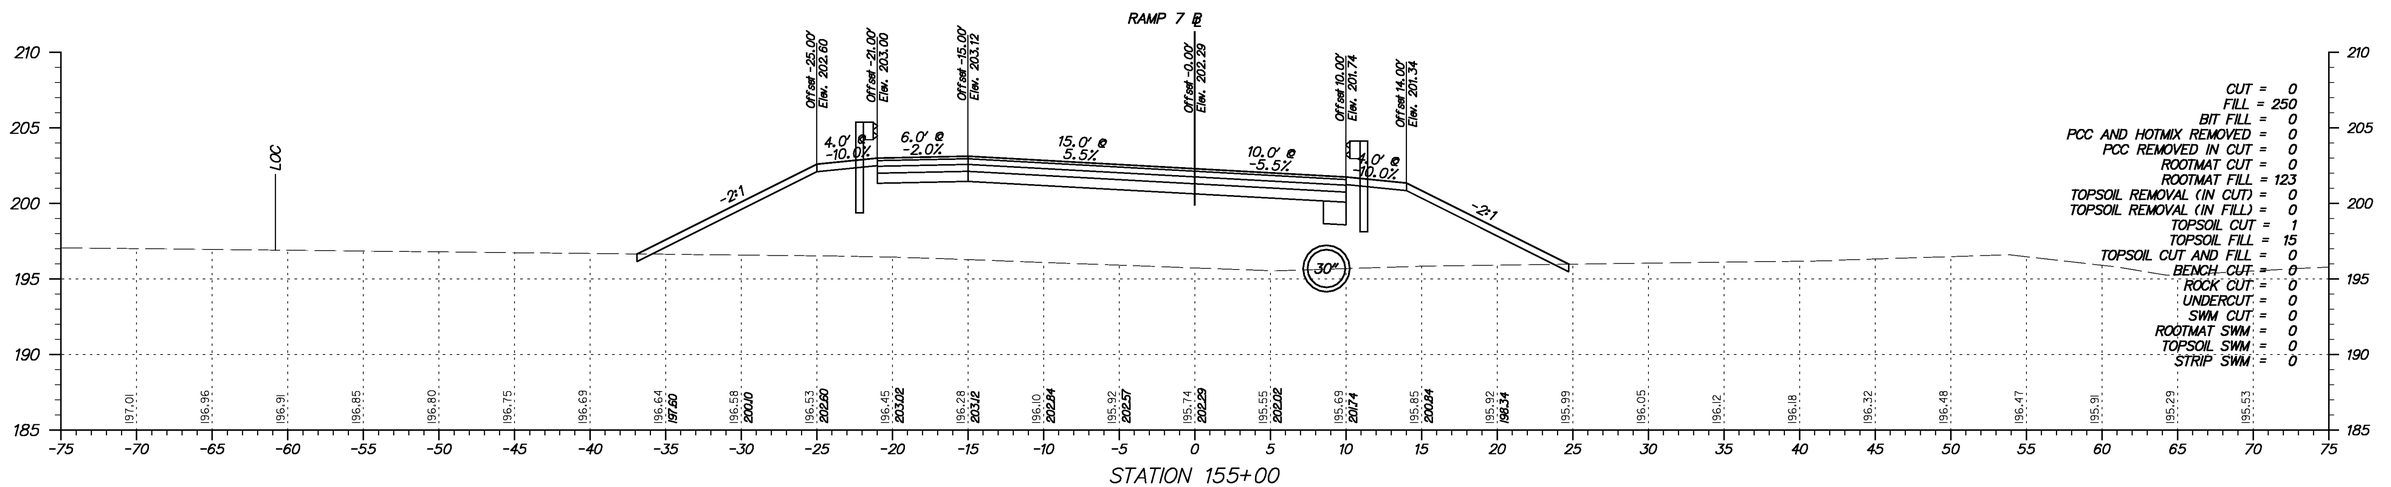

STATION 155+00

Y:\Projects\Del4I-202\Del95 Cont 5\X-sections\Xsect sheets\I95c5-XsRamps.dgn

11/23/2010

DELAWARE DEPARTMENT OF TRANSPORTATION

ADDENDUMS / REVISIONS

SCALE 0 5 10 15 FEET

I-95 & US 202 INTERCHANGE

CONTRACT	BRIDGE NO.	NA
T200510602	DESIGNED BY:	DAG
COUNTY	CHECKED BY:	BMD
NEW CASTLE		

CROSS SECTIONS RAMP 7
STA. 155+00 TO STA. 155+50

SHEET NO.
225
TOTAL SHTS.
290

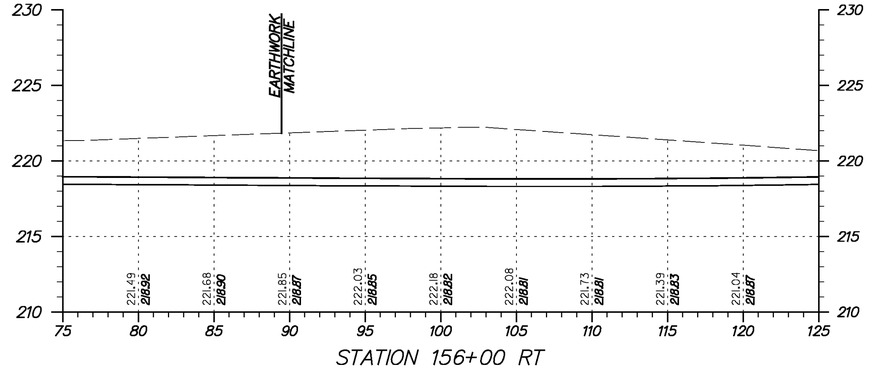

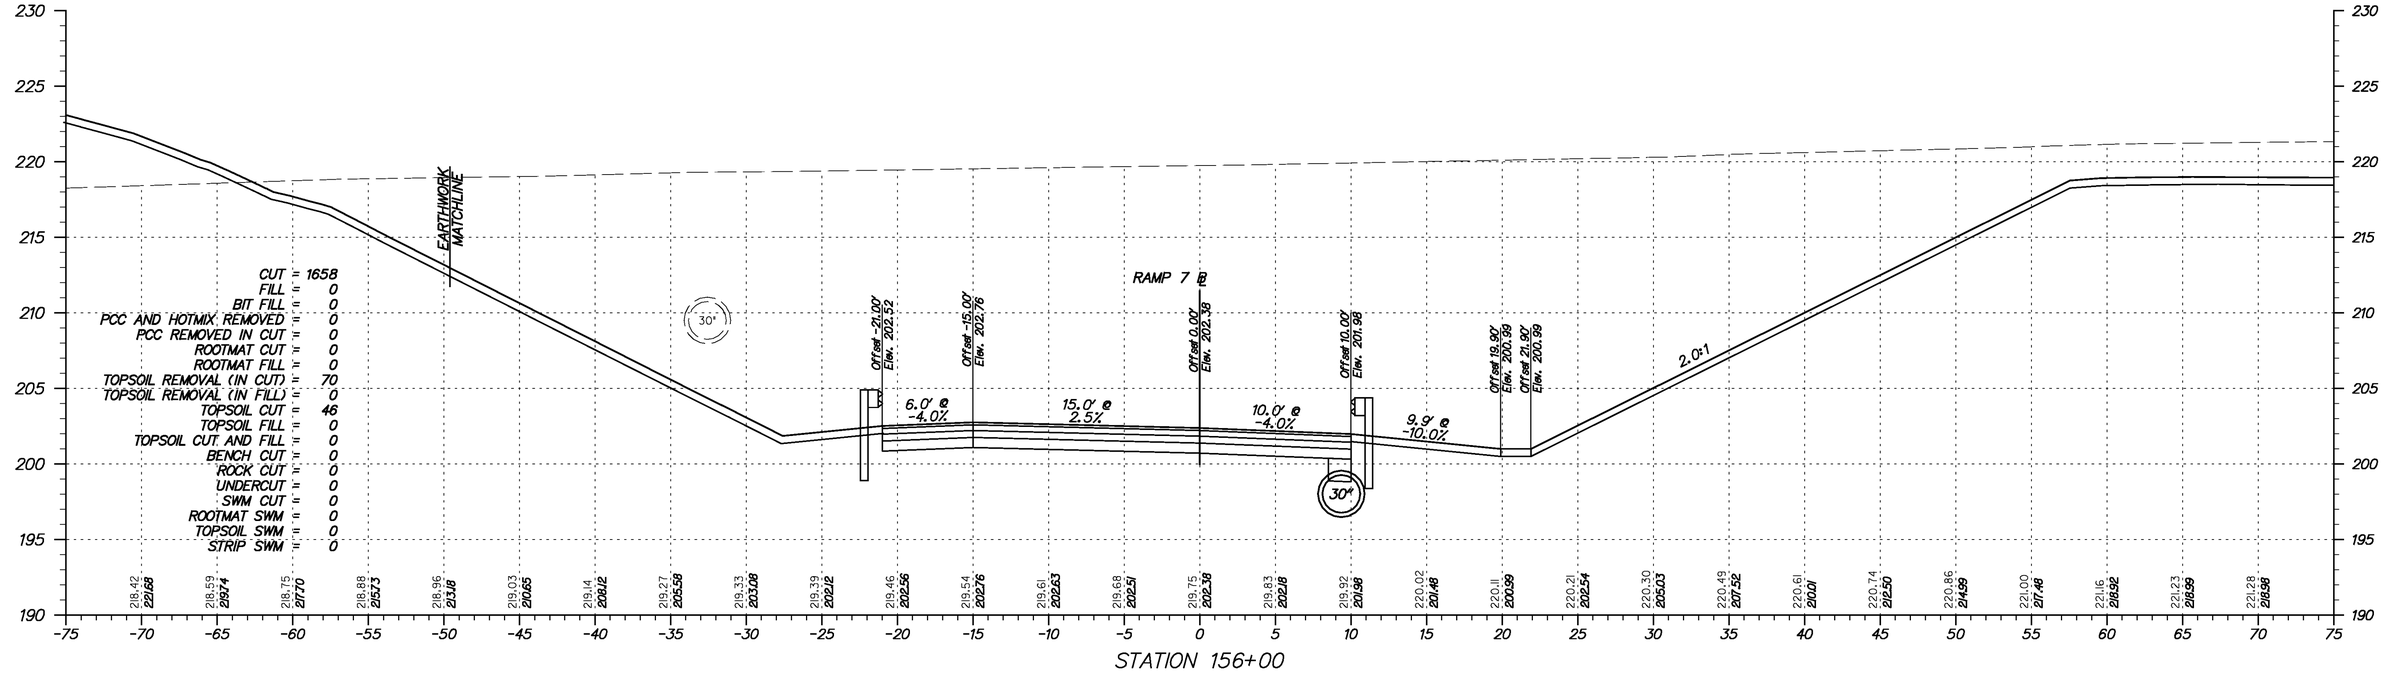

Y:\Projects\Del41-202\Del95 Cont 5\X-sections\Xsect sheets\N95c5-XsRamps.dgn

11/23/2010

DELAWARE DEPARTMENT OF TRANSPORTATION

ADDENDUMS / REVISIONS	

SCALE 0 5 10 15 FEET

I-95 & US 202 INTERCHANGE

CONTRACT	BRIDGE NO.	NA
T200510602	DESIGNED BY:	DAG
COUNTY	CHECKED BY:	BMD
NEW CASTLE		

CROSS SECTIONS RAMP 7
STA. 156+00

SHEET NO.
226
TOTAL SHTS.
290

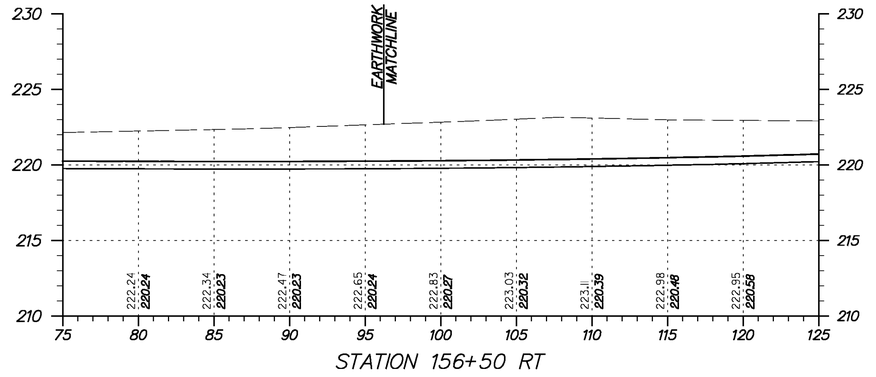

STATION 156+50 RT

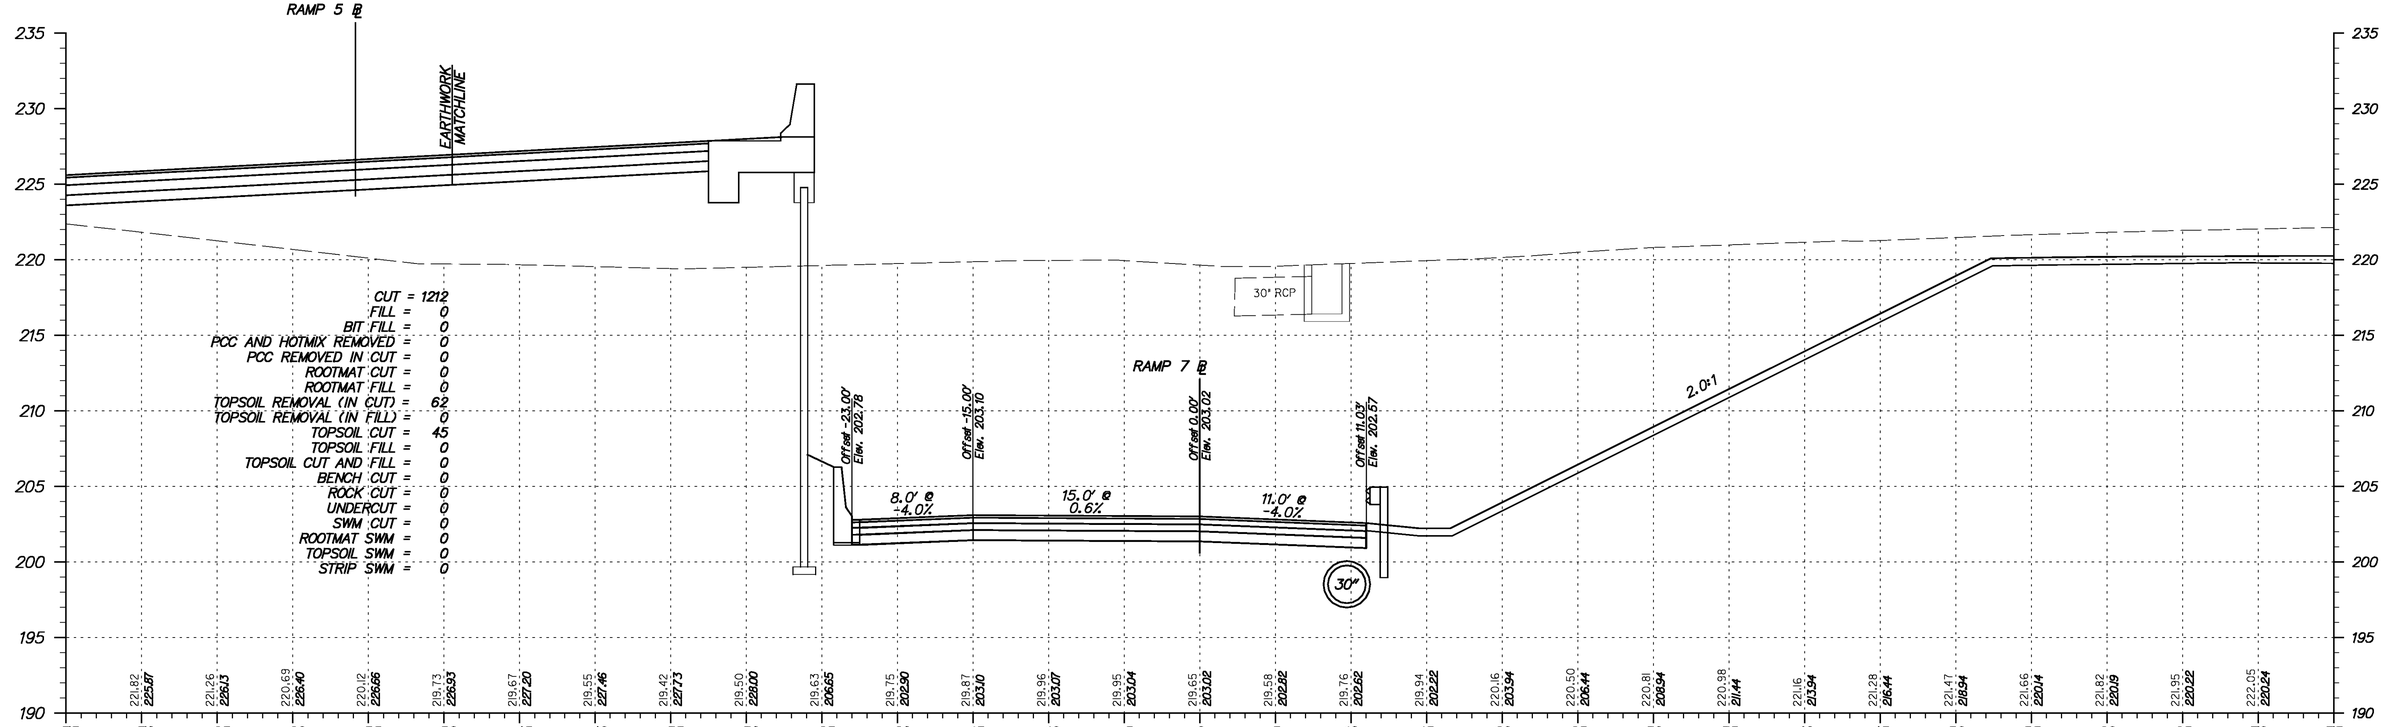

STATION 156+50

Y:\Projects\Del41-202\Del95 Cont 5\X-sections\Xsect sheets\I95c5-XsRamps.dgn

11/23/2010

DELAWARE DEPARTMENT OF TRANSPORTATION

ADDENDUMS / REVISIONS	

SCALE 0 5 10 15 FEET

I-95 & US 202 INTERCHANGE

CONTRACT	BRIDGE NO.	NA
T200510602	DESIGNED BY:	DAG
COUNTY	CHECKED BY:	BMD
NEW CASTLE		

CROSS SECTIONS RAMP 7
STA. 156+50

SHEET NO.
227
TOTAL SHTS.
290

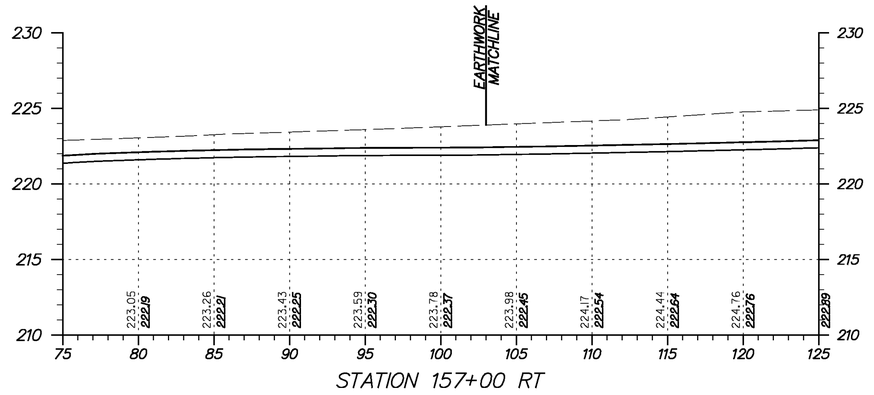

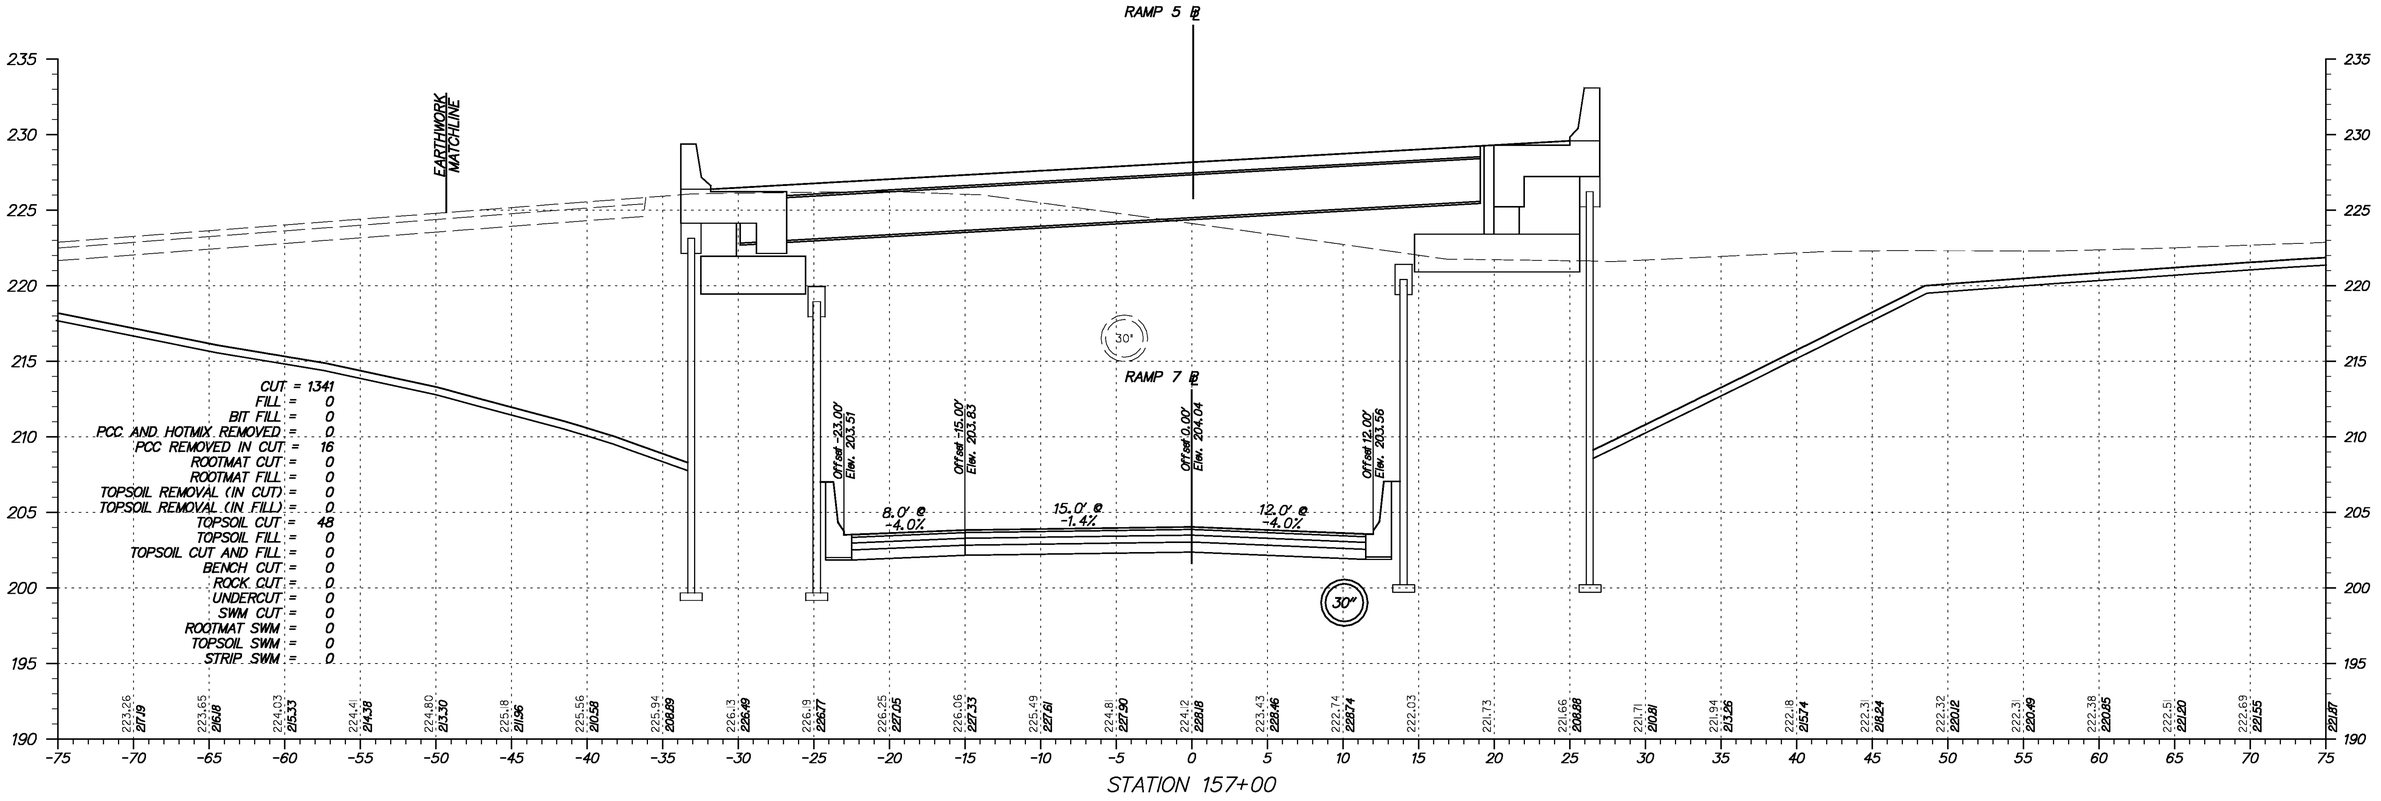

Y:\Projects\Dell4-202\Dell95 Cont 5\X-sections\X-sect sheets\I95c5-XsRamps.dgn

11/23/2010

DELAWARE DEPARTMENT OF TRANSPORTATION	ADDENDUMS / REVISIONS	SCALE 0 5 10 15 FEET	**I-95 & US 202 INTERCHANGE**	CONTRACT T200510602	BRIDGE NO. NA	**CROSS SECTIONS RAMP 7** STA. 157+00
				COUNTY NEW CASTLE	DESIGNED BY: DAG	SHEET NO. 228
					CHECKED BY: BMD	TOTAL SHTS. 290

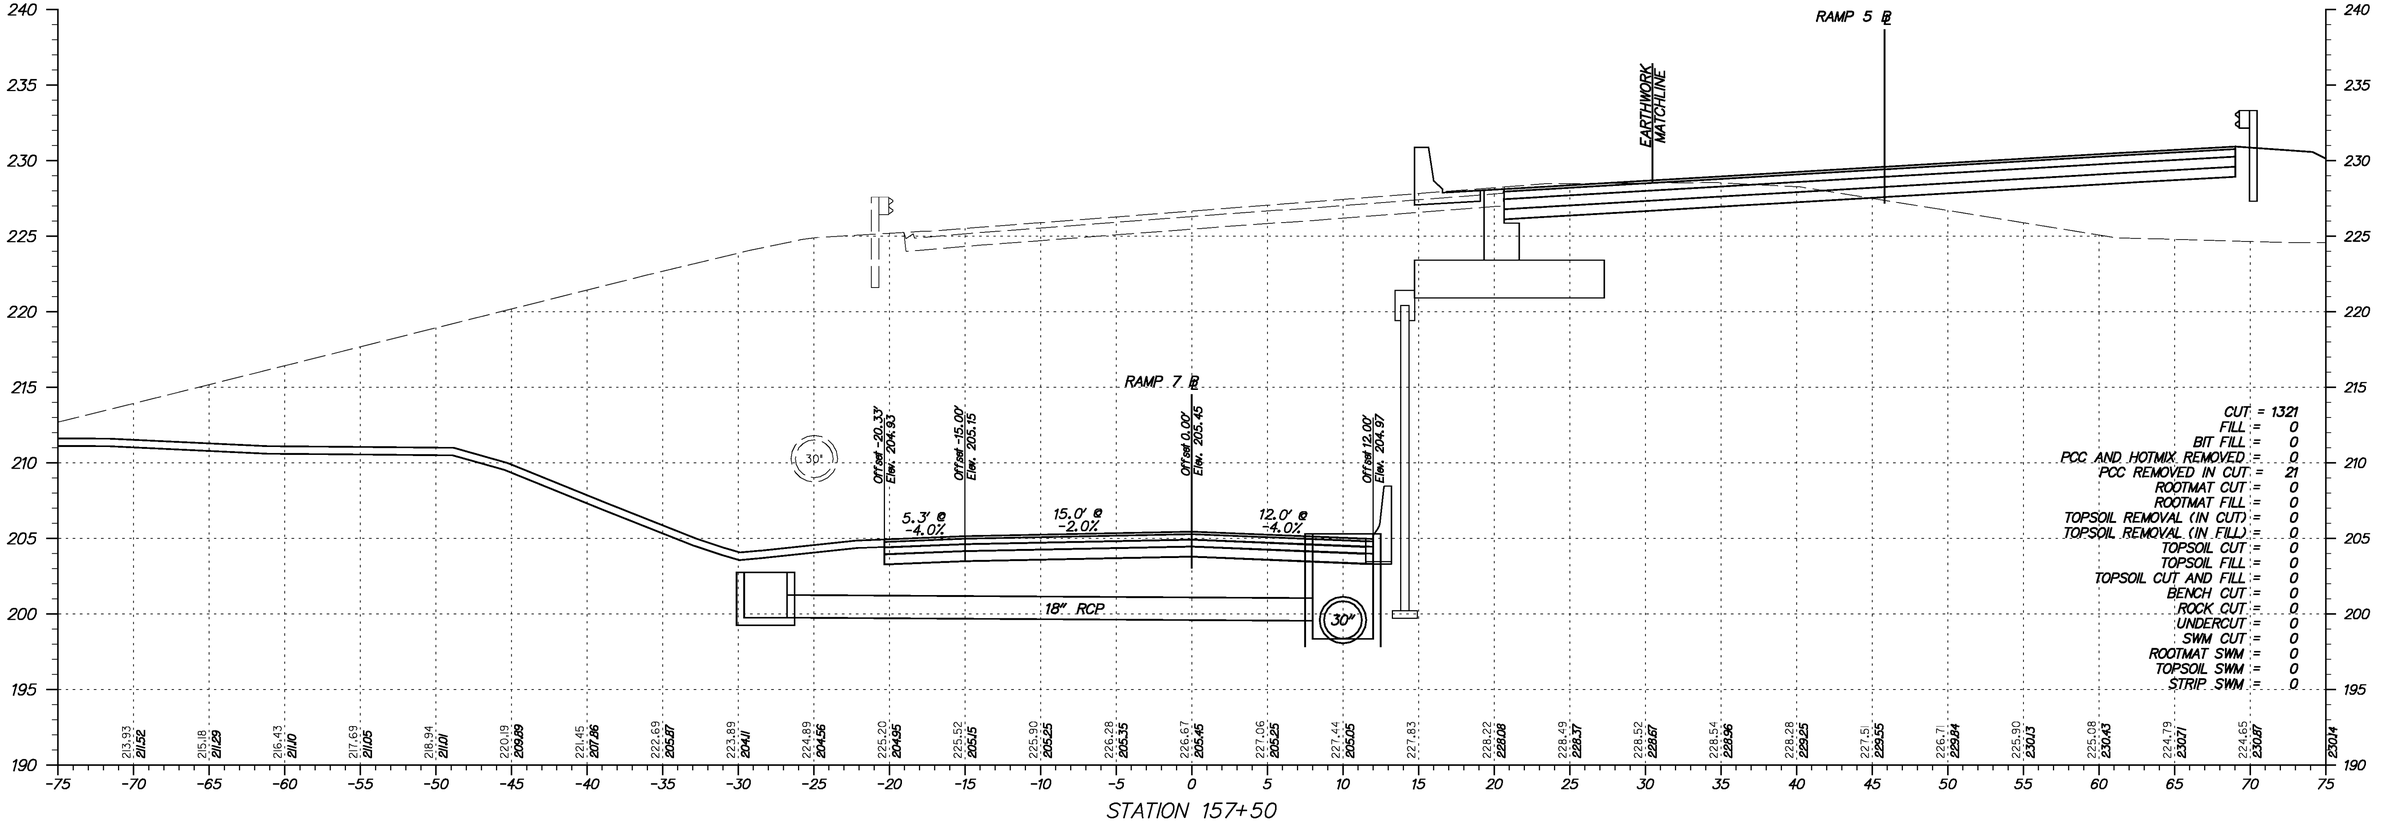

STATION 157+50

Y:\Projects\Del4I-202\Del95 Cont 5\X-sections\Xsect sheets\I95c5-XsRamps.dgn

11/23/2010

DELAWARE DEPARTMENT OF TRANSPORTATION	ADDENDUMS / REVISIONS	SCALE 0 5 10 15 FEET	**I-95 & US 202 INTERCHANGE**	CONTRACT T200510602	BRIDGE NO. NA	**CROSS SECTIONS RAMP 7** STA. 157+50	SHEET NO. 229
				COUNTY NEW CASTLE	DESIGNED BY: DAG		TOTAL SHTS. 290
					CHECKED BY: BMD		

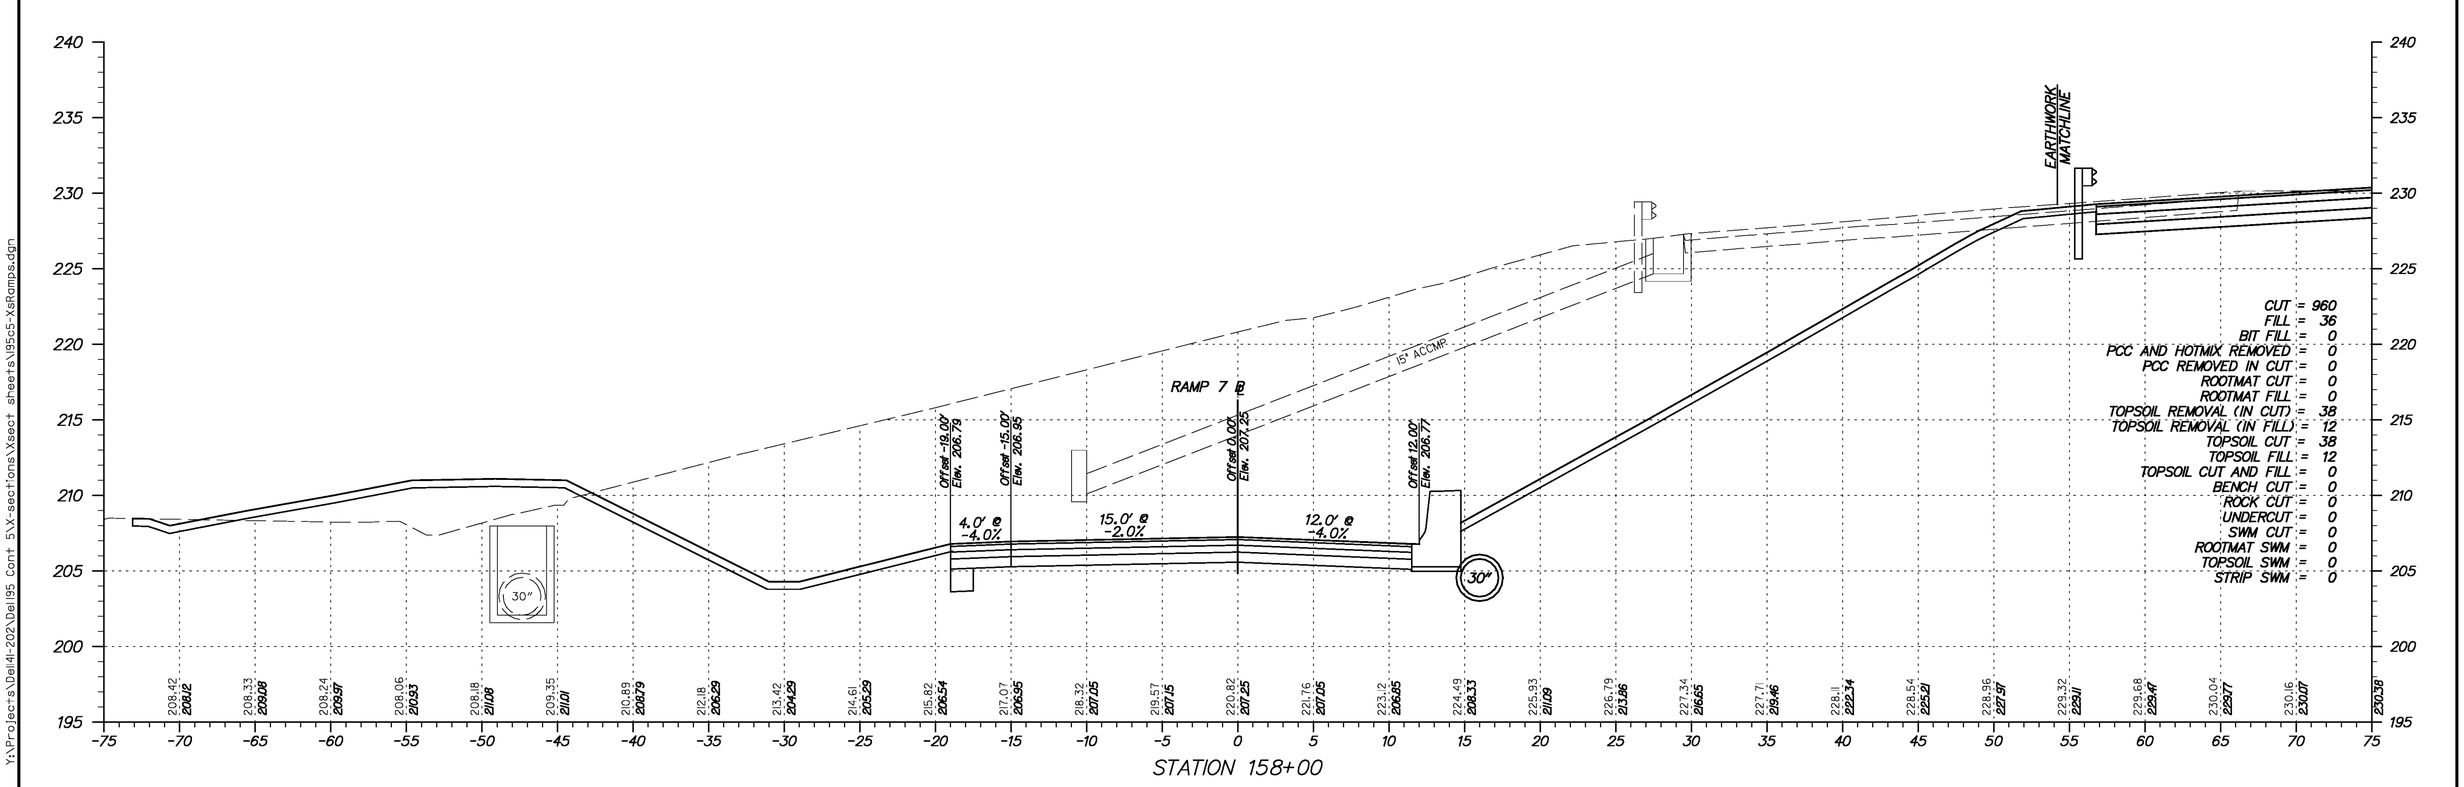

Y:\Projects\Dell4-202\Dell95 Cont 5\X-sections\Xsect sheets\I95c5-XsRamps.dgn

11/23/2010

DELAWARE
DEPARTMENT OF TRANSPORTATION

ADDENDUMS / REVISIONS	

SCALE
0 5 10 15
FEET

I-95 & US 202 INTERCHANGE

CONTRACT	BRIDGE NO.	NA
T200510602	DESIGNED BY:	DAG
COUNTY	CHECKED BY:	BMD
NEW CASTLE		

CROSS SECTIONS
RAMP 7
STA. 158+00

SHEET NO.
230
TOTAL SHTS.
290

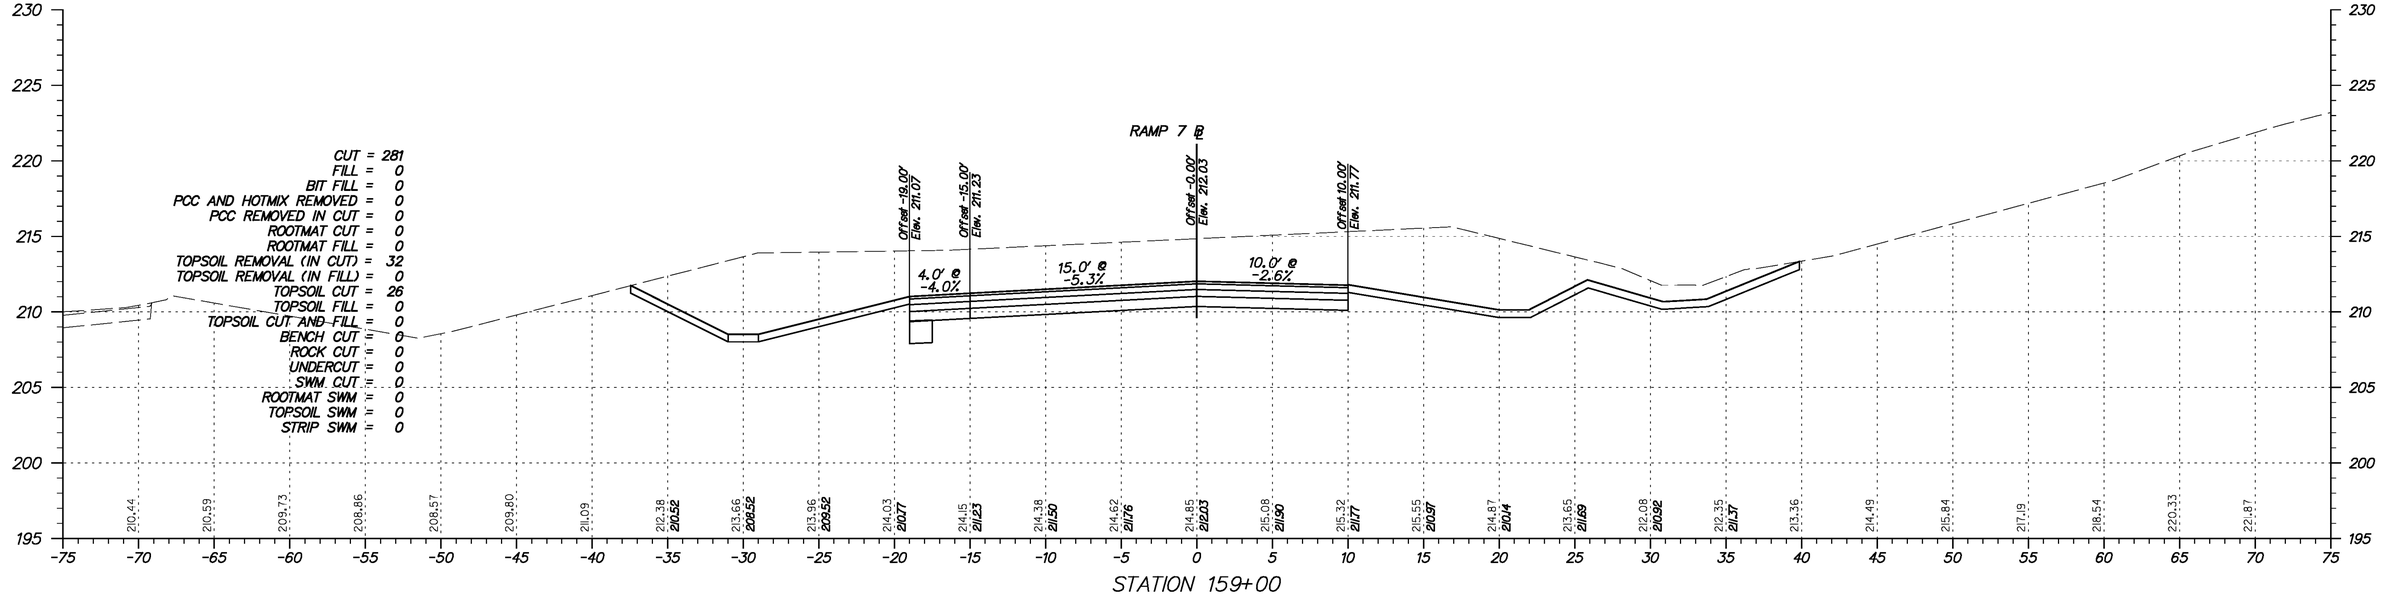

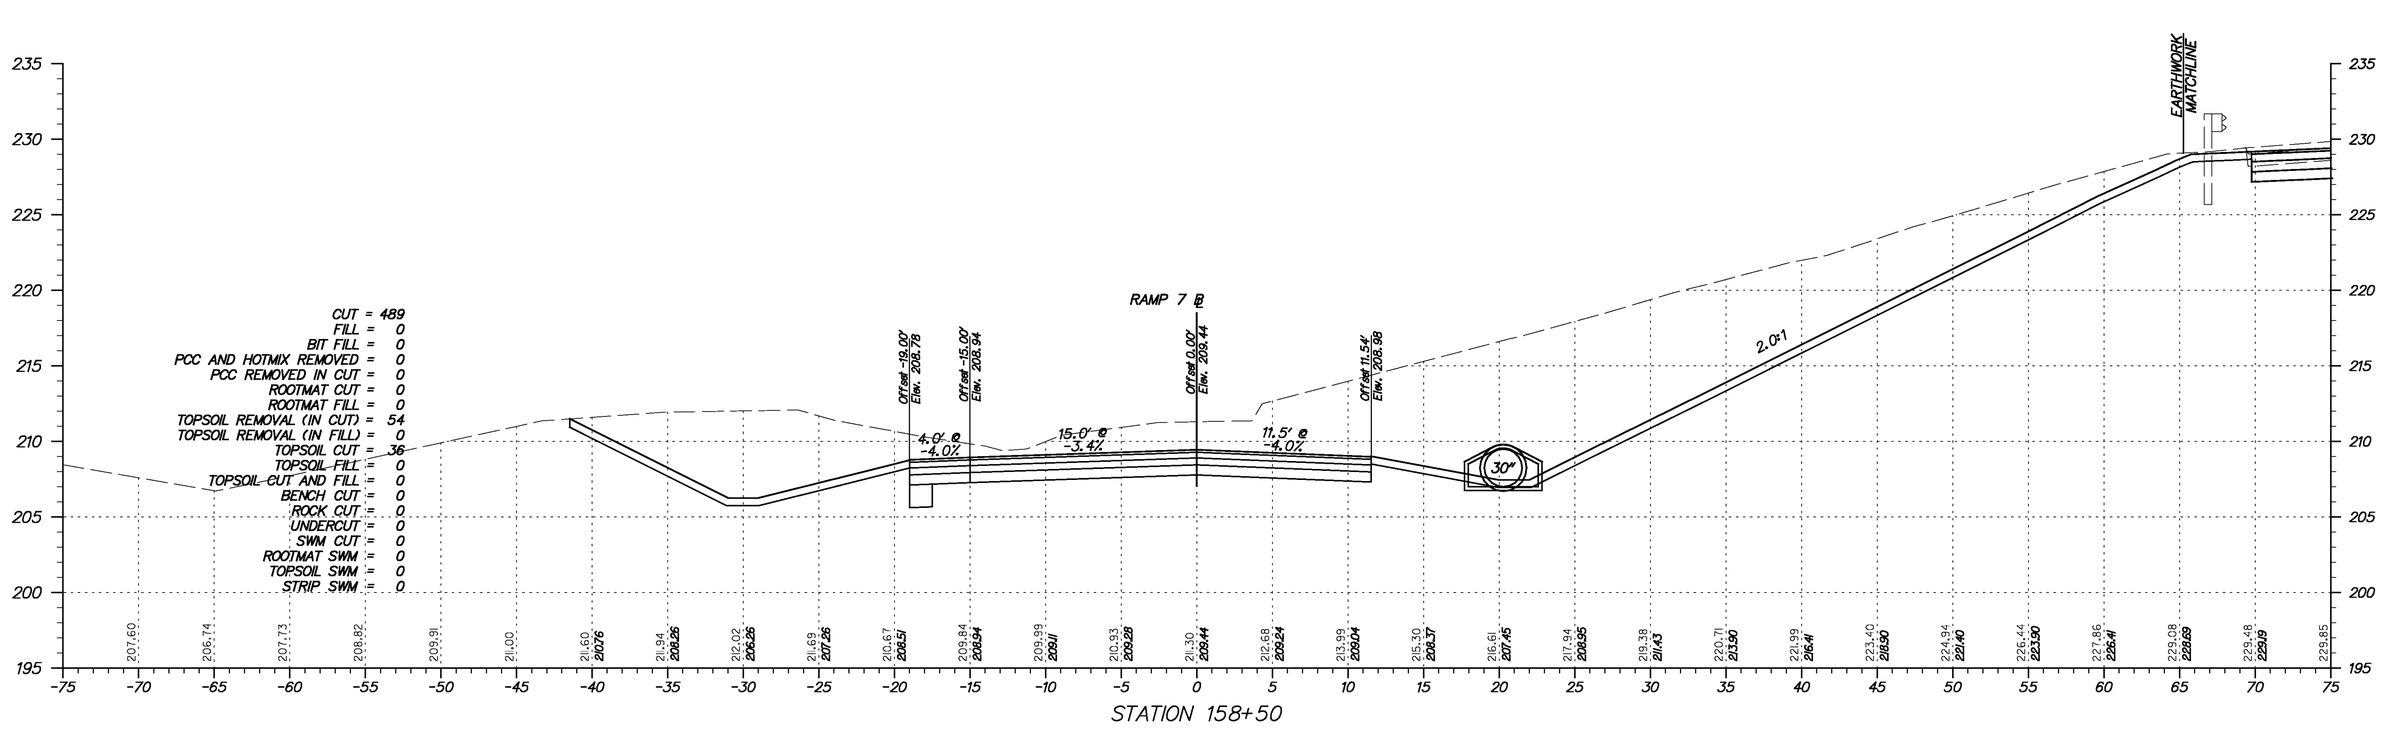

Y:\Projects\Dell41-202\Dell95 Cont 5\X-sections\Xsect sheets\I95c5-XsRamps.dgn

11/23/2010

DELAWARE
DEPARTMENT OF TRANSPORTATION

ADDENDUMS / REVISIONS	

SCALE
0 5 10 15
FEET

I-95 & US 202 INTERCHANGE

CONTRACT	BRIDGE NO.	NA
T200510602	DESIGNED BY:	DAG
COUNTY	CHECKED BY:	BMD
NEW CASTLE		

CROSS SECTIONS
RAMP 7
STA. 158+50 TO STA. 159+00

SHEET NO.
231
TOTAL SHTS.
290

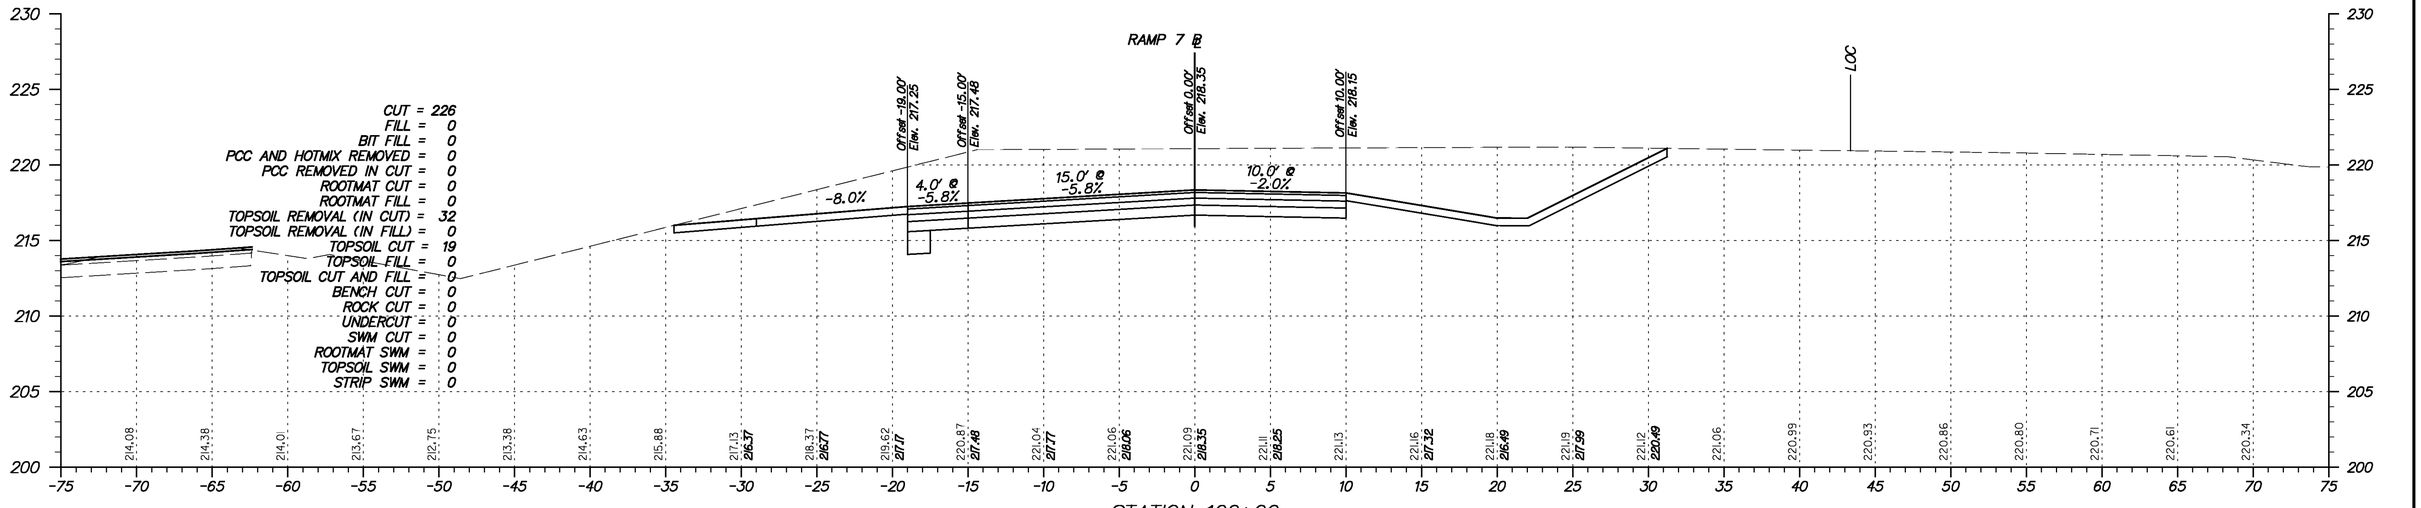

STATION 160+00

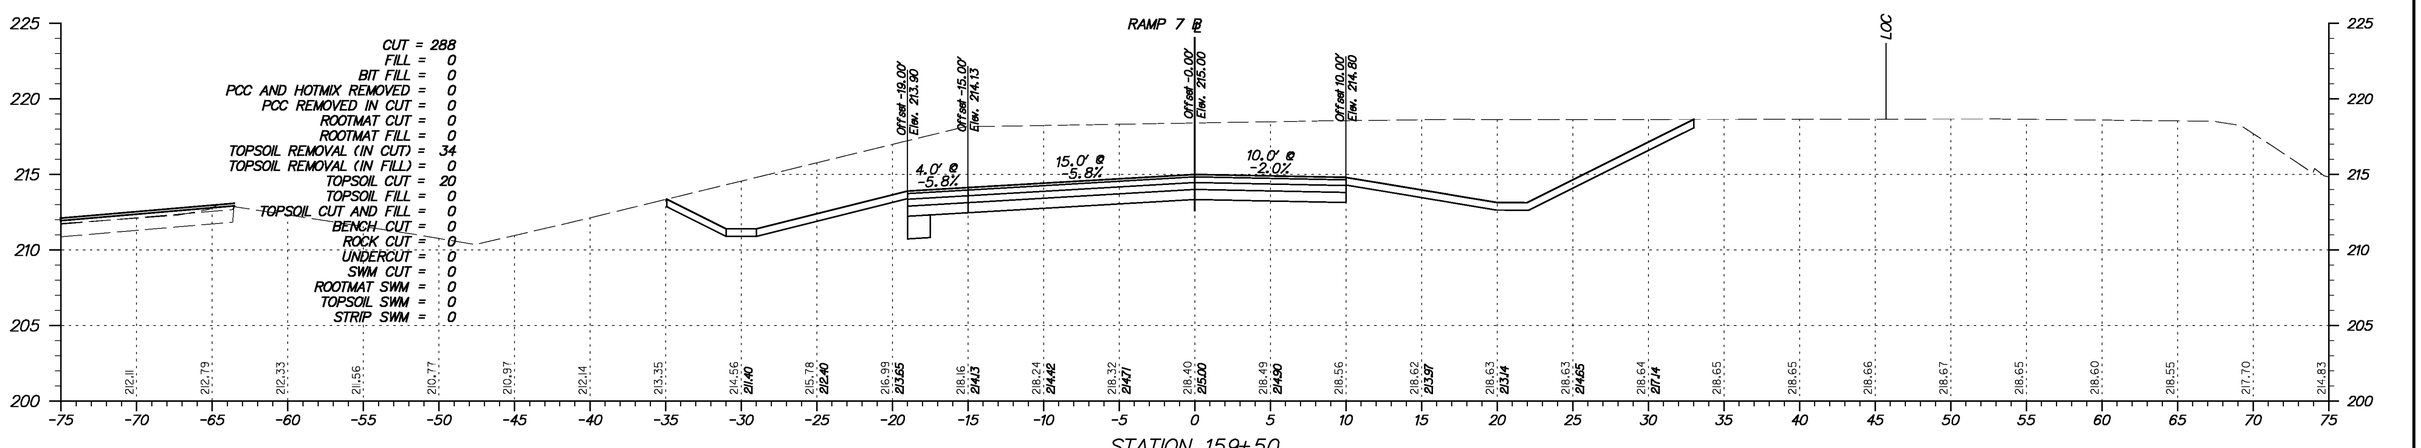

STATION 159+50

Y:\Projects\Del4I-202\Del195 Cont 5\X-sections\Xsect sheets\I95c5-XsRamps.dgn

11/23/2010

DELAWARE DEPARTMENT OF TRANSPORTATION

ADDENDUMS / REVISIONS

SCALE 0 5 10 15 FEET

I-95 & US 202 INTERCHANGE

CONTRACT	BRIDGE NO.	NA
T200510602	DESIGNED BY:	DAG
COUNTY	CHECKED BY:	BMD
NEW CASTLE		

CROSS SECTIONS RAMP 7
STA. 159+50 TO STA. 160+00

SHEET NO.
232
TOTAL SHTS.
290

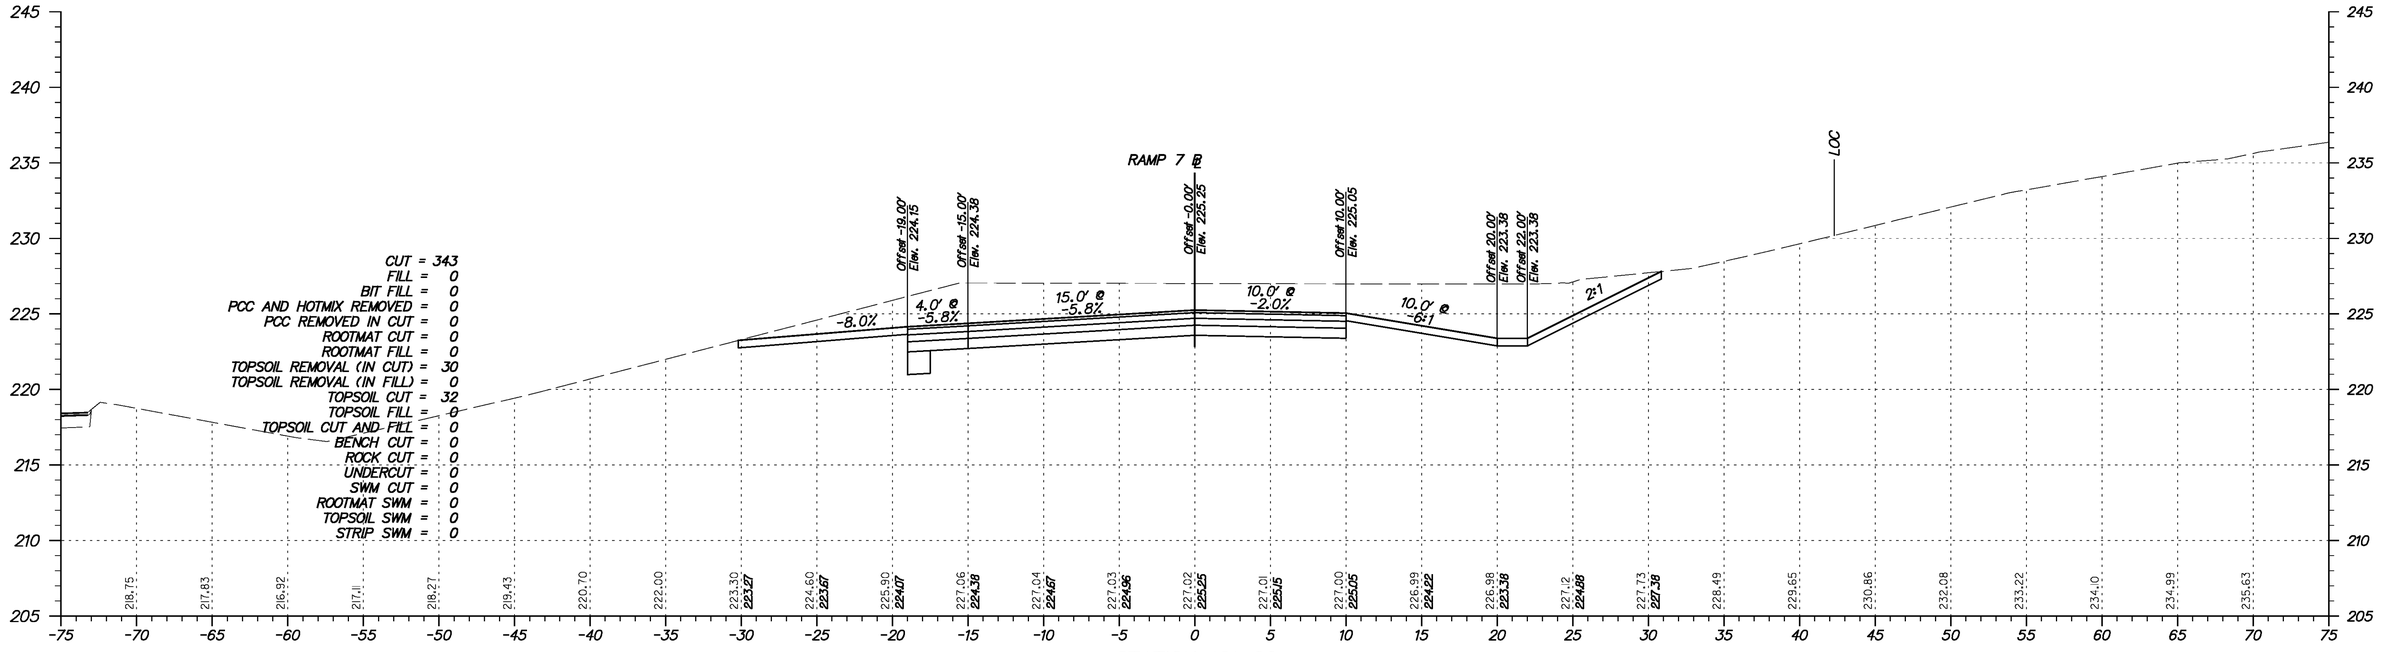

Y:\Projects\Del41-202\Del95 Cont 5\X-sections\Xsect sheets\95c5-XsRamps.dgn

11/23/2010

DELAWARE DEPARTMENT OF TRANSPORTATION	ADDENDUMS / REVISIONS	SCALE 0 5 10 15 FEET	**I-95 & US 202 INTERCHANGE**	CONTRACT T200510602	BRIDGE NO. NA	**CROSS SECTIONS RAMP 7** *STA. 160+50 TO STA. 161+00*	SHEET NO. 233
				COUNTY NEW CASTLE	DESIGNED BY: DAG		TOTAL SHTS. 290
					CHECKED BY: BMD		

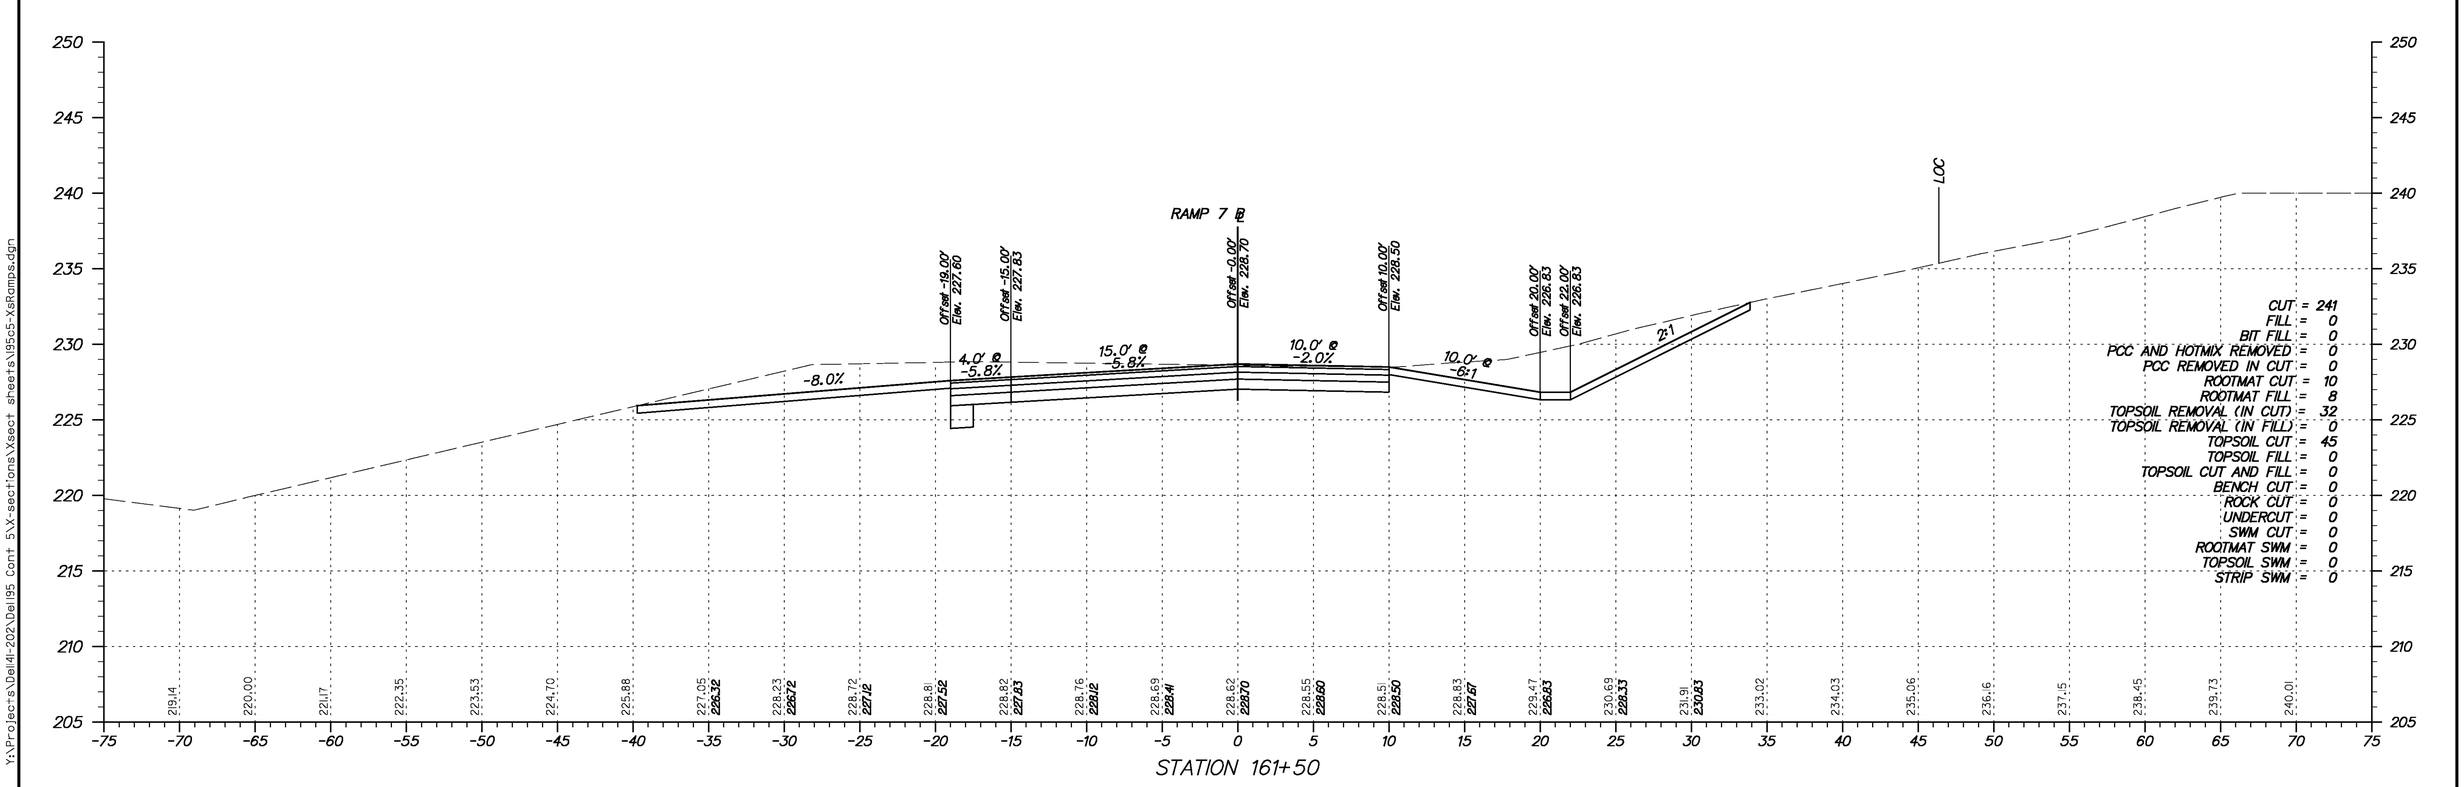

Y:\Projects\Dell4-202\Dell95 Cont 5\X-sections\Xsect sheets\I95c5-XsRamps.dgn

11/23/2010

DELAWARE
DEPARTMENT OF TRANSPORTATION

ADDENDUMS / REVISIONS	

SCALE
0 5 10 15
FEET

I-95 & US 202 INTERCHANGE

CONTRACT	BRIDGE NO.	NA
T200510602	DESIGNED BY:	DAG
COUNTY	CHECKED BY:	BMD
NEW CASTLE		

CROSS SECTIONS
RAMP 7
STA. 161+50

SHEET NO.
234
TOTAL SHTS.
290

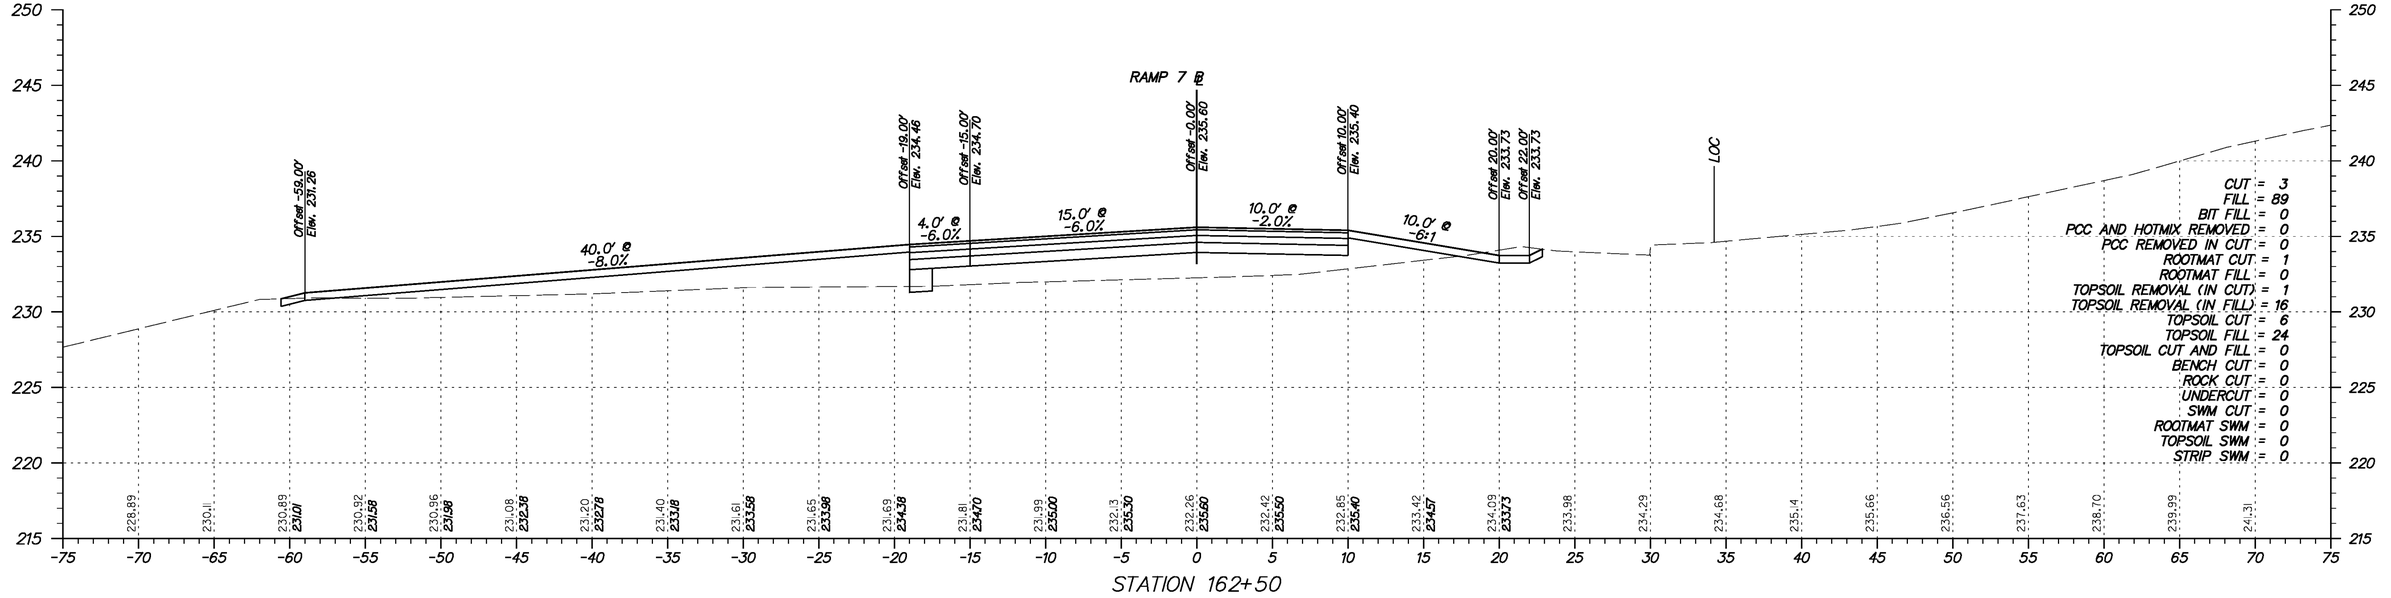

STATION 162+50

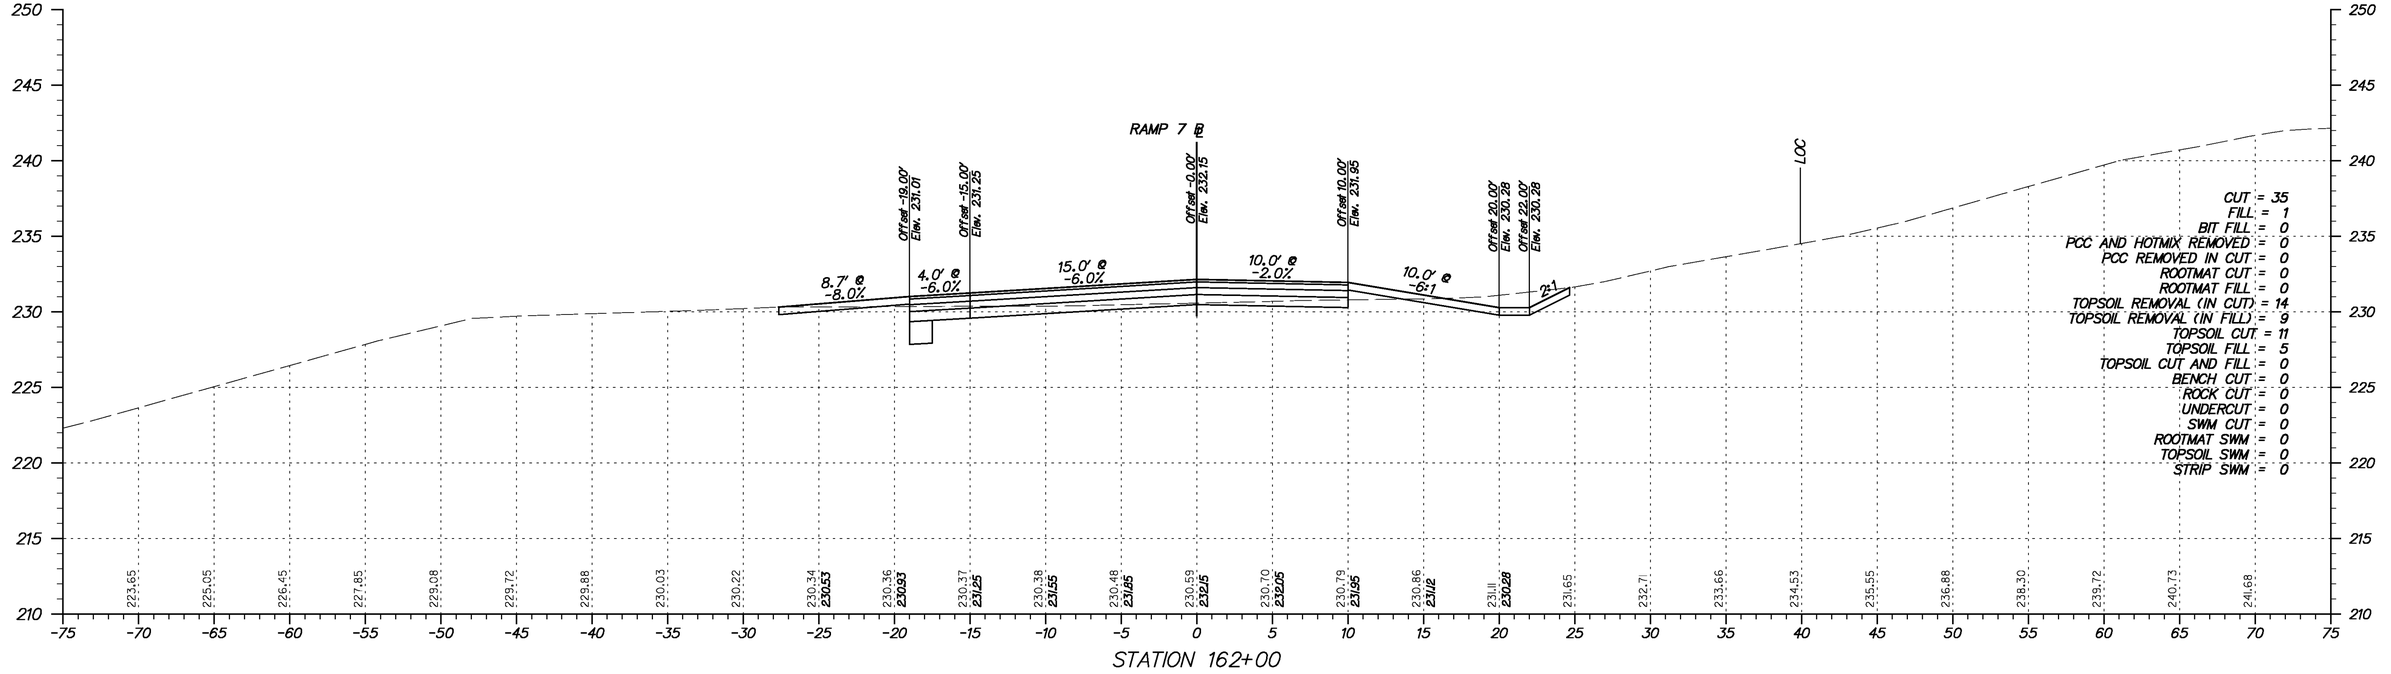

STATION 162+00

Y:\Projects\Del141-202\Del95 Cont 5\X-sections\Xsect sheets\I95c5-XsRamps.dgn

11/23/2010

DELAWARE DEPARTMENT OF TRANSPORTATION

ADDENDUMS / REVISIONS	

SCALE 0 5 10 15 FEET

I-95 & US 202 INTERCHANGE

CONTRACT	BRIDGE NO.	NA
T200510602	DESIGNED BY:	DAG
COUNTY	CHECKED BY:	BMD
NEW CASTLE		

CROSS SECTIONS RAMP 7
STA. 162+00 TO STA. 162+50

SHEET NO.
235
TOTAL SHTS.
290

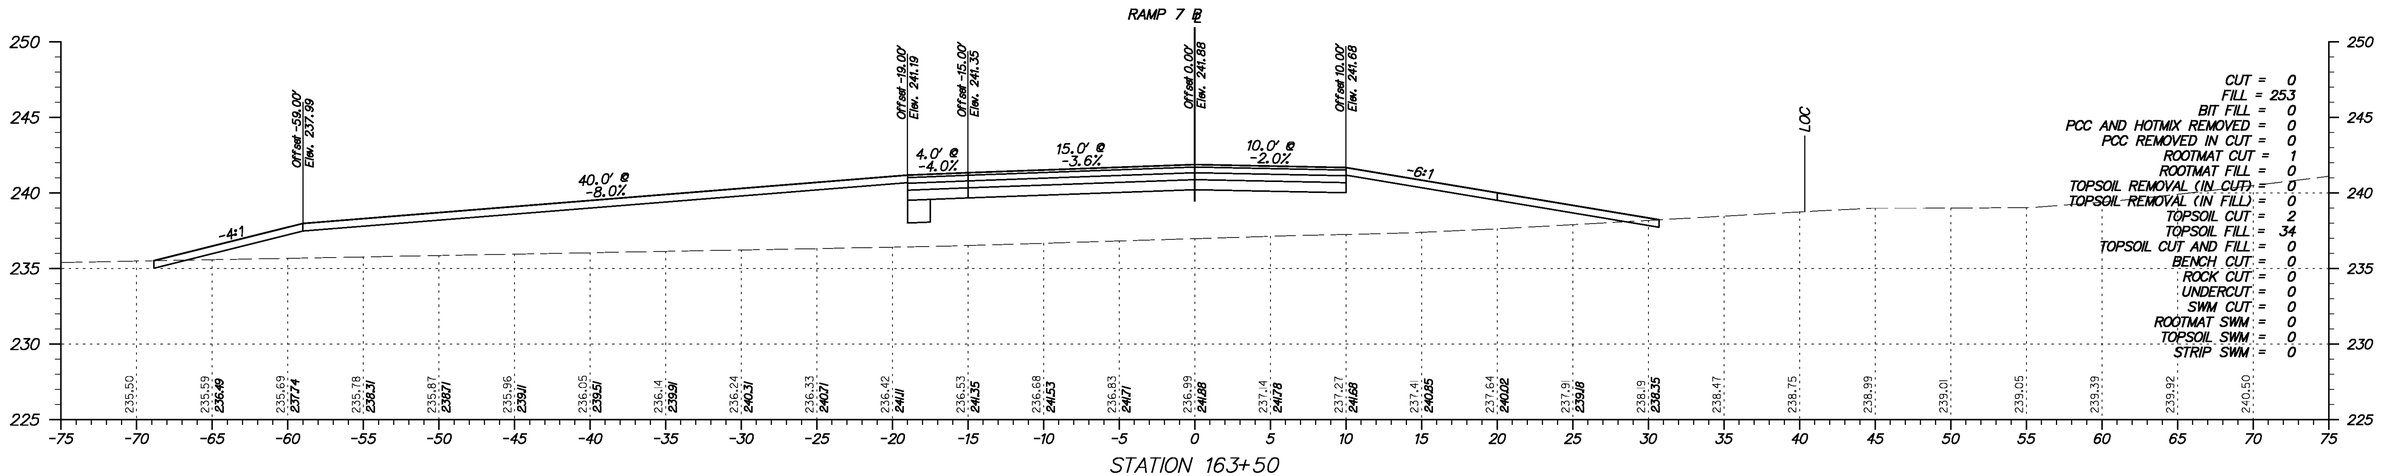

STATION 163+50

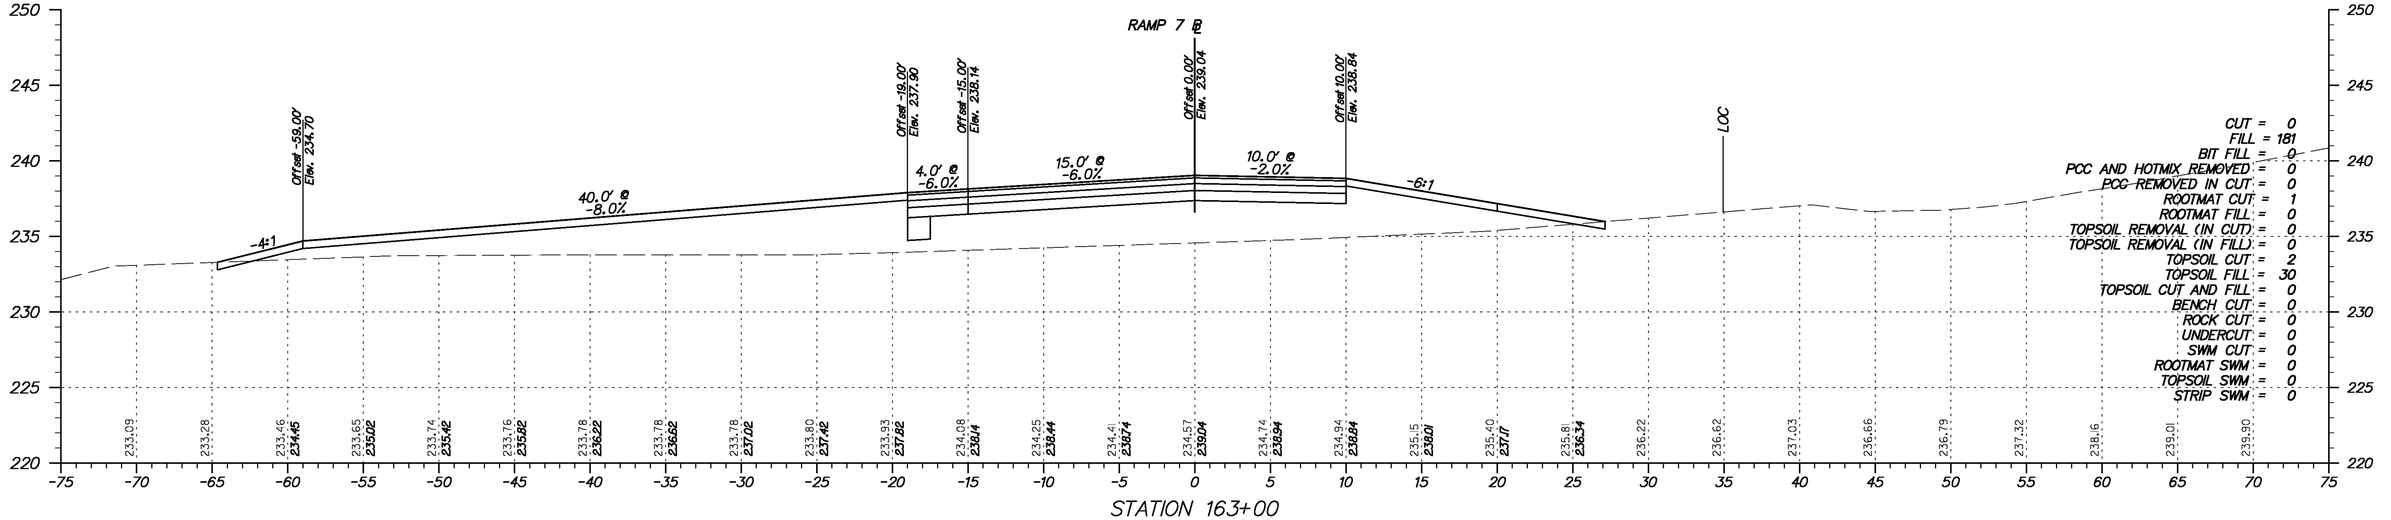

STATION 163+00

Y:\Projects\Del41-202\Del95 Cont 5\X-sections\Xsect sheets\I95c5-XsRamps.dgn

11/23/2010

DELAWARE
DEPARTMENT OF TRANSPORTATION

ADDENDUMS / REVISIONS	

SCALE
0 5 10 15
FEET

I-95 & US 202 INTERCHANGE

CONTRACT	BRIDGE NO.	NA
T200510602	DESIGNED BY:	DAG
COUNTY	CHECKED BY:	BMD
NEW CASTLE		

CROSS SECTIONS
RAMP 7
STA. 163+00 TO STA. 163+50

SHEET NO.
236
TOTAL SHTS.
290

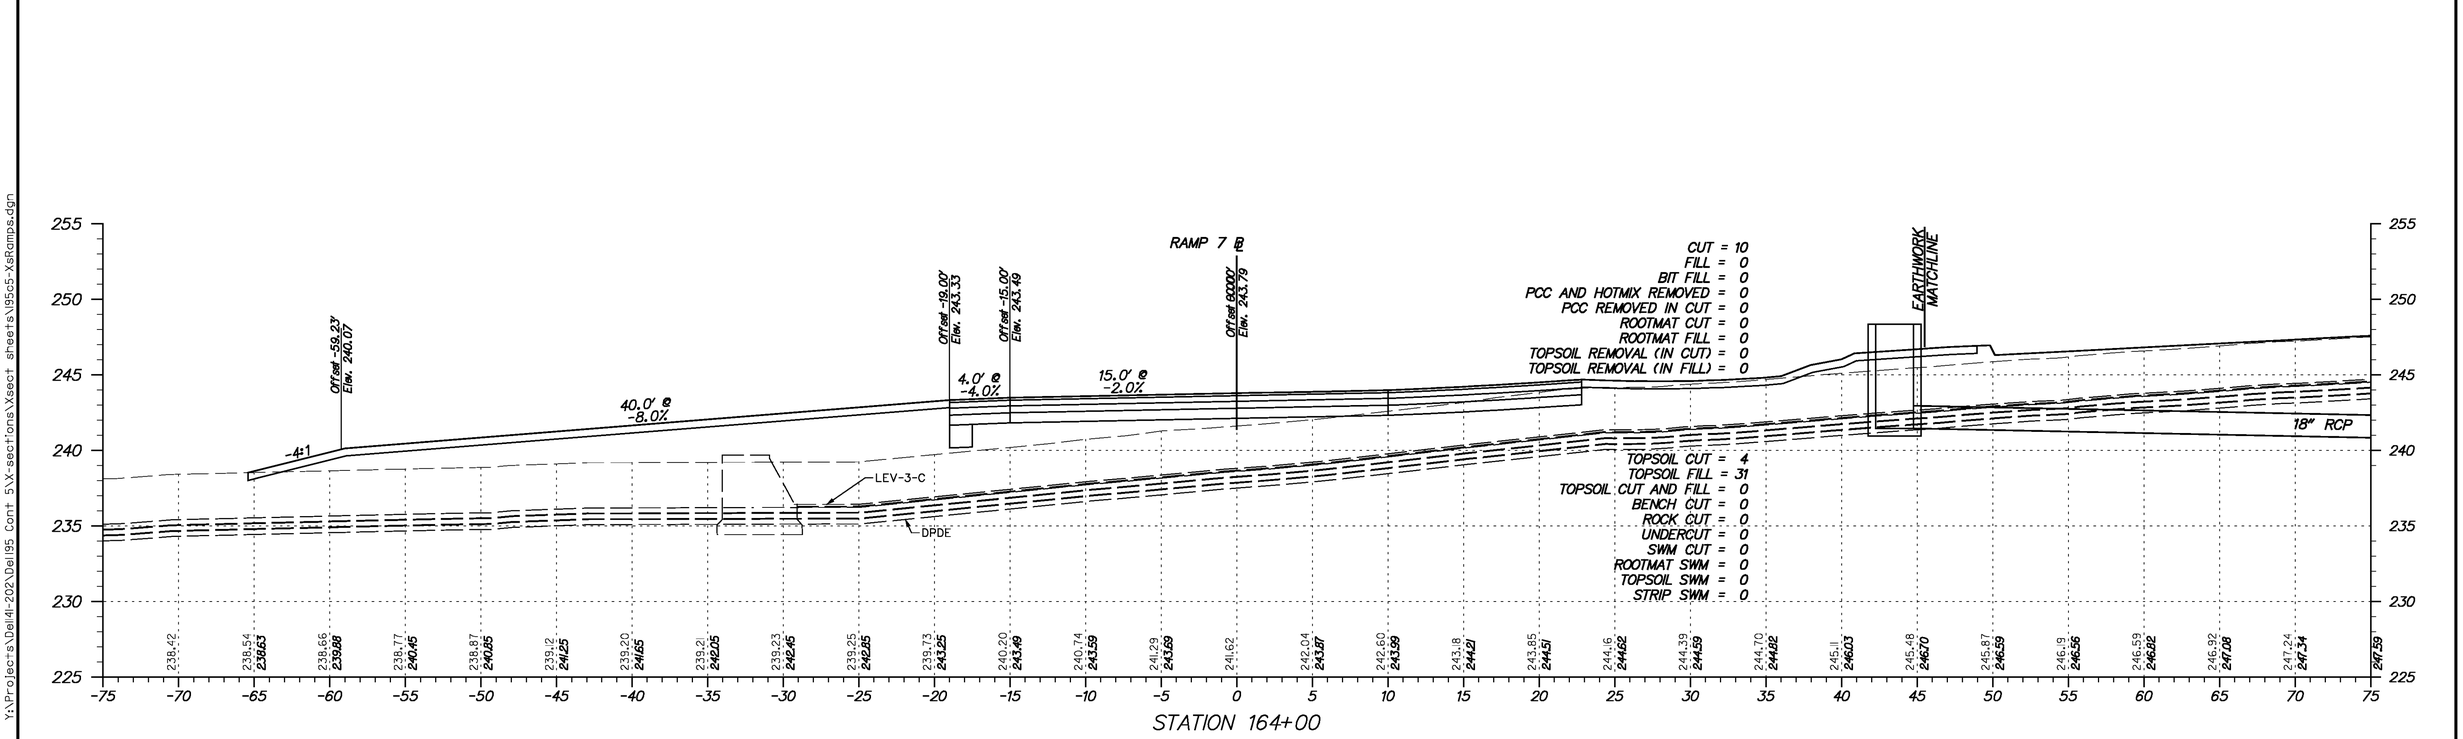

STATION 164+00

Y:\Projects\Del41-202\Del195 Cont 5\X-sections\Xsect sheets\I95c5-XsRamps.dgn

11/23/2010

DELAWARE
DEPARTMENT OF TRANSPORTATION

ADDENDUMS / REVISIONS

SCALE
0 5 10 15
FEET

I-95 & US 202 INTERCHANGE

CONTRACT	BRIDGE NO.	NA
T200510602	DESIGNED BY:	DAG
COUNTY	CHECKED BY:	BMD
NEW CASTLE		

CROSS SECTIONS
RAMP 7
STA. 164+00

SHEET NO.
237
TOTAL SHTS.
290

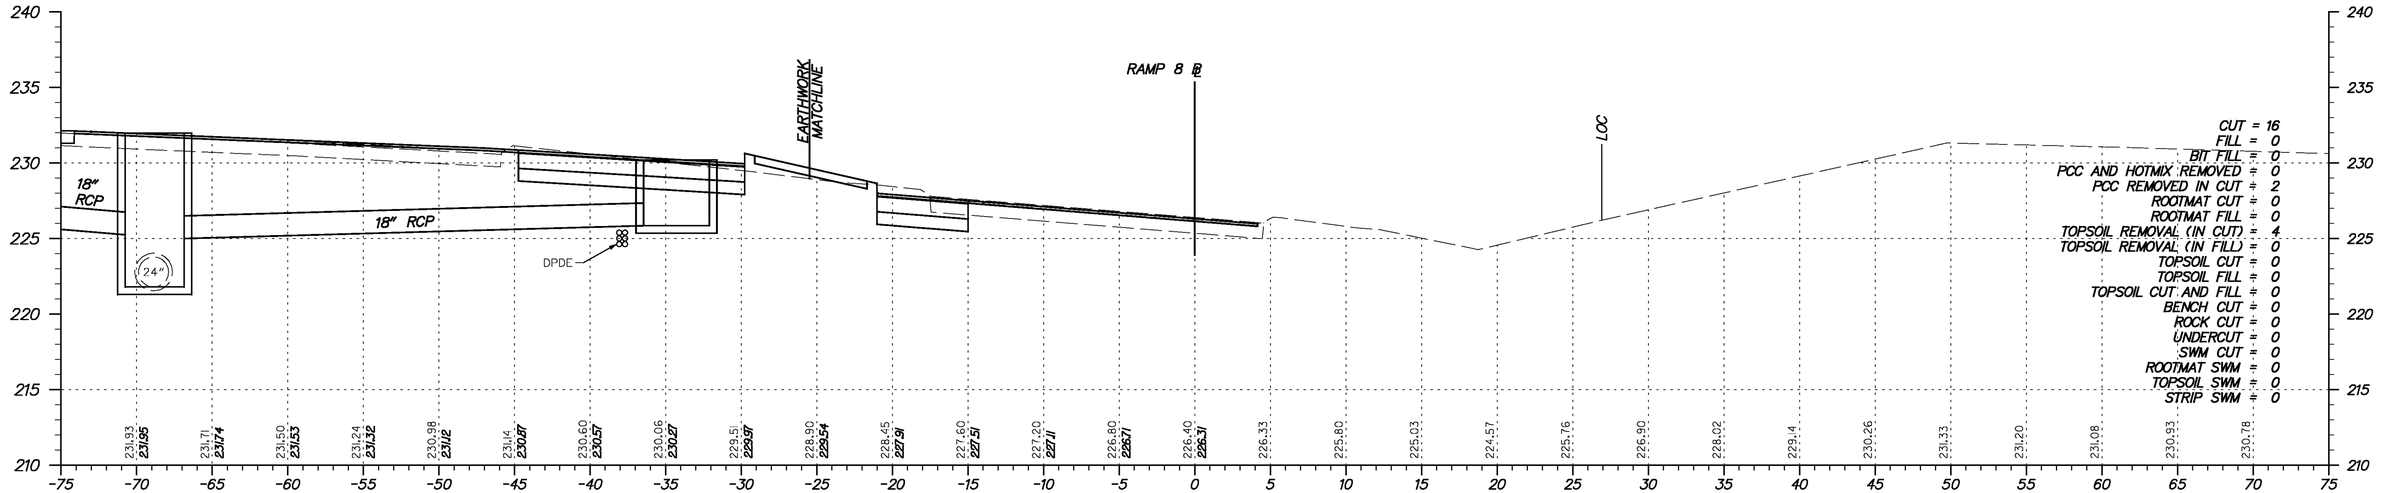

STATION 2+50

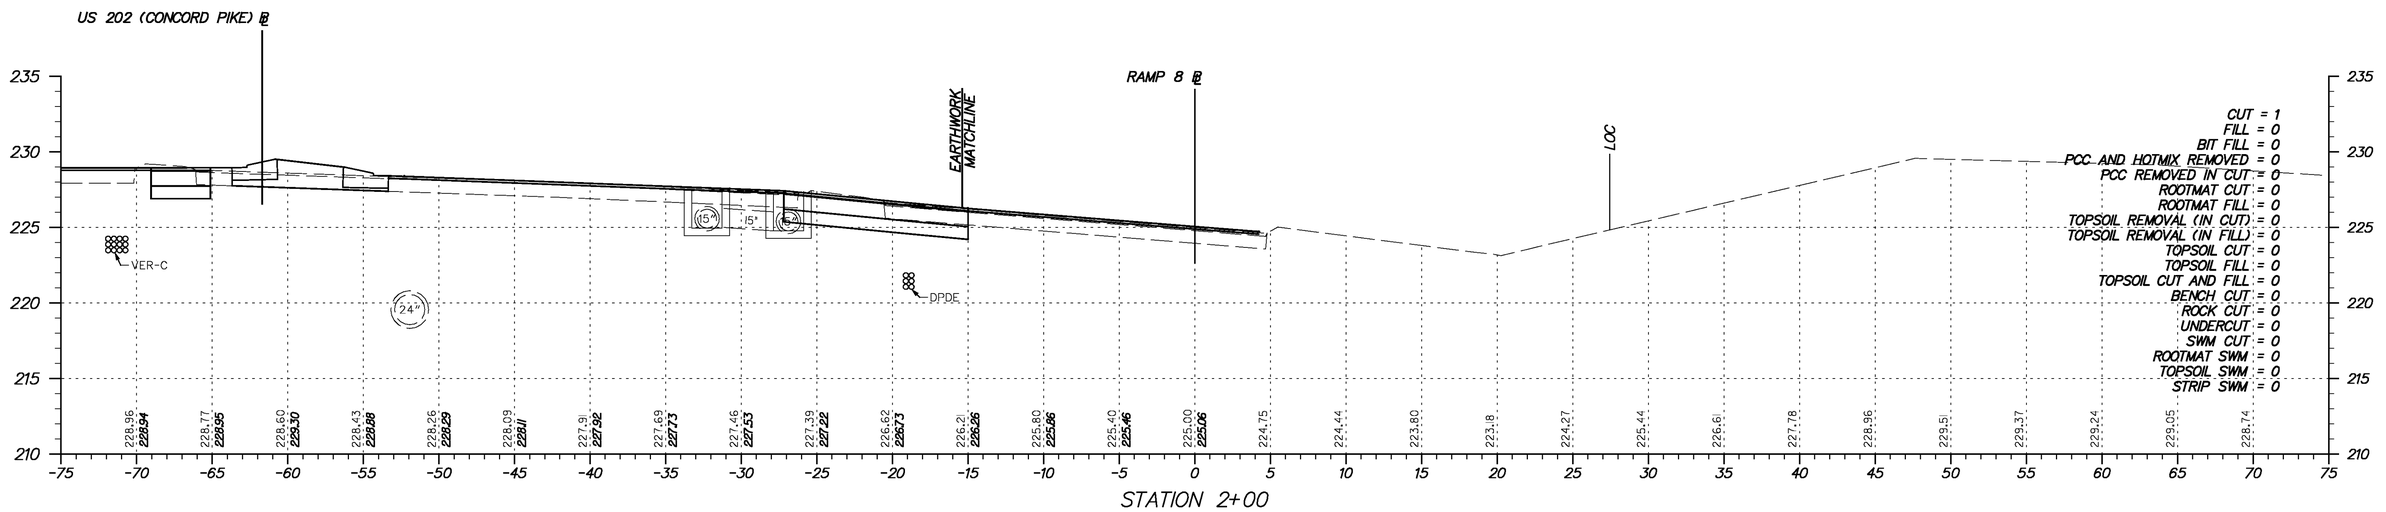

STATION 2+00

Y:\Projects\Del4I-202\Del95 Cont 5\X-sections\Xsect sheets\95c5-XsRamps.dgn

11/23/2010

DELAWARE DEPARTMENT OF TRANSPORTATION

ADDENDUMS / REVISIONS	

SCALE 0 5 10 15 FEET

I-95 & US 202 INTERCHANGE

CONTRACT	BRIDGE NO.	NA
T200510602	DESIGNED BY:	DAG
COUNTY	CHECKED BY:	BMD
NEW CASTLE		

CROSS SECTION RAMP 8
STA. 2+00 TO STA. 2+50

SHEET NO.	TOTAL SHTS.
238	290

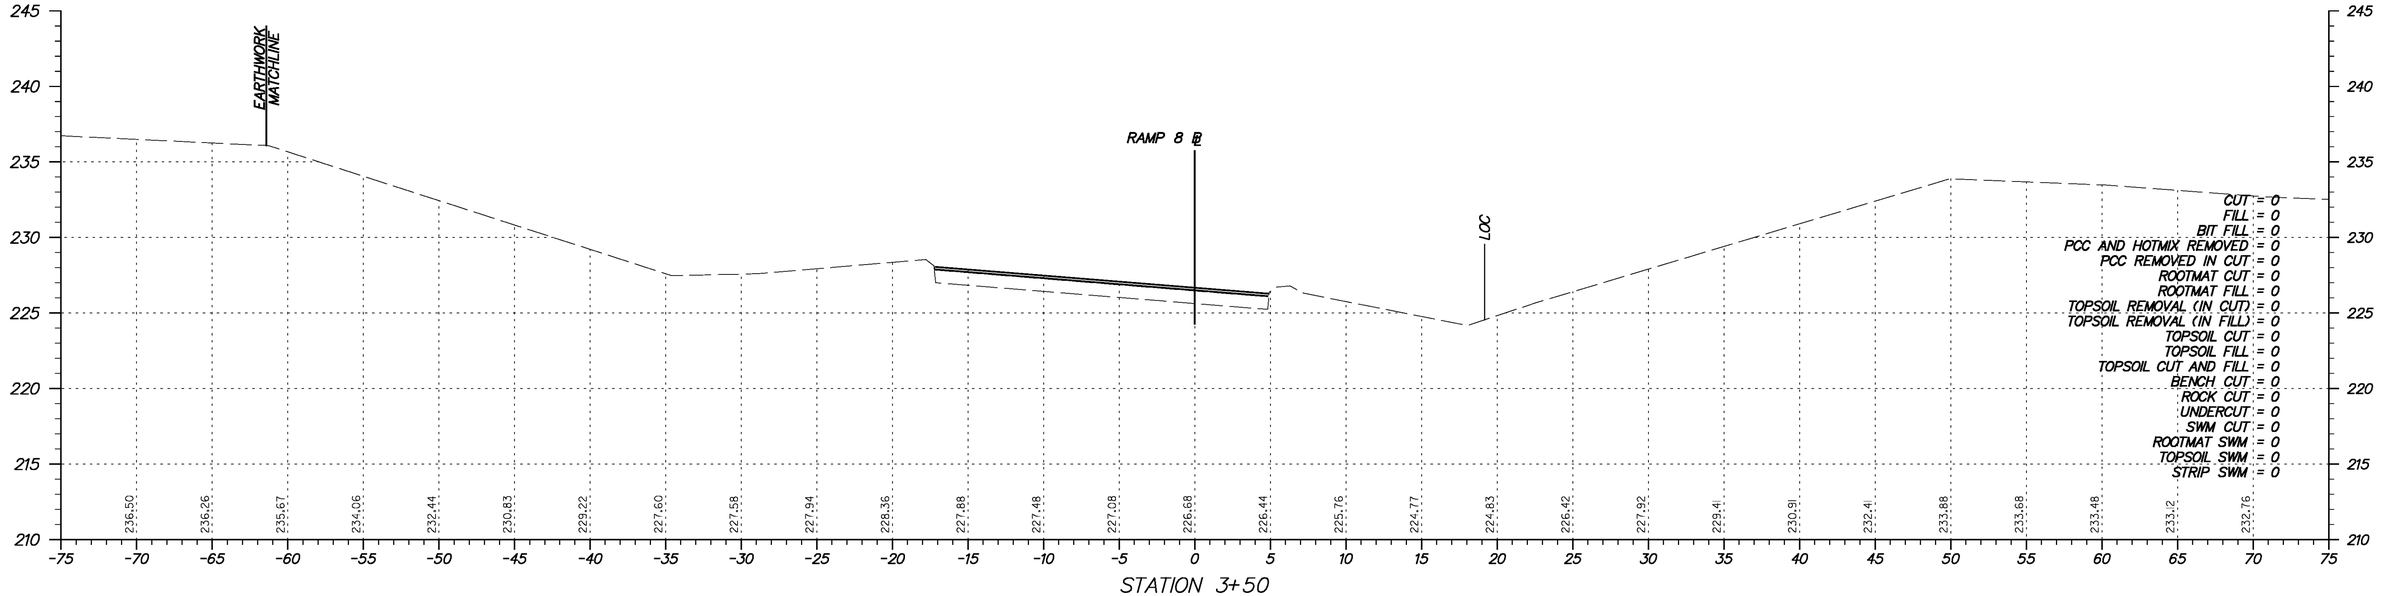

STATION 3+50

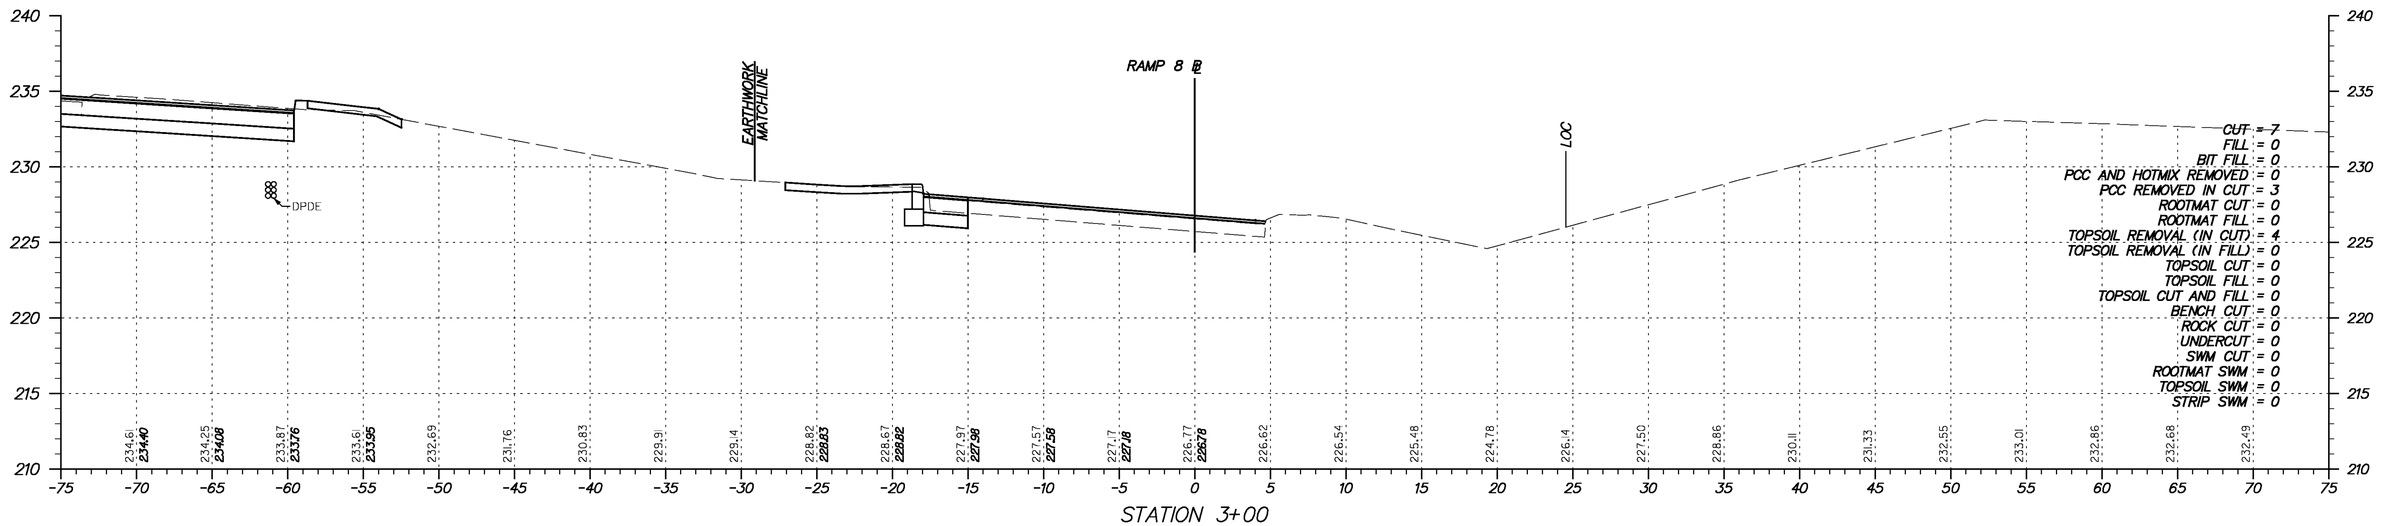

STATION 3+00

Y:\Projects\Del41-202\Del95 Cont 5\X-sections\Xsect sheets\I95c5-XsRamps.dgn

11/23/2010

DELAWARE
DEPARTMENT OF TRANSPORTATION

ADDENDUMS / REVISIONS	

SCALE
0 5 10 15
FEET

I-95 & US 202 INTERCHANGE

CONTRACT	BRIDGE NO.	NA
T200510602	DESIGNED BY:	DAG
COUNTY	CHECKED BY:	BMD
NEW CASTLE		

CROSS SECTION
RAMP 8
STA. 3+00 TO STA. 3+50

SHEET NO.
239
TOTAL SHTS.
290

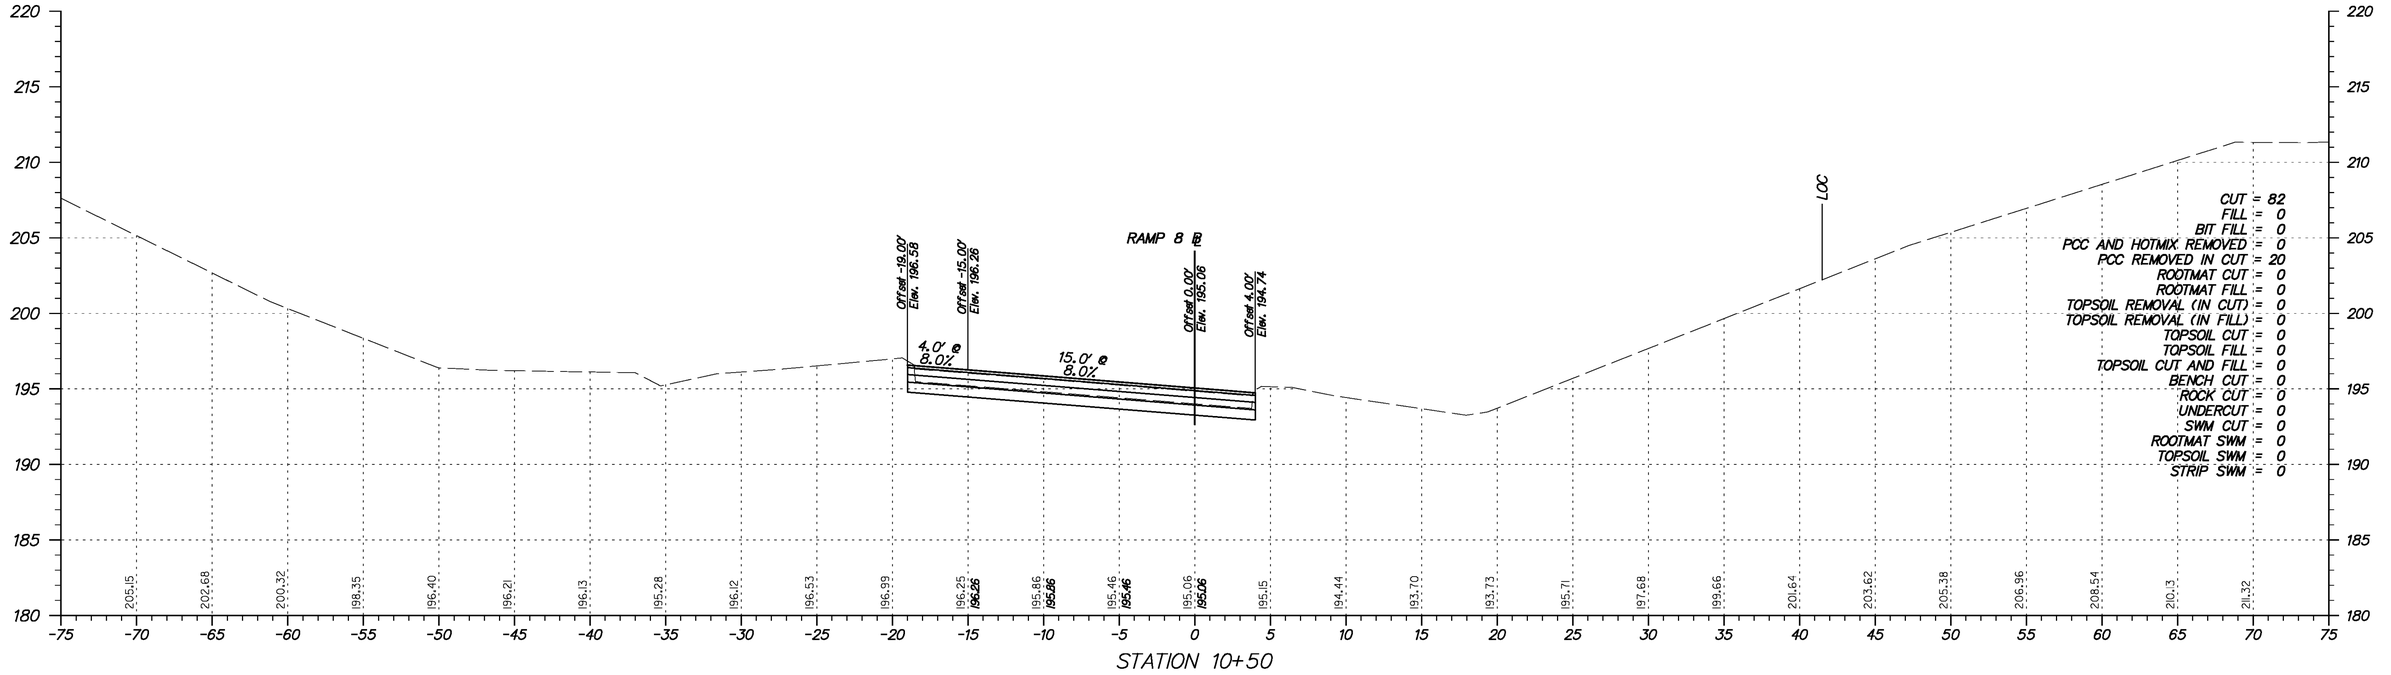

STATION 10+50

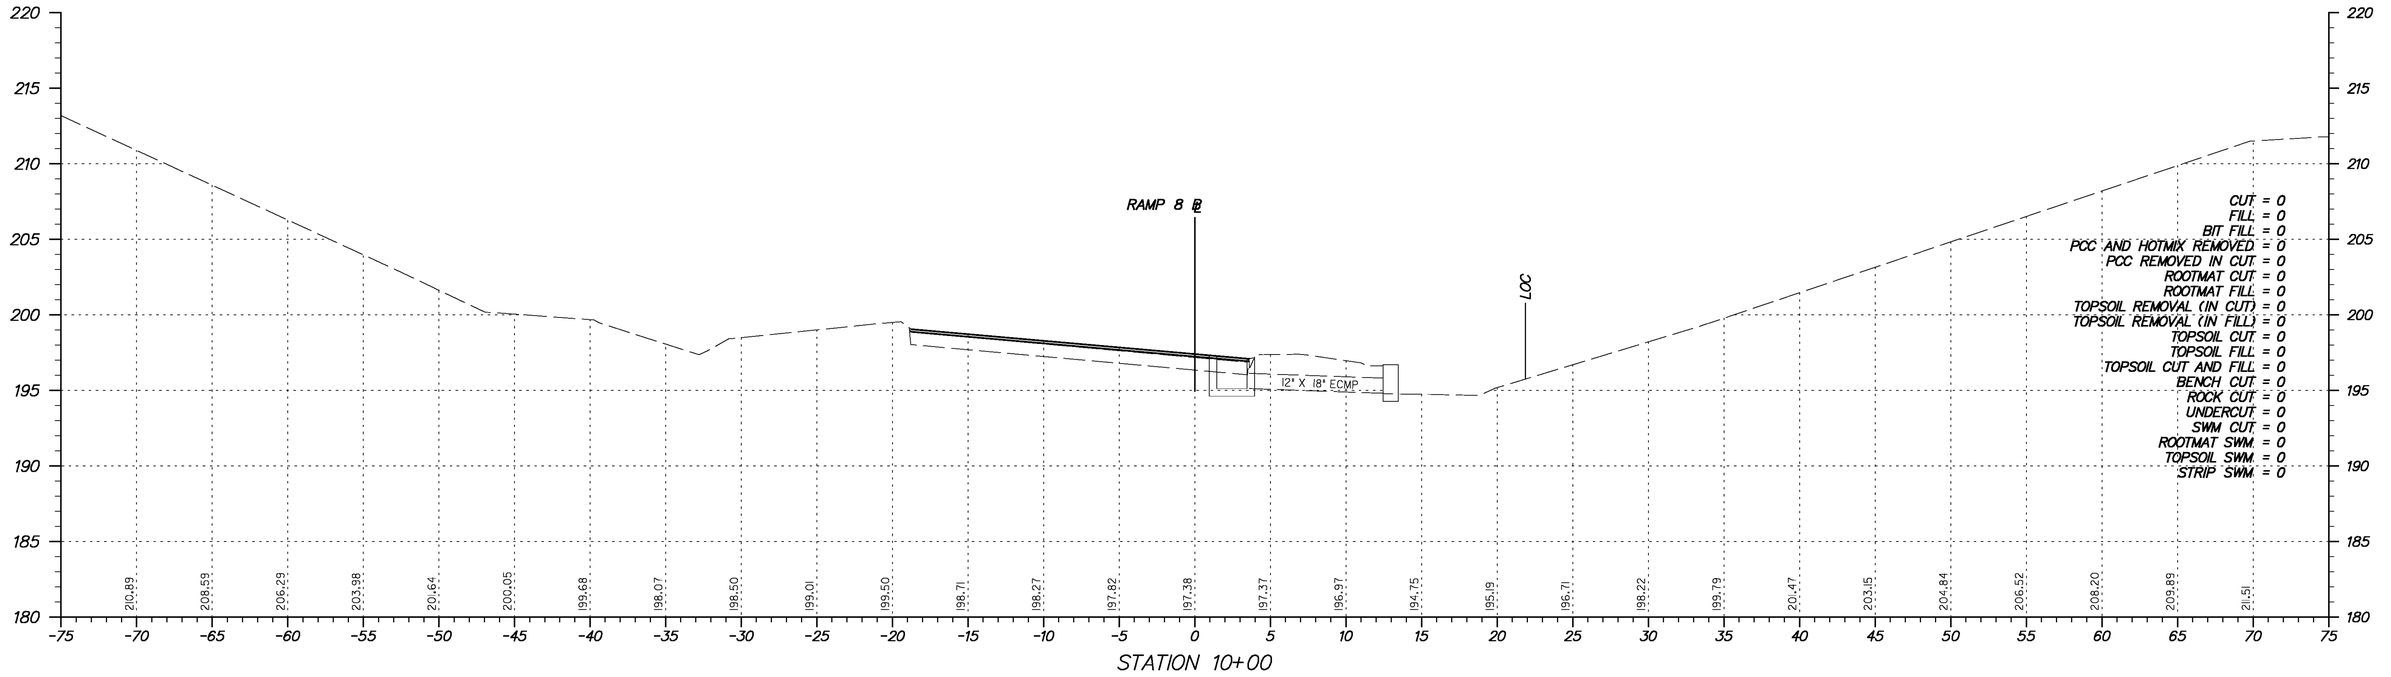

STATION 10+00

Y:\Projects\Del41-202\Del95 Cont 5\X-sections\Xsect sheets\I95c5-XsRamps.dgn

11/23/2010

DELAWARE DEPARTMENT OF TRANSPORTATION

ADDENDUMS / REVISIONS	

SCALE 0 5 10 15 FEET

I-95 & US 202 INTERCHANGE

CONTRACT	BRIDGE NO.	NA
T200510602	DESIGNED BY:	DAG
COUNTY	CHECKED BY:	BMD
NEW CASTLE		

CROSS SECTION RAMP 8
STA. 10+00 TO STA. 10+50

SHEET NO.
240
TOTAL SHTS.
290

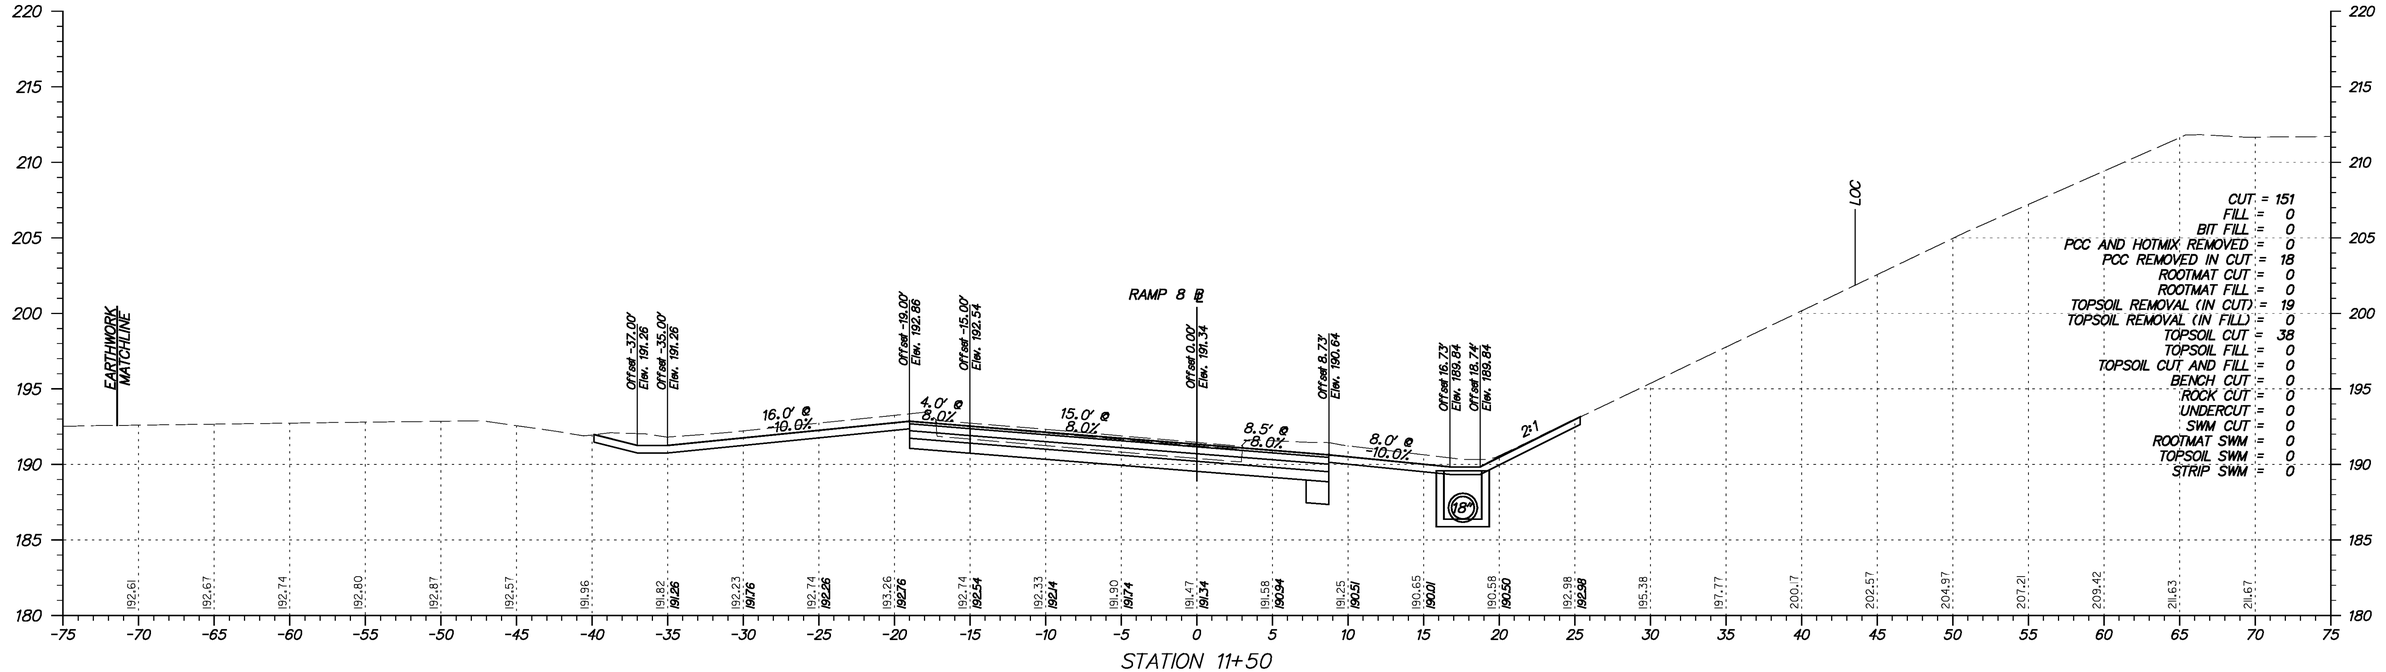

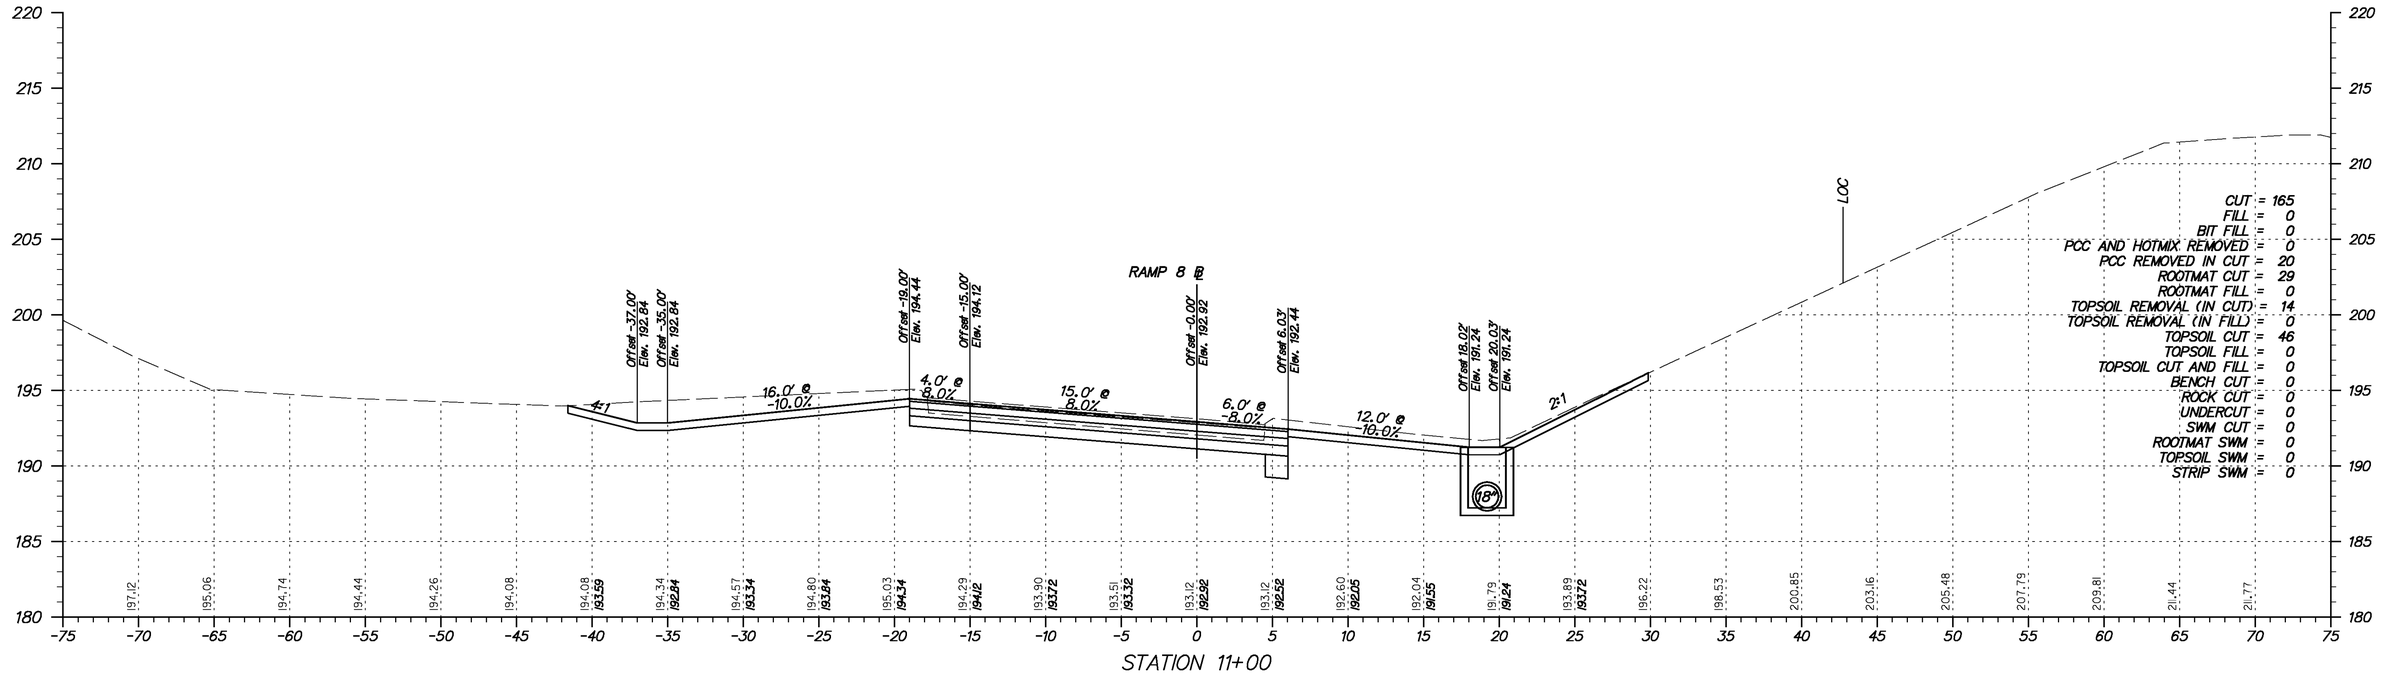

Y:\Projects\Dell41-202\Dell95 Cont 5\X-sections\Xsect sheets\I95c5-XsRamps.dgn

11/23/2010

DELAWARE
DEPARTMENT OF TRANSPORTATION

ADDENDUMS / REVISIONS	

SCALE
0 5 10 15
FEET

I-95 & US 202 INTERCHANGE

CONTRACT	BRIDGE NO.	NA
T200510602	DESIGNED BY:	DAG
COUNTY	CHECKED BY:	BMD
NEW CASTLE		

CROSS SECTION
RAMP 8
STA. 11+00 TO STA. 11+50

SHEET NO.
241
TOTAL SHTS.
290

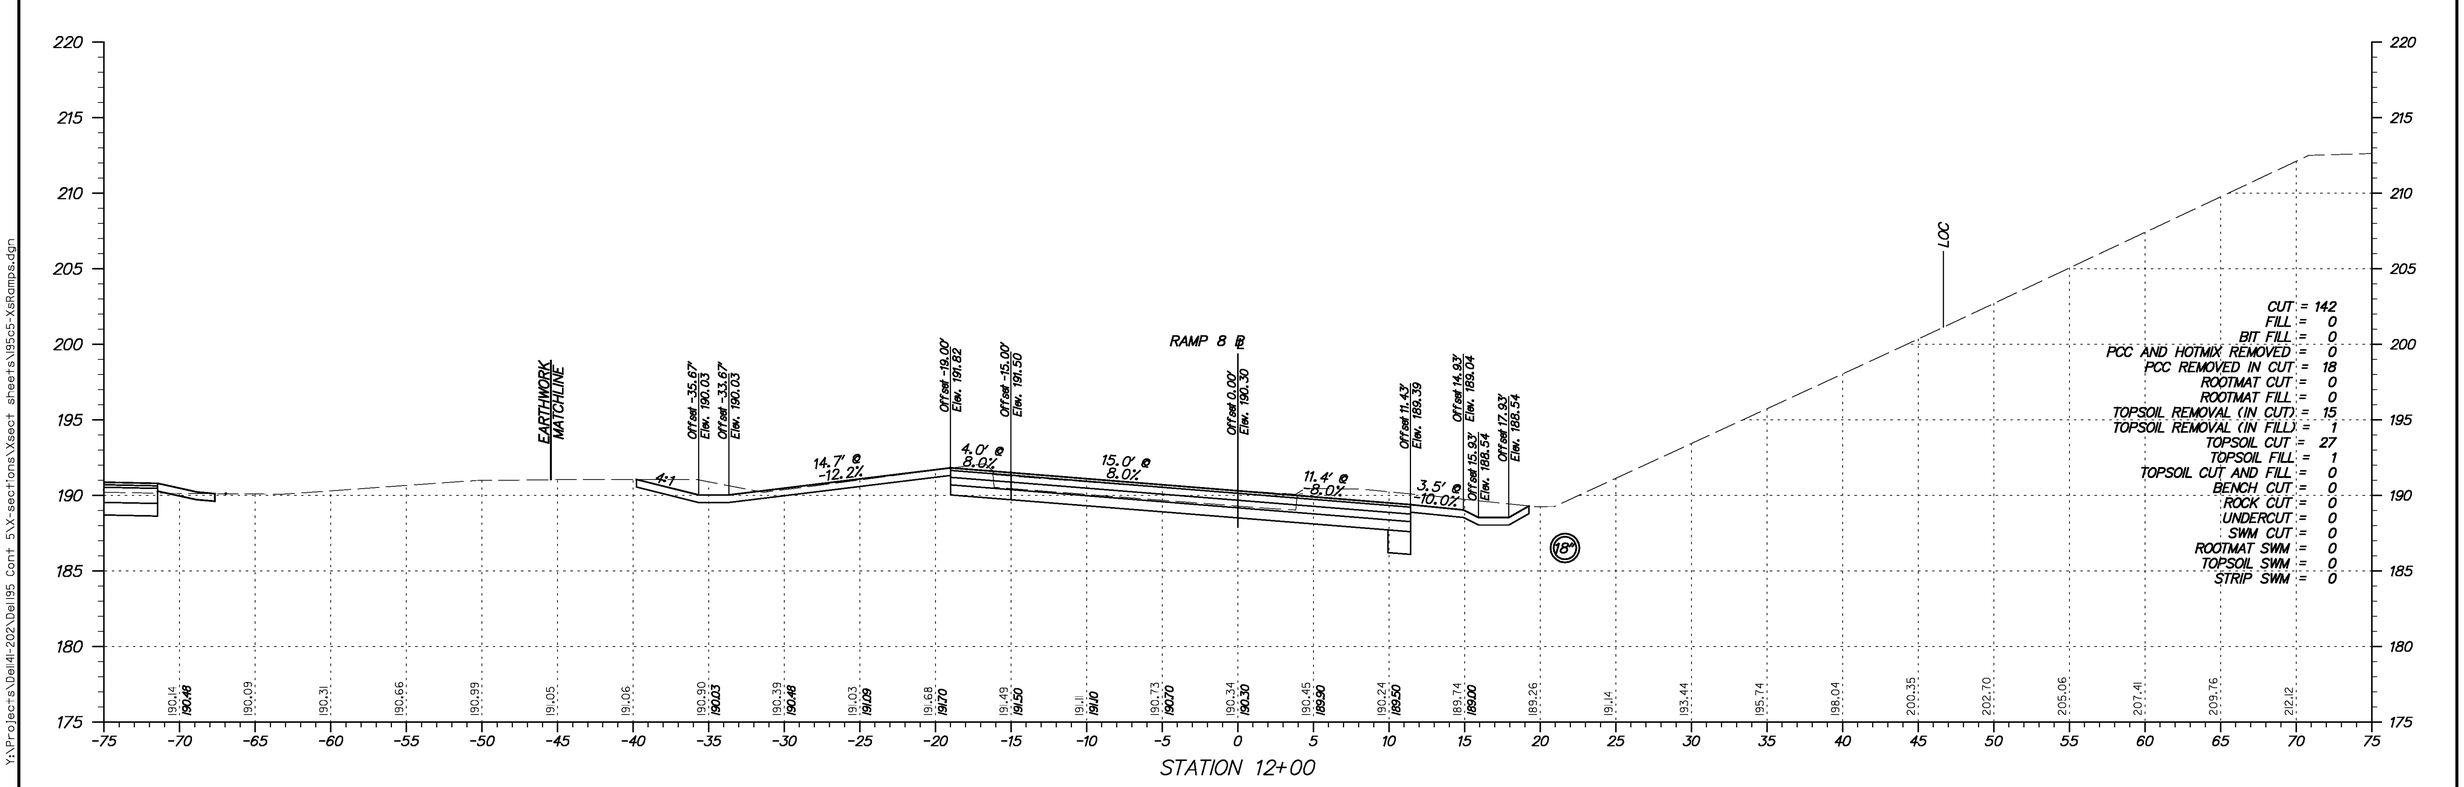

Y:\Projects\Dell4I-202\Dell95 Cont 5\X-sections\Xsect sheets\I95c5-XsRamps.dgn

11/23/2010

DELAWARE
DEPARTMENT OF TRANSPORTATION

ADDENDUMS / REVISIONS	

SCALE
0 5 10 15
FEET

I-95 & US 202 INTERCHANGE

CONTRACT	BRIDGE NO.	NA
T200510602	DESIGNED BY:	DAG
COUNTY	CHECKED BY:	BMD
NEW CASTLE		

CROSS SECTION
RAMP 8
STA. 12+00

SHEET NO.
242
TOTAL SHTS.
290

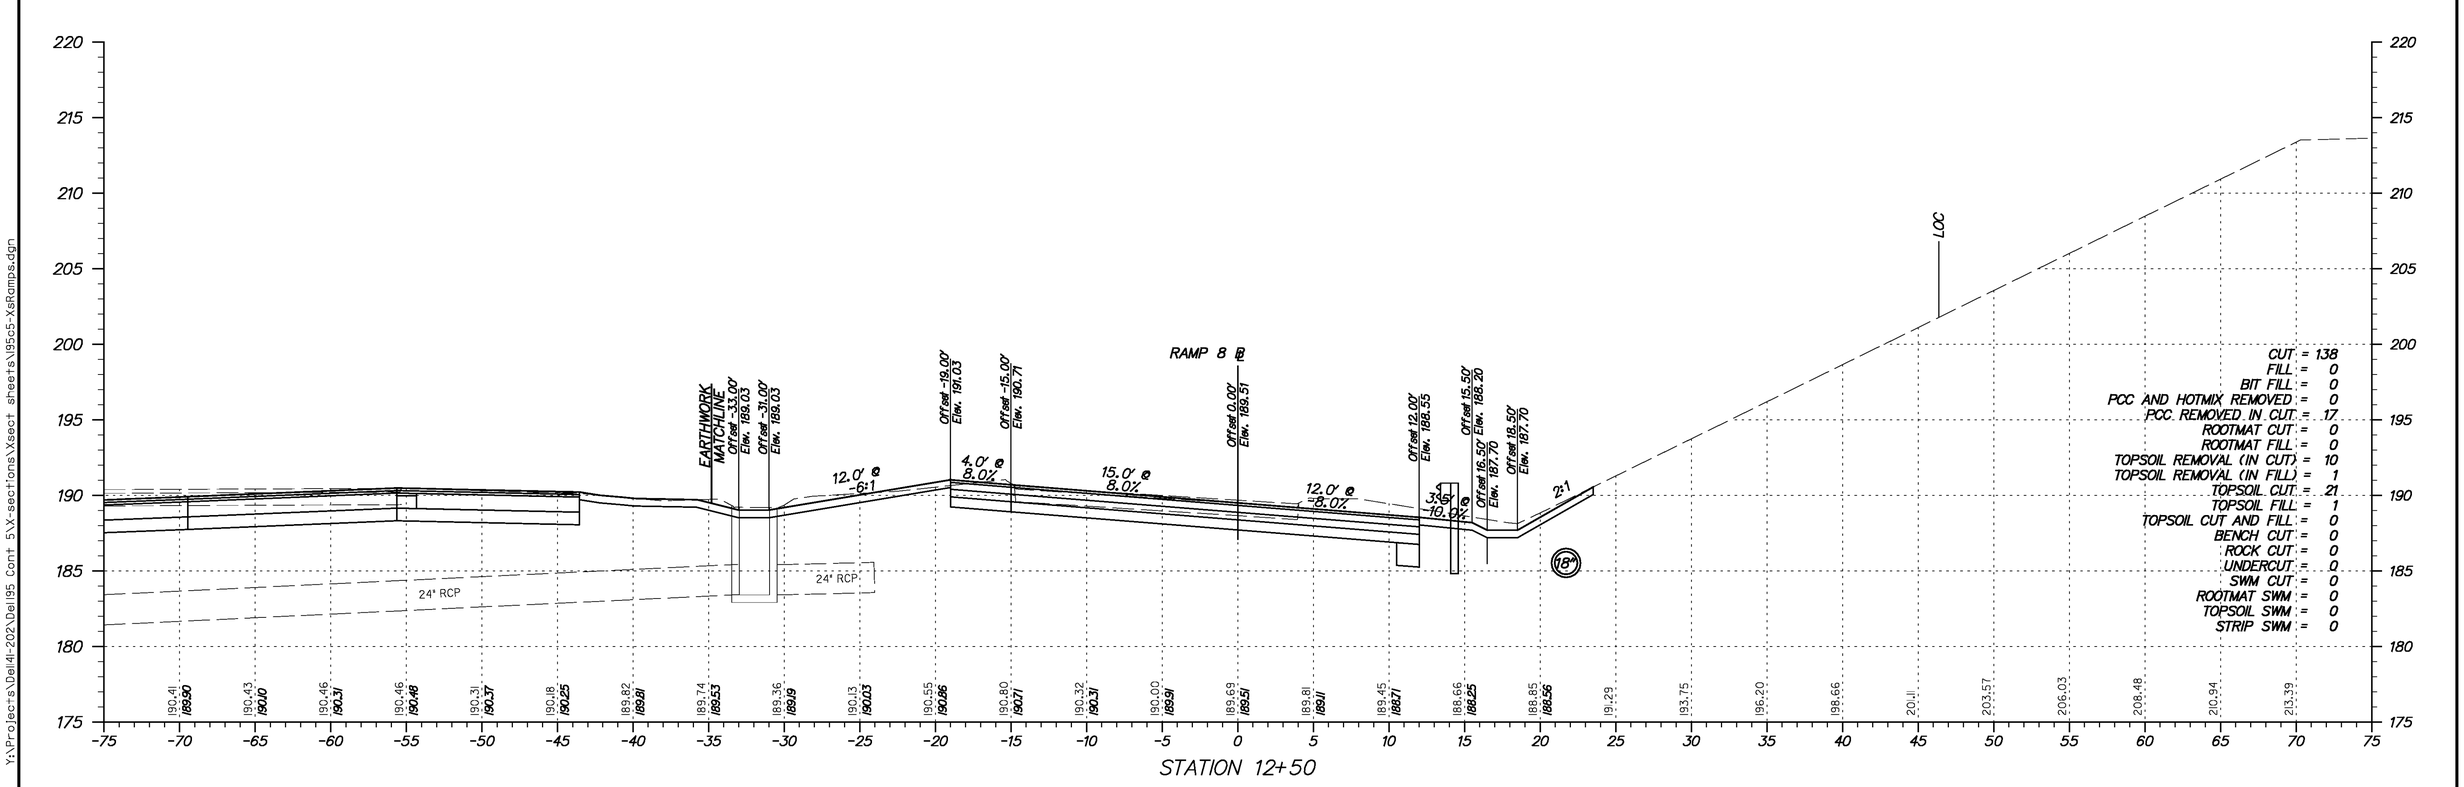

Y:\Projects\Dell4-202\Dell95 Cont 5\X-sections\Xsect sheets\I95c5-XsRamps.dgn

11/23/2010

DELAWARE
DEPARTMENT OF TRANSPORTATION

ADDENDUMS / REVISIONS	

SCALE
0 5 10 15
FEET

I-95 & US 202 INTERCHANGE

CONTRACT	BRIDGE NO.	NA
T200510602	DESIGNED BY:	DAG
COUNTY	CHECKED BY:	BMD
NEW CASTLE		

CROSS SECTION
RAMP 8
STA. 12+50

SHEET NO.
243
TOTAL SHTS.
290

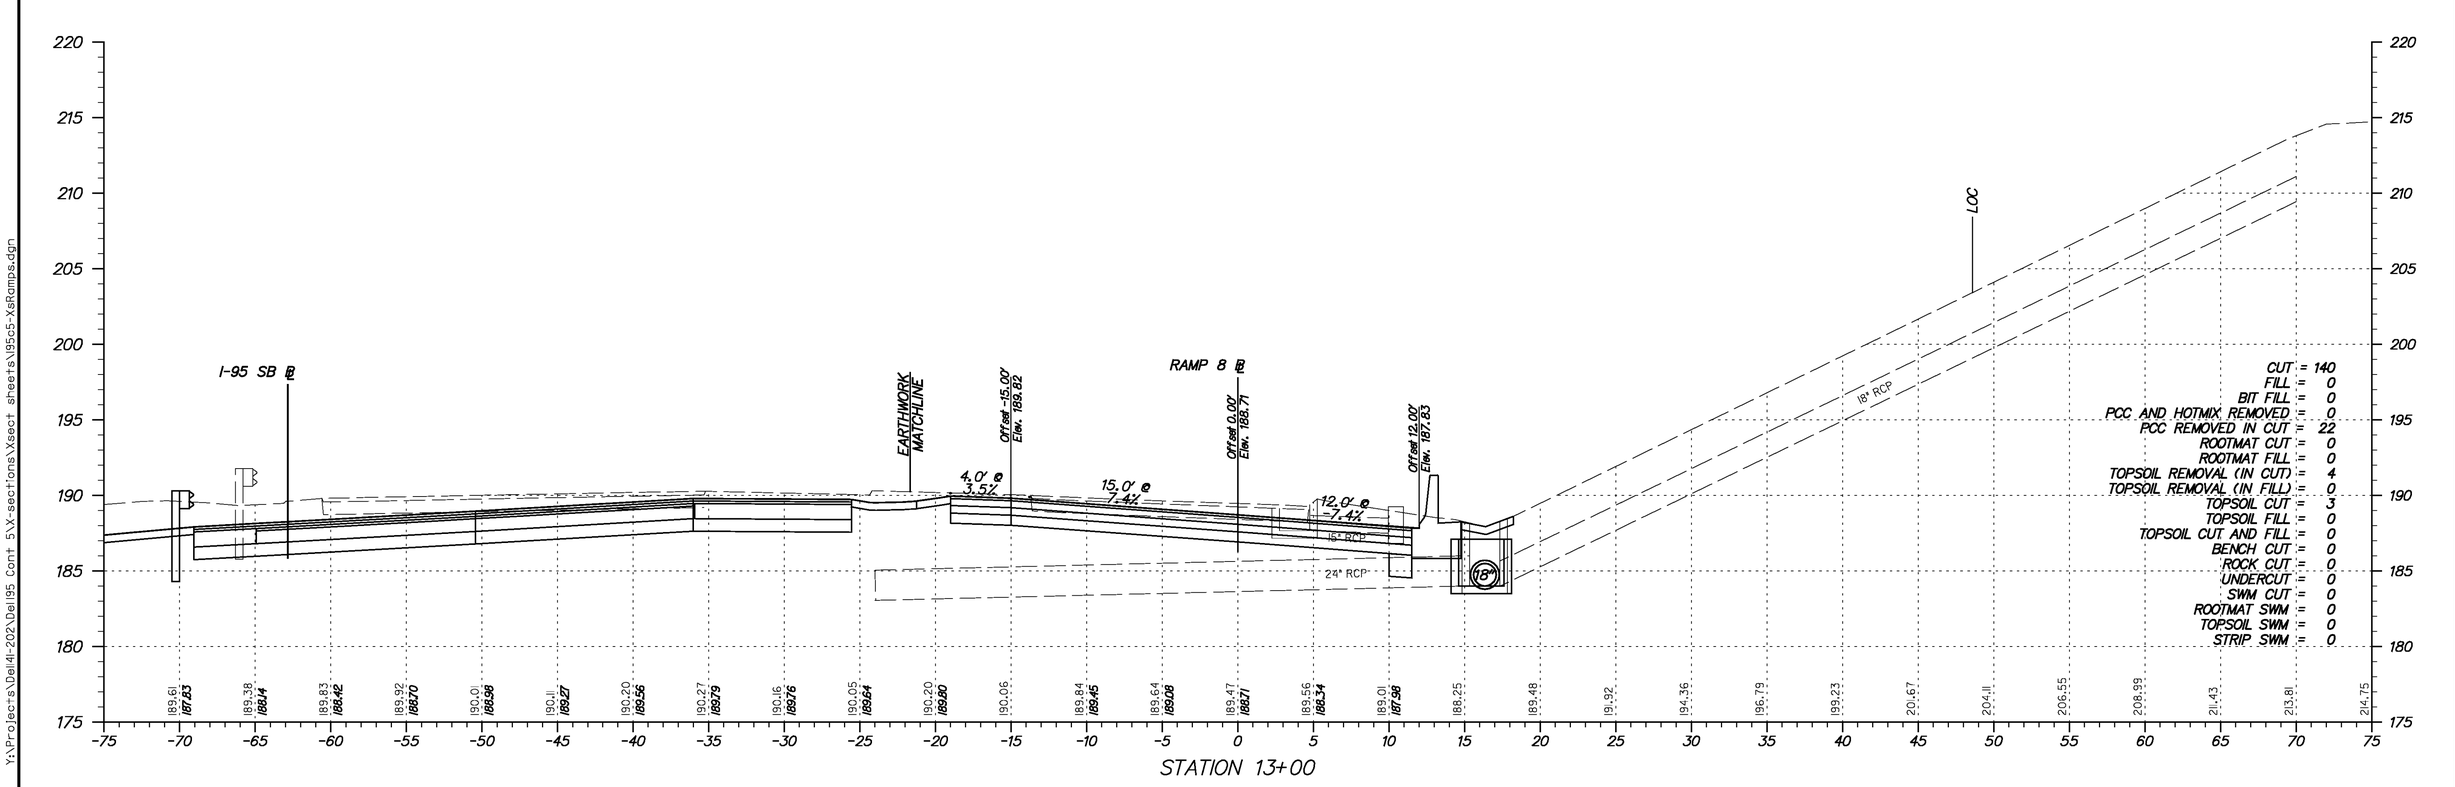

STATION 13+00

Y:\Projects\Dell4-202\Dell95 Cont 5\X-sections\Xsect sheets\I95c5-XsRamps.dgn

11/23/2010

DELAWARE
DEPARTMENT OF TRANSPORTATION

ADDENDUMS / REVISIONS	

SCALE
0 5 10 15
FEET

I-95 & US 202 INTERCHANGE

CONTRACT	BRIDGE NO.	NA
T200510602	DESIGNED BY:	DAG
COUNTY	CHECKED BY:	BMD
NEW CASTLE		

CROSS SECTION
RAMP 8
STA. 13+00

SHEET NO.
244
TOTAL SHTS.
290

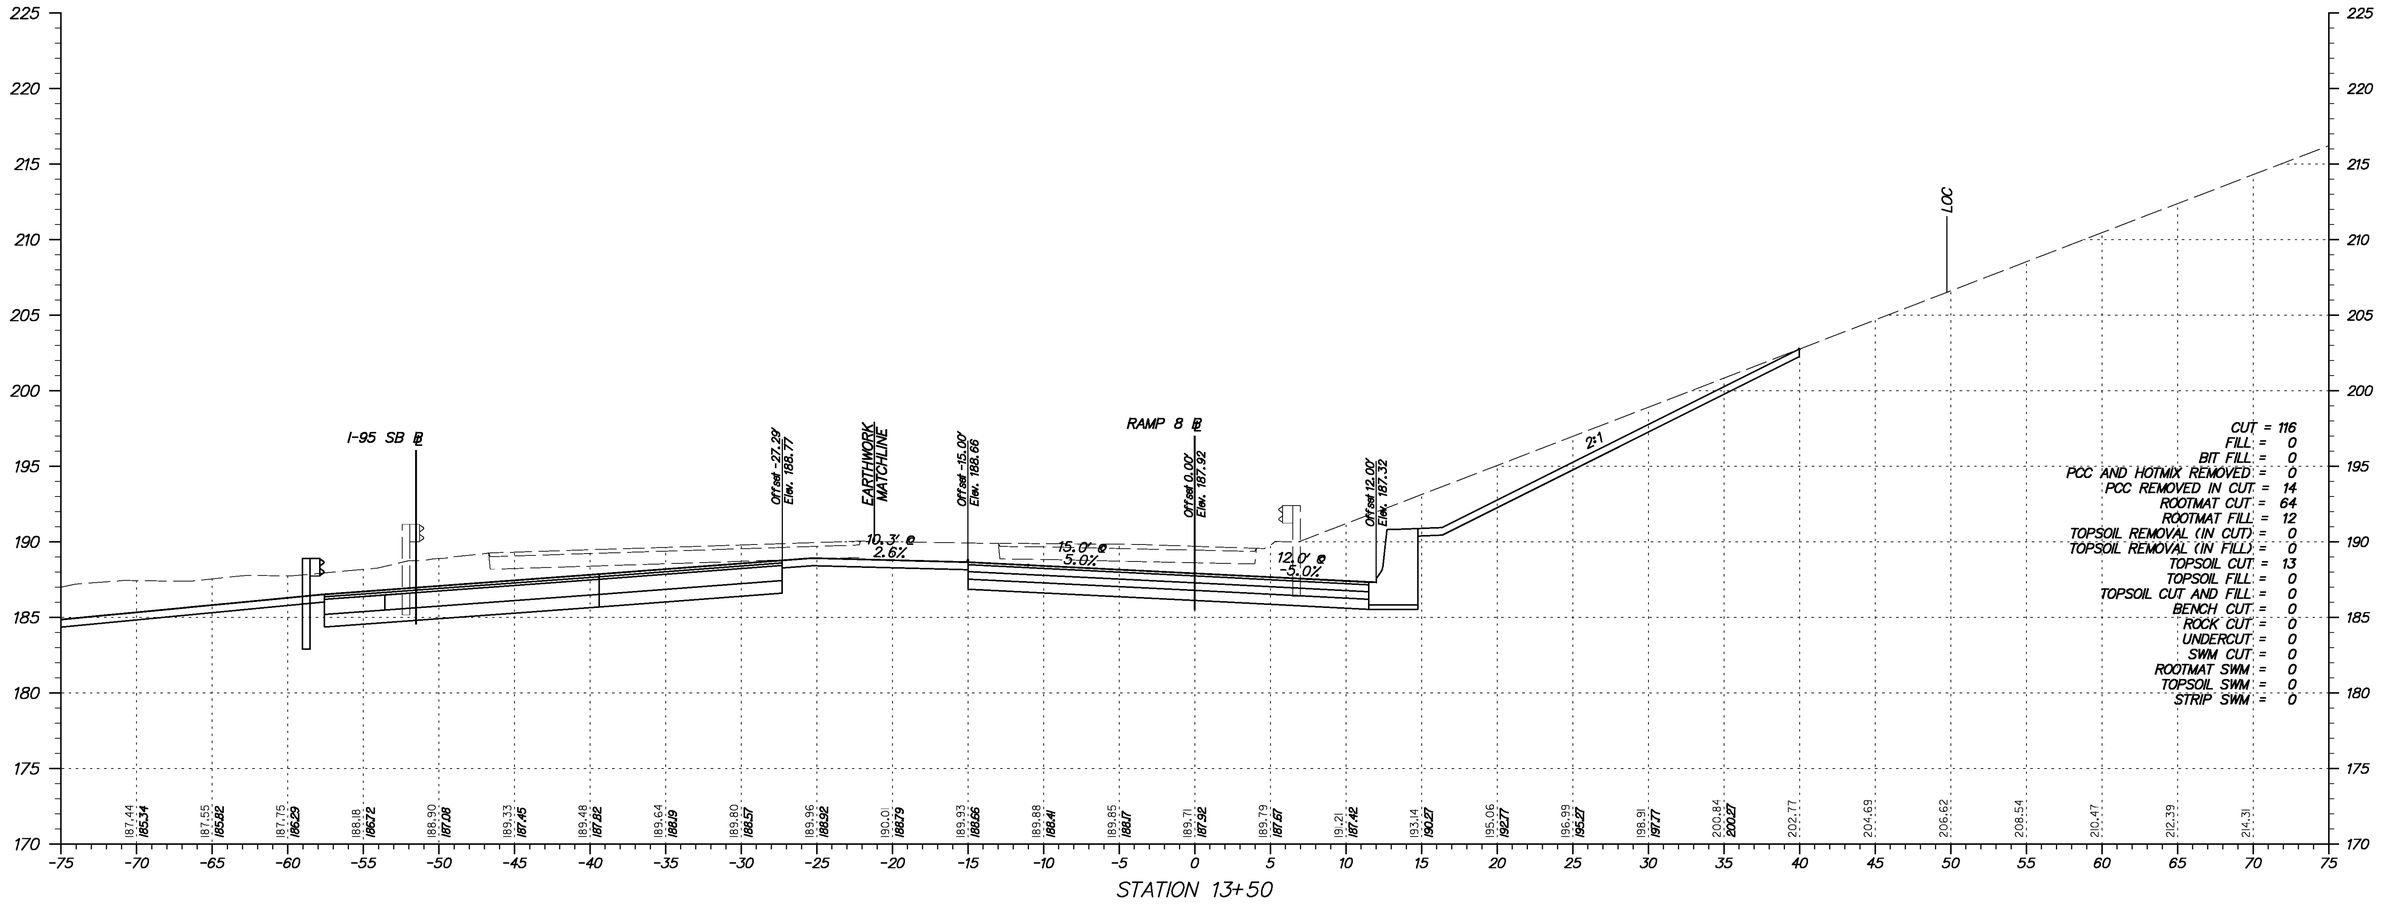

Y:\Projects\Dell41-202\Dell95 Cont 5\X-sections\Xsect sheets\I95c5-XsRamps.dgn

11/23/2010

DELAWARE
DEPARTMENT OF TRANSPORTATION

ADDENDUMS / REVISIONS	

SCALE
0 5 10 15
FEET

I-95 & US 202 INTERCHANGE

CONTRACT	BRIDGE NO.	NA
T200510602	DESIGNED BY:	DAG
COUNTY	CHECKED BY:	BMD
NEW CASTLE		

CROSS SECTION
RAMP 8
STA. 13+50

SHEET NO.
245
TOTAL SHTS.
290

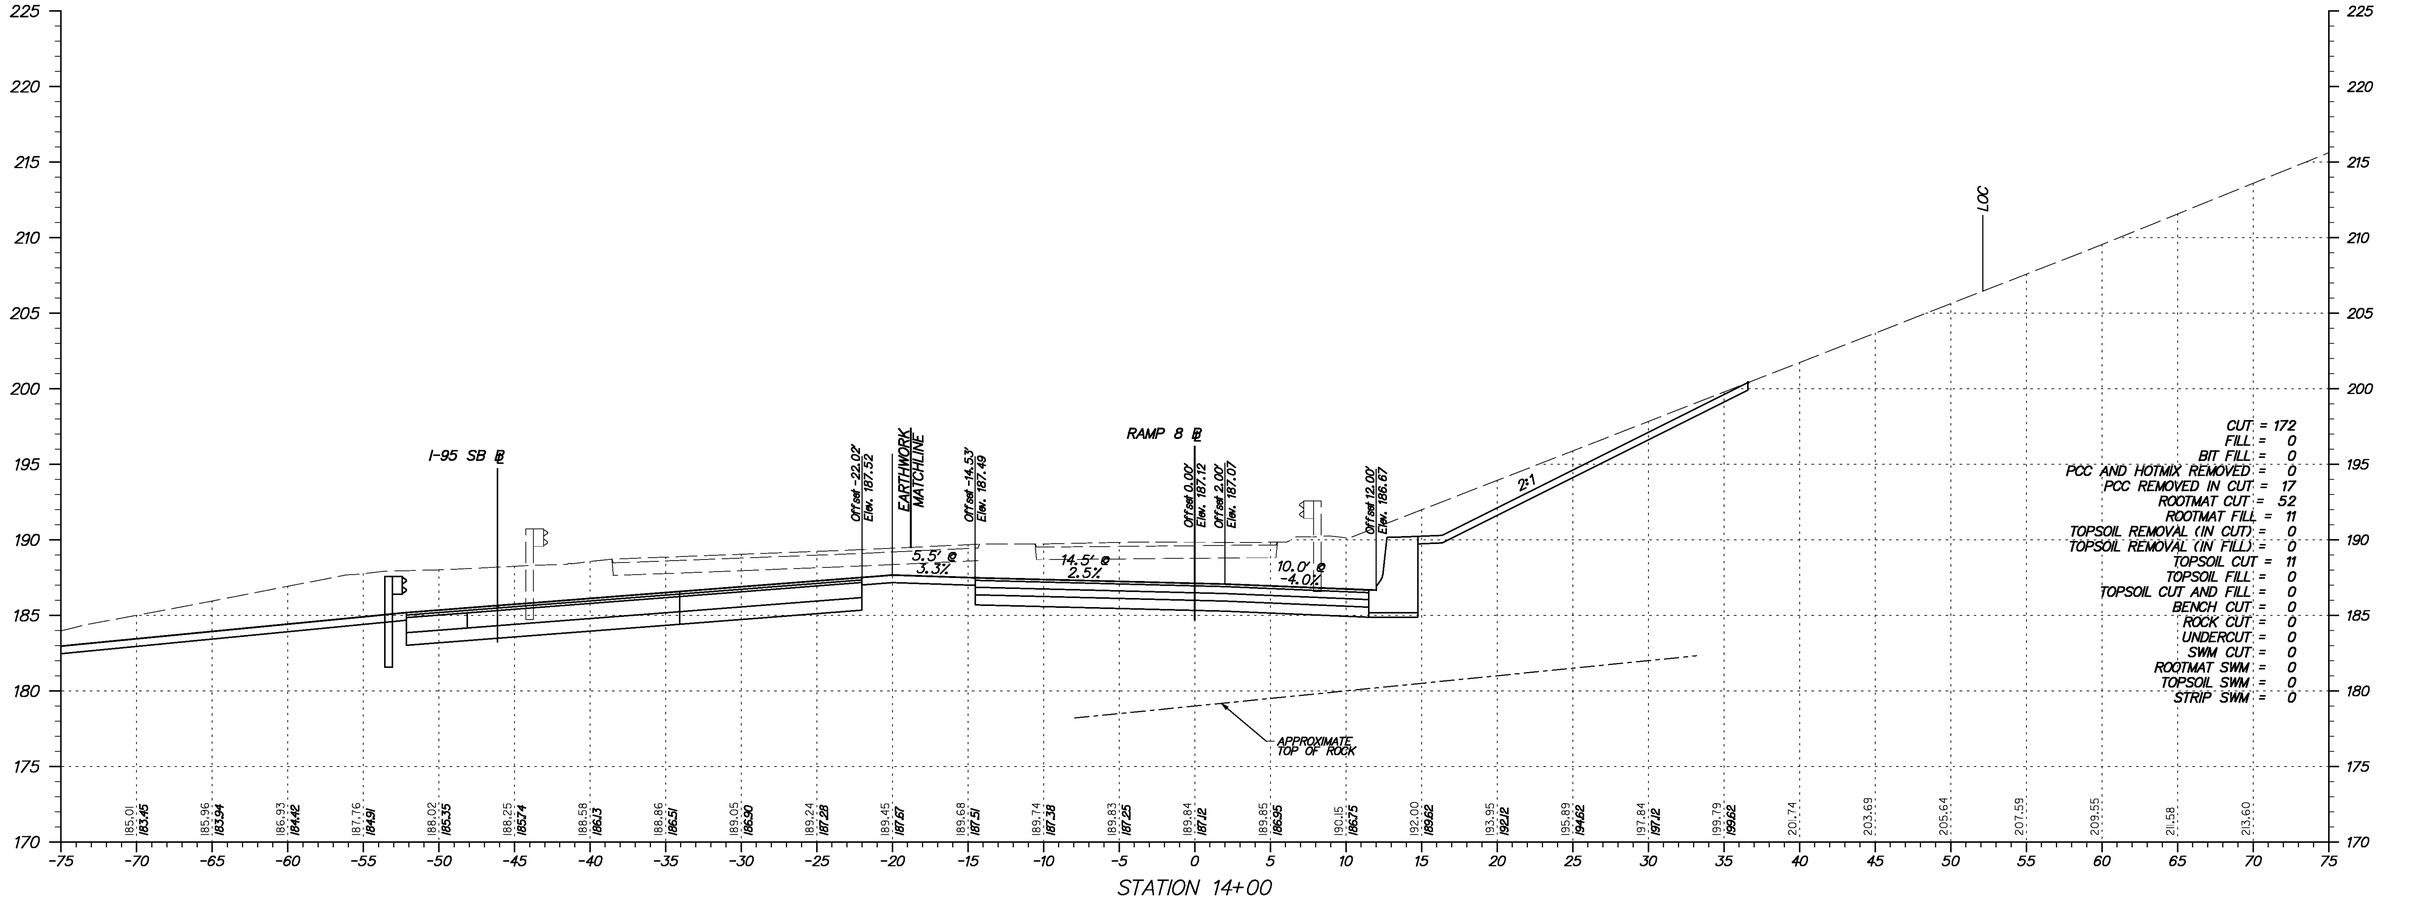

Y:\Projects\Del41-202\Del95 Cont 5\X-sections\Xsect sheets\95c5-XsRamps.dgn

11/23/2010

DELAWARE
DEPARTMENT OF TRANSPORTATION

ADDENDUMS / REVISIONS	

SCALE
0 5 10 15
FEET

I-95 & US 202 INTERCHANGE

CONTRACT	BRIDGE NO.	NA
T200510802	DESIGNED BY:	DAG
COUNTY	CHECKED BY:	BMD
NEW CASTLE		

CROSS SECTION
RAMP 8
STA. 14+00

SHEET NO.
246
TOTAL SHTS.
290

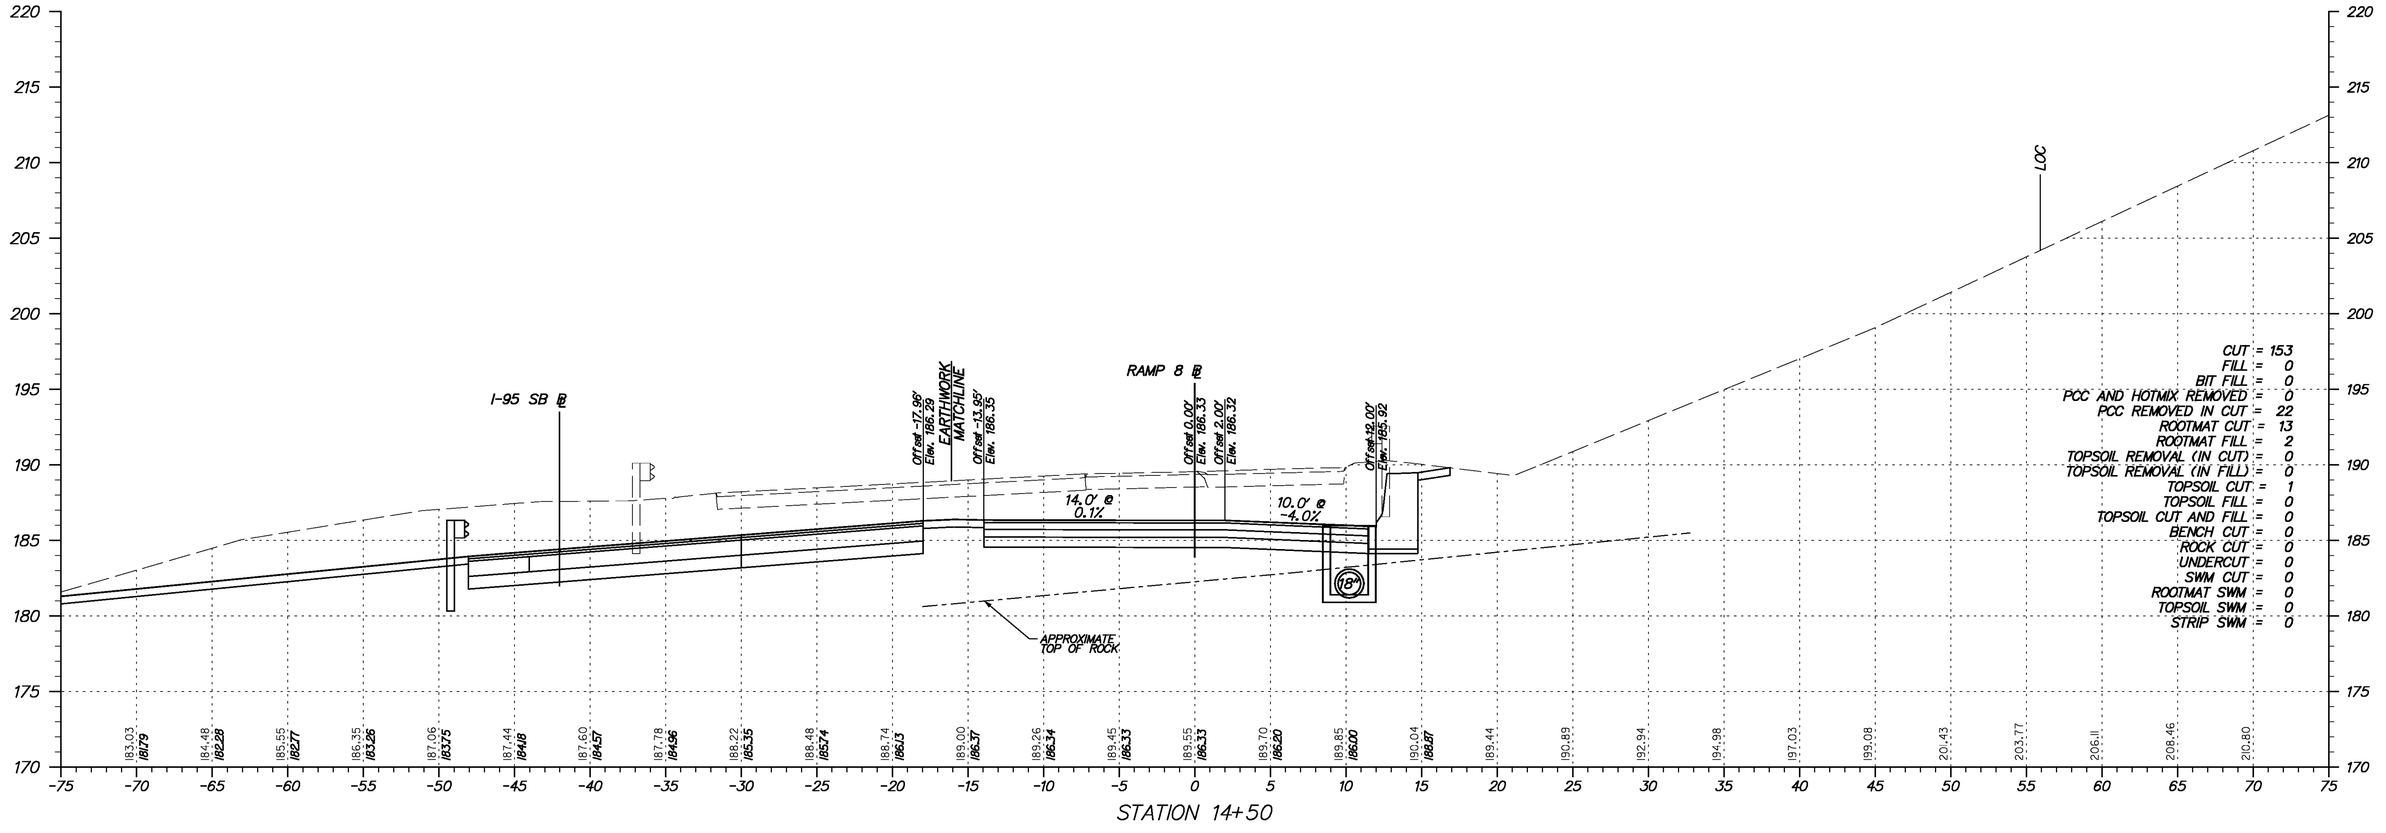

Y:\Projects\Del48-202\Del95 Cont 5\X-sections\Xsect sheets\I95c5-XsRamps.dgn

11/23/2010

DELAWARE
DEPARTMENT OF TRANSPORTATION

ADDENDUMS / REVISIONS	

SCALE
0 5 10 15
FEET

I-95 & US 202 INTERCHANGE

CONTRACT	T200510602
COUNTY	NEW CASTLE
BRIDGE NO.	NA
DESIGNED BY:	DAG
CHECKED BY:	BMD

CROSS SECTION
RAMP 8
STA. 14+50

SHEET NO.	247
TOTAL SHTS.	290

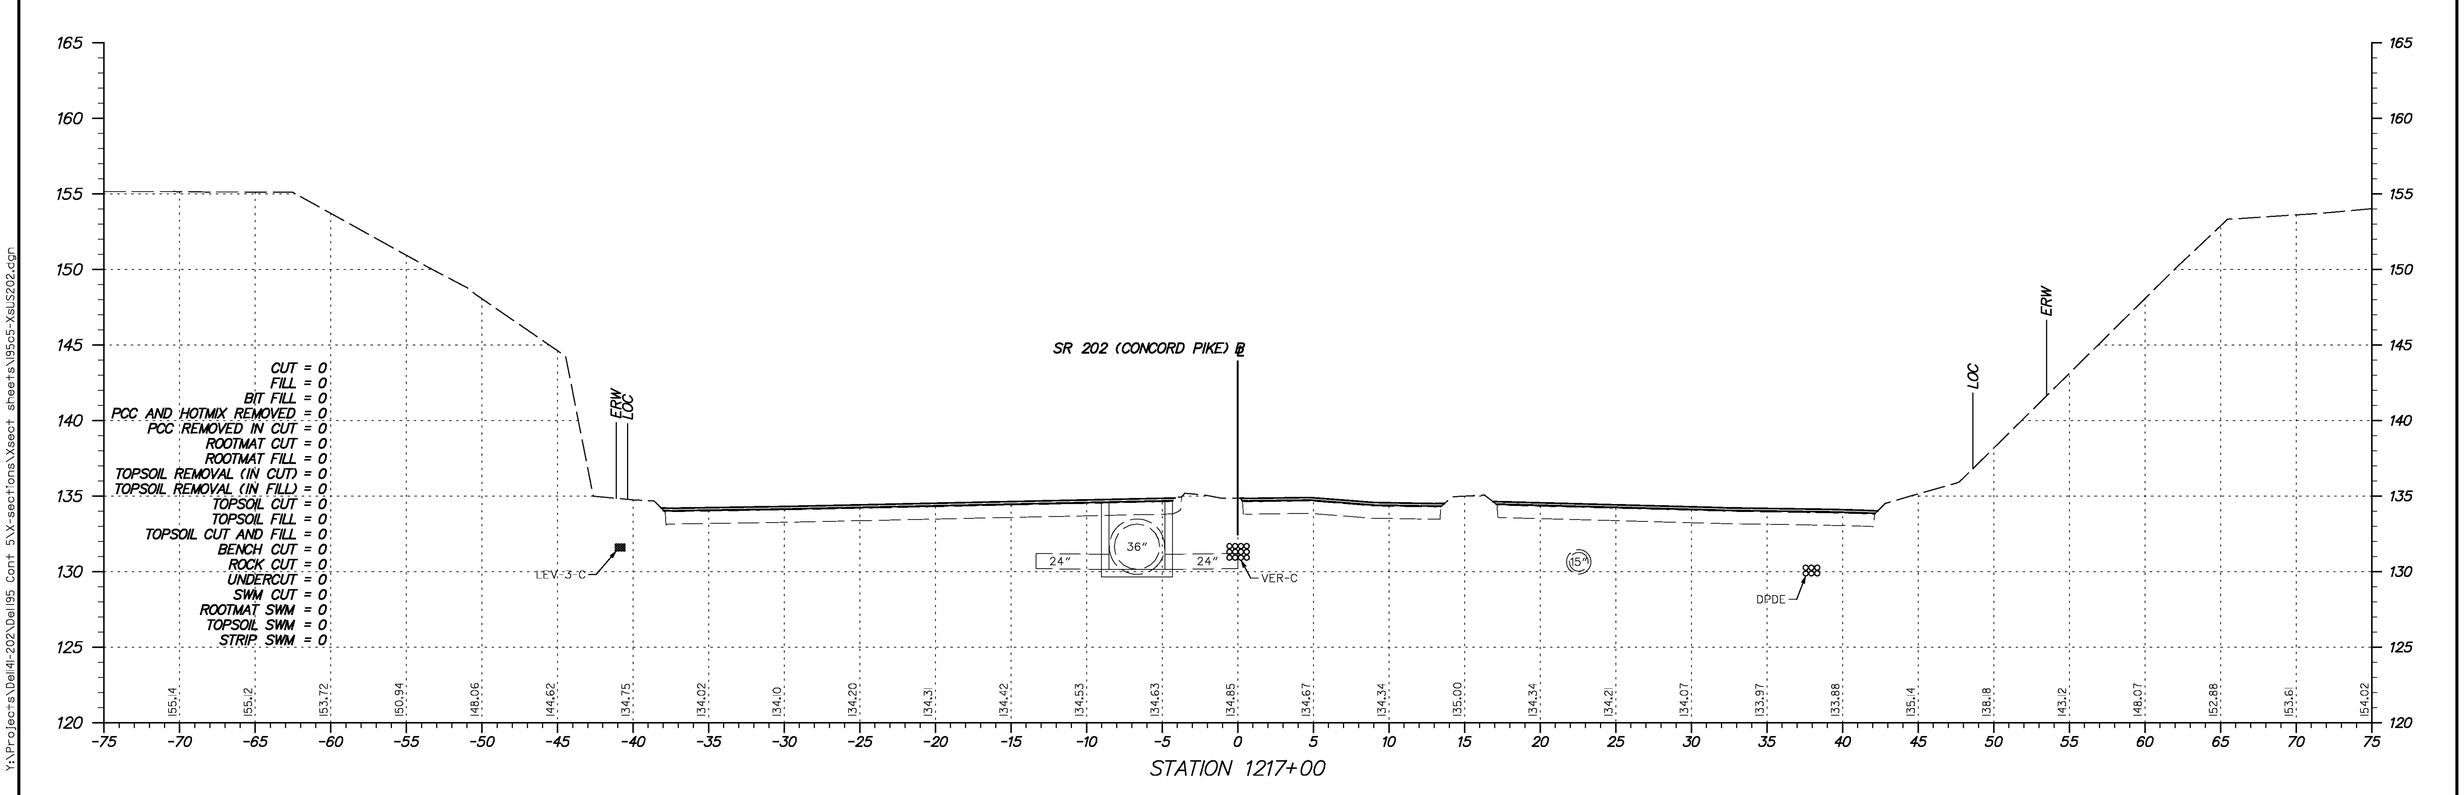

Y:\Projects\Del14-202\Del95 Cont 5\X-sections\Xsect sheets\I95c5-Xsu5202.dgn

11/23/2010

DELAWARE DEPARTMENT OF TRANSPORTATION	ADDENDUMS / REVISIONS	SCALE 0 5 10 15 FEET	**I-95 & US 202 INTERCHANGE**	CONTRACT T200510602	BRIDGE NO. NA	**CROSS SECTION US 202 (CONCORD PIKE)** STA. 1217+00	SHEET NO. 248
				COUNTY NEW CASTLE	DESIGNED BY: DAG		TOTAL SHTS. 290
					CHECKED BY: BMD		

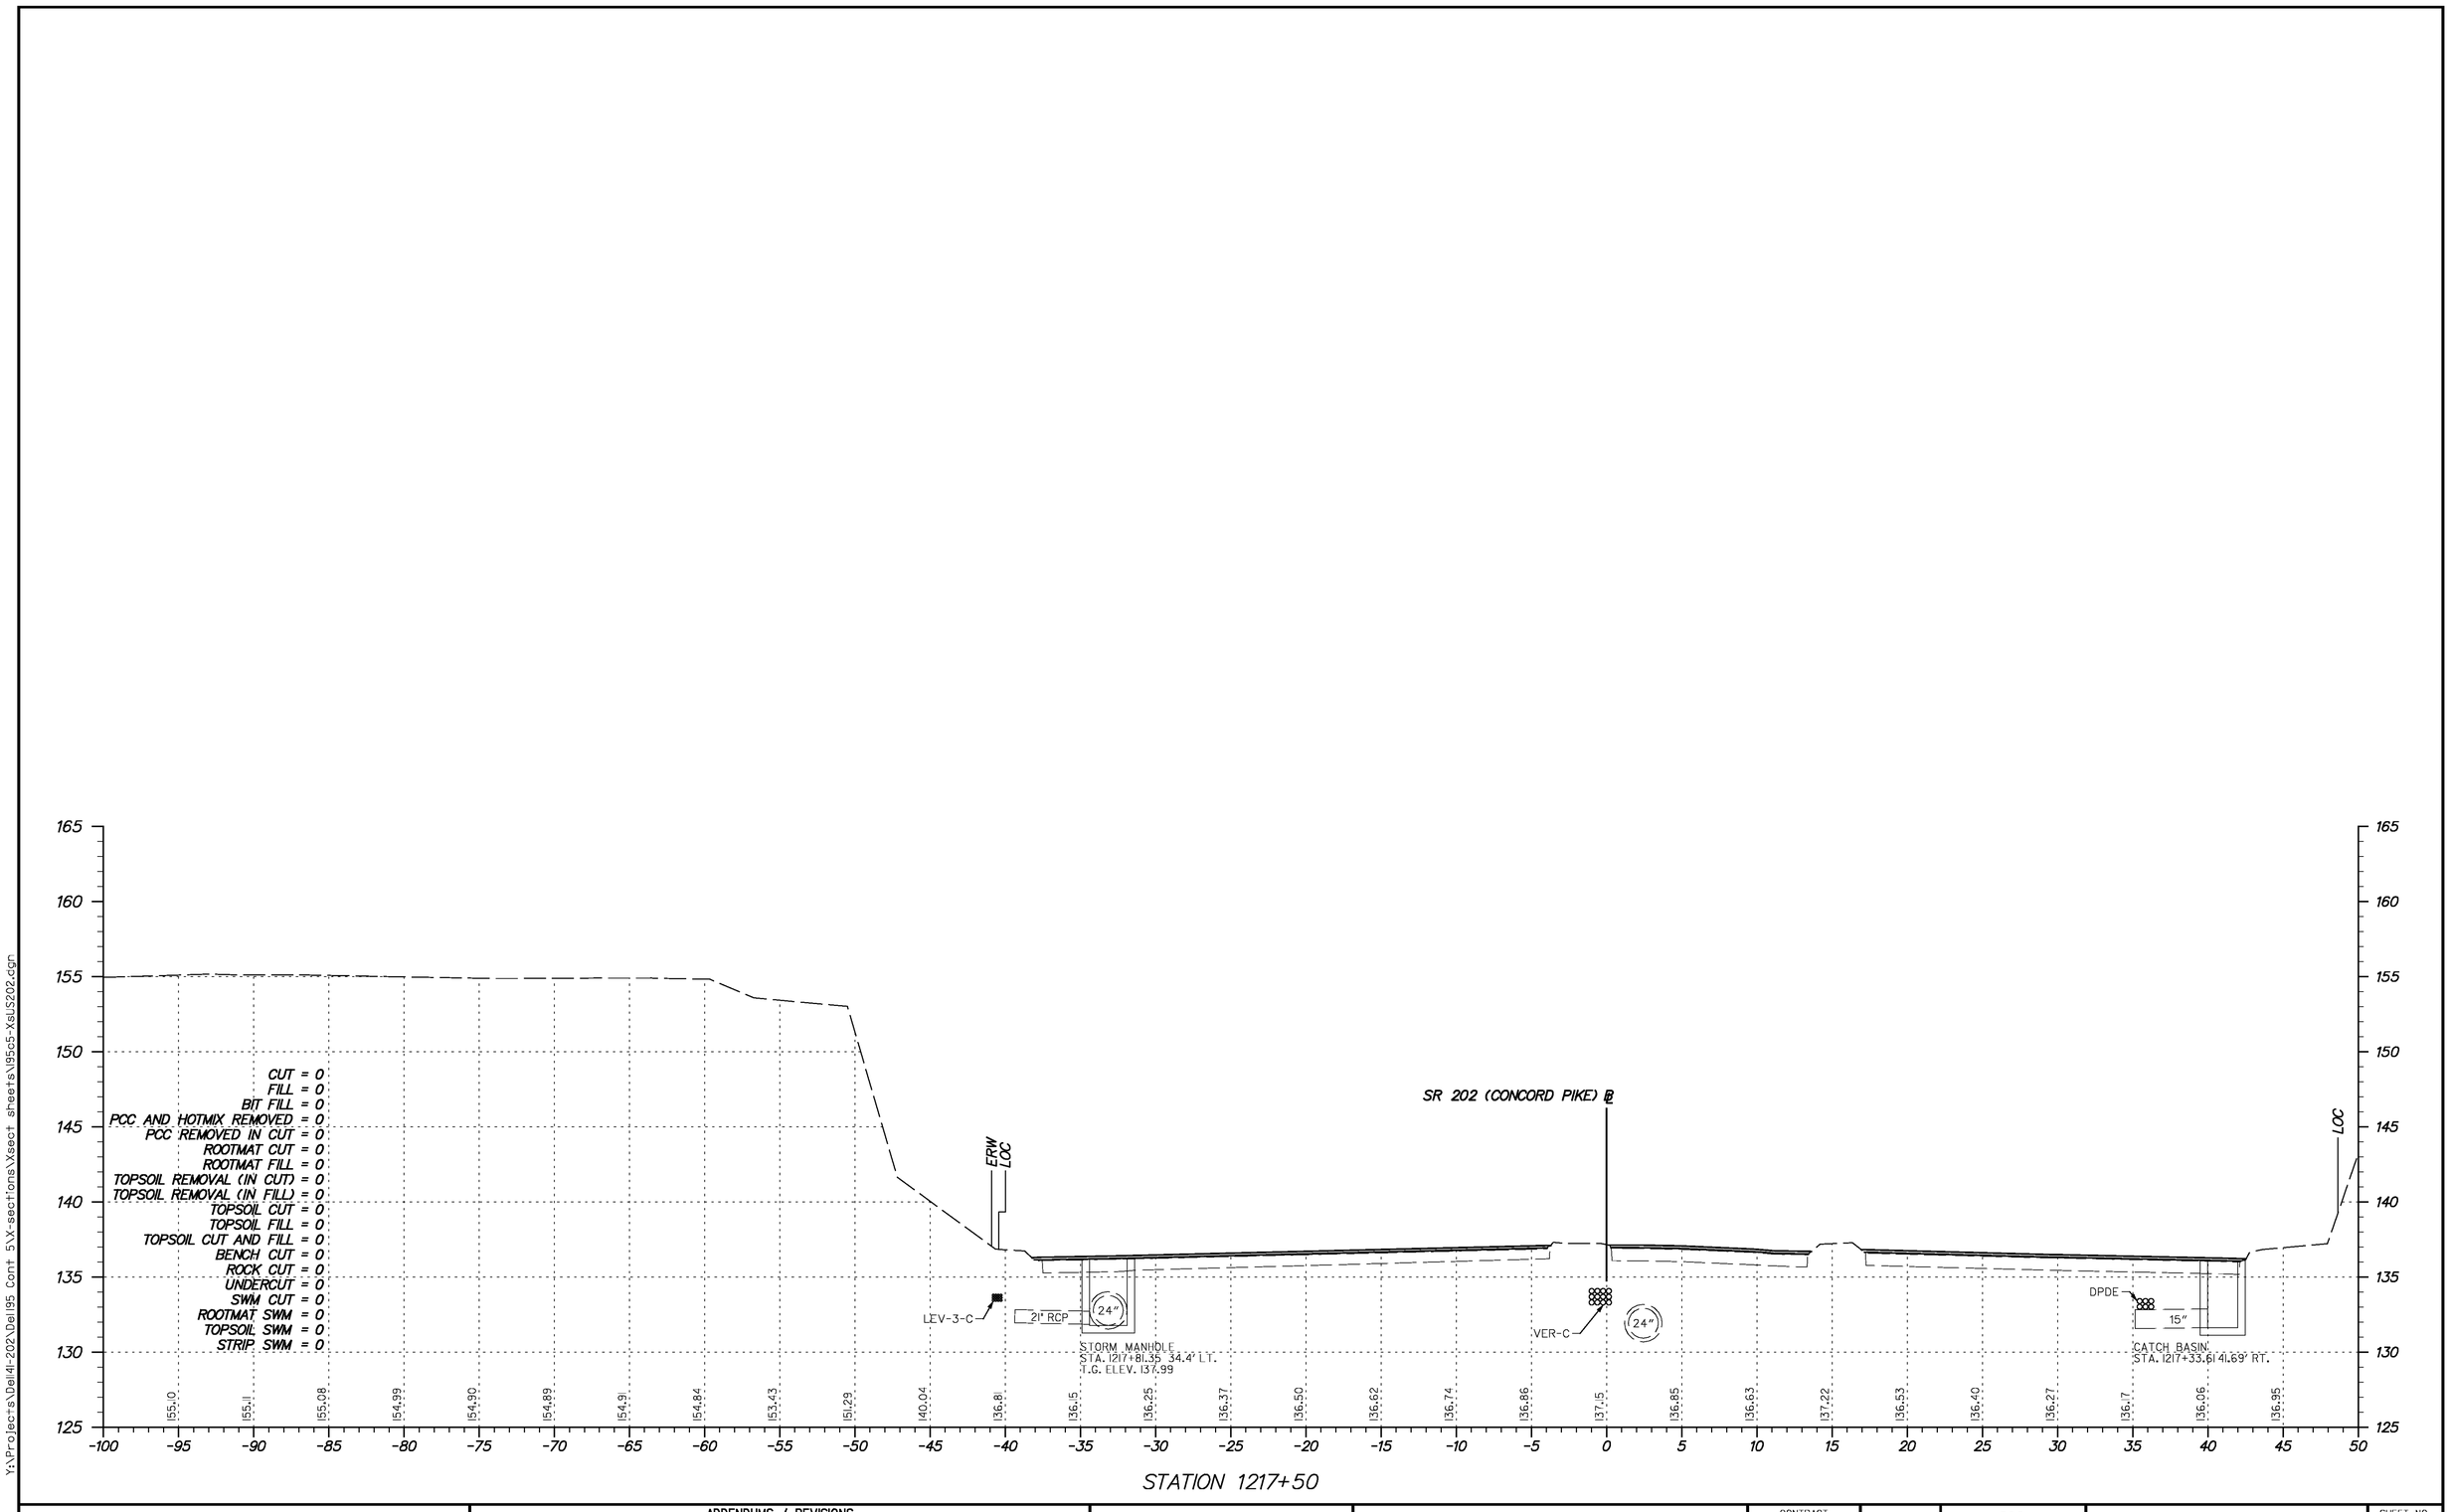

STATION 1217+50

Y:\Projects\Del41-202\Del95 Cont 5\X-sections\Xsect sheets\N95c5-Xsu5202.dgn

11/23/2010

DELAWARE DEPARTMENT OF TRANSPORTATION

ADDENDUMS / REVISIONS	

SCALE
0 5 10 15
FEET

I-95 & US 202 INTERCHANGE

CONTRACT	BRIDGE NO.	NA
T200510602	DESIGNED BY:	DAG
COUNTY	CHECKED BY:	BMD
NEW CASTLE		

CROSS SECTION
US 202 (CONCORD PIKE)
STA. 1217+50

SHEET NO.
249
TOTAL SHTS.
290

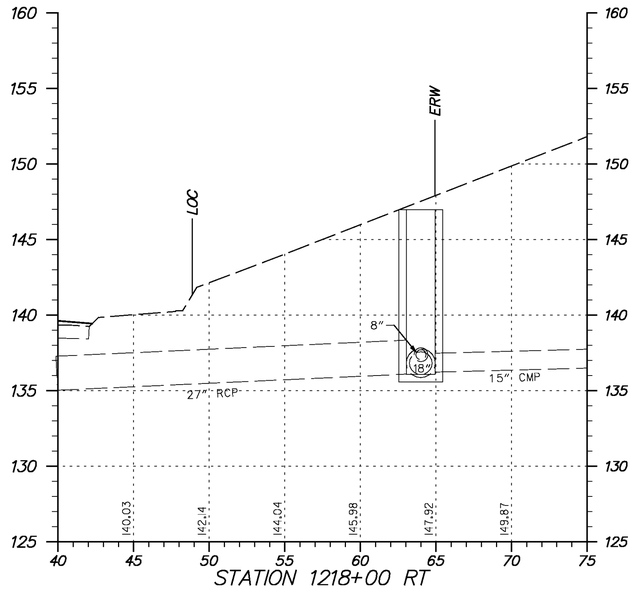

STATION 1218+00 RT

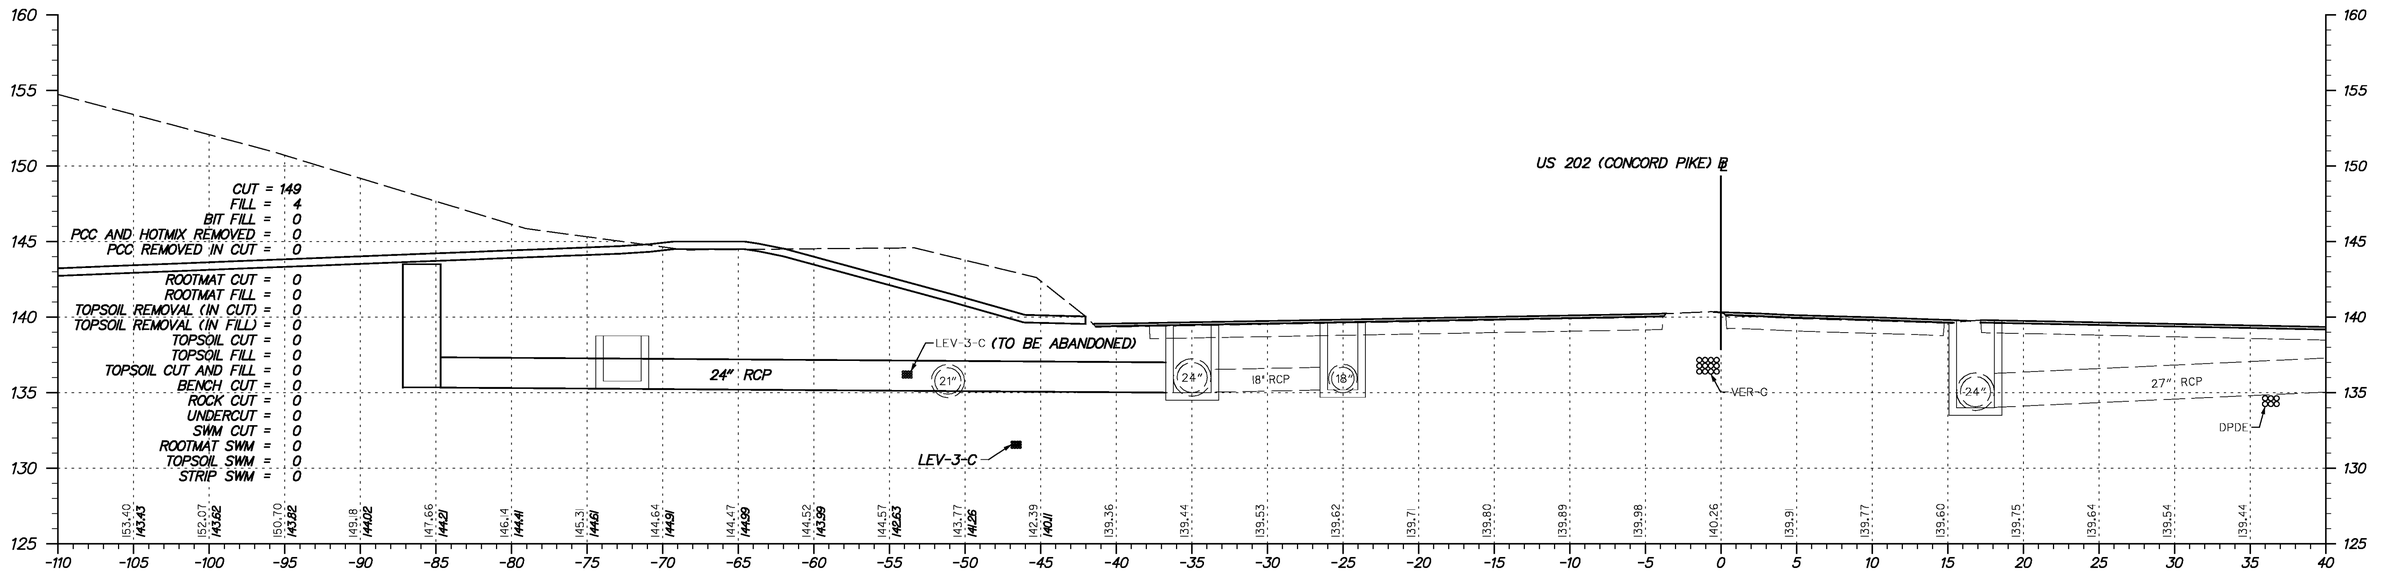

STATION 1218+00

Y:\Projects\Del141-202\Del95 Cont 5\X-sections\Xsect sheets\N95c5-Xsu5202.dgn

11/23/2010

DELAWARE DEPARTMENT OF TRANSPORTATION

ADDENDUMS / REVISIONS	

SCALE 0 5 10 15 FEET

I-95 & US 202 INTERCHANGE

CONTRACT	BRIDGE NO.	NA
T200510602	DESIGNED BY:	DAG
COUNTY	CHECKED BY:	BMD
NEW CASTLE		

CROSS SECTION US 202 (CONCORD PIKE)
STA. 1218+00

SHEET NO.
250
TOTAL SHTS.
290

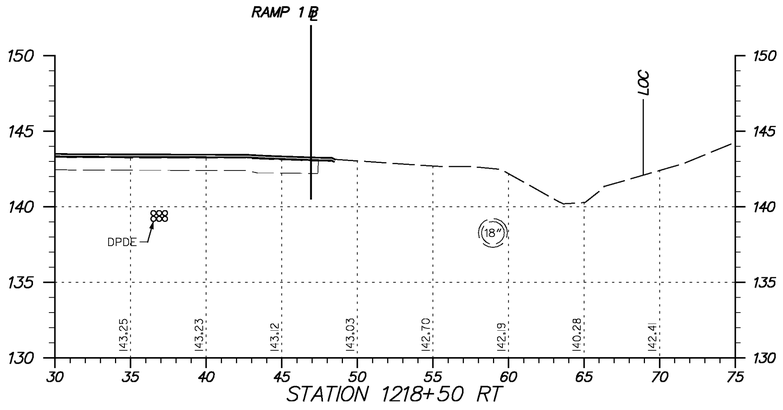

STATION 1218+50 RT

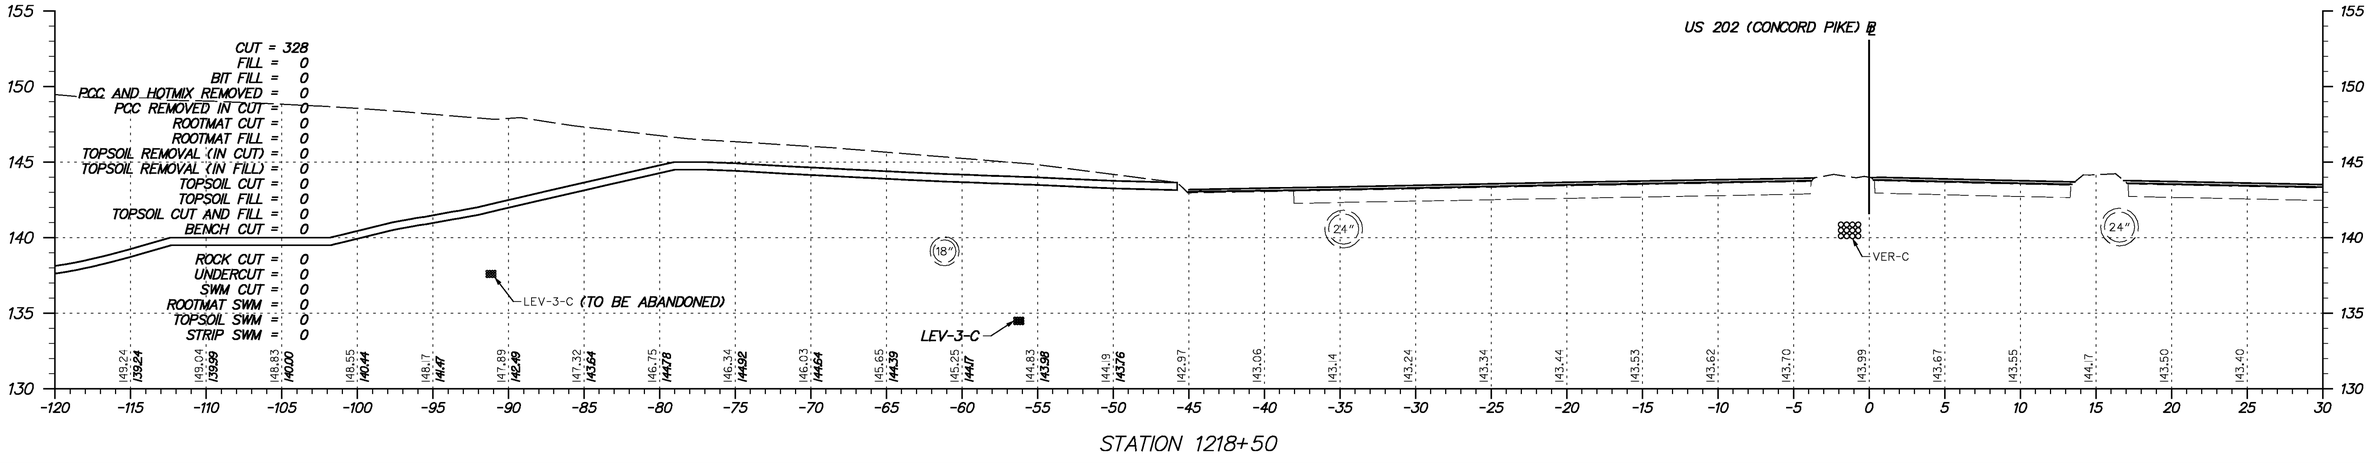

STATION 1218+50

Y:\Projects\Dell41-202\Dell95 Cont 5\X-sections\Xsect sheets\1950-Xsu5202.dgn

11/23/2010

DELAWARE DEPARTMENT OF TRANSPORTATION

ADDENDUMS / REVISIONS	

SCALE 0 5 10 15 FEET

I-95 & US 202 INTERCHANGE

CONTRACT	BRIDGE NO.	NA
T200510602	DESIGNED BY:	DAG
COUNTY	CHECKED BY:	BMD
NEW CASTLE		

CROSS SECTION US 202 (CONCORD PIKE)
STA. 1218+50

SHEET NO.
251
TOTAL SHTS.
290

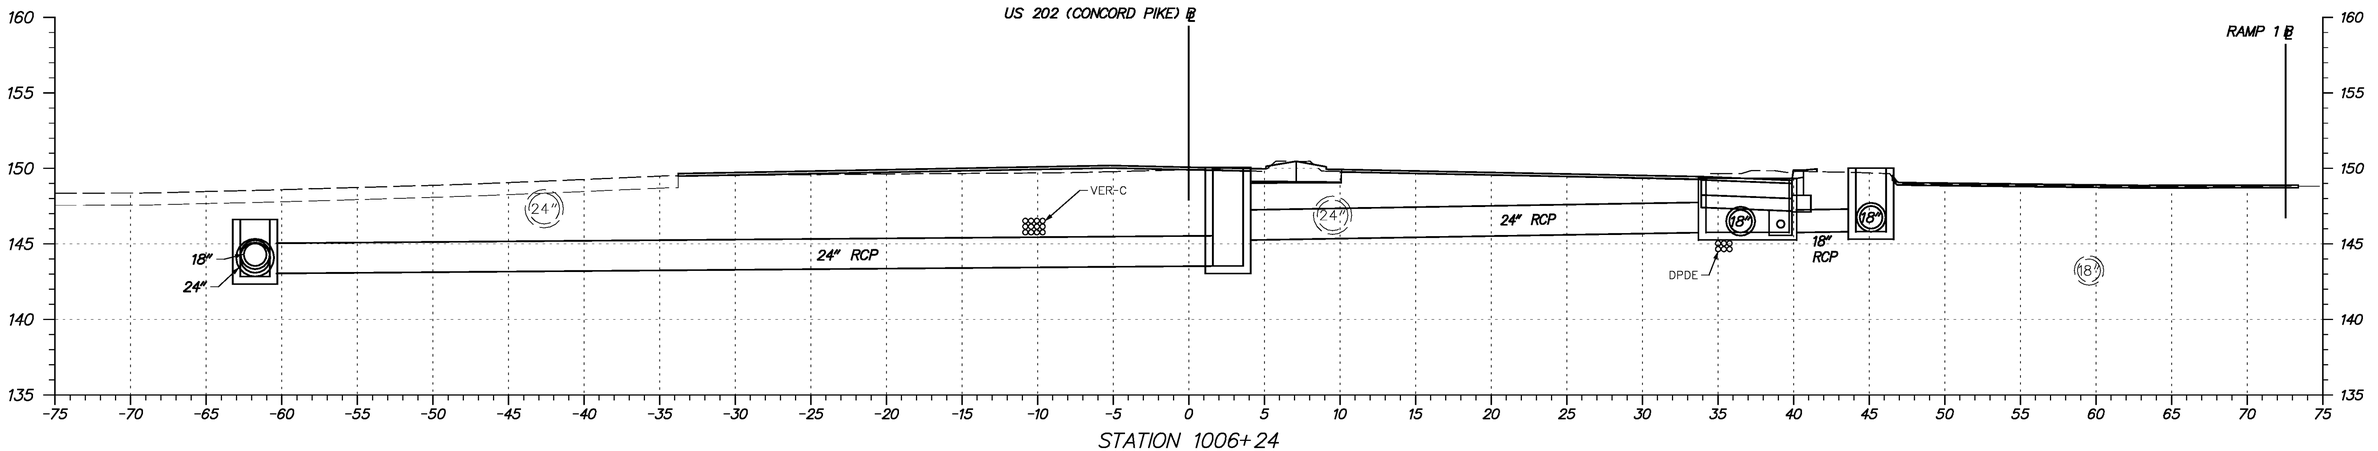

STATION 1006+24

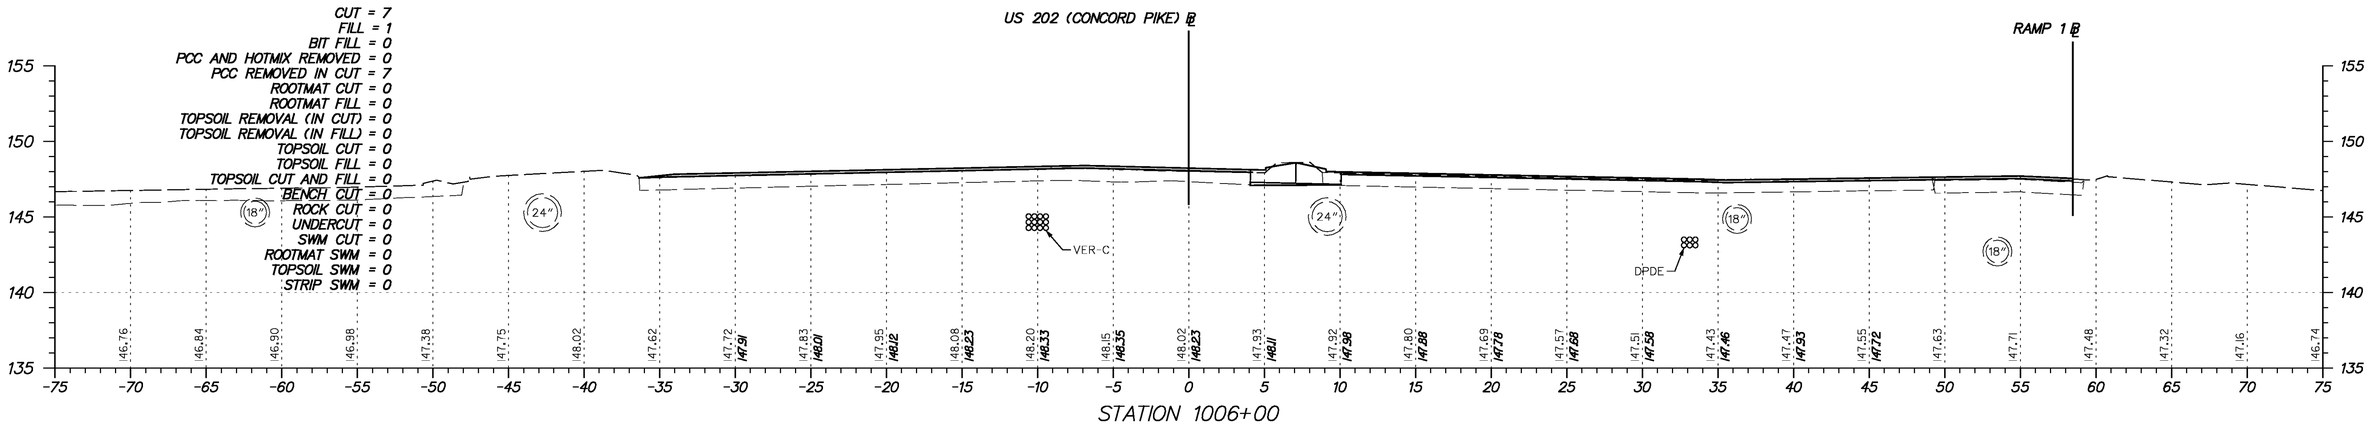

STATION 1006+00

Y:\Projects\Del141-202\Del195 Cont 5\X-sections\Xsect sheets\I95c5-Xsu5202.cgn

11/23/2010

DELAWARE DEPARTMENT OF TRANSPORTATION	ADDENDUMS / REVISIONS	SCALE 0 5 10 15 FEET	**I-95 & US 202 INTERCHANGE**	CONTRACT T200510602 / COUNTY NEW CASTLE	BRIDGE NO. NA / DESIGNED BY: DAG / CHECKED BY: BMD	**CROSS SECTION US 202 (CONCORD PIKE)** *STA. 1006+00*	SHEET NO. 252 / TOTAL SHTS. 290

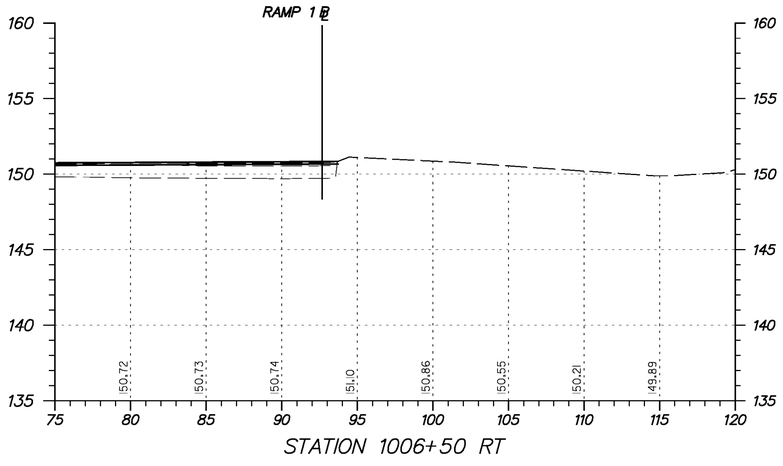

STATION 1006+50 RT

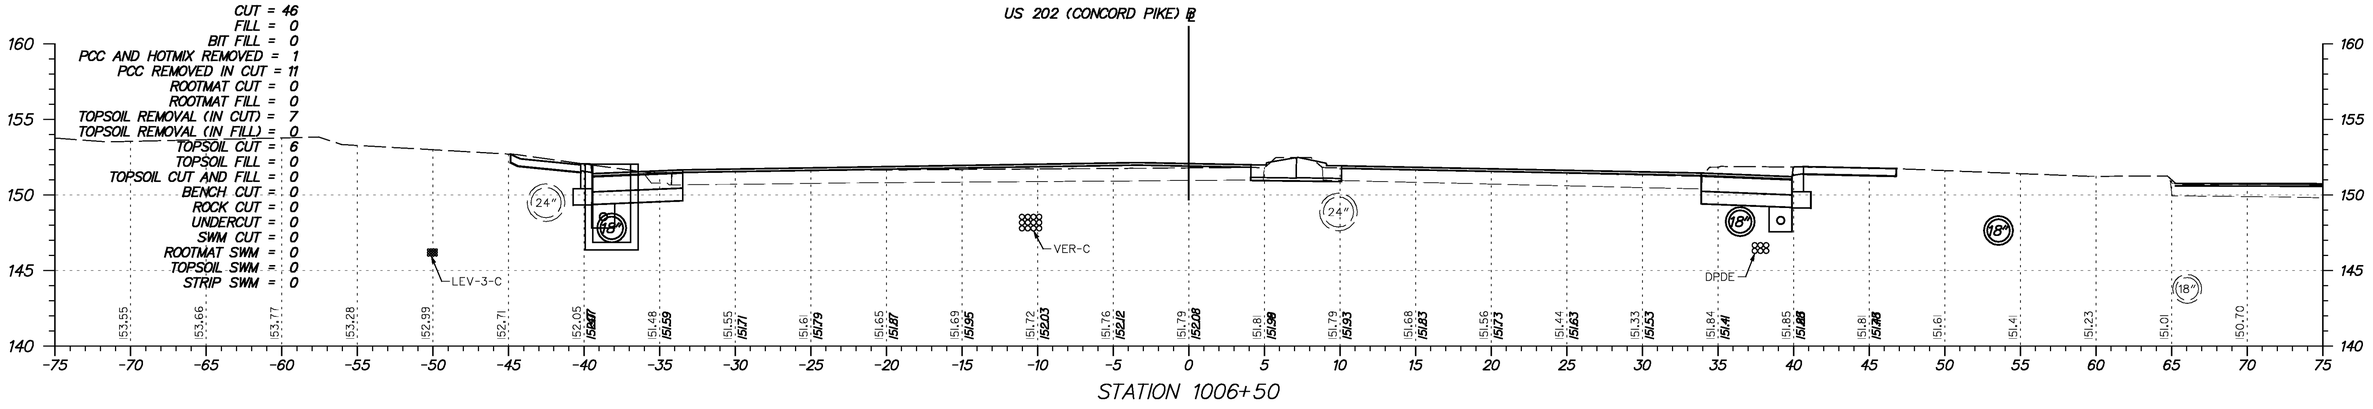

STATION 1006+50

Y:\Projects\Del41-202\Del95 Cont 5\X-sections\Xsect sheets\I95c5-XsuS202.dgn

11/23/2010

DELAWARE DEPARTMENT OF TRANSPORTATION

ADDENDUMS / REVISIONS	

SCALE 0 5 10 15 FEET

I-95 & US 202 INTERCHANGE

CONTRACT	BRIDGE NO.	NA
T200510602	DESIGNED BY:	DAG
COUNTY	CHECKED BY:	BMD
NEW CASTLE		

CROSS SECTION US 202 (CONCORD PIKE)
STA. 1006+50

SHEET NO.
253
TOTAL SHTS.
290

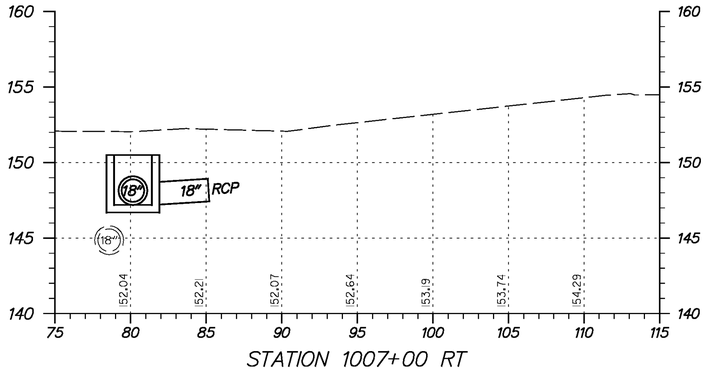

STATION 1007+00 RT

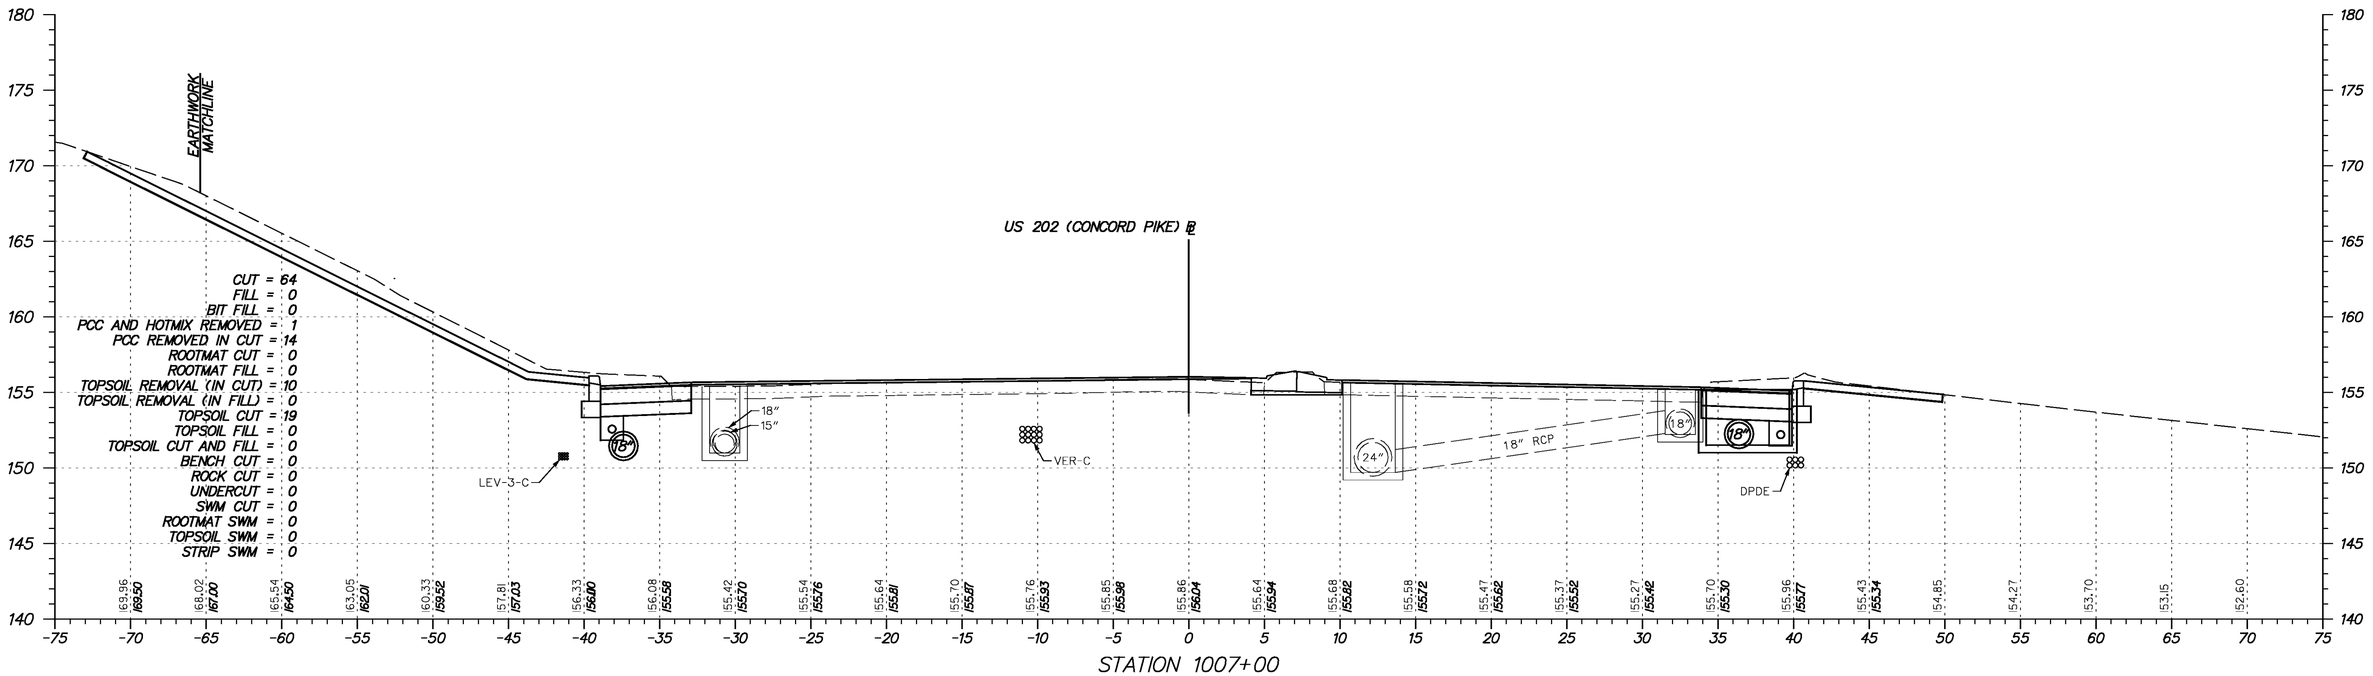

STATION 1007+00

Y:\Projects\Del41-202\Del95 Cont 5VX-sections\Xsect sheets\I95c5-XsUS202.dgn

11/23/2010

DELAWARE DEPARTMENT OF TRANSPORTATION	ADDENDUMS / REVISIONS	SCALE 0 5 10 15 FEET	I-95 & US 202 INTERCHANGE	CONTRACT T200510602	BRIDGE NO. NA	CROSS SECTION US 202 (CONCORD PIKE) STA. 1007+00	SHEET NO. 254
				COUNTY NEW CASTLE	DESIGNED BY: DAG		TOTAL SHTS. 290
					CHECKED BY: BMD		

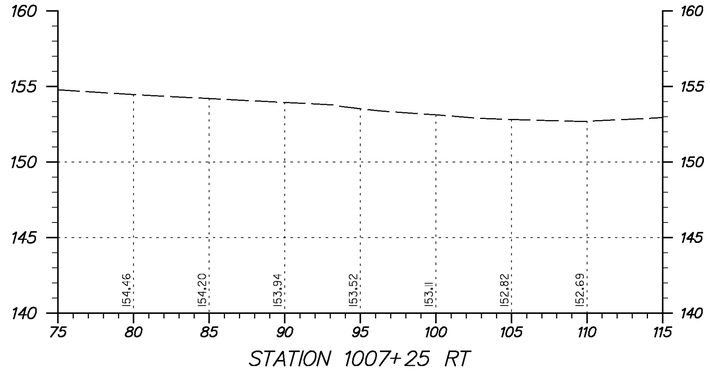

STATION 1007+25 RT

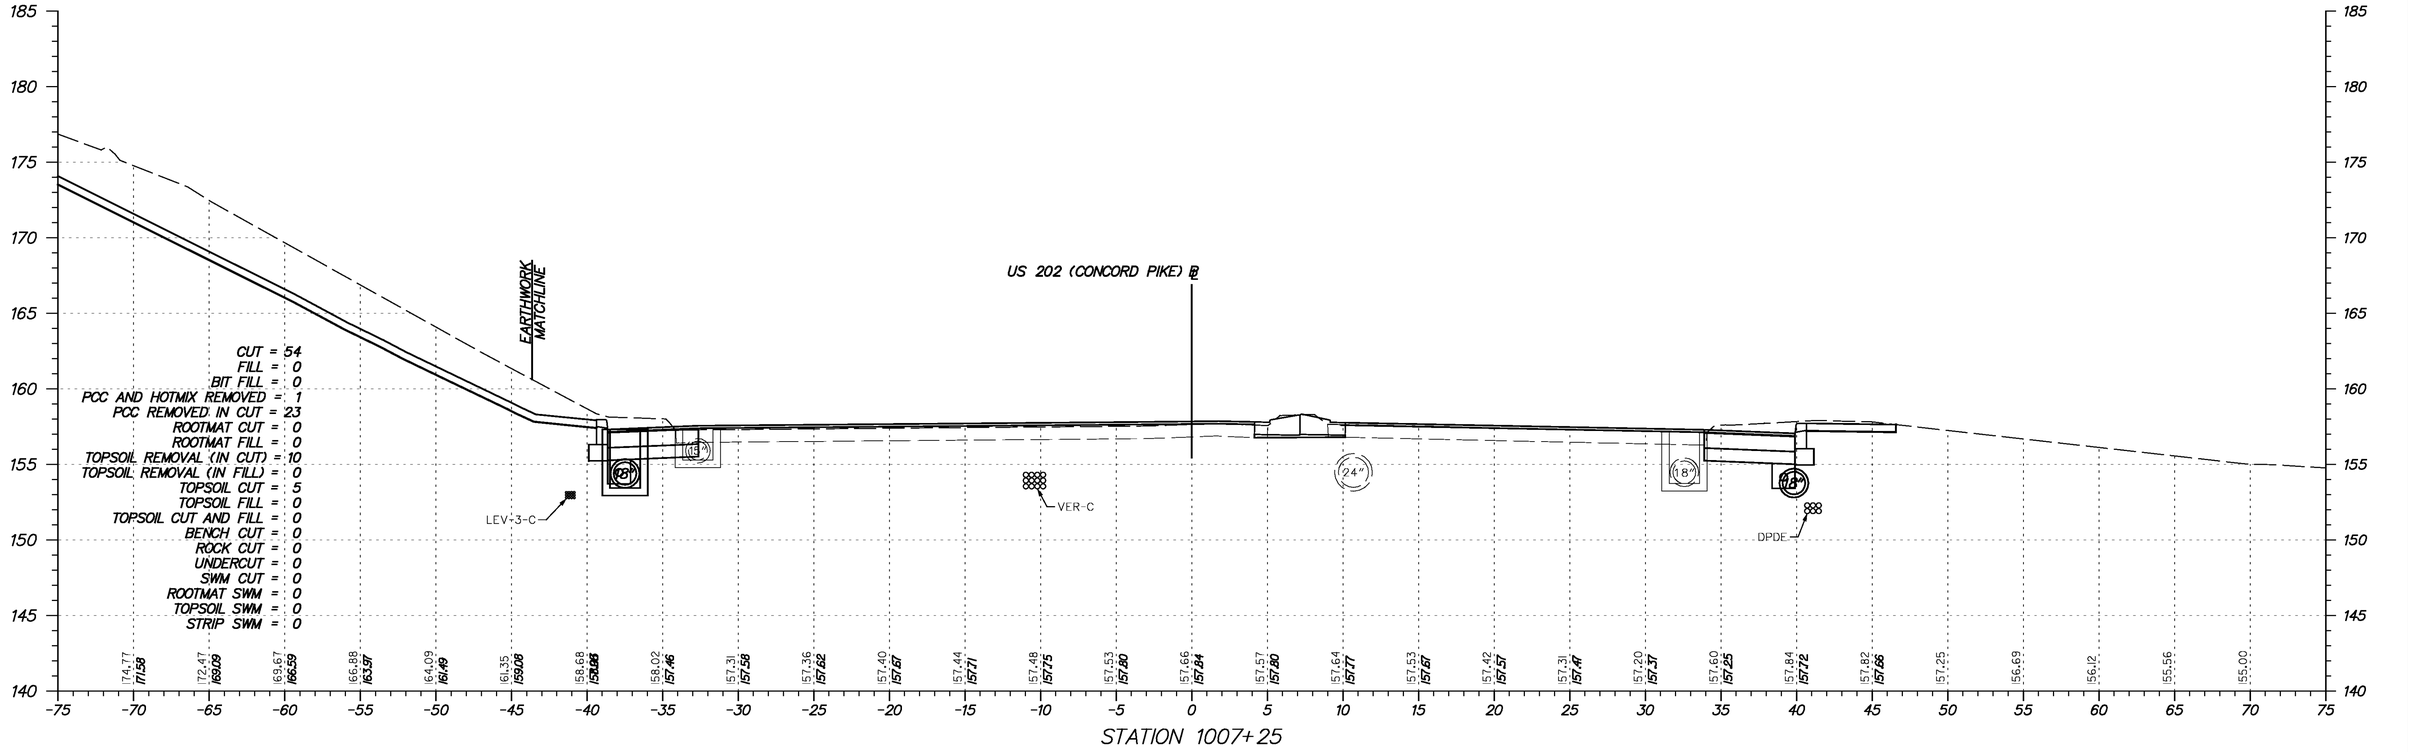

STATION 1007+25

Y:\Projects\Del41-202\Del95 Cont 5\X-sections\Xsect sheets\I95c5-XsUS202.dgn

11/23/2010

DELAWARE DEPARTMENT OF TRANSPORTATION

ADDENDUMS / REVISIONS	

SCALE
0 5 10 15
FEET

I-95 & US 202 INTERCHANGE

CONTRACT	BRIDGE NO.	NA
T200510602	DESIGNED BY:	DAG
COUNTY	CHECKED BY:	BMD
NEW CASTLE		

CROSS SECTION US 202 (CONCORD PIKE)
STA. 1007+25

SHEET NO.
255
TOTAL SHTS.
290

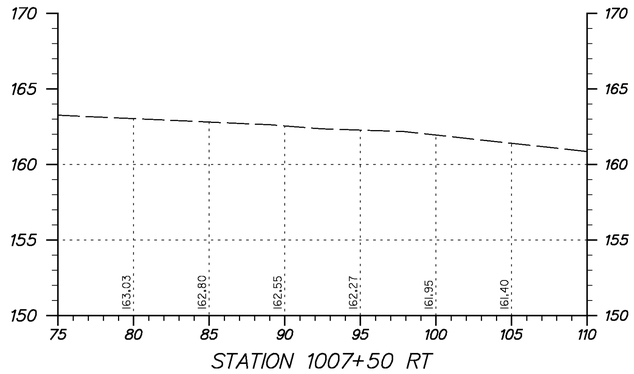

STATION 1007+50 RT

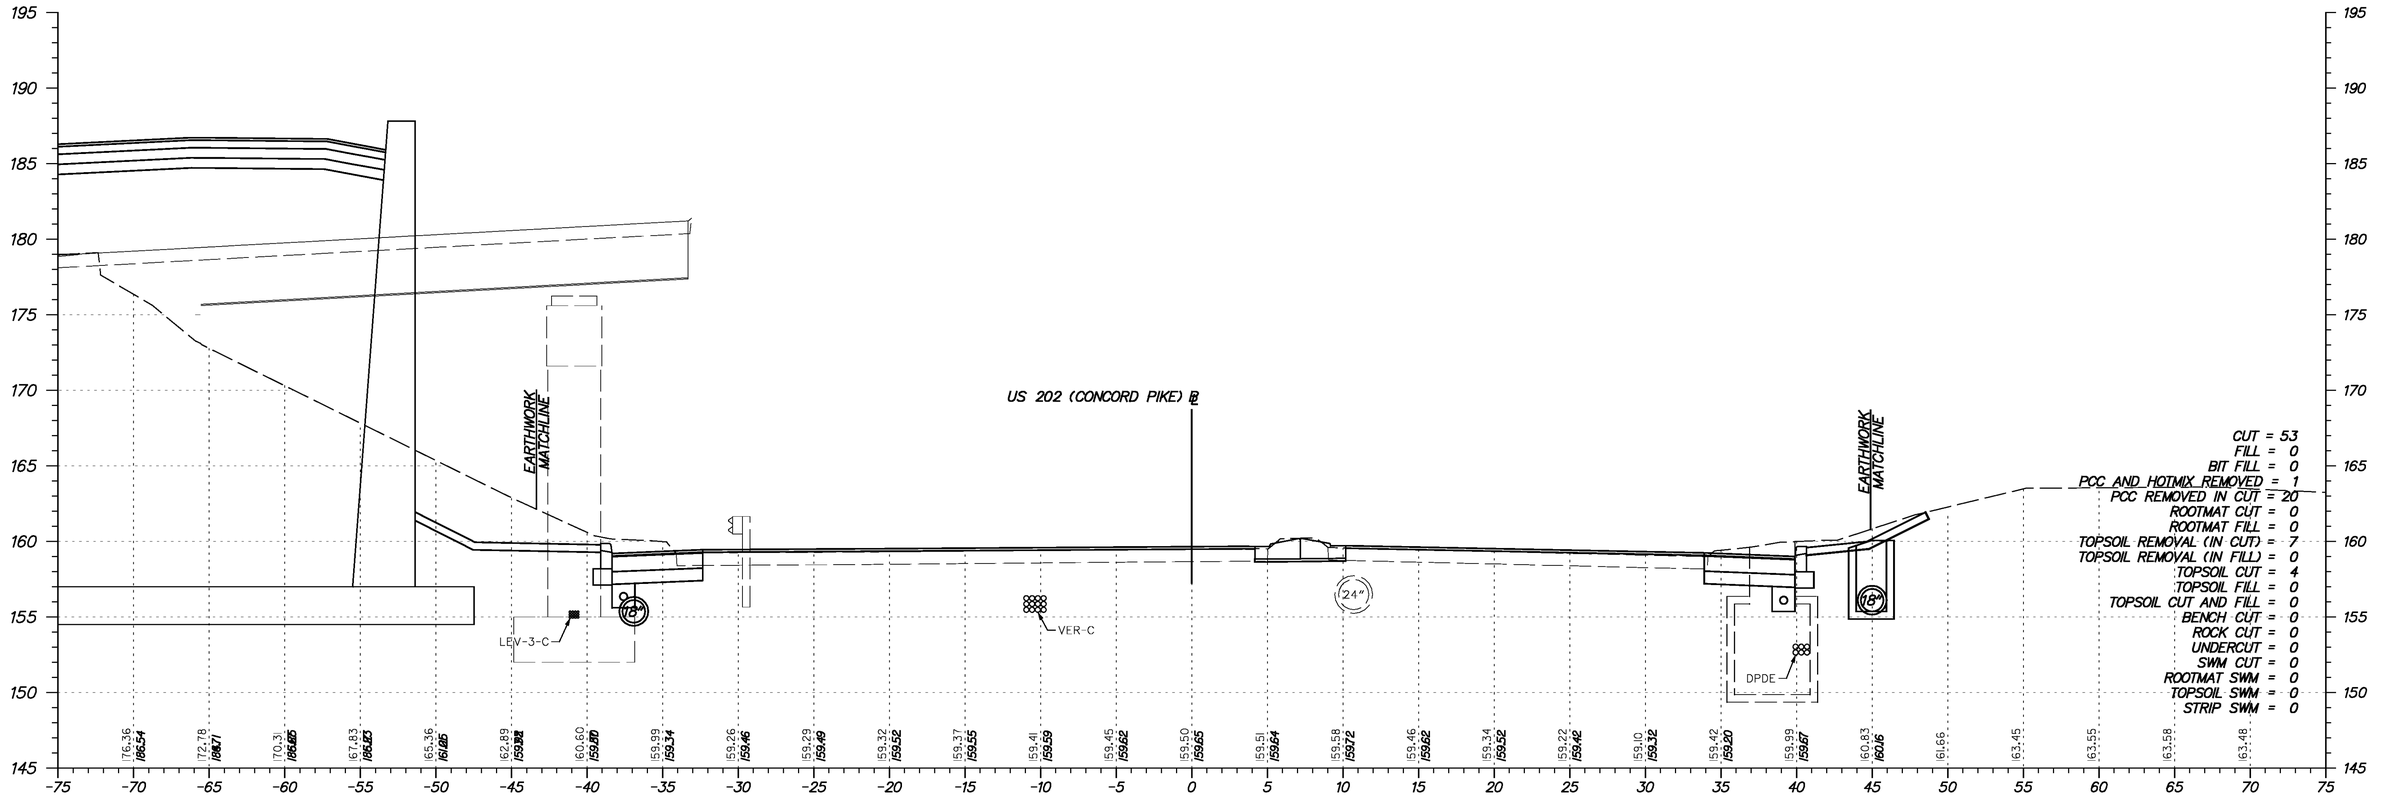

STATION 1007+50

Y:\Projects\Del48-202\Del95 Cont 5\X-sections\Xsect sheets\I95c5-XsUS202.dgn

11/23/2010

DELAWARE DEPARTMENT OF TRANSPORTATION

ADDENDUMS / REVISIONS	

SCALE 0 5 10 15 FEET

I-95 & US 202 INTERCHANGE

CONTRACT	T200510602	BRIDGE NO.	NA
COUNTY	NEW CASTLE	DESIGNED BY:	DAG
		CHECKED BY:	BMD

CROSS SECTION US 202 (CONCORD PIKE)
STA. 1007+50

SHEET NO.	256
TOTAL SHTS.	290

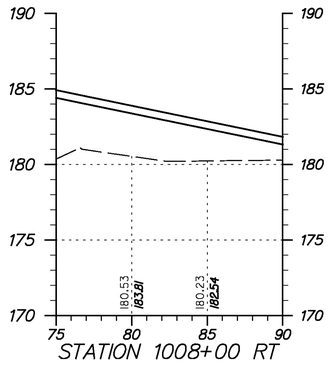

STATION 1008+00 RT

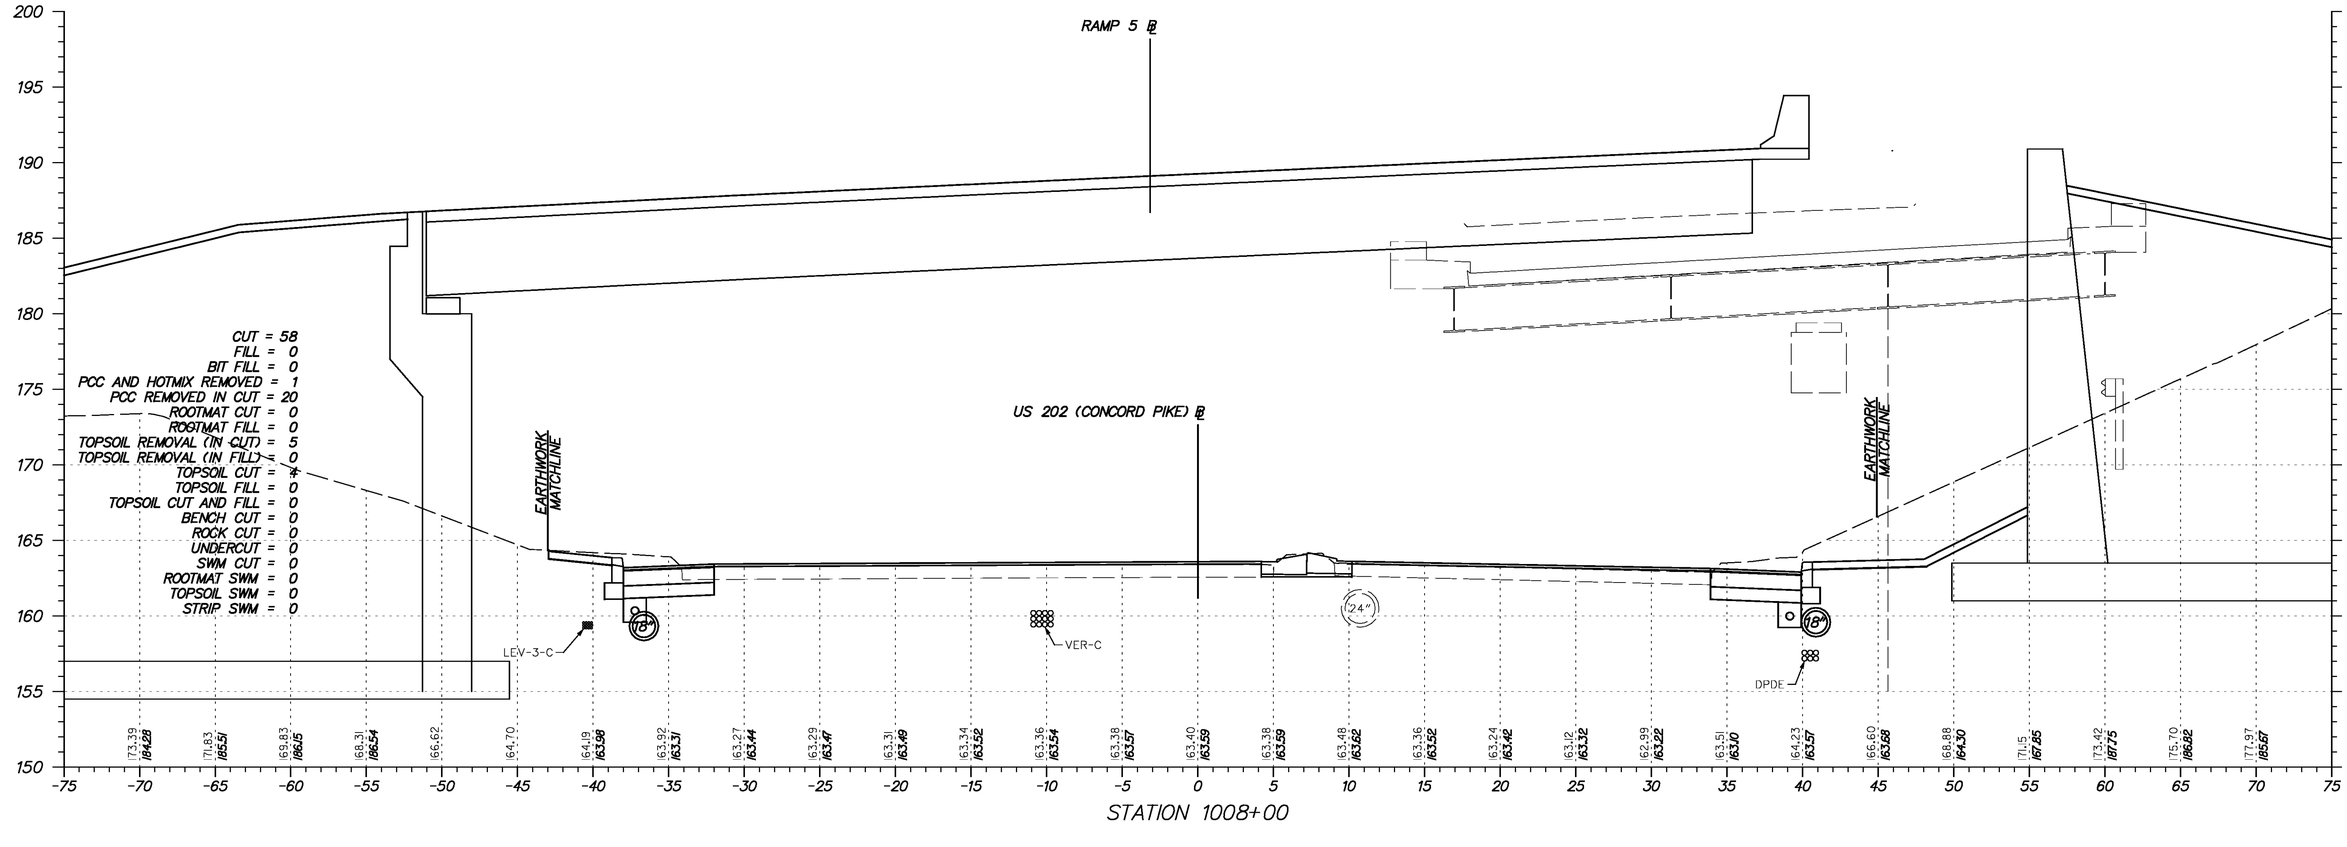

STATION 1008+00

Y:\Projects\Del48-202\Del95 Cont 5\X-sections\Xsect sheets\I95c5-Xs1S202.dgn

11/23/2010

DELAWARE DEPARTMENT OF TRANSPORTATION

ADDENDUMS / REVISIONS	

SCALE
0 5 10 15
FEET

I-95 & US 202 INTERCHANGE

CONTRACT	BRIDGE NO.	NA
T200510602	DESIGNED BY:	DAG
COUNTY	CHECKED BY:	BMD
NEW CASTLE		

CROSS SECTION US 202 (CONCORD PIKE)
STA. 1008+00

SHEET NO.
257
TOTAL SHTS.
290

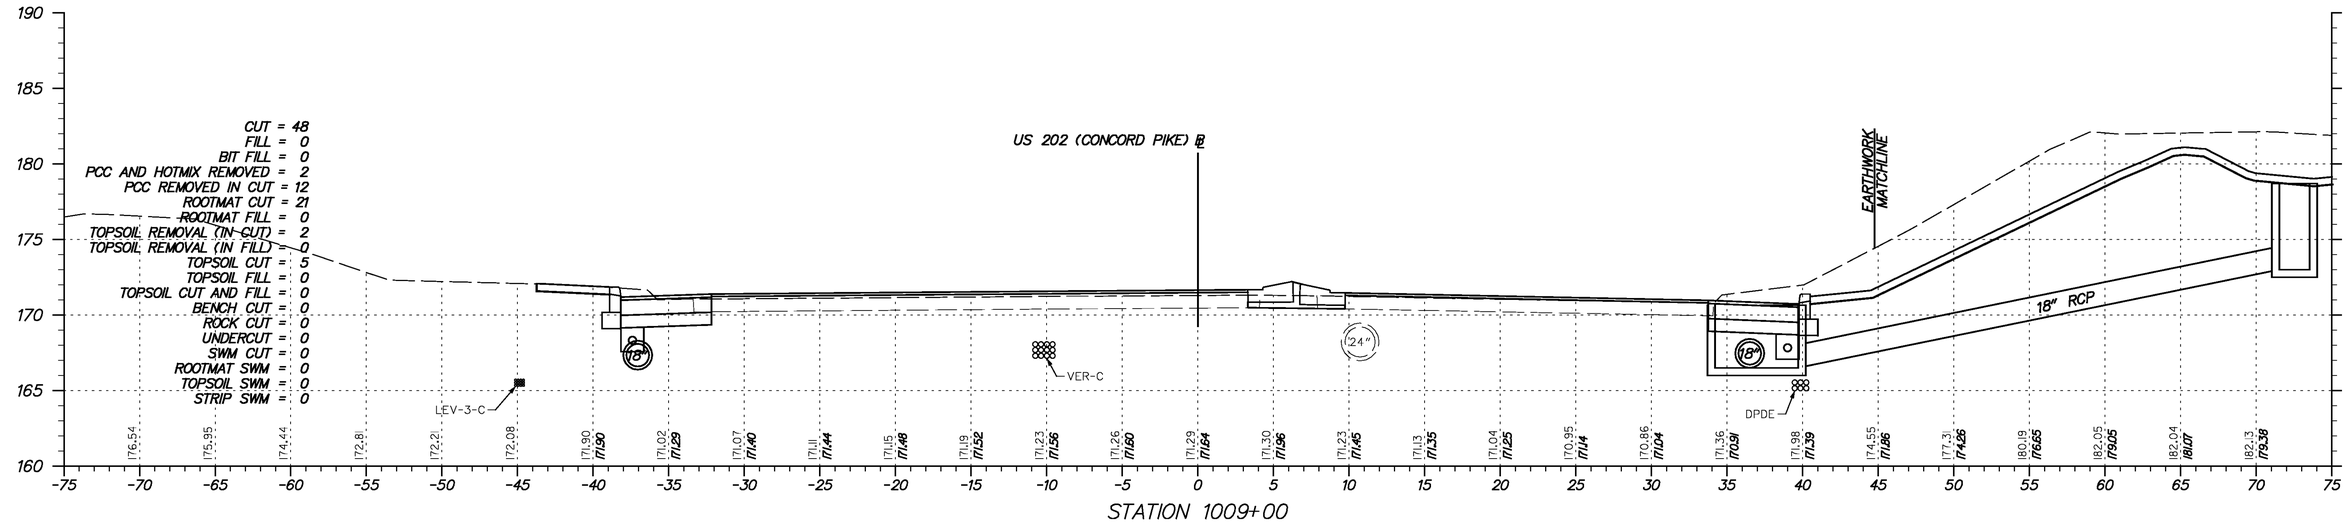

STATION 1009+00

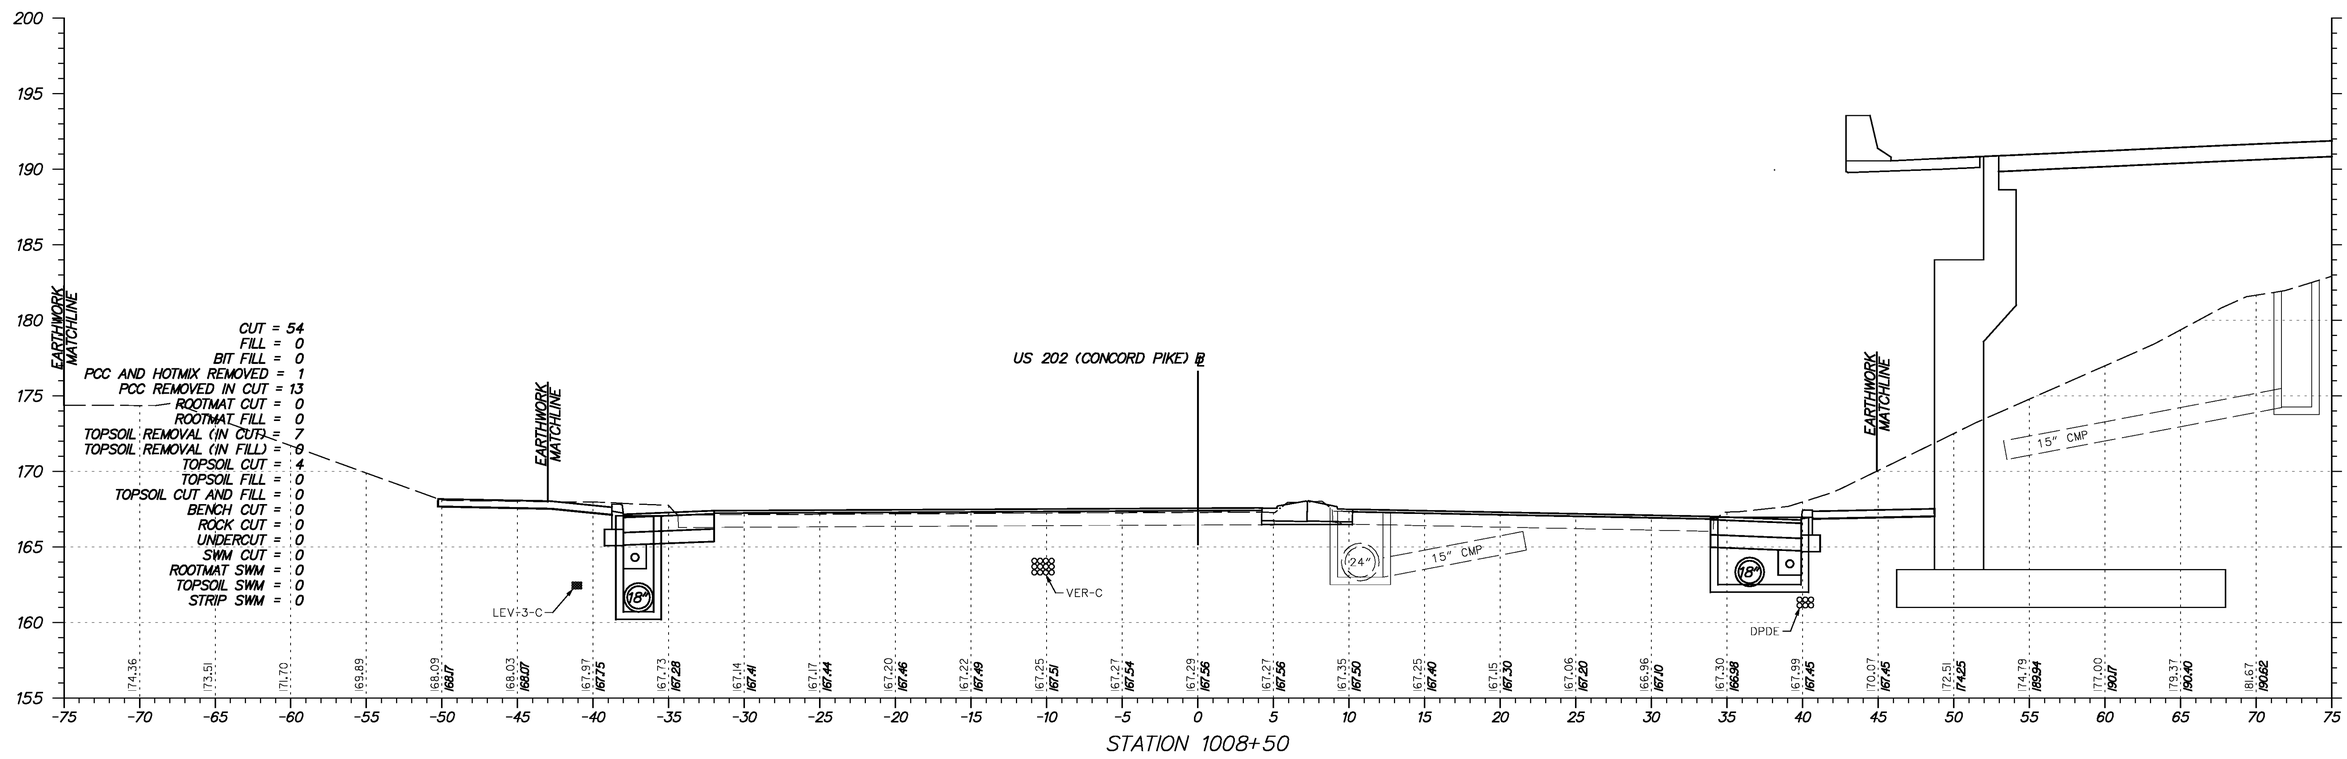

STATION 1008+50

Y:\Projects\Del41-202\Del95 Cont 5\X-sections\Xsect sheets\I95c5-Xs1S202.dgn

11/23/2010

DELAWARE DEPARTMENT OF TRANSPORTATION

ADDENDUMS / REVISIONS	

SCALE 0 5 10 15 FEET

I-95 & US 202 INTERCHANGE

CONTRACT	BRIDGE NO.	NA
T200510602	DESIGNED BY:	DAG
COUNTY	CHECKED BY:	BMD
NEW CASTLE		

CROSS SECTION US 202 (CONCORD PIKE)
STA. 1008+50 TO STA. 1009+00

SHEET NO.
258
TOTAL SHTS.
290

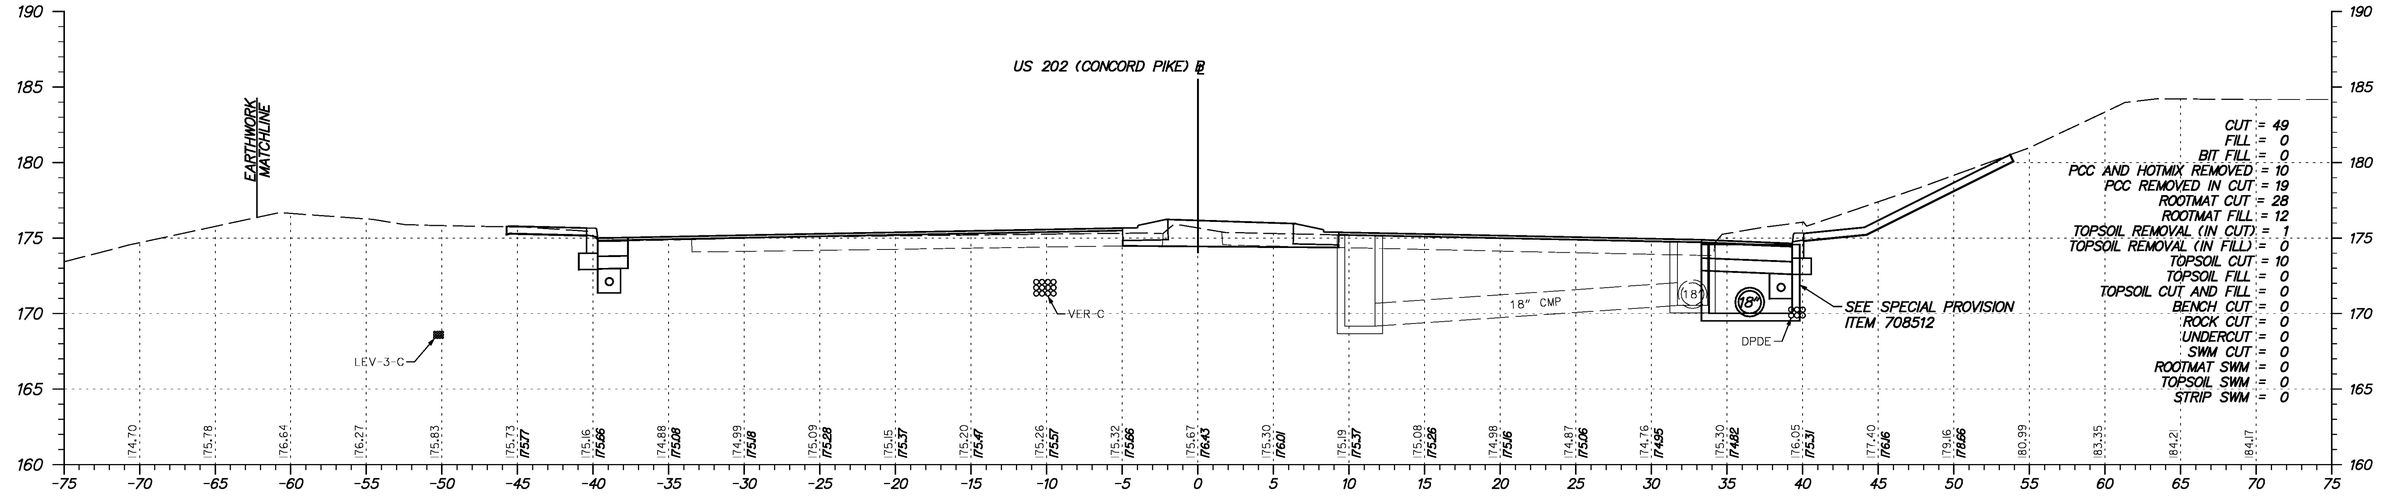

STATION 1009+50

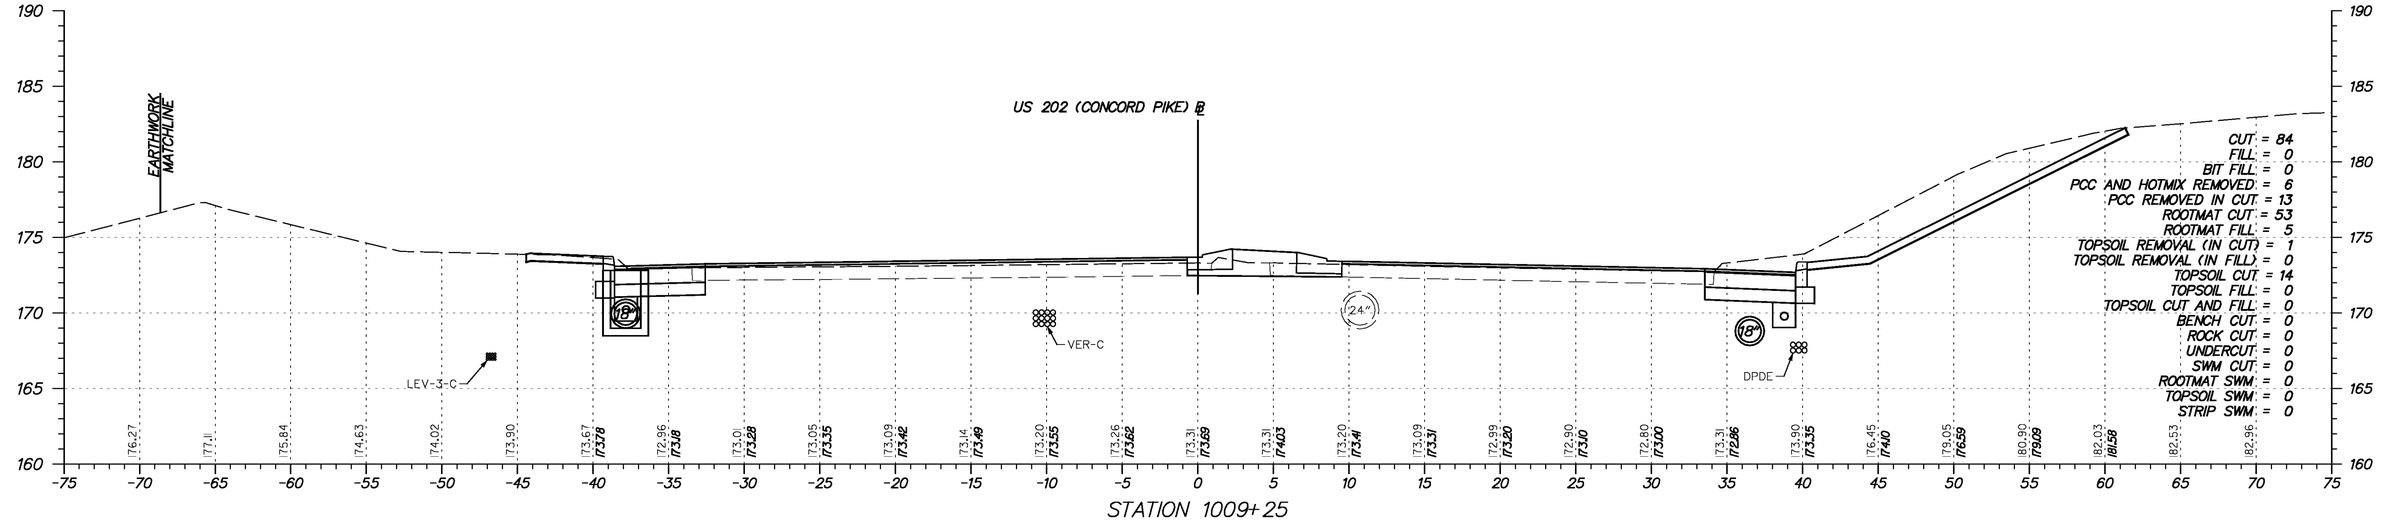

STATION 1009+25

Y:\Projects\Del41-202\Del95 Cont 5\X-sections\Xsect sheets\95c5-XsUS202.dgn

11/23/2010

DELAWARE DEPARTMENT OF TRANSPORTATION

ADDENDUMS / REVISIONS	

SCALE 0 5 10 15 FEET

I-95 & US 202 INTERCHANGE

CONTRACT	BRIDGE NO.	NA
T200510602	DESIGNED BY:	DAG
COUNTY	CHECKED BY:	BMD
NEW CASTLE		

CROSS SECTION US 202 (CONCORD PIKE)
STA. 1009+25 TO STA. 1009+50

SHEET NO.
259
TOTAL SHTS.
290

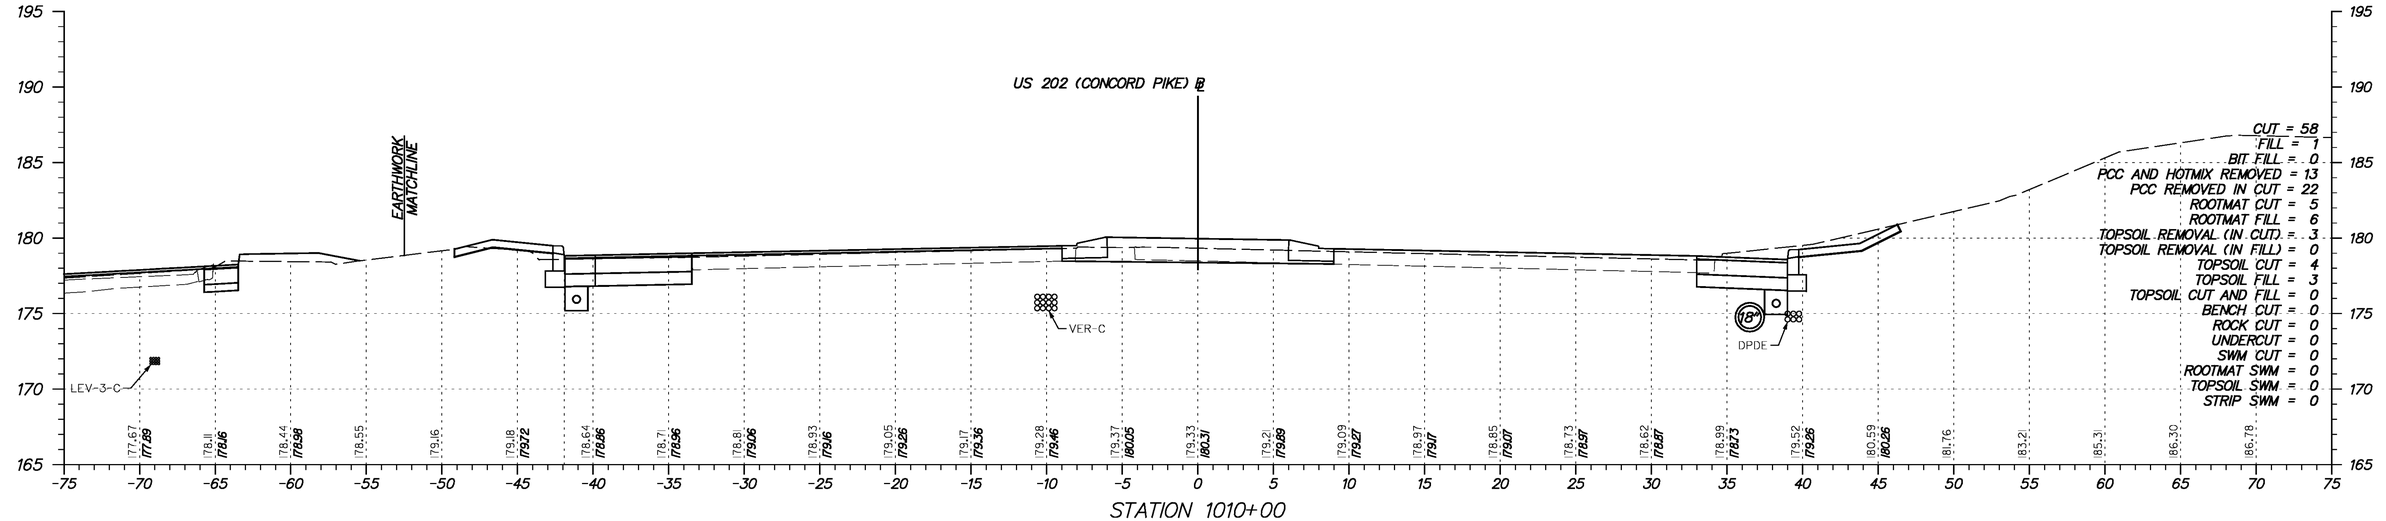

STATION 1010+00

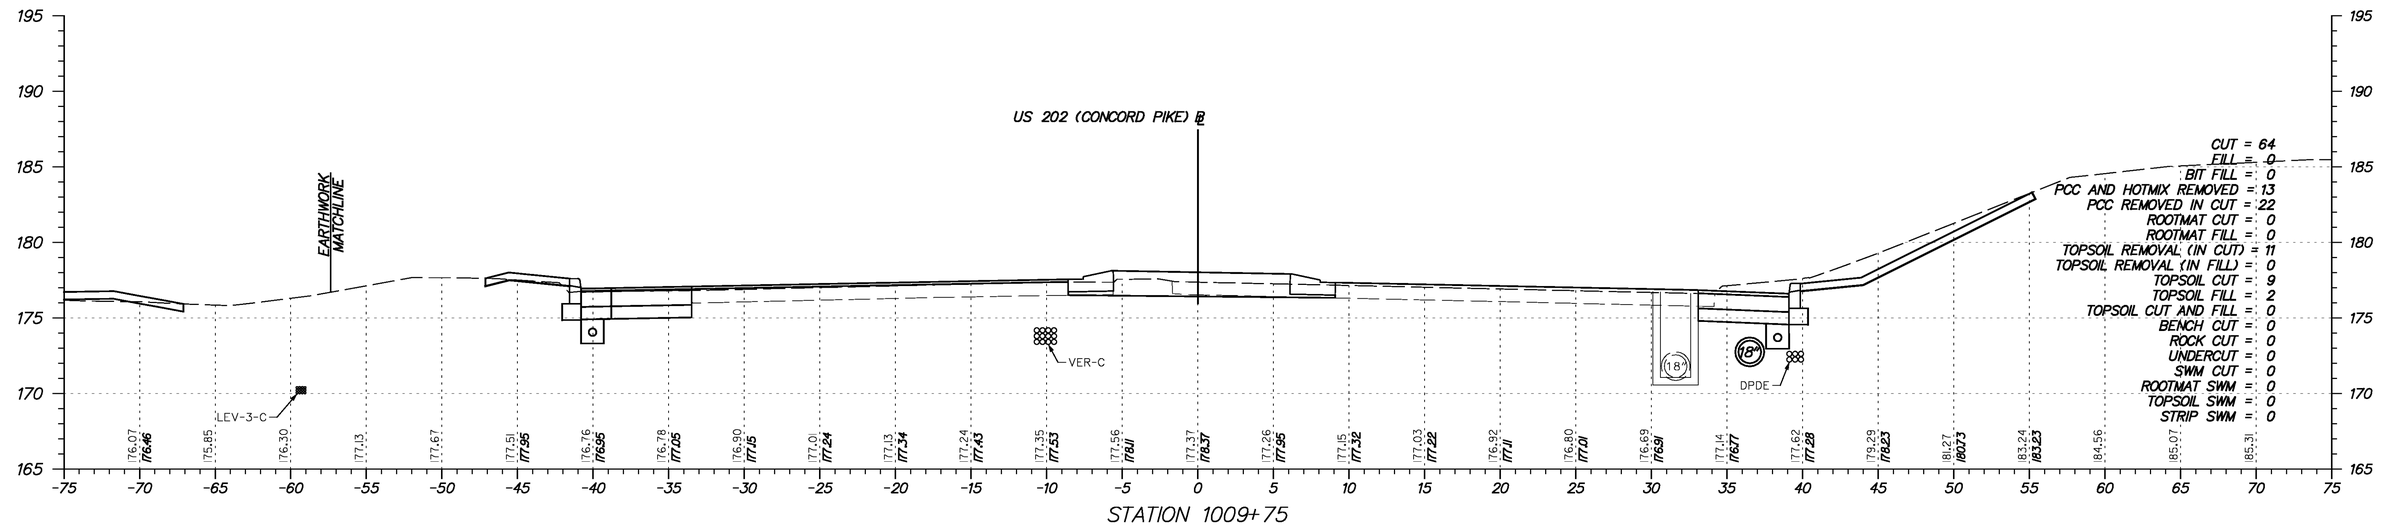

STATION 1009+75

Y:\Projects\Del41-202\Del95 Cont 5\X-sections\Xsect sheets\I95c5-XsUS202.dgn

11/23/2010

DELAWARE DEPARTMENT OF TRANSPORTATION

ADDENDUMS / REVISIONS	

SCALE 0 5 10 15 FEET

I-95 & US 202 INTERCHANGE

CONTRACT	BRIDGE NO.	NA
T200510802	DESIGNED BY:	DAG
COUNTY	CHECKED BY:	BMD
NEW CASTLE		

CROSS SECTION US 202 (CONCORD PIKE)
STA. 1009+75 TO STA. 1010+00

SHEET NO.
260
TOTAL SHTS.
290

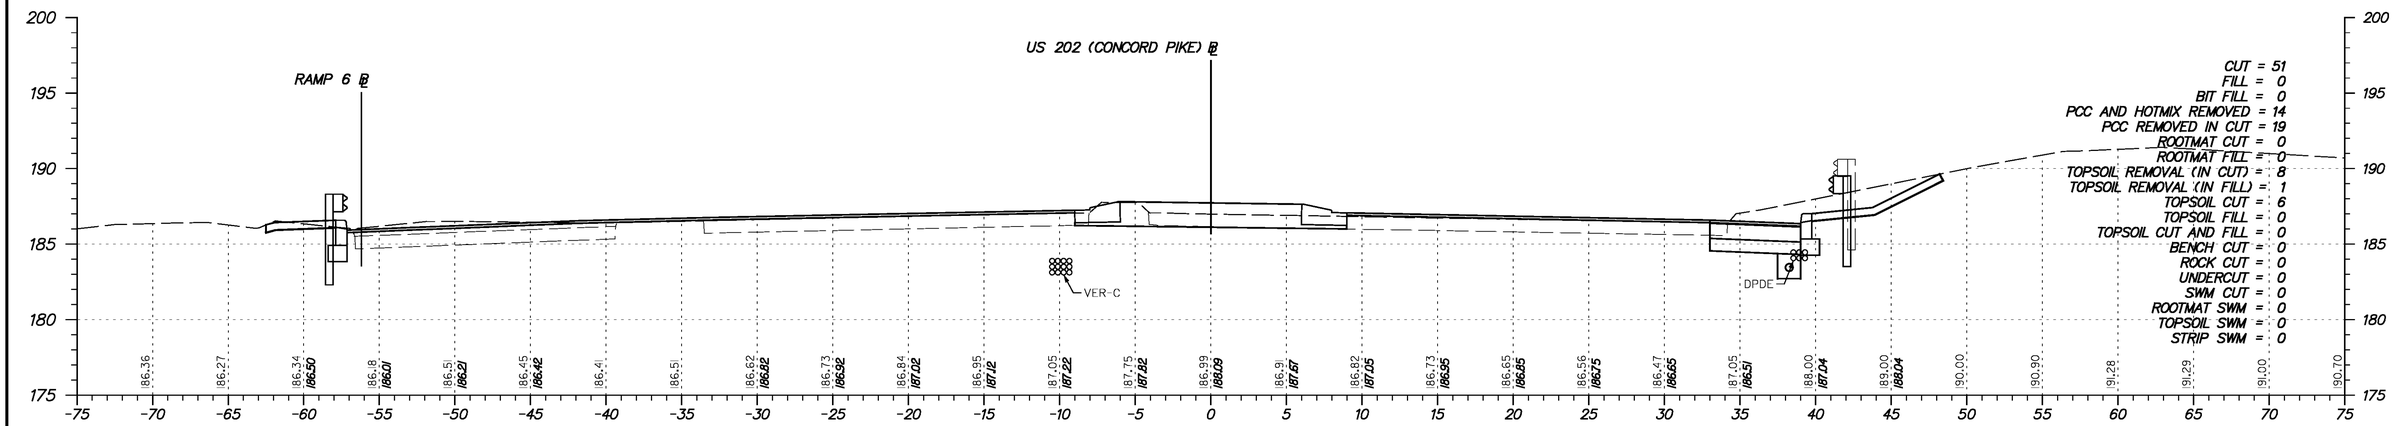

STATION 1011+00

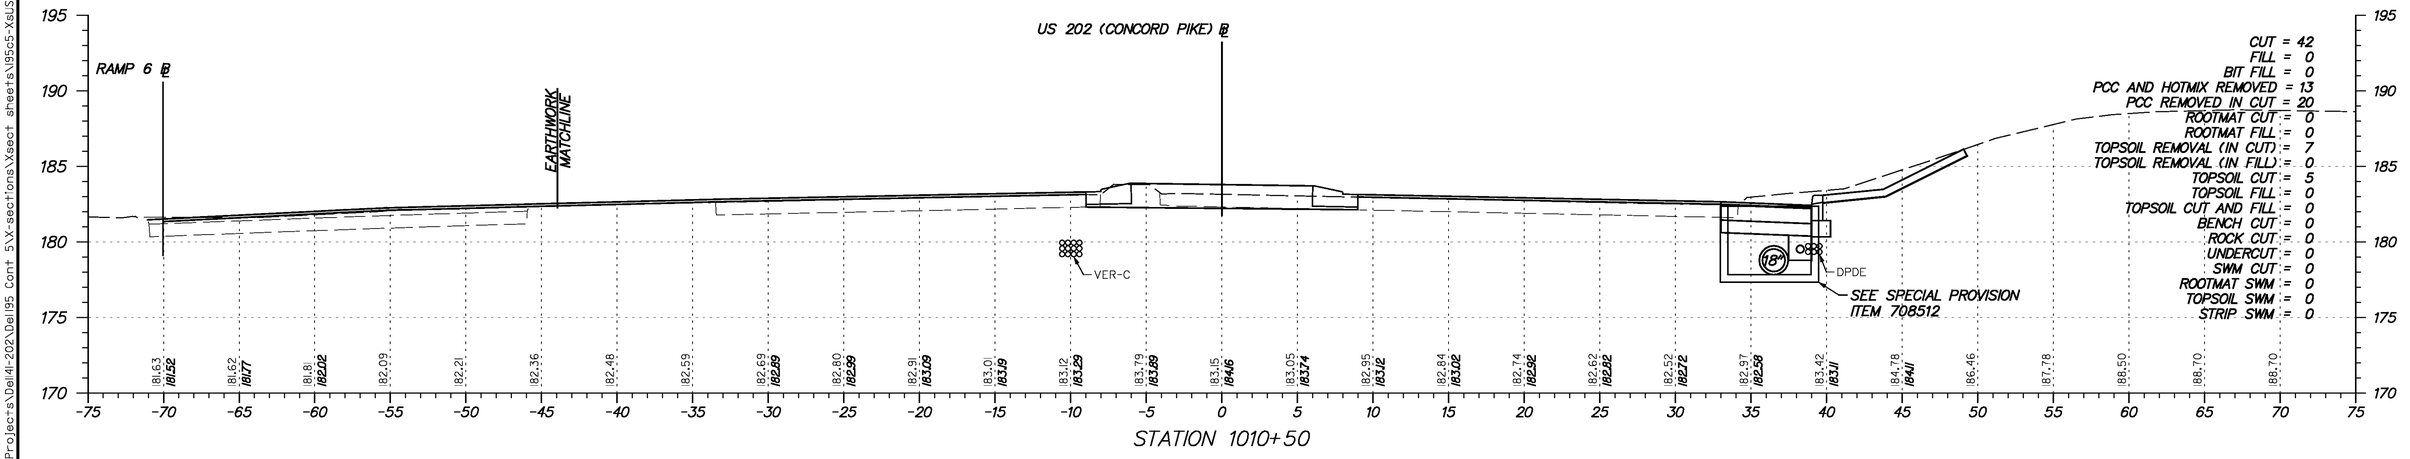

STATION 1010+50

Y:\Projects\Del41-202\Del95 Cont 5\X-sections\Xsect sheets\I95c5-Xs@S202.dgn

11/23/2010

DELAWARE DEPARTMENT OF TRANSPORTATION

ADDENDUMS / REVISIONS	

SCALE 0 5 10 15 FEET

I-95 & US 202 INTERCHANGE

CONTRACT	BRIDGE NO.	NA
T200510602	DESIGNED BY:	DAG
COUNTY	CHECKED BY:	BMD
NEW CASTLE		

CROSS SECTION US 202 (CONCORD PIKE)
STA. 1010+50 TO STA. 1011+00

SHEET NO.
261
TOTAL SHTS.
290

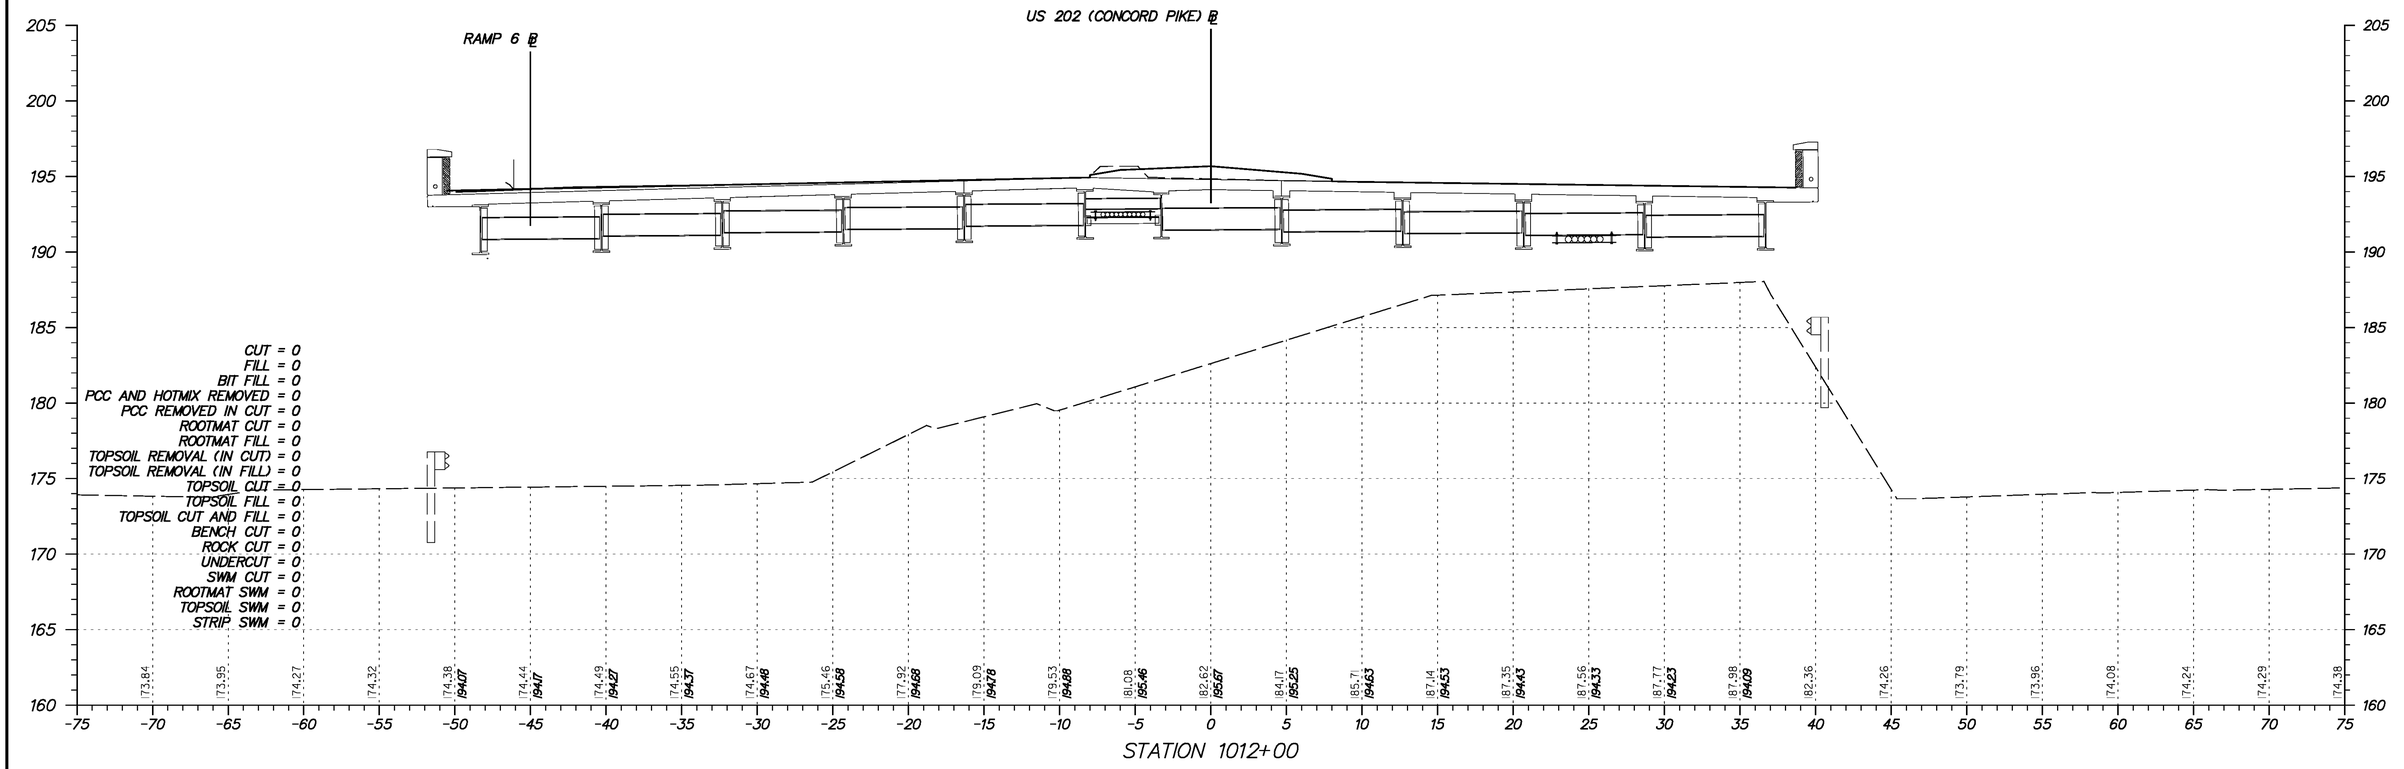

STATION 1012+00

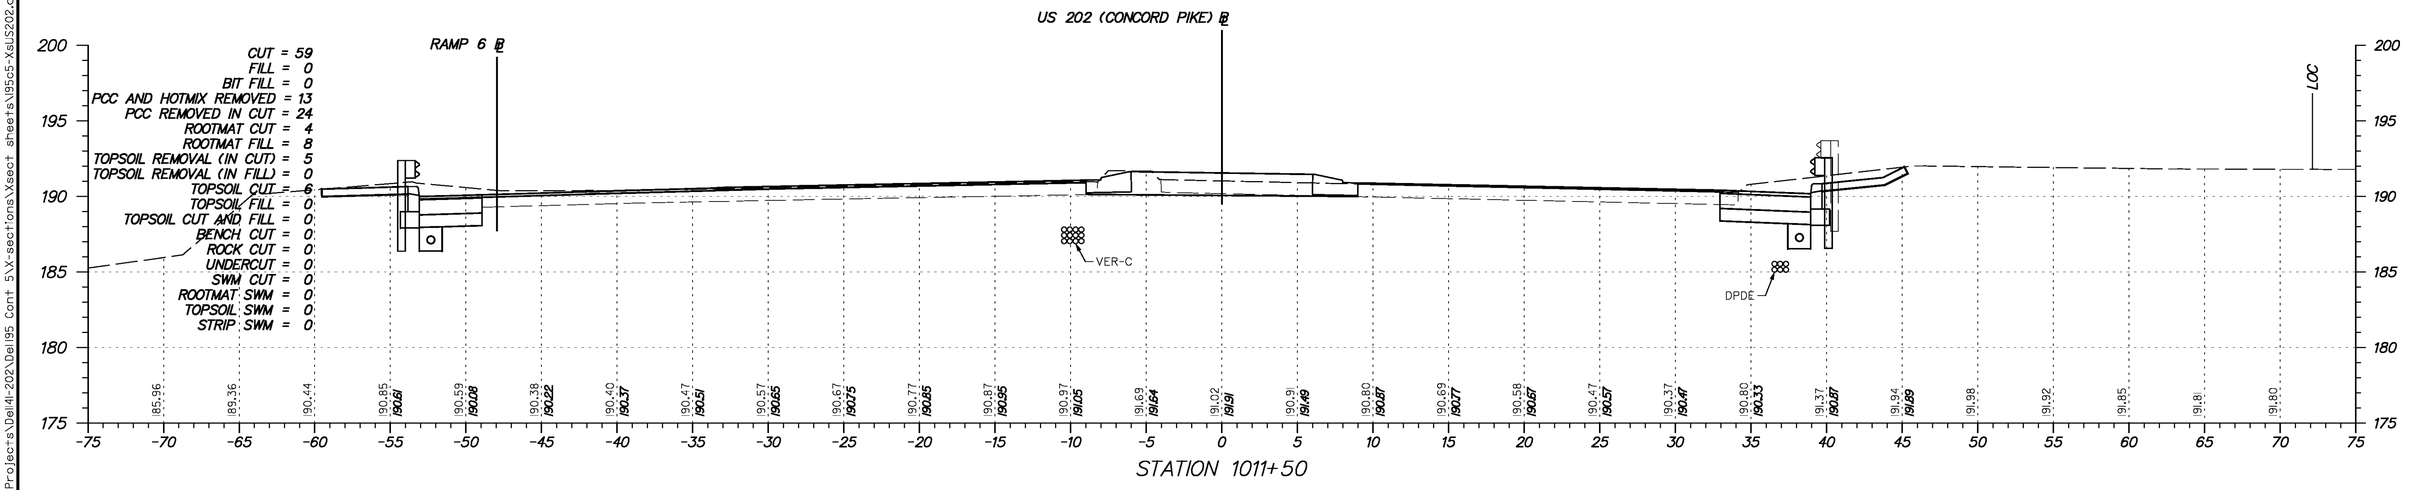

STATION 1011+50

Y:\Projects\Del41-202\Del95 Cont 5\X-sections\Xsect sheets\I95c5-XsUS202.dgn

11/23/2010

DELAWARE DEPARTMENT OF TRANSPORTATION

ADDENDUMS / REVISIONS	

SCALE 0 5 10 15 FEET

I-95 & US 202 INTERCHANGE

CONTRACT	BRIDGE NO.	NA
T200510802	DESIGNED BY:	DAG
COUNTY	CHECKED BY:	BMD
NEW CASTLE		

CROSS SECTION
US 202 (CONCORD PIKE)
STA. 1011+50 TO STA. 1012+00

SHEET NO.
262
TOTAL SHTS.
290

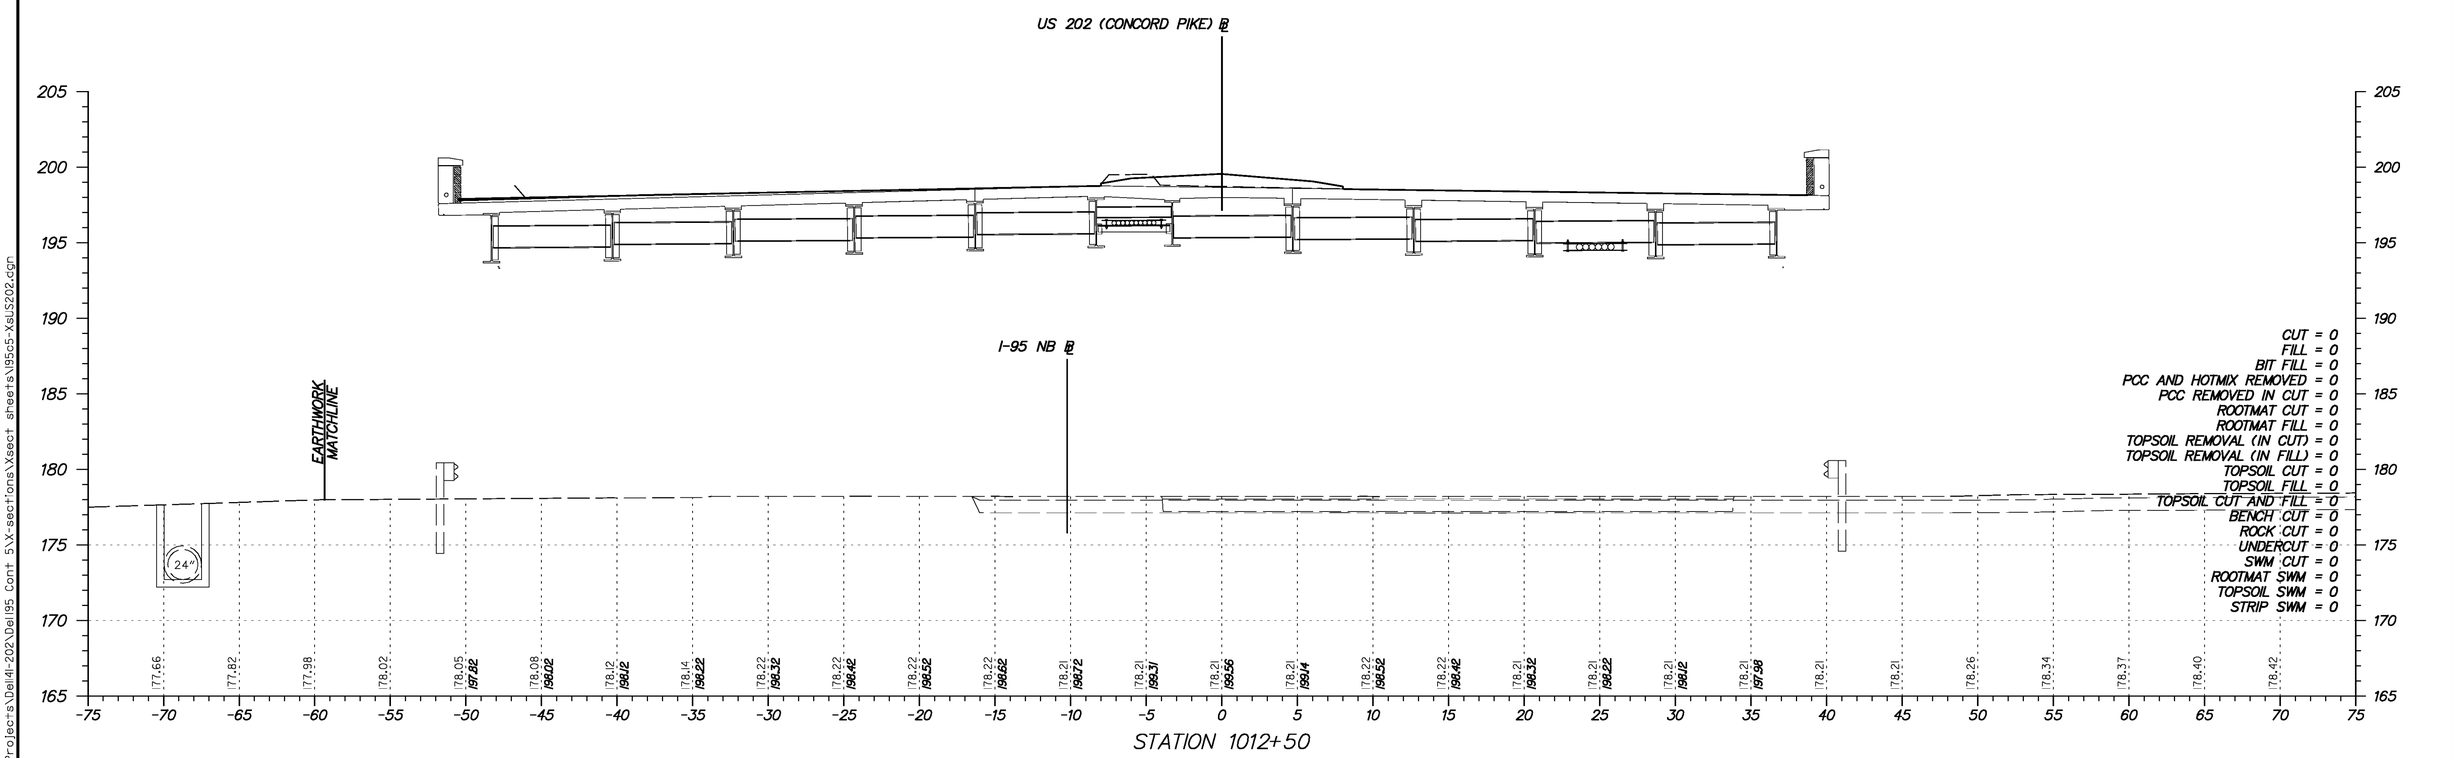

Y:\Projects\Del41-202\Del95 Cont 5\X-sections\Xsect sheets\I95c5-Xsus202.dgn

11/23/2010

DELAWARE DEPARTMENT OF TRANSPORTATION

ADDENDUMS / REVISIONS	

SCALE
0 5 10 15
FEET

I-95 & US 202 INTERCHANGE

CONTRACT	BRIDGE NO.	NA
T200510602	DESIGNED BY:	DAG
COUNTY	CHECKED BY:	BMD
NEW CASTLE		

CROSS SECTION US 202 (CONCORD PIKE)
STA. 1012+50

SHEET NO.
263
TOTAL SHTS.
290

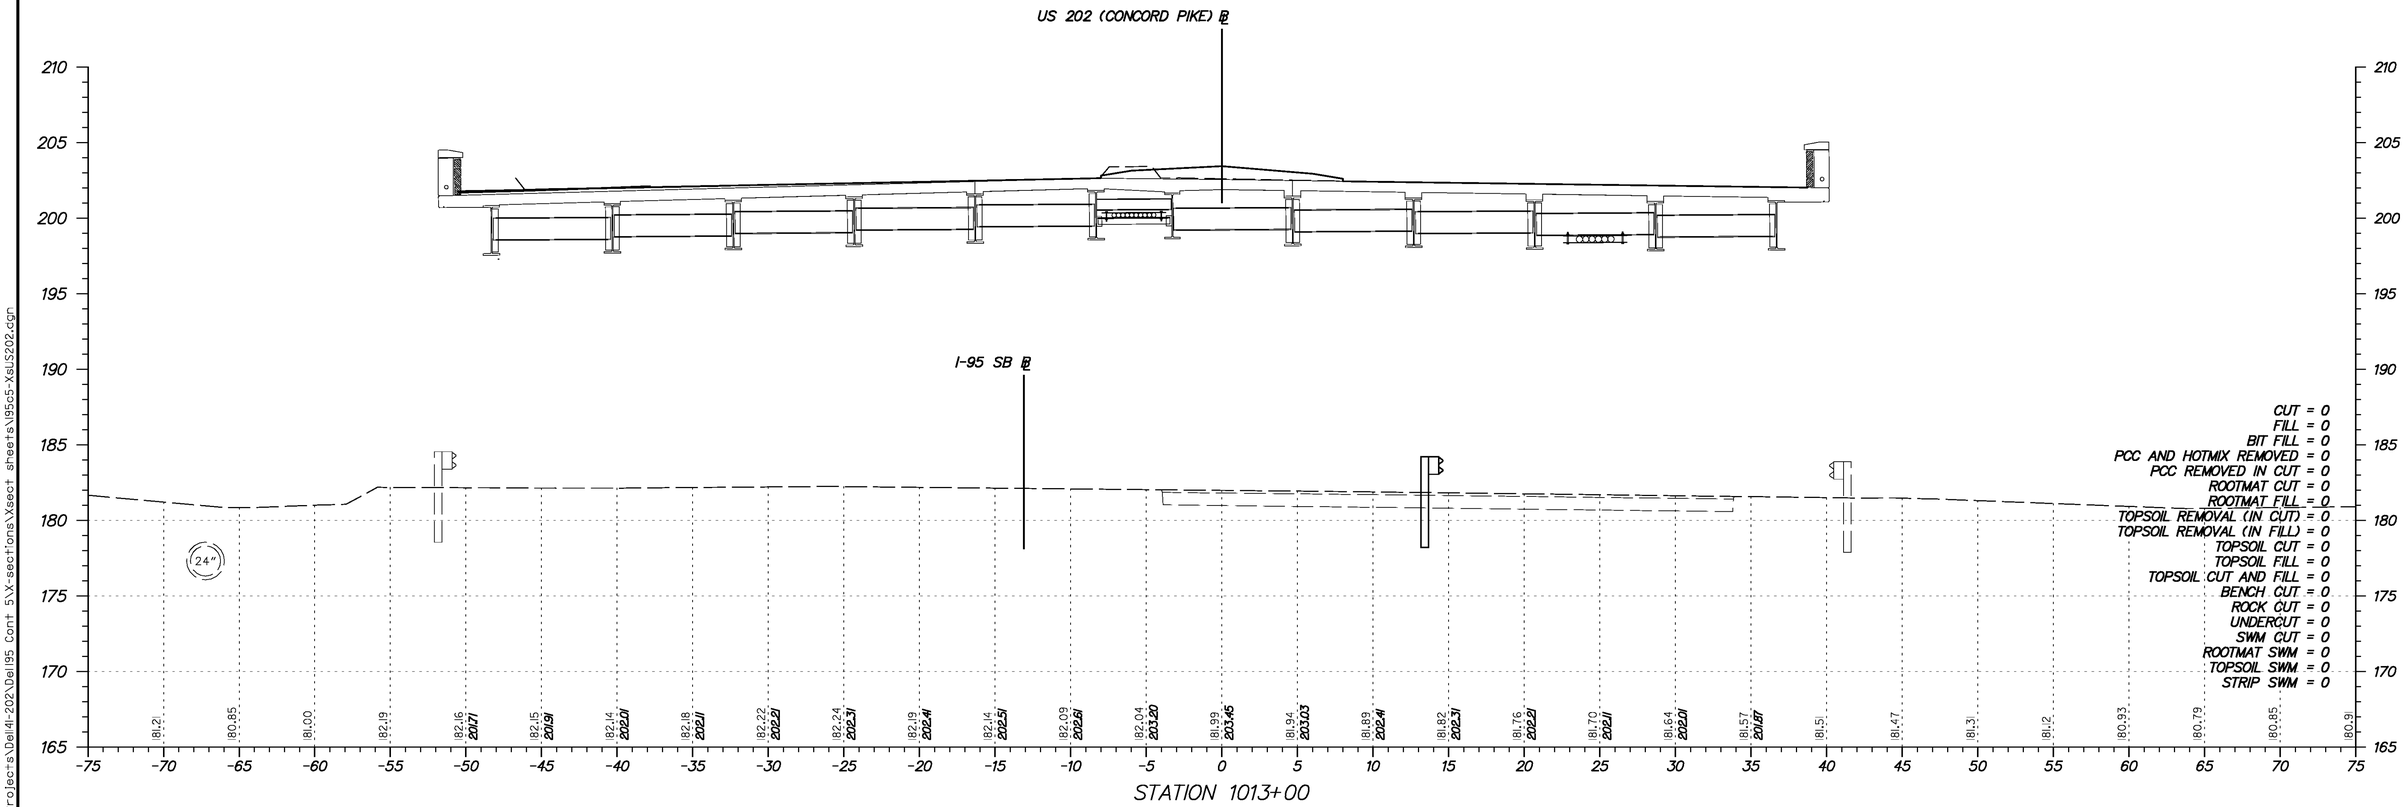

Y:\Projects\Del41-202\Del95 Cont 5\X-sections\Xsect sheets\I95c5-XsUS202.dgn

11/23/2010

DELAWARE
DEPARTMENT OF TRANSPORTATION

ADDENDUMS / REVISIONS

SCALE
0 5 10 15
FEET

I-95 & US 202 INTERCHANGE

CONTRACT	BRIDGE NO.	NA
T200510602	DESIGNED BY:	DAG
COUNTY	CHECKED BY:	BMD
NEW CASTLE		

CROSS SECTION
US 202 (CONCORD PIKE)
STA. 1013+00

SHEET NO.
264
TOTAL SHTS.
290

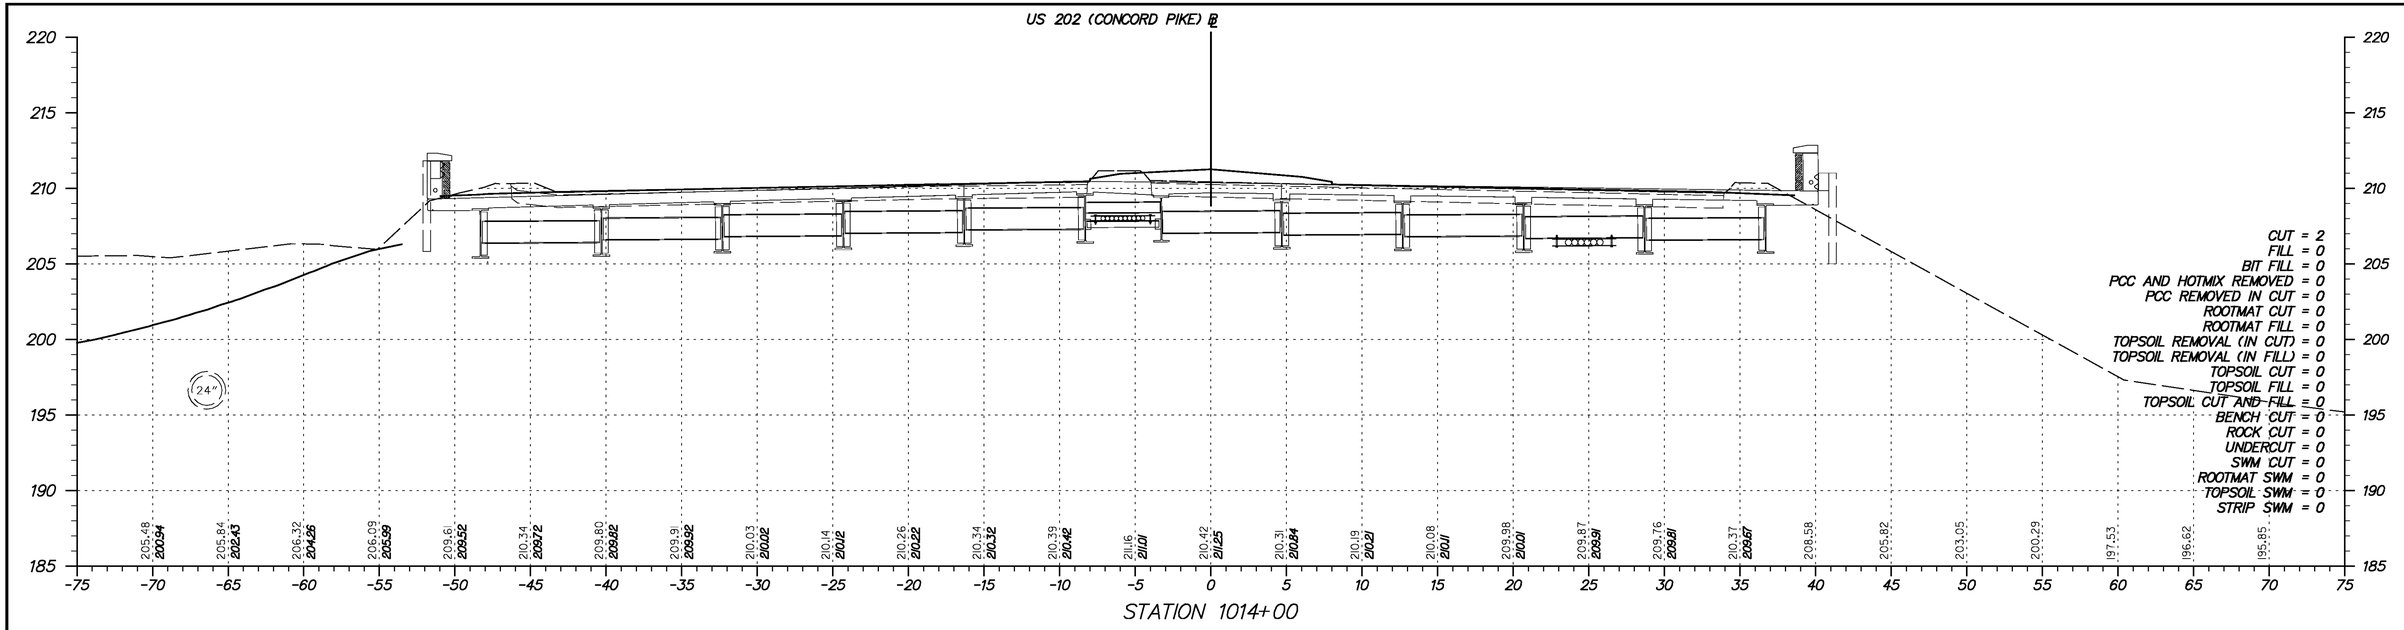

STATION 1014+00

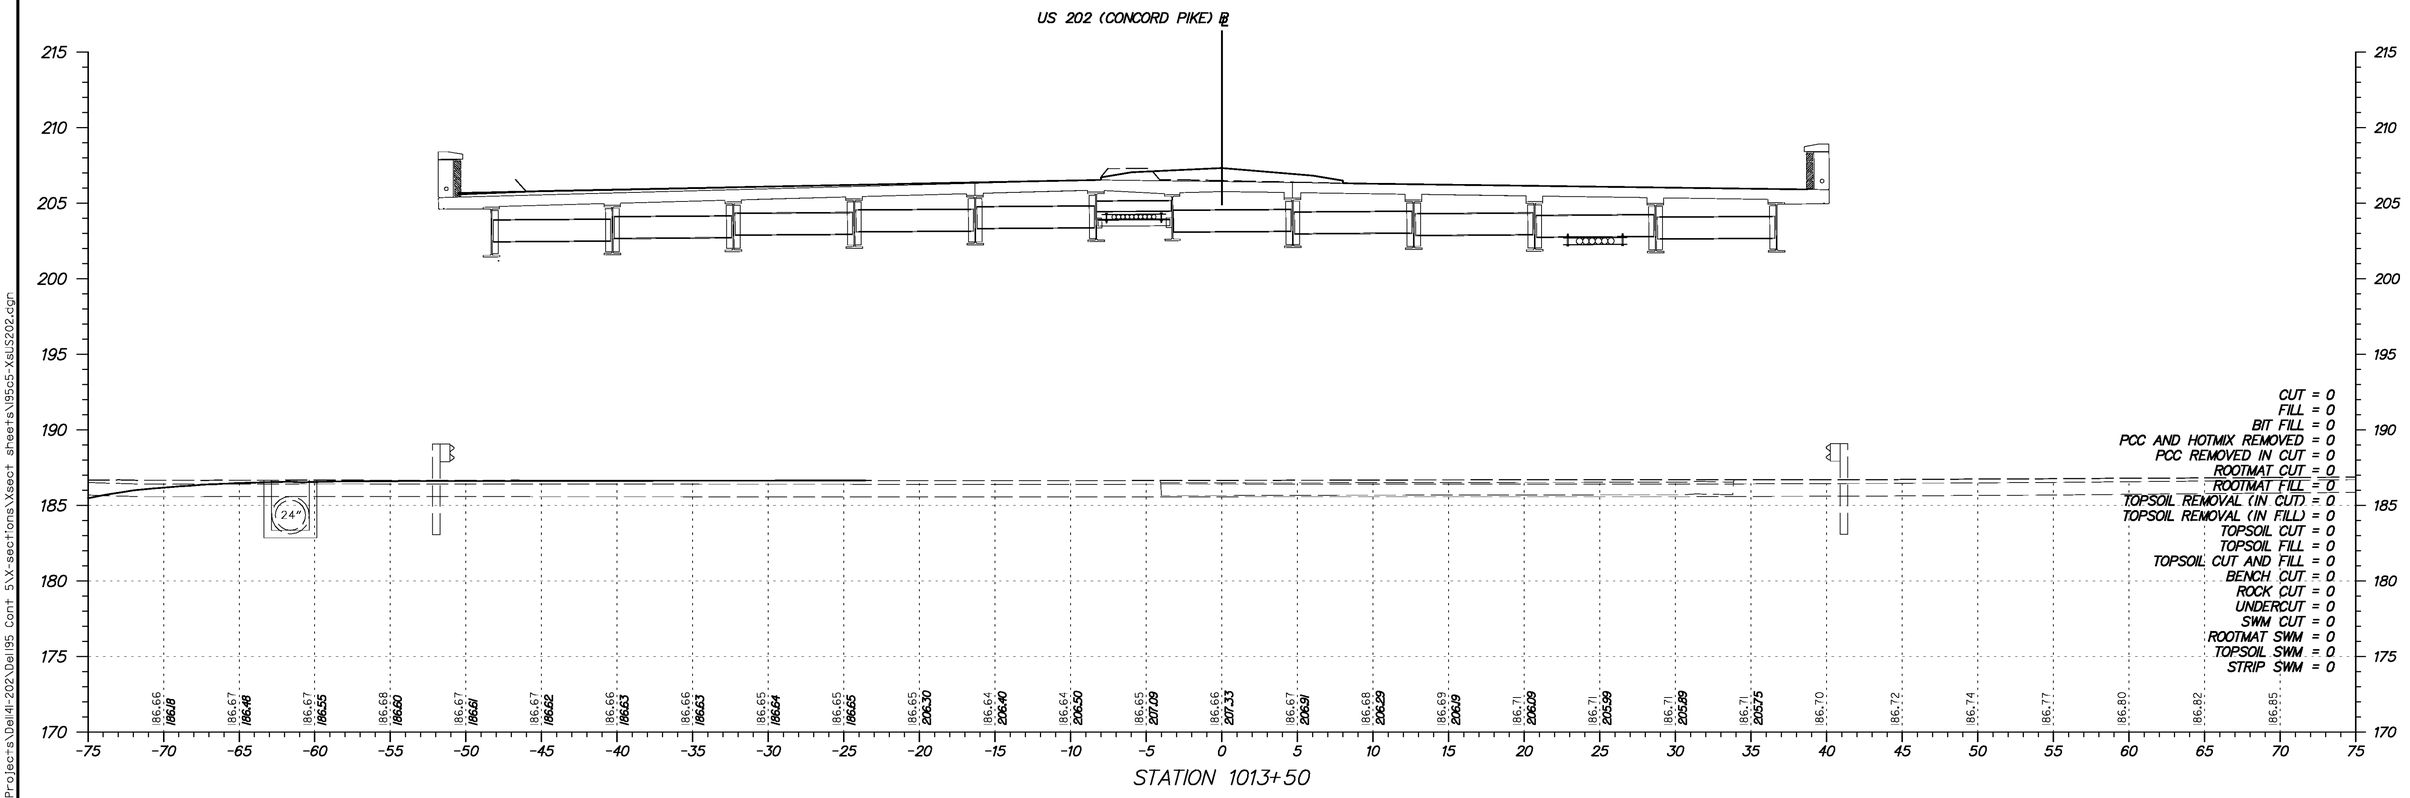

STATION 1013+50

Y:\Projects\Del41-202\Del95 Cont 5\X-sections\Xsect sheets\I95c5-XsUS202.dgn

11/23/2010

DELAWARE DEPARTMENT OF TRANSPORTATION

ADDENDUMS / REVISIONS	

SCALE 0 5 10 15 FEET

I-95 & US 202 INTERCHANGE

CONTRACT	BRIDGE NO.	NA
T200510602	DESIGNED BY:	DAG
COUNTY	CHECKED BY:	BMD
NEW CASTLE		

CROSS SECTION US 202 (CONCORD PIKE)
STA. 1013+50

SHEET NO.
265
TOTAL SHTS.
290

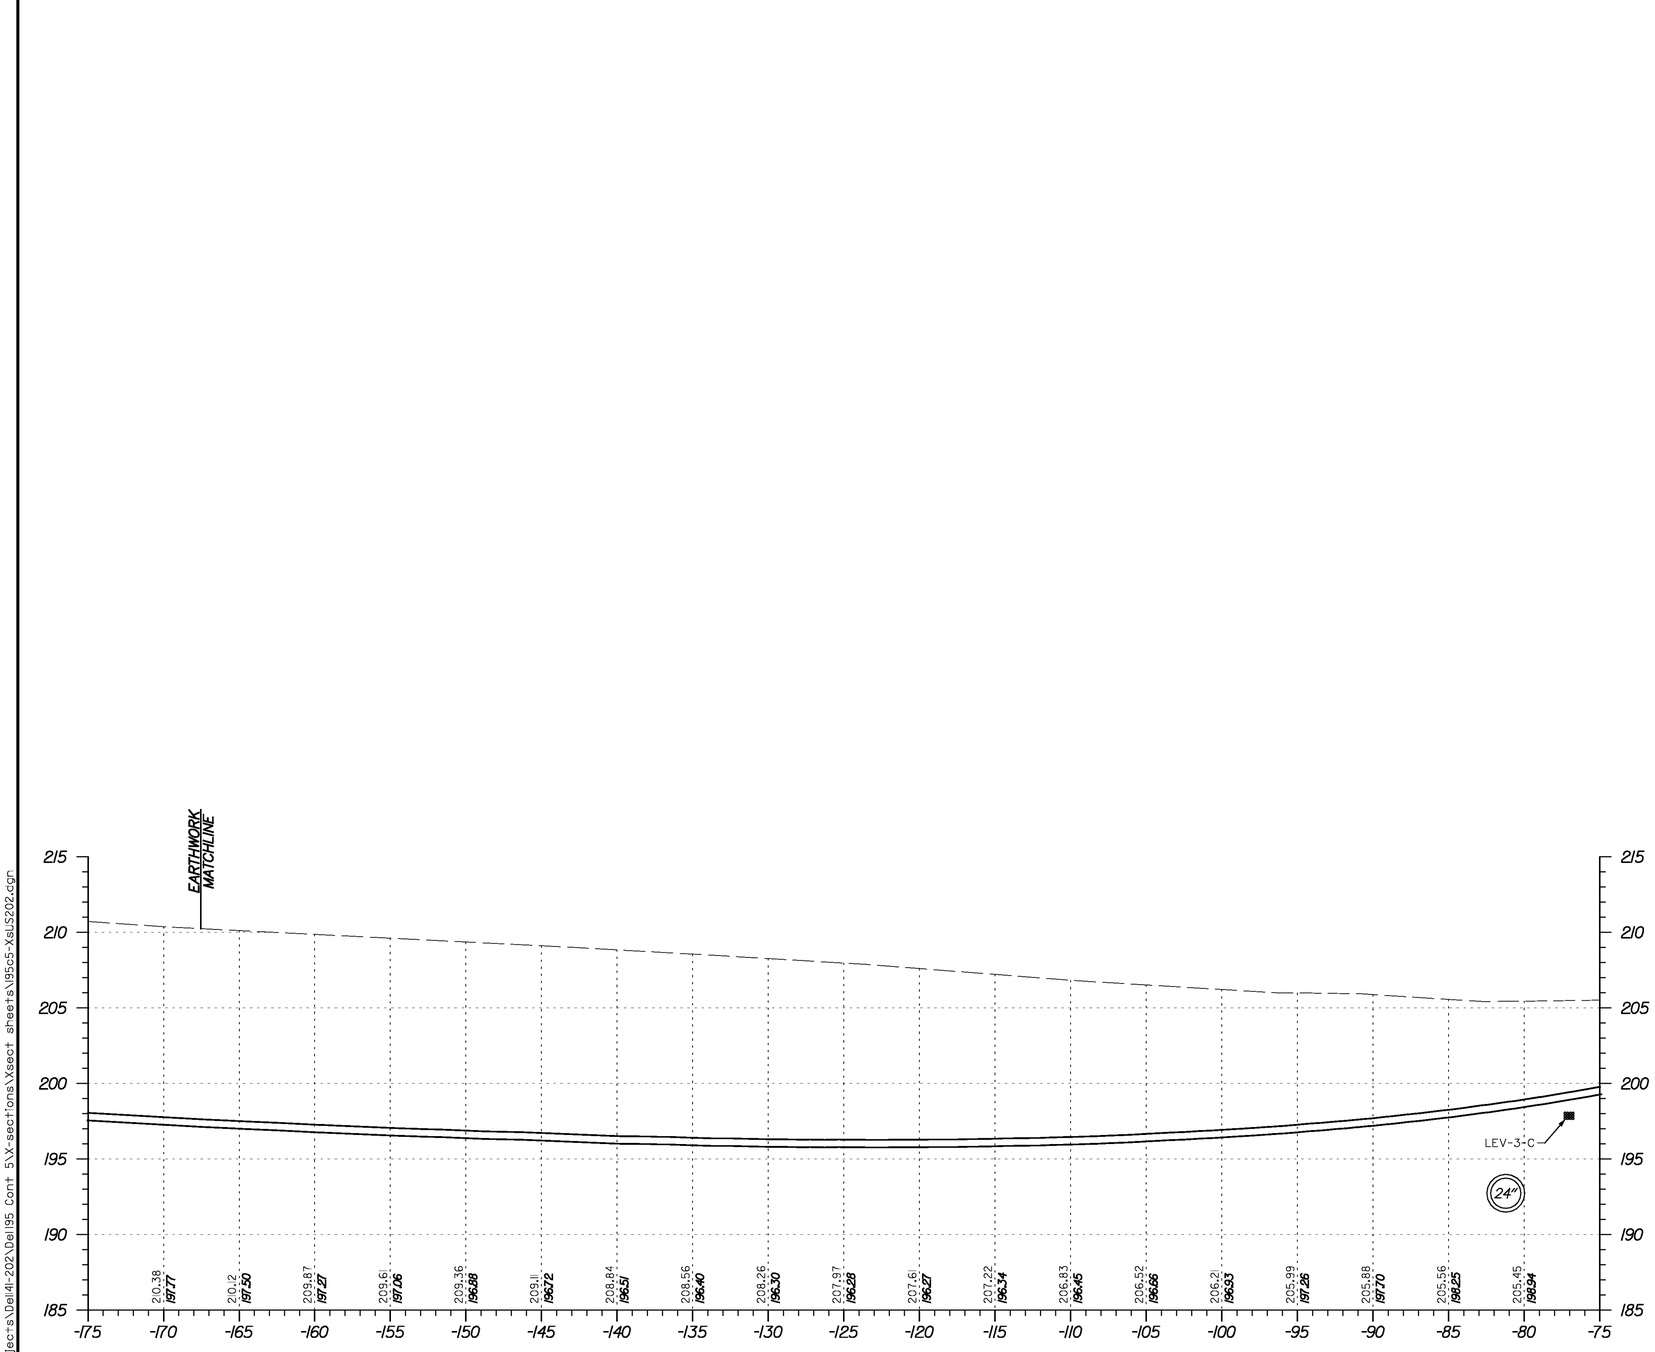

Y:\Projects\Dell41-202\Dell95 Cont 5\X-sections\Xsect sheets\1950-Xsu5202.dgn

11/23/2010

DELAWARE DEPARTMENT OF TRANSPORTATION

ADDENDUMS / REVISIONS	

SCALE
0 5 10 15
FEET

I-95 & US 202 INTERCHANGE

CONTRACT	BRIDGE NO.	NA
T200510602	DESIGNED BY:	DAG
COUNTY	CHECKED BY:	BMD
NEW CASTLE		

CROSS SECTION
US 202 (CONCORD PIKE)
STA. 1014+00
(EXTENSION)

SHEET NO.
266
TOTAL SHTS.
290

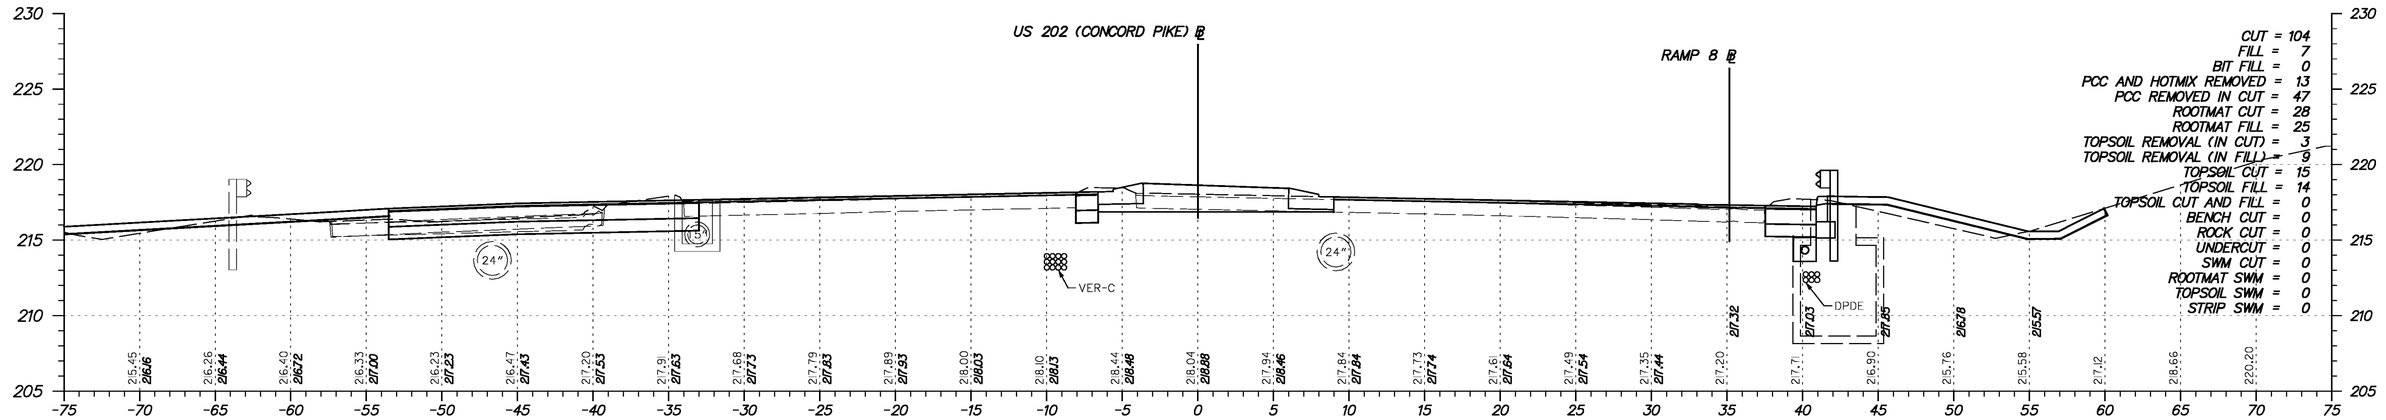

STATION 1015+00

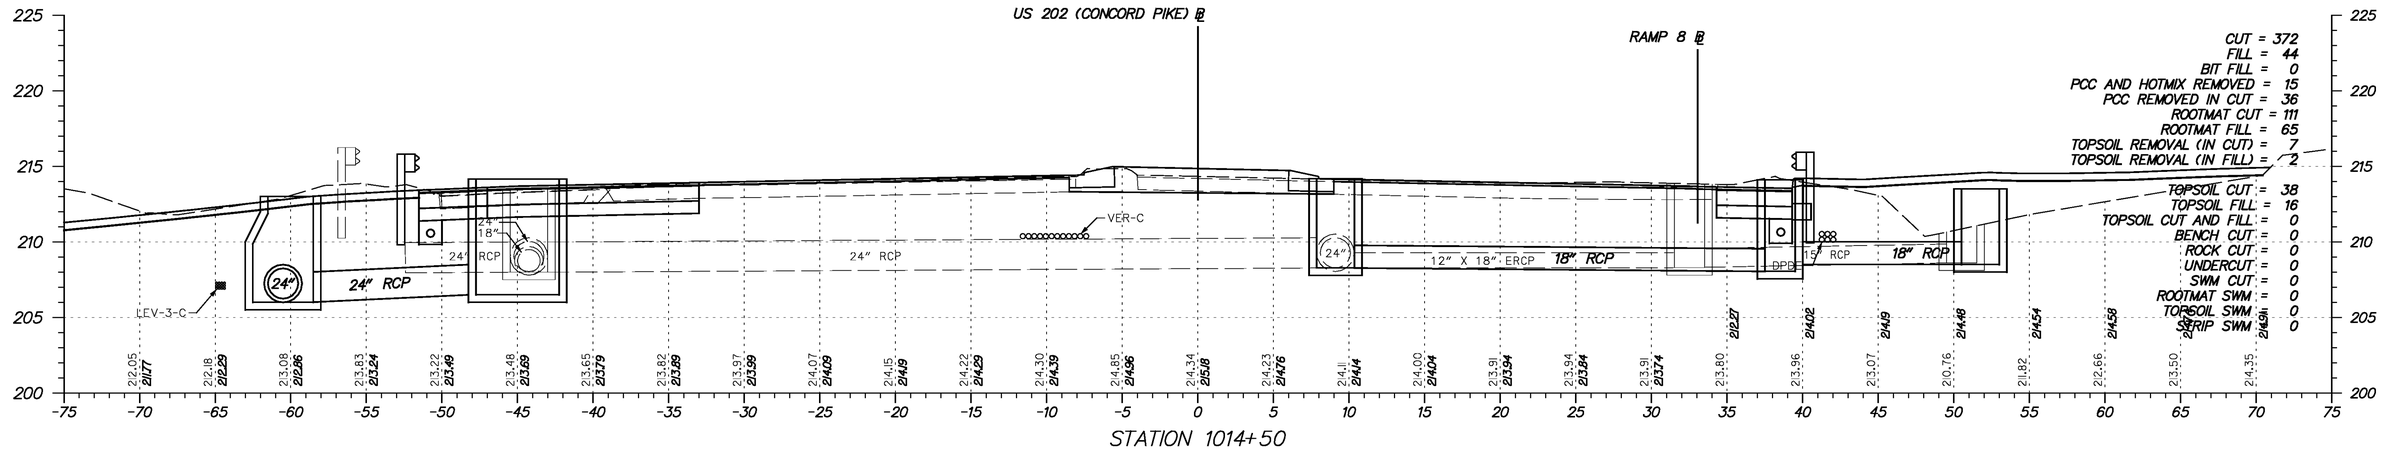

STATION 1014+50

Y:\Projects\Del4I-202\Del195 Cont 5\X-sections\Xsect sheets\195c5-Xs1S202.dgn

11/23/2010

DELAWARE DEPARTMENT OF TRANSPORTATION

ADDENDUMS / REVISIONS	

SCALE 0 5 10 15 FEET

I-95 & US 202 INTERCHANGE

CONTRACT	BRIDGE NO.	NA
T200510602	DESIGNED BY:	DAG
COUNTY	CHECKED BY:	BMD
NEW CASTLE		

CROSS SECTION US 202 (CONCORD PIKE)
STA. 1014+50 TO STA. 1015+00

SHEET NO.	TOTAL SHTS.
267	290

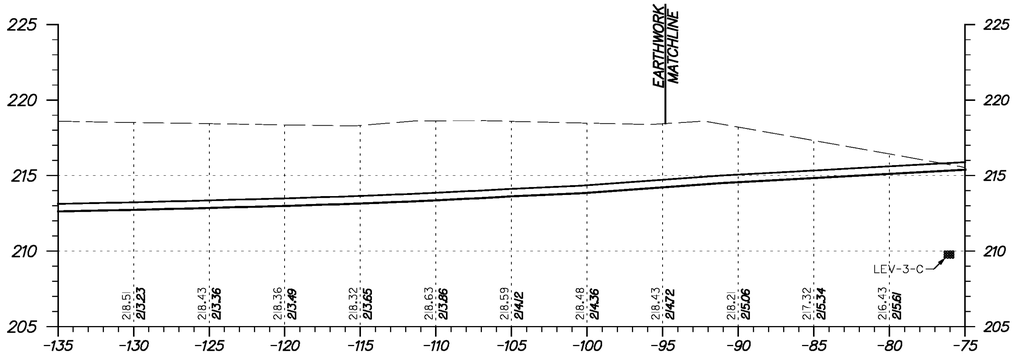

STATION 1015+00 LT

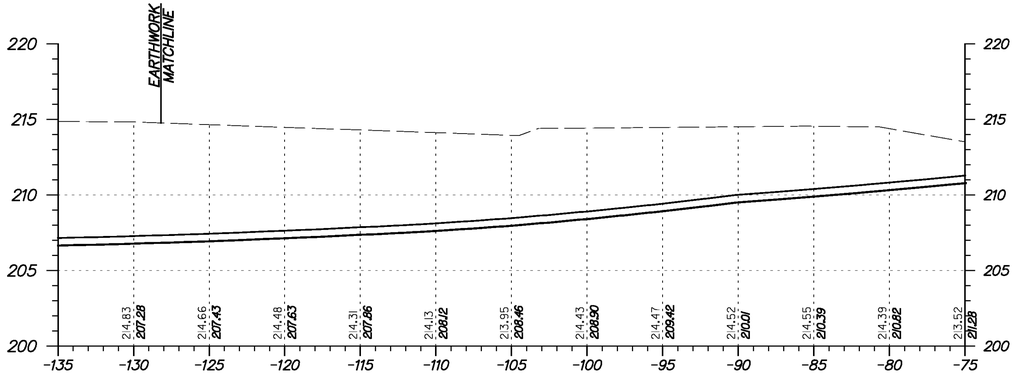

STATION 1014+50 LT

Y:\Projects\Del41-202\Del195 Cont 5\X-sections\Xsect sheets\195c5-XsUS202.dgn

11/23/2010

DELAWARE DEPARTMENT OF TRANSPORTATION

ADDENDUMS / REVISIONS	

SCALE
0 5 10 15
FEET

I-95 & US 202 INTERCHANGE

CONTRACT	BRIDGE NO.	NA
T200510602	DESIGNED BY:	DAG
COUNTY	CHECKED BY:	BMD
NEW CASTLE		

CROSS SECTION
US 202 (CONCORD PIKE)
STA. 1014+50 TO STA. 1015+00
(EXTENSIONS)

SHEET NO.
268
TOTAL SHTS.
290

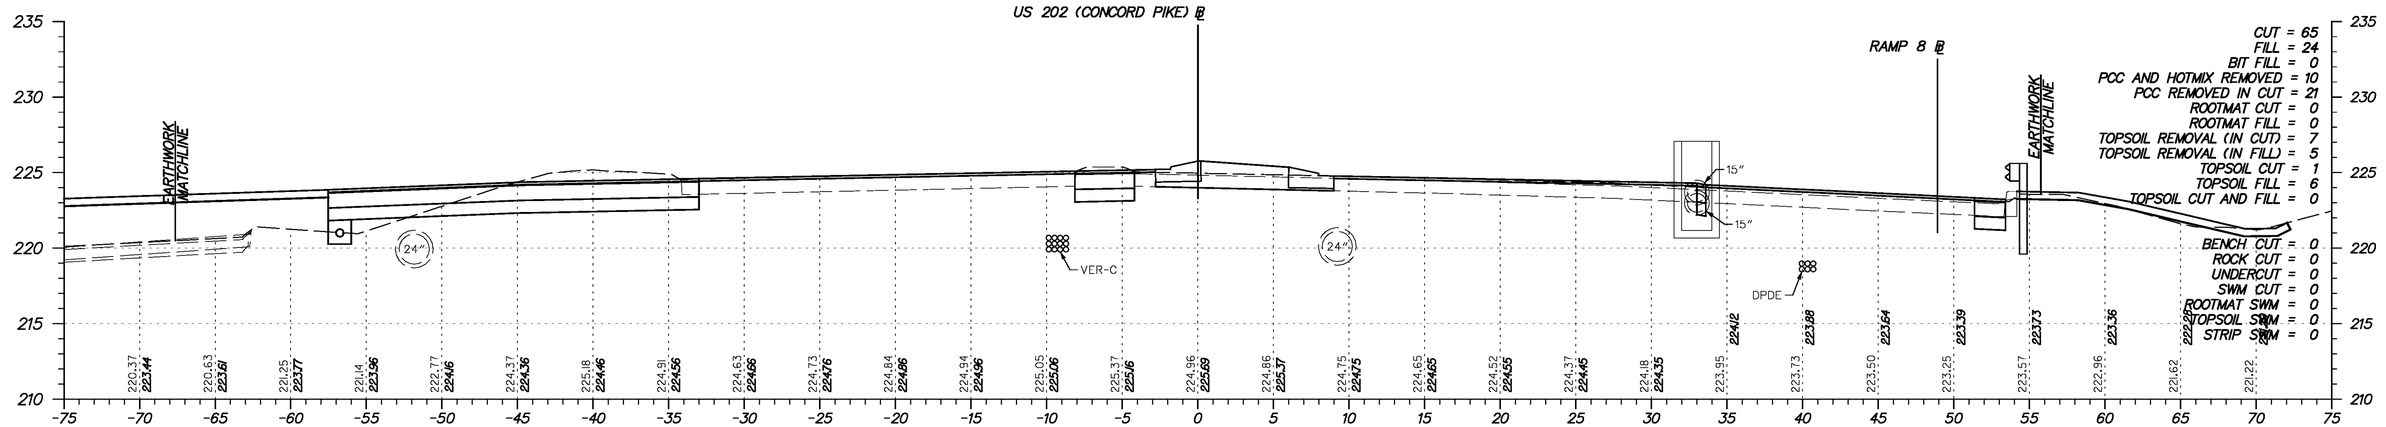

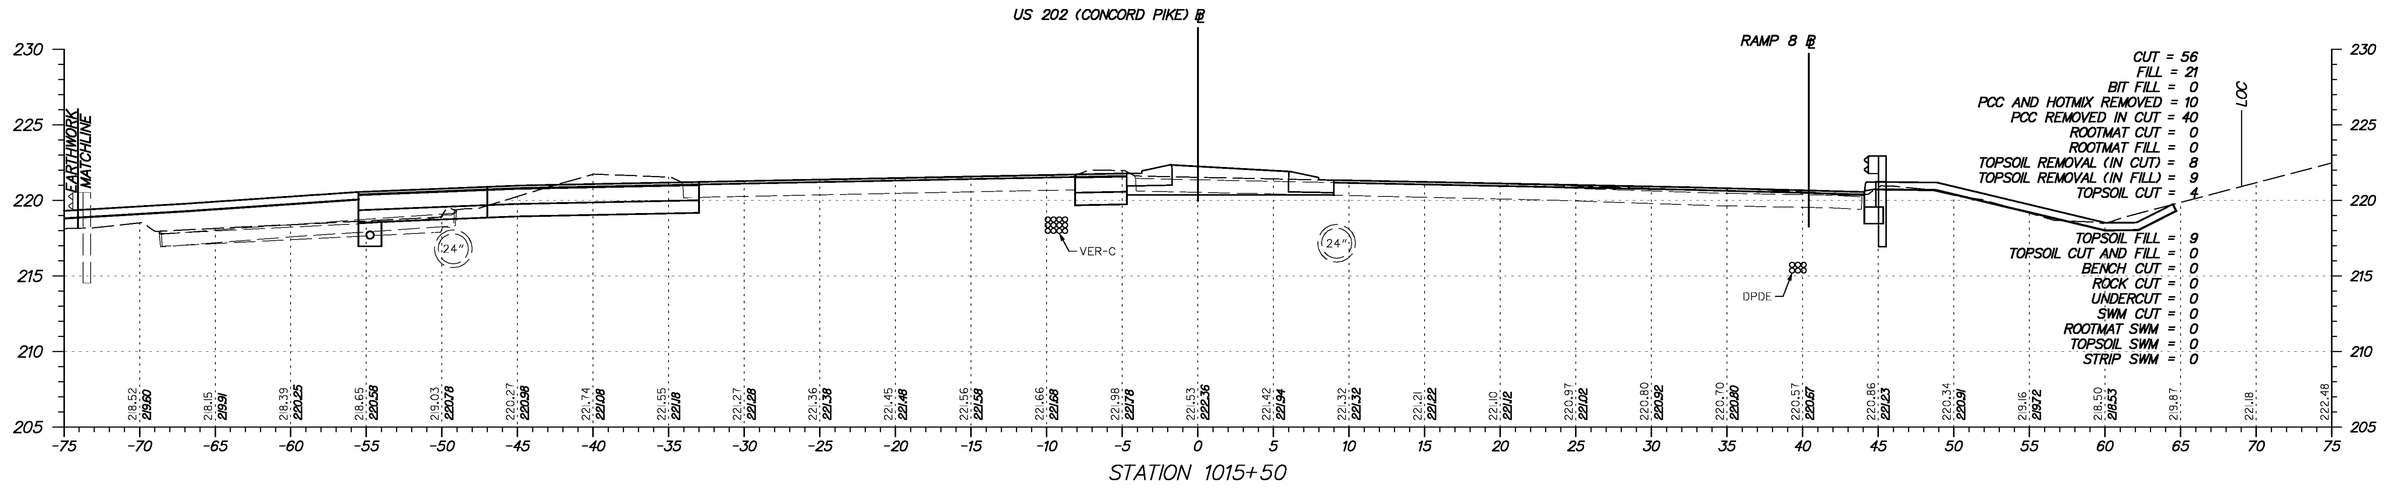

Y:\Projects\Del41-202\Del95 Cont 5\X-sections\Xsect sheets\I95c5-XsUS202.dgn

11/23/2010

DELAWARE
DEPARTMENT OF TRANSPORTATION

ADDENDUMS / REVISIONS	

SCALE
0 5 10 15
FEET

I-95 & US 202 INTERCHANGE

CONTRACT	BRIDGE NO.	NA
T200510602	DESIGNED BY:	DAG
COUNTY	CHECKED BY:	BMD
NEW CASTLE		

CROSS SECTION
US 202 (CONCORD PIKE)
STA. 1015+50 TO STA. 1016+00

SHEET NO.
269
TOTAL SHTS.
290

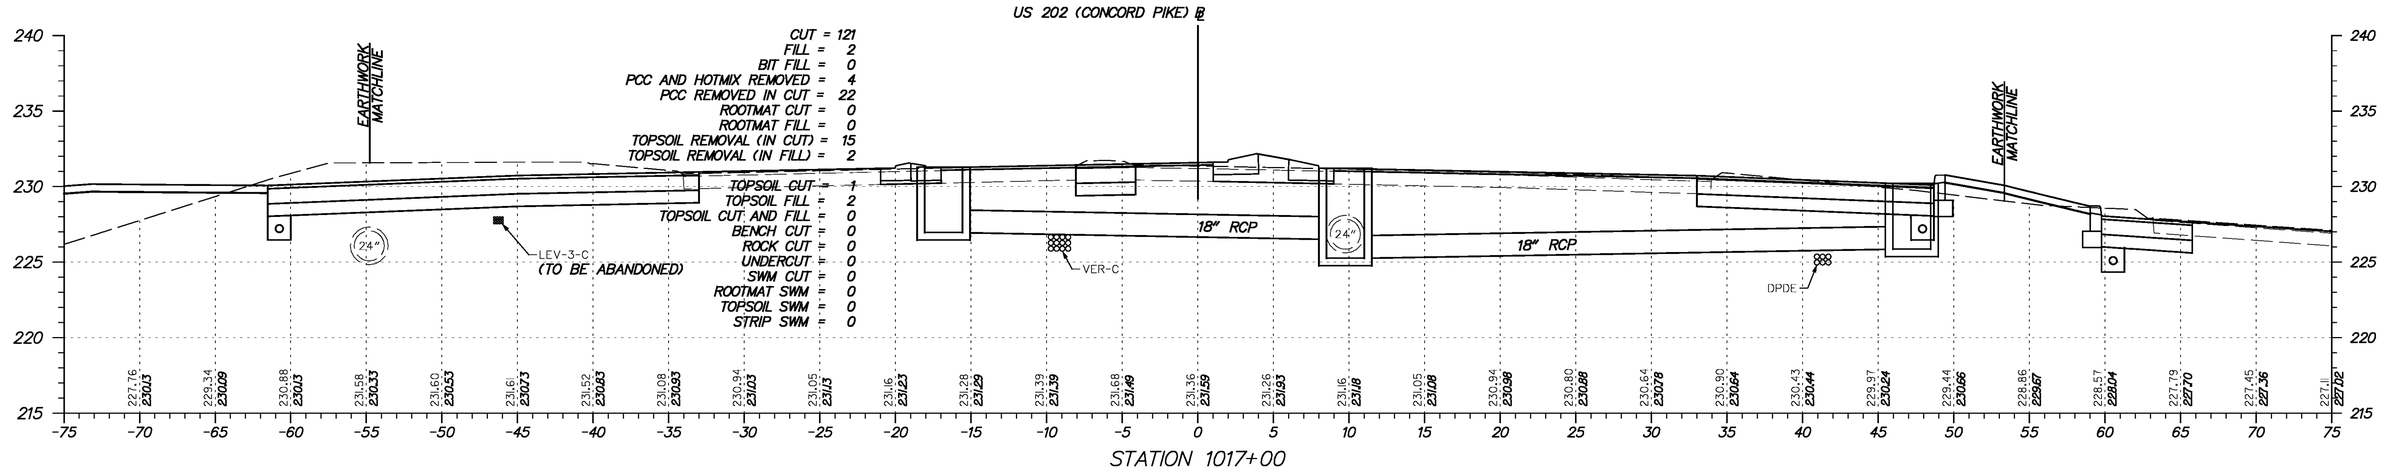

STATION 1017+00

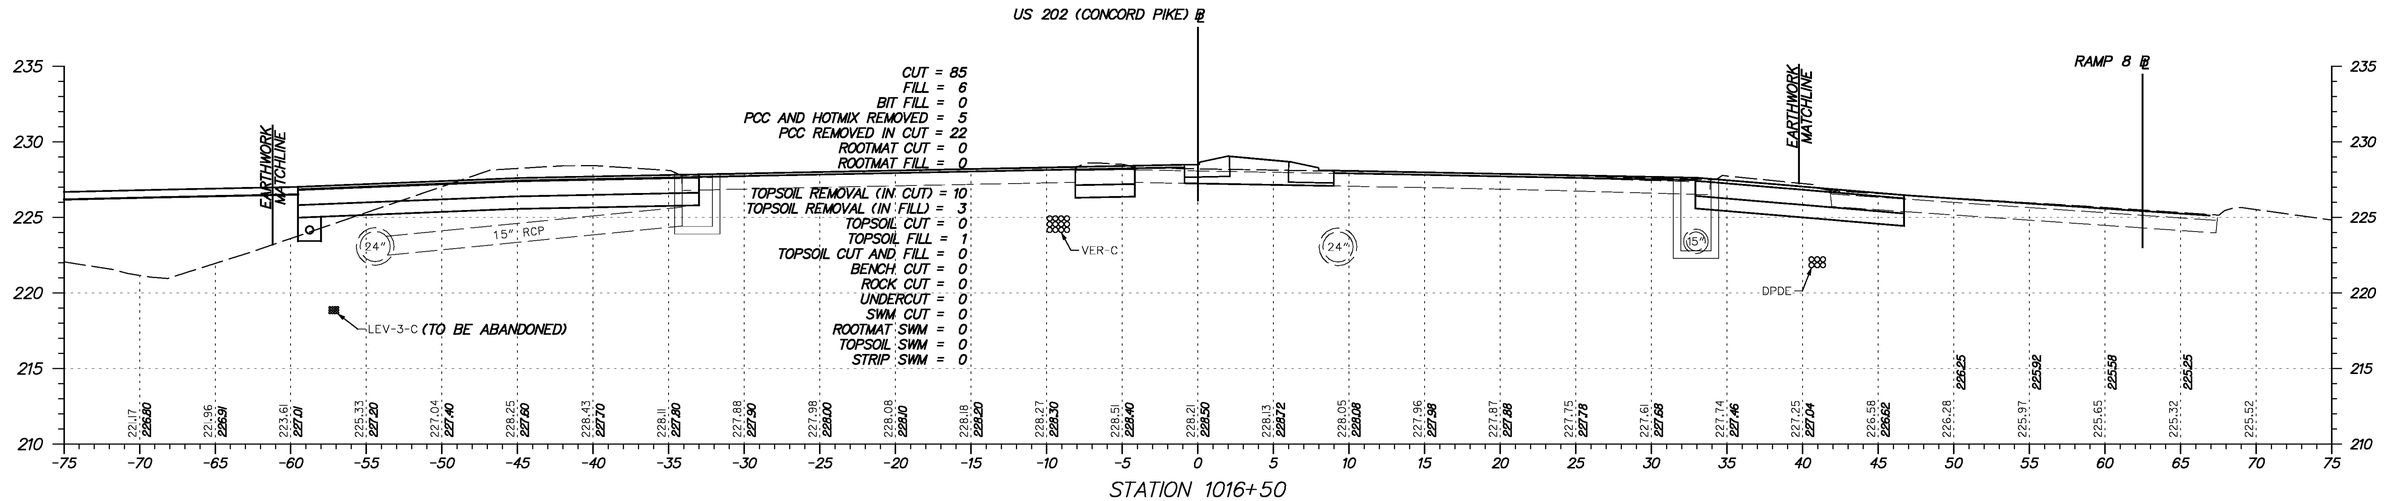

STATION 1016+50

Y:\Projects\Del41-202\Del95 Cont 5VX-sections\Xsect sheets\195c5-XsUS202.dgn

11/23/2010

DELAWARE DEPARTMENT OF TRANSPORTATION

ADDENDUMS / REVISIONS	

SCALE
0 5 10 15
FEET

I-95 & US 202 INTERCHANGE

CONTRACT	BRIDGE NO.	NA
T200510602	DESIGNED BY:	DAG
COUNTY	CHECKED BY:	BMD
NEW CASTLE		

CROSS SECTION
US 202 (CONCORD PIKE)
STA. 1016+50 TO STA. 1017+00

SHEET NO.
270
TOTAL SHTS.
290

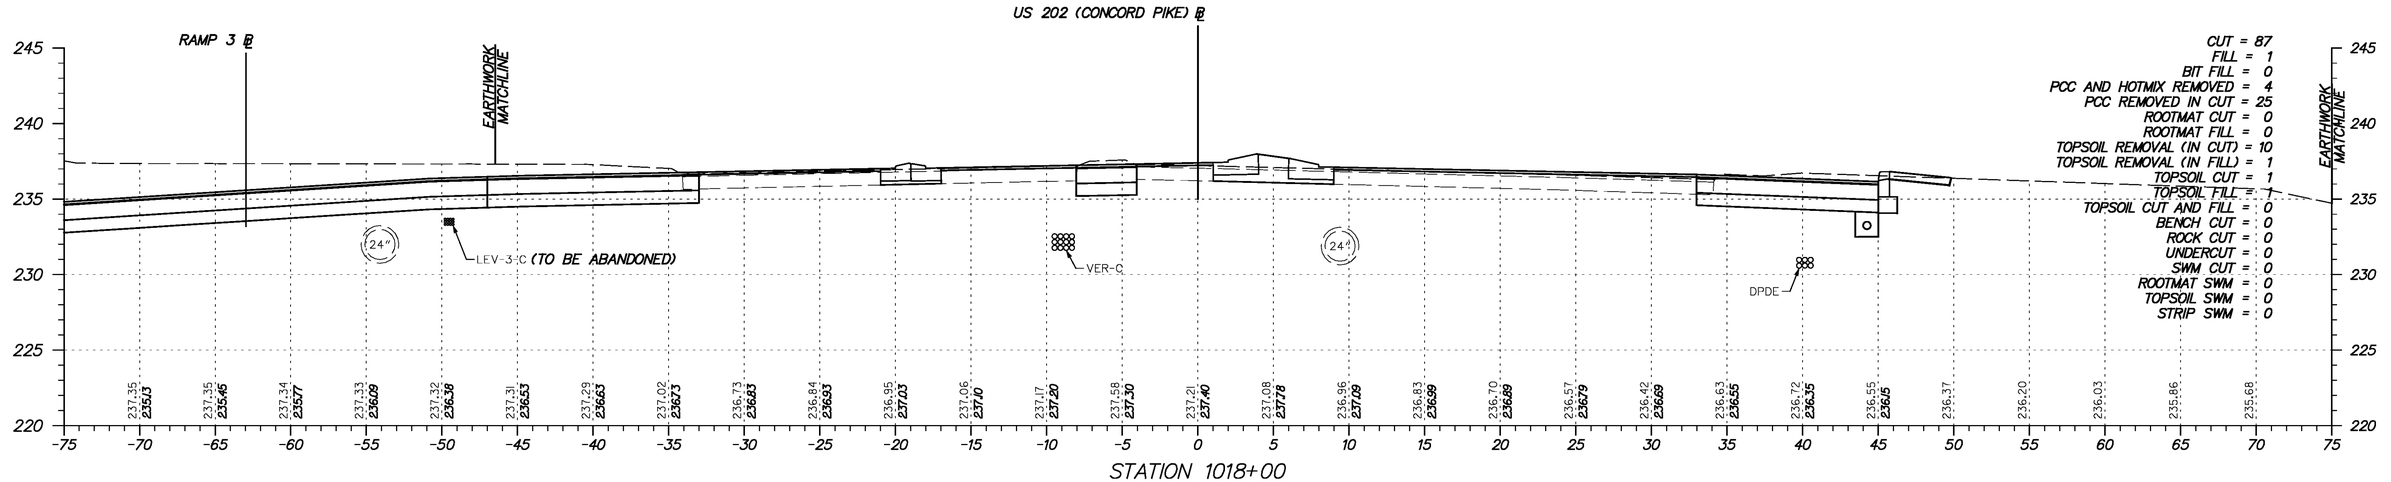

STATION 1018+00

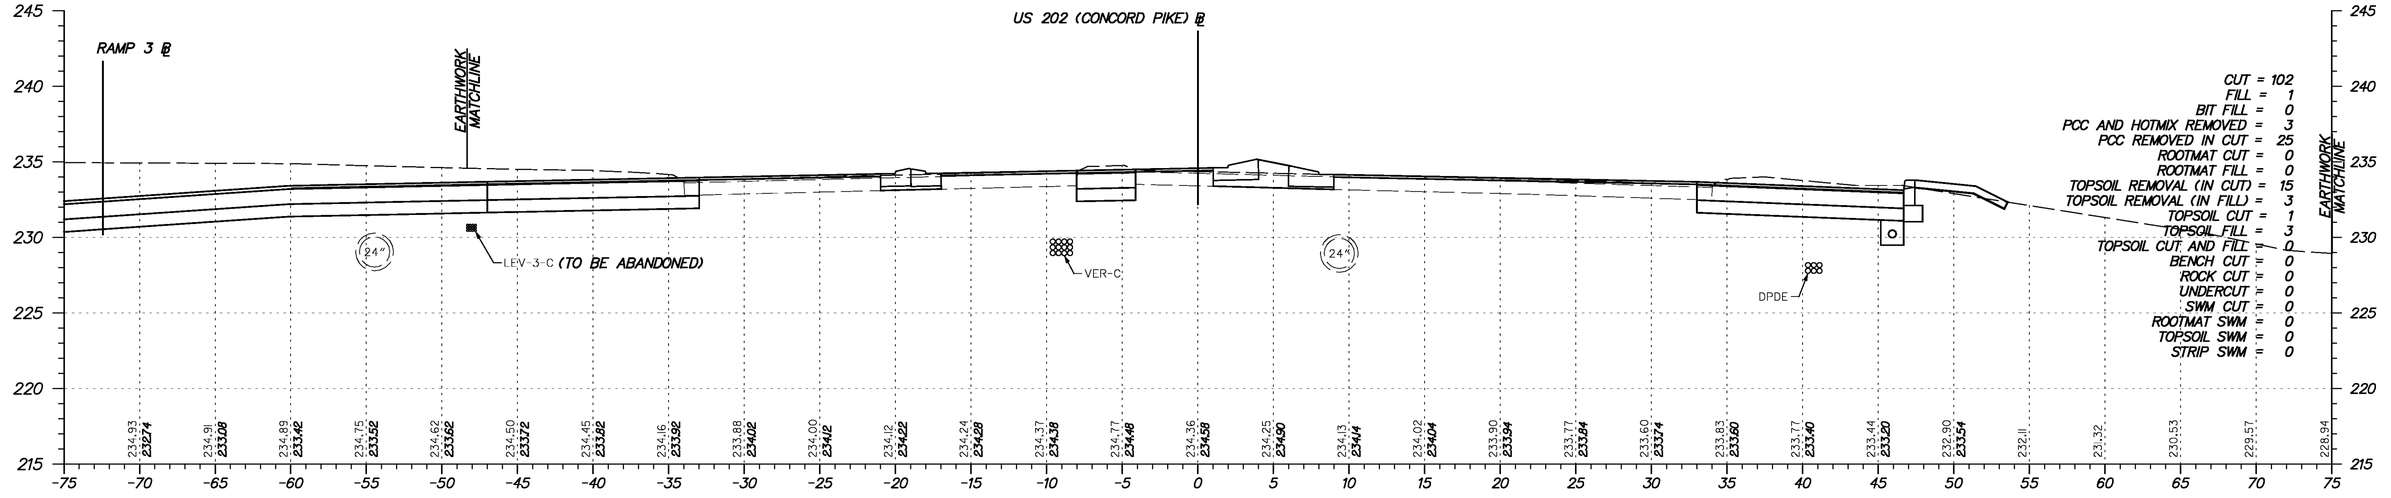

STATION 1017+50

Y:\Projects\Del41-202\Del95 Cont 5\X-sections\Xsect sheets\195c5-XsUS202.dgn

11/23/2010

DELAWARE DEPARTMENT OF TRANSPORTATION

ADDENDUMS / REVISIONS	

SCALE 0 5 10 15 FEET

I-95 & US 202 INTERCHANGE

CONTRACT	BRIDGE NO.	NA
T200510802	DESIGNED BY:	DAG
COUNTY	CHECKED BY:	BMD
NEW CASTLE		

CROSS SECTION US 202 (CONCORD PIKE)
STA. 1017+50 TO STA. 1018+00

SHEET NO.
271
TOTAL SHTS.
290

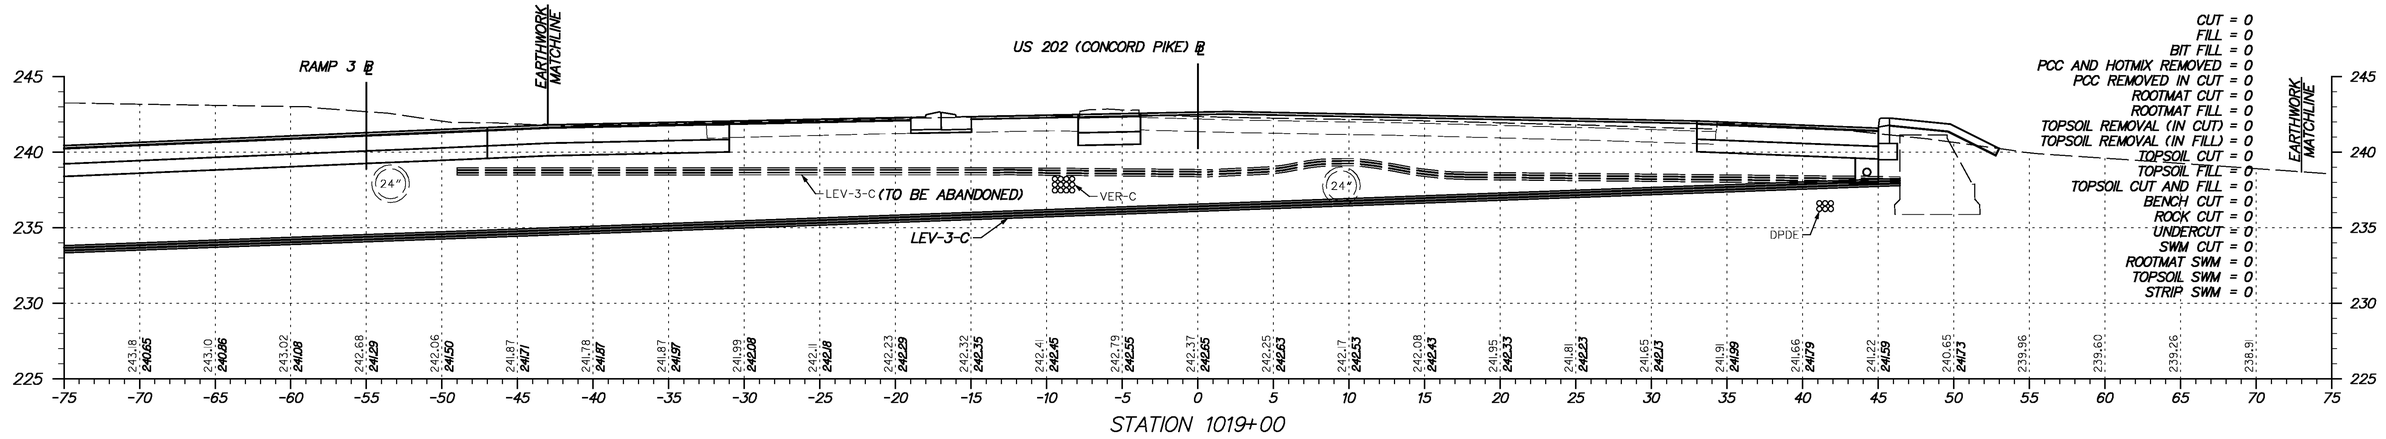

STATION 1019+00

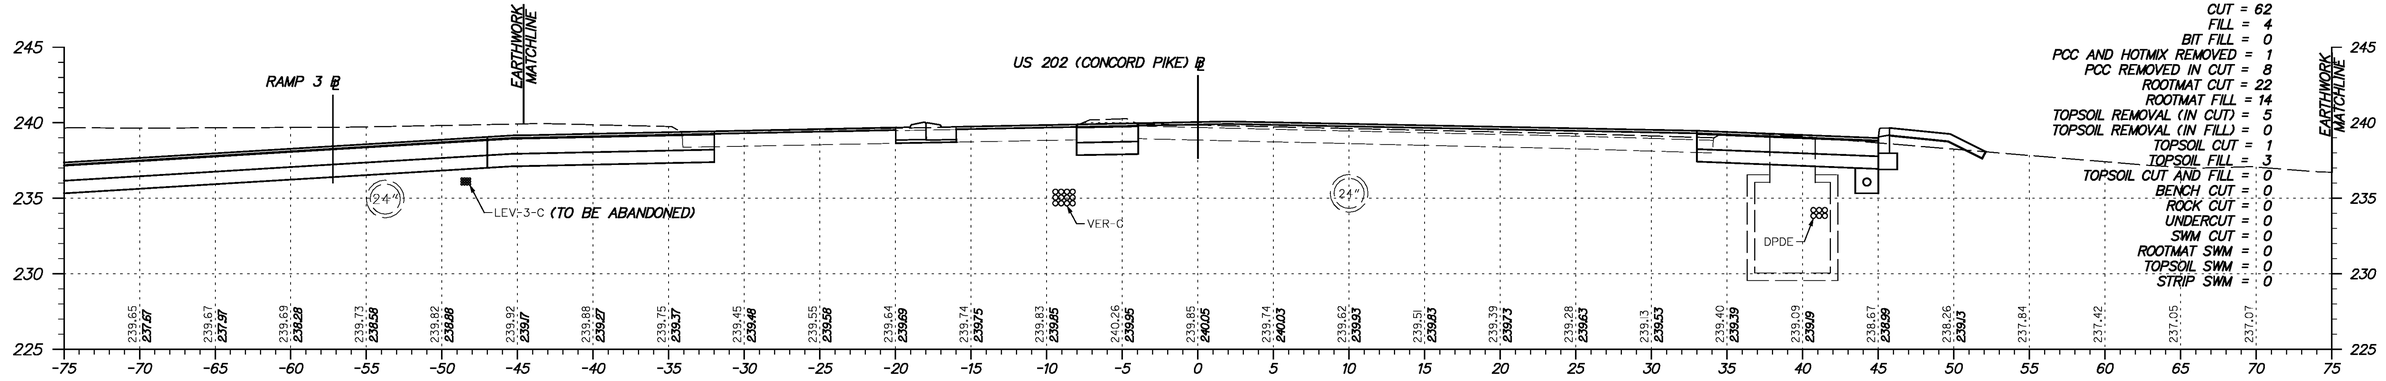

STATION 1018+50

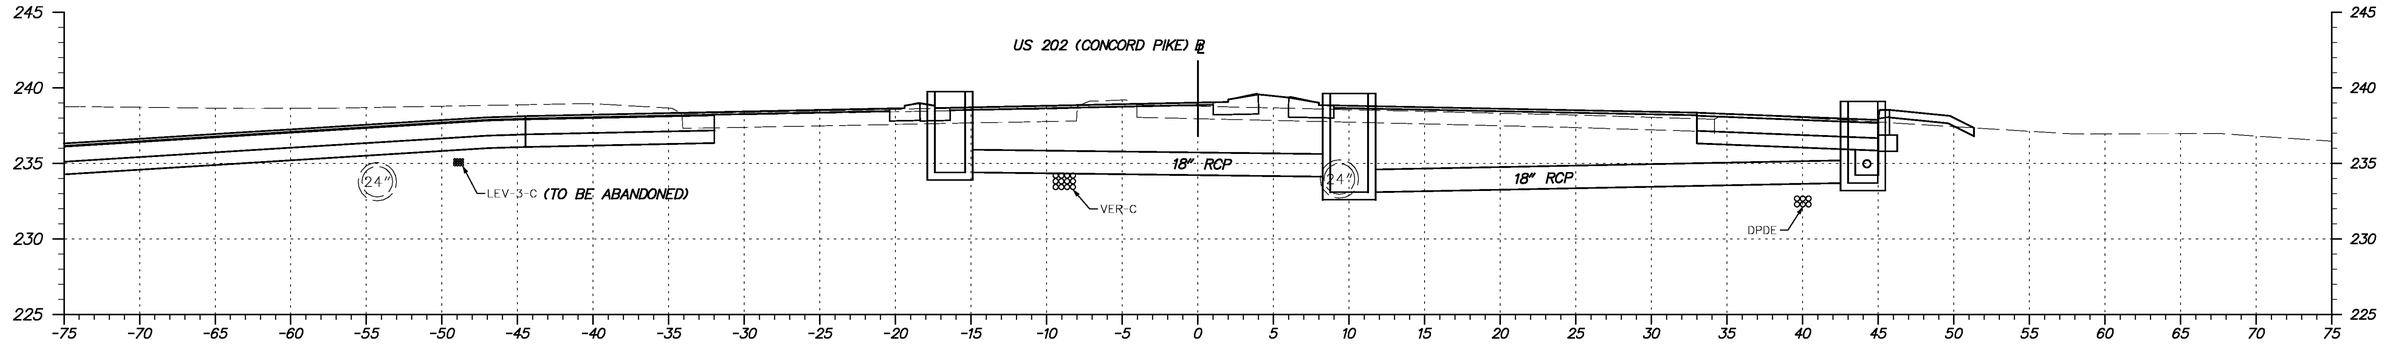

STATION 1018+30

Y:\Projects\Del48-202\Del95 Cont 5\X-sections\Xsect sheets\95c5-XsUS202.dgn

11/23/2010

DELAWARE DEPARTMENT OF TRANSPORTATION

ADDENDUMS / REVISIONS	

SCALE 0 5 10 15 FEET

I-95 & US 202 INTERCHANGE

CONTRACT	BRIDGE NO.	NA
T200510602	DESIGNED BY:	DAG
COUNTY	CHECKED BY:	BMD
NEW CASTLE		

CROSS SECTION US 202 (CONCORD PIKE)
STA. 1018+50 TO STA. 1019+00

SHEET NO.
272
TOTAL SHTS.
290

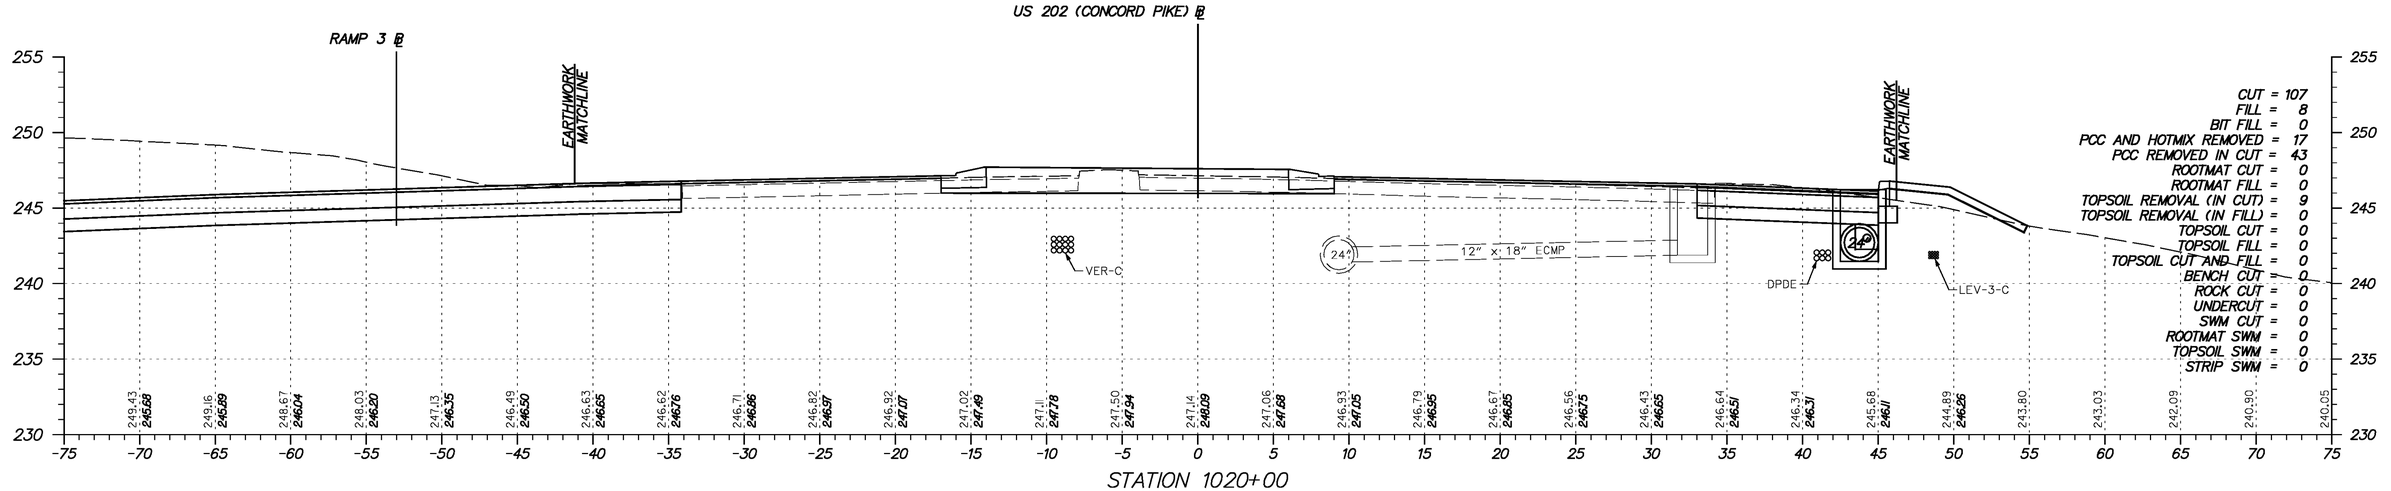

STATION 1020+00

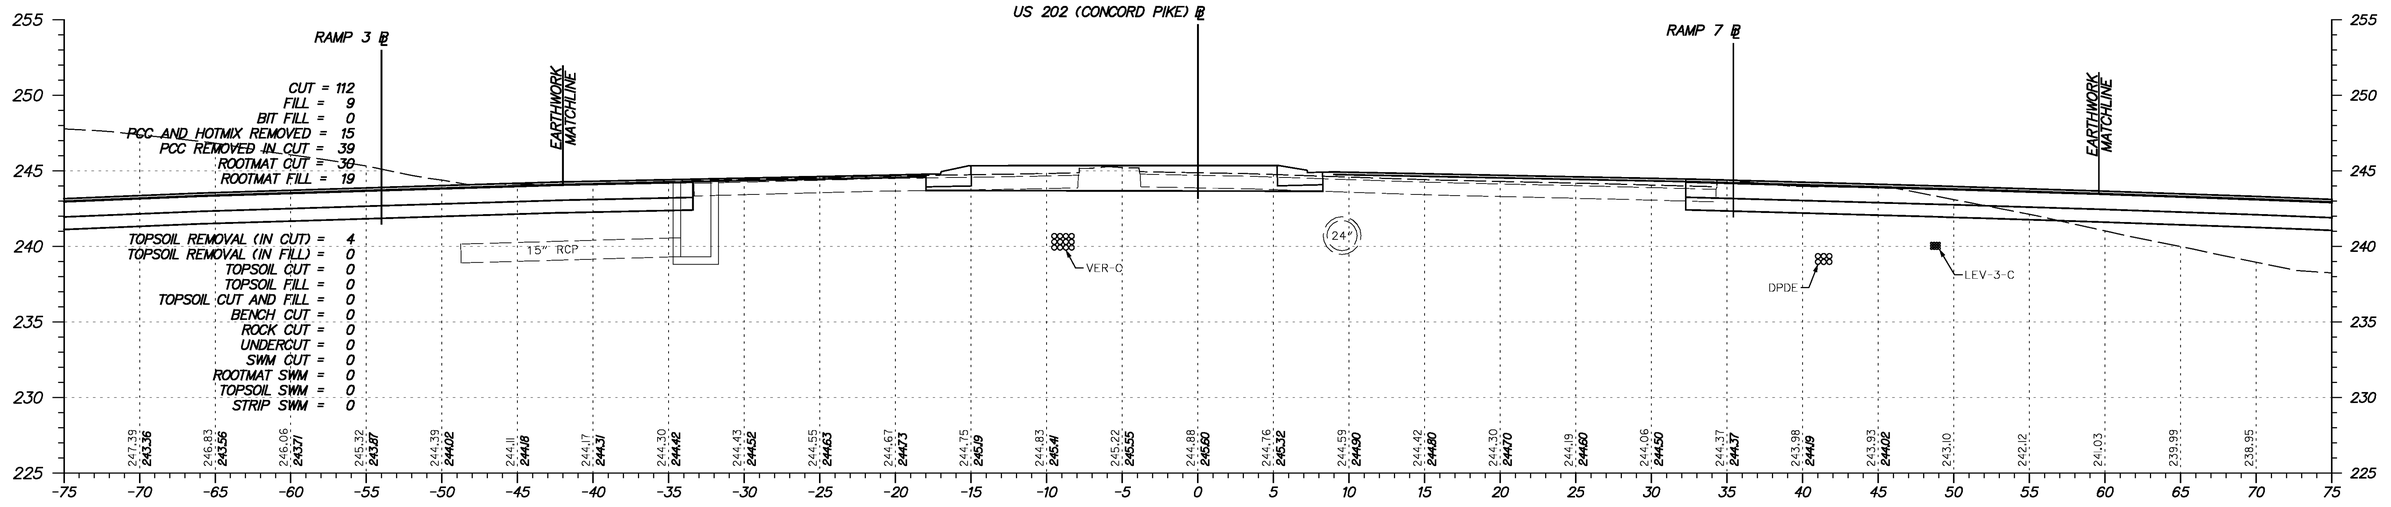

STATION 1019+50

Y:\Projects\Del41-202\Del95 Cont 5\X-sections\Xsect sheets\I95c5-XsUS202.dgn

11/23/2010

DELAWARE DEPARTMENT OF TRANSPORTATION

ADDENDUMS / REVISIONS	

SCALE 0 5 10 15 FEET

I-95 & US 202 INTERCHANGE

CONTRACT	BRIDGE NO.	NA
T200510802	DESIGNED BY:	DAG
COUNTY	CHECKED BY:	BMD
NEW CASTLE		

CROSS SECTION US 202 (CONCORD PIKE)
STA. 1019+50 TO STA. 1020+00

SHEET NO.
273
TOTAL SHTS.
290

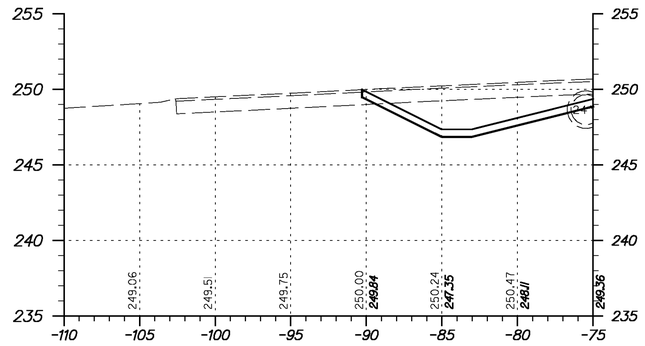

STATION 1021+00 LT

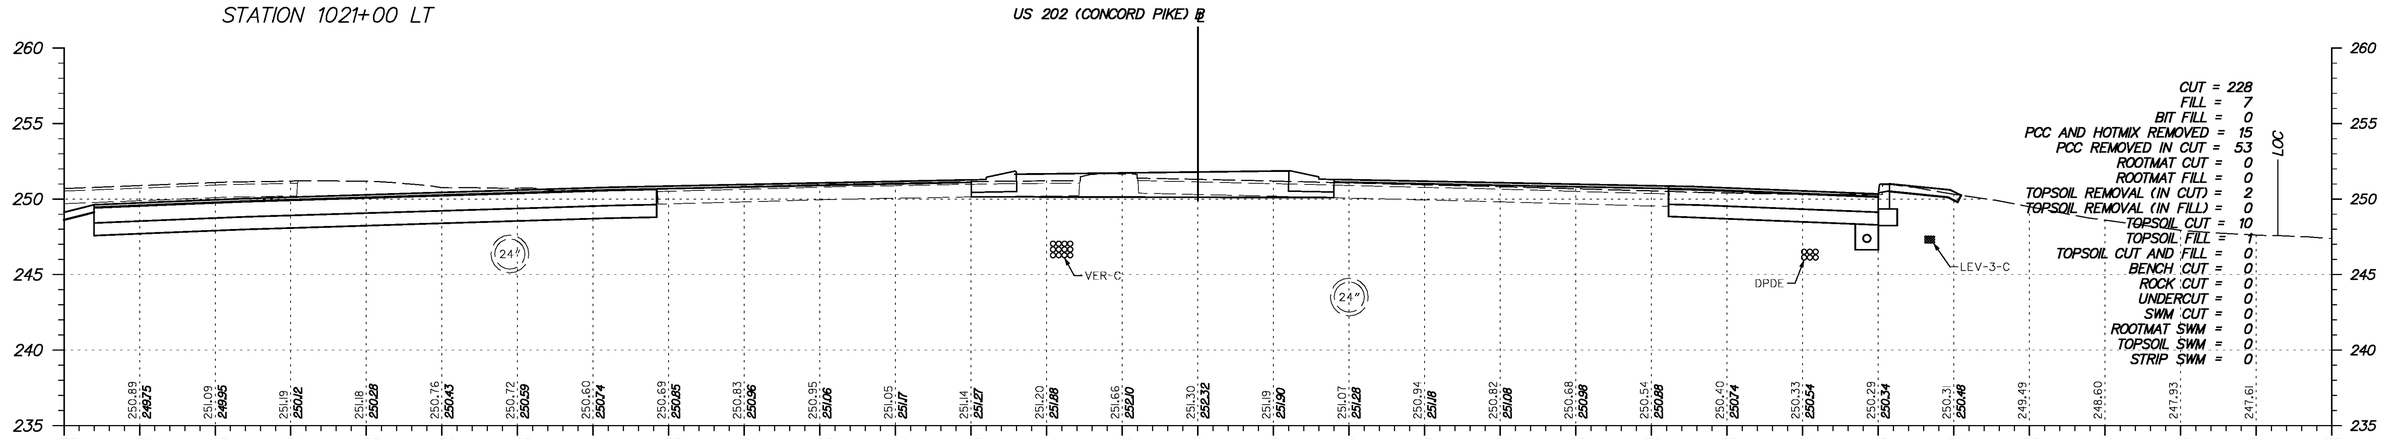

STATION 1021+00

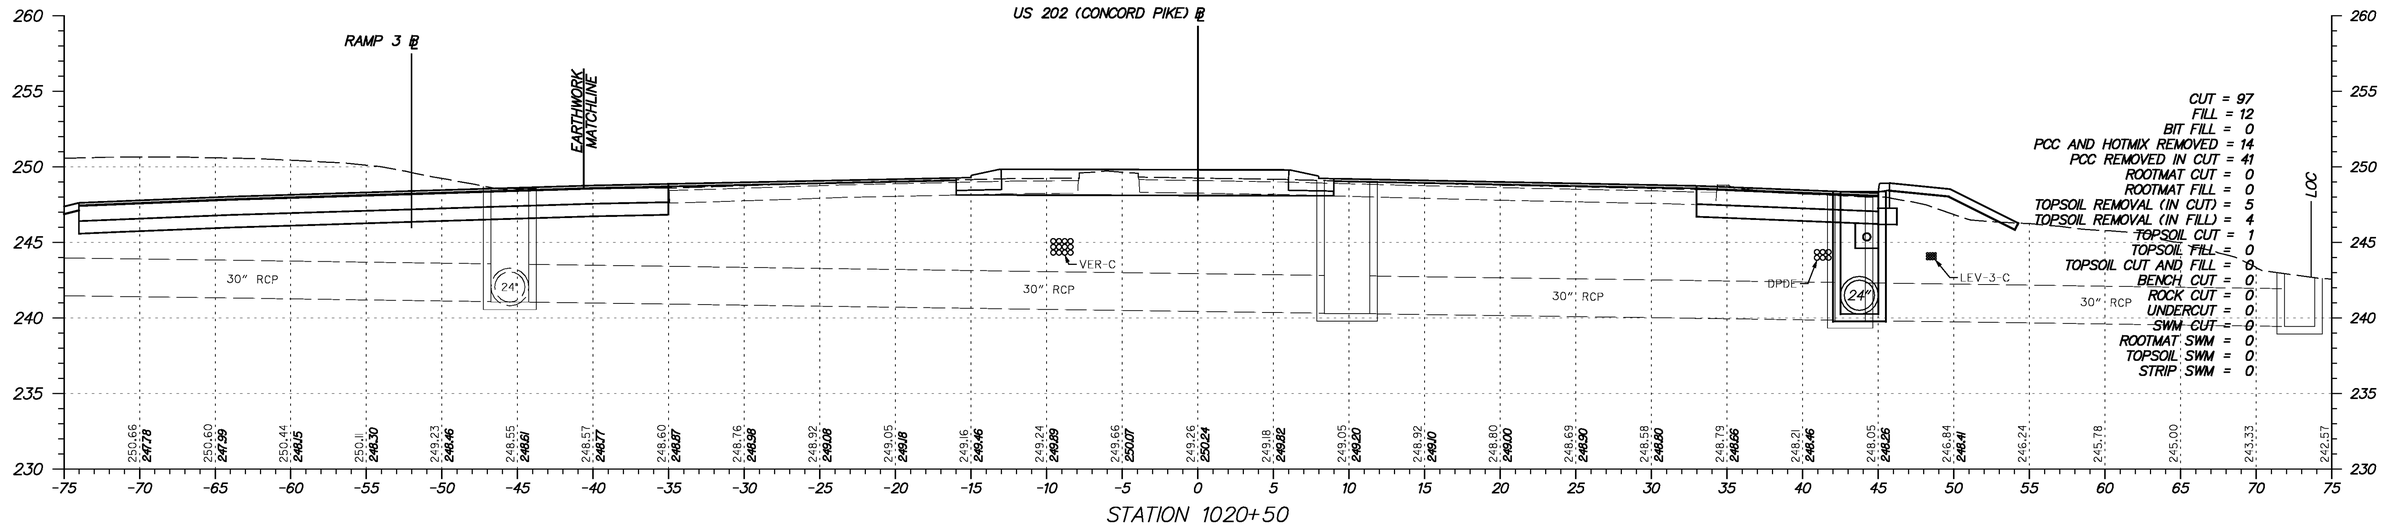

STATION 1020+50

Y:\Projects\Del141-202\Del195 Cont 5\X-sections\Xsect sheets\195c5-XsUS202.dgn

11/23/2010

DELAWARE DEPARTMENT OF TRANSPORTATION

ADDENDUMS / REVISIONS	

SCALE 0 5 10 15 FEET

I-95 & US 202 INTERCHANGE

CONTRACT	BRIDGE NO.	NA
T200510602	DESIGNED BY:	DAG
COUNTY	CHECKED BY:	BMD
NEW CASTLE		

CROSS SECTION US 202 (CONCORD PIKE)
STA. 1020+50 TO STA. 1021+00

SHEET NO.	274
TOTAL SHTS.	290

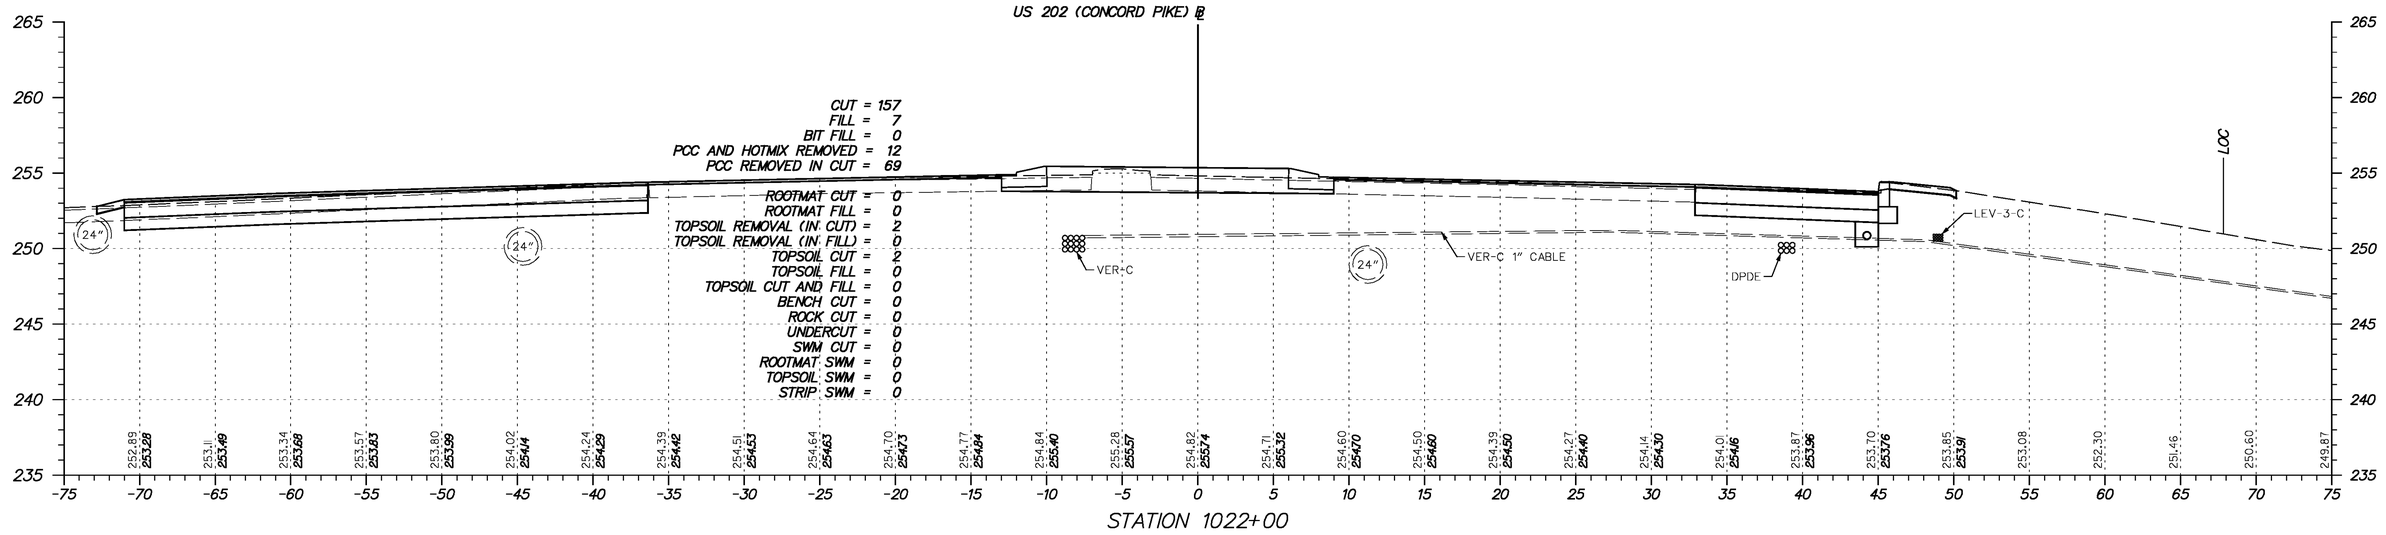

STATION 1022+00

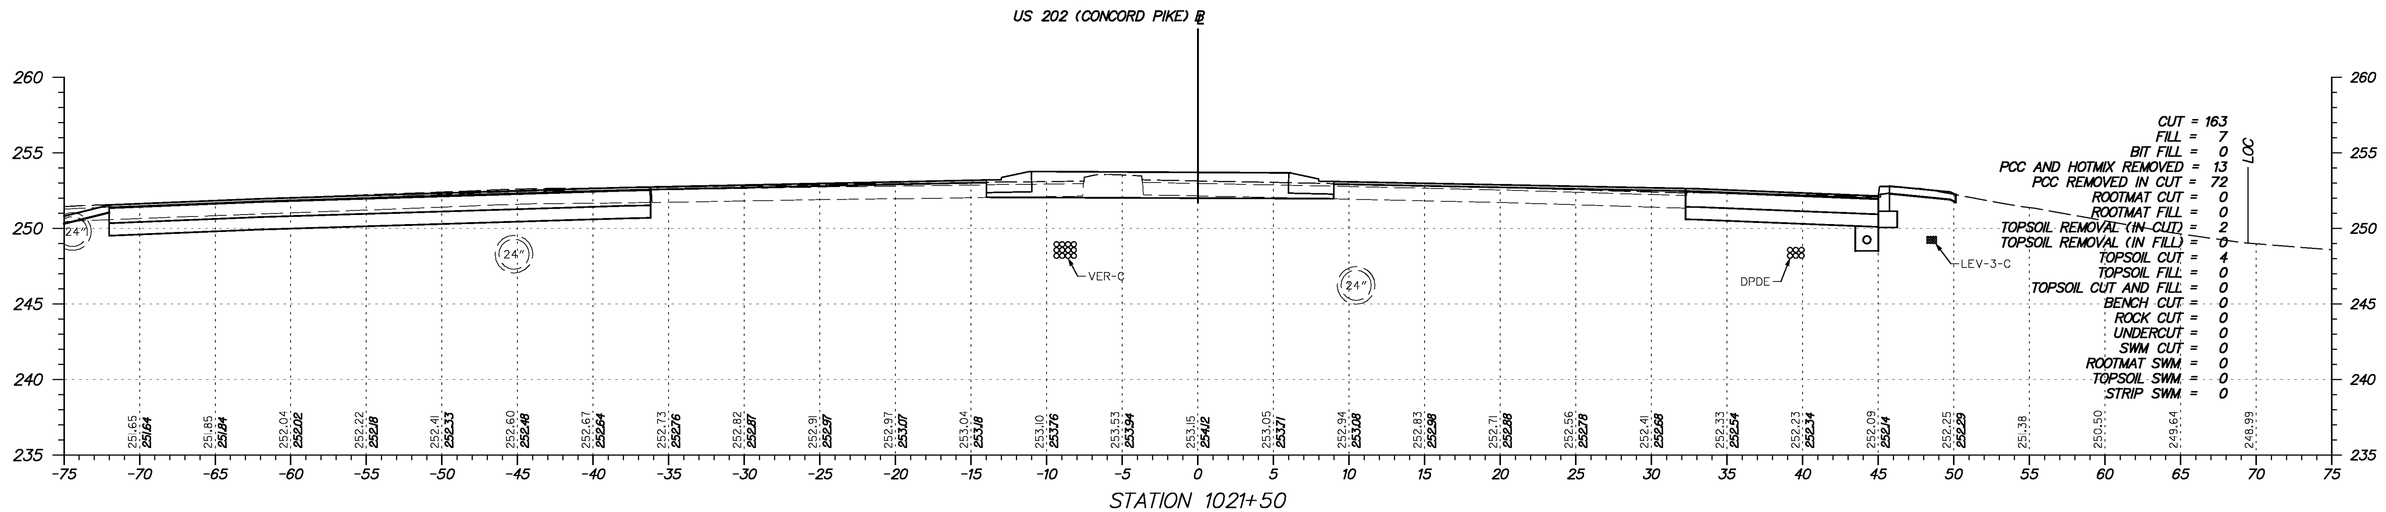

STATION 1021+50

Y:\Projects\Del41-202\Del95 Cont 5\X-sections\Xsect sheets\195c5-XsUS202.dgn

11/23/2010

DELAWARE
DEPARTMENT OF TRANSPORTATION

ADDENDUMS / REVISIONS	

SCALE
0 5 10 15
FEET

I-95 & US 202 INTERCHANGE

CONTRACT	BRIDGE NO.	NA
T200510602	DESIGNED BY:	DAG
COUNTY	CHECKED BY:	BMD
NEW CASTLE		

CROSS SECTION
US 202 (CONCORD PIKE)
STA. 1021+50 TO STA. 1022+00

SHEET NO.
275
TOTAL SHTS.
290

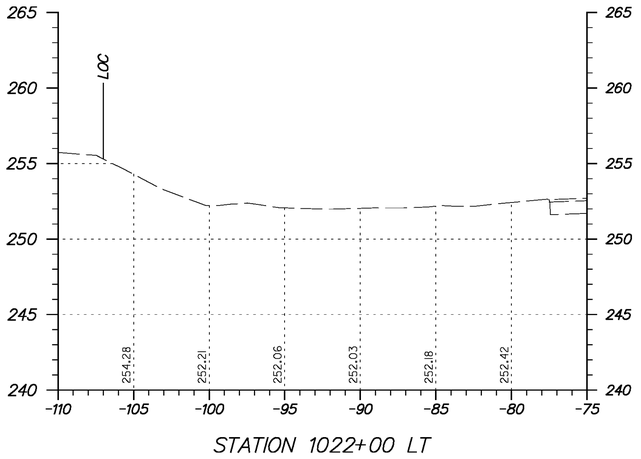

STATION 1022+00 LT

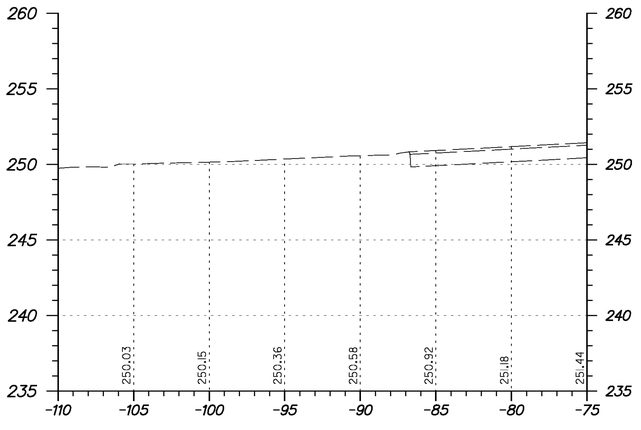

STATION 1021+50 LT

Y:\Projects\Del141-202\Del95 Cont 5\X-sections\Xsect sheets\I95c5-XsecS202.dgn

11/23/2010

DELAWARE DEPARTMENT OF TRANSPORTATION

ADDENDUMS / REVISIONS	

SCALE
0 5 10 15
FEET

I-95 & US 202 INTERCHANGE

CONTRACT	BRIDGE NO.	NA
T200510602	DESIGNED BY:	DAG
COUNTY	CHECKED BY:	BMD
NEW CASTLE		

CROSS SECTION
US 202 (CONCORD PIKE)
STA. 1021+50 TO STA. 1022+00
(EXTENSIONS)

SHEET NO.	276
TOTAL SHTS.	290

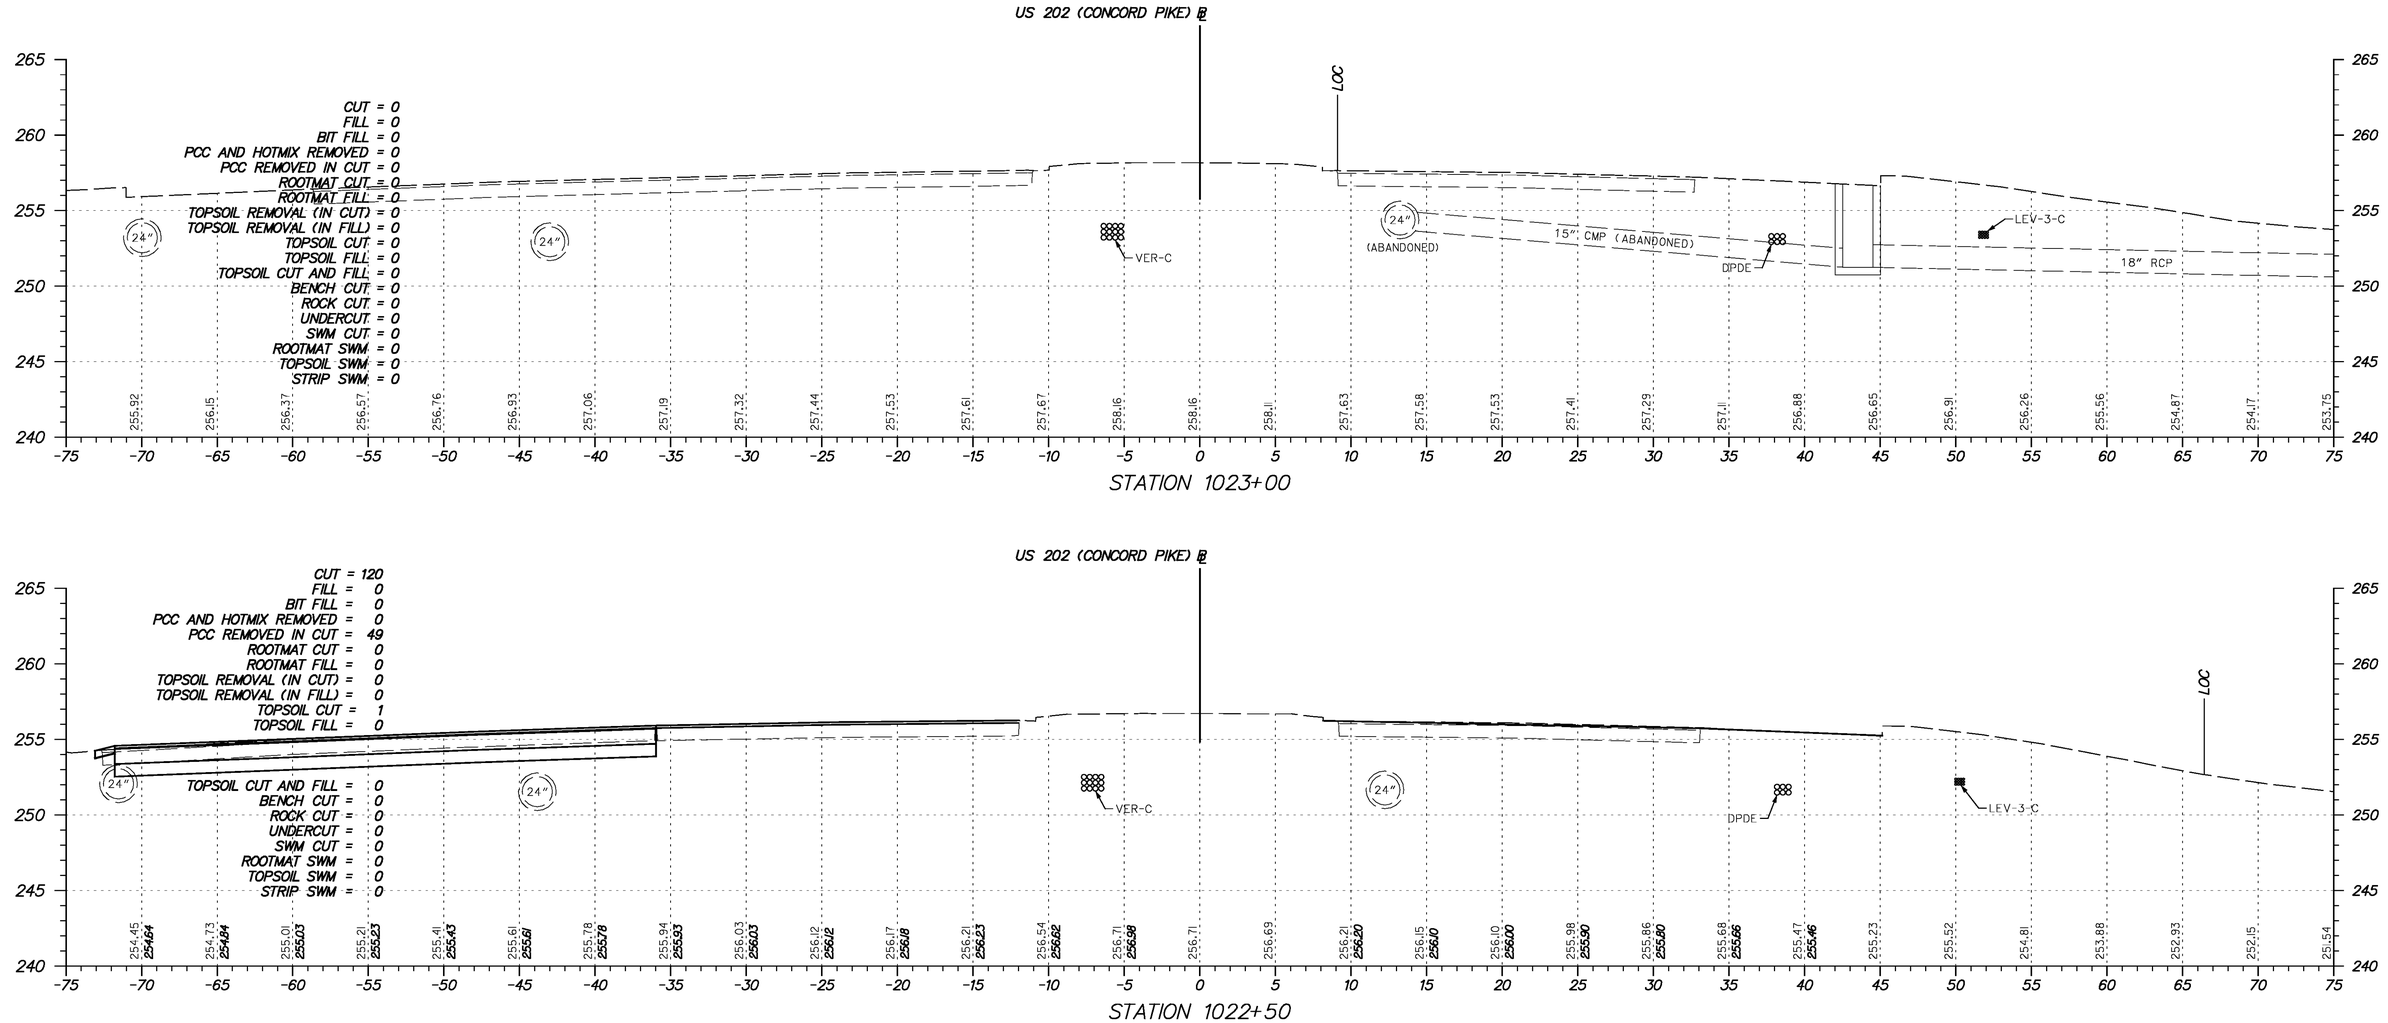

Y:\Projects\Del41-202\Del195 Cont 5VX-sections\Xsect sheets\195c5-XsUS202.dgn

11/23/2010

DELAWARE
DEPARTMENT OF TRANSPORTATION

ADDENDUMS / REVISIONS	

SCALE
0 5 10 15
FEET

I-95 & US 202 INTERCHANGE

CONTRACT	BRIDGE NO.	NA
T200510602	DESIGNED BY:	DAG
COUNTY	CHECKED BY:	BMD
NEW CASTLE		

CROSS SECTION
US 202 (CONCORD PIKE)
STA. 1022+50 TO STA. 1023+00

SHEET NO.
277
TOTAL SHTS.
290

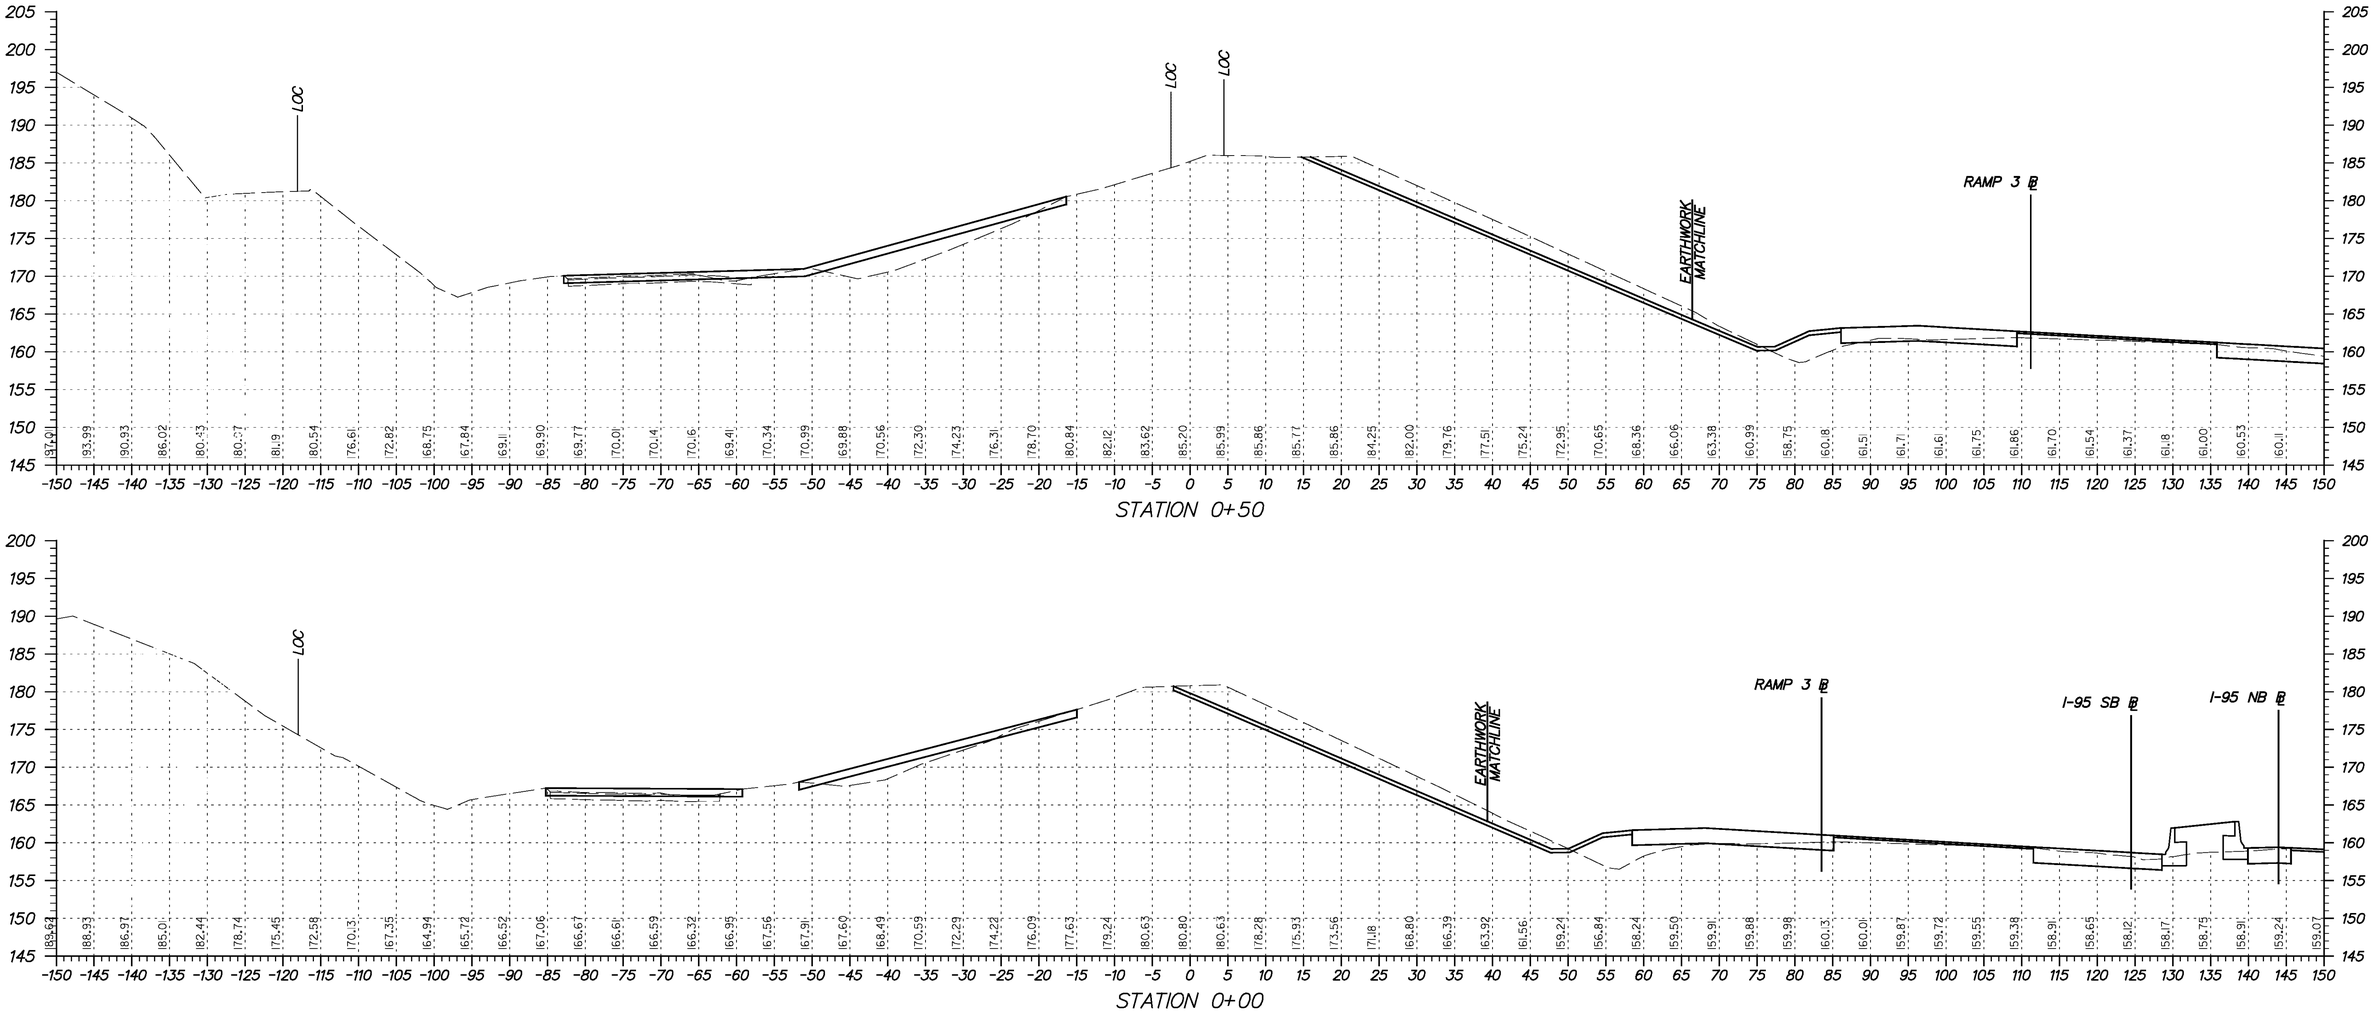

Y:\Projects\Dell41-202\Del 95 Cont 5\X-sections\Xsect sheets\95c5-XsEW_baseline.cgn

12/20/2010

DELAWARE DEPARTMENT OF TRANSPORTATION

ADDENDUMS / REVISIONS	

SCALE 0 5 10 15 FEET

I-95 & US 202 INTERCHANGE

CONTRACT	BRIDGE NO.	NA
T200510602	DESIGNED BY:	DAG
COUNTY	CHECKED BY:	BMD
NEW CASTLE		

CROSS SECTIONS WASTE AREA

STA. 0+00 TO STA. 0+50

SHEET NO.
278
TOTAL SHTS.
290

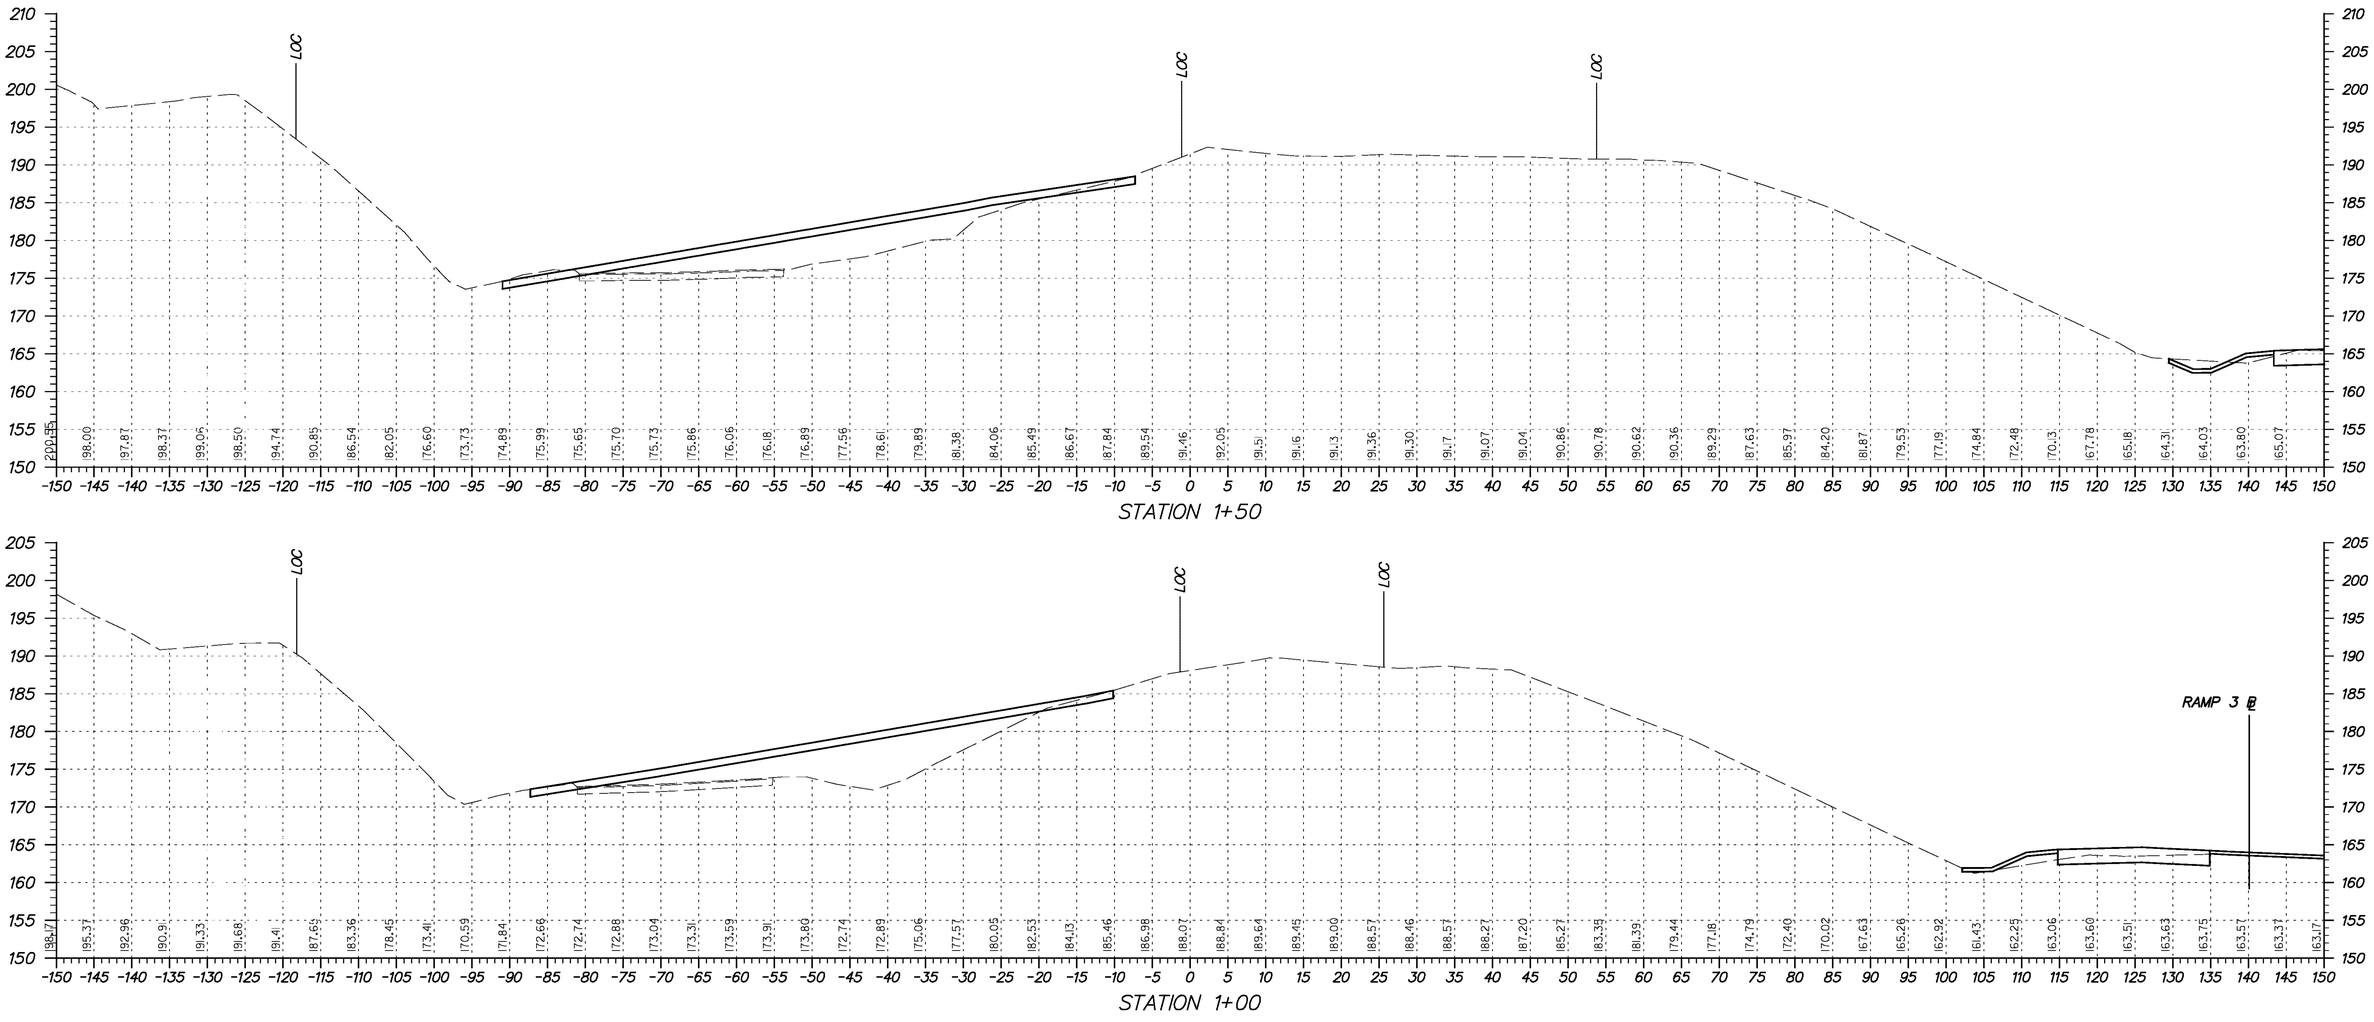

STATION 1+50

STATION 1+00

Y:\Projects\Dell41-202\Del 95 Cont 5\X-sections\Xsect sheets\95cs-XsEW_baseline.cgn

12/20/2010

DELAWARE
DEPARTMENT OF TRANSPORTATION

ADDENDUMS / REVISIONS	

SCALE
0 5 10 15
FEET

I-95 & US 202 INTERCHANGE

CONTRACT	BRIDGE NO.	NA
T200510602	DESIGNED BY:	DAG
COUNTY	CHECKED BY:	BMD
NEW CASTLE		

CROSS SECTIONS
WASTE AREA
STA. 1+00 TO STA. 1+50

SHEET NO.
279
TOTAL SHTS.
290

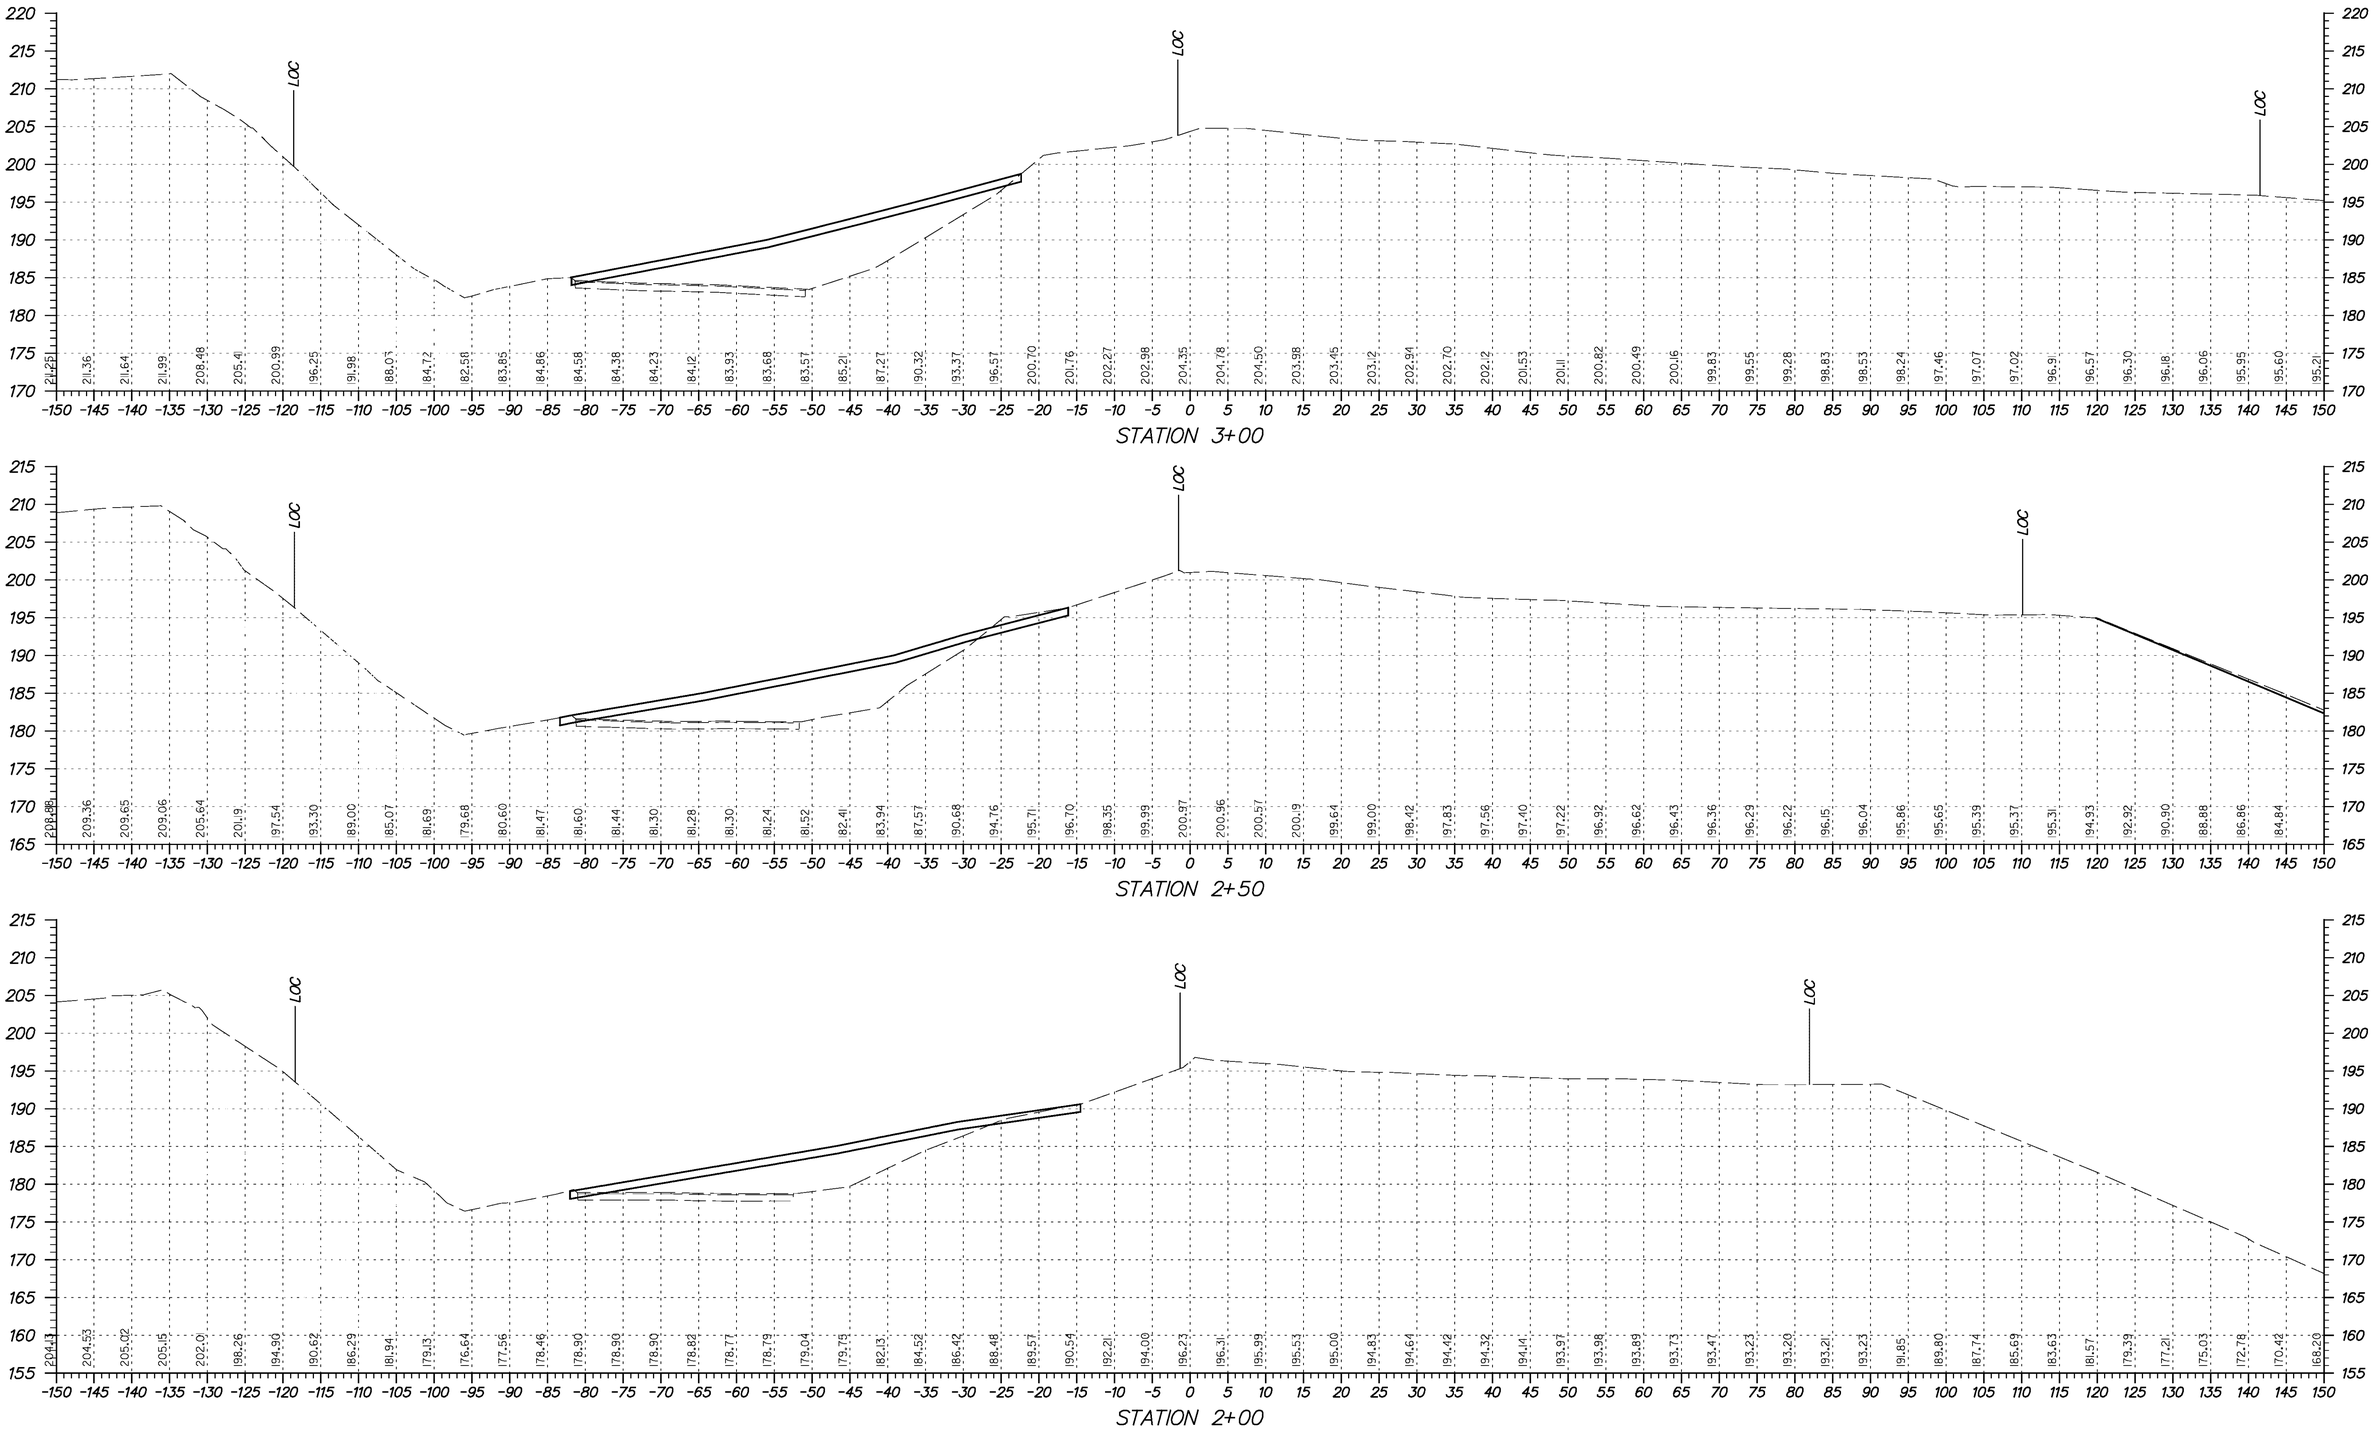

DELAWARE DEPARTMENT OF TRANSPORTATION	ADDENDUMS / REVISIONS	SCALE 0 5 10 15 FEET	**I-95 & US 202 INTERCHANGE**	CONTRACT T200510602	BRIDGE NO. NA	**CROSS SECTIONS WASTE AREA** *STA. 2+00 TO STA. 3+00*
				COUNTY NEW CASTLE	DESIGNED BY: DAG	SHEET NO. 280
					CHECKED BY: BMD	TOTAL SHTS. 290

Y:\Projects\Dell41-202\Del 95 Cont 5\X-sections\Xsect sheets\95c5-XsEW_baseline.cgn

12/20/2010

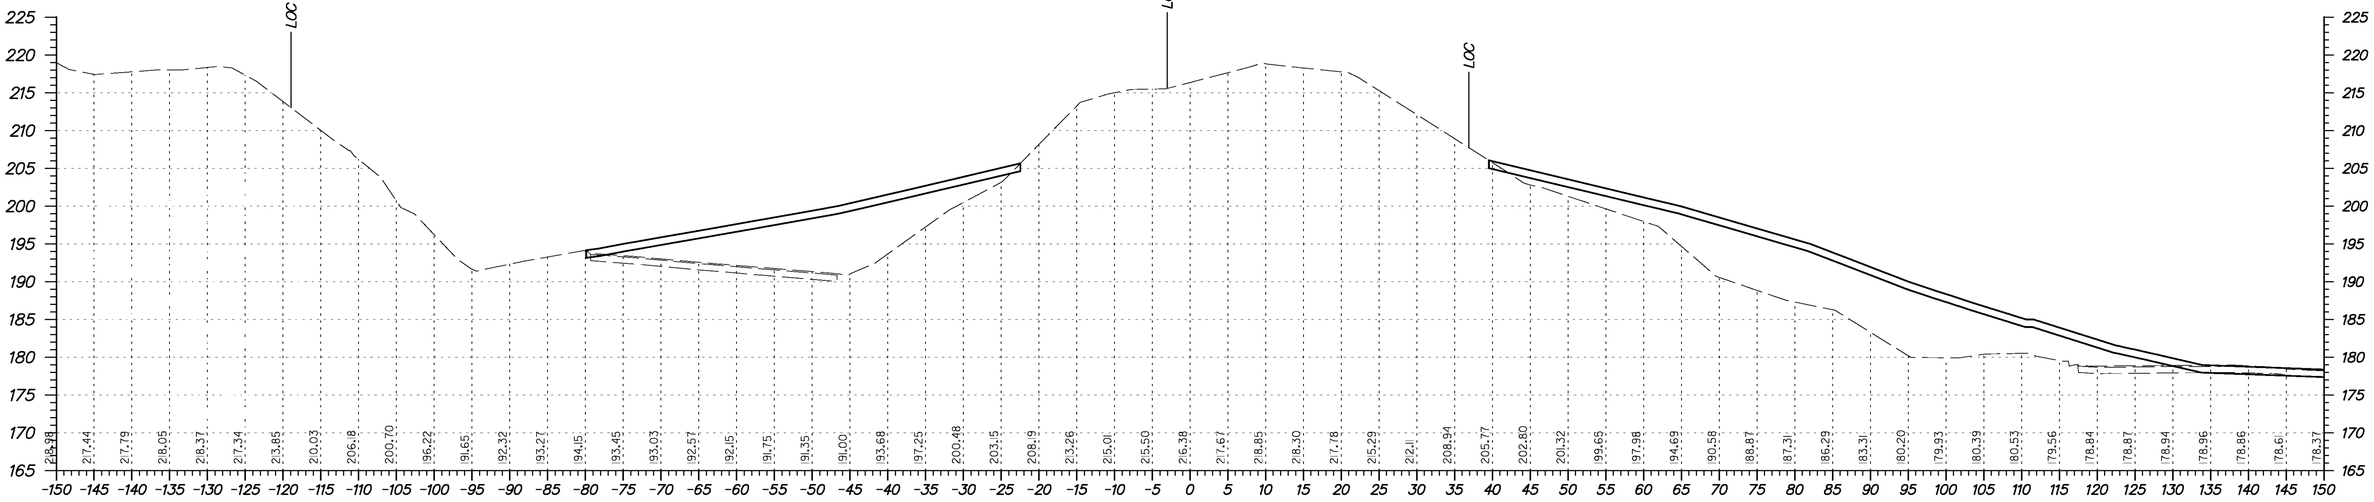

STATION 4+50

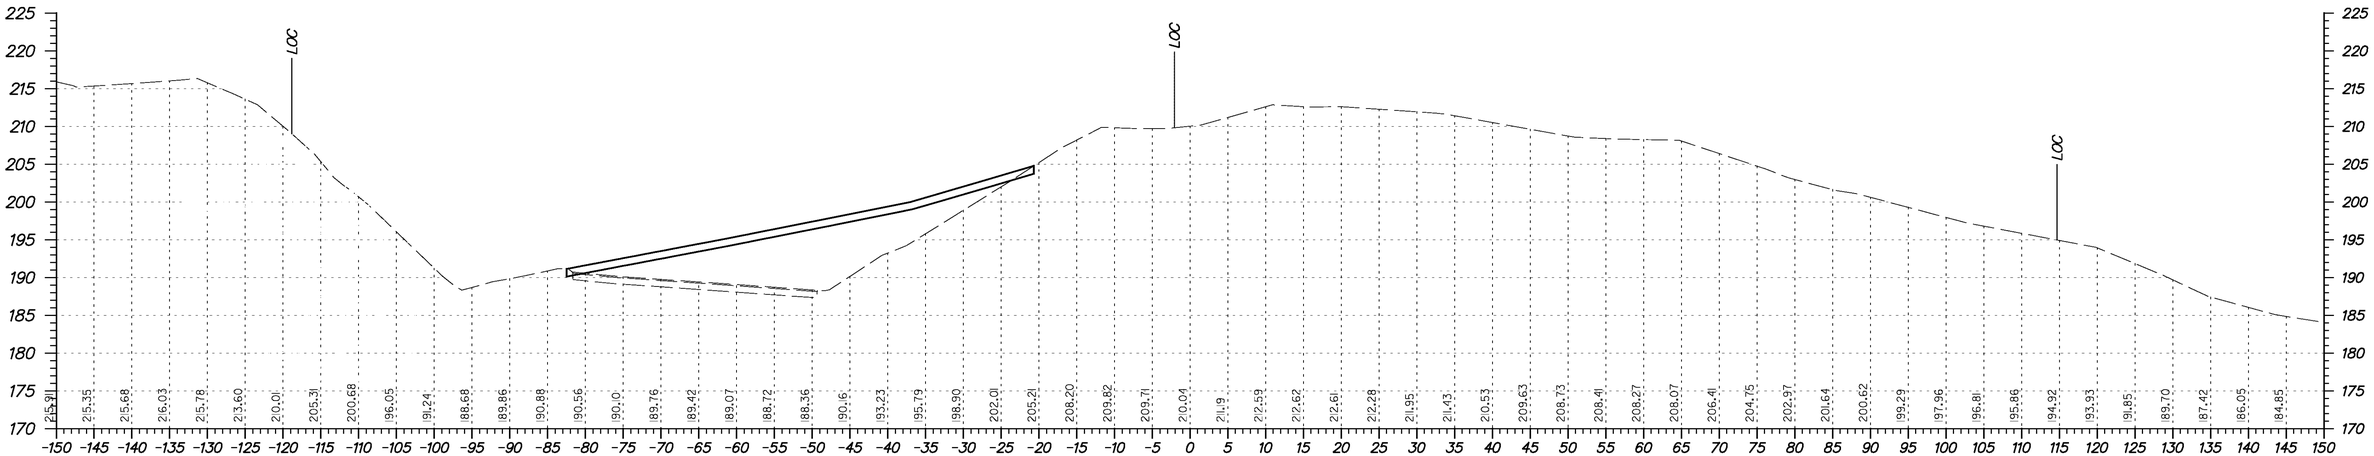

STATION 4+00

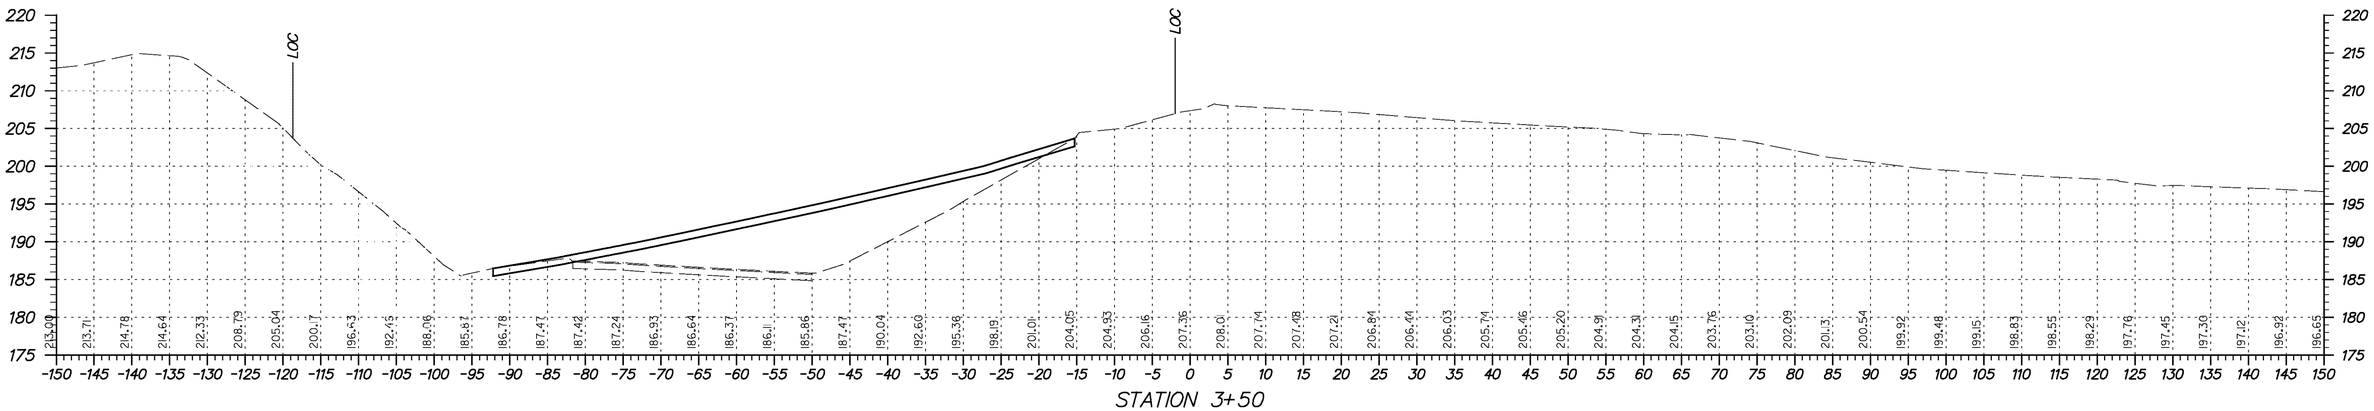

STATION 3+50

DELAWARE DEPARTMENT OF TRANSPORTATION	ADDENDUMS / REVISIONS	SCALE 0 5 10 15 FEET	**I-95 & US 202 INTERCHANGE**	CONTRACT T200510602	BRIDGE NO. NA	**CROSS SECTIONS WASTE AREA** STA. 3+50 TO STA. 4+50	SHEET NO. 281
				COUNTY NEW CASTLE	DESIGNED BY: DAG		TOTAL SHTS. 290
					CHECKED BY: BMD		

Y:\Projects\Del41-202\Del95 Cont 5\X-sections\Xsect sheets\95c5-XsEW_baseline.dgn

12/20/2010

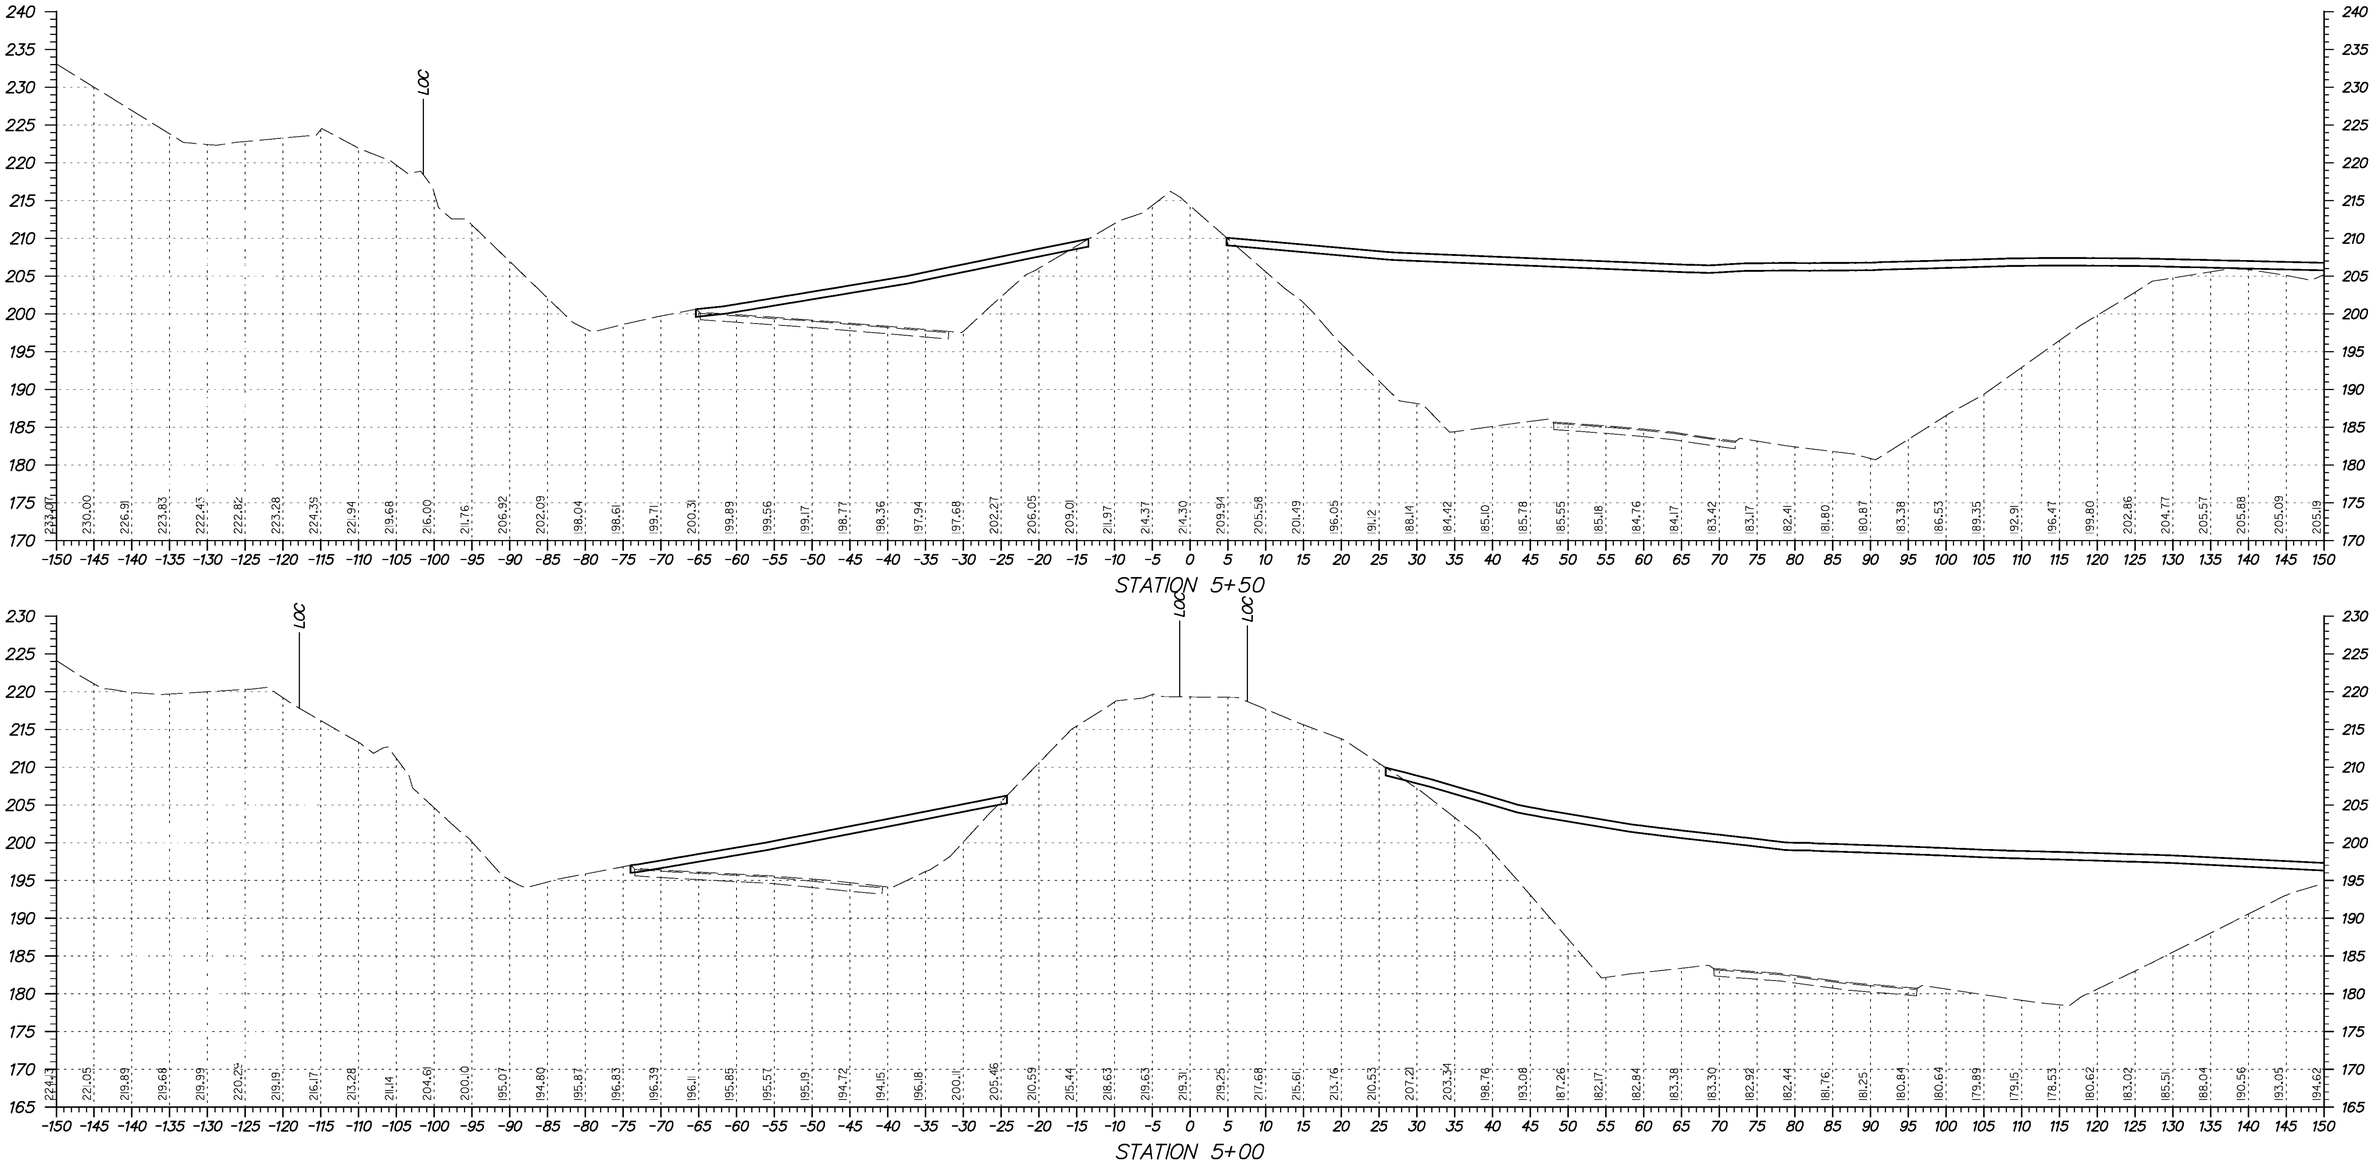

DELAWARE DEPARTMENT OF TRANSPORTATION	ADDENDUMS / REVISIONS	SCALE 0 5 10 15 FEET	**I-95 & US 202 INTERCHANGE**	CONTRACT T200510602	BRIDGE NO. NA	**CROSS SECTIONS WASTE AREA** *STA. 5+00 TO STA. 5+50*
				COUNTY NEW CASTLE	DESIGNED BY: DAG	SHEET NO. 282
					CHECKED BY: BMD	TOTAL SHTS. 290

Y:\Projects\Del48-202\Del95 Cont 5\X-sections\Xsect sheets\95c5-XsEW_baseline.dgn

12/20/2010

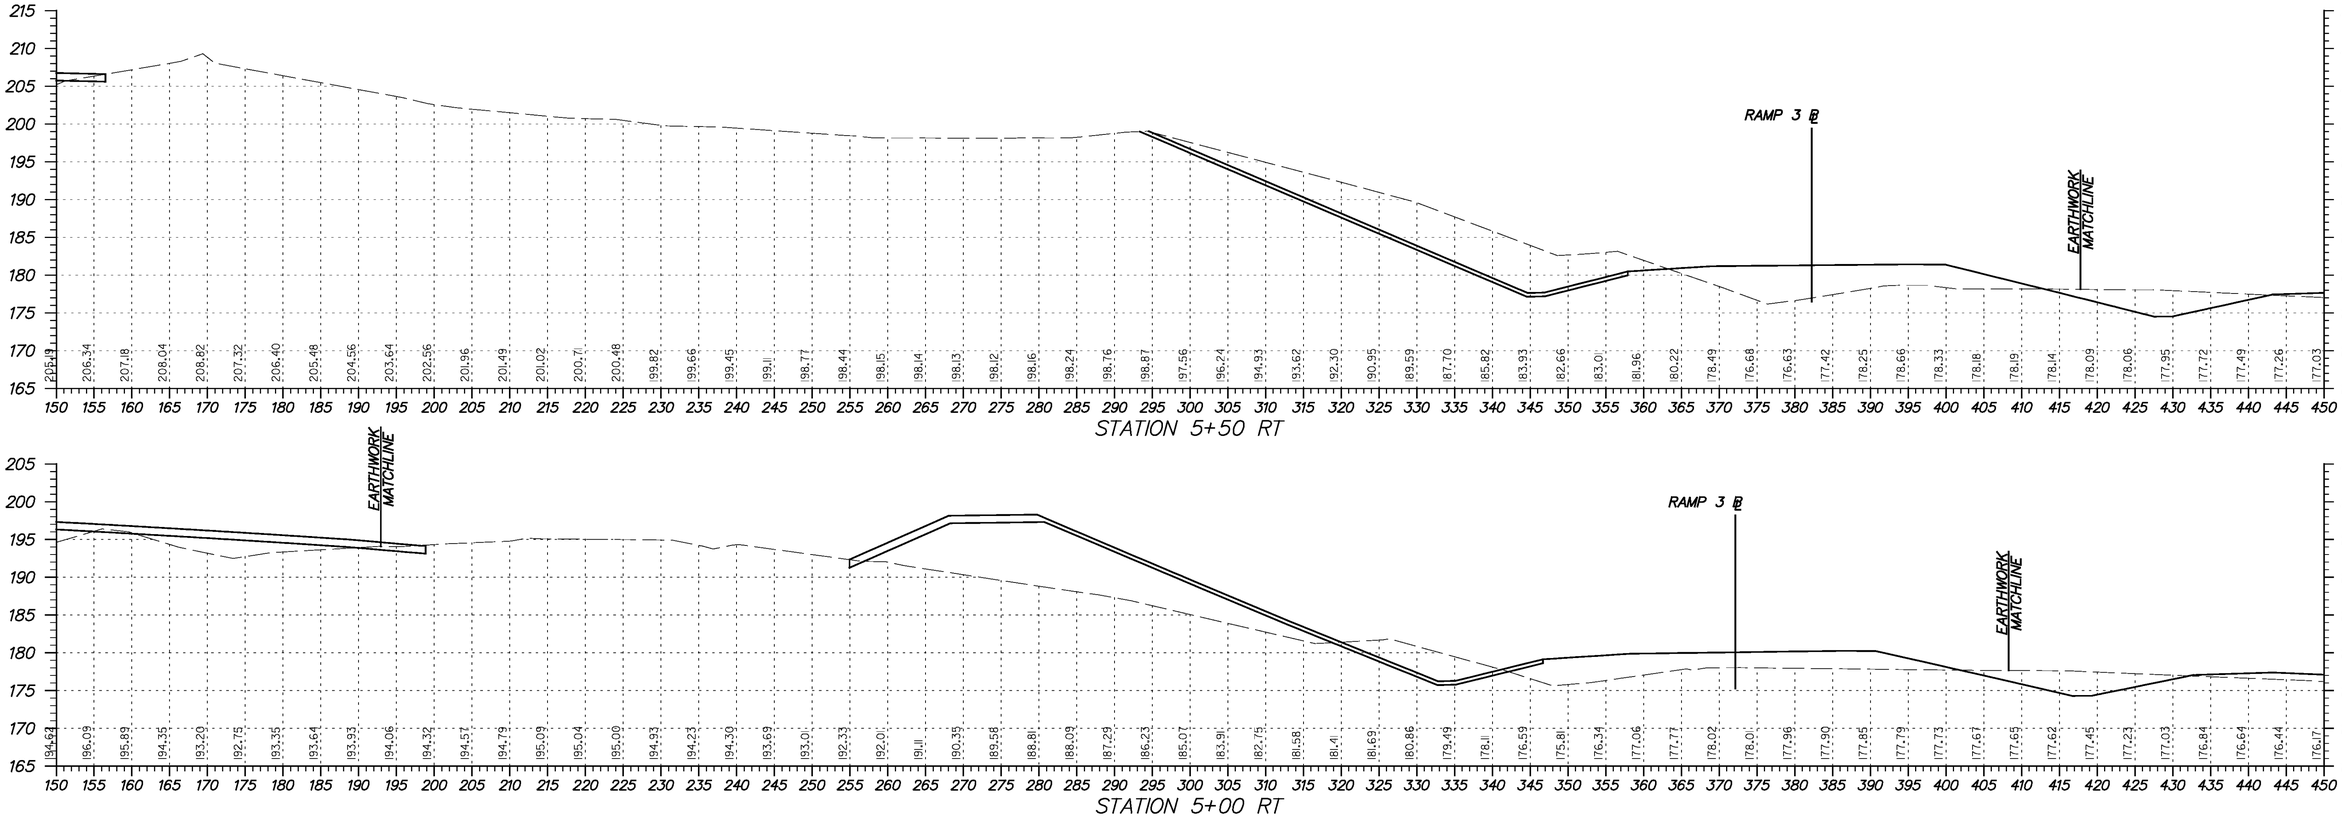

Y:\Projects\Dell41-202\Del 95 Cont 5\X-sections\Xsect sheets\95c5-X&EW_baseline.cgn

12/20/2010

DELAWARE
DEPARTMENT OF TRANSPORTATION

ADDENDUMS / REVISIONS	

SCALE
0 5 10 15
FEET

I-95 & US 202 INTERCHANGE

CONTRACT	BRIDGE NO.	NA
T200510602	DESIGNED BY:	DAG
COUNTY	CHECKED BY:	BMD
NEW CASTLE		

CROSS SECTIONS
WASTE AREA
STA. 5+00 TO STA. 5+50 (EXT)

SHEET NO.
283
TOTAL SHTS.
290

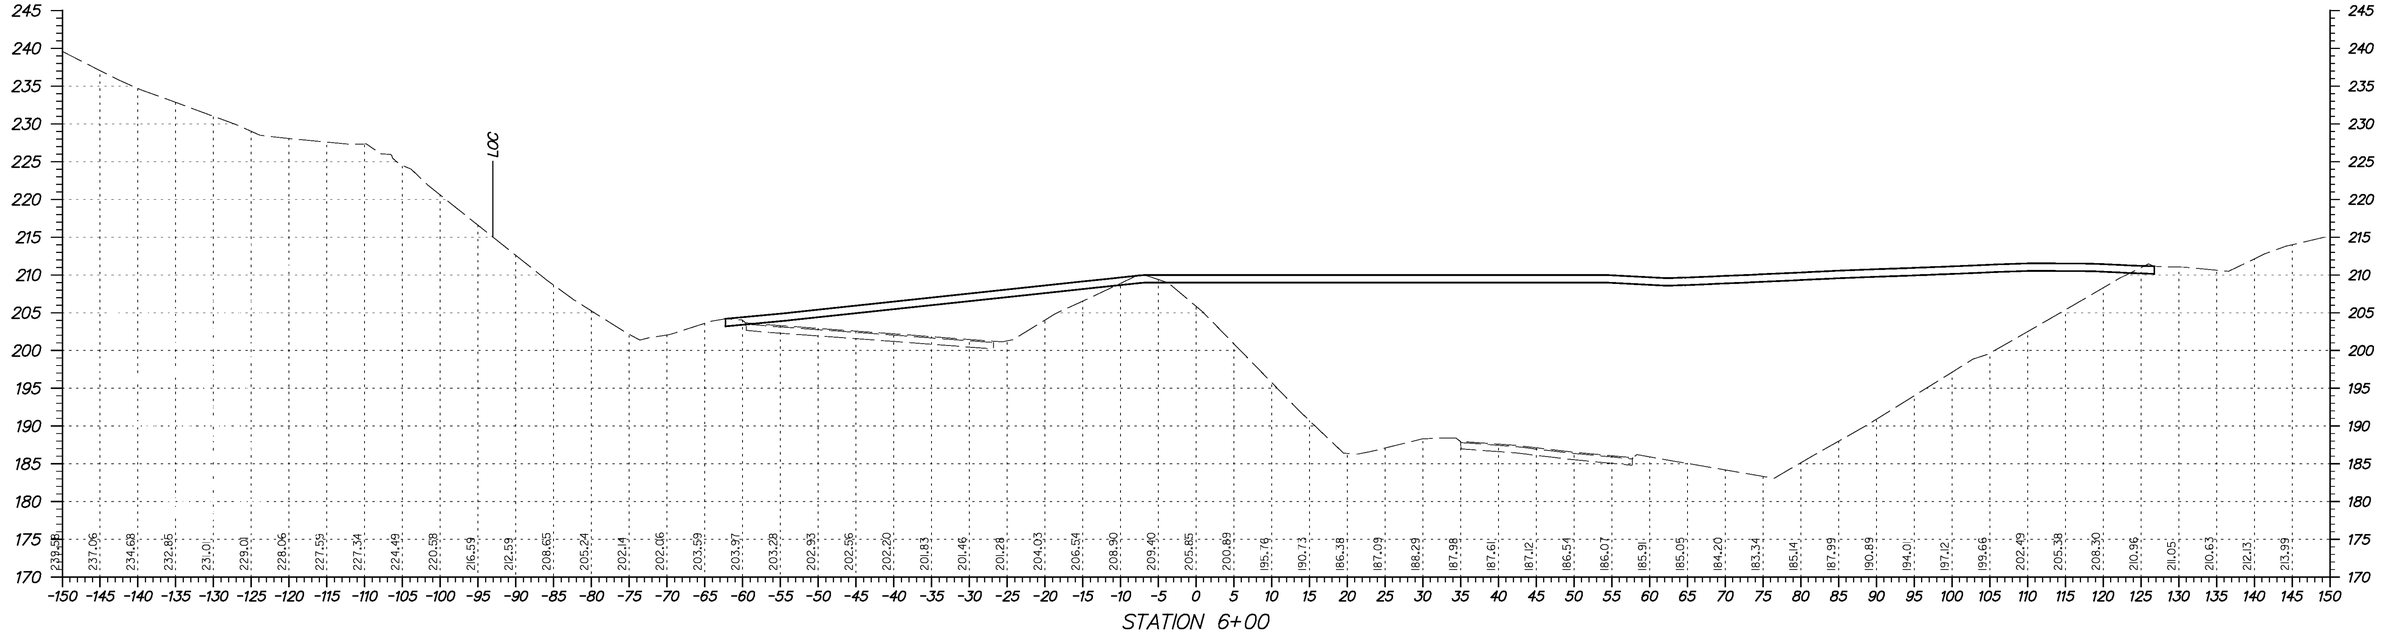

Y:\Projects\Dell4-202\Dell95 Cont 5\X-sections\Xsect sheets\95c5-XsEW_baseline.dgn

12/20/2010

DELAWARE
DEPARTMENT OF TRANSPORTATION

ADDENDUMS / REVISIONS	

SCALE
0 5 10 15
FEET

I-95 & US 202 INTERCHANGE

CONTRACT	BRIDGE NO.	NA
T200510602	DESIGNED BY:	DAG
COUNTY	CHECKED BY:	BMD
NEW CASTLE		

CROSS SECTIONS
WASTE AREA
STA. 6+00 TO STA. 6+50

SHEET NO.
284
TOTAL SHTS.
290

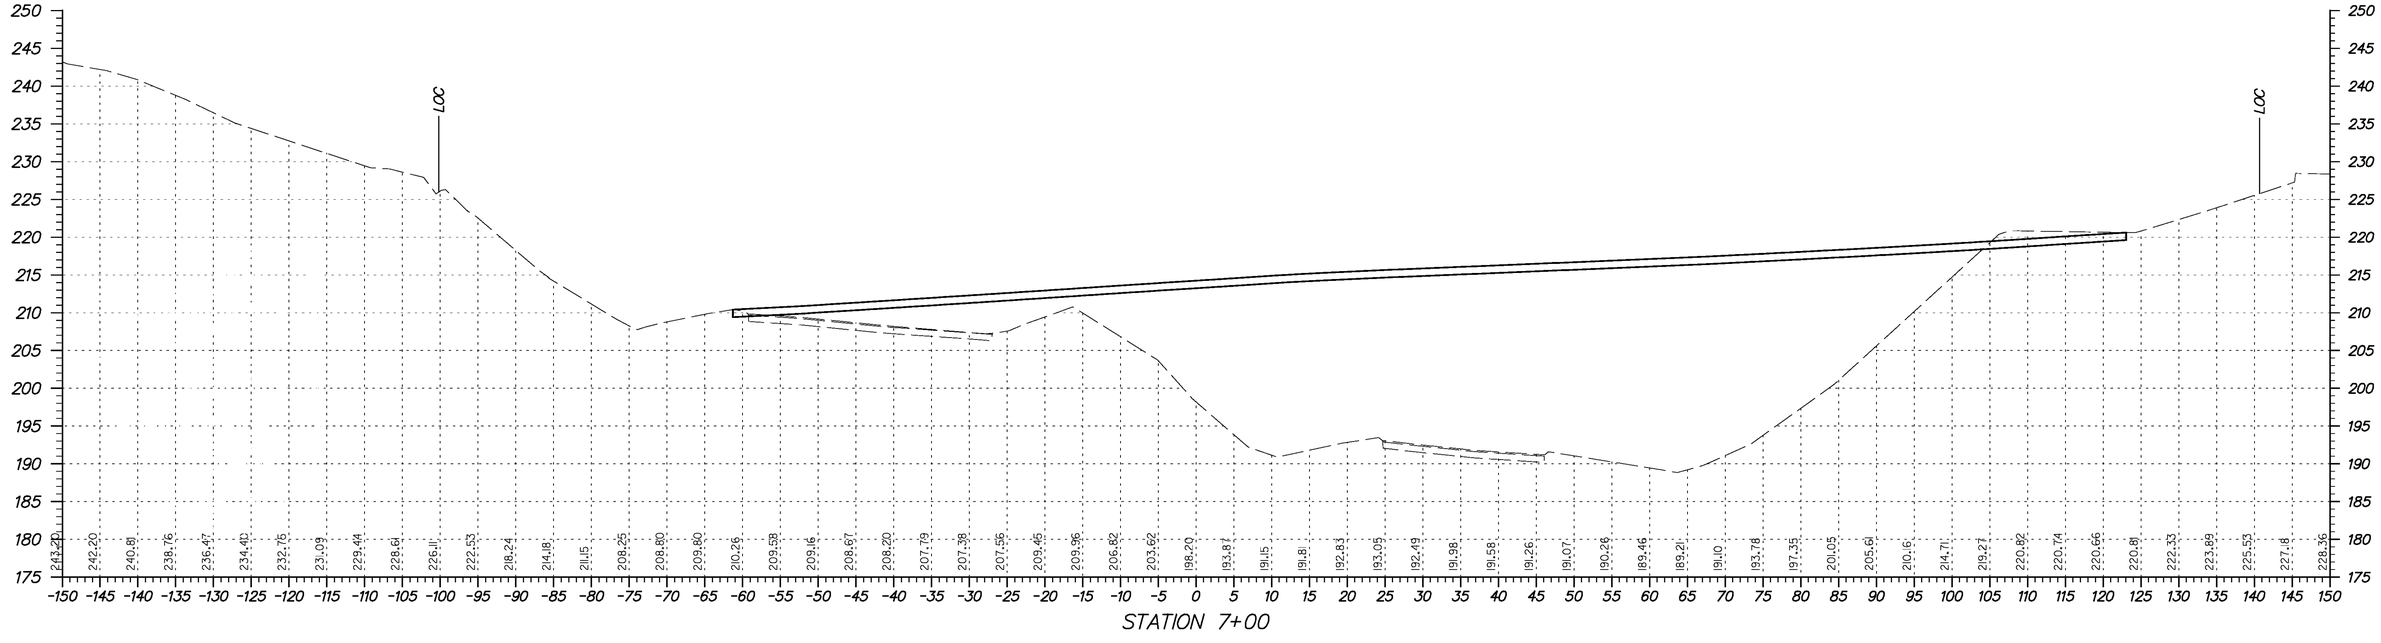

Y:\Projects\Dell41-202\Dell95 Cont 5\X-sections\Xsect sheets\95c5-XsEW_baseline.dgn

12/20/2010

DELAWARE
DEPARTMENT OF TRANSPORTATION

ADDENDUMS / REVISIONS	

SCALE
0 5 10 15
FEET

I-95 & US 202 INTERCHANGE

CONTRACT	BRIDGE NO.	NA
T200510602	DESIGNED BY:	DAG
COUNTY	CHECKED BY:	BMD
NEW CASTLE		

CROSS SECTIONS
WASTE AREA
STA. 7+00 TO STA. 7+50

SHEET NO.
285
TOTAL SHTS.
290

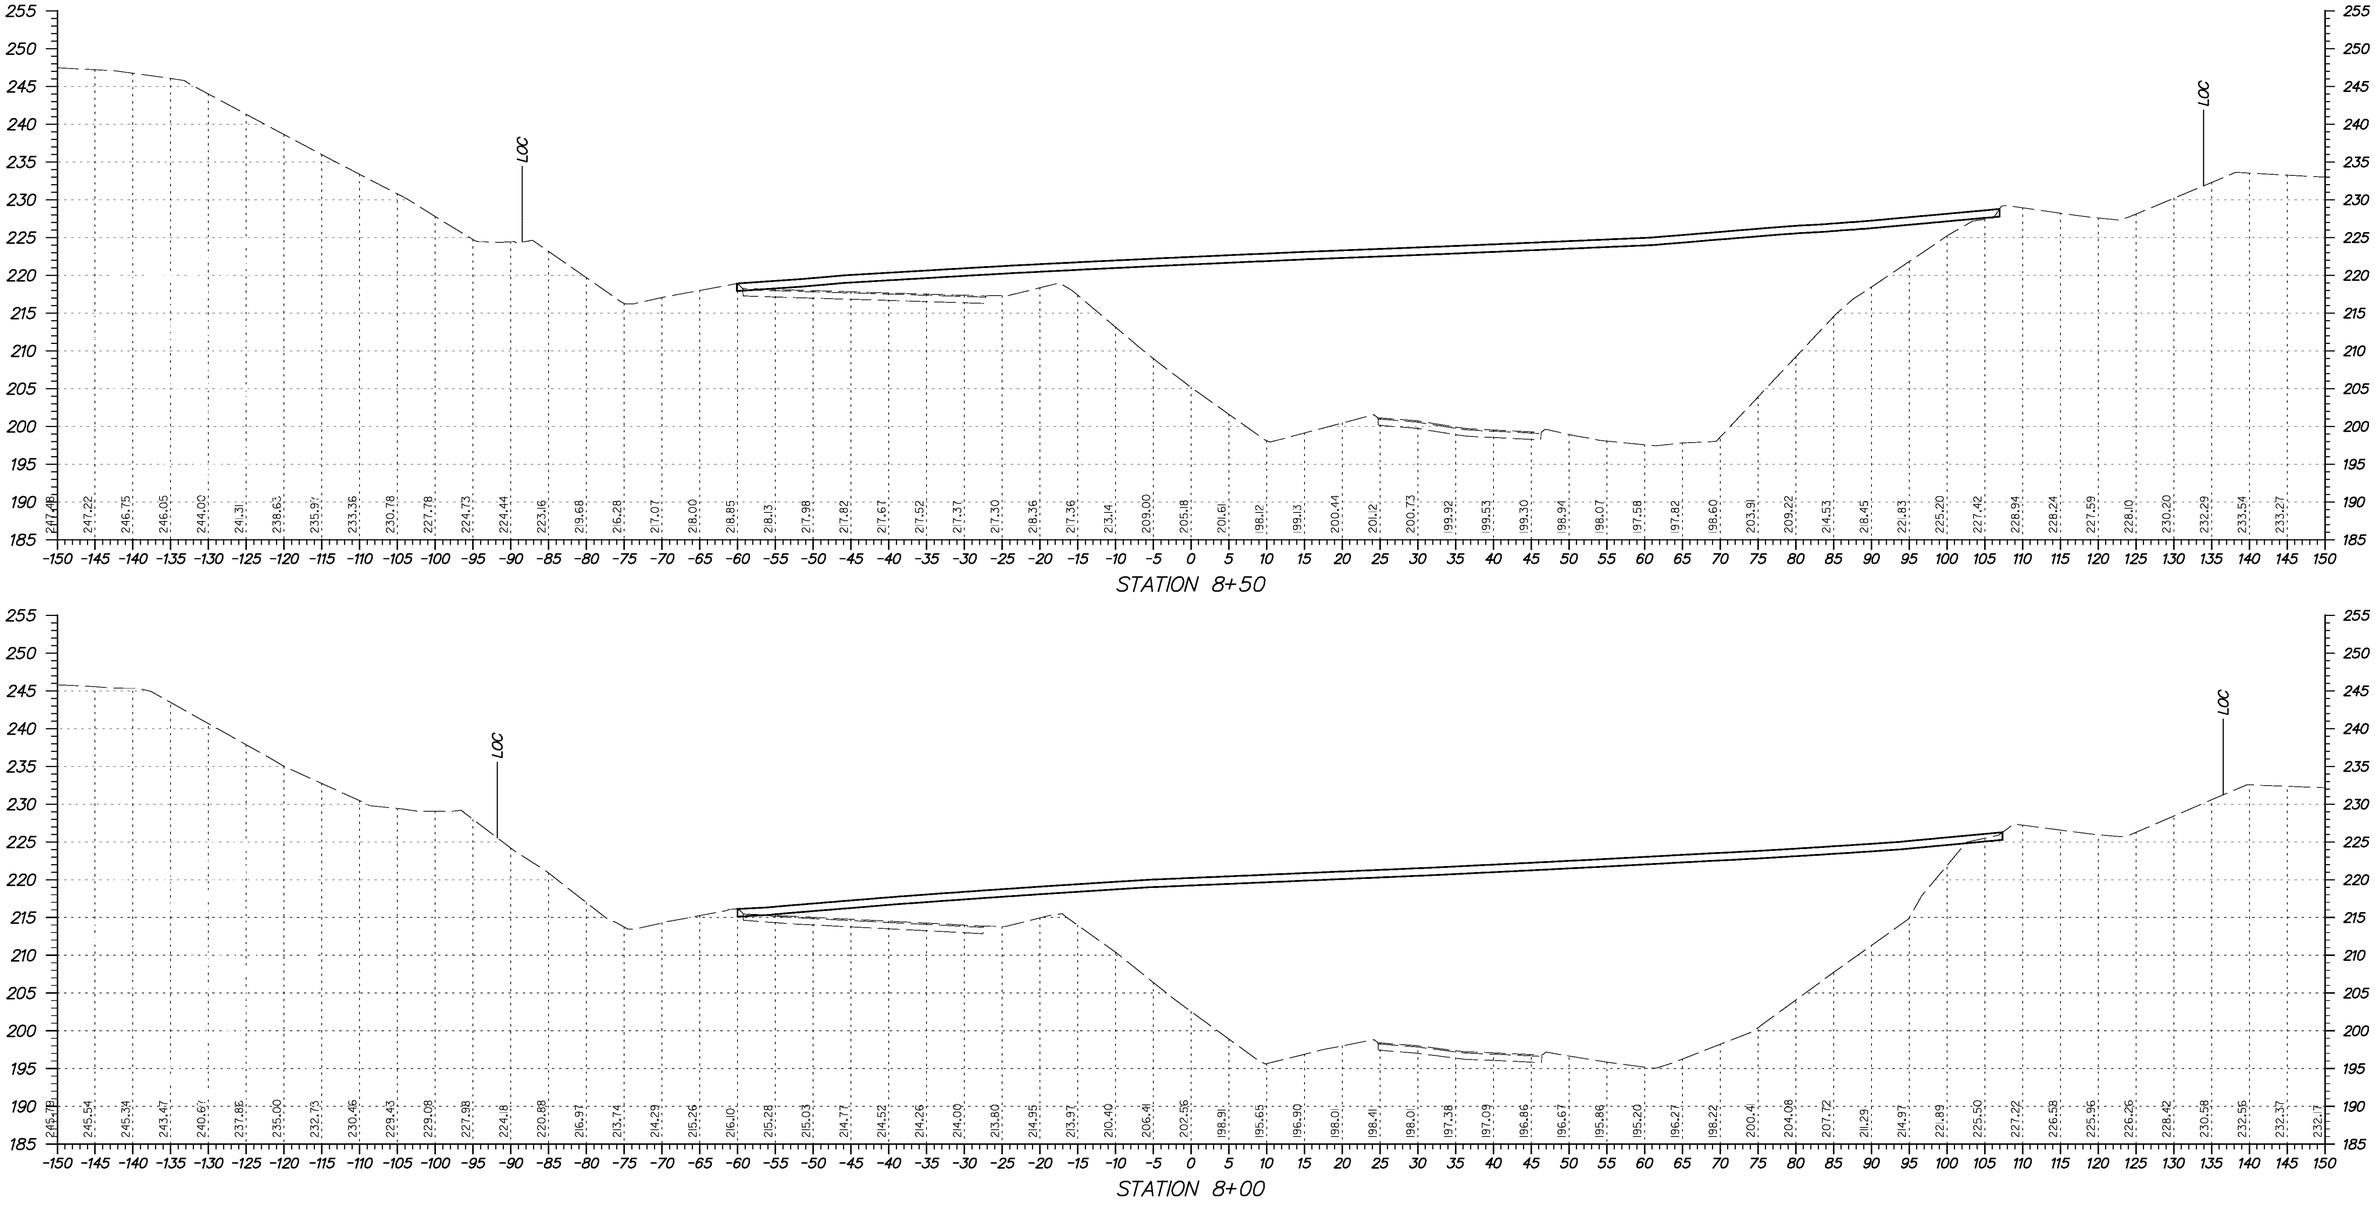

Y:\Projects\Dell41-202\Del 95 Cont 5\X-sections\Xsect sheets\95c5-X&EW_baseline.cgn

12/20/2010

DELAWARE
DEPARTMENT OF TRANSPORTATION

ADDENDUMS / REVISIONS	

SCALE
0 5 10 15
FEET

I-95 & US 202 INTERCHANGE

CONTRACT	BRIDGE NO.	NA
T200510602	DESIGNED BY:	DAG
COUNTY	CHECKED BY:	BMD
NEW CASTLE		

CROSS SECTIONS
WASTE AREA
STA. 8+00 TO STA. 8+50

SHEET NO.
286
TOTAL SHTS.
290

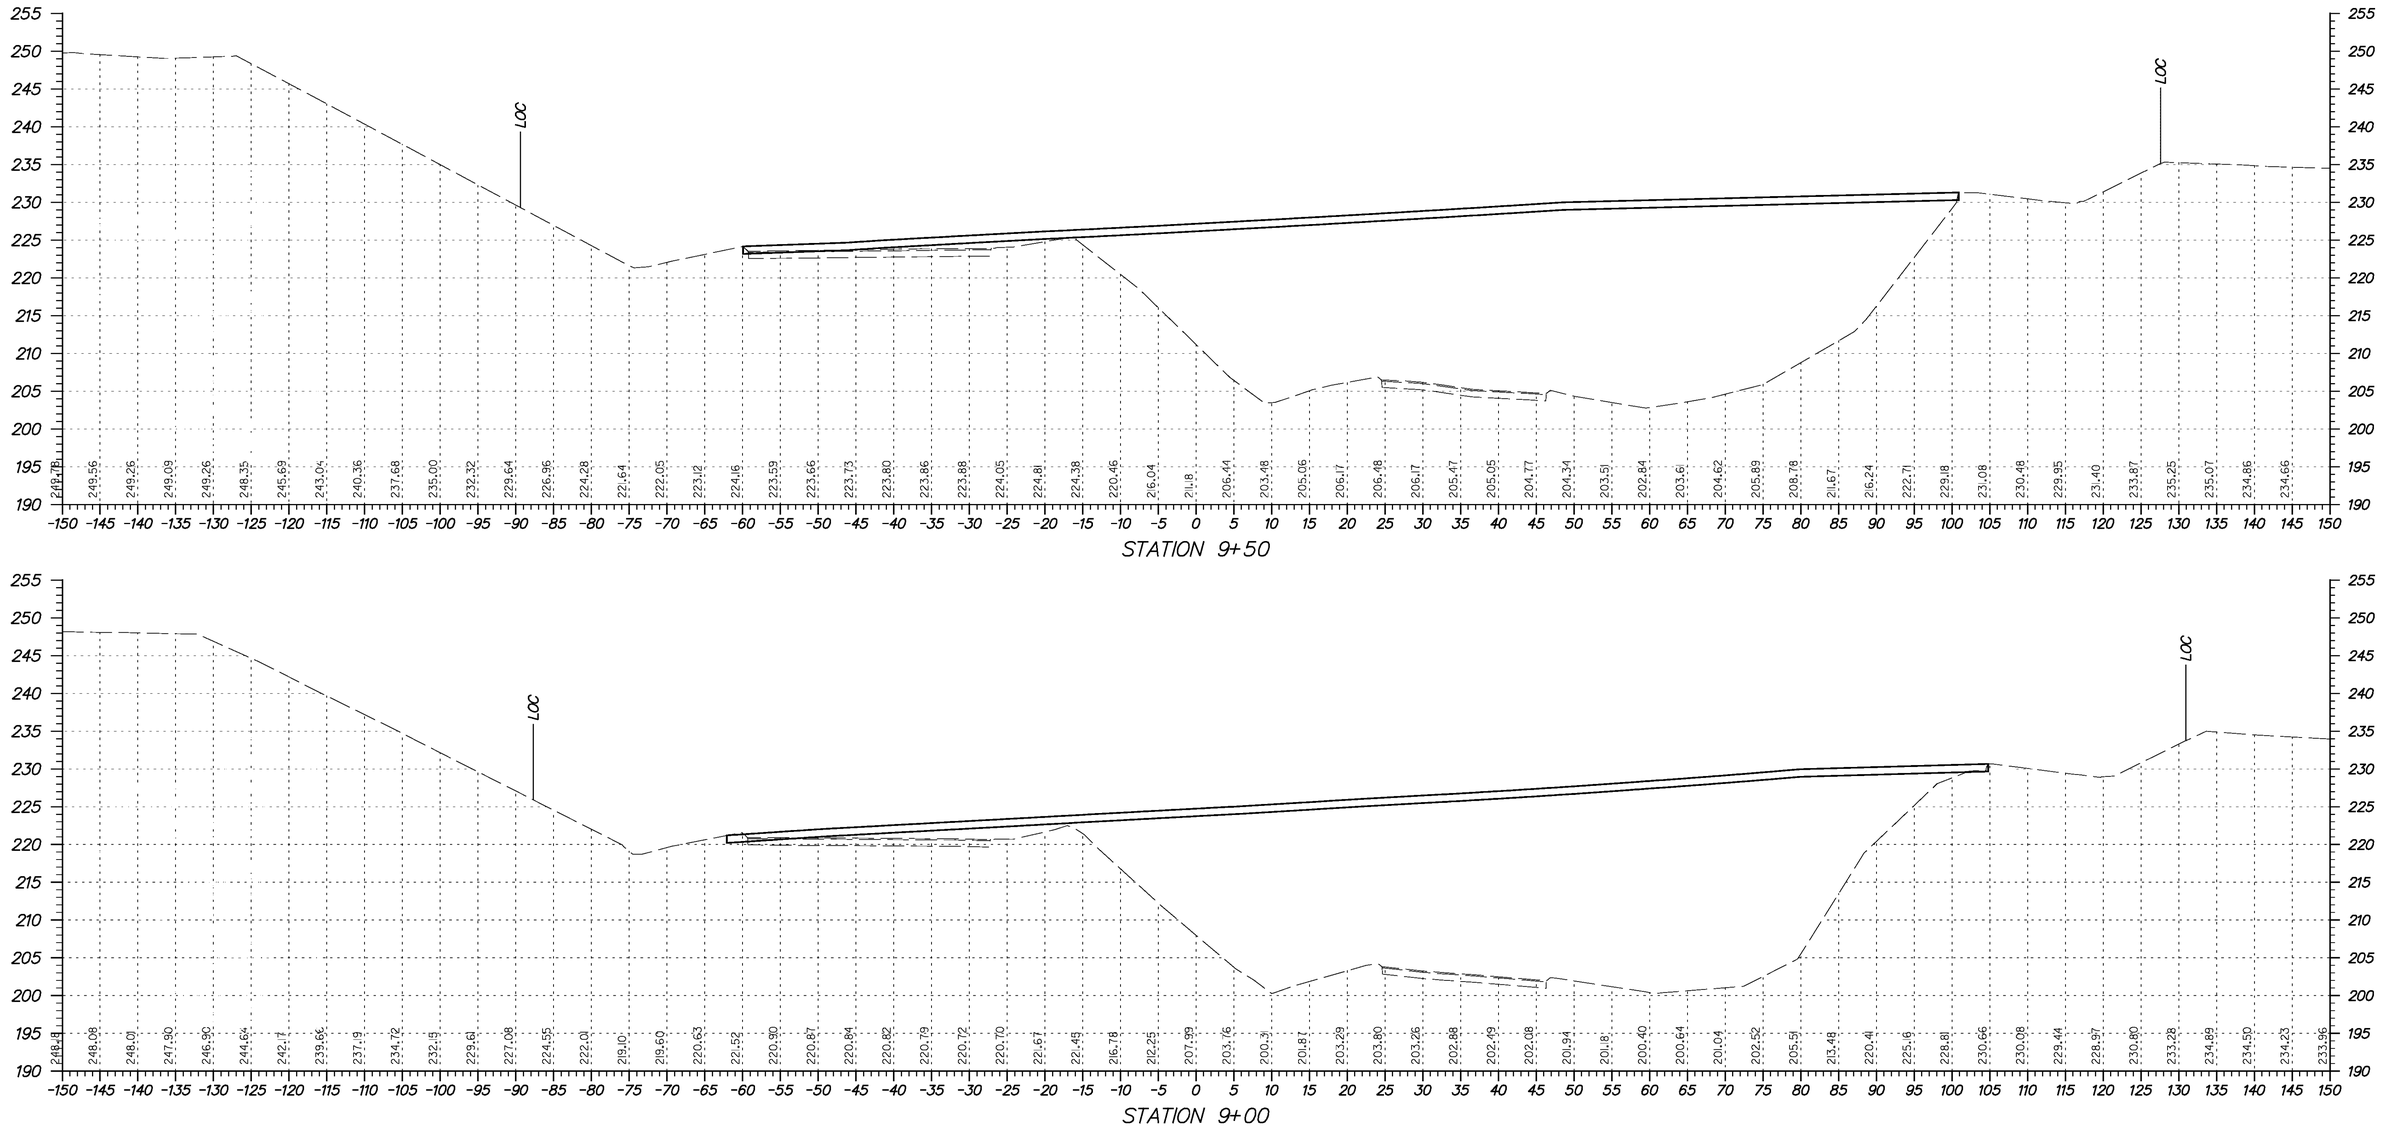

DELAWARE DEPARTMENT OF TRANSPORTATION	ADDENDUMS / REVISIONS	SCALE 0 5 10 15 FEET	**I-95 & US 202 INTERCHANGE**	CONTRACT T200510602	BRIDGE NO. NA	SHEET NO. 287
				COUNTY NEW CASTLE	DESIGNED BY: DAG	TOTAL SHTS. 290
					CHECKED BY: BMD	**CROSS SECTIONS WASTE AREA** *STA. 9+00 TO STA. 9+50*

Y:\Projects\Del41-202\Del95 Cont 5\X-sections\Xsect sheets\95c5-XsEW_baseline.dgn

12/20/2010

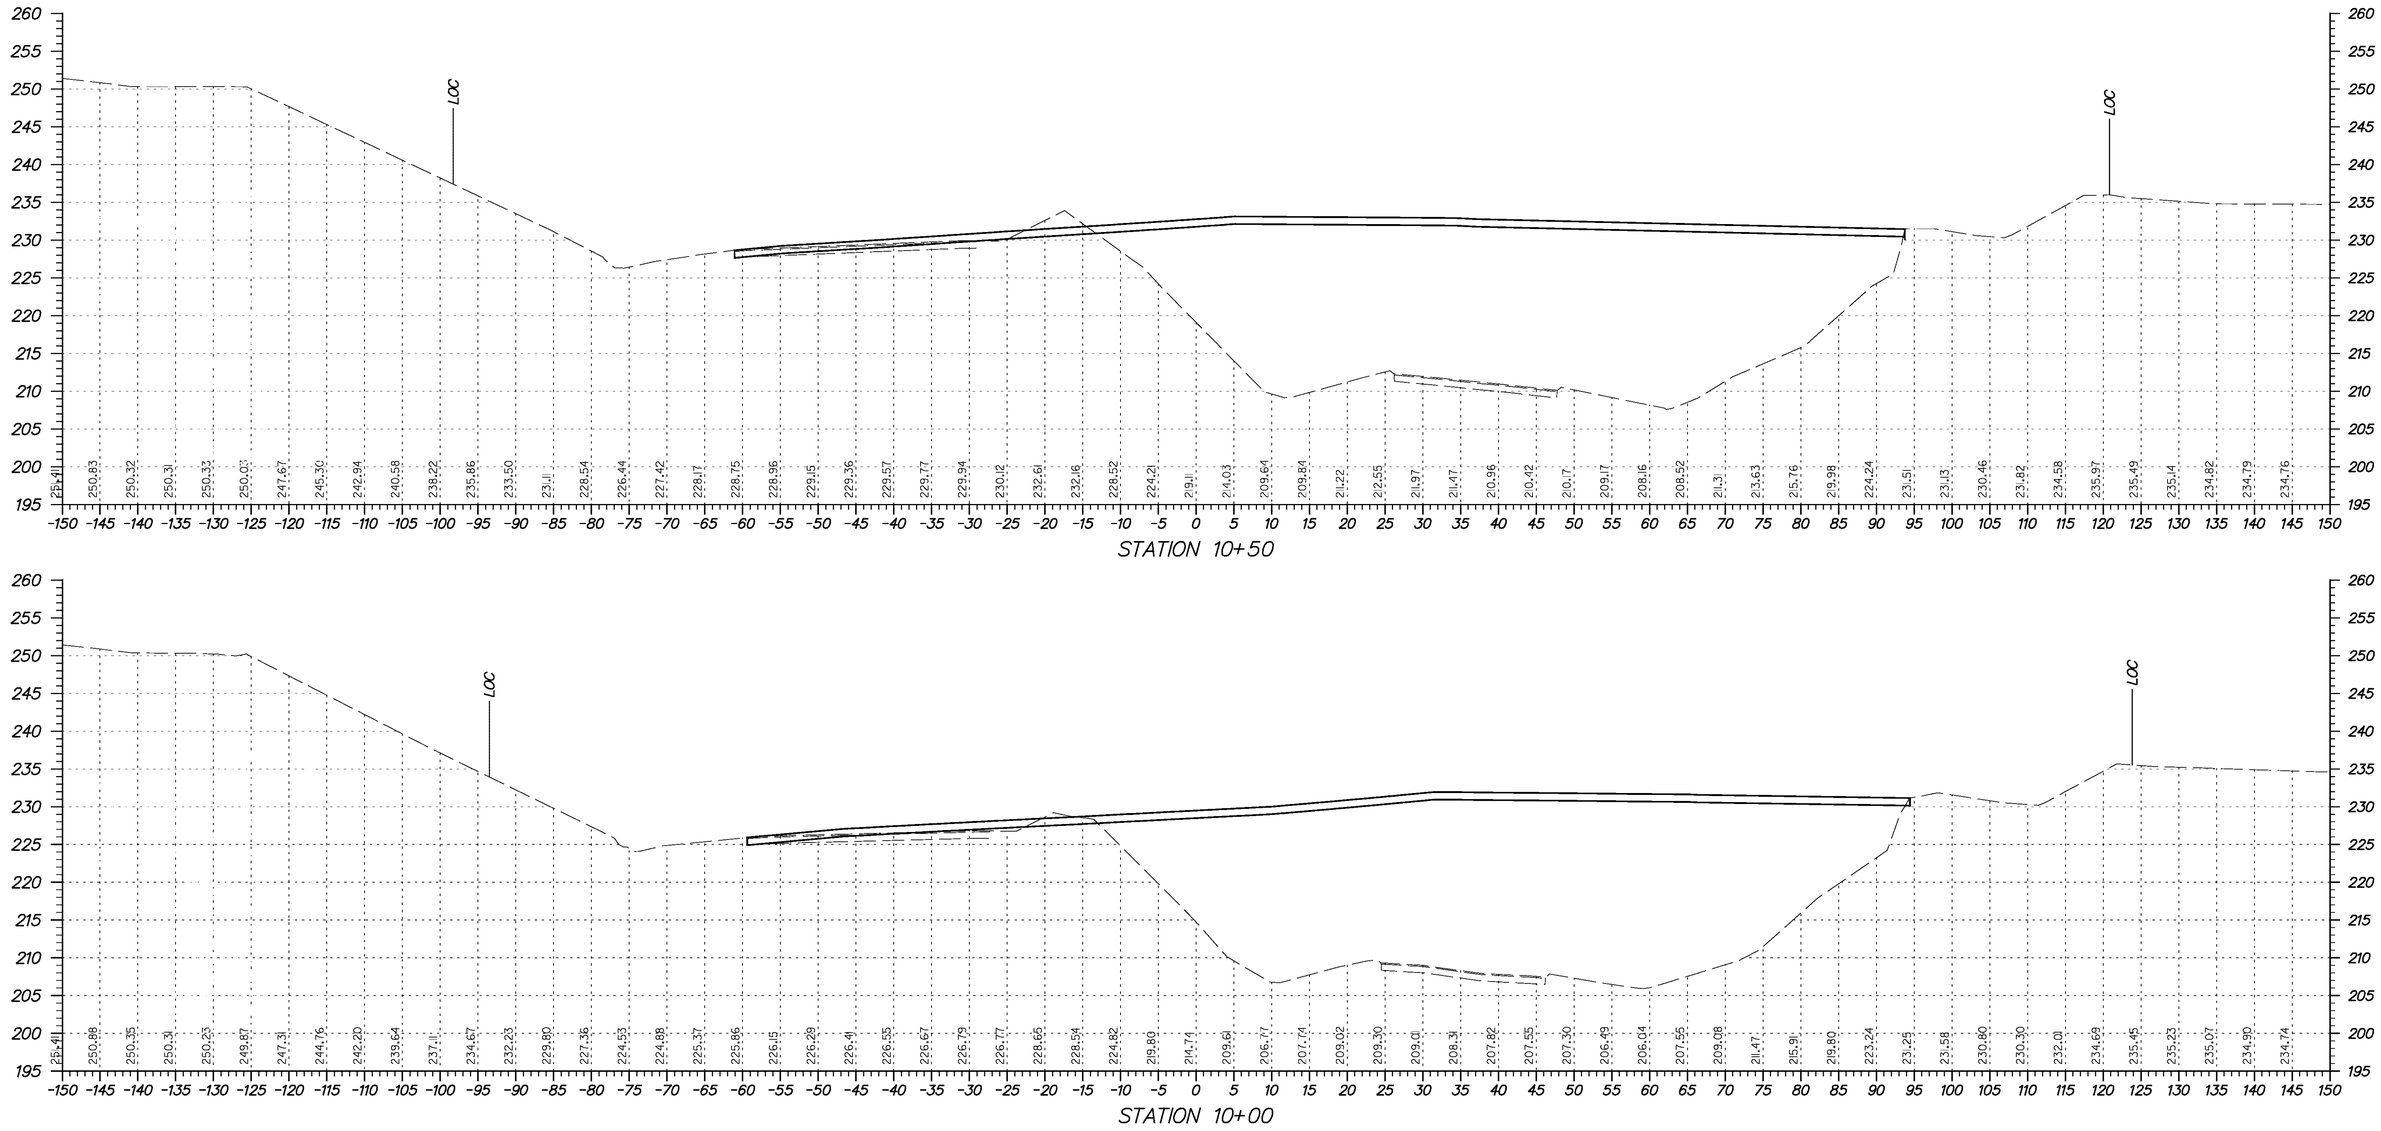

DELAWARE DEPARTMENT OF TRANSPORTATION	ADDENDUMS / REVISIONS	SCALE 0 5 10 15 FEET	**I-95 & US 202 INTERCHANGE**	CONTRACT T200510602	BRIDGE NO. NA	**CROSS SECTIONS WASTE AREA** *STA. 10+00 TO STA. 10+50*	SHEET NO. 288
				COUNTY NEW CASTLE	DESIGNED BY: DAG		TOTAL SHTS. 290
					CHECKED BY: BMD		

Y:\Projects\Del41-202\Del95 Cont 5\X-sections\Xsect sheets\95c5-XsEW_baseline.dgn

12/20/2010

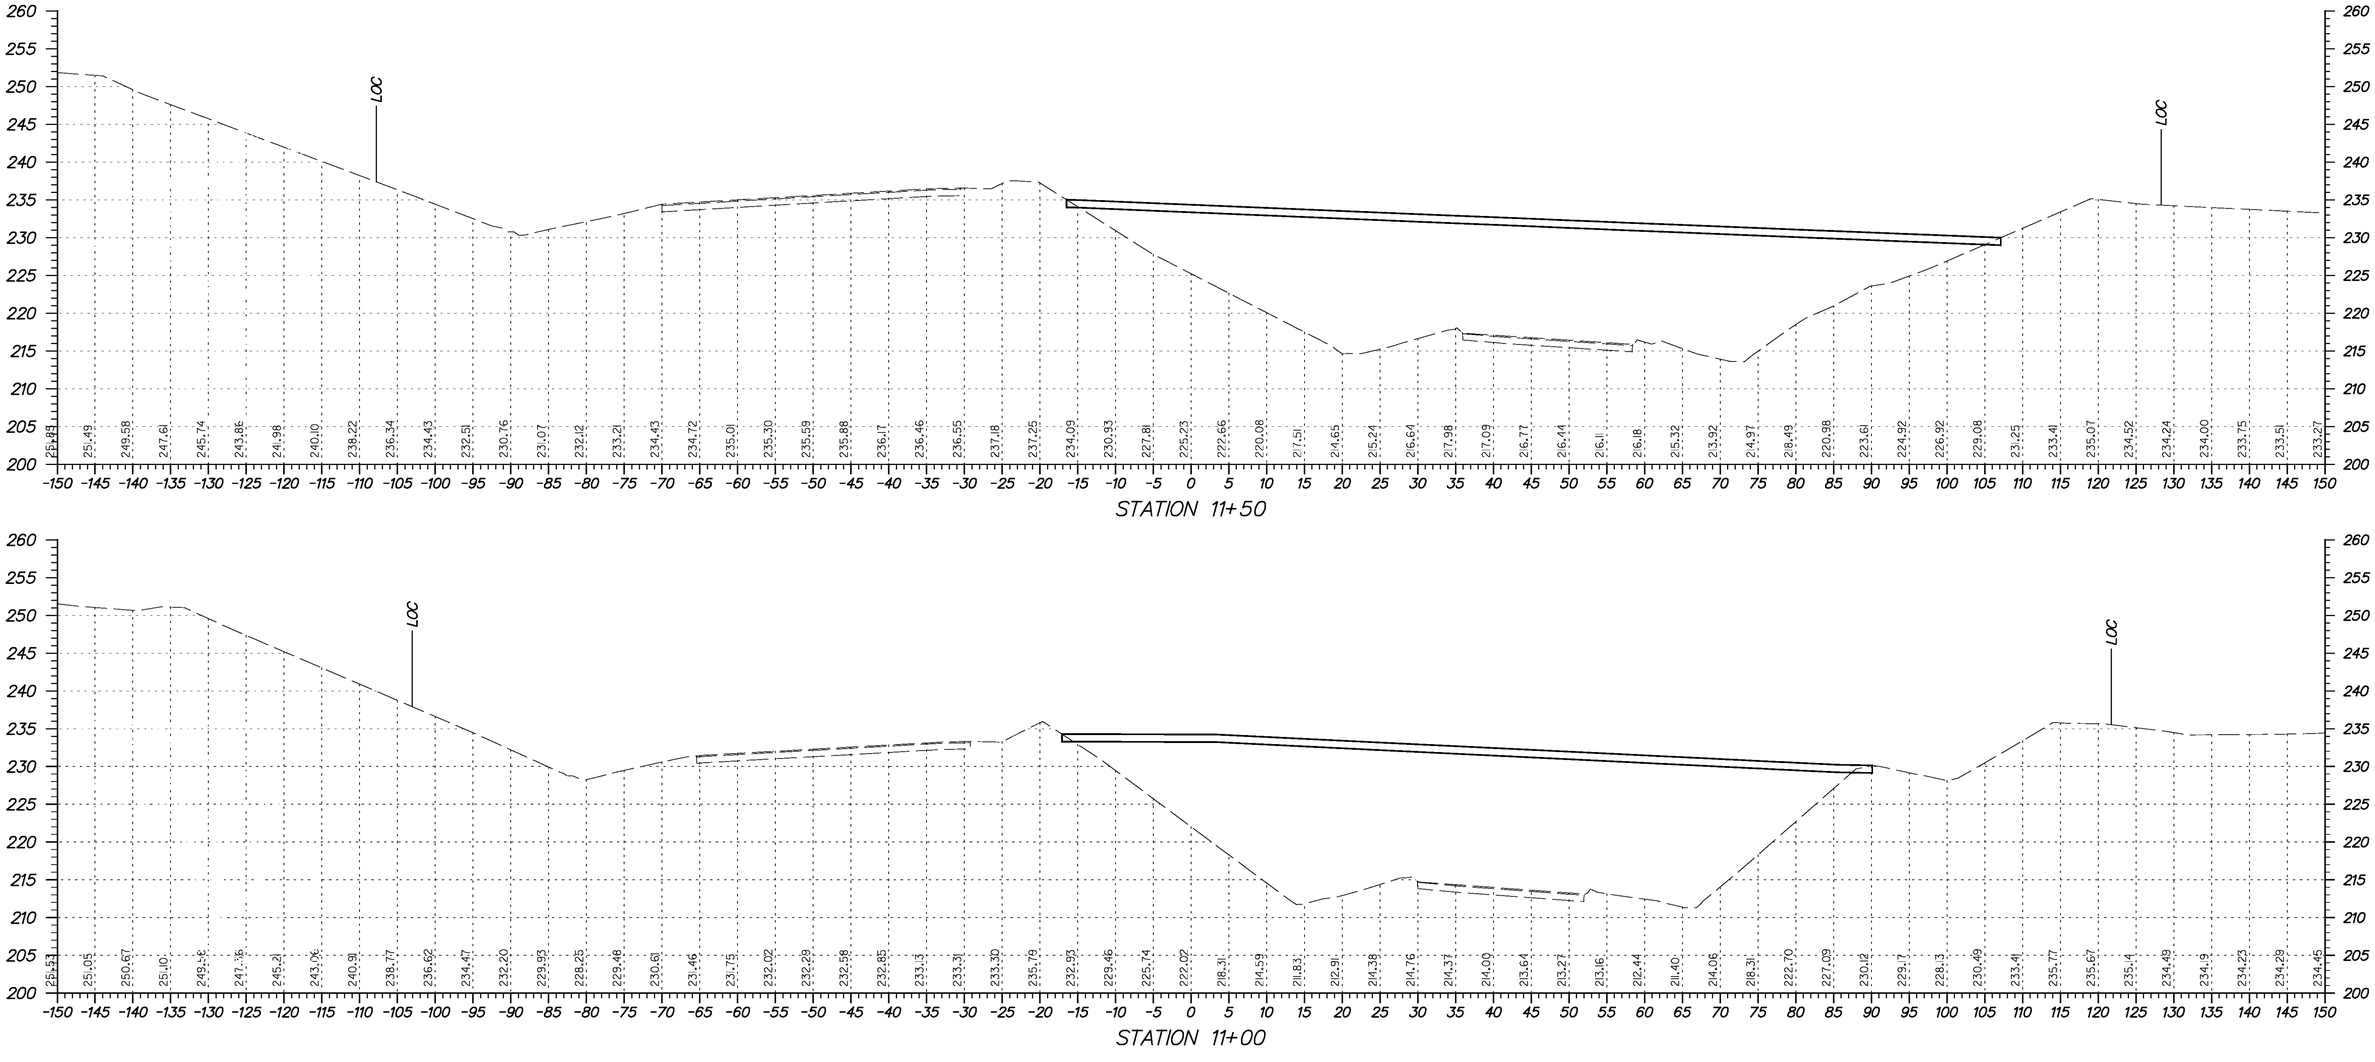

Y:\Projects\Dell4l-202\Del 95 Cont 5\X-sections\Xsect sheets\95c5-XsEW_baseline.cgn

12/20/2010

DELAWARE
DEPARTMENT OF TRANSPORTATION

ADDENDUMS / REVISIONS	

SCALE
0 5 10 15
FEET

I-95 & US 202 INTERCHANGE

CONTRACT	BRIDGE NO.	NA
T200510602	DESIGNED BY:	DAG
COUNTY	CHECKED BY:	BMD
NEW CASTLE		

CROSS SECTIONS
WASTE AREA
STA. 11+00 TO STA. 11+50

SHEET NO.
289
TOTAL SHTS.
290

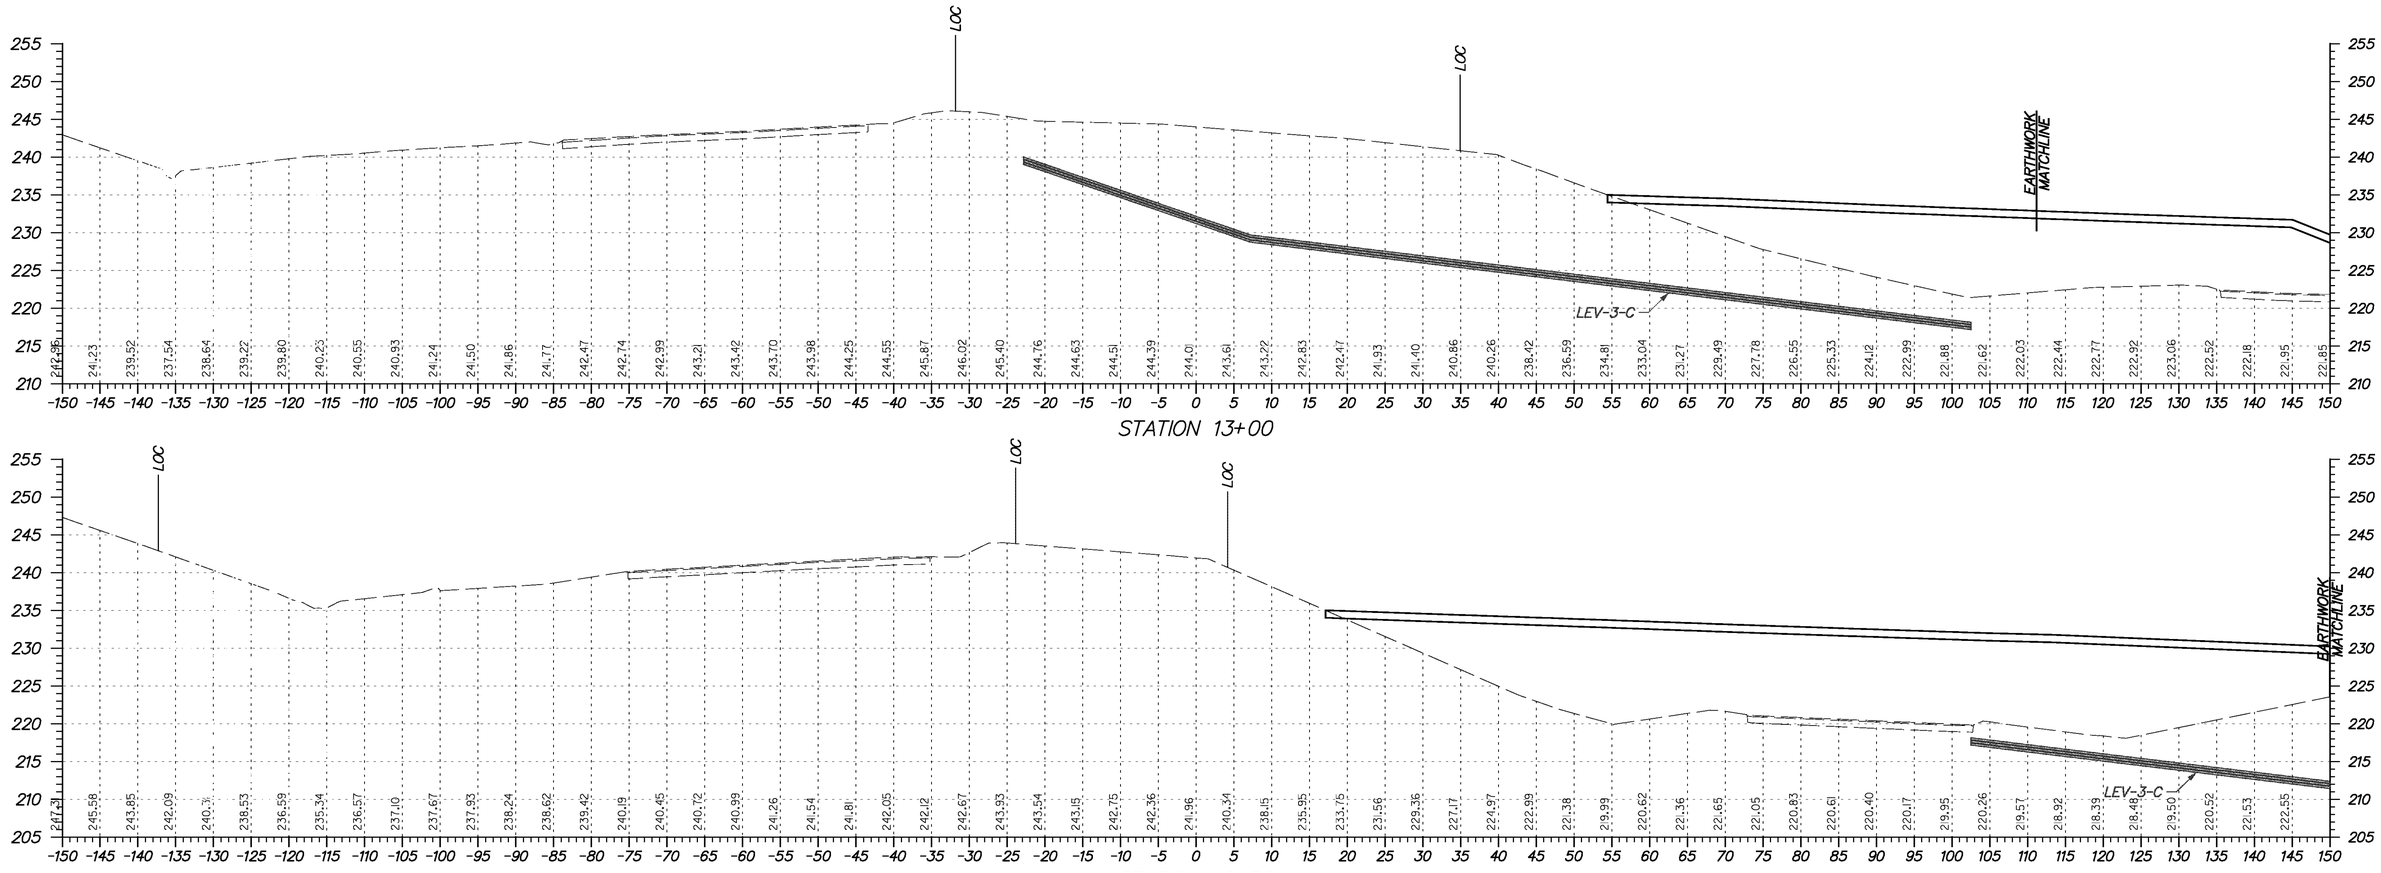

STATION 13+00

STATION 12+50

STATION 12+00

Y:\Projects\Dell41-202\Dell95 Cont- 5\X-sections\Xsect sheets\95c5-XsFW_baseline.dgn

12/20/2010

DELAWARE DEPARTMENT OF TRANSPORTATION

ADDENDUMS / REVISIONS	

SCALE 0 5 10 15 FEET

I-95 & US 202 INTERCHANGE

CONTRACT	BRIDGE NO.	NA
T200510602	DESIGNED BY:	DAG
COUNTY	CHECKED BY:	BMD
NEW CASTLE		

CROSS SECTIONS WASTE AREA

STA. 12+00 TO STA. 13+00

SHEET NO.
290
TOTAL SHTS.
290