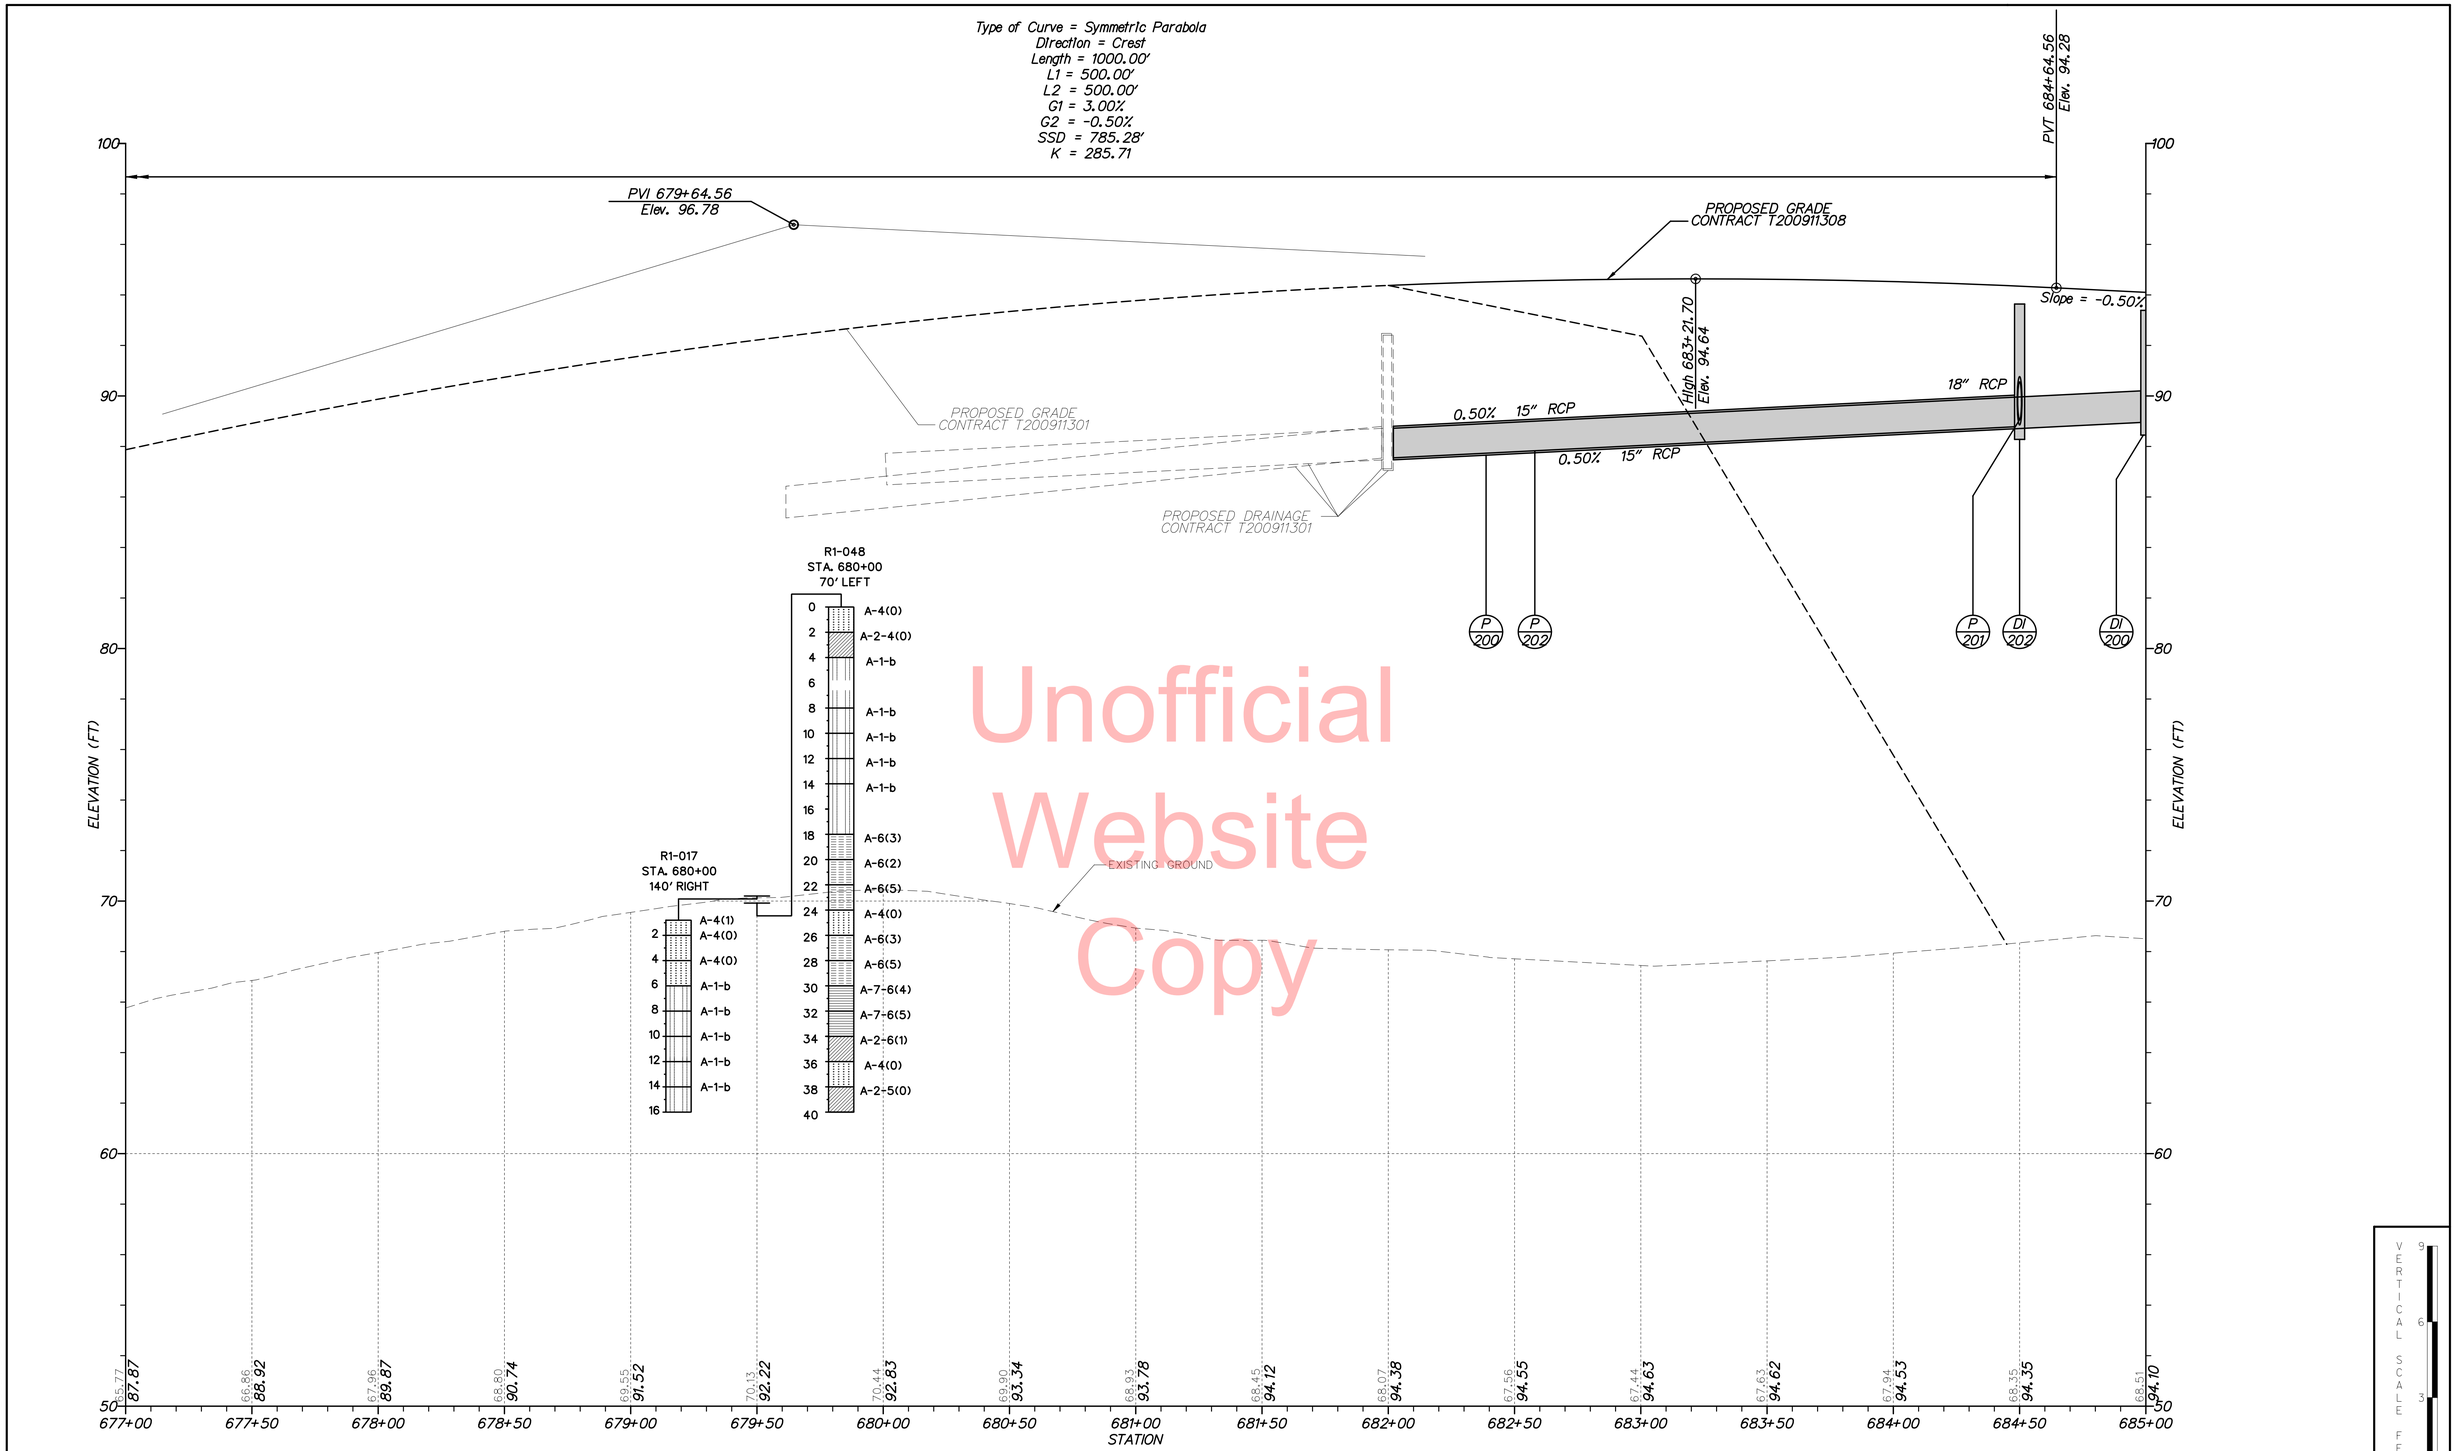

Unofficial Website Copy

US 301 – MAINLINE

NOTE: BORINGS ARE PROVIDED FOR INFORMATIONAL PURPOSES ONLY. MATERIALS ENCOUNTERED MAY NOT CORRESPOND TO BORING DATA PROVIDED HEREIN.

VERTICAL SCALE FEET 0 3 6 9

PF-01

DELAWARE DEPARTMENT OF TRANSPORTATION

ADDENDUMS / REVISIONS

SCALE 0 30 60 90 FEET

US 301, SR 896 TO SR 1

CONTRACT	BRIDGE NO.
T200911308	DESIGNED BY: WJD
COUNTY	
NEW CASTLE	CHECKED BY: BT

PROFILES

SHEET NO. 112

TOTAL SHTS. 875

P:\1445 US 301 SECT.1\DESIGN\FINAL_SUBMISSION\CONTRACT_1A-PSE\REF\SB003U301_1A.DGN

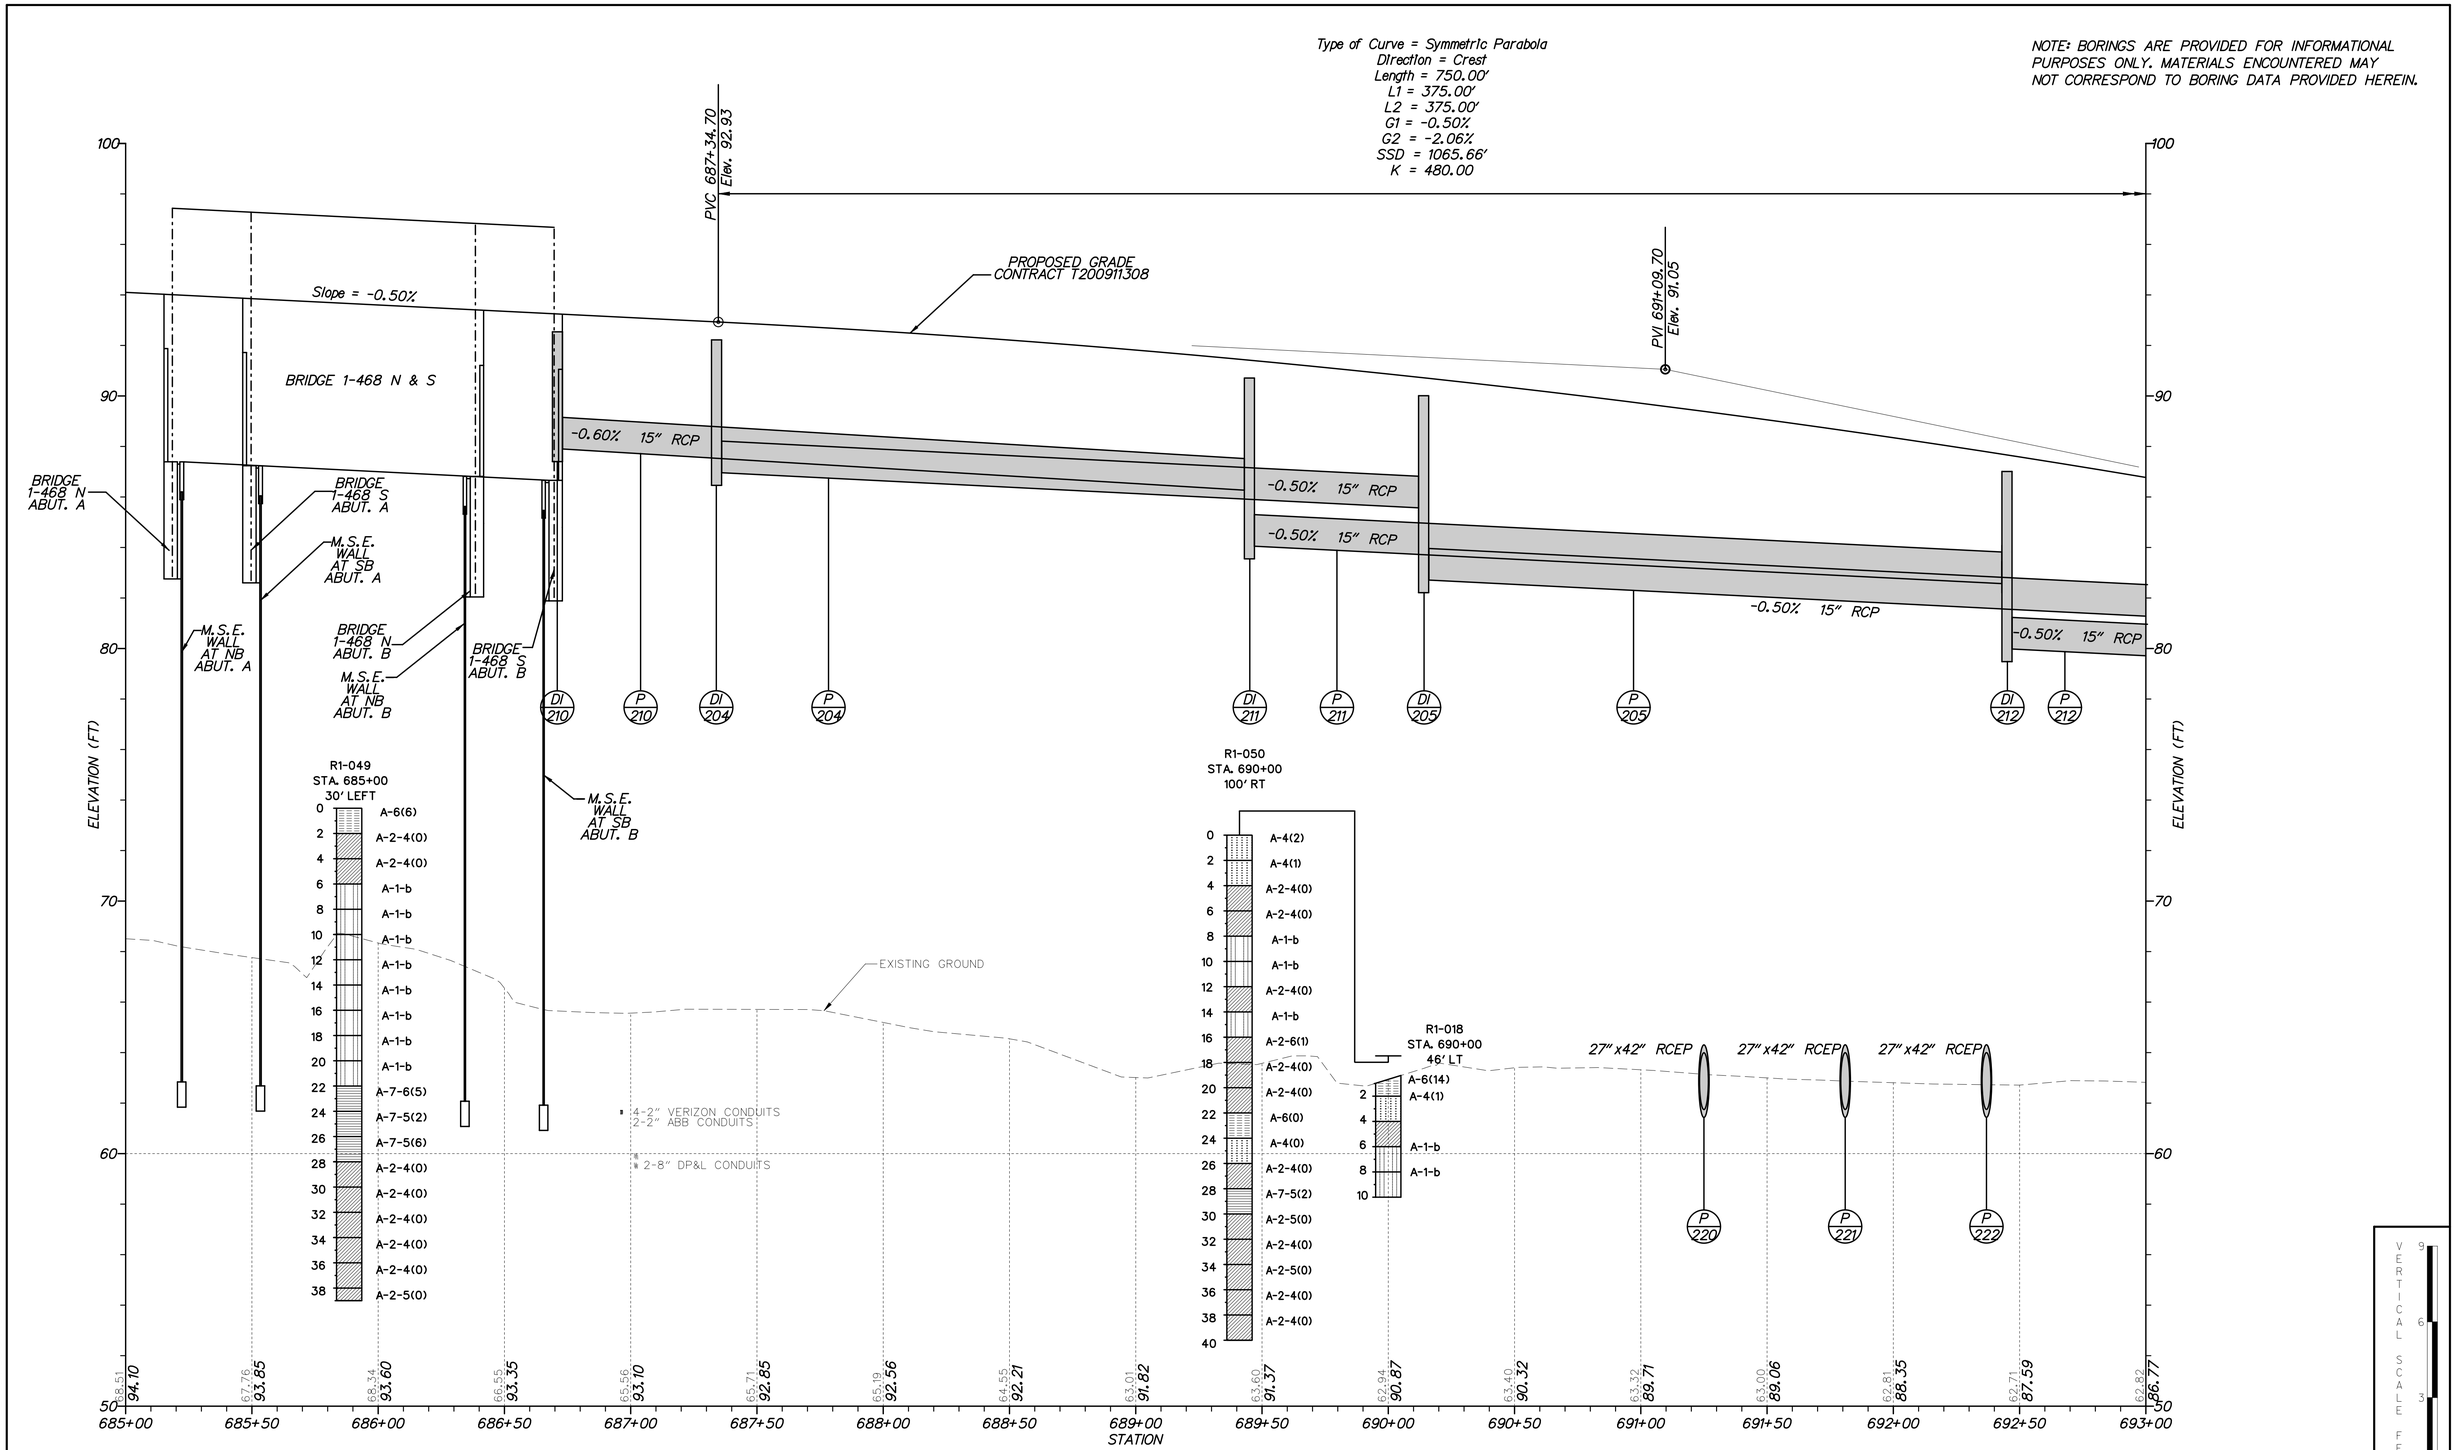

US 301 – MAINLINE

PF-02

P:\1445 US 301 SECT.1\DESIGN\FINAL_SUBMISSION\CONTRACT_1A-PSE\REF\SB003U301_1A.DGN

DELAWARE DEPARTMENT OF TRANSPORTATION	ADDENDUMS / REVISIONS	SCALE 0 30 60 90 FEET	US 301, SR 896 TO SR 1	CONTRACT T200911308	BRIDGE NO. 1-9	PROFILES	SHEET NO. 113
				COUNTY NEW CASTLE	DESIGNED BY: WJD		TOTAL SHTS. 875
					CHECKED BY: BT		

NOTE: BORINGS ARE PROVIDED FOR INFORMATIONAL PURPOSES ONLY. MATERIALS ENCOUNTERED MAY NOT CORRESPOND TO BORING DATA PROVIDED HEREIN.

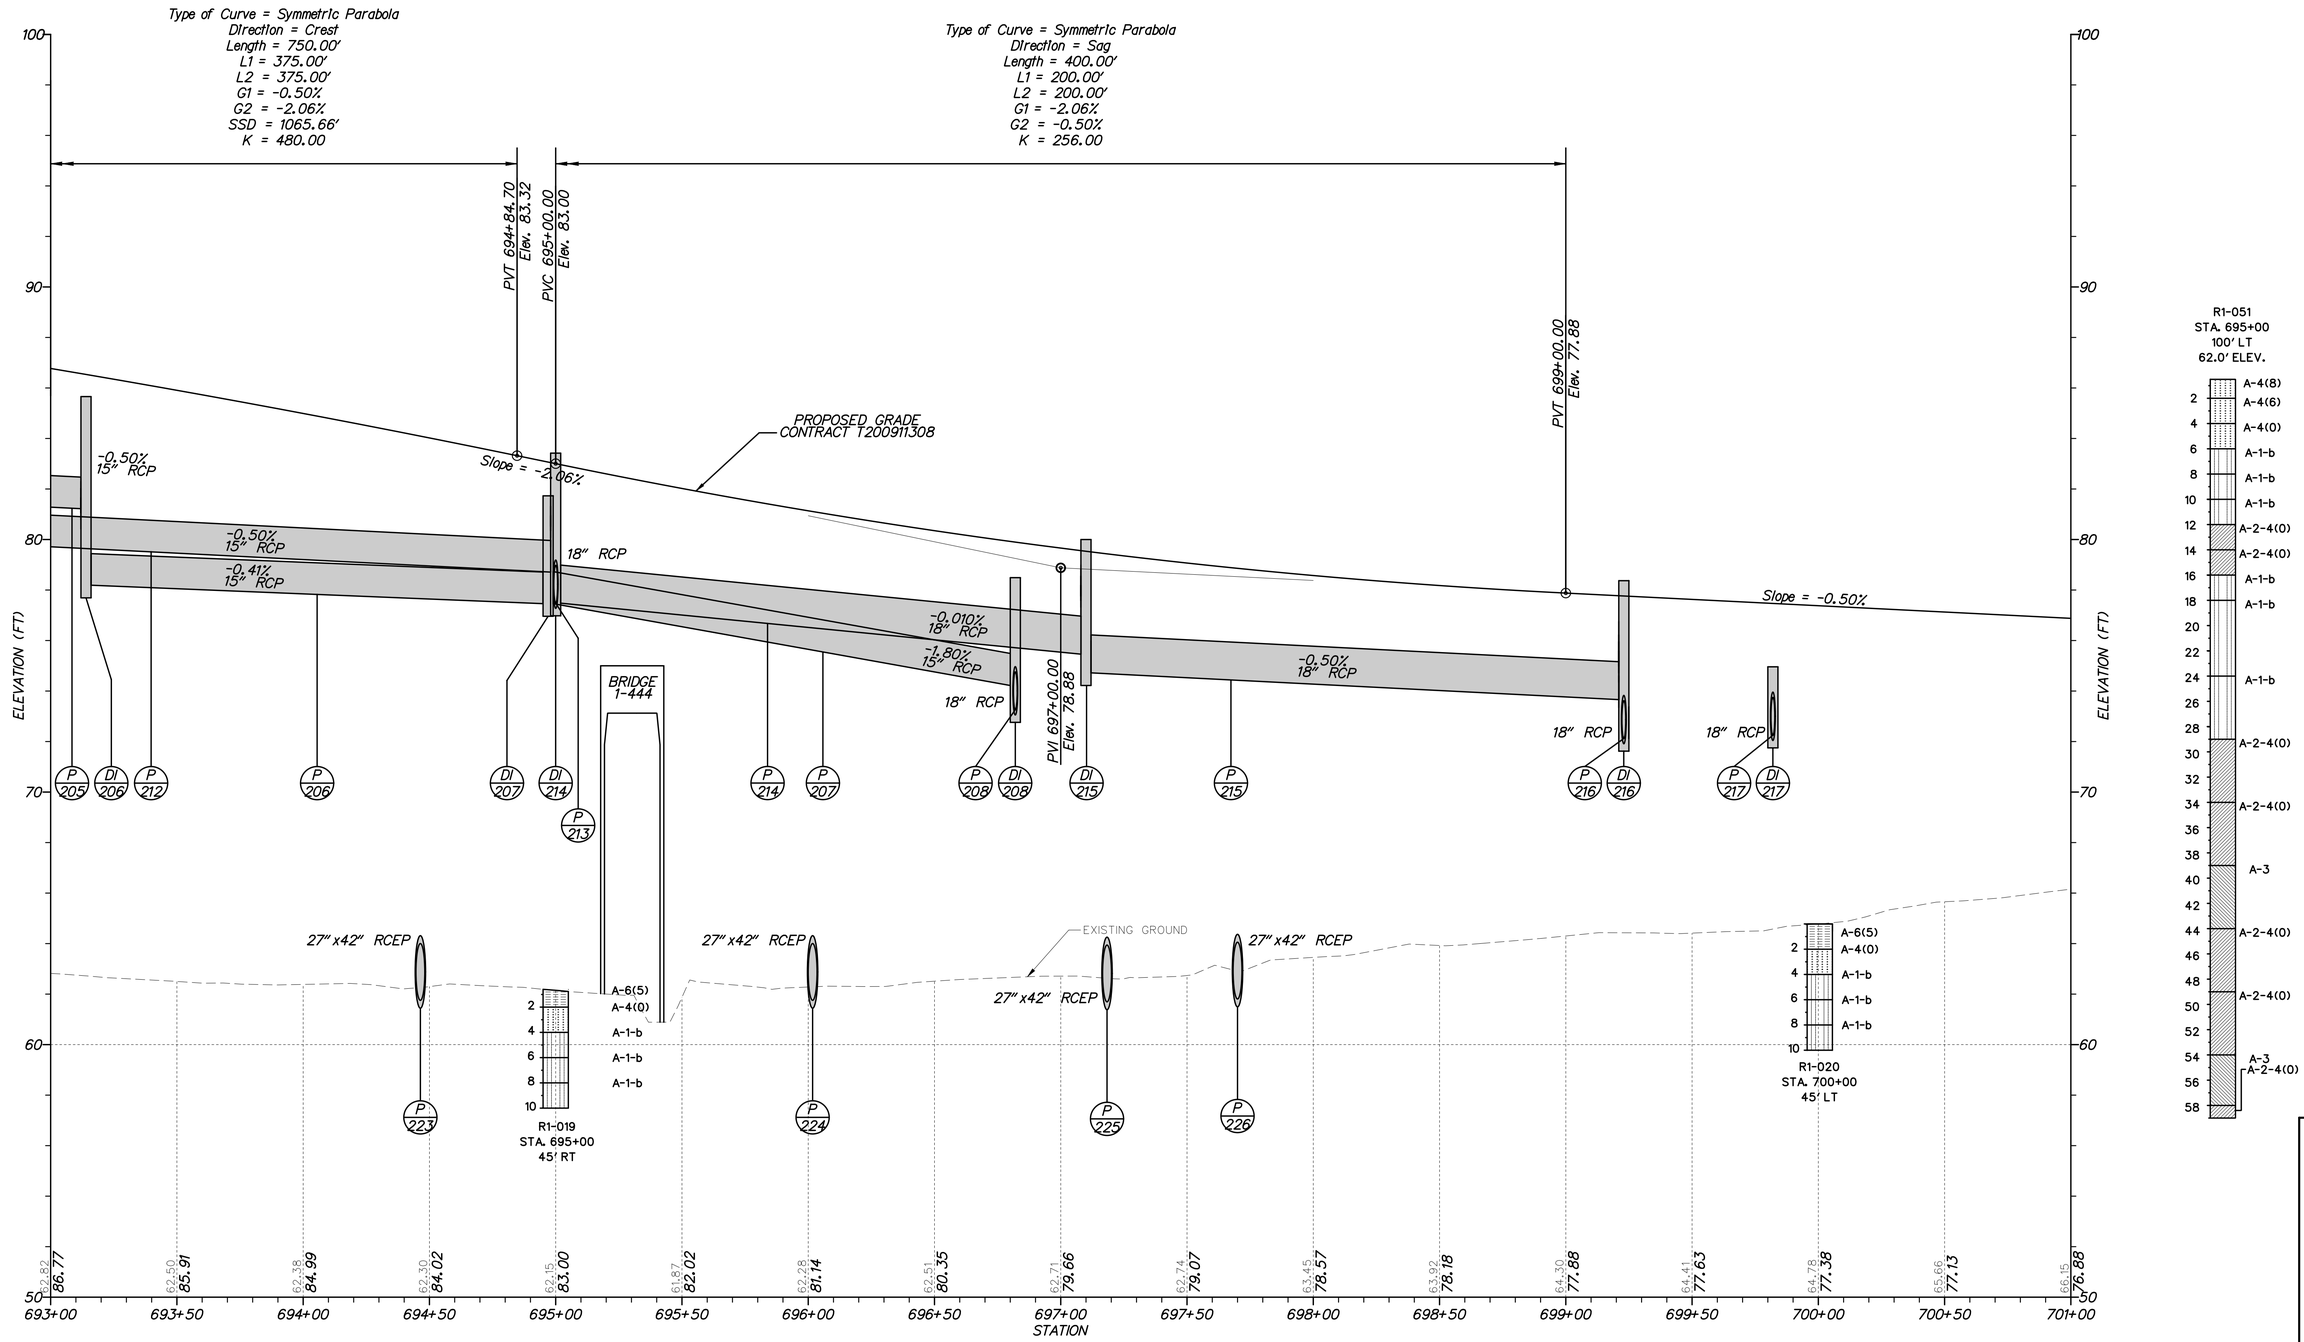

US 301 – MAINLINE

PF-03

DELAWARE DEPARTMENT OF TRANSPORTATION	ADDENDUMS / REVISIONS	SCALE 0 30 60 90 FEET	US 301, SR 896 TO SR 1	CONTRACT T200911308 / COUNTY NEW CASTLE	BRIDGE NO. / DESIGNED BY: WJD / CHECKED BY: BT	PROFILES	SHEET NO. 114 / TOTAL SHTS. 875

P:\1445 US 301 SECT.1\DESIGN\FINAL_SUBMISSION\CONTRACT_1A-PSE\REF\SB003U301_1A.DGN

NOTE: BORINGS ARE PROVIDED FOR INFORMATIONAL PURPOSES ONLY. MATERIALS ENCOUNTERED MAY NOT CORRESPOND TO BORING DATA PROVIDED HEREIN.

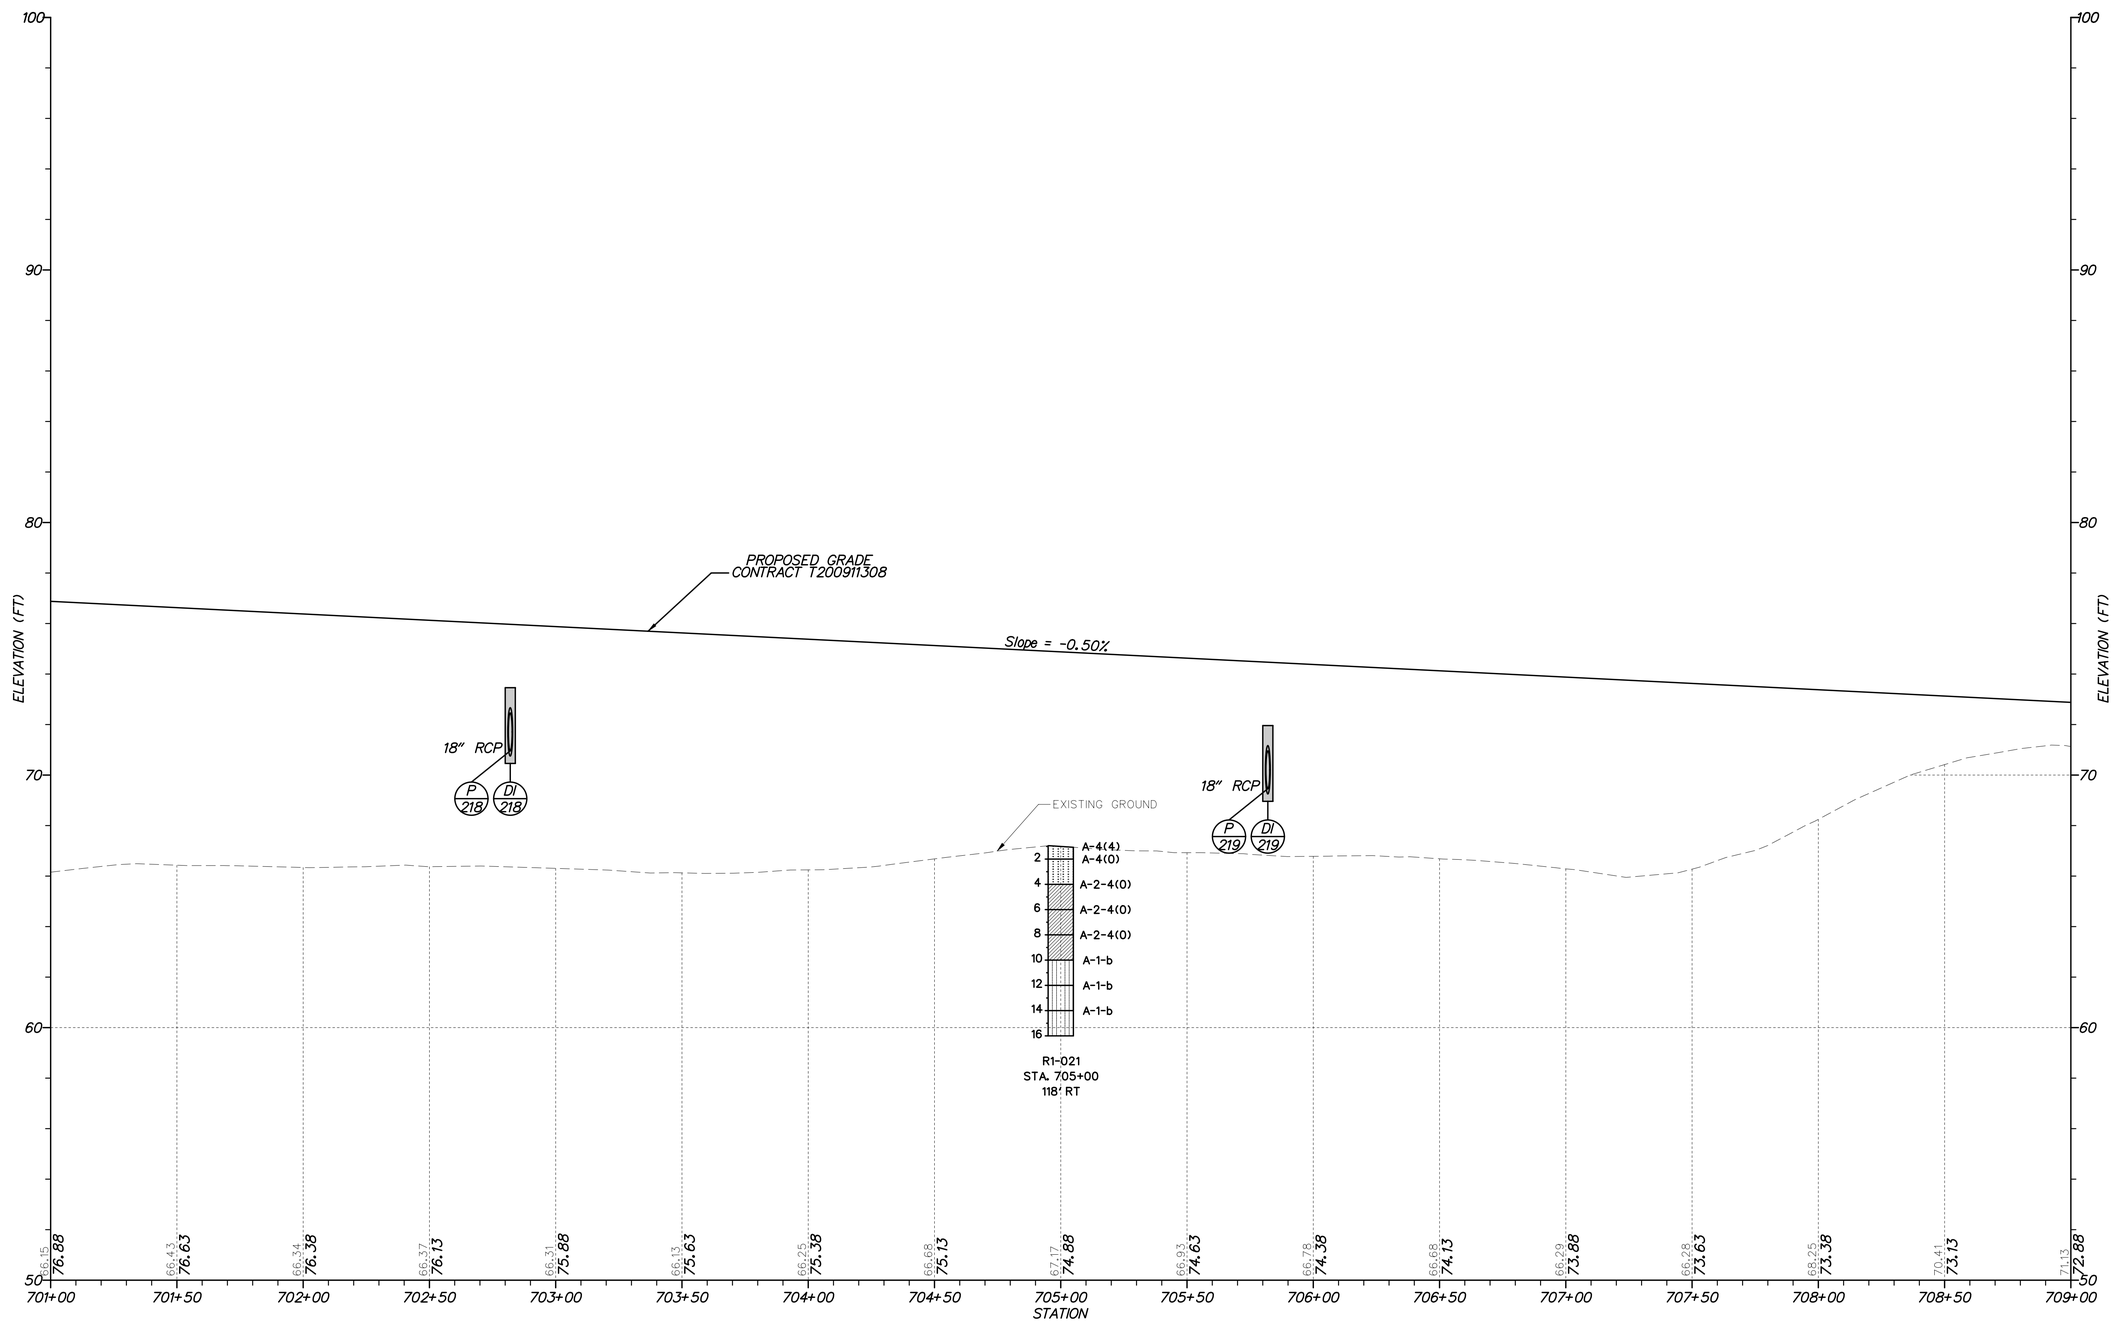

US 301 – MAINLINE

VERTICAL SCALE FEET 9 6 3 0

PF-04

DELAWARE DEPARTMENT OF TRANSPORTATION	ADDENDUMS / REVISIONS	SCALE 0 30 60 90 FEET	**US 301, SR 896 TO SR 1**	CONTRACT T200911308 / COUNTY NEW CASTLE	BRIDGE NO. / DESIGNED BY: WJD / CHECKED BY: BT	**PROFILES**

SHEET NO. 115 / TOTAL SHTS. 875

P:\1445 US 301 SECT.1\DESIGN\FINAL_SUBMISSION\CONTRACT_1A-PSE\REF\SB003U301_1A.DGN

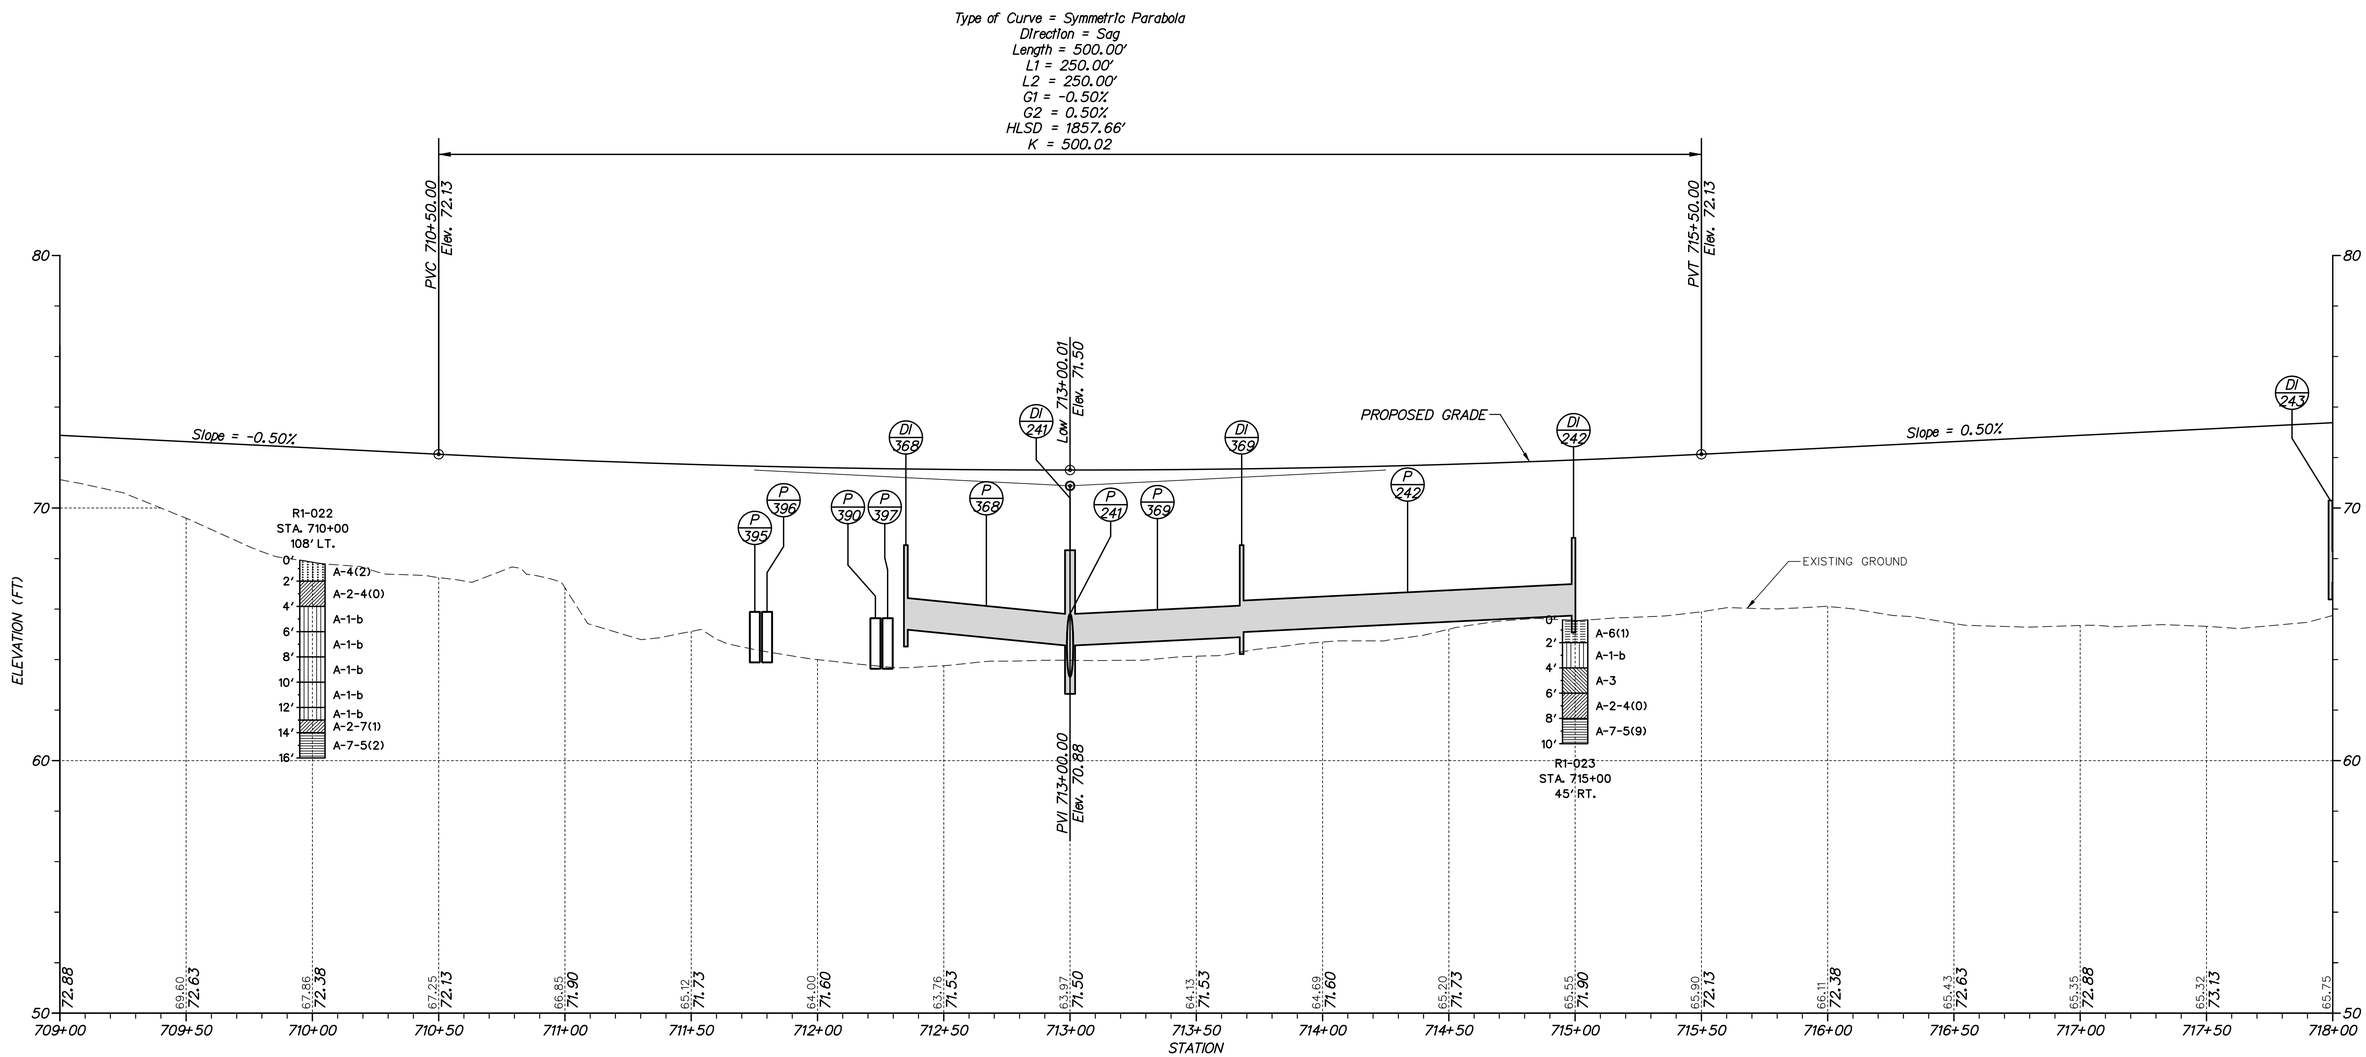

US 301 – MAINLINE

VERTICAL SCALE FEET 0 3 6 9

NOTE:
BORINGS ARE PROVIDED FOR INFORMATIONAL PURPOSES ONLY. MATERIALS ENCOUNTERED MAY NOT CORRESPOND TO BORING DATA PROVIDED HEREIN.

PF-05

n:\31653-000\contract 1a\cadd\PF005U301_1A.dgn
10/30/2012 2:41:03 PM

DELAWARE DEPARTMENT OF TRANSPORTATION

ADDENDUMS / REVISIONS

SCALE 0 30 60 90 FEET

US 301, SR 896 TO SR 1

CONTRACT	BRIDGE NO.
T200911308	DESIGNED BY: SJB
COUNTY	
NEW CASTLE	CHECKED BY: TAO

PROFILES

SHEET NO. 116
TOTAL SHTS. 875

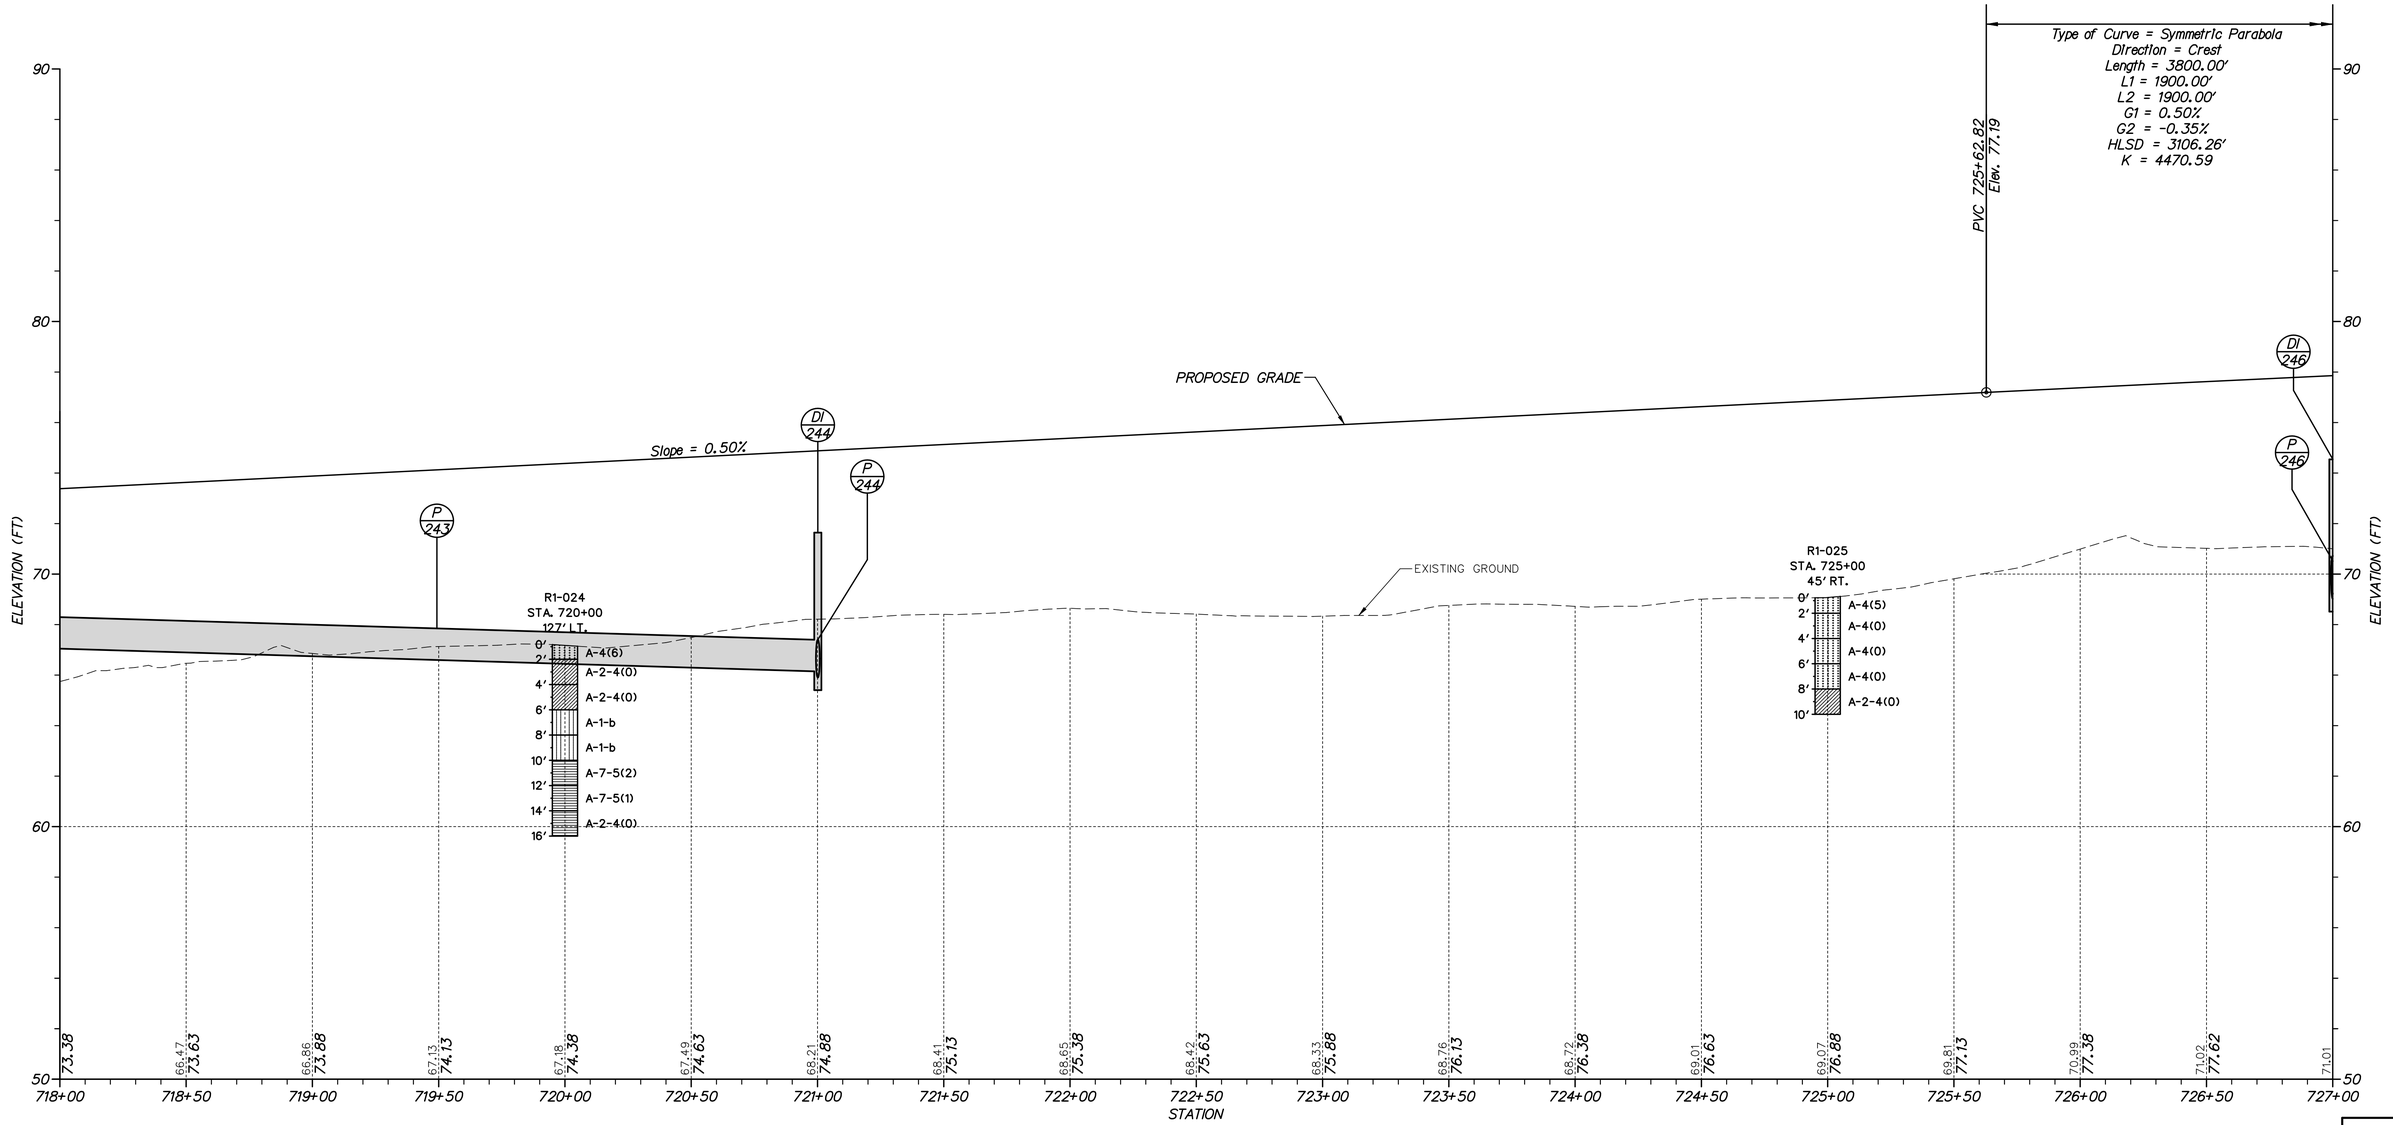

US 301 – MAINLINE

VERTICAL SCALE FEET 9 6 3 0

NOTE:
BORINGS ARE PROVIDED FOR INFORMATIONAL PURPOSES ONLY. MATERIALS ENCOUNTERED MAY NOT CORRESPOND TO BORING DATA PROVIDED HEREIN.

PF-06

n:\31653-000\contract 1a\cadd\PF006U301_1A.dgn
10/30/2012 2:41:08 PM

DELAWARE DEPARTMENT OF TRANSPORTATION

ADDENDUMS / REVISIONS

SCALE 0 30 60 90 FEET

US 301, SR 896 TO SR 1

CONTRACT	BRIDGE NO.
T200911308	DESIGNED BY: SJB
COUNTY	
NEW CASTLE	CHECKED BY: TAO

PROFILES

SHEET NO. 117
TOTAL SHTS. 875

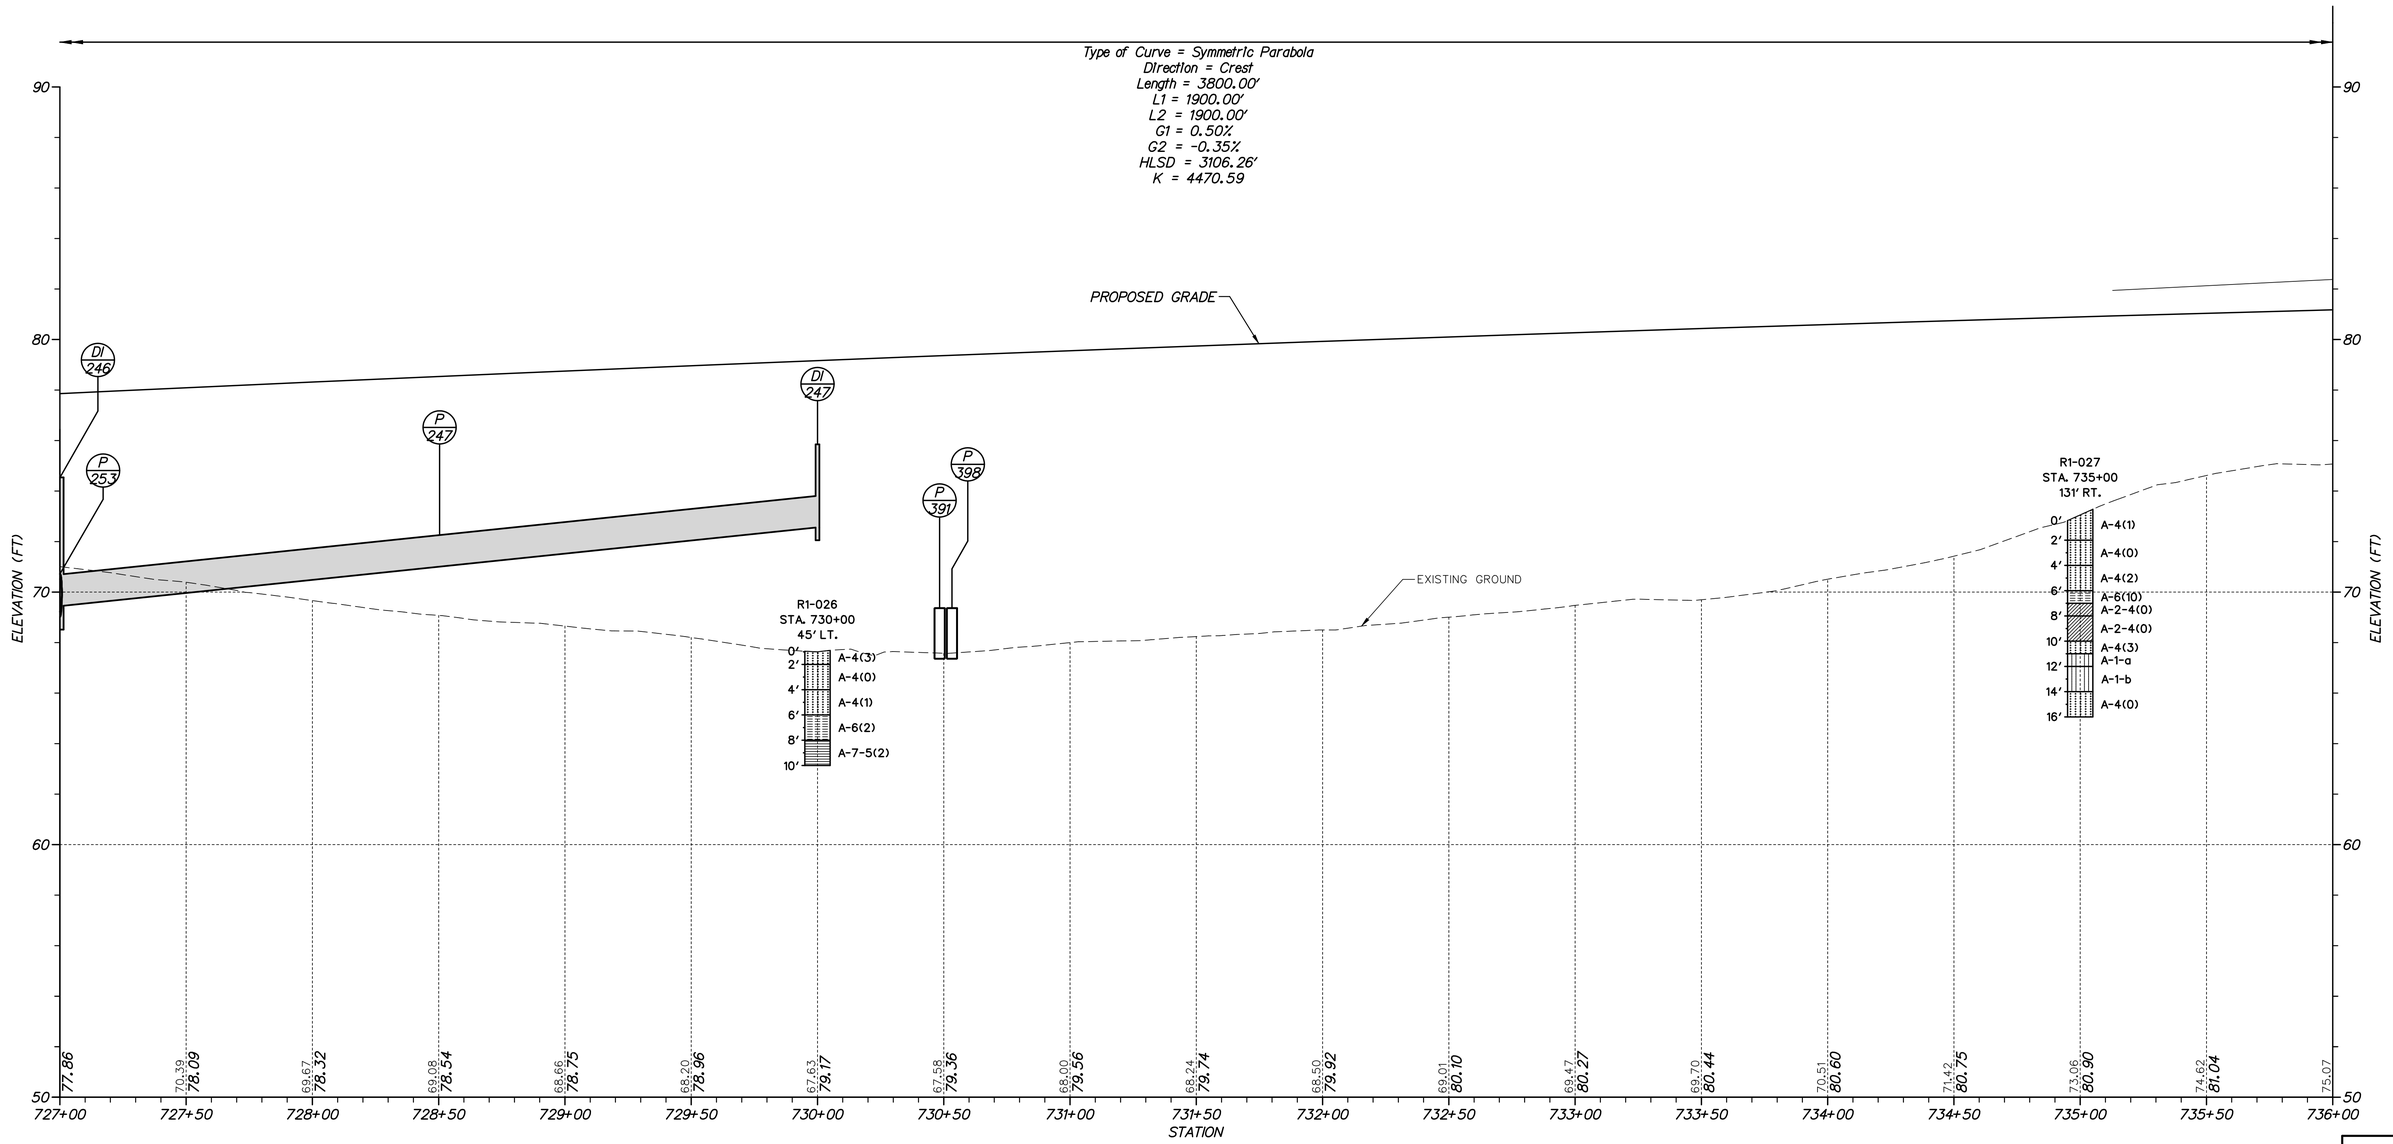

US 301 – MAINLINE

VERTICAL SCALE FEET 9 6 3 0

NOTE:
BORINGS ARE PROVIDED FOR INFORMATIONAL PURPOSES ONLY. MATERIALS ENCOUNTERED MAY NOT CORRESPOND TO BORING DATA PROVIDED HEREIN.

PF-07

n:\33653-000\contract 1a\cadd\PF007U301_1A.dgn
10/30/2012 2:41:12 PM

DELAWARE DEPARTMENT OF TRANSPORTATION	ADDENDUMS / REVISIONS	SCALE 0 30 60 90 FEET	US 301, SR 896 TO SR 1	CONTRACT T200911308 / COUNTY NEW CASTLE	BRIDGE NO. / DESIGNED BY: SJB / CHECKED BY: TAO	PROFILES

SHEET NO. 118
TOTAL SHTS. 875

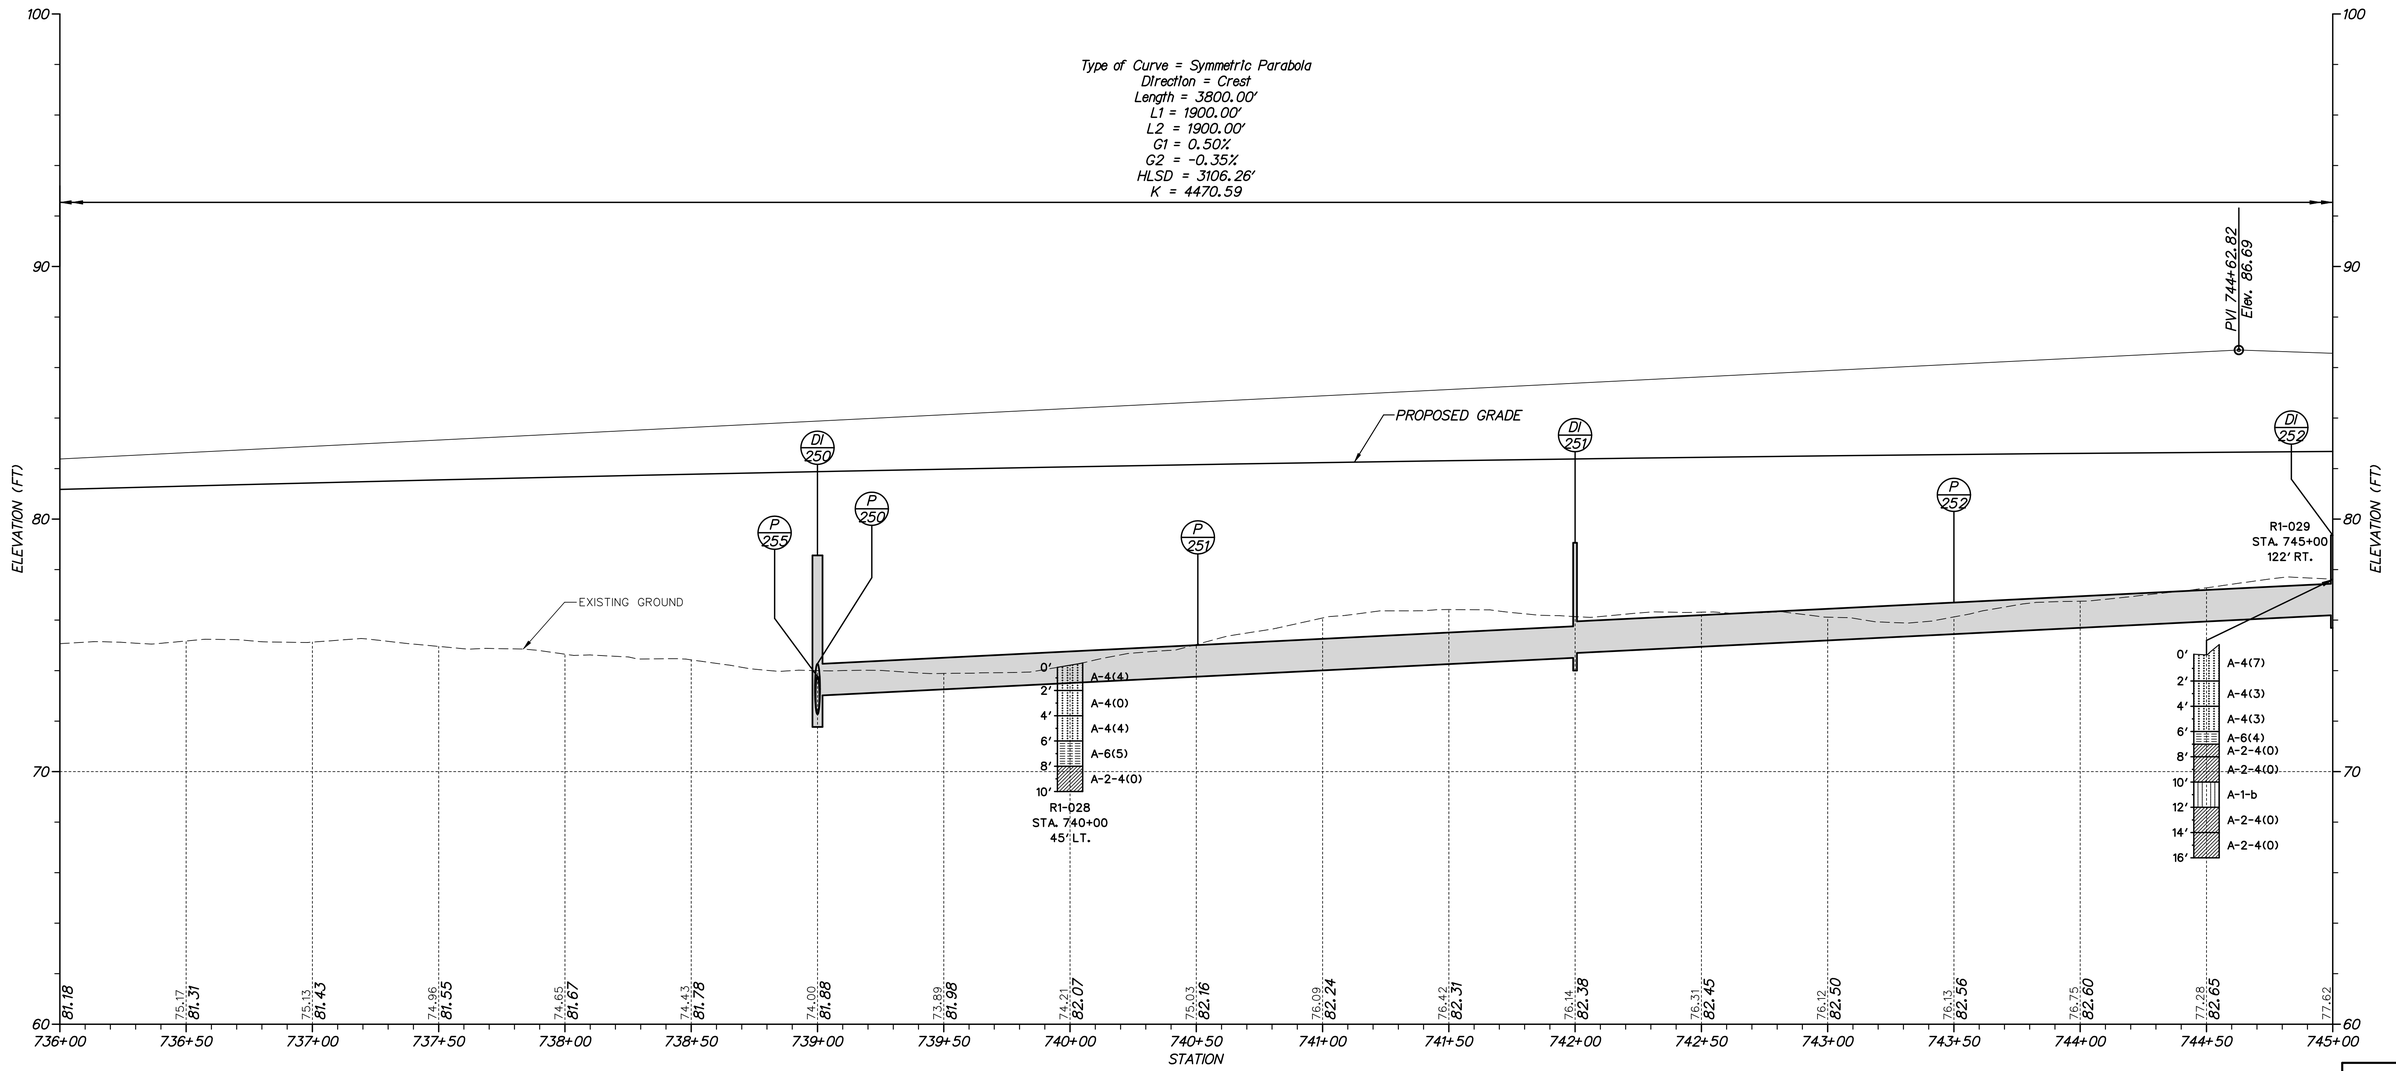

US 301 – MAINLINE

VERTICAL SCALE FEET 9 6 3 0

NOTE:
BORINGS ARE PROVIDED FOR INFORMATIONAL PURPOSES ONLY. MATERIALS ENCOUNTERED MAY NOT CORRESPOND TO BORING DATA PROVIDED HEREIN.

PF-08

n:\31653-000\contract 1a\cadd\PF008U301_1A.dgn
10/30/2012 2:41:15 PM

DELAWARE DEPARTMENT OF TRANSPORTATION

ADDENDUMS / REVISIONS

SCALE 0 30 60 90 FEET

US 301, SR 896 TO SR 1

CONTRACT	BRIDGE NO.
T200911308	DESIGNED BY: SJB
COUNTY	CHECKED BY: TAO
NEW CASTLE	

PROFILES

SHEET NO. 119
TOTAL SHTS. 875

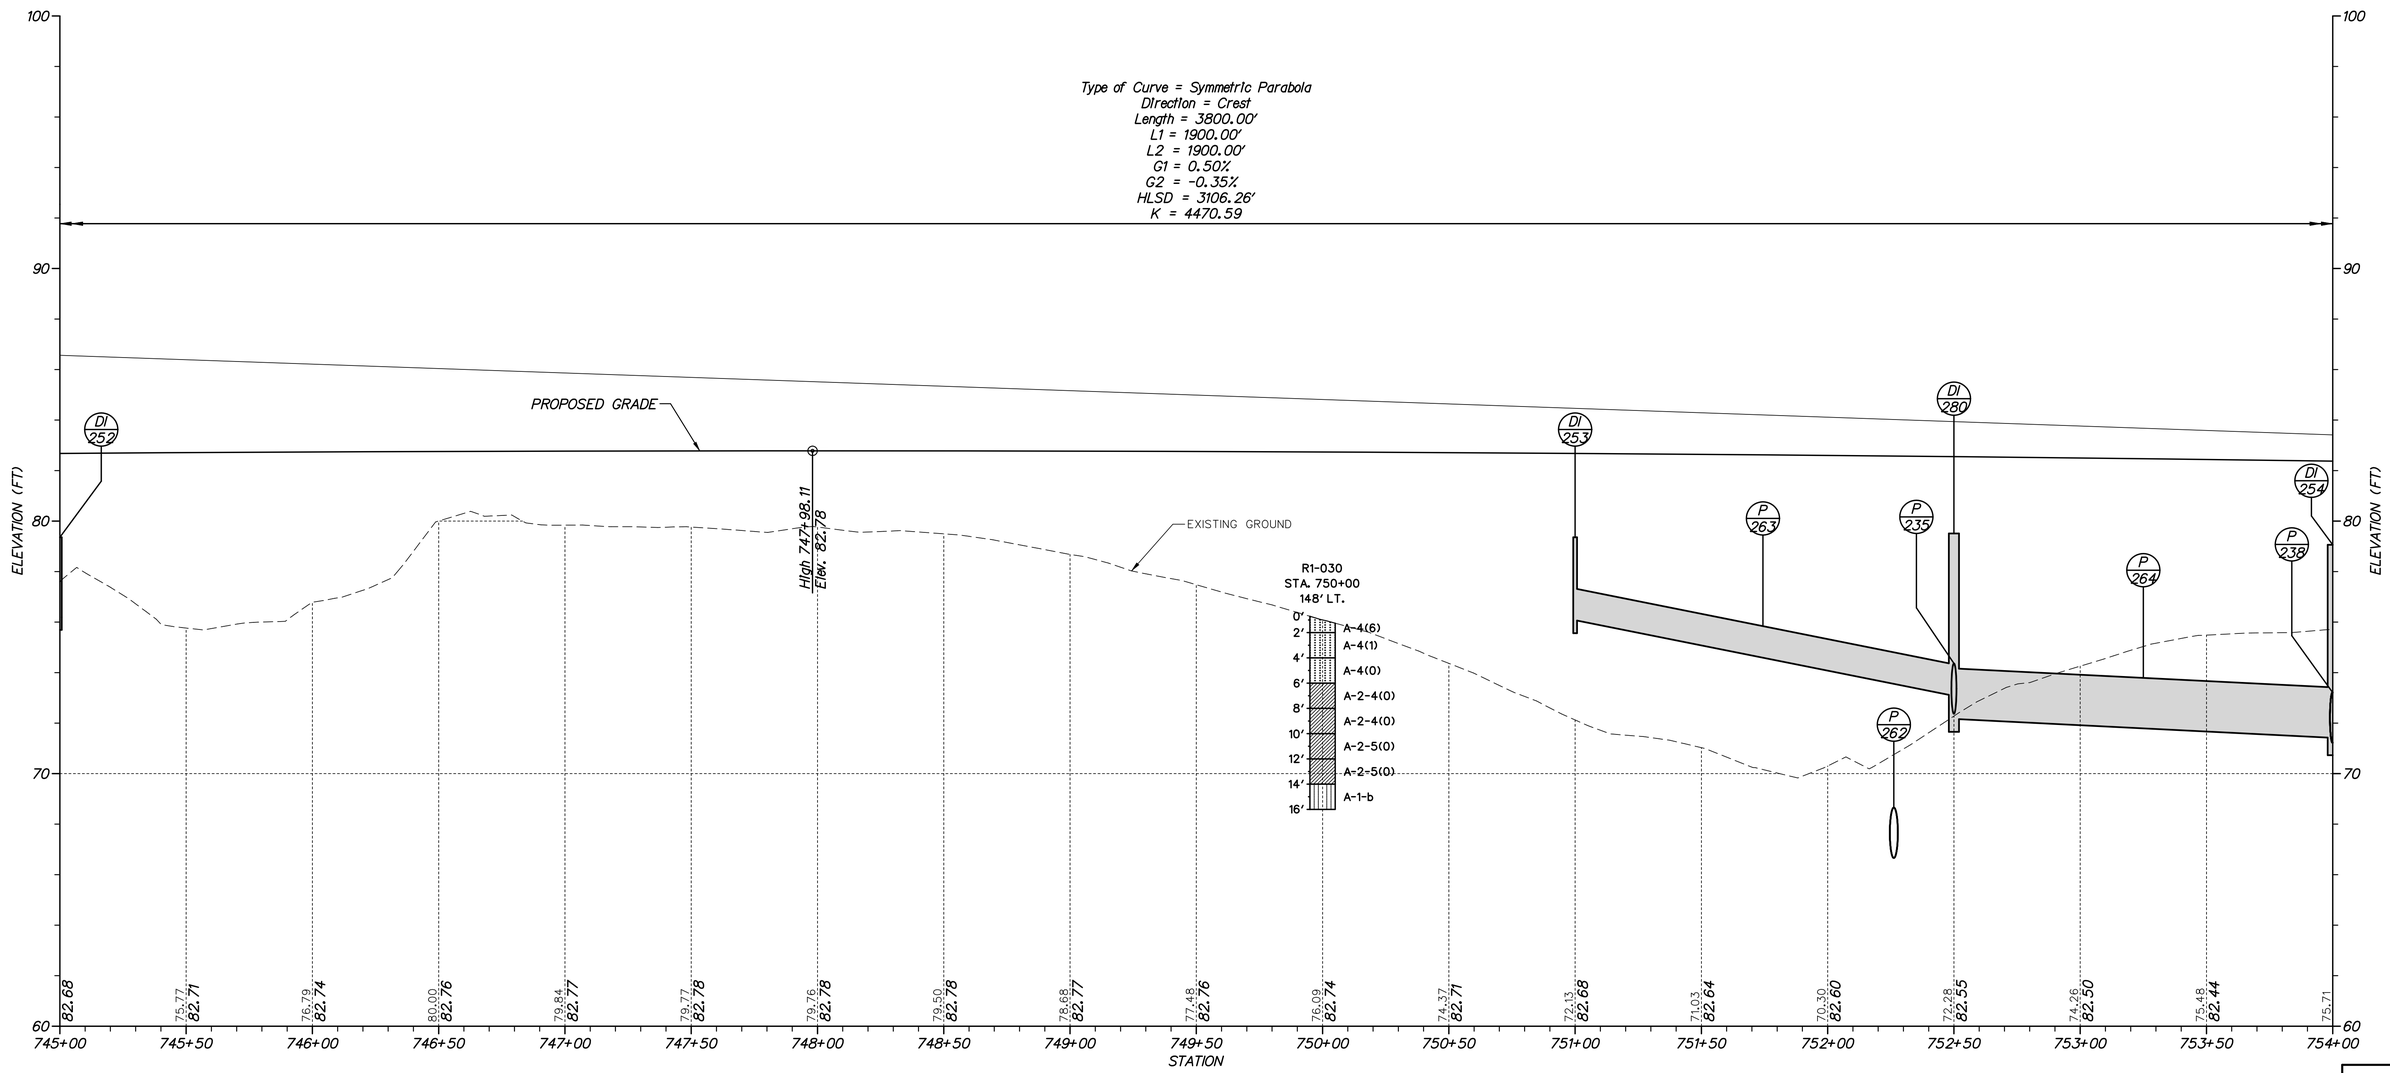

US 301 – MAINLINE

VERTICAL SCALE FEET 9 6 3 0

NOTE:
BORINGS ARE PROVIDED FOR INFORMATIONAL PURPOSES ONLY. MATERIALS ENCOUNTERED MAY NOT CORRESPOND TO BORING DATA PROVIDED HEREIN.

PF-09

n:\31653-000\contract 1a\cadd\PF009U301_1A.dgn
11/9/2012 2:26:22 PM

DELAWARE DEPARTMENT OF TRANSPORTATION

ADDENDUMS / REVISIONS

SCALE 0 30 60 90 FEET

US 301, SR 896 TO SR 1

CONTRACT	BRIDGE NO.
T200911308	DESIGNED BY: SJB
COUNTY	
NEW CASTLE	CHECKED BY: TAO

PROFILES

SHEET NO.
120
TOTAL SHTS.
875

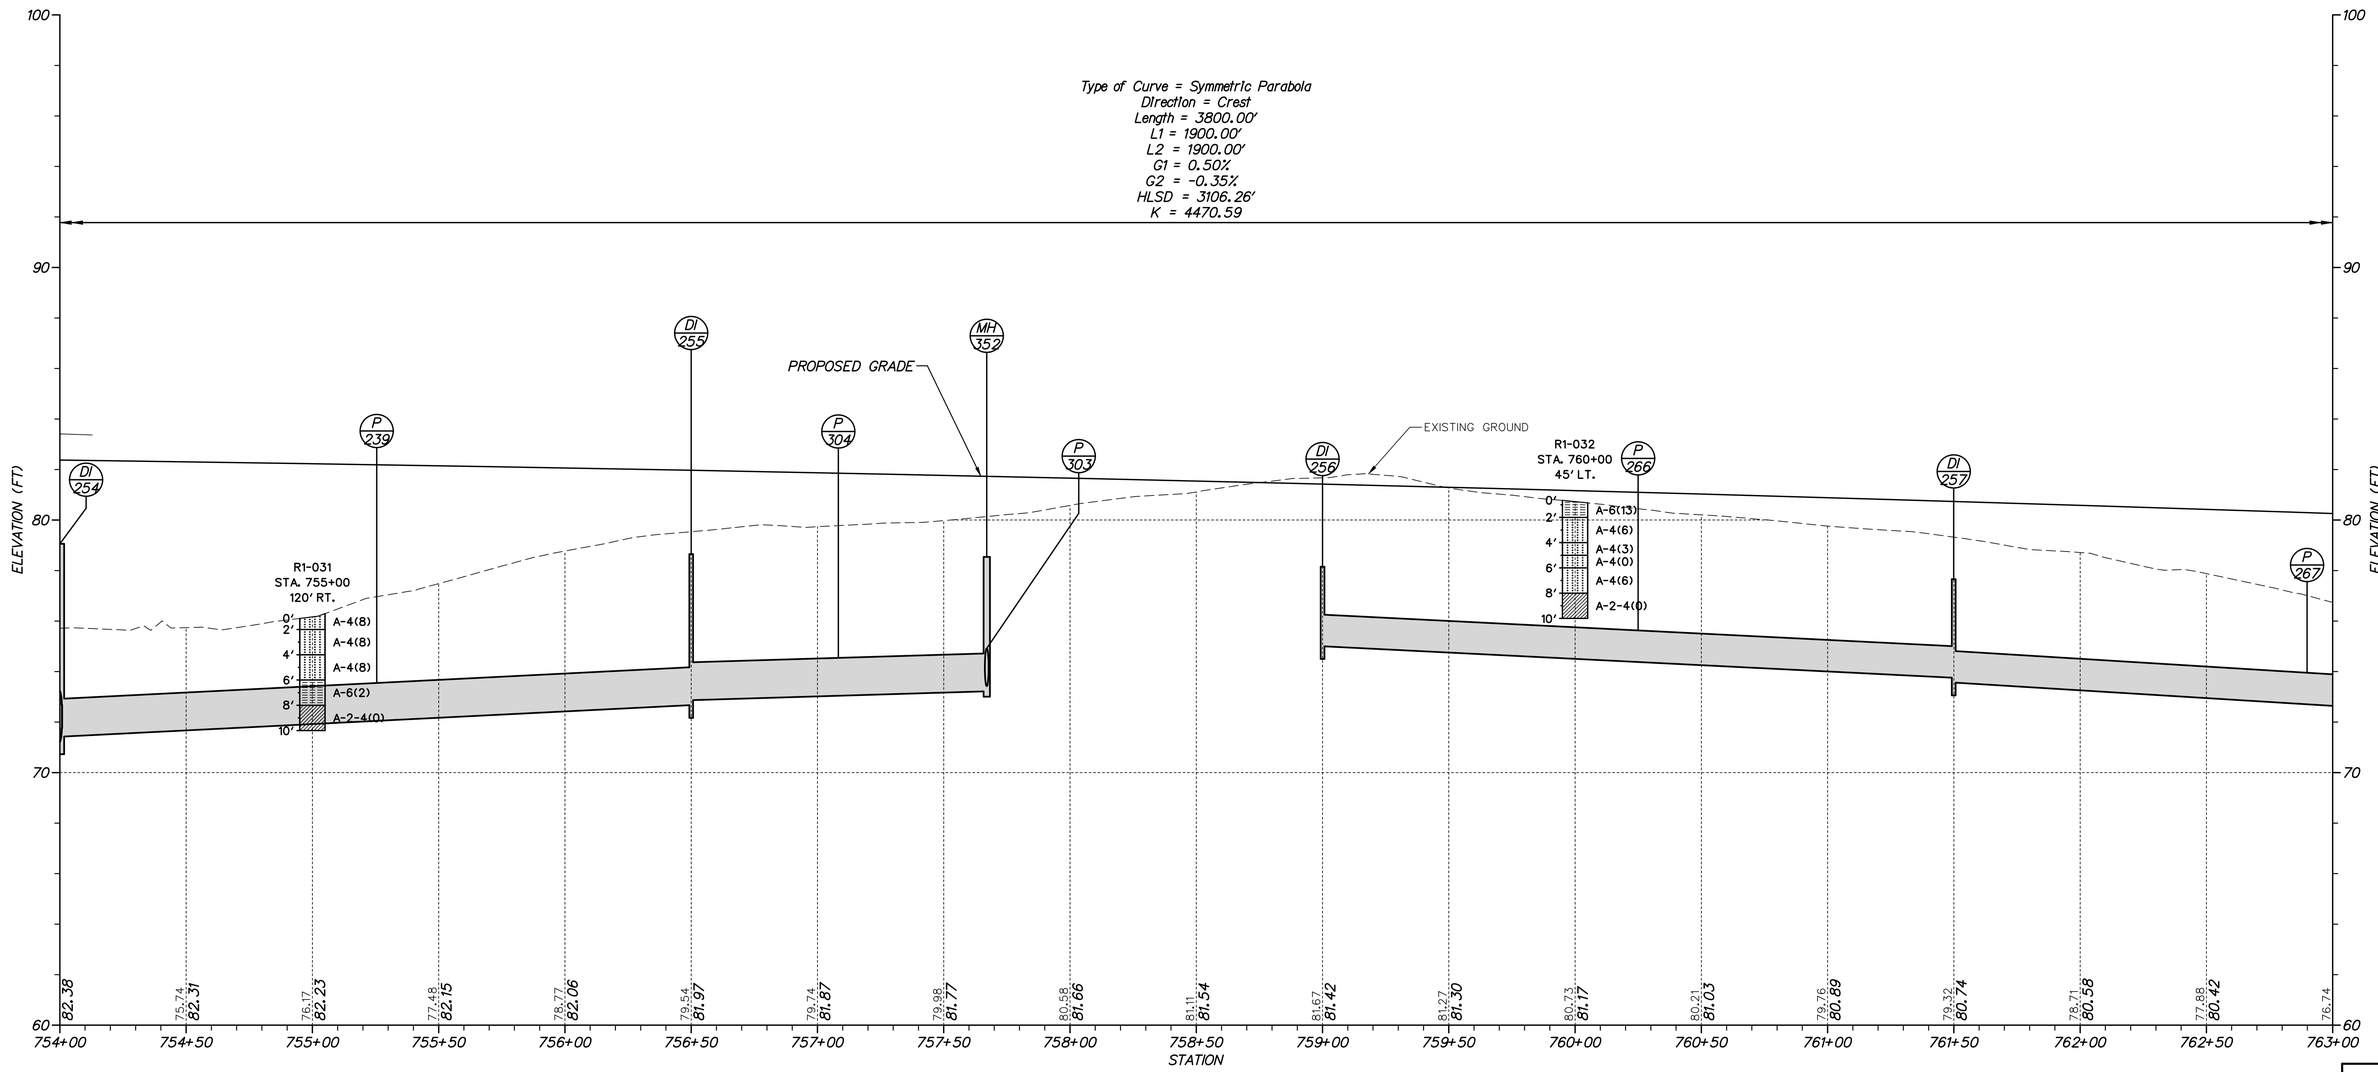

US 301 – MAINLINE

VERTICAL SCALE FEET 9 6 3 0

NOTE:
BORINGS ARE PROVIDED FOR INFORMATIONAL PURPOSES ONLY. MATERIALS ENCOUNTERED MAY NOT CORRESPOND TO BORING DATA PROVIDED HEREIN.

PF-10

r:\31653-000\contract_10\cadd\PF010U301_1A.dgn
11/9/2012 2:26:25 PM

DELAWARE DEPARTMENT OF TRANSPORTATION	ADDENDUMS / REVISIONS	SCALE 0 30 60 90 FEET	US 301, SR 896 TO SR 1	CONTRACT T200911308	BRIDGE NO.	PROFILES	SHEET NO. 121
				COUNTY NEW CASTLE	DESIGNED BY: SJB		TOTAL SHTS. 875
					CHECKED BY: TAO		

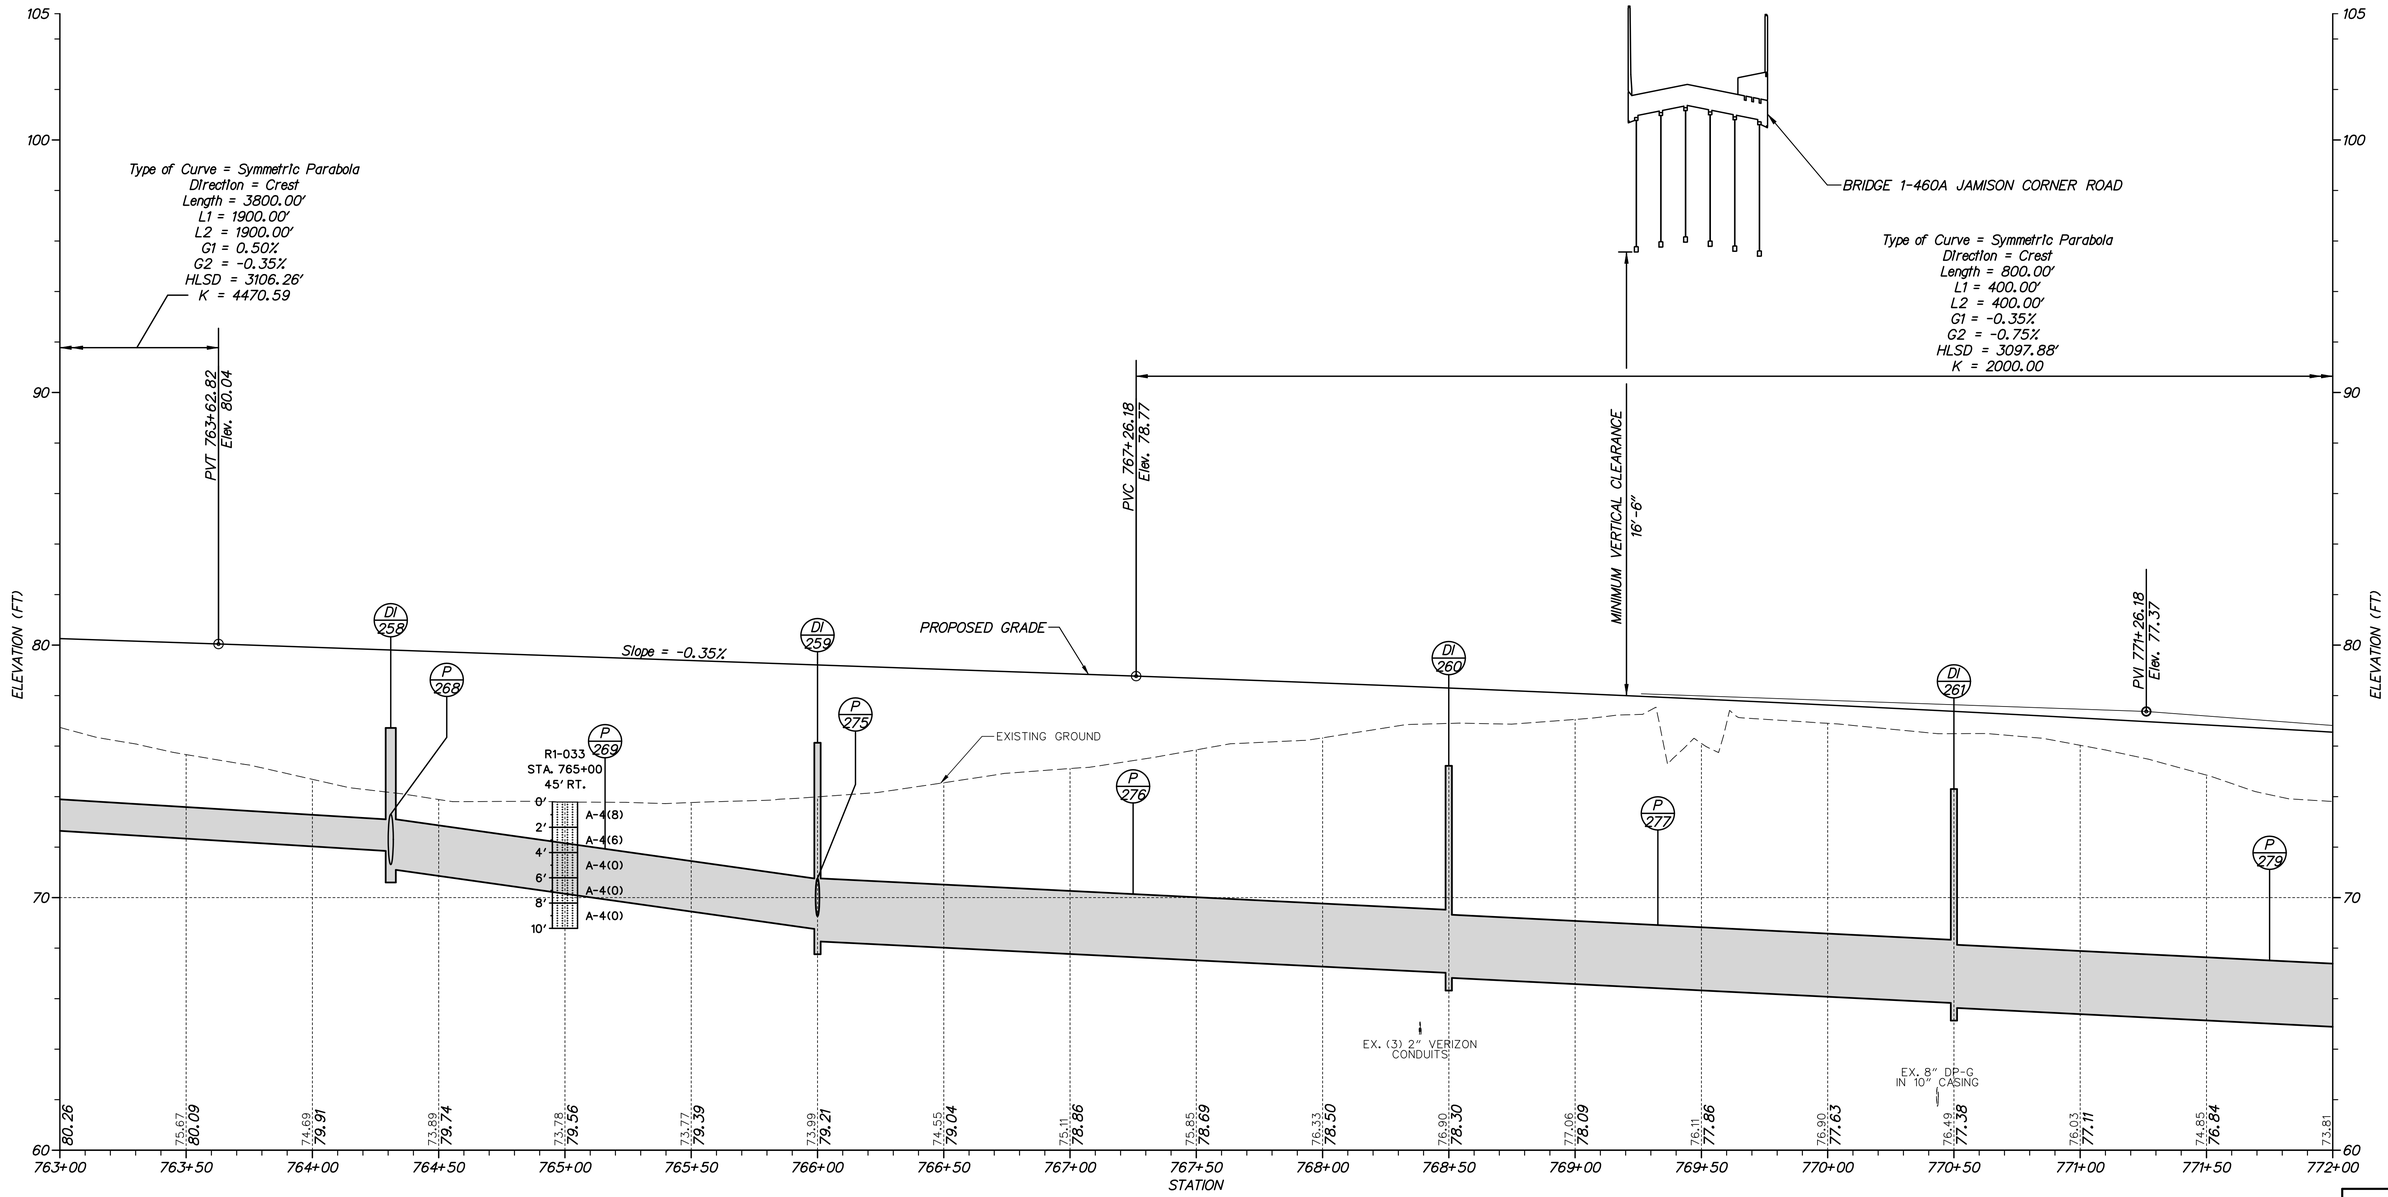

US 301 – MAINLINE

VERTICAL SCALE FEET 9 6 3 0

NOTE:
BORINGS ARE PROVIDED FOR INFORMATIONAL PURPOSES ONLY. MATERIALS ENCOUNTERED MAY NOT CORRESPOND TO BORING DATA PROVIDED HEREIN.

PF-11

N:\31653-000\Contract 1A\CADD\PF01U301_1A.dgn
11/3/2014 11:30:44 PM

DELAWARE DEPARTMENT OF TRANSPORTATION	ADDENDUMS / REVISIONS	SCALE 0 30 60 90 FEET	US 301, SR 896 TO SR 1	CONTRACT T200911308	BRIDGE NO. 1–8	PROFILES	SHEET NO. 122
				COUNTY NEW CASTLE	DESIGNED BY: SJB		TOTAL SHTS. 875
					CHECKED BY: TAO		

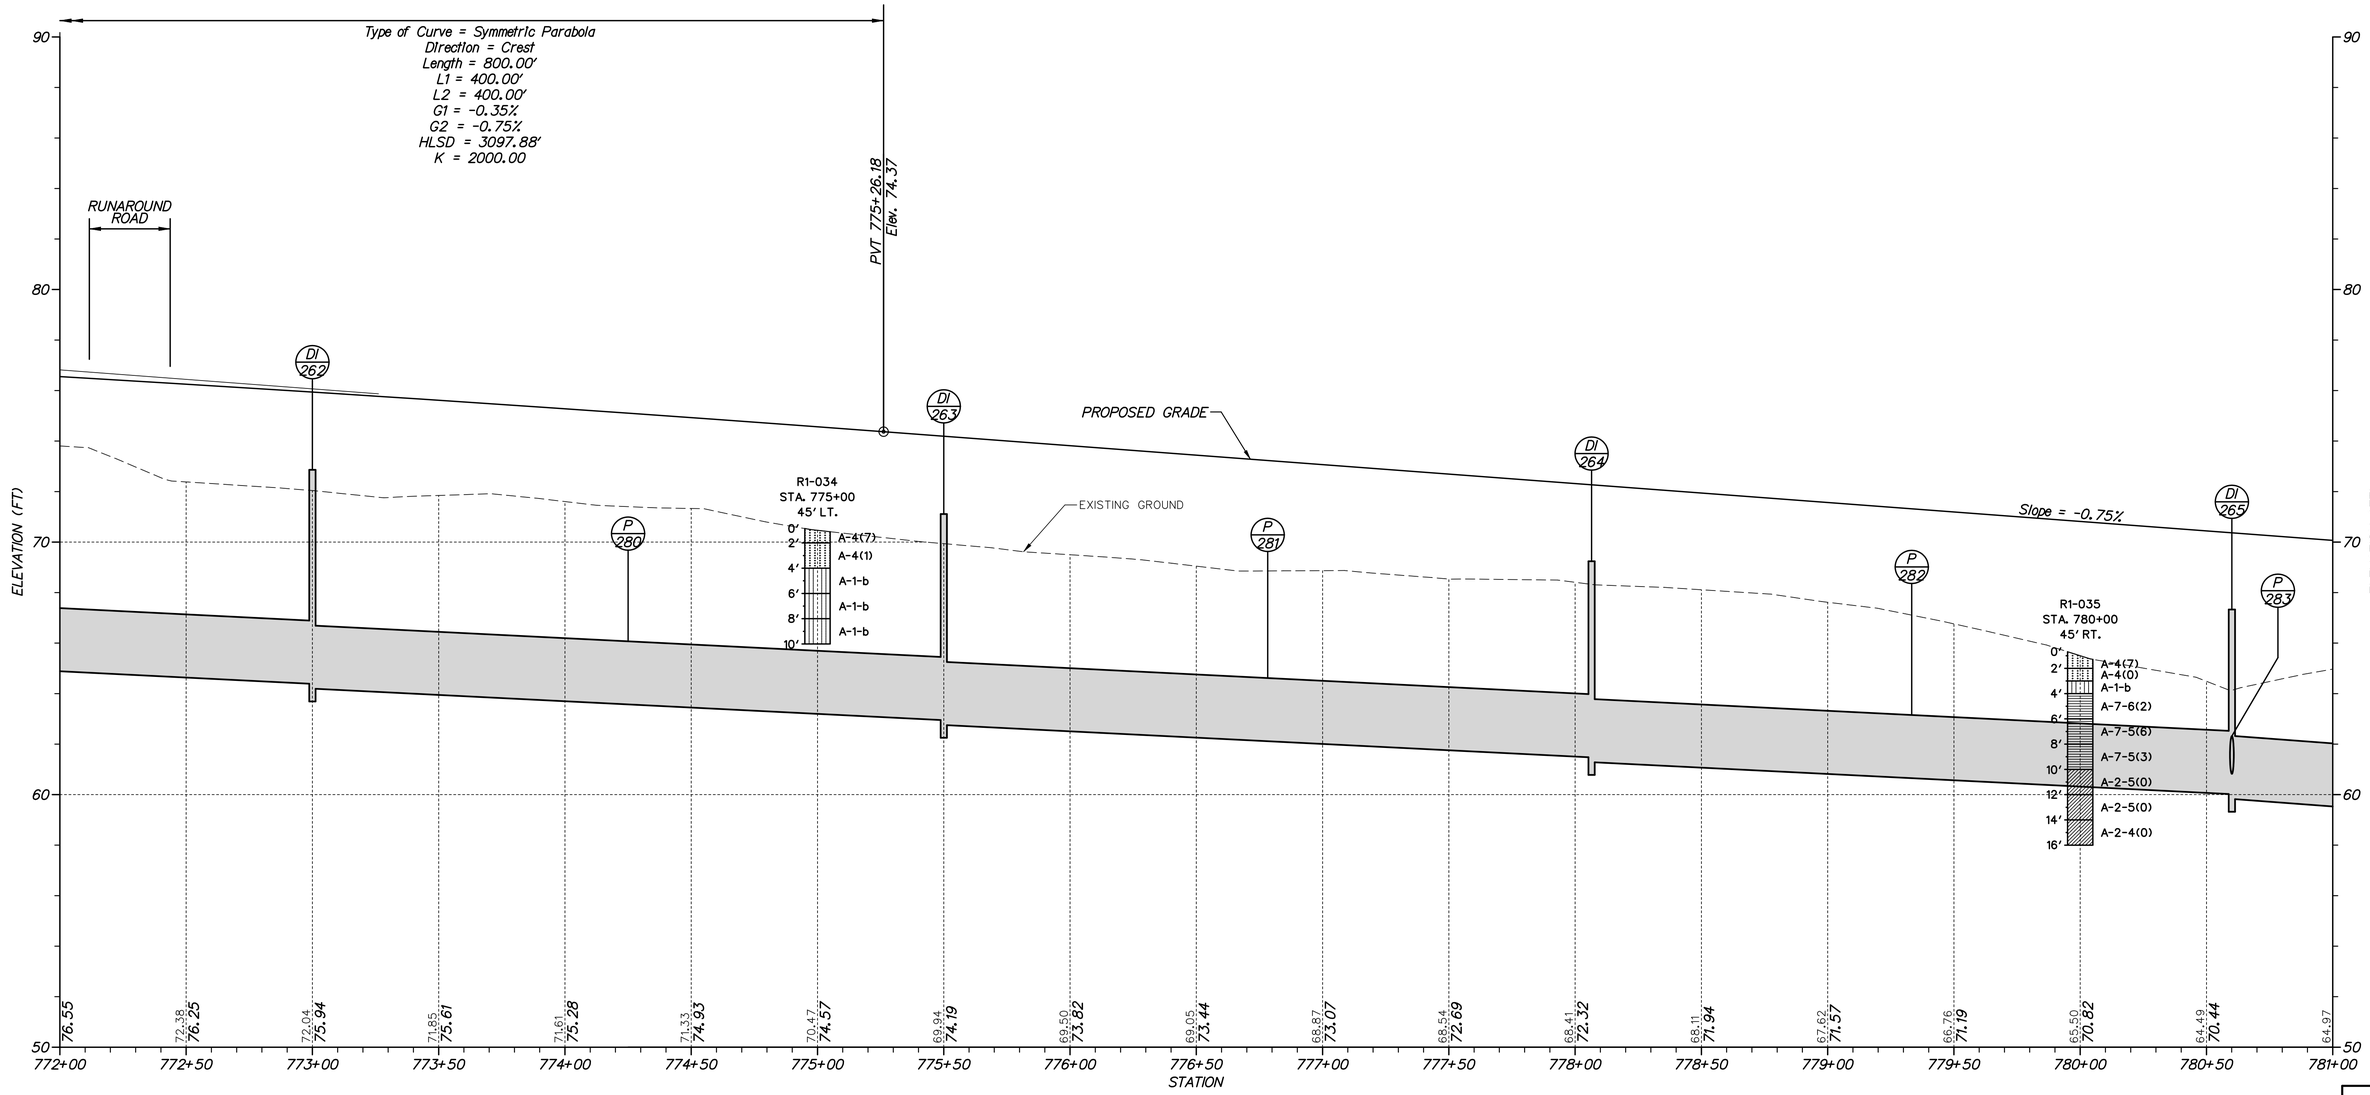

US 301 – MAINLINE

VERTICAL SCALE FEET 9 6 3 0

NOTE:
BORINGS ARE PROVIDED FOR INFORMATIONAL PURPOSES ONLY. MATERIALS ENCOUNTERED MAY NOT CORRESPOND TO BORING DATA PROVIDED HEREIN.

PF-12

r:\31653-000\contract 1a\cadd\PF012U301_1A.dgn
10/30/2012 2:41:29 PM

DELAWARE DEPARTMENT OF TRANSPORTATION

ADDENDUMS / REVISIONS

SCALE 0 30 60 90 FEET

US 301, SR 896 TO SR 1

CONTRACT	BRIDGE NO.
T200911308	DESIGNED BY: SJB
COUNTY	
NEW CASTLE	CHECKED BY: TAO

PROFILES

SHEET NO. 123
TOTAL SHTS. 875

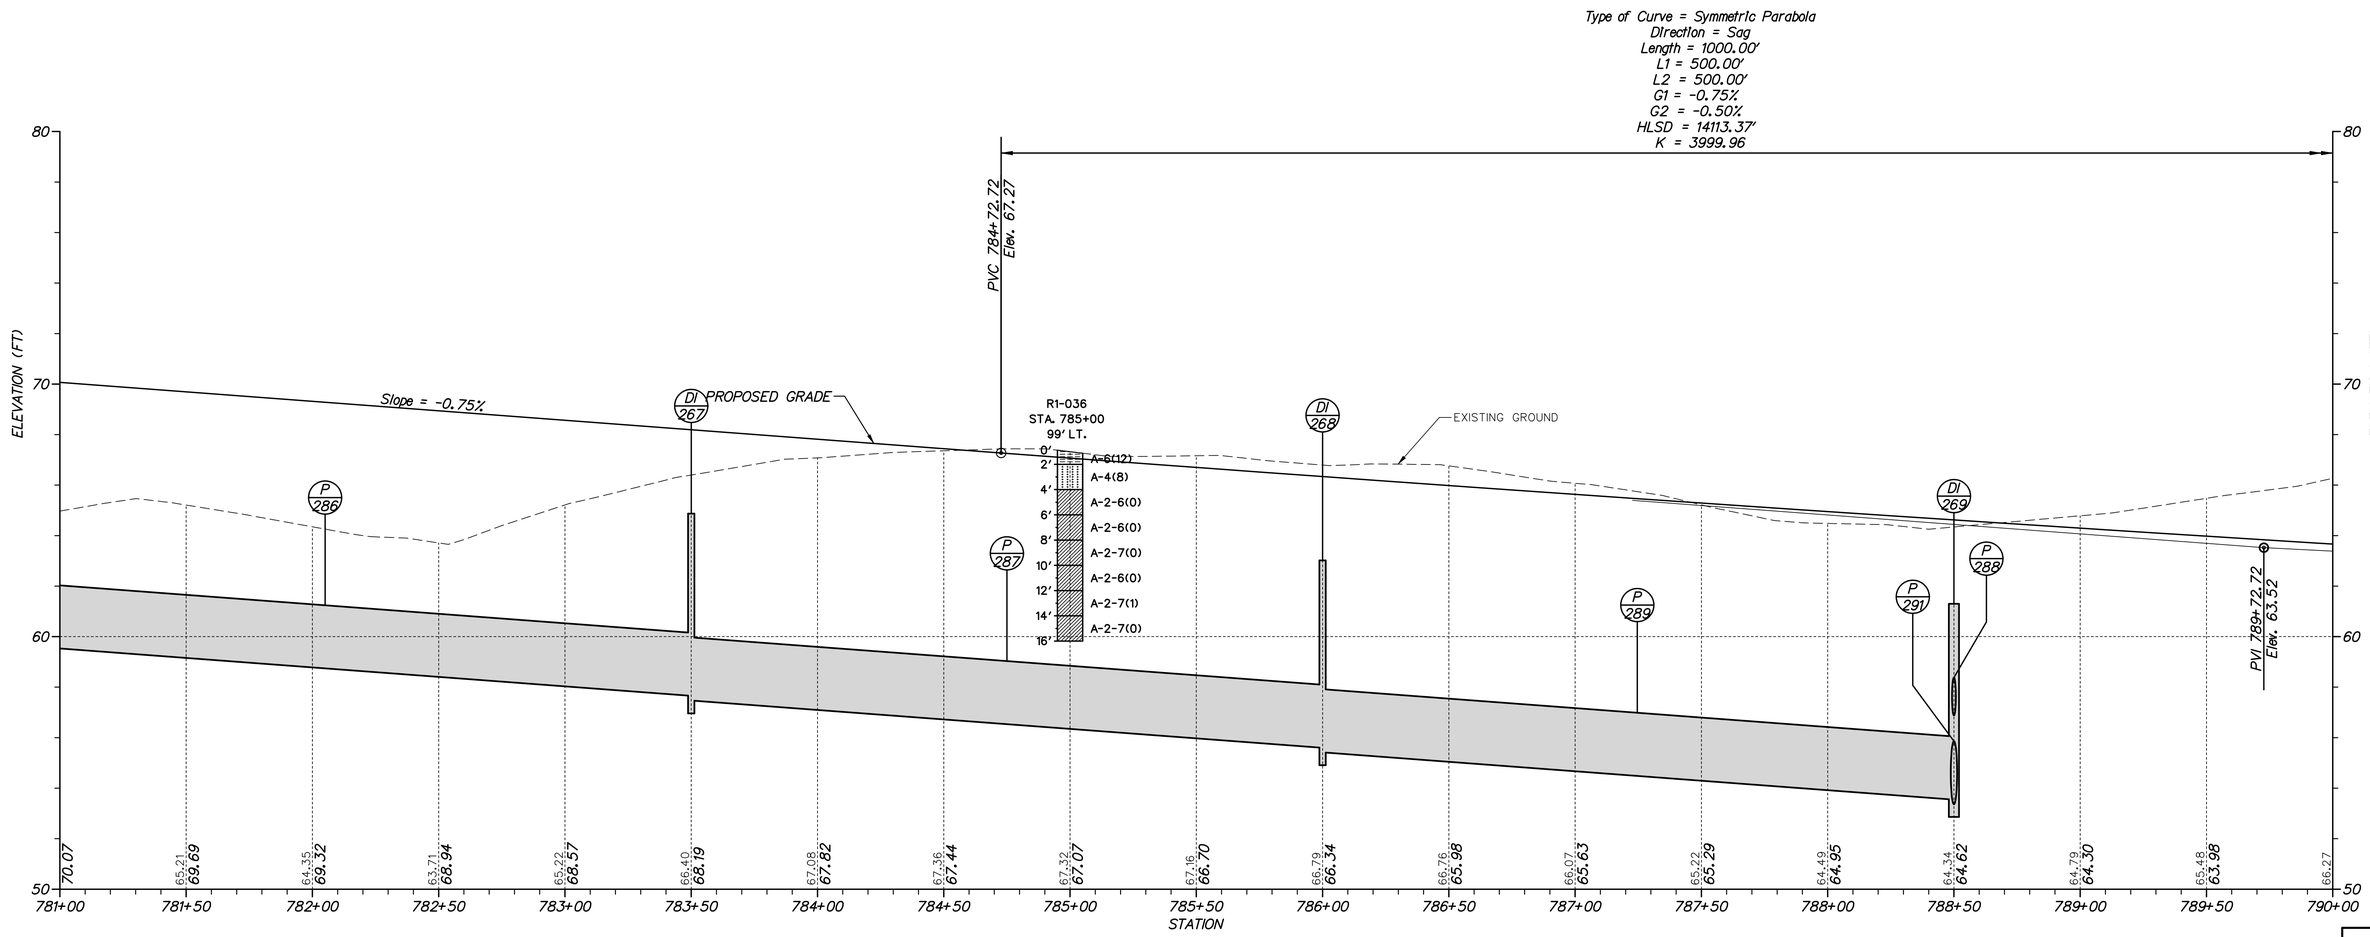

US 301 – MAINLINE

VERTICAL SCALE FEET 9 6 3 0

NOTE:
BORINGS ARE PROVIDED FOR INFORMATIONAL PURPOSES ONLY. MATERIALS ENCOUNTERED MAY NOT CORRESPOND TO BORING DATA PROVIDED HEREIN.

PF-13

DELAWARE DEPARTMENT OF TRANSPORTATION	ADDENDUMS / REVISIONS	SCALE 0 30 60 90 FEET	US 301, SR 896 TO SR 1	CONTRACT T200911308	BRIDGE NO.	PROFILES
				COUNTY NEW CASTLE	DESIGNED BY: SJB	
					CHECKED BY: TAO	

SHEET NO. 124
TOTAL SHTS. 875

n:\33653-000\contract 1a\cadd\PF013U301_1A.dgn
10/30/2012 2:41:32 PM

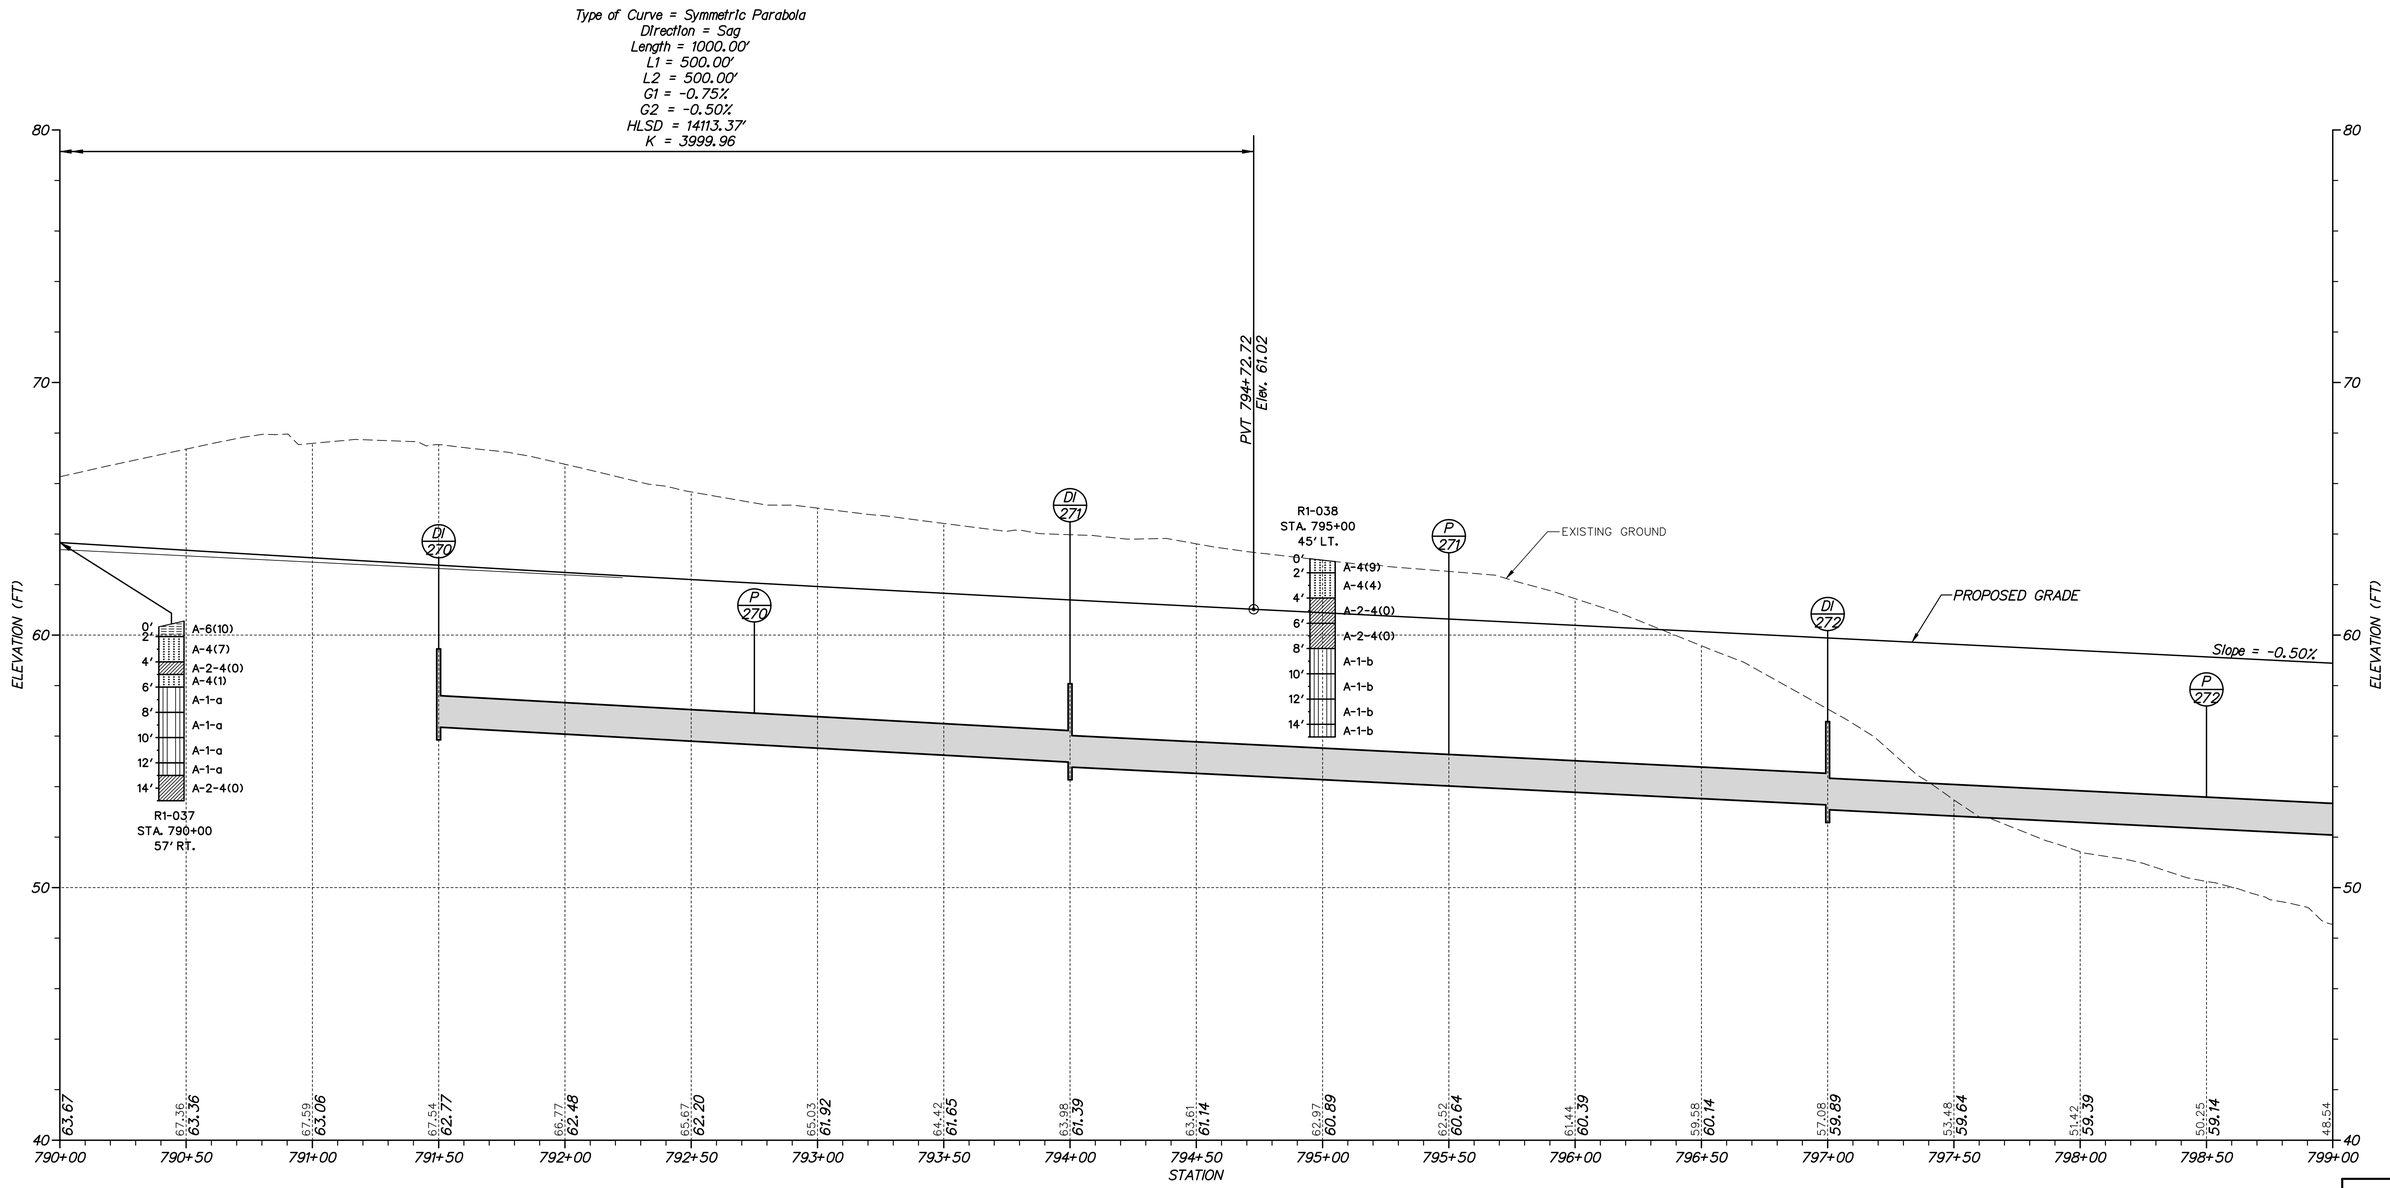

US 301 – MAINLINE

VERTICAL SCALE FEET 9 6 3 0

NOTE:
BORINGS ARE PROVIDED FOR INFORMATIONAL PURPOSES ONLY. MATERIALS ENCOUNTERED MAY NOT CORRESPOND TO BORING DATA PROVIDED HEREIN.

PF-14

r:\31653-000\contract 1a\cadd\PF014U301_1A.dgn
10/30/2012 2:41:35 PM

DELAWARE DEPARTMENT OF TRANSPORTATION	ADDENDUMS / REVISIONS	SCALE 0 30 60 90 FEET	US 301, SR 896 TO SR 1	CONTRACT T200911308	BRIDGE NO.	PROFILES	SHEET NO. 125
				COUNTY NEW CASTLE	DESIGNED BY: SJB		TOTAL SHTS. 875
					CHECKED BY: TAO		

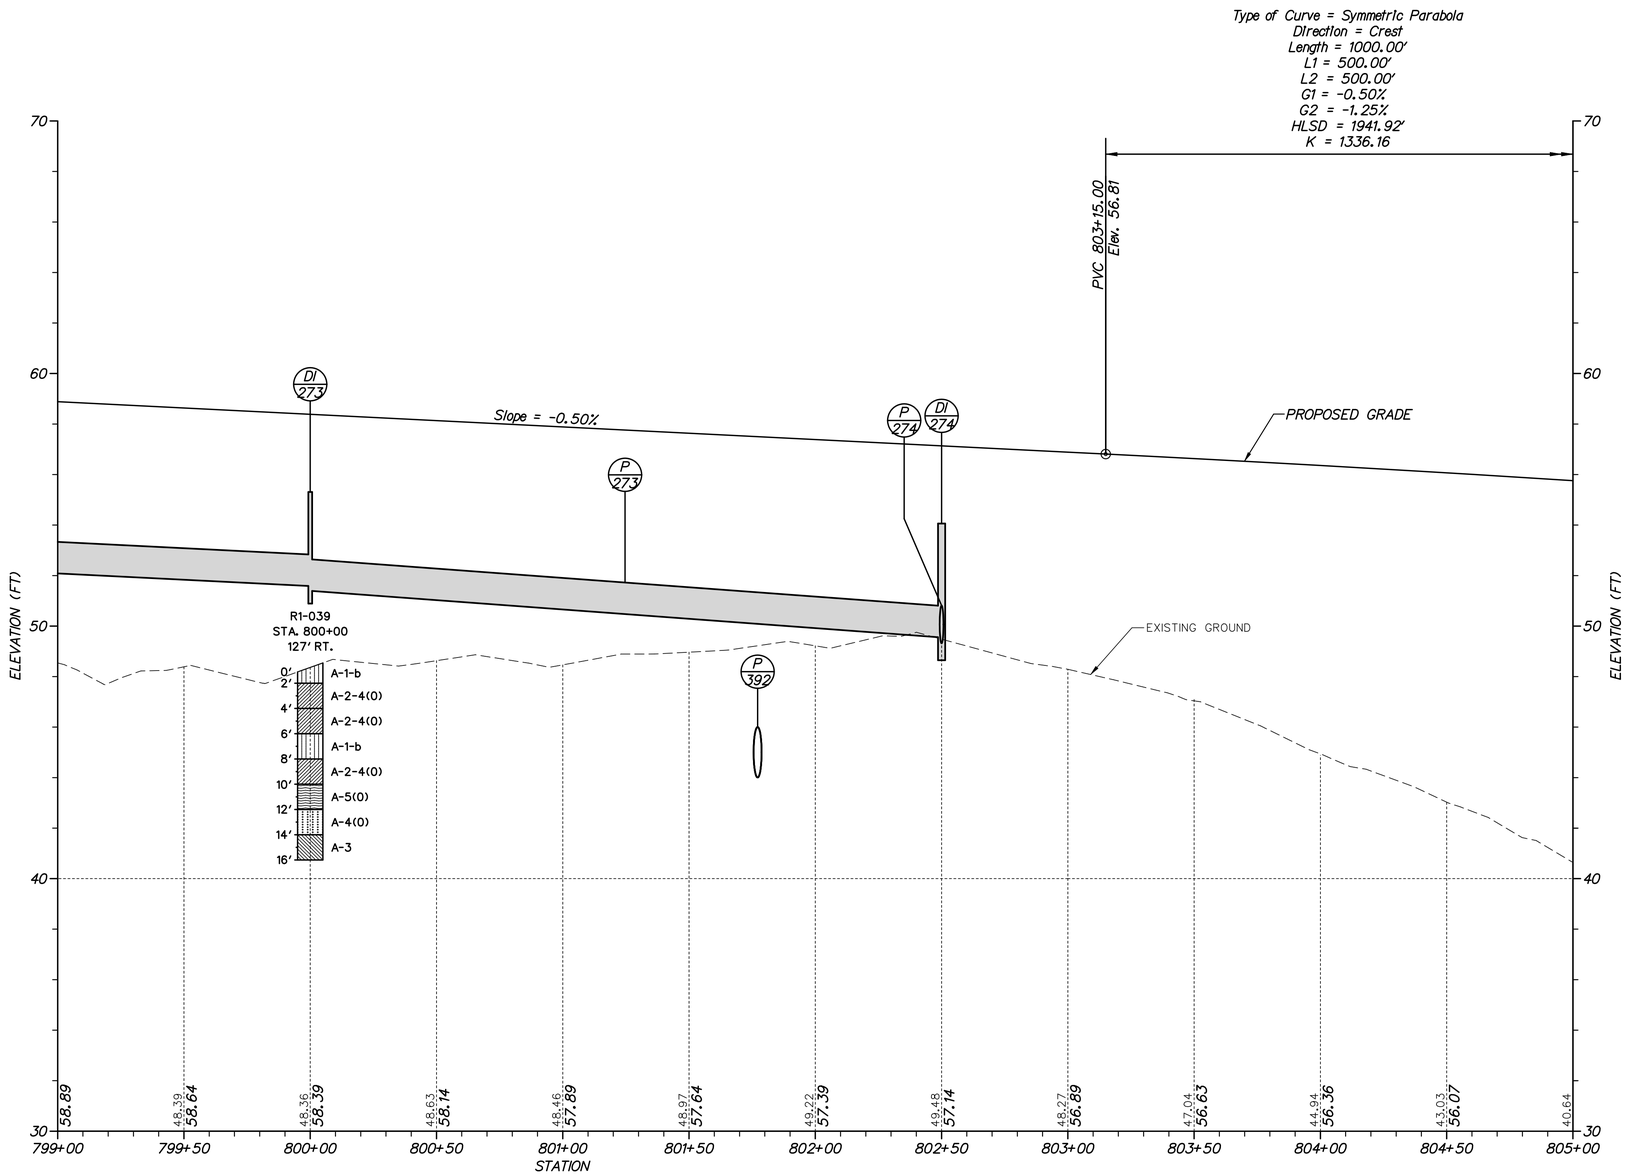

US 301 – MAINLINE

VERTICAL SCALE FEET 9 6 3 0

NOTE:
BORINGS ARE PROVIDED FOR INFORMATIONAL PURPOSES ONLY. MATERIALS ENCOUNTERED MAY NOT CORRESPOND TO BORING DATA PROVIDED HEREIN.

PF-15

n:\31653-000\contract 1a\cadd\PF015U301_1A.dgn
10/30/2012 2:41:39 PM

DELAWARE DEPARTMENT OF TRANSPORTATION	ADDENDUMS / REVISIONS	SCALE 0 30 60 90 FEET	US 301, SR 896 TO SR 1	CONTRACT T200911308	BRIDGE NO.	PROFILES	SHEET NO. 126
				COUNTY NEW CASTLE	DESIGNED BY: SJB		TOTAL SHTS. 875
					CHECKED BY: TAO		

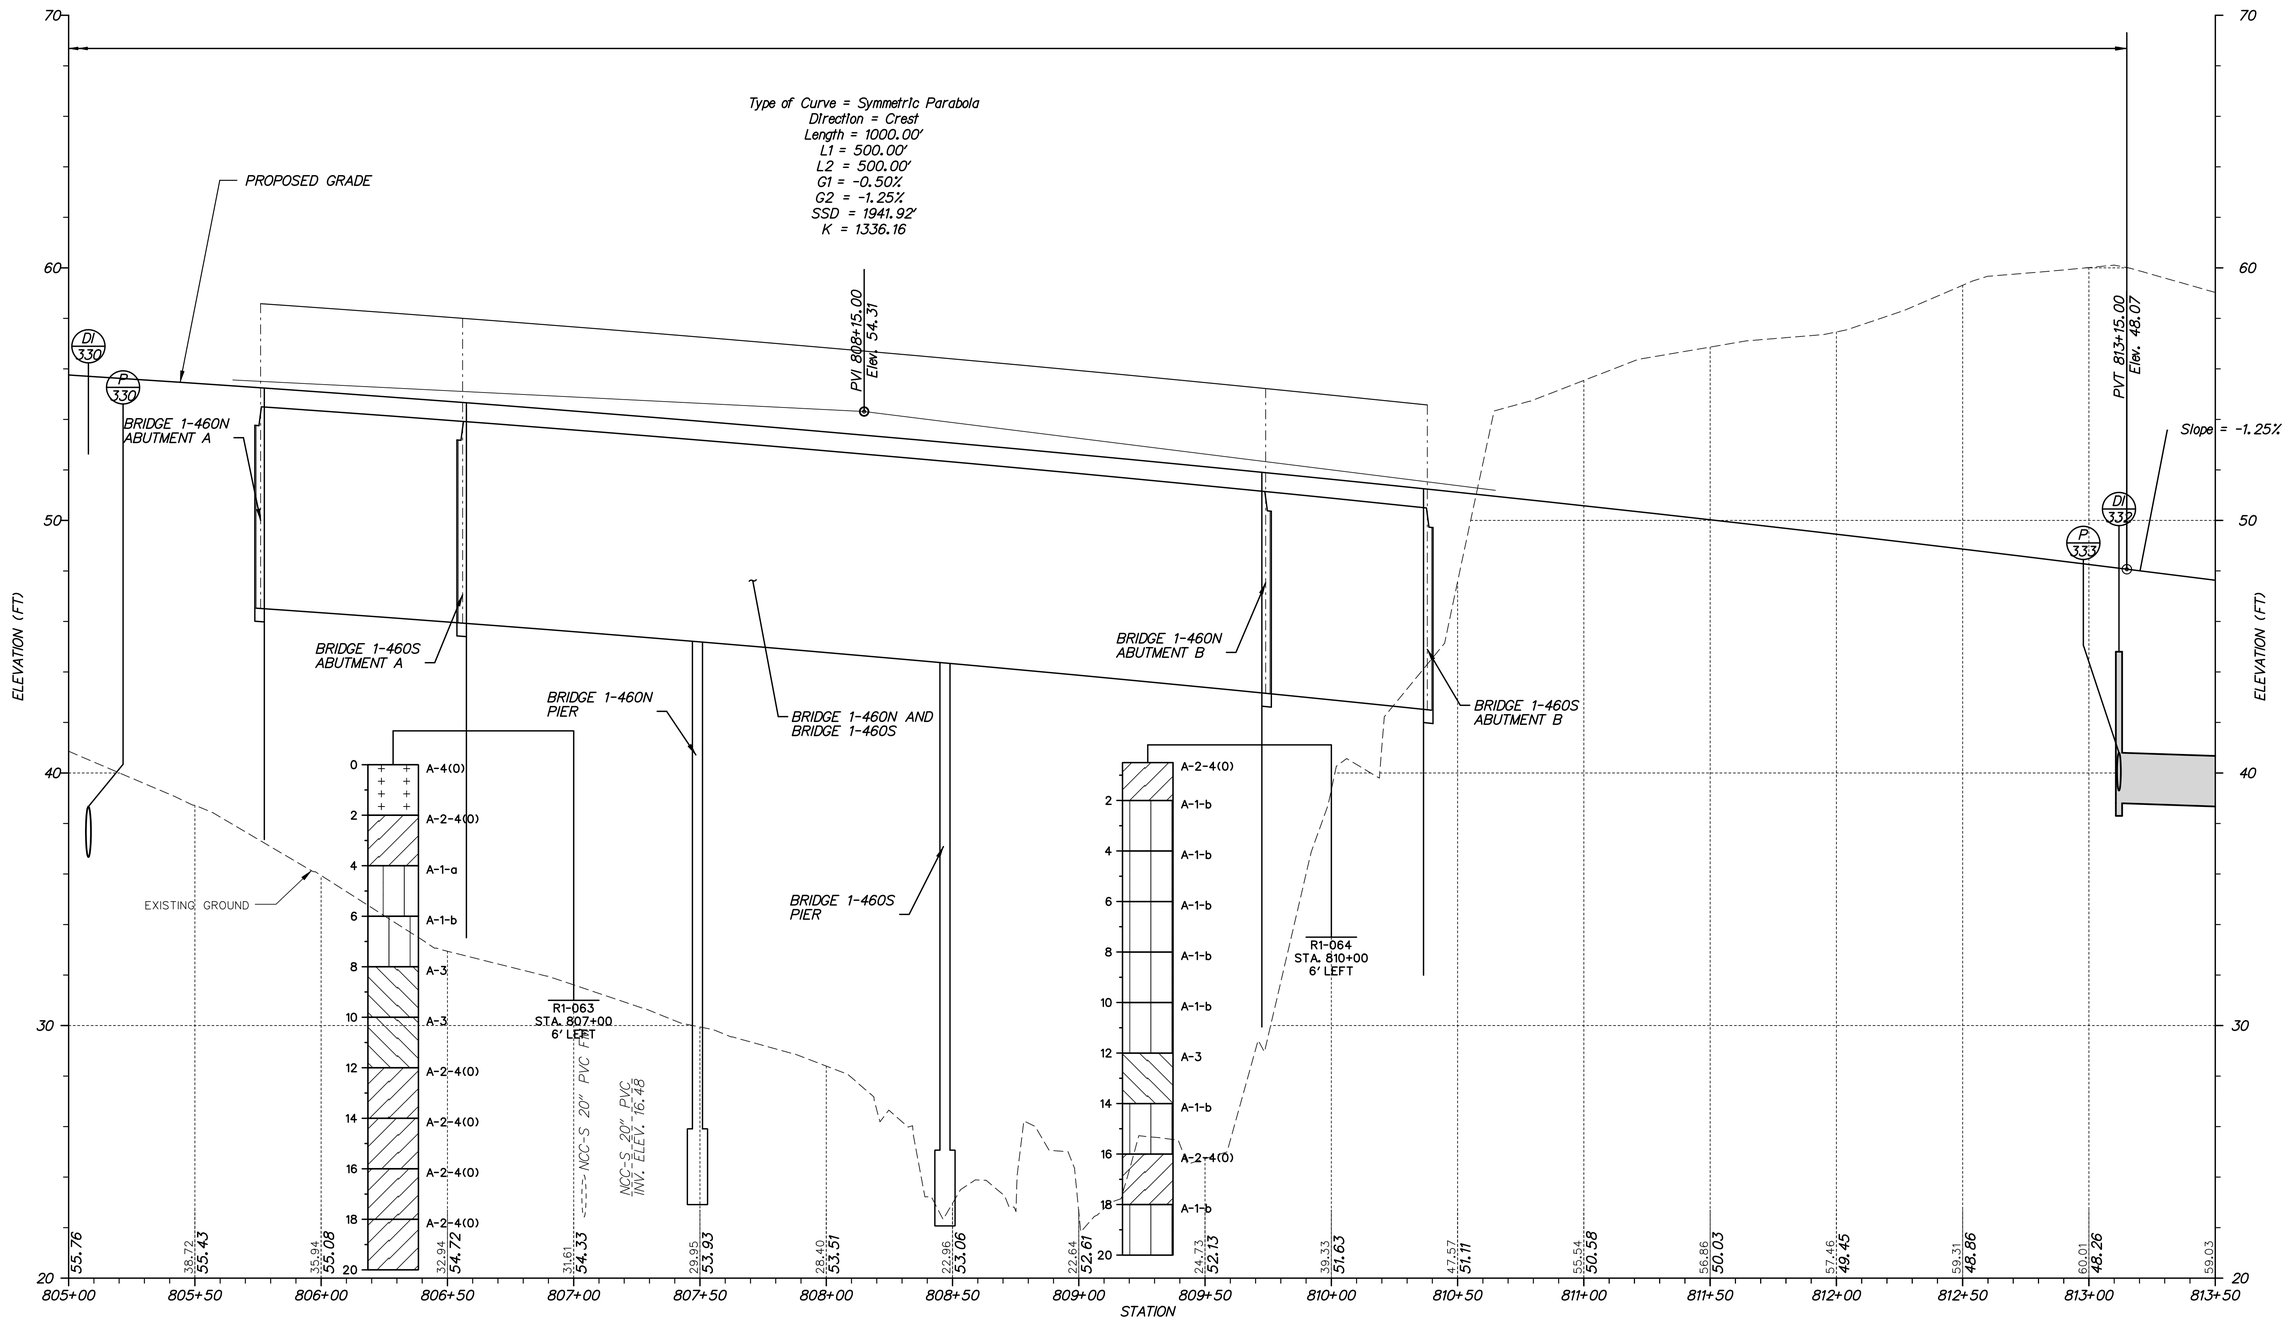

US 301 – MAINLINE

NOTE:
BORINGS ARE PROVIDED FOR INFORMATIONAL PURPOSES ONLY. MATERIALS ENCOUNTERED MAY NOT CORRESPOND TO BORING DATA PROVIDED HEREIN.

PF-16

r:\31653-000\contract_to\cadd\PF016U301_1A.dgn
10/31/2012 9:46:00 AM

DELAWARE DEPARTMENT OF TRANSPORTATION

ADDENDUMS / REVISIONS

SCALE
0 30 60 90
FEET

US 301, SR 896 TO SR 1

CONTRACT	BRIDGE NO. 1-7
T200911308	DESIGNED BY: K.A.H.
COUNTY	
NEW CASTLE	CHECKED BY: B.R.T.

PROFILES

SHEET NO.
127
TOTAL SHTS.
875

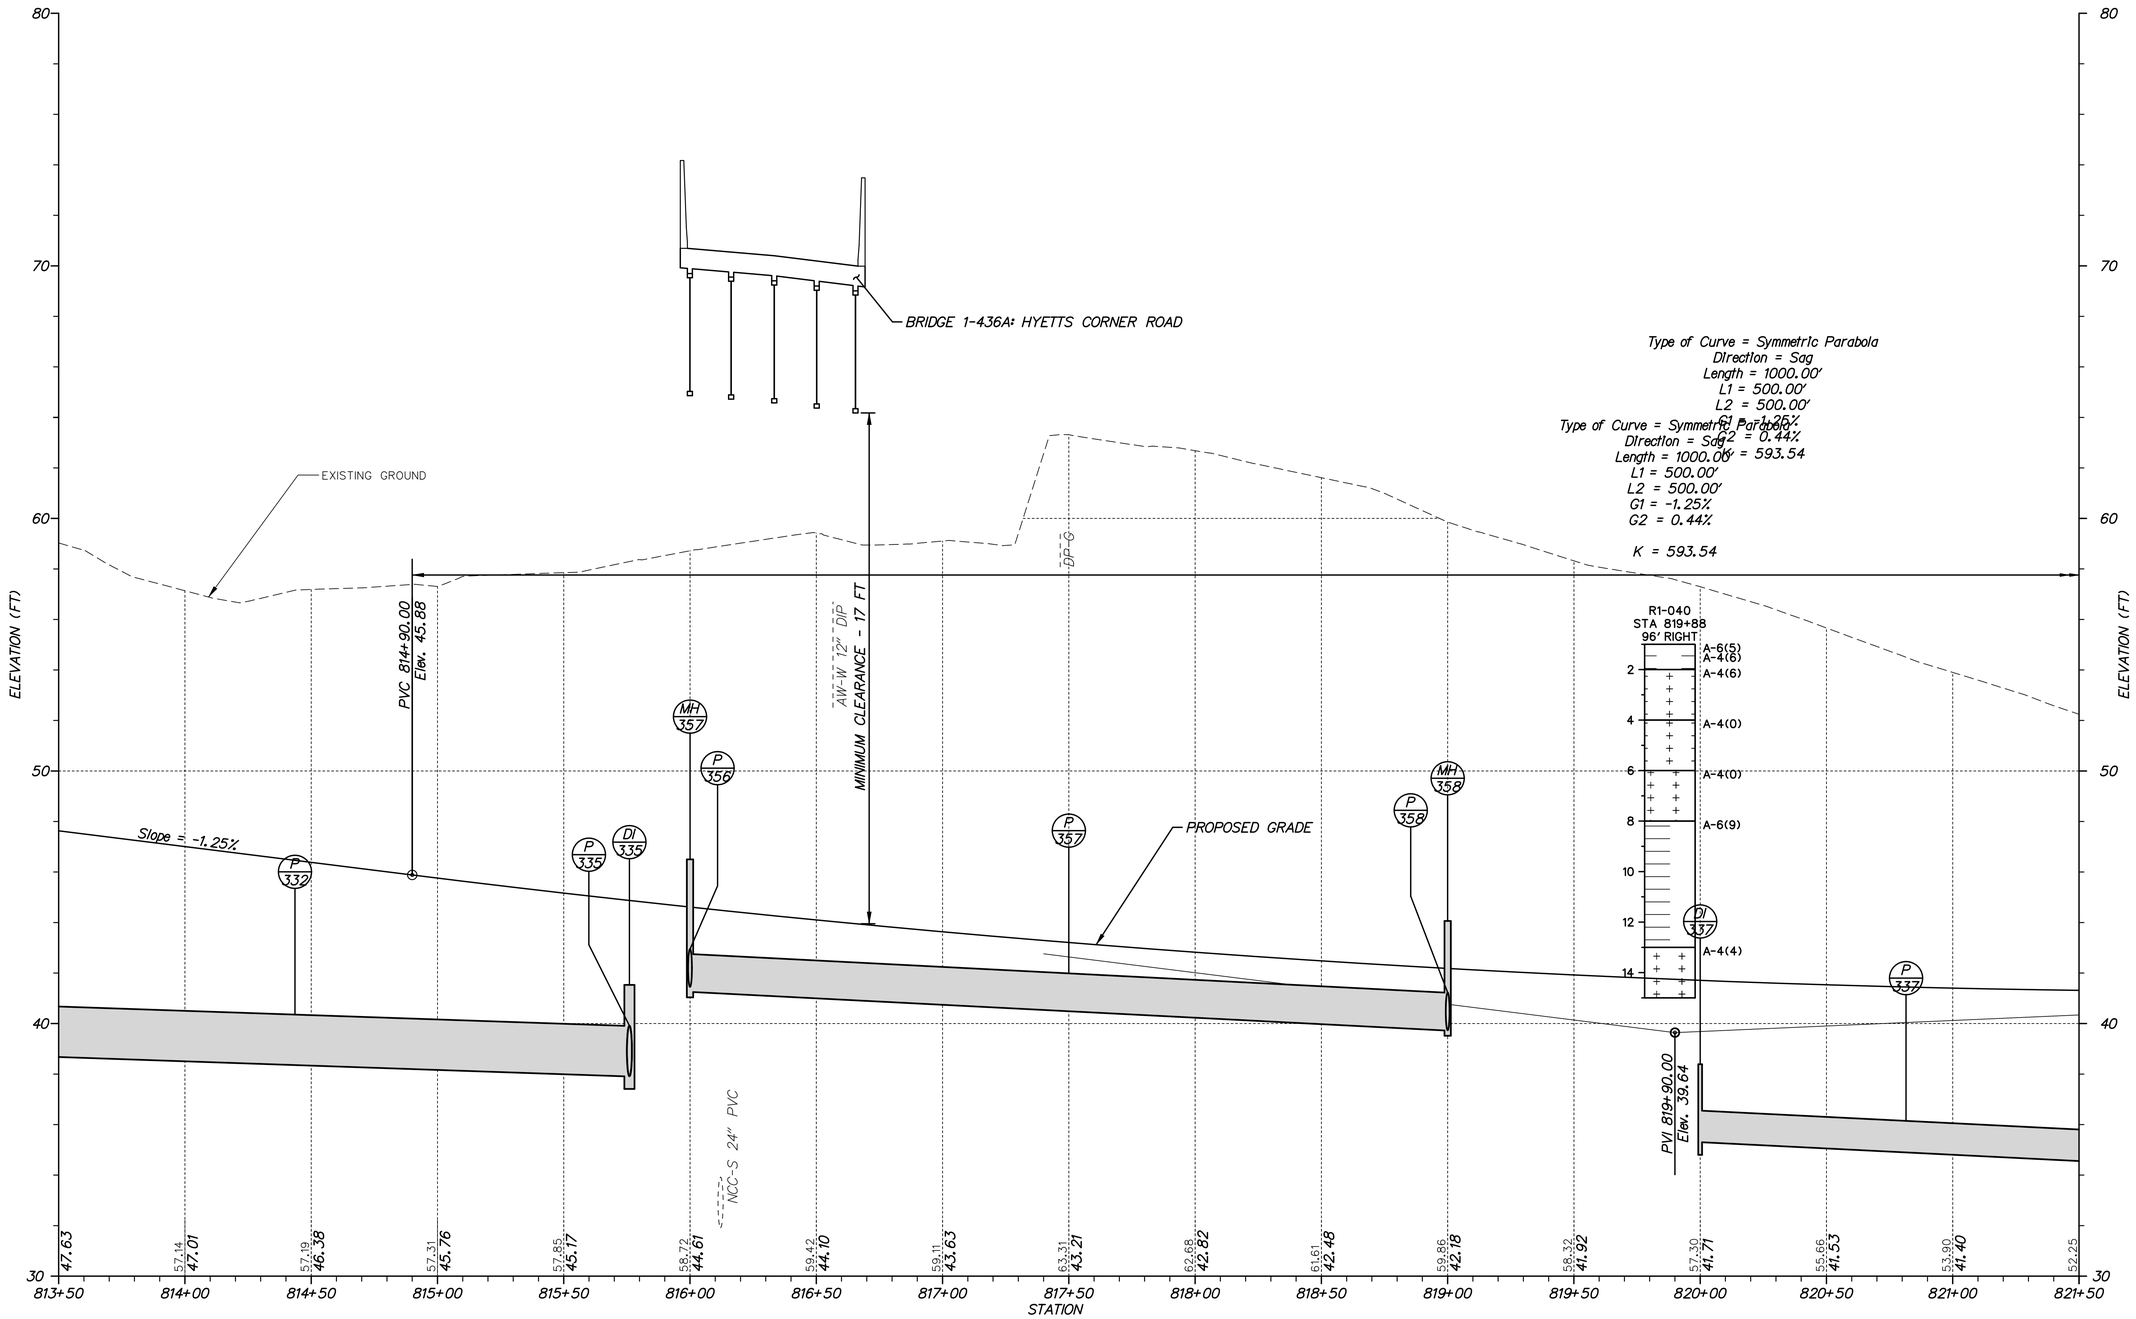

US 301 – MAINLINE

NOTE:
BORINGS ARE PROVIDED FOR INFORMATIONAL PURPOSES ONLY. MATERIALS ENCOUNTERED MAY NOT CORRESPOND TO BORING DATA PROVIDED HEREIN.

PF-17

DELAWARE DEPARTMENT OF TRANSPORTATION	ADDENDUMS / REVISIONS	SCALE 0 30 60 90 FEET	US 301, SR 896 TO SR 1	CONTRACT T200911308 / COUNTY NEW CASTLE	BRIDGE NO. / DESIGNED BY: K.A.H. / CHECKED BY: B.R.T.	PROFILES	SHEET NO. 128 / TOTAL SHTS. 875

n:\33653-000\contract 1a\cadd\PF017U301_1A.dgn
10/31/2012 9:46:11 AM

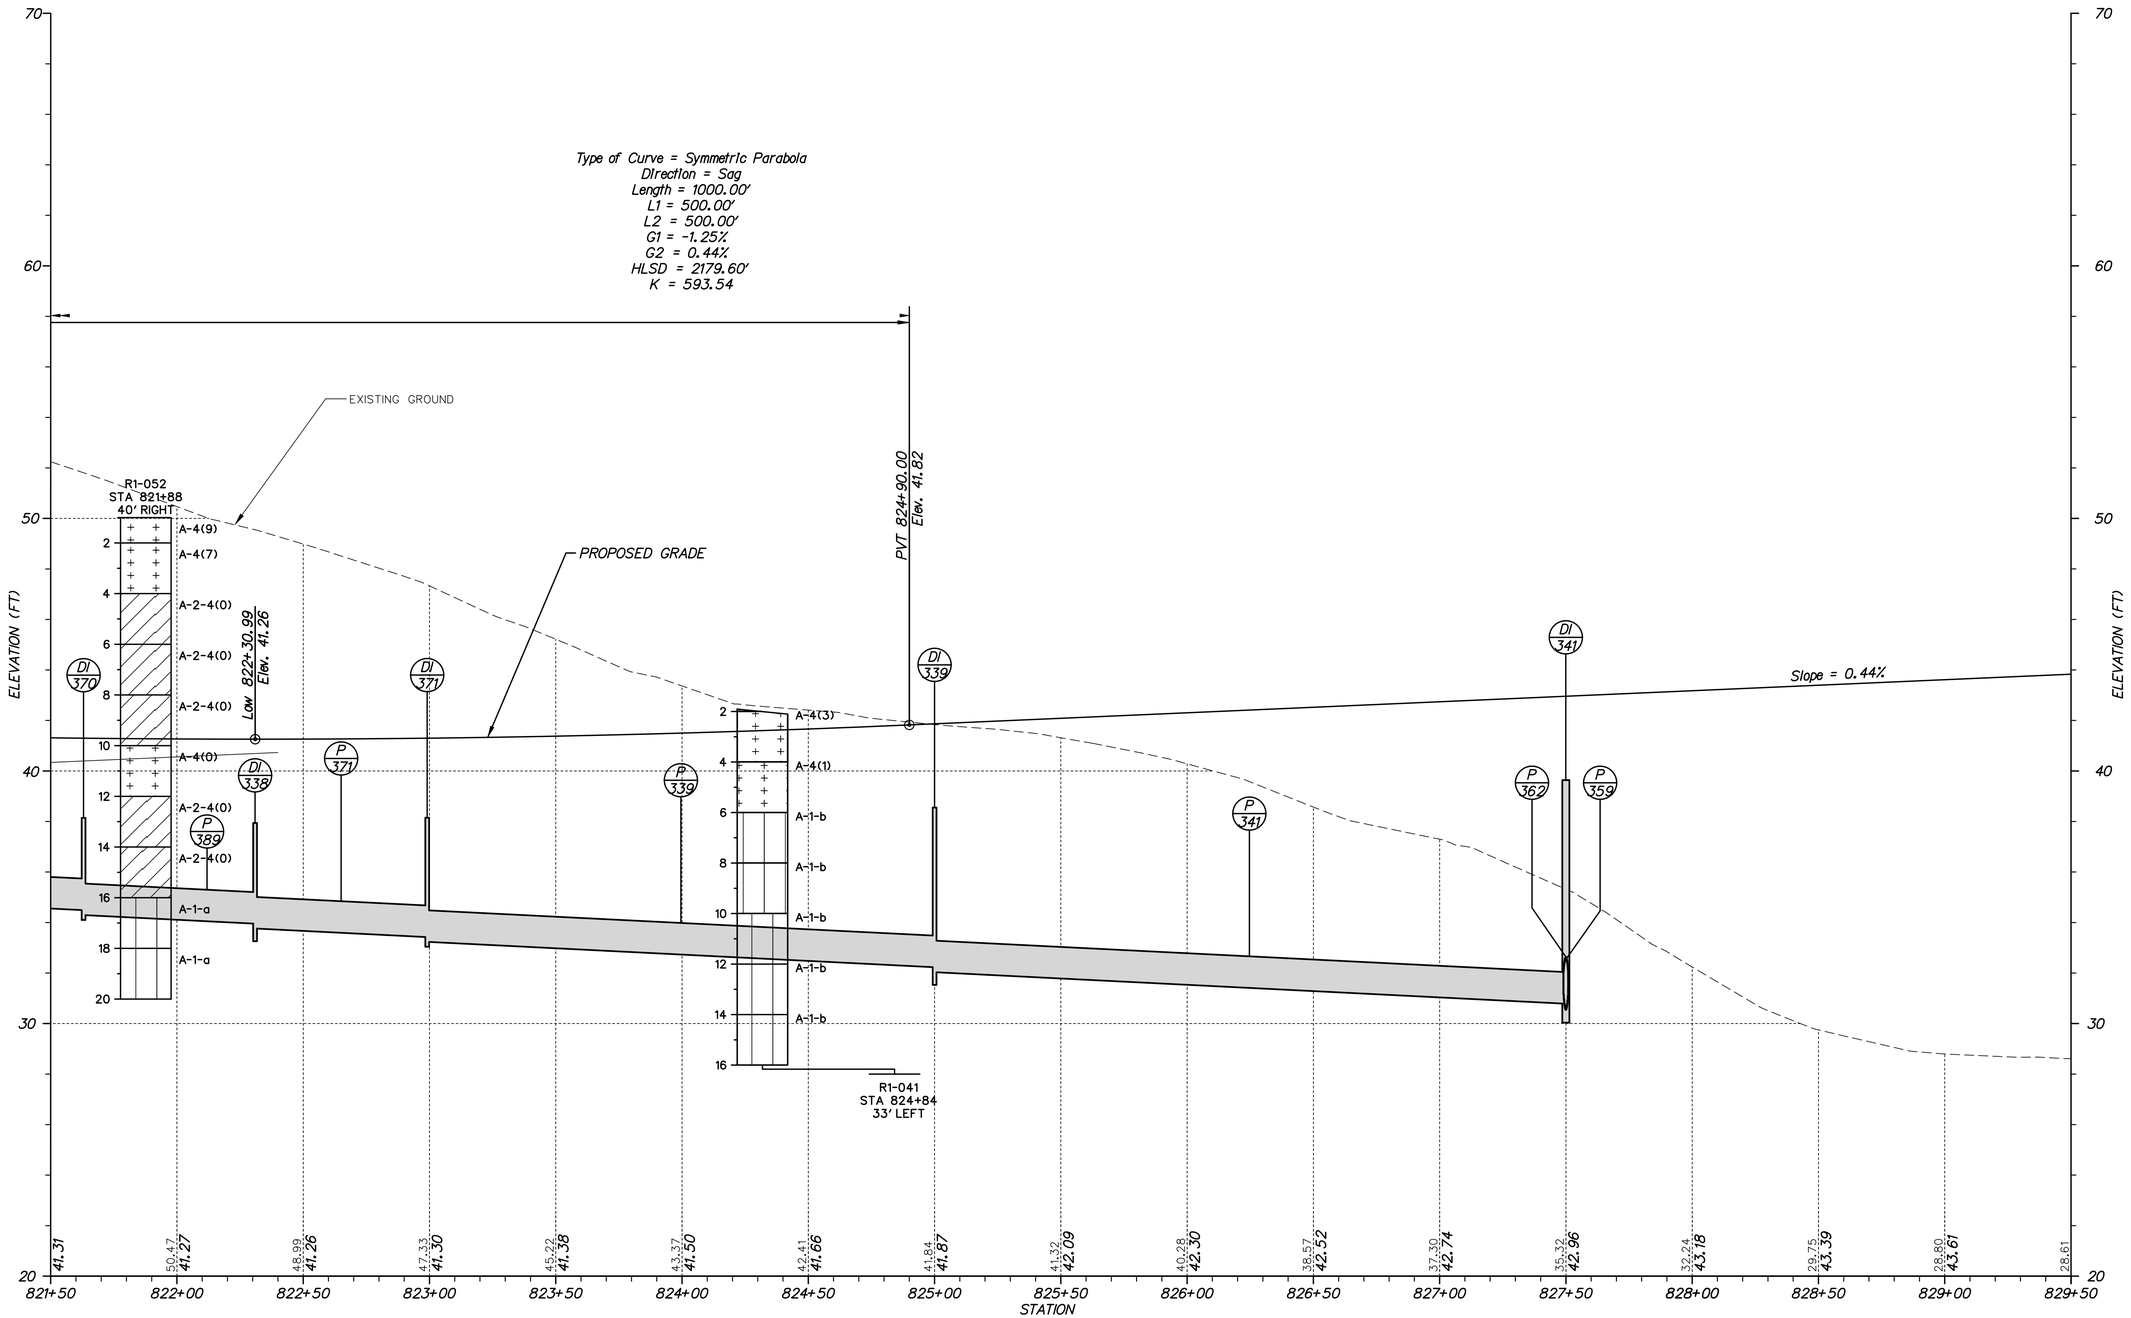

US 301 – MAINLINE

NOTE:
BORINGS ARE PROVIDED FOR INFORMATIONAL PURPOSES ONLY. MATERIALS ENCOUNTERED MAY NOT CORRESPOND TO BORING DATA PROVIDED HEREIN.

VERTICAL SCALE FEET 9 6 3 0

PF-18

DELAWARE DEPARTMENT OF TRANSPORTATION	ADDENDUMS / REVISIONS	SCALE 0 30 60 90 FEET	US 301, SR 896 TO SR 1	CONTRACT T200911308 / COUNTY NEW CASTLE	BRIDGE NO. / DESIGNED BY: K.A.H. / CHECKED BY: B.R.T.	PROFILES	SHEET NO. 129 / TOTAL SHTS. 875

n:\31653-000\contract 10\cadd\PF018U301_1A.dgn
10/31/2012 9:46:19 AM

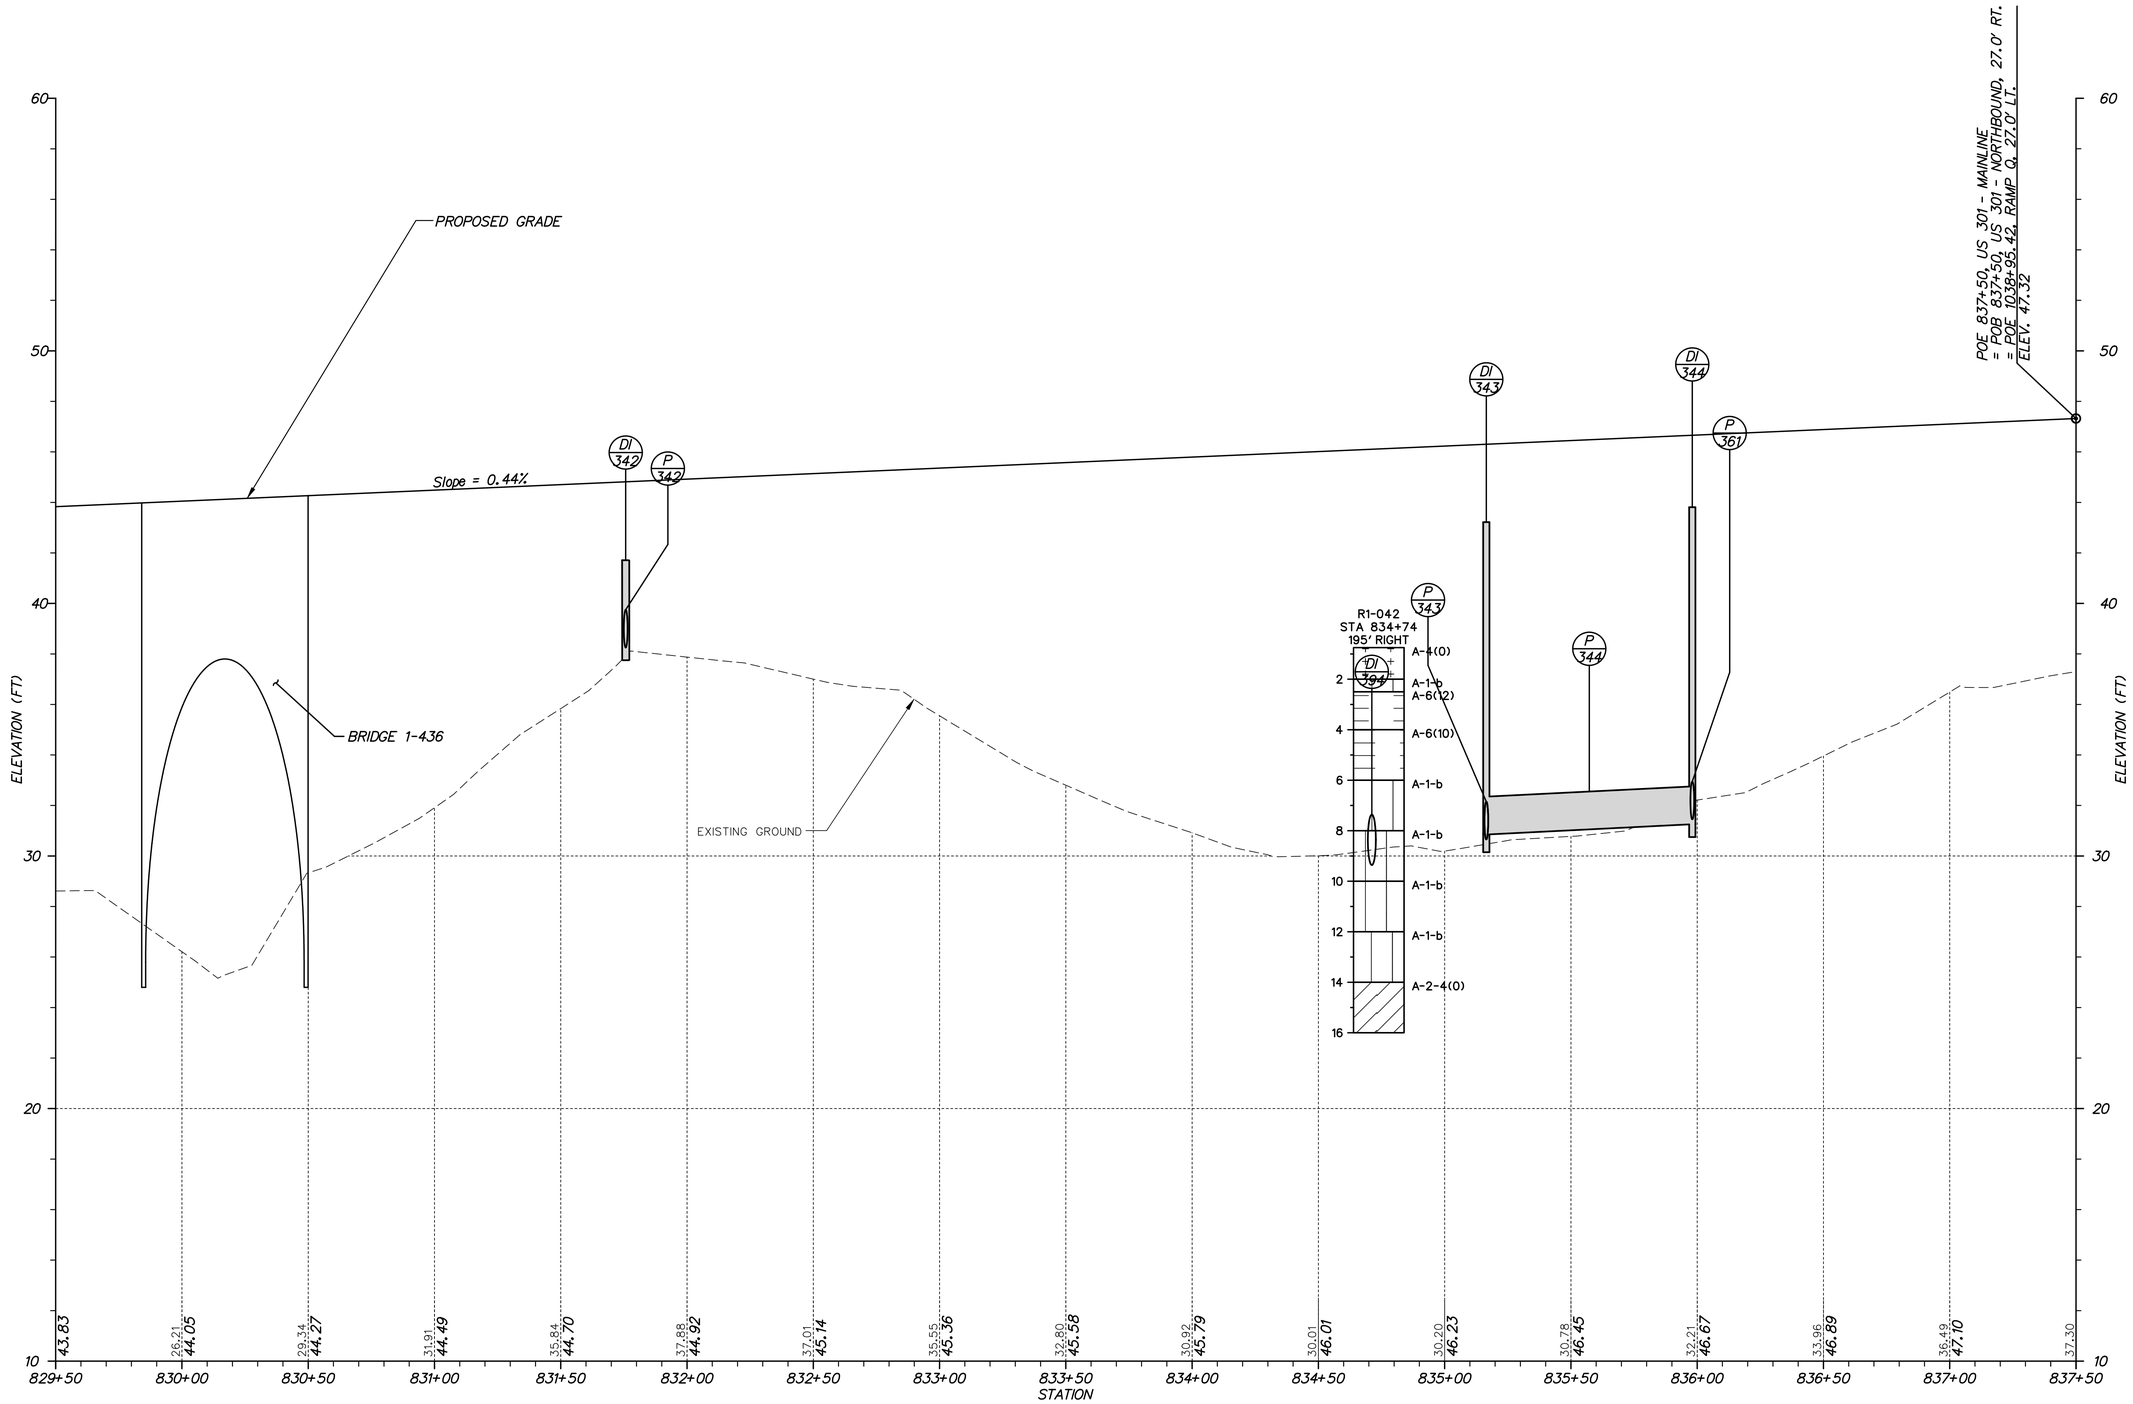

US 301 – MAINLINE

VERTICAL SCALE FEET 0 3 6 9

NOTE:
BORINGS ARE PROVIDED FOR INFORMATIONAL PURPOSES ONLY. MATERIALS ENCOUNTERED MAY NOT CORRESPOND TO BORING DATA PROVIDED HEREIN.

PF-19

n:\31653-000\contract 1a\cadd\PF019U301_1A.dgn
10/31/2012 9:46:27 AM

DELAWARE DEPARTMENT OF TRANSPORTATION

ADDENDUMS / REVISIONS

SCALE 0 30 60 90 FEET

US 301, SR 896 TO SR 1

CONTRACT	BRIDGE NO. 1-4
T200911308	DESIGNED BY: K.A.H.
COUNTY	
NEW CASTLE	CHECKED BY: B.R.T.

PROFILES

SHEET NO. 130
TOTAL SHTS. 875

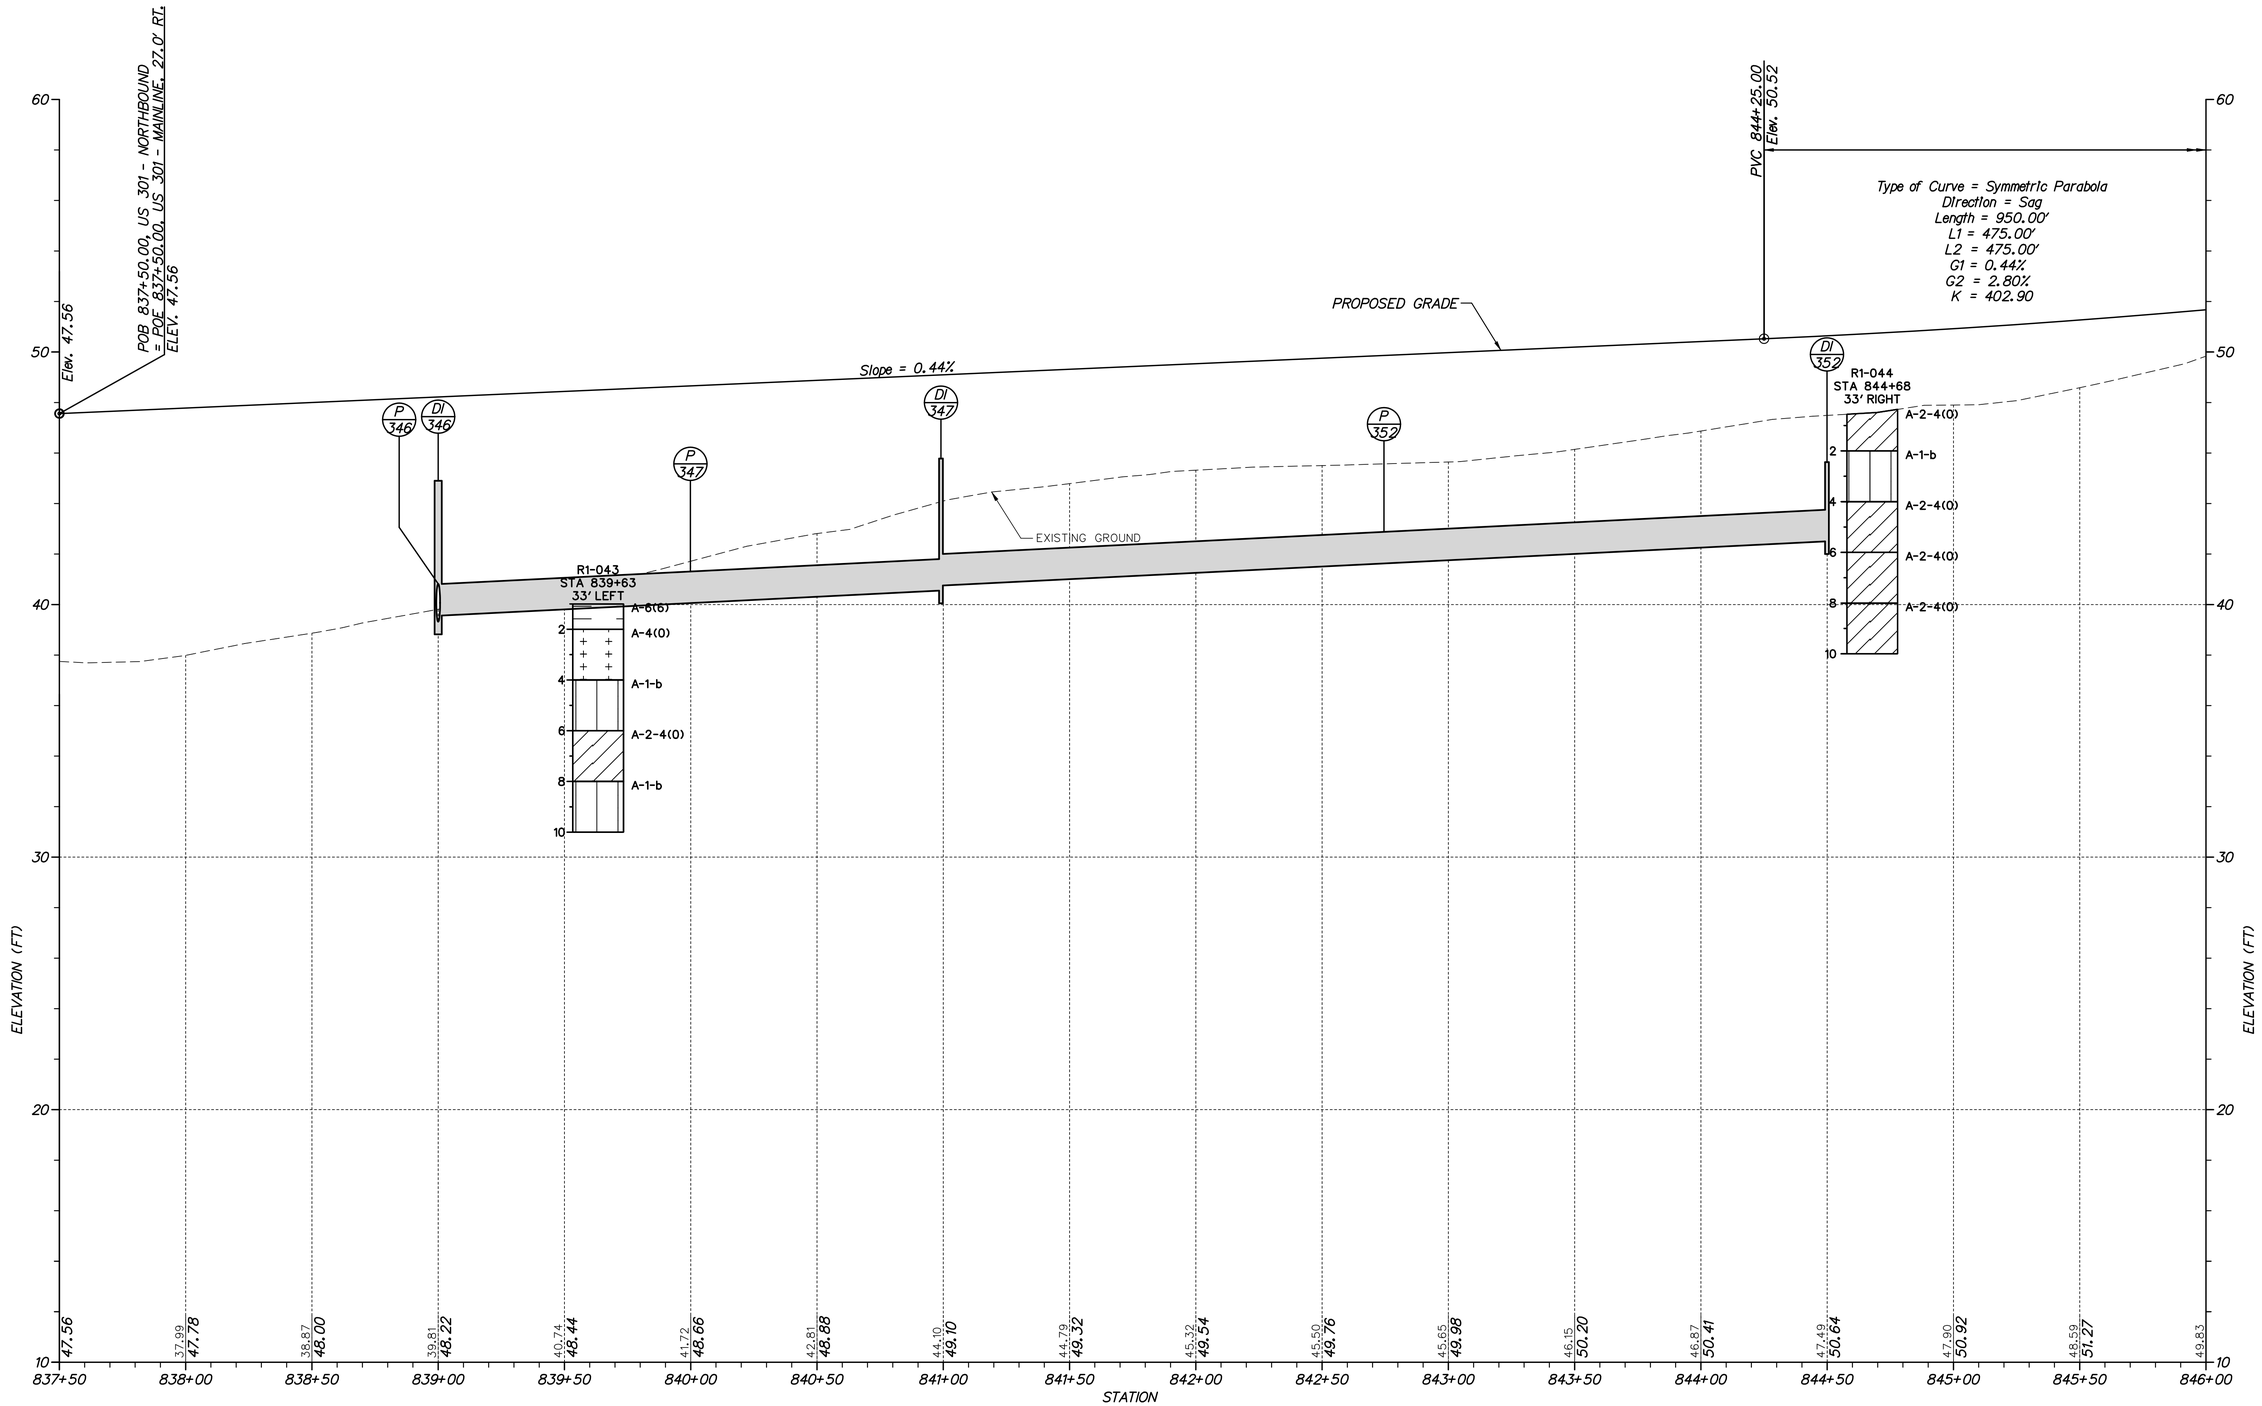

US 301 – NORTHBOUND

NOTE:
BORINGS ARE PROVIDED FOR INFORMATIONAL PURPOSES ONLY. MATERIALS ENCOUNTERED MAY NOT CORRESPOND TO BORING DATA PROVIDED HEREIN.

VERTICAL SCALE FEET 0 3 6 9

PF-20

DELAWARE
DEPARTMENT OF TRANSPORTATION

ADDENDUMS / REVISIONS

SCALE
0 30 60 90
FEET

US 301,
SR 896 TO SR 1

CONTRACT	BRIDGE NO.
T200911308	DESIGNED BY: SJB
COUNTY	
NEW CASTLE	CHECKED BY: TAO

PROFILES

SHEET NO. 131
TOTAL SHTS. 875

r:\31653-000\contract 1a\cadd\PF020U301_1A.dgn
10/31/2012 9:46:35 AM

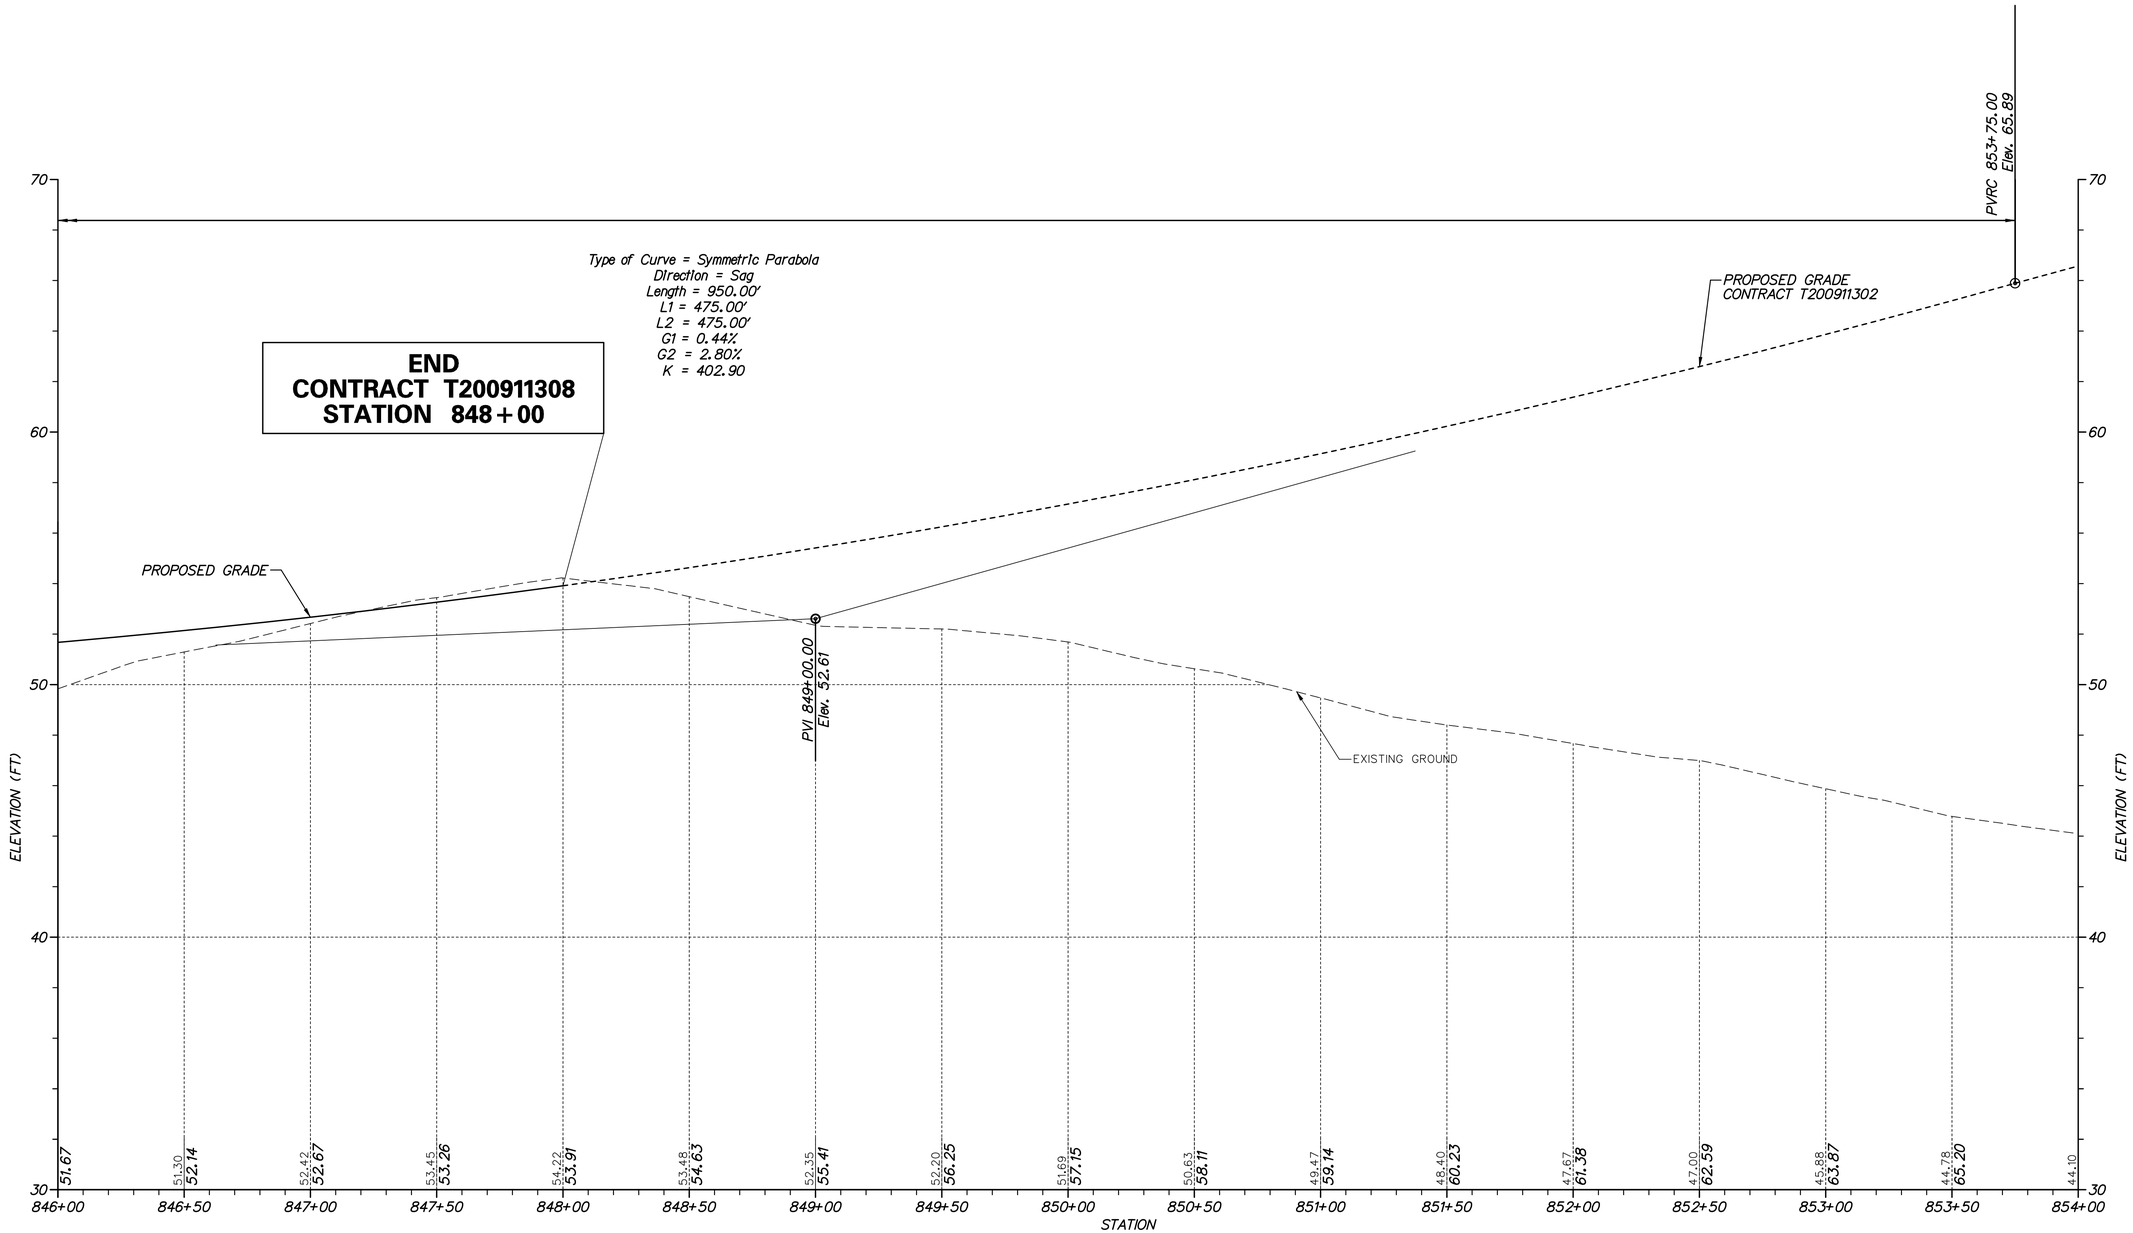

US 301 – NORTHBOUND

VERTICAL SCALE FEET 0 3 6 9

PF-21

r:\31653-000\contract 1a\cadd\PF021U301_1A.dgn
10/31/2012 9:46:43 AM

DELAWARE DEPARTMENT OF TRANSPORTATION

ADDENDUMS / REVISIONS	

SCALE 0 30 60 90 FEET

US 301, SR 896 TO SR 1

CONTRACT	BRIDGE NO.	
T200911308	DESIGNED BY: SJB	
COUNTY		
NEW CASTLE	CHECKED BY: TAO	

PROFILES

SHEET NO.
132
TOTAL SHTS.
875

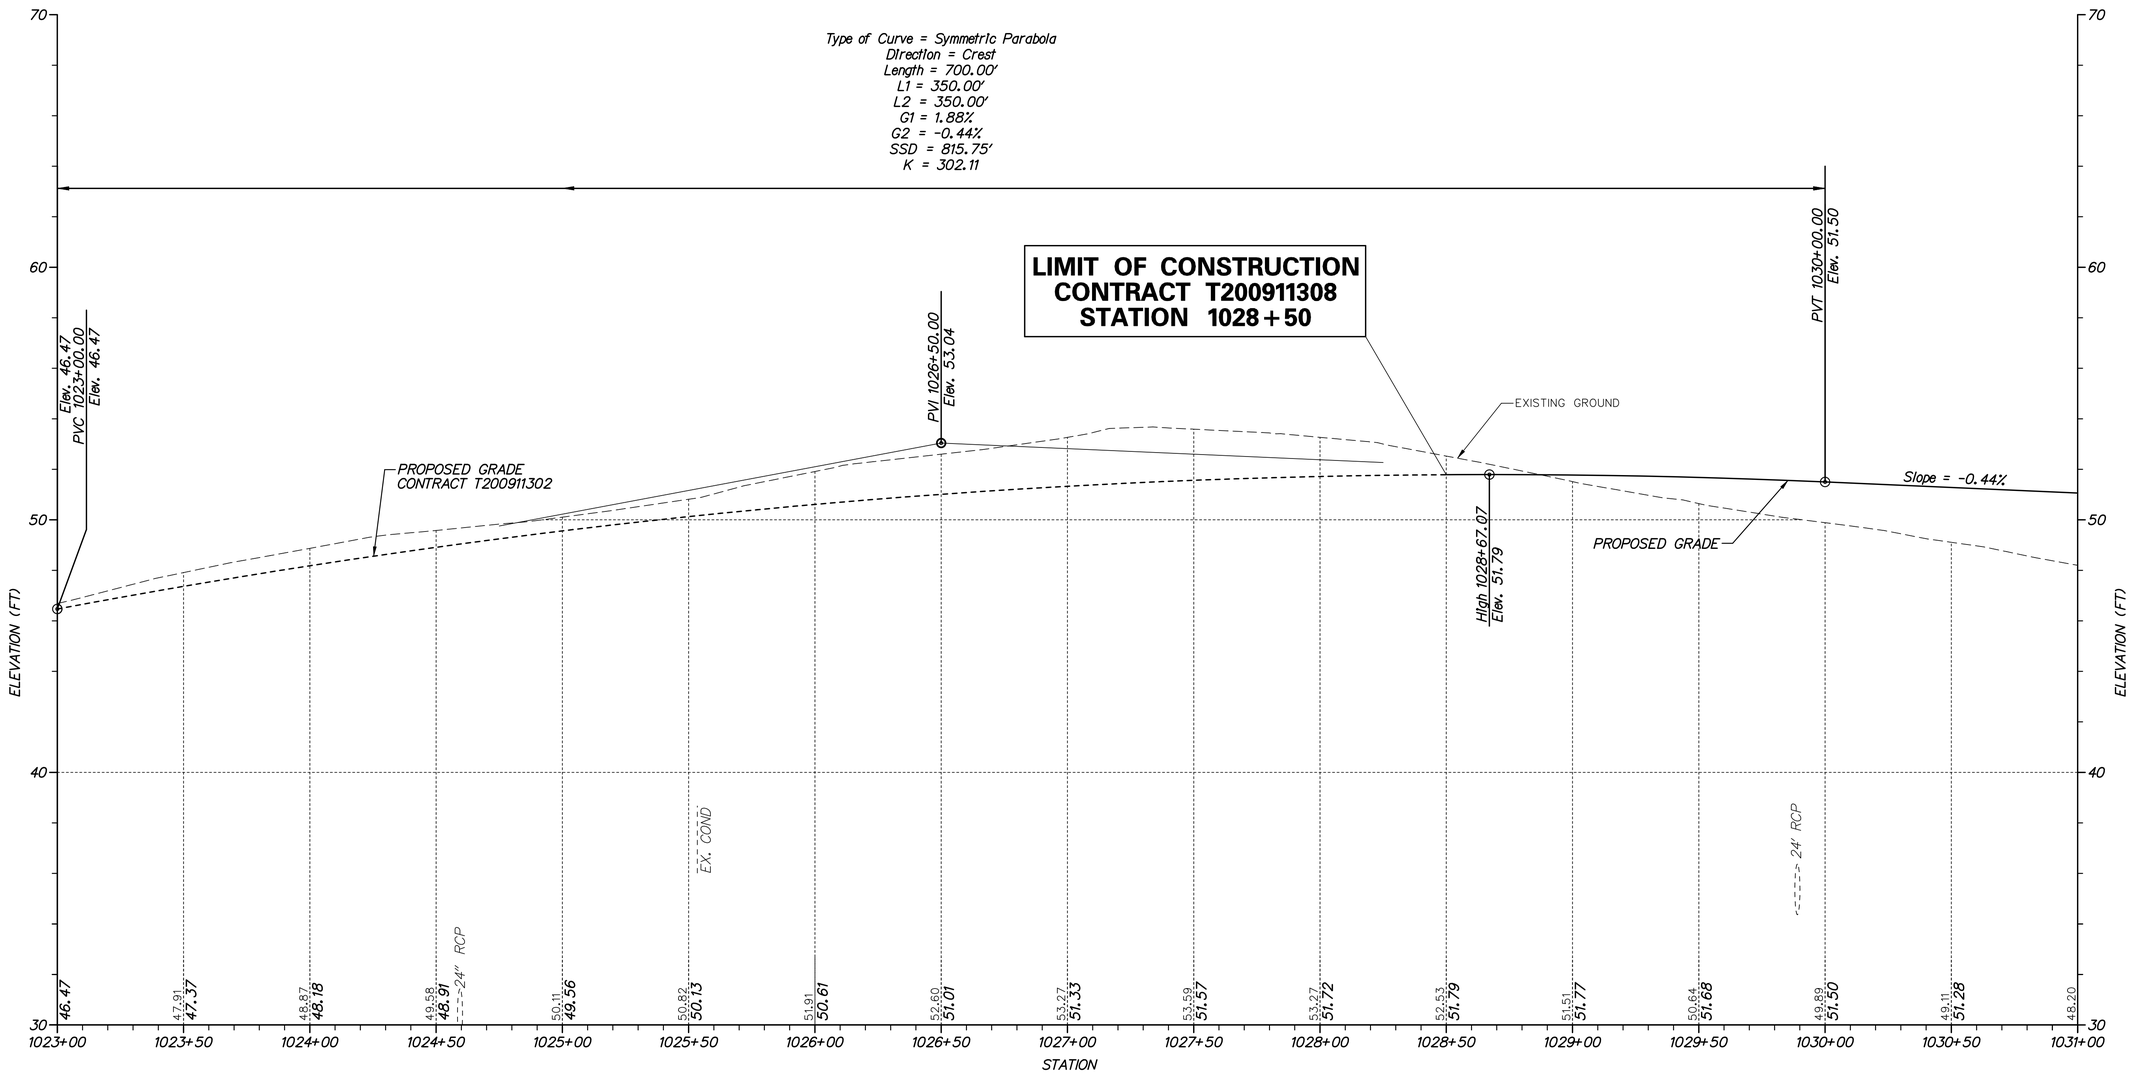

RAMP Q

VERTICAL SCALE FEET 9 6 3 0

PF-22

n:\33653-000\contract 1a\cadd\PF022U301_1A.dgn
10/31/2012 9:46:56 AM

DELAWARE DEPARTMENT OF TRANSPORTATION

ADDENDUMS / REVISIONS

SCALE 0 30 60 90 FEET

US 301, SR 896 TO SR 1

CONTRACT	BRIDGE NO.
T200911308	DESIGNED BY: SJB
COUNTY	
NEW CASTLE	CHECKED BY: TAO

PROFILES

SHEET NO.
133
TOTAL SHTS.
875

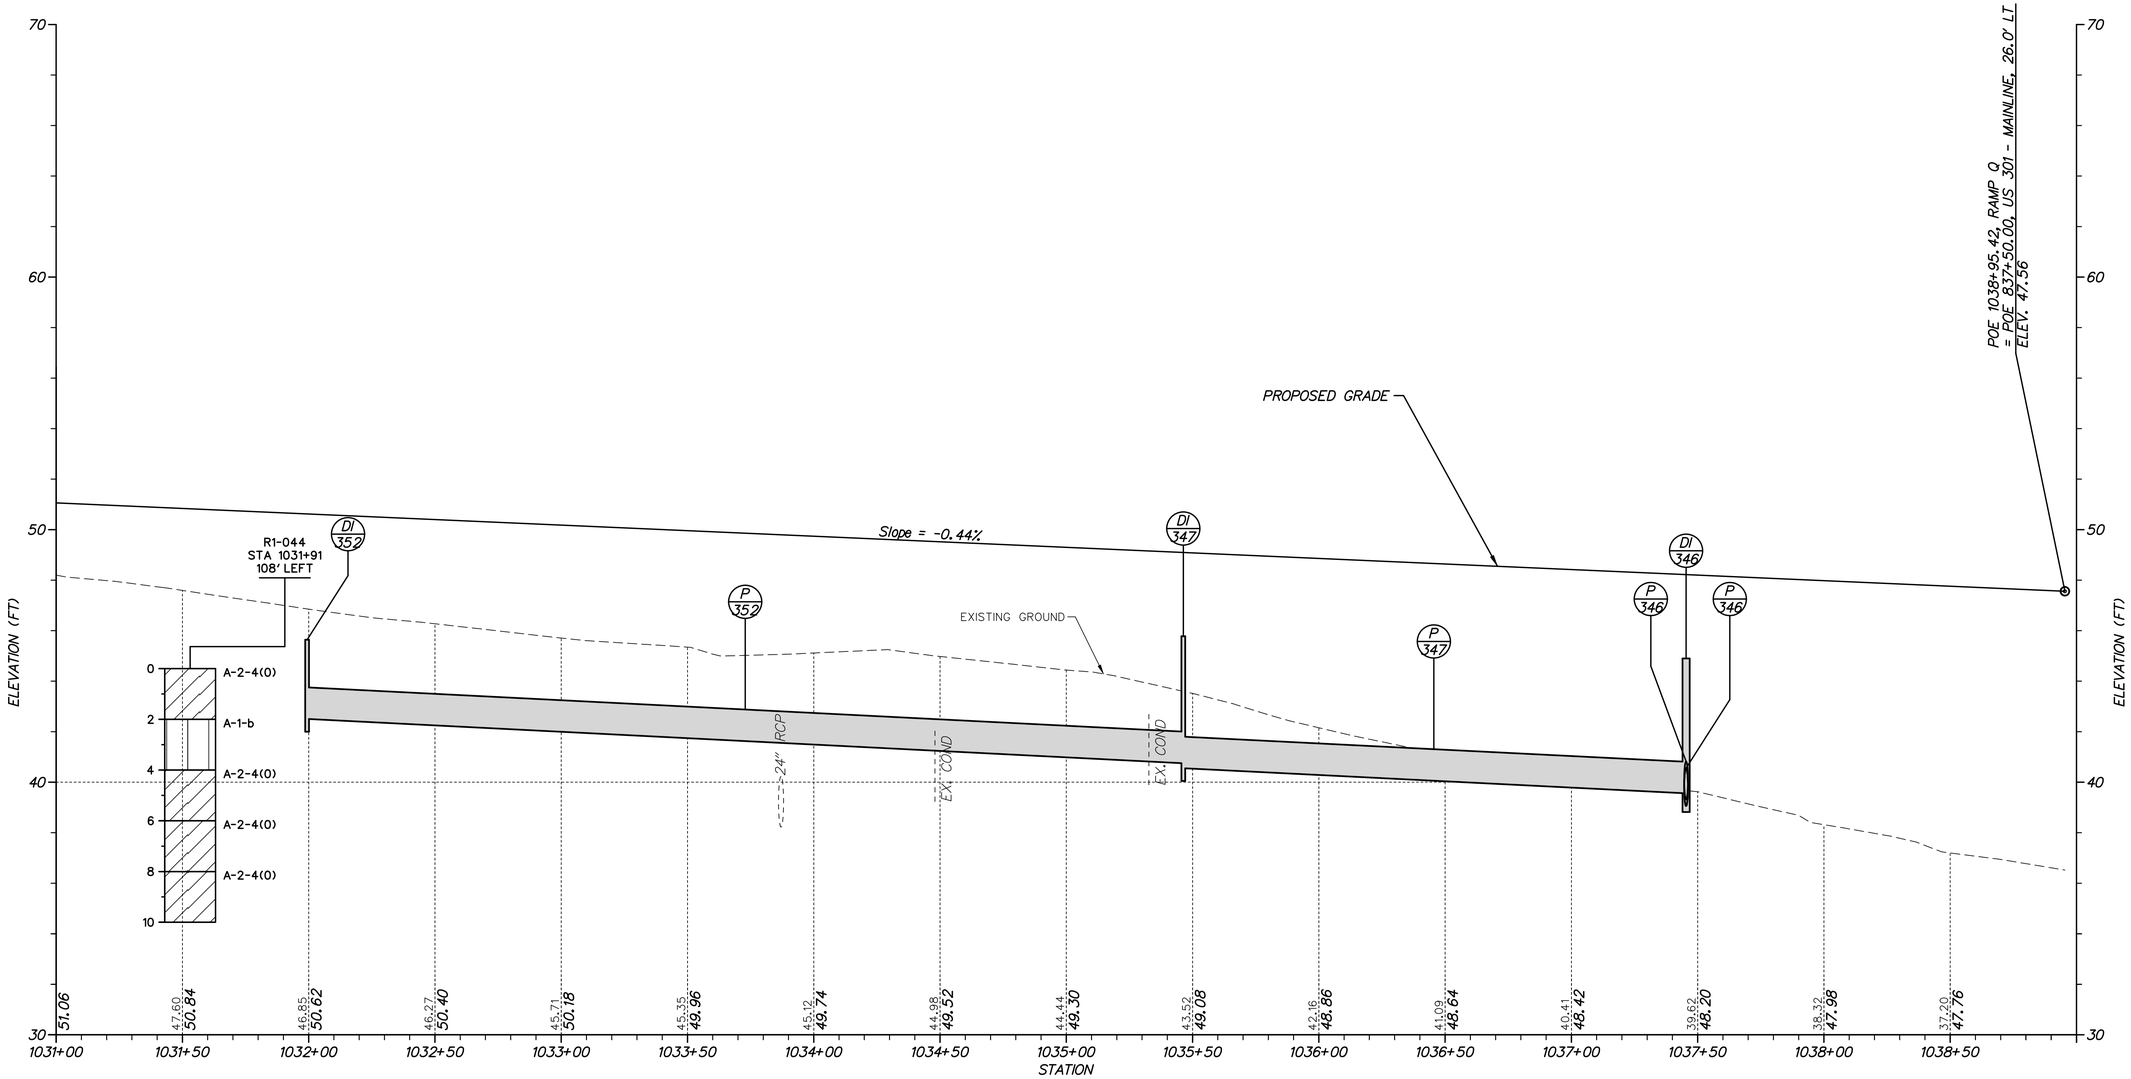

RAMP Q

VERTICAL SCALE FEET 9 6 3 0

NOTE:
BORINGS ARE PROVIDED FOR INFORMATIONAL PURPOSES ONLY. MATERIALS ENCOUNTERED MAY NOT CORRESPOND TO BORING DATA PROVIDED HEREIN.

PF-23

n:\31653-000\contract_to\cadd\PF023U301_1A.dgn
10/31/2012 9:47:03 AM

DELAWARE DEPARTMENT OF TRANSPORTATION

ADDENDUMS / REVISIONS

SCALE 0 30 60 90 FEET

US 301, SR 896 TO SR 1

CONTRACT	BRIDGE NO.
T200911308	DESIGNED BY: SJB
COUNTY	
NEW CASTLE	CHECKED BY: TAO

PROFILES

SHEET NO. 134
TOTAL SHTS. 875

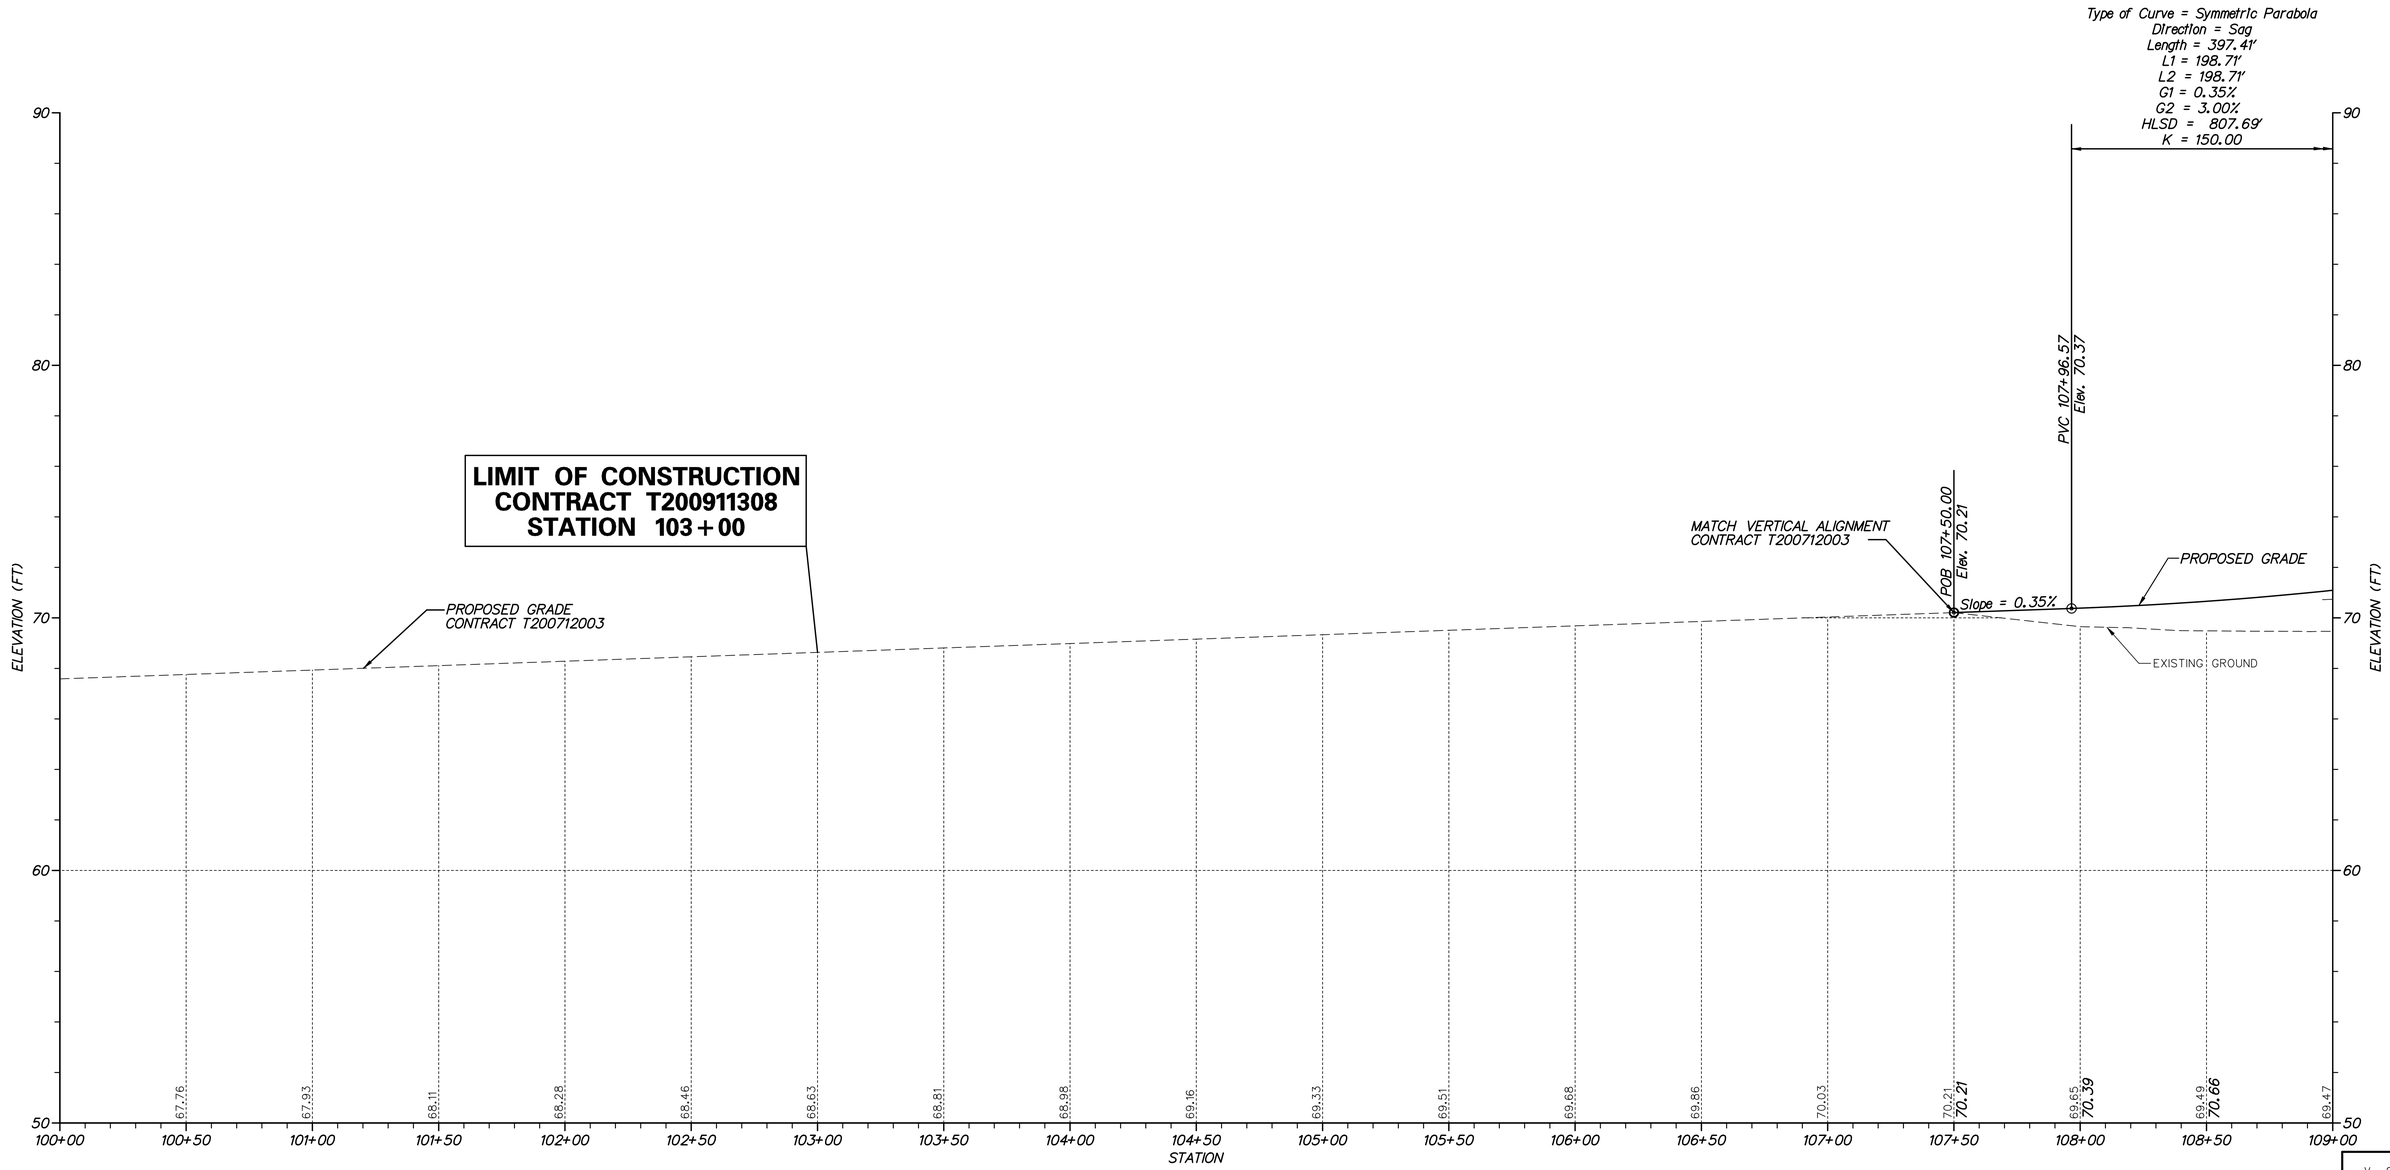

JAMISON CORNER ROAD

VERTICAL SCALE FEET 9 6 3 0

PF-24

n:\31653-000\contract 1a\cadd\PF0241301_1A.dgn
10/30/2012 2:41:42 PM

DELAWARE DEPARTMENT OF TRANSPORTATION

ADDENDUMS / REVISIONS

SCALE 0 30 60 90 FEET

US 301, SR 896 TO SR 1

CONTRACT	BRIDGE NO.
T200911308	DESIGNED BY: SJB
COUNTY	
NEW CASTLE	CHECKED BY: TAO

PROFILES

SHEET NO. 135

TOTAL SHTS. 875

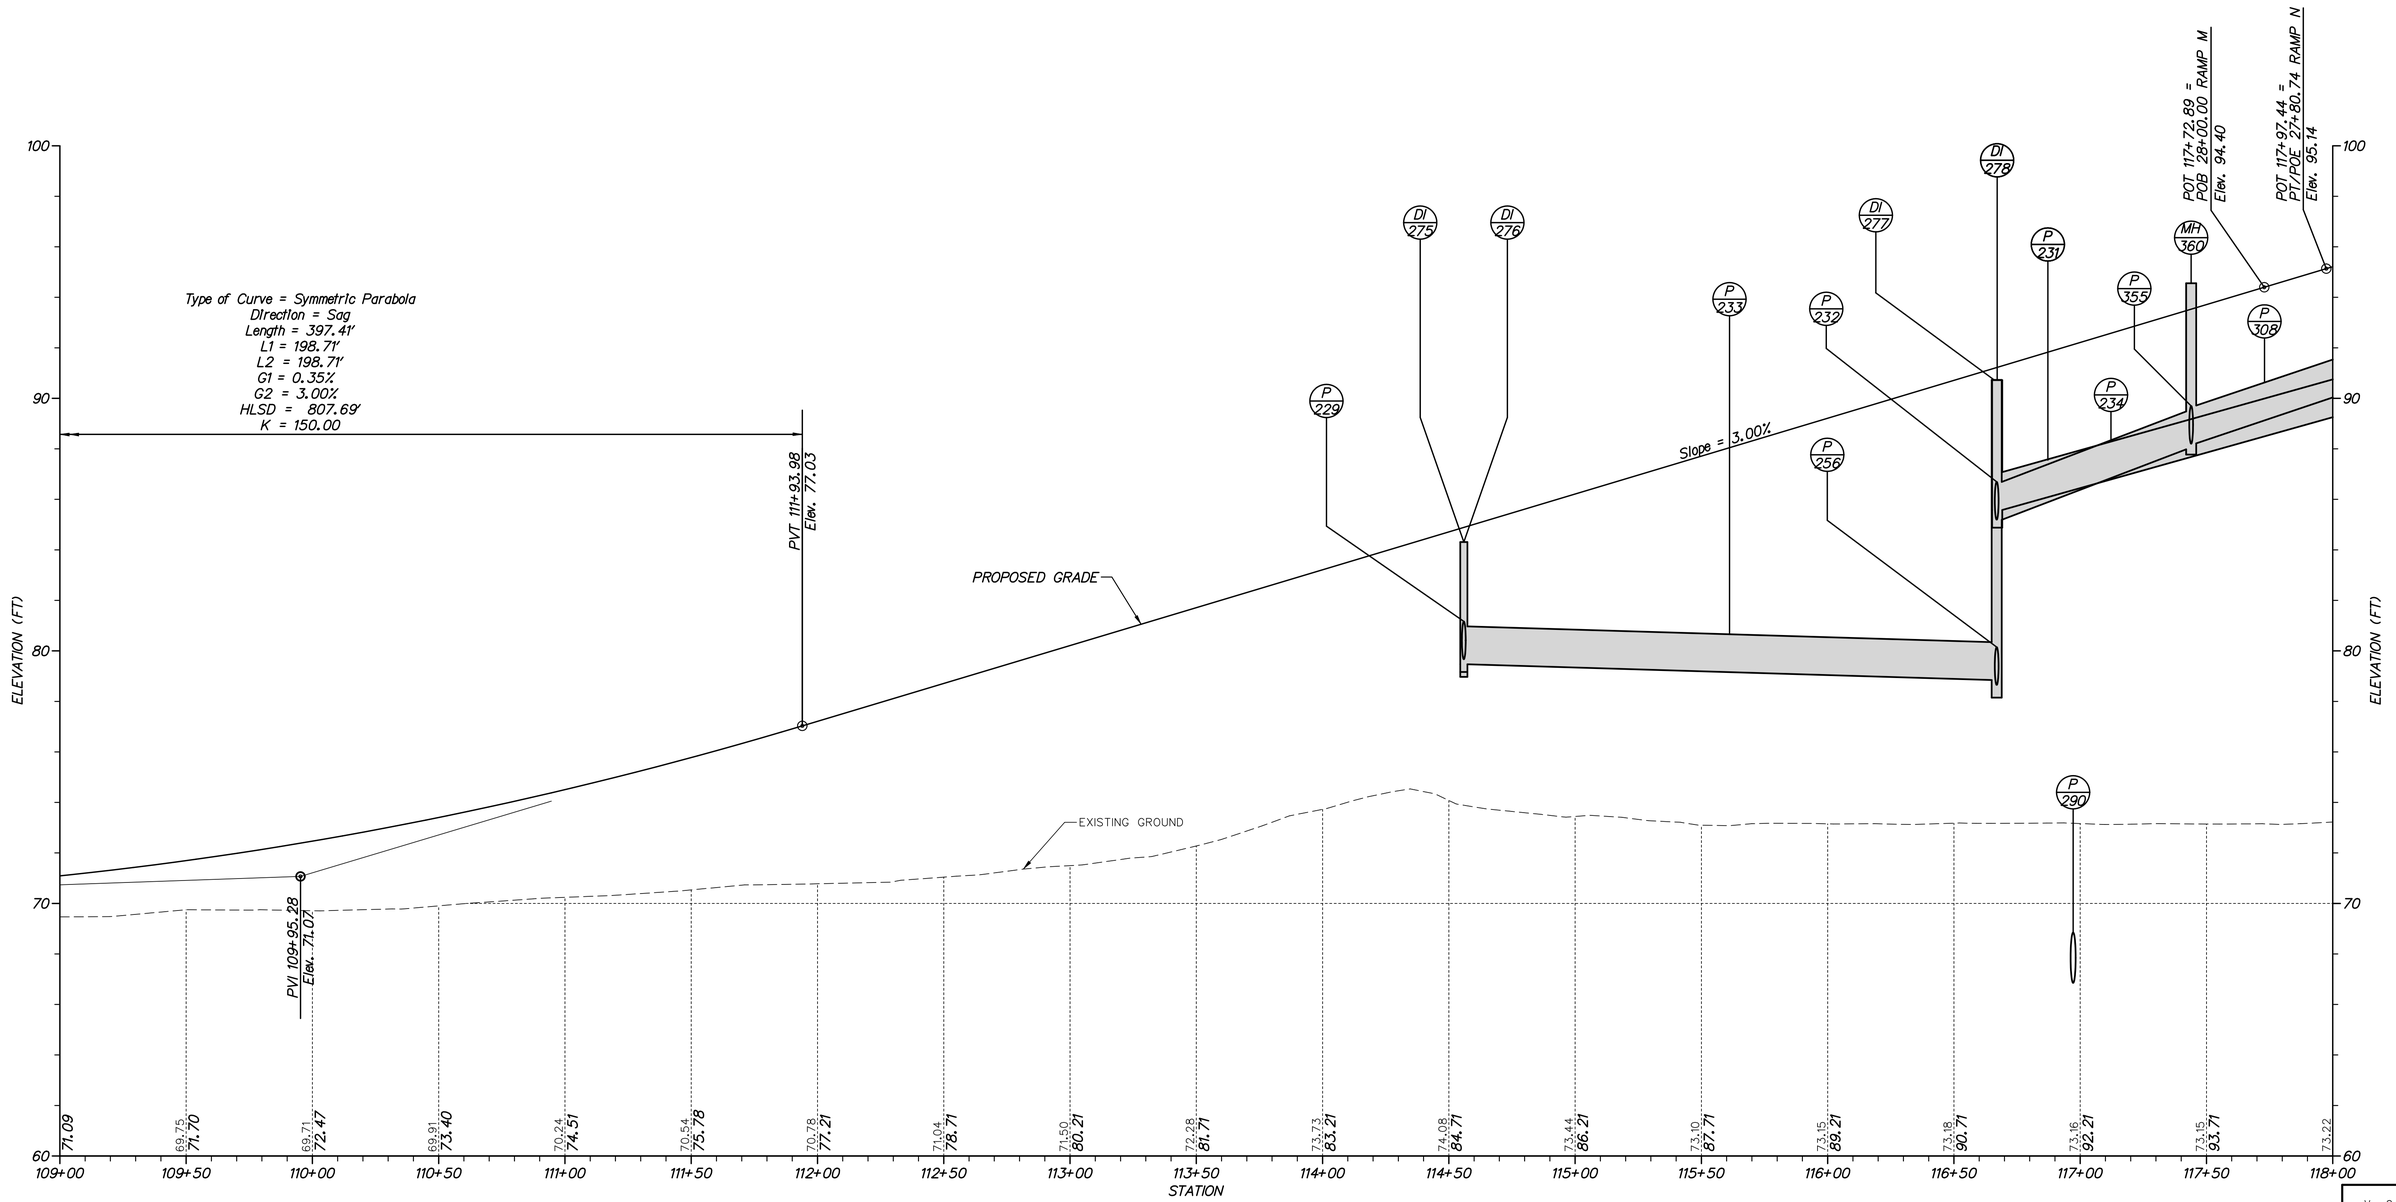

JAMISON CORNER ROAD

VERTICAL SCALE FEET 9 6 3 0

PF-25

r:\31653-000\contract_to\cadd\PF025U301_1A.dgn
10/30/2012 2:41:45 PM

DELAWARE DEPARTMENT OF TRANSPORTATION

ADDENDUMS / REVISIONS

SCALE 0 30 60 90 FEET

US 301, SR 896 TO SR 1

CONTRACT	BRIDGE NO.
T200911308	DESIGNED BY: SJB
COUNTY	
NEW CASTLE	CHECKED BY: TAO

PROFILES

SHEET NO.
136
TOTAL SHTS.
875

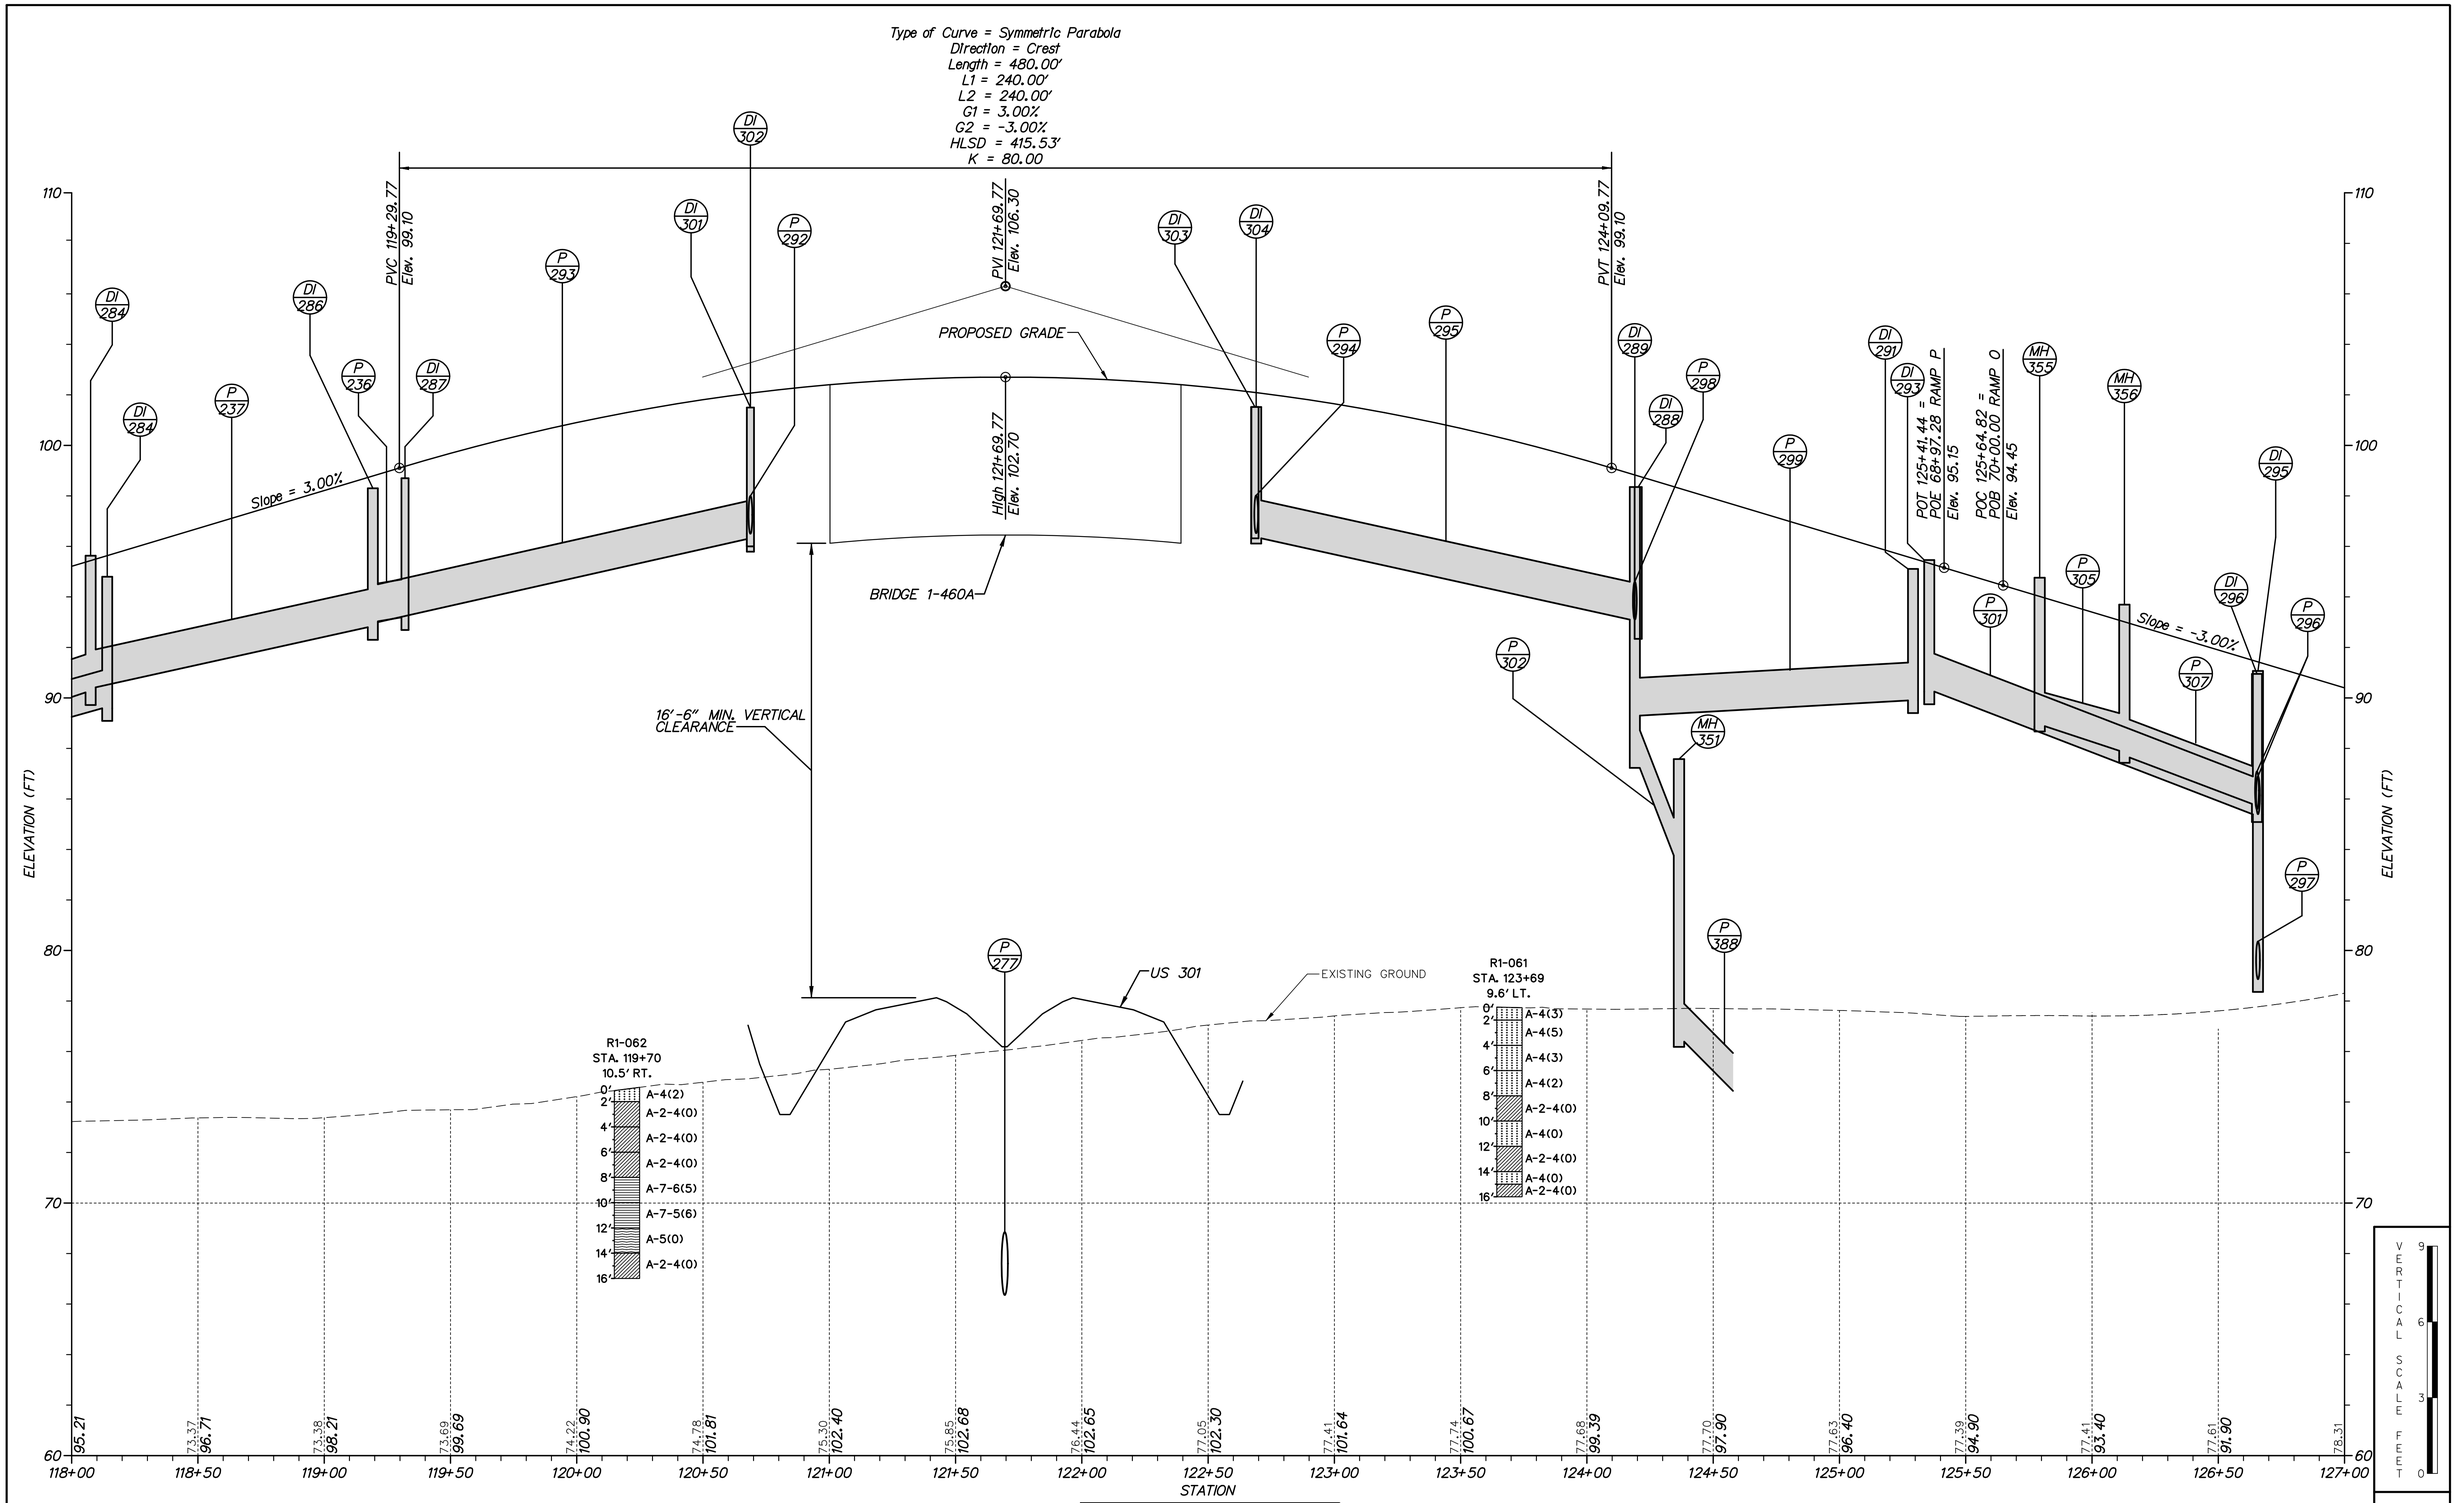

JAMISON CORNER ROAD

PF-26

n:\31653-000\contract 1a\cadd\PF026U301_1A.dgn
10/29/2014 4:59:26 PM

DELAWARE DEPARTMENT OF TRANSPORTATION

ADDENDUMS / REVISIONS

SCALE
0 30 60 90
FEET

US 301, SR 896 TO SR 1

CONTRACT	BRIDGE NO.	1-8
T200911308	DESIGNED BY: SJB	
COUNTY	CHECKED BY: TAO	
NEW CASTLE		

PROFILES

SHEET NO.
137
TOTAL SHTS.
875

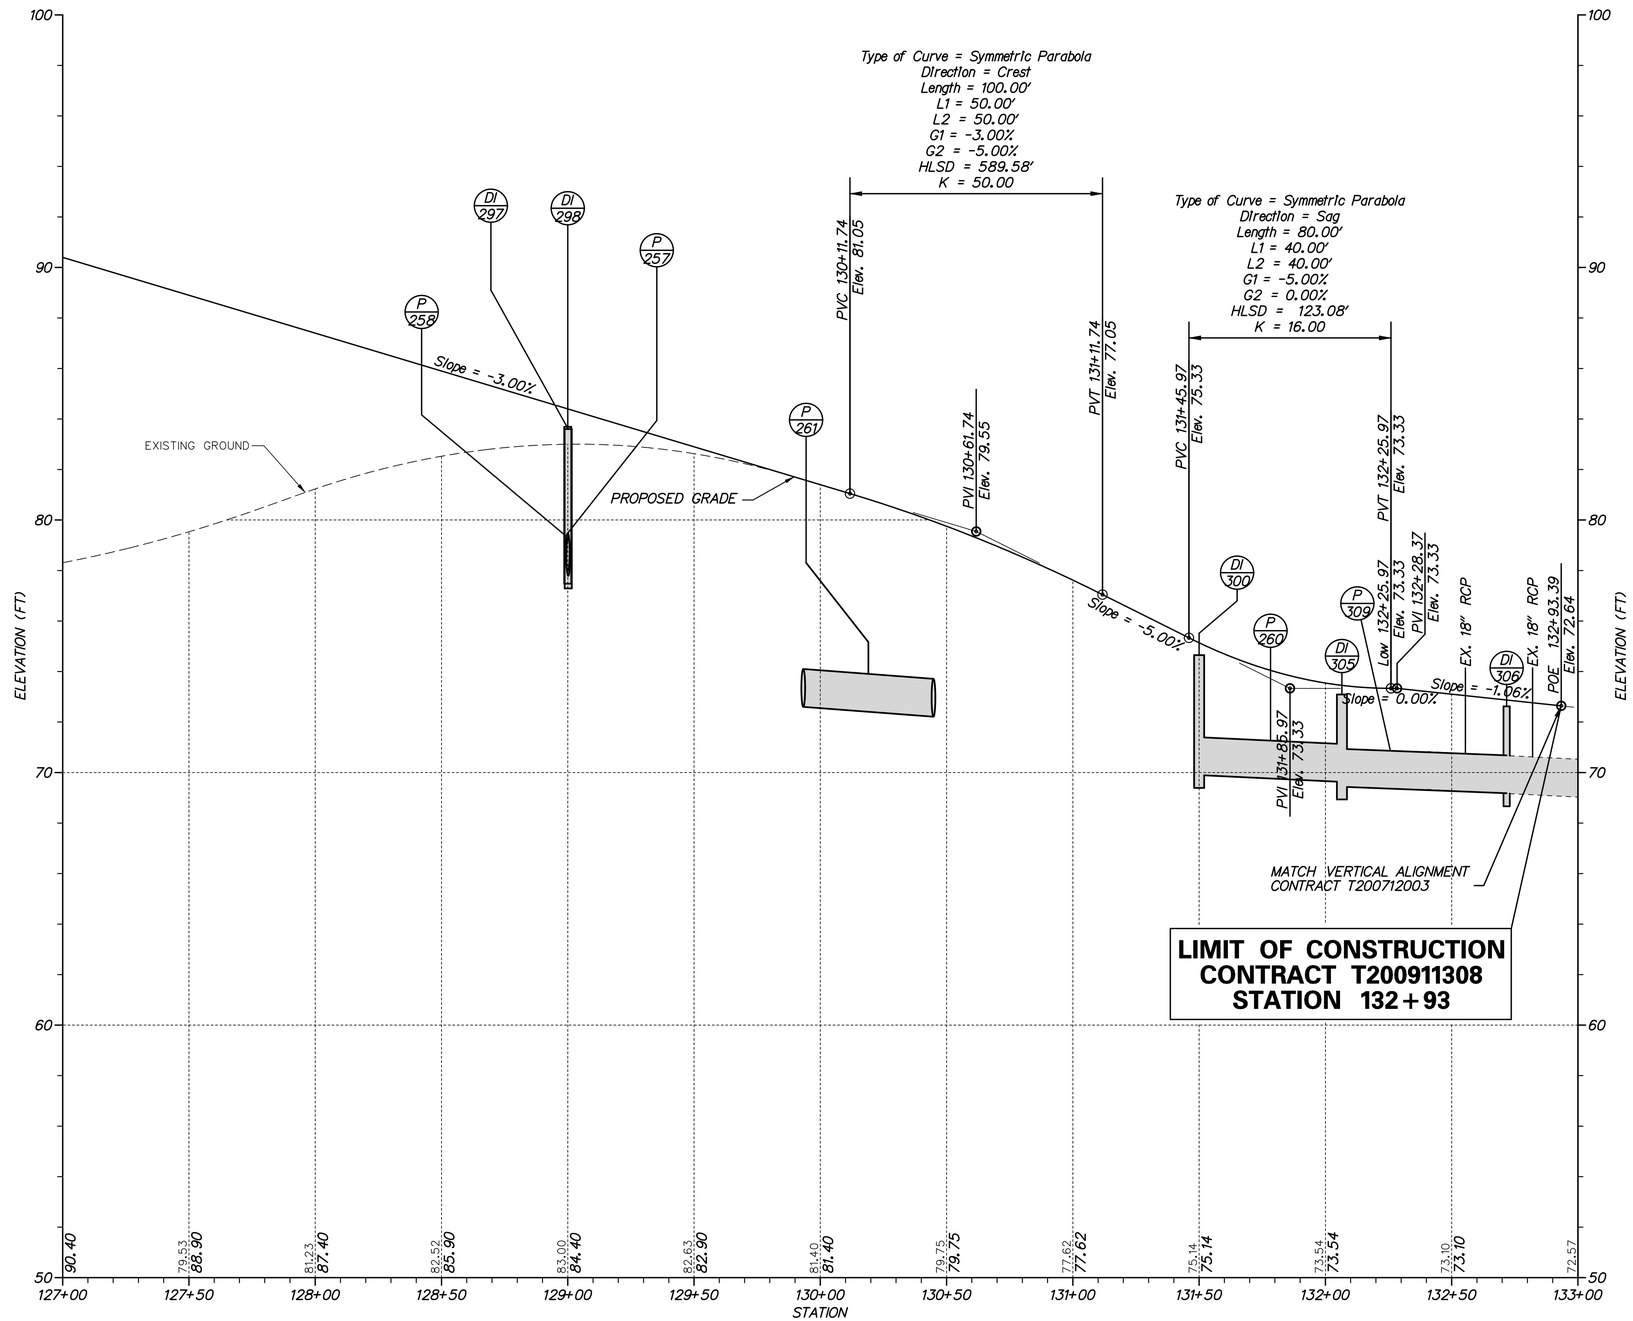

JAMISON CORNER ROAD

VERTICAL SCALE FEET 9 6 3 0

PF-27

n:\31653-000\contract to\cadd\PF0271301_1A.dgn
10/29/2014 4:59:31 PM

DELAWARE DEPARTMENT OF TRANSPORTATION

ADDENDUMS / REVISIONS	

SCALE 0 30 60 90 FEET

US 301, SR 896 TO SR 1

CONTRACT	BRIDGE NO.	
T200911308	DESIGNED BY: SJB	
COUNTY	CHECKED BY: TAO	
NEW CASTLE		

PROFILES

SHEET NO.
138
TOTAL SHTS.
875

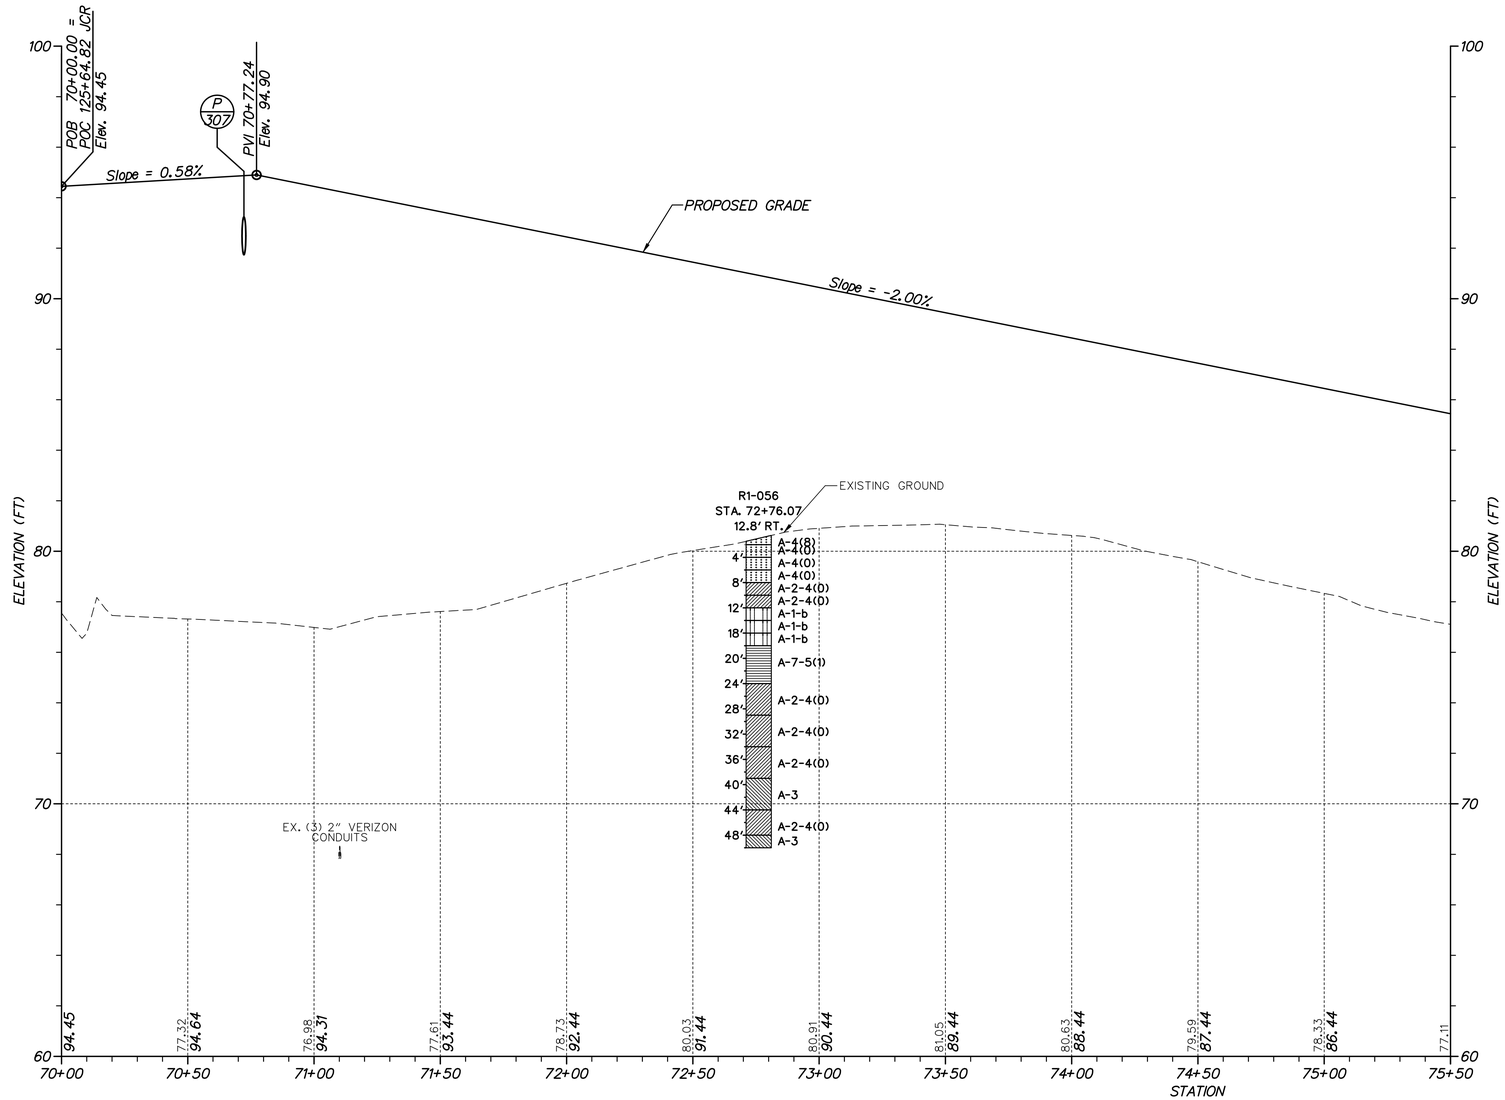

RAMP O

VERTICAL SCALE FEET 9 6 3 0

PF-28

N:\36653-000\Contract 1A\CADD\PF028U301_1A.dgn
11/3/2014 1:37:39 PM

DELAWARE DEPARTMENT OF TRANSPORTATION

ADDENDUMS / REVISIONS	

SCALE 0 30 60 90 FEET

US 301, SR 896 TO SR 1

CONTRACT	BRIDGE NO.	
T200911308	DESIGNED BY: SJB	
COUNTY		
NEW CASTLE	CHECKED BY: TAO	

PROFILES

SHEET NO. 139
TOTAL SHTS. 875

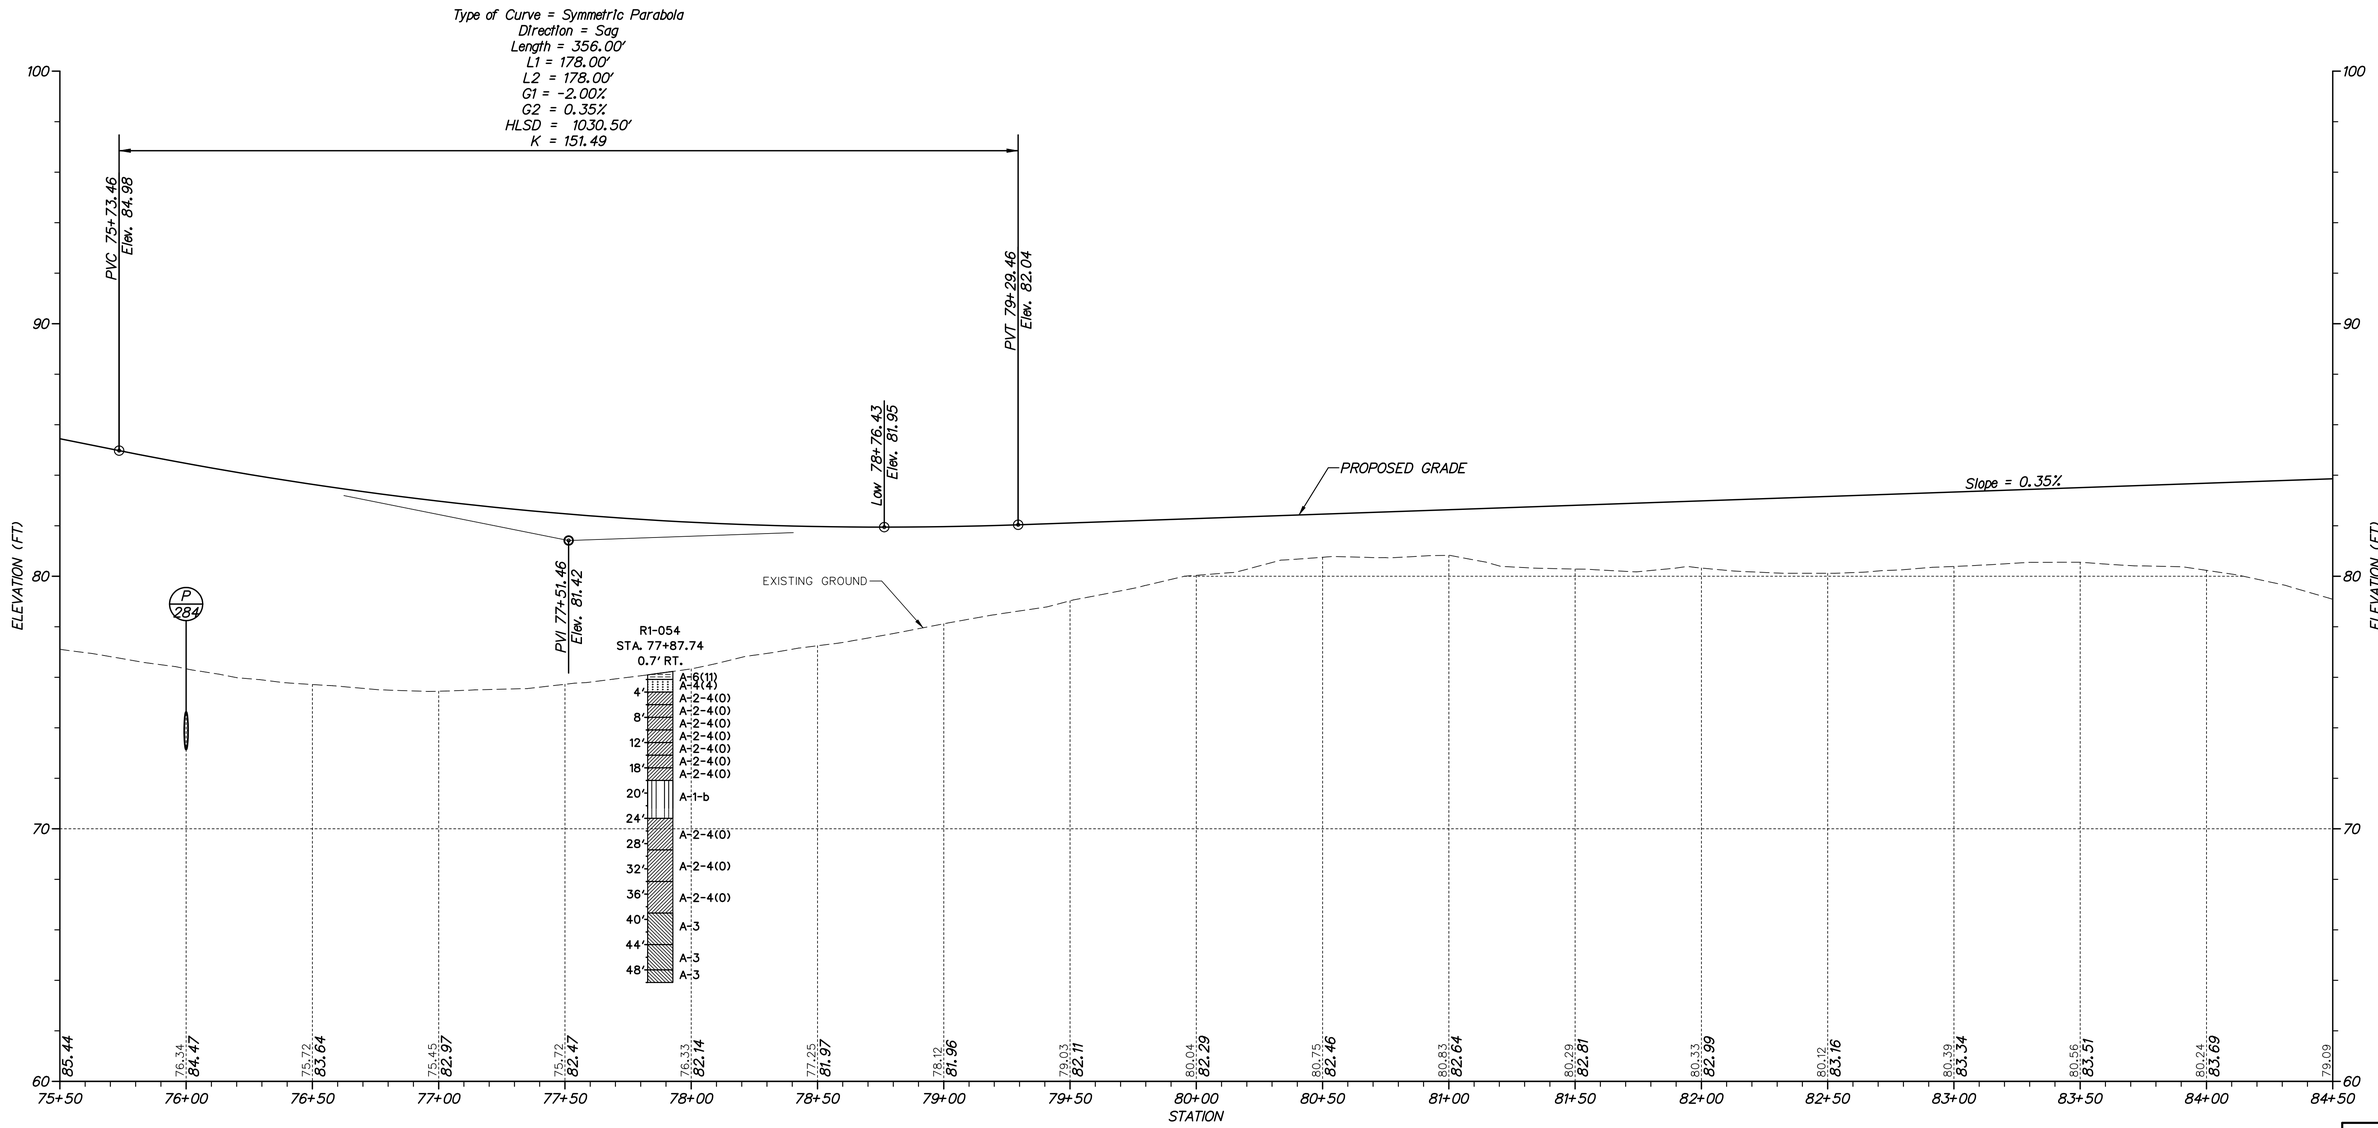

RAMP O

VERTICAL SCALE FEET 9 6 3 0

PF-29

r:\31653-000\contract 1a\cadd\PF029U301_1A.dgn
10/30/2012 2:41:59 PM

DELAWARE DEPARTMENT OF TRANSPORTATION

ADDENDUMS / REVISIONS

SCALE 0 30 60 90 FEET

US 301, SR 896 TO SR 1

CONTRACT	BRIDGE NO.	
T200911308	DESIGNED BY: SJB	
COUNTY		
NEW CASTLE	CHECKED BY: TAO	

PROFILES

SHEET NO.
140
TOTAL SHTS.
875

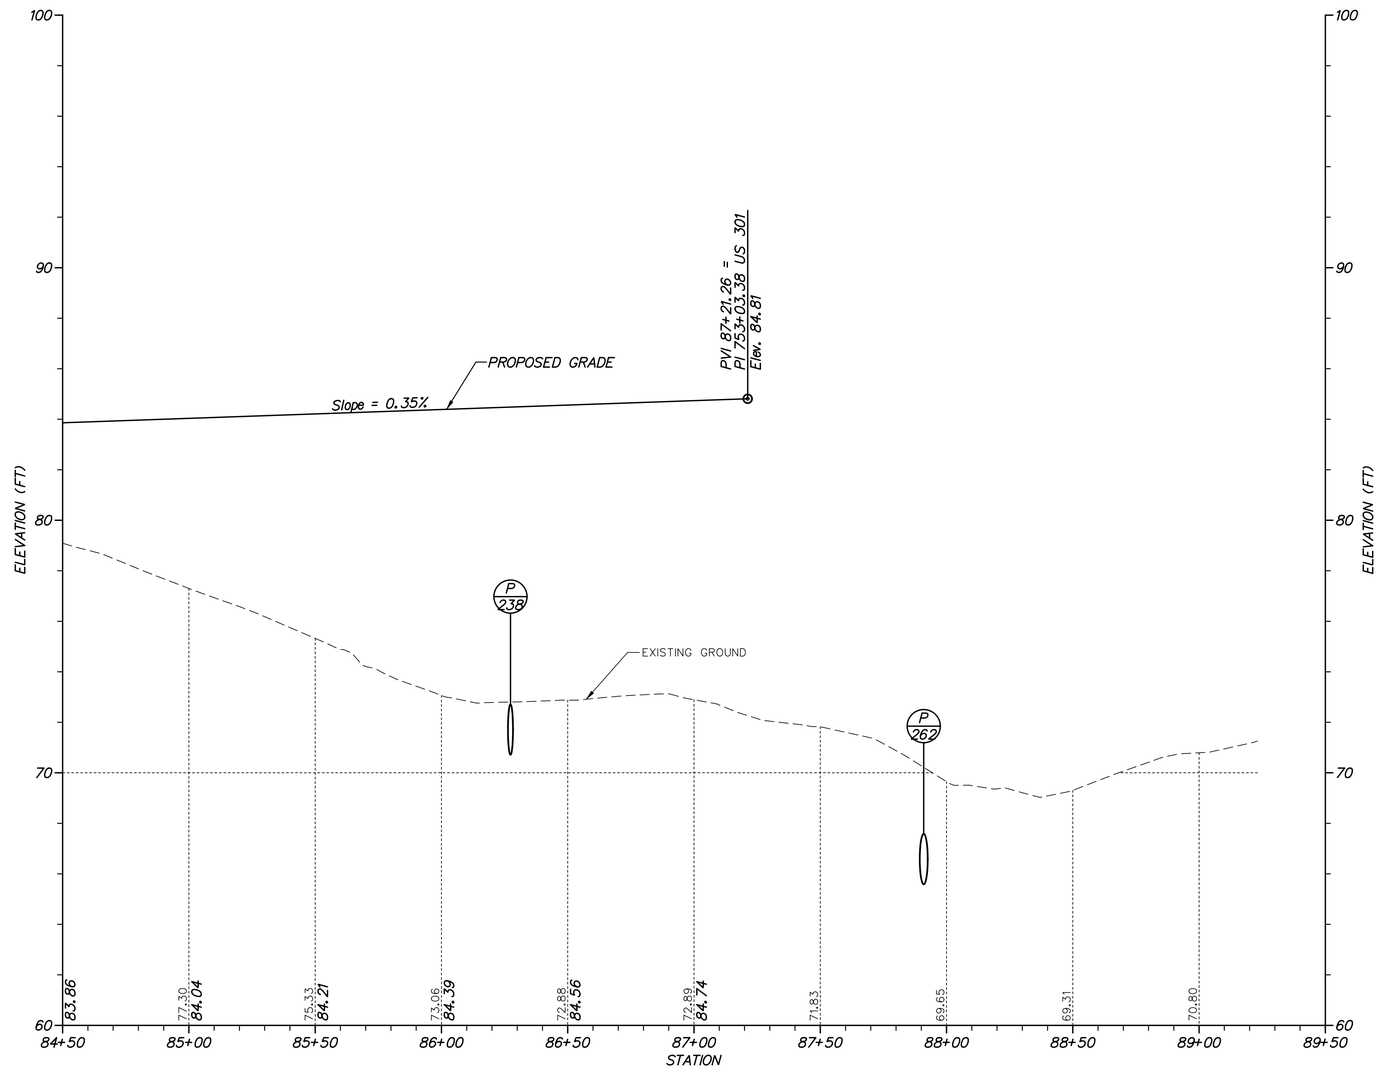

RAMP O

VERTICAL SCALE FEET 9 6 3 0

PF-30

DELAWARE DEPARTMENT OF TRANSPORTATION	ADDENDUMS / REVISIONS	SCALE 0 30 60 90 FEET	**US 301, SR 896 TO SR 1**	CONTRACT T200911308	BRIDGE NO.	**PROFILES**
				COUNTY NEW CASTLE	DESIGNED BY: SJB	
					CHECKED BY: TAO	

SHEET NO. 141

TOTAL SHTS. 875

n:\31653-000\contract_1a\cadd\PF030U301_1A.dgn
10/30/2012 2:42:02 PM

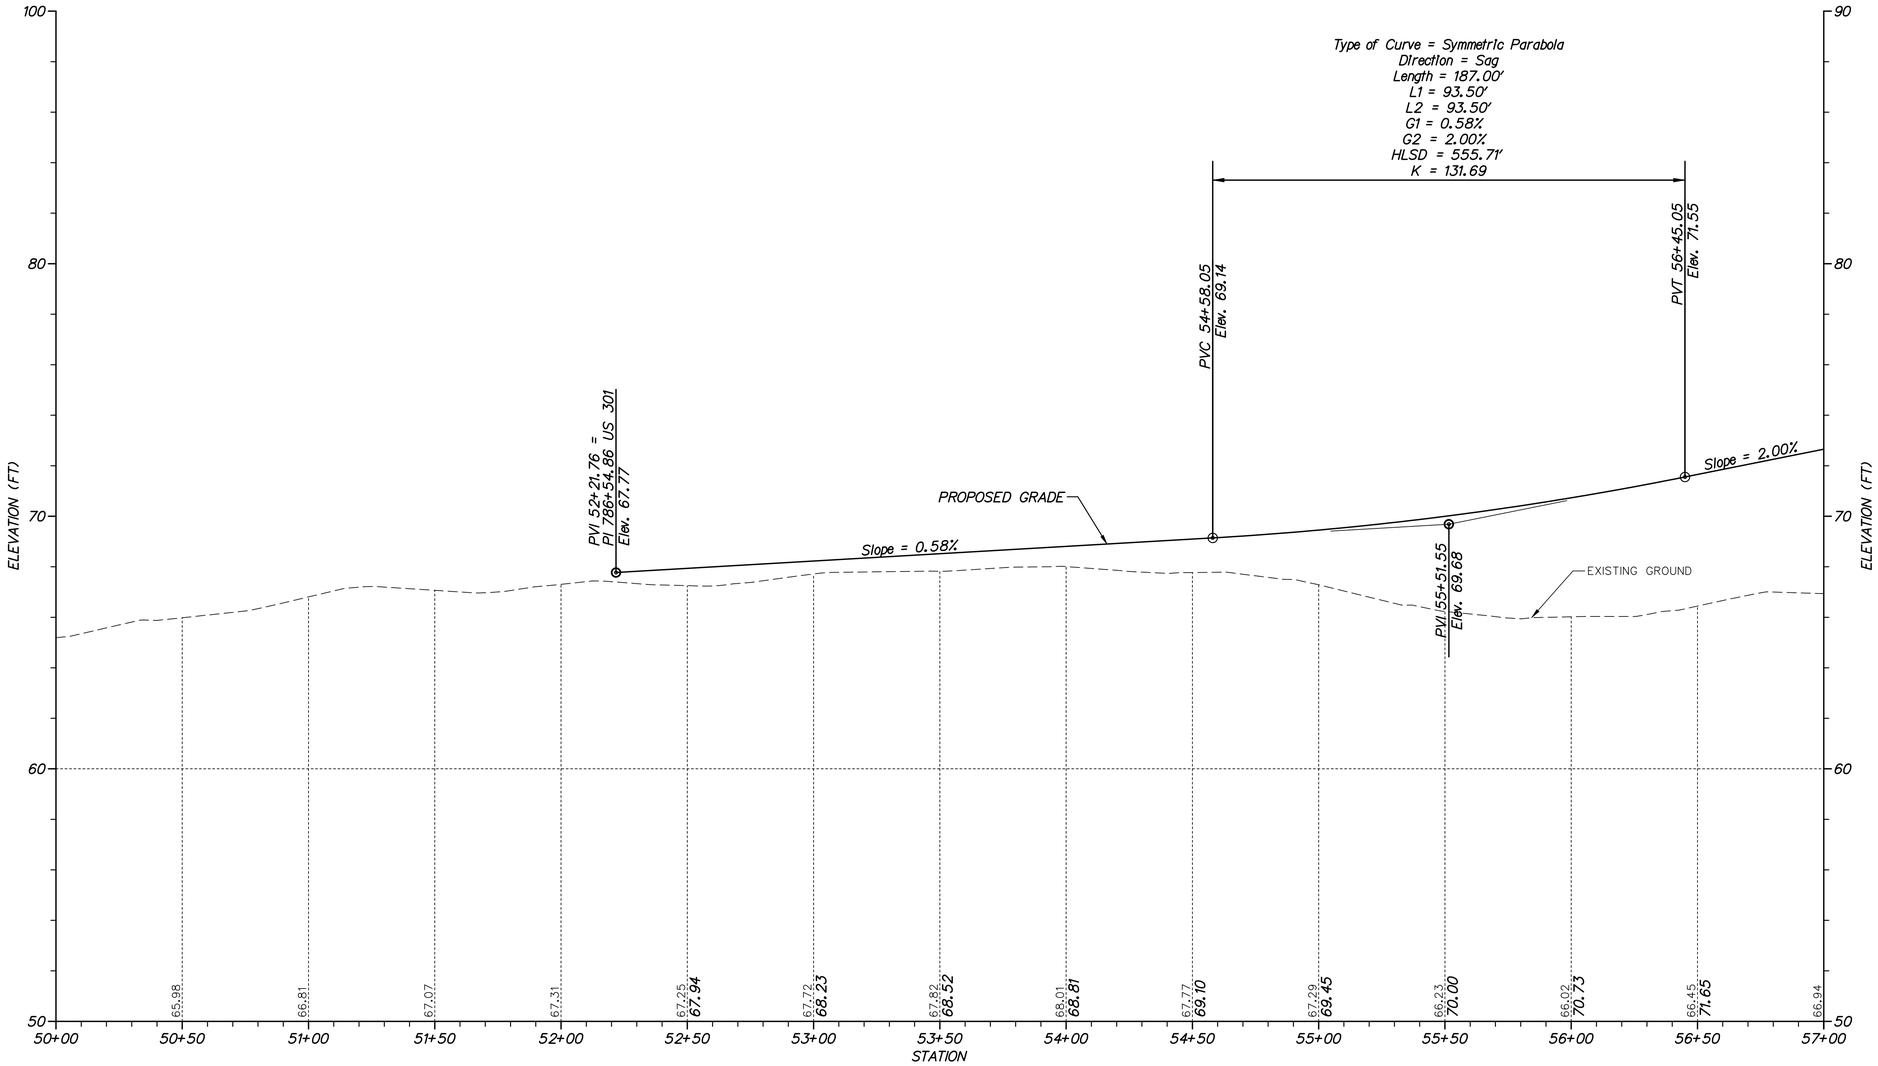

RAMP P

VERTICAL SCALE FEET 9 6 3 0

PF-31

DELAWARE DEPARTMENT OF TRANSPORTATION	ADDENDUMS / REVISIONS	SCALE 0 30 60 90 FEET	**US 301, SR 896 TO SR 1**	CONTRACT T200911308 / COUNTY NEW CASTLE	BRIDGE NO. / DESIGNED BY: SJB / CHECKED BY: TAO	**PROFILES**

SHEET NO. 142
TOTAL SHTS. 875

n:\31653-000\contract_lo\cadd\PF031U301_1A.dgn
10/30/2012 2:42:06 PM

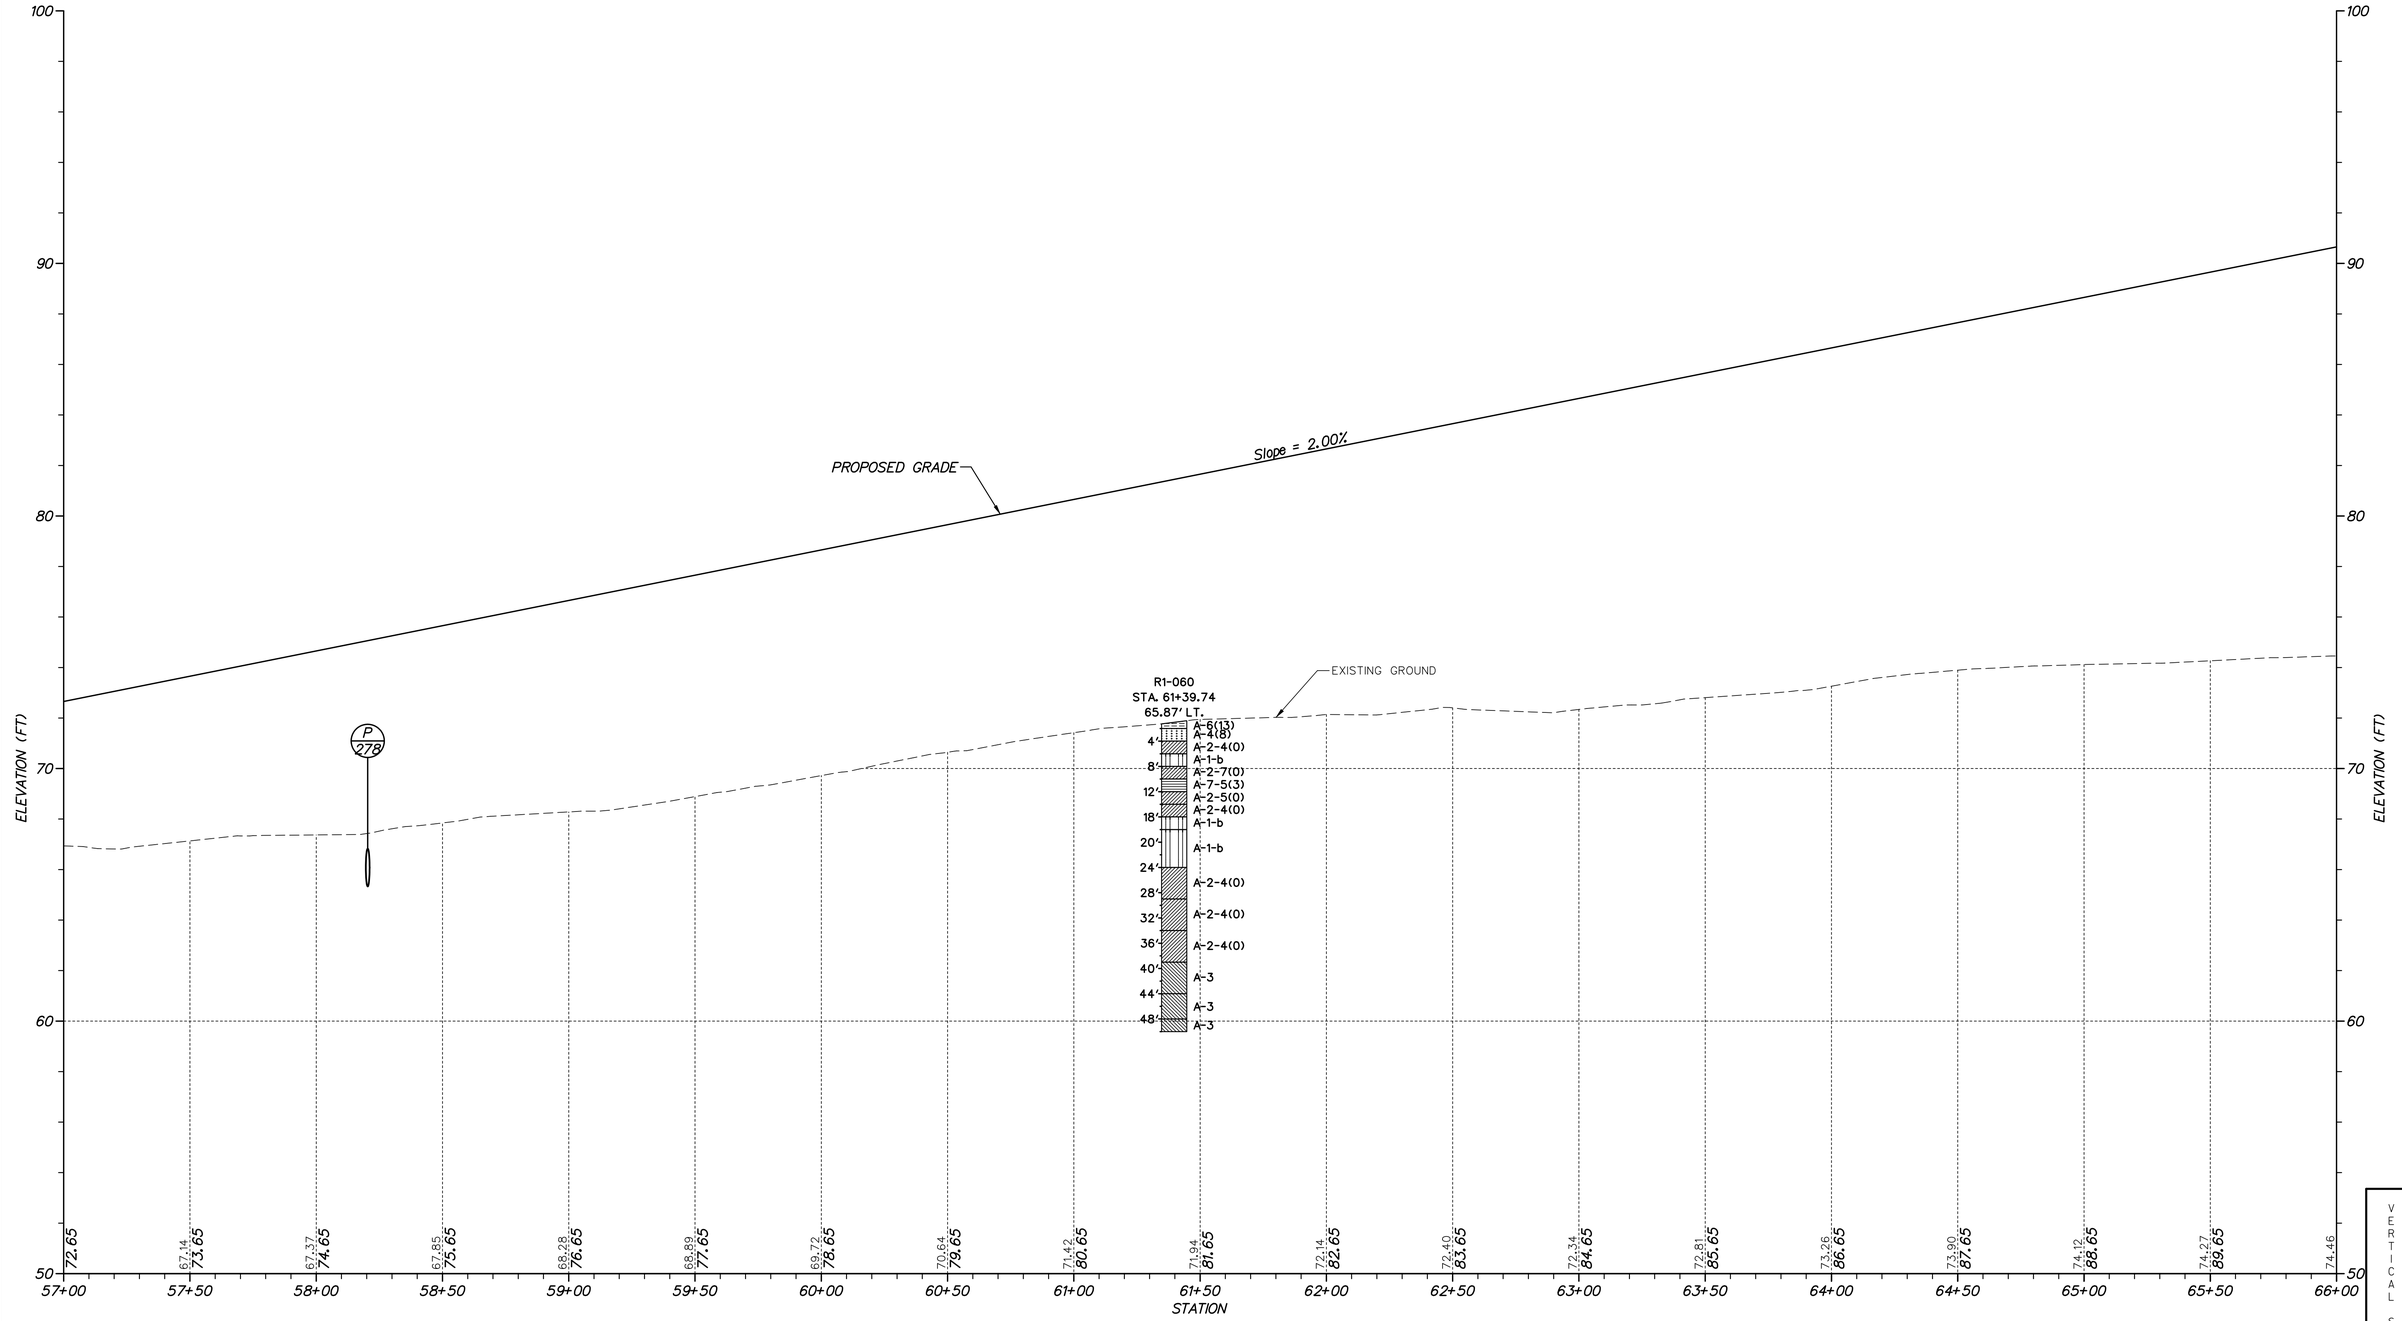

RAMP P

PF-32

DELAWARE DEPARTMENT OF TRANSPORTATION	ADDENDUMS / REVISIONS	SCALE 0 30 60 90 FEET	**US 301, SR 896 TO SR 1**	CONTRACT T200911308	BRIDGE NO.	**PROFILES**
				COUNTY NEW CASTLE	DESIGNED BY: SJB	
					CHECKED BY: TAO	

SHEET NO. 143
TOTAL SHTS. 875

r:\31653-000\contract_to\cadd\PF032U301_1A.dgn
10/30/2012 2:42:09 PM

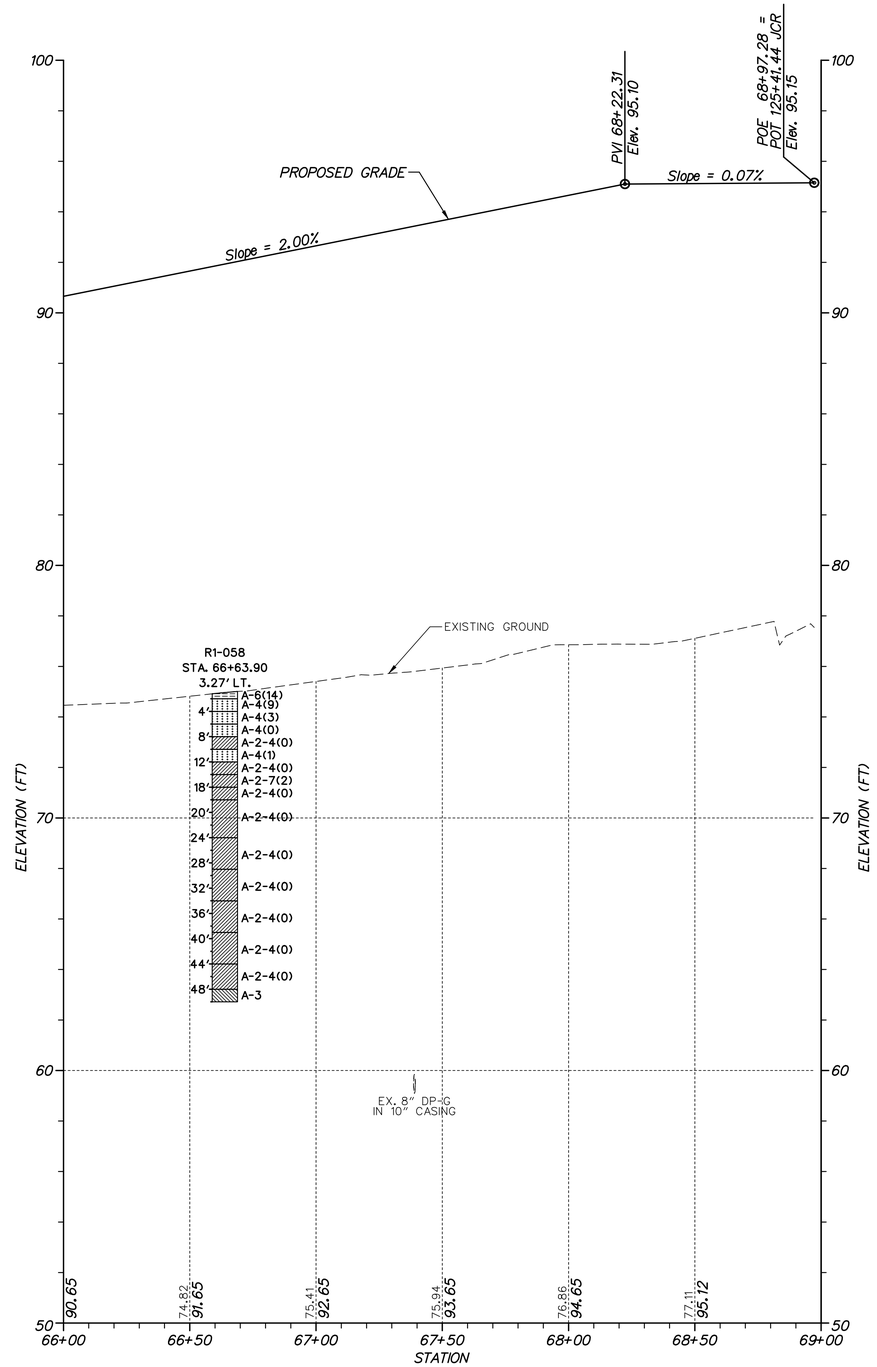

RAMP P

VERTICAL SCALE FEET 9 6 3 0

PF-33

N:\31653-000\Contract 1A\CADD\PF033U301_1A.dgn
11/3/2014 1:44:54 PM

DELAWARE DEPARTMENT OF TRANSPORTATION

ADDENDUMS / REVISIONS

SCALE 0 30 60 90 FEET

US 301, SR 896 TO SR 1

CONTRACT	BRIDGE NO.
T200911308	DESIGNED BY: SJB
COUNTY	
NEW CASTLE	CHECKED BY: TAO

PROFILES

SHEET NO.
144
TOTAL SHTS.
875

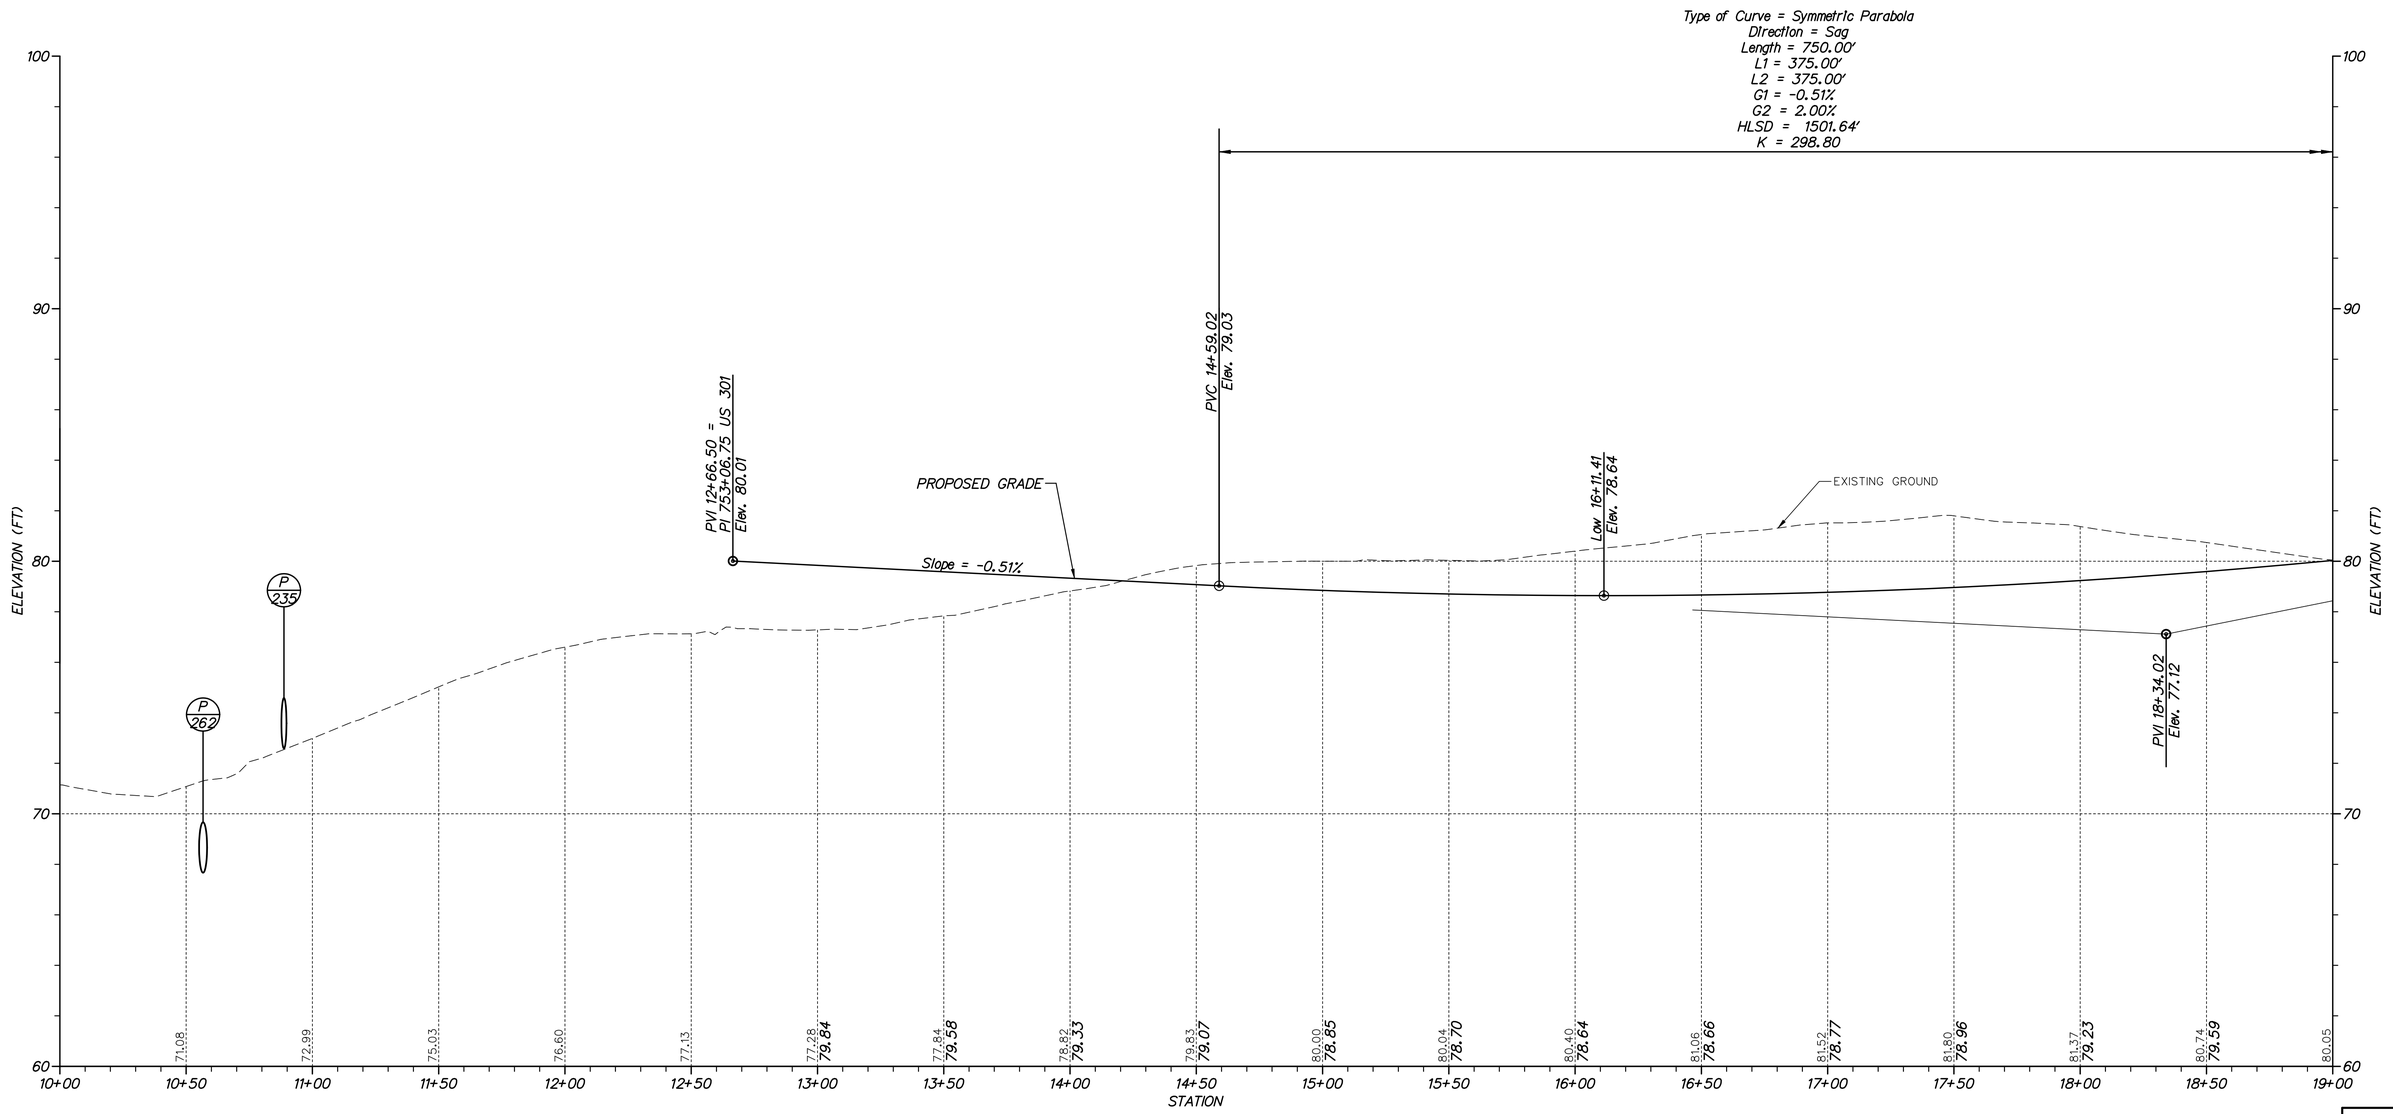

RAMP N

VERTICAL SCALE FEET 9 6 3 0

PF-34

n:\31653-000\contract to\cadd\VPF034U301_1A.dgn
10/29/2014 4:59:59 PM

DELAWARE DEPARTMENT OF TRANSPORTATION

ADDENDUMS / REVISIONS	

SCALE 0 30 60 90 FEET

US 301, SR 896 TO SR 1

CONTRACT	BRIDGE NO.	
T200911308	DESIGNED BY: SJB	
COUNTY		
NEW CASTLE	CHECKED BY: TAO	

PROFILES

SHEET NO.
145
TOTAL SHTS.
875

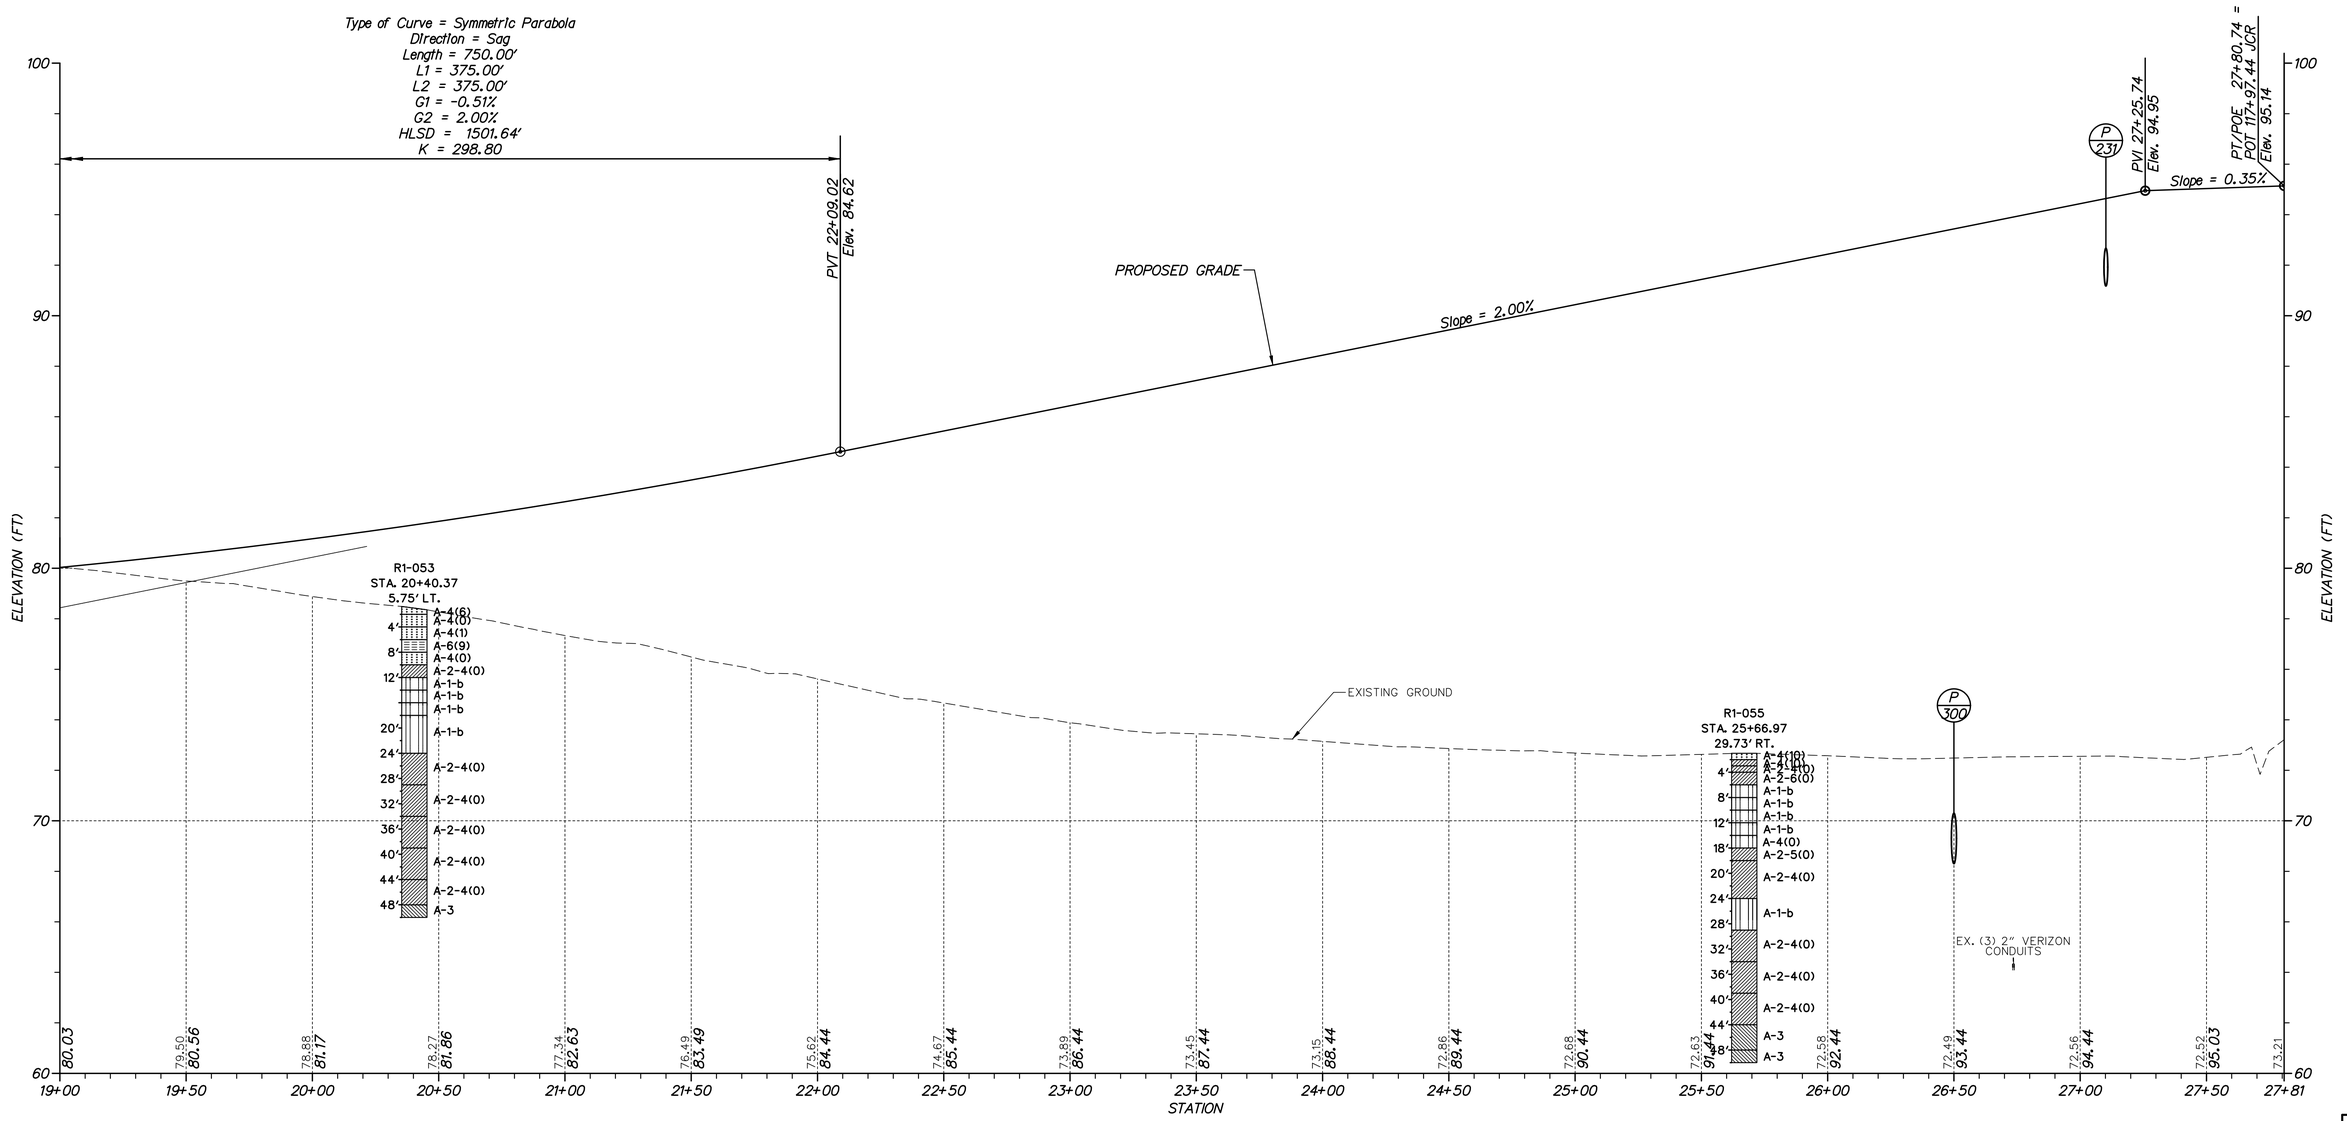

RAMP N

VERTICAL SCALE FEET 9 6 3 0

PF-35

N:\31653-000\Contract 1A\CADD\PF035U301_1A.dgn
11/3/2014 11:35:05 PM

DELAWARE DEPARTMENT OF TRANSPORTATION

ADDENDUMS / REVISIONS

SCALE 0 30 60 90 FEET

US 301, SR 896 TO SR 1

CONTRACT	BRIDGE NO.
T200911308	DESIGNED BY: SJB
COUNTY	
NEW CASTLE	CHECKED BY: TAO

PROFILES

SHEET NO.
146
TOTAL SHTS.
875

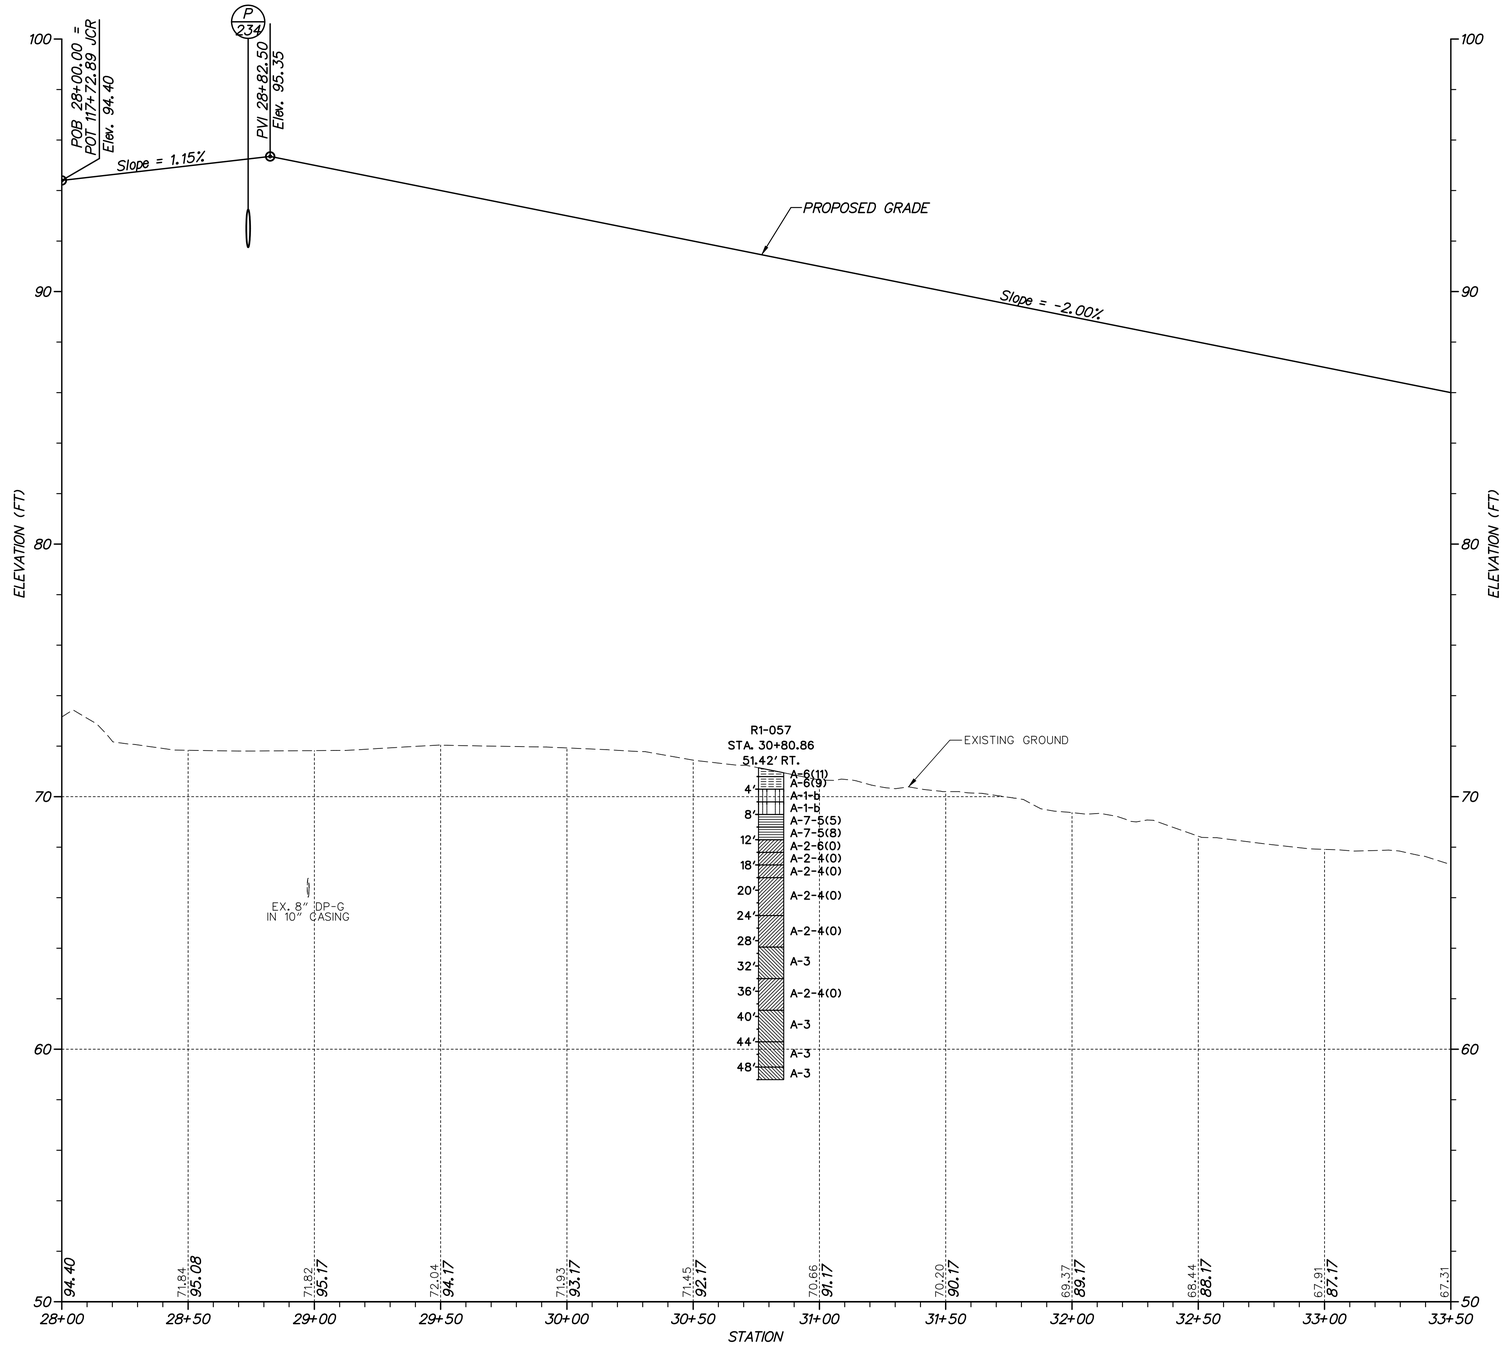

RAMP M

VERTICAL SCALE FEET 9 6 3 0

PF-36

N:\31653-000\Contract 1A\CADD\PF036U301_1A.dgn
11/3/2014 1:55:27 PM

DELAWARE DEPARTMENT OF TRANSPORTATION

ADDENDUMS / REVISIONS	

SCALE 0 30 60 90 FEET

US 301, SR 896 TO SR 1

CONTRACT	BRIDGE NO.	
T200911308	DESIGNED BY: SJB	
COUNTY		
NEW CASTLE	CHECKED BY: TAO	

PROFILES

SHEET NO.
147
TOTAL SHTS.
875

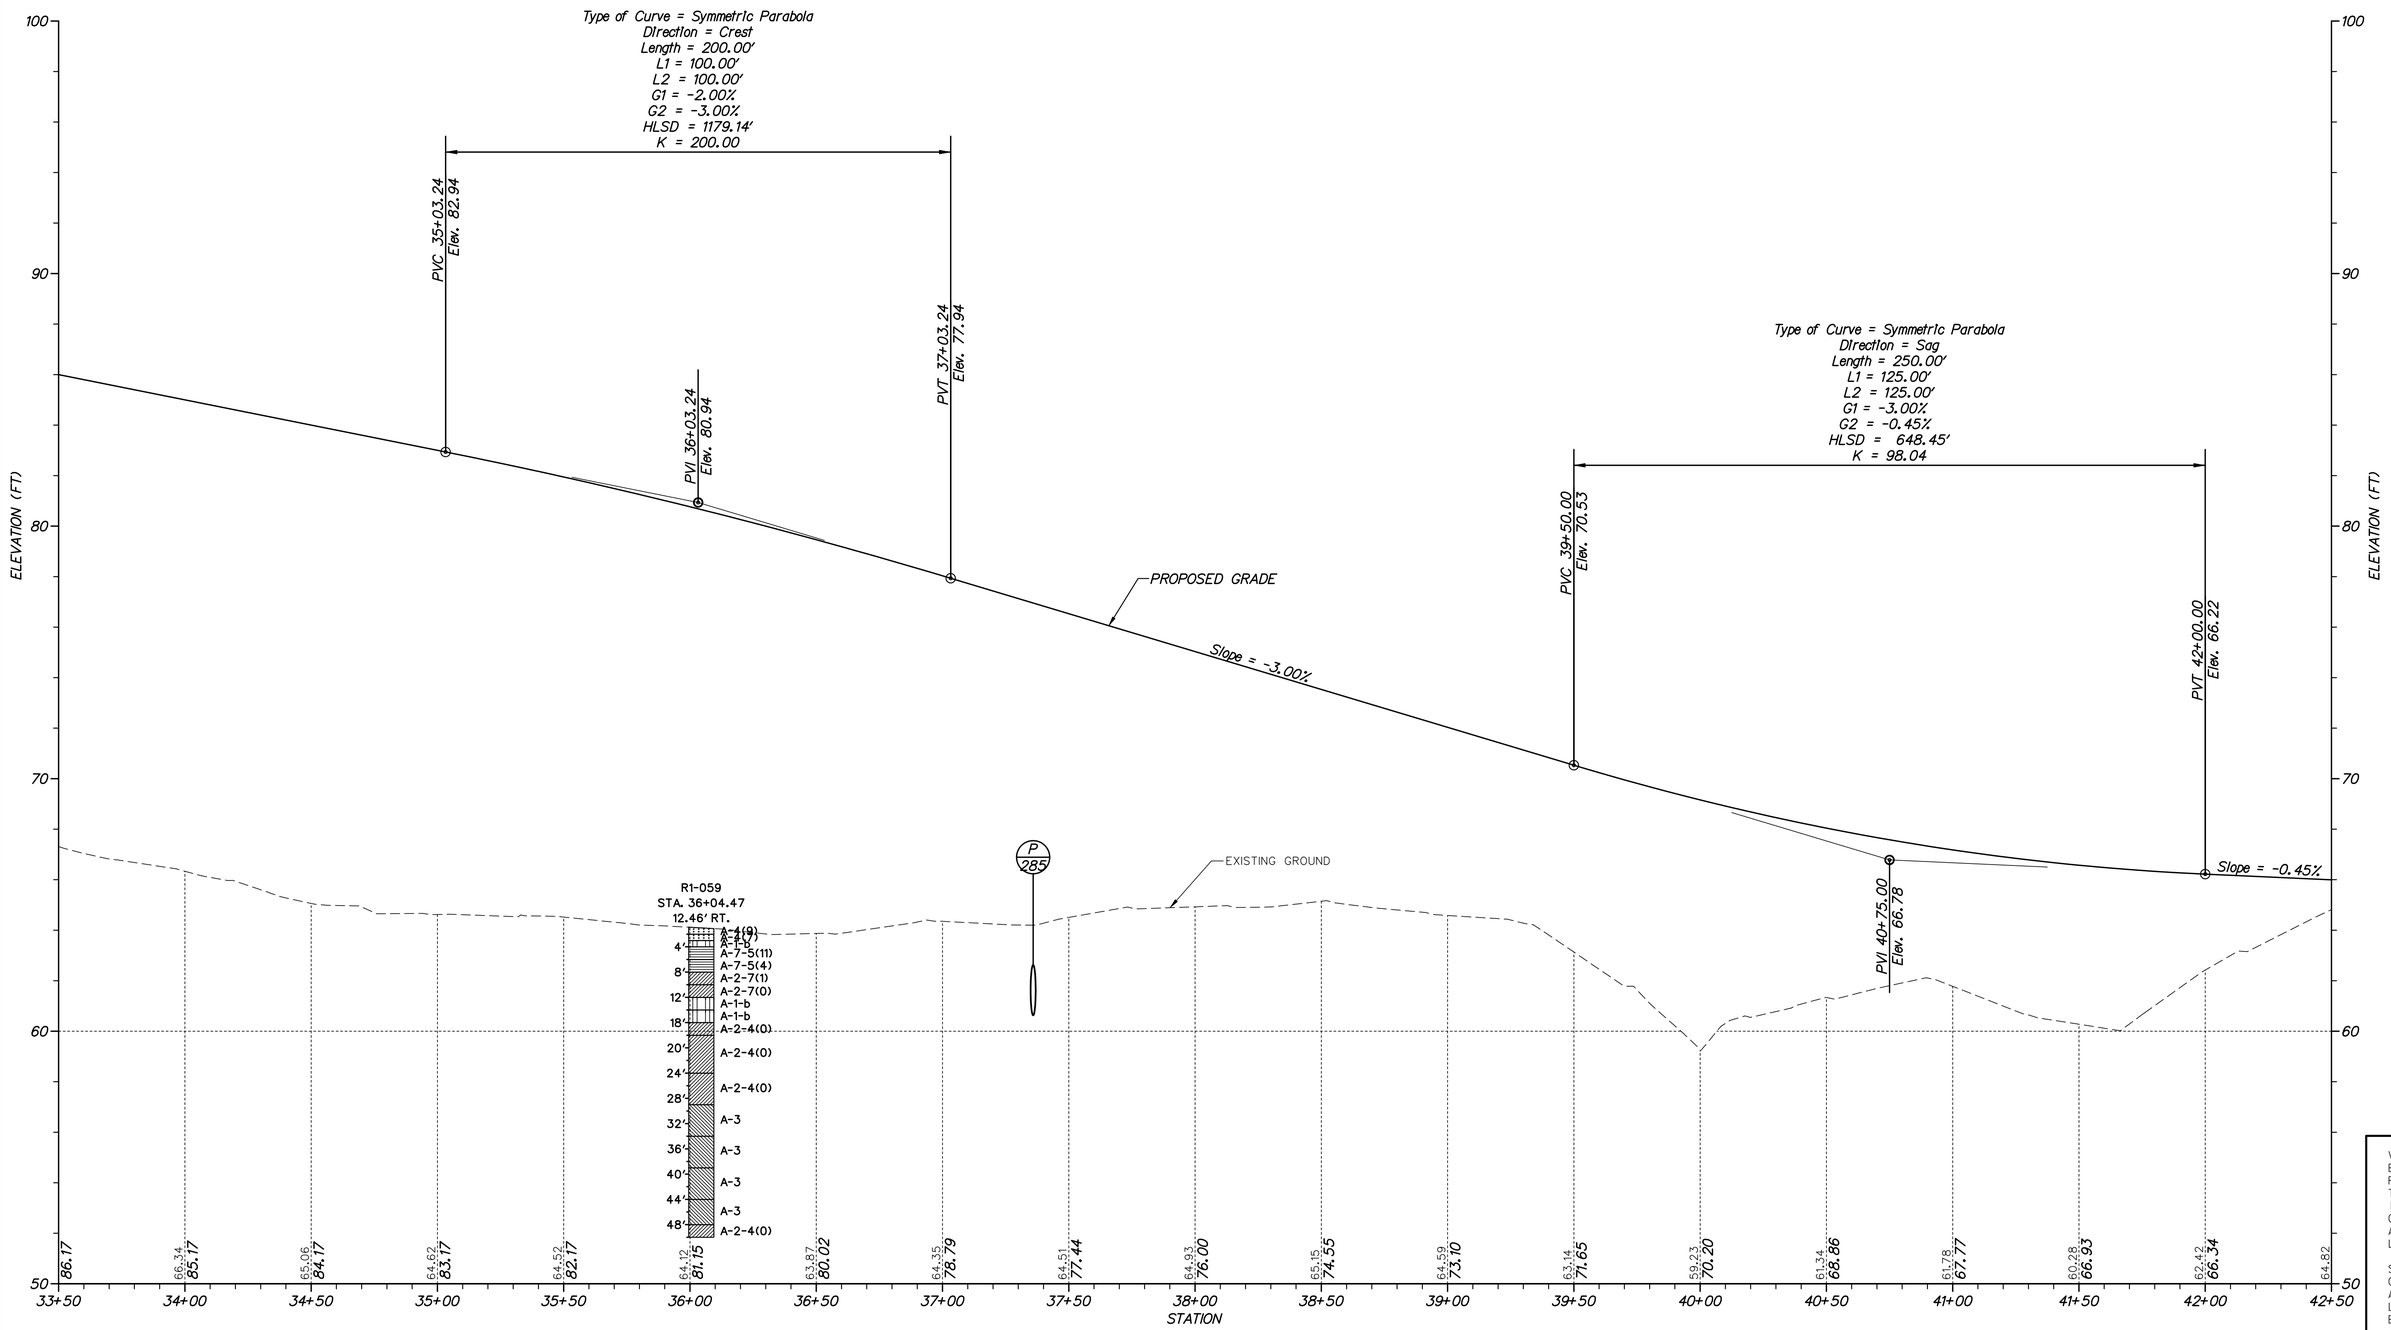

RAMP M

PF-37

n:\31653-000\contract 1a\cadd\PF037U301_1A.dgn
10/30/2012 2:42:25 PM

DELAWARE DEPARTMENT OF TRANSPORTATION

ADDENDUMS / REVISIONS	

SCALE
0 30 60 90
FEET

US 301, SR 896 TO SR 1

CONTRACT	BRIDGE NO.	
T200911308	DESIGNED BY: SJB	
COUNTY		
NEW CASTLE	CHECKED BY: TAO	

PROFILES

SHEET NO.
148
TOTAL SHTS.
875

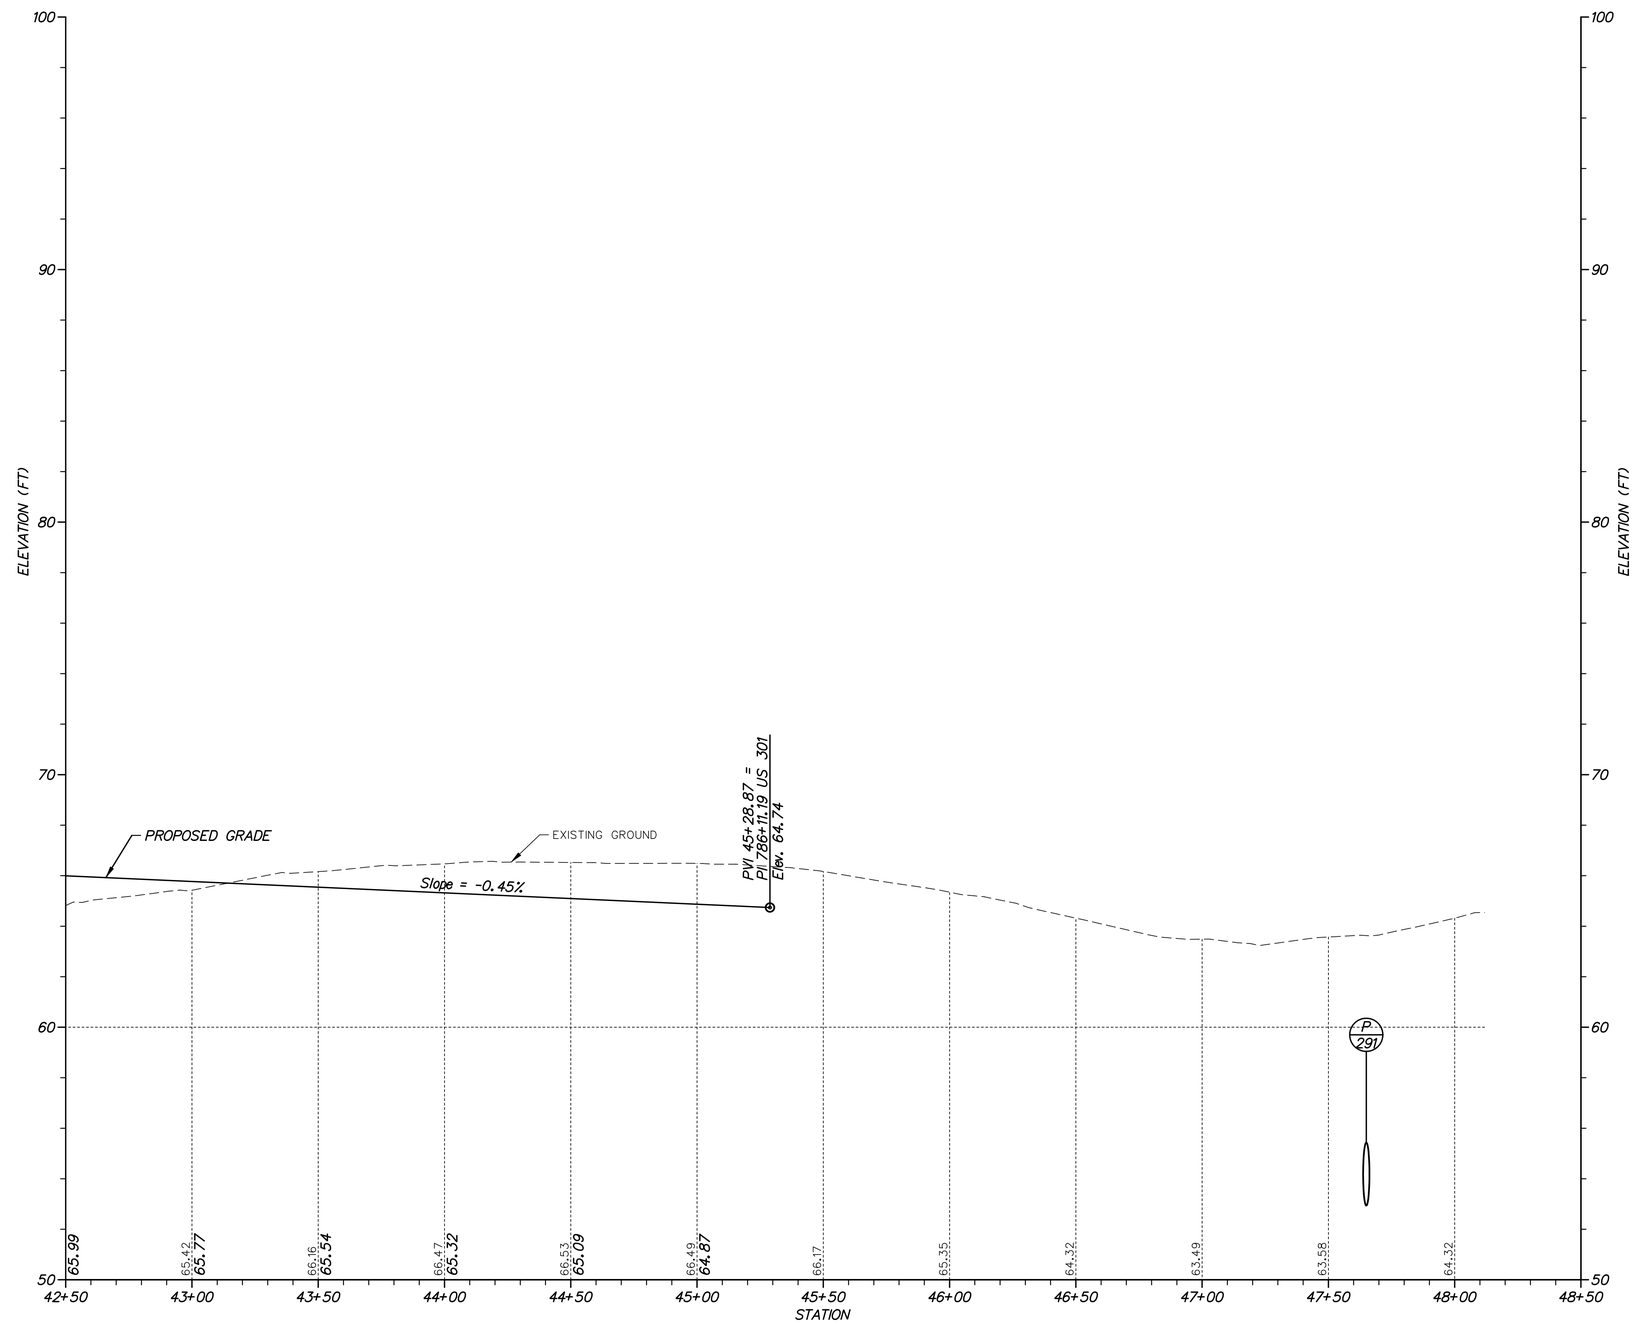

RAMP M

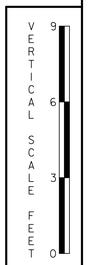

PF-38

n:\31653-000\contract 1a\cadd\PF038U301_1A.dgn
10/30/2012 2:42:29 PM

DELAWARE DEPARTMENT OF TRANSPORTATION

ADDENDUMS / REVISIONS	

SCALE
0 30 60 90
FEET

US 301, SR 896 TO SR 1

CONTRACT	BRIDGE NO.	
T200911308	DESIGNED BY: SJB	
COUNTY		
NEW CASTLE	CHECKED BY: TAO	

PROFILES

SHEET NO.
149
TOTAL SHTS.
875

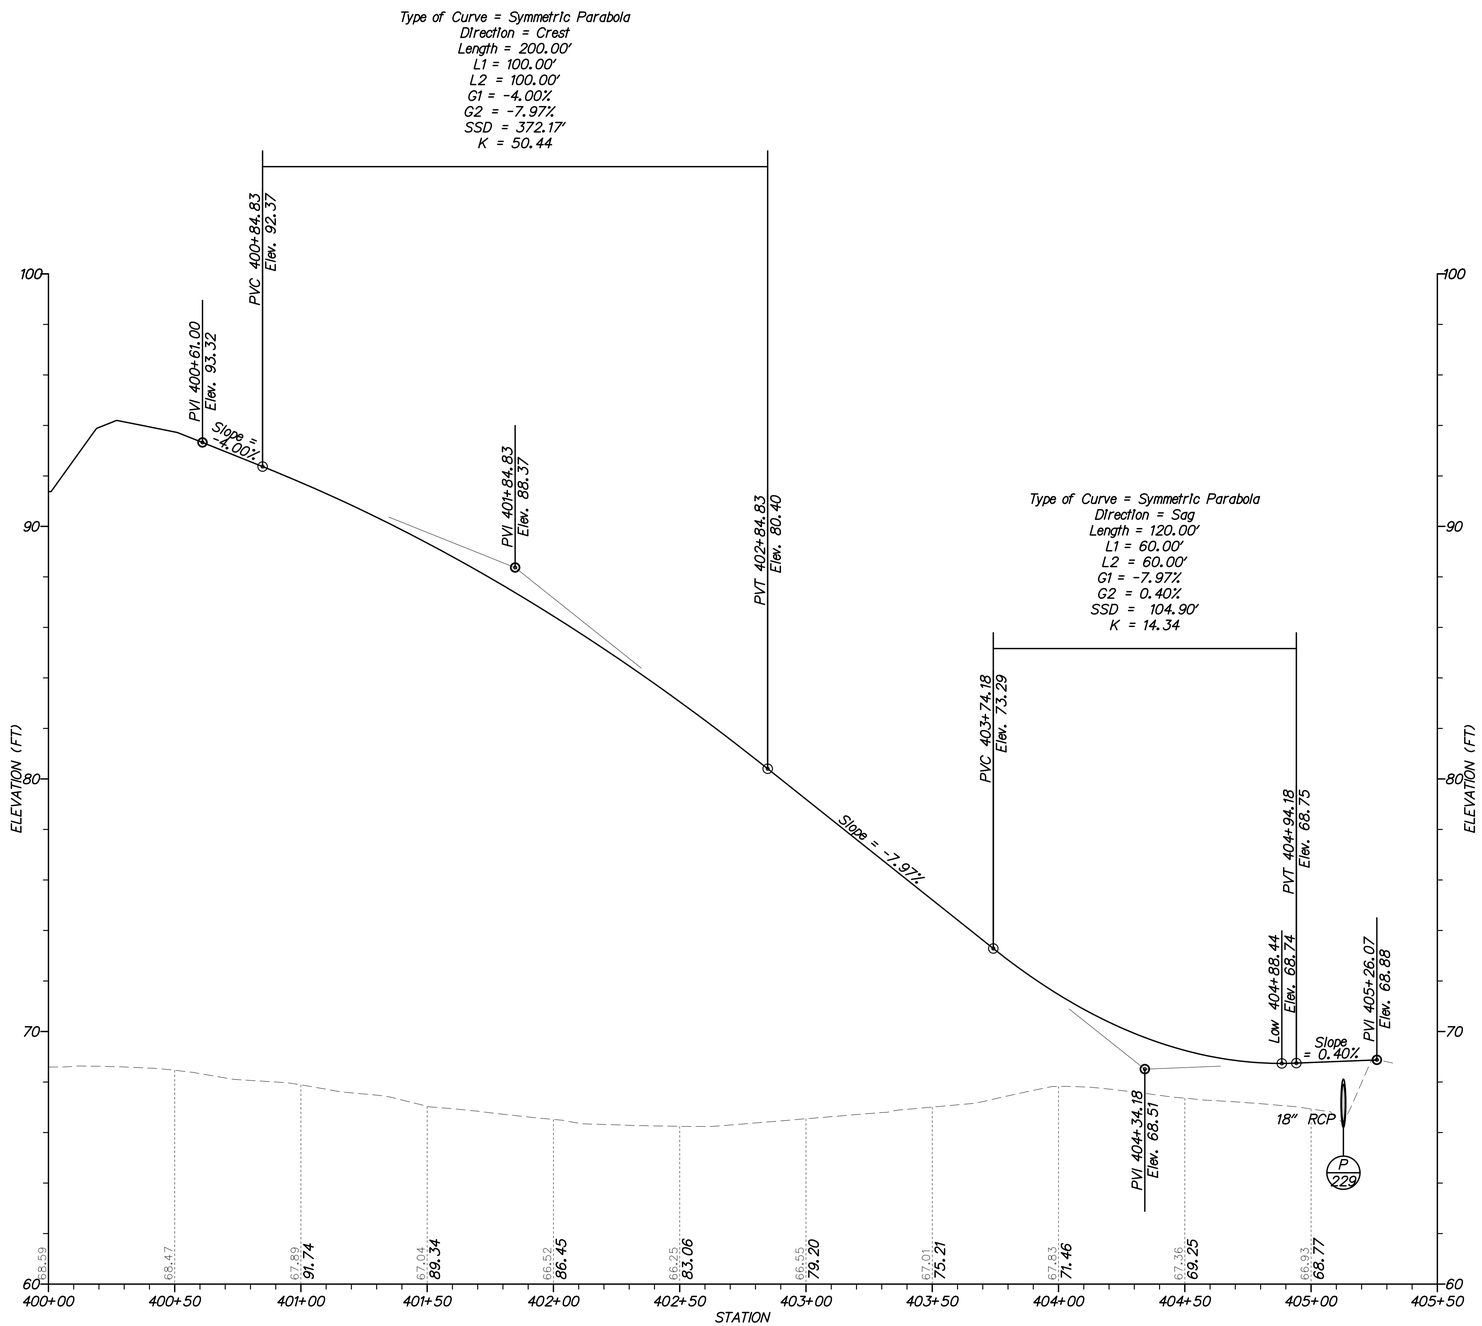

BCR NB E-Ramp

VERTICAL SCALE FEET 9 6 3 0

PF-39

DELAWARE DEPARTMENT OF TRANSPORTATION	ADDENDUMS / REVISIONS	SCALE 0 30 60 90 FEET	US 301, SR 896 TO SR 1	CONTRACT T200911308	BRIDGE NO.	PROFILES	SHEET NO. 150
				COUNTY NEW CASTLE	DESIGNED BY: WJD		TOTAL SHTS. 875
					CHECKED BY: BT		

P:\1445 US 301 SECT.1\DESIGN\FINAL_SUBMISSION\CONTRACT_1A-PSE\REF\SB003U301_1A.DGN

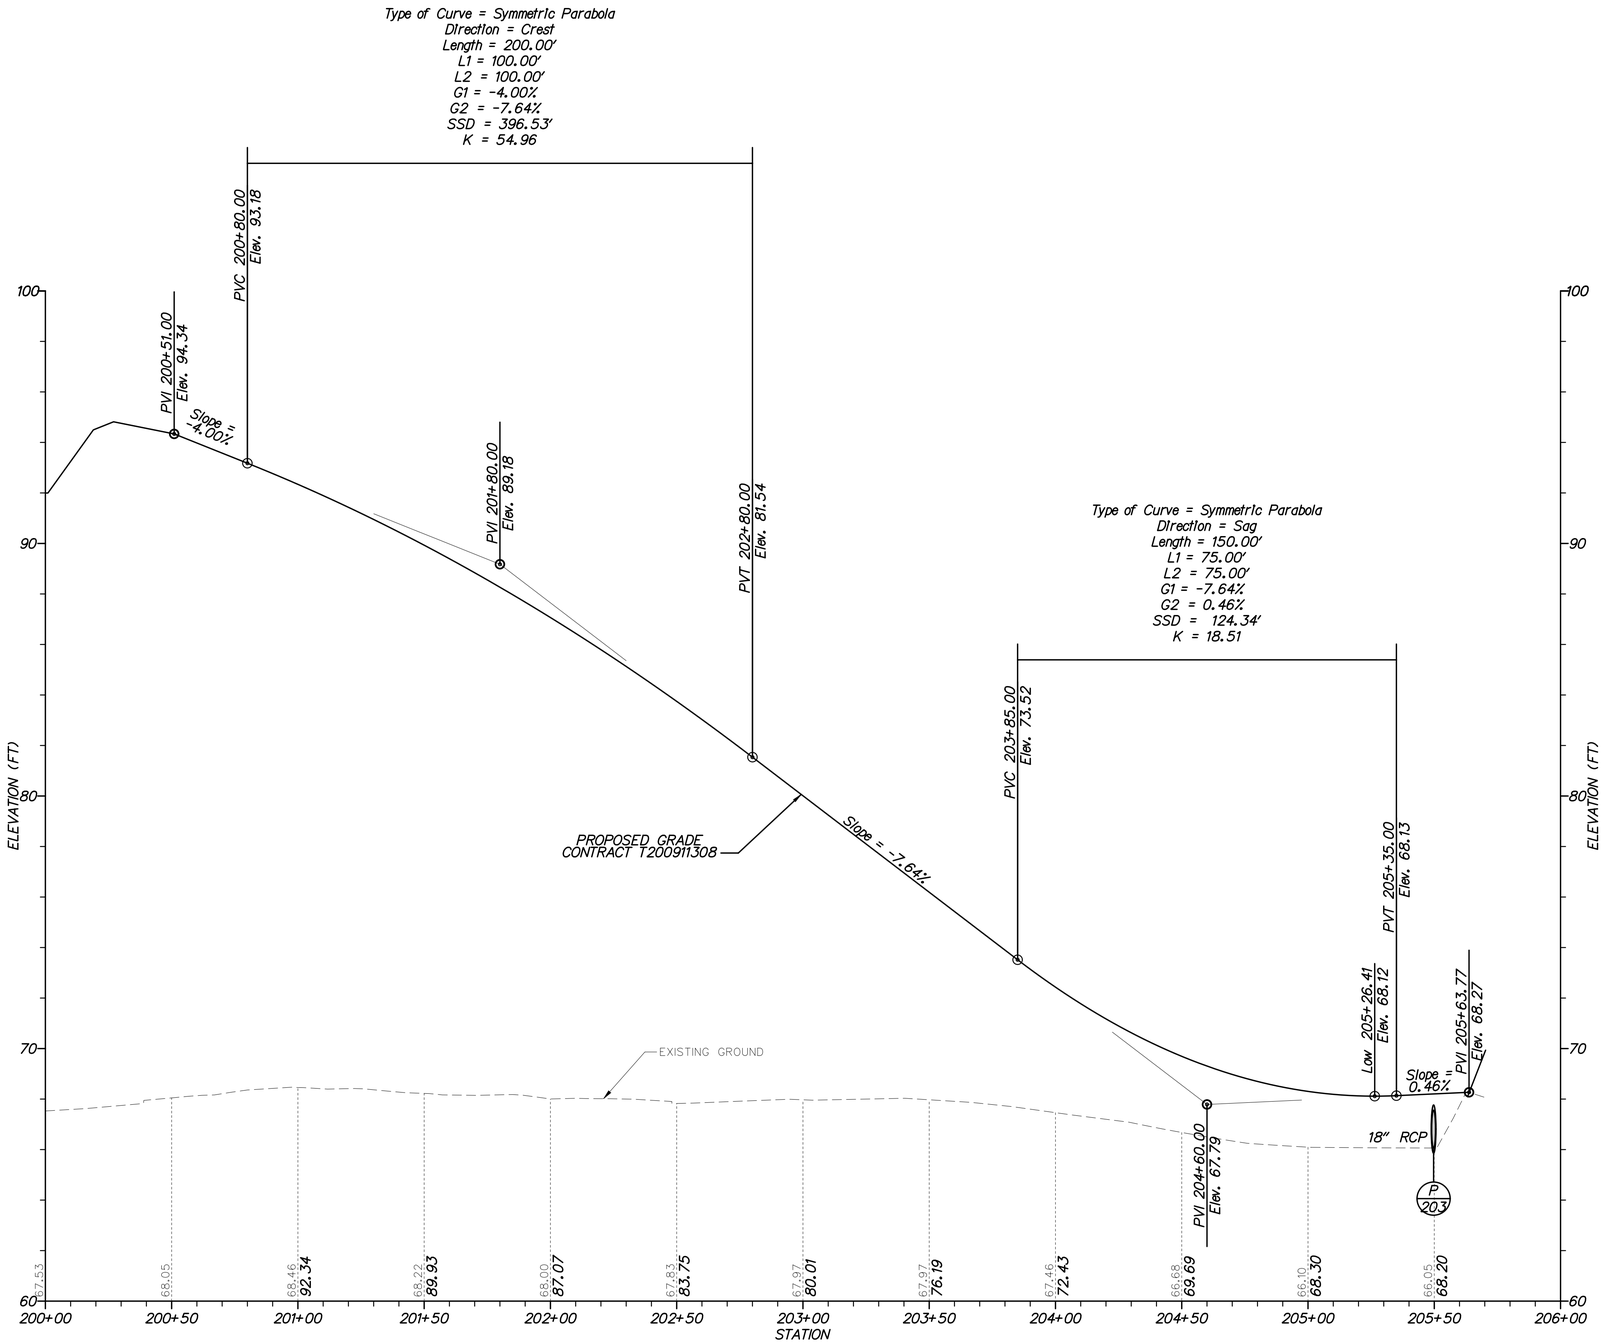

BCR SB E-Ramp

VERTICAL SCALE FEET 0 3 6 9

PF-40

DELAWARE DEPARTMENT OF TRANSPORTATION

ADDENDUMS / REVISIONS

SCALE 0 30 60 90 FEET

US 301, SR 896 TO SR 1

CONTRACT	BRIDGE NO.
T200911308	DESIGNED BY: WJD
COUNTY	
NEW CASTLE	CHECKED BY: BT

PROFILES

SHEET NO. 151

TOTAL SHTS. 875

P:\1445 US 301 SECT.1\DESIGN\FINAL_SUBMISSION\CONTRACT_1A-PSE\REF\SB003U301_1A.DGN

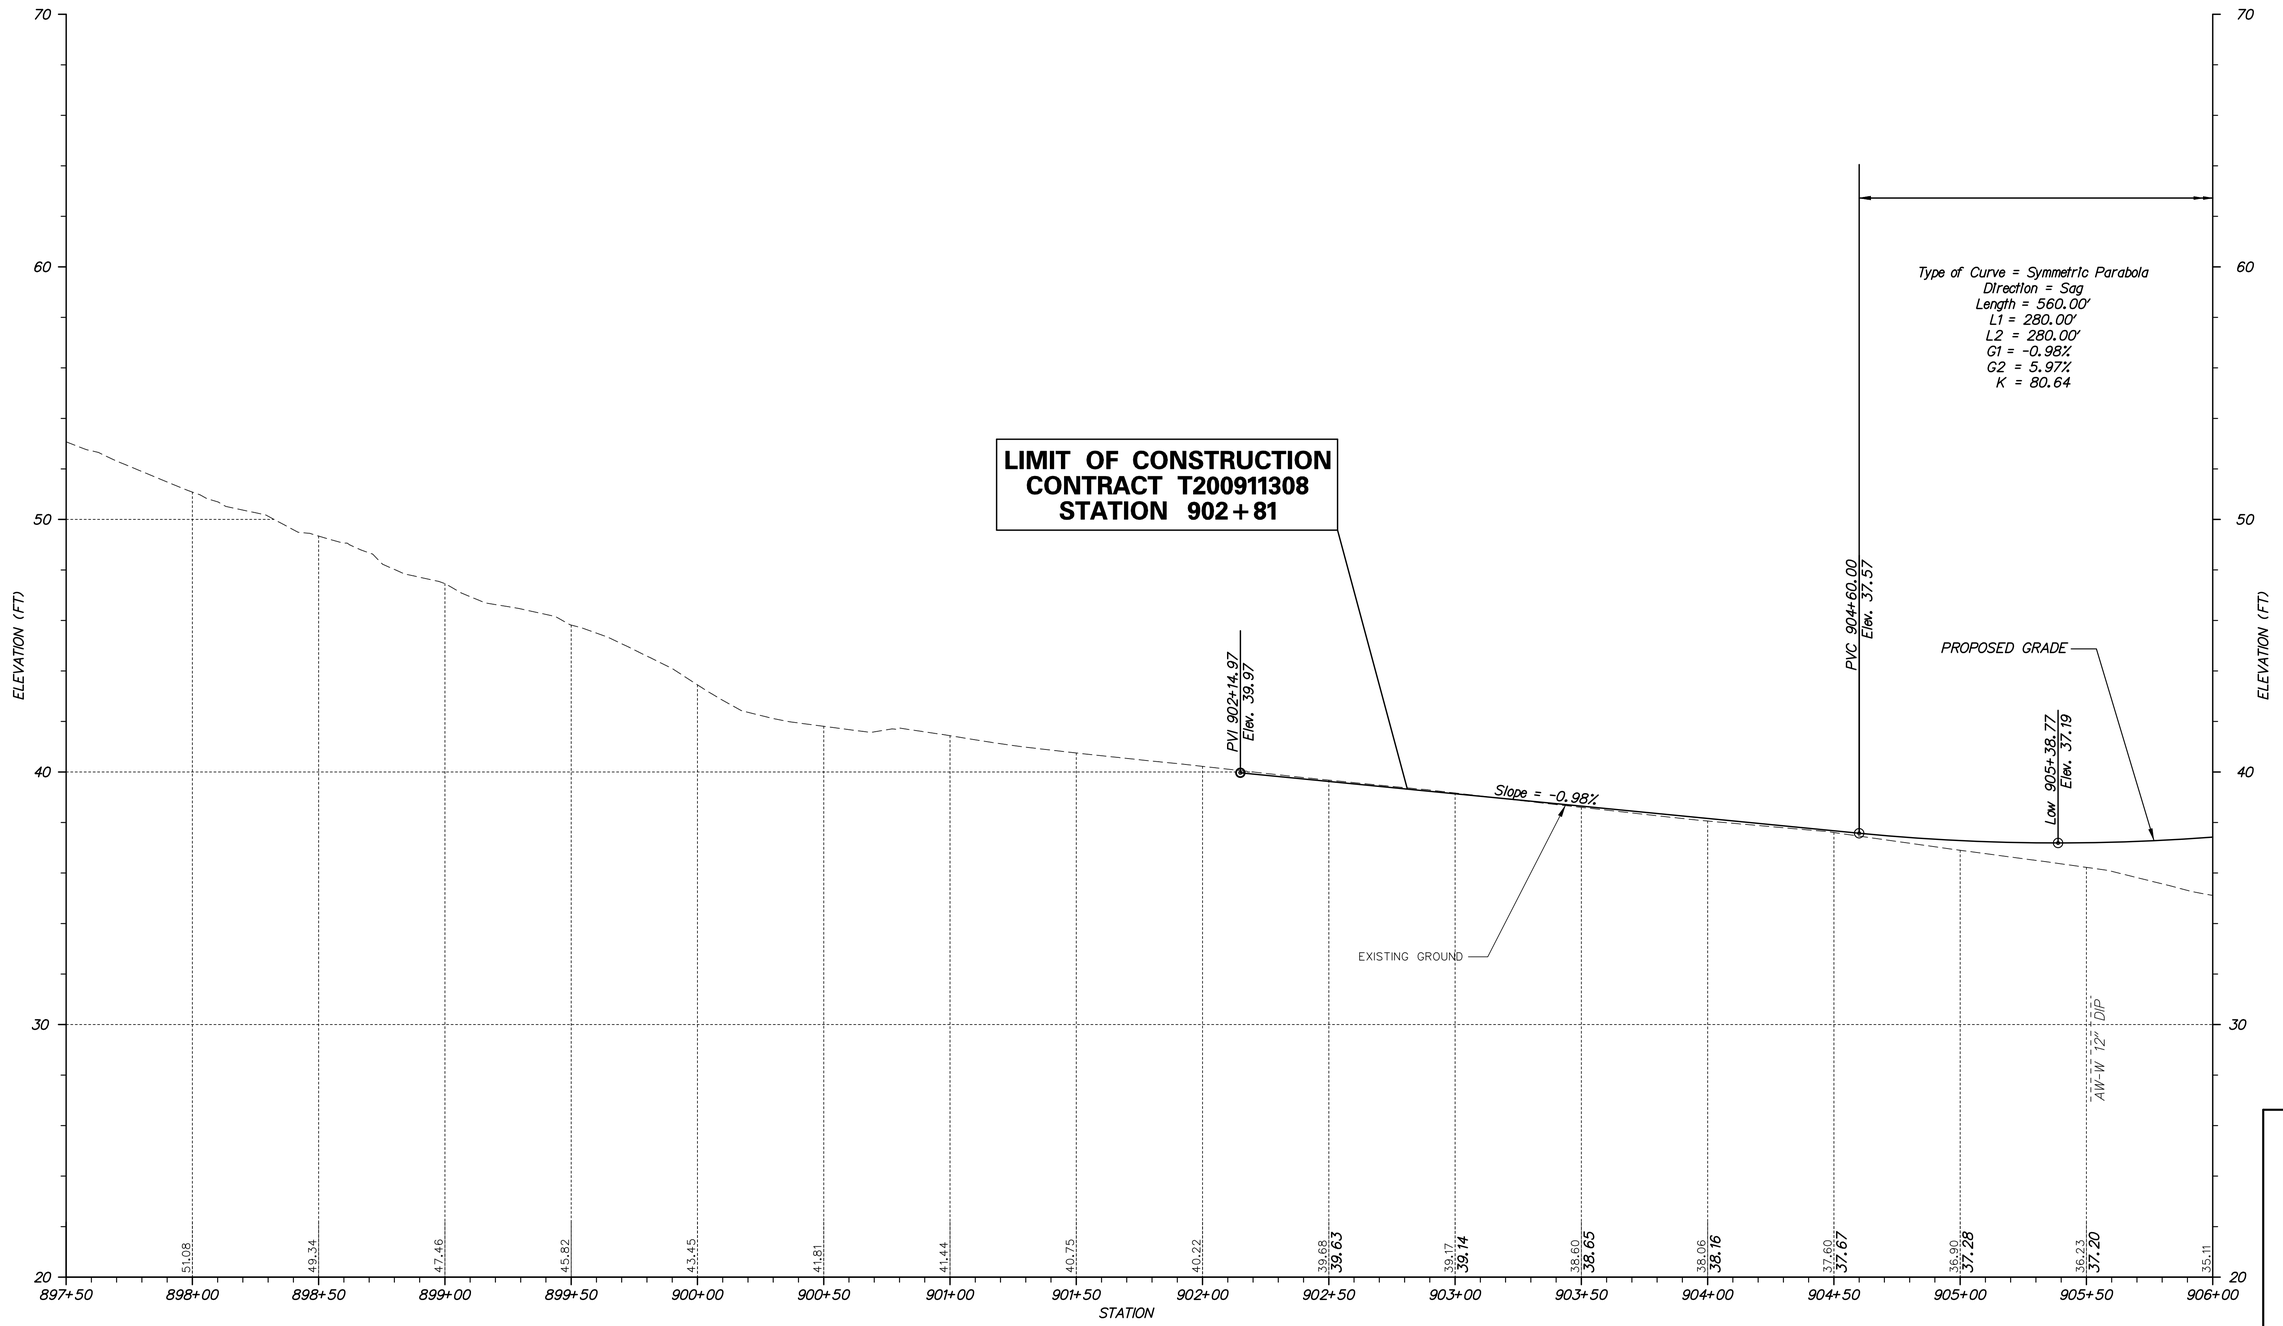

HYETTS CORNER ROAD

PF-41

DELAWARE DEPARTMENT OF TRANSPORTATION	ADDENDUMS / REVISIONS	SCALE 0 30 60 90 FEET	US 301, SR 896 TO SR 1	CONTRACT T200911308 / COUNTY NEW CASTLE	BRIDGE NO. / DESIGNED BY: K.A.H. / CHECKED BY: B.R.T.	PROFILES

SHEET NO. 152
TOTAL SHTS. 875

m:\31653-000\contract 1a\cadd\PF041U301_1A.dgn
10/31/2012 9:47:11 AM

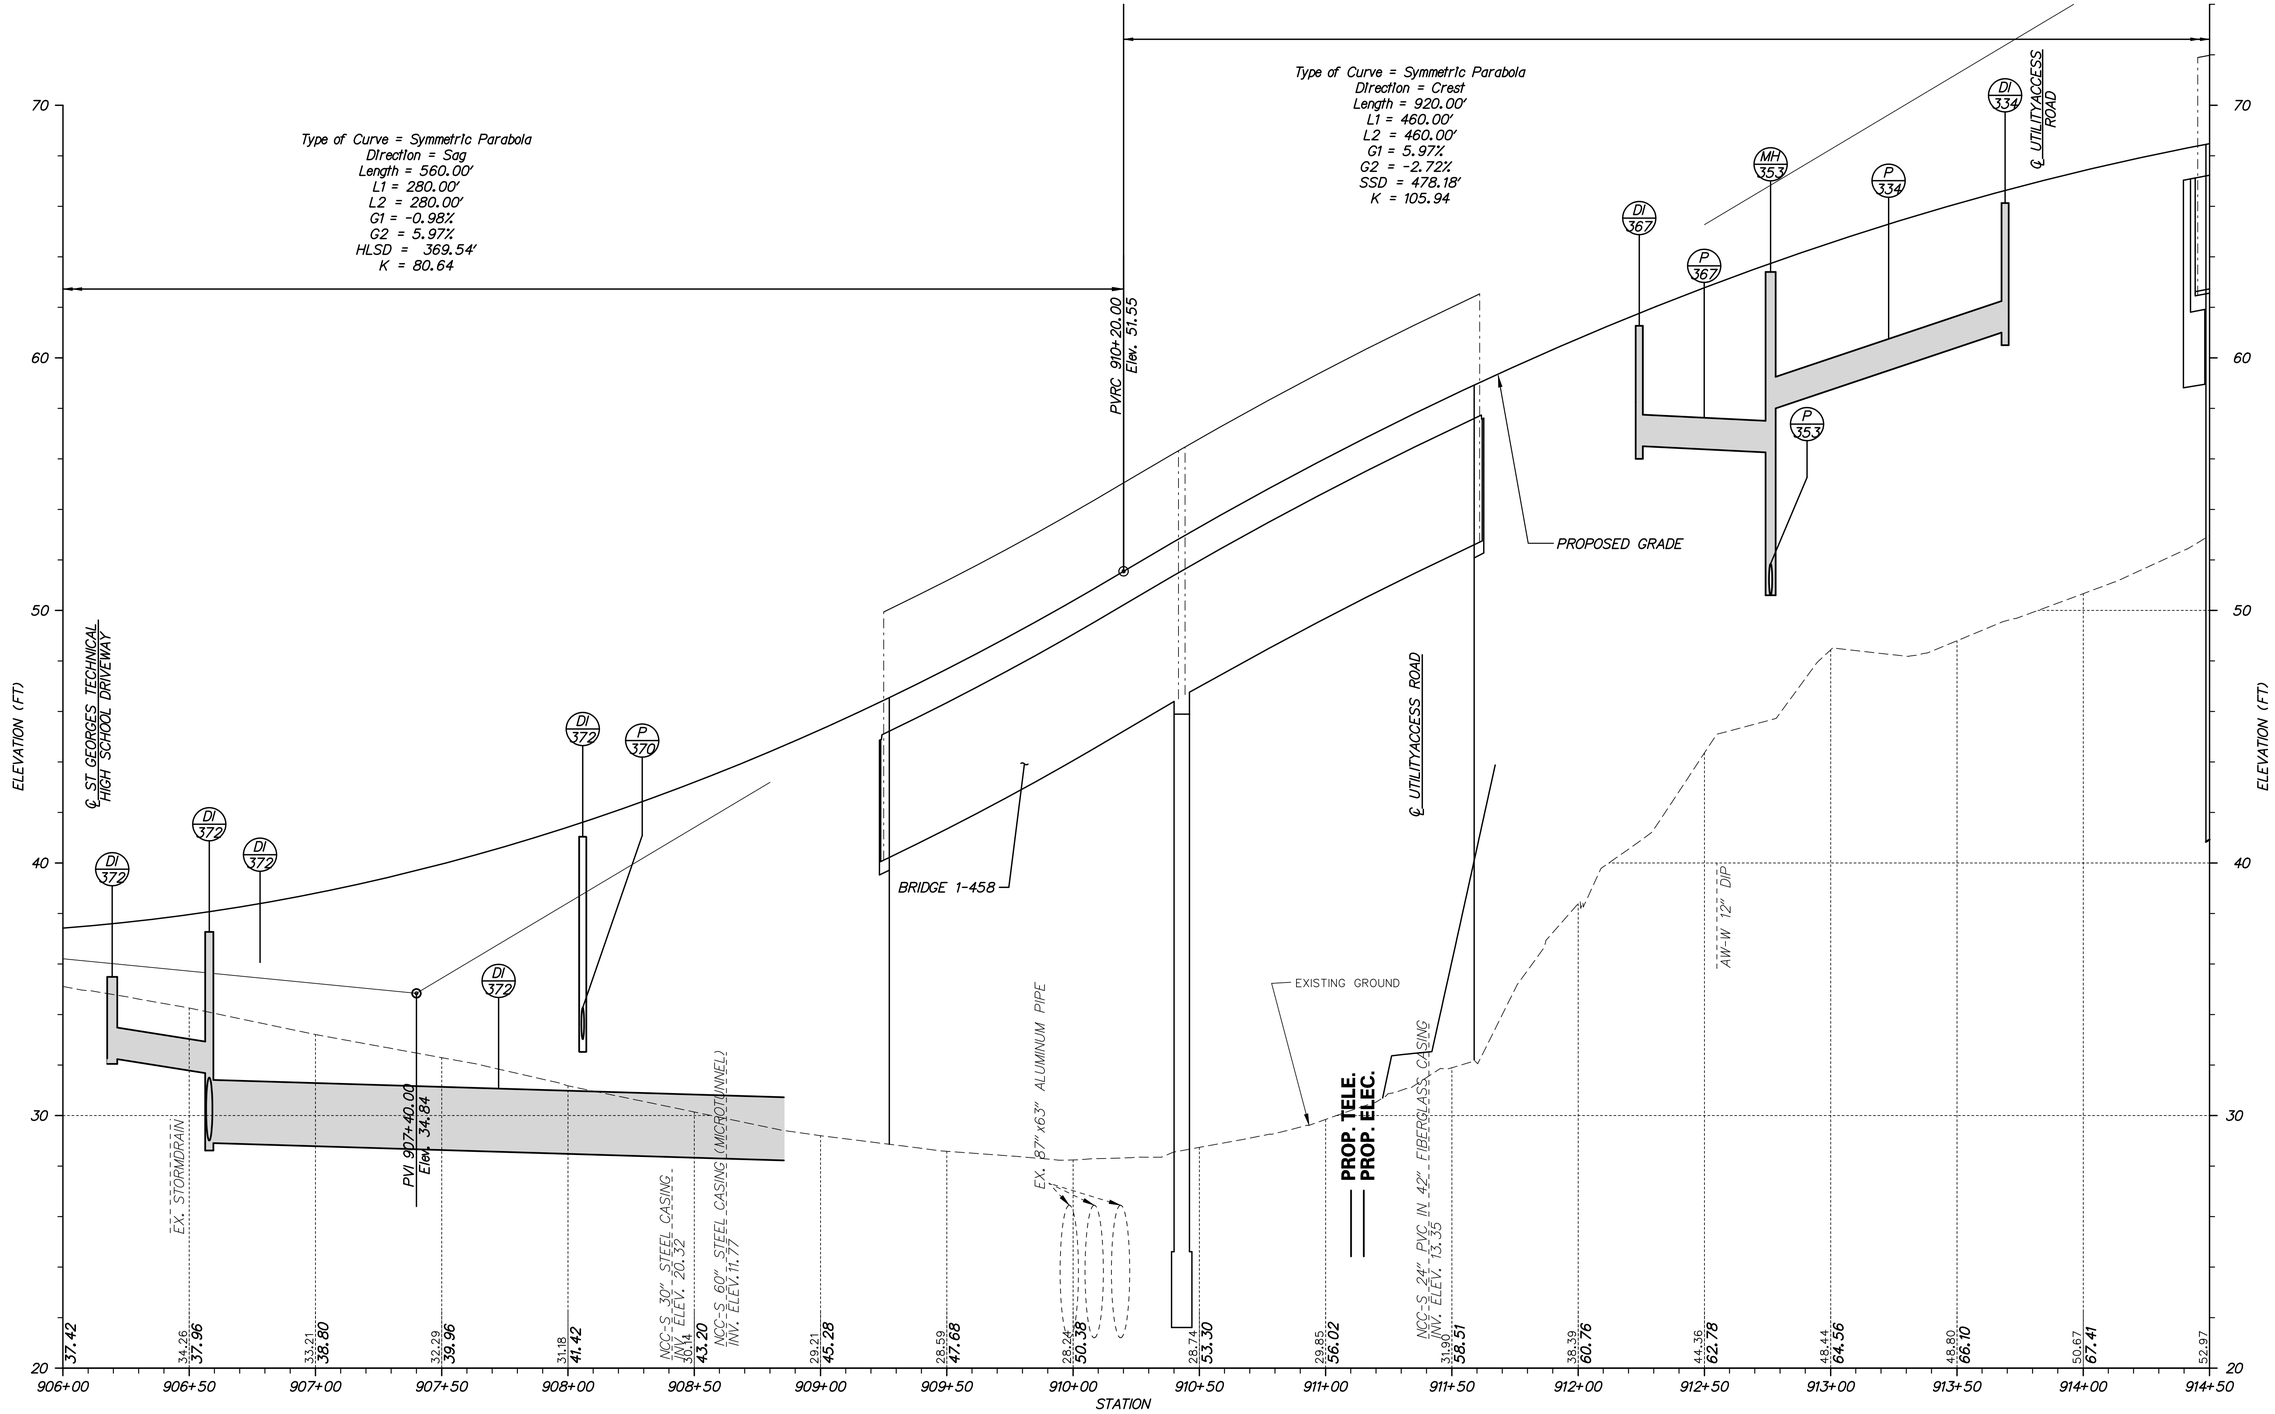

HYETTS CORNER ROAD

VERTICAL SCALE FEET 0 3 6 9

PF-42

N:\3653-000\Contract 1A\CADD\PF0420301_1A.dgn
11/3/2014 2:17:16 PM

DELAWARE DEPARTMENT OF TRANSPORTATION

ADDENDUMS / REVISIONS

SCALE 0 30 60 90 FEET

US 301, SR 896 TO SR 1

CONTRACT	BRIDGE NO. 1-6
T200911308	DESIGNED BY: K.A.H.
COUNTY	
NEW CASTLE	CHECKED BY: B.R.T.

PROFILES

SHEET NO. 153
TOTAL SHTS. 875

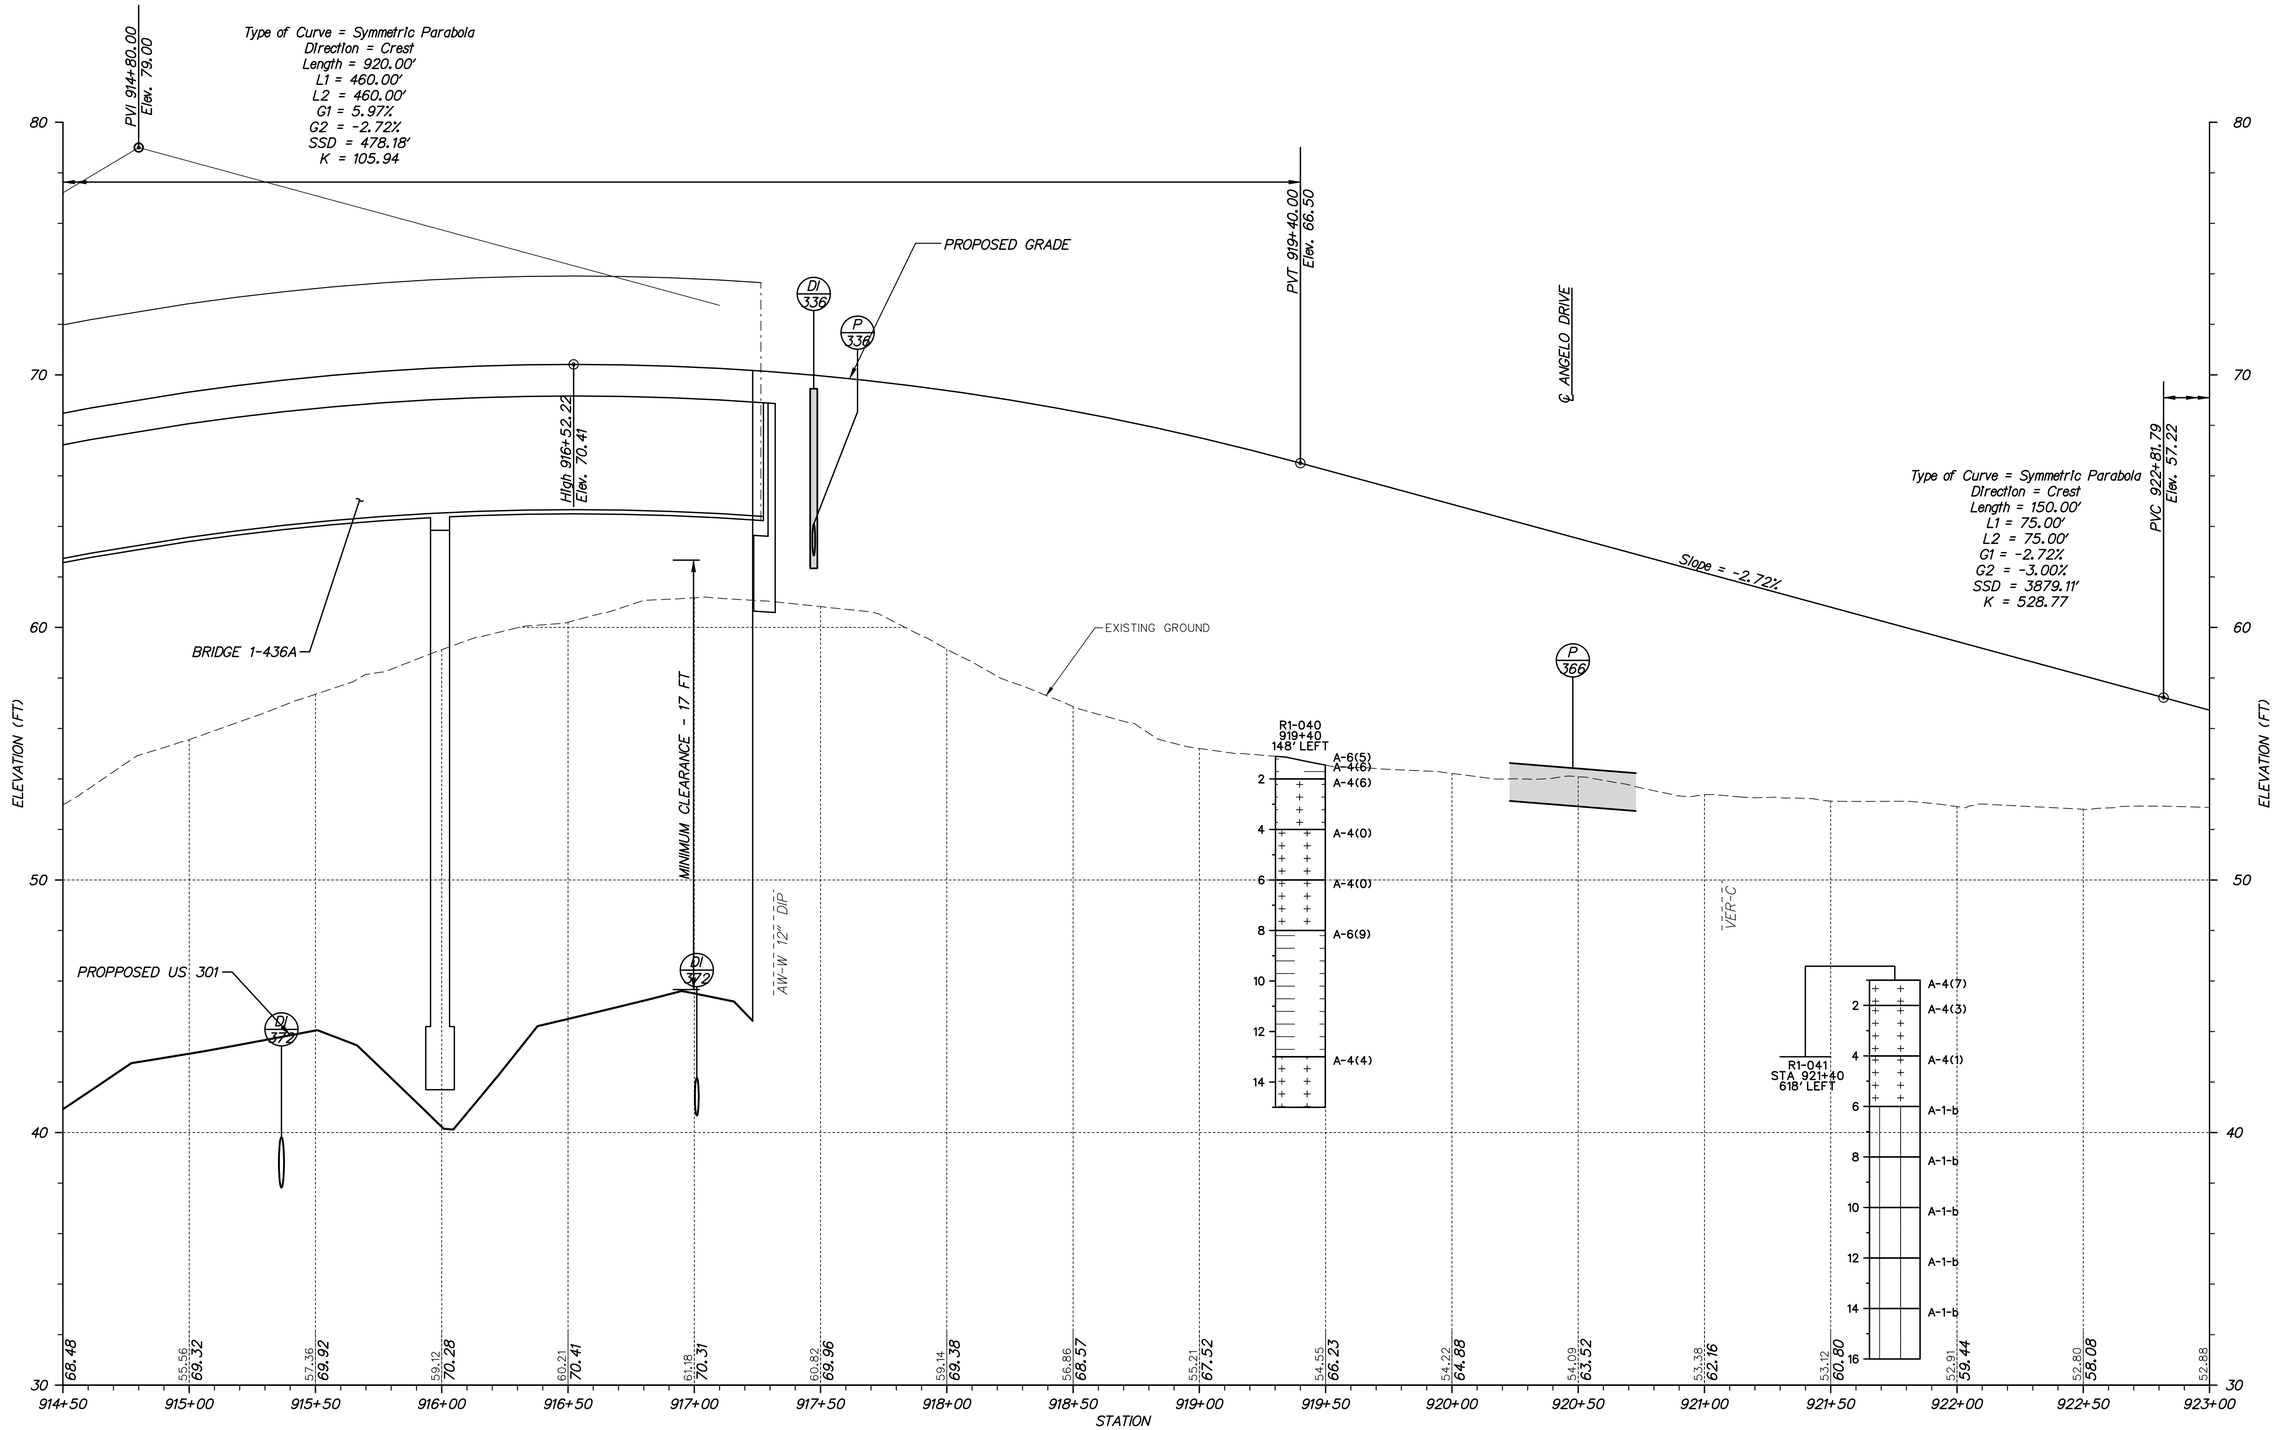

HYETTS CORNER ROAD

NOTE:
BORINGS ARE PROVIDED FOR INFORMATIONAL PURPOSES ONLY. MATERIALS ENCOUNTERED MAY NOT CORRESPOND TO BORING DATA PROVIDED HEREIN.

VERTICAL SCALE FEET 0 3 6 9

PF-43

DELAWARE DEPARTMENT OF TRANSPORTATION	ADDENDUMS / REVISIONS	SCALE 0 30 60 90 FEET	US 301, SR 896 TO SR 1	CONTRACT T200911308	BRIDGE NO. 1-5	PROFILES	SHEET NO. 154
				COUNTY NEW CASTLE	DESIGNED BY: K.A.H.		TOTAL SHTS. 875
					CHECKED BY: B.R.T.		

pt\31653-000\contract_tools\cadd\PF043U301_1A.dgn
10/31/2012 9:47:33 AM

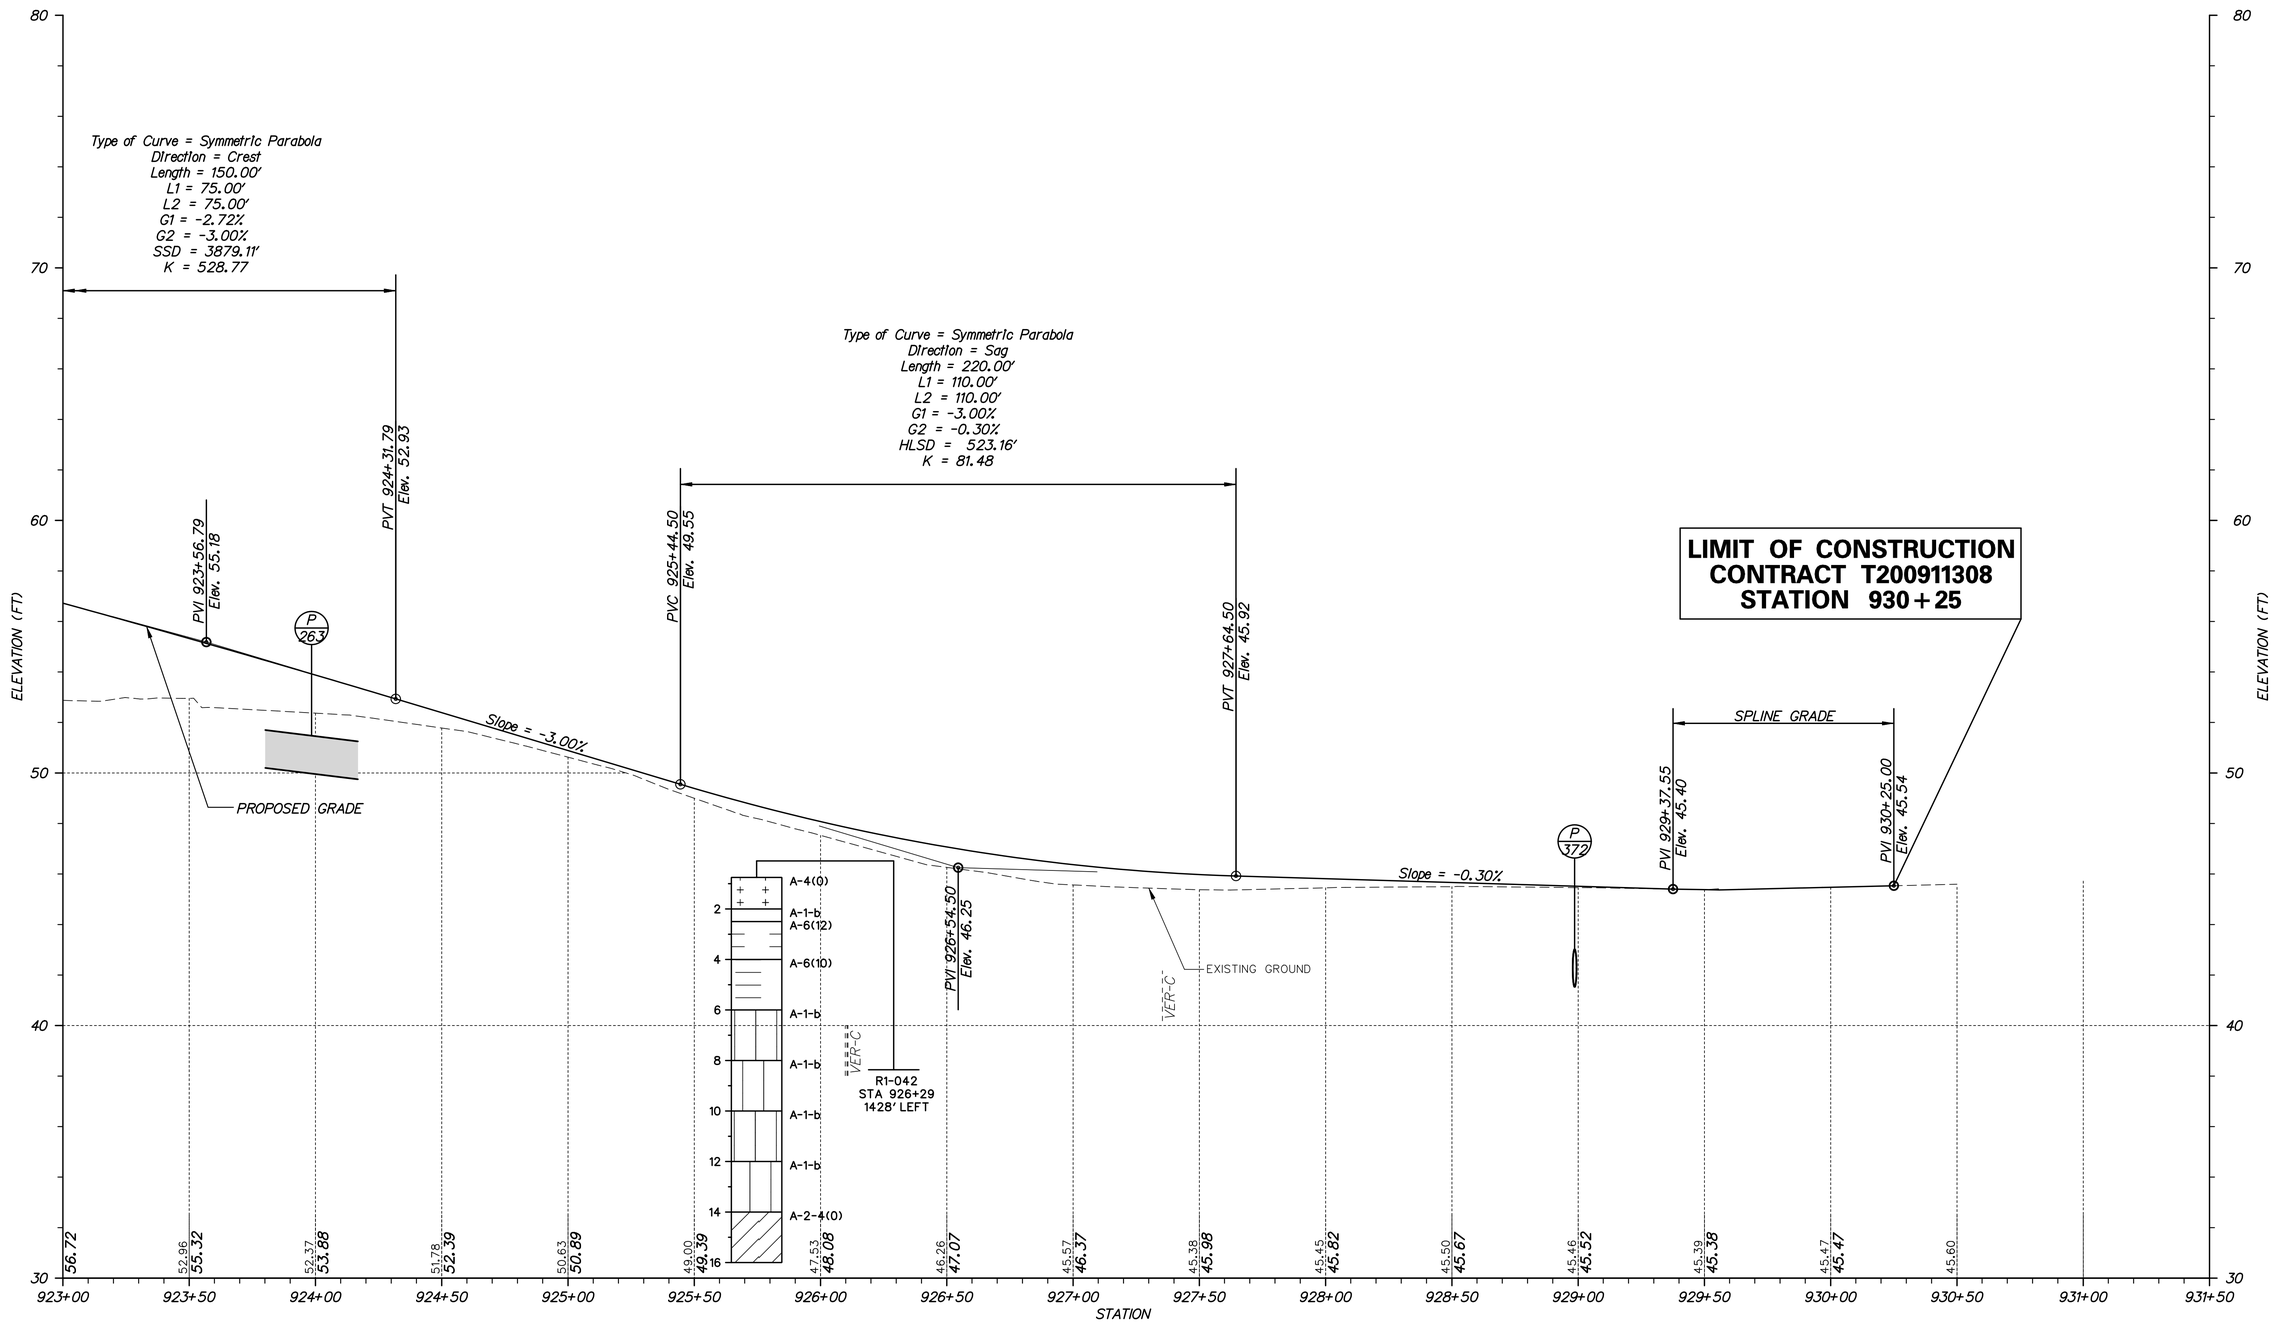

HYETTS CORNER ROAD

NOTE:
BORINGS ARE PROVIDED FOR INFORMATIONAL PURPOSES ONLY. MATERIALS ENCOUNTERED MAY NOT CORRESPOND TO BORING DATA PROVIDED HEREIN.

PF-44

n:\31653-000\contract to\cadd\PF044U301_1A.dgn
10/31/2014 1:38:06 PM

DELAWARE DEPARTMENT OF TRANSPORTATION

ADDENDUMS / REVISIONS

SCALE 0 30 60 90 FEET

US 301, SR 896 TO SR 1

CONTRACT	BRIDGE NO.
T200911308	DESIGNED BY: K.A.H.
COUNTY	
NEW CASTLE	CHECKED BY: B.R.T.

PROFILES

SHEET NO. 155
TOTAL SHTS. 875

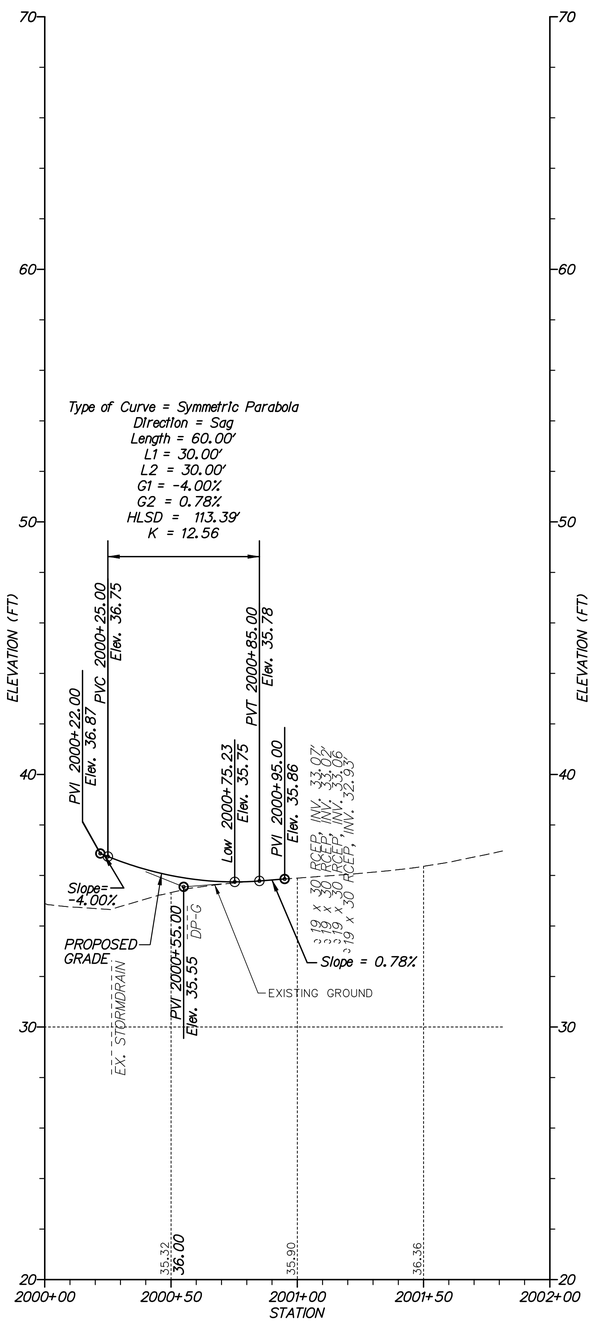

HIGH SCHOOL DRIVEWAY

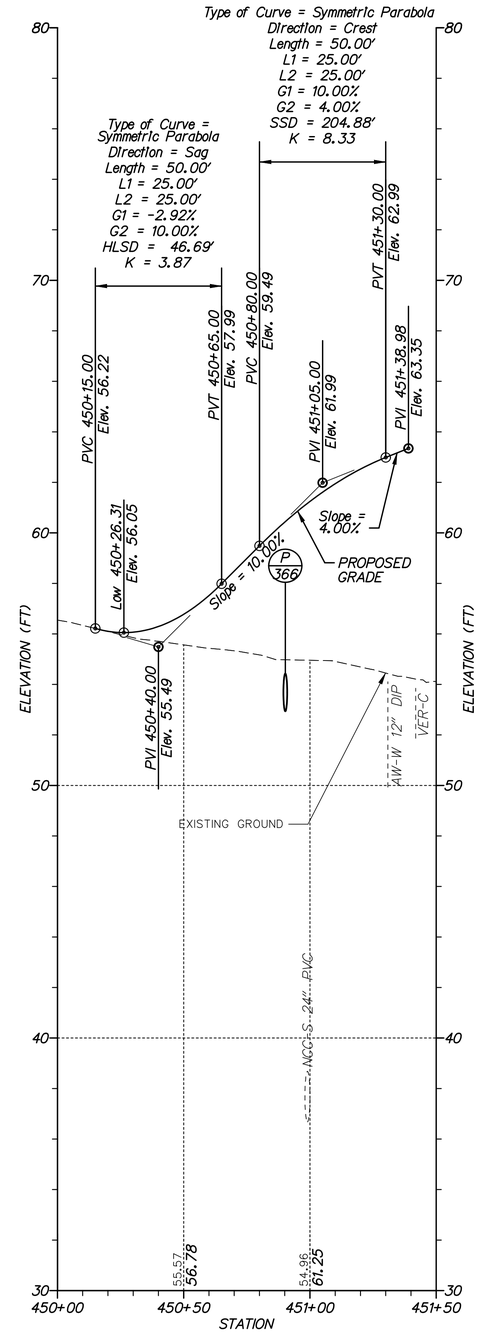

ANGELO DRIVE

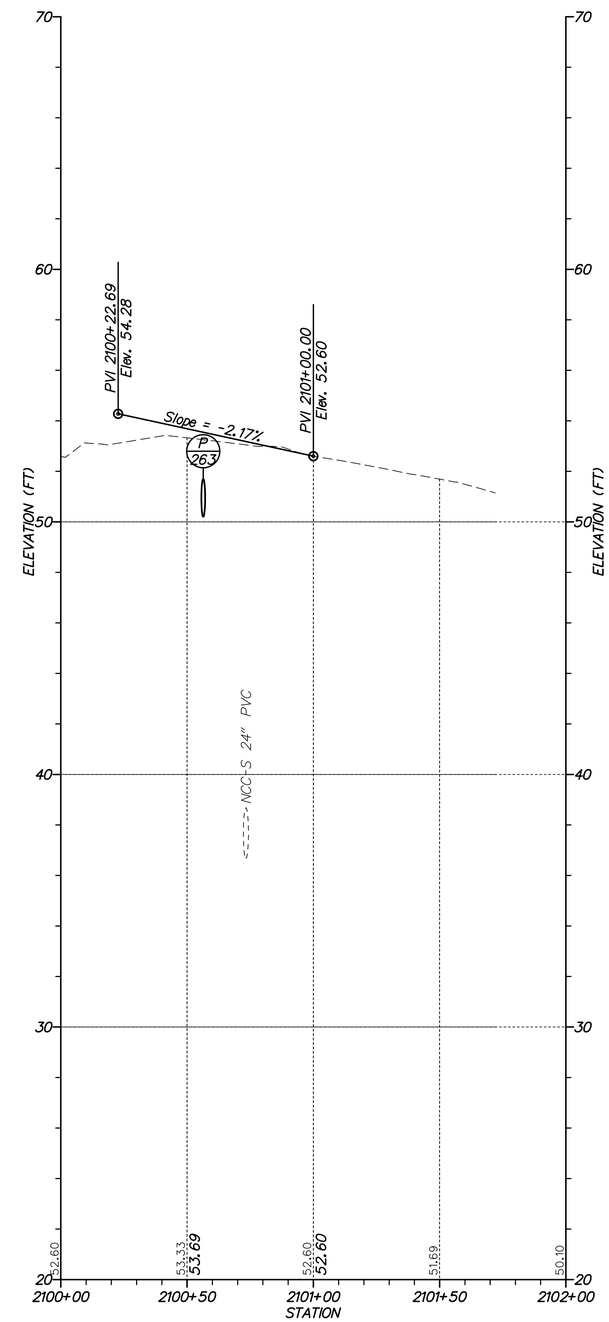

WINDSOR COMMONS PATH

VERTICAL SCALE FEET 0 3 6 9

PF-45

DELAWARE DEPARTMENT OF TRANSPORTATION

ADDENDUMS / REVISIONS

SCALE 0 30 60 90 FEET

US 301, SR 896 TO SR 1

CONTRACT	BRIDGE NO.	PROFILES	SHEET NO.
T200911308	DESIGNED BY: K.A.H.		156
COUNTY			TOTAL SHTS.
NEW CASTLE	CHECKED BY: B.R.T.		875

n:\33653-000\contract 1a\cadd\PF045U301_1A.dgn
10/31/2014 1:39:08 PM

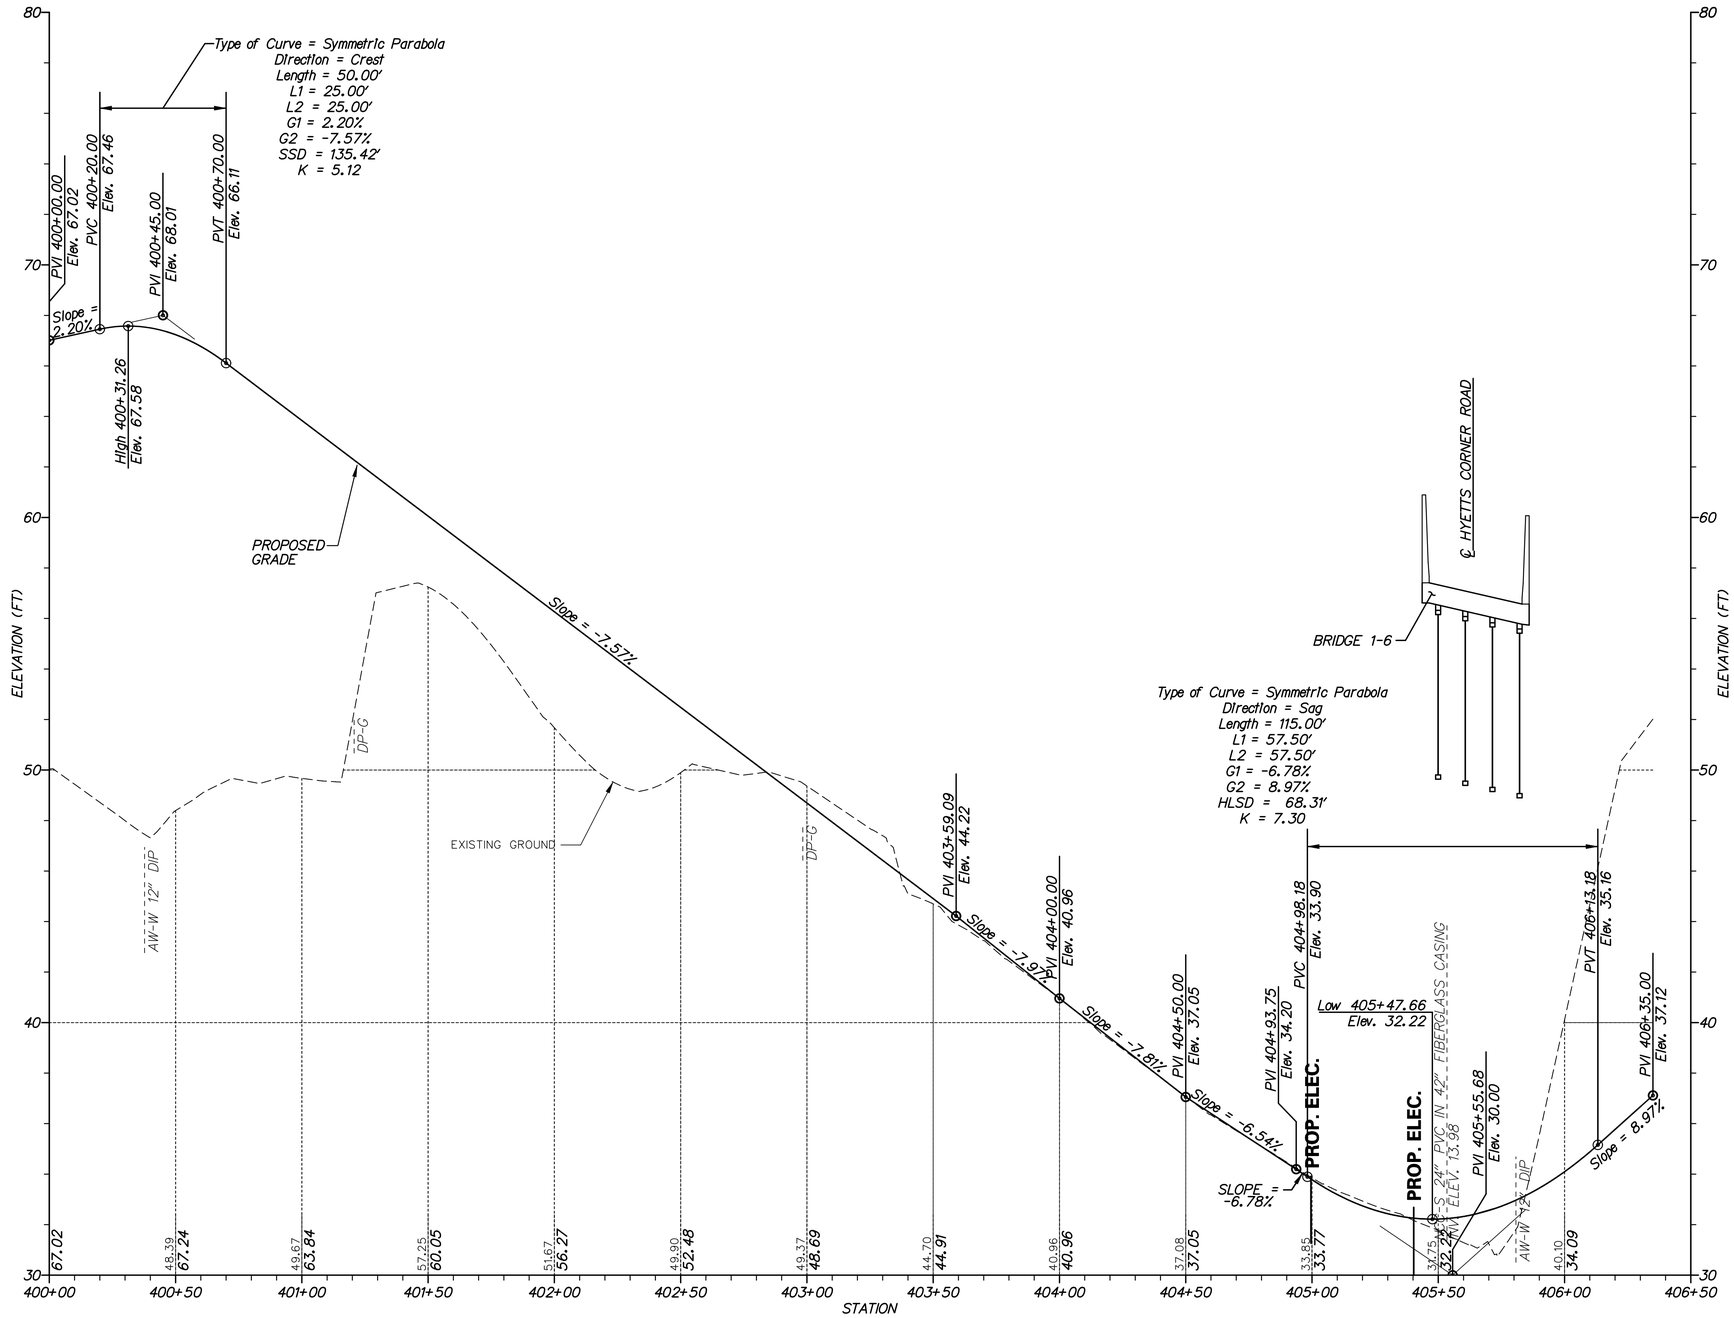

UTILITY ACCESS ROAD

VERTICAL SCALE FEET 0 3 6 9

PF-46

DELAWARE DEPARTMENT OF TRANSPORTATION

ADDENDUMS / REVISIONS

SCALE 0 30 60 90 FEET

US 301, SR 896 TO SR 1

CONTRACT	BRIDGE NO. 1-6
T200911308	DESIGNED BY: K.A.H.
COUNTY	
NEW CASTLE	CHECKED BY: B.R.T.

PROFILES

SHEET NO. 157

TOTAL SHTS. 875

n:\31653-000\contract to\cadd\PF046U301_1A.dgn
10/31/2012 9:48:12 AM

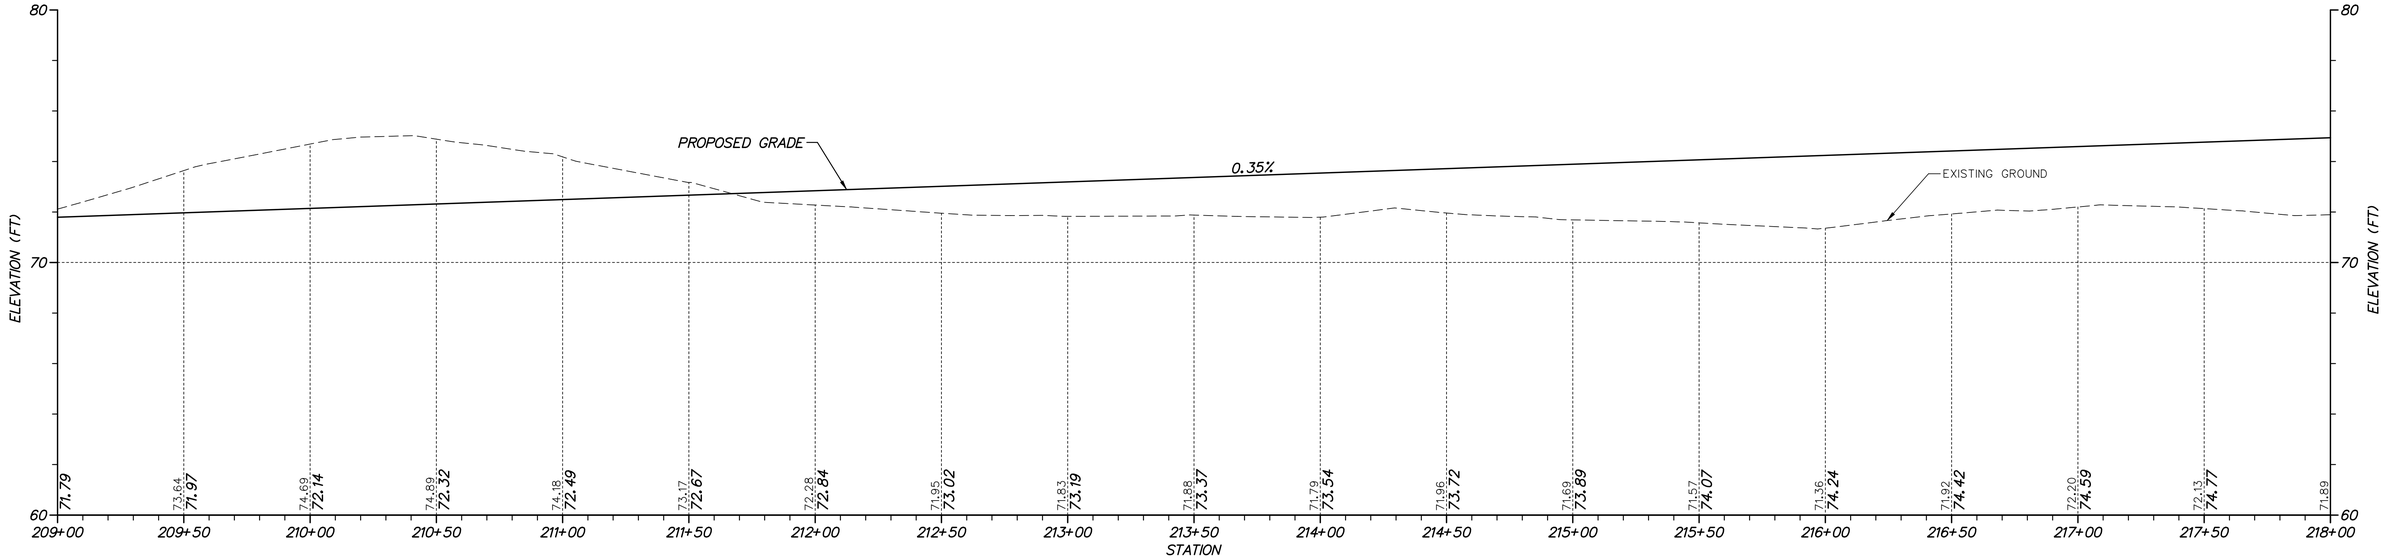

RUNAROUND ROAD

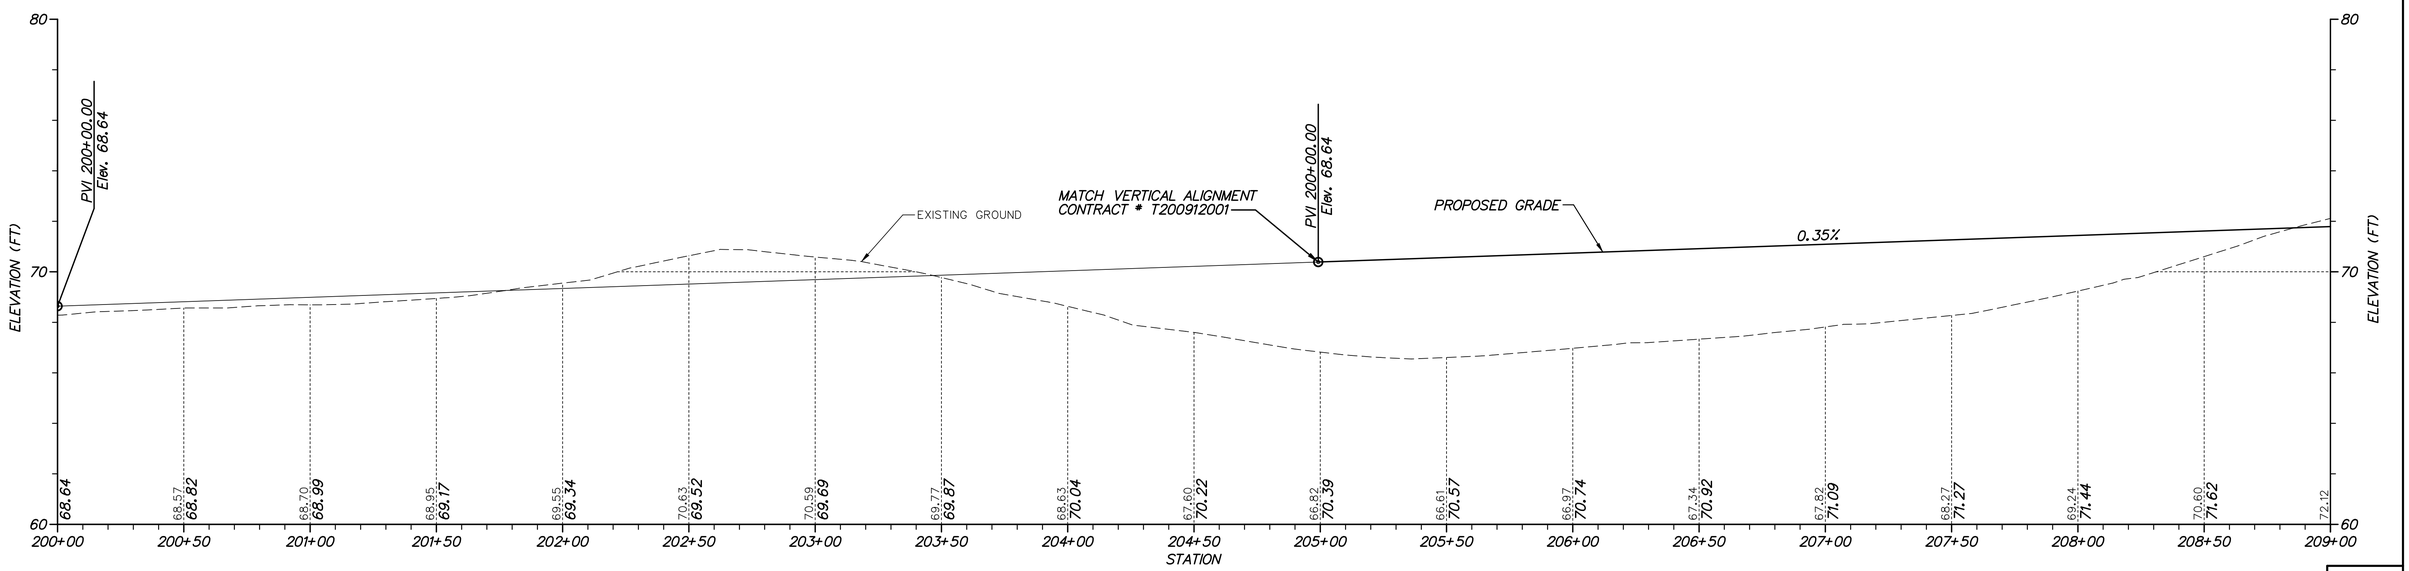

RUNAROUND ROAD

VERTICAL SCALE FEET 9 6 3 0

PF-47

r:\31653-000\contract_to\cadd\PF047U301_1A.dgn
10/30/2012 2:42:34 PM

DELAWARE DEPARTMENT OF TRANSPORTATION

ADDENDUMS / REVISIONS

SCALE 0 30 60 90 FEET

US 301, SR 896 TO SR 1

CONTRACT	BRIDGE NO.
T200911308	DESIGNED BY: SJB
COUNTY	
NEW CASTLE	CHECKED BY: TAO

PROFILES

SHEET NO. 158

TOTAL SHTS. 875

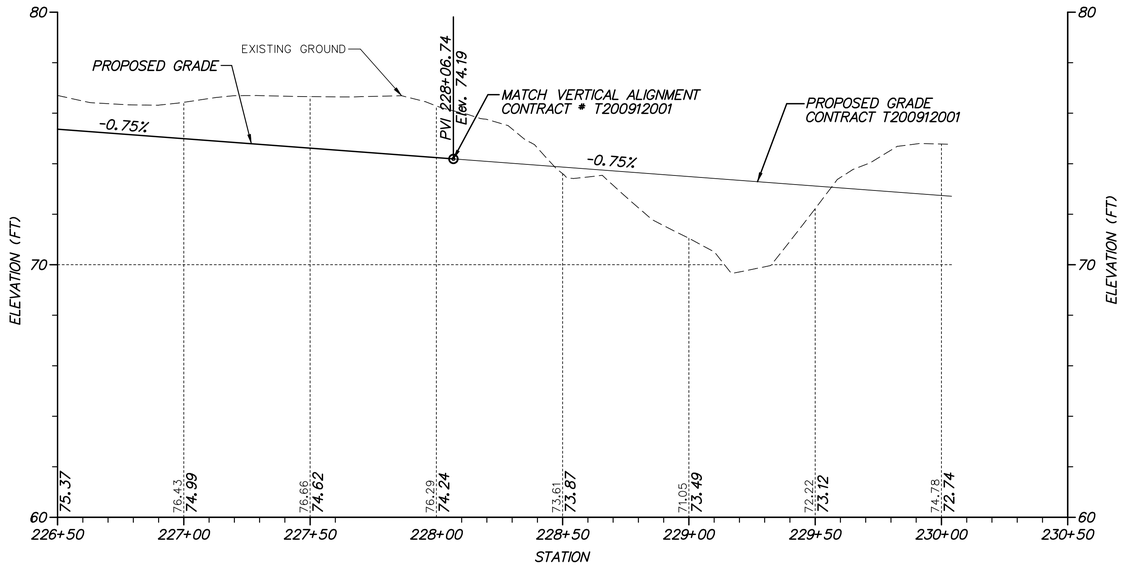

RUNAROUND ROAD

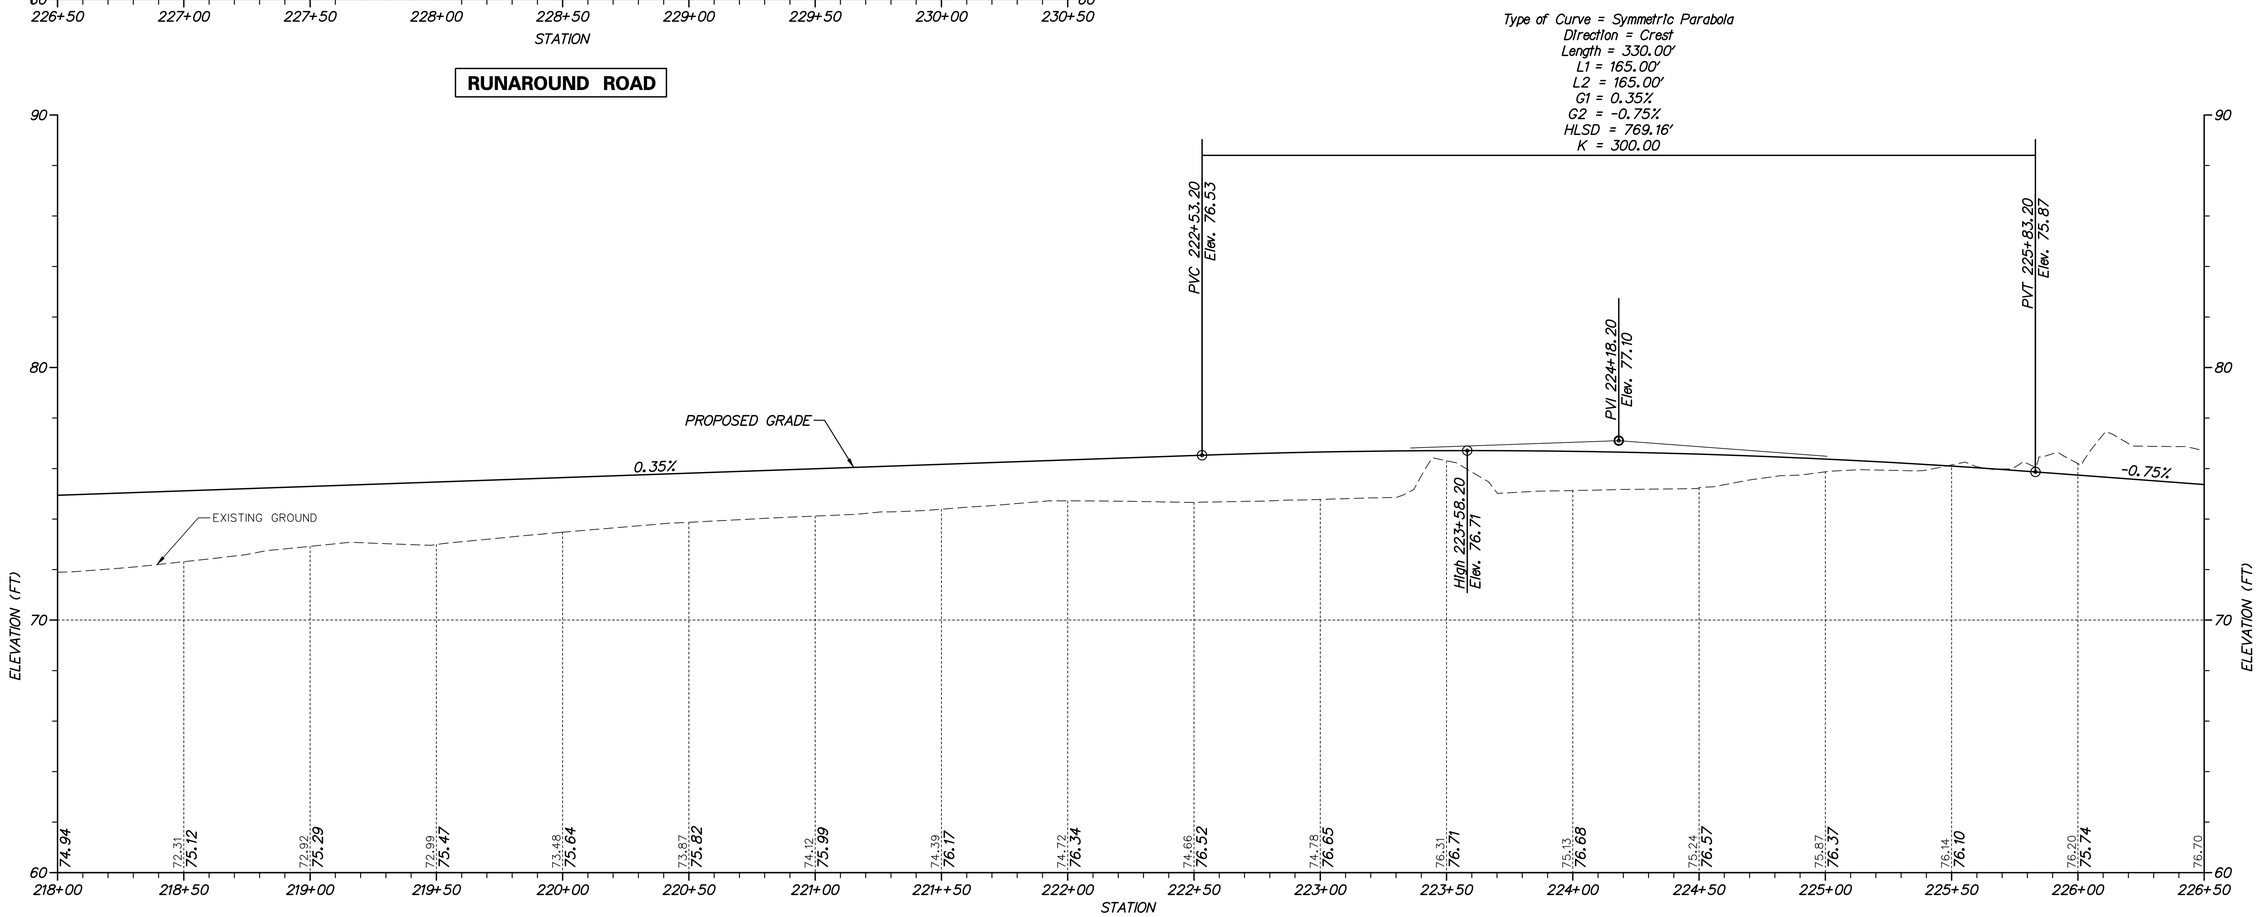

RUNAROUND ROAD

VERTICAL SCALE FEET 9 6 3 0

PF-48

r:\31653-000\contract_to\cadd\PF048U301_1A.dgn
10/30/2012 2:42:39 PM

DELAWARE DEPARTMENT OF TRANSPORTATION

ADDENDUMS / REVISIONS

SCALE 0 30 60 90 FEET

US 301, SR 896 TO SR 1

CONTRACT	BRIDGE NO.
T200911308	DESIGNED BY: SJB
COUNTY	
NEW CASTLE	CHECKED BY: TAO

PROFILES

SHEET NO.
159
TOTAL SHTS.
875