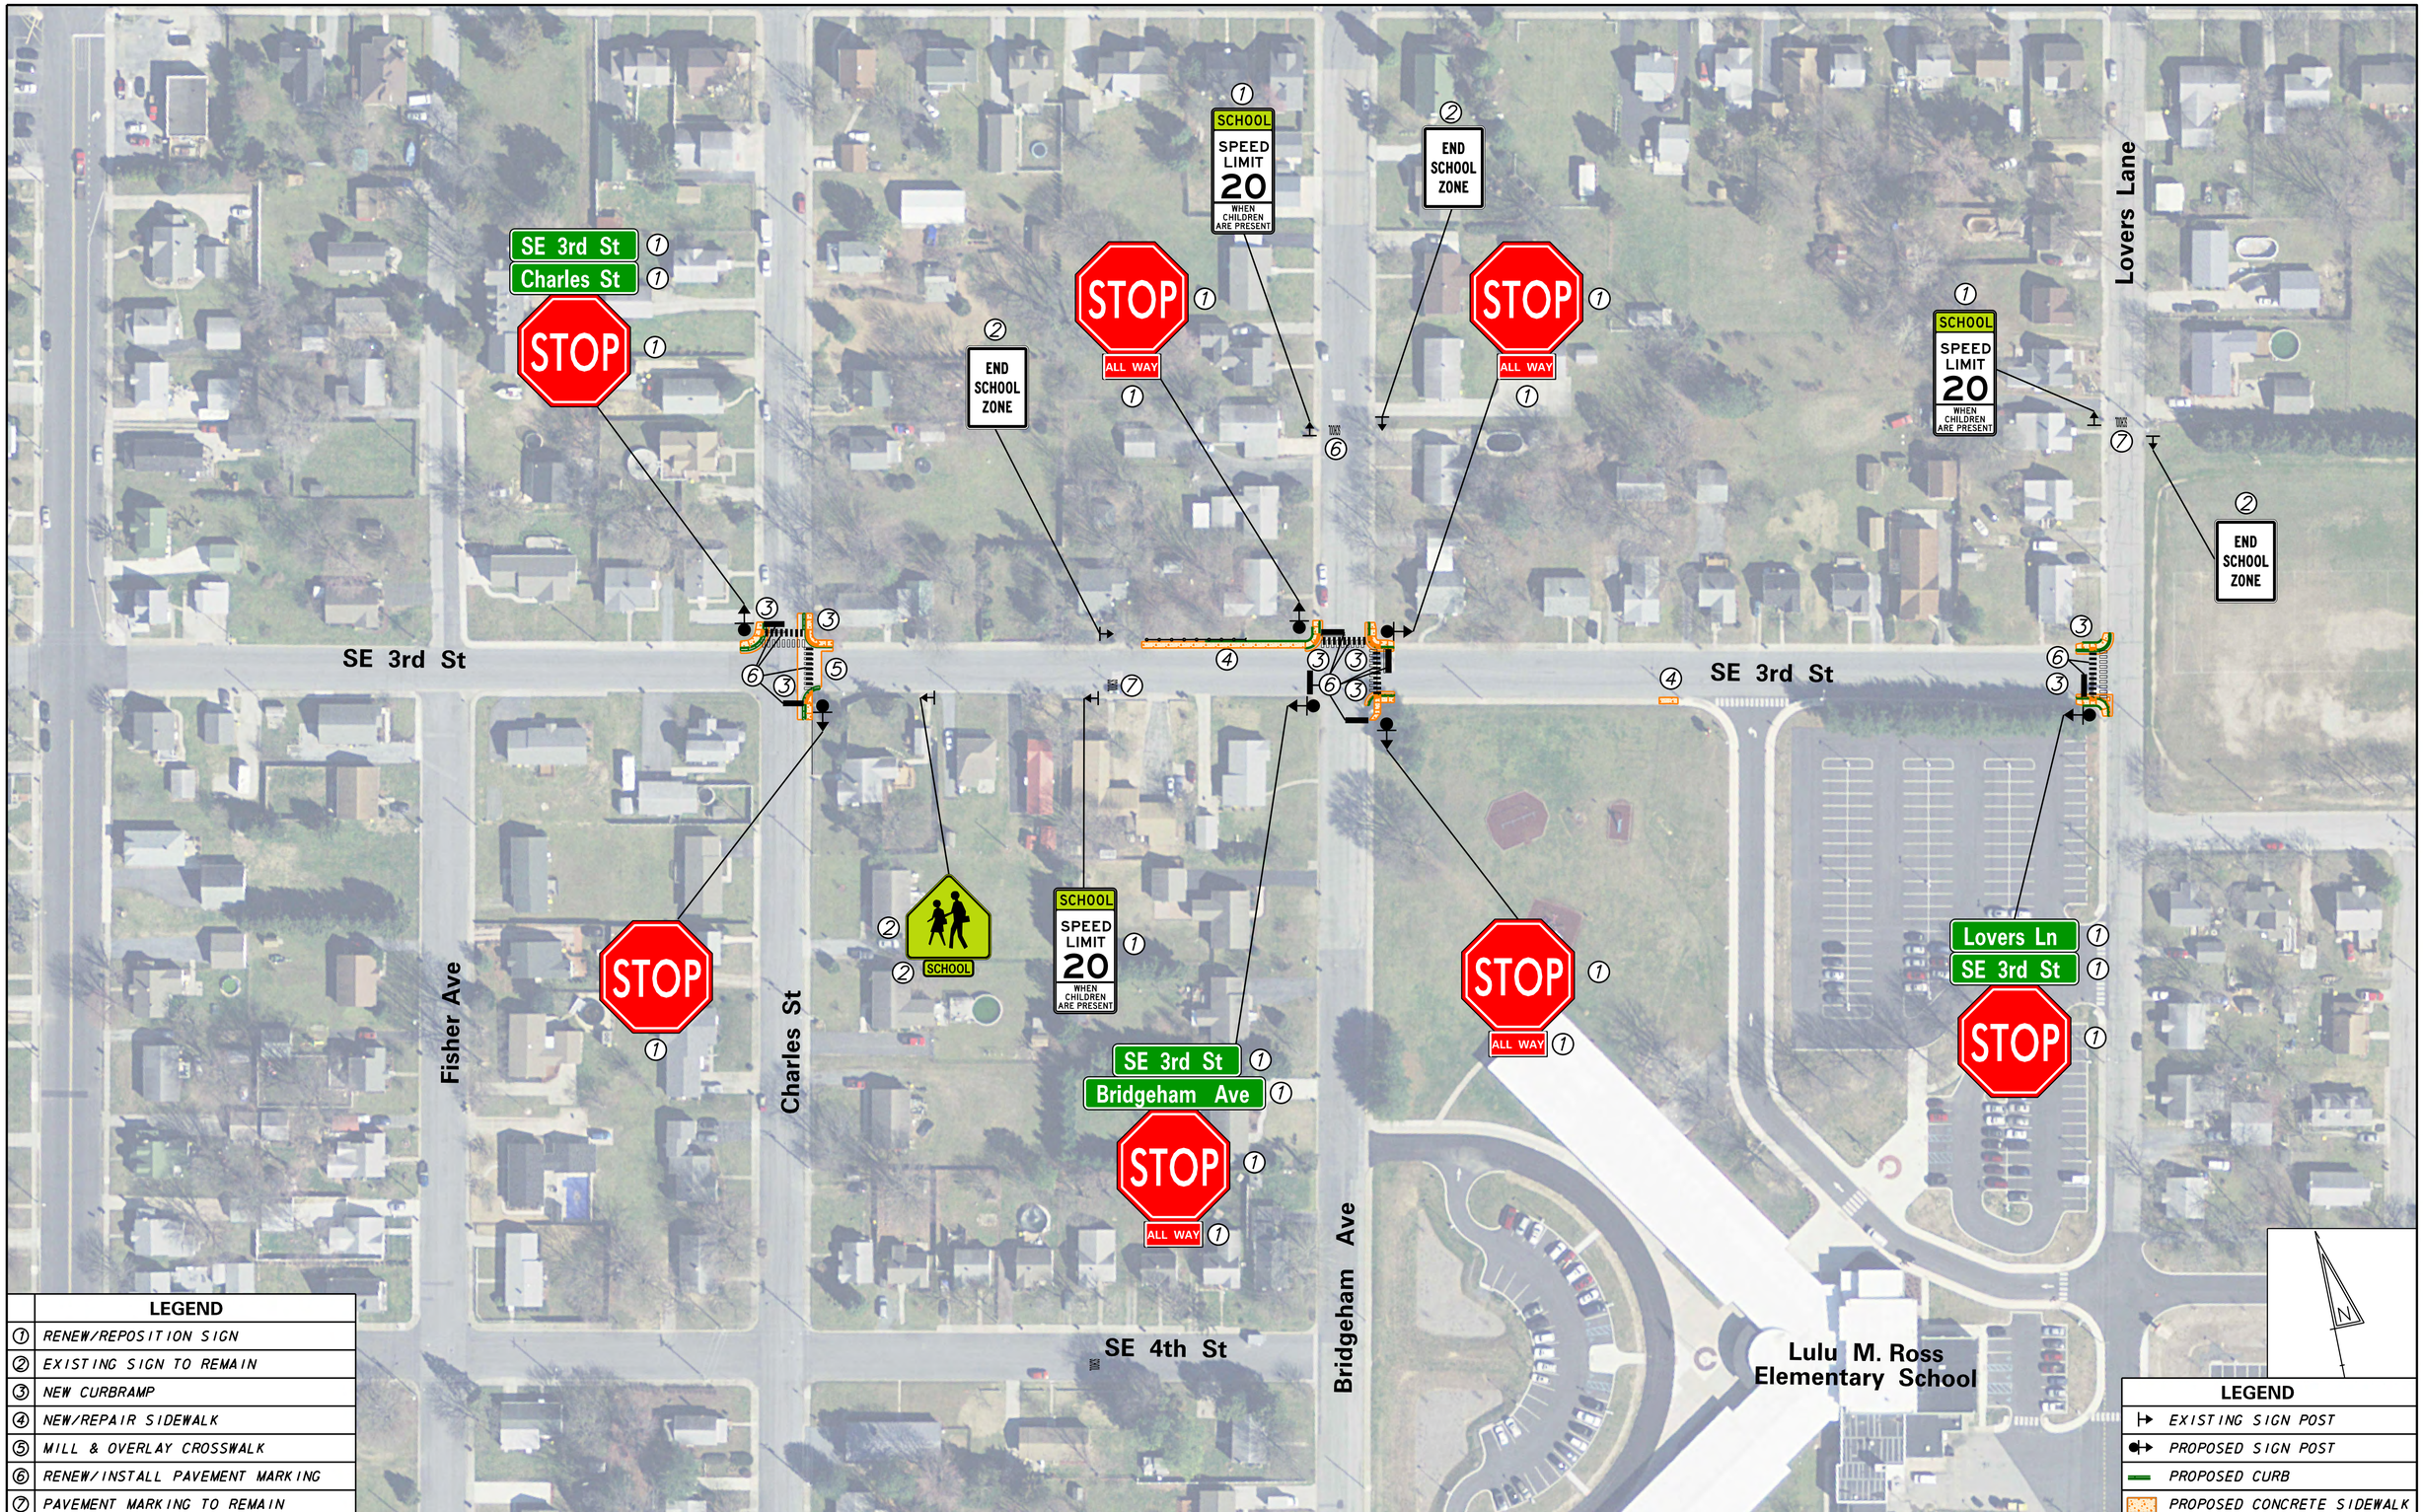

LEGEND	
1	RENEW/REPOSITION SIGN
2	EXISTING SIGN TO REMAIN
3	NEW CURBRAMP
4	NEW/REPAIR SIDEWALK
5	MILL & OVERLAY CROSSWALK
6	RENEW/INSTALL PAVEMENT MARKING
7	PAVEMENT MARKING TO REMAIN

LEGEND
EXISTING SIGN POST
PROPOSED SIGN POST
PROPOSED CURB
PROPOSED CONCRETE SIDEWALK

DELAWARE DEPARTMENT OF TRANSPORTATION

PREPARED BY THE CONSULTING FIRM OF McCORMICK TAYLOR

ADDENDUMS / REVISIONS

SCALE 0 60 120 180 FEET

SAFE ROUTES TO SCHOOL
LULU M. ROSS
ELEMENTARY SCHOOL

CONTRACT	BRIDGE NO.	NA
TBD	DESIGNED BY:	
COUNTY		
SUSSEX COUNTY	CHECKED BY:	

CONCEPT PLAN
FEBRUARY 2015

SHEET NO. 1
TOTAL SHTS. 1