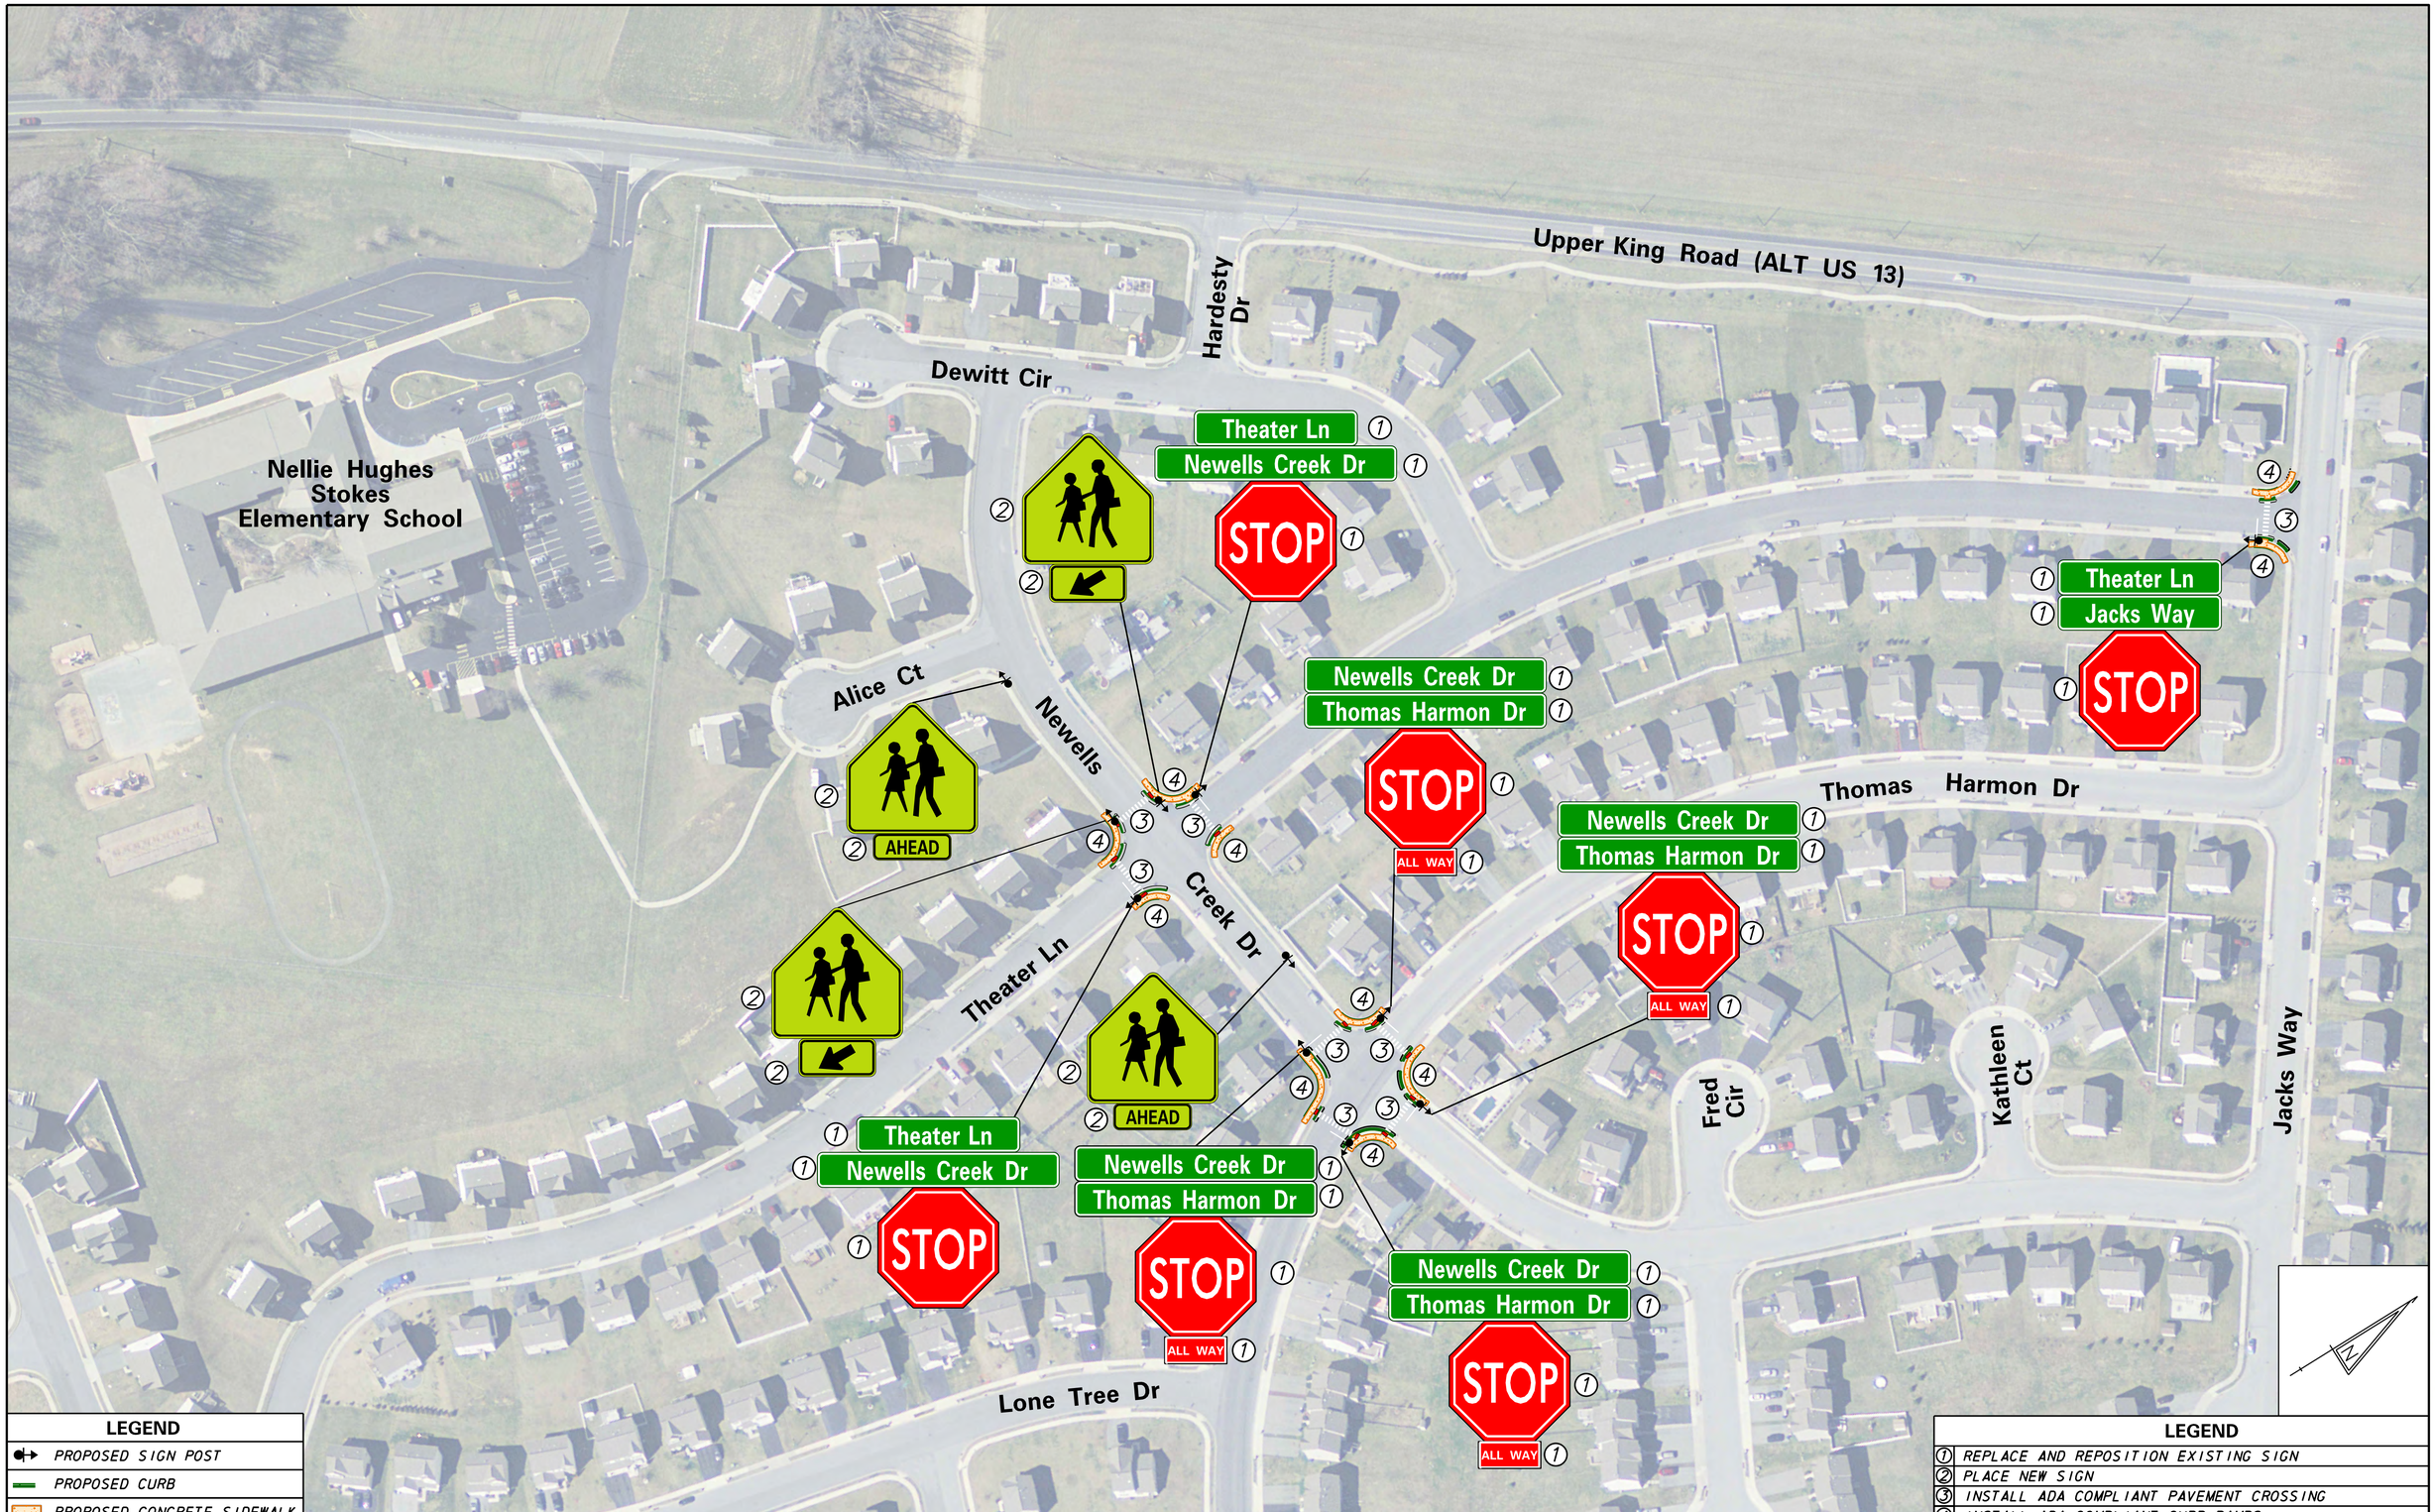

LEGEND
PROPOSED SIGN POST
PROPOSED CURB
PROPOSED CONCRETE SIDEWALK

LEGEND
① REPLACE AND REPOSITION EXISTING SIGN
② PLACE NEW SIGN
③ INSTALL ADA COMPLIANT PAVEMENT CROSSING
④ INSTALL ADA COMPLIANT CURB RAMPS

DELAWARE DEPARTMENT OF TRANSPORTATION

PREPARED BY THE CONSULTING FIRM OF McCORMICK TAYLOR

ADDENDUMS / REVISIONS

SCALE 0 75 150 225 FEET

SAFE ROUTES TO SCHOOL
NELLIE HUGHES STOKES ELEM.
KENT COUNTY

CONTRACT	BRIDGE NO.	N/A
TBD	DESIGNED BY:	
COUNTY	CHECKED BY:	
KENT		

CONCEPT PLAN
FEBRUARY 2015

SHEET NO. 1
TOTAL SHTS. 1

P:\SRTS AGR 1590\TO 15 NELLIE HUGHES STOKES DESIGN\WORKSHOP BOARDS\STOKES CONCEPT2015_BORDER.DGN