PAVEMENT MARKINGS LEGEND

SYMBOL	ITEM	QUANTITY	SYMBOL	ITEM	QUANTITY
(A)	ALKYD-THERMOPLASTIC PAVEMENT STRIPING, WHITE SYMBOL/LEGEND, (ITEM 748015)	0 SF	(F)	EPOXY RESIN PAINT PAVEMENT STRIPING, YELLOW 5" SOLID DOUBLE LINE (ITEM 748548)	3,610 LF
(B)	EPOXY RESIN PAINT PAVEMENT STRIPING, WHITE 5" SOLID (ITEM 748548)	3,540 LF	(G)	EPOXY RESIN PAINT PAVEMENT STRIPING, WHITE 5" SOLID (ITEM 748548)	570 LF
(C)	EPOXY RESIN PAINT PAVEMENT STRIPING, WHITE 5" DOTTED - 2' LINE & 6' GAP (ITEM 748548)	0 LF		EPOXY RESIN PAINT PAVEMENT STRIPING, BLACK 3" SOLID (ITEM 748557)	570 LF
(D)	EPOXY RESIN PAINT PAVEMENT STRIPING, YELLOW 5" SOLID (ITEM 748548)	0 LF	(H)	ALKYD-THERMOPLASTIC PAVEMENT STRIPING, WHITE 16" SOLID (ITEM 748015)	0 SF
(E)	EPOXY RESIN PAINT PAVEMENT STRIPING, YELLOW 5" BROKEN - 10' LINE & 30' GAP (ITEM 748548)	0 LF		REMOVAL OF PAVEMENT STRIPING (ITEM 748530)	475 SF

SIGNING LEGEND

	EXISTING SINGLE SIGN POST
	PROPOSED SINGLE SIGN POST
	EXISTING MULTI SIGN POSTS
	PROPOSED MULTI SIGN POSTS

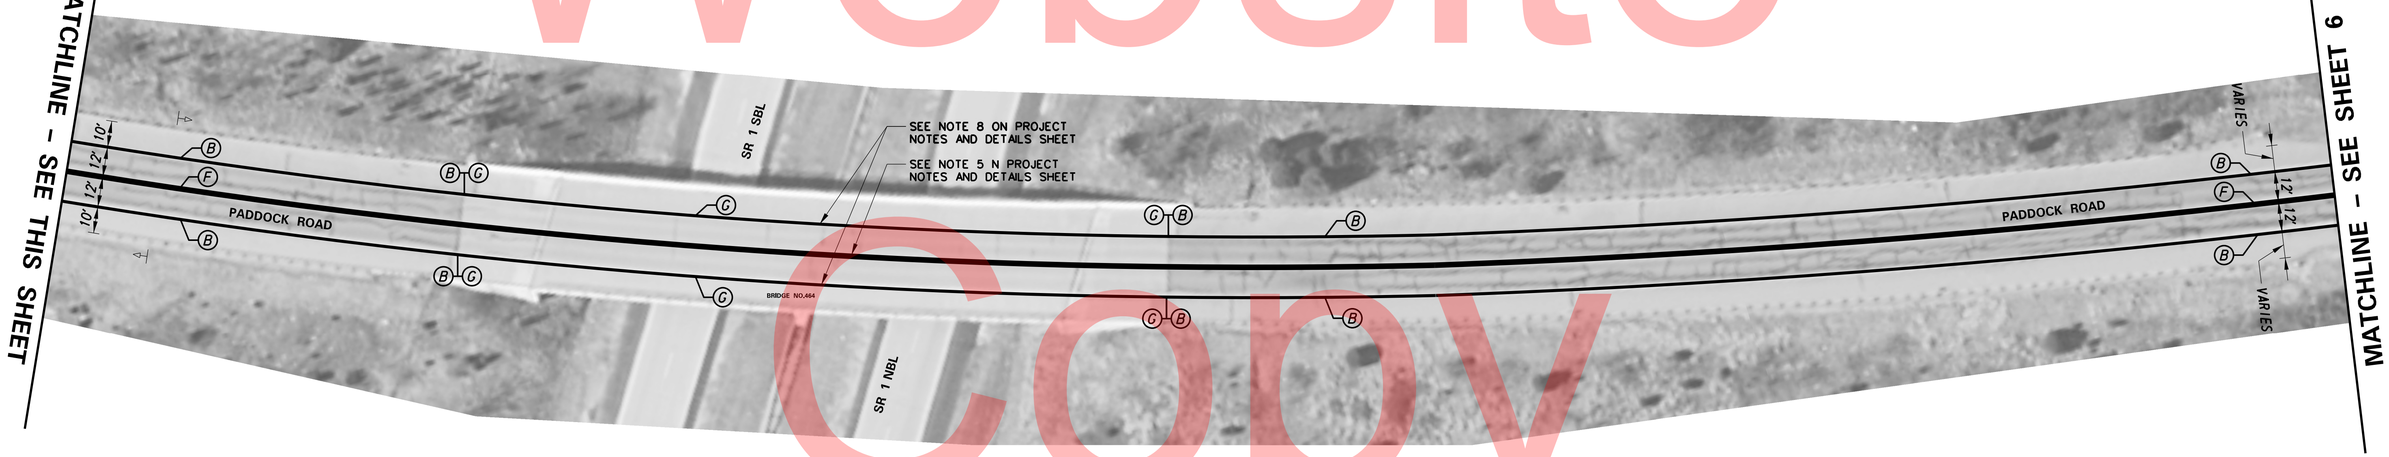

Unofficial
website
Copy

DELAWARE DEPARTMENT OF TRANSPORTATION	ADDENDUMS / REVISIONS	SCALE 0 30 60 90 FEET	PAVEMENT & REHABILITATION NORTH II, 2015 – LOCATIONS 1,2 PADDOCK ROAD (ROAD 30)	CONTRACT T201506102	BRIDGE NO. –	SIGNING, STRIPING AND CONDUIT PLAN	SHEET NO. 5
				COUNTY NEW CASTLE	DESIGNED BY: JVB		TOTAL SHTS. 48
					CHECKED BY: MS		

Y:\TRAFFIC\PROJECTS\T2015\T201506102\SIGNING & STRIPING\1-PADDOCK ROAD\BORDER.DGN

MATCHLINE - SEE SHEET 5

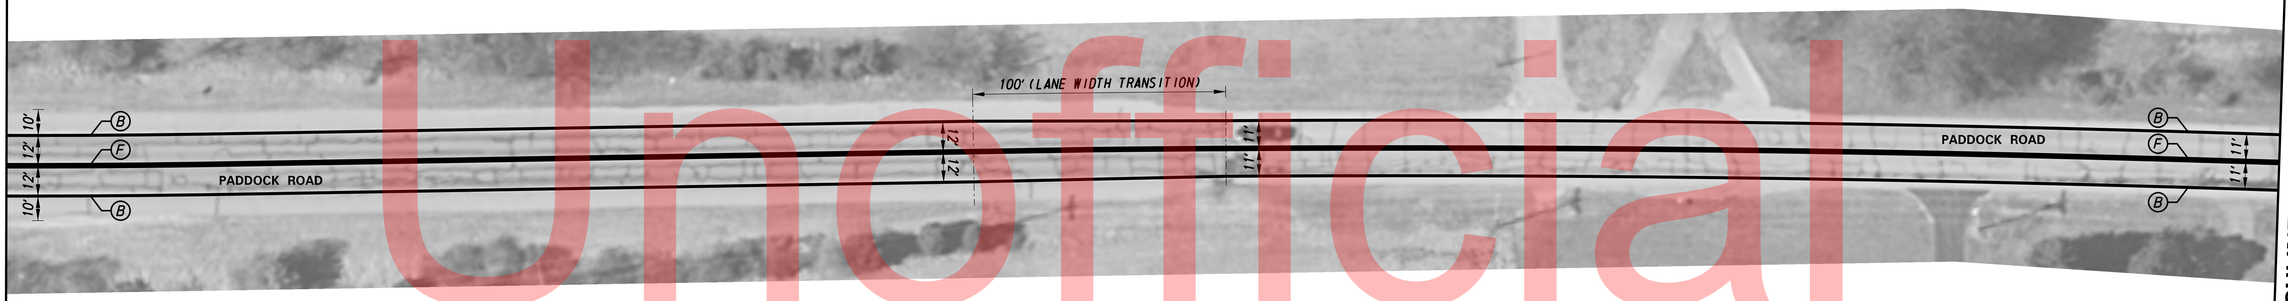

MATCHLINE - SEE THIS SHEET

PAVEMENT MARKINGS LEGEND

SYMBOL	ITEM	QUANTITY	SYMBOL	ITEM	QUANTITY
Ⓐ	ALKYD-THERMOPLASTIC PAVEMENT STRIPING, WHITE SYMBOL/LEGEND, (ITEM 748015)	0 SF	Ⓕ	EPOXY RESIN PAINT PAVEMENT STRIPING, YELLOW 5" SOLID DOUBLE LINE (ITEM 748548)	3,600 LF
Ⓑ	EPOXY RESIN PAINT PAVEMENT STRIPING, WHITE 5" SOLID (ITEM 748548)	3,600 LF	Ⓖ	EPOXY RESIN PAINT PAVEMENT STRIPING, WHITE 5" SOLID (ITEM 748548)	0 SF
Ⓒ	EPOXY RESIN PAINT PAVEMENT STRIPING, WHITE 5" DOTTED - 2' LINE & 6' GAP (ITEM 748548)	0 LF		EPOXY RESIN PAINT PAVEMENT STRIPING, BLACK 3" SOLID (ITEM 748557)	0 LF
Ⓓ	EPOXY RESIN PAINT PAVEMENT STRIPING, YELLOW 5" SOLID (ITEM 748548)	0 LF	Ⓗ	ALKYD-THERMOPLASTIC PAVEMENT STRIPING, WHITE 16" SOLID (ITEM 748015)	0 SF
Ⓔ	EPOXY RESIN PAINT PAVEMENT STRIPING, YELLOW 5" BROKEN - 10' LINE & 30' GAP (ITEM 748548)	0 LF		REMOVAL OF PAVEMENT STRIPING (ITEM 748530)	0 SF

SIGNING LEGEND

	EXISTING SINGLE SIGN POST
	PROPOSED SINGLE SIGN POST
	EXISTING MULTI SIGN POSTS
	PROPOSED MULTI SIGN POSTS

MATCHLINE - SEE THIS SHEET

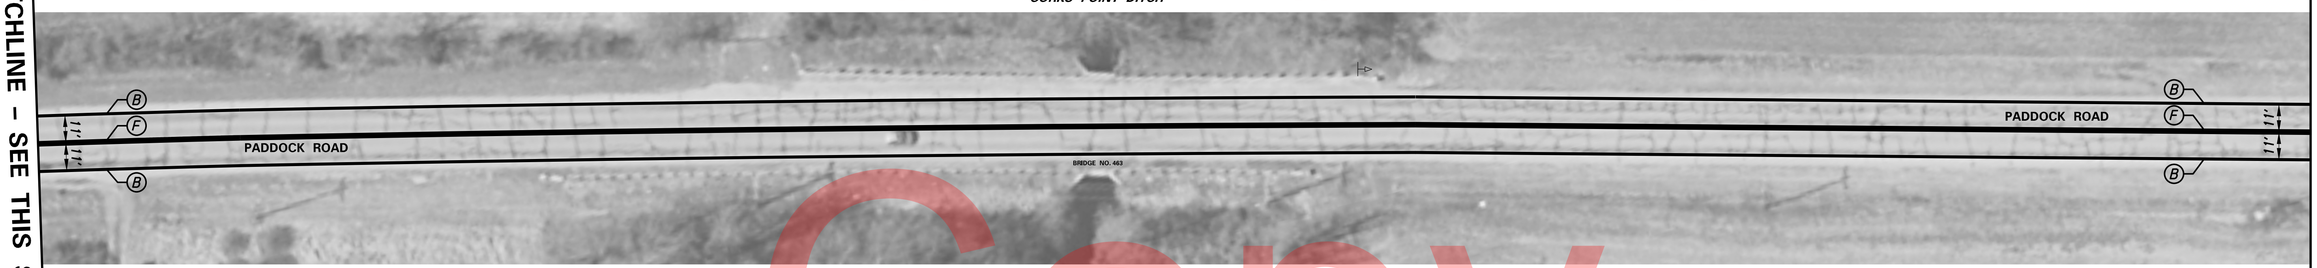

MATCHLINE - SEE SHEET 7

Unofficial
Website
Copy

DELAWARE DEPARTMENT OF TRANSPORTATION	ADDENDUMS / REVISIONS	SCALE 0 30 60 90 FEET	PAVEMENT & REHABILITATION NORTH II, 2015 - LOCATIONS 1,2 PADDOCK ROAD (ROAD 30)	CONTRACT T201506102	BRIDGE NO. -	SIGNING, STRIPING AND CONDUIT PLAN	SHEET NO. 6
				COUNTY NEW CASTLE	DESIGNED BY: JVB		TOTAL SHTS. 48
					CHECKED BY: MS		

Y:\TRAFFIC\PROJECTS\T2015\T201506102\SIGNING & STRIPING\1-PADDOCK ROAD\BORDER.DGN

Unofficial
Website
Copy

MATCHLINE - SEE SHEET 6

MATCHLINE - SEE THIS SHEET

PAVEMENT MARKINGS LEGEND

SYMBOL	ITEM	QUANTITY	SYMBOL	ITEM	QUANTITY
(A)	ALKYD-THERMOPLASTIC PAVEMENT STRIPING, WHITE SYMBOL/LEGEND, (ITEM 748015)	16 SF	(F)	EPOXY RESIN PAINT PAVEMENT STRIPING, YELLOW 5" SOLID DOUBLE LINE (ITEM 748548)	3,470 LF
(B)	EPOXY RESIN PAINT PAVEMENT STRIPING, WHITE 5" SOLID (ITEM 748548)	3,650 LF	(G)	EPOXY RESIN PAINT PAVEMENT STRIPING, WHITE 5" SOLID (ITEM 748548)	0 LF
(C)	EPOXY RESIN PAINT PAVEMENT STRIPING, WHITE 5" DOTTED - 2' LINE & 6' GAP (ITEM 748548)	35 LF		EPOXY RESIN PAINT PAVEMENT STRIPING, BLACK 3" SOLID (ITEM 748557)	0 LF
(D)	EPOXY RESIN PAINT PAVEMENT STRIPING, YELLOW 5" SOLID (ITEM 748548)	0 LF	(H)	ALKYD-THERMOPLASTIC PAVEMENT STRIPING, WHITE 16" SOLID (ITEM 748015)	30 SF
(E)	EPOXY RESIN PAINT PAVEMENT STRIPING, YELLOW 5" BROKEN - 10' LINE & 30' GAP (ITEM 748548)	0 LF		REMOVAL OF PAVEMENT STRIPING (ITEM 748530)	0 SF

SIGNING LEGEND

	EXISTING SINGLE SIGN POST
	PROPOSED SINGLE SIGN POST
	EXISTING MULTI SIGN POSTS
	PROPOSED MULTI SIGN POSTS

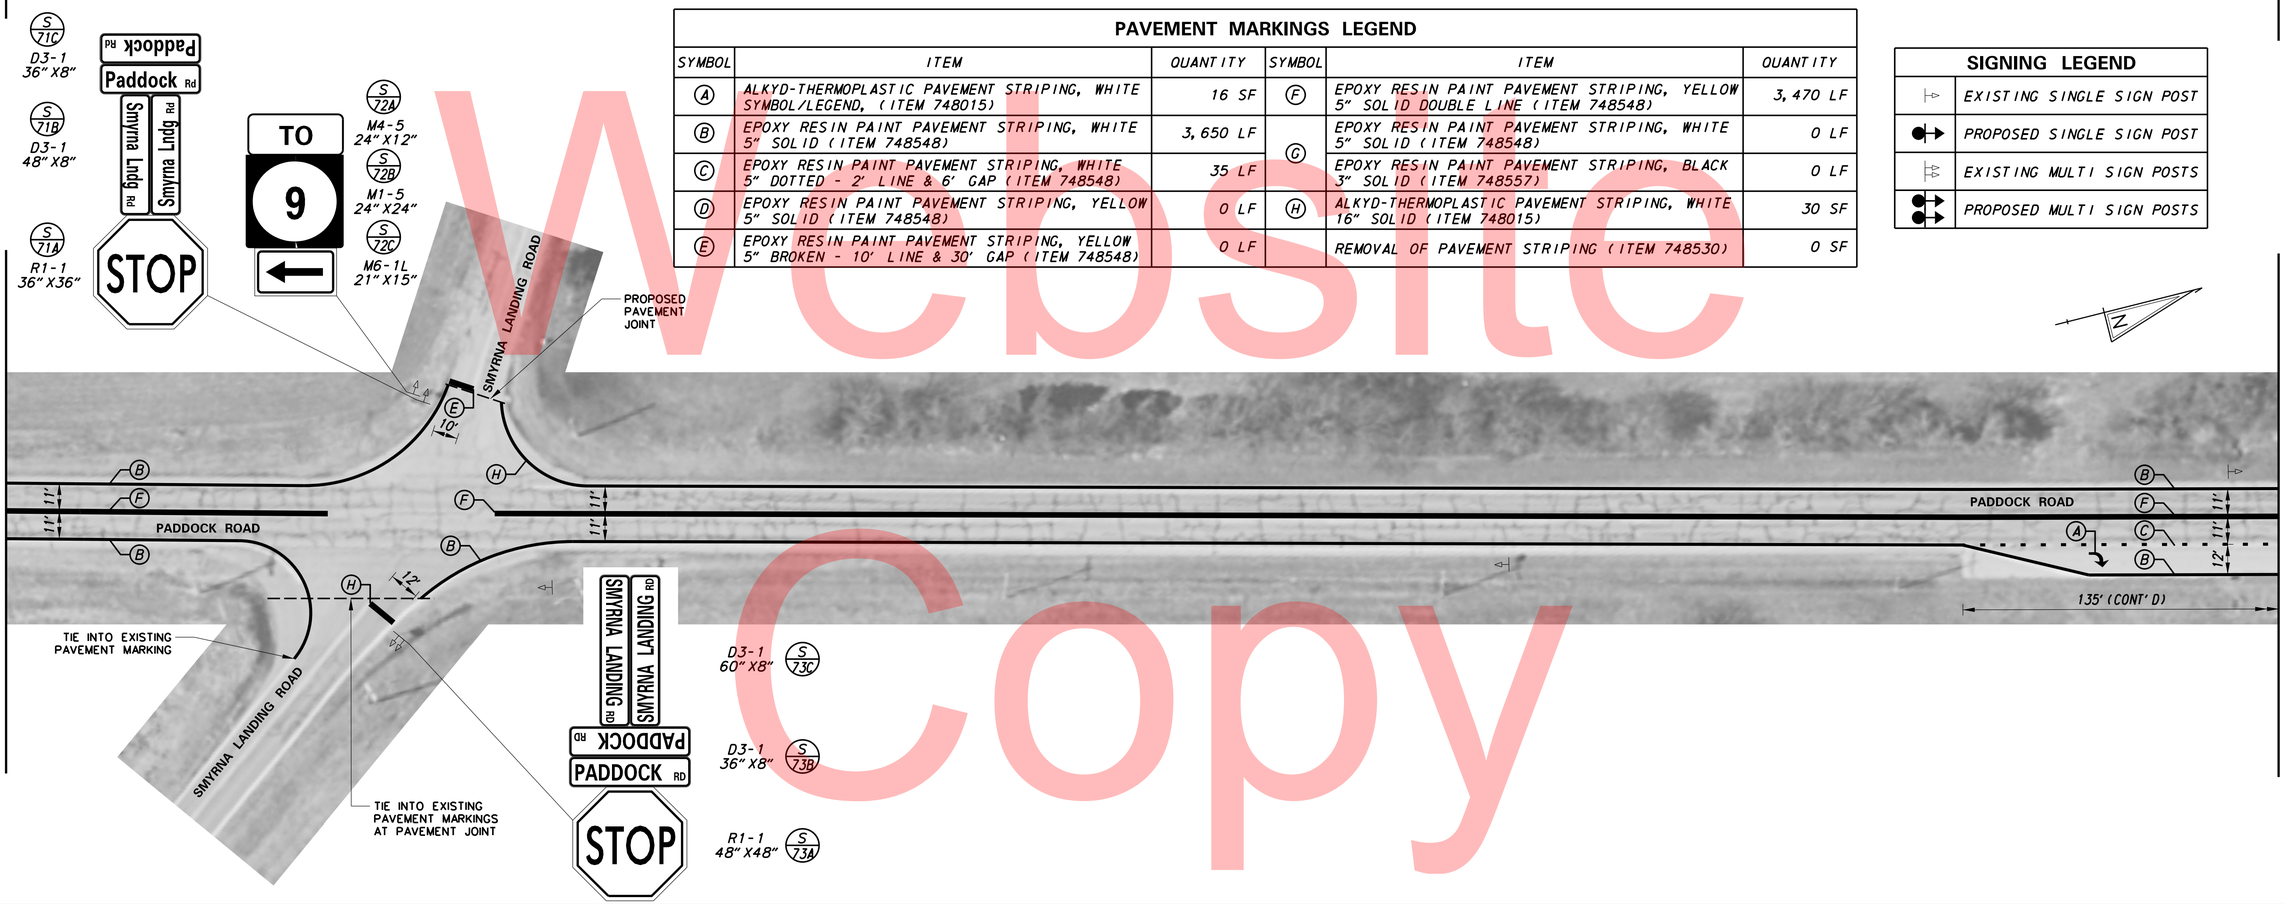

MATCHLINE - SEE THIS SHEET

MATCHLINE - SEE SHEET 8

Y:\TRAFFIC\PROJECTS\T2015\T201506102\SIGNING & STRIPING\1-PADDOCK ROAD\BORDER.DGN

DELAWARE
DEPARTMENT OF TRANSPORTATION

ADDENDUMS / REVISIONS

SCALE
0 30 60 90
FEET

PAVEMENT & REHABILITATION NORTH II, 2015 - LOCATIONS 1,2
PADDOCK ROAD (ROAD 30)

CONTRACT	BRIDGE NO.	-
T201506102	DESIGNED BY: JVB	
COUNTY	CHECKED BY: MS	
NEW CASTLE		

SIGNING, STRIPING AND CONDUIT PLAN

SHEET NO.	7
TOTAL SHTS.	48