PAVEMENT MARKINGS LEGEND					
SYMBOL	ITEM	QUANTITY	SYMBOL	ITEM	QUANTITY
A	ALKYD-THERMOPLASTIC PAVEMENT STRIPING, WHITE SYMBOL/LEGEND, (ITEM 748015)	0 SF	F	EPOXY RESIN PAINT PAVEMENT STRIPING, YELLOW 5" SOLID DOUBLE LINE (ITEM 748548)	300 LF
B	EPOXY RESIN PAINT PAVEMENT STRIPING, WHITE 5" SOLID (ITEM 748548)	3,100 LF	G	EPOXY RESIN PAINT PAVEMENT STRIPING, WHITE 5" SOLID (ITEM 748548)	0 LF
C	EPOXY RESIN PAINT PAVEMENT STRIPING, WHITE 5" DOTTED - 2' LINE & 6' GAP (ITEM 748548)	0 LF		EPOXY RESIN PAINT PAVEMENT STRIPING, BLACK 3" SOLID (ITEM 748557)	0 LF
D	EPOXY RESIN PAINT PAVEMENT STRIPING, YELLOW 5" SOLID (ITEM 748548)	1,250 LF	H	ALKYD-THERMOPLASTIC PAVEMENT STRIPING, WHITE 16" SOLID (ITEM 748015)	0 SF
E	EPOXY RESIN PAINT PAVEMENT STRIPING, YELLOW 5" BROKEN - 10' LINE & 30' GAP (ITEM 748548)	350 LF		REMOVAL OF PAVEMENT STRIPING (ITEM 748530)	0 SF

SIGNING LEGEND	
	EXISTING SINGLE SIGN POST
	PROPOSED SINGLE SIGN POST
	EXISTING MULTI SIGN POSTS
	PROPOSED MULTI SIGN POSTS

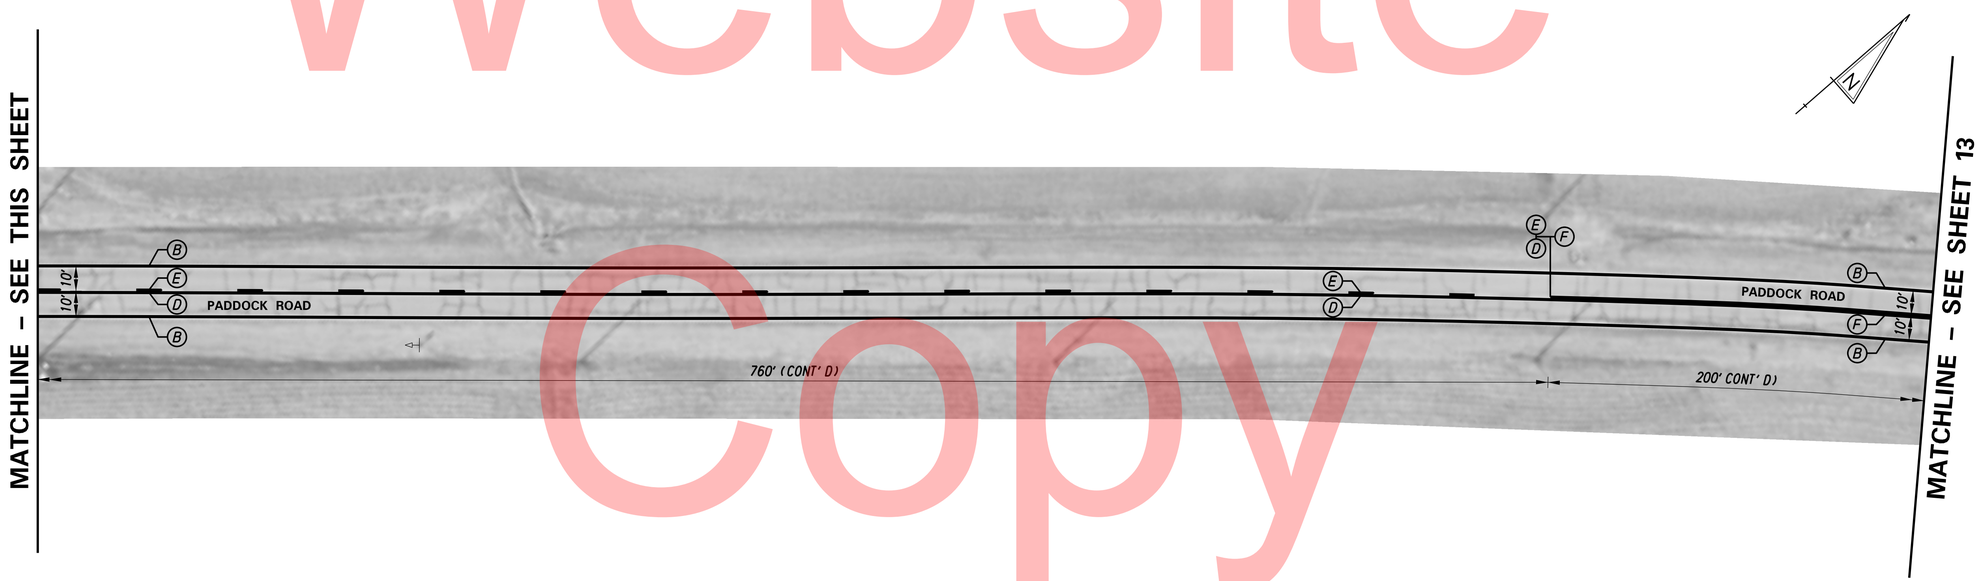

Unofficial Website Copy

DELAWARE DEPARTMENT OF TRANSPORTATION

ADDENDUMS / REVISIONS

SCALE 0 30 60 90 FEET

PAVEMENT & REHABILITATION NORTH II, 2015 - LOCATIONS 1,2 PADDOCK ROAD (ROAD 30)

CONTRACT	BRIDGE NO.	-
T201506102	DESIGNED BY: JVB	
COUNTY		
NEW CASTLE	CHECKED BY: MS	

SIGNING, STRIPING AND CONDUIT PLAN

SHEET NO. 12

TOTAL SHTS. 48

Y:\TRAFFIC\PROJECTS\T2015\T201506102\SIGNING & STRIPING\1-PADDOCK ROAD\BORDER.DGN

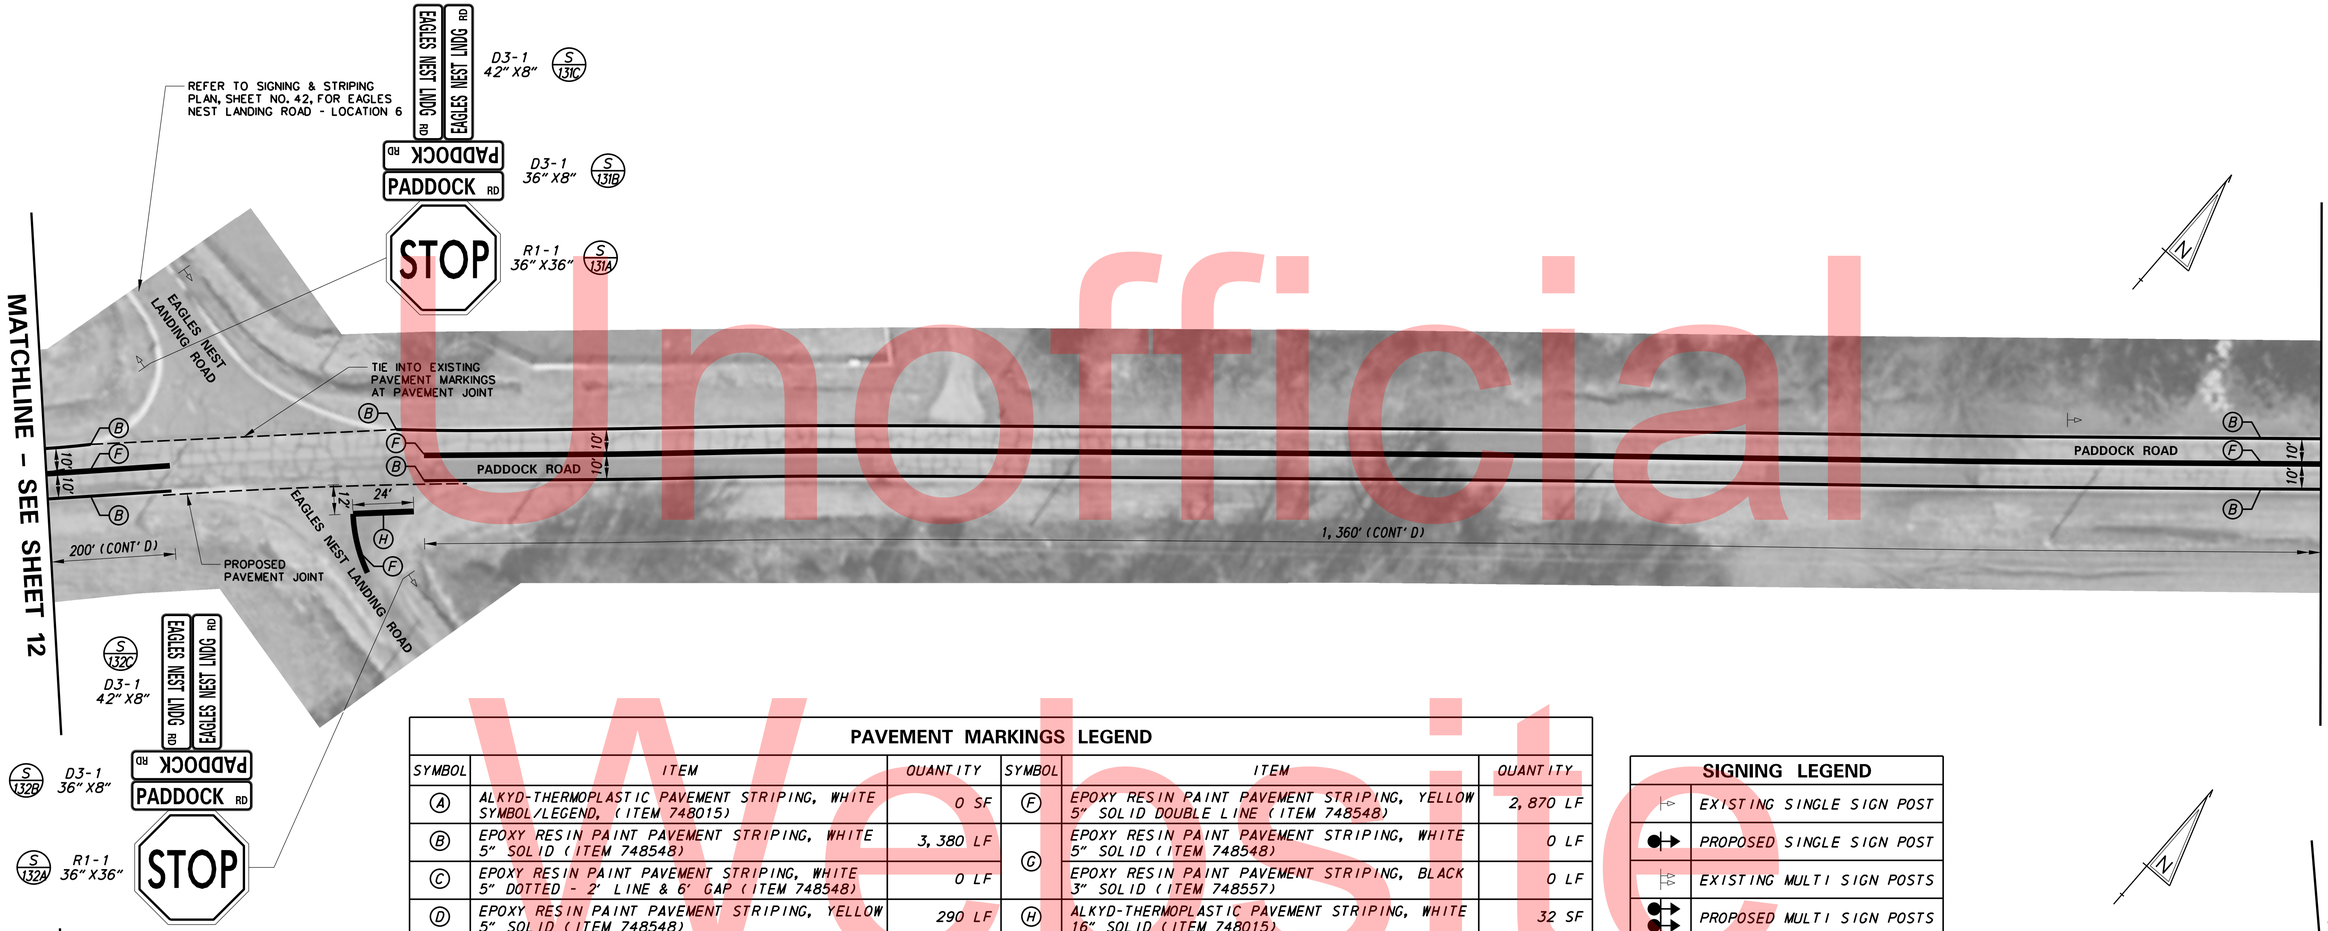

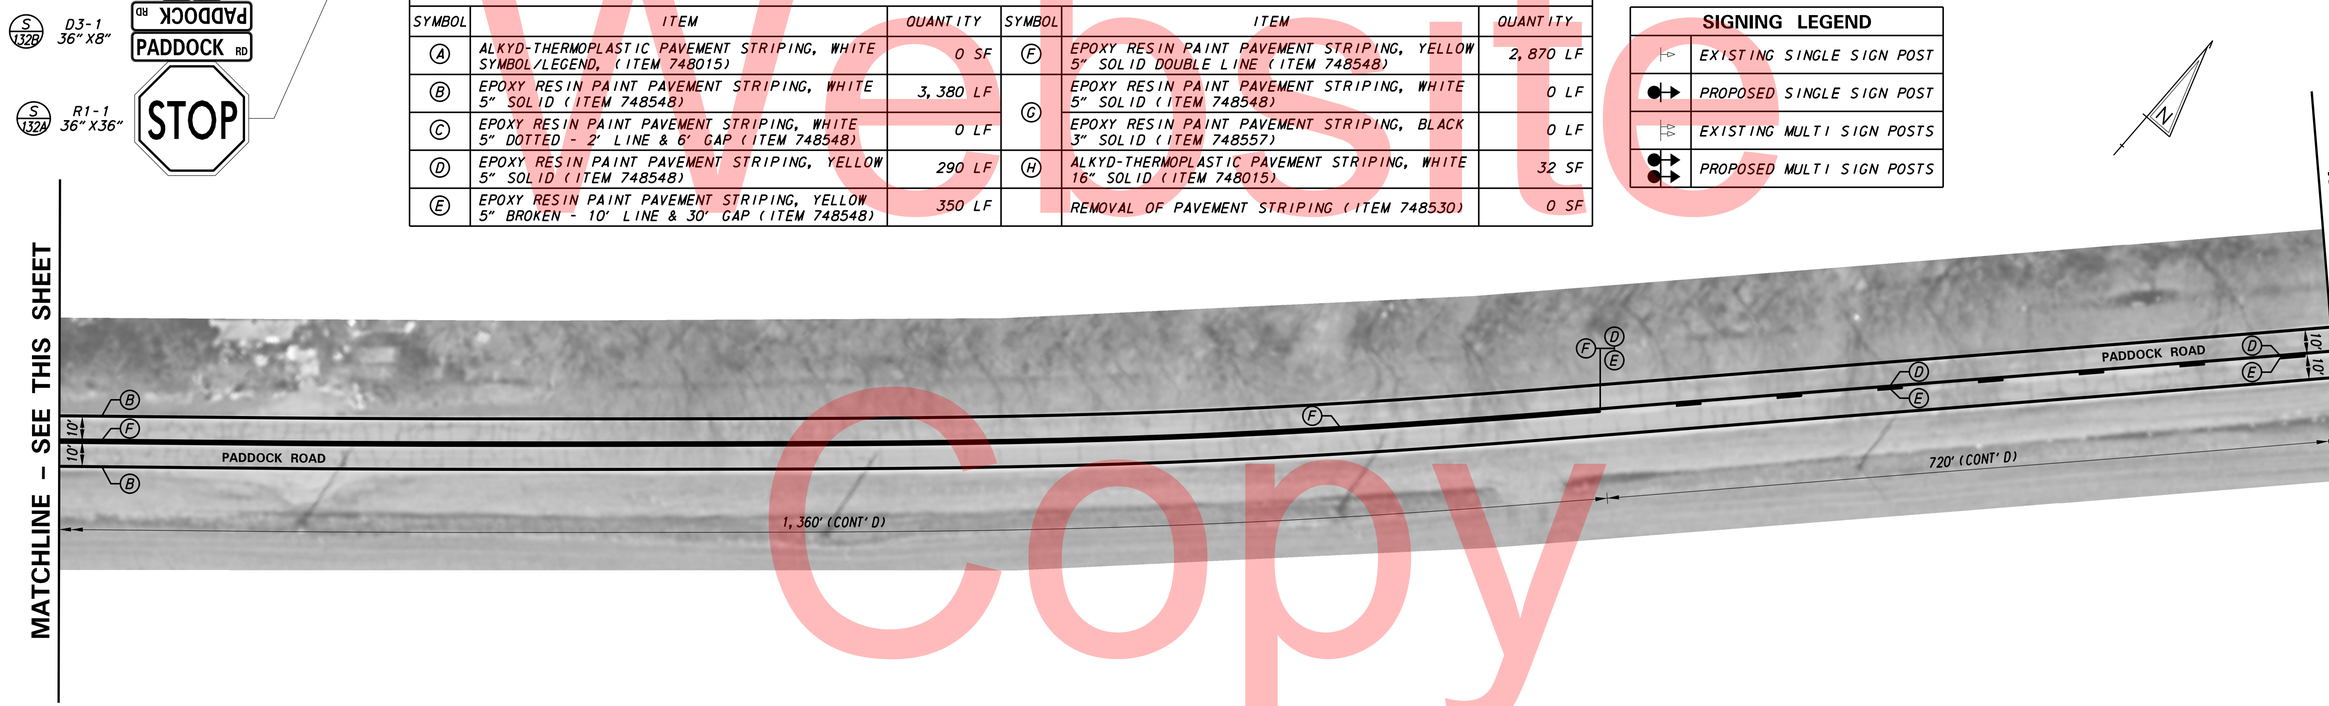

PAVEMENT MARKINGS LEGEND

SYMBOL	ITEM	QUANTITY	SYMBOL	ITEM	QUANTITY
A	ALKYD-THERMOPLASTIC PAVEMENT STRIPING, WHITE SYMBOL/LEGEND, (ITEM 748015)	0 SF	F	EPOXY RESIN PAINT PAVEMENT STRIPING, YELLOW 5" SOLID DOUBLE LINE (ITEM 748548)	2,870 LF
B	EPOXY RESIN PAINT PAVEMENT STRIPING, WHITE 5" SOLID (ITEM 748548)	3,380 LF	G	EPOXY RESIN PAINT PAVEMENT STRIPING, WHITE 5" SOLID (ITEM 748548)	0 LF
C	EPOXY RESIN PAINT PAVEMENT STRIPING, WHITE 5" DOTTED - 2' LINE & 6' GAP (ITEM 748548)	0 LF		EPOXY RESIN PAINT PAVEMENT STRIPING, BLACK 3" SOLID (ITEM 748557)	0 LF
D	EPOXY RESIN PAINT PAVEMENT STRIPING, YELLOW 5" SOLID (ITEM 748548)	290 LF	H	ALKYD-THERMOPLASTIC PAVEMENT STRIPING, WHITE 16" SOLID (ITEM 748015)	32 SF
E	EPOXY RESIN PAINT PAVEMENT STRIPING, YELLOW 5" BROKEN - 10' LINE & 30' GAP (ITEM 748548)	350 LF		REMOVAL OF PAVEMENT STRIPING (ITEM 748530)	0 SF

SIGNING LEGEND

	EXISTING SINGLE SIGN POST
	PROPOSED SINGLE SIGN POST
	EXISTING MULTI SIGN POSTS
	PROPOSED MULTI SIGN POSTS

Unofficial Website Copy

DELAWARE DEPARTMENT OF TRANSPORTATION

ADDENDUMS / REVISIONS

SCALE 0 30 60 90 FEET

PAVEMENT & REHABILITATION NORTH II, 2015 - LOCATIONS 1,2 PADDOCK ROAD (ROAD 30)

CONTRACT	BRIDGE NO.	-
T201506102	DESIGNED BY: JVB	
COUNTY		
NEW CASTLE	CHECKED BY: MS	

SIGNING, STRIPING AND CONDUIT PLAN

SHEET NO. 13

TOTAL SHTS. 48

Y:\TRAFFIC\PROJECTS\T2015\T201506102\SIGNING & STRIPING\1-PADDOCK ROAD\BORDER.DGN

MATCHLINE - SEE SHEET 13

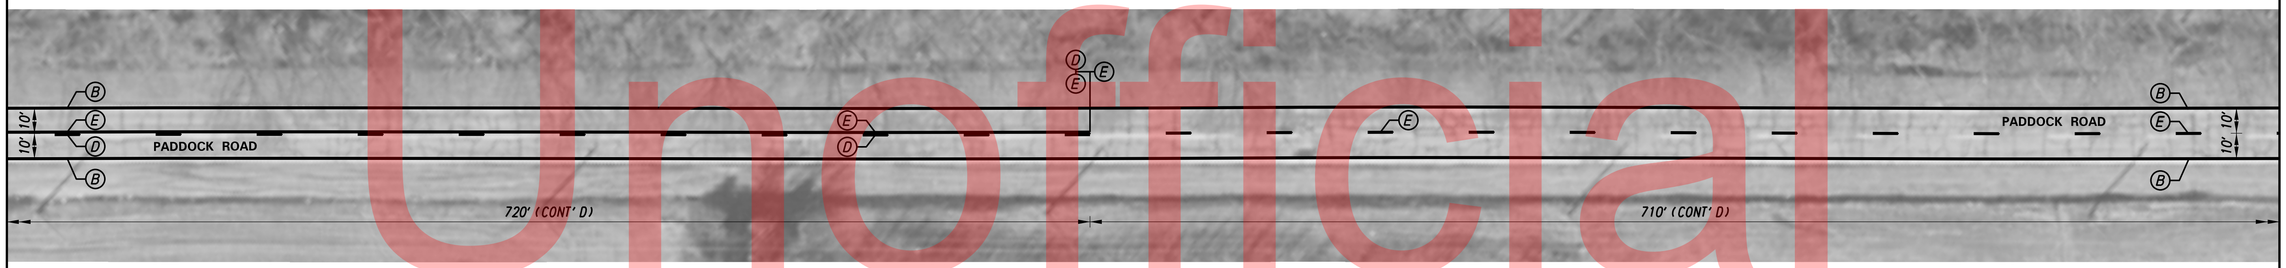

MATCHLINE - SEE THIS SHEET

PAVEMENT MARKINGS LEGEND					
SYMBOL	ITEM	QUANTITY	SYMBOL	ITEM	QUANTITY
A	ALKYD-THERMOPLASTIC PAVEMENT STRIPING, WHITE SYMBOL/LEGEND, (ITEM 748015)	0 SF	F	EPOXY RESIN PAINT PAVEMENT STRIPING, YELLOW 5" SOLID DOUBLE LINE (ITEM 748548)	0 LF
B	EPOXY RESIN PAINT PAVEMENT STRIPING, WHITE 5" SOLID (ITEM 748548)	3,600 LF	G	EPOXY RESIN PAINT PAVEMENT STRIPING, WHITE 5" SOLID (ITEM 748548)	0 LF
C	EPOXY RESIN PAINT PAVEMENT STRIPING, WHITE 5" DOTTED - 2' LINE & 6' GAP (ITEM 748548)	0 LF		EPOXY RESIN PAINT PAVEMENT STRIPING, BLACK 3" SOLID (ITEM 748557)	0 LF
D	EPOXY RESIN PAINT PAVEMENT STRIPING, YELLOW 5" SOLID (ITEM 748548)	1,110 LF	H	ALKYD-THERMOPLASTIC PAVEMENT STRIPING, WHITE 16" SOLID (ITEM 748015)	0 SF
E	EPOXY RESIN PAINT PAVEMENT STRIPING, YELLOW 5" BROKEN - 10' LINE & 30' GAP (ITEM 748548)	450 LF		REMOVAL OF PAVEMENT STRIPING (ITEM 748530)	0 SF

SIGNING LEGEND	
	EXISTING SINGLE SIGN POST
	PROPOSED SINGLE SIGN POST
	EXISTING MULTI SIGN POSTS
	PROPOSED MULTI SIGN POSTS

MATCHLINE - SEE THIS SHEET

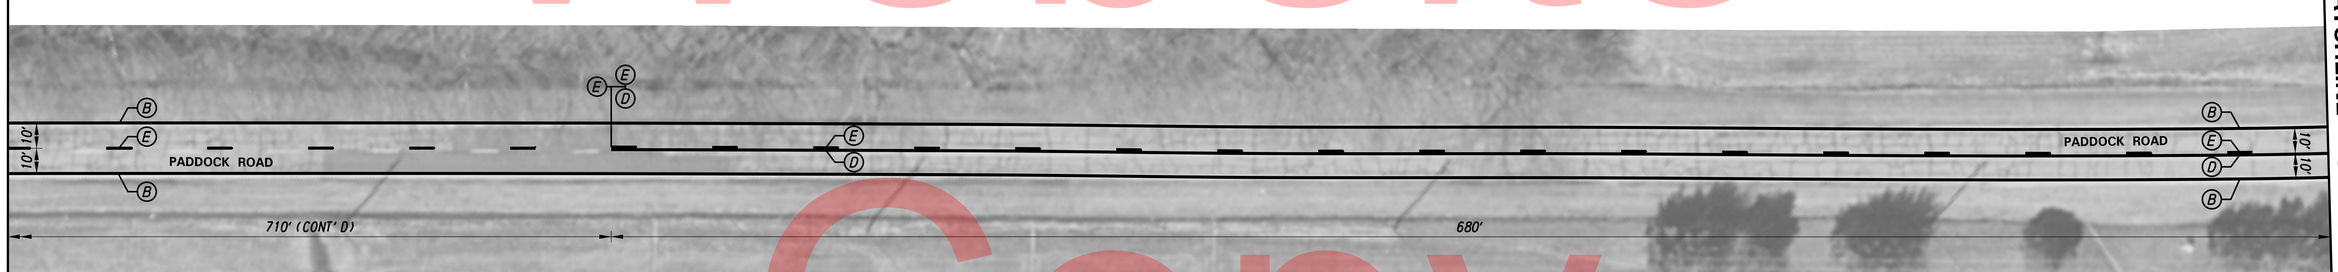

MATCHLINE - SEE SHEET 15

Unofficial Website Copy

Y:\TRAFFIC\PROJECTS\T2015\T201506102\SIGNING & STRIPING\1-PADDOCK ROAD\BORDER.DGN

DELAWARE DEPARTMENT OF TRANSPORTATION

ADDENDUMS / REVISIONS

SCALE 0 30 60 90 FEET

PAVEMENT & REHABILITATION NORTH II, 2015 - LOCATIONS 1,2 PADDOCK ROAD (ROAD 30)

CONTRACT	BRIDGE NO.	-
T201506102	DESIGNED BY: JVB	
COUNTY		
NEW CASTLE	CHECKED BY: MS	

SIGNING, STRIPING AND CONDUIT PLAN

SHEET NO.
14
TOTAL SHTS.
48