PAVEMENT MARKINGS LEGEND

SYMBOL	ITEM	QUANTITY	SYMBOL	ITEM	QUANTITY
A	ALKYD-THERMOPLASTIC PAVEMENT STRIPING, WHITE SYMBOL/LEGEND, (ITEM 748015)	0 SF	F	EPOXY RESIN PAINT PAVEMENT STRIPING, YELLOW 5" SOLID DOUBLE LINE (ITEM 748548)	3,620 LF
B	EPOXY RESIN PAINT PAVEMENT STRIPING, WHITE 5" SOLID (ITEM 748548)	3,500 LF	G	EPOXY RESIN PAINT PAVEMENT STRIPING, WHITE 5" SOLID (ITEM 748548)	0 LF
C	EPOXY RESIN PAINT PAVEMENT STRIPING, WHITE 5" DOTTED - 2' LINE & 6' GAP (ITEM 748548)	0 LF		EPOXY RESIN PAINT PAVEMENT STRIPING, BLACK 3" SOLID (ITEM 748557)	0 LF
D	EPOXY RESIN PAINT PAVEMENT STRIPING, YELLOW 5" SOLID (ITEM 748548)	0 LF	H	ALKYD-THERMOPLASTIC PAVEMENT STRIPING, WHITE 16" SOLID (ITEM 748015)	40 SF
E	EPOXY RESIN PAINT PAVEMENT STRIPING, YELLOW 5" BROKEN - 10' LINE & 30' GAP (ITEM 748548)	0 LF		REMOVAL OF PAVEMENT STRIPING (ITEM 748530)	0 SF

SIGNING LEGEND

	EXISTING SINGLE SIGN POST
	PROPOSED SINGLE SIGN POST
	EXISTING MULTI SIGN POSTS
	PROPOSED MULTI SIGN POSTS

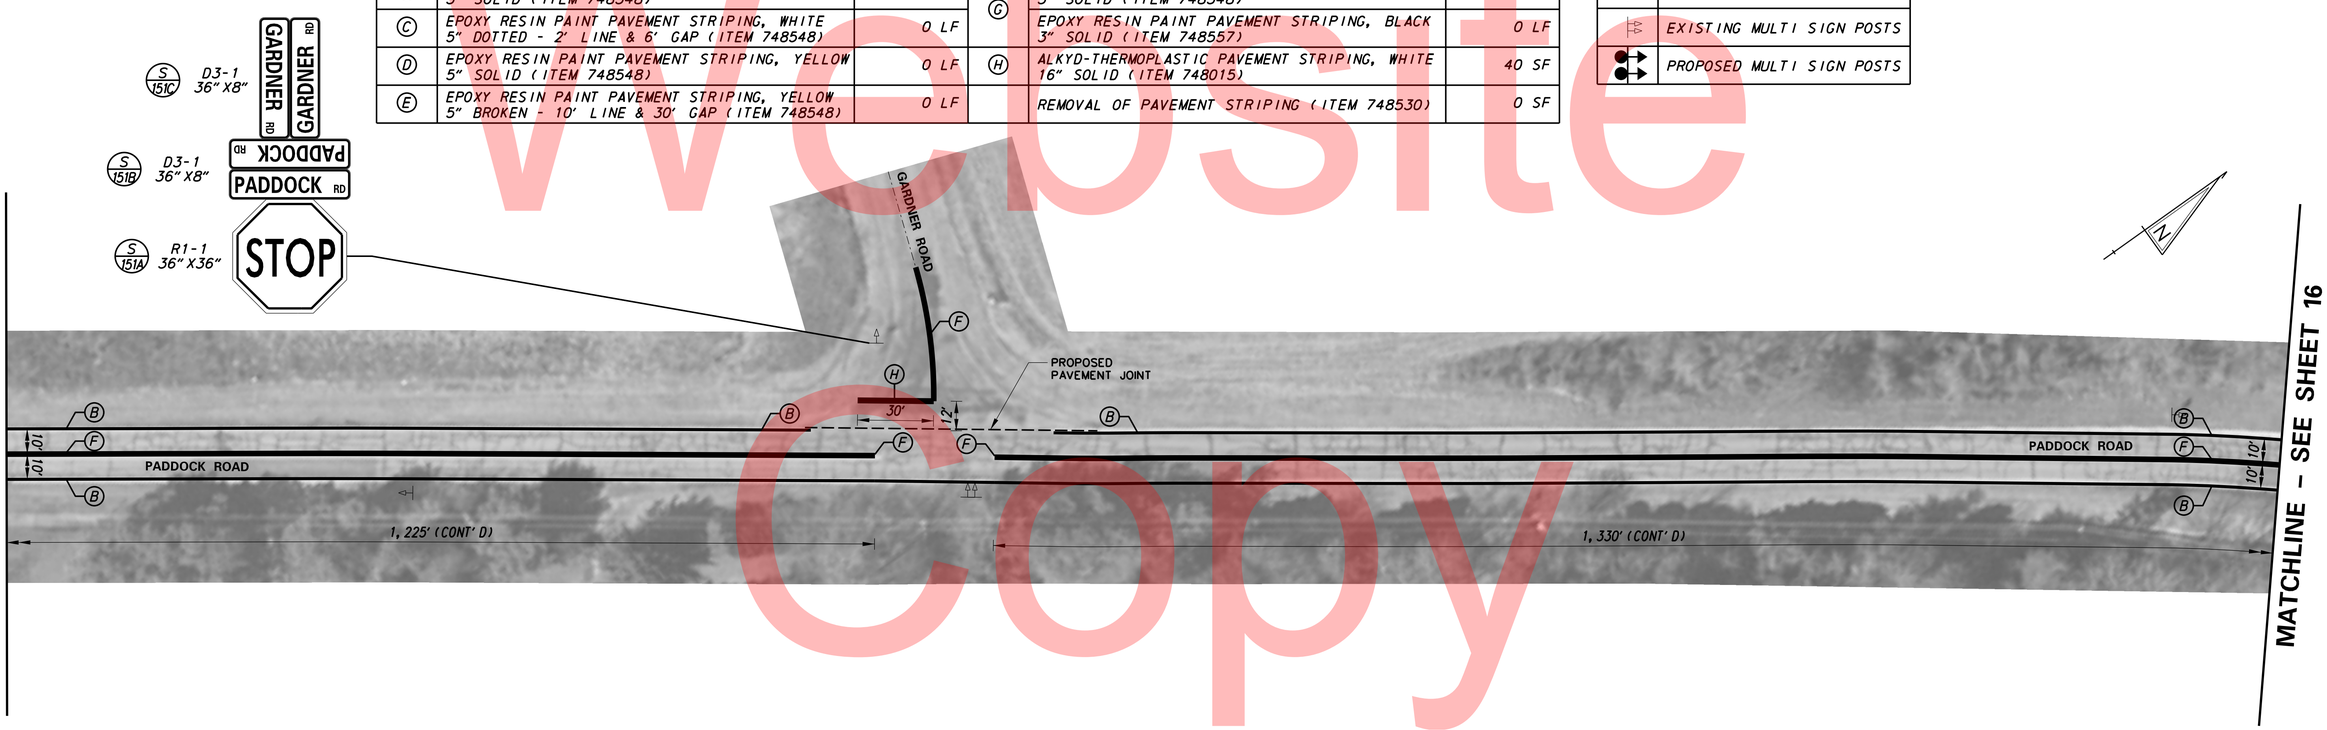

Unofficial website copy

DELAWARE DEPARTMENT OF TRANSPORTATION	ADDENDUMS / REVISIONS	SCALE 0 30 60 90 FEET	PAVEMENT & REHABILITATION NORTH II, 2015 - LOCATIONS 1,2 PADDOCK ROAD (ROAD 30)	CONTRACT T201506102 / COUNTY NEW CASTLE	BRIDGE NO. - / DESIGNED BY: JVB / CHECKED BY: MS	SIGNING, STRIPING AND CONDUIT PLAN	SHEET NO. 15 / TOTAL SHTS. 48

Y:\TRAFFIC\PROJECTS\T2015\T201506102\SIGNING & STRIPING\1-PADDOCK ROAD\BORDER.DGN

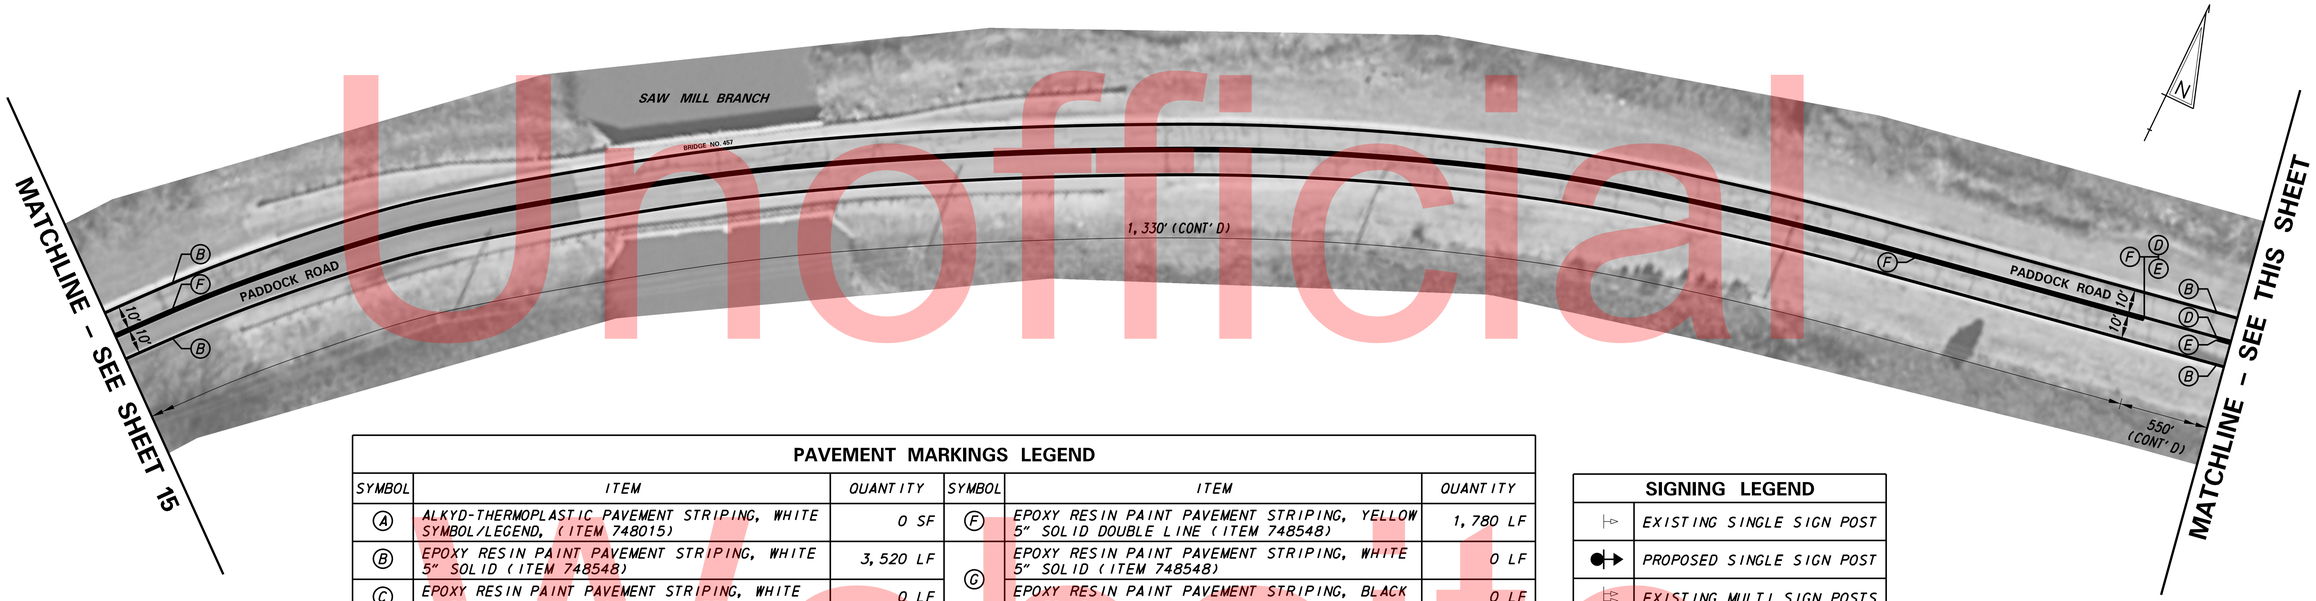

PAVEMENT MARKINGS LEGEND

SYMBOL	ITEM	QUANTITY	SYMBOL	ITEM	QUANTITY
A	ALKYD-THERMOPLASTIC PAVEMENT STRIPING, WHITE SYMBOL/LEGEND, (ITEM 748015)	0 SF	F	EPOXY RESIN PAINT PAVEMENT STRIPING, YELLOW 5" SOLID DOUBLE LINE (ITEM 748548)	1,780 LF
B	EPOXY RESIN PAINT PAVEMENT STRIPING, WHITE 5" SOLID (ITEM 748548)	3,520 LF	G	EPOXY RESIN PAINT PAVEMENT STRIPING, WHITE 5" SOLID (ITEM 748548)	0 LF
C	EPOXY RESIN PAINT PAVEMENT STRIPING, WHITE 5" DOTTED - 2' LINE & 6' GAP (ITEM 748548)	0 LF		EPOXY RESIN PAINT PAVEMENT STRIPING, BLACK 3" SOLID (ITEM 748557)	0 LF
D	EPOXY RESIN PAINT PAVEMENT STRIPING, YELLOW 5" SOLID (ITEM 748548)	810 LF	H	ALKYD-THERMOPLASTIC PAVEMENT STRIPING, WHITE 16" SOLID (ITEM 748015)	0 SF
E	EPOXY RESIN PAINT PAVEMENT STRIPING, YELLOW 5" BROKEN - 10' LINE & 30' GAP (ITEM 748548)	200 LF		REMOVAL OF PAVEMENT STRIPING (ITEM 748530)	0 SF

SIGNING LEGEND

	EXISTING SINGLE SIGN POST
	PROPOSED SINGLE SIGN POST
	EXISTING MULTI SIGN POSTS
	PROPOSED MULTI SIGN POSTS

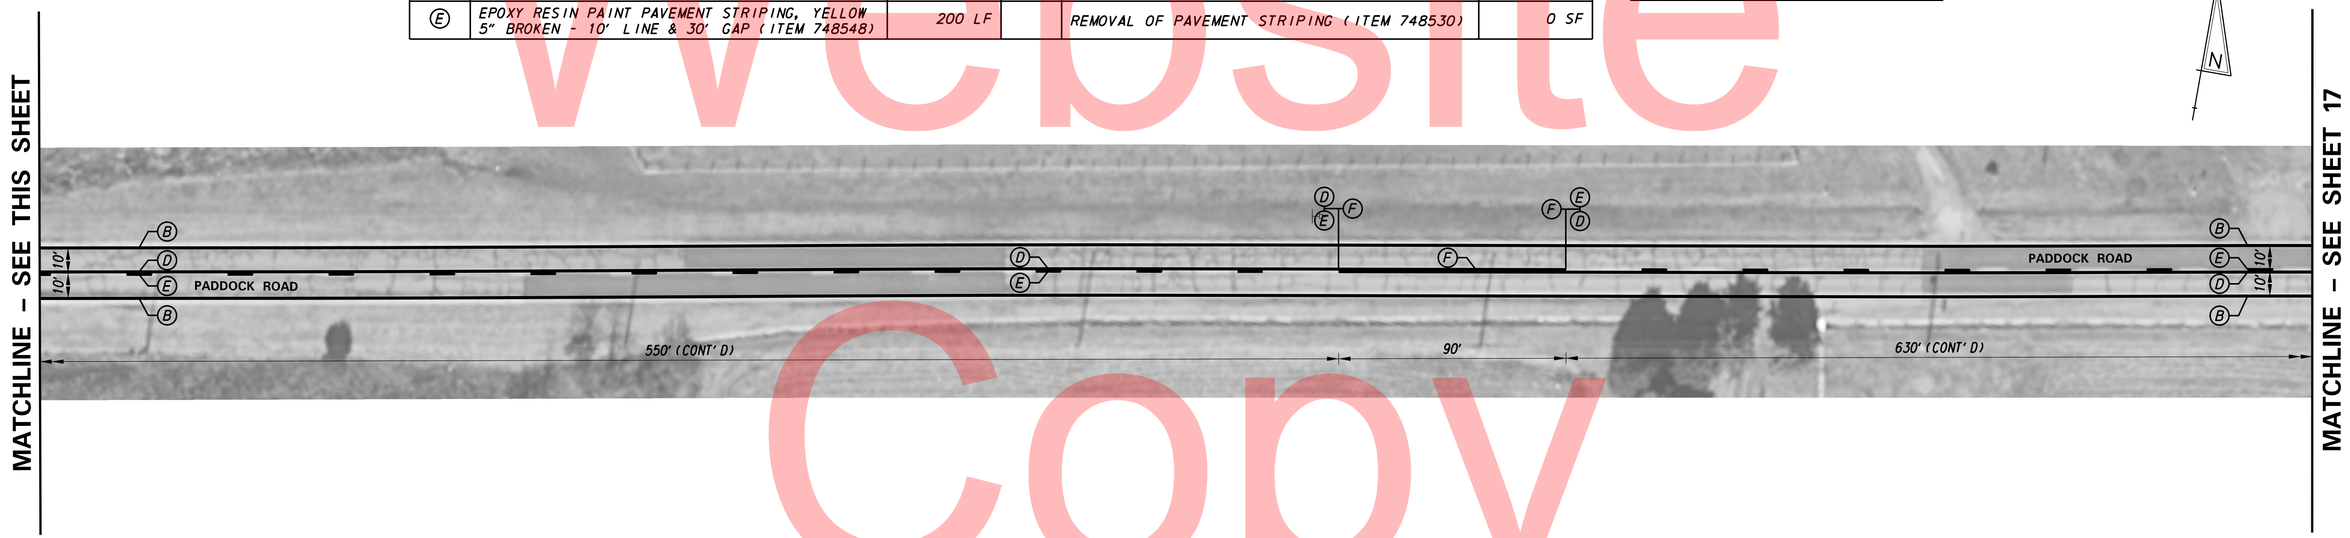

Unofficial Website Copy

Y:\TRAFFIC\PROJECTS\T2015\T201506102\SIGNING & STRIPING\1-PADDOCK ROAD\BORDER.DGN

DELAWARE DEPARTMENT OF TRANSPORTATION

ADDENDUMS / REVISIONS

SCALE 0 30 60 90 FEET

PAVEMENT & REHABILITATION NORTH II, 2015 – LOCATIONS 1,2 PADDOCK ROAD (ROAD 30)

CONTRACT	BRIDGE NO.	–
T201506102	DESIGNED BY: JVB	
COUNTY		
NEW CASTLE	CHECKED BY: MS	

SIGNING, STRIPING AND CONDUIT PLAN

SHEET NO. 16

TOTAL SHTS. 48

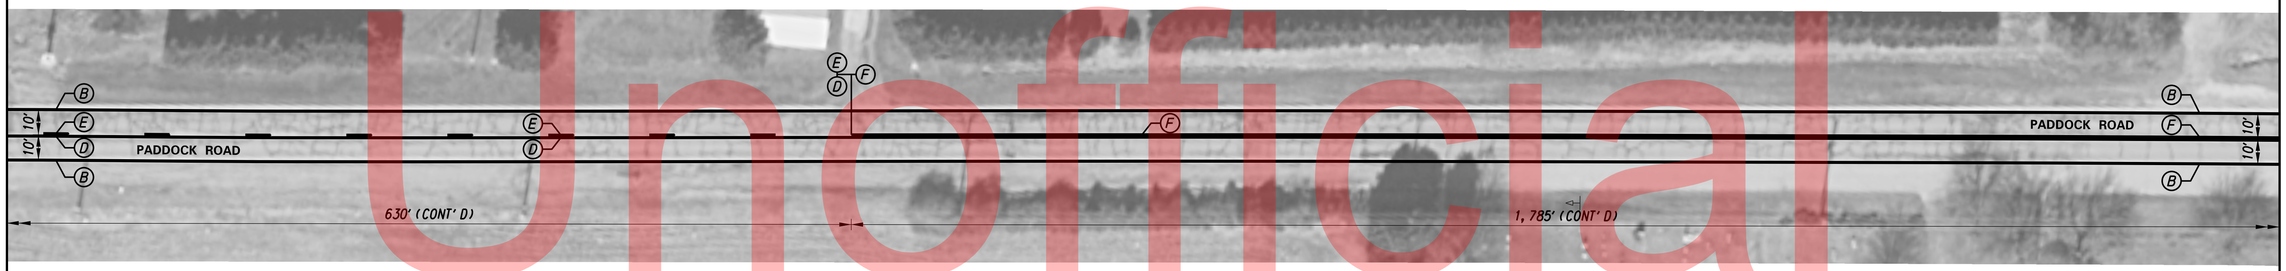

PAVEMENT MARKINGS LEGEND

SYMBOL	ITEM	QUANTITY	SYMBOL	ITEM	QUANTITY
A	ALKYD-THERMOPLASTIC PAVEMENT STRIPING, WHITE SYMBOL/LEGEND, (ITEM 748015)	0 SF	F	EPOXY RESIN PAINT PAVEMENT STRIPING, YELLOW 5" SOLID DOUBLE LINE (ITEM 748548)	2,930 LF
B	EPOXY RESIN PAINT PAVEMENT STRIPING, WHITE 5" SOLID (ITEM 748548)	3,600 LF	G	EPOXY RESIN PAINT PAVEMENT STRIPING, WHITE 5" SOLID (ITEM 748548)	0 LF
C	EPOXY RESIN PAINT PAVEMENT STRIPING, WHITE 5" DOTTED - 2' LINE & 6' GAP (ITEM 748548)	0 LF		EPOXY RESIN PAINT PAVEMENT STRIPING, BLACK 3" SOLID (ITEM 748557)	0 LF
D	EPOXY RESIN PAINT PAVEMENT STRIPING, YELLOW 5" SOLID (ITEM 748548)	335 LF	H	ALKYD-THERMOPLASTIC PAVEMENT STRIPING, WHITE 16" SOLID (ITEM 748015)	0 SF
E	EPOXY RESIN PAINT PAVEMENT STRIPING, YELLOW 5" BROKEN - 10' LINE & 30' GAP (ITEM 748548)	80 LF		REMOVAL OF PAVEMENT STRIPING (ITEM 748530)	0 SF

SIGNING LEGEND

	EXISTING SINGLE SIGN POST
	PROPOSED SINGLE SIGN POST
	EXISTING MULTI SIGN POSTS
	PROPOSED MULTI SIGN POSTS

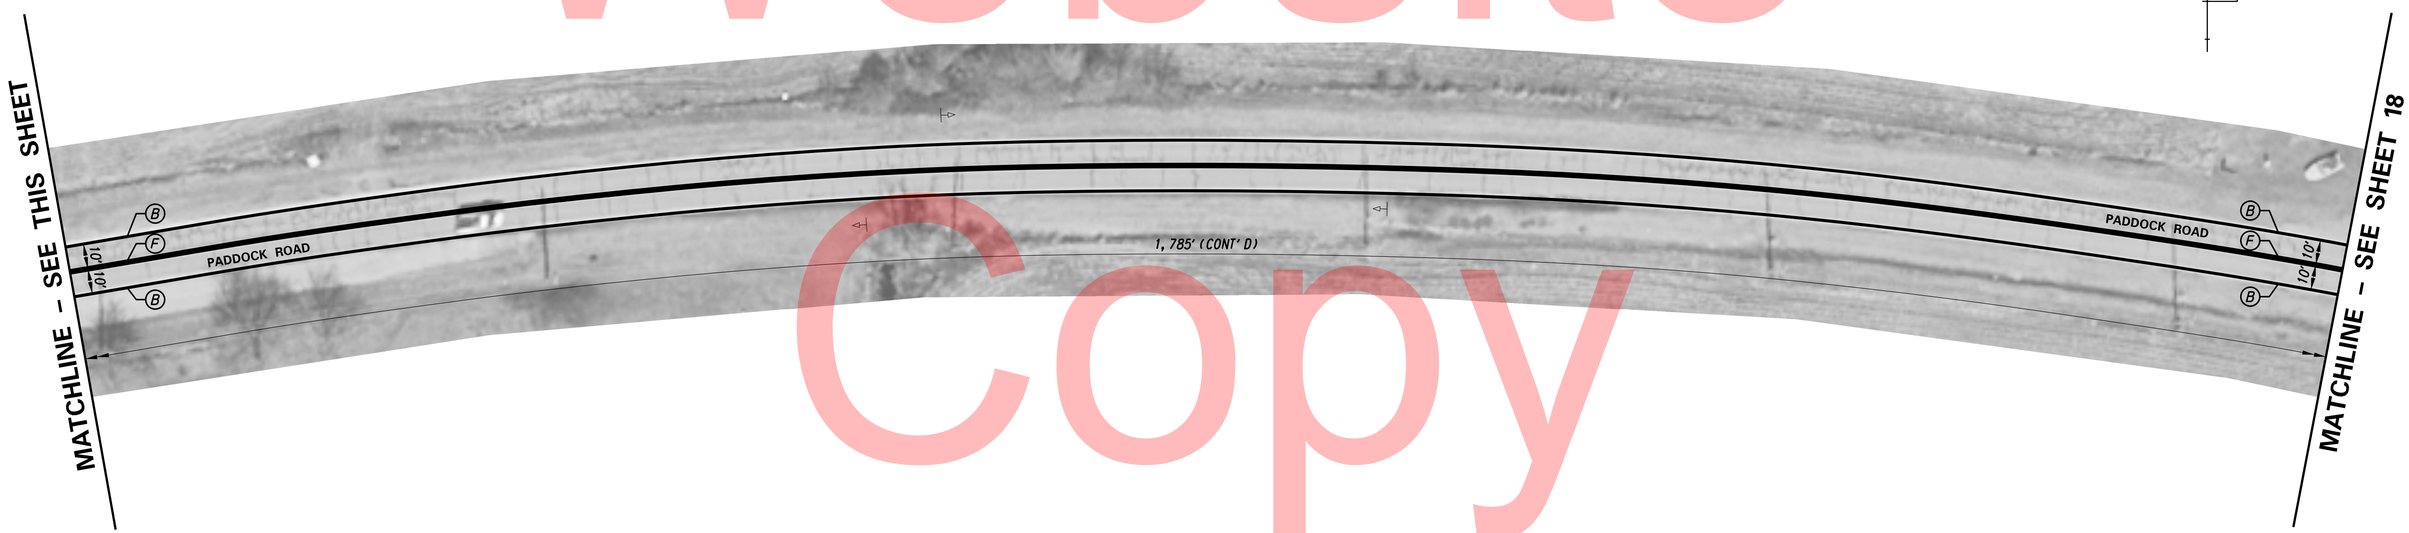

Unofficial Website Copy

Y:\TRAFFIC\PROJECTS\T2015\T201506102\SIGNING & STRIPING\1-PADDOCK ROAD\BORDER.DGN

DELAWARE DEPARTMENT OF TRANSPORTATION

ADDENDUMS / REVISIONS

SCALE 0 30 60 90 FEET

PAVEMENT & REHABILITATION NORTH II, 2015 - LOCATIONS 1,2 PADDOCK ROAD (ROAD 30)

CONTRACT	BRIDGE NO.	-
T201506102	DESIGNED BY: JVB	
COUNTY		
NEW CASTLE	CHECKED BY: MS	

SIGNING, STRIPING AND CONDUIT PLAN

SHEET NO. 17

TOTAL SHTS. 48