Unofficial Website Copy

PAVEMENT MARKINGS LEGEND

SYMBOL	ITEM	QUANTITY	SYMBOL	ITEM	QUANTITY
A	ALKYD-THERMOPLASTIC PAVEMENT STRIPING, WHITE SYMBOL/LEGEND, (ITEM 748015)	0 SF	F	ALKYD-THERMOPLASTIC PAVEMENT STRIPING, WHITE 12" SOLID (ITEM 748027)	0 LF
B	EPOXY RESIN PAINT PAVEMENT STRIPING, WHITE 5" SOLID (ITEM 748548)	3,375 LF	G	ALKYD-THERMOPLASTIC PAVEMENT STRIPING, YELLOW 12" SOLID (ITEM 748027)	0 LF
C	EPOXY RESIN PAINT PAVEMENT STRIPING, YELLOW 5" SOLID (ITEM 748548)	560 LF	H	ALKYD-THERMOPLASTIC PAVEMENT STRIPING, WHITE 16" SOLID (ITEM 748015)	24 SF
D	EPOXY RESIN PAINT PAVEMENT STRIPING, YELLOW 5" BROKEN - 10' LINE & 30' GAP (ITEM 748548)	335 LF	J	24" SOLID WHITE ALKYD THERMOPLASTIC PAVEMENT STRIPING (ITEM 748015)	0 SF
E	EPOXY RESIN PAINT PAVEMENT STRIPING, YELLOW 5" SOLID DOUBLE LINE (ITEM 748548)	740 LF			

SIGNING LEGEND

	EXISTING SINGLE SIGN POST
	PROPOSED SINGLE SIGN POST
	EXISTING MULTI SIGN POSTS
	PROPOSED MULTI SIGN POSTS

DELAWARE
DEPARTMENT OF TRANSPORTATION

ADDENDUMS / REVISIONS

SCALE
0 30 60 90
FEET

PAVEMENT & REHABILITATION NORTH II, 2015 - LOCATION 3
DEXTER CORNER ROAD (ROAD 36)

CONTRACT	BRIDGE NO.	-
T201506102	DESIGNED BY: JVB	
COUNTY	CHECKED BY: MS	
NEW CASTLE		

SIGNING, STRIPING AND CONDUIT PLAN

SHEET NO. 22
TOTAL SHTS. 48

Y:\TRAFFIC\PROJECTS\T2015\T201506102\SIGNING & STRIPING\2-DEXTER CORNER ROAD\BORDER.DGN

Unofficial Website Copy

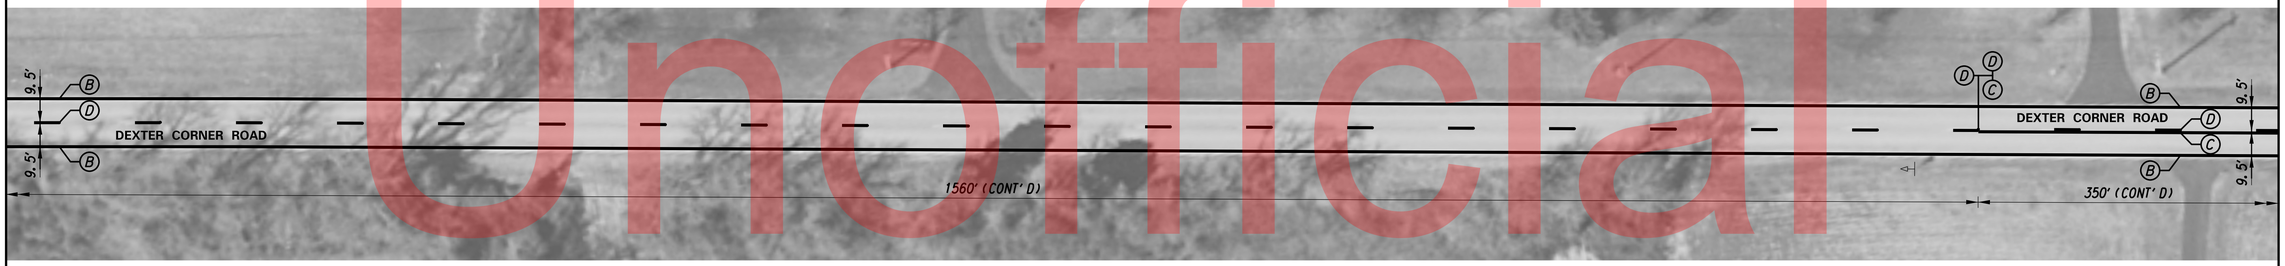

PAVEMENT MARKINGS LEGEND

SYMBOL	ITEM	QUANTITY	SYMBOL	ITEM	QUANTITY
(A)	ALKYD-THERMOPLASTIC PAVEMENT STRIPING, WHITE SYMBOL/LEGEND, (ITEM 748015)	0 SF	(F)	ALKYD-THERMOPLASTIC PAVEMENT STRIPING, WHITE 12" SOLID (ITEM 748027)	0 LF
(B)	EPOXY RESIN PAINT PAVEMENT STRIPING, WHITE 5" SOLID (ITEM 748548)	3,625 LF	(G)	ALKYD-THERMOPLASTIC PAVEMENT STRIPING, YELLOW 12" SOLID (ITEM 748027)	0 LF
(C)	EPOXY RESIN PAINT PAVEMENT STRIPING, YELLOW 5" SOLID (ITEM 748548)	350 LF	(H)	ALKYD-THERMOPLASTIC PAVEMENT STRIPING, WHITE 16" SOLID (ITEM 748015)	0 SF
(D)	EPOXY RESIN PAINT PAVEMENT STRIPING, YELLOW 5" BROKEN - 10' LINE & 30' GAP (ITEM 748548)	285 LF	(J)	24" SOLID WHITE ALKYD THERMOPLASTIC PAVEMENT STRIPING (ITEM 748015)	0 SF
(E)	EPOXY RESIN PAINT PAVEMENT STRIPING, YELLOW 5" SOLID DOUBLE LINE (ITEM 748548)	1,360 LF			

SIGNING LEGEND

	EXISTING SINGLE SIGN POST
	PROPOSED SINGLE SIGN POST
	EXISTING MULTI SIGN POSTS
	PROPOSED MULTI SIGN POSTS

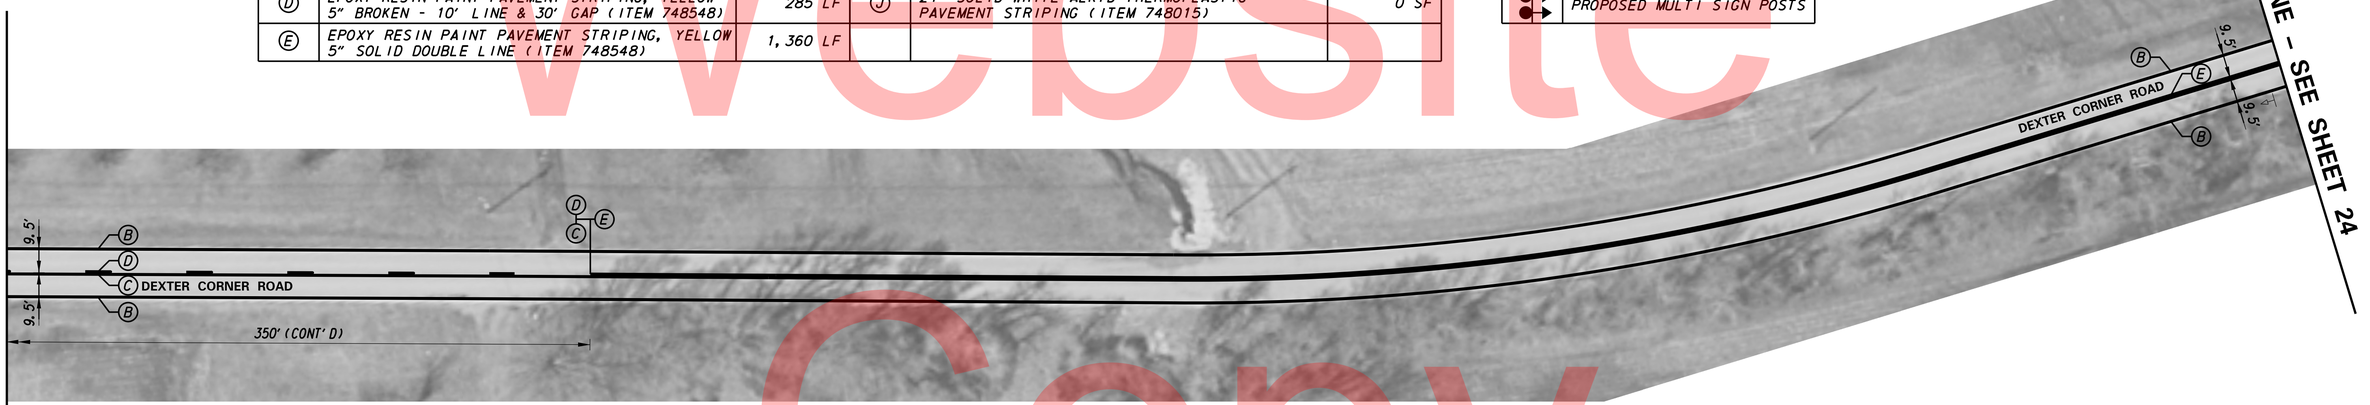

DELAWARE
DEPARTMENT OF TRANSPORTATION

ADDENDUMS / REVISIONS

SCALE
0 30 60 90
FEET

PAVEMENT & REHABILITATION
NORTH II, 2015 - LOCATION 3
DEXTER CORNER ROAD (ROAD 36)

CONTRACT	BRIDGE NO.	-
T201506102	DESIGNED BY: JVB	
COUNTY	CHECKED BY: MS	
NEW CASTLE		

SIGNING, STRIPING AND CONDUIT PLAN

SHEET NO.
23
TOTAL SHTS.
48

Y:\TRAFFIC\PROJECTS\T2015\T201506102\SIGNING & STRIPING\2-DEXTER CORNER ROAD\BORDER.DGN

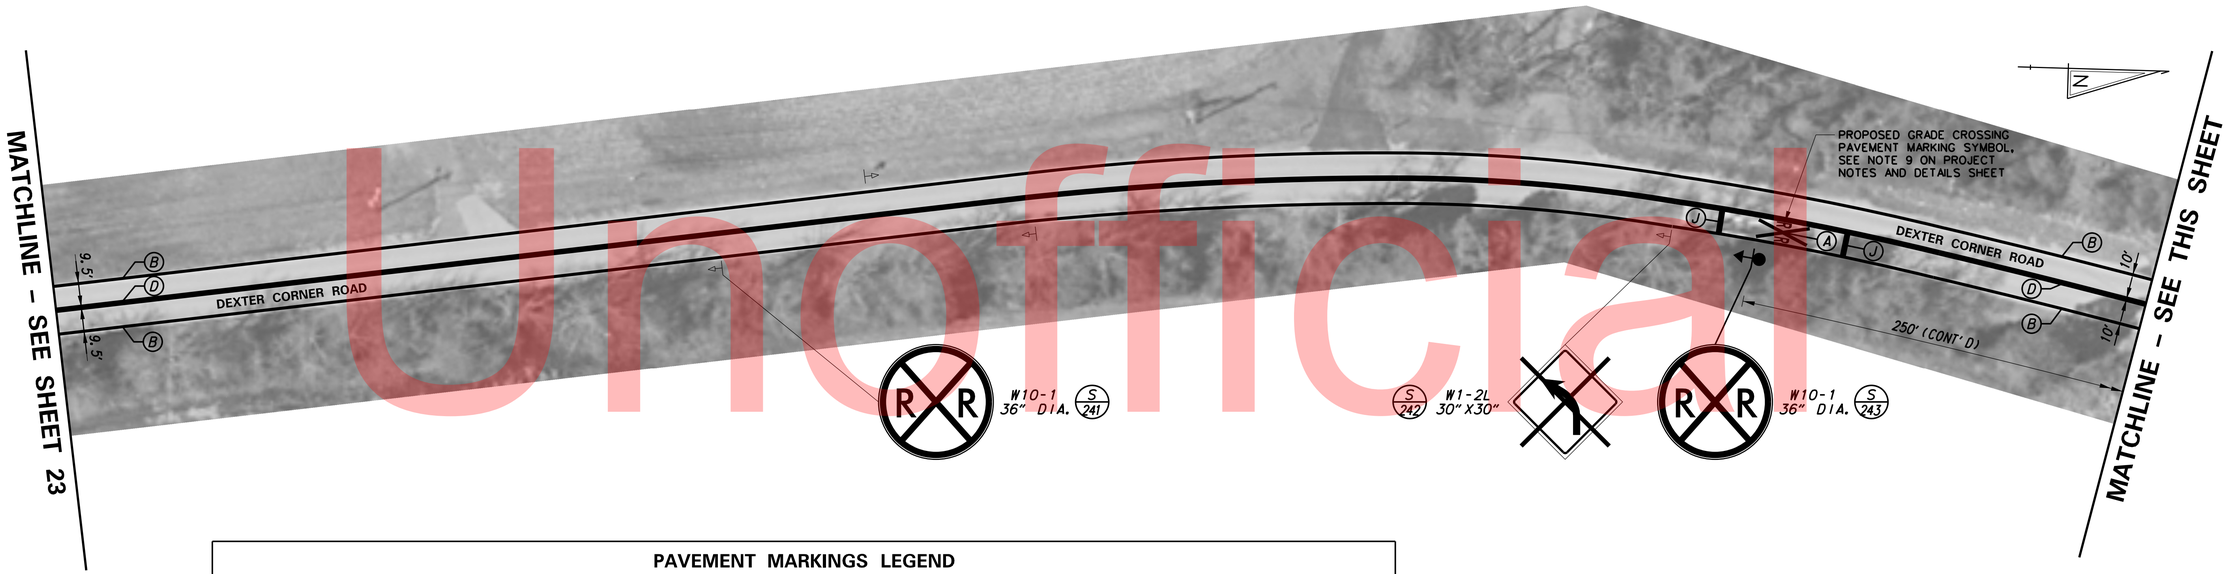

PAVEMENT MARKINGS LEGEND

SYMBOL	ITEM	QUANTITY	SYMBOL	ITEM	QUANTITY
(A)	ALKYD-THERMOPLASTIC PAVEMENT STRIPING, WHITE SYMBOL/LEGEND, (ITEM 748015)	130 SF	(F)	ALKYD-THERMOPLASTIC PAVEMENT STRIPING, WHITE 12" SOLID (ITEM 748027)	0 LF
(B)	EPOXY RESIN PAINT PAVEMENT STRIPING, WHITE 5" SOLID (ITEM 748548)	3,335 LF	(G)	ALKYD-THERMOPLASTIC PAVEMENT STRIPING, YELLOW 12" SOLID (ITEM 748027)	0 LF
(C)	EPOXY RESIN PAINT PAVEMENT STRIPING, YELLOW 5" SOLID (ITEM 748548)	0 LF	(H)	ALKYD-THERMOPLASTIC PAVEMENT STRIPING, WHITE 16" SOLID (ITEM 748015)	0 SF
(D)	EPOXY RESIN PAINT PAVEMENT STRIPING, YELLOW 5" BROKEN - 10' LINE & 30' GAP (ITEM 748548)	0 LF	(J)	24" SOLID WHITE ALKYD THERMOPLASTIC PAVEMENT STRIPING (ITEM 748015)	120 SF
(E)	EPOXY RESIN PAINT PAVEMENT STRIPING, YELLOW 5" SOLID DOUBLE LINE (ITEM 748548)	3,280 LF			

SIGNING LEGEND

	EXISTING SINGLE SIGN POST
	PROPOSED SINGLE SIGN POST
	EXISTING MULTI SIGN POSTS
	PROPOSED MULTI SIGN POSTS

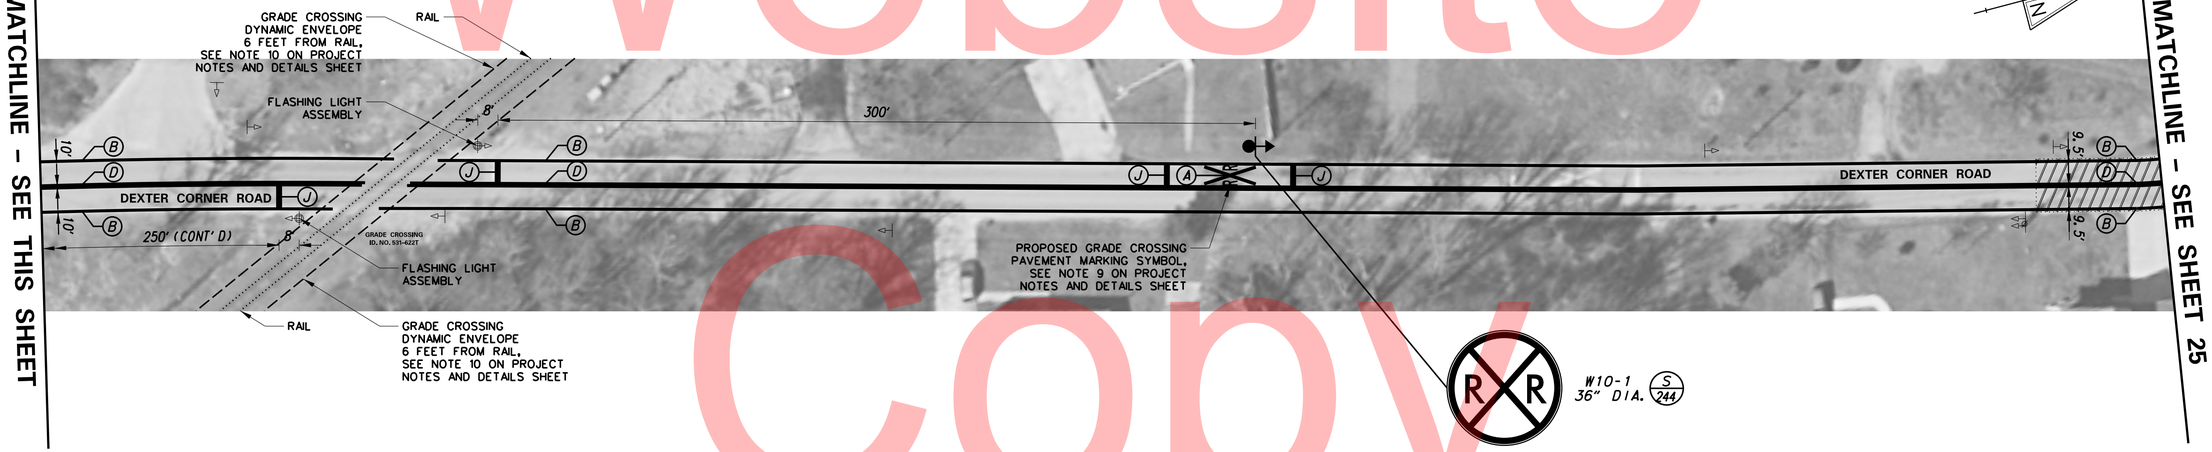

Unofficial Website Copy

DELAWARE DEPARTMENT OF TRANSPORTATION

ADDENDUMS / REVISIONS

SCALE 0 30 60 90 FEET

PAVEMENT & REHABILITATION NORTH II, 2015 – LOCATION 3
DEXTER CORNER ROAD (ROAD 36)

CONTRACT	BRIDGE NO.	–
T201506102	DESIGNED BY: JVB	
COUNTY	CHECKED BY: MS	
NEW CASTLE		

SIGNING, STRIPING AND CONDUIT PLAN

SHEET NO.	24
TOTAL SHTS.	48

Y:\TRAFFIC\PROJECTS\T2015\T201506102\SIGNING & STRIPING\2-DEXTER CORNER ROAD\BORDER.DGN

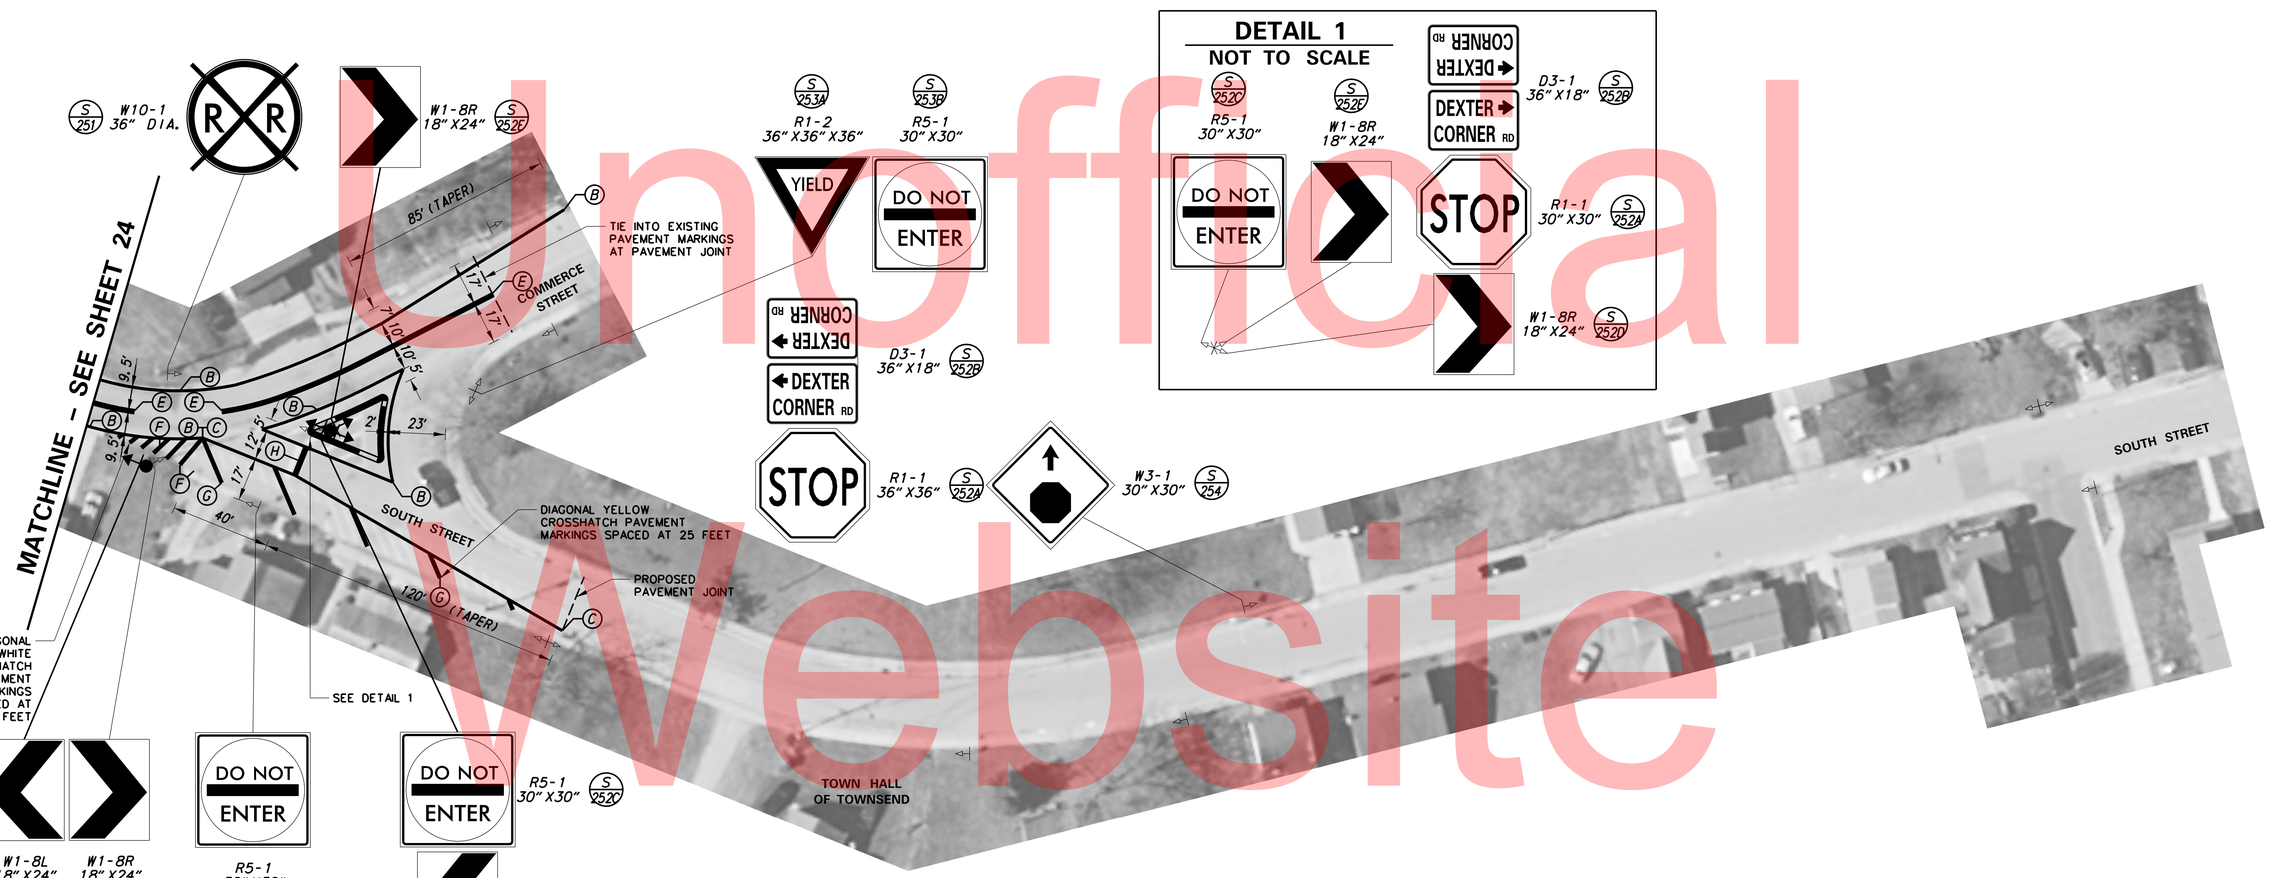

DETAIL 1
NOT TO SCALE

PAVEMENT MARKINGS LEGEND

SYMBOL	ITEM	QUANTITY	SYMBOL	ITEM	QUANTITY
A	ALKYD-THERMOPLASTIC PAVEMENT STRIPING, WHITE SYMBOL/LEGEND, (ITEM 748015)	0 SF	F	ALKYD-THERMOPLASTIC PAVEMENT STRIPING, WHITE 12" SOLID (ITEM 748027)	50 LF
B	EPOXY RESIN PAINT PAVEMENT STRIPING, WHITE 5" SOLID (ITEM 748548)	435 LF	G	ALKYD-THERMOPLASTIC PAVEMENT STRIPING, YELLOW 12" SOLID (ITEM 748027)	330 LF
C	EPOXY RESIN PAINT PAVEMENT STRIPING, YELLOW 5" SOLID (ITEM 748548)	165 LF	H	ALKYD-THERMOPLASTIC PAVEMENT STRIPING, WHITE 16" SOLID (ITEM 748015)	50 SF
D	EPOXY RESIN PAINT PAVEMENT STRIPING, YELLOW 5" BROKEN - 10' LINE & 30' GAP (ITEM 748548)	0 LF	J	24" SOLID WHITE ALKYD THERMOPLASTIC PAVEMENT STRIPING (ITEM 748015)	0 SF
E	EPOXY RESIN PAINT PAVEMENT STRIPING, YELLOW 5" SOLID DOUBLE LINE (ITEM 748548)	270 LF			

SIGNING LEGEND

	EXISTING SINGLE SIGN POST
	PROPOSED SINGLE SIGN POST
	EXISTING MULTI SIGN POSTS
	PROPOSED MULTI SIGN POSTS

DELAWARE
DEPARTMENT OF TRANSPORTATION

ADDENDUMS / REVISIONS

SCALE
0 30 60 90
FEET

PAVEMENT & REHABILITATION NORTH II, 2015 - LOCATION 3
DEXTER CORNER ROAD (ROAD 36)

CONTRACT	BRIDGE NO.	-
T201506102	DESIGNED BY: JVB	
COUNTY	CHECKED BY: MS	
NEW CASTLE		

SIGNING, STRIPING AND CONDUIT PLAN

SHEET NO.
25
TOTAL SHTS.
48

Unofficial Website Copy

Y:\TRAFFIC\PROJECTS\T2015\T201506102\SIGNING & STRIPING\2-DEXTER CORNER ROAD\BORDER.DGN