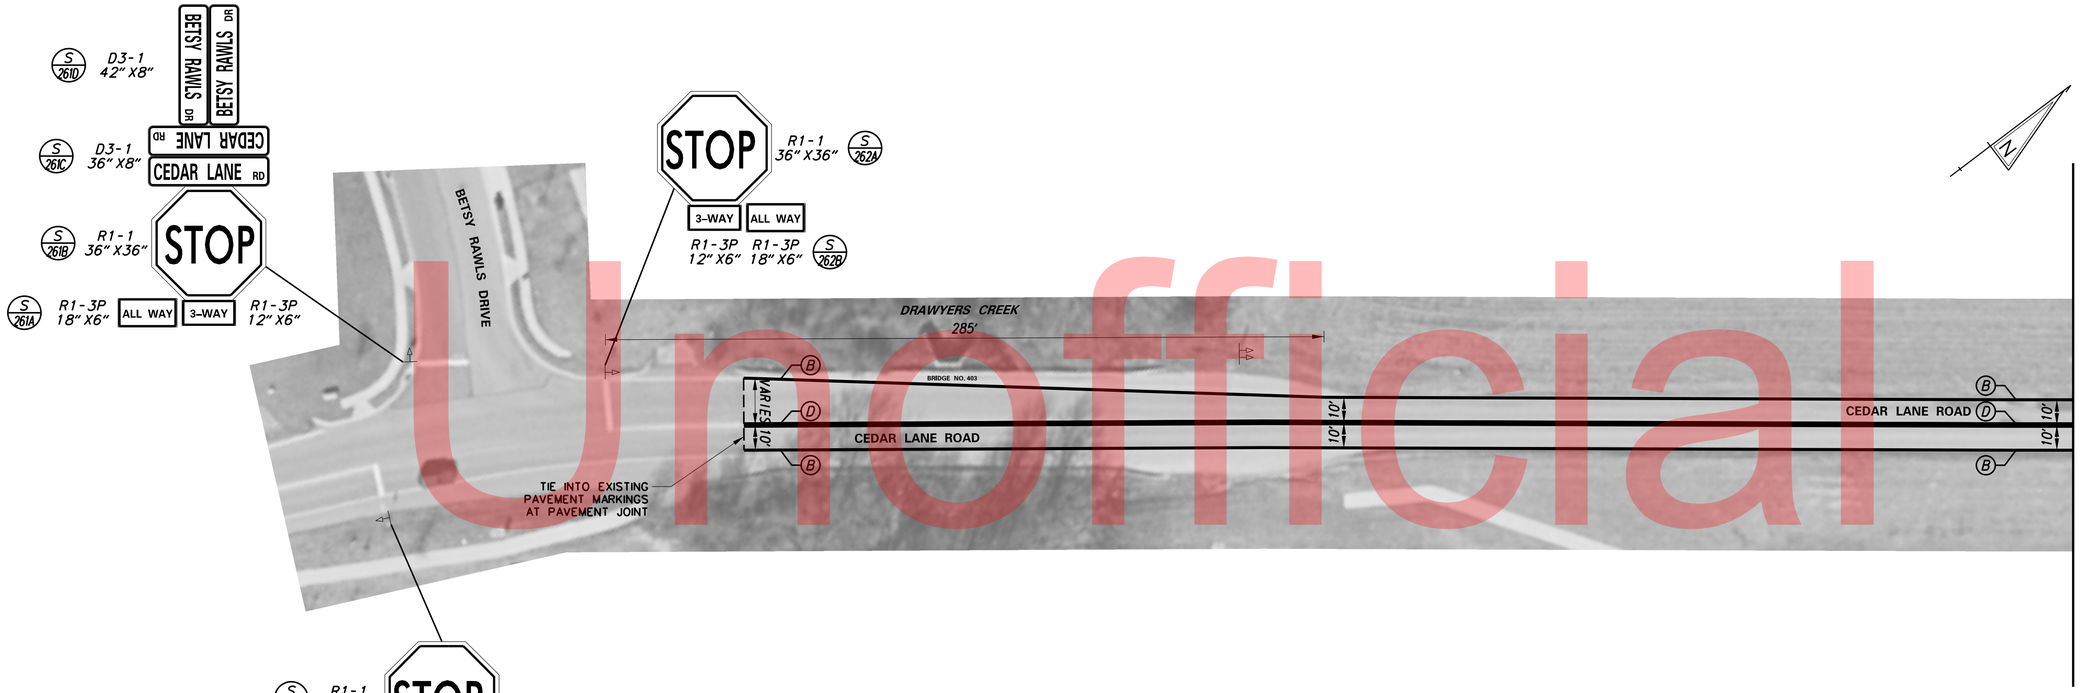

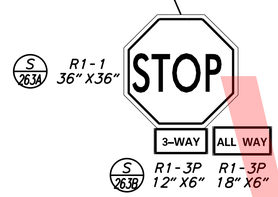

PAVEMENT MARKINGS LEGEND		
SYMBOL	ITEM	QUANTITY
A	ALKYD-THERMOPLASTIC PAVEMENT STRIPING, WHITE SYMBOL/LEGEND, (ITEM 748015)	0 SF
B	EPOXY RESIN PAINT PAVEMENT STRIPING, WHITE 5" SOLID (ITEM 748548)	2,440 LF
C	EPOXY RESIN PAINT PAVEMENT STRIPING, WHITE 5" DOTTED - 2' LINE & 6' GAP (ITEM 748548)	0 LF
D	EPOXY RESIN PAINT PAVEMENT STRIPING, YELLOW 5" SOLID DOUBLE LINE (ITEM 748548)	2,770 LF
E	ALKYD-THERMOPLASTIC PAVEMENT STRIPING, WHITE 16" SOLID (ITEM 748015)	0 SF

SIGNING LEGEND	
	EXISTING SINGLE SIGN POST
	PROPOSED SINGLE SIGN POST
	EXISTING MULTI SIGN POSTS
	PROPOSED MULTI SIGN POSTS

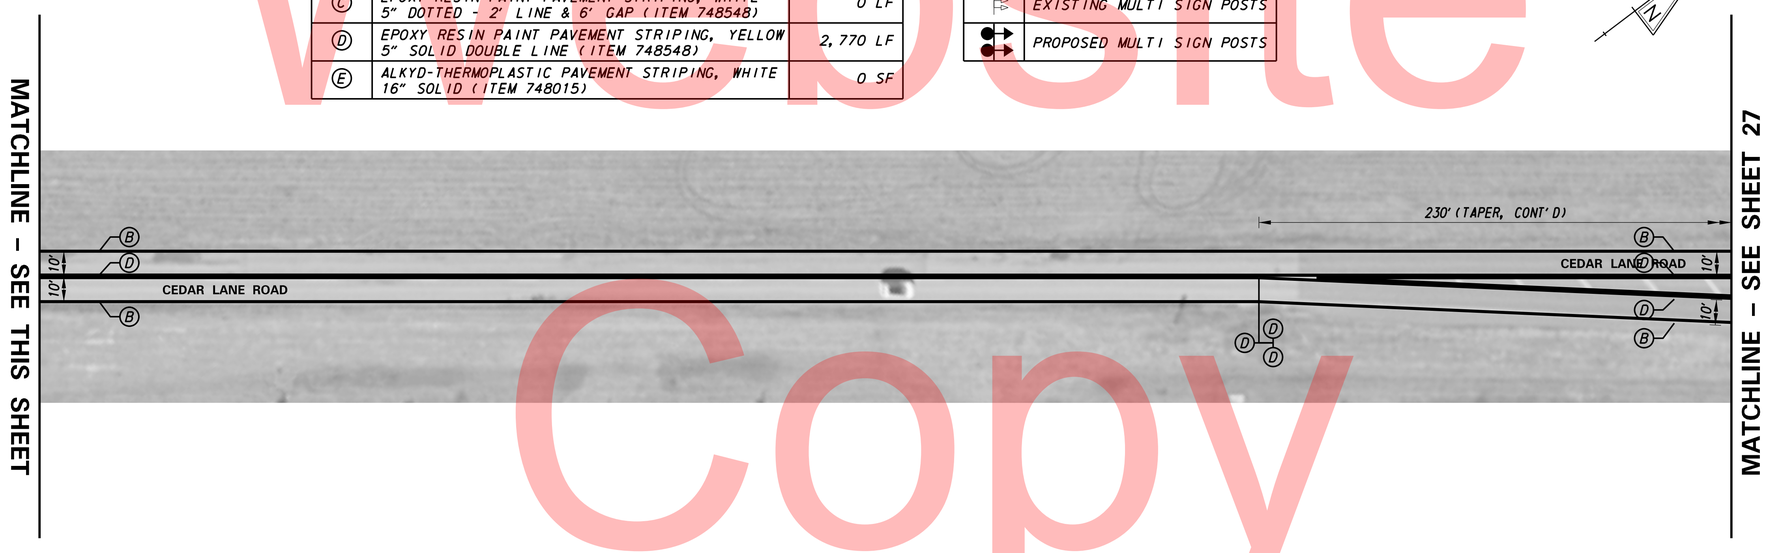

Unofficial Website Copy

DELAWARE DEPARTMENT OF TRANSPORTATION

ADDENDUMS / REVISIONS

SCALE 0 30 60 90 FEET

PAVEMENT & REHABILITATION NORTH II, 2015 - LOCATION 4 CEDAR LANE ROAD (ROAD 427)

CONTRACT	BRIDGE NO.	-
T201506102	DESIGNED BY: JVB	
COUNTY		
NEW CASTLE	CHECKED BY: MS	

SIGNING, STRIPING AND CONDUIT PLAN

SHEET NO. 26

TOTAL SHTS. 48

\\DOTFS08\CADD\ACTIVE_DESIGNS\TRAFFIC\PROJECTS\T2015\T201506102\SIGNING & STRIPING\3-CEDAR LANE ROAD\BORDER.DGN

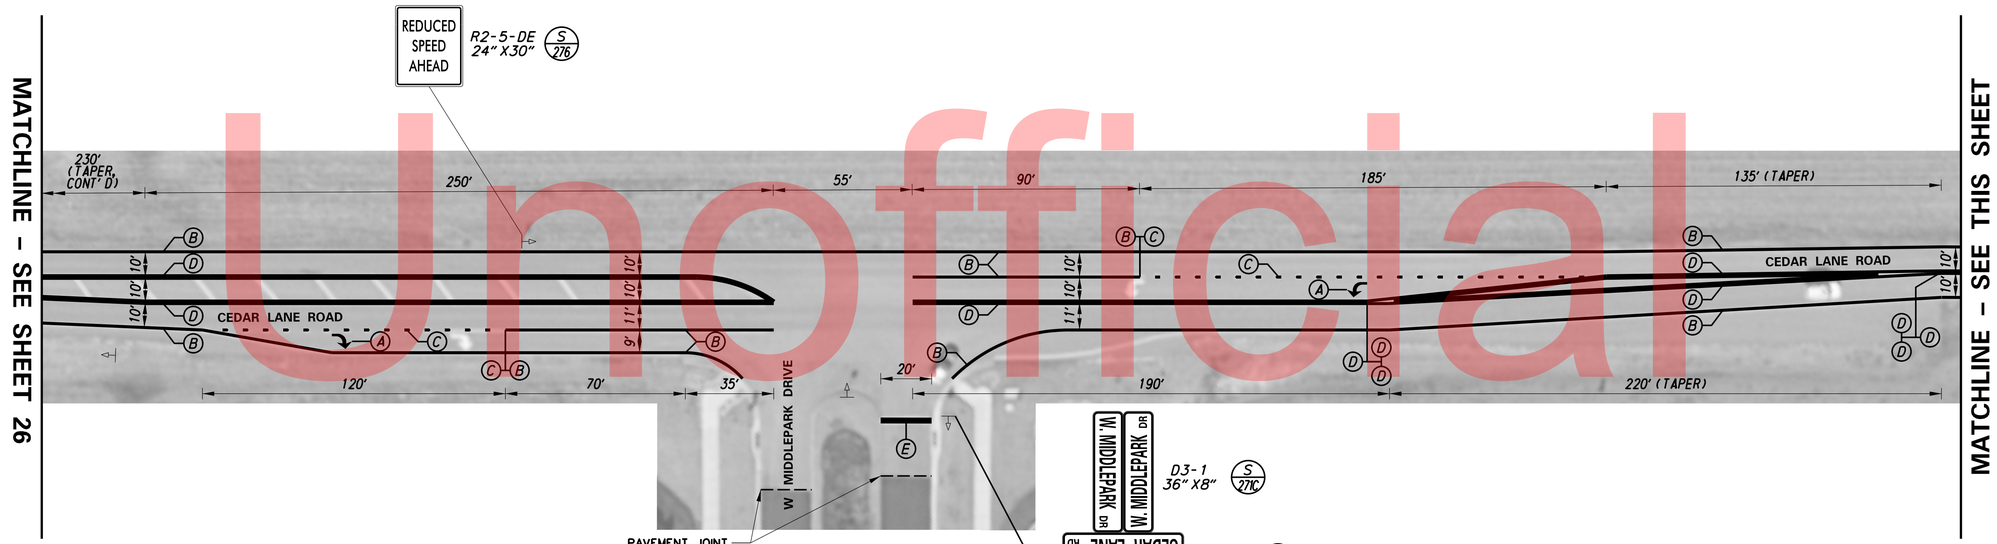

PAVEMENT MARKINGS LEGEND

SYMBOL	ITEM	QUANTITY
A	ALKYD-THERMOPLASTIC PAVEMENT STRIPING, WHITE SYMBOL/LEGEND, (ITEM 748015)	31 SF
B	EPOXY RESIN PAINT PAVEMENT STRIPING, WHITE 5" SOLID (ITEM 748548)	2,760 LF
C	EPOXY RESIN PAINT PAVEMENT STRIPING, WHITE 5" DOTTED - 2' LINE & 6' GAP (ITEM 748548)	80 LF
D	EPOXY RESIN PAINT PAVEMENT STRIPING, YELLOW 5" SOLID DOUBLE LINE (ITEM 748548)	3,560 LF
E	ALKYD-THERMOPLASTIC PAVEMENT STRIPING, WHITE 16" SOLID (ITEM 748015)	40 SF

SIGNING LEGEND

	EXISTING SINGLE SIGN POST
	PROPOSED SINGLE SIGN POST
	EXISTING MULTI SIGN POSTS
	PROPOSED MULTI SIGN POSTS

Unofficial Website Copy

DELAWARE DEPARTMENT OF TRANSPORTATION

ADDENDUMS / REVISIONS

SCALE 0 30 60 90 FEET

PAVEMENT & REHABILITATION NORTH II, 2015 – LOCATION 4 CEDAR LANE ROAD (ROAD 427)

CONTRACT	BRIDGE NO. –
T201506102	DESIGNED BY: JVB
COUNTY	
NEW CASTLE	CHECKED BY: MS

SIGNING, STRIPING AND CONDUIT PLAN

SHEET NO. 27
TOTAL SHTS. 48

\\DOTFS08\CADD\ACTIVE_DESIGNS\TRAFFIC\PROJECTS\T2015\T201506102\SIGNING & STRIPING\3-CEDAR LANE ROAD\BORDER.DGN

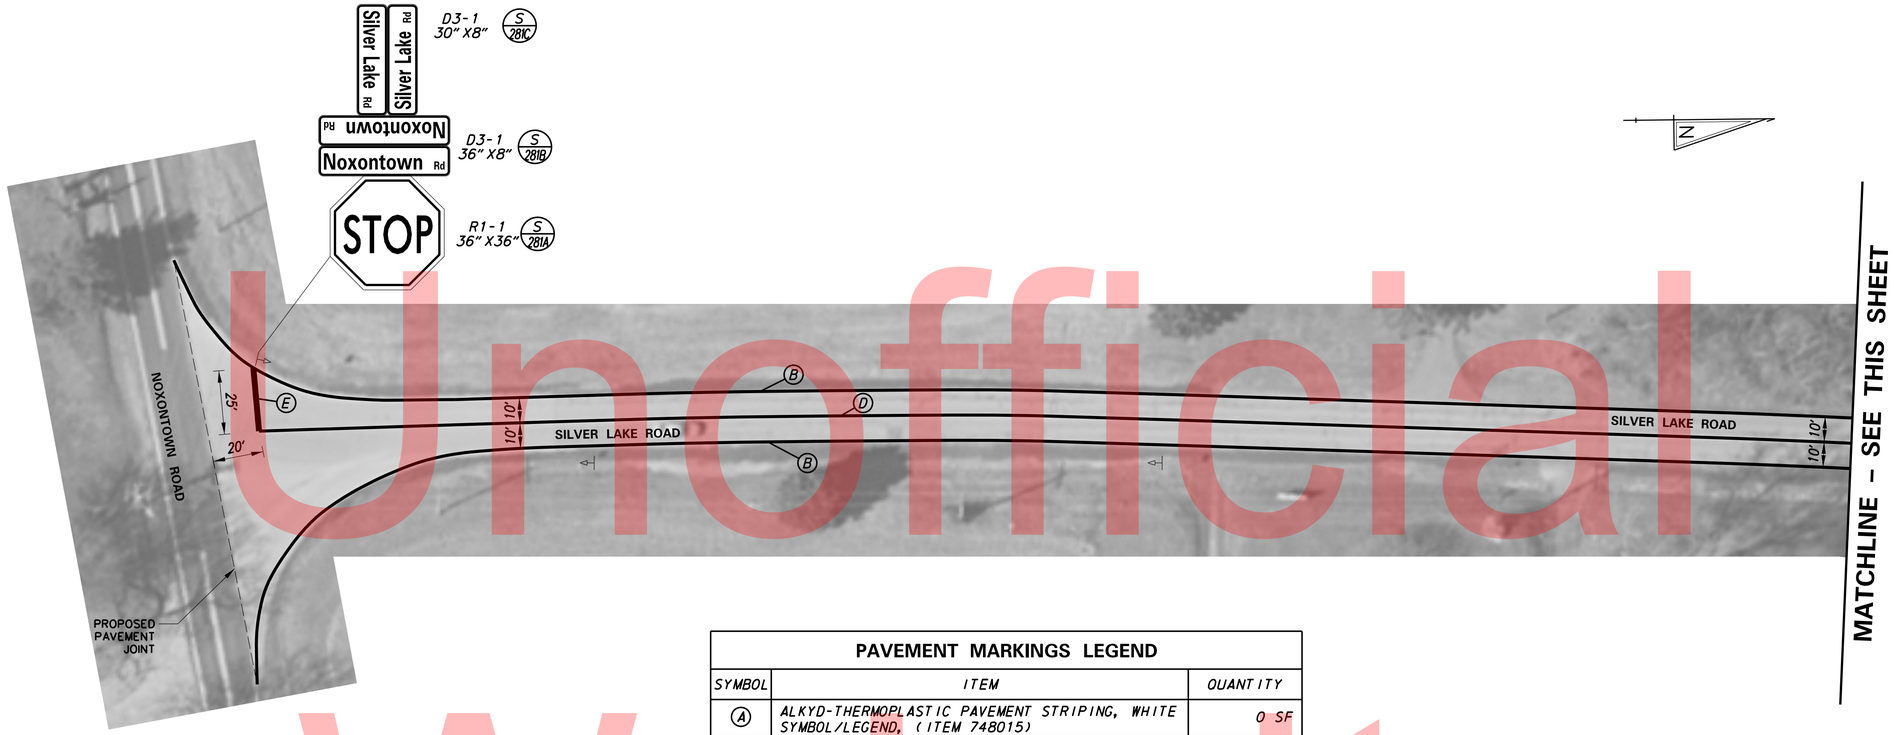

PAVEMENT MARKINGS LEGEND

SYMBOL	ITEM	QUANTITY
A	ALKYD-THERMOPLASTIC PAVEMENT STRIPING, WHITE SYMBOL/LEGEND, (ITEM 748015)	0 SF
B	EPOXY RESIN PAINT PAVEMENT STRIPING, WHITE 5" SOLID (ITEM 748548)	3,050 LF
C	EPOXY RESIN PAINT PAVEMENT STRIPING, WHITE 5" DOTTED - 2' LINE & 6' GAP (ITEM 748548)	0 LF
D	EPOXY RESIN PAINT PAVEMENT STRIPING, YELLOW 5" SOLID DOUBLE LINE (ITEM 748548)	2,950 LF
E	ALKYD-THERMOPLASTIC PAVEMENT STRIPING, WHITE 16" SOLID (ITEM 748015)	34 SF
F	ALKYD-THERMOPLASTIC PAVEMENT STRIPING, WHITE 24" SOLID (ITEM 748015)	0 SF

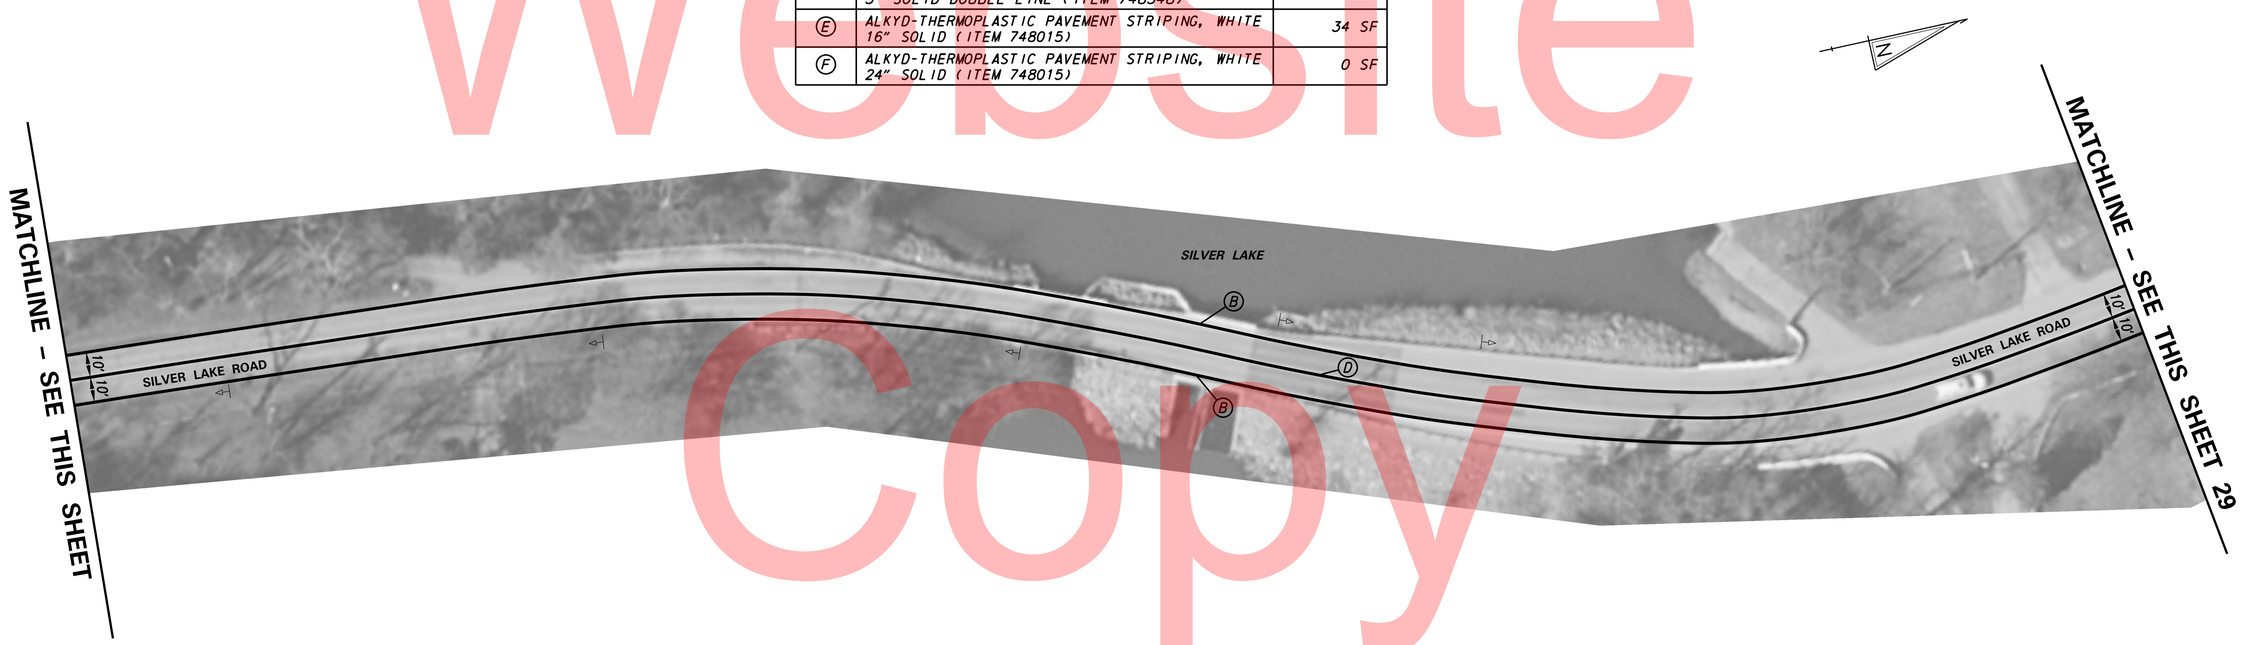

Unofficial Website Copy

Y:\TRAFFIC\PROJECTS\T2015\T201506102\SIGNING & STRIPING\4-SILVER LAKE ROAD\BORDER.DGN

DELAWARE DEPARTMENT OF TRANSPORTATION	ADDENDUMS / REVISIONS	SCALE 0 30 60 90 FEET	PAVEMENT & REHABILITATION NORTH II, 2015 - LOCATION 5 SILVER LAKE ROAD (ROAD 442)	CONTRACT T201506102	BRIDGE NO. -	SIGNING, STRIPING AND CONDUIT PLAN	SHEET NO. 28
				COUNTY NEW CASTLE	DESIGNED BY: MF		TOTAL SHTS. 48
					CHECKED BY: MS		

PAVEMENT MARKINGS LEGEND		
SYMBOL	ITEM	QUANTITY
A	ALKYD-THERMOPLASTIC PAVEMENT STRIPING, WHITE SYMBOL/LEGEND, (ITEM 748015)	16 SF
B	EPOXY RESIN PAINT PAVEMENT STRIPING, WHITE 5" SOLID (ITEM 748548)	3,650
C	EPOXY RESIN PAINT PAVEMENT STRIPING, WHITE 5" DOTTED - 2' LINE & 6' GAP (ITEM 748548)	65 LF
D	EPOXY RESIN PAINT PAVEMENT STRIPING, YELLOW 5" SOLID DOUBLE LINE (ITEM 748548)	3,450 LF
E	ALKYD-THERMOPLASTIC PAVEMENT STRIPING, WHITE 16" SOLID (ITEM 748015)	0 SF
F	ALKYD-THERMOPLASTIC PAVEMENT STRIPING, WHITE 24" SOLID (ITEM 748015)	0 SF

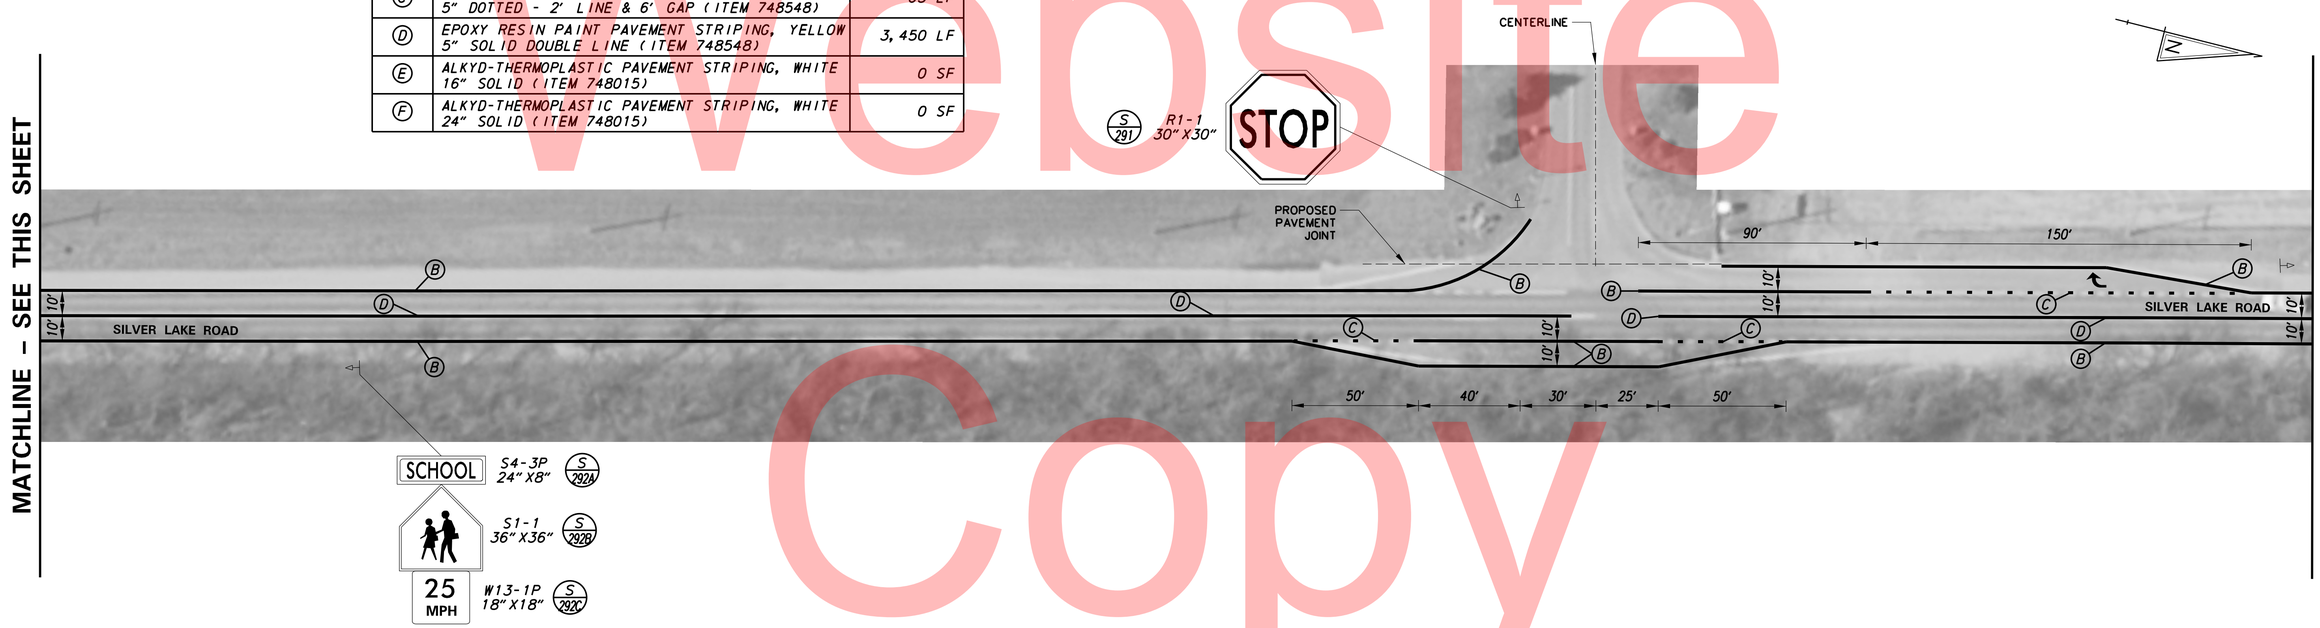

Unofficial Website Copy

DELAWARE DEPARTMENT OF TRANSPORTATION

ADDENDUMS / REVISIONS

SCALE 0 30 60 90 FEET

PAVEMENT & REHABILITATION NORTH II, 2015 - LOCATION 5 SILVER LAKE ROAD (ROAD 442)

CONTRACT	BRIDGE NO.	-
T201506102	DESIGNED BY: MF	
COUNTY	CHECKED BY: MS	
NEW CASTLE		

SIGNING, STRIPING AND CONDUIT PLAN

SHEET NO. 29

TOTAL SHTS. 48

Y:\TRAFFIC\PROJECTS\T2015\T201506102\SIGNING & STRIPING\4-SILVER LAKE ROAD\BORDER.DGN

Unofficial Website Copy

MATCHLINE - SEE THIS SHEET 29

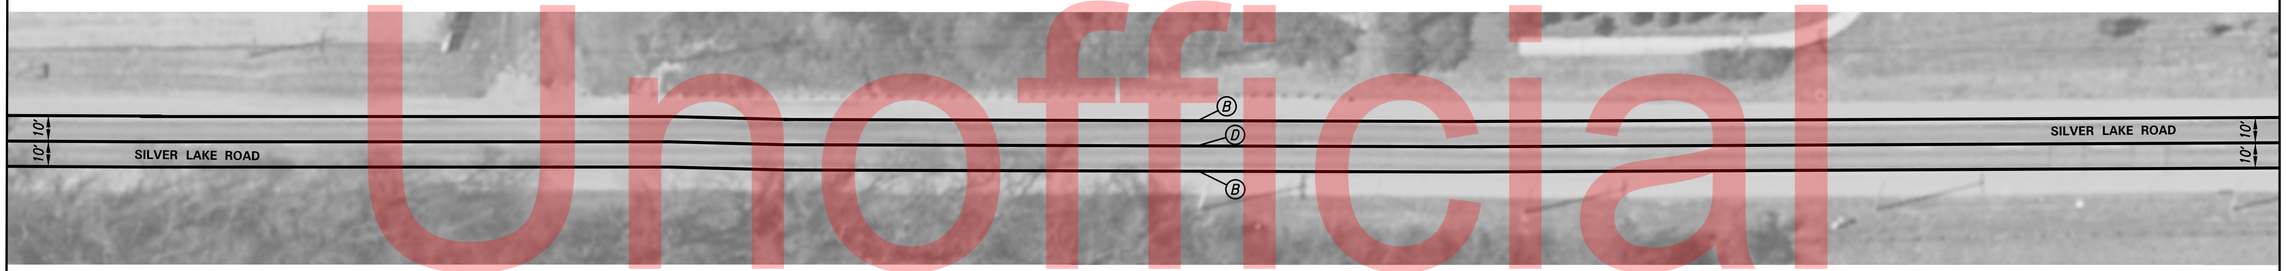

MATCHLINE - SEE THIS SHEET

PAVEMENT MARKINGS LEGEND		
SYMBOL	ITEM	QUANTITY
A	ALKYD-THERMOPLASTIC PAVEMENT STRIPING, WHITE SYMBOL/LEGEND, (ITEM 748015)	31 SF
B	EPOXY RESIN PAINT PAVEMENT STRIPING, WHITE 5" SOLID (ITEM 748548)	3,800 LF
C	EPOXY RESIN PAINT PAVEMENT STRIPING, WHITE 5" DOTTED - 2' LINE & 6' GAP (ITEM 748548)	100 LF
D	EPOXY RESIN PAINT PAVEMENT STRIPING, YELLOW 5" SOLID DOUBLE LINE (ITEM 748548)	4,400 LF
E	ALKYD-THERMOPLASTIC PAVEMENT STRIPING, WHITE 16" SOLID (ITEM 748015)	27 SF
F	ALKYD-THERMOPLASTIC PAVEMENT STRIPING, WHITE 24" SOLID (ITEM 748015)	0 SF

MATCHLINE - SEE THIS SHEET

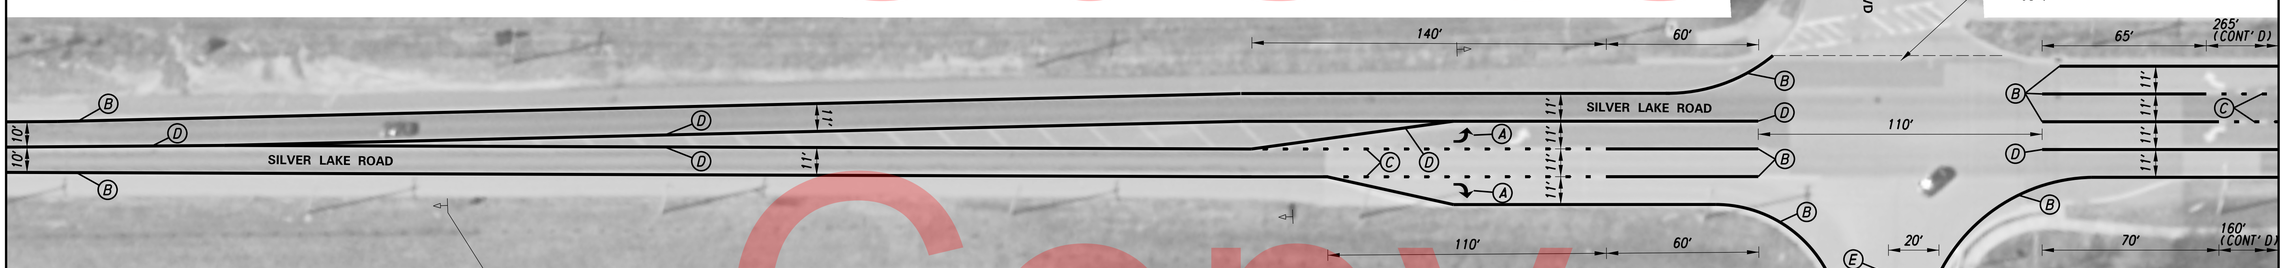

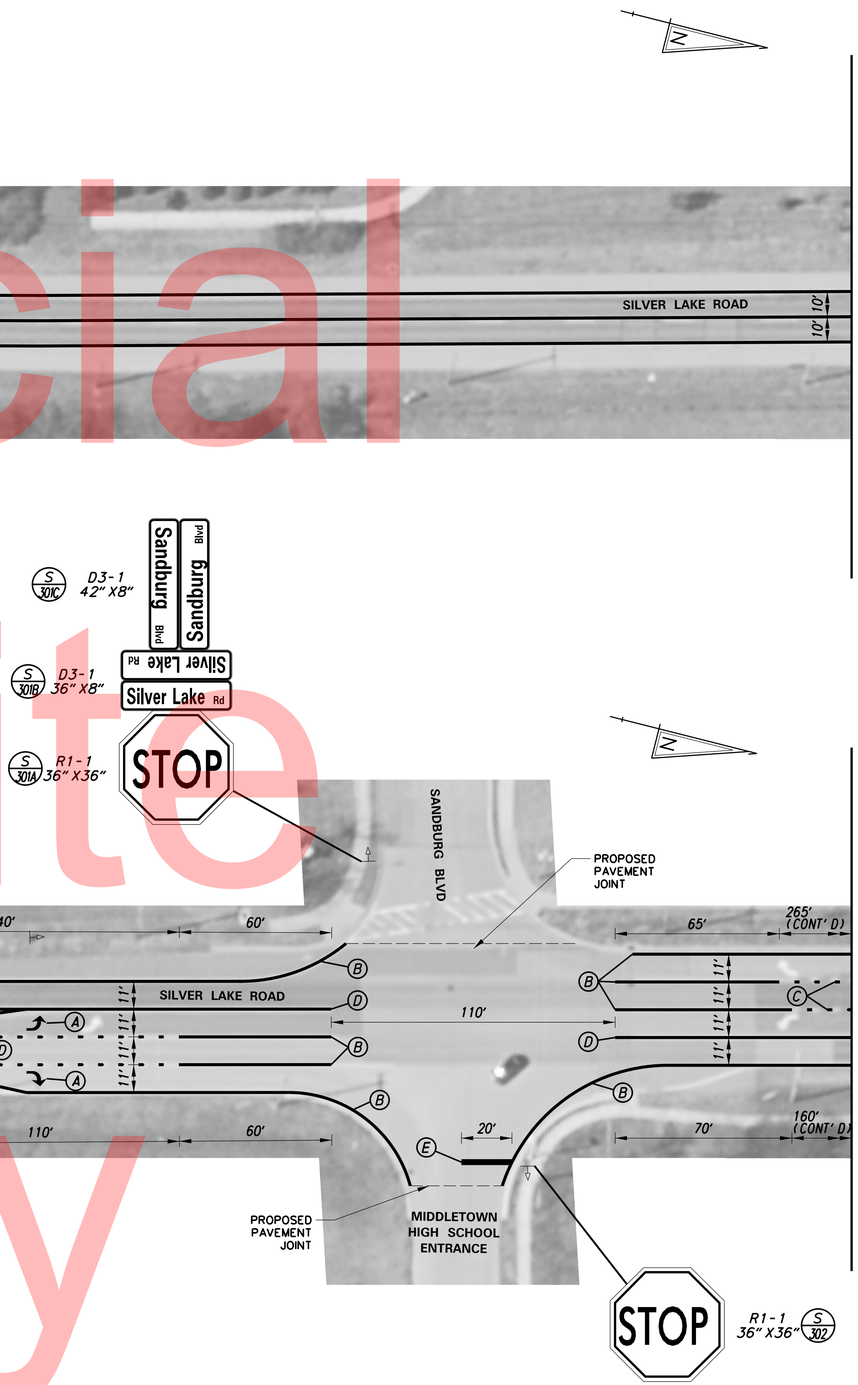

S 301C D3-1 42" X8"

S 301B D3-1 36" X8"

S 301A R1-1 36" X36"

SCHOOL S4-3P 24" X8" S 303A

S1-1 36" X36" S 303B

25 MPH W13-1P 18" X18" S 303C

R1-1 36" X36" S 302

MATCHLINE - SEE THIS SHEET 31

Y:\TRAFFIC\PROJECTS\T2015\T201506102\SIGNING & STRIPING\4-SILVER LAKE ROAD\BORDER.DGN

DELAWARE DEPARTMENT OF TRANSPORTATION

ADDENDUMS / REVISIONS

SCALE 0 30 60 90 FEET

PAVEMENT & REHABILITATION NORTH II, 2015 - LOCATION 5 SILVER LAKE ROAD (ROAD 442)

CONTRACT	BRIDGE NO.	-
T201506102	DESIGNED BY: MF	
COUNTY		
NEW CASTLE	CHECKED BY: MS	

SIGNING, STRIPING AND CONDUIT PLAN

SHEET NO.
30
TOTAL SHTS.
48

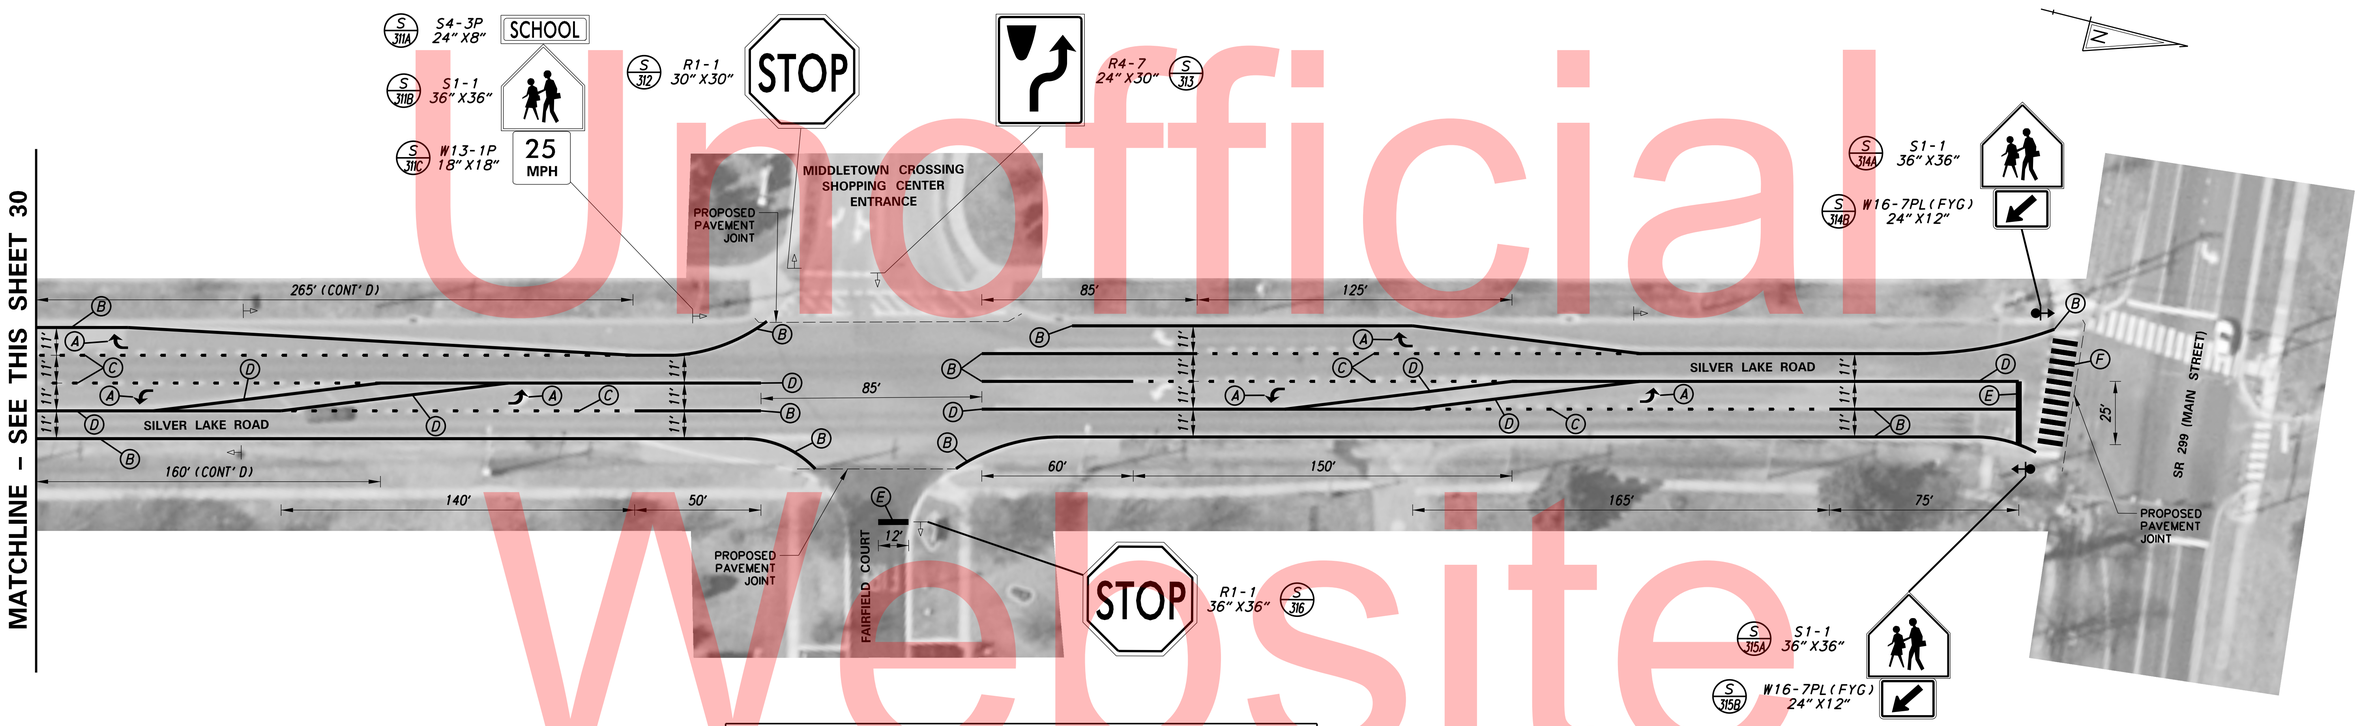

PAVEMENT MARKINGS LEGEND

SYMBOL	ITEM	QUANTITY
A	ALKYD-THERMOPLASTIC PAVEMENT STRIPING, WHITE SYMBOL/LEGEND, (ITEM 748015)	93 SF
B	EPOXY RESIN PAINT PAVEMENT STRIPING, WHITE 5" SOLID (ITEM 748548)	1,700 LF
C	EPOXY RESIN PAINT PAVEMENT STRIPING, WHITE 5" DOTTED - 2' LINE & 6' GAP (ITEM 748548)	240 LF
D	EPOXY RESIN PAINT PAVEMENT STRIPING, YELLOW 5" SOLID DOUBLE LINE (ITEM 748548)	2,000 LF
E	ALKYD-THERMOPLASTIC PAVEMENT STRIPING, WHITE 16" SOLID (ITEM 748015)	50 SF
F	4" SOLID BLACK EPOXY RESIN PAVEMENT STRIPING, ALONG LEFT-HAND SIDE OF WHITE LINE ONLY; CLOSEST TO TRAFFIC (ITEM 748535)	240 LF

Unofficial Website Copy

Y:\TRAFFIC\PROJECTS\T2015\T201506102\SIGNING & STRIPING\4-SILVER LAKE ROAD\BORDER.DGN

DELAWARE DEPARTMENT OF TRANSPORTATION

ADDENDUMS / REVISIONS

SCALE 0 30 60 90 FEET

PAVEMENT & REHABILITATION NORTH II, 2015 - LOCATION 5 SILVER LAKE ROAD (ROAD 442)

CONTRACT	BRIDGE NO.	-
T201506102	DESIGNED BY: MF	
COUNTY		
NEW CASTLE	CHECKED BY: MS	

SIGNING, STRIPING AND CONDUIT PLAN

SHEET NO. 31

TOTAL SHTS. 48