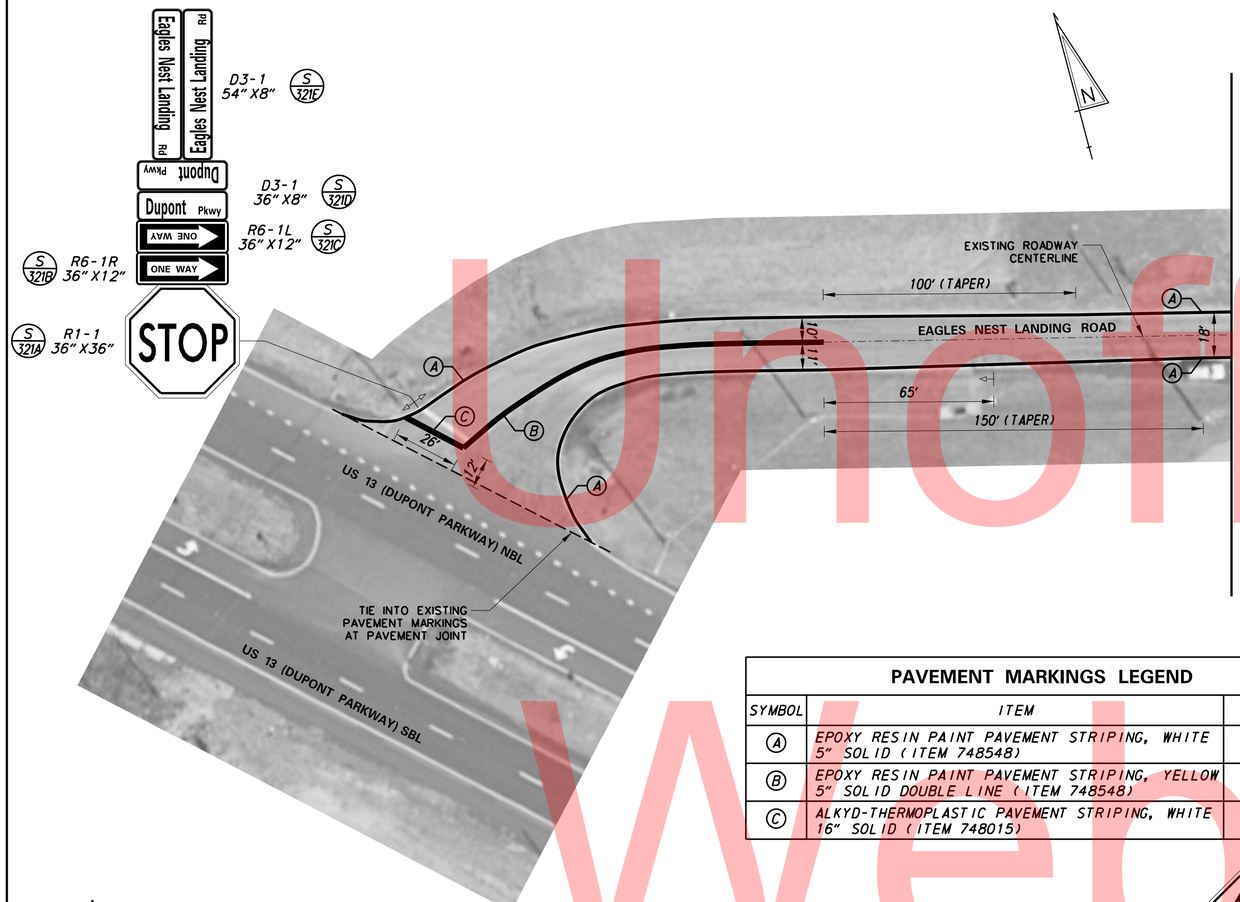

PAVEMENT MARKINGS LEGEND		
SYMBOL	ITEM	QUANTITY
A	EPOXY RESIN PAINT PAVEMENT STRIPING, WHITE 5" SOLID (ITEM 748548)	2,490 LF
B	EPOXY RESIN PAINT PAVEMENT STRIPING, YELLOW 5" SOLID DOUBLE LINE (ITEM 748548)	310 LF
C	ALKYD-THERMOPLASTIC PAVEMENT STRIPING, WHITE 16" SOLID (ITEM 748015)	35 SF

SIGNING LEGEND	
	EXISTING SINGLE SIGN POST
	PROPOSED SINGLE SIGN POST
	EXISTING MULTI SIGN POSTS
	PROPOSED MULTI SIGN POSTS

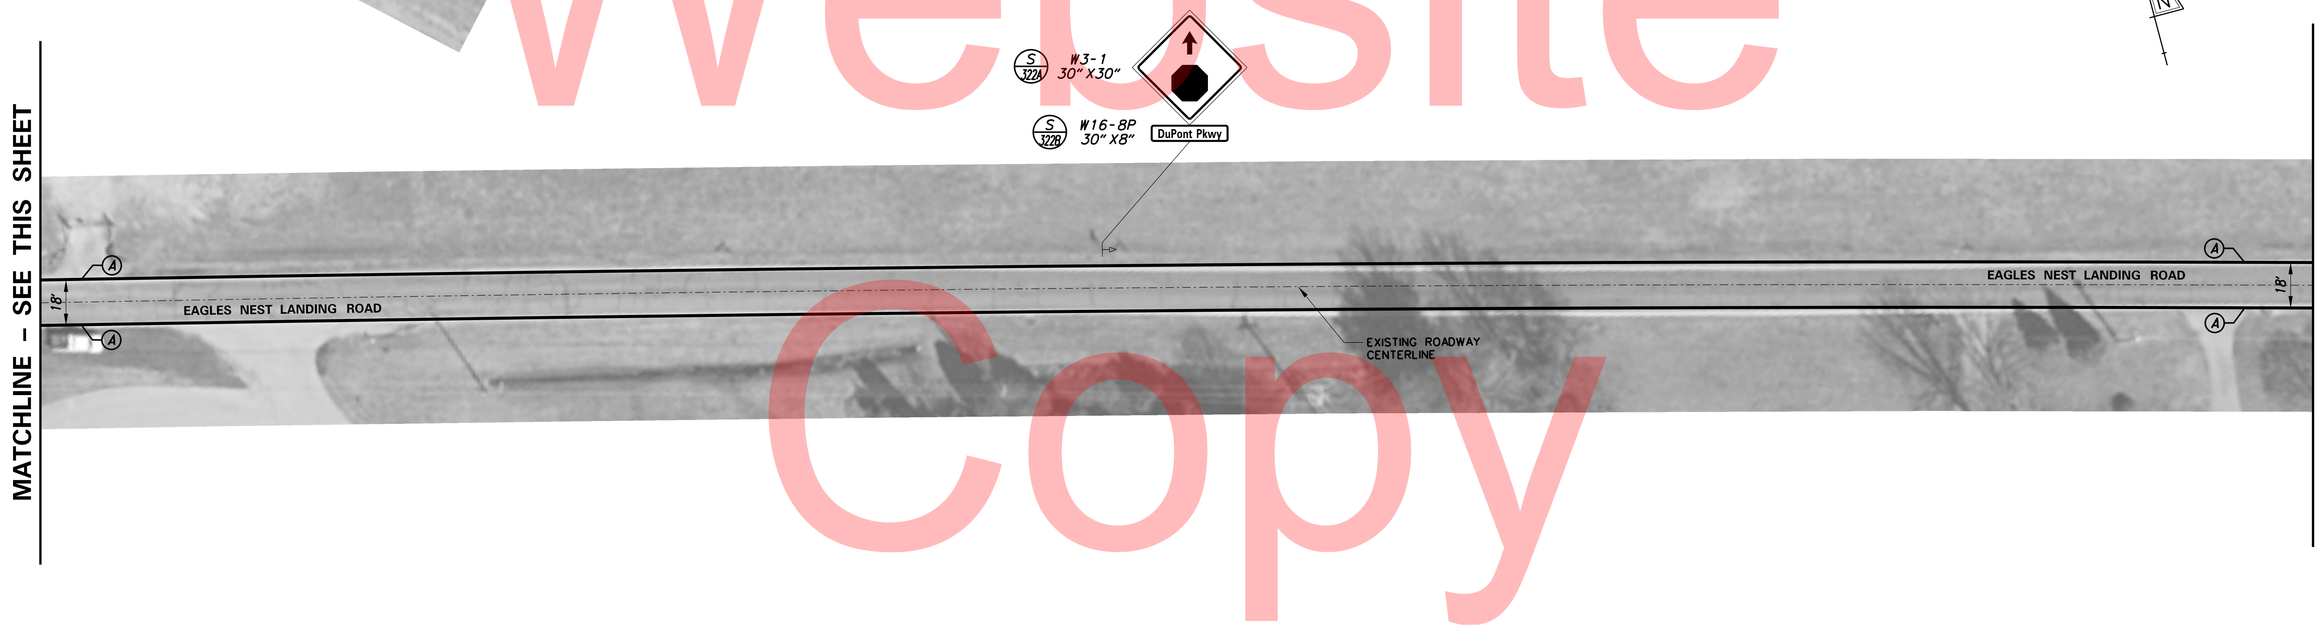

Unofficial Website Copy

DELAWARE DEPARTMENT OF TRANSPORTATION	ADDENDUMS / REVISIONS	SCALE 0 30 60 90 FEET	PAVEMENT & REHABILITATION NORTH II, 2015 - LOCATION 6 EAGLES NEST LANDING RD (ROAD 465)	CONTRACT T201506102 / COUNTY NEW CASTLE	BRIDGE NO. - / DESIGNED BY: JVB / CHECKED BY: MS	SIGNING, STRIPING AND CONDUIT PLAN	SHEET NO. 32 / TOTAL SHTS. 48

Y:\TRAFFIC\PROJECTS\T2015\T201506102\SIGNING & STRIPING\5-EAGLE NEST LANDING ROAD\BORDER.DGN

MATCHLINE – SEE SHEET 32

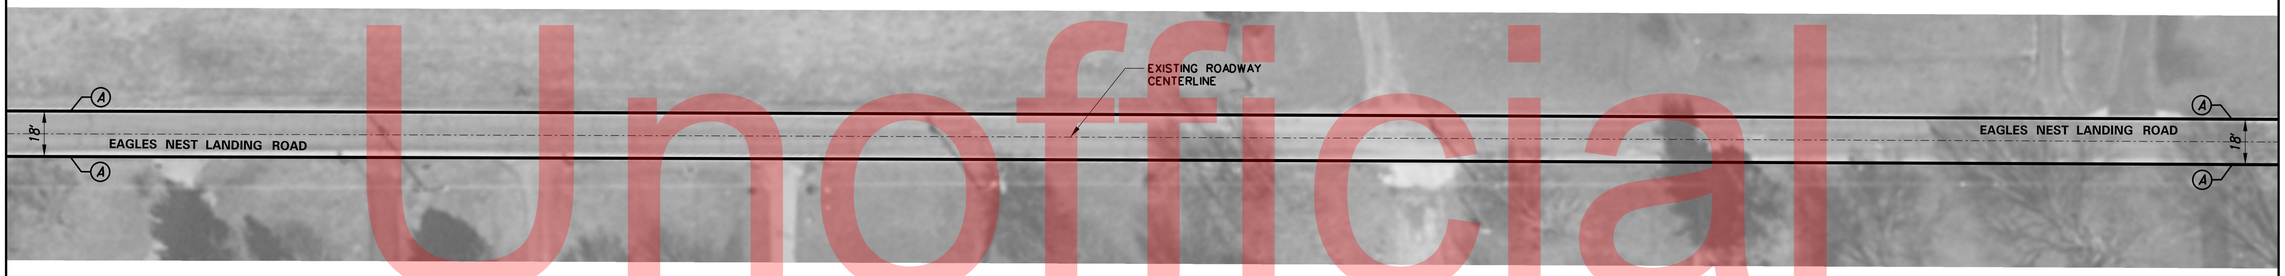

MATCHLINE – SEE THIS SHEET

PAVEMENT MARKINGS LEGEND		
SYMBOL	ITEM	QUANTITY
Ⓐ	EPOXY RESIN PAINT PAVEMENT STRIPING, WHITE 5" SOLID (ITEM 748548)	3,600 LF
Ⓑ	EPOXY RESIN PAINT PAVEMENT STRIPING, YELLOW 5" SOLID DOUBLE LINE (ITEM 748548)	0 LF
Ⓒ	ALKYD-THERMOPLASTIC PAVEMENT STRIPING, WHITE 16" SOLID (ITEM 748015)	0 SF

SIGNING LEGEND	
	EXISTING SINGLE SIGN POST
	PROPOSED SINGLE SIGN POST
	EXISTING MULTI SIGN POSTS
	PROPOSED MULTI SIGN POSTS

MATCHLINE – SEE THIS SHEET

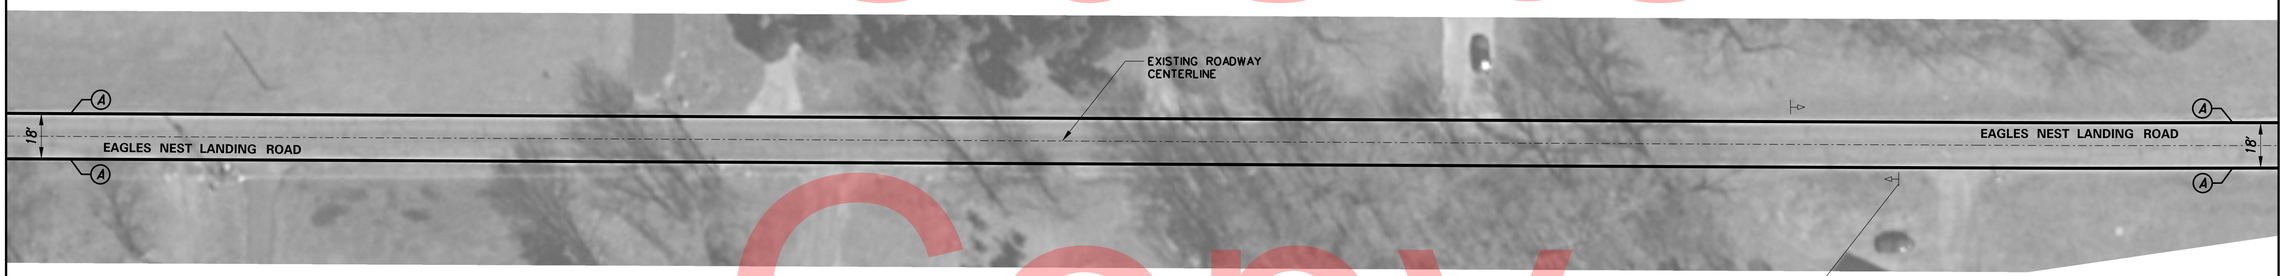

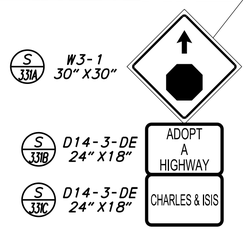

MATCHLINE – SEE SHEET 34

DELAWARE
DEPARTMENT OF TRANSPORTATION

ADDENDUMS / REVISIONS

SCALE
0 30 60 90
FEET

PAVEMENT & REHABILITATION
NORTH II, 2015 – LOCATION 6
EAGLES NEST LANDING RD (ROAD 465)

CONTRACT	BRIDGE NO.	–
T201506102	DESIGNED BY: JVB	
COUNTY	CHECKED BY: MS	
NEW CASTLE		

SIGNING, STRIPING AND CONDUIT PLAN

SHEET NO.
33
TOTAL SHTS.
48

Y:\TRAFFIC\PROJECTS\T2015\T201506102\SIGNING & STRIPING\S-EAGLE NEST LANDING ROAD\BORDER.DGN

Unofficial Website Copy

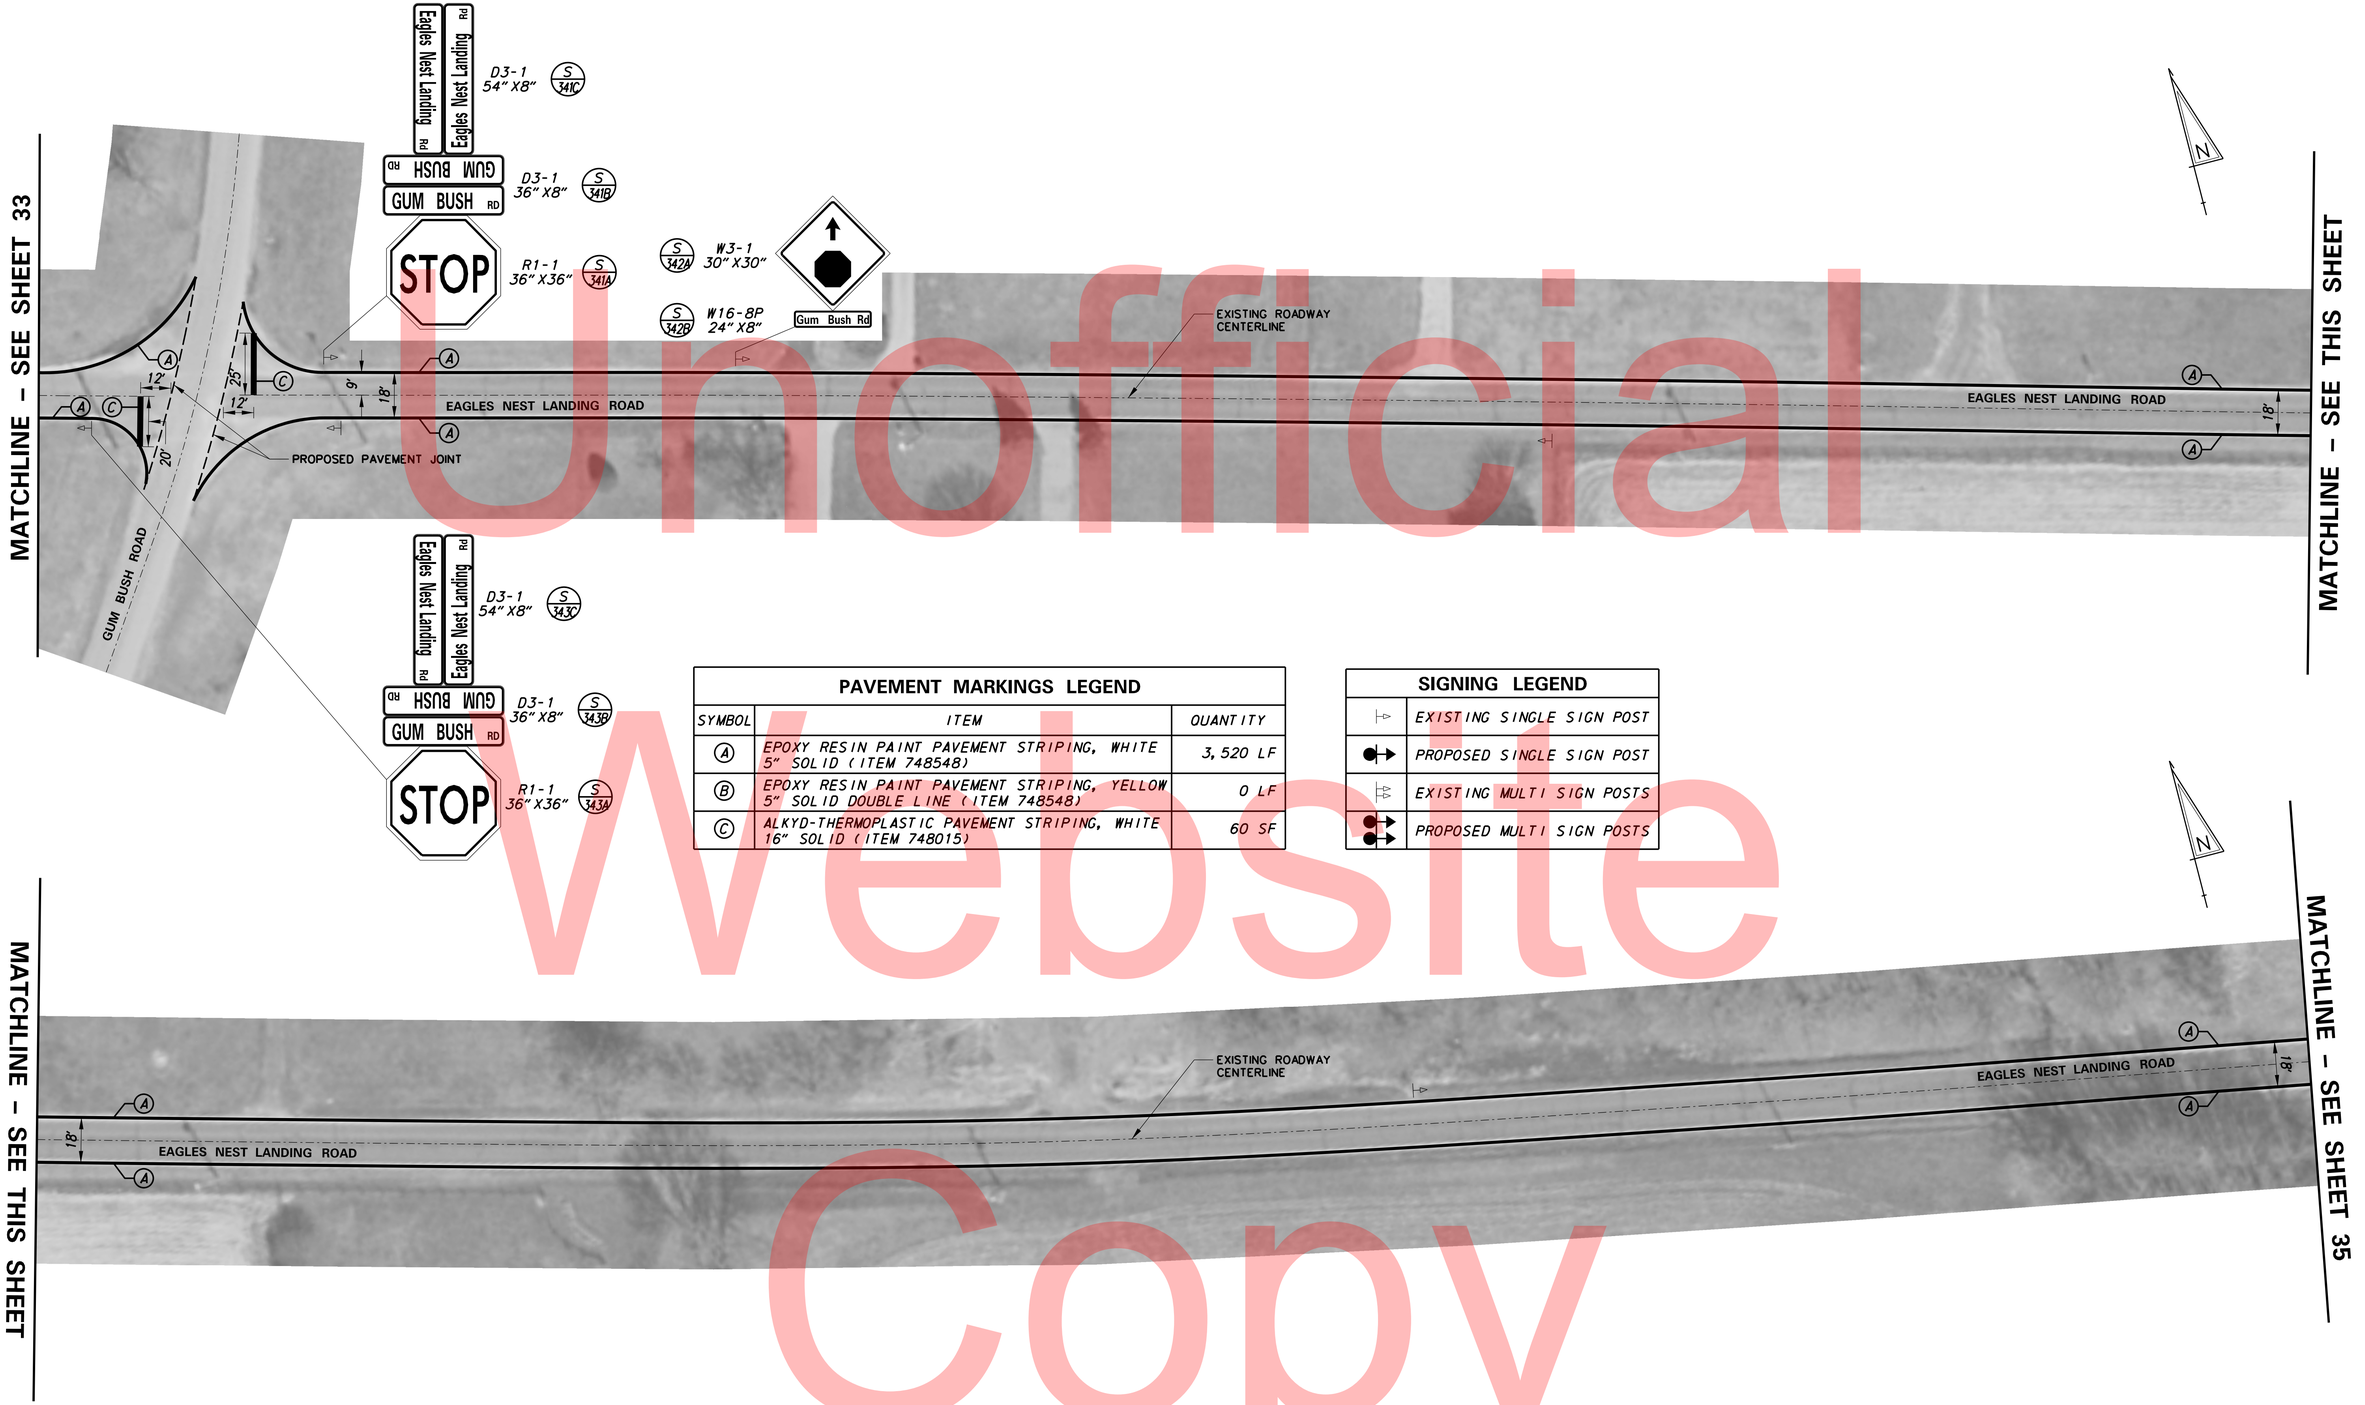

PAVEMENT MARKINGS LEGEND		
SYMBOL	ITEM	QUANTITY
A	EPOXY RESIN PAINT PAVEMENT STRIPING, WHITE 5" SOLID (ITEM 748548)	3,520 LF
B	EPOXY RESIN PAINT PAVEMENT STRIPING, YELLOW 5" SOLID DOUBLE LINE (ITEM 748548)	0 LF
C	ALKYD-THERMOPLASTIC PAVEMENT STRIPING, WHITE 16" SOLID (ITEM 748015)	60 SF

SIGNING LEGEND	
	EXISTING SINGLE SIGN POST
	PROPOSED SINGLE SIGN POST
	EXISTING MULTI SIGN POSTS
	PROPOSED MULTI SIGN POSTS

Unofficial Website Copy

Y:\TRAFFIC\PROJECTS\T2015\T201506102\SIGNING & STRIPING\5-EAGLE NEST LANDING ROAD\BORDER.DGN

DELAWARE
DEPARTMENT OF TRANSPORTATION

ADDENDUMS / REVISIONS

SCALE
0 30 60 90
FEET

PAVEMENT & REHABILITATION
NORTH II, 2015 - LOCATION 6
EAGLES NEST LANDING RD (ROAD 465)

CONTRACT	BRIDGE NO.	-
T201506102	DESIGNED BY: JVB	
COUNTY	CHECKED BY: MS	
NEW CASTLE		

SIGNING, STRIPING AND CONDUIT PLAN

SHEET NO.	
34	
TOTAL SHTS.	
48	

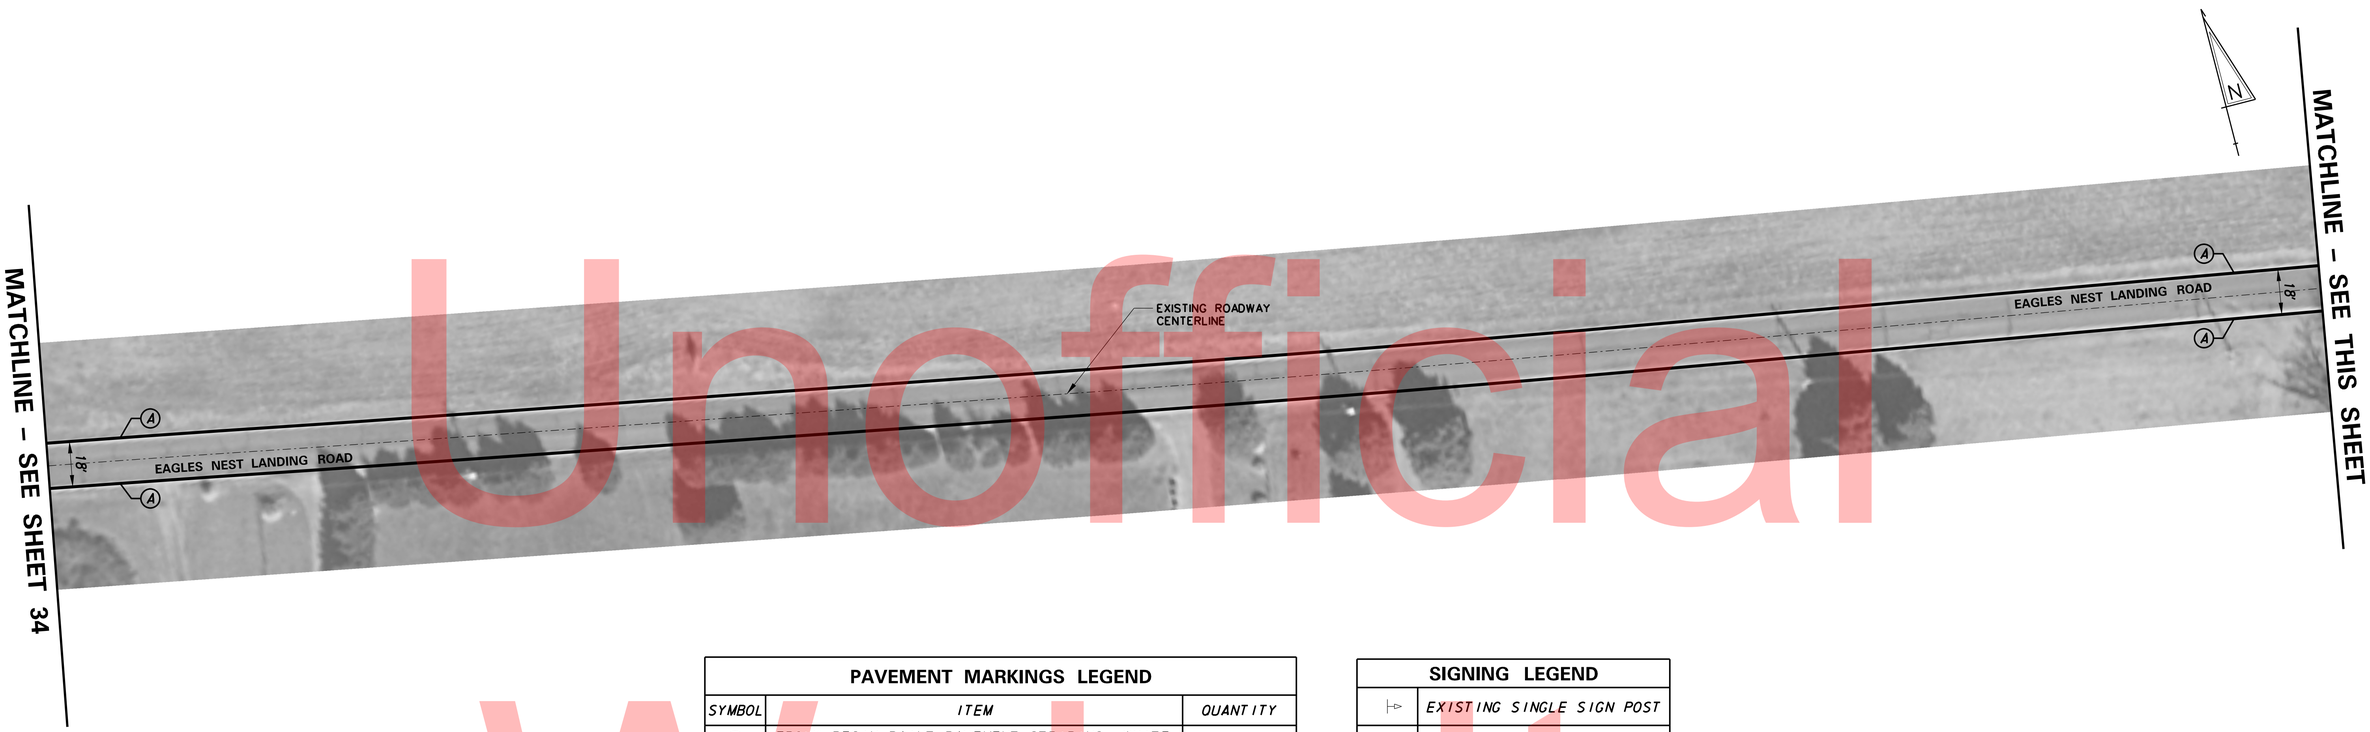

PAVEMENT MARKINGS LEGEND		
SYMBOL	ITEM	QUANTITY
Ⓐ	EPOXY RESIN PAINT PAVEMENT STRIPING, WHITE 5" SOLID (ITEM 748548)	3,610 LF
Ⓑ	EPOXY RESIN PAINT PAVEMENT STRIPING, YELLOW 5" SOLID DOUBLE LINE (ITEM 748548)	0 LF
Ⓒ	ALKYD-THERMOPLASTIC PAVEMENT STRIPING, WHITE 16" SOLID (ITEM 748015)	0 SF

SIGNING LEGEND	
	EXISTING SINGLE SIGN POST
	PROPOSED SINGLE SIGN POST
	EXISTING MULTI SIGN POSTS
	PROPOSED MULTI SIGN POSTS

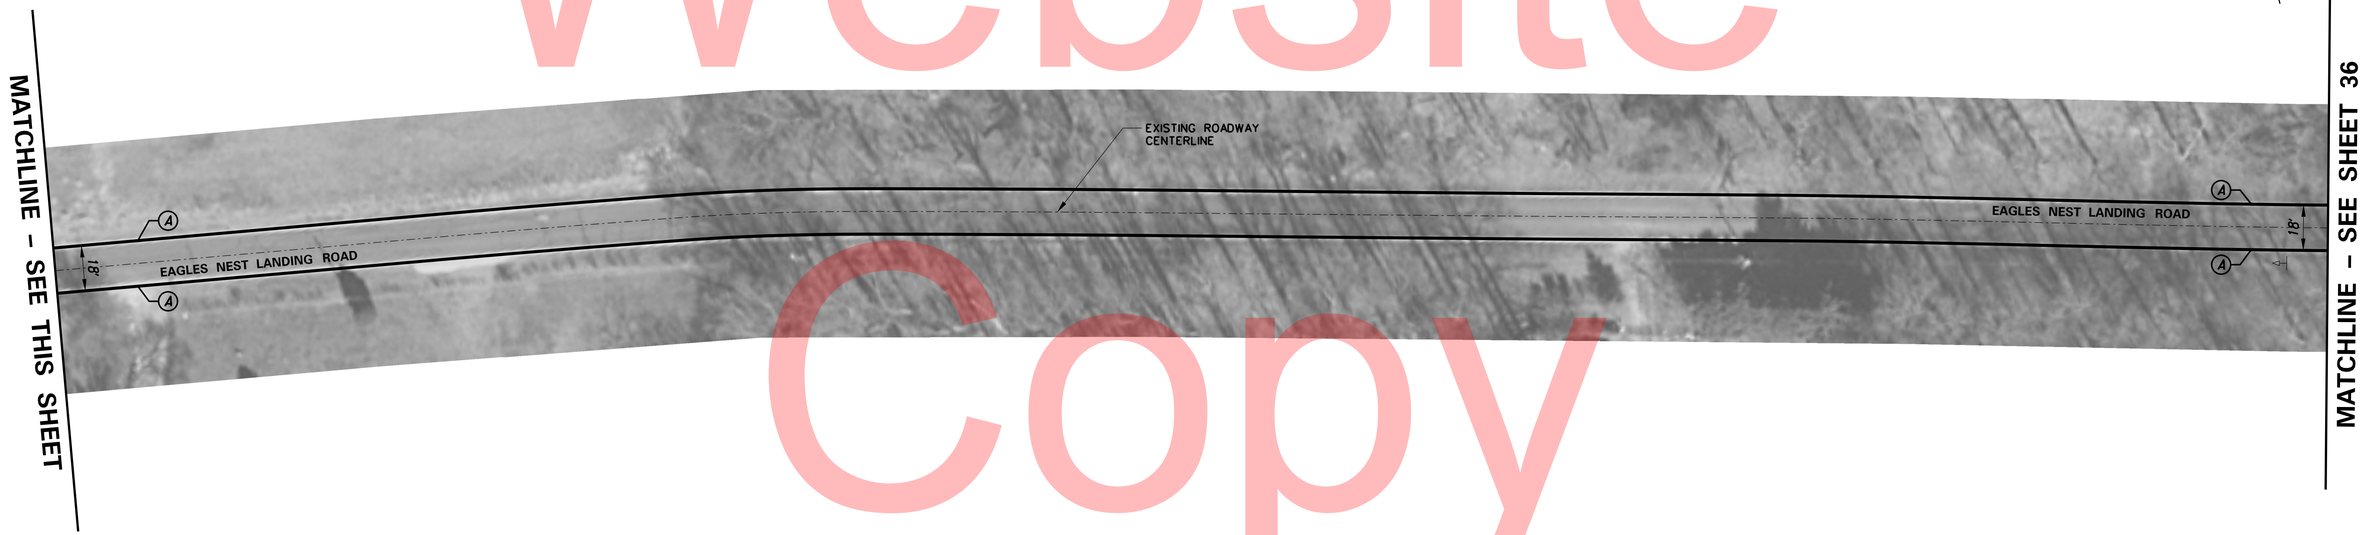

Unofficial Website Copy

DELAWARE DEPARTMENT OF TRANSPORTATION	ADDENDUMS / REVISIONS	SCALE 0 30 60 90 FEET	PAVEMENT & REHABILITATION NORTH II, 2015 – LOCATION 6 EAGLES NEST LANDING RD (ROAD 465)	CONTRACT T201506102	BRIDGE NO. –	SIGNING, STRIPING AND CONDUIT PLAN	SHEET NO. 35
				COUNTY NEW CASTLE	DESIGNED BY: JVB		TOTAL SHTS. 48
					CHECKED BY: MS		

Y:\TRAFFIC\PROJECTS\T2015\T201506102\SIGNING & STRIPING\5-EAGLE NEST LANDING ROAD\BORDER.DGN