COUNTY	M.R. NO.		SHEET NUMBER	TOTAL SHEETS
NEW CASTLE	5		1	47

THE STATE OF DELAWARE
DEPARTMENT OF TRANSPORTATION

U.S. CUSTOMARY UNITS

CROSS SECTION PLANS FOR:

SR 7,
NEWTOWN ROAD TO SR 273

CONTRACT NUMBER 23-126-01

FEDERAL AID PROJECT NUMBER N/A

FROM MILE POST 4.66 TO MILE POST 5.64

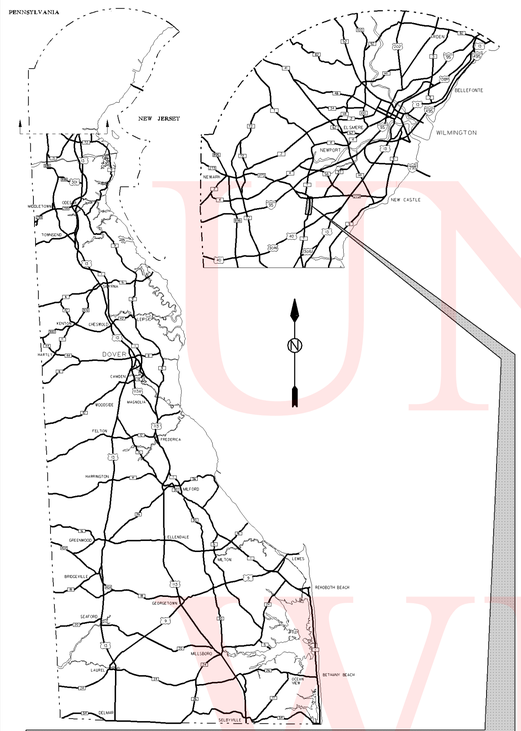

GENERAL LOCATION OF CONTRACT

CROSS SECTIONS FOR REFERENCE ONLY

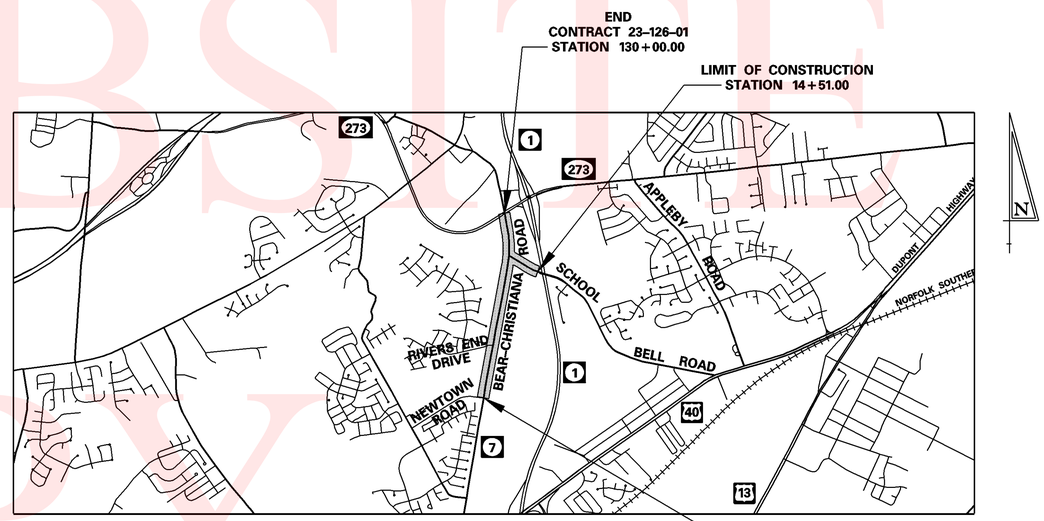

PROJECT LOCATION

UNOFFICIAL WEBSITE COPY

APR. 11, 2003

H:\ROAD\DGN\C_TITLE4.USJDGN

CONTRACT	COUNTY	F.A.P. NO.	SHEET NO.	TOTAL SHTS.
23-126-01	NEW CASTLE	SEE TITLE SHEET	2	47

SR 7, NEWTOWN RD TO SR 273

REVISIONS

CROSS SECTIONS

SCALE

0 10 20 30

UNOFFICIAL WEBSITE COPY

CHKD.
DESIGN
PREL. TRACING

2:52:15 PM

2:52:15 PM M:\31\31-04\Geopak\Cross Sections\cs01sr7_March2010.dgn

CONTRACT	COUNTY	F.A.P. NO.	SHEET NO.	TOTAL SHTS.
23-126-01	NEW CASTLE	SEE TITLE SHEET	3	47

SR 7, NEWTOWN RD TO SR 273

REVISIONS

CROSS SECTIONS

SCALE 0 10 20 30

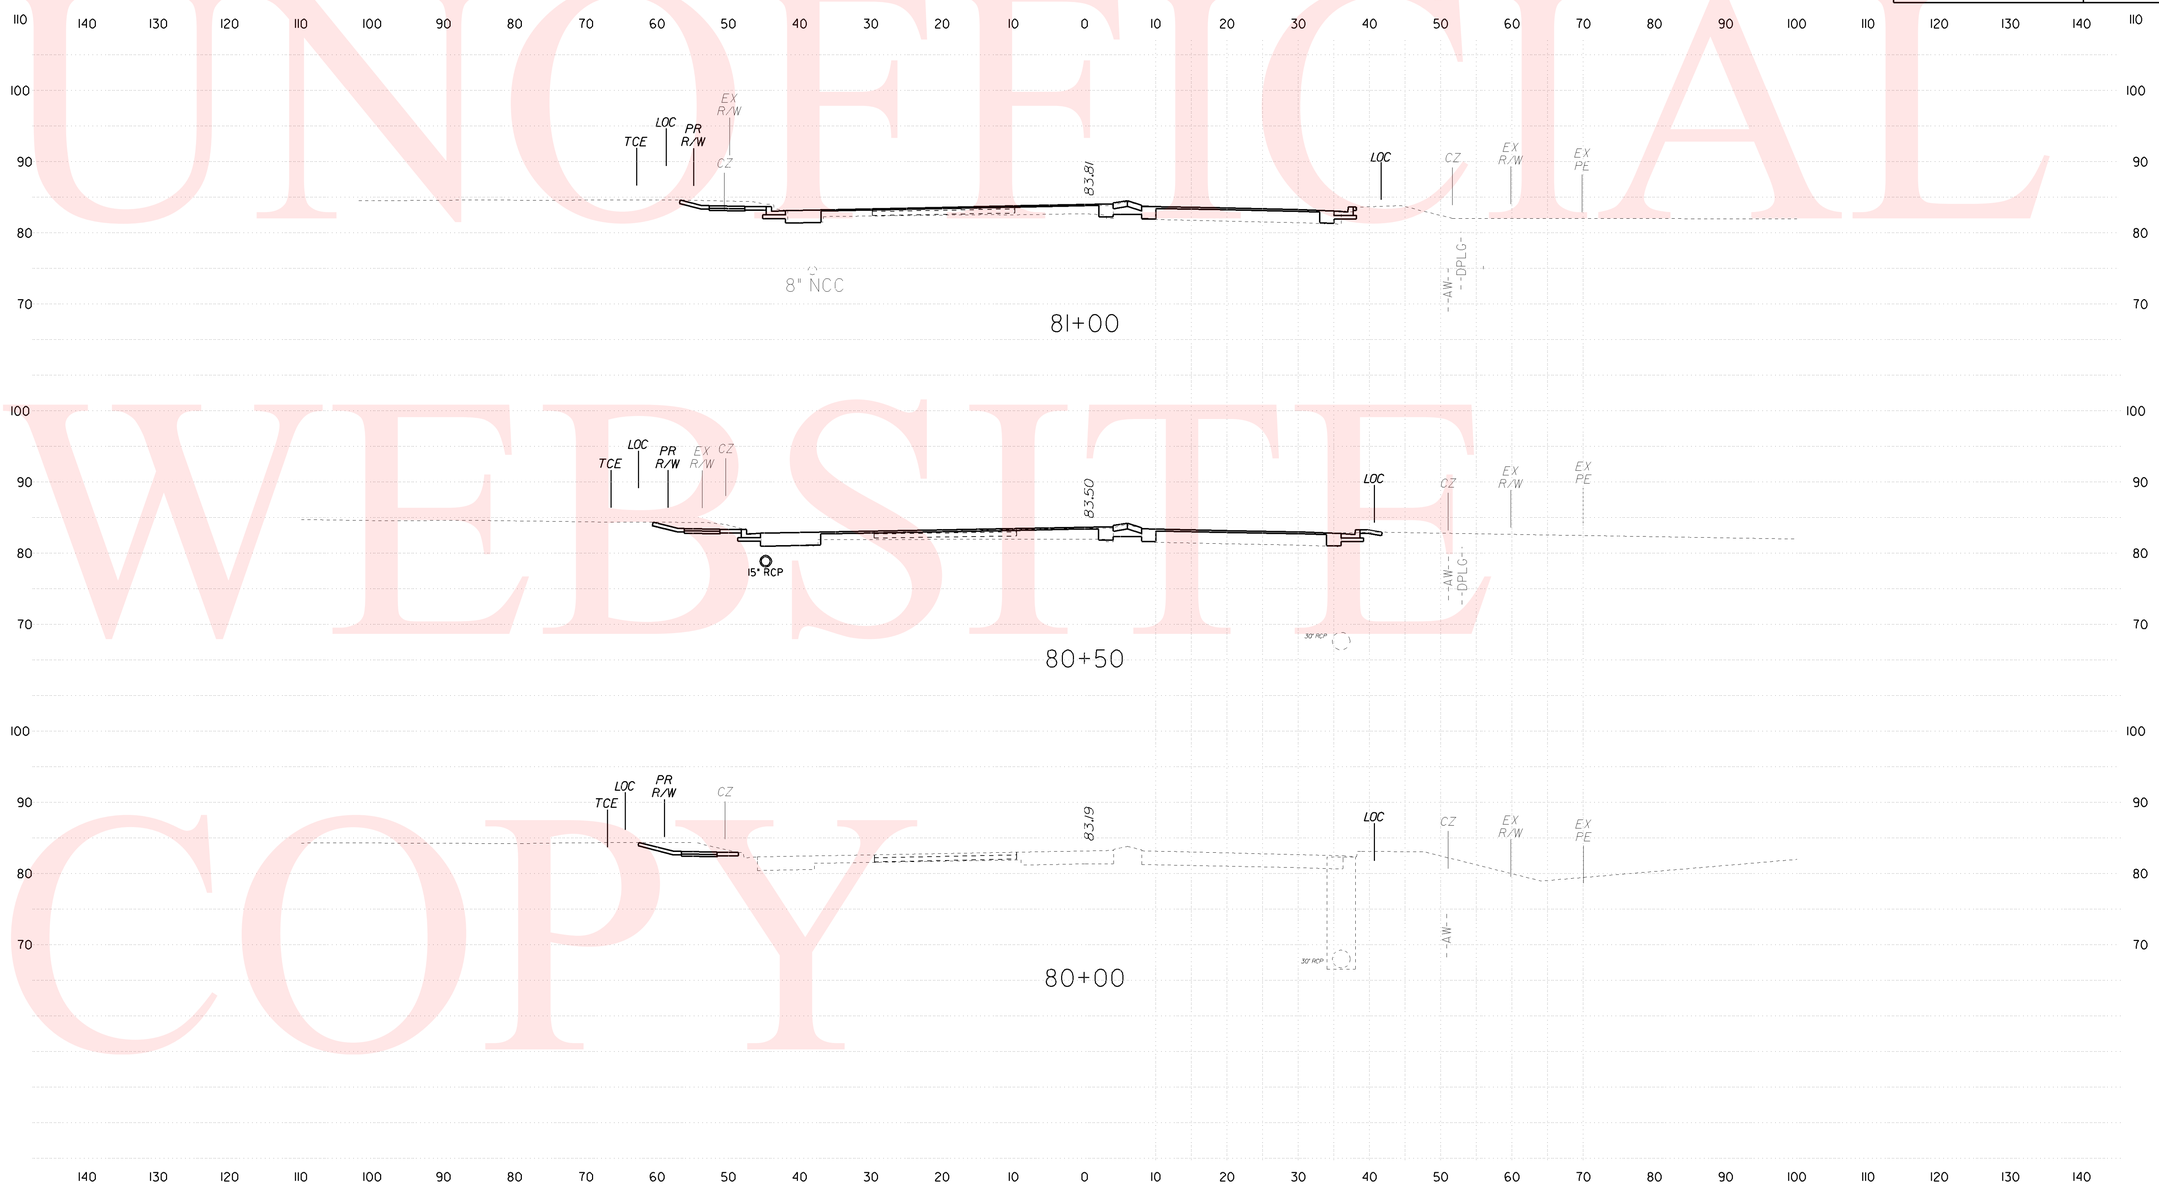

UNOFFICIAL WEBSITE COPY

CHK'D. _____ DESIGN _____ PREL. TRACING _____

2:52:33 PM

2:52:33 PM M:\3113104\Geopak\Cross Sections\cs01sr7_March2010.dgn

CONTRACT	COUNTY	F.A.P. NO.	SHEET NO.	TOTAL SHTS.
23-126-01	NEW CASTLE	SEE TITLE SHEET	4	47

SR 7, NEWTOWN RD TO SR 273

REVISIONS

CROSS SECTIONS

SCALE 0 10 20 30

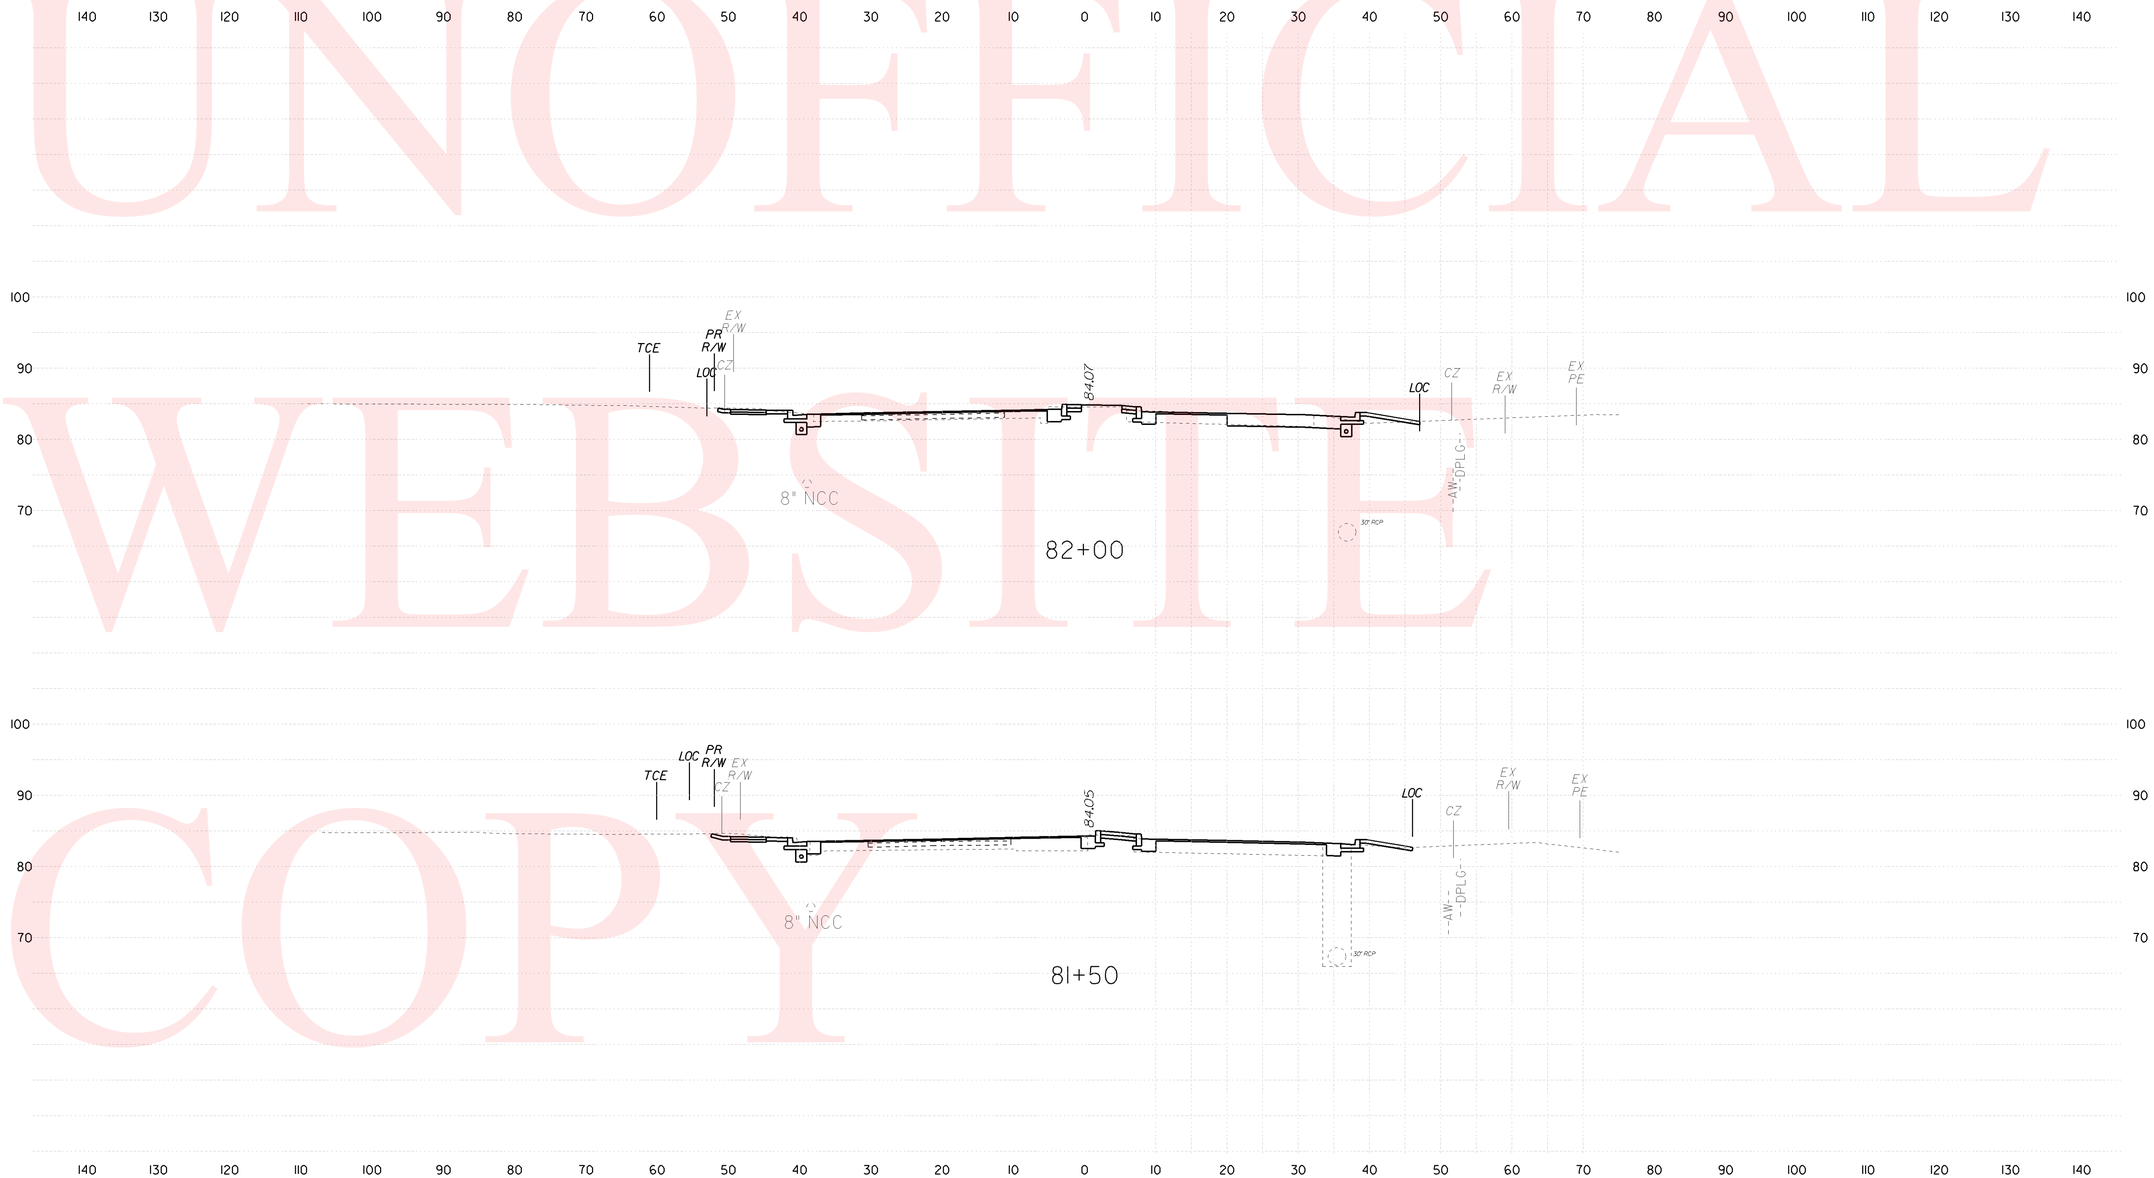

UNOFFICIAL WEBSITE COPY

CHKD. ____ DESIGN ____ PREL. TRACING ____

2:52:51 PM

2:52:51 PM M:\31131-04\Geopak\Cross Sections\cs01sr7_March2010.dgn

CONTRACT	COUNTY	F.A.P. NO.	SHEET NO.	TOTAL SHTS.
23-126-01	NEW CASTLE	SEE TITLE SHEET	5	47

CROSS SECTIONS

SCALE 0 10 20 30

SR 7, NEWTOWN RD TO SR 273

REVISIONS

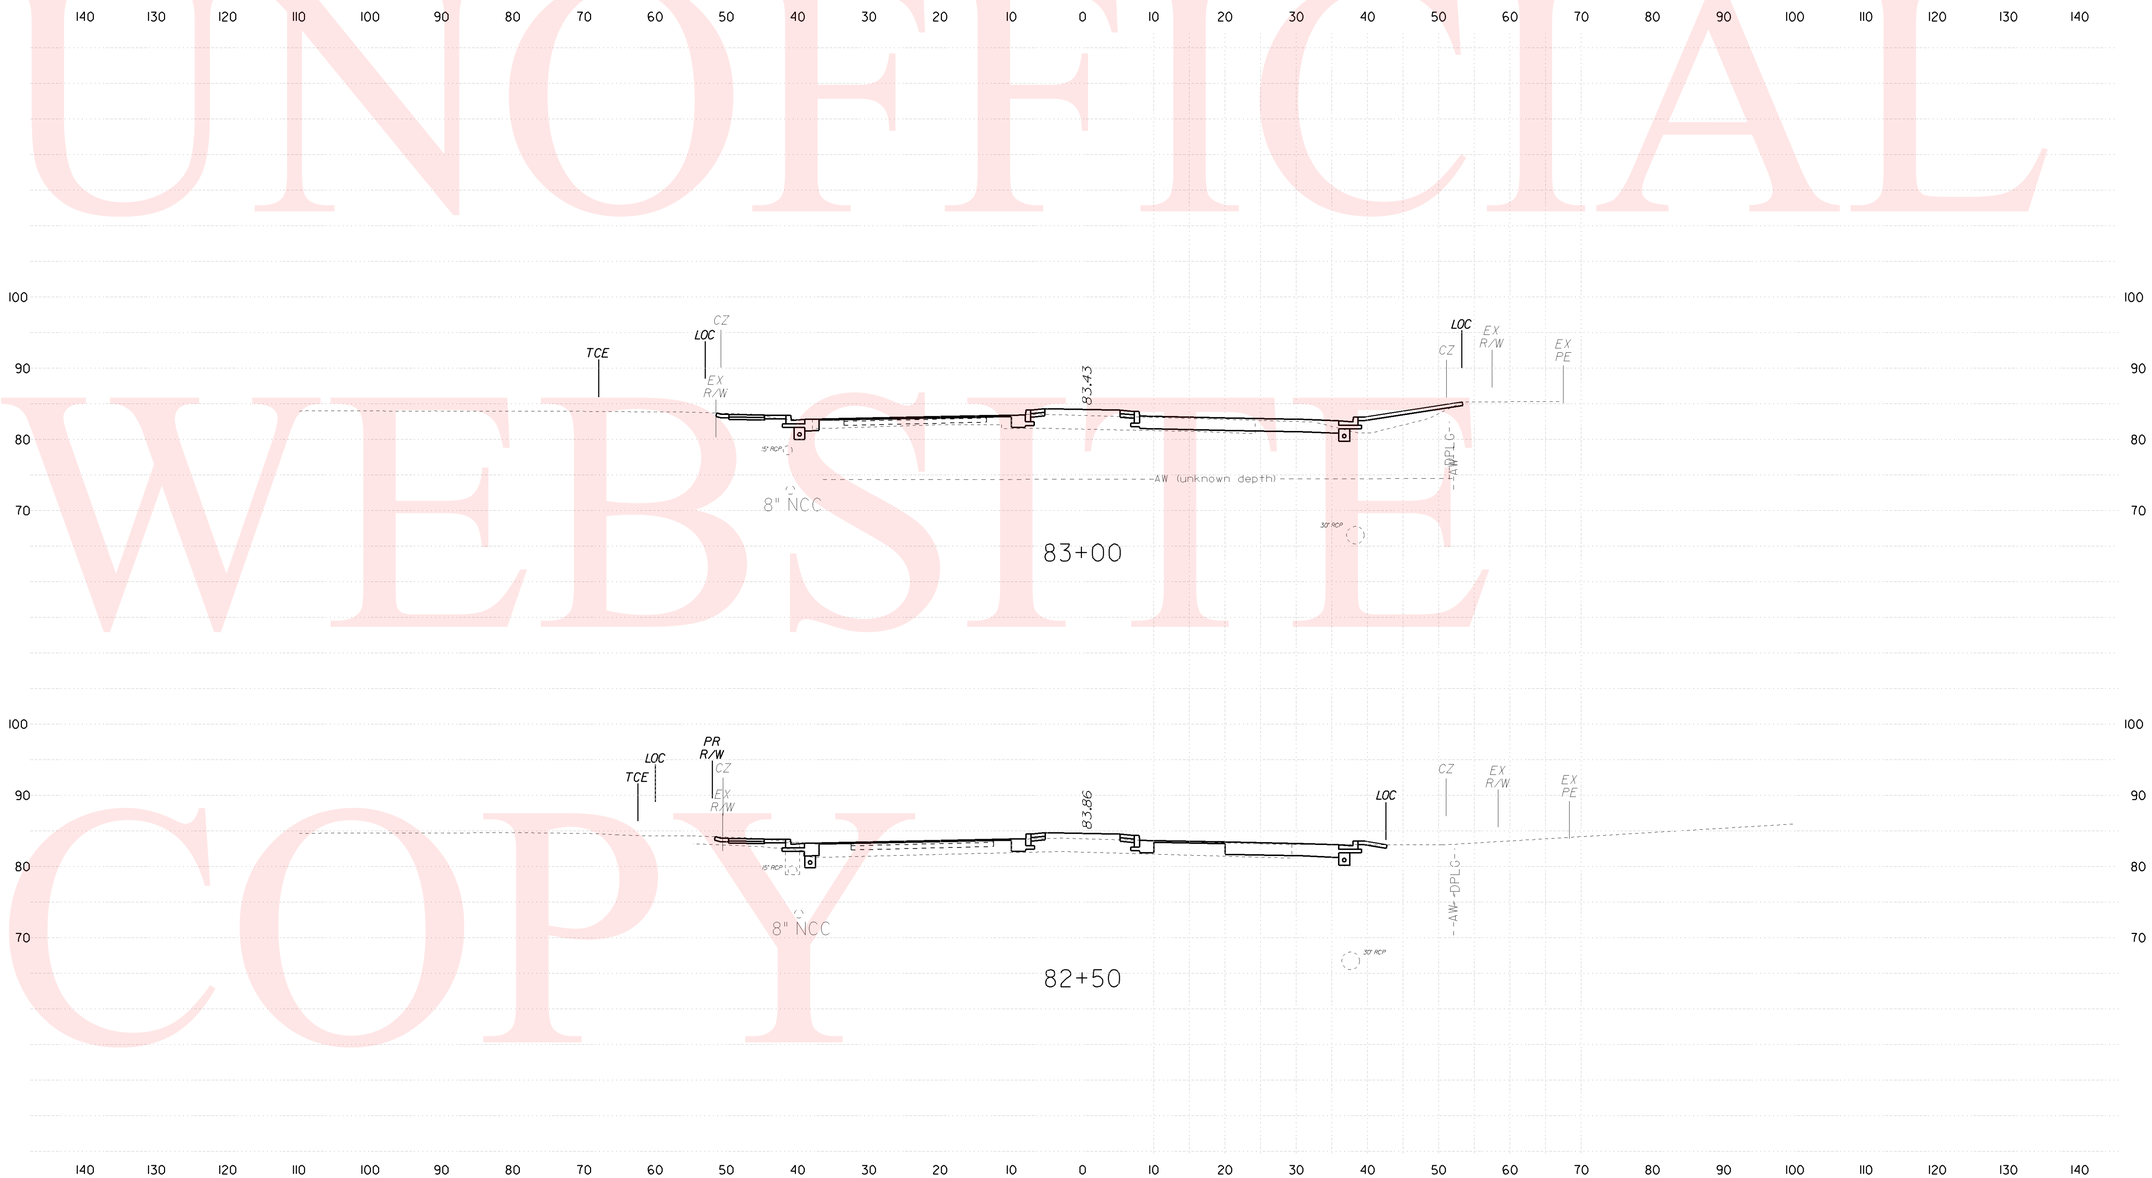

UNOFFICIAL WEBSITE COPY

CHKD. ____ DESIGN ____ PREL. TRACING ____

CONTRACT	COUNTY	F.A.P. NO.	SHEET NO.	TOTAL SHTS.
23-126-01	NEW CASTLE	SEE TITLE SHEET	6	47

SR 7, NEWTOWN RD TO SR 273

REVISIONS

CROSS SECTIONS

SCALE 0 10 20 30

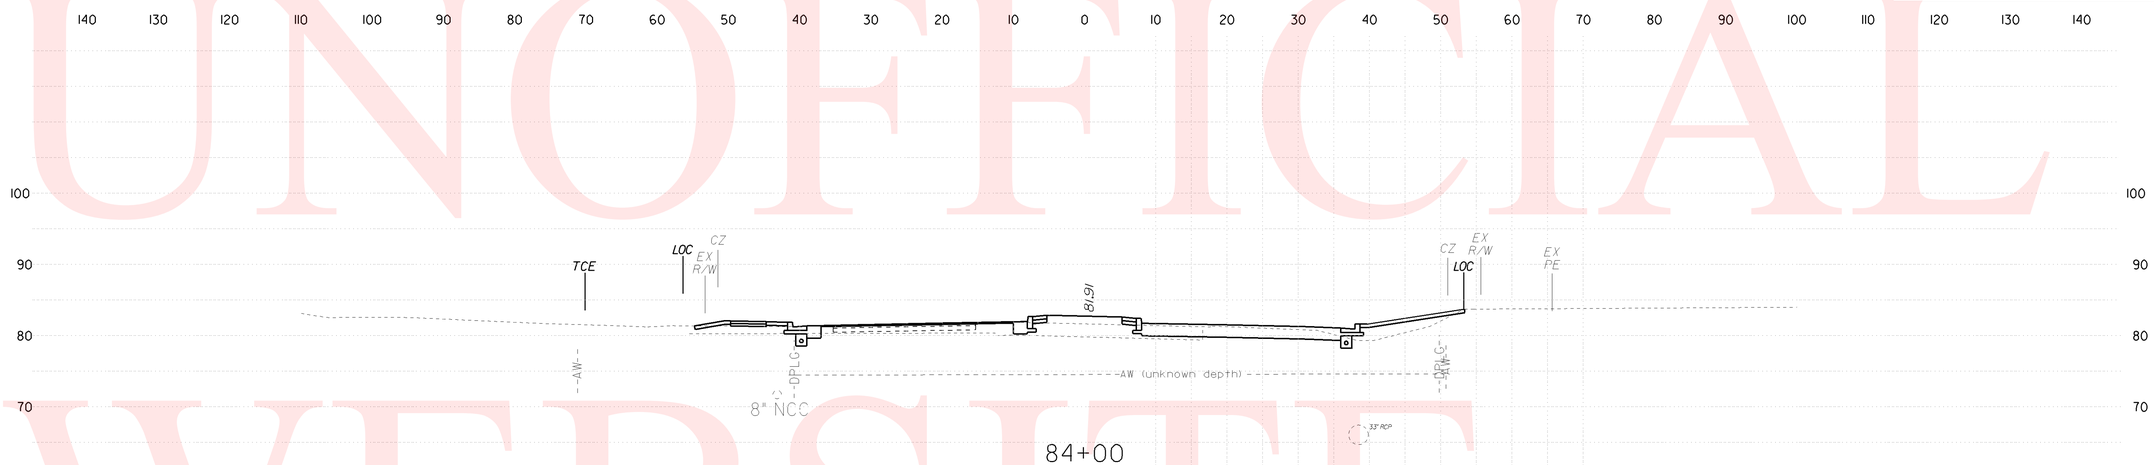

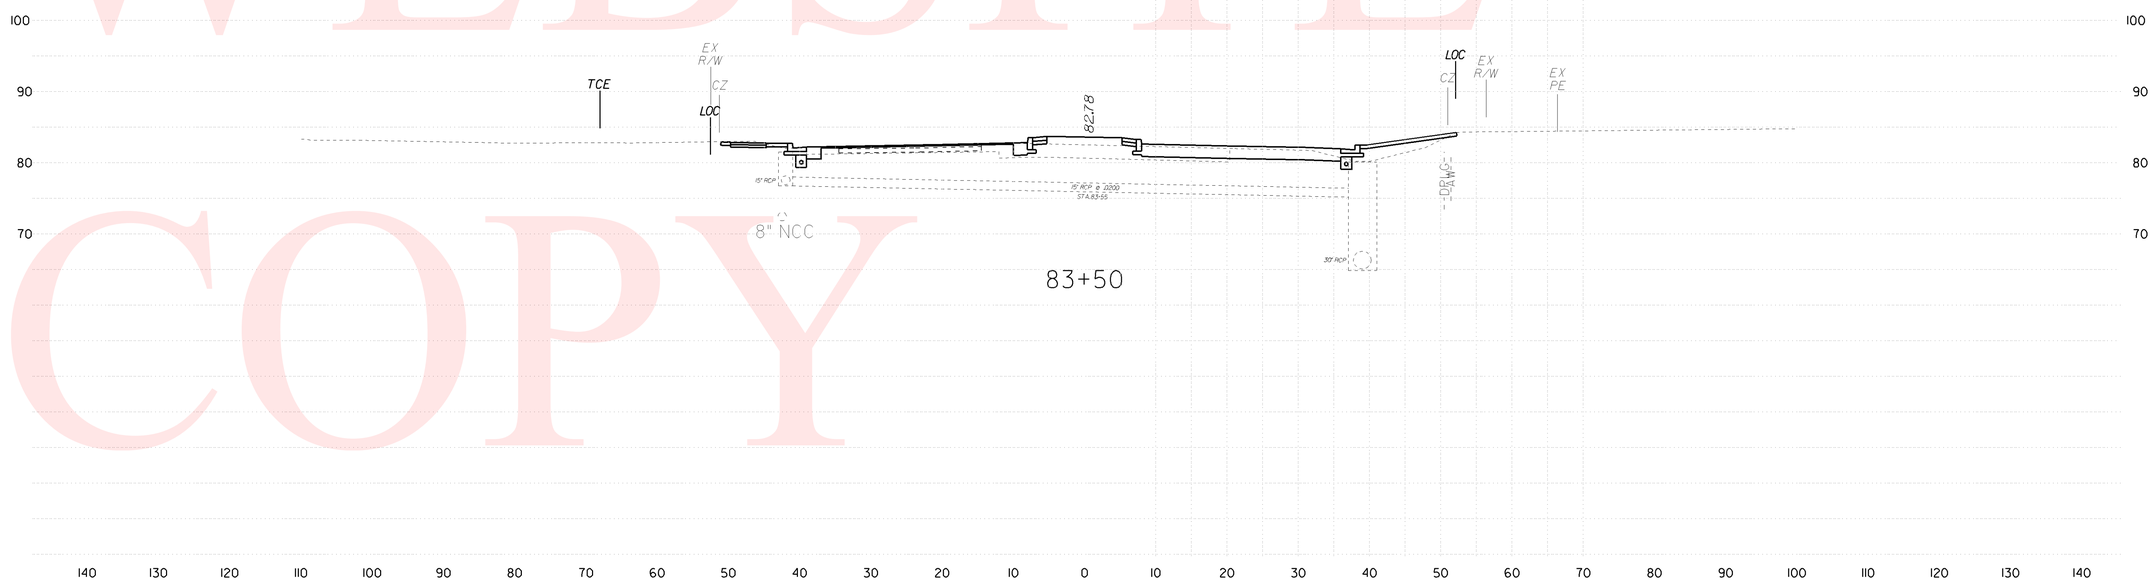

UNOFFICIAL WEBSITE COPY

CHKD. DESIGN PRELI. TRACING

2:54:53 PM

2:54:53 PM M:\3113-04\Geopak\Cross Sections\cs01sr7_March2010.dgn

CONTRACT	COUNTY	F.A.P. NO.	SHEET NO.	TOTAL SHTS.
23-126-01	NEW CASTLE	SEE TITLE SHEET	7	47

SR 7, NEWTOWN RD TO SR 273

REVISIONS

CROSS SECTIONS

SCALE 0 10 20 30

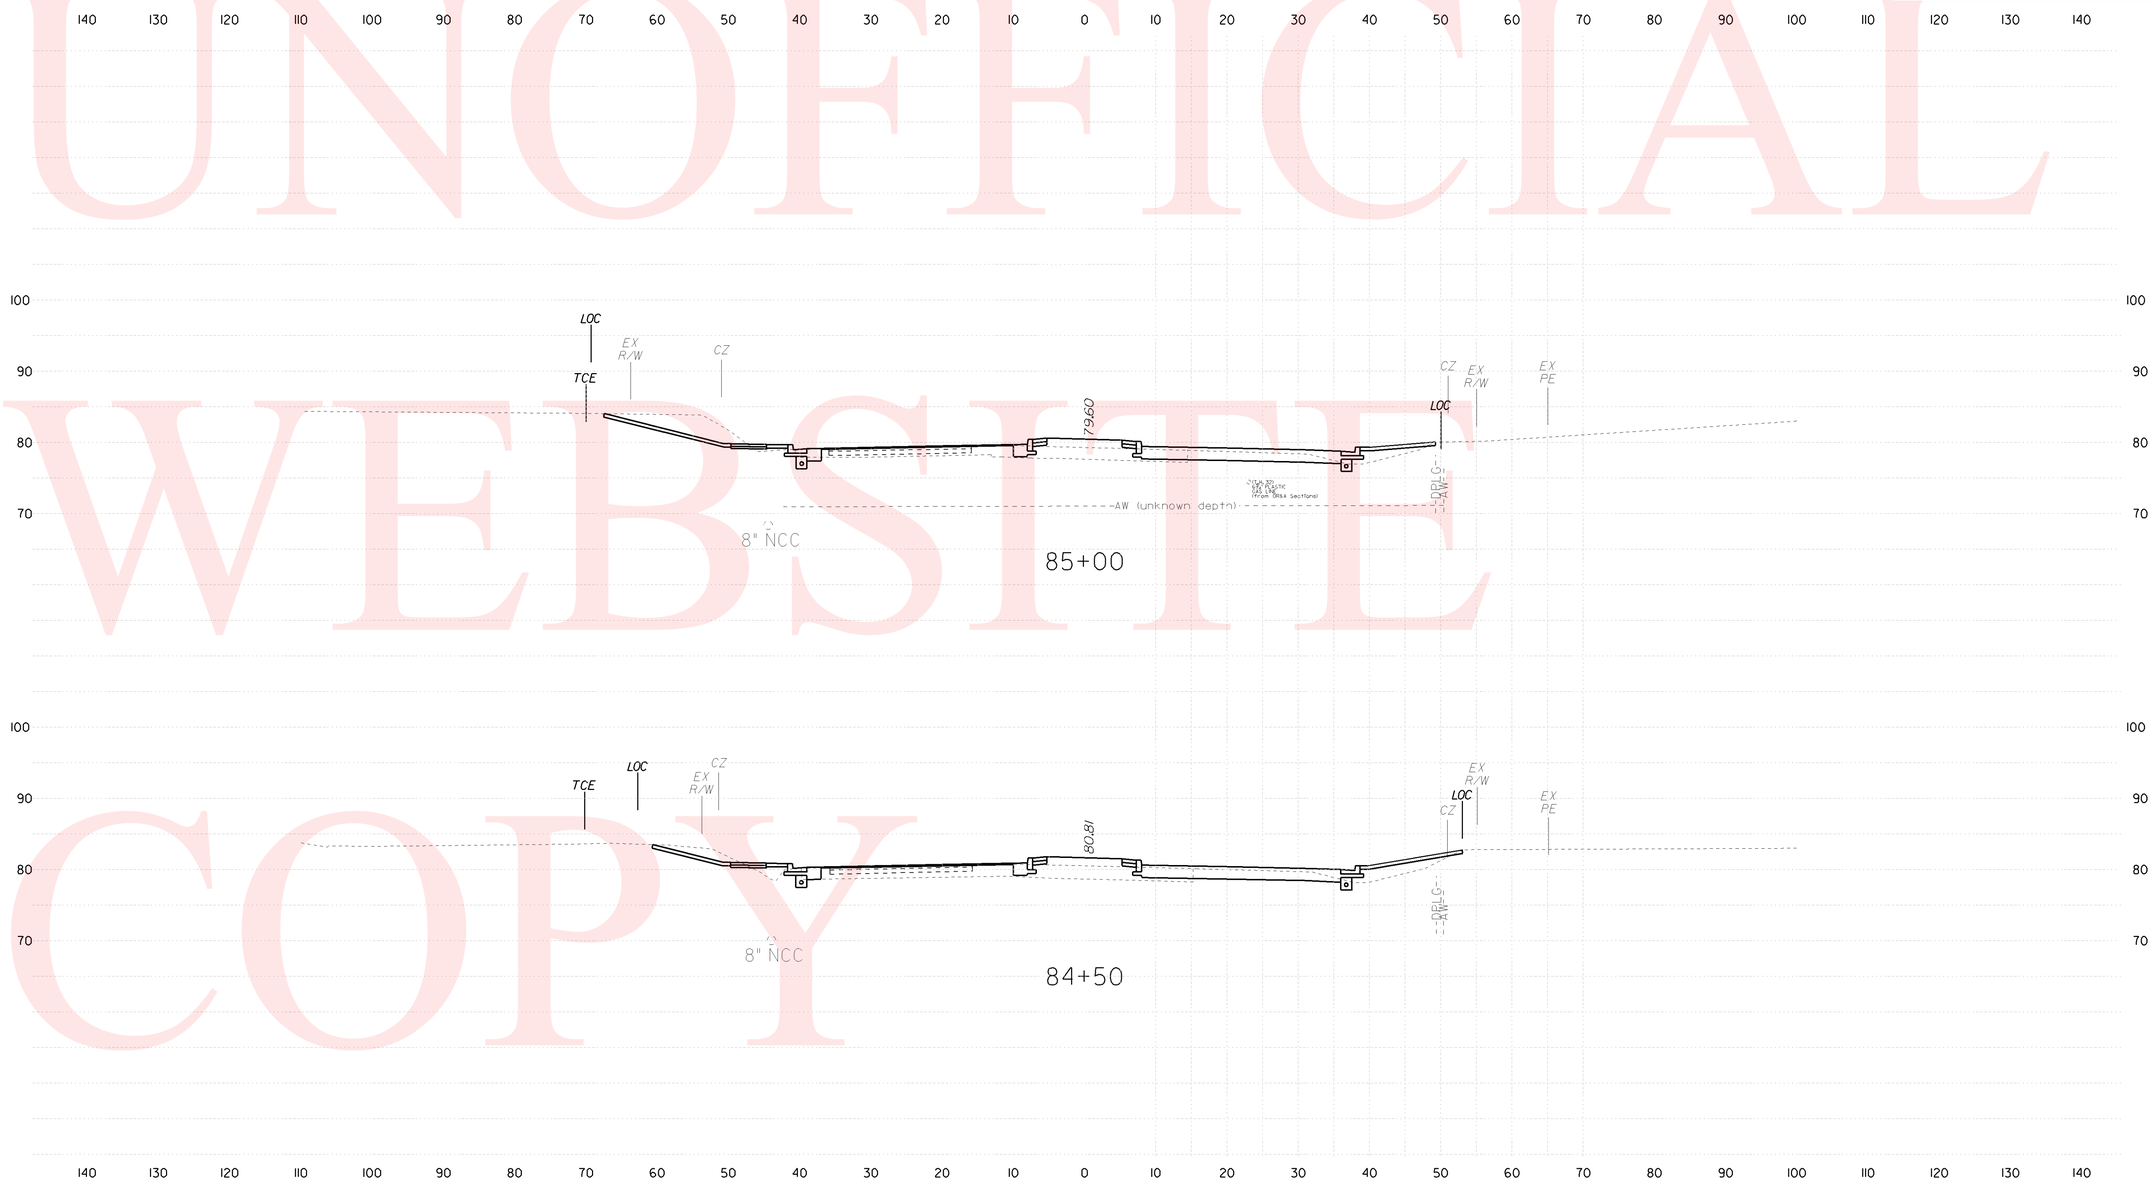

UNOFFICIAL WEBSITE COPY

PREL. TRACING DESIGN CHKD.

2:55:10 PM

2:55:10 PM M:\3113-04\Geopak\Cross Sections\cs01sr7_March2010.dgn

CONTRACT	COUNTY	F.A.P. NO.	SHEET NO.	TOTAL SHTS.
23-126-01	NEW CASTLE	SEE TITLE SHEET	8	47

SR 7, NEWTOWN RD TO SR 273

REVISIONS

CROSS SECTIONS

SCALE 0 10 20 30

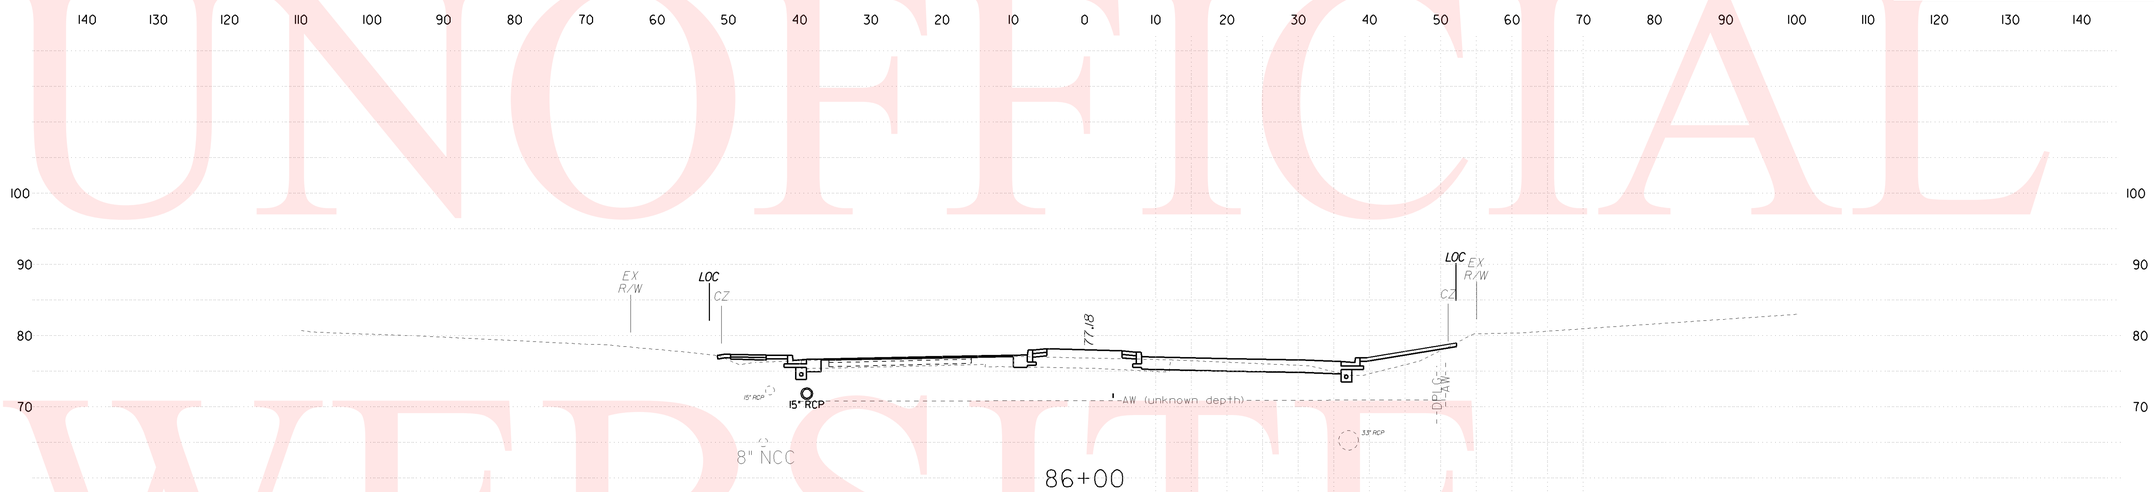

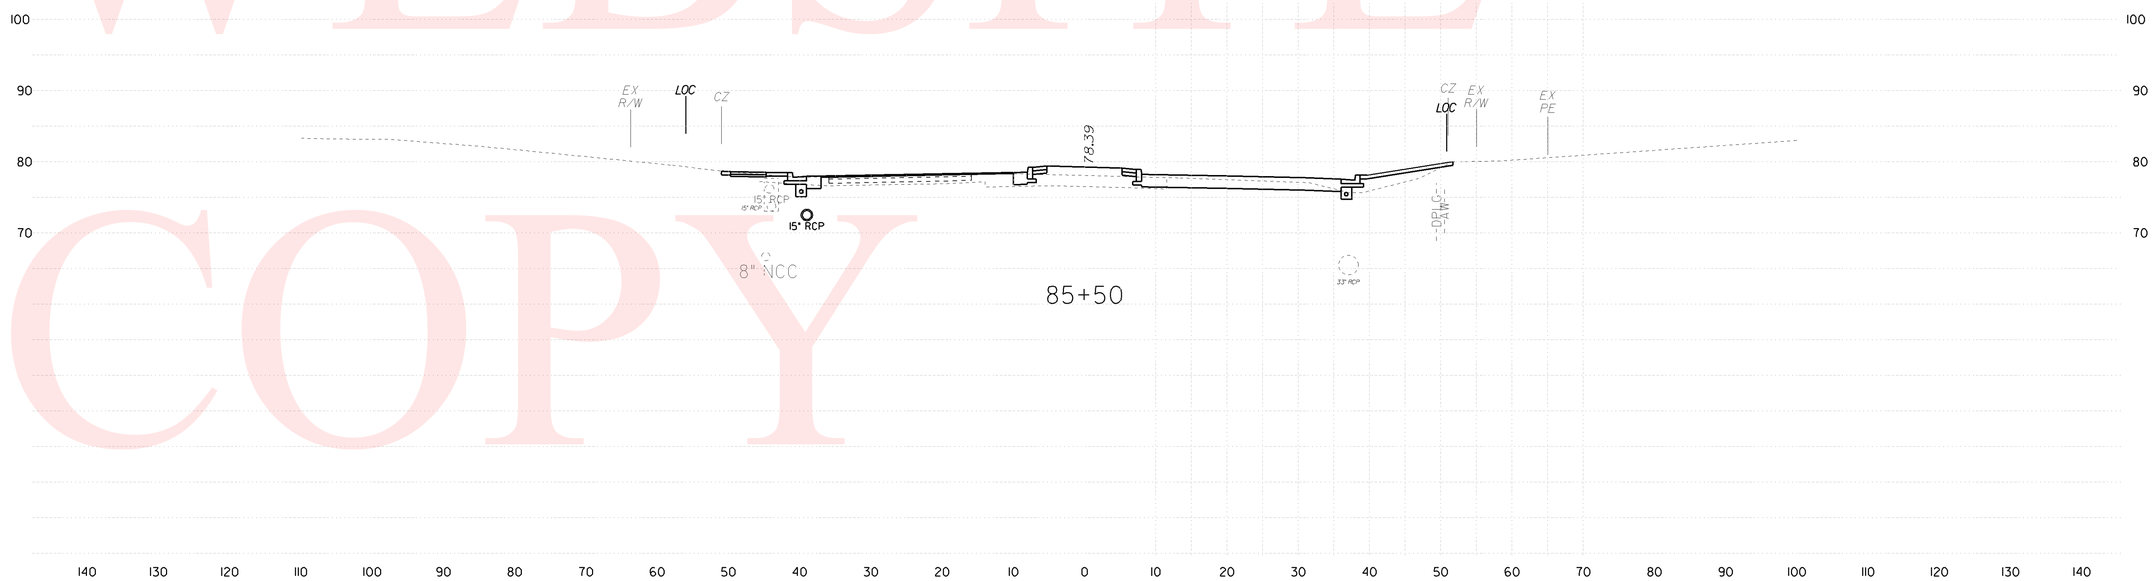

UNOFFICIAL WEBSITE COPY

CHKD. ____ DESIGN ____ PREL. TRACING ____

CONTRACT	COUNTY	F.A.P. NO.	SHEET NO.	TOTAL SHTS.
23-126-01	NEW CASTLE	SEE TITLE SHEET	9	47

SR 7, NEWTOWN RD TO SR 273

REVISIONS

CROSS SECTIONS

SCALE 0 10 20 30

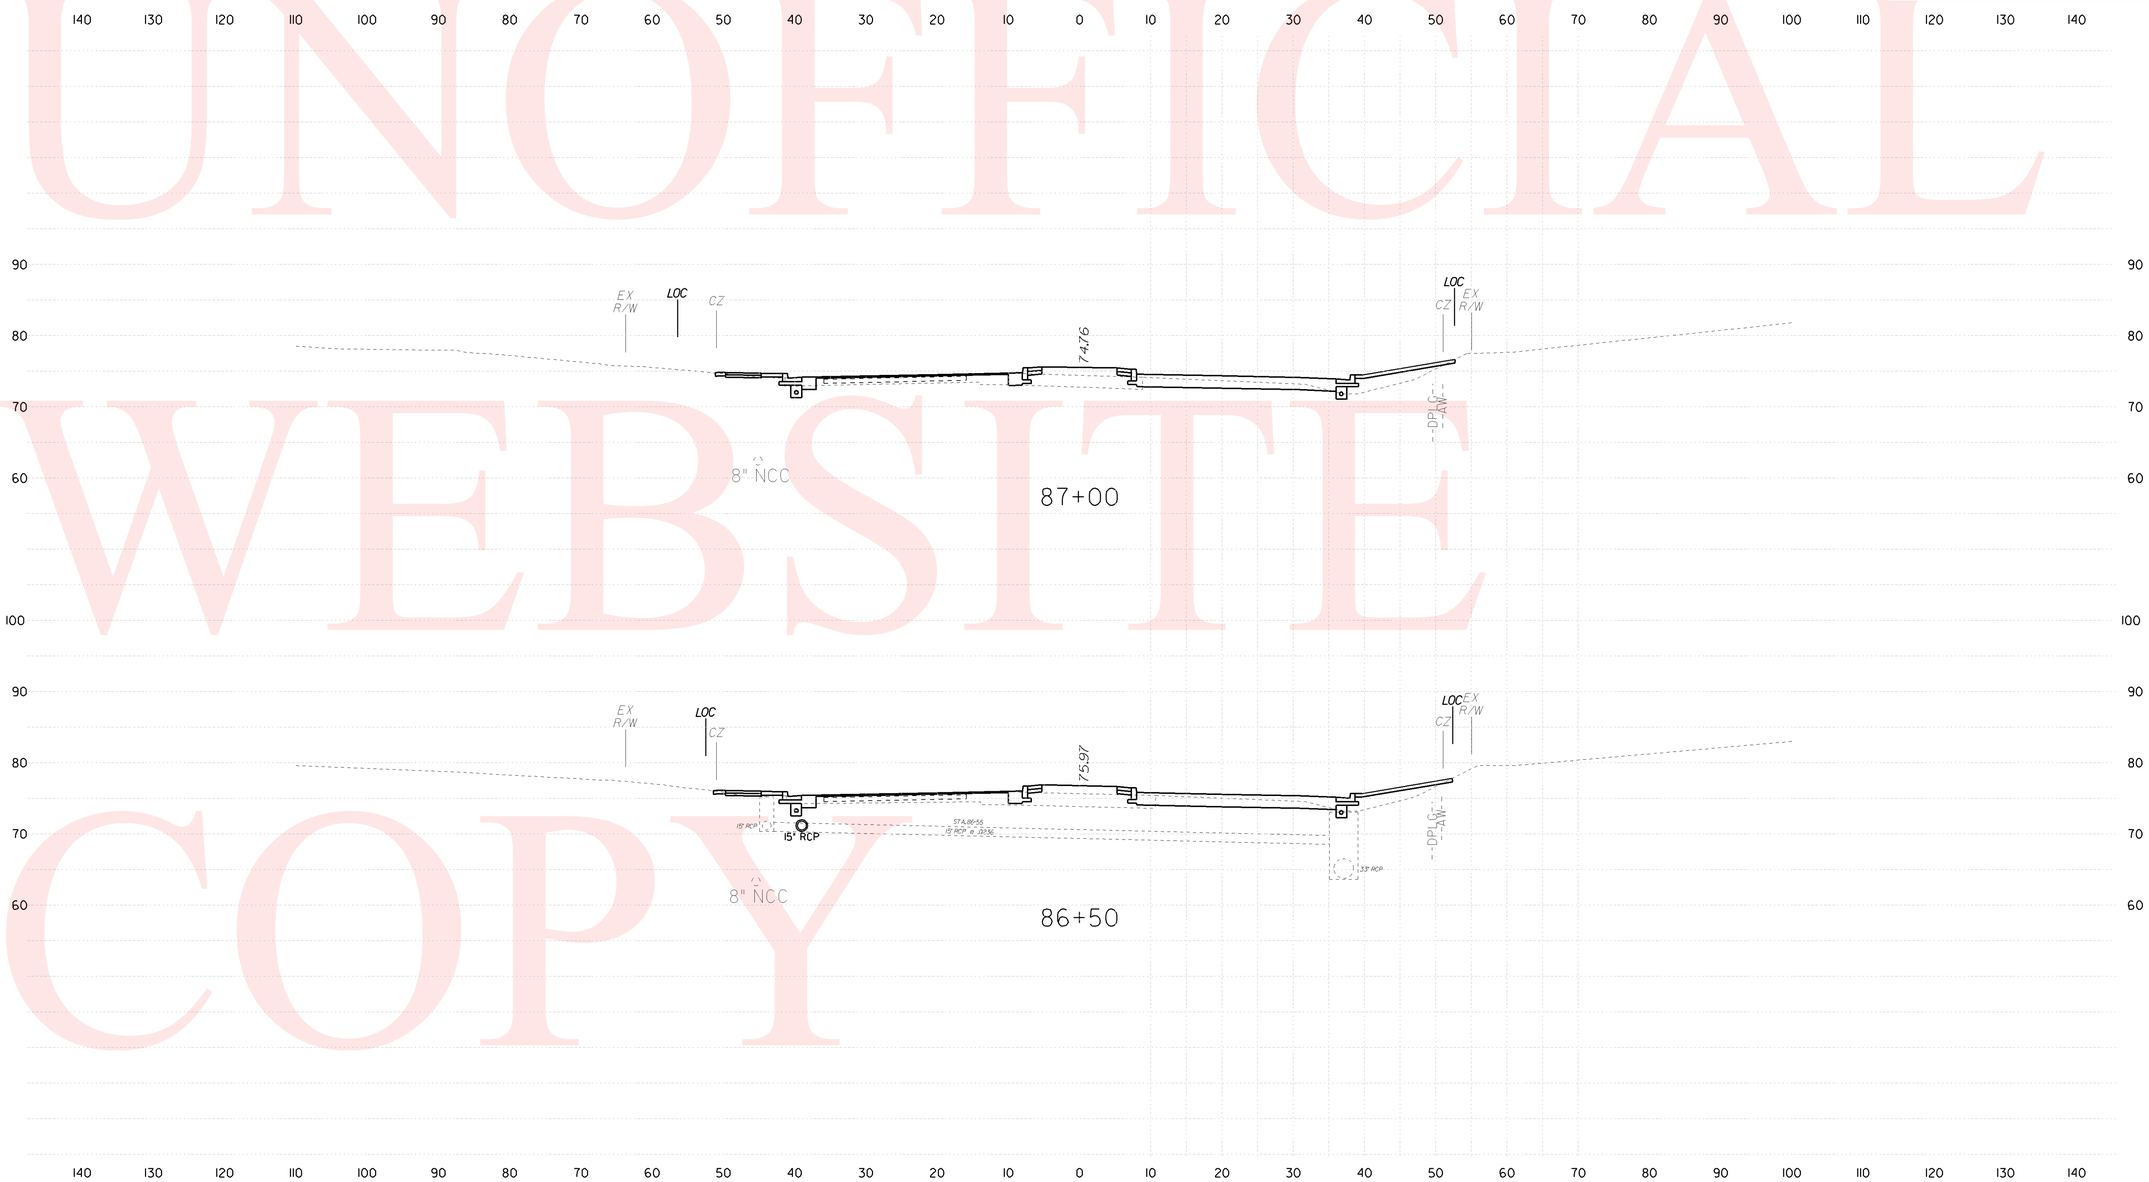

UNOFFICIAL WEBSITE COPY

CHKD. _____ DESIGN _____ PREL. TRACING _____

2:55:48 PM

2:55:48 PM M:\3113-04\Geopak\Cross Sections\cs01sr7_March2010.dgn

CONTRACT	COUNTY	F.A.P. NO.	SHEET NO.	TOTAL SHTS.
23-126-01	NEW CASTLE	SEE TITLE SHEET	10	47

SR 7, NEWTOWN RD TO SR 273

REVISIONS

CROSS SECTIONS

SCALE 0 10 20 30

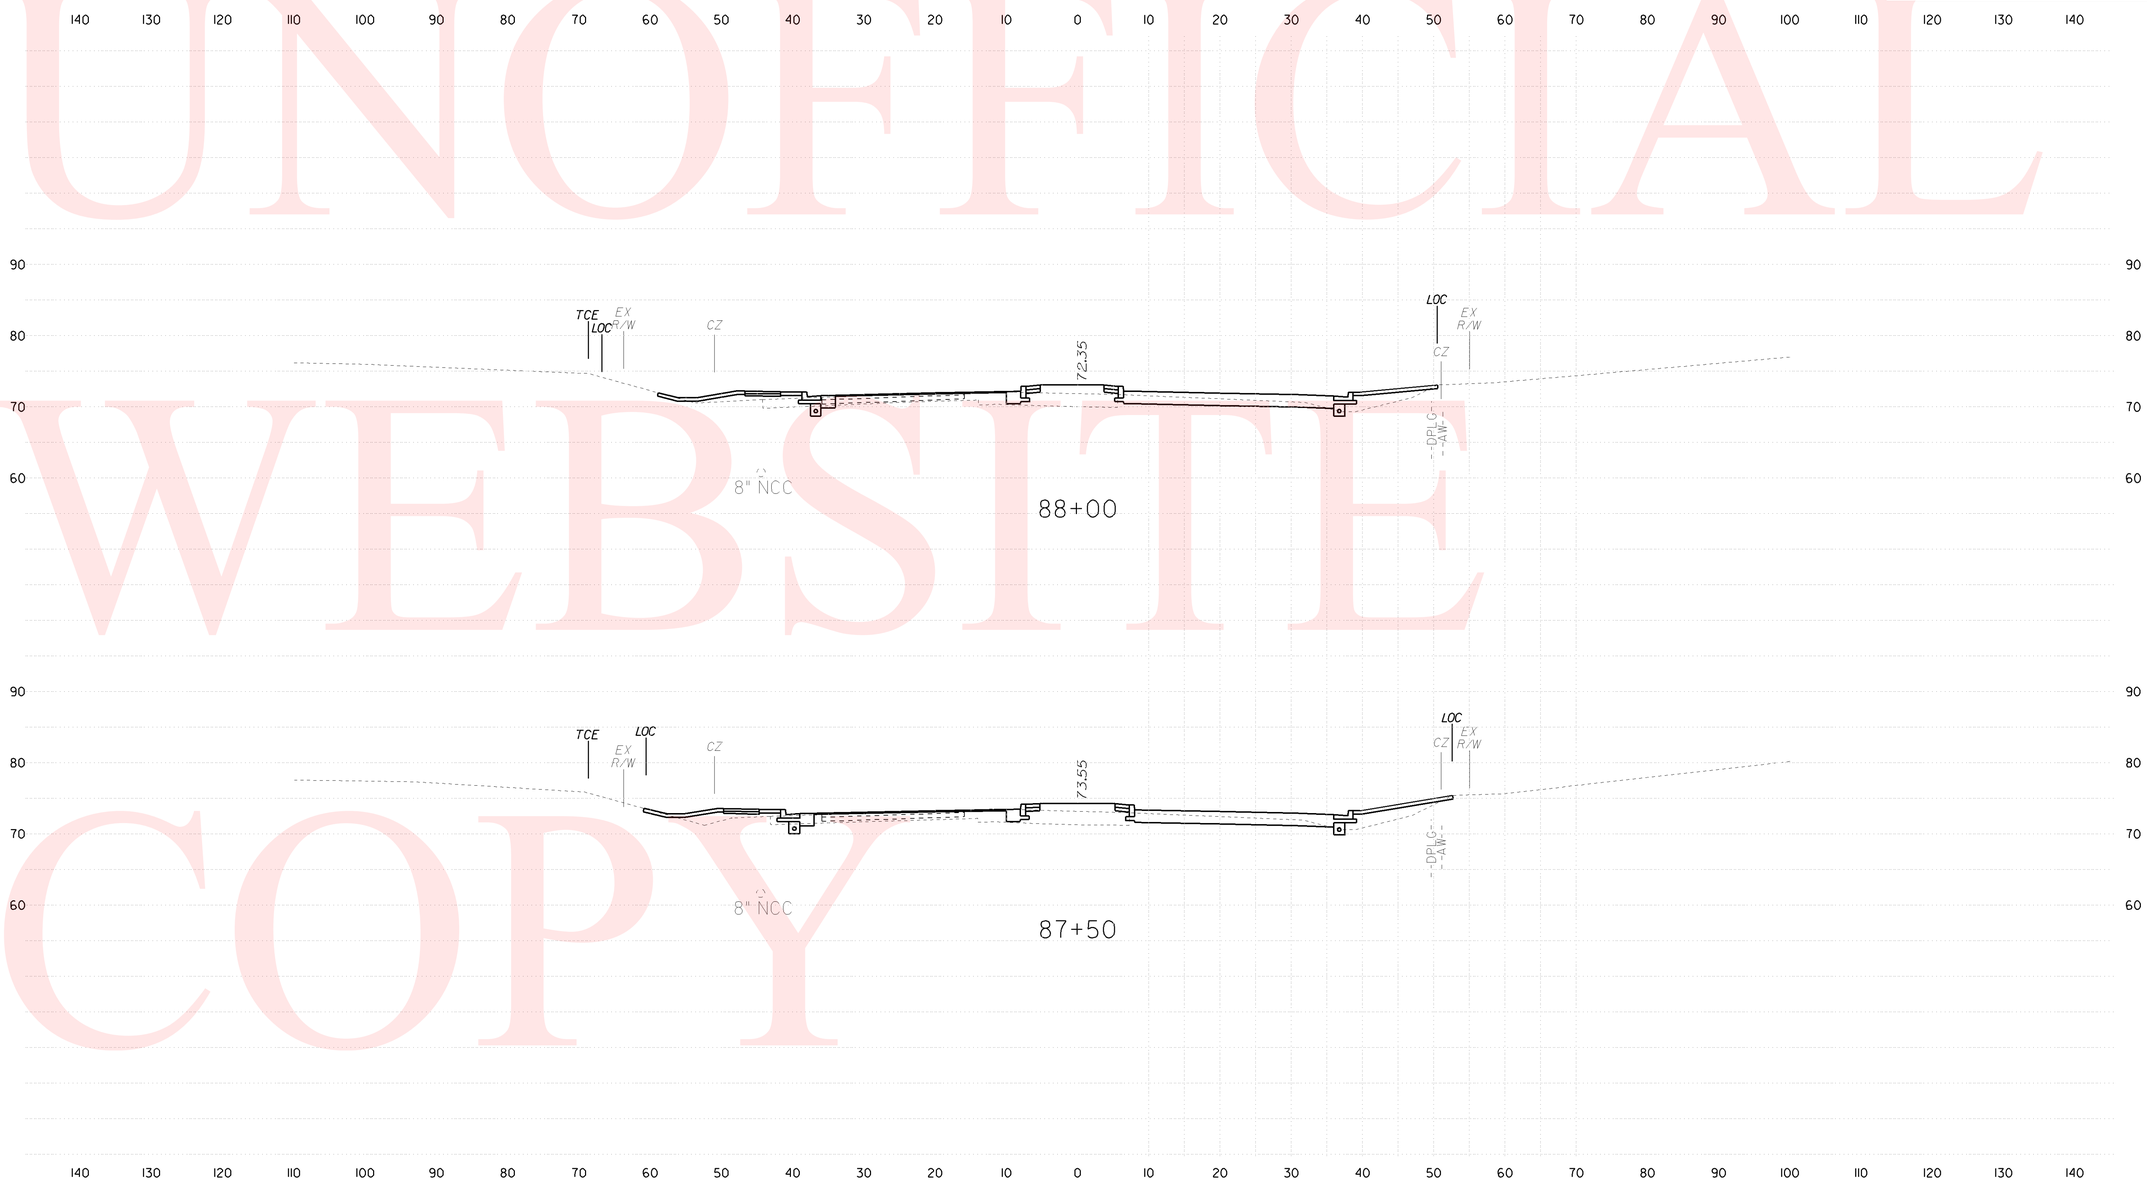

UNOFFICIAL WEBSITE COPY

CHKD. ____ DESIGN ____ PRELI. TRACING ____

CONTRACT	COUNTY	F.A.P. NO.	SHEET NO.	TOTAL SHTS.
23-126-01	NEW CASTLE	SEE TITLE SHEET	11	47

SR 7, NEWTOWN RD TO SR 273

REVISIONS

CROSS SECTIONS

SCALE 0 10 20 30

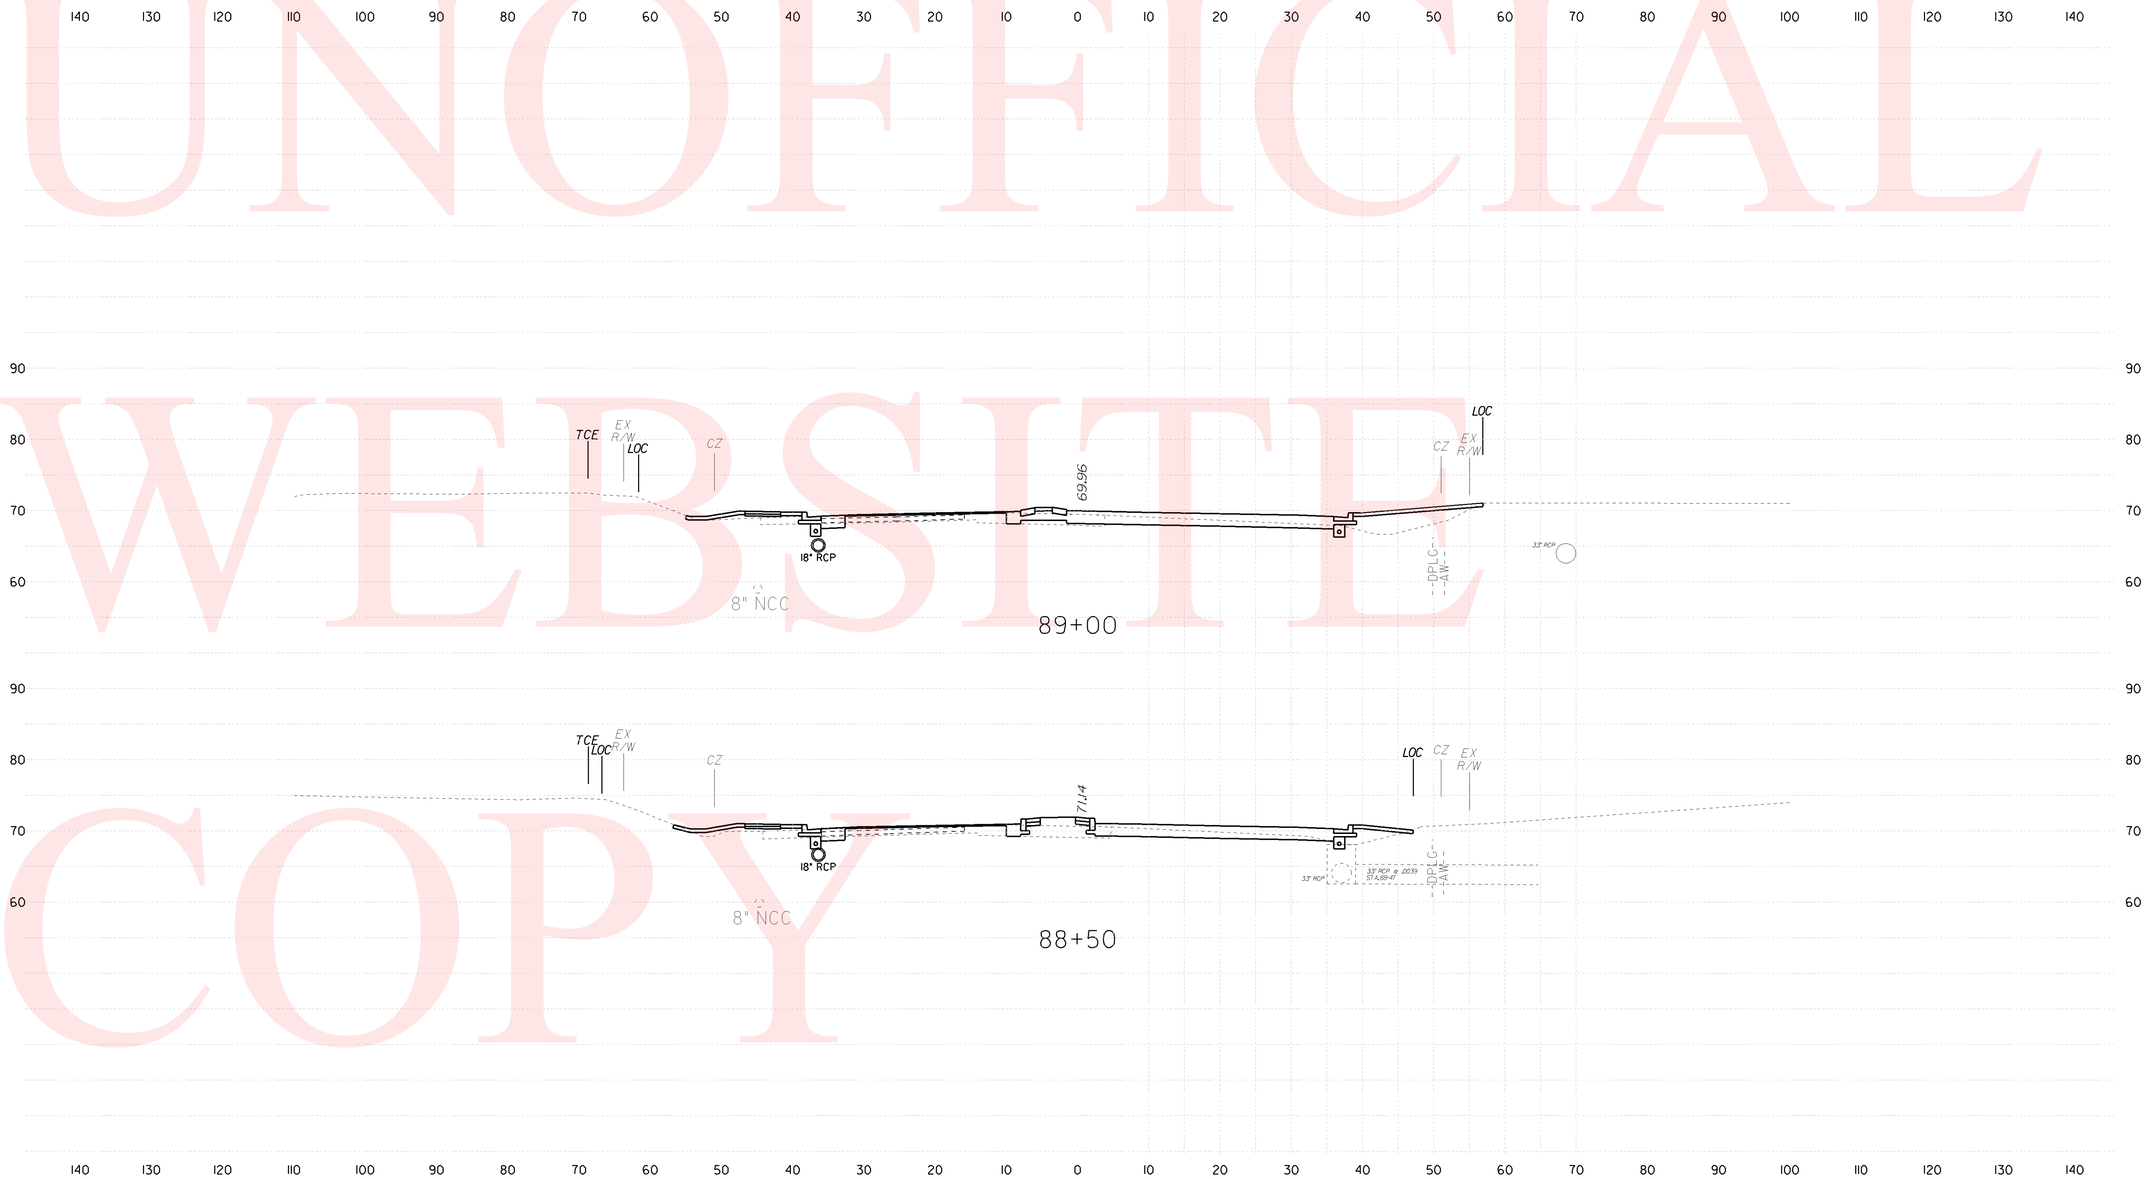

UNOFFICIAL WEBSITE COPY

PREL. TRACING ____ DESIGN ____ CHKD. ____

CONTRACT	COUNTY	F.A.P. NO.	SHEET NO.	TOTAL SHTS.
23-126-01	NEW CASTLE	SEE TITLE SHEET	12	47

SR 7, NEWTOWN RD TO SR 273

REVISIONS

CROSS SECTIONS

SCALE 0 10 20 30

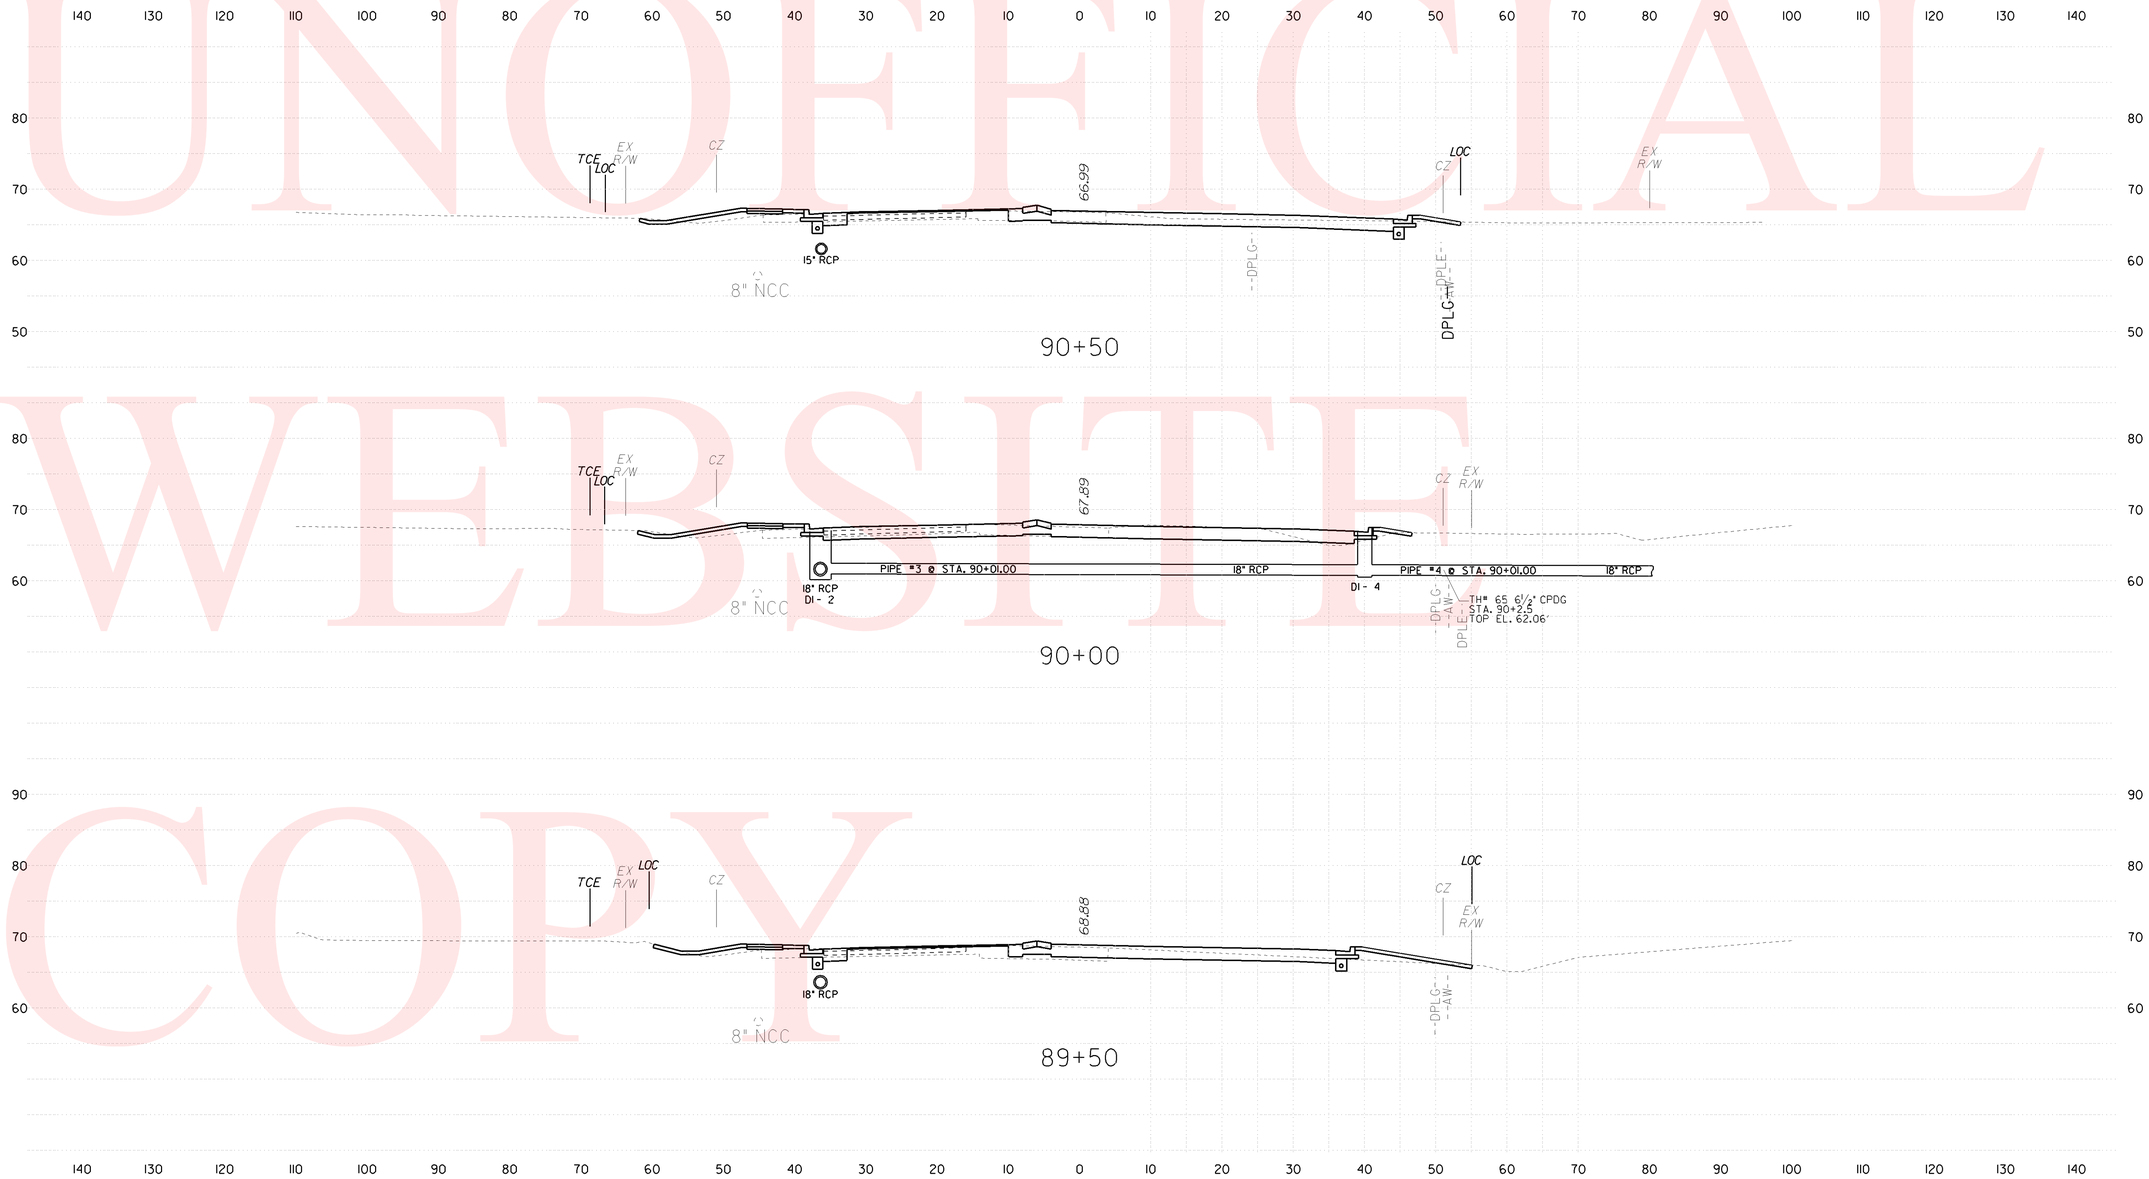

UNOFFICIAL WEBSITE COPY

CHKD. DESIGN PREL. TRACING

2:57:38 PM

CONTRACT	COUNTY	F.A.P. NO.	SHEET NO.	TOTAL SHTS.
23-126-01	NEW CASTLE	SEE TITLE SHEET	13	47

SR 7, NEWTOWN RD TO SR 273

REVISIONS

CROSS SECTIONS

SCALE 0 10 20 30

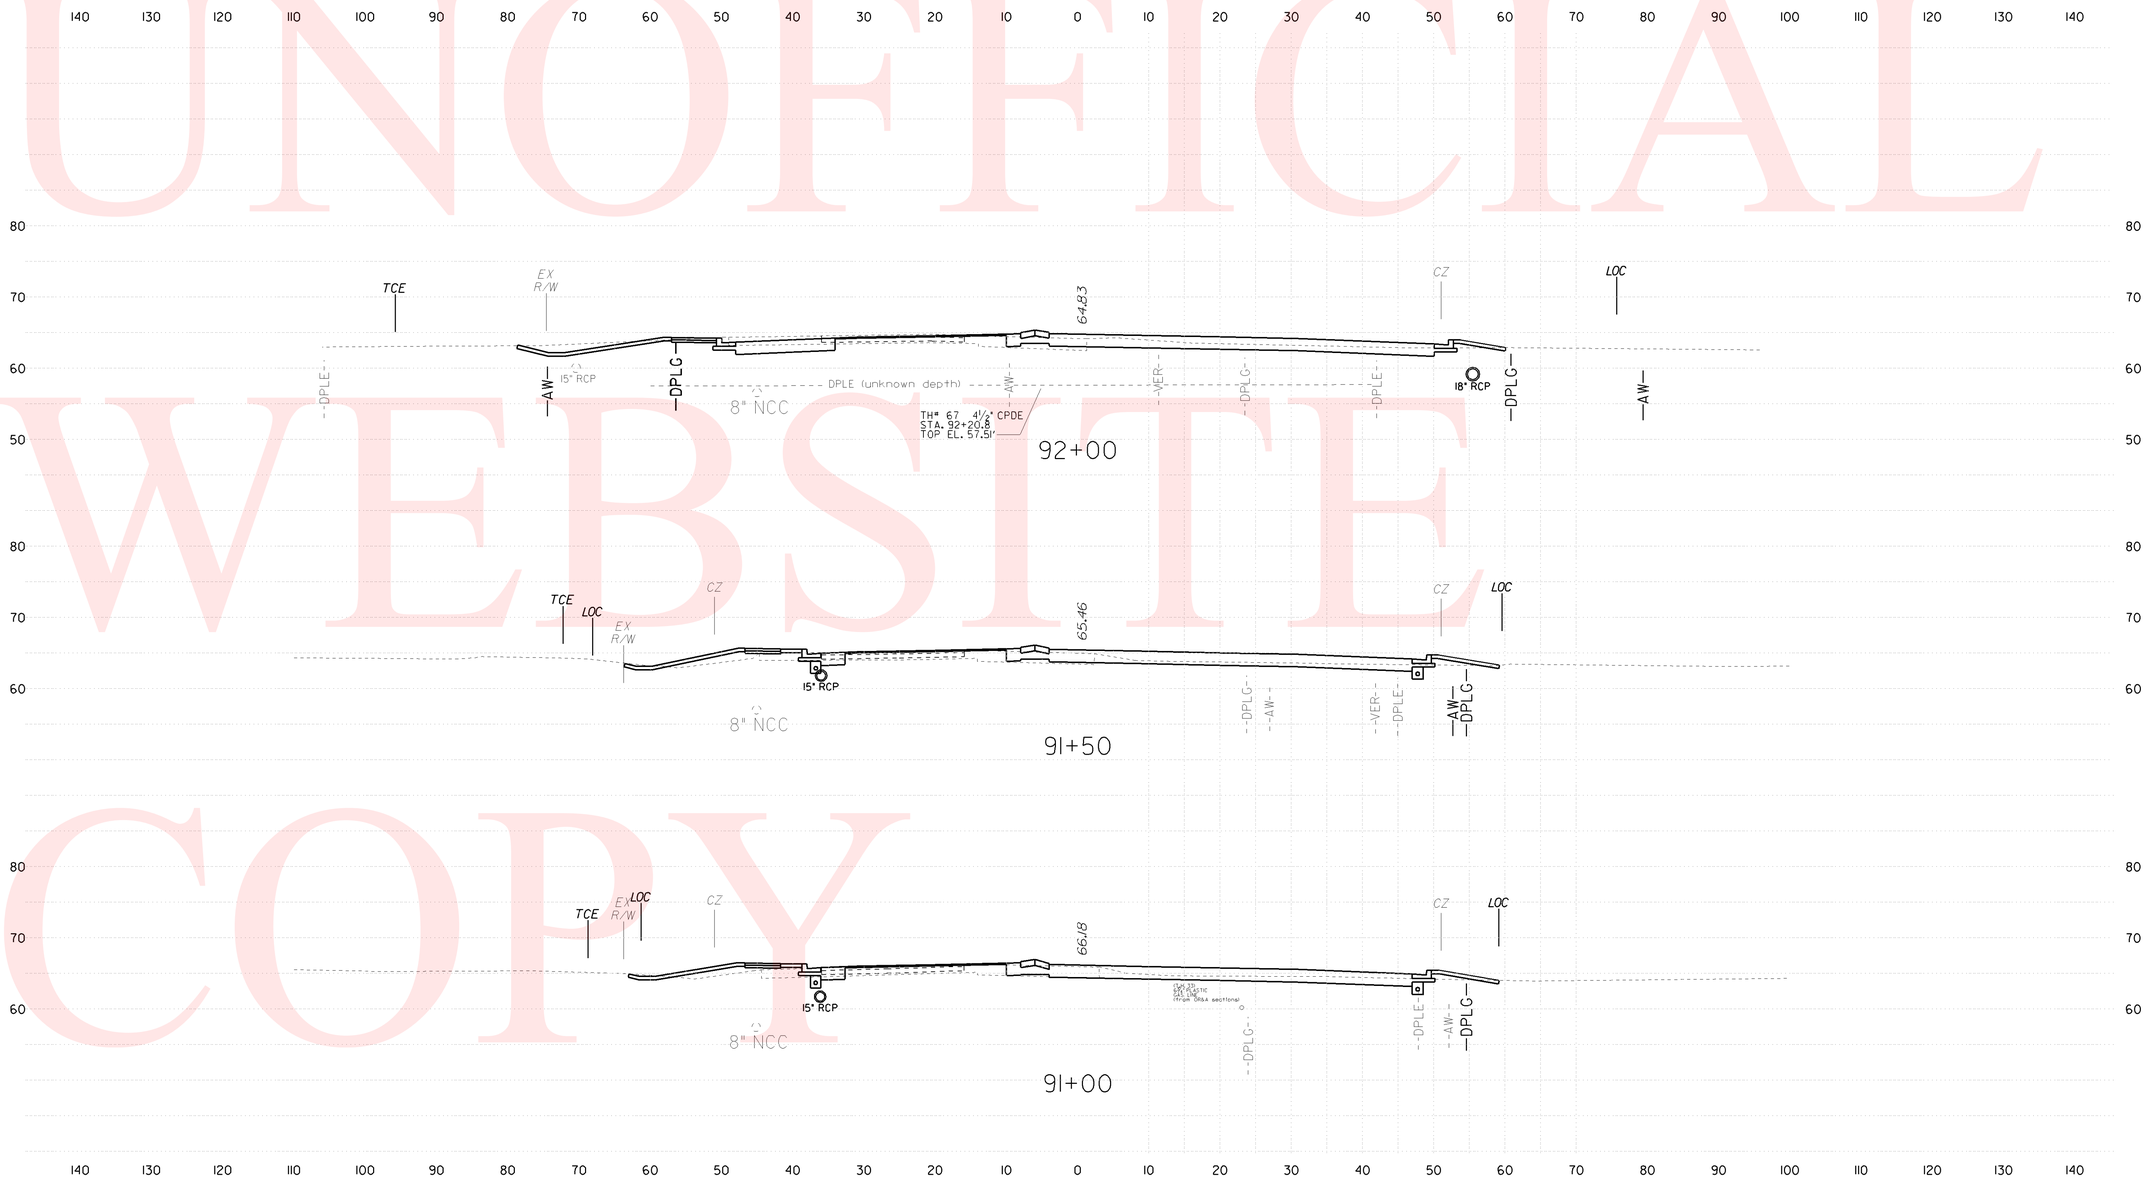

UNOFFICIAL WEBSITE COPY

PREL. TRACING ____ DESIGN ____ CHKD. ____

CONTRACT	COUNTY	F.A.P. NO.	SHEET NO.	TOTAL SHTS.
23-126-01	NEW CASTLE	SEE TITLE SHEET	14	47

SR 7, NEWTOWN RD TO SR 273

REVISIONS

CROSS SECTIONS

SCALE 0 10 20 30

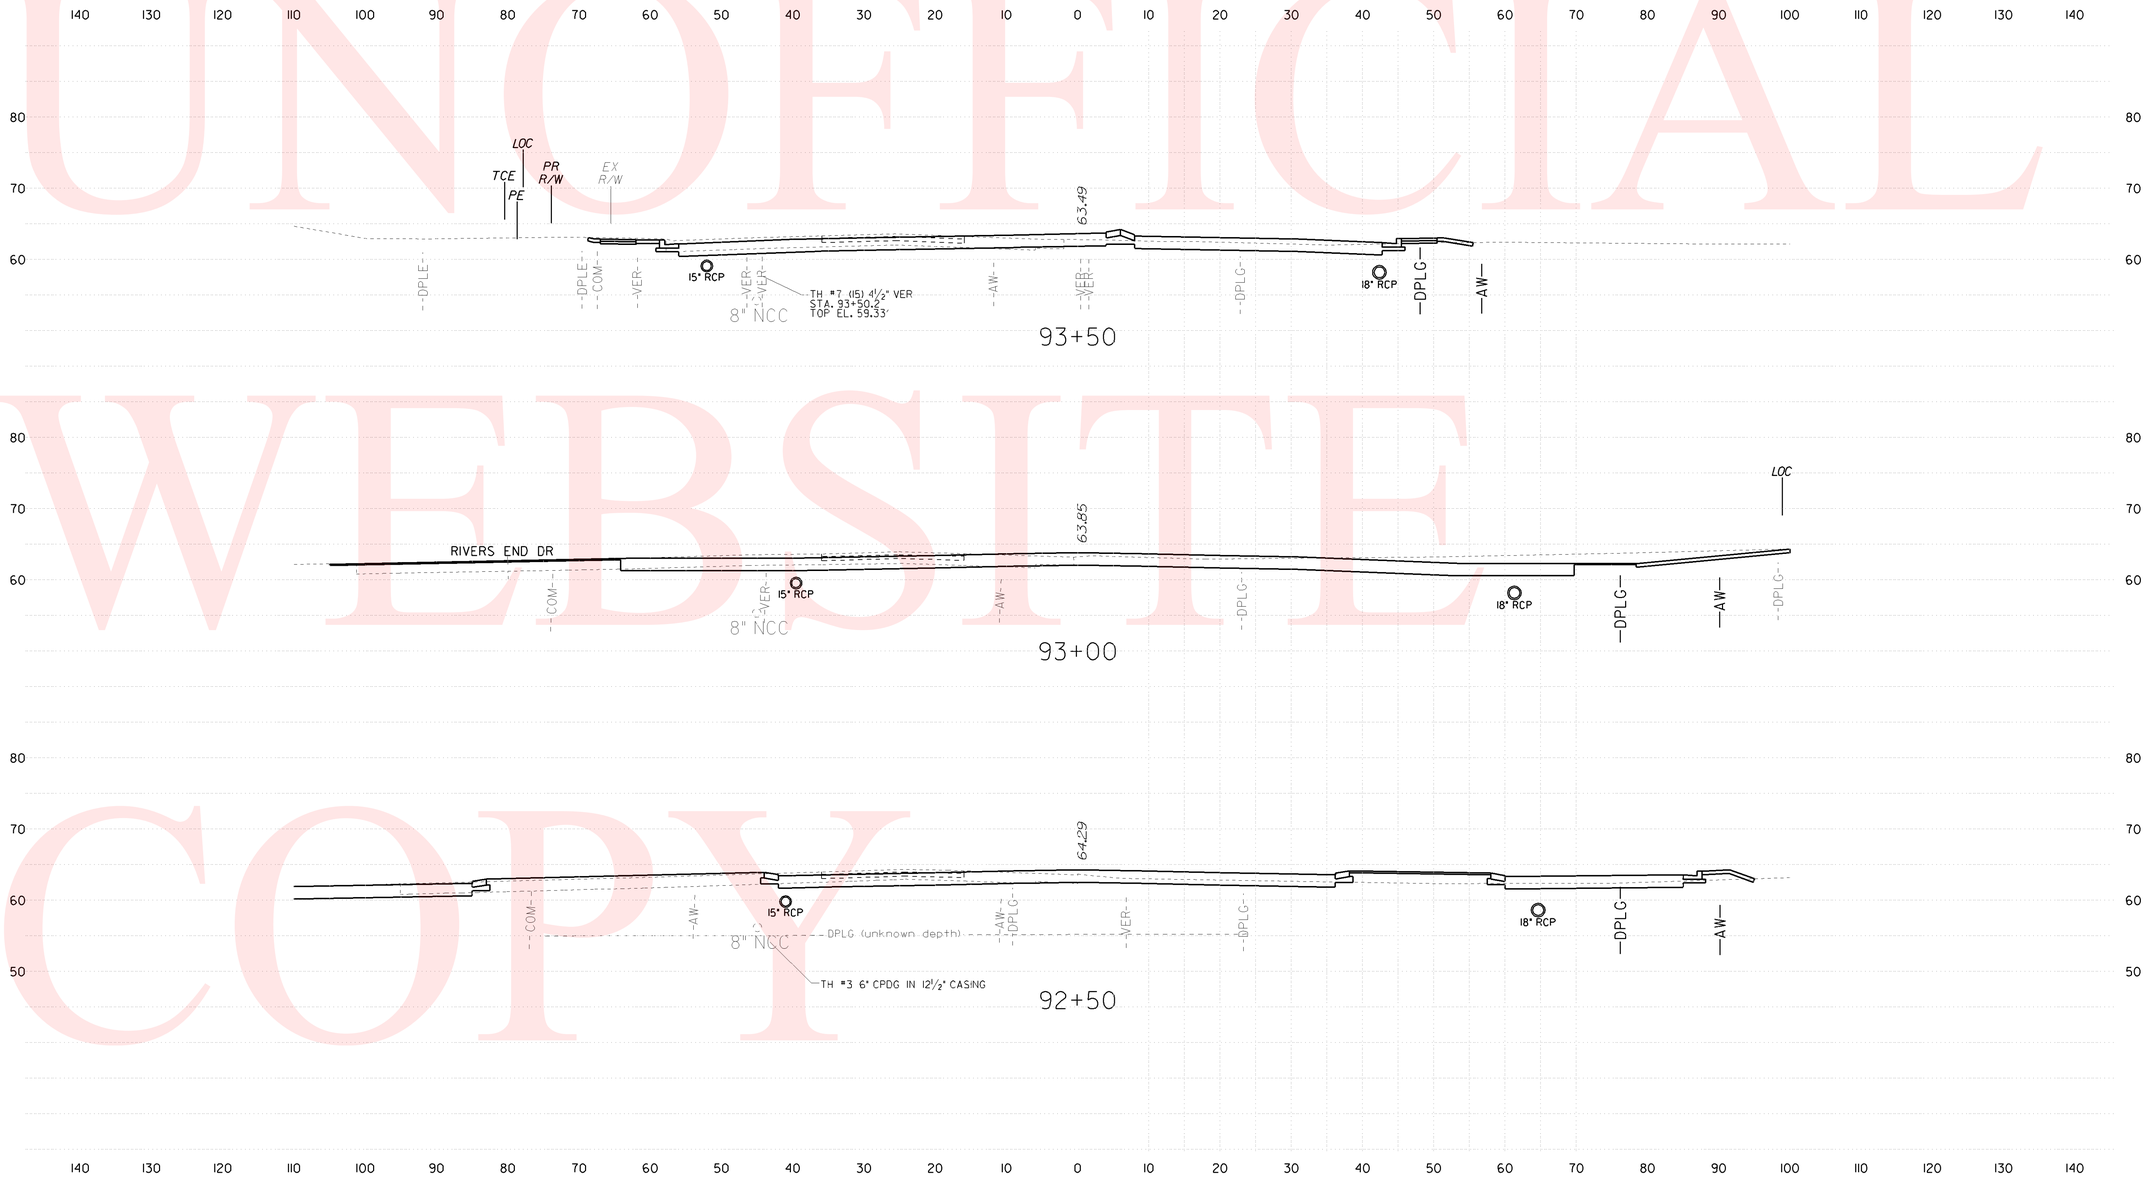

UNOFFICIAL WEBSITE COPY

CHKD. DESIGN PREL. TRACING

2:58:35 PM

2:58:35 PM M:\3113-04\Geopak\Cross Sections\cs01sr7_March2010.dgn

CONTRACT	COUNTY	F.A.P. NO.	SHEET NO.	TOTAL SHTS.
23-126-01	NEW CASTLE	SEE TITLE SHEET	15	47

SR 7, NEWTOWN RD TO SR 273

REVISIONS

CROSS SECTIONS

SCALE 0 10 20 30

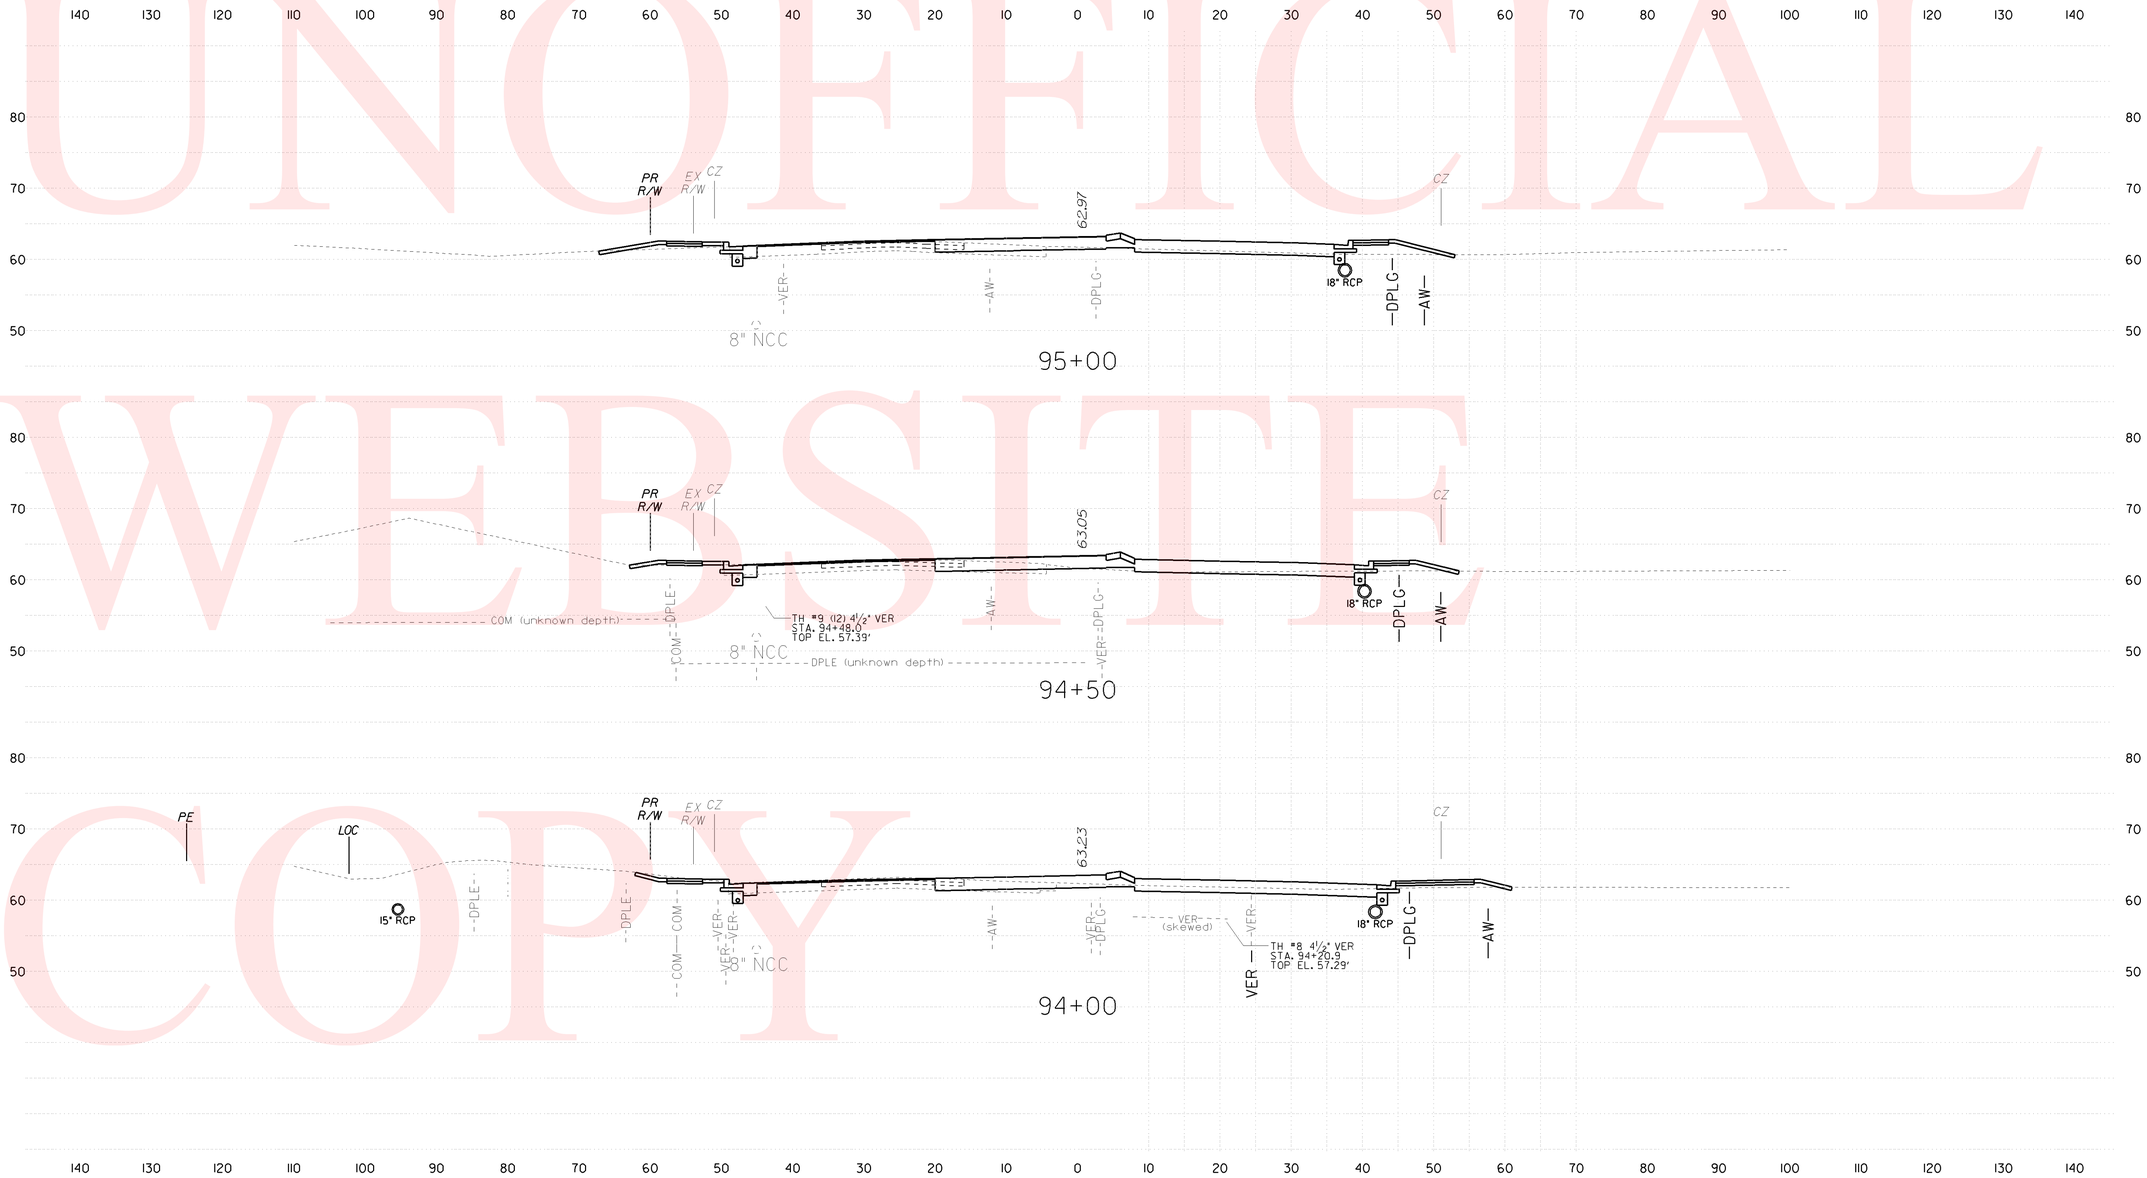

UNOFFICIAL WEBSITE COPY

CHKD. ____ DESIGN ____ PREL. TRACING ____

2:58:51 PM

2:58:51 PM M:\3113-04\Geopak\Cross Sections\cs01sr7_March2010.dgn

CONTRACT	COUNTY	F.A.P. NO.	SHEET NO.	TOTAL SHTS.
23-126-01	NEW CASTLE	SEE TITLE SHEET	16	47

CROSS SECTIONS

SCALE 0 10 20 30

SR 7, NEWTOWN RD TO SR 273

REVISIONS

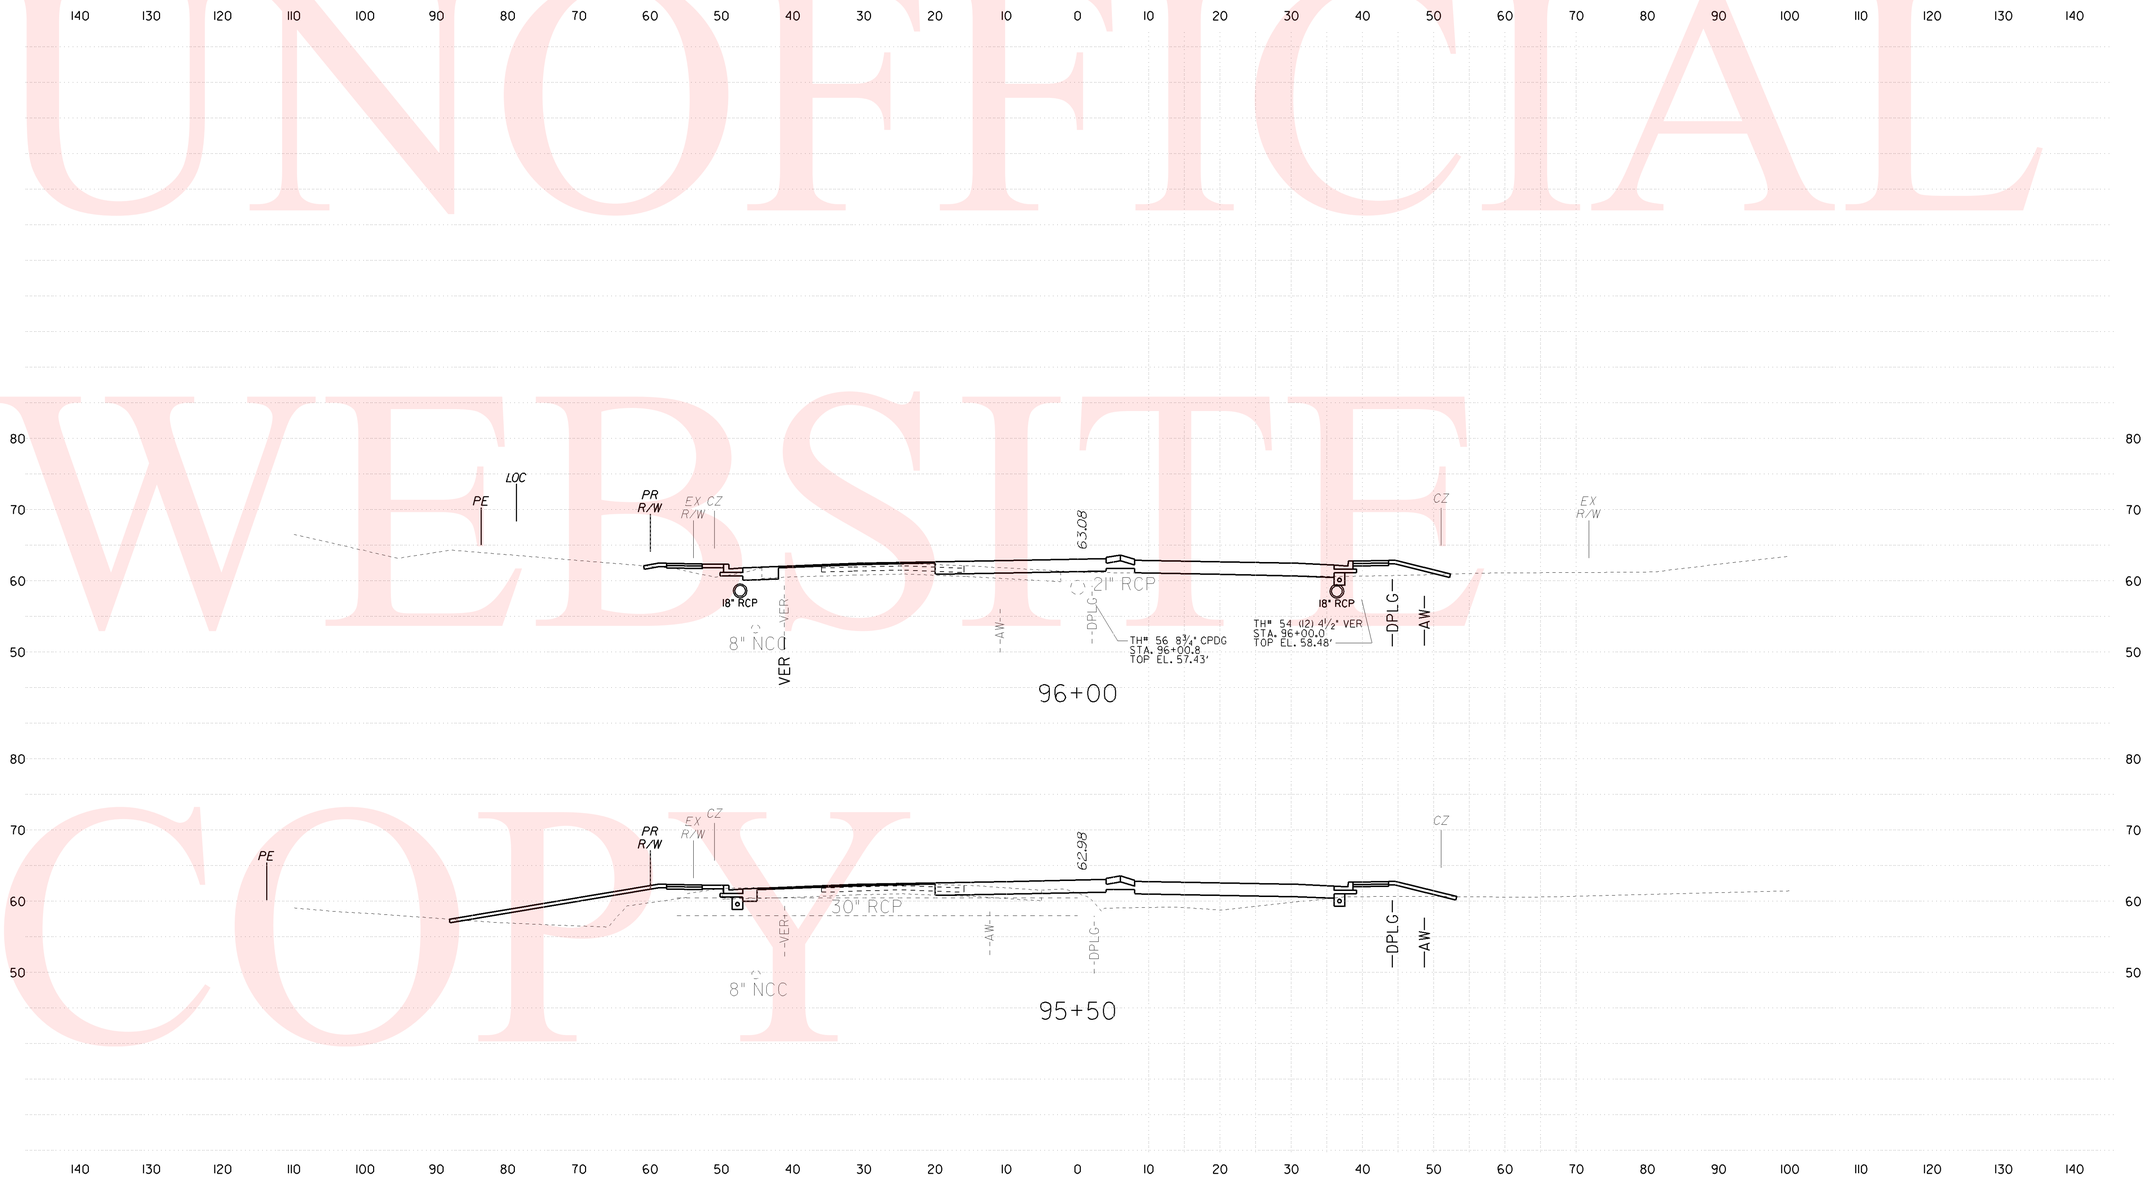

UNOFFICIAL WEBSITE COPY

PREL. TRACING DESIGN CHKD.

2:59:14 PM

2:59:14 PM

M:\31131-04\Geopak\Cross Sections\cs01sr7_March2010.dgn

CONTRACT	COUNTY	F.A.P. NO.	SHEET NO.	TOTAL SHTS.
23-126-01	NEW CASTLE	SEE TITLE SHEET	17	47

SR 7, NEWTOWN RD TO SR 273

REVISIONS

CROSS SECTIONS

SCALE 0 10 20 30

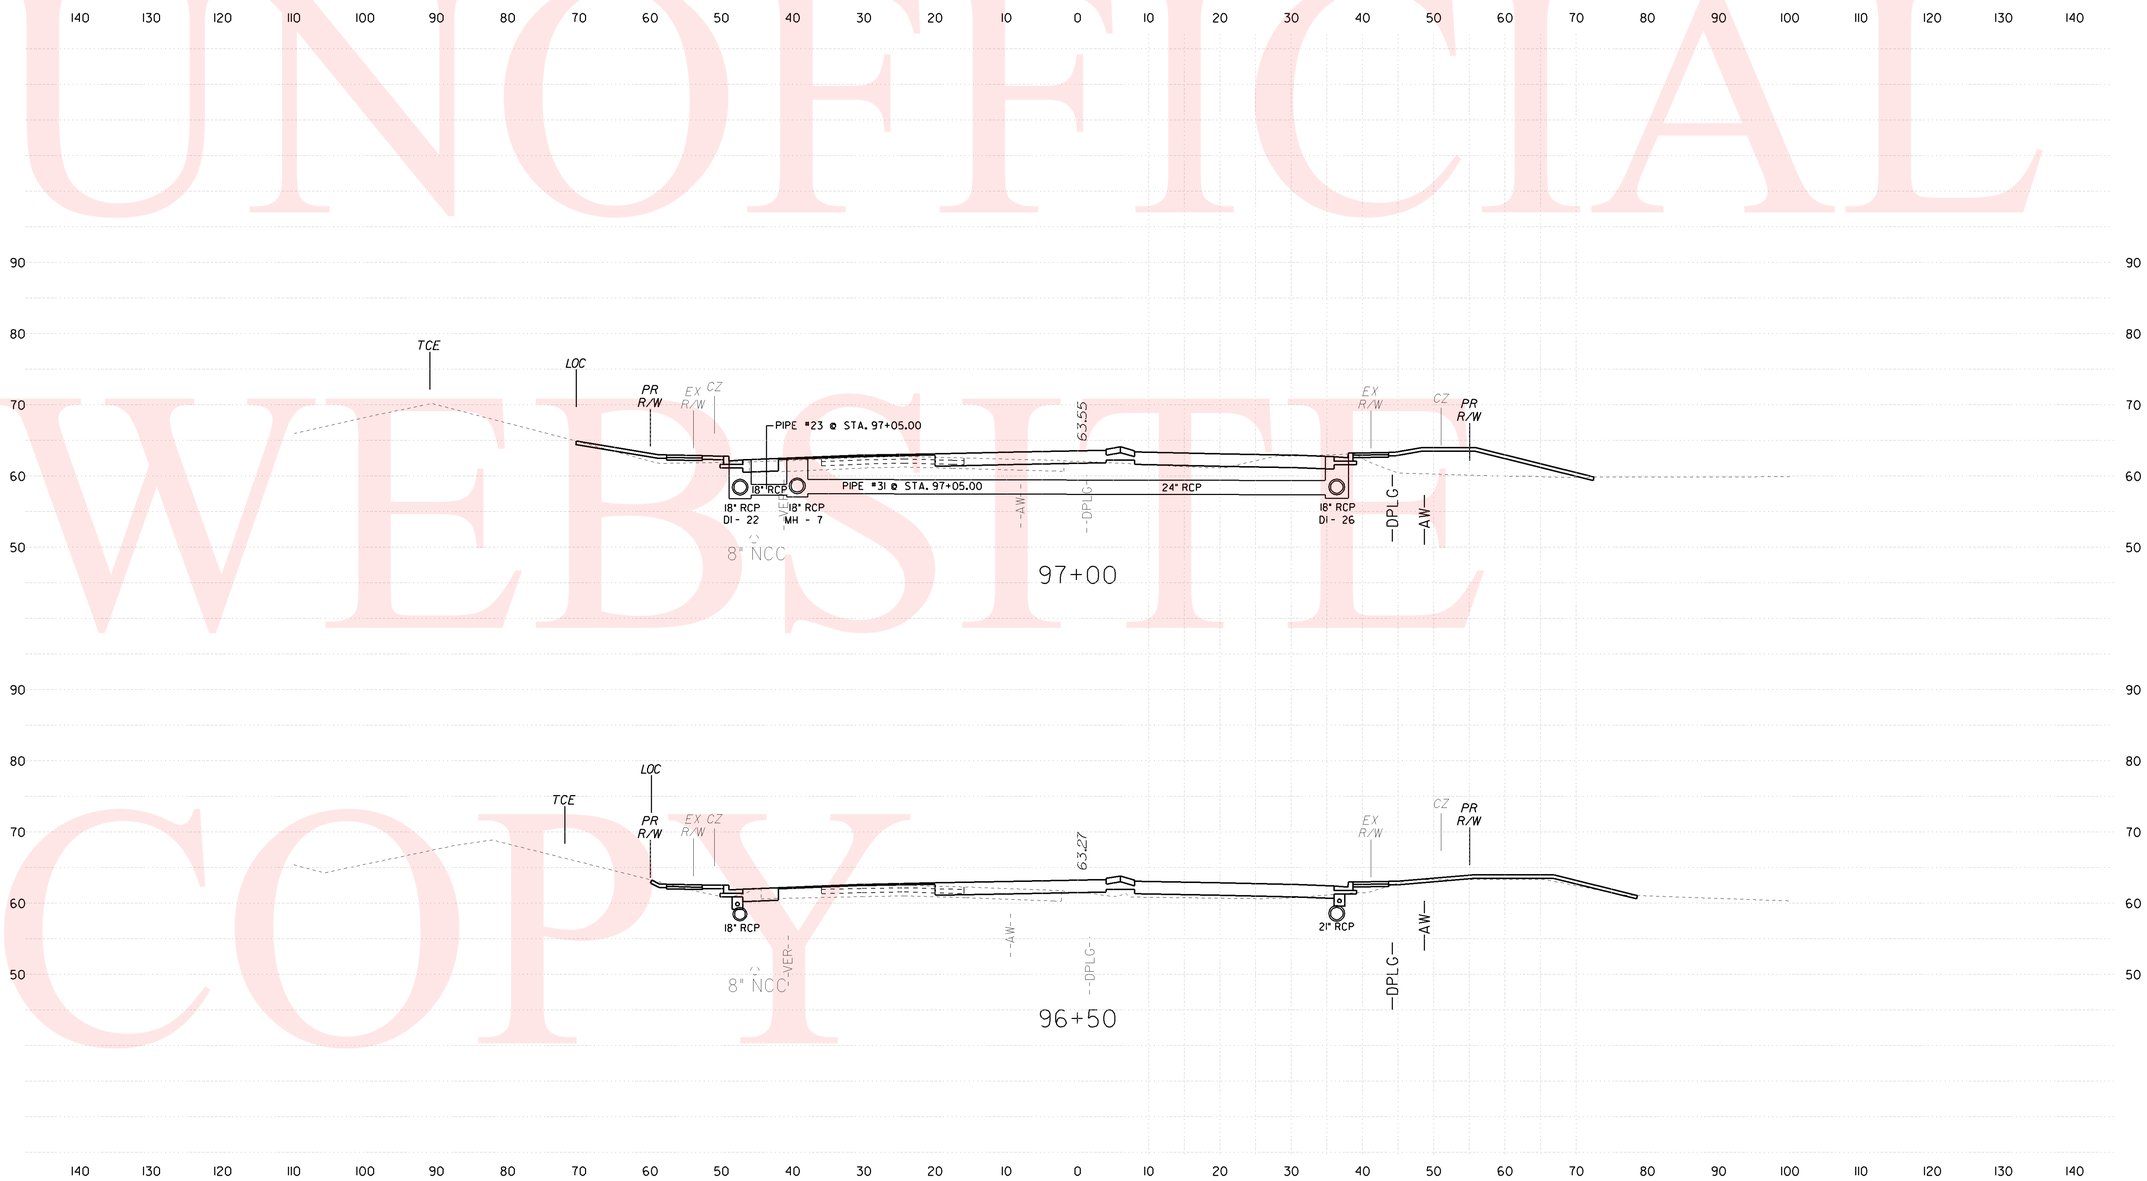

UNOFFICIAL WEBSITE COPY

PREL. TRACING ____ DESIGN ____ CHKD. ____

2:59:33 PM

2:59:33 PM M:\3113104\Geopak\Cross Sections\cs01sr7_March2010.dgn

CONTRACT	COUNTY	F.A.P. NO.	SHEET NO.	TOTAL SHTS.
23-126-01	NEW CASTLE	SEE TITLE SHEET	18	47

SR 7, NEWTOWN RD TO SR 273

REVISIONS

CROSS SECTIONS

SCALE 0 10 20 30

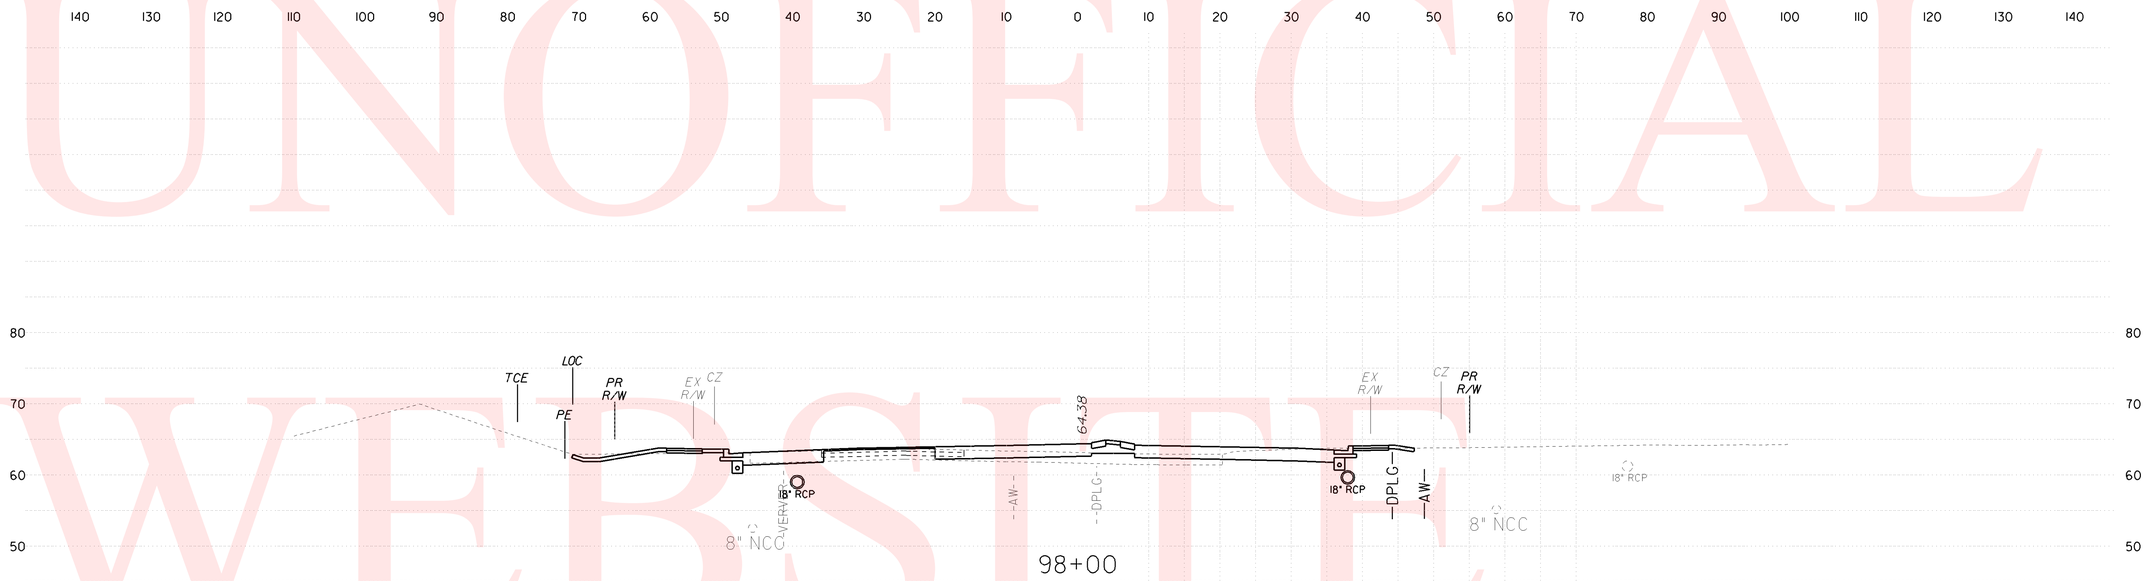

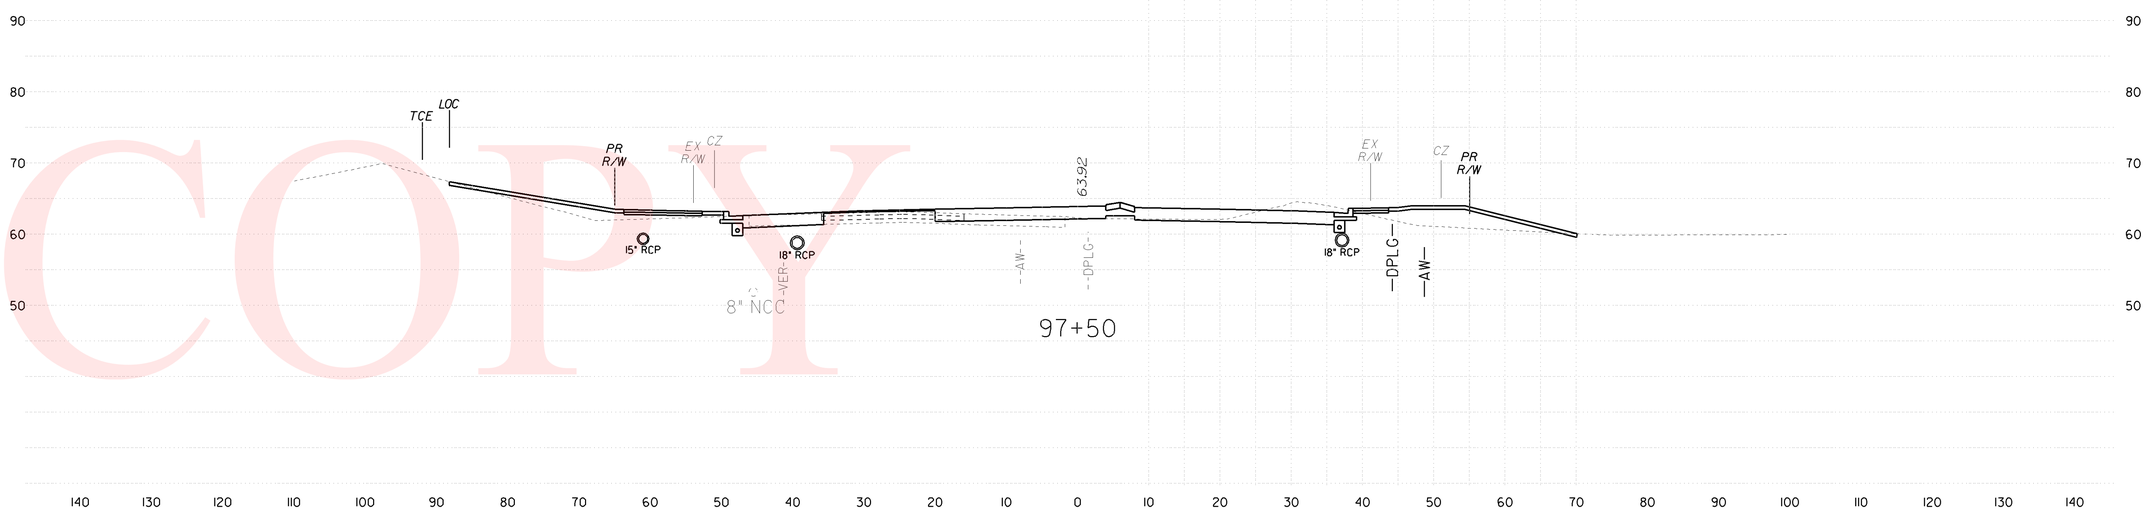

UNOFFICIAL WEBSITE COPY

CHKD. _____ DESIGN _____ PREL. TRACING _____

2:59:54 PM

2:59:54 PM M:\31131-04\Geopak\Cross Sections\cs01sr7_March2010.dgn

CONTRACT	COUNTY	F.A.P. NO.	SHEET NO.	TOTAL SHTS.
23-126-01	NEW CASTLE	SEE TITLE SHEET	19	47

SR 7, NEWTOWN RD TO SR 273

REVISIONS

CROSS SECTIONS

SCALE 0 10 20 30

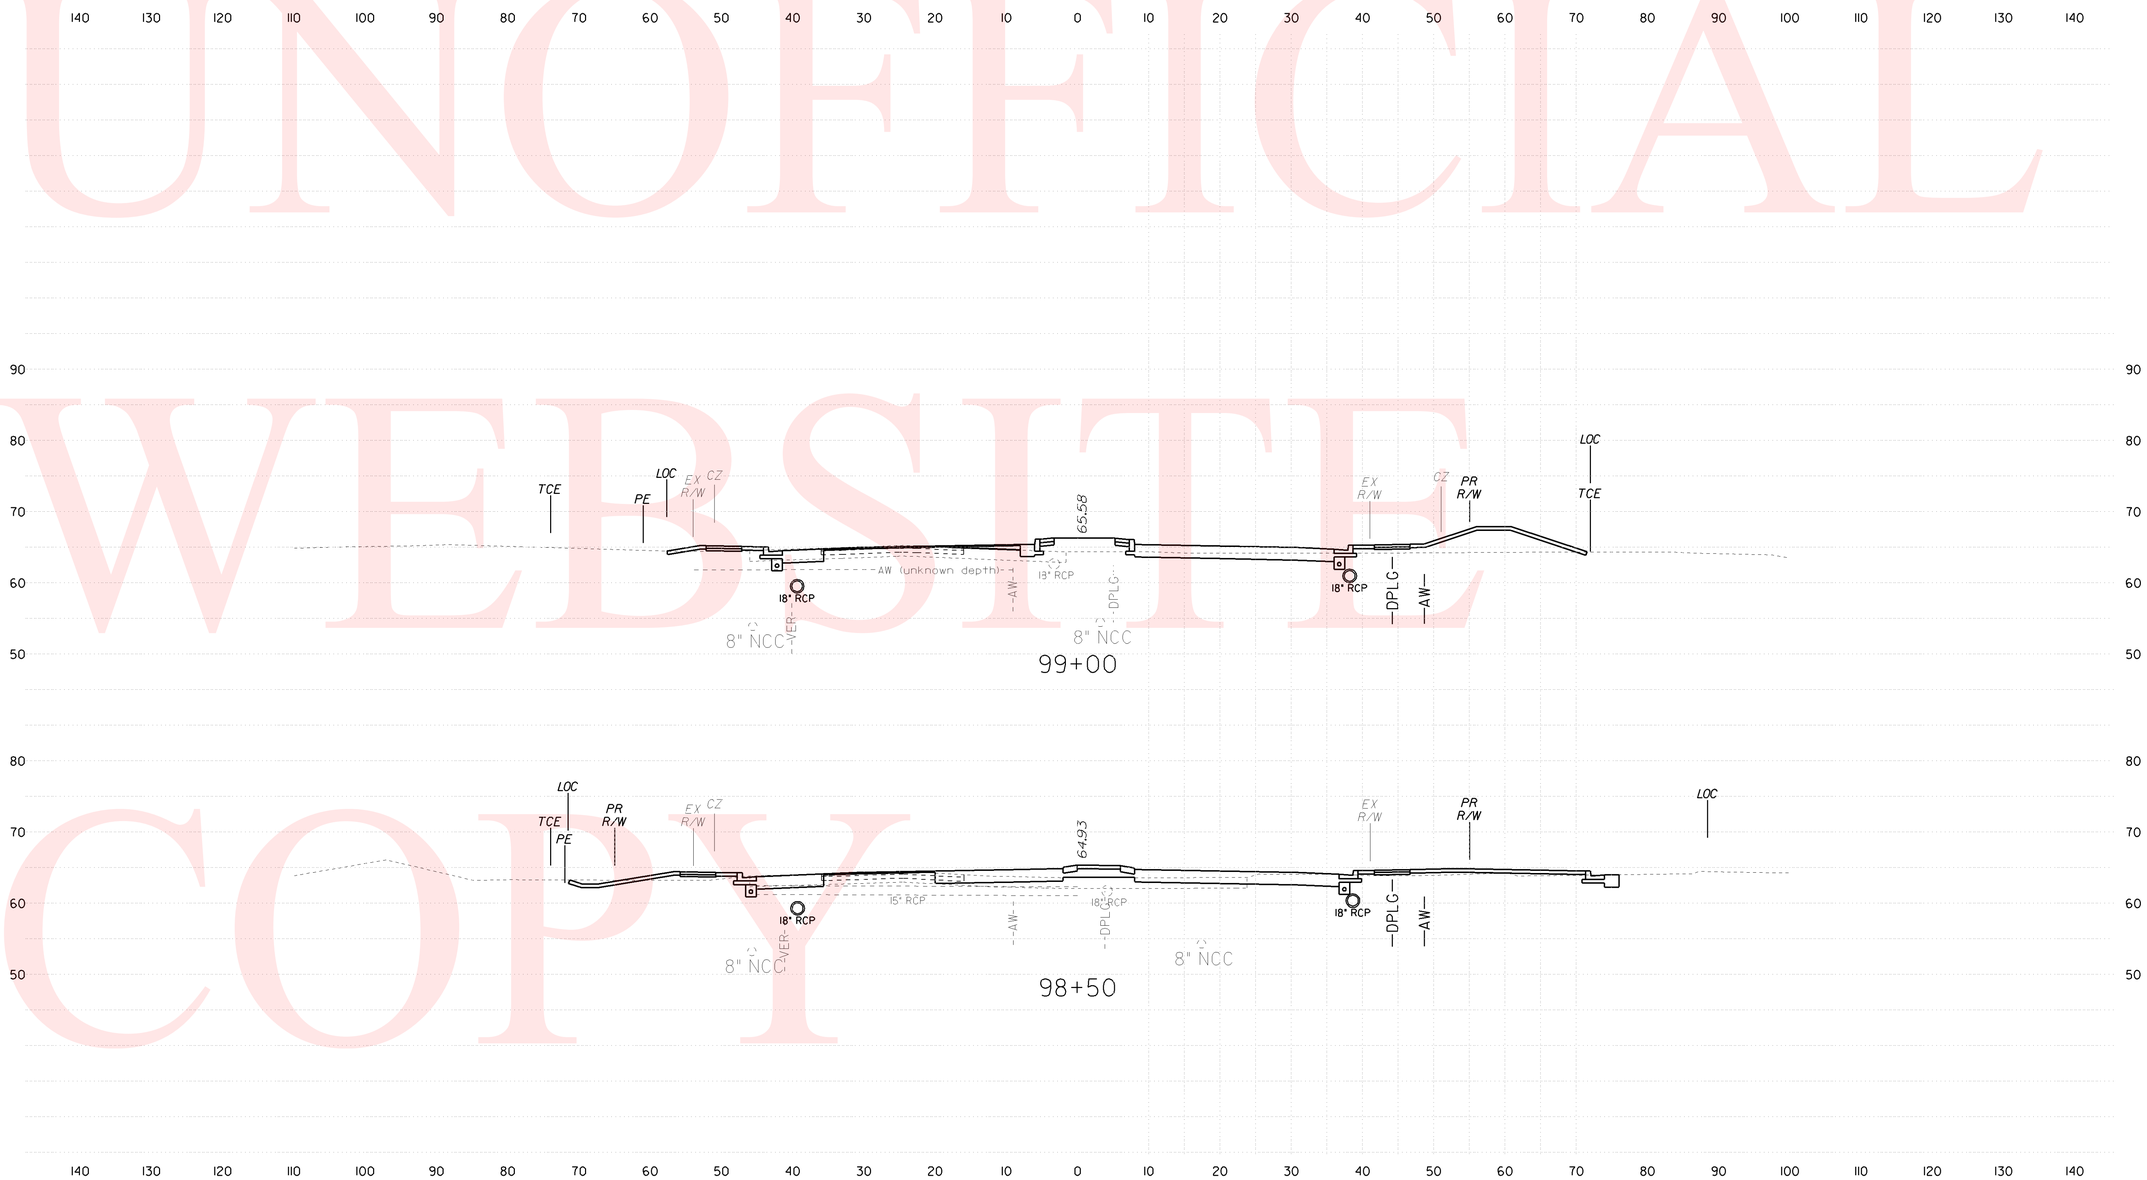

UNOFFICIAL WEBSITE COPY

PREL. TRACING DESIGN CHKD.

3:00:13 PM

3:00:13 PM M:\31\31-04\Geopak\Cross Sections\cs01sr7_March2010.dgn

CONTRACT	COUNTY	F.A.P. NO.	SHEET NO.	TOTAL SHTS.
23-126-01	NEW CASTLE	SEE TITLE SHEET	20	47

SR 7, NEWTOWN RD TO SR 273

REVISIONS

CROSS SECTIONS

SCALE 0 10 20 30

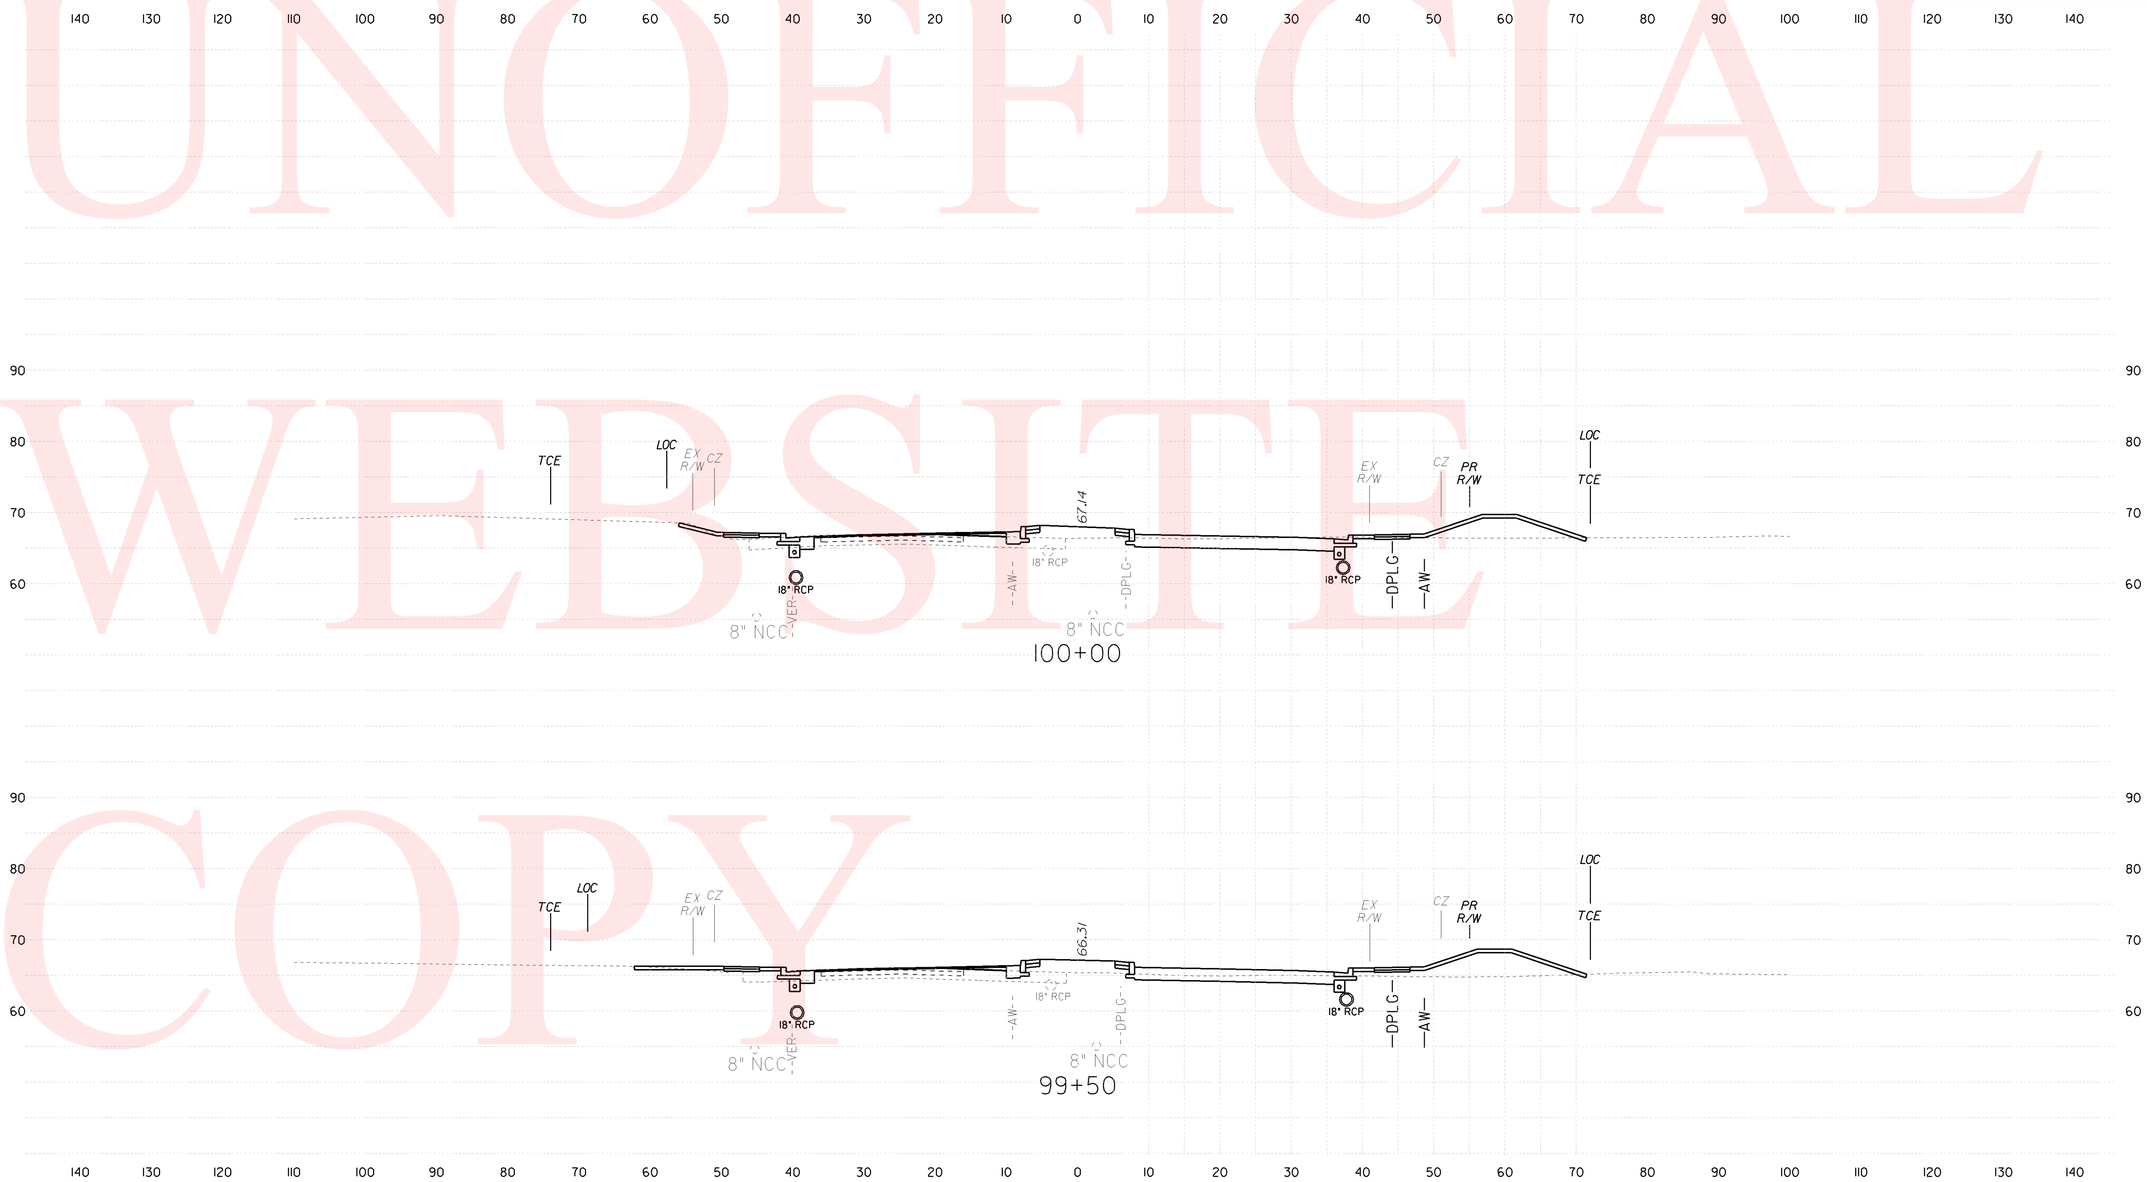

UNOFFICIAL WEBSITE COPY

PRELI. TRACING ____ DESIGN ____ CHKD. ____

CONTRACT	COUNTY	F.A.P. NO.	SHEET NO.	TOTAL SHTS.
23-126-01	NEW CASTLE	SEE TITLE SHEET	21	47

SR 7, NEWTOWN RD TO SR 273

REVISIONS

CROSS SECTIONS

SCALE 0 10 20 30

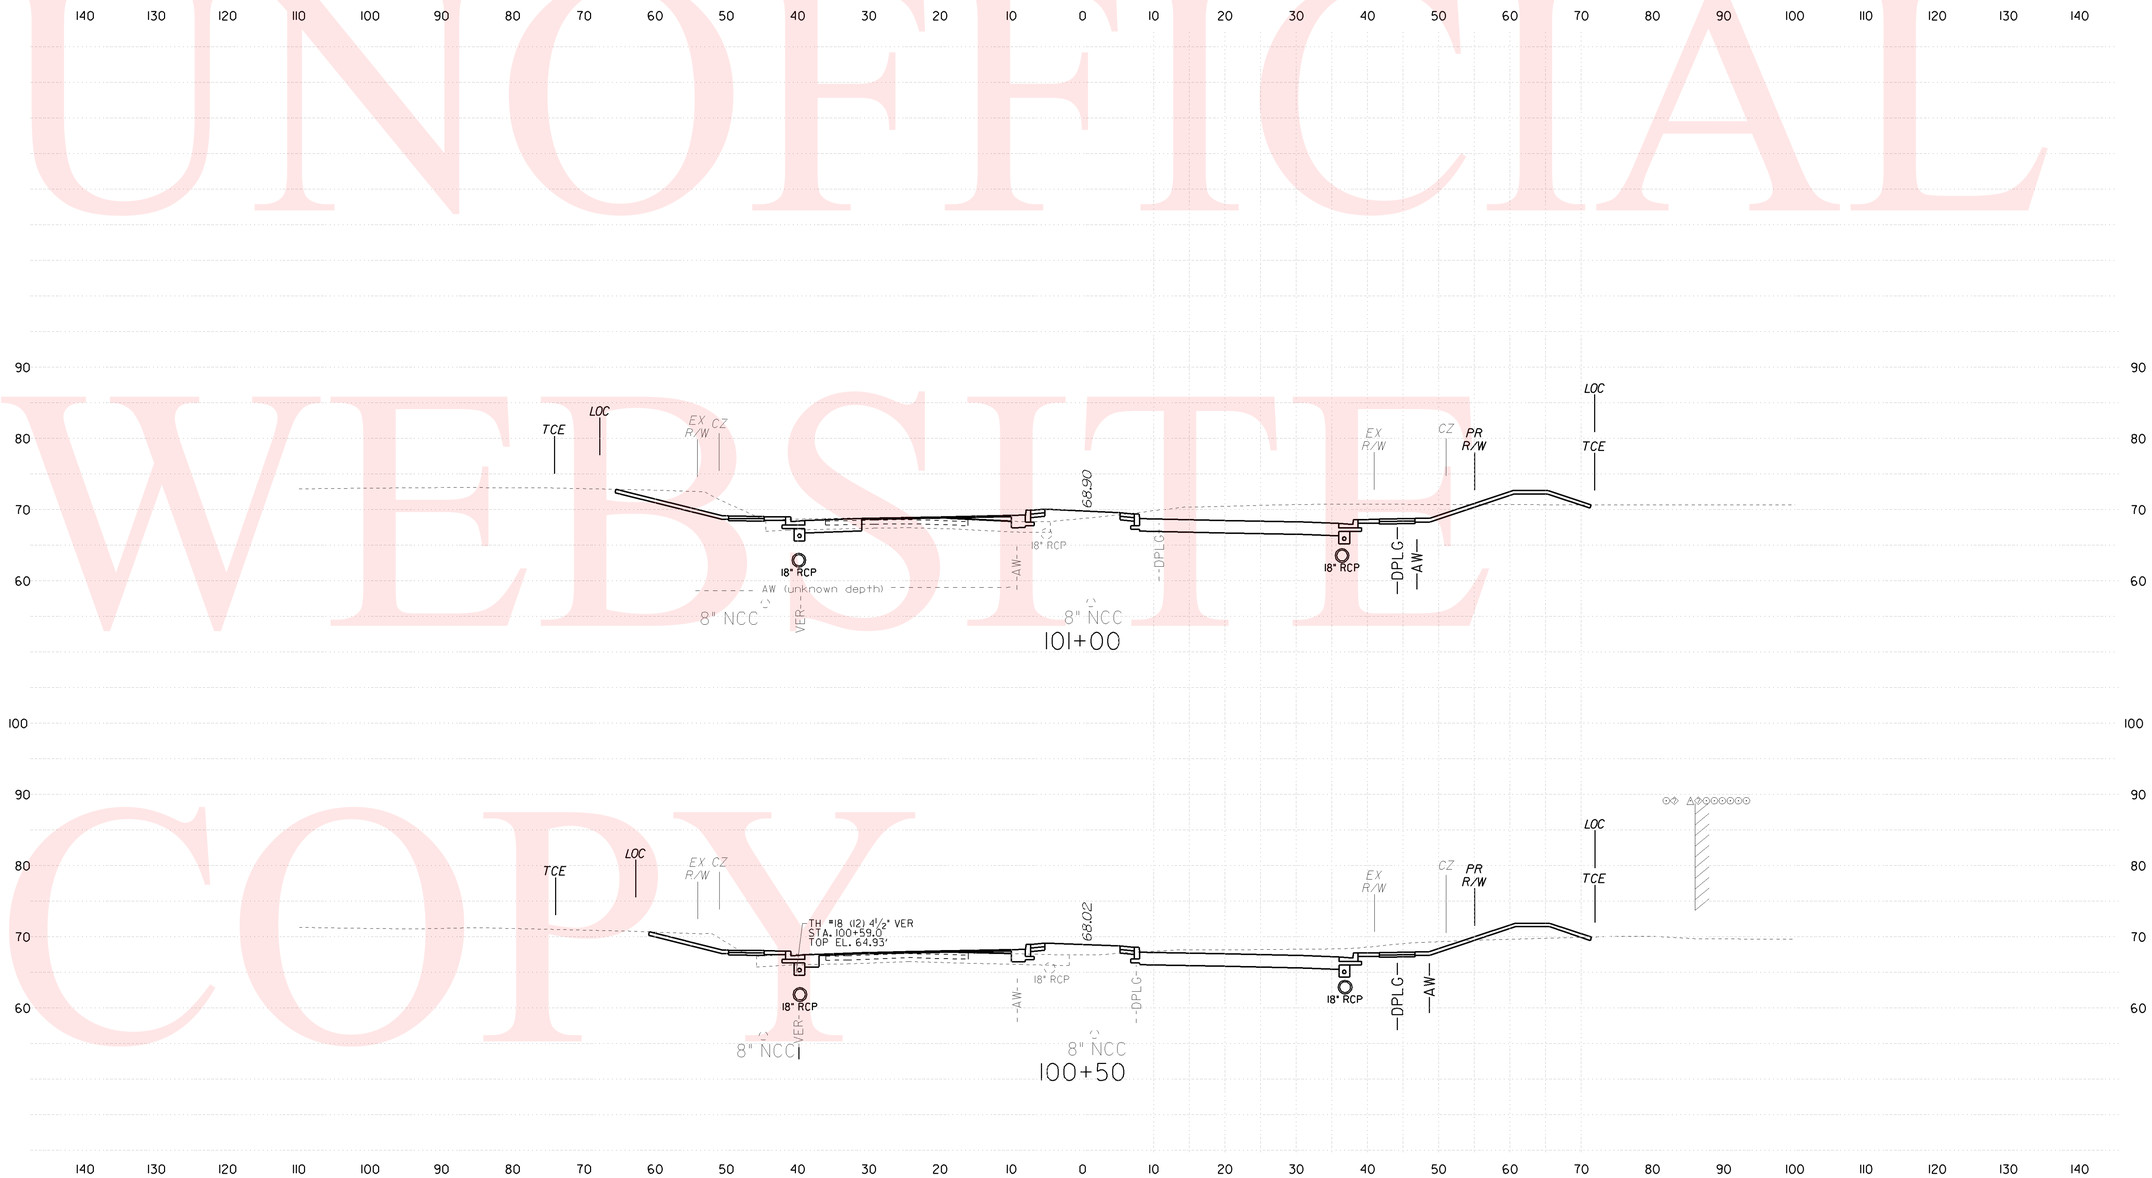

UNOFFICIAL WEBSITE COPY

PREL. TRACING DESIGN CHKD.

3:00:54 PM

3:00:54 PM

M:\31131-04\Geopak\Cross Sections\cs01sr7_March2010.dgn

CONTRACT	COUNTY	F.A.P. NO.	SHEET NO.	TOTAL SHTS.
23-126-01	NEW CASTLE	SEE TITLE SHEET	22	47

SR 7, NEWTOWN RD TO SR 273

REVISIONS

CROSS SECTIONS

SCALE 0 10 20 30

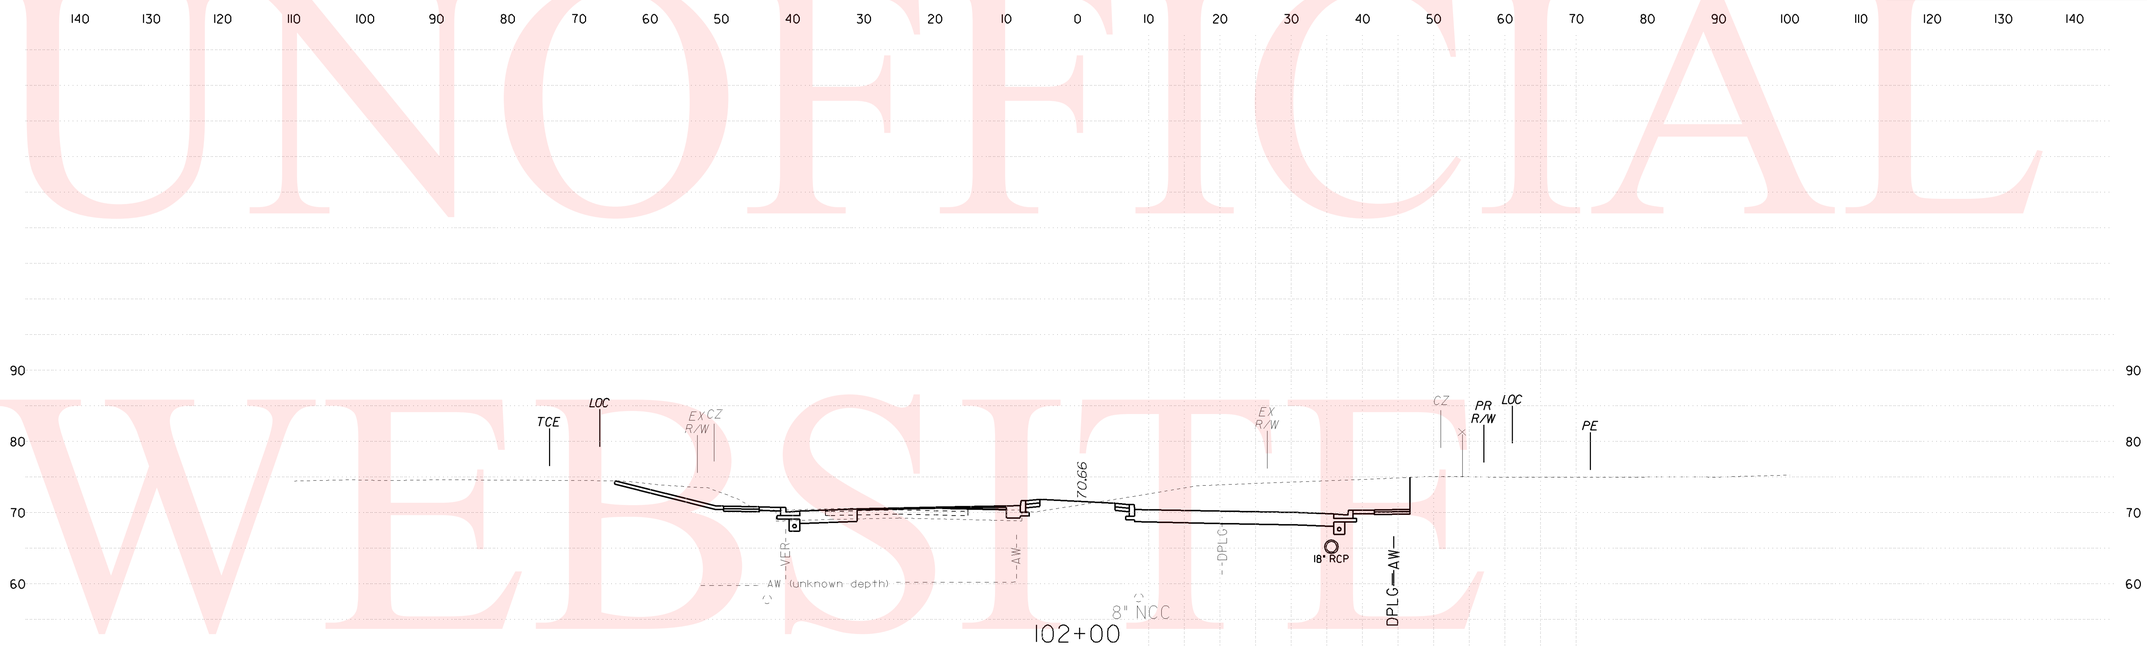

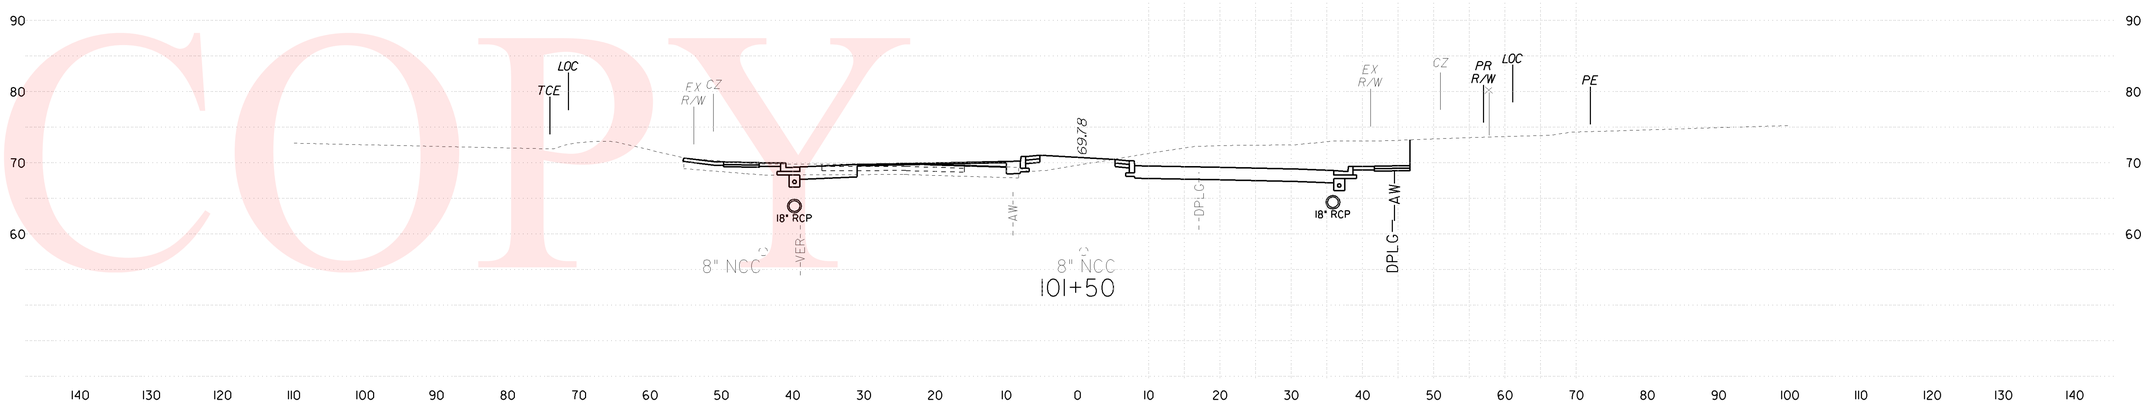

PREL. TRACING ____ DESIGN ____ CHKD. ____

3:01:23 PM

3:01:23 PM M:\3113104\Geopak\Cross Sections\cs01sr7_March2010.dgn

UNOFFICIAL WEBSITE COPY

CONTRACT	COUNTY	F.A.P. NO.	SHEET NO.	TOTAL SHTS.
23-126-01	NEW CASTLE	SEE TITLE SHEET	23	47

SR 7, NEWTOWN RD TO SR 273

REVISIONS

CROSS SECTIONS

SCALE 0 10 20 30

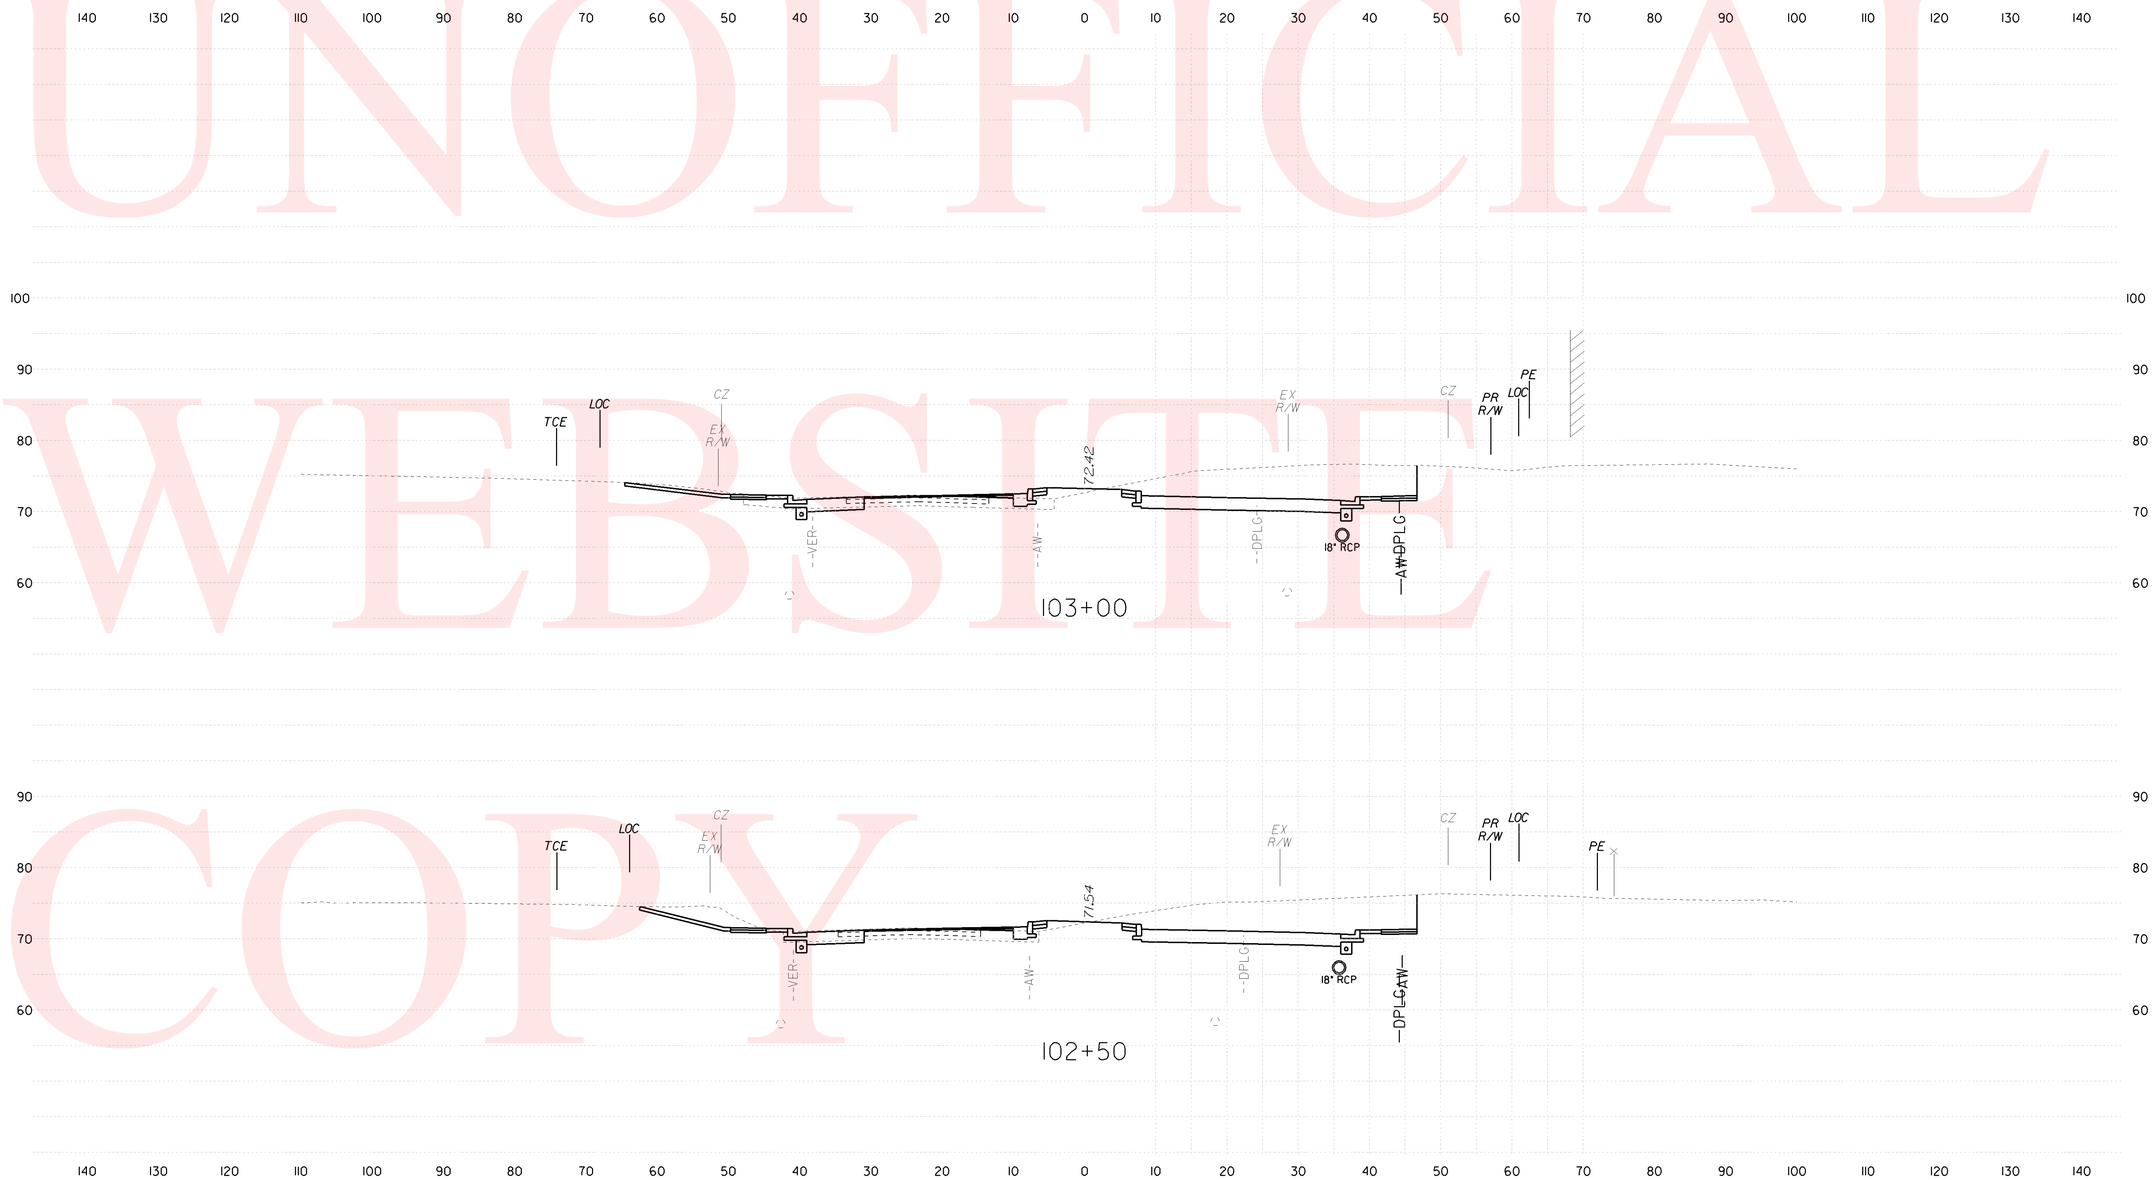

UNOFFICIAL WEBSITE COPY

PREL. TRACING ____ DESIGN ____ CHK'D. ____

3:01:48 PM

3:01:48 PM M:\31\31-04\Geopak\Cross Sections\cs01sr7_March2010.dgn

CONTRACT	COUNTY	F.A.P. NO.	SHEET NO.	TOTAL SHTS.
23-126-01	NEW CASTLE	SEE TITLE SHEET	24	47

SR 7, NEWTOWN RD TO SR 273

REVISIONS

CROSS SECTIONS

SCALE 0 10 20 30

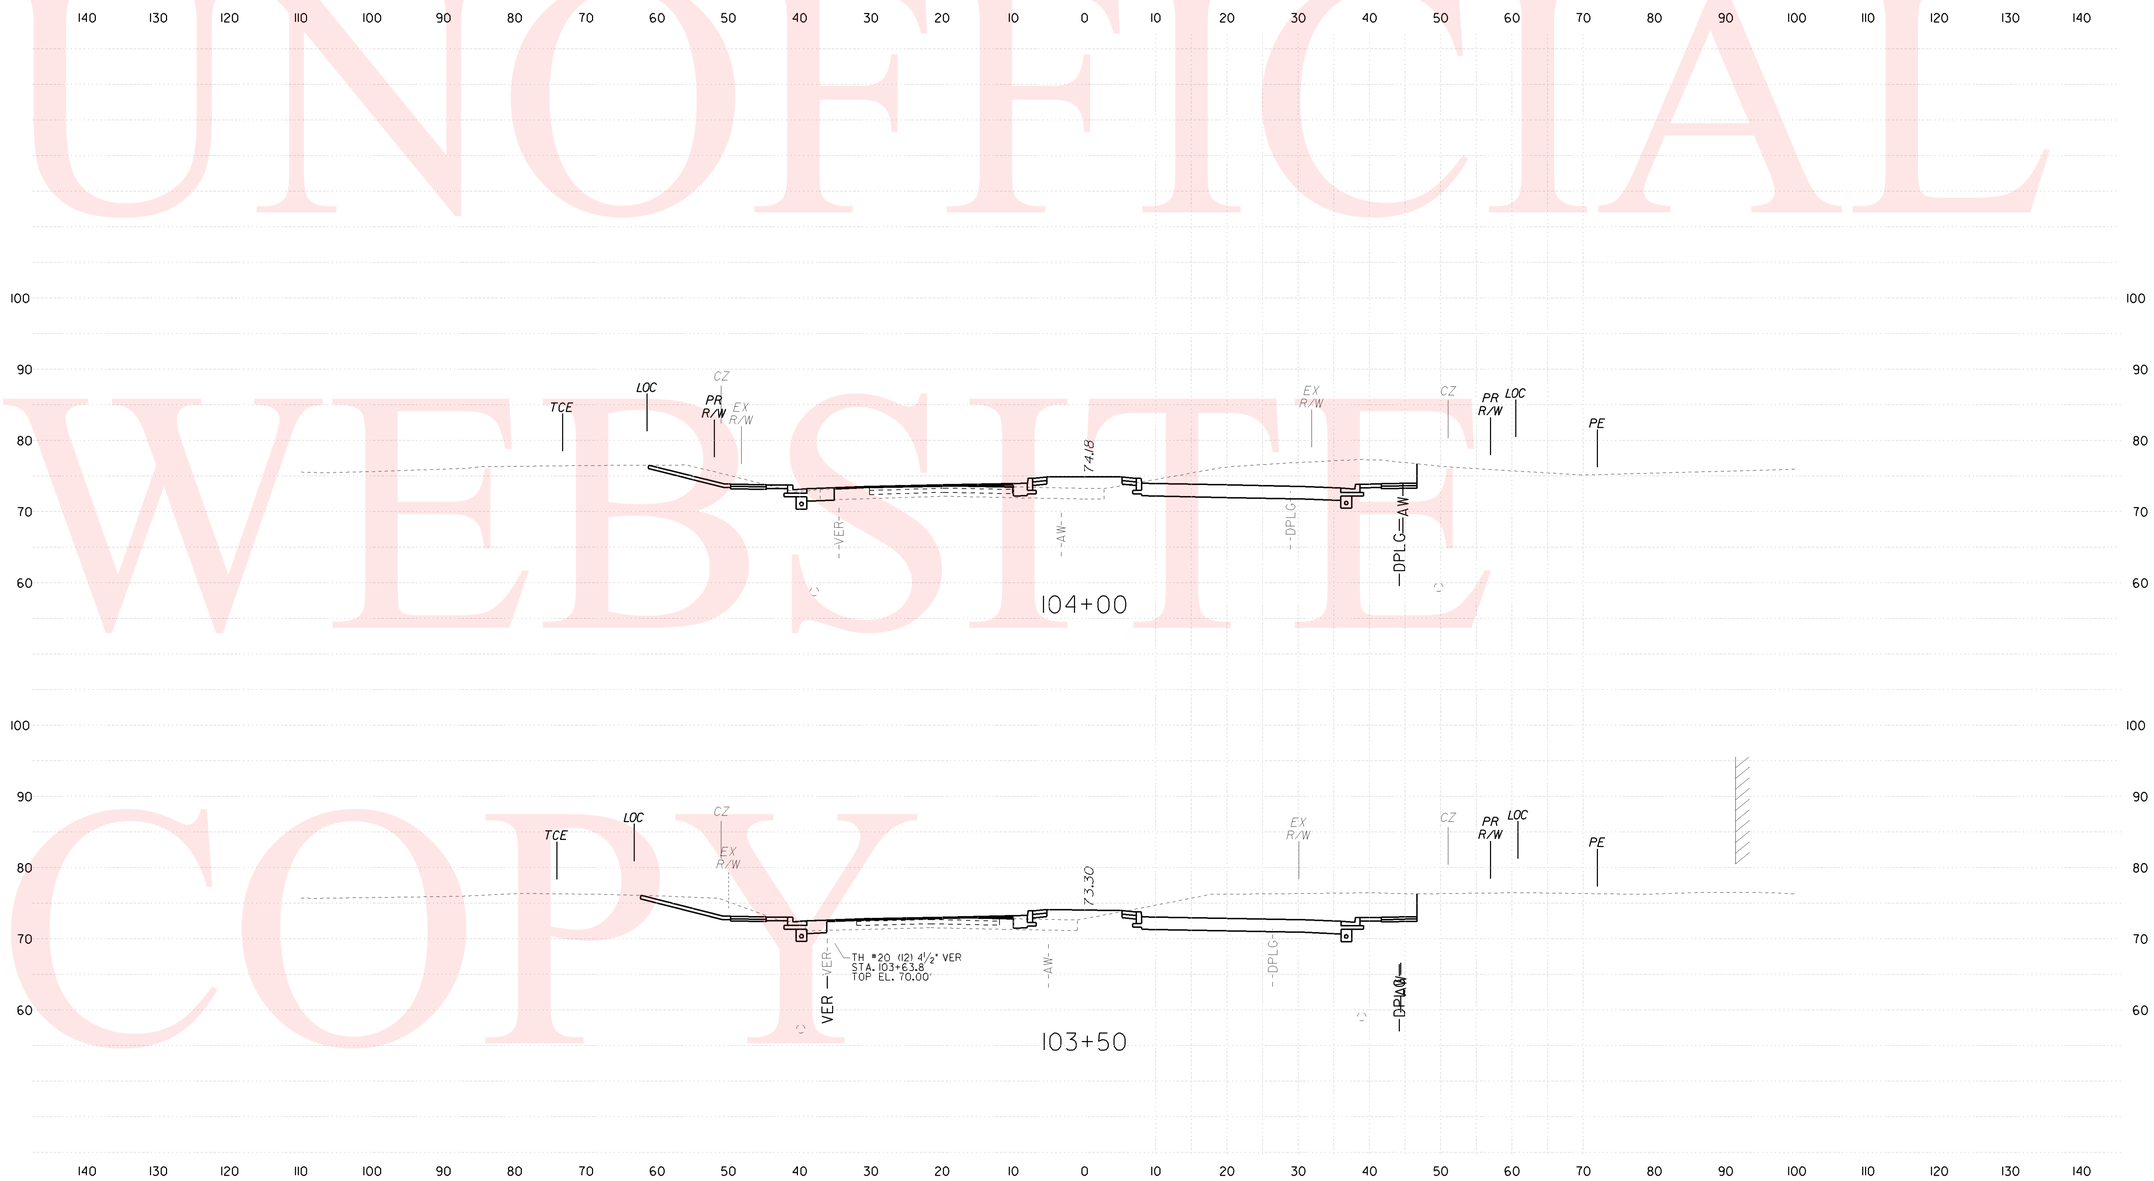

UNOFFICIAL WEBSITE COPY

PRELIM. TRACING ____ DESIGN ____ CHKD. ____

CONTRACT	COUNTY	F.A.P. NO.	SHEET NO.	TOTAL SHTS.
23-126-01	NEW CASTLE	SEE TITLE SHEET	25	47

SR 7, NEWTOWN RD TO SR 273

REVISIONS

CROSS SECTIONS

SCALE 0 10 20 30

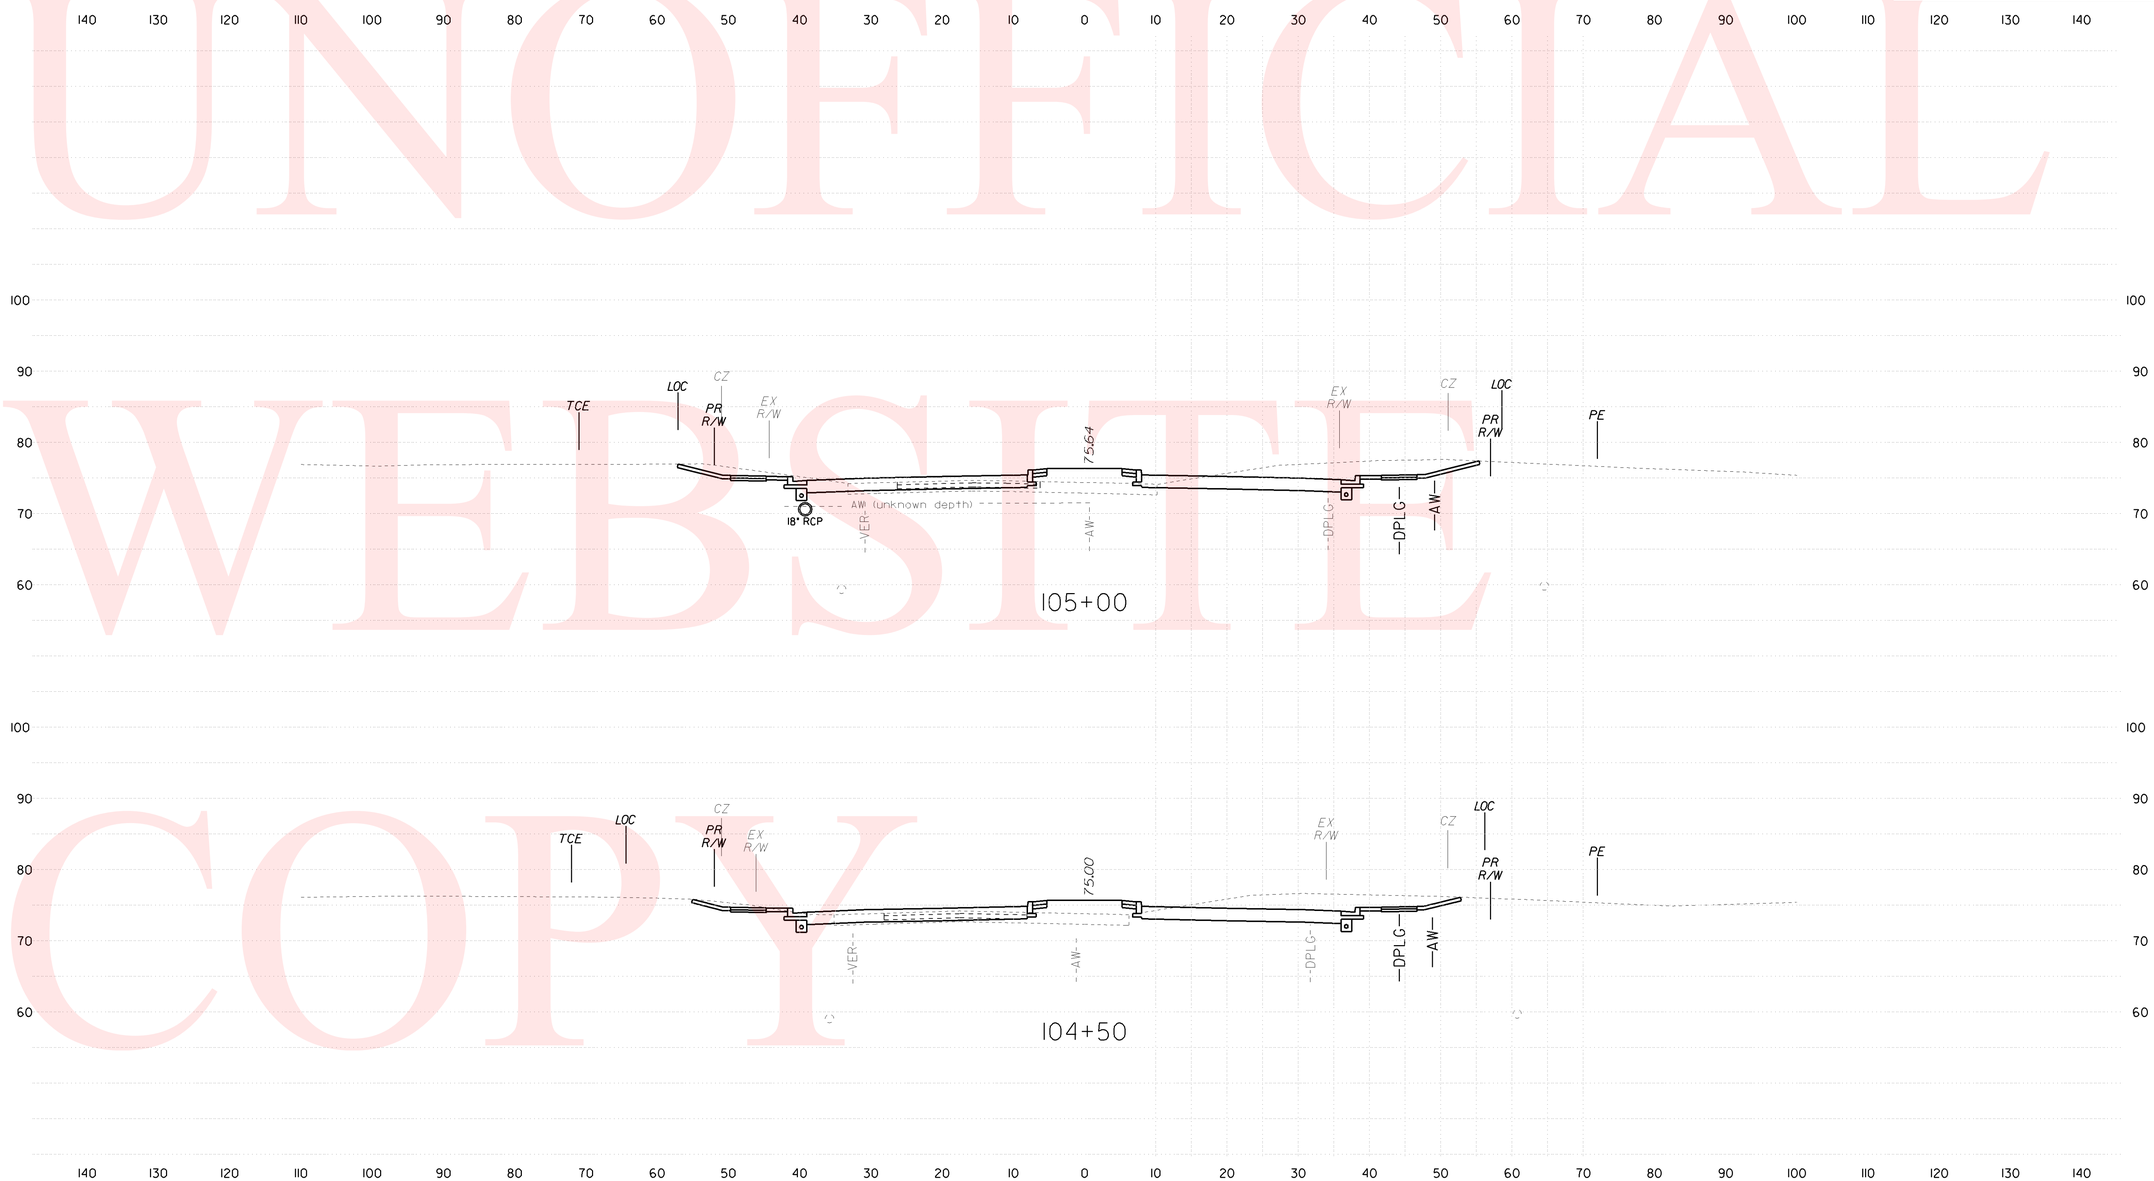

UNOFFICIAL WEBSITE COPY

CHKD.
DESIGN
PREL. TRACING

3:02:34 PM

3:02:34 PM M:\31131-04\Geopak\Cross Sections\cs01sr7_March2010.dgn

CONTRACT	COUNTY	F.A.P. NO.	SHEET NO.	TOTAL SHTS.
23-126-01	NEW CASTLE	SEE TITLE SHEET	26	47

SR 7, NEWTOWN RD TO SR 273

REVISIONS

CROSS SECTIONS

SCALE 0 10 20 30

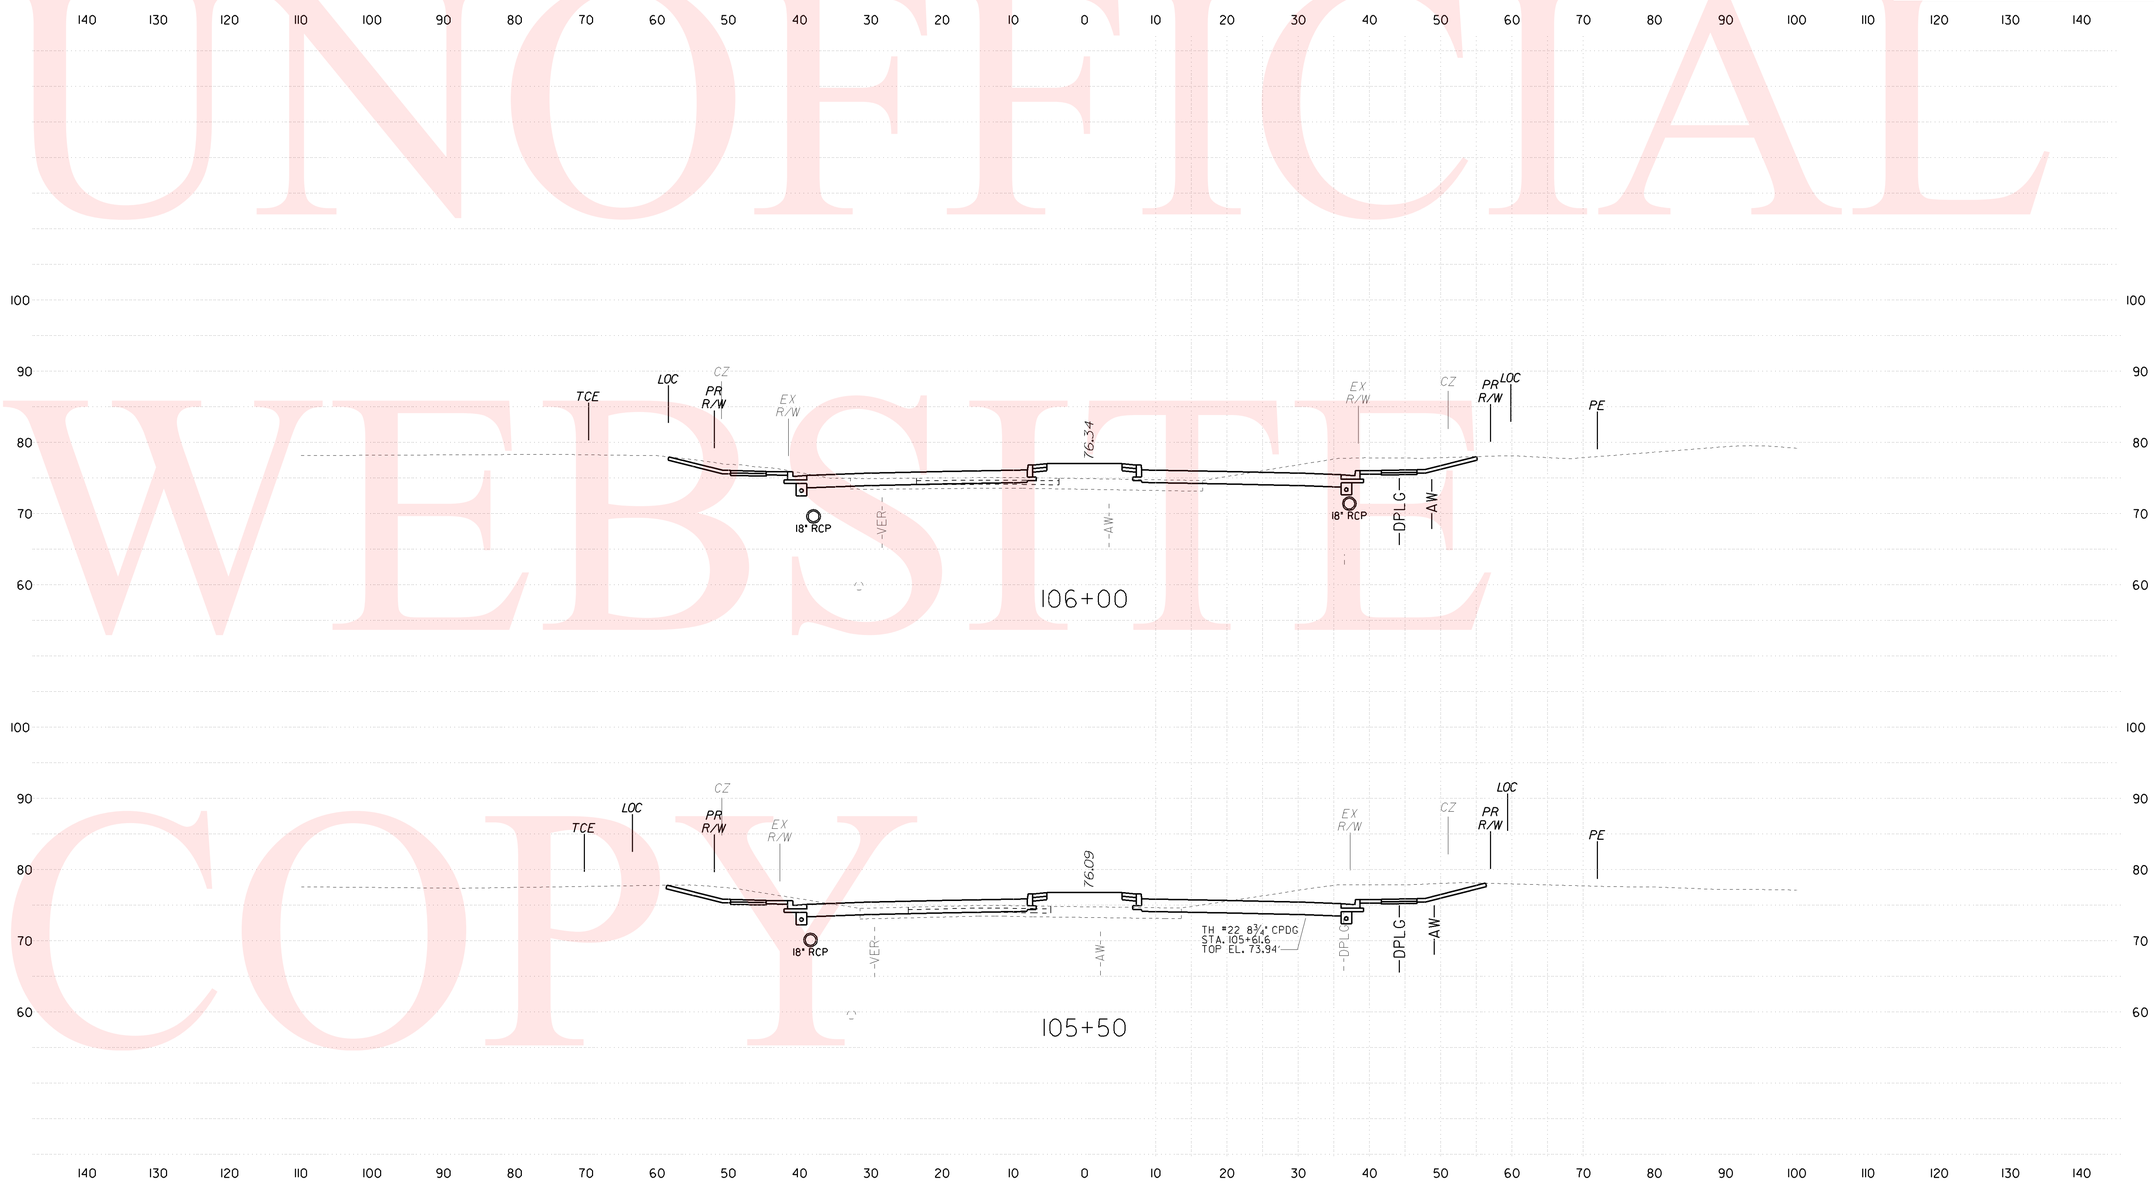

UNOFFICIAL WEBSITE COPY

CHKD. ____ DESIGN ____ PREL. TRACING ____

3:02:54 PM

3:02:54 PM M:\3113-04\Geopak\Cross Sections\cs01sr7_March2010.dgn

CONTRACT	COUNTY	F.A.P. NO.	SHEET NO.	TOTAL SHTS.
23-126-01	NEW CASTLE	SEE TITLE SHEET	27	47

SR 7, NEWTOWN RD TO SR 273

REVISIONS

CROSS SECTIONS

SCALE 0 10 20 30

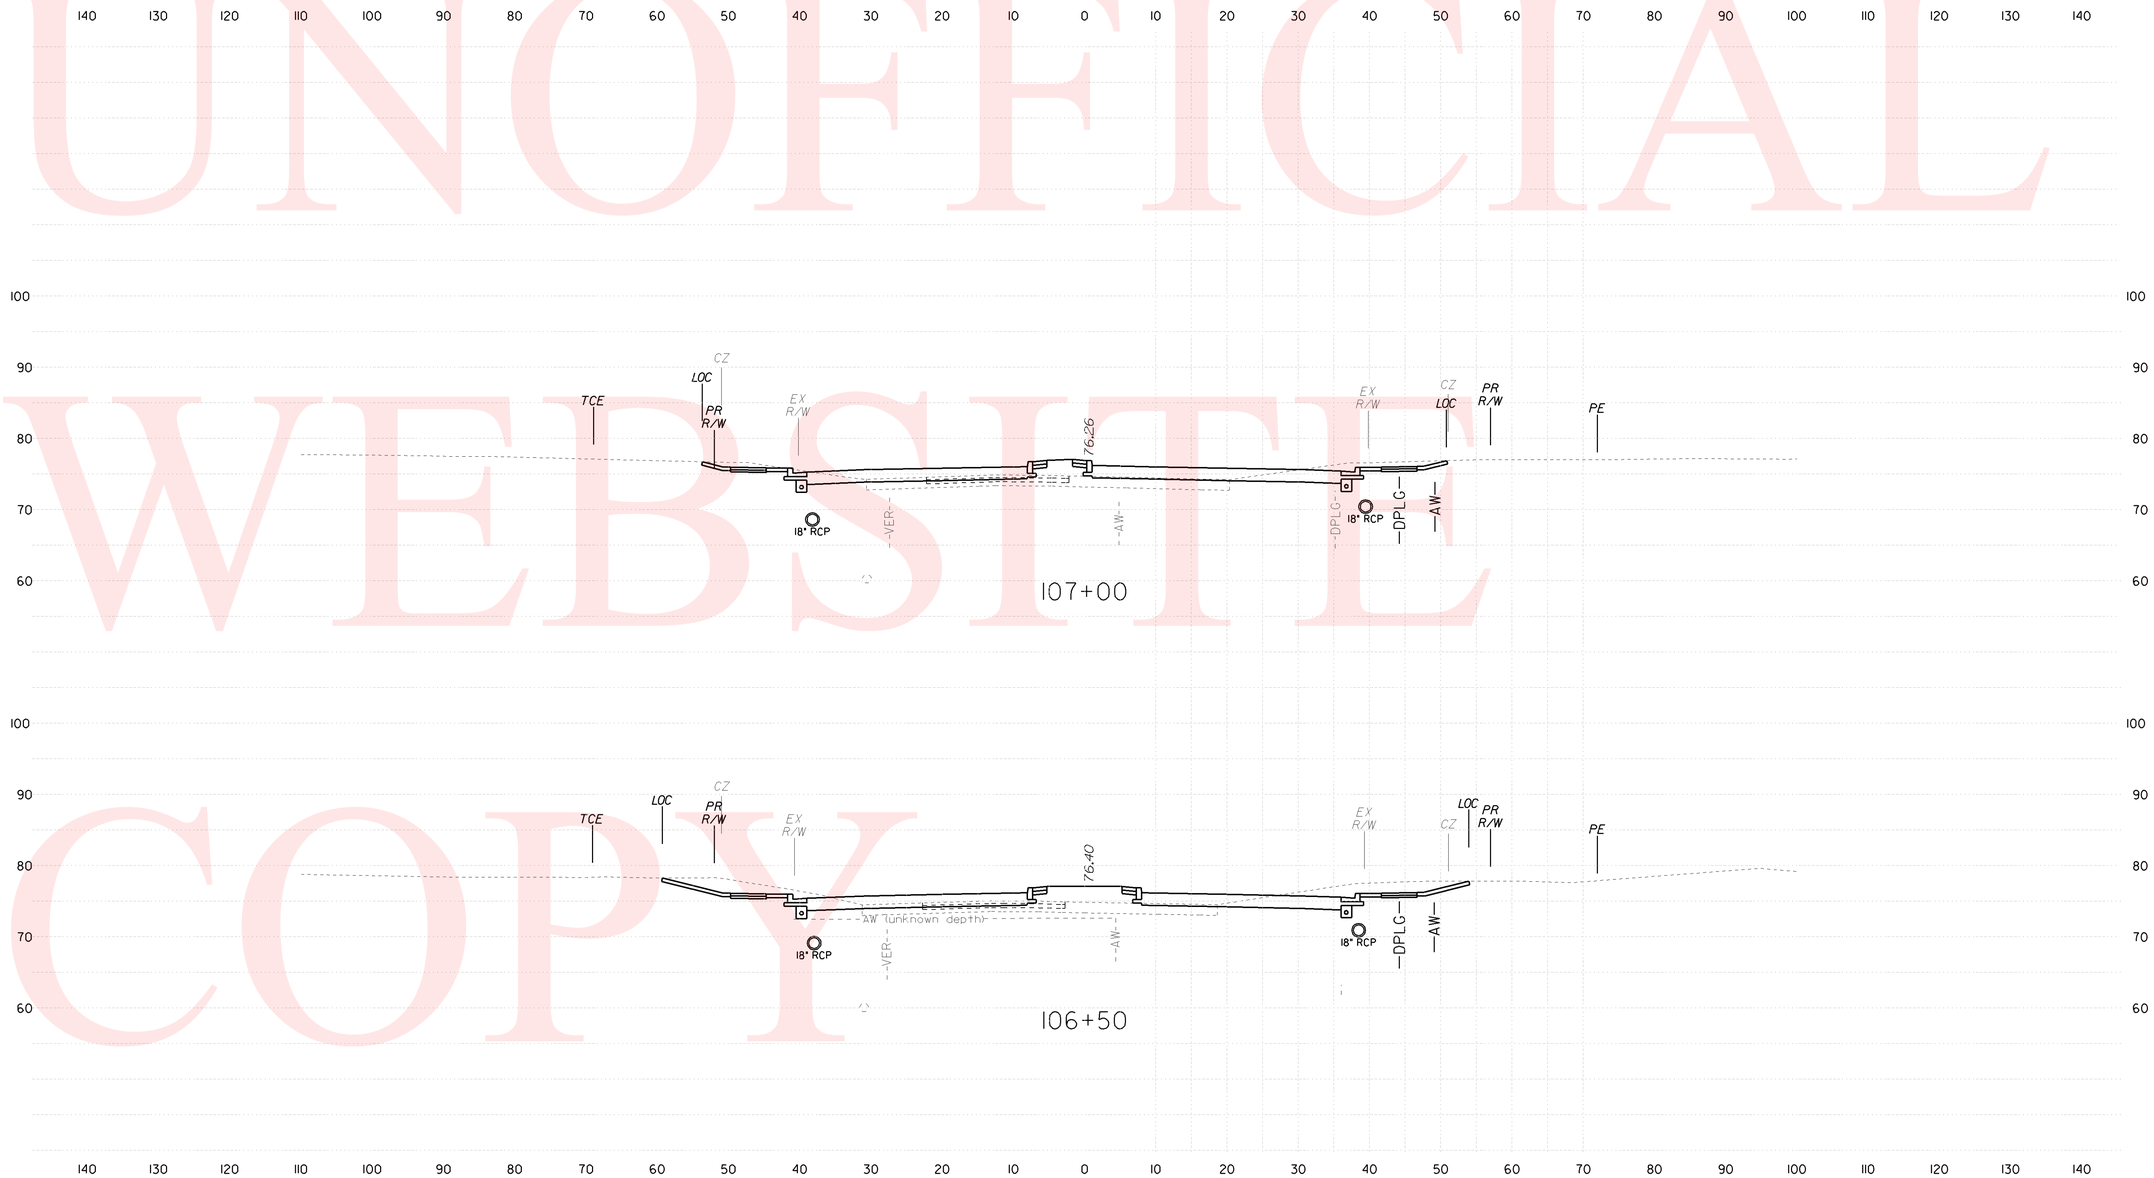

UNOFFICIAL WEBSITE COPY

CHKD. ____ DESIGN ____ PREL. TRACING ____

3:03:15 PM

3:03:15 PM M:\3111-04\Geopak\Cross Sections\cs01sr7_March2010.dgn

CONTRACT	COUNTY	F.A.P. NO.	SHEET NO.	TOTAL SHTS.
23-126-01	NEW CASTLE	SEE TITLE SHEET	28	47

SR 7, NEWTOWN RD TO SR 273

REVISIONS

CROSS SECTIONS

SCALE 0 10 20 30

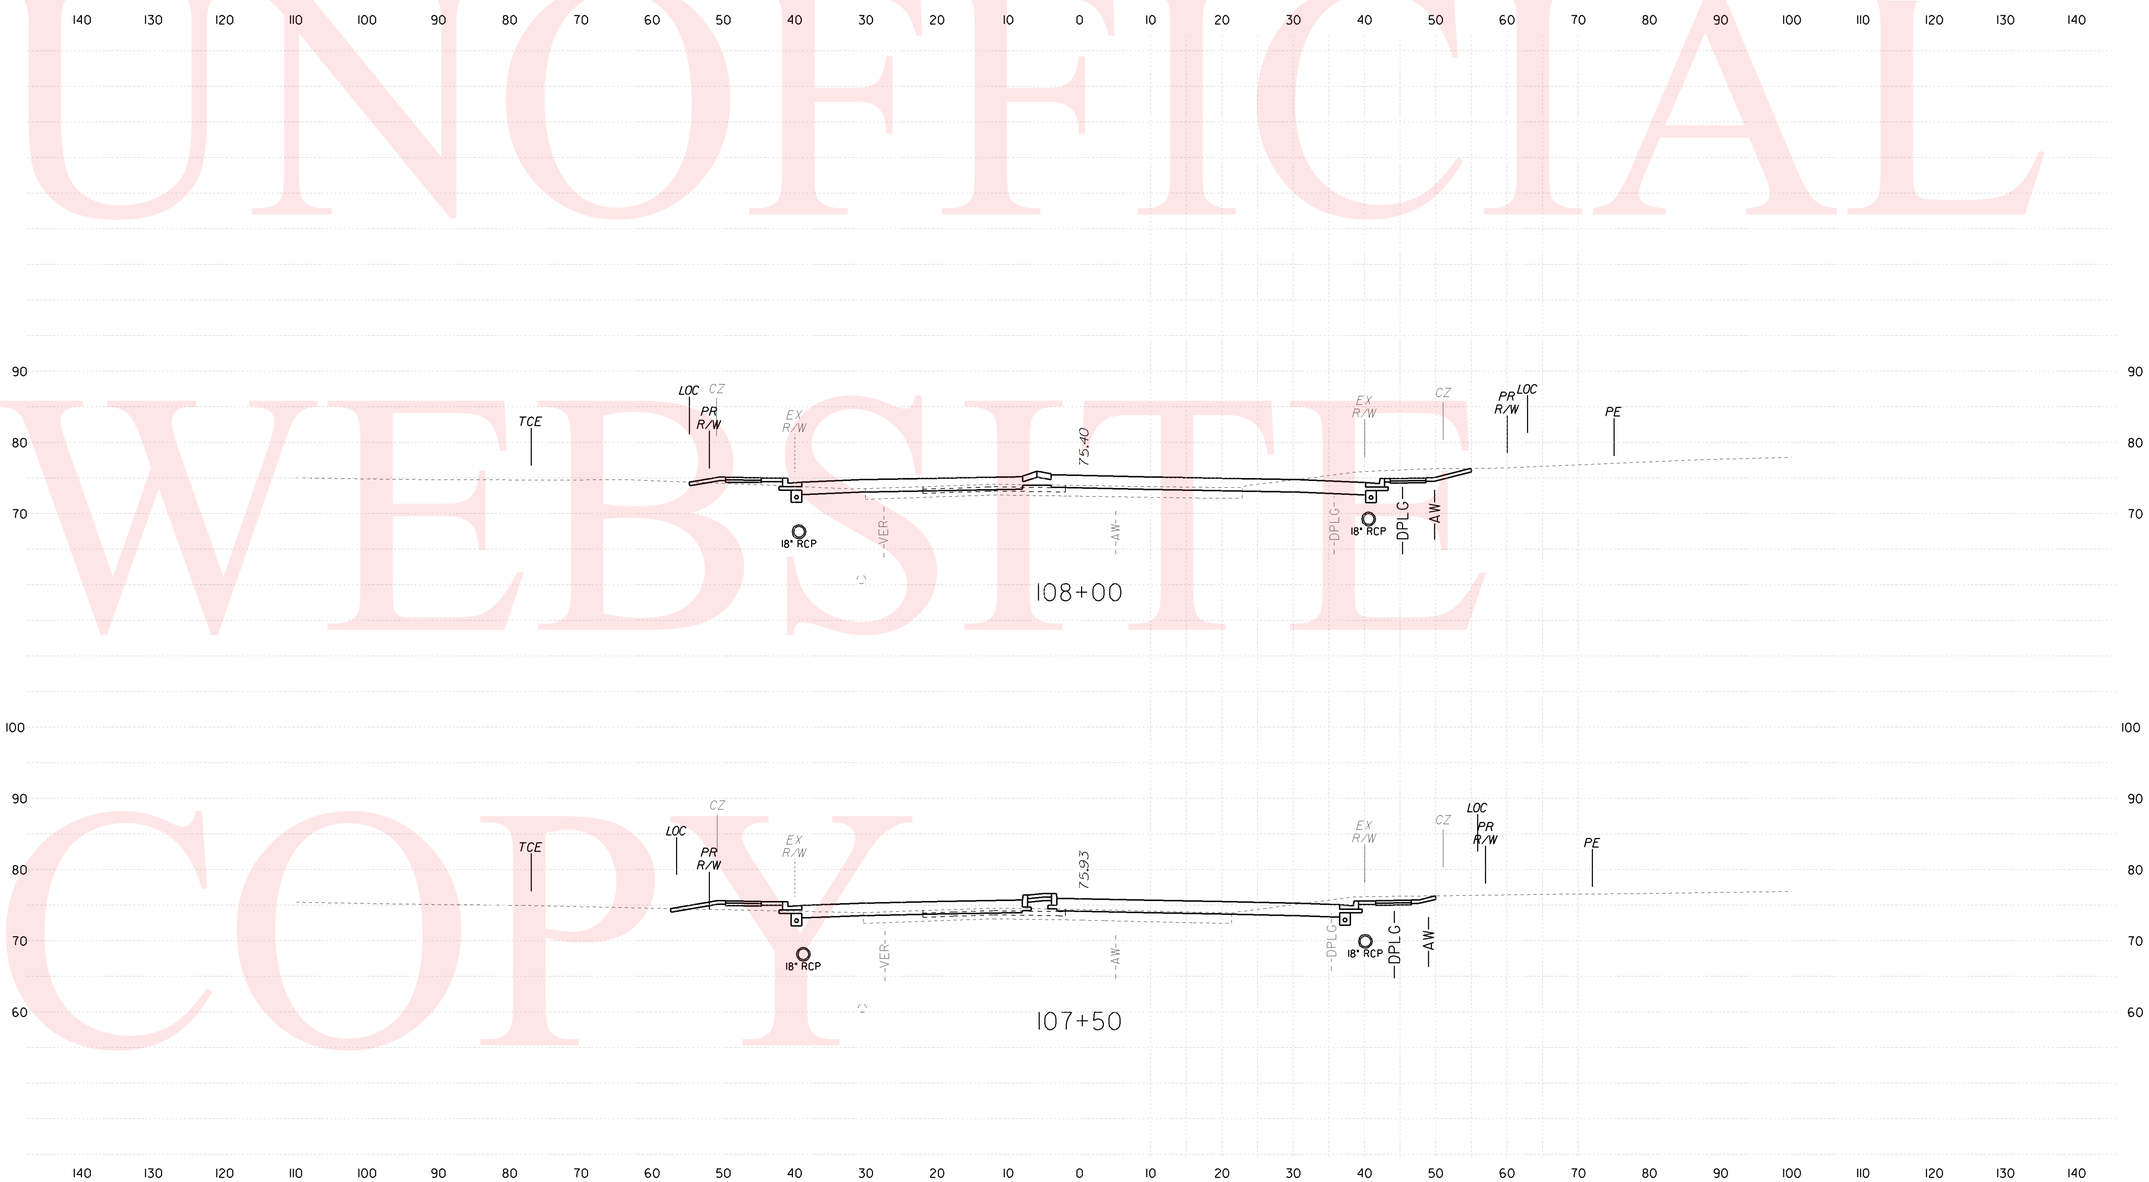

UNOFFICIAL WEBSITE COPY

CHKD. ____ DESIGN ____ PREL. TRACING ____

3:03:56 PM

3:03:56 PM M:\3113-04\Geopak\Cross Sections\cs01sr7_March2010.dgn

CONTRACT	COUNTY	F.A.P. NO.	SHEET NO.	TOTAL SHTS.
23-126-01	NEW CASTLE	SEE TITLE SHEET	29	47

SR 7, NEWTOWN RD TO SR 273

REVISIONS

CROSS SECTIONS

SCALE 0 10 20 30

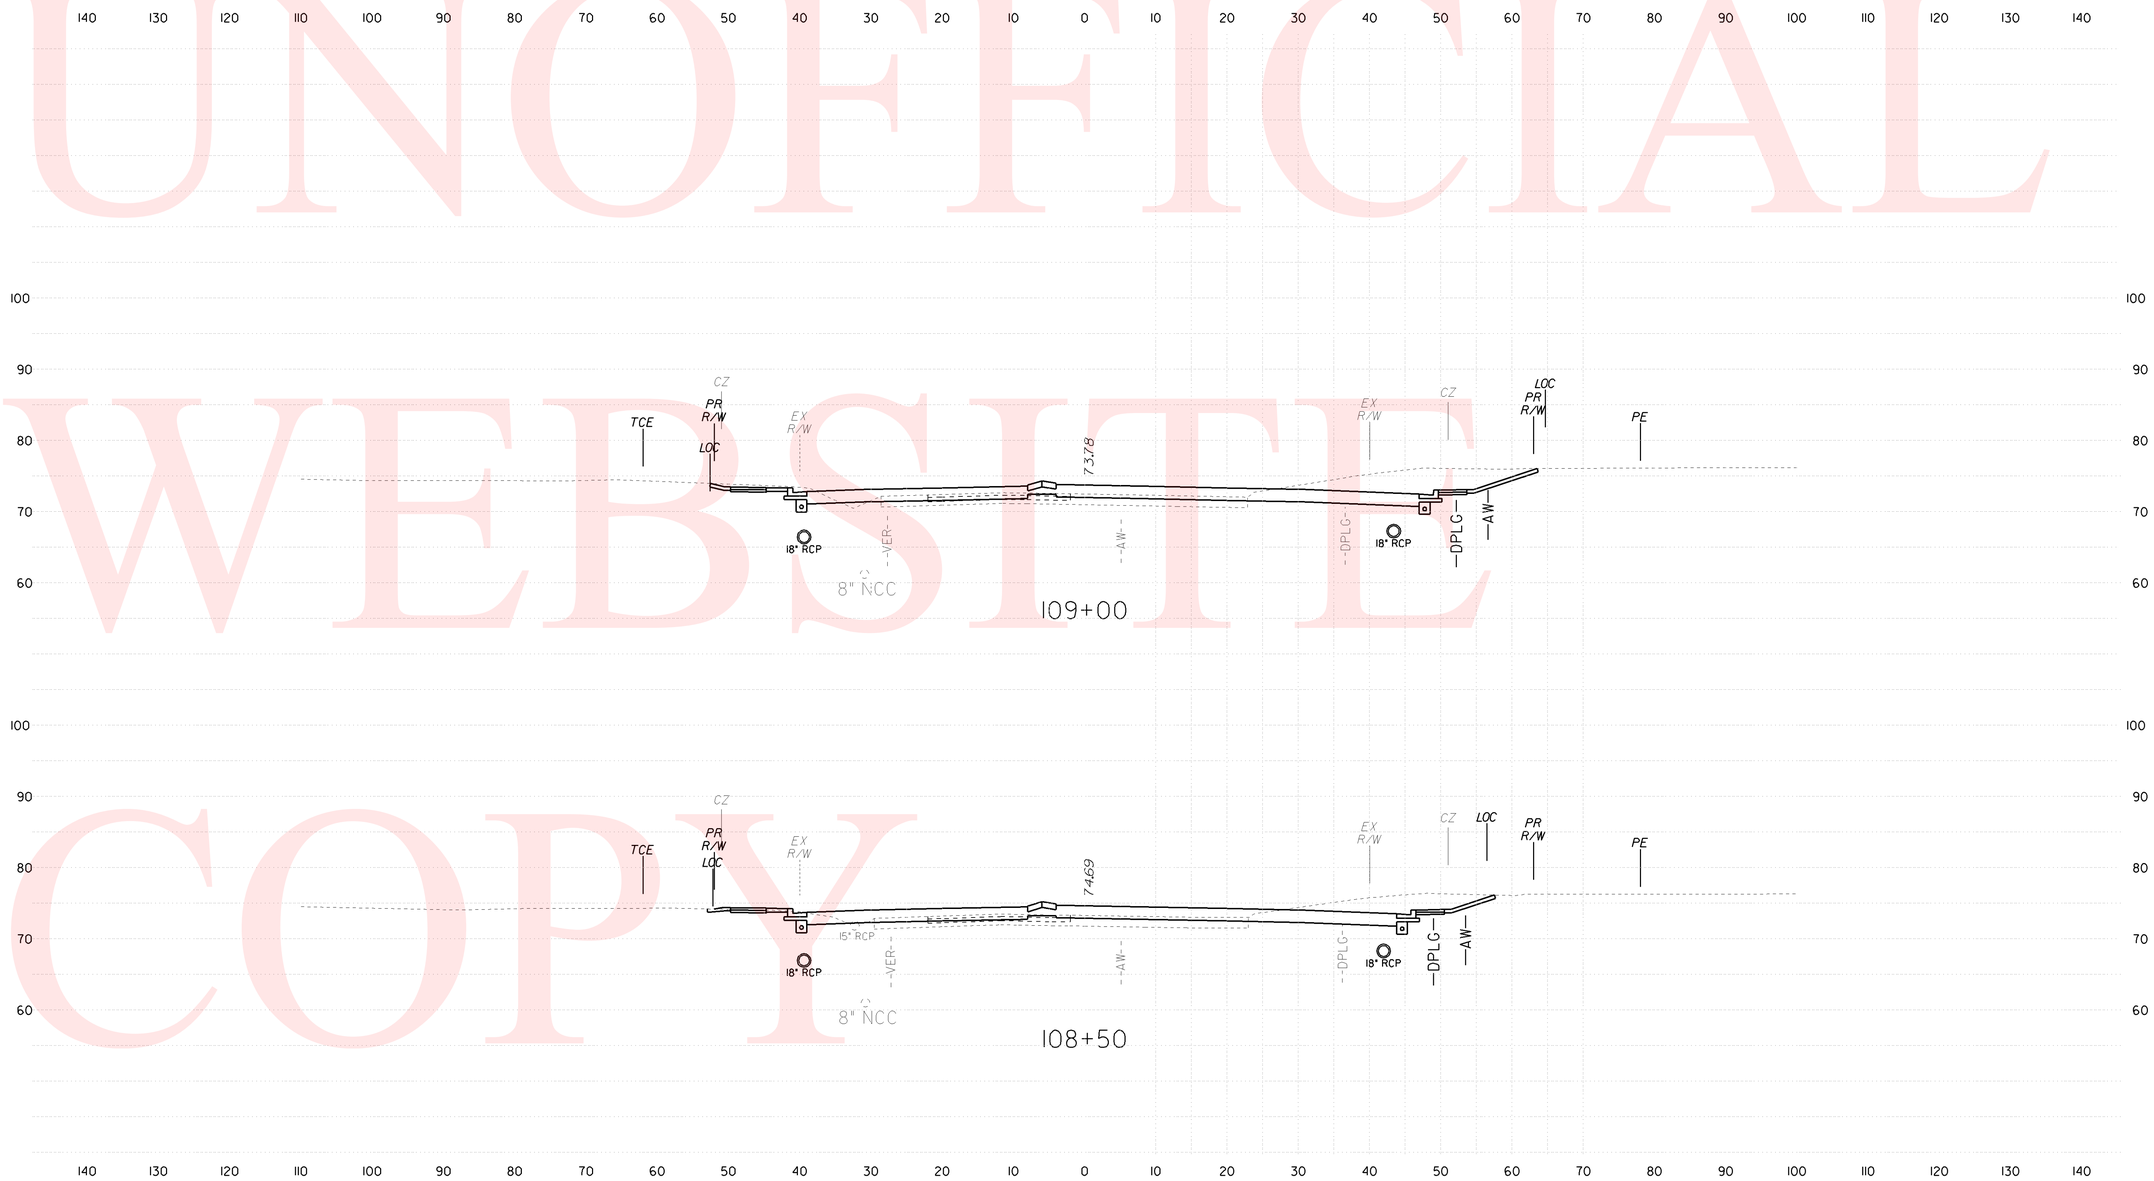

UNOFFICIAL WEBSITE COPY

PREL. TRACING ____ DESIGN ____ CHKD. ____

CONTRACT	COUNTY	F.A.P. NO.	SHEET NO.	TOTAL SHTS.
23-126-01	NEW CASTLE	SEE TITLE SHEET	30	47

SR 7, NEWTON RD TO SR 273

REVISIONS

CROSS SECTIONS

SCALE 0 10 20 30

UNOFFICIAL WEBSITE COPY

CHKD. ____ DESIGN ____ PREL. TRACING ____

CONTRACT	COUNTY	F.A.P. NO.	SHEET NO.	TOTAL SHTS.
23-126-01	NEW CASTLE	SEE TITLE SHEET	31	47

SR 7, NEWTOWN RD TO SR 273

REVISIONS

CROSS SECTIONS

SCALE 0 10 20 30

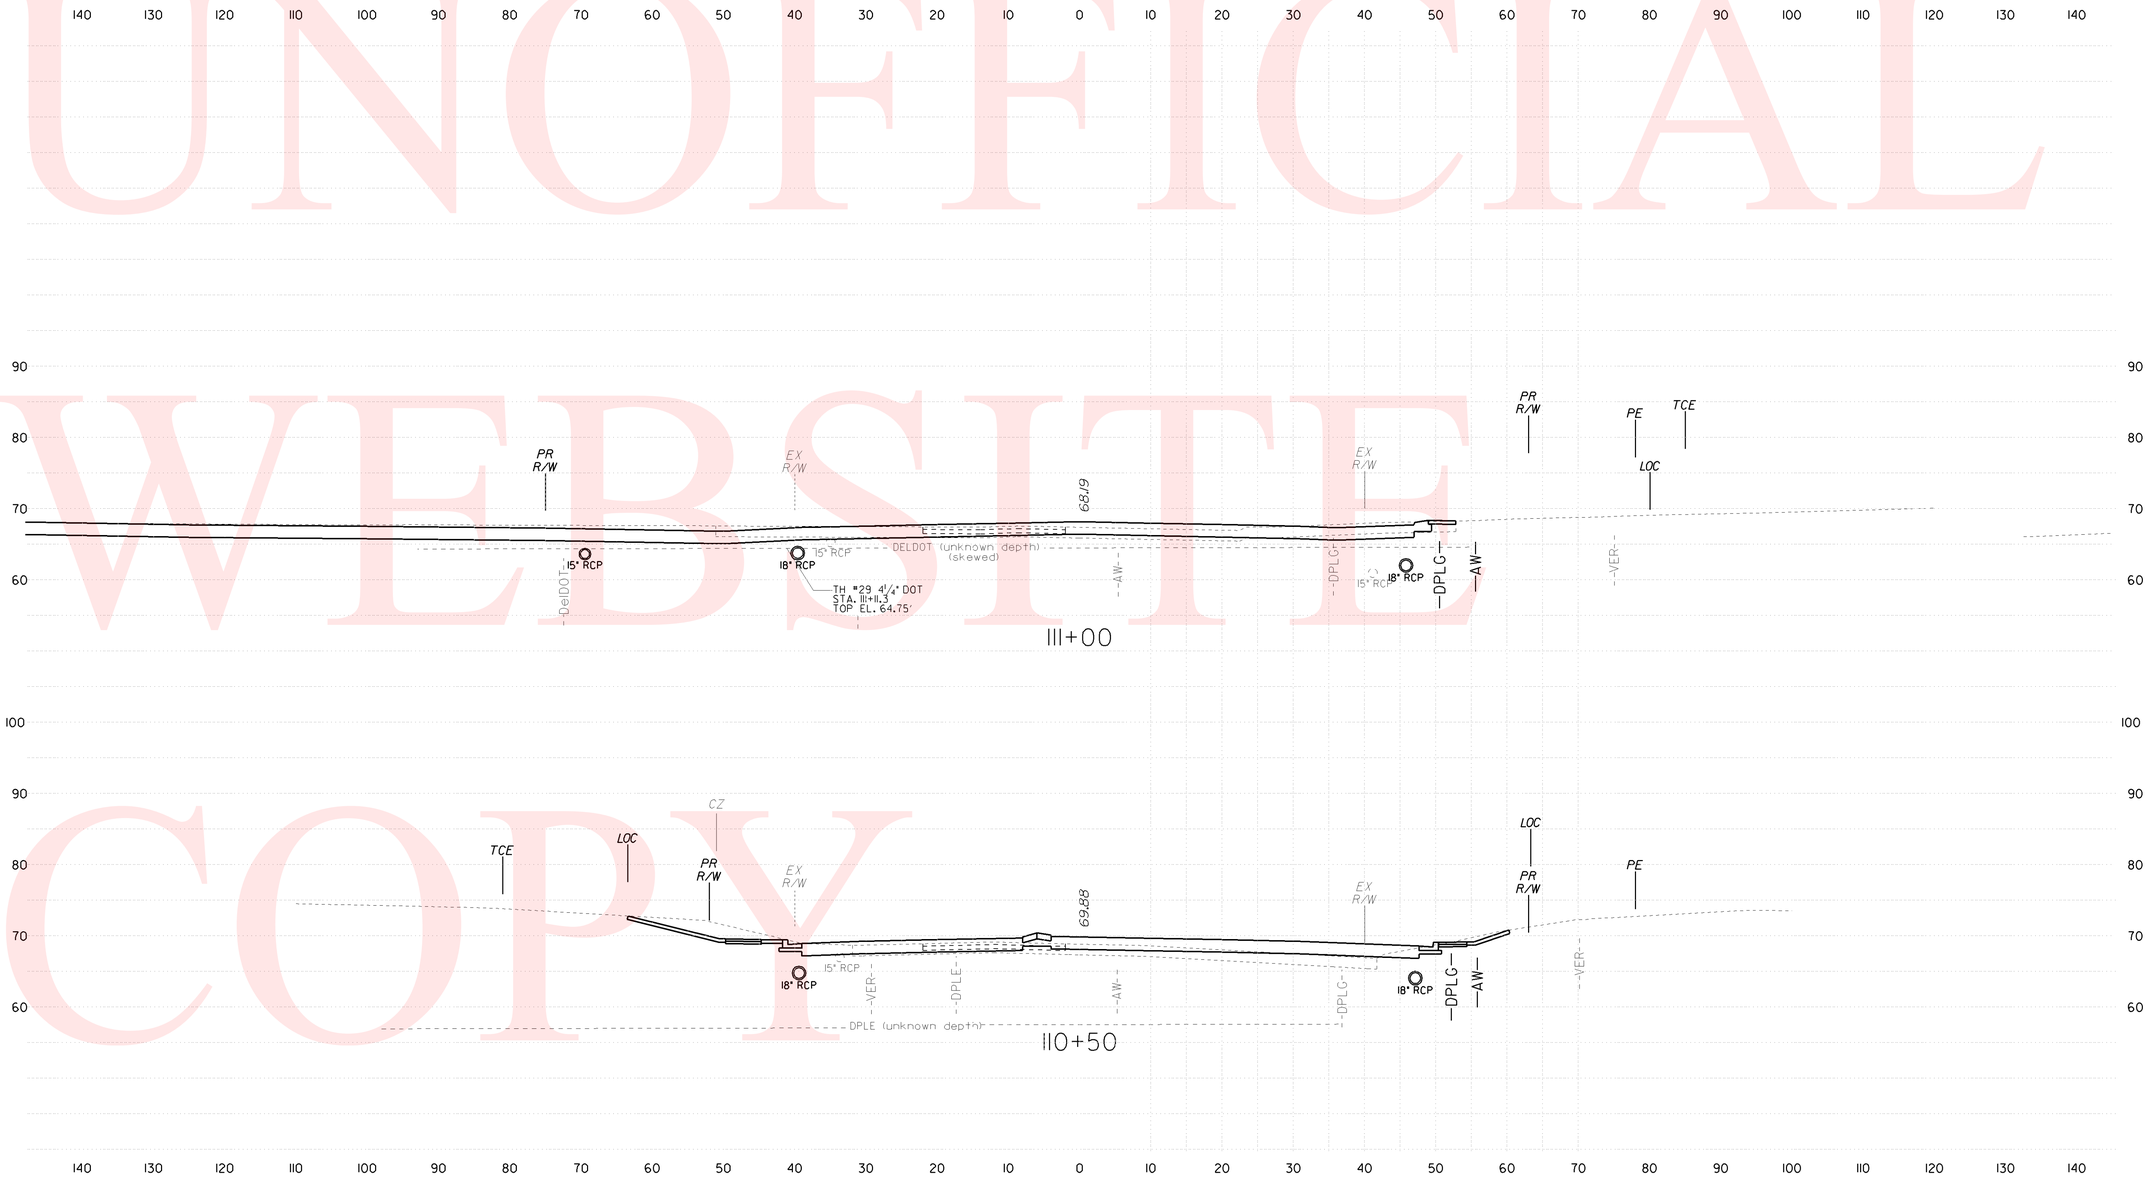

UNOFFICIAL WEBSITE COPY

PREL. TRACING ____ DESIGN ____ CHKD. ____

3:04:53 PM

3:04:53 PM M:\31131-04\Geopak\Cross Sections\cs01sr7_March2010.dgn

CONTRACT	COUNTY	F.A.P. NO.	SHEET NO.	TOTAL SHTS.
23-126-01	NEW CASTLE	SEE TITLE SHEET	32	47

SR 7, NEWTOWN RD TO SR 273

REVISIONS

CROSS SECTIONS

SCALE 0 10 20 30

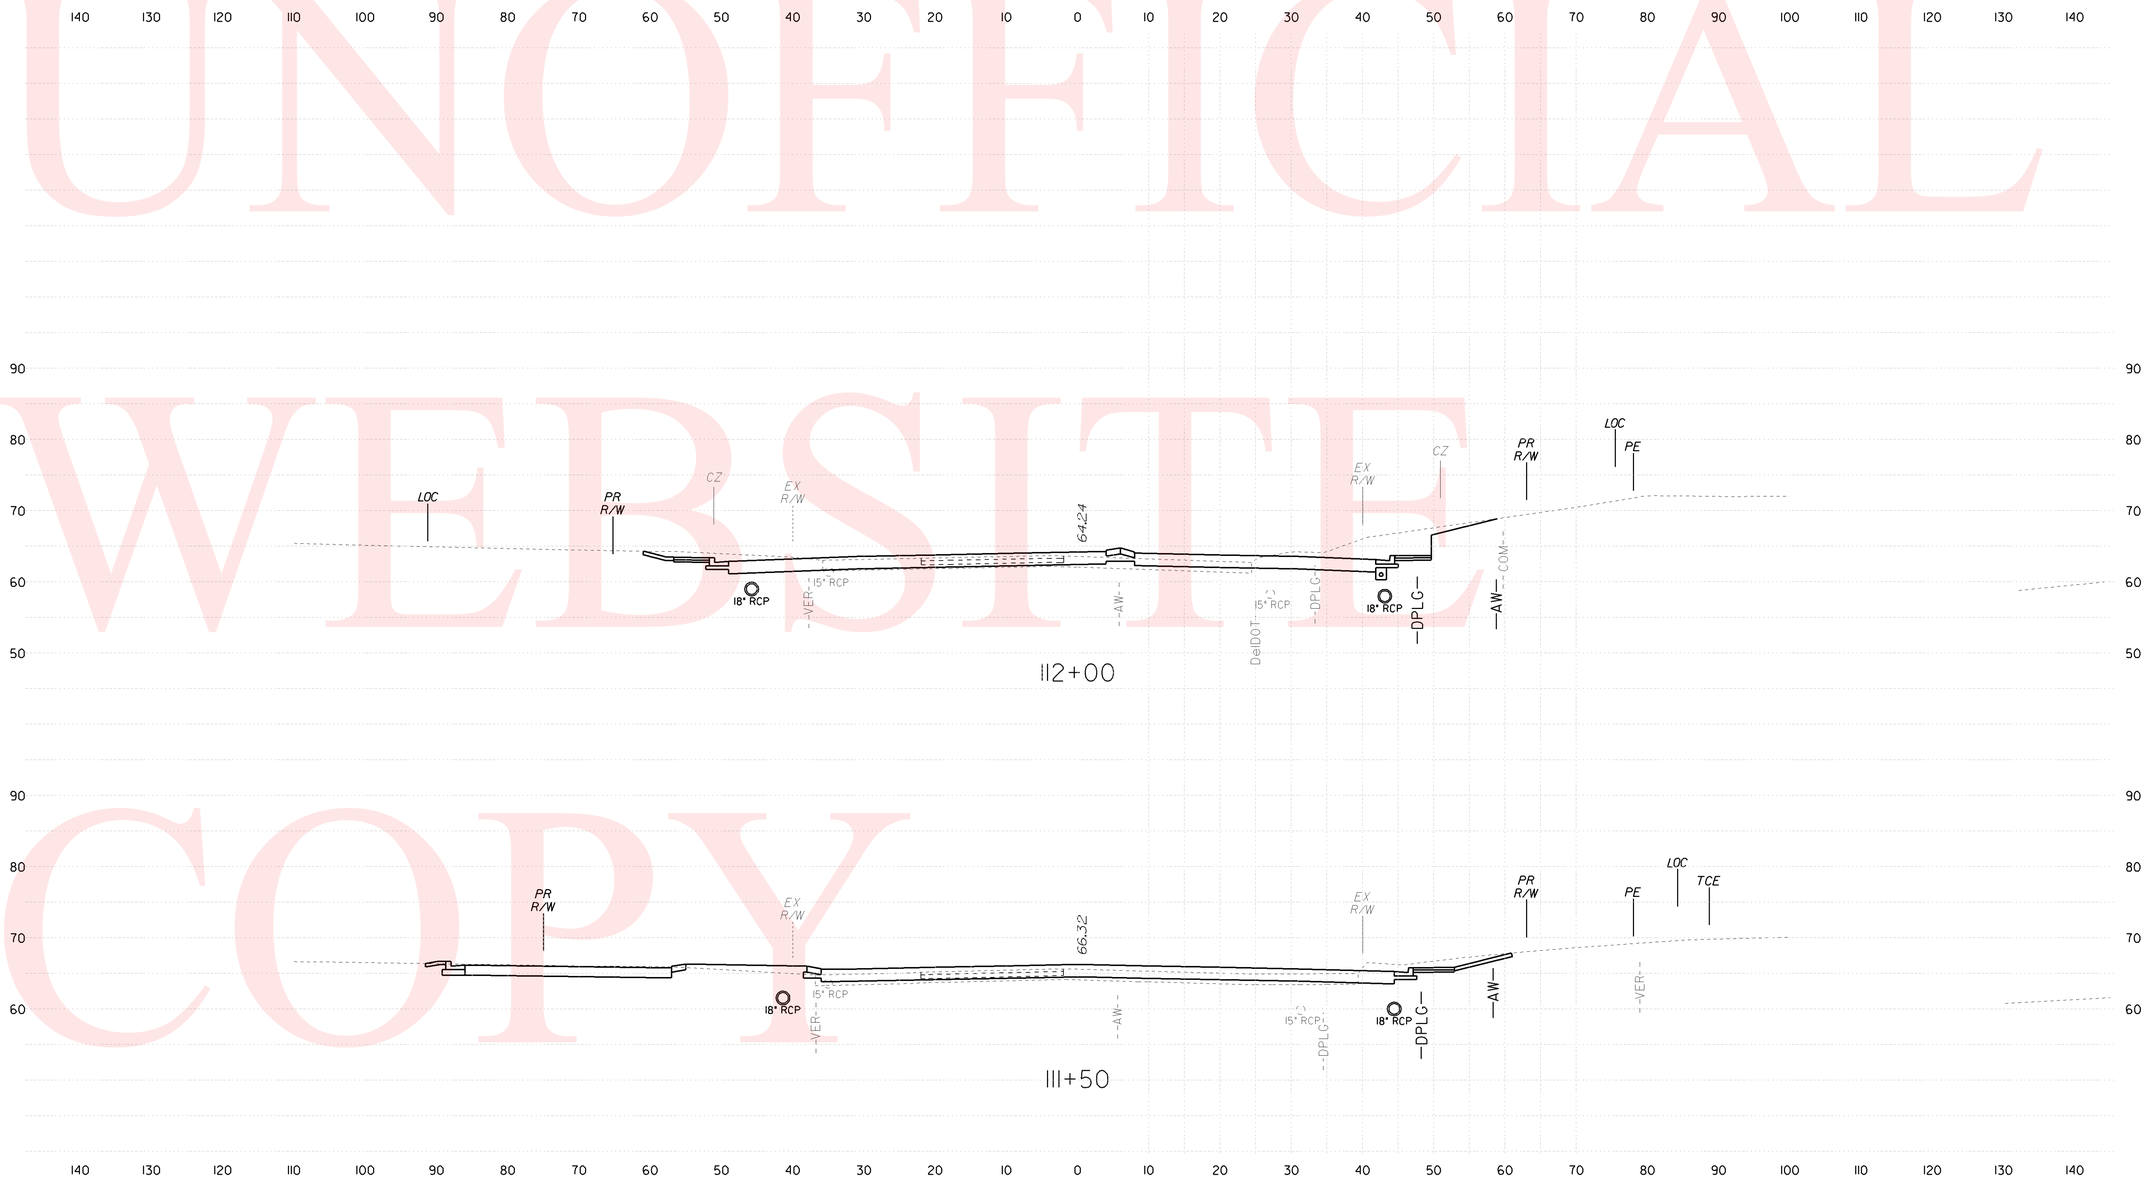

UNOFFICIAL WEBSITE COPY

PRELIM. TRACING ____ DESIGN ____ CHKD. ____

CONTRACT	COUNTY	F.A.P. NO.	SHEET NO.	TOTAL SHTS.
23-126-01	NEW CASTLE	SEE TITLE SHEET	33	47

SR 7, NEWTOWN RD TO SR 273

REVISIONS

CROSS SECTIONS

SCALE 0 10 20 30

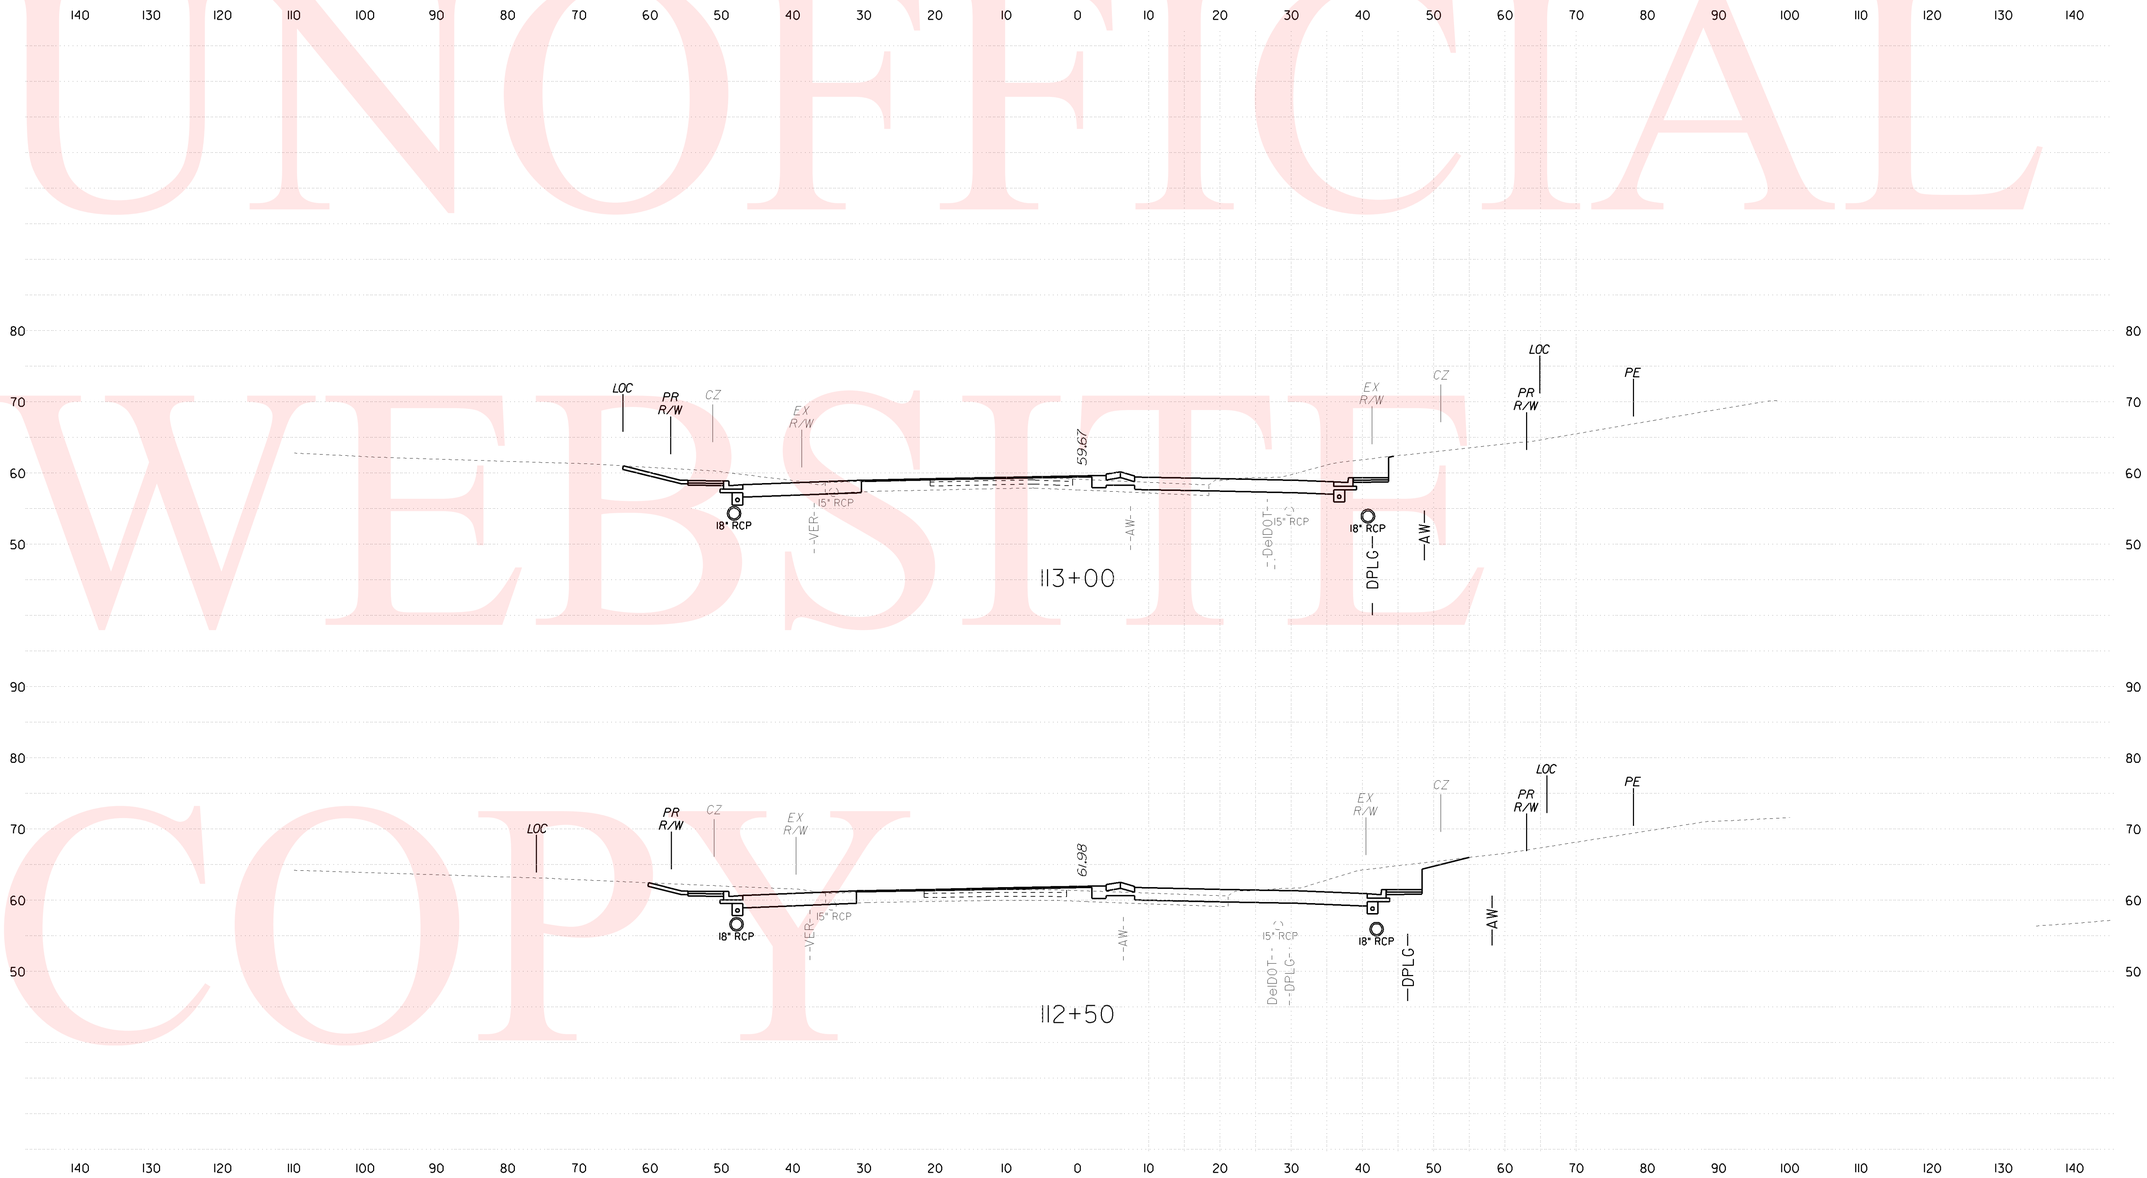

UNOFFICIAL WEBSITE COPY

PREL. TRACING DESIGN CHKD.

3:05:44 PM

3:05:44 PM M:\3\113-04\Geopak\Cross Sections\cs01sr7_March2010.dgn

CONTRACT	COUNTY	F.A.P. NO.	SHEET NO.	TOTAL SHTS.
23-126-01	NEW CASTLE	SEE TITLE SHEET	34	47

SR 7, NEWTOWN RD TO SR 273

REVISIONS

CROSS SECTIONS

SCALE 0 10 20 30

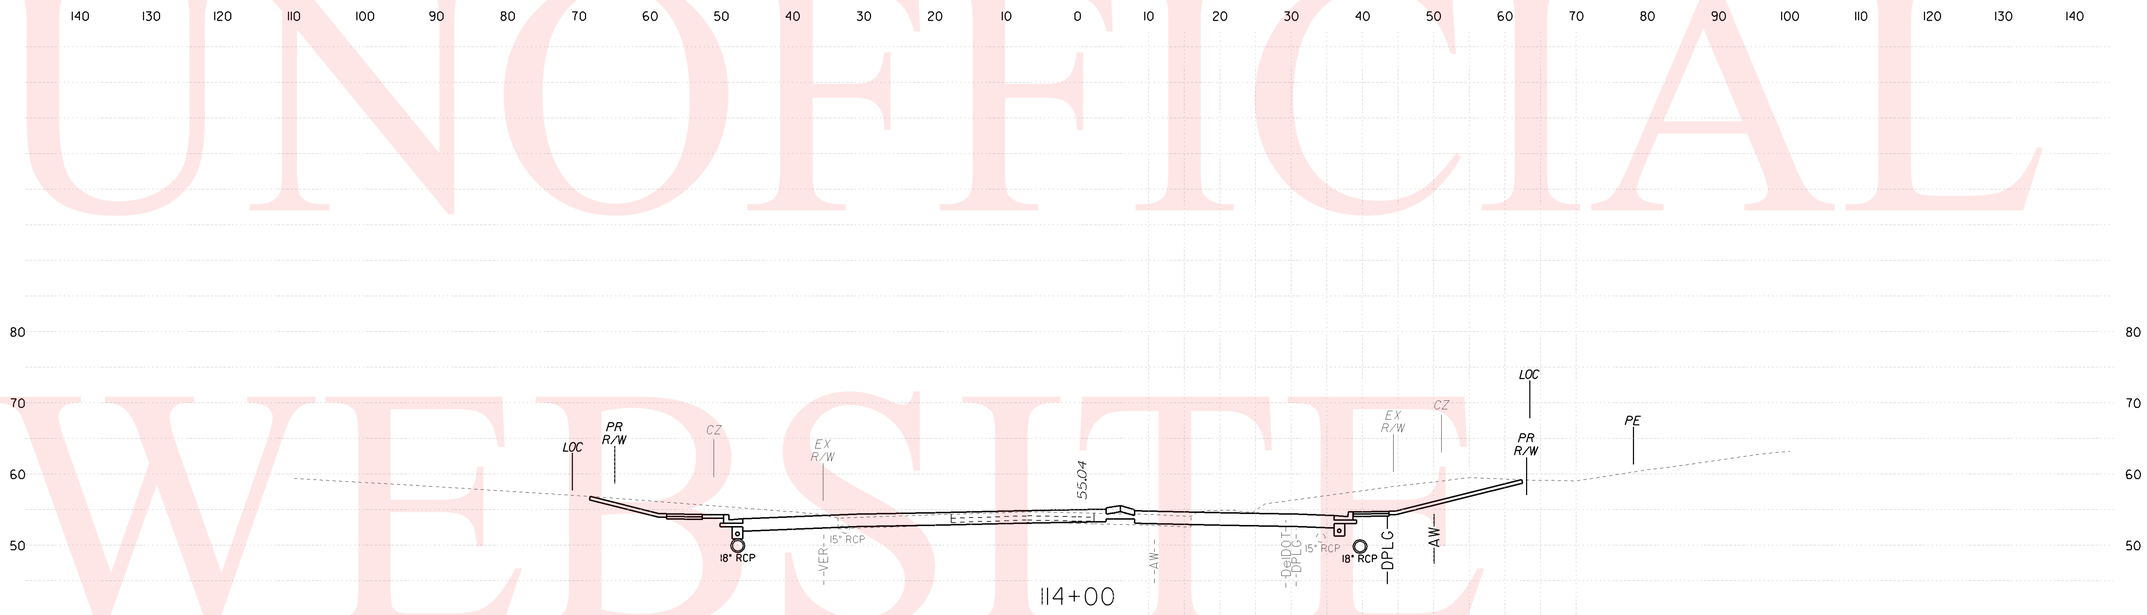

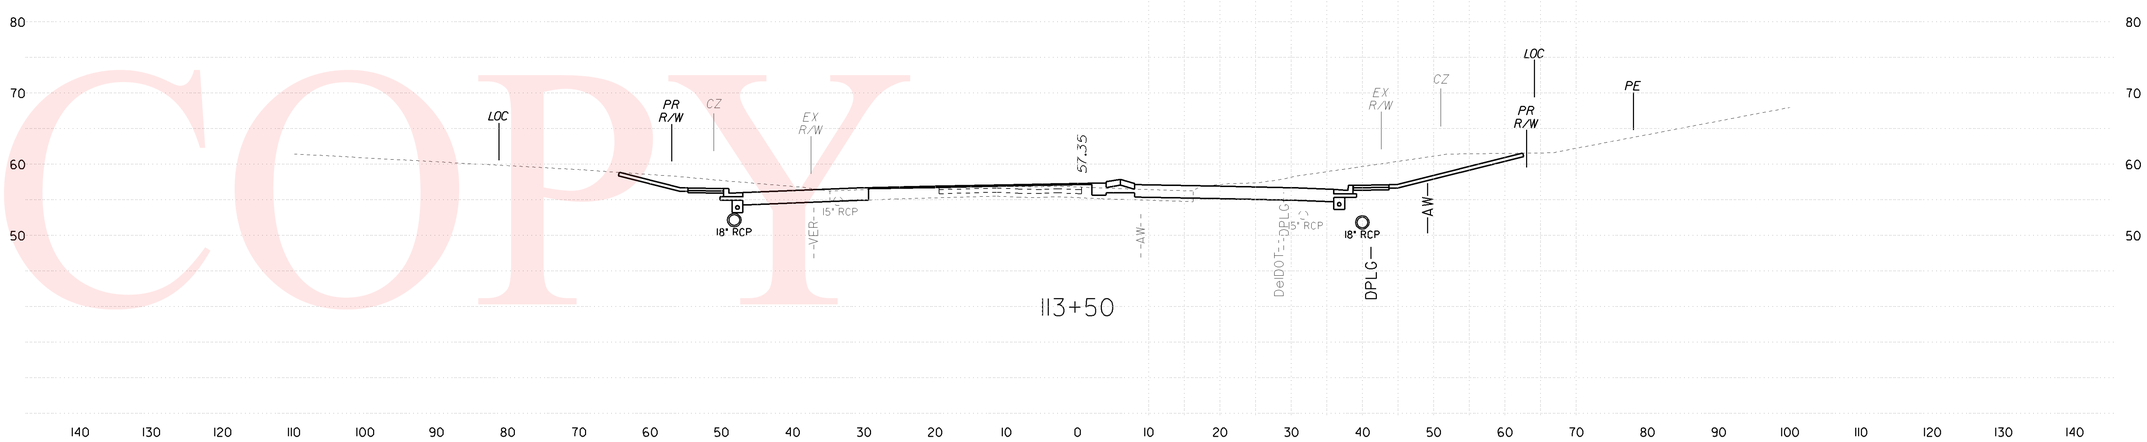

UNOFFICIAL WEBSITE COPY

CHKD. _____ DESIGN _____ PREL. TRACING _____

3:06:05 PM

3:06:05 PM M:\3113-04\Geopak\Cross Sections\cs01sr7_March2010.dgn

CONTRACT	COUNTY	F.A.P. NO.	SHEET NO.	TOTAL SHTS.
23-126-01	NEW CASTLE	SEE TITLE SHEET	35	47

SR 7, NEWTOWN RD TO SR 273

REVISIONS

CROSS SECTIONS

SCALE 0 10 20 30

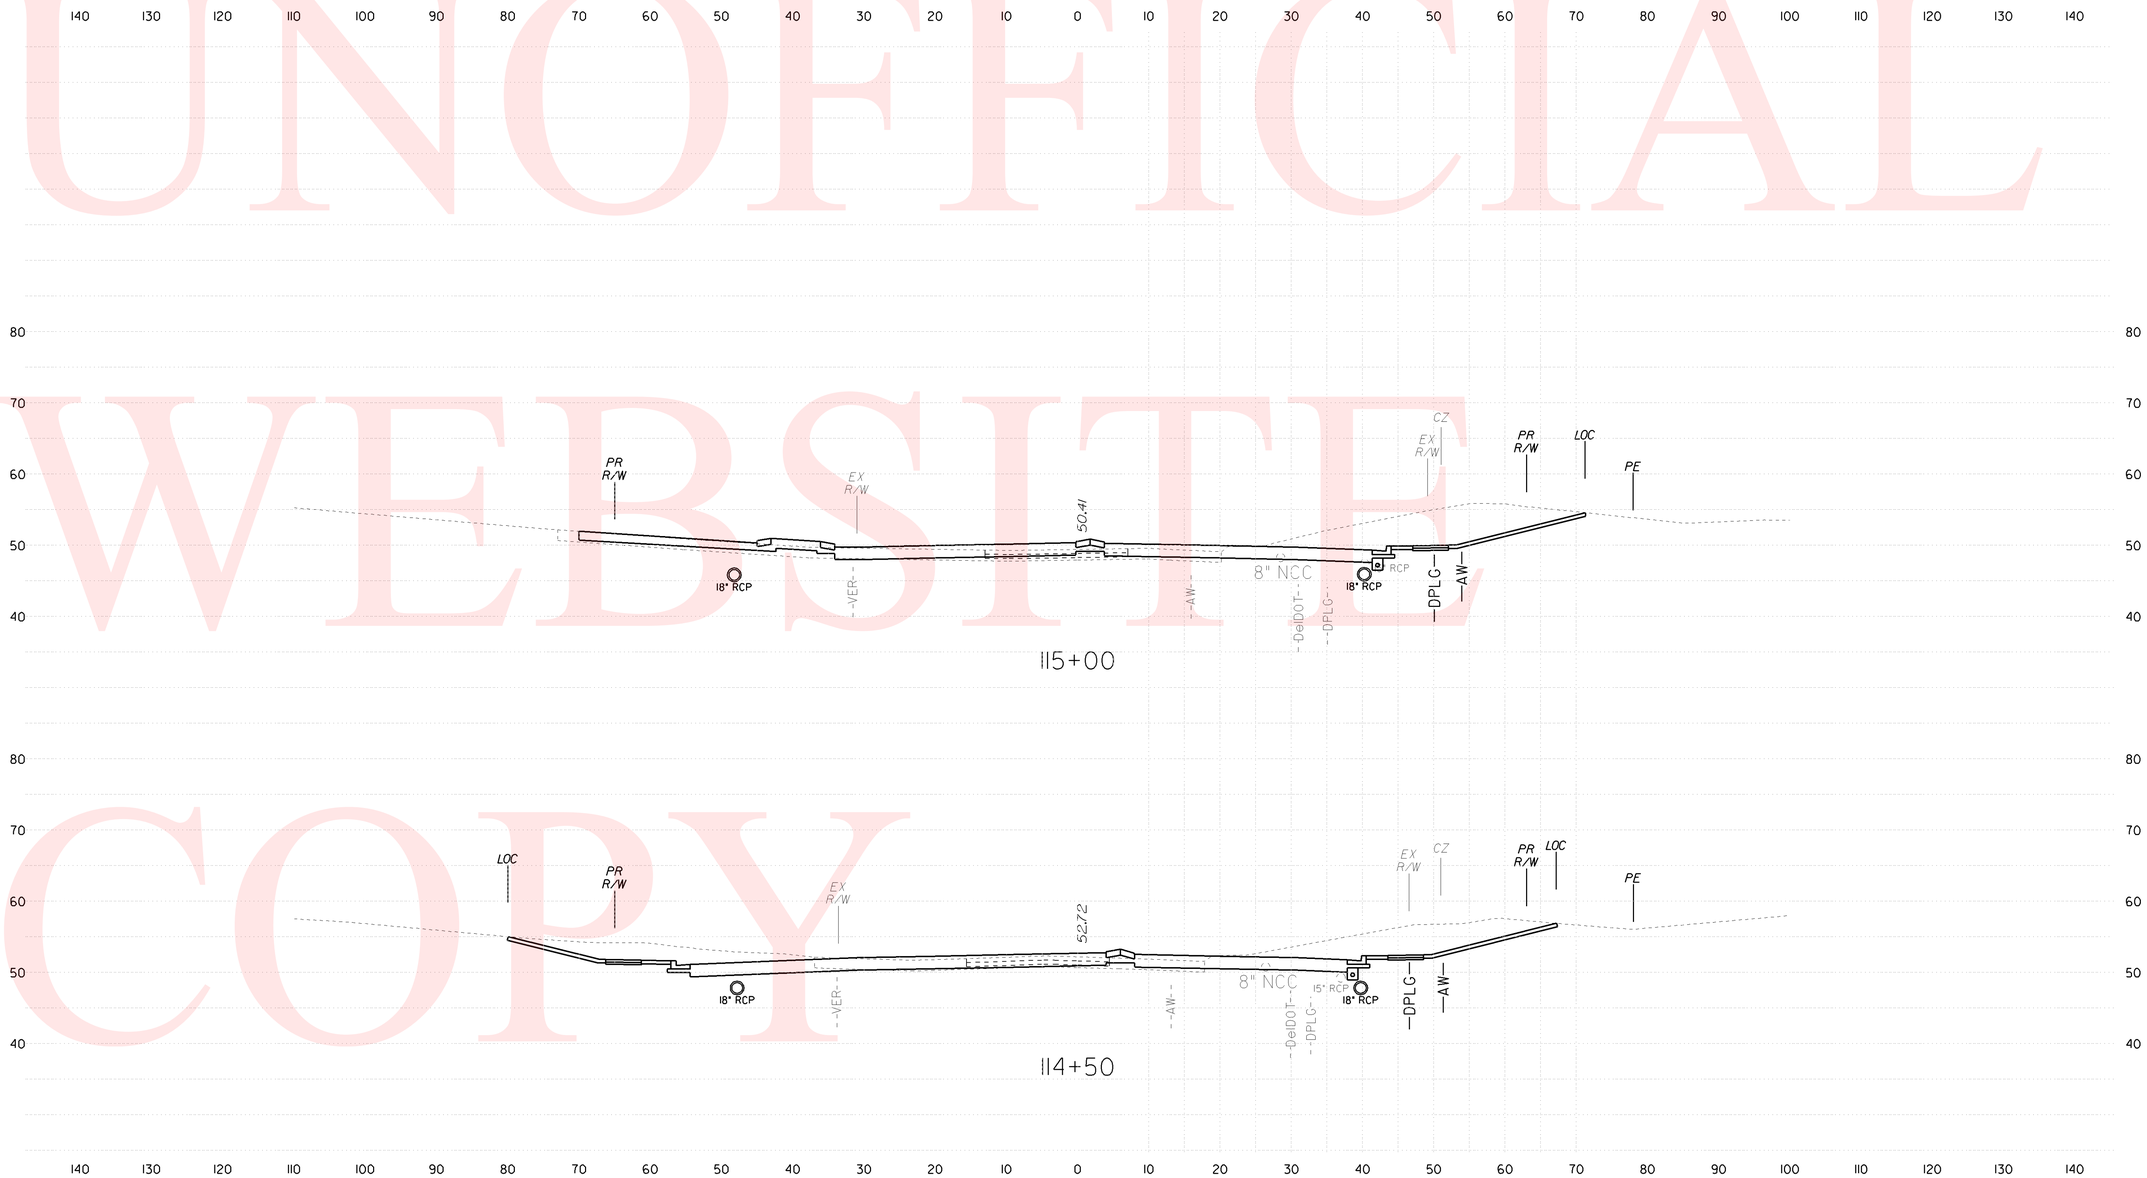

UNOFFICIAL WEBSITE COPY

CHKD. ____ DESIGN ____ PREL. TRACING ____

3:08:42 PM

3:08:42 PM M:\31131-04\Geopak\Cross Sections\cs01sr7_March2010.dgn

CONTRACT	COUNTY	F.A.P. NO.	SHEET NO.	TOTAL SHTS.
23-126-01	NEW CASTLE	SEE TITLE SHEET	36	47

SR 7, NEWTOWN RD TO SR 273

REVISIONS

CROSS SECTIONS

SCALE 0 10 20 30

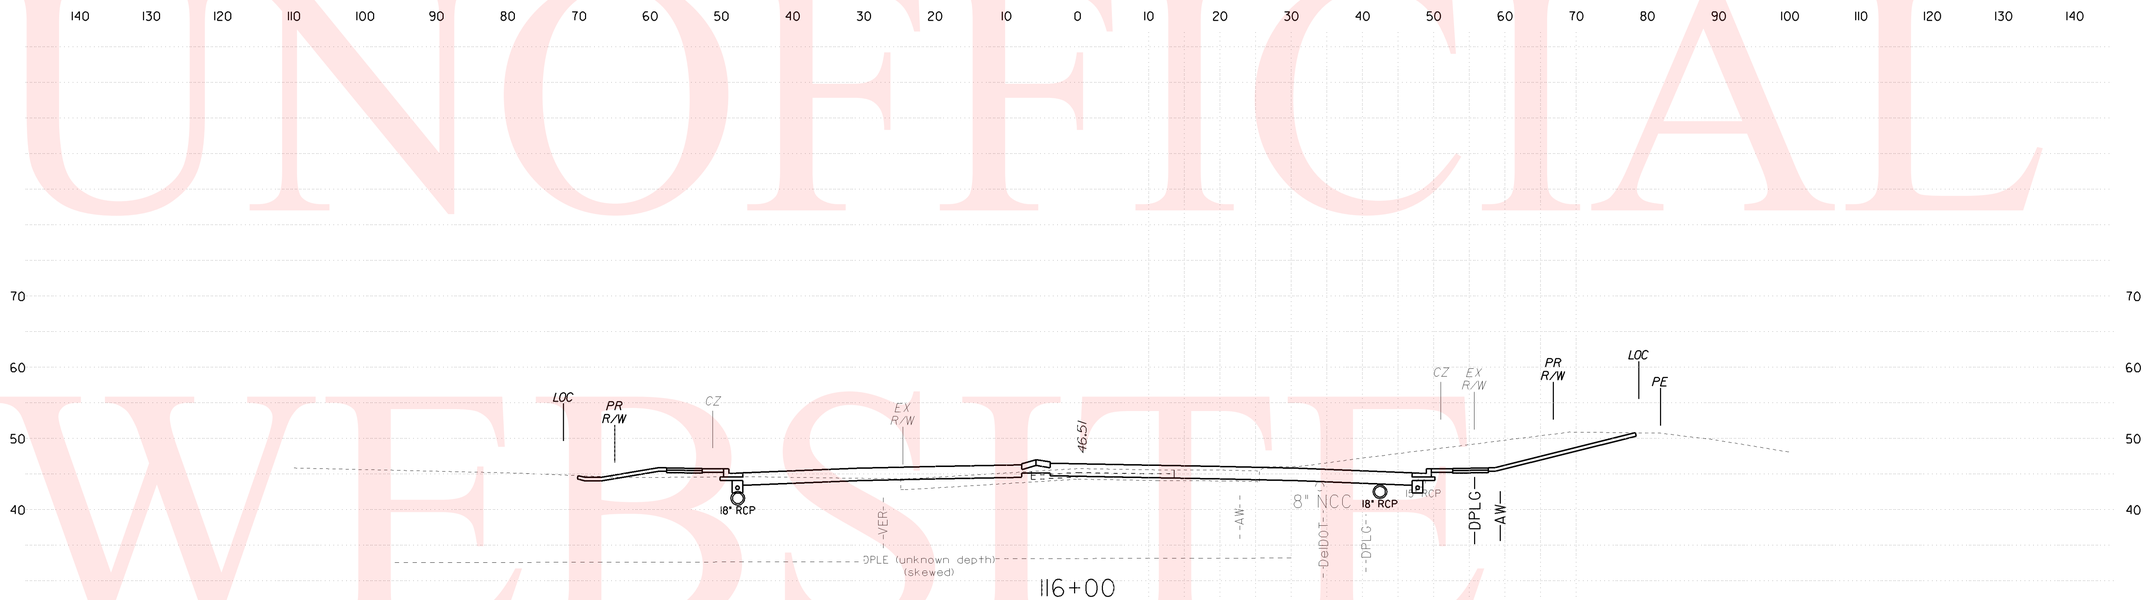

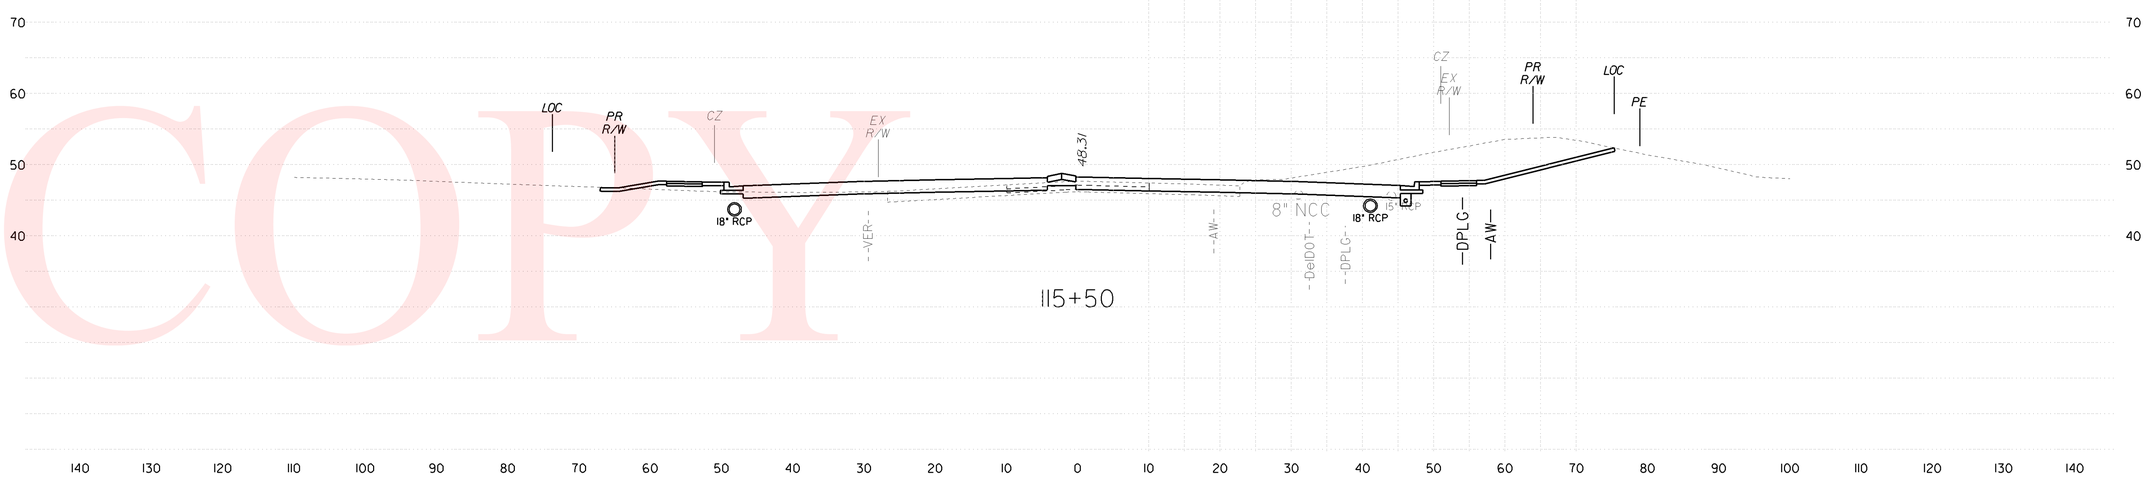

UNOFFICIAL WEBSITE COPY

PREL. TRACING ____ DESIGN ____ CHKD. ____

3:09:00 PM

3:09:00 PM M:\31\31-04\Geopak\Cross Sections\cs01sr7_March2010.dgn

CONTRACT	COUNTY	F.A.P. NO.	SHEET NO.	TOTAL SHTS.
23-126-01	NEW CASTLE	SEE TITLE SHEET	37	47

SR 7, NEWTOWN RD TO SR 273

REVISIONS

CROSS SECTIONS

SCALE 0 10 20 30

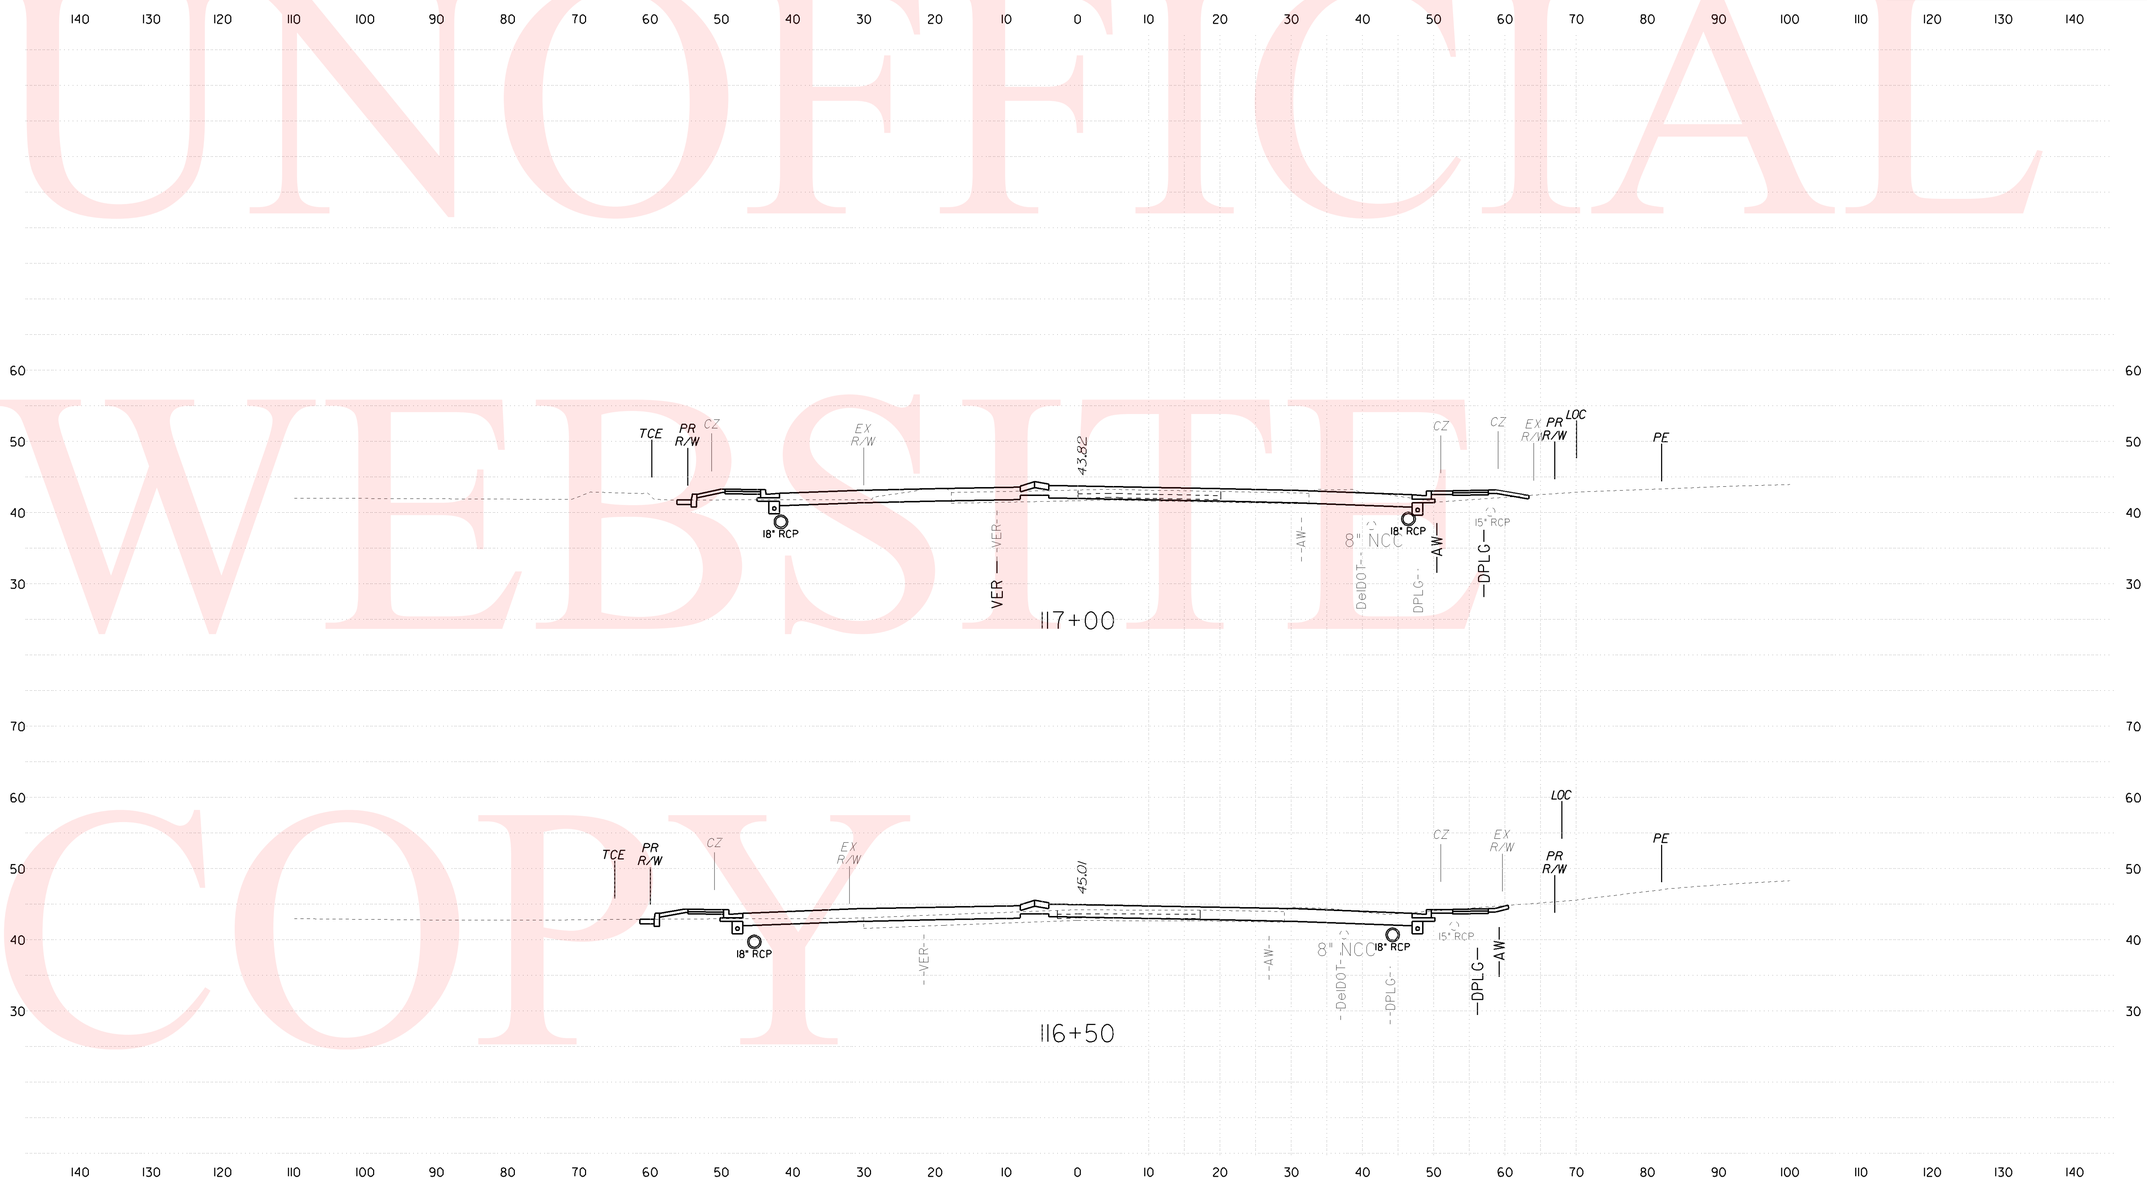

UNOFFICIAL WEBSITE COPY

CHK'D. ____ DESIGN ____ PREL. TRACING ____

3:09:18 PM

3:09:18 PM M:\31131-04\Geopak\Cross Sections\cs01sr7_March2010.dgn

CONTRACT	COUNTY	F.A.P. NO.	SHEET NO.	TOTAL SHTS.
23-126-01	NEW CASTLE	SEE TITLE SHEET	38	47

SR 7, NEWTOWN RD TO SR 273

REVISIONS

CROSS SECTIONS

SCALE 0 10 20 30

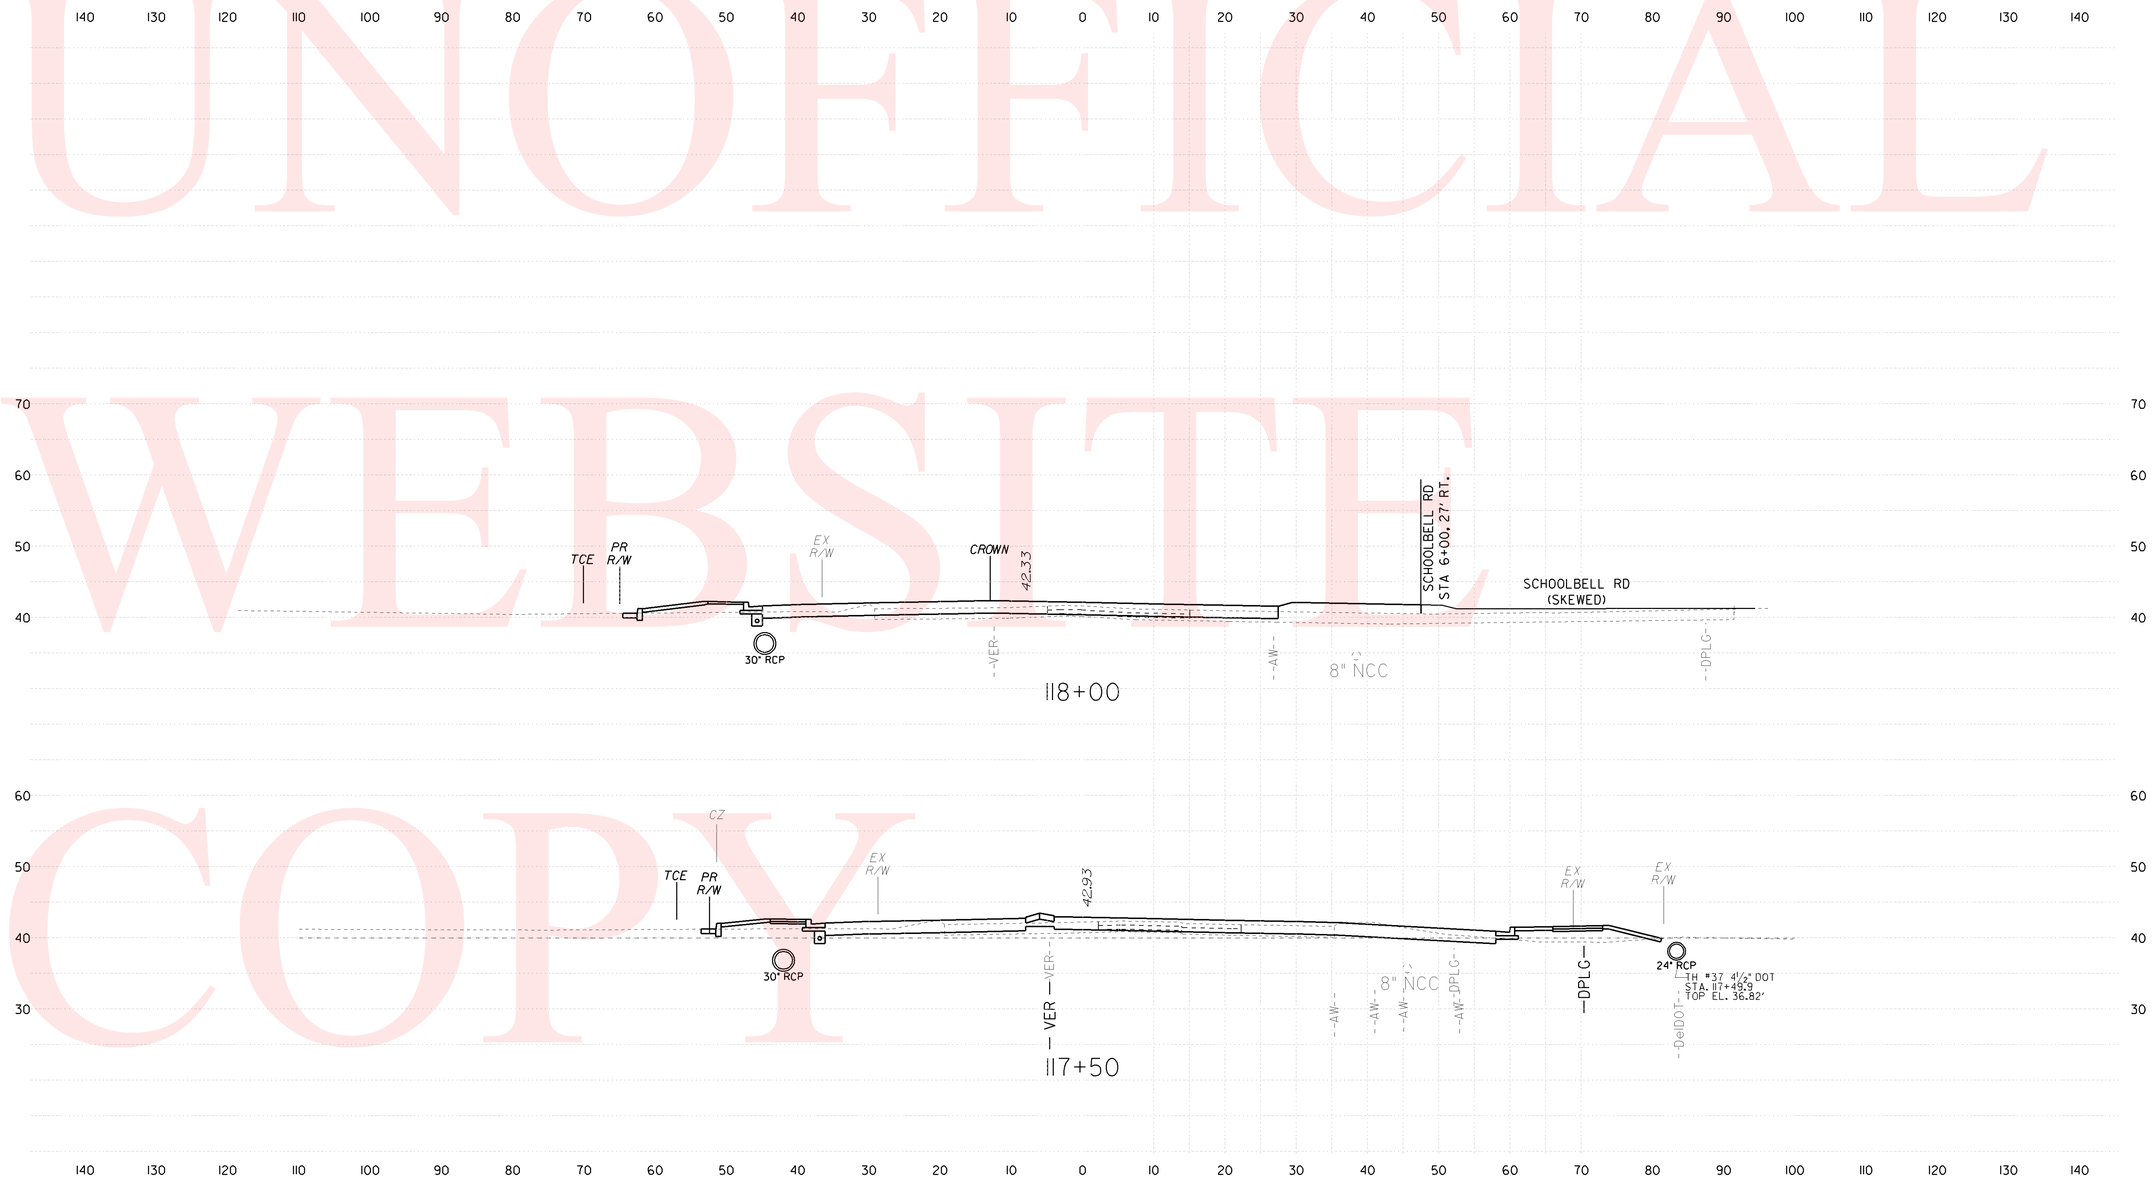

UNOFFICIAL WEBSITE COPY

CHKD. DESIGN PREL. TRACING

3:09:50 PM

3:09:50 PM M:\31131-04\Geopak\Cross Sections\cs01sr7_March2010.dgn

CONTRACT	COUNTY	F.A.P. NO.	SHEET NO.	TOTAL SHTS.
23-126-01	NEW CASTLE	SEE TITLE SHEET	39	47

SR 7, NEWTOWN RD TO SR 273

REVISIONS

CROSS SECTIONS

SCALE 0 10 20 30

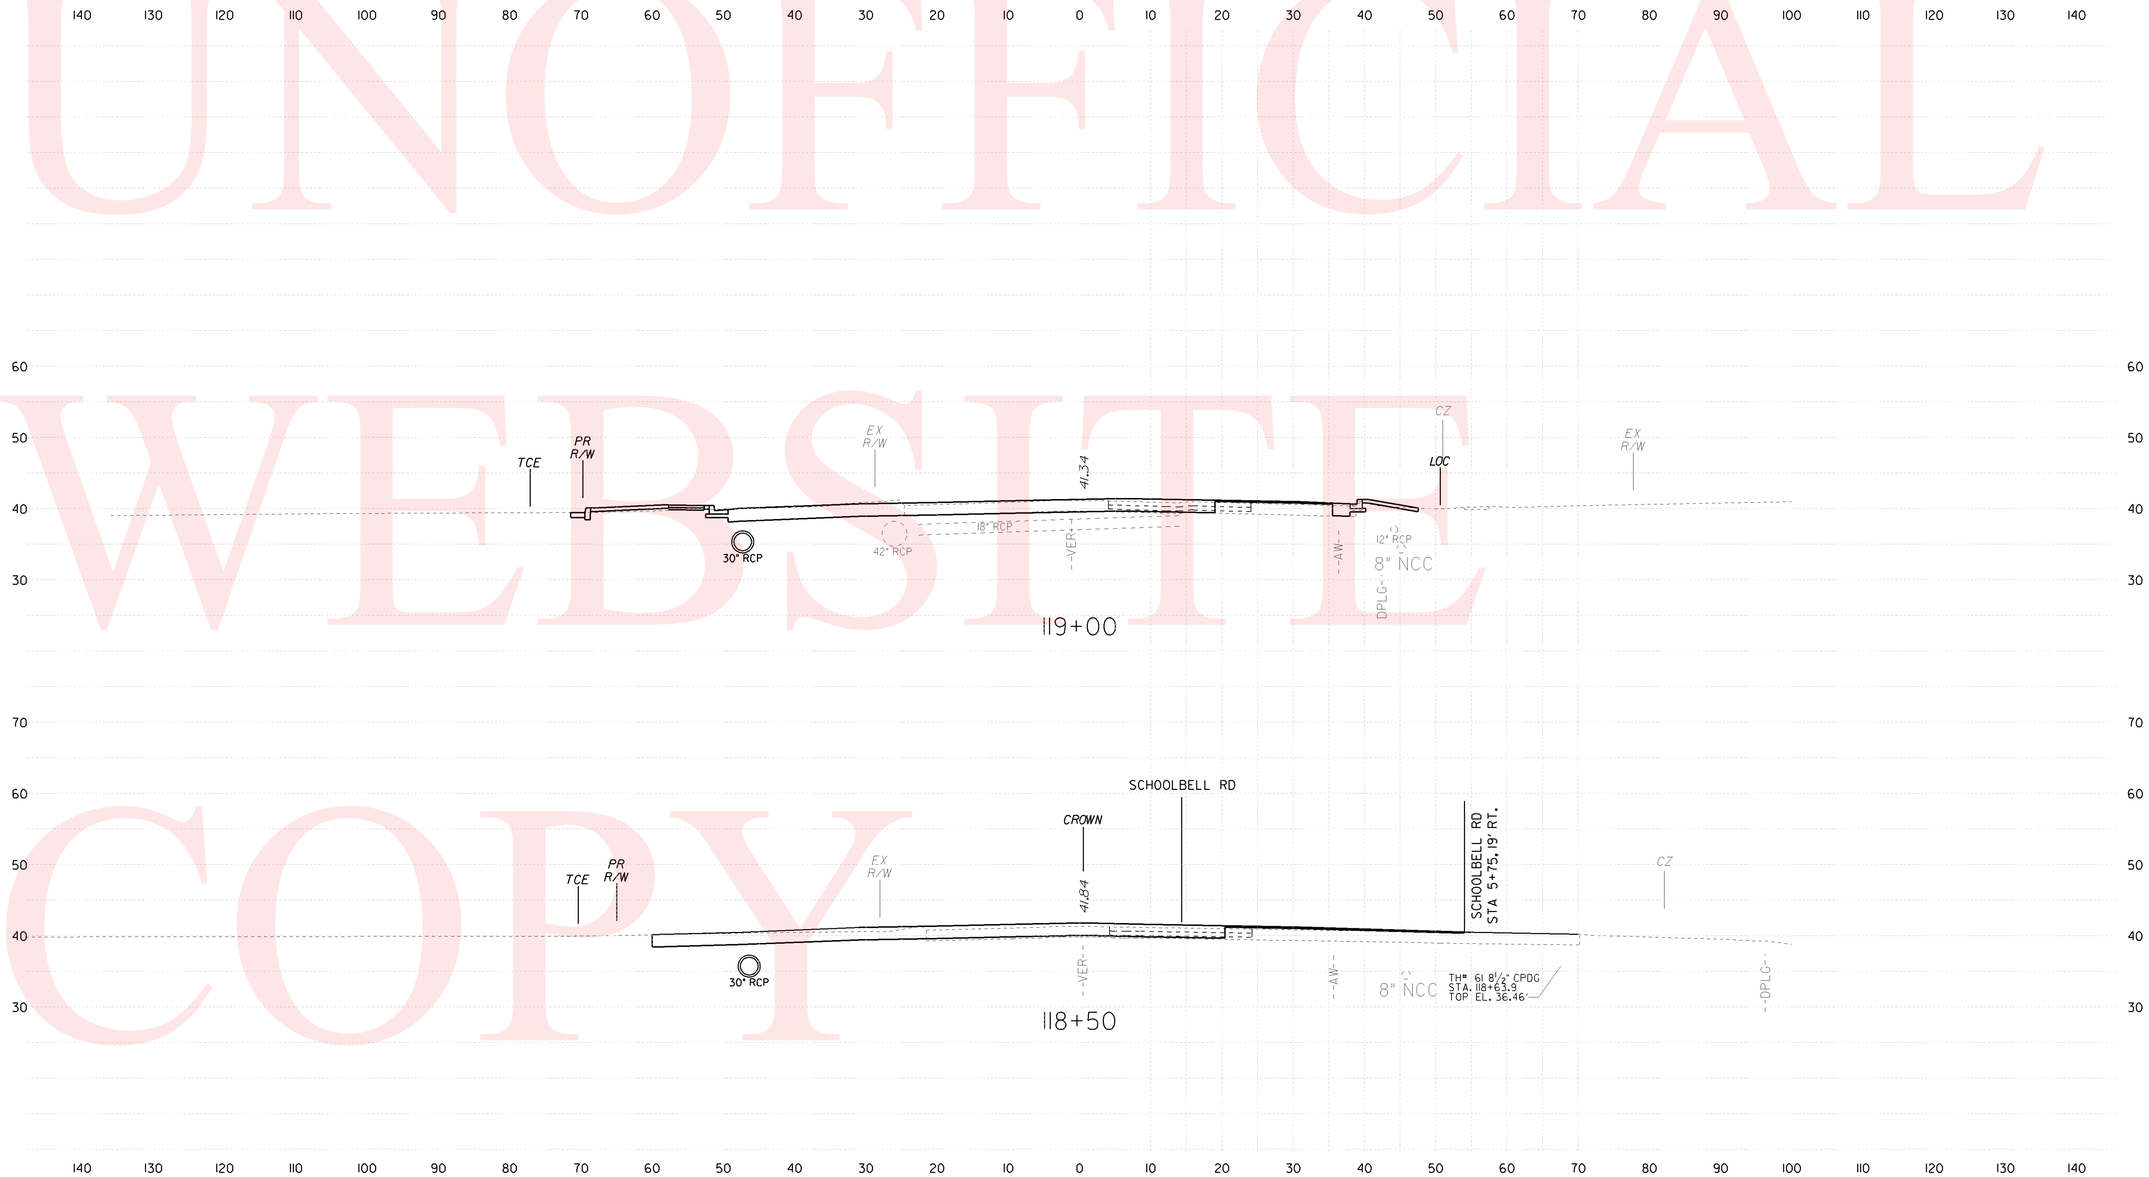

UNOFFICIAL WEBSITE COPY

PREL. TRACING DESIGN CHKD.

3:10:15 PM

3:10:15 PM

M:\31131-04\Geopak\Cross Sections\cs01sr7_March2010.dgn

CONTRACT	COUNTY	F.A.P. NO.	SHEET NO.	TOTAL SHTS.
23-126-01	NEW CASTLE	SEE TITLE SHEET	40	47

SR 7, NEWTOWN RD TO SR 273

REVISIONS

CROSS SECTIONS

SCALE 0 10 20 30

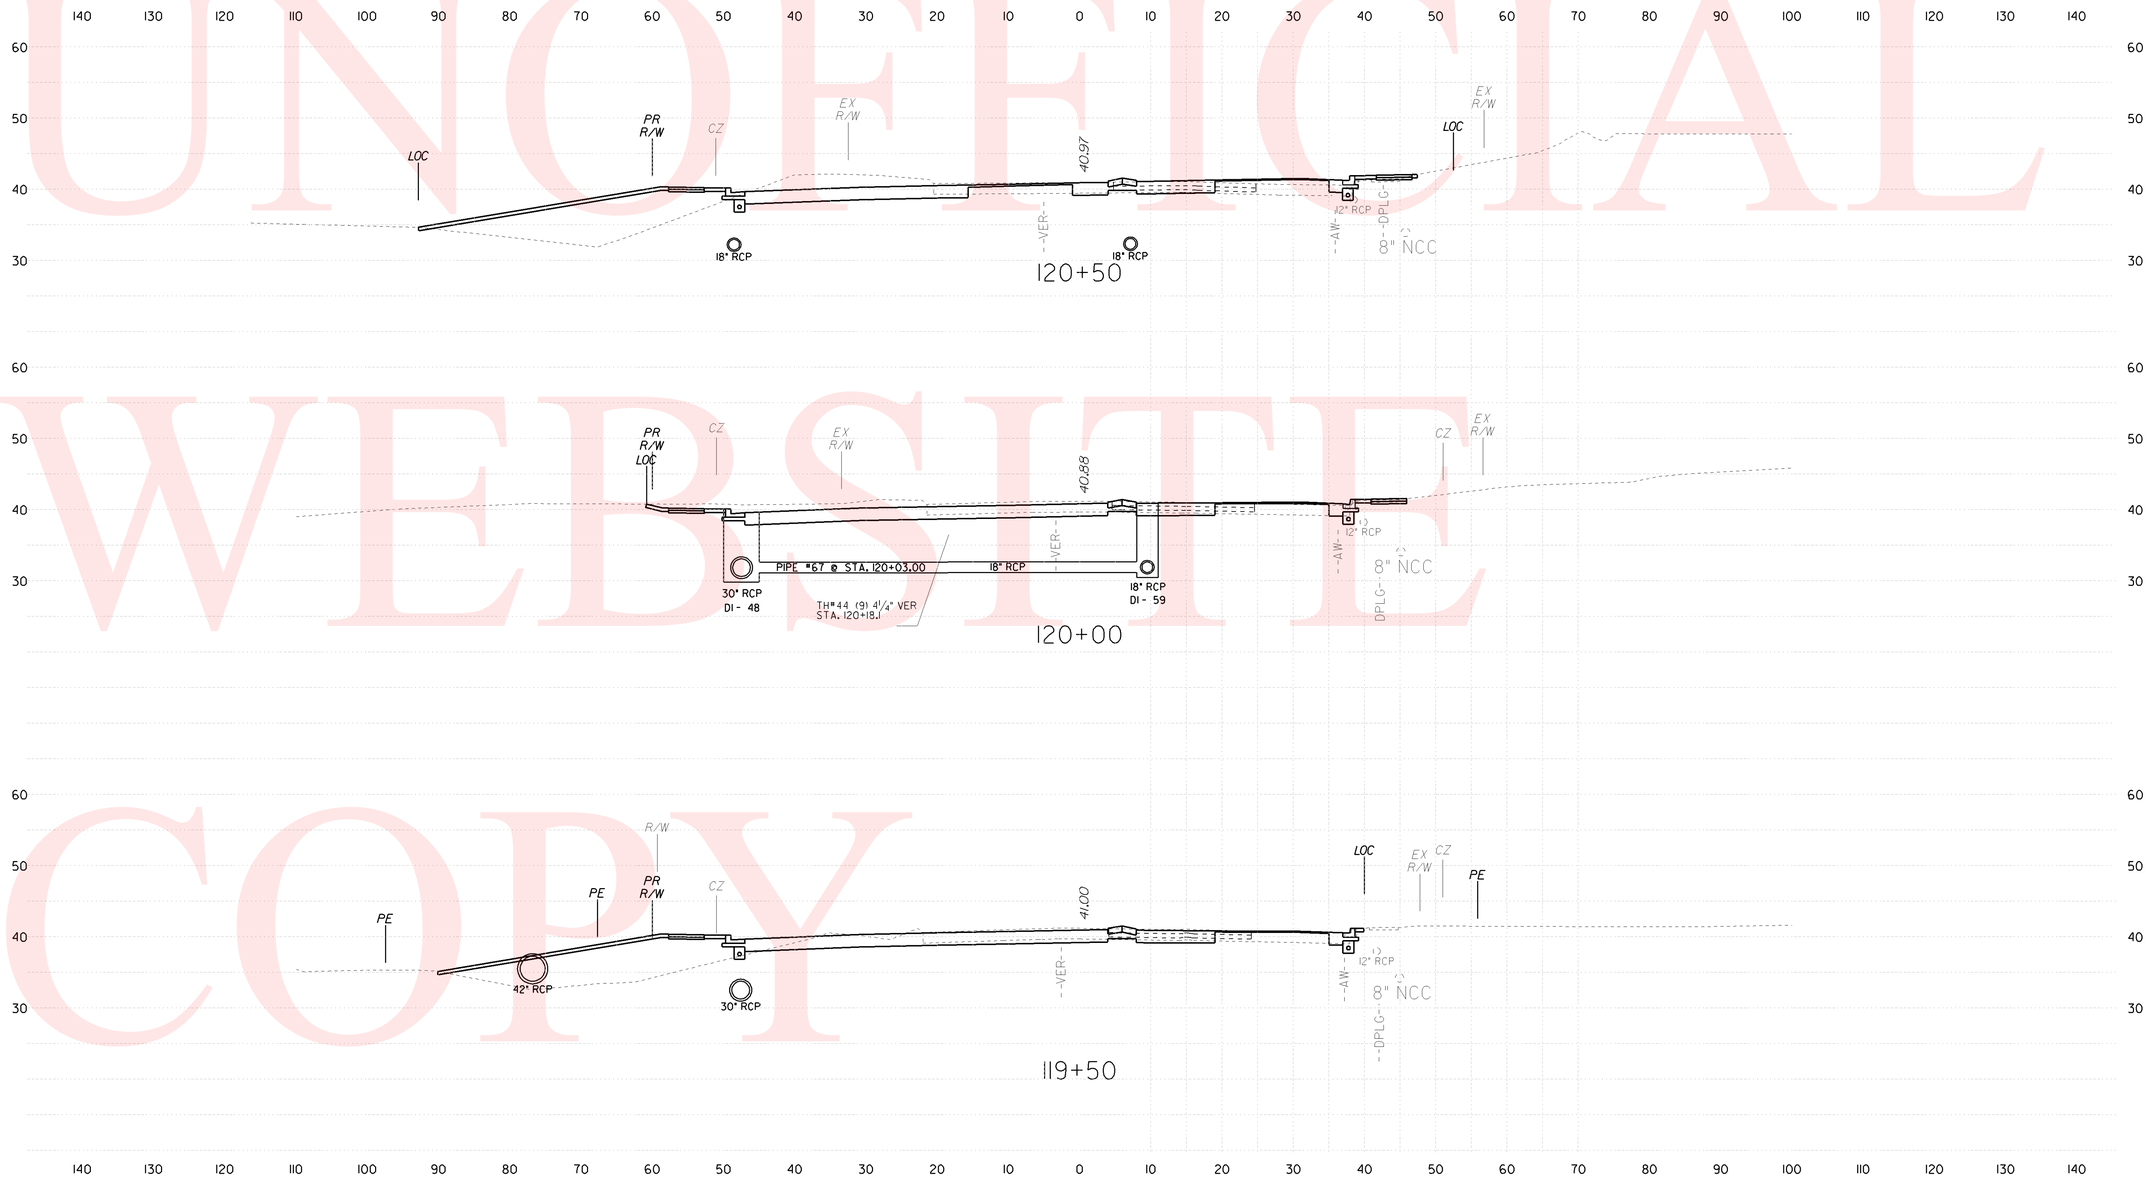

UNOFFICIAL WEBSITE COPY

CHKD.
DESIGN
PREL. TRACING

3:10:43 PM

3:10:43 PM M:\31\131-04\Geopak\Cross Sections\cs01sr7_March2010.dgn

CONTRACT	COUNTY	F.A.P. NO.	SHEET NO.	TOTAL SHTS.
23-126-01	NEW CASTLE	SEE TITLE SHEET	41	47

SR 7, NEWTOWN RD TO SR 273

REVISIONS

CROSS SECTIONS

SCALE 0 10 20 30

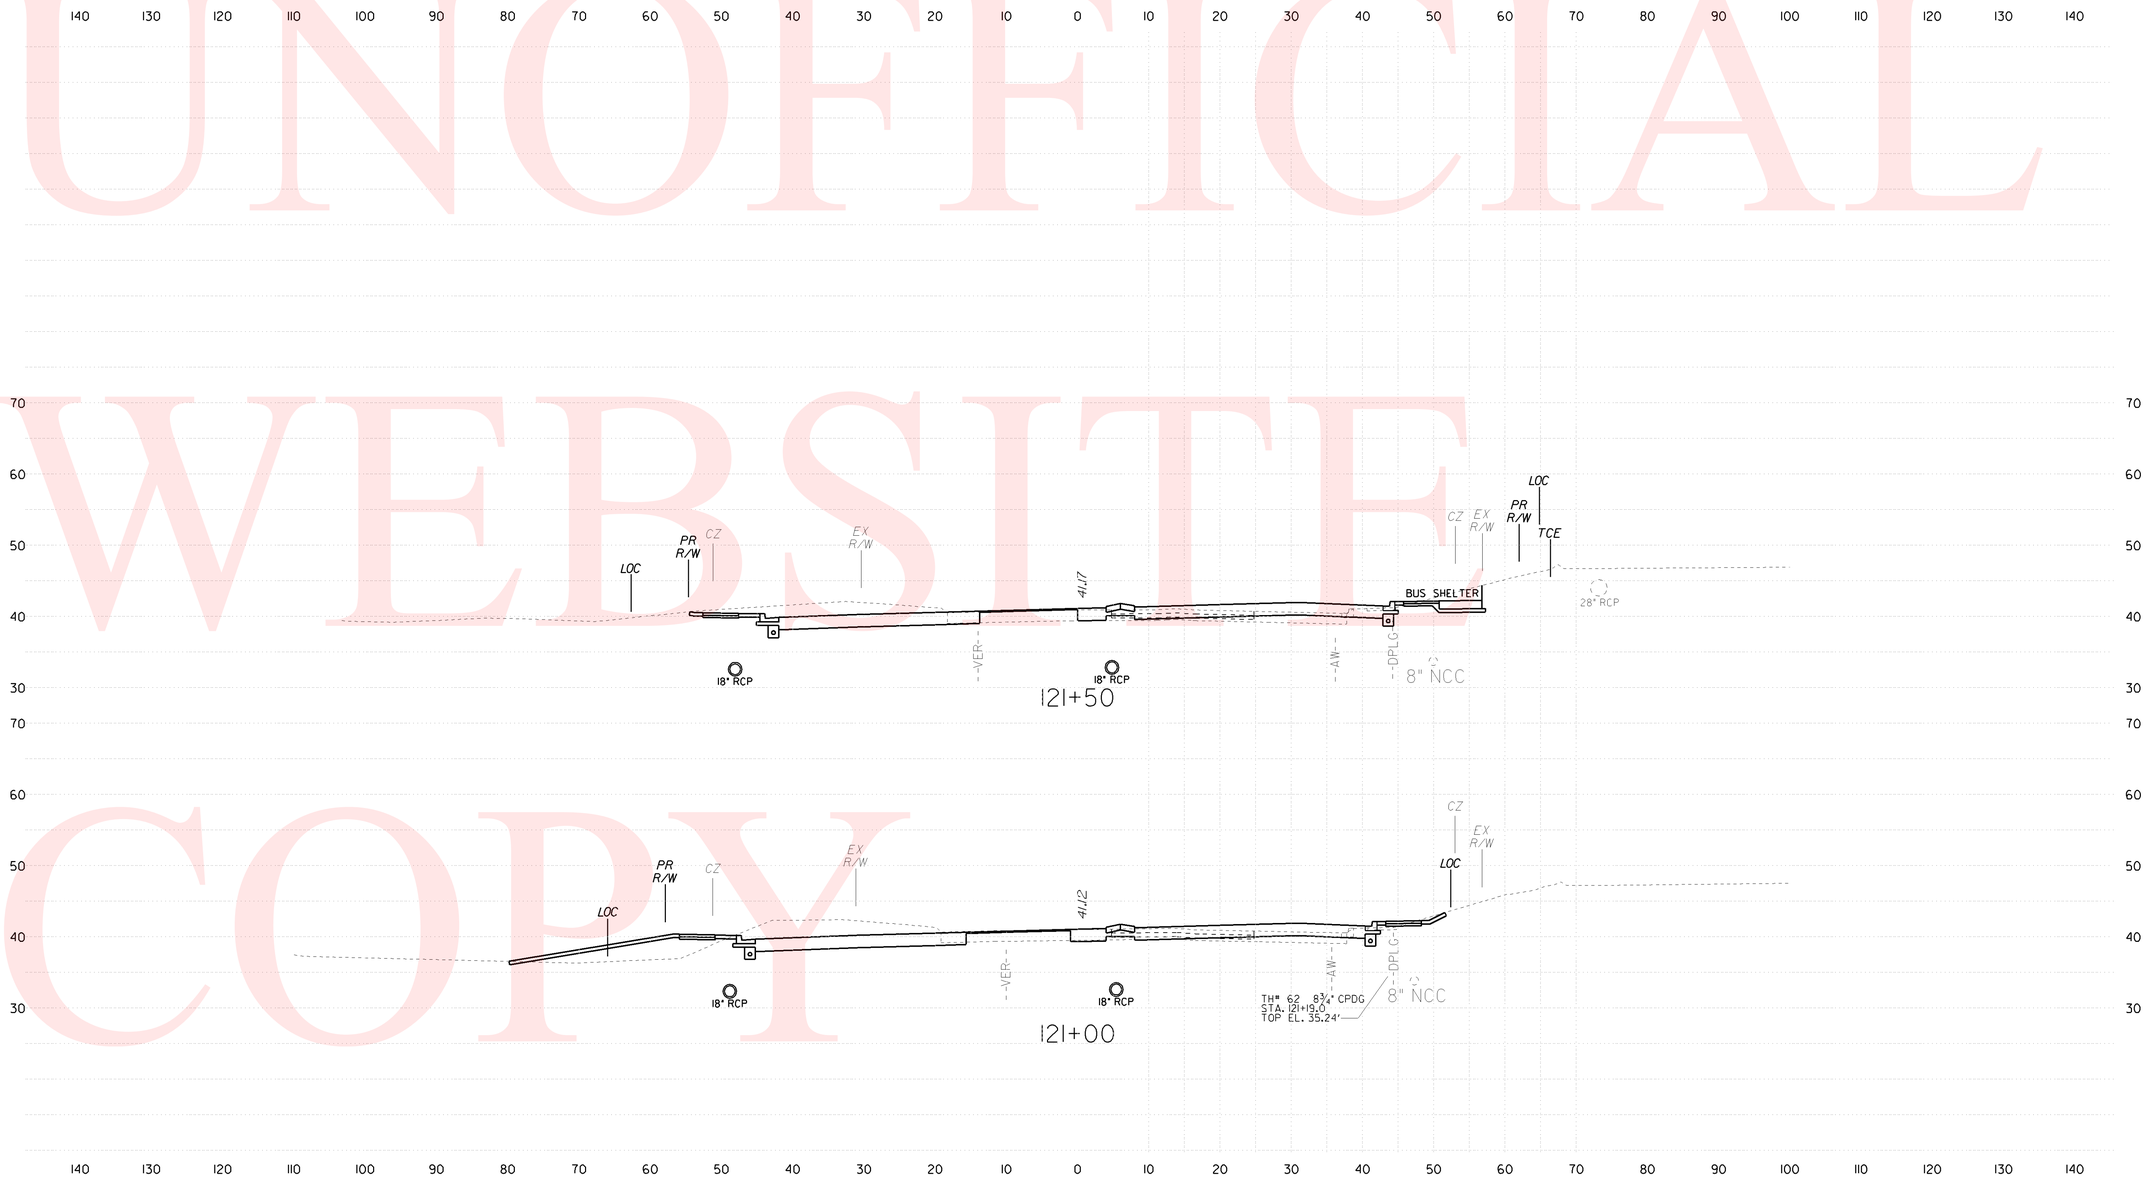

UNOFFICIAL WEBSITE COPY

CHKD. DESIGN PRELI. TRACING

3/11/12 PM

3/11/12 PM M:\31131-04\Geopak\Cross Sections\cs01sr7_March2010.dgn

CONTRACT	COUNTY	F.A.P. NO.	SHEET NO.	TOTAL SHTS.
23-126-01	NEW CASTLE	SEE TITLE SHEET	42	47

SR 7, NEWTOWN RD TO SR 273

REVISIONS

CROSS SECTIONS

SCALE 0 10 20 30

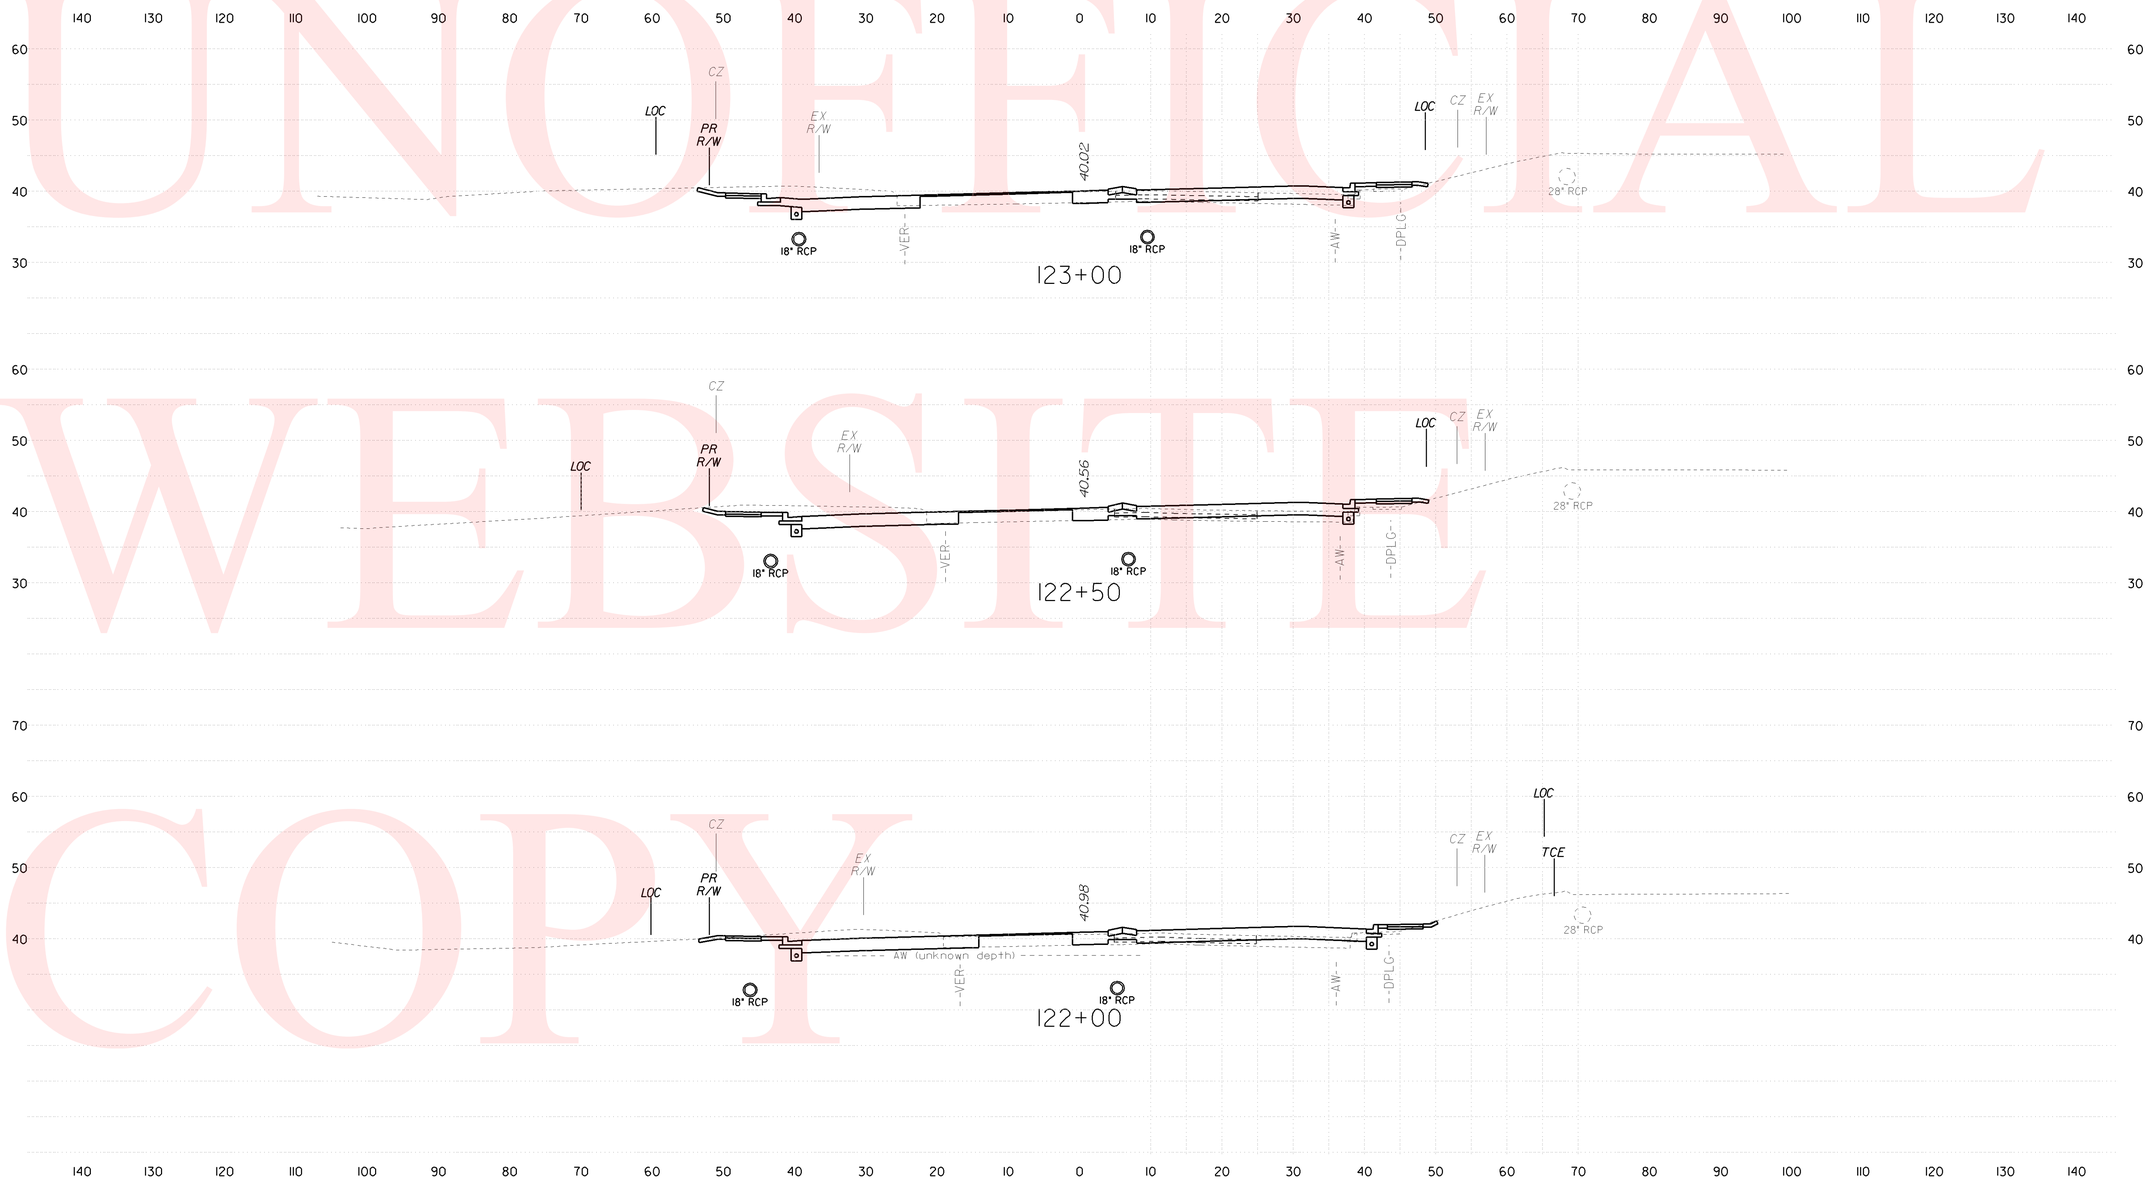

UNOFFICIAL WEBSITE COPY

PREL. TRACING ____ DESIGN ____ CHKD. ____

CONTRACT	COUNTY	F.A.P. NO.	SHEET NO.	TOTAL SHTS.
23-126-01	NEW CASTLE	SEE TITLE SHEET	43	47

SR 7, NEWTOWN RD TO SR 273

REVISIONS

CROSS SECTIONS

SCALE 0 10 20 30

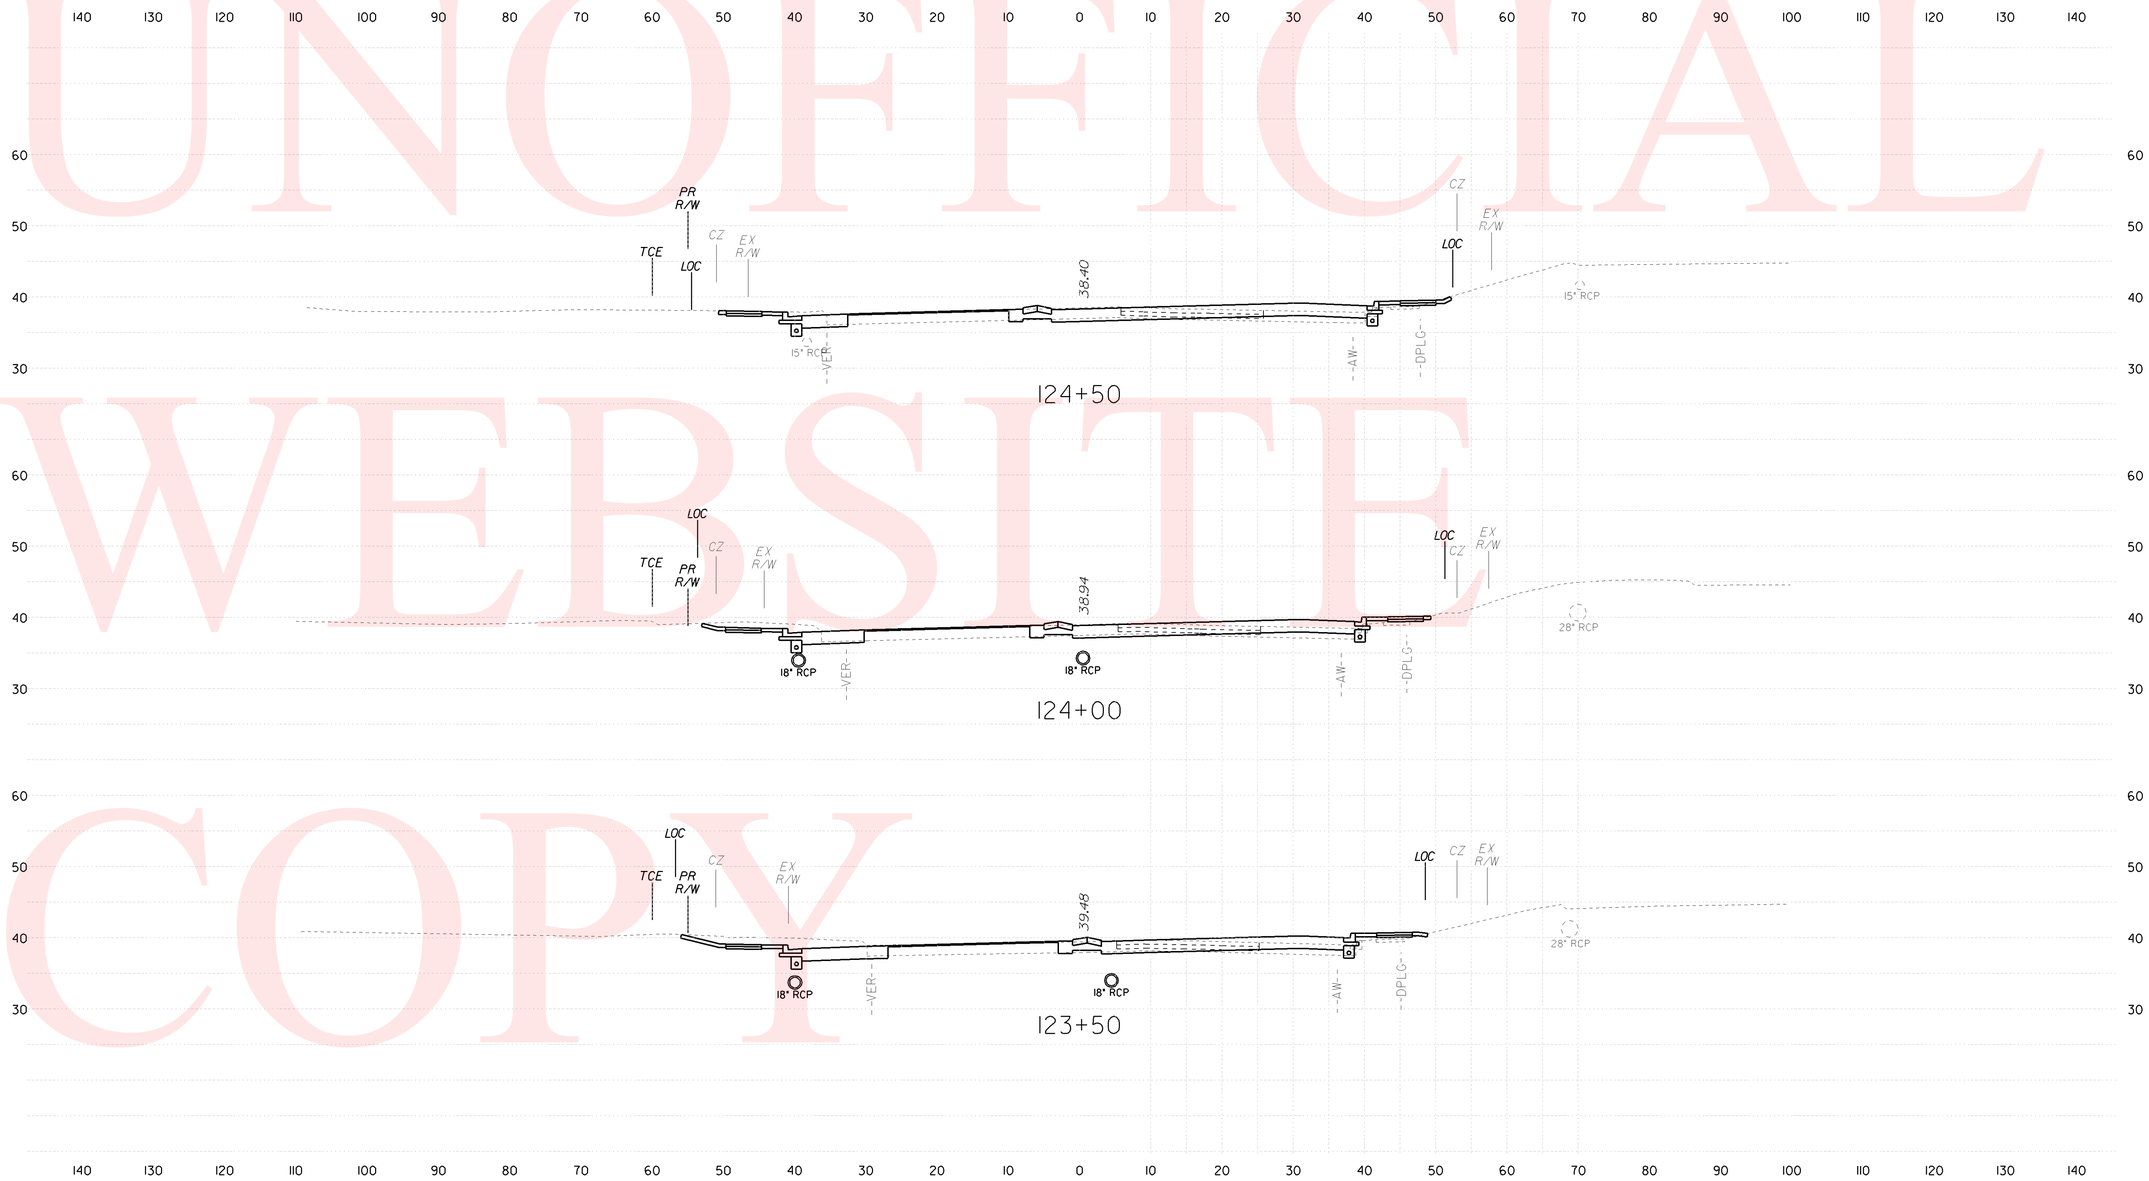

UNOFFICIAL WEBSITE COPY

PRELIM. TRACING ____ DESIGN ____ CHKD. ____

CONTRACT	COUNTY	F.A.P. NO.	SHEET NO.	TOTAL SHTS.
23-126-01	NEW CASTLE	SEE TITLE SHEET	44	47

SR 7, NEWTOWN RD TO SR 273

REVISIONS

CROSS SECTIONS

SCALE 0 10 20 30

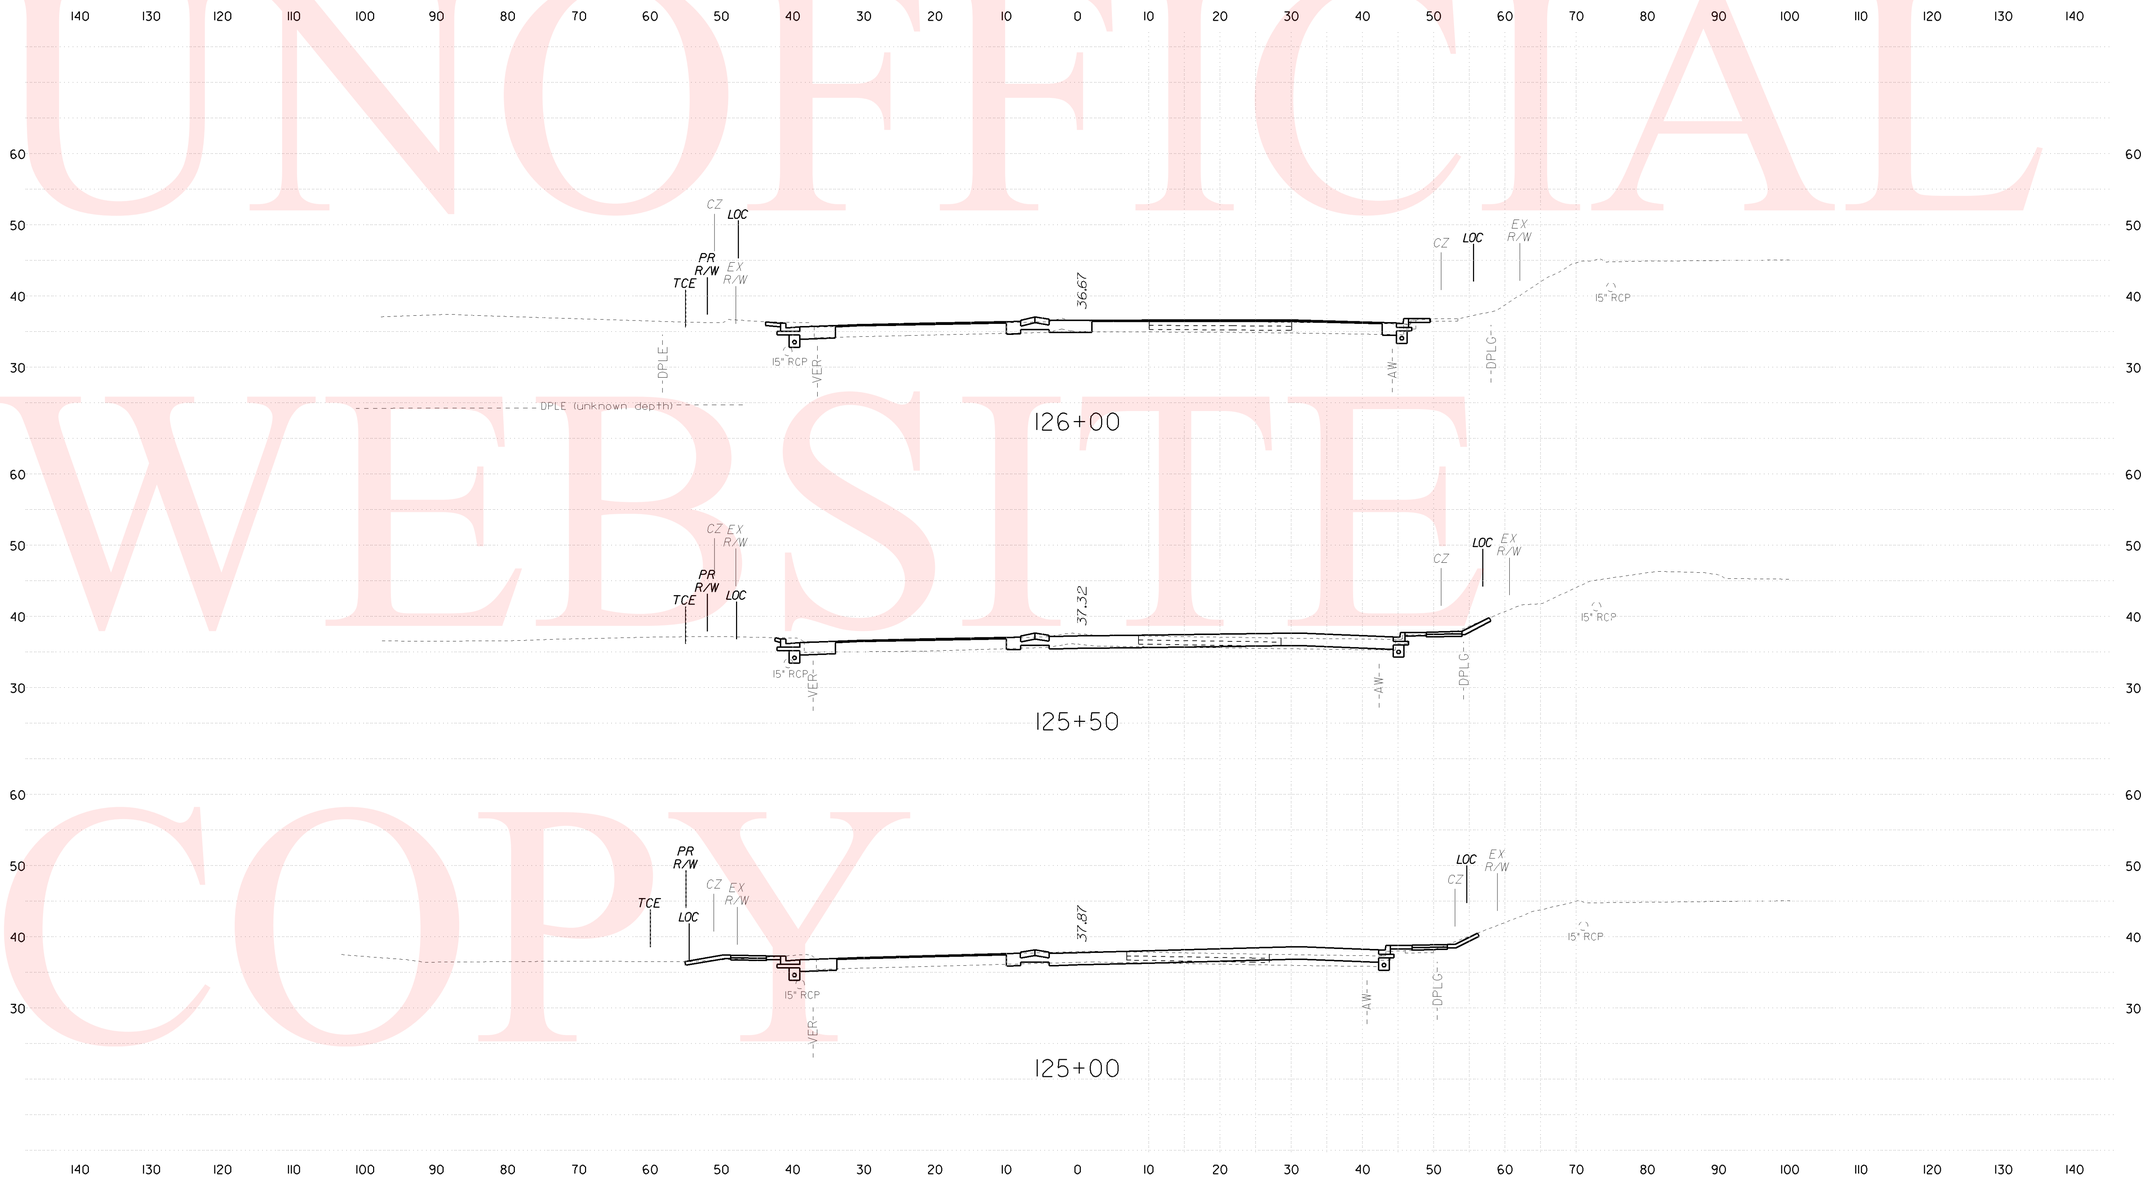

UNOFFICIAL WEBSITE COPY

PREL. TRACING ____ DESIGN ____ CHKD. ____

CONTRACT	COUNTY	F.A.P. NO.	SHEET NO.	TOTAL SHTS.
23-126-01	NEW CASTLE	SEE TITLE SHEET	45	47

SR 7, NEWTOWN RD TO SR 273

REVISIONS

CROSS SECTIONS

SCALE 0 10 20 30

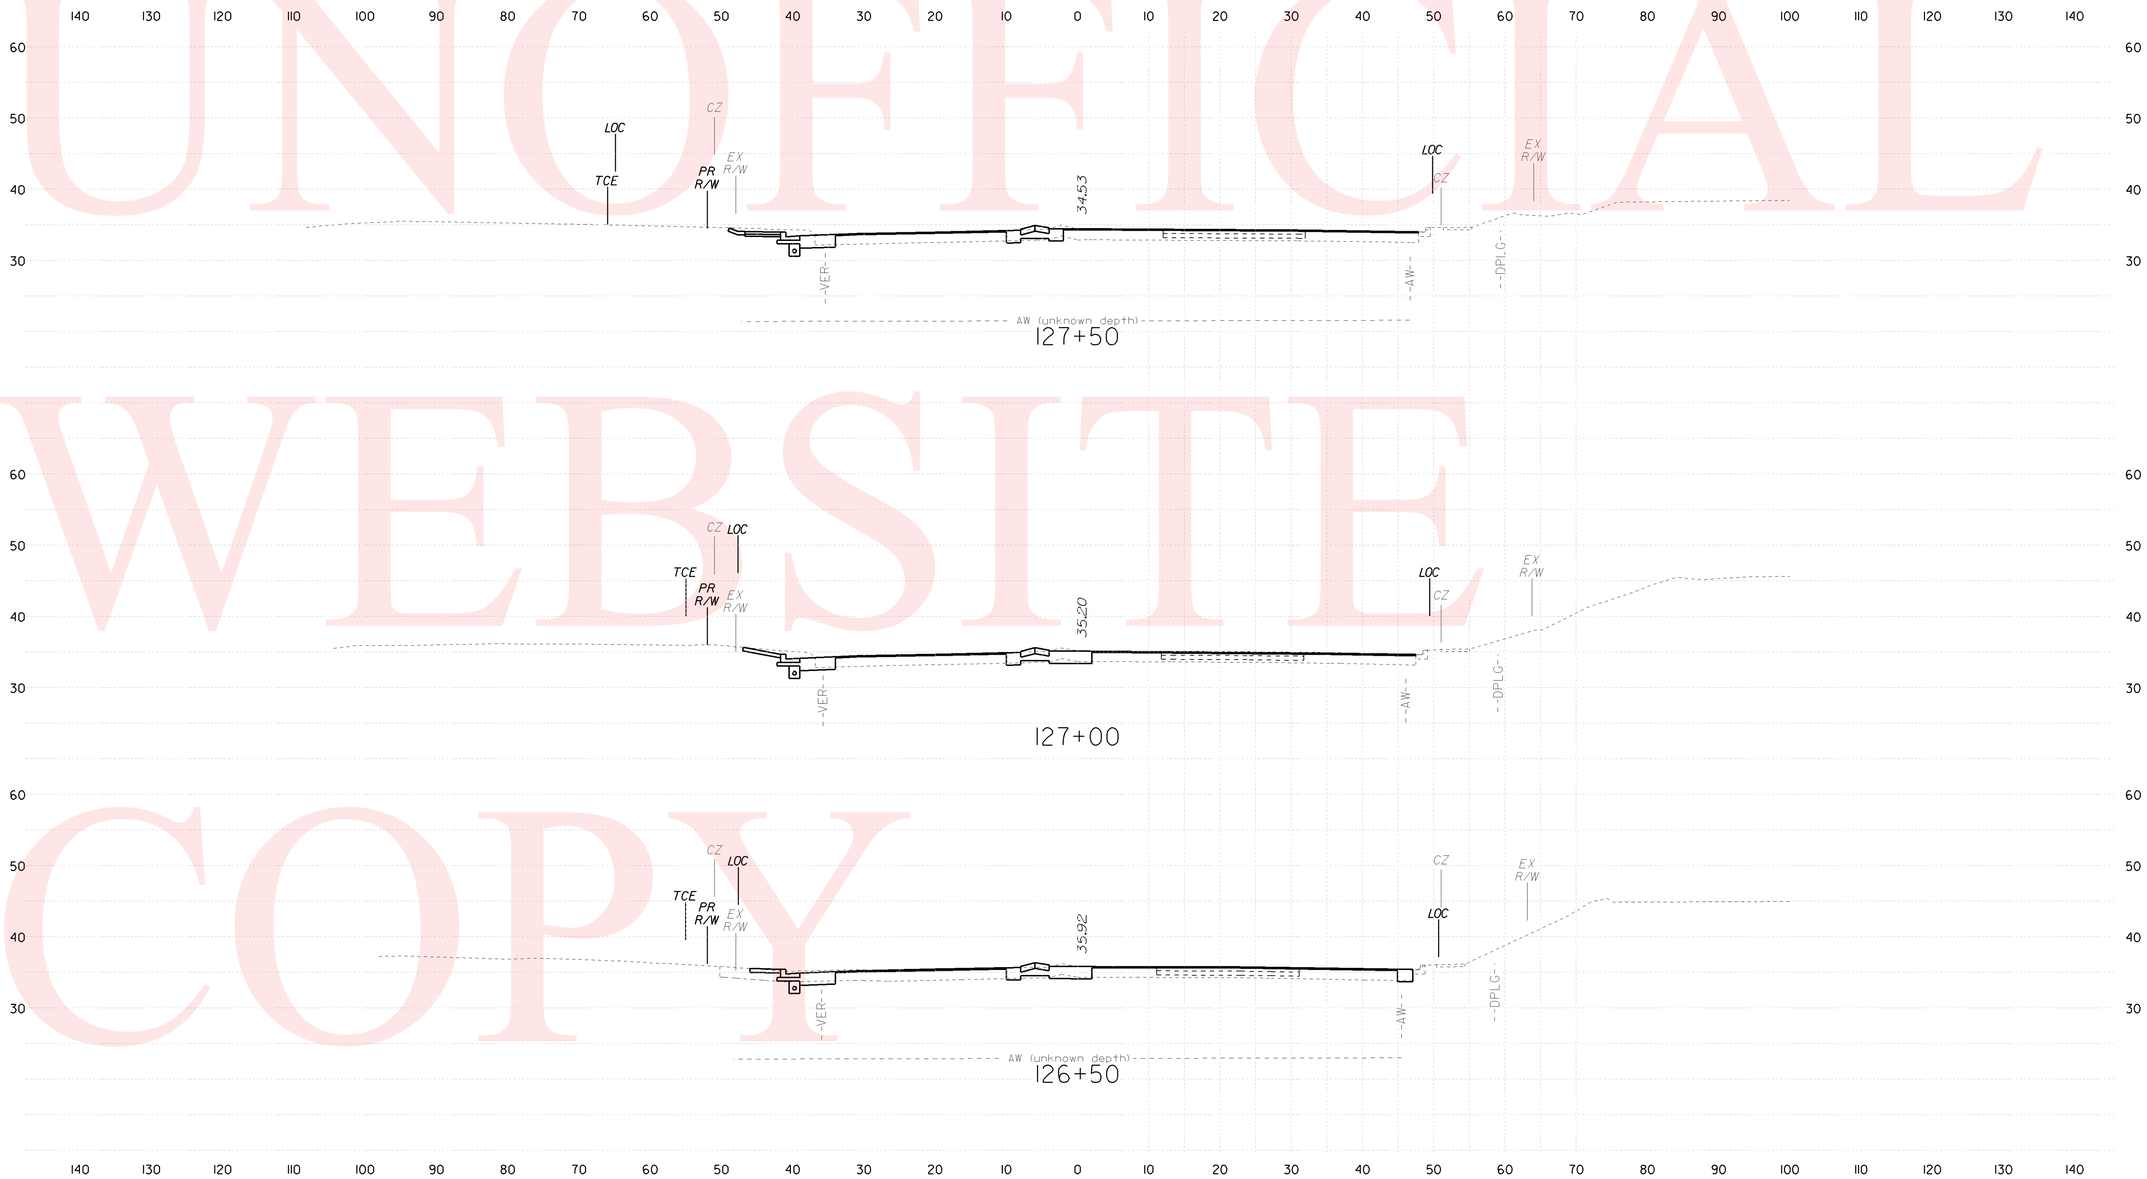

UNOFFICIAL WEBSITE COPY

PREL. TRACING ____ DESIGN ____ CHKD. ____

3:07:41 PM

3:07:41 PM M:\31131-04\Geopak\Cross Sections\cs01sr7_March2010.dgn

CONTRACT	COUNTY	F.A.P. NO.	SHEET NO.	TOTAL SHTS.
23-126-01	NEW CASTLE	SEE TITLE SHEET	46	47

SR 7, NEWTOWN RD TO SR 273

REVISIONS

CROSS SECTIONS

SCALE 0 10 20 30

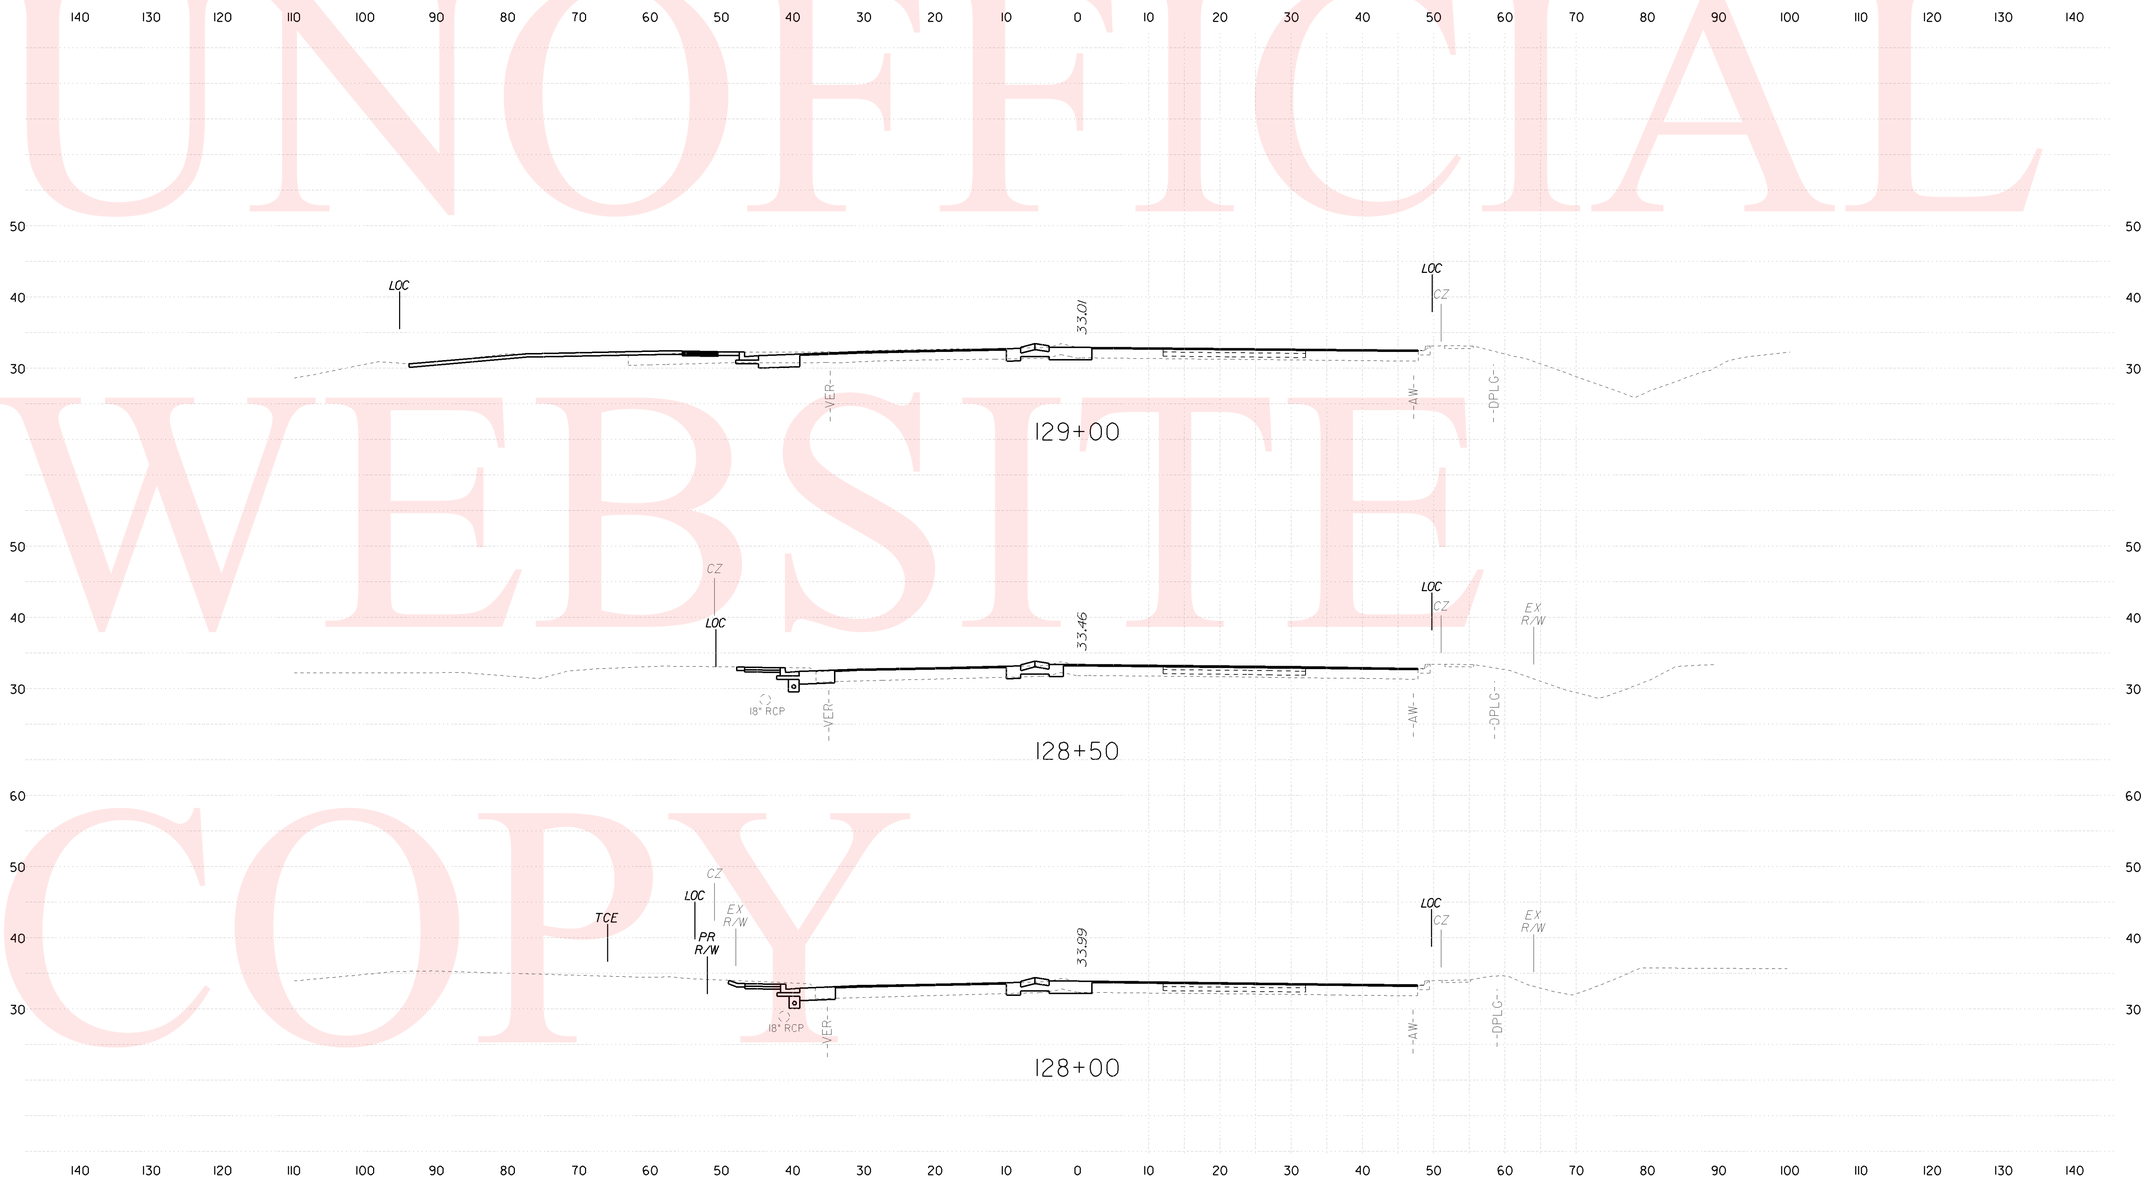

UNOFFICIAL WEBSITE COPY

PREL. TRACING ____ DESIGN ____ CHKD. ____

3:07:57 PM

3:07:57 PM M:\31131-04\Geopak\Cross Sections\cs01sr7_March2010.dgn

CONTRACT	COUNTY	F.A.P. NO.	SHEET NO.	TOTAL SHTS.
23-126-01	NEW CASTLE	SEE TITLE SHEET	47	47

SR 7, NEWTOWN RD TO SR 273

REVISIONS

CROSS SECTIONS

SCALE 0 10 20 30

UNOFFICIAL WEBSITE COPY

PREL. TRACING ____ DESIGN ____ CHKD. ____

3:08:18 PM

3:08:18 PM M:\31131-04\Geopak\Cross Sections\cs01sr7_March2010.dgn