UTILITY TEST HOLES

NO.	UTILITY	STATION	OFFSET	GR.EL.	COVER	O.D.& MATERIAL
TH#80	MEDIACOM	199+55.29	27.32' RT.	10.12	4.27	¾" CABLE
TH#82	SUSSEX CTY.	202+73.14	21.25' LT.	6.50	4.69	6" PVC
TH#94	VERIZON	198+33.10	16.97' LT.	10.47	3.51	(9) 4" PVC
TH#95	VERIZON	202+04.41	15.47' LT.	7.46	2.90	(5) 4"PVC
TH#96	VERIZON	203+77.92	18.12' LT.	6.41	7.12	(4) 4" PVC
TH#106	OV WATER	195+84.66	23.59' LT.	10.14	5.50	(4) 4" PVC

UTILITY RELOCATION & LIGHTING PLANS

0 30 60 120

CONTRACT	COUNTY	F.A.P. NO.	SHEET NO.	TOTAL SHTS.
T200411210	SUSSEX	SEE TITLE SHEET	481	589

SR 26, ATLANTIC AVENUE FROM CLARKSVILLE TO ASSAWOMAN CANAL

REVISIONS

NOTE: ALIGNMENT SHIFT SHOWN FOR CONSTRUCTION BASELINE FROM STATION 196+21.07 TO STATION 200+15.34. SEE CURVE DATA AND GRADES & GEOMETRIC SHEET FOR LAYOUT AND COORDINATE POINT DATA.

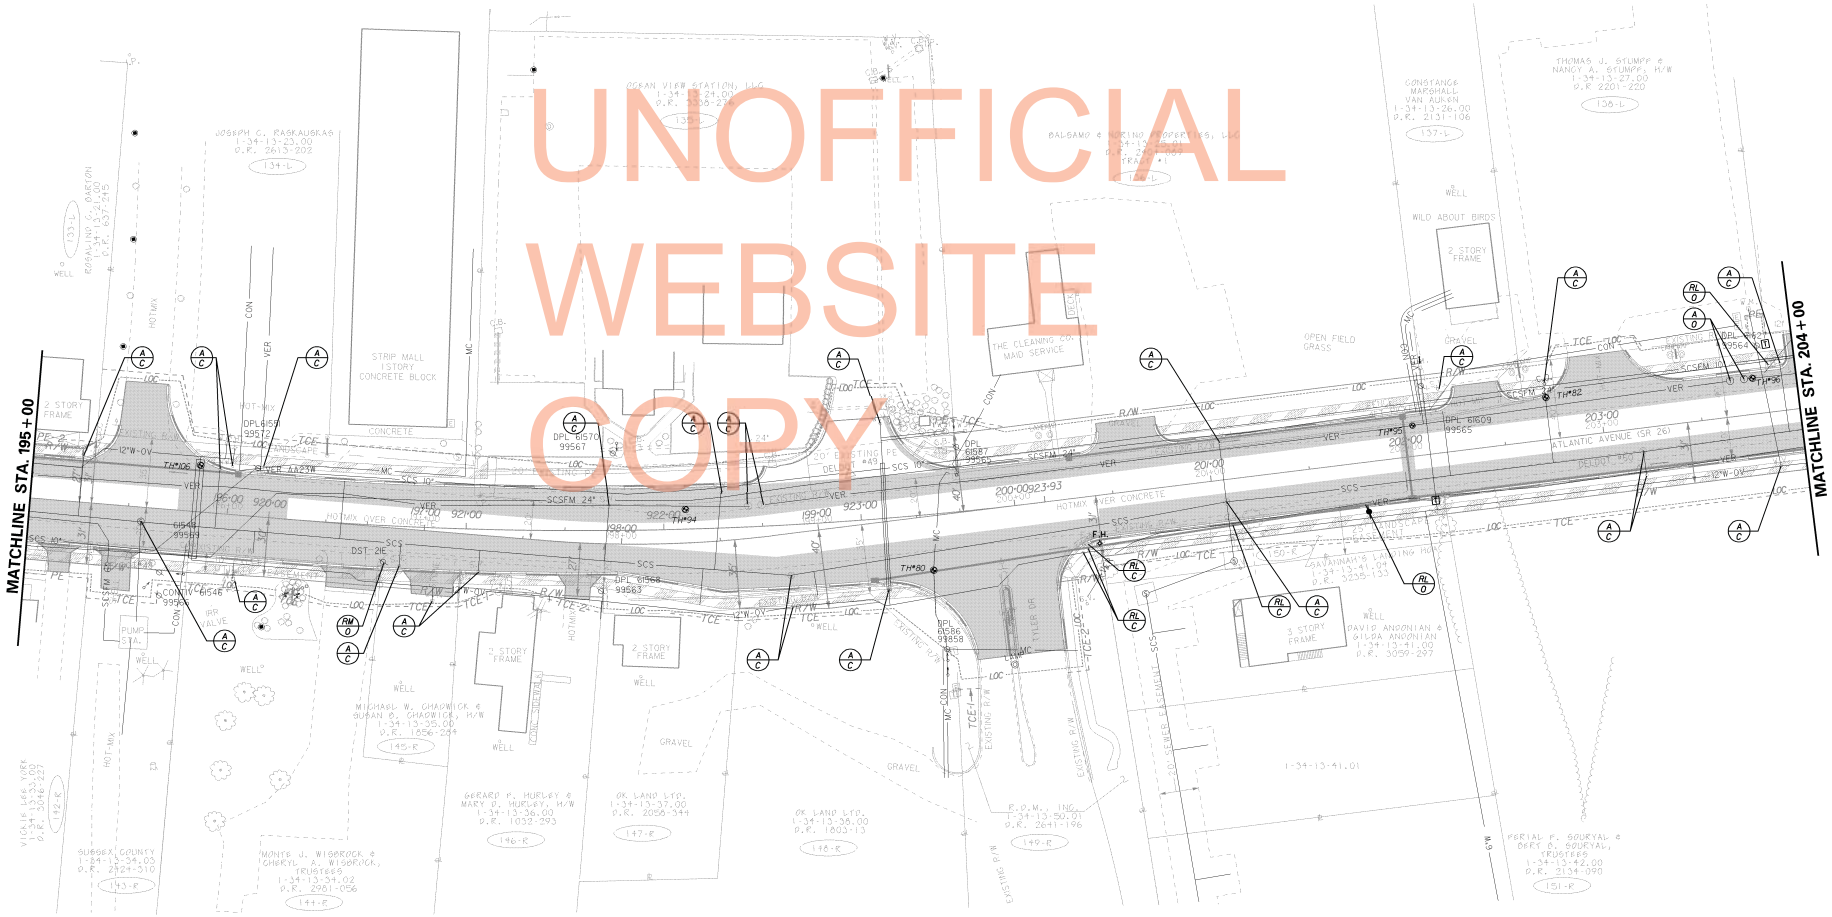

UNOFFICIAL WEBSITE COPY

PREL. TRACING _____ DESIGN _____ CHKD. _____

7/17/2013
H:\PROJECTS\sr26mainline\Survey\up25m126.dgn
15x06.32

CONTRACT	COUNTY	F.A.P. NO.	SHEET NO.	TOTAL SHTS.
T200411210	SUSSEX	SEE TITLE SHEET	482	589

SR 26, ATLANTIC AVENUE FROM CLARKSVILLE TO ASSAWOMAN CANAL

REVISIONS

UTILITY RELOCATION & LIGHTING PLANS

0 30 60 120

LIGHTING LEGEND

- 250W HPS COBRA-HEAD LUMINARE
- LST/X - LIGHTING STANDARD IDENTIFIER
- LSR/X - LIGHTING SERVICE IDENTIFIER

LIGHTING STANDARD SCHEDULE

NO.	CIRCUIT NO.	STATION	OFFSET	ARM	LIGHT STANDARD
89	-	205+40.62	34.98' LT.	15	250 WATT HPS LUMINAIRE
90	-	208+48.72	37.72' LT.	15	250 WATT HPS LUMINAIRE
91	-	210+18.72	41.44' LT.	15	250 WATT HPS LUMINAIRE

UTILITY TEST HOLES

NO.	UTILITY	STATION	OFFSET	GR.EL.	COVER	O.D.& MATERIAL
TH#83	SUSSEX CTY	206+47.02	23.06' LT.	6.66	2.93	24" DUCTILE IRON
TH#97	VERIZON	206+71.45	14.10' LT.	6.49	2.72	(4) 4" PVC
TH#98	VERIZON	209+17.00	17.41' LT	5.53	4.27	(8) 4" PVC
TH#99A	VERIZON	209+47.52	22.12' LT.	5.53	2.88	TELEPHONE VAULT
TH#99	VERIZON	209+67.16	21.10' LT.	5.66	3.18	TELEPHONE VAULT
TH#107	OV WATER	207+67.69	20.59' RT.	5.65	4.31	8" PVC

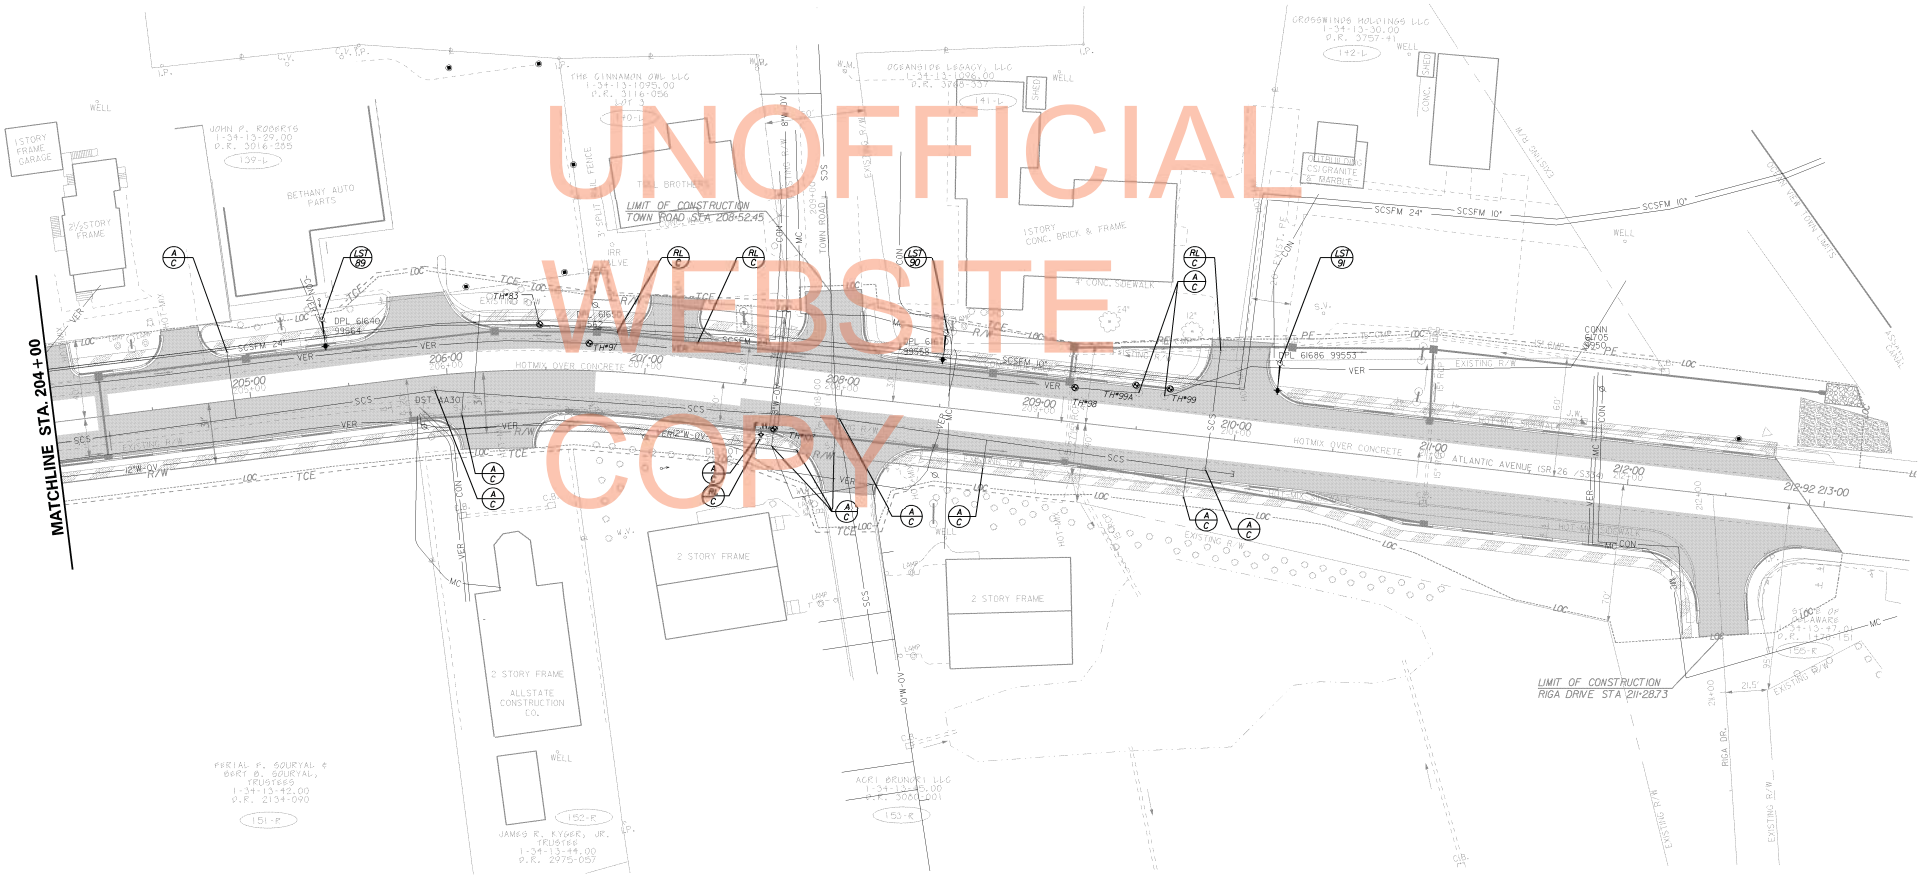

UNOFFICIAL WEBSITE COPY

PREL. TRACING _____ DESIGN _____ CHKD. _____

7/17/2013
I:\PROJECTS\sr26mainline\Survey\up26m126.dgn
5x05x59

SIGNING, STRIPING & ITMS PLANS

CONTRACT	COUNTY	F.A.P. NO.	SHEET NO.	TOTAL SHTS.
T200411210	SUSSEX	SEE TITLE SHEET	483	589

SR 26, ATLANTIC AVENUE FROM CLARKSVILLE TO ASSAWOMAN CANAL

REVISIONS

GENERAL NOTES FOR SIGNING AND STRIPING

1. THE CONTRACTOR SHALL BE GOVERNED BY THE STANDARDS AND REQUIREMENTS OF THE FOLLOWING PUBLICATIONS. EXCEPT AS MODIFIED BY THE SPECIAL PROVISIONS OF THIS CONTRACT OR THROUGH WRITTEN APPROVAL BY THE ENGINEER.

   DELDOT - "MANUAL ON UNIFORM TRAFFIC CONTROL DEVICES". 2011 EDITION AND SUBSEQUENT REVISIONS (M.U.T.C.D.)

   A.A.S.H.T.O - "STANDARD SPECIFICATIONS FOR STRUCTURAL SUPPORTS OF HIGHWAY SIGNS, LUMINAIRES AND TRAFFIC SIGNALS". 6TH EDITION, 2011 EDITION AND SUBSEQUENT PUBLICATIONS.

   F.H.W.A. - "STANDARD HIGHWAY SIGNS". 2009 INTERIM EDITION AND SUBSEQUENT REVISIONS.

2. ALL MESSAGE CHARACTERS FOR POST MOUNT SIGNS SHALL BE CLEARVIEW, UNLESS NOTED OTHERWISE OR AS DIRECTED BY THE ENGINEER.

3. EVEN THOUGH THE PLANS SHOW THE SIGN PANELS WITH SQUARE CORNERS, THE SIGN PANELS SHALL BE CONSTRUCTED WITH CORNER RADII TO MEET SIGN BORDERS.

4. ALL SIGNS ERECTED THAT ARE VISIBLE TO THE TRAVELING PUBLIC WHICH CONTAIN MESSAGES FOR PORTIONS OF THE PROPOSED ROADWAYS THAT ARE NOT OPEN TO THE TRAVELING PUBLIC SHALL BE SECURELY COVERED SO THAT NO PORTION OF THE MESSAGE IS VISIBLE. THE METHOD AND MATERIAL FOR COVERING THE SIGN, MAINTAINING THE COVER AND REMOVING SHALL BE INCIDENTAL TO THE CONTRACT. THE SIGN COVER MATERIAL SHALL BECOME THE PROPERTY OF THE CONTRACTOR AT THE COMPLETION OF THE CONTRACT.

5. THE CONTRACTOR SHALL LAY OUT THE LOCATION OF ALL PAVEMENT MARKINGS, INCLUDING INDIVIDUAL SKIP MARKS, FOR APPROVAL BY THE ENGINEER PRIOR TO BEGINNING ANY WORK ASSOCIATED WITH INSTALLING THE MARKINGS. ALL COSTS SHALL BE INCIDENTAL TO ITEM 763501 - CONSTRUCTION ENGINEERING.

6. THE EXISTING SIGNS THAT CONTAIN MESSAGES CONTRARY TO THE FINAL ROADWAY CONFIGURATION SHALL BE COVERED OR REMOVED IMMEDIATELY PRIOR TO OPENING THAT PHASE TO TRAFFIC. THE METHOD AND MATERIAL FOR COVERING THE SIGN, MAINTAINING THE COVER, AND REMOVING SHALL BE INCIDENTAL TO THE CONTRACT. THE SIGN COVER MATERIAL SHALL BECOME THE PROPERTY OF THE CONTRACTOR AT THE COMPLETION OF THE CONTRACT.

7. THE CONTRACTOR SHALL TIE PROPOSED STRIPING INTO EXISTING STRIPING, WHERE APPLICABLE AND AS DIRECTED BY THE ENGINEER.

8. PERMANENT CROSSWALK SYMBOLS TO BE 2' WIDE BY 10' LONG WITH 2' SPACING BETWEEN SYMBOLS. STOP BARS SHALL BE PLACED AT A MINIMUM DISTANCE OF 4' BEHIND CROSSWALKS.

9. THE CONTRACTOR SHALL INSTALL RPM'S THROUGHOUT THE PROJECT LIMITS AS PER THE DEPARTMENTS STANDARD DETAILS AND AS DIRECTED IN THE FIELD BY THE ENGINEER. THE RPM'S SHALL BE BIDIRECTIONAL YELLOW AND BE PLACED ON BOTH SIDES OF THE TWO-WAY CENTER TURN LANE AND ALONG THE CENTER LANE DIVIDE.

10. ALL EXISTING SIGNS WITHIN THE PROPOSED RIGHT OF WAY SHALL BE REMOVED. FOR CLARITY, THE EXISTING SIGNS ARE NOT SHOWN ON THESE PLANS. ALL PRIVATE SIGNS WITHIN THE PROPOSED RIGHT OF WAY ARE SHOWN AND LABELLED AS 1 - REMOVE EXISTING SIGN. THESE SIGNS SHALL BE REMOVED AND TAKEN TO CONTRACTORS STAGING AREA. THE PROJECT ENGINEER SHALL NOTIFY THE OWNER OF THE SIGN AND HAVE THE SIGN AVAILABLE FOR THE OWNER TO PICK UP AT THE OWNER'S EXPENSE. IF THE OWNER CANNOT BE LOCATED AND/OR IF THE OWNER PREFERS NOT TO CLAIM THE SIGN, THE CONTRACTOR SHALL DELIVER THE SIGN TO DELDOT'S SIGN SHOP PER ITEM 749687. ALL COSTS ASSOCIATED WITH REMOVING, STORING AND DELIVERING THE SIGN SHALL BE INCLUDED IN ITEM 749687.

GENERAL NOTES FOR ITMS

1. ALL TRENCHED CONDUIT TO BE SCHEDULE 80 4" PVC.

2. ALL 4" BORED CONDUIT TO BE 4" SDR 13.5 HDPE.

ITMS LEGEND

JW / 11	PROPOSED JUNCTION WELL TYPE 11
JW / 14	PROPOSED JUNCTION WELL TYPE 14
JW / 7	PROPOSED JUNCTION WELL TYPE 7
CO / X	PROPOSED CONDUIT RUN & IDENTIFIER (* OF CONDUIT RUN)
	PROPOSED RADAR DETECTION
	EXISTING RADAR DETECTION
	6'x6' LOOP DETECTOR
	EXISTING GROUND-MOUNT CABINET (TYPE P)
	PROPOSED GROUND-MOUNT CABINET (TYPE P)
	EXISTING POLE AND POLE MOUNTED CABINET (TYPE M)
	PROPOSED POLE AND POLE MOUNTED CABINET (TYPE M)
ITMS-CON	4" MULTIDUCT, SDR-13.5 HDPE FOR BORE / 4" SCHEDULE 80 PVC FOR TRENCH (WITH (4) 1" RIBBED INNER DUCT)
	PROPOSED VIDEO MONITORING CAMERA (CCTV) ON 75' POLE WITH LOWERING DEVICE
	EXISTING VIDEO MONITORING CAMERA (CCTV) ON 75' POLE WITH LOWERING DEVICE

UNOFFICIAL WEBSITE COPY

PREL. TRACING _____ DESIGN _____ CHK'D. _____

7/17/2013
J:\PROJECTS\surf26mainline\Surveys\ss notes mi26.dgn
62583

CONTRACT	COUNTY	F.A.P. NO.	SHEET NO.	TOTAL SHTS.
T200411210	SUSSEX	SEE TITLE SHEET	484	589

SR 26, ATLANTIC AVENUE FROM CLARKSVILLE TO ASSAWOMAN CANAL

SIGNING, STRIPING & ITMS PLANS

0 30 60 120

REVISIONS

CONDUIT RUN SCHEDULE

CO#	# OF CONDUITS	SIZE	LENGTH	B/T/O	AMOUNT AND TYPE OF CABLE/ WIRE
F1	1	4"	480'	T	144 CNT SM 48 CNT SM
F2	1	4"	165'	T	144 CNT SM 48 CNT SM
F3	1	4"	55'	T	144 CNT SM 48 CNT SM
F4	1	4"	25'	T	12 CNT SM
F5	1	4"	55'	T	144 CNT SM 48 CNT SM
3	3**	4"	7'	T	12 CNT SM

LEGEND
B- BORE
T- TRENCH
O- OPEN CUT
SM- SINGLE MODE

** ONE (1) OF THREE (3) 4" CONDUITS DEDICATED TO ITS FIBER
ALL 4" TRENCHED CONDUITS SHALL BE SCHEDULE 80 PVC AND ALL 4" BORED CONDUIT SHALL BE SDR-13.5 HDPE. CONDUITS FOR FIBER OPTIC CABLES SHALL HAVE FOUR INNER DUCTS WHICH SHALL BE SUPPLIED BY THE FIBER CONTRACTOR.

SIGNING LEGEND

①	REMOVE EXISTING SIGN
②	EXISTING SIGN TO REMAIN
③	PLACE NEW SIGN
④	RENEW EXISTING SIGN
⑤	REPOSITION EXISTING SIGN

PAVEMENT MARKINGS LEGEND

SYMBOL	ITEM	QUANTITY
A	5" SOLID WHITE EPOXY RESIN PAVEMENT STRIPING (ITEM 748548)	1445 LF
B	5" SOLID YELLOW EPOXY RESIN PAVEMENT STRIPING (ITEM 748548)	0 LF
C	5" SOLID DOUBLE YELLOW EPOXY RESIN PAVEMENT STRIPING (ITEM 748548)	2250 LF
D	5" DASHED WHITE EPOXY RESIN PAVEMENT STRIPING, 2' LINE & 6' GAP (ITEM 748548)	200 LF
E	5" DASHED WHITE EPOXY RESIN PAVEMENT STRIPING, 10' LINE & 30' GAP (ITEM 748548)	0 LF
F	5" DASHED YELLOW EPOXY RESIN PAVEMENT STRIPING, 10' LINE & 30' GAP (ITEM 748548)	0 LF
G	16" SOLID WHITE ALKYD THERMOPLASTIC PAVEMENT STRIPING (ITEM 748015)	144 SF
H	24" SOLID WHITE ALKYD THERMOPLASTIC PAVEMENT STRIPING (ITEM 748015)	0 SF
J	WHITE ALKYD THERMOPLASTIC PAVEMENT SYMBOL (ITEM 748015)	97 SF
K	10" SOLID WHITE EPOXY RESIN PAVEMENT STRIPING (ITEM 748549)	0 LF
L	12" SOLID YELLOW ALKYD THERMOPLASTIC PAVEMENT STRIPING, 25'CC @ 45° (ITEM 748027)	0 SF
M	RETROREFLECTIVE THERMOPLASTIC PAVEMENT MARKING, BIKE SYMBOL (ITEM 748553)	6 EA
N	4" SOLID WHITE EPOXY RESIN PAVEMENT STRIPING (ITEM 748506)	517 LF
O	RETROREFLECTIVE THERMOPLASTIC PAVEMENT MARKING, HANDICAP SYMBOL (ITEM 748555)	16 LF

* SEE SIGNAL PLAN FOR SR 26 @ S365

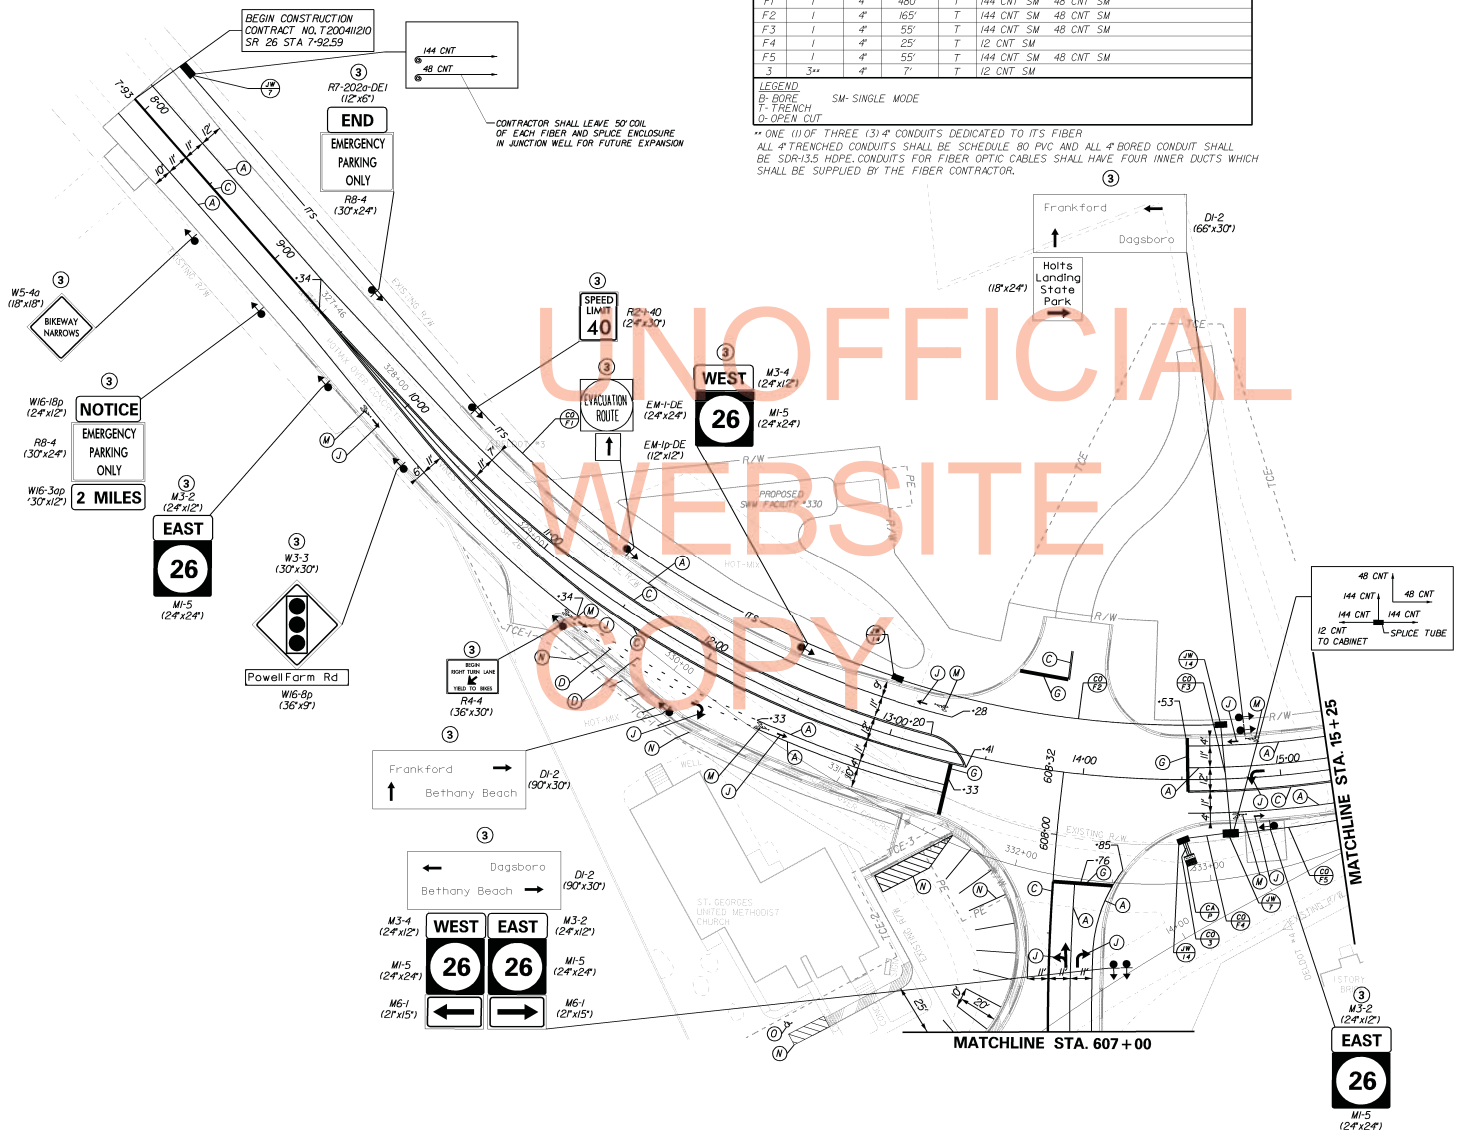

UNOFFICIAL WEBSITE COPY

PRELIM. TRACING ____ DESIGN ____ CHKD. ____

7/17/2013
J:\PROJECTS\surf26mainline\Survey\ssdlm06.dgn
4e4j94

CONTRACT	COUNTY	F.A.P. NO.	SHEET NO.	TOTAL SHTS.
T200411210	SUSSEX	SEE TITLE SHEET	485	589

SR 26, ATLANTIC AVENUE FROM CLARKSVILLE TO ASSAWOMAN CANAL

REVISIONS

SIGNING, STRIPING & ITMS PLANS

0 30 60 120

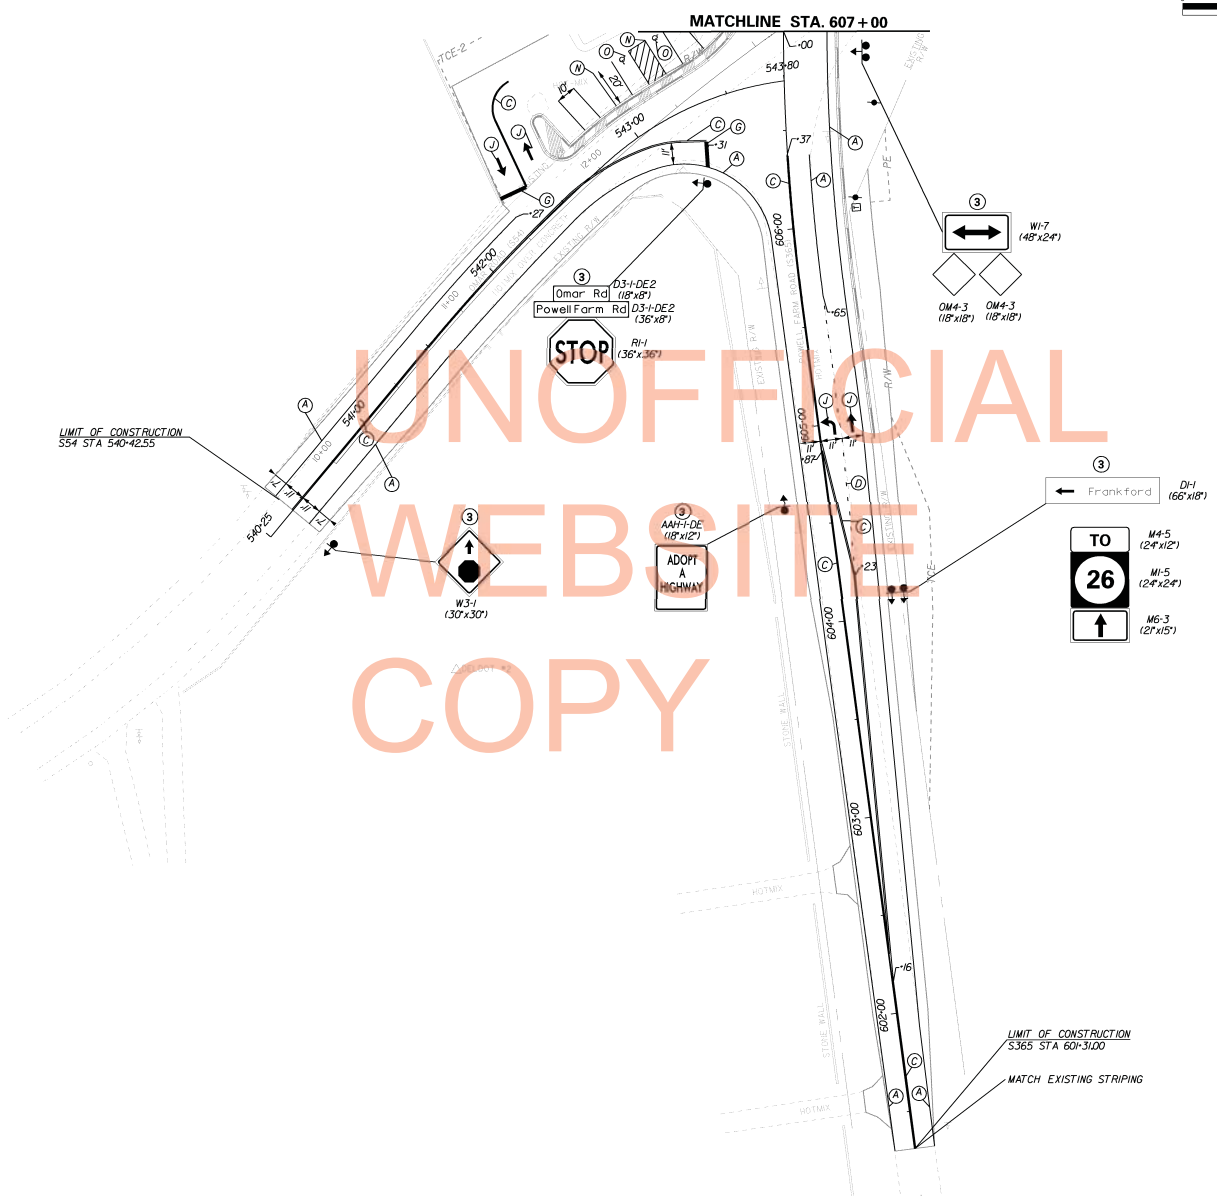

SIGNING LEGEND

1	REMOVE EXISTING SIGN
2	EXISTING SIGN TO REMAIN
3	PLACE NEW SIGN
4	RENEW EXISTING SIGN
5	REPOSITION EXISTING SIGN

PAVEMENT MARKINGS LEGEND

SYMBOL	ITEM	QUANTITY
A	5" SOLID WHITE EPOXY RESIN PAVEMENT STRIPING (ITEM 748548)	1636 LF
B	5" SOLID YELLOW EPOXY RESIN PAVEMENT STRIPING (ITEM 748548)	0 LF
C	5" SOLID DOUBLE YELLOW EPOXY RESIN PAVEMENT STRIPING (ITEM 748548)	2268 LF
D	5" DASHED WHITE EPOXY RESIN PAVEMENT STRIPING, 2' LINE & 6' GAP (ITEM 748548)	30 LF
E	5" DASHED WHITE EPOXY RESIN PAVEMENT STRIPING, 10' LINE & 30' GAP (ITEM 748548)	0 LF
F	5" DASHED YELLOW EPOXY RESIN PAVEMENT STRIPING, 10' LINE & 30' GAP (ITEM 748548)	0 LF
G	16" SOLID WHITE ALKYD THERMOPLASTIC PAVEMENT STRIPING (ITEM 748015)	34 SF
H	24" SOLID WHITE ALKYD THERMOPLASTIC PAVEMENT STRIPING (ITEM 748015)	0 SF
J	WHITE ALKYD THERMOPLASTIC PAVEMENT SYMBOL (ITEM 748015)	56 SF
K	10" SOLID WHITE EPOXY RESIN PAVEMENT STRIPING (ITEM 748549)	0 LF
L	12" SOLID YELLOW ALKYD THERMOPLASTIC PAVEMENT STRIPING, 25'CC @ 45° (ITEM 748027)	0 SF
M	RETROREFLECTIVE THERMOPLASTIC PAVEMENT MARKING, BIKE SYMBOL (ITEM 748553)	0 EA
N	4" SOLID WHITE EPOXY RESIN PAVEMENT STRIPING (ITEM 748506)	220 LF
O	RETROREFLECTIVE THERMOPLASTIC PAVEMENT MARKING, HANDICAP SYMBOL (ITEM 748555)	32 LF

UNOFFICIAL WEBSITE COPY

PREL. TRACING _____ DESIGN _____ CHKD. _____

7/17/2013
J:\PROJECTS\sr26mainline\Survey\ss02m126.dgn
14:43:15

SIGNING, STRIPING & ITMS PLANS

0 30 60 120

CONTRACT	COUNTY	F.A.P. NO.	SHEET NO.	TOTAL SHTS.
T200411210	SUSSEX	SEE TITLE SHEET	486	589

SR 26, ATLANTIC AVENUE FROM CLARKSVILLE TO ASSAWOMAN CANAL

REVISIONS

UNOFFICIAL WEBSITE COPY

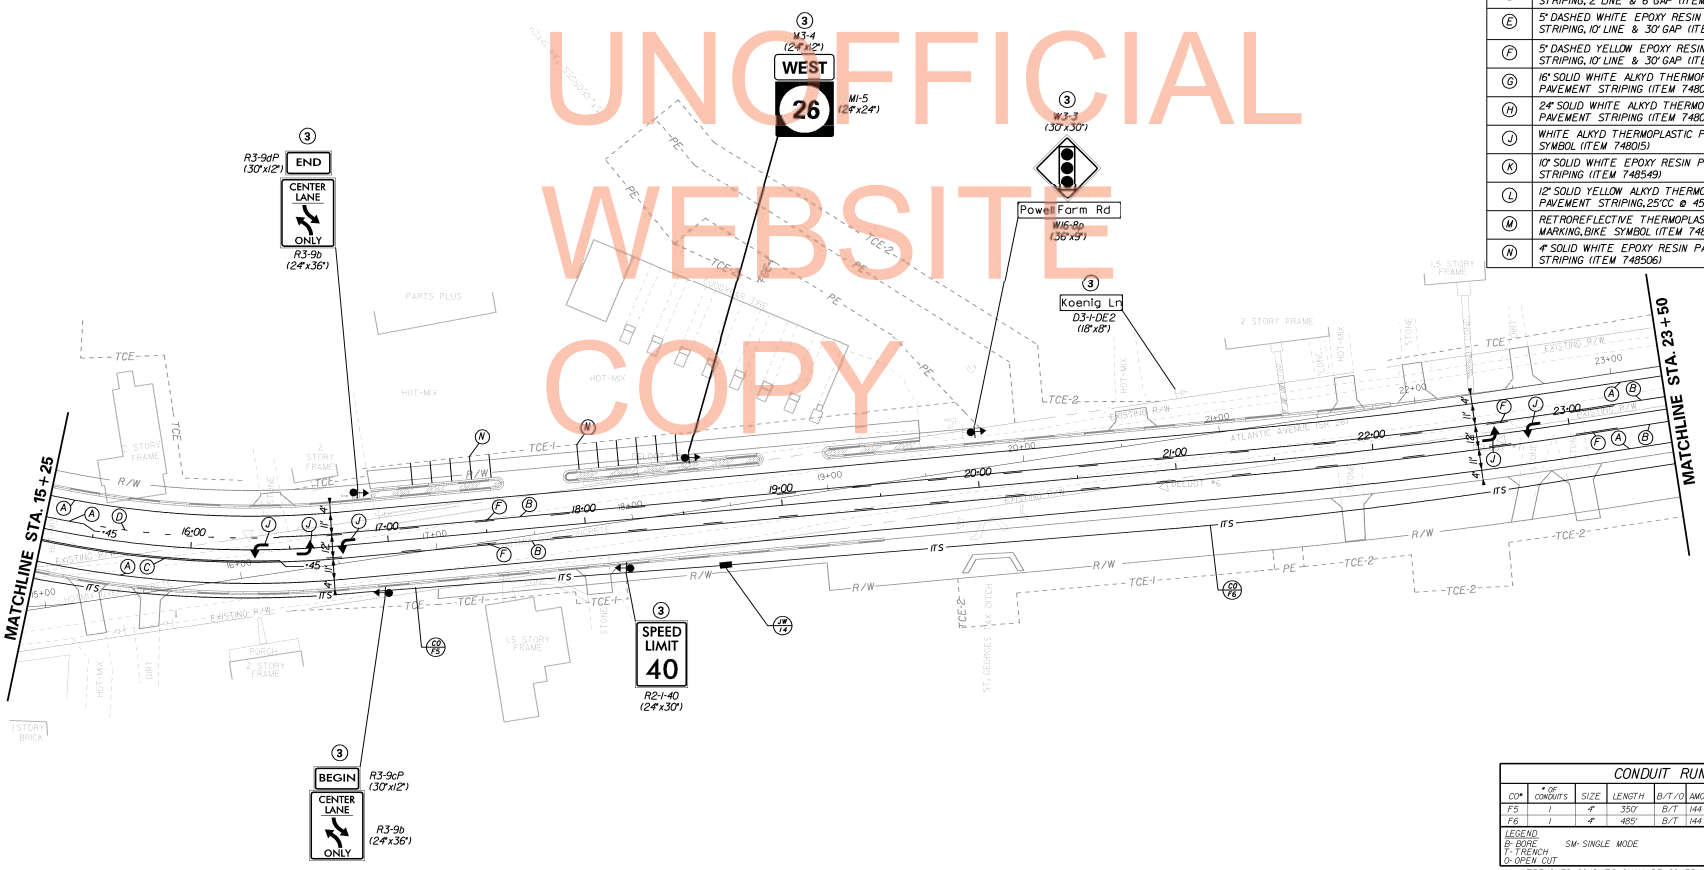

PAVEMENT MARKINGS LEGEND

SYMBOL	ITEM	QUANTITY
A	5" SOLID WHITE EPOXY RESIN PAVEMENT STRIPING (ITEM 748548)	1670 LF
B	5" SOLID YELLOW EPOXY RESIN PAVEMENT STRIPING (ITEM 748548)	1410 LF
C	5" SOLID DOUBLE YELLOW EPOXY RESIN PAVEMENT STRIPING (ITEM 748548)	242 LF
D	5" DASHED WHITE EPOXY RESIN PAVEMENT STRIPING, 2' LINE & 6' GAP (ITEM 748548)	25 LF
E	5" DASHED WHITE EPOXY RESIN PAVEMENT STRIPING, 10' LINE & 30' GAP (ITEM 748548)	0 LF
F	5" DASHED YELLOW EPOXY RESIN PAVEMENT STRIPING, 10' LINE & 30' GAP (ITEM 748548)	353 LF
G	16" SOLID WHITE ALKYD THERMOPLASTIC PAVEMENT STRIPING (ITEM 748015)	0 SF
H	24" SOLID WHITE ALKYD THERMOPLASTIC PAVEMENT STRIPING (ITEM 748015)	0 SF
J	WHITE ALKYD THERMOPLASTIC PAVEMENT SYMBOL (ITEM 748015)	78 SF
K	10" SOLID WHITE EPOXY RESIN PAVEMENT STRIPING (ITEM 748549)	0 LF
L	12" SOLID YELLOW ALKYD THERMOPLASTIC PAVEMENT STRIPING, 25'CC @ 45° (ITEM 748027)	0 SF
M	RETROREFLECTIVE THERMOPLASTIC PAVEMENT MARKING, BIKE SYMBOL (ITEM 748553)	0 EA
N	4" SOLID WHITE EPOXY RESIN PAVEMENT STRIPING (ITEM 748506)	137 LF

SIGNING LEGEND

1	REMOVE EXISTING SIGN
2	EXISTING SIGN TO REMAIN
3	PLACE NEW SIGN
4	RENEW EXISTING SIGN
5	REPOSITION EXISTING SIGN

CONDUIT RUN SCHEDULE

CO*	# OF CONDUITS	SIZE	LENGTH	B/T/O	AMOUNT AND TYPE OF CABLE/ WIRE
F5	1	4"	350'	B/T	144 CNT SM 48 CNT SM
F6	1	4"	485'	B/T	144 CNT SM 48 CNT SM

LEGEND
B- BORE SM- SINGLE MODE
T- TRENCH
O- OPEN CUT

ALL 4" TRENCHED CONDUITS SHALL BE SCHEDULE 80 PVC AND ALL 4" BORED CONDUIT SHALL BE SDR-13.5 HDPE. CONDUITS FOR FIBER OPTIC CABLES SHALL HAVE FOUR INNER DUCTS WHICH SHALL BE SUPPLIED BY THE FIBER CONTRACTOR.

PRELIM. TRACING _____ DESIGN _____ CHKD. _____

7/17/2013
J:\PROJECTS\surfsmainline\Survey\ss03m06.dgn
4644403

SIGNING, STRIPING & ITMS PLANS

0 30 60 120

CONTRACT	COUNTY	F.A.P. NO.	SHEET NO.	TOTAL SHTS.
T200411210	SUSSEX	SEE TITLE SHEET	487	589

SR 26, ATLANTIC AVENUE FROM CLARKSVILLE TO ASSAWOMAN CANAL

REVISIONS

PAVEMENT MARKINGS LEGEND

SYMBOL	ITEM	QUANTITY
A	5" SOLID WHITE EPOXY RESIN PAVEMENT STRIPING (ITEM 748548)	1750 LF
B	5" SOLID YELLOW EPOXY RESIN PAVEMENT STRIPING (ITEM 748548)	1656 LF
C	5" SOLID DOUBLE YELLOW EPOXY RESIN PAVEMENT STRIPING (ITEM 748548)	94 LF
D	5" DASHED WHITE EPOXY RESIN PAVEMENT STRIPING, 2' LINE & 6' GAP (ITEM 748548)	12 LF
E	5" DASHED WHITE EPOXY RESIN PAVEMENT STRIPING, 10' LINE & 30' GAP (ITEM 748548)	0 LF
F	5" DASHED YELLOW EPOXY RESIN PAVEMENT STRIPING, 10' LINE & 30' GAP (ITEM 748548)	414 LF
G	16" SOLID WHITE ALKYD THERMOPLASTIC PAVEMENT STRIPING (ITEM 748015)	0 SF
H	24" SOLID WHITE ALKYD THERMOPLASTIC PAVEMENT STRIPING (ITEM 748015)	0 SF
J	WHITE ALKYD THERMOPLASTIC PAVEMENT SYMBOL (ITEM 748015)	88 SF
K	10" SOLID WHITE EPOXY RESIN PAVEMENT STRIPING (ITEM 748549)	0 LF
L	12" SOLID YELLOW ALKYD THERMOPLASTIC PAVEMENT STRIPING, 25'CC @ 45° (ITEM 748027)	0 SF
M	RETROREFLECTIVE THERMOPLASTIC PAVEMENT MARKING, BIKE SYMBOL (ITEM 748553)	2 EA
N	4" SOLID WHITE EPOXY RESIN PAVEMENT STRIPING (ITEM 748506)	0 LF

SIGNING LEGEND

1	REMOVE EXISTING SIGN
2	EXISTING SIGN TO REMAIN
3	PLACE NEW SIGN
4	RENEW EXISTING SIGN
5	REPOSITION EXISTING SIGN

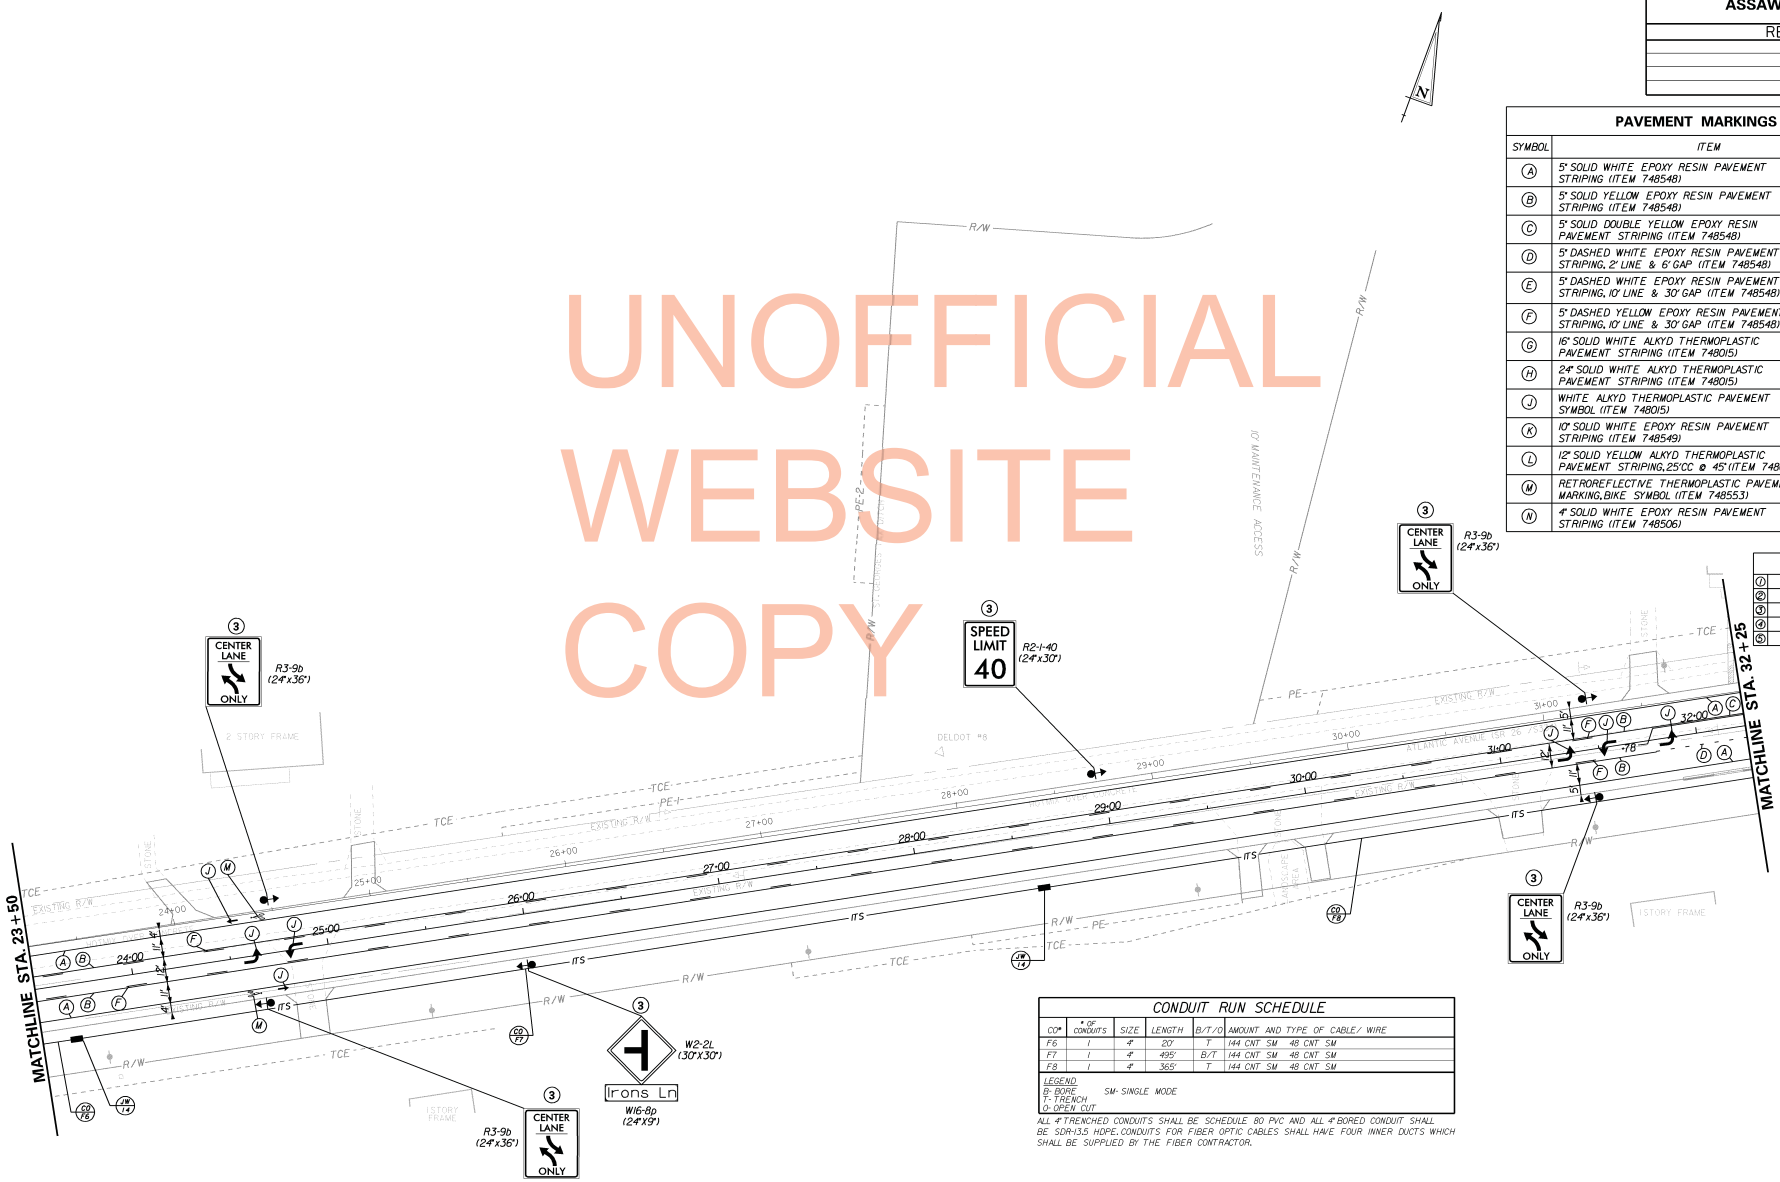

CONDUIT RUN SCHEDULE

CO#	# OF CONDUITS	SIZE	LENGTH	B/T/O	AMOUNT AND TYPE OF CABLE/ WIRE
F6	1	4"	20'	T	144 CNT SM 48 CNT SM
F7	1	4"	495'	B/T	144 CNT SM 48 CNT SM
F8	1	4"	365'	T	144 CNT SM 48 CNT SM

LEGEND
B- BORE
T- TRENCH
O- OPEN CUT
SM- SINGLE MODE

ALL 4" TRENCHED CONDUITS SHALL BE SCHEDULE 80 PVC AND ALL 4" BORED CONDUIT SHALL BE SDR-13.5 HDPE. CONDUITS FOR FIBER OPTIC CABLES SHALL HAVE FOUR INNER DUCTS WHICH SHALL BE SUPPLIED BY THE FIBER CONTRACTOR.

UNOFFICIAL WEBSITE COPY

PREL. TRACING _____ DESIGN _____ CHKD. _____

7/17/2013
J:\PROJECTS\sr26mainline\Survey\ss04m26.dgn
14:44:49

SIGNING, STRIPING & ITMS PLANS

0 30 60 120

CONTRACT	COUNTY	F.A.P. NO.	SHEET NO.	TOTAL SHTS.
T200411210	SUSSEX	SEE TITLE SHEET	488	589

SR 26, ATLANTIC AVENUE FROM CLARKSVILLE TO ASSAWOMAN CANAL

REVISIONS

CONDUIT RUN SCHEDULE

CO#	# OF CONDUITS	SIZE	LENGTH	B/T/O	AMOUNT AND TYPE OF CABLE/ WIRE
F8	1	4"	130'	T	144 CNT SM 48 CNT SM
F9	1	4"	70'	B	12 CNT SM
F10	1	4"	300'	B/T	144 CNT SM 48 CNT SM
F11	1	4"	375'	B/T	144 CNT SM 48 CNT SM
F12	1	4"	55'	T	144 CNT SM 48 CNT SM

LEGEND
B- BORE
T- TRENCH
O- OPEN CUT
SM- SINGLE MODE

ALL 4" TRENCHED CONDUITS SHALL BE SCHEDULE 80 PVC AND ALL 4" BORED CONDUIT SHALL BE SDR-13.5 HDPE. CONDUITS FOR FIBER OPTIC CABLES SHALL HAVE FOUR INNER DUCTS WHICH SHALL BE SUPPLIED BY THE FIBER CONTRACTOR.

SIGNING LEGEND

1	REMOVE EXISTING SIGN
2	EXISTING SIGN TO REMAIN
3	PLACE NEW SIGN
4	RENEW EXISTING SIGN
5	REPOSITION EXISTING SIGN

PAVEMENT MARKINGS LEGEND

SYMBOL	ITEM	QUANTITY
A	5" SOLID WHITE EPOXY RESIN PAVEMENT STRIPING (ITEM 748548)	2258 LF
B	5" SOLID YELLOW EPOXY RESIN PAVEMENT STRIPING (ITEM 748548)	925 LF
C	5" SOLID DOUBLE YELLOW EPOXY RESIN PAVEMENT STRIPING (ITEM 748548)	1048 LF
D	5" DASHED WHITE EPOXY RESIN PAVEMENT STRIPING, 2' LINE & 6' GAP (ITEM 748548)	100 LF
E	5" DASHED WHITE EPOXY RESIN PAVEMENT STRIPING, 10' LINE & 30' GAP (ITEM 748548)	0 LF
F	5" DASHED YELLOW EPOXY RESIN PAVEMENT STRIPING, 10' LINE & 30' GAP (ITEM 748548)	231 LF
G	16" SOLID WHITE ALKYD THERMOPLASTIC PAVEMENT STRIPING (ITEM 748015)	38 SF
H	24" SOLID WHITE ALKYD THERMOPLASTIC PAVEMENT STRIPING (ITEM 748015)	0 SF
J	WHITE ALKYD THERMOPLASTIC PAVEMENT SYMBOL (ITEM 748015)	118 SF
K	10" SOLID WHITE EPOXY RESIN PAVEMENT STRIPING (ITEM 748549)	0 LF
L	12" SOLID YELLOW ALKYD THERMOPLASTIC PAVEMENT STRIPING, 25'CC @ 45' (ITEM 748027)	0 SF
M	RETROREFLECTIVE THERMOPLASTIC PAVEMENT MARKING, BIKE SYMBOL (ITEM 748553)	5 EA
N	4" SOLID WHITE EPOXY RESIN PAVEMENT STRIPING (ITEM 748506)	0 LF

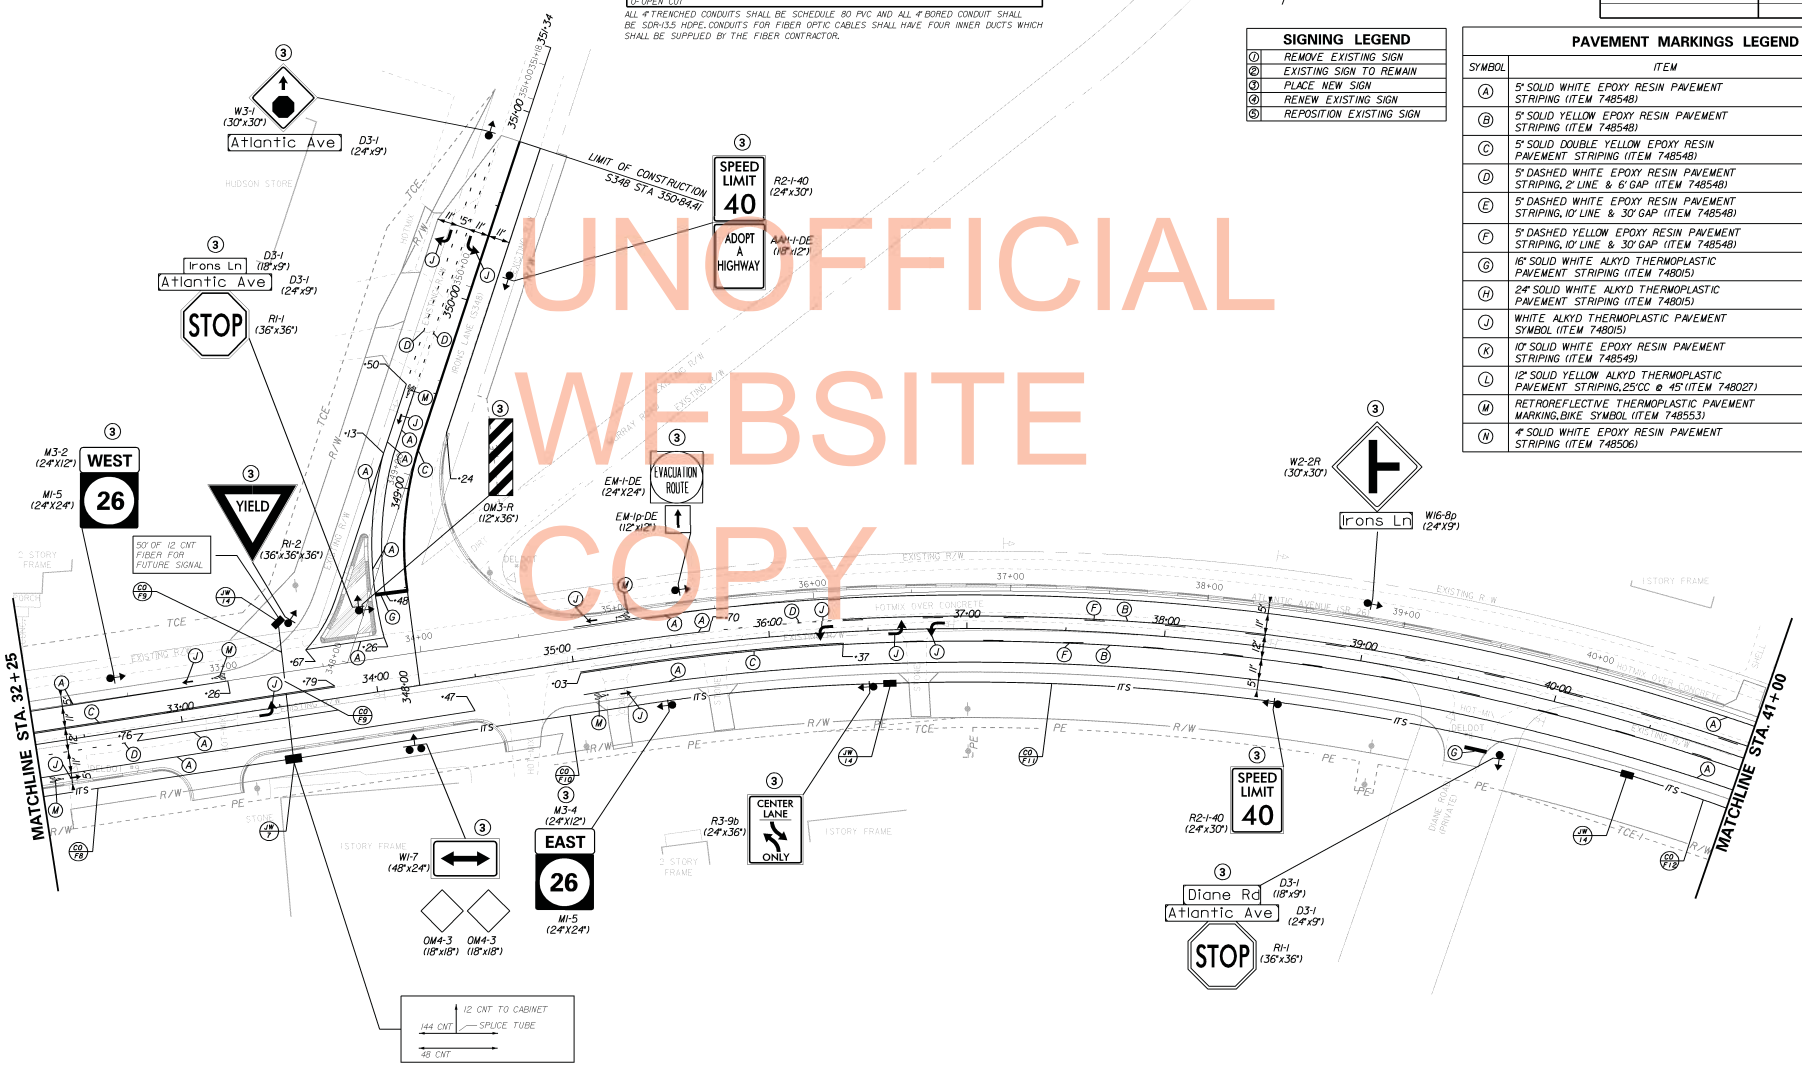

UNOFFICIAL WEBSITE COPY

PRELIM. TRACING ____ DESIGN ____ CHKD. ____

7/17/2013
J:\PROJECTS\surfaceline\Surveys\sa26ml26.dgn
4846403

SIGNING, STRIPING & ITMS PLANS

0 30 60 120

CONTRACT	COUNTY	F.A.P. NO.	SHEET NO.	TOTAL SHTS.
T200411210	SUSSEX	SEE TITLE SHEET	489	589

SR 26, ATLANTIC AVENUE FROM CLARKSVILLE TO ASSAWOMAN CANAL

REVISIONS

CONDUIT RUN SCHEDULE

CO#	# OF CONDUITS	SIZE	LENGTH	B/T/O	AMOUNT AND TYPE OF CABLE/ WIRE
F12	1	4"	350'	B/T	144 CNT SM 48 CNT SM
F13	1	4"	345'	B/T	144 CNT SM 48 CNT SM
F14	1	4"	145'	B/T	144 CNT SM 48 CNT SM

LEGEND
B- BORE
T- TRENCH
O- OPEN CUT

SM- SINGLE MODE

ALL 4" TRENCHED CONDUITS SHALL BE SCHEDULE 80 PVC AND ALL 4" BORED CONDUIT SHALL BE SDR-13.5 HDPE. CONDUITS FOR FIBER OPTIC CABLES SHALL HAVE FOUR INNER DUCTS WHICH SHALL BE SUPPLIED BY THE FIBER CONTRACTOR.

PAVEMENT MARKINGS LEGEND

SYMBOL	ITEM	QUANTITY
A	5" SOLID WHITE EPOXY RESIN PAVEMENT STRIPING (ITEM 748548)	1700 LF
B	5" SOLID YELLOW EPOXY RESIN PAVEMENT STRIPING (ITEM 748548)	1700 LF
C	5" SOLID DOUBLE YELLOW EPOXY RESIN PAVEMENT STRIPING (ITEM 748548)	0 LF
D	5" DASHED WHITE EPOXY RESIN PAVEMENT STRIPING, 2' LINE & 6' GAP (ITEM 748548)	0 LF
E	5" DASHED WHITE EPOXY RESIN PAVEMENT STRIPING, 10' LINE & 30' GAP (ITEM 748548)	0 LF
F	5" DASHED YELLOW EPOXY RESIN PAVEMENT STRIPING, 10' LINE & 30' GAP (ITEM 748548)	425 LF
G	16" SOLID WHITE ALKYD THERMOPLASTIC PAVEMENT STRIPING (ITEM 748015)	20 SF
H	24" SOLID WHITE ALKYD THERMOPLASTIC PAVEMENT STRIPING (ITEM 748015)	0 SF
J	WHITE ALKYD THERMOPLASTIC PAVEMENT SYMBOL (ITEM 748015)	31 SF
K	10" SOLID WHITE EPOXY RESIN PAVEMENT STRIPING (ITEM 748549)	0 LF
L	12" SOLID YELLOW ALKYD THERMOPLASTIC PAVEMENT STRIPING, 25'CC @ 45' (ITEM 748027)	0 SF
M	RETROREFLECTIVE THERMOPLASTIC PAVEMENT MARKING, BIKE SYMBOL (ITEM 748553)	0 EA
N	4" SOLID WHITE EPOXY RESIN PAVEMENT STRIPING (ITEM 748506)	0 LF

SIGNING LEGEND

1	REMOVE EXISTING SIGN
2	EXISTING SIGN TO REMAIN
3	PLACE NEW SIGN
4	RENEW EXISTING SIGN
5	REPOSITION EXISTING SIGN

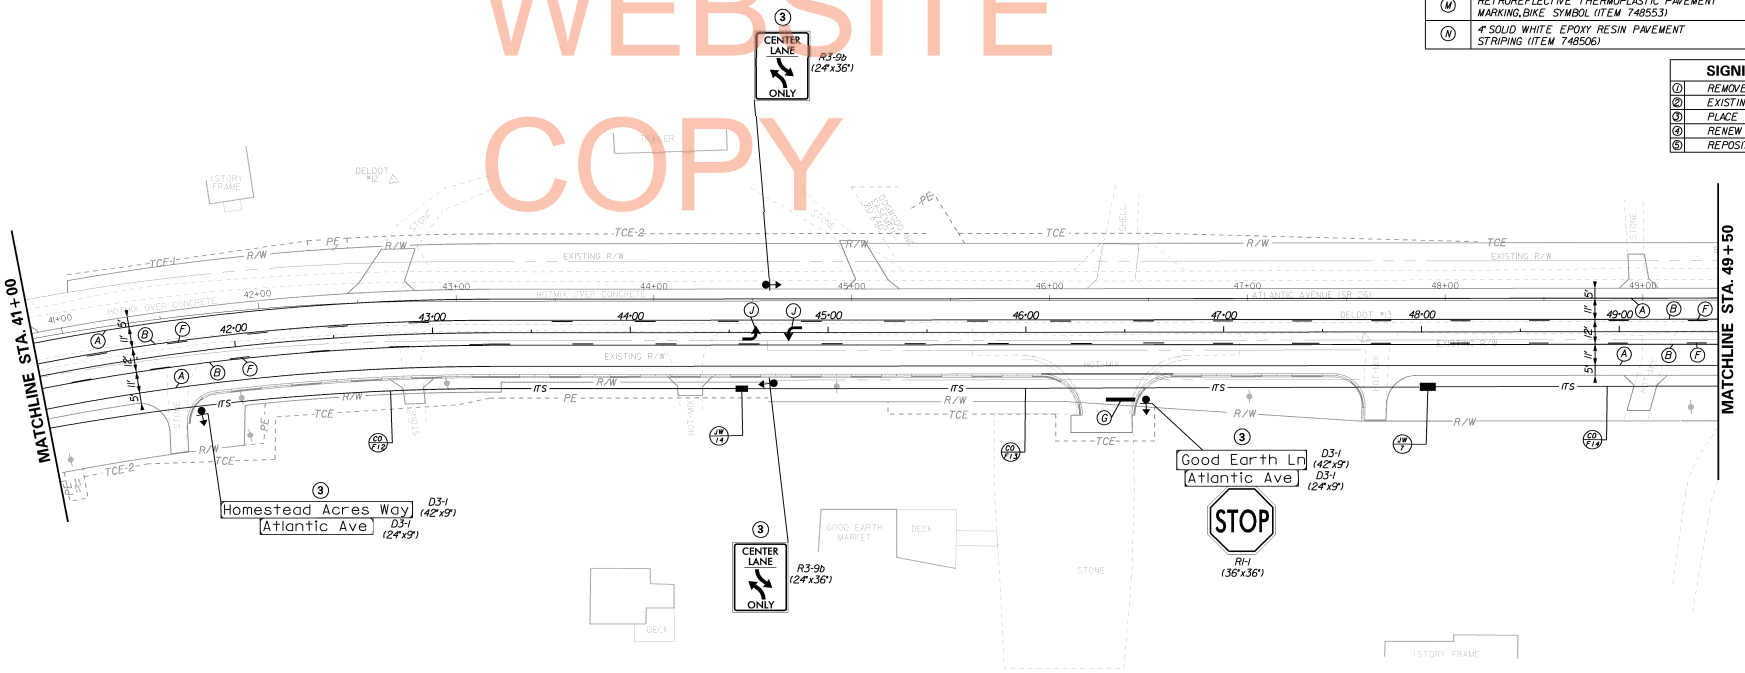

UNOFFICIAL WEBSITE COPY

DESIGN _____ CHKD. _____
PREL. TRACING _____

7/17/2013
J:\PROJECTS\surveys\sussex\mainline\survey\sussex26.dgn
4846452

CONTRACT	COUNTY	F.A.P. NO.	SHEET NO.	TOTAL SHTS.
T200411210	SUSSEX	SEE TITLE SHEET	490	589

SR 26, ATLANTIC AVENUE FROM CLARKSVILLE TO ASSAWOMAN CANAL

REVISIONS

SIGNING, STRIPING & ITMS PLANS

0 30 60 120

N

CONDUIT RUN SCHEDULE

CO#	# OF CONDUITS	SIZE	LENGTH	B/T/O	AMOUNT AND TYPE OF CABLE/ WIRE
F14	1	4"	255'	B/T	144 CNT SM 48 CNT SM
F15	1	4"	510'	B/T	144 CNT SM 48 CNT SM
F16	1	4"	30'	T	144 CNT SM 48 CNT SM

LEGEND
B- BORE
T- TRENCH
O- OPEN CUT
SM- SINGLE MODE

ALL 4" TRENCHED CONDUITS SHALL BE SCHEDULE 80 PVC AND ALL 4" BORED CONDUIT SHALL BE SDR-13.5 HDPE. CONDUITS FOR FIBER OPTIC CABLES SHALL HAVE FOUR INNER DUCTS WHICH SHALL BE SUPPLIED BY THE FIBER CONTRACTOR.

PAVEMENT MARKINGS LEGEND

SYMBOL	ITEM	QUANTITY
A	5" SOLID WHITE EPOXY RESIN PAVEMENT STRIPING (ITEM 748548)	1482 LF
B	5" SOLID YELLOW EPOXY RESIN PAVEMENT STRIPING (ITEM 748548)	1600 LF
C	5" SOLID DOUBLE YELLOW EPOXY RESIN PAVEMENT STRIPING (ITEM 748548)	24 LF
D	5" DASHED WHITE EPOXY RESIN PAVEMENT STRIPING, 2' LINE & 6' GAP (ITEM 748548)	66 LF
E	5" DASHED WHITE EPOXY RESIN PAVEMENT STRIPING, 10' LINE & 30' GAP (ITEM 748548)	0 LF
F	5" DASHED YELLOW EPOXY RESIN PAVEMENT STRIPING, 10' LINE & 30' GAP (ITEM 748548)	400 LF
G	16" SOLID WHITE ALKYD THERMOPLASTIC PAVEMENT STRIPING (ITEM 748015)	27 SF
H	24" SOLID WHITE ALKYD THERMOPLASTIC PAVEMENT STRIPING (ITEM 748015)	0 SF
J	WHITE ALKYD THERMOPLASTIC PAVEMENT SYMBOL (ITEM 748015)	98 SF
K	10" SOLID WHITE EPOXY RESIN PAVEMENT STRIPING (ITEM 748549)	0 LF
L	12" SOLID YELLOW ALKYD THERMOPLASTIC PAVEMENT STRIPING, 25'CC @ 45° (ITEM 748027)	0 SF
M	RETROREFLECTIVE THERMOPLASTIC PAVEMENT MARKING, BIKE SYMBOL (ITEM 748553)	4 EA
N	4" SOLID WHITE EPOXY RESIN PAVEMENT STRIPING (ITEM 748506)	0 LF

SIGNING LEGEND

1	REMOVE EXISTING SIGN
2	EXISTING SIGN TO REMAIN
3	PLACE NEW SIGN
4	RENEW EXISTING SIGN
5	REPOSITION EXISTING SIGN

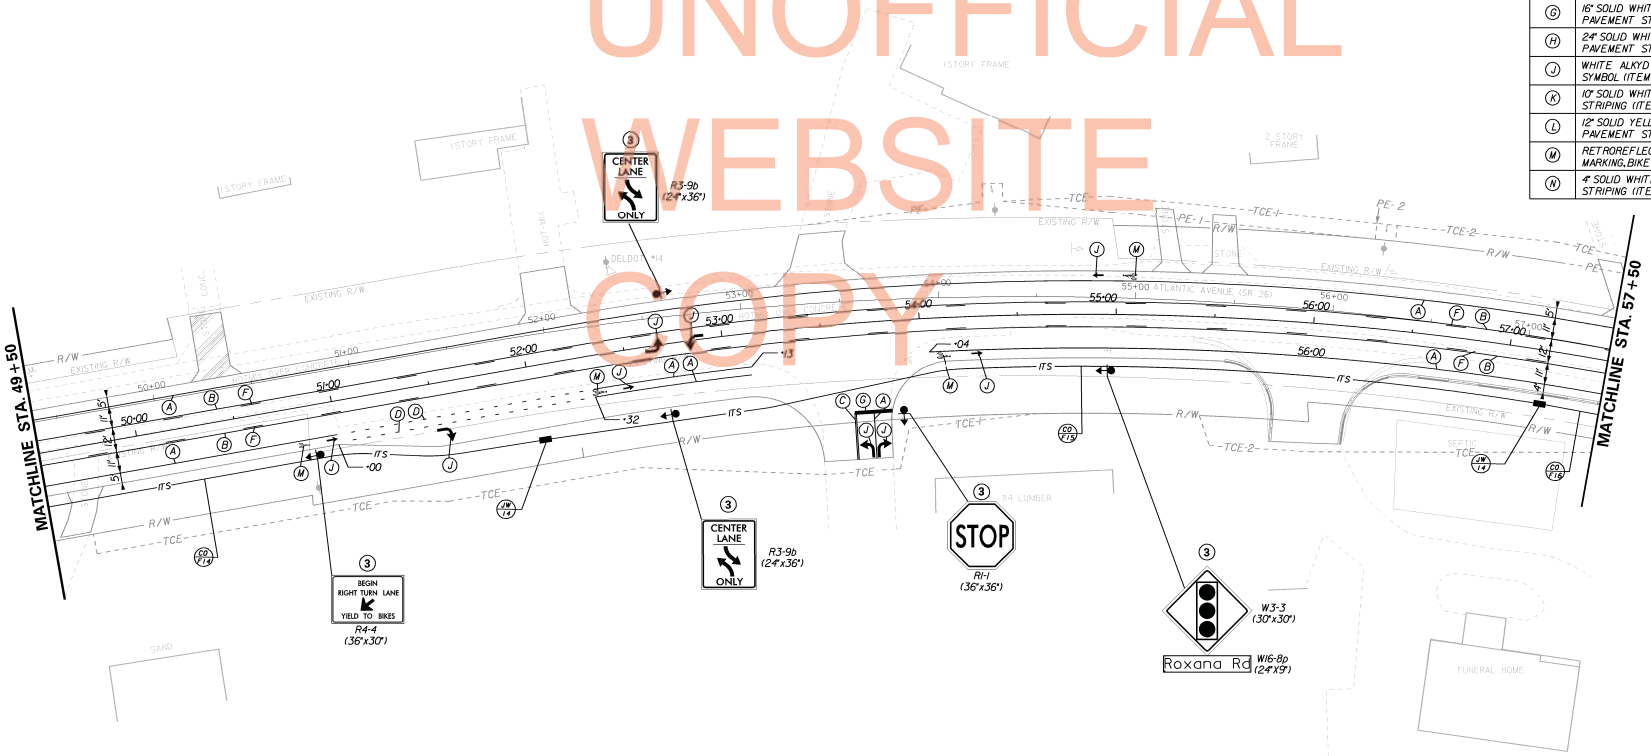

UNOFFICIAL WEBSITE COPY

PREL. TRACING ____ DESIGN ____ CHKD. ____

7/17/2013
J:\PROJECTS\sr26mainline\Survey\ss07m126.dgn
14:47:44

CONTRACT	COUNTY	F.A.P. NO.	SHEET NO.	TOTAL SHTS.
T200411210	SUSSEX	SEE TITLE SHEET	491	589

SR 26, ATLANTIC AVENUE FROM CLARKSVILLE TO ASSAWOMAN CANAL

REVISIONS

SIGNING, STRIPING & ITMS PLANS

0 30 60 120

N

CONDUIT RUN SCHEDULE

CO#	# OF CONDUITS	SIZE	LENGTH	B/T/O	AMOUNT AND TYPE OF CABLE/ WIRE
F16	1	4"	490'	B/T	144 CNT SM 48 CNT SM
F17	1	4"	175'	B	144 CNT SM 48 CNT SM
F18	1	4"	10'	T	12 CNT SM
F19	1	4"	10'	T	12 CNT SM
F19A	1	3"	5'	T	CAMERA CABLE
F20	1	4"	305'	T	144 CNT SM 48 CNT SM
3	3**	4"	5'	T	12 CNT SM

LEGEND
B- BORE
T- TRENCH
O- OPEN CUT
SM- SINGLE MODE

** ONE (1) OF THREE (3) 4" CONDUITS DEDICATED TO ITS FIBER
ALL 4" TRENCHED CONDUITS SHALL BE SCHEDULE 80 PVC AND ALL 4" BORED CONDUIT SHALL BE SDR-13.5 HDPE. CONDUITS FOR FIBER OPTIC CABLES SHALL HAVE FOUR INNER DUCTS WHICH SHALL BE SUPPLIED BY THE FIBER CONTRACTOR.

SIGNING LEGEND

1	REMOVE EXISTING SIGN
2	EXISTING SIGN TO REMAIN
3	PLACE NEW SIGN
4	RENEW EXISTING SIGN
5	REPOSITION EXISTING SIGN

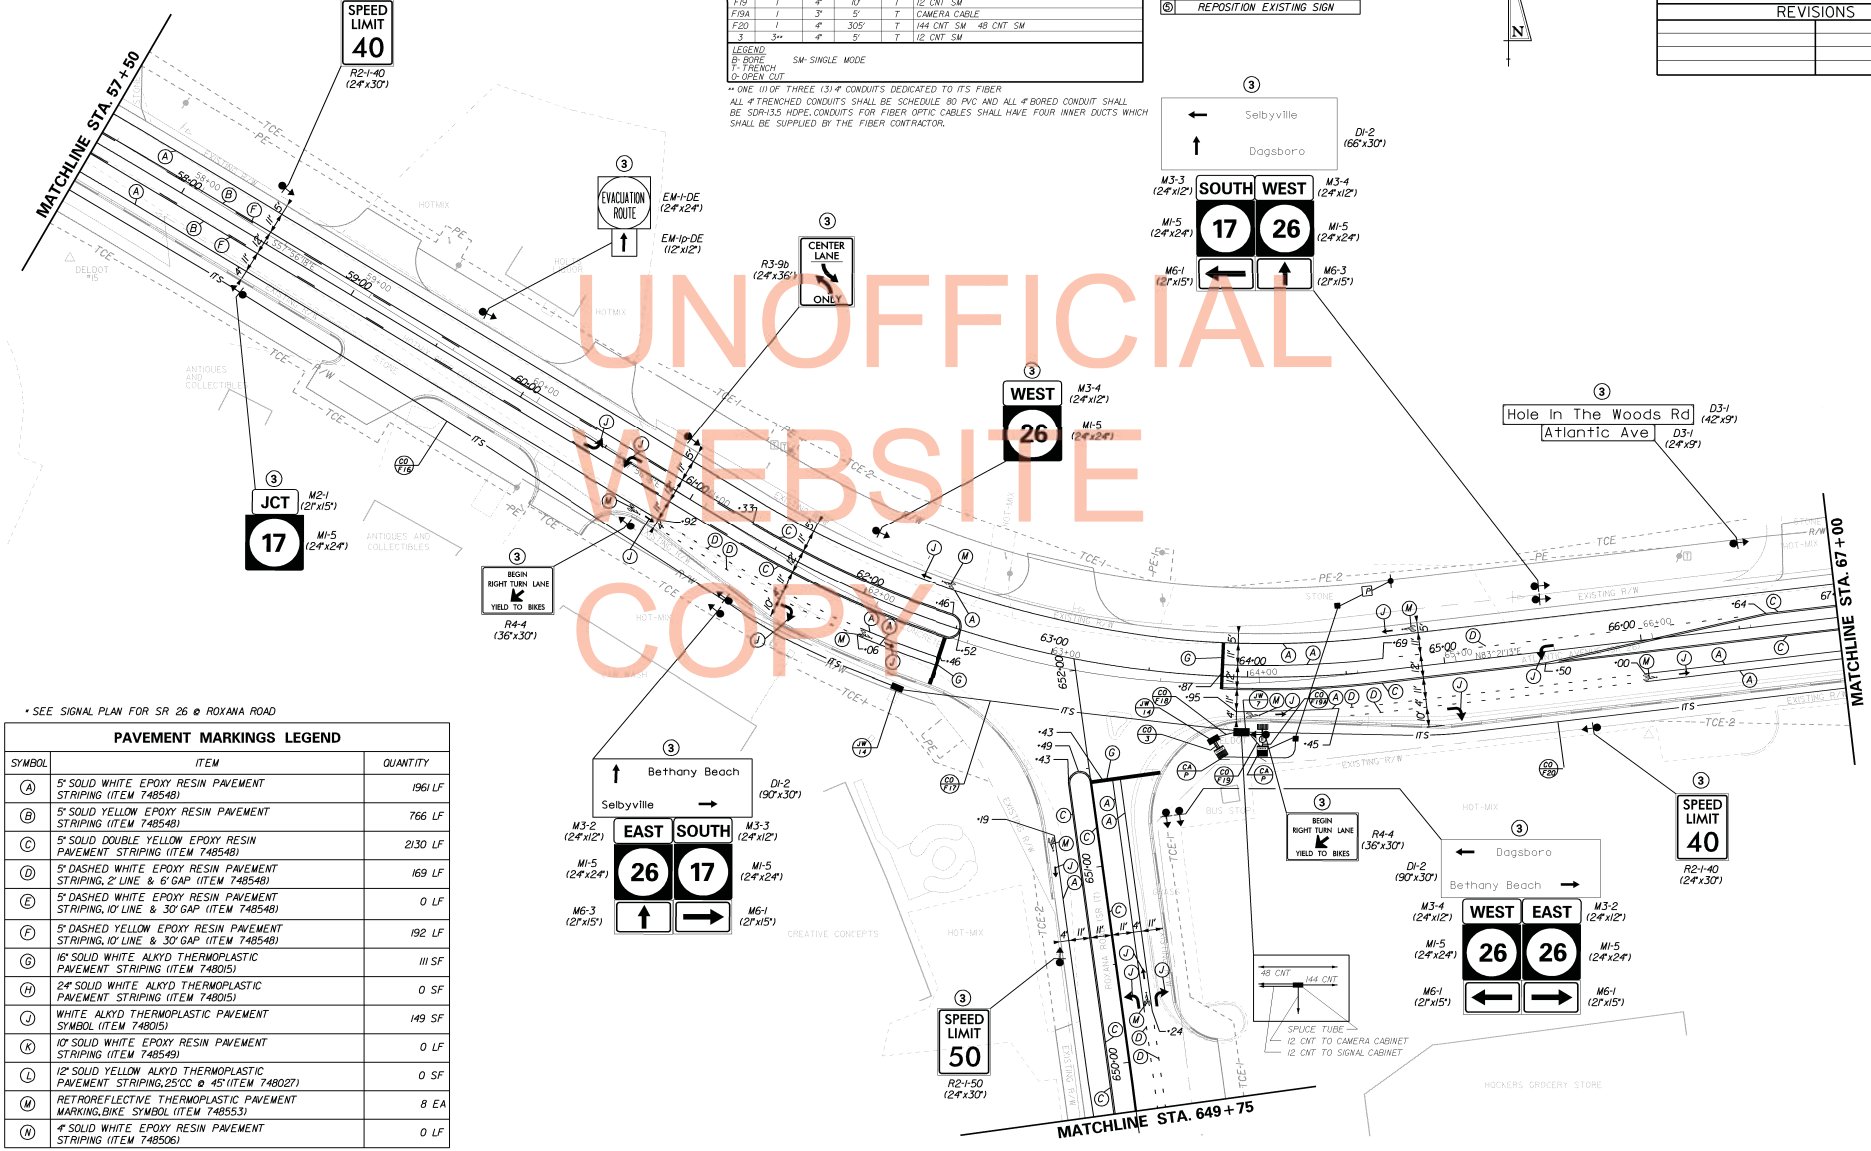

UNOFFICIAL WEBSITE COPY

* SEE SIGNAL PLAN FOR SR 26 @ ROXANA ROAD

PAVEMENT MARKINGS LEGEND

SYMBOL	ITEM	QUANTITY
A	5" SOLID WHITE EPOXY RESIN PAVEMENT STRIPING (ITEM 748548)	1961 LF
B	5" SOLID YELLOW EPOXY RESIN PAVEMENT STRIPING (ITEM 748548)	766 LF
C	5" SOLID DOUBLE YELLOW EPOXY RESIN PAVEMENT STRIPING (ITEM 748548)	2130 LF
D	5" DASHED WHITE EPOXY RESIN PAVEMENT STRIPING, 2' LINE & 6' GAP (ITEM 748548)	169 LF
E	5" DASHED WHITE EPOXY RESIN PAVEMENT STRIPING, 10' LINE & 30' GAP (ITEM 748548)	0 LF
F	5" DASHED YELLOW EPOXY RESIN PAVEMENT STRIPING, 10' LINE & 30' GAP (ITEM 748548)	192 LF
G	16" SOLID WHITE ALKYD THERMOPLASTIC PAVEMENT STRIPING (ITEM 748015)	111 SF
H	24" SOLID WHITE ALKYD THERMOPLASTIC PAVEMENT STRIPING (ITEM 748015)	0 SF
J	WHITE ALKYD THERMOPLASTIC PAVEMENT SYMBOL (ITEM 748015)	149 SF
K	10" SOLID WHITE EPOXY RESIN PAVEMENT STRIPING (ITEM 748549)	0 LF
L	12" SOLID YELLOW ALKYD THERMOPLASTIC PAVEMENT STRIPING, 25'CC @ 45° (ITEM 748027)	0 SF
M	RETROREFLECTIVE THERMOPLASTIC PAVEMENT MARKING, BIKE SYMBOL (ITEM 748553)	8 EA
N	4" SOLID WHITE EPOXY RESIN PAVEMENT STRIPING (ITEM 748506)	0 LF

PREL. TRACING _____ DESIGN _____ CHKD. _____

7/17/2013
J:\PROJECTS\sr26mainline\Survey\ss08m126.dgn
14:49:12

SIGNING, STRIPING & ITMS PLANS

0 30 60 120

CONTRACT	COUNTY	F.A.P. NO.	SHEET NO.	TOTAL SHTS.
T200411210	SUSSEX	SEE TITLE SHEET	492	589

SR 26, ATLANTIC AVENUE FROM CLARKSVILLE TO ASSAWOMAN CANAL

REVISIONS

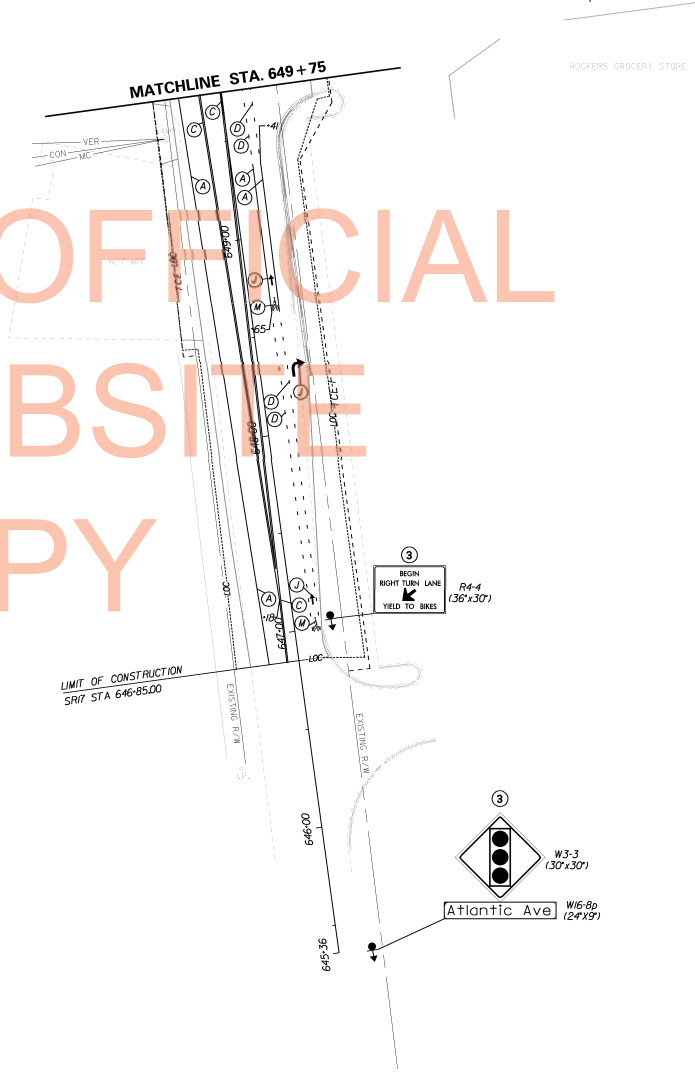

PAVEMENT MARKINGS LEGEND

SYMBOL	ITEM	QUANTITY
A	5" SOLID WHITE EPOXY RESIN PAVEMENT STRIPING (ITEM 748548)	442 LF
B	5" SOLID YELLOW EPOXY RESIN PAVEMENT STRIPING (ITEM 748548)	0 LF
C	5" SOLID DOUBLE YELLOW EPOXY RESIN PAVEMENT STRIPING (ITEM 748548)	1228 LF
D	5" DASHED WHITE EPOXY RESIN PAVEMENT STRIPING, 2' LINE & 6' GAP (ITEM 748548)	99 LF
E	5" DASHED WHITE EPOXY RESIN PAVEMENT STRIPING, 10' LINE & 30' GAP (ITEM 748548)	0 LF
F	5" DASHED YELLOW EPOXY RESIN PAVEMENT STRIPING, 10' LINE & 30' GAP (ITEM 748548)	0 LF
G	16" SOLID WHITE ALKYD THERMOPLASTIC PAVEMENT STRIPING (ITEM 748015)	0 SF
H	24" SOLID WHITE ALKYD THERMOPLASTIC PAVEMENT STRIPING (ITEM 748015)	0 SF
J	WHITE ALKYD THERMOPLASTIC PAVEMENT SYMBOL (ITEM 748015)	44 SF
K	10" SOLID WHITE EPOXY RESIN PAVEMENT STRIPING (ITEM 748549)	0 LF
L	12" SOLID YELLOW ALKYD THERMOPLASTIC PAVEMENT STRIPING, 25'CC @ 45' (ITEM 748027)	0 SF
M	RETROREFLECTIVE THERMOPLASTIC PAVEMENT MARKING, BIKE SYMBOL (ITEM 748553)	2 EA
N	4" SOLID WHITE EPOXY RESIN PAVEMENT STRIPING (ITEM 748506)	0 LF

SIGNING LEGEND

1	REMOVE EXISTING SIGN
2	EXISTING SIGN TO REMAIN
3	PLACE NEW SIGN
4	RENEW EXISTING SIGN
5	REPOSITION EXISTING SIGN

PREL. TRACING _____ DESIGN _____ CHK'D. _____

7/17/2013
J:\PROJECTS\surfaceMainline\Survey\sa08_am06c.dgn
4848408

UNOFFICIAL WEBSITE COPY

CONTRACT	COUNTY	F.A.P. NO.	SHEET NO.	TOTAL SHTS.
T200411210	SUSSEX	SEE TITLE SHEET	493	589

SIGNING, STRIPING & ITMS PLANS

0 30 60 120

SR 26, ATLANTIC AVENUE FROM CLARKSVILLE TO ASSAWOMAN CANAL

REVISIONS

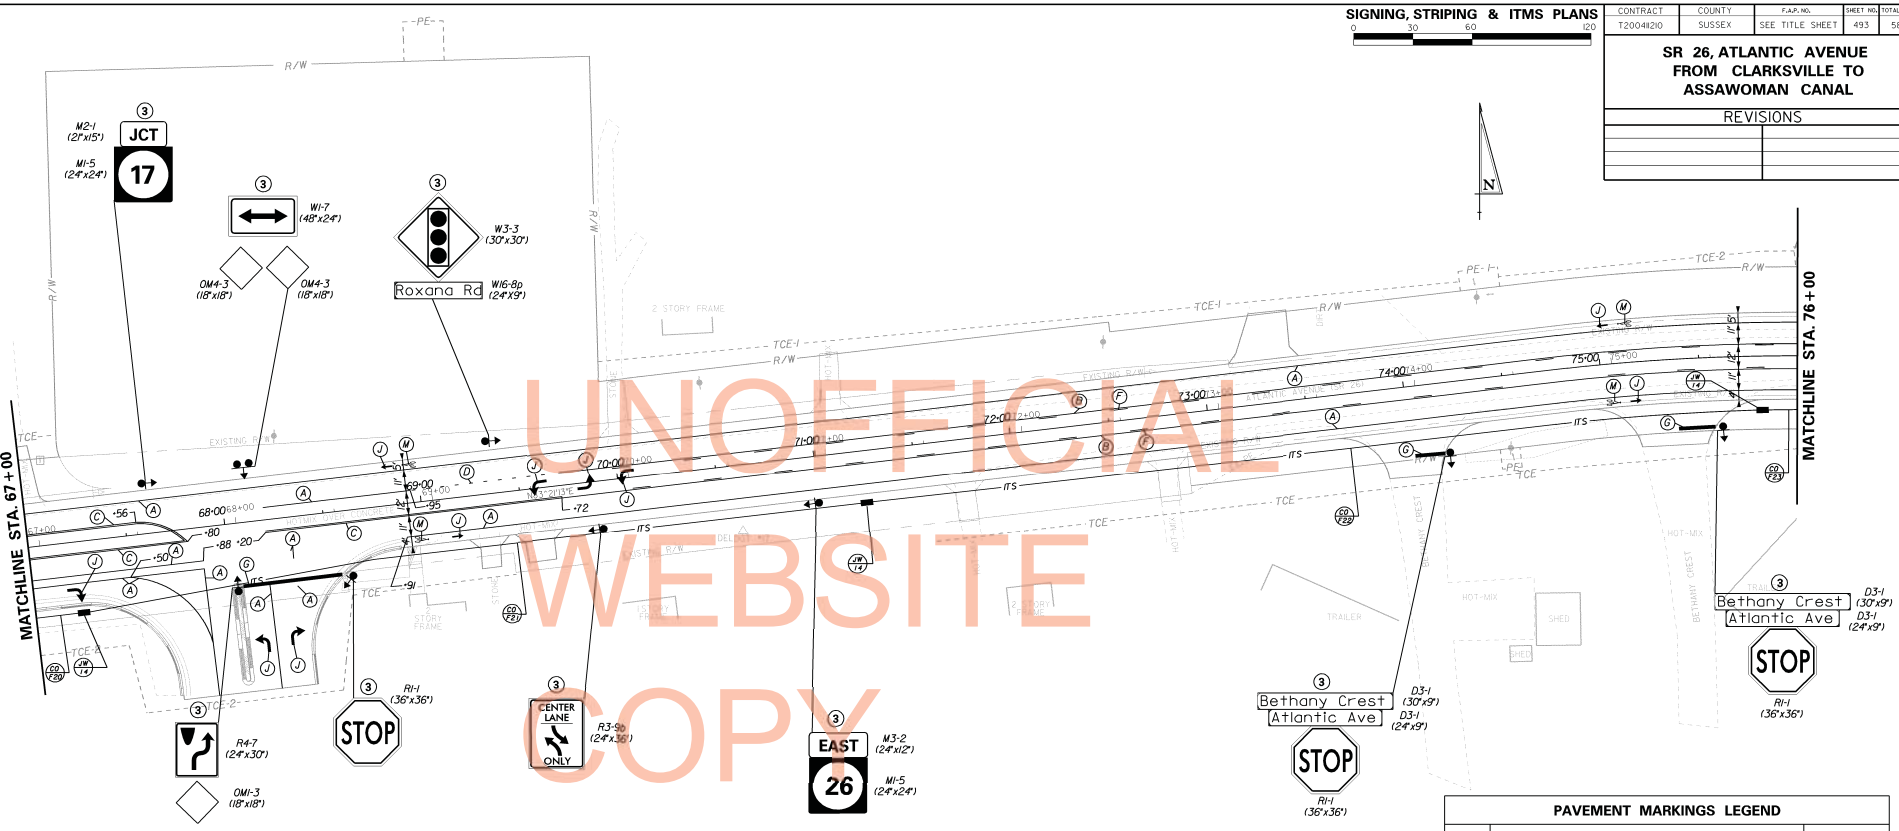

UNOFFICIAL WEBSITE COPY

PAVEMENT MARKINGS LEGEND

SYMBOL	ITEM	QUANTITY
A	5" SOLID WHITE EPOXY RESIN PAVEMENT STRIPING (ITEM 748548)	2150 LF
B	5" SOLID YELLOW EPOXY RESIN PAVEMENT STRIPING (ITEM 748548)	1258 LF
C	5" SOLID DOUBLE YELLOW EPOXY RESIN PAVEMENT STRIPING (ITEM 748548)	632 LF
D	5" DASHED WHITE EPOXY RESIN PAVEMENT STRIPING, 2' LINE & 6' GAP (ITEM 748548)	19 LF
E	5" DASHED WHITE EPOXY RESIN PAVEMENT STRIPING, 10' LINE & 30' GAP (ITEM 748548)	0 LF
F	5" DASHED YELLOW EPOXY RESIN PAVEMENT STRIPING, 10' LINE & 30' GAP (ITEM 748548)	315LF
G	16" SOLID WHITE ALKYD THERMOPLASTIC PAVEMENT STRIPING (ITEM 748015)	63 SF
H	24" SOLID WHITE ALKYD THERMOPLASTIC PAVEMENT STRIPING (ITEM 748015)	0 SF
J	WHITE ALKYD THERMOPLASTIC PAVEMENT SYMBOL (ITEM 748015)	113 SF
K	10" SOLID WHITE EPOXY RESIN PAVEMENT STRIPING (ITEM 748549)	0 LF
L	12" SOLID YELLOW ALKYD THERMOPLASTIC PAVEMENT STRIPING, 25'CC @ 45° (ITEM 748027)	0 SF
M	RETROREFLECTIVE THERMOPLASTIC PAVEMENT MARKING, BIKE SYMBOL (ITEM 748553)	4 EA
N	4" SOLID WHITE EPOXY RESIN PAVEMENT STRIPING (ITEM 748506)	0 LF

SIGNING LEGEND

1	REMOVE EXISTING SIGN
2	EXISTING SIGN TO REMAIN
3	PLACE NEW SIGN
4	RENEW EXISTING SIGN
5	REPOSITION EXISTING SIGN

CONDUIT RUN SCHEDULE

CO#	# OF CONDUITS	SIZE	LENGTH	B/T/O	AMOUNT AND TYPE OF CABLE/ WIRE
F20	1	4"	25'	T	144 CNT SM 48 CNT SM
F21	1	4"	400'	B/T	144 CNT SM 48 CNT SM
F22	1	4"	455'	B/T	144 CNT SM 48 CNT SM
F23	1	4"	20'	T	144 CNT SM 48 CNT SM

LEGEND
B- BORE
T- TRENCH
O- OPEN CUT
SM- SINGLE MODE

ALL 4" TRENCHED CONDUITS SHALL BE SCHEDULE 80 PVC AND ALL 4" BORED CONDUIT SHALL BE SDR-13.5 HDPE. CONDUITS FOR FIBER OPTIC CABLES SHALL HAVE FOUR INNER DUCTS WHICH SHALL BE SUPPLIED BY THE FIBER CONTRACTOR.

PRELIM. TRACING _____ DESIGN _____ CHKD. _____

7/17/2013
J:\PROJECTS\surfaceinline\Survey\sd29m06.dgn
4403604

SIGNING, STRIPING & ITMS PLANS

0 30 60 120

CONTRACT	COUNTY	F.A.P. NO.	SHEET NO.	TOTAL SHTS.
T200411210	SUSSEX	SEE TITLE SHEET	494	589

SR 26, ATLANTIC AVENUE FROM CLARKSVILLE TO ASSAWOMAN CANAL

REVISIONS

PAVEMENT MARKINGS LEGEND

SYMBOL	ITEM	QUANTITY
A	5" SOLID WHITE EPOXY RESIN PAVEMENT STRIPING (ITEM 748548)	1800 LF
B	5" SOLID YELLOW EPOXY RESIN PAVEMENT STRIPING (ITEM 748548)	1800 LF
C	5" SOLID DOUBLE YELLOW EPOXY RESIN PAVEMENT STRIPING (ITEM 748548)	0 LF
D	5" DASHED WHITE EPOXY RESIN PAVEMENT STRIPING, 2' LINE & 6' GAP (ITEM 748548)	0 LF
E	5" DASHED WHITE EPOXY RESIN PAVEMENT STRIPING, 10' LINE & 30' GAP (ITEM 748548)	0 LF
F	5" DASHED YELLOW EPOXY RESIN PAVEMENT STRIPING, 10' LINE & 30' GAP (ITEM 748548)	450 LF
G	16" SOLID WHITE ALKYD THERMOPLASTIC PAVEMENT STRIPING (ITEM 748015)	35 SF
H	24" SOLID WHITE ALKYD THERMOPLASTIC PAVEMENT STRIPING (ITEM 748015)	0 SF
J	WHITE ALKYD THERMOPLASTIC PAVEMENT SYMBOL (ITEM 748015)	67 SF
K	10" SOLID WHITE EPOXY RESIN PAVEMENT STRIPING (ITEM 748549)	0 LF
L	12" SOLID YELLOW ALKYD THERMOPLASTIC PAVEMENT STRIPING, 25'CC @ 45° (ITEM 748027)	0 SF
M	RETROREFLECTIVE THERMOPLASTIC PAVEMENT MARKING, BIKE SYMBOL (ITEM 748553)	2 EA
N	4" SOLID WHITE EPOXY RESIN PAVEMENT STRIPING (ITEM 748506)	20 LF

CONDUIT RUN SCHEDULE

CO#	# OF CONDUITS	SIZE	LENGTH	B/T/O	AMOUNT AND TYPE OF CABLE/ WIRE
F23	1	4"	330'	T	144 CNT SM 48 CNT SM
F24	1	4"	515'	T	144 CNT SM 48 CNT SM
F25	1	4"	35'	T	144 CNT SM 48 CNT SM

LEGEND
B- BORE
T- TRENCH
O- OPEN CUT
SM- SINGLE MODE

ALL 4" TRENCHED CONDUITS SHALL BE SCHEDULE 80 PVC AND ALL 4" BORED CONDUIT SHALL BE SDR-13.5 HDPE. CONDUITS FOR FIBER OPTIC CABLES SHALL HAVE FOUR INNER DUCTS WHICH SHALL BE SUPPLIED BY THE FIBER CONTRACTOR.

SIGNING LEGEND

1	REMOVE EXISTING SIGN
2	EXISTING SIGN TO REMAIN
3	PLACE NEW SIGN
4	RENEW EXISTING SIGN
5	REPOSITION EXISTING SIGN

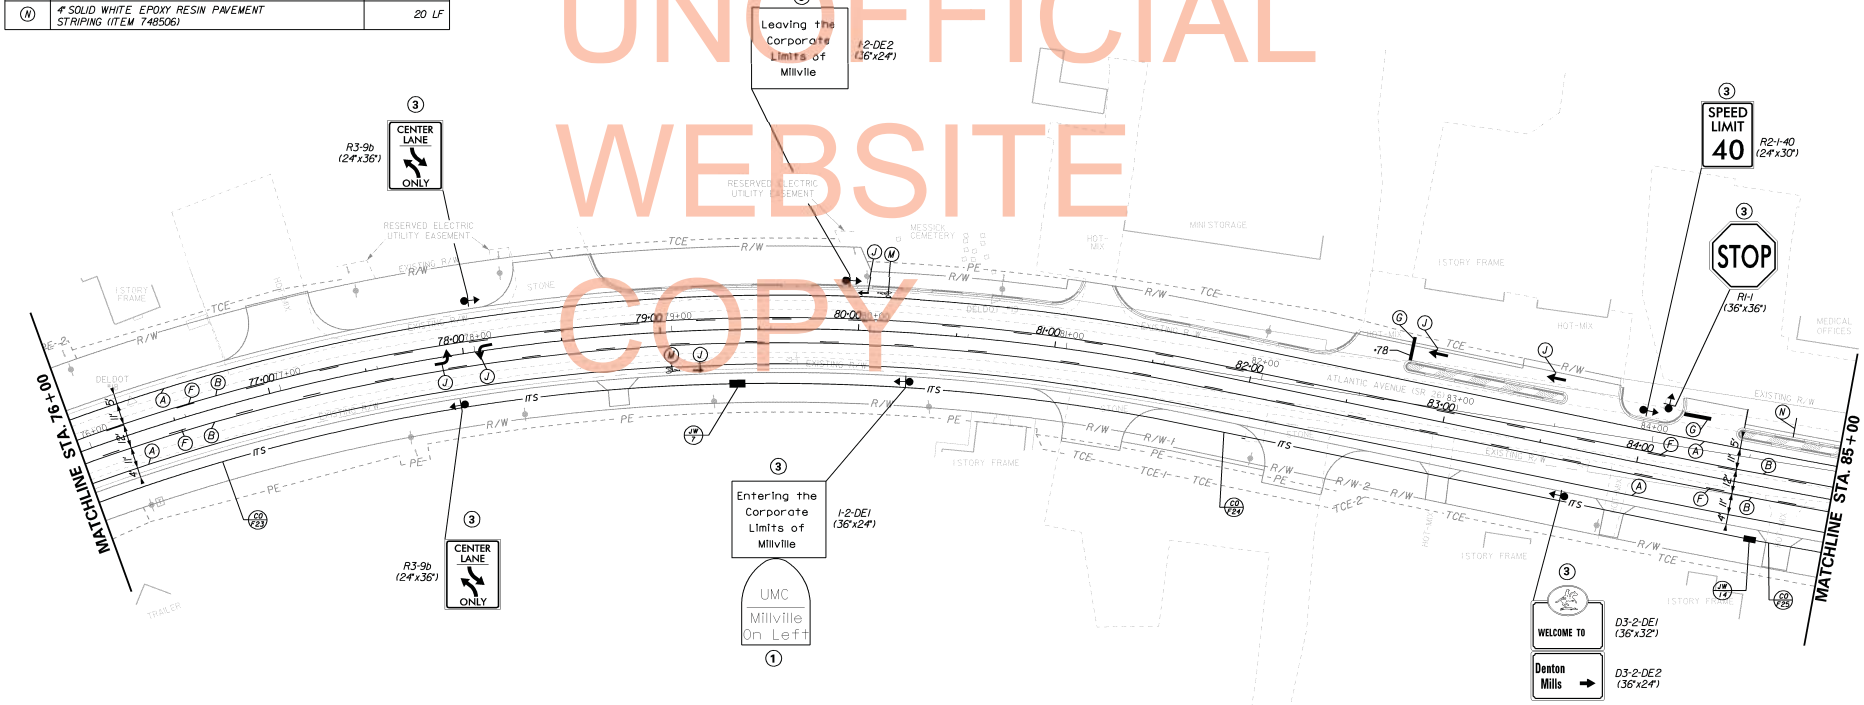

UNOFFICIAL WEBSITE COPY

PREL. TRACING ____ DESIGN ____ CHKD. ____

7/17/2013
J:\PROJECTS\surf26mainline\Survey\sastlm26c.dgn
4405346

CONTRACT	COUNTY	F.A.P. NO.	SHEET NO.	TOTAL SHTS.
T200411210	SUSSEX	SEE TITLE SHEET	495	589

SR 26, ATLANTIC AVENUE FROM CLARKSVILLE TO ASSAWOMAN CANAL

REVISIONS

SIGNING, STRIPING & ITMS PLANS

0 30 60 120

N

CONDUIT RUN SCHEDULE

CO#	# OF CONDUITS	SIZE	LENGTH	B/T/O	AMOUNT AND TYPE OF CABLE/ WIRE
F25	1	4"	465'	B/T	144 CNT SM 48 CNT SM
F26	1	4"	435'	T	144 CNT SM 48 CNT SM

LEGEND
B- BORE
T- TRENCH
O- OPEN CUT
SM- SINGLE MODE

ALL 4" TRENCHED CONDUITS SHALL BE SCHEDULE 80 PVC AND ALL 4" BORED CONDUIT SHALL BE SDR-13.5 HDPE. CONDUITS FOR FIBER OPTIC CABLES SHALL HAVE FOUR INNER DUCTS WHICH SHALL BE SUPPLIED BY THE FIBER CONTRACTOR.

SIGNING LEGEND

①	REMOVE EXISTING SIGN
②	EXISTING SIGN TO REMAIN
③	PLACE NEW SIGN
④	RENEW EXISTING SIGN
⑤	REPOSITION EXISTING SIGN

PAVEMENT MARKINGS LEGEND

SYMBOL	ITEM	QUANTITY
A	5" SOLID WHITE EPOXY RESIN PAVEMENT STRIPING (ITEM 748548)	1791 LF
B	5" SOLID YELLOW EPOXY RESIN PAVEMENT STRIPING (ITEM 748548)	1312 LF
C	5" SOLID DOUBLE YELLOW EPOXY RESIN PAVEMENT STRIPING (ITEM 748548)	390 LF
D	5" DASHED WHITE EPOXY RESIN PAVEMENT STRIPING, 2' LINE & 6' GAP (ITEM 748548)	163 LF
E	5" DASHED WHITE EPOXY RESIN PAVEMENT STRIPING, 10' LINE & 30' GAP (ITEM 748548)	0 LF
F	5" DASHED YELLOW EPOXY RESIN PAVEMENT STRIPING, 10' LINE & 30' GAP (ITEM 748548)	328 LF
G	16" SOLID WHITE ALKYD THERMOPLASTIC PAVEMENT STRIPING (ITEM 748015)	39 SF
H	24" SOLID WHITE ALKYD THERMOPLASTIC PAVEMENT STRIPING (ITEM 748015)	0 SF
J	WHITE ALKYD THERMOPLASTIC PAVEMENT SYMBOL (ITEM 748015)	134 SF
K	10" SOLID WHITE EPOXY RESIN PAVEMENT STRIPING (ITEM 748549)	0 LF
L	12" SOLID YELLOW ALKYD THERMOPLASTIC PAVEMENT STRIPING, 25'CC @ 45° (ITEM 748027)	0 SF
M	RETROREFLECTIVE THERMOPLASTIC PAVEMENT MARKING, BIKE SYMBOL (ITEM 748553)	5 EA
N	4" SOLID WHITE EPOXY RESIN PAVEMENT STRIPING (ITEM 748506)	20 LF

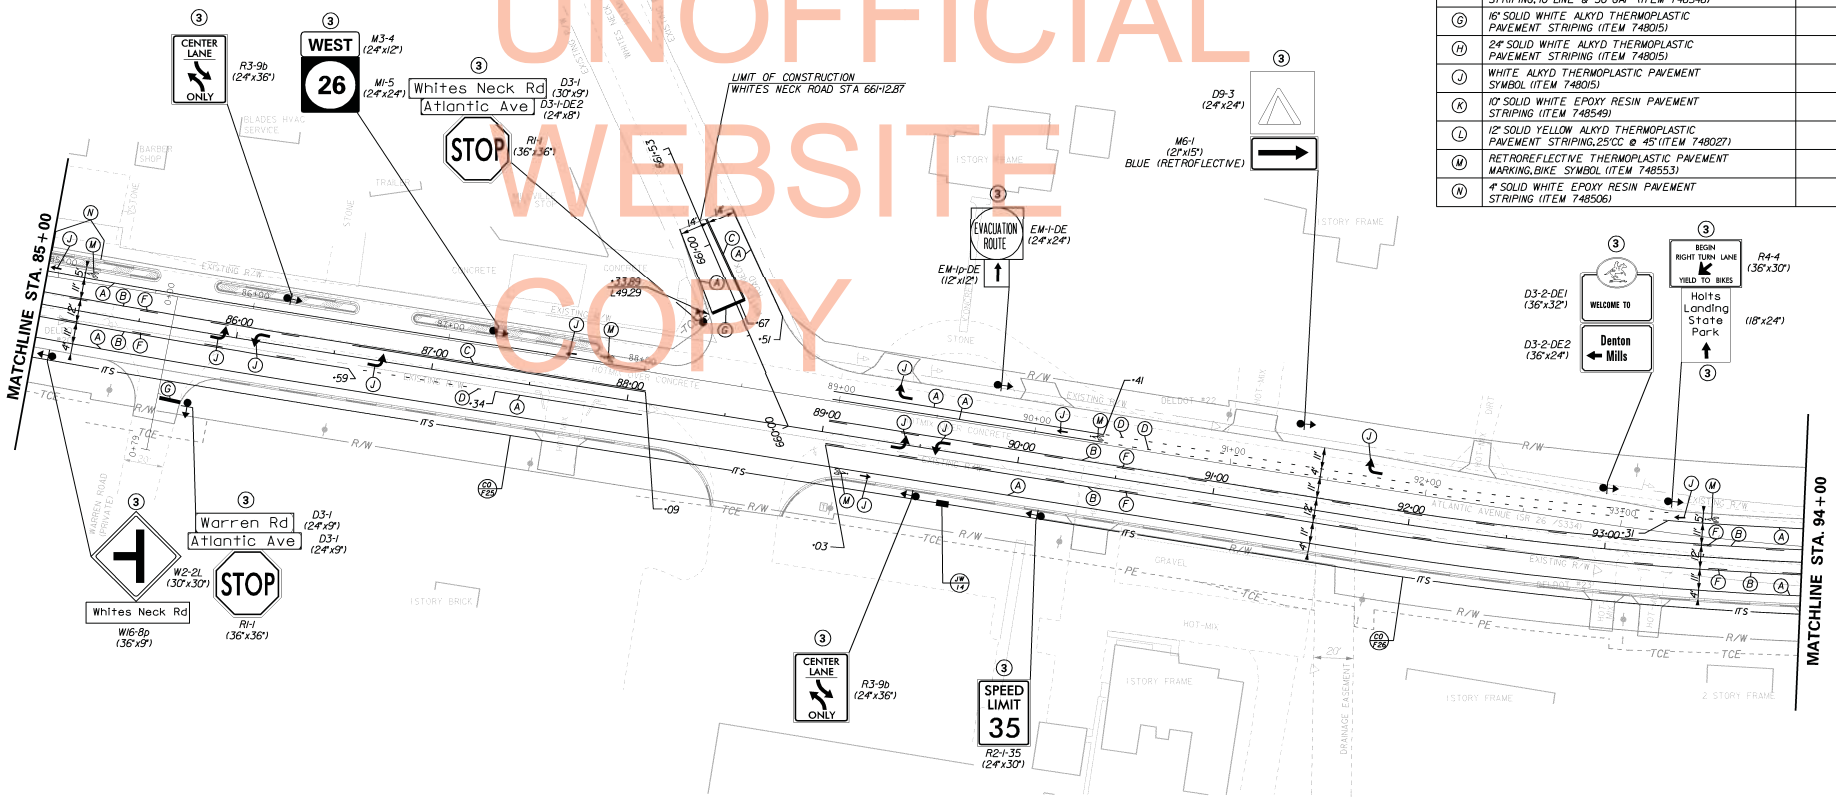

UNOFFICIAL WEBSITE COPY

PREL. TRACING _____ DESIGN _____ CHKD. _____

7/17/2013
J:\PROJECTS\surf6mainline\Survey\sstlmclb.dgn
46427

SIGNING, STRIPING & ITMS PLANS

0 30 60 120

CONTRACT	COUNTY	F.A.P. NO.	SHEET NO.	TOTAL SHTS.
T200411210	SUSSEX	SEE TITLE SHEET	496	589

SR 26, ATLANTIC AVENUE FROM CLARKSVILLE TO ASSAWOMAN CANAL

REVISIONS

PAVEMENT MARKINGS LEGEND

SYMBOL	ITEM	QUANTITY
A	5" SOLID WHITE EPOXY RESIN PAVEMENT STRIPING (ITEM 748548)	1700 LF
B	5" SOLID YELLOW EPOXY RESIN PAVEMENT STRIPING (ITEM 748548)	1700 LF
C	5" SOLID DOUBLE YELLOW EPOXY RESIN PAVEMENT STRIPING (ITEM 748548)	0 LF
D	5" DASHED WHITE EPOXY RESIN PAVEMENT STRIPING, 2' LINE & 6' GAP (ITEM 748548)	0 LF
E	5" DASHED WHITE EPOXY RESIN PAVEMENT STRIPING, 10' LINE & 30' GAP (ITEM 748548)	0 LF
F	5" DASHED YELLOW EPOXY RESIN PAVEMENT STRIPING, 10' LINE & 30' GAP (ITEM 748548)	425 LF
G	16" SOLID WHITE ALKYD THERMOPLASTIC PAVEMENT STRIPING (ITEM 748015)	0 SF
H	24" SOLID WHITE ALKYD THERMOPLASTIC PAVEMENT STRIPING (ITEM 748015)	0 SF
J	WHITE ALKYD THERMOPLASTIC PAVEMENT SYMBOL (ITEM 748015)	57 SF
K	10" SOLID WHITE EPOXY RESIN PAVEMENT STRIPING (ITEM 748549)	0 LF
L	12" SOLID YELLOW ALKYD THERMOPLASTIC PAVEMENT STRIPING, 25'CC @ 45° (ITEM 748027)	0 SF
M	RETROREFLECTIVE THERMOPLASTIC PAVEMENT MARKING, BIKE SYMBOL (ITEM 748553)	2 EA
N	4" SOLID WHITE EPOXY RESIN PAVEMENT STRIPING (ITEM 748506)	222 LF

SIGNING LEGEND

1	REMOVE EXISTING SIGN
2	EXISTING SIGN TO REMAIN
3	PLACE NEW SIGN
4	RENEW EXISTING SIGN
5	REPOSITION EXISTING SIGN

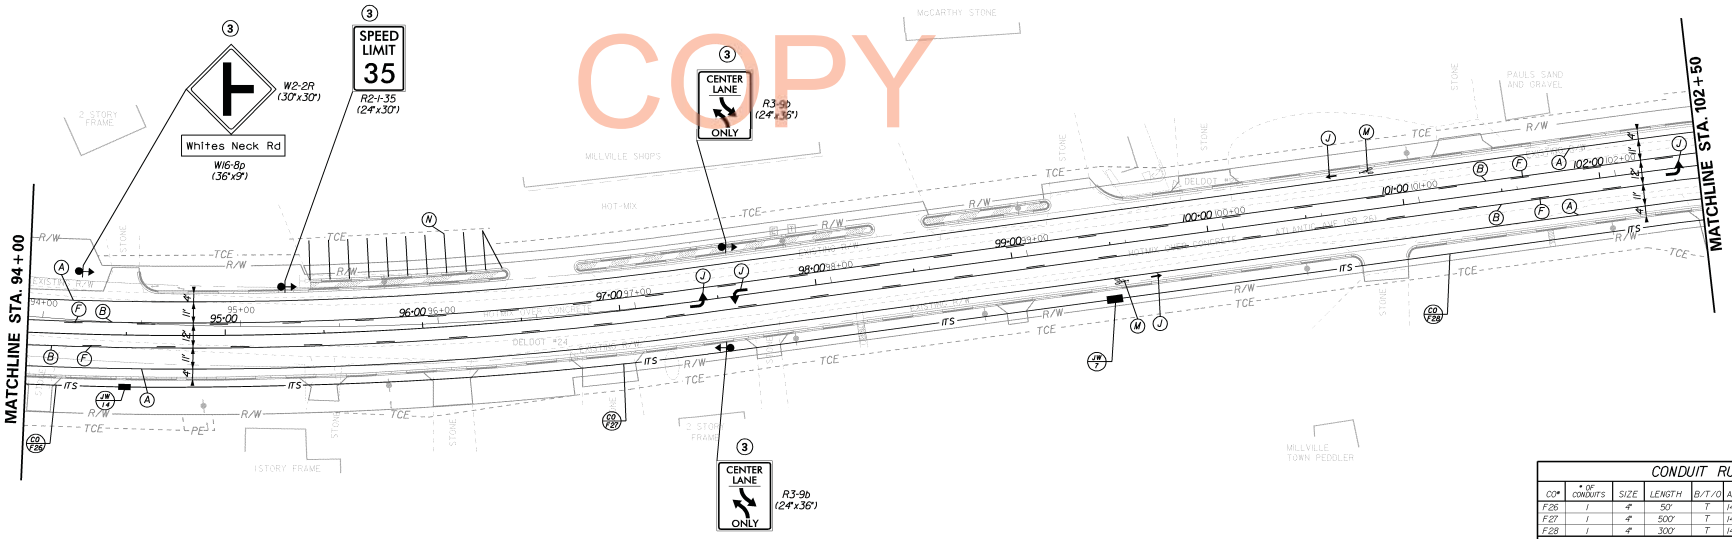

CONDUIT RUN SCHEDULE

CO#	# OF CONDUITS	SIZE	LENGTH	B/T/O	AMOUNT AND TYPE OF CABLE/ WIRE
F26	1	4"	50'	T	144 CNT SM 48 CNT SM
F27	1	4"	500'	T	144 CNT SM 48 CNT SM
F28	1	4"	300'	T	144 CNT SM 48 CNT SM

LEGEND
B- BORE
T- TRENCH
O- OPEN CUT
SM- SINGLE MODE

ALL 4" TRENCHED CONDUITS SHALL BE SCHEDULE 80 PVC AND ALL 4" BORED CONDUIT SHALL BE SDR-13.5 HDPE. CONDUITS FOR FIBER OPTIC CABLES SHALL HAVE FOUR INNER DUCTS WHICH SHALL BE SUPPLIED BY THE FIBER CONTRACTOR.

UNOFFICIAL WEBSITE COPY

PREL. TRACING ____ DESIGN ____ CHKD. ____

7/17/2013
J:\PROJECTS\sr26mainline\Survey\ss12mn26.dgn
14:51:59

CONTRACT	COUNTY	F.A.P. NO.	SHEET NO.	TOTAL SHTS.
T200411210	SUSSEX	SEE TITLE SHEET	497	589

SR 26, ATLANTIC AVENUE FROM CLARKSVILLE TO ASSAWOMAN CANAL

REVISIONS

SIGNING, STRIPING & ITMS PLANS

0 30 60 120

CONDUIT RUN SCHEDULE

CO#	# OF CONDUITS	SIZE	LENGTH	B/T/O	AMOUNT AND TYPE OF CABLE/ WIRE
F28	1	4"	290'	T	144 CNT SM 48 CNT SM
F29	1	4"	515'	B/T	144 CNT SM 48 CNT SM

LEGEND
B- BORE
T- TRENCH
O- OPEN CUT
SM- SINGLE MODE

ALL 4" TRENCHED CONDUITS SHALL BE SCHEDULE 80 PVC AND ALL 4" BORED CONDUIT SHALL BE SDR-13.5 HDPE. CONDUITS FOR FIBER OPTIC CABLES SHALL HAVE FOUR INNER DUCTS WHICH SHALL BE SUPPLIED BY THE FIBER CONTRACTOR.

PAVEMENT MARKINGS LEGEND

SYMBOL	ITEM	QUANTITY
A	5" SOLID WHITE EPOXY RESIN PAVEMENT STRIPING (ITEM 748548)	1759 LF
B	5" SOLID YELLOW EPOXY RESIN PAVEMENT STRIPING (ITEM 748548)	1302 LF
C	5" SOLID DOUBLE YELLOW EPOXY RESIN PAVEMENT STRIPING (ITEM 748548)	496 LF
D	5" DASHED WHITE EPOXY RESIN PAVEMENT STRIPING, 2' LINE & 6' GAP (ITEM 748548)	59 LF
E	5" DASHED WHITE EPOXY RESIN PAVEMENT STRIPING, 10' LINE & 30' GAP (ITEM 748548)	0 LF
F	5" DASHED YELLOW EPOXY RESIN PAVEMENT STRIPING, 10' LINE & 30' GAP (ITEM 748548)	326 LF
G	16" SOLID WHITE ALKYD THERMOPLASTIC PAVEMENT STRIPING (ITEM 748015)	29 SF
H	24" SOLID WHITE ALKYD THERMOPLASTIC PAVEMENT STRIPING (ITEM 748015)	0 SF
J	WHITE ALKYD THERMOPLASTIC PAVEMENT SYMBOL (ITEM 748015)	124 SF
K	10" SOLID WHITE EPOXY RESIN PAVEMENT STRIPING (ITEM 748549)	0 LF
L	12" SOLID YELLOW ALKYD THERMOPLASTIC PAVEMENT STRIPING, 25'CC @ 45° (ITEM 748027)	0 SF
M	RETROREFLECTIVE THERMOPLASTIC PAVEMENT MARKING, BIKE SYMBOL (ITEM 748553)	3 EA
N	4" SOLID WHITE EPOXY RESIN PAVEMENT STRIPING (ITEM 748506)	0 LF

SIGNING LEGEND

1	REMOVE EXISTING SIGN
2	EXISTING SIGN TO REMAIN
3	PLACE NEW SIGN
4	RENEW EXISTING SIGN
5	REPOSITION EXISTING SIGN

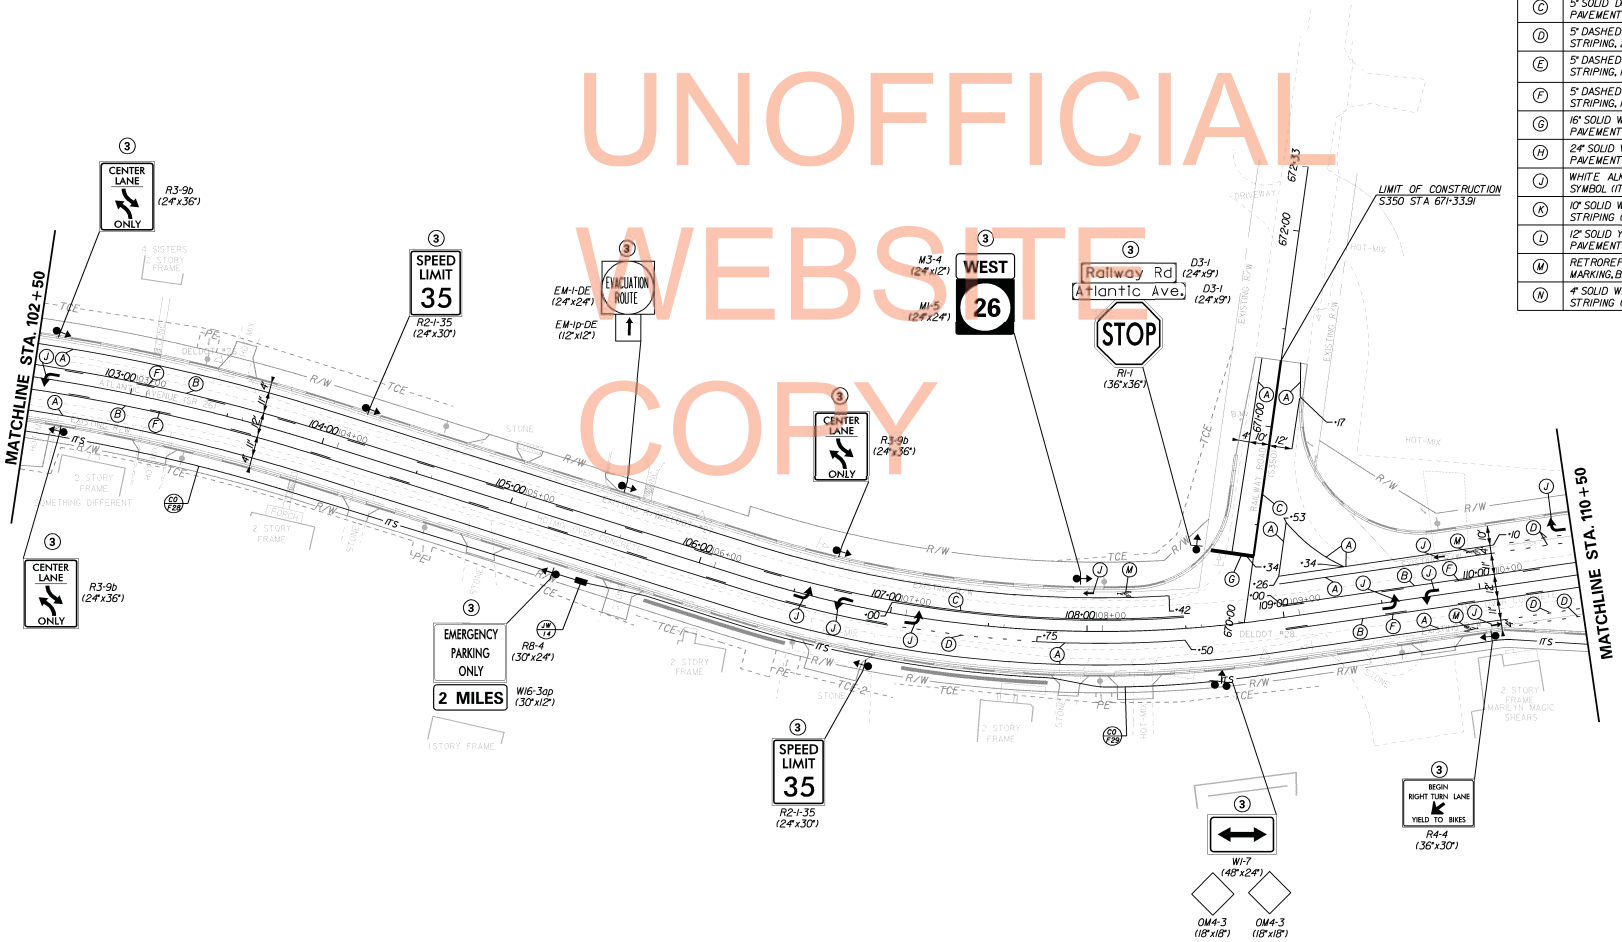

UNOFFICIAL WEBSITE COPY

PREL. TRACING ____ DESIGN ____ CHKD. ____

7/17/2013
J:\PROJECTS\sr26mainline\Survey\ss13m26.dgn
14:53:21

CONTRACT	COUNTY	F.A.P. NO.	SHEET NO.	TOTAL SHTS.
T200411210	SUSSEX	SEE TITLE SHEET	498	589

SIGNING, STRIPING & ITMS PLANS

0 30 60 120

SR 26, ATLANTIC AVENUE FROM CLARKSVILLE TO ASSAWOMAN CANAL

REVISIONS

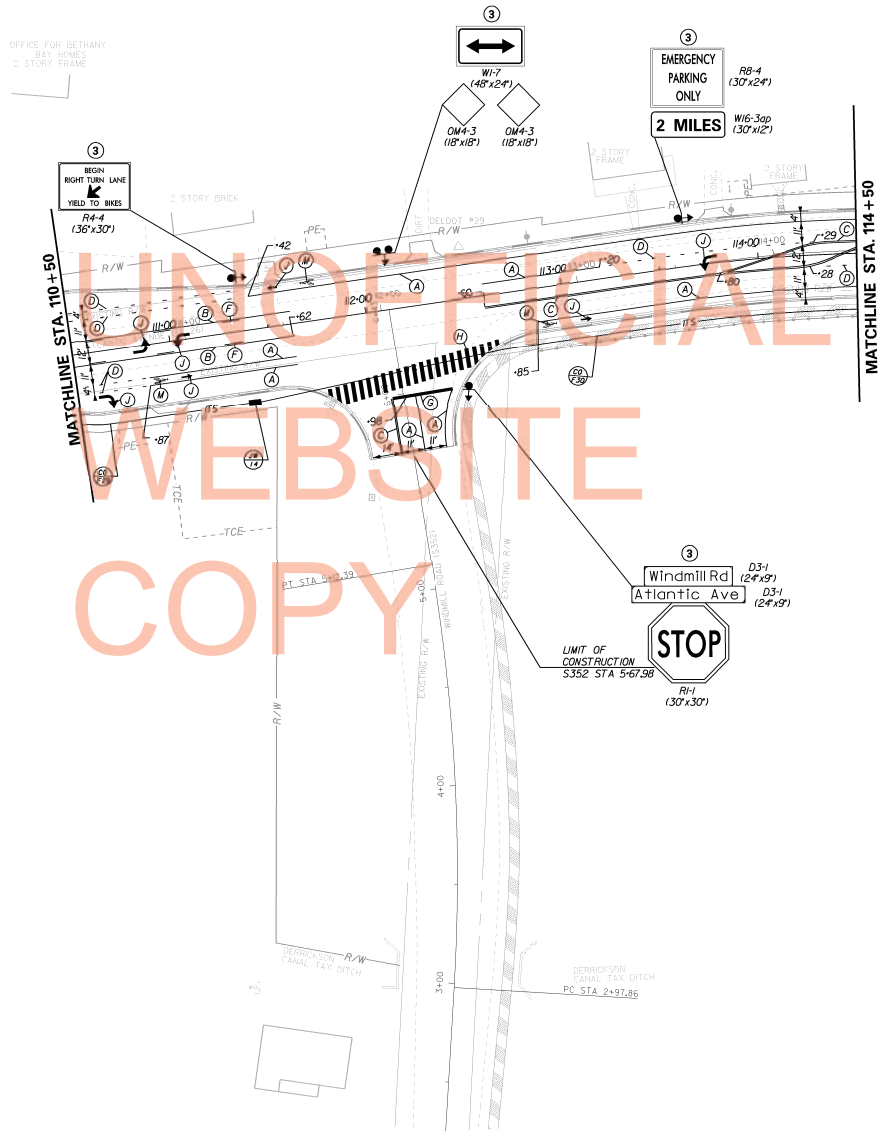

UNOFFICIAL WEBSITE COPY

PAVEMENT MARKINGS LEGEND

SYMBOL	ITEM	QUANTITY
A	5" SOLID WHITE EPOXY RESIN PAVEMENT STRIPING (ITEM 748548)	740 LF
B	5" SOLID YELLOW EPOXY RESIN PAVEMENT STRIPING (ITEM 748548)	224 LF
C	5" SOLID DOUBLE YELLOW EPOXY RESIN PAVEMENT STRIPING (ITEM 748548)	622 LF
D	5" DASHED WHITE EPOXY RESIN PAVEMENT STRIPING, 2' LINE & 6' GAP (ITEM 748548)	101 LF
E	5" DASHED WHITE EPOXY RESIN PAVEMENT STRIPING, 10' LINE & 30' GAP (ITEM 748548)	0 LF
F	5" DASHED YELLOW EPOXY RESIN PAVEMENT STRIPING, 10' LINE & 30' GAP (ITEM 748548)	56 LF
G	16" SOLID WHITE ALKYD THERMOPLASTIC PAVEMENT STRIPING (ITEM 748015)	41 SF
H	24" SOLID WHITE ALKYD THERMOPLASTIC PAVEMENT STRIPING (ITEM 748015)	410 SF
J	WHITE ALKYD THERMOPLASTIC PAVEMENT SYMBOL (ITEM 748015)	77 SF
K	10" SOLID WHITE EPOXY RESIN PAVEMENT STRIPING (ITEM 748549)	0 LF
L	12" SOLID YELLOW ALKYD THERMOPLASTIC PAVEMENT STRIPING, 25'CC @ 45° (ITEM 748027)	0 SF
M	RETROREFLECTIVE THERMOPLASTIC PAVEMENT MARKING, BIKE SYMBOL (ITEM 748553)	3 EA
N	4" SOLID WHITE EPOXY RESIN PAVEMENT STRIPING (ITEM 748506)	0 LF

SIGNING LEGEND

1	REMOVE EXISTING SIGN
2	EXISTING SIGN TO REMAIN
3	PLACE NEW SIGN
4	RENEW EXISTING SIGN
5	REPOSITION EXISTING SIGN

CONDUIT RUN SCHEDULE

CO*	# OF CONDUITS	SIZE	LENGTH	B/T/O	AMOUNT AND TYPE OF CABLE/ WIRE
F29	1	4"	85'	T	144 CNT SM 48 CNT SM
F30	1	4"	310'	B/T	144 CNT SM 48 CNT SM

LEGEND
B- BORE
T- TRENCH
O- OPEN CUT

SM- SINGLE MODE

ALL 4" TRENCHED CONDUITS SHALL BE SCHEDULE 80 PVC AND ALL 4" BORED CONDUIT SHALL BE SDR-13.5 HDPE. CONDUITS FOR FIBER OPTIC CABLES SHALL HAVE FOUR INNER DUCTS WHICH SHALL BE SUPPLIED BY THE FIBER CONTRACTOR.

PREL. TRACING _____ DESIGN _____ CHKD. _____

7/17/2013
J:\PROJECTS\surf26mainline\Survey\sa14m26.dgn
4425402

CONTRACT	COUNTY	F.A.P. NO.	SHEET NO.	TOTAL SHTS.
T200411210	SUSSEX	SEE TITLE SHEET	499	589

SR 26, ATLANTIC AVENUE FROM CLARKSVILLE TO ASSAWOMAN CANAL

REVISIONS

SIGNING, STRIPING & ITMS PLANS

0 30 60 120

N

CONDUIT RUN SCHEDULE

CO#	# OF CONDUITS	SIZE	LENGTH	B/T/O	AMOUNT AND TYPE OF CABLE/ WIRE
F30	1	4"	135'	T	144 CNT SM 48 CNT SM
F31	1	4"	500'	B/T	144 CNT SM 48 CNT SM
F32	1	4"	220'	T	144 CNT SM 48 CNT SM

LEGEND
B- BORE
T- TRENCH
O- OPEN CUT
SM- SINGLE MODE

ALL 4" TRENCHED CONDUITS SHALL BE SCHEDULE 80 PVC AND ALL 4" BORED CONDUIT SHALL BE SDR-13.5 HDPE. CONDUITS FOR FIBER OPTIC CABLES SHALL HAVE FOUR INNER DUCTS WHICH SHALL BE SUPPLIED BY THE FIBER CONTRACTOR.

PAVEMENT MARKINGS LEGEND

SYMBOL	ITEM	QUANTITY
A	5" SOLID WHITE EPOXY RESIN PAVEMENT STRIPING (ITEM 748548)	1593 LF
B	5" SOLID YELLOW EPOXY RESIN PAVEMENT STRIPING (ITEM 748548)	795 LF
C	5" SOLID DOUBLE YELLOW EPOXY RESIN PAVEMENT STRIPING (ITEM 748548)	842 LF
D	5" DASHED WHITE EPOXY RESIN PAVEMENT STRIPING, 2' LINE & 6' GAP (ITEM 748548)	35 LF
E	5" DASHED WHITE EPOXY RESIN PAVEMENT STRIPING, 10' LINE & 30' GAP (ITEM 748548)	0 LF
F	5" DASHED YELLOW EPOXY RESIN PAVEMENT STRIPING, 10' LINE & 30' GAP (ITEM 748548)	199 LF
G	16" SOLID WHITE ALKYD THERMOPLASTIC PAVEMENT STRIPING (ITEM 748015)	69 SF
H	24" SOLID WHITE ALKYD THERMOPLASTIC PAVEMENT STRIPING (ITEM 748015)	810 SF
J	WHITE ALKYD THERMOPLASTIC PAVEMENT SYMBOL (ITEM 748015)	160 SF
K	10" SOLID WHITE EPOXY RESIN PAVEMENT STRIPING (ITEM 748549)	0 LF
L	12" SOLID YELLOW ALKYD THERMOPLASTIC PAVEMENT STRIPING, 25'CC @ 45° (ITEM 748027)	0 SF
M	RETROREFLECTIVE THERMOPLASTIC PAVEMENT MARKING, BIKE SYMBOL (ITEM 748553)	7 EA
N	4" SOLID WHITE EPOXY RESIN PAVEMENT STRIPING (ITEM 748506)	0 LF

SIGNING LEGEND

1	REMOVE EXISTING SIGN
2	EXISTING SIGN TO REMAIN
3	PLACE NEW SIGN
4	RENEW EXISTING SIGN
5	REPOSITION EXISTING SIGN

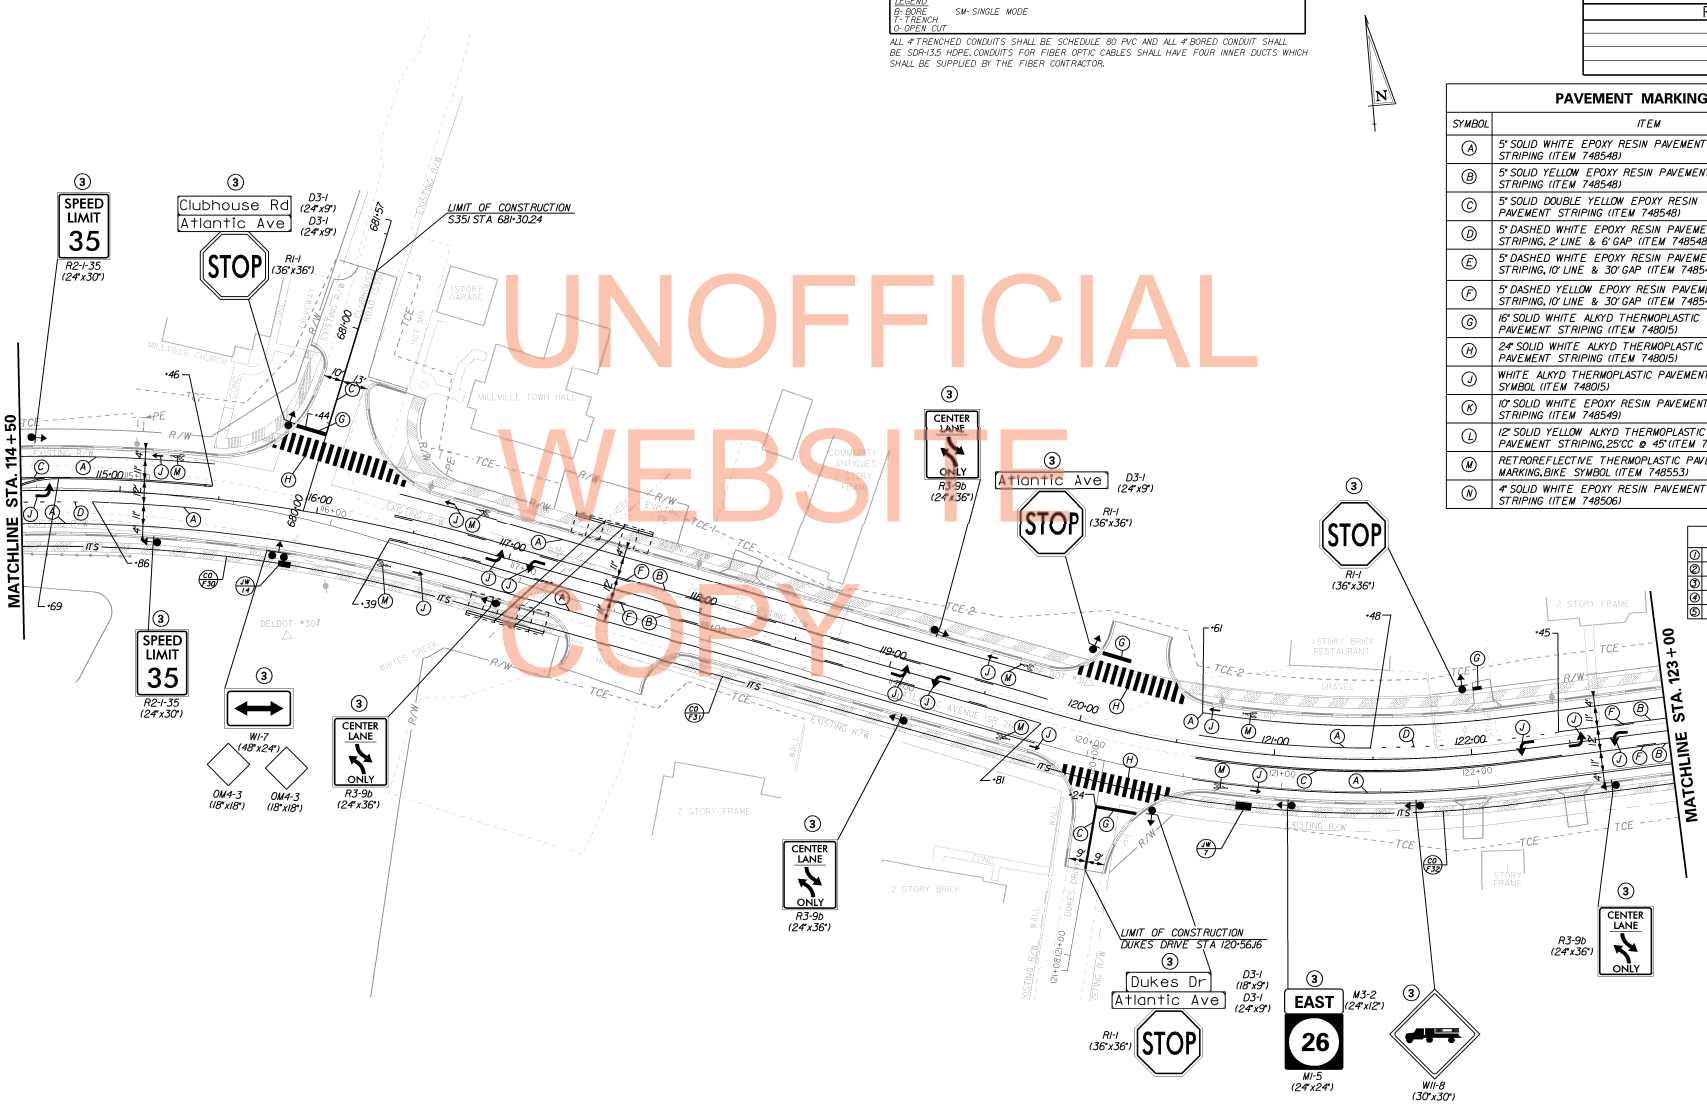

UNOFFICIAL WEBSITE COPY

PREL. TRACING _____ DESIGN _____ CHKD. _____

7/17/2013
J:\PROJECTS\surf\mainline\Survey\sussex26.dgn
4454414

CONTRACT	COUNTY	F.A.P. NO.	SHEET NO.	TOTAL SHTS.
T200411210	SUSSEX	SEE TITLE SHEET	500	589

SR 26, ATLANTIC AVENUE FROM CLARKSVILLE TO ASSAWOMAN CANAL

REVISIONS

SIGNING, STRIPING & ITMS PLANS

0 30 60 120

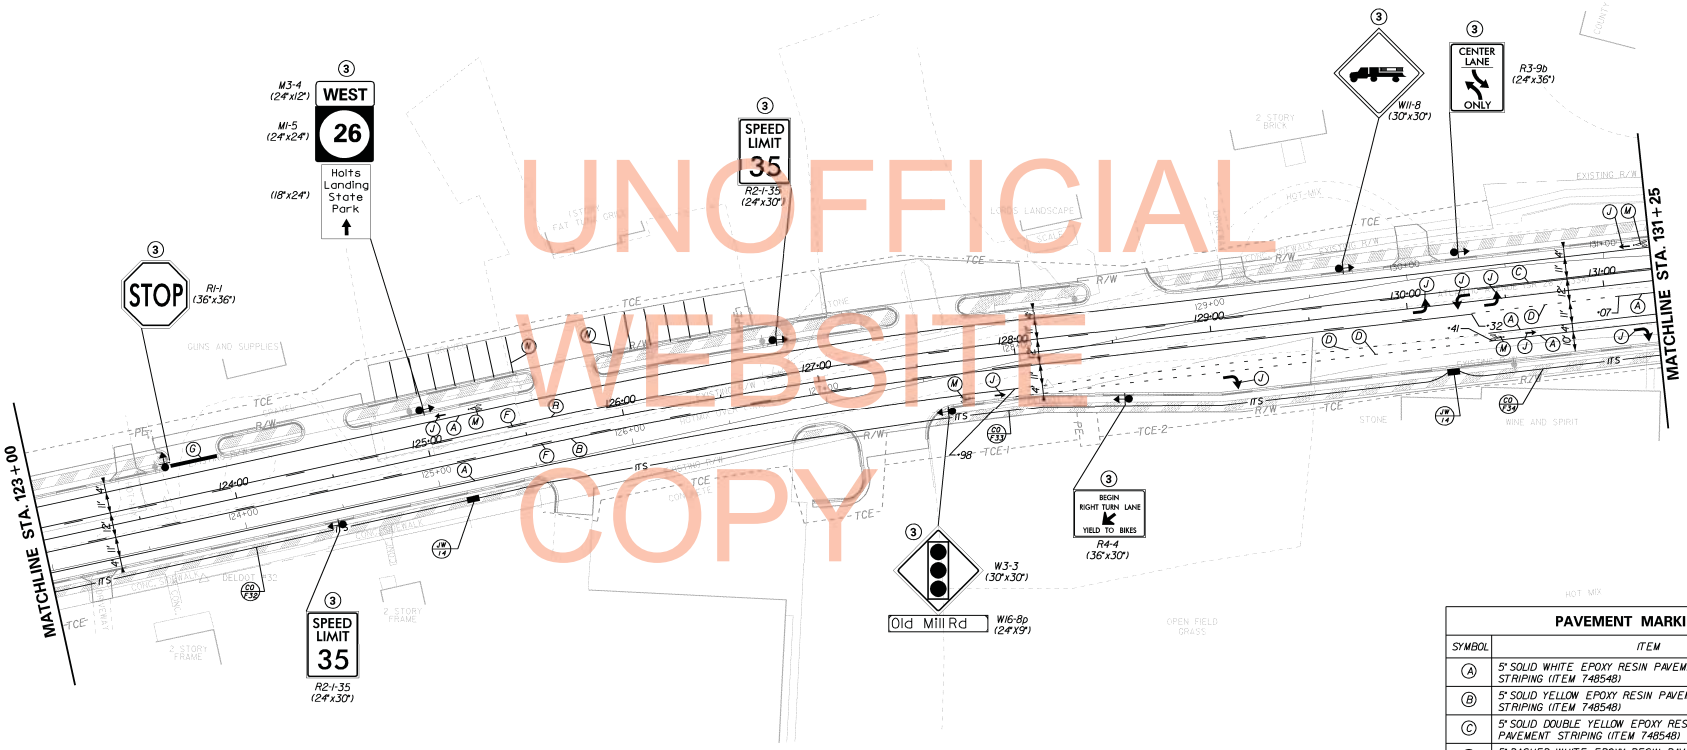

SIGNING LEGEND

①	REMOVE EXISTING SIGN
②	EXISTING SIGN TO REMAIN
③	PLACE NEW SIGN
④	RENEW EXISTING SIGN
⑤	REPOSITION EXISTING SIGN

PAVEMENT MARKINGS LEGEND

SYMBOL	ITEM	QUANTITY
(A)	5" SOLID WHITE EPOXY RESIN PAVEMENT STRIPING (ITEM 748548)	1505 LF
(B)	5" SOLID YELLOW EPOXY RESIN PAVEMENT STRIPING (ITEM 748548)	1468 LF
(C)	5" SOLID DOUBLE YELLOW EPOXY RESIN PAVEMENT STRIPING (ITEM 748548)	178 LF
(D)	5" DASHED WHITE EPOXY RESIN PAVEMENT STRIPING, 2' LINE & 6' GAP (ITEM 748548)	141 LF
(E)	5" DASHED WHITE EPOXY RESIN PAVEMENT STRIPING, 10' LINE & 30' GAP (ITEM 748548)	0 LF
(F)	5" DASHED YELLOW EPOXY RESIN PAVEMENT STRIPING, 10' LINE & 30' GAP (ITEM 748548)	367 LF
(G)	16" SOLID WHITE ALKYD THERMOPLASTIC PAVEMENT STRIPING (ITEM 748015)	32 SF
(H)	24" SOLID WHITE ALKYD THERMOPLASTIC PAVEMENT STRIPING (ITEM 748015)	0 SF
(J)	WHITE ALKYD THERMOPLASTIC PAVEMENT SYMBOL (ITEM 748015)	98 SF
(K)	10" SOLID WHITE EPOXY RESIN PAVEMENT STRIPING (ITEM 748549)	0 LF
(L)	12" SOLID YELLOW ALKYD THERMOPLASTIC PAVEMENT STRIPING, 25'CC @ 45' (ITEM 748027)	0 SF
(M)	RETROREFLECTIVE THERMOPLASTIC PAVEMENT MARKING, BIKE SYMBOL (ITEM 748553)	4 EA
(N)	4" SOLID WHITE EPOXY RESIN PAVEMENT STRIPING (ITEM 748506)	247 LF

CONDUIT RUN SCHEDULE

CO#	# OF CONDUITS	SIZE	LENGTH	B/T/O	AMOUNT AND TYPE OF CABLE/ WIRE
F32	1	4"	215'	T	144 CNT SM 48 CNT SM
F33	1	4"	500'	B/T	144 CNT SM 48 CNT SM
F34	1	4"	105'	T	144 CNT SM 48 CNT SM

LEGEND
B- BORE
T- TRENCH
O- OPEN CUT
SM- SINGLE MODE

ALL 4" TRENCHED CONDUITS SHALL BE SCHEDULE 80 PVC AND ALL 4" BORED CONDUIT SHALL BE SDR-13.5 HDPE. CONDUITS FOR FIBER OPTIC CABLES SHALL HAVE FOUR INNER DUCTS WHICH SHALL BE SUPPLIED BY THE FIBER CONTRACTOR.

UNOFFICIAL WEBSITE COPY

PREL. TRACING ____ DESIGN ____ CHKD. ____

7/17/2013
J:\PROJECTS\sussex\mainline\Survey\sslem06c.dgn
46598

SIGNING, STRIPING & ITMS PLANS

0 30 60 120

CONTRACT	COUNTY	F.A.P. NO.	SHEET NO.	TOTAL SHTS.
T200411210	SUSSEX	SEE TITLE SHEET	501	589

SR 26, ATLANTIC AVENUE FROM CLARKSVILLE TO ASSAWOMAN CANAL

REVISIONS

CONDUIT RUN SCHEDULE

CO*	* OF CONDUITS	SIZE	LENGTH	B/T/O	AMOUNT AND TYPE OF CABLE/ WIRE
F34	1	4"	180'	B/T	144 CNT SM 48 CNT SM
F35	1	4"	80'	B	12 CNT SM
F36	1	4"	30'	T	12 CNT SM
F37	1	4"	215'	T	144 CNT SM 48 CNT SM
F38	1	4"	500'	T	144 CNT SM 48 CNT SM
F39	1	4"	20'	T	144 CNT SM 48 CNT SM
3	*2	1**	2.5"	5'	T	12 CNT SM

LEGEND
B- BORE SM- SINGLE MODE
T- TRENCH
O- OPEN CUT

* DENOTES EXISTING
** ONE (1) OF THREE (3) 2.5" CONDUITS DEDICATED TO ITS FIBER

ALL 4" TRENCHED CONDUITS SHALL BE SCHEDULE 80 PVC AND ALL 4" BORED CONDUIT SHALL BE SDR-13.5 HDPE. CONDUITS FOR FIBER OPTIC CABLES SHALL HAVE FOUR INNER DUCTS WHICH SHALL BE SUPPLIED BY THE FIBER CONTRACTOR.

SIGNING LEGEND

1	REMOVE EXISTING SIGN
2	EXISTING SIGN TO REMAIN
3	PLACE NEW SIGN
4	RENEW EXISTING SIGN
5	REPOSITION EXISTING SIGN

PAVEMENT MARKINGS LEGEND

SYMBOL	ITEM	QUANTITY
A	5" SOLID WHITE EPOXY RESIN PAVEMENT STRIPING (ITEM 748548)	3002 LF
B	5" SOLID YELLOW EPOXY RESIN PAVEMENT STRIPING (ITEM 748548)	0 LF
C	5" SOLID DOUBLE YELLOW EPOXY RESIN PAVEMENT STRIPING (ITEM 748548)	3092 LF
D	5" DASHED WHITE EPOXY RESIN PAVEMENT STRIPING, 2' LINE & 6' GAP (ITEM 748548)	433 LF
E	5" DASHED WHITE EPOXY RESIN PAVEMENT STRIPING, 10' LINE & 30' GAP (ITEM 748548)	0 LF
F	5" DASHED YELLOW EPOXY RESIN PAVEMENT STRIPING, 10' LINE & 30' GAP (ITEM 748548)	0 LF
G	16" SOLID WHITE ALKYD THERMOPLASTIC PAVEMENT STRIPING (ITEM 748015)	201 SF
H	24" SOLID WHITE ALKYD THERMOPLASTIC PAVEMENT STRIPING (ITEM 748015)	2150 SF
J	WHITE ALKYD THERMOPLASTIC PAVEMENT SYMBOL (ITEM 748015)	221 SF
K	10" SOLID WHITE EPOXY RESIN PAVEMENT STRIPING (ITEM 748549)	0 LF
L	12" SOLID YELLOW ALKYD THERMOPLASTIC PAVEMENT STRIPING, 25'CC @ 45° (ITEM 748027)	0 SF
M	RETROREFLECTIVE THERMOPLASTIC PAVEMENT MARKING, BIKE SYMBOL (ITEM 748553)	7 EA
N	4" SOLID WHITE EPOXY RESIN PAVEMENT STRIPING (ITEM 748506)	0 LF

* SEE SIGNAL PLAN FOR SR 26 @ OLD MILL ROAD

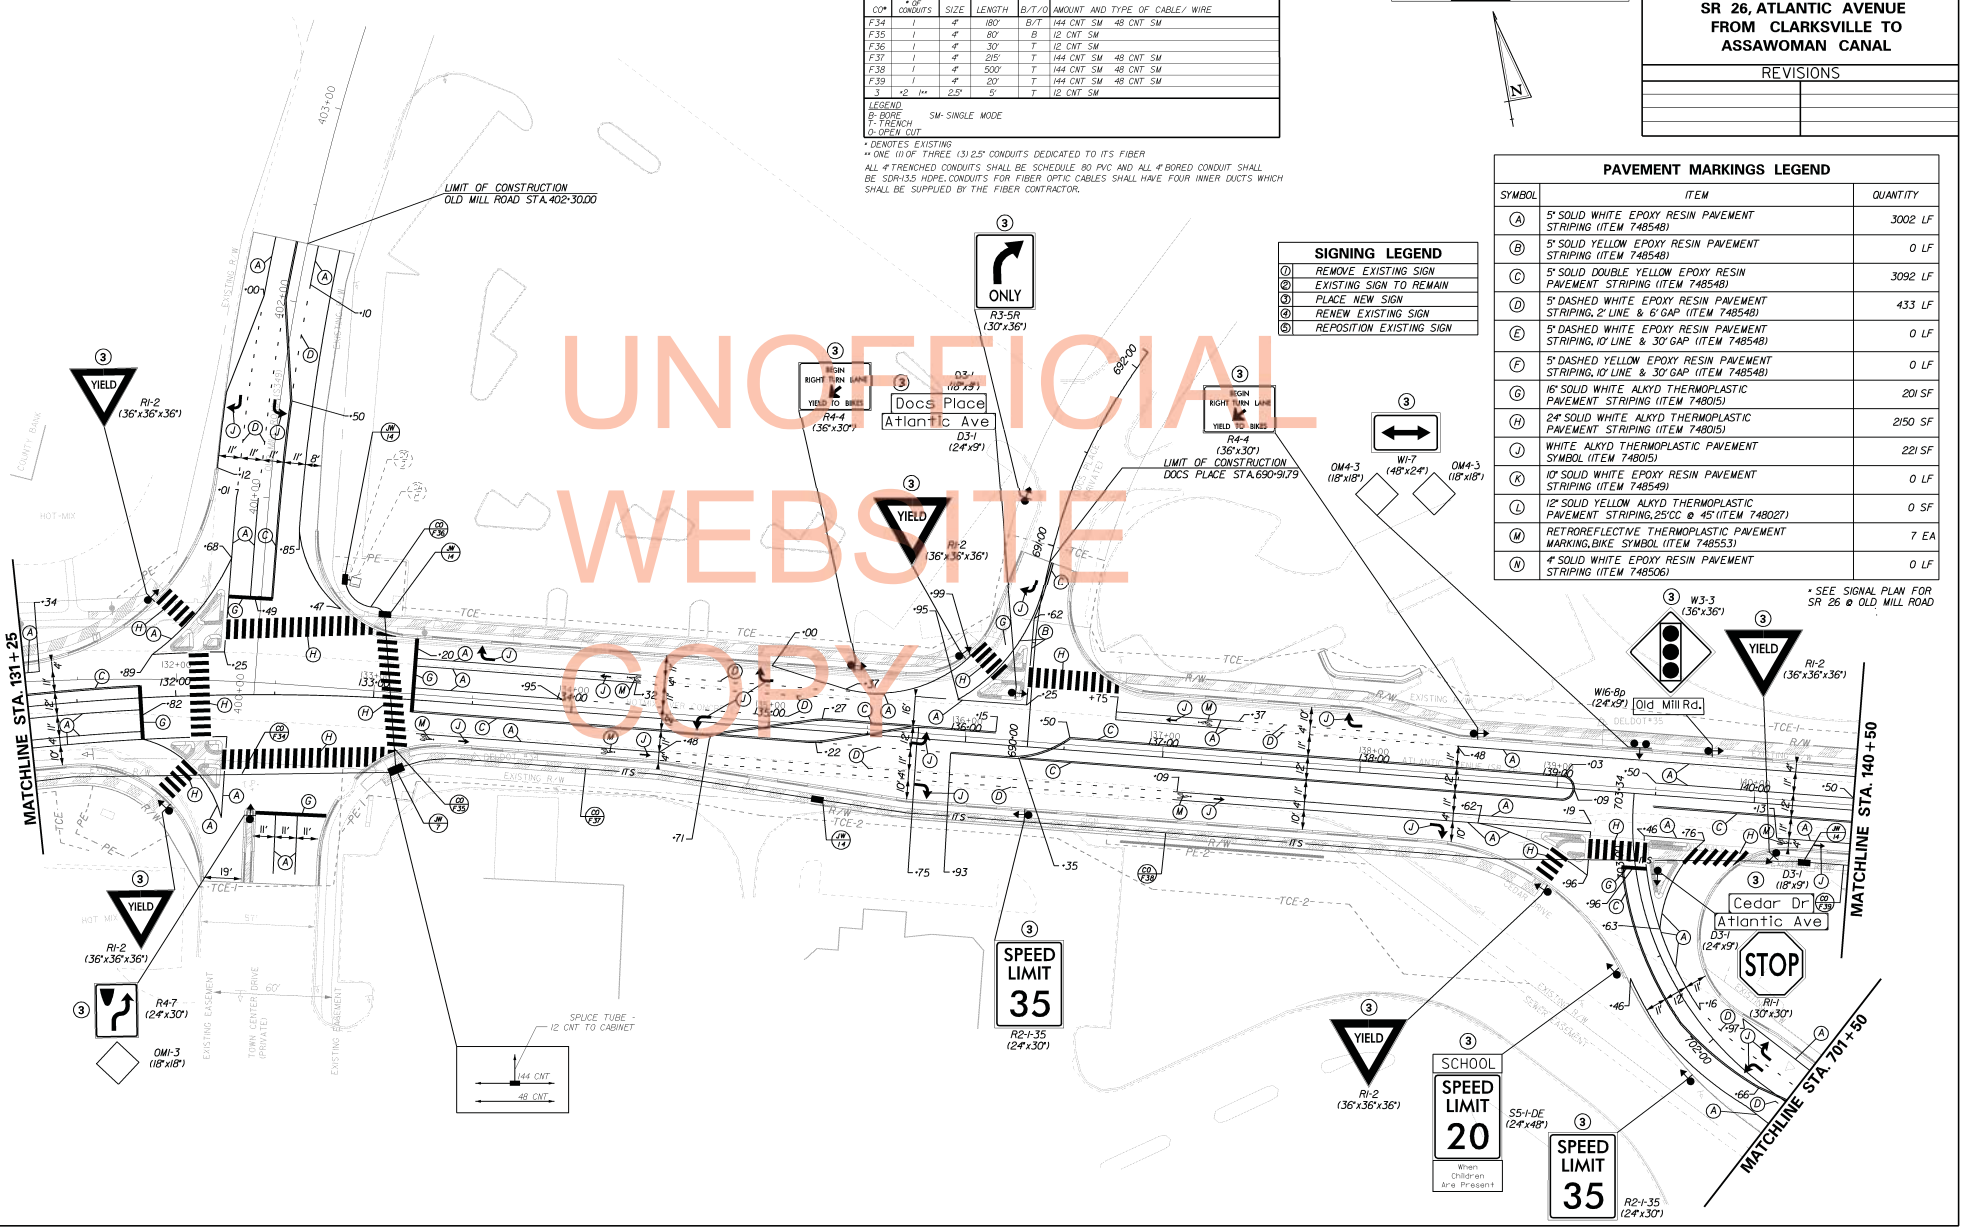

UNOFFICIAL WEBSITE COPY

DESIGN ____ CHKD. ____
PRELIM. TRACING ____

7/17/2013
J:\PROJECTS\surf6mainline\Survey\sa27m06.dgn
4625610

CONTRACT	COUNTY	F.A.P. NO.	SHEET NO.	TOTAL SHTS.
T200411210	SUSSEX	SEE TITLE SHEET	502	589

SIGNING, STRIPING & ITMS PLANS

0 30 60 120

SR 26, ATLANTIC AVENUE FROM CLARKSVILLE TO ASSAWOMAN CANAL

REVISIONS

SIGNING LEGEND

1	REMOVE EXISTING SIGN
2	EXISTING SIGN TO REMAIN
3	PLACE NEW SIGN
4	RENEW EXISTING SIGN
5	REPOSITION EXISTING SIGN

PAVEMENT MARKINGS LEGEND

SYMBOL	ITEM	QUANTITY
A	5" SOLID WHITE EPOXY RESIN PAVEMENT STRIPING (ITEM 748548)	1908 LF
B	5" SOLID YELLOW EPOXY RESIN PAVEMENT STRIPING (ITEM 748548)	1398 LF
C	5" SOLID DOUBLE YELLOW EPOXY RESIN PAVEMENT STRIPING (ITEM 748548)	480 LF
D	5" DASHED WHITE EPOXY RESIN PAVEMENT STRIPING, 2' LINE & 6' GAP (ITEM 748548)	44 LF
E	5" DASHED WHITE EPOXY RESIN PAVEMENT STRIPING, 10' LINE & 30' GAP (ITEM 748548)	0 LF
F	5" DASHED YELLOW EPOXY RESIN PAVEMENT STRIPING, 10' LINE & 30' GAP (ITEM 748548)	350 LF
G	16" SOLID WHITE ALKYD THERMOPLASTIC PAVEMENT STRIPING (ITEM 748015)	37 SF
H	24" SOLID WHITE ALKYD THERMOPLASTIC PAVEMENT STRIPING (ITEM 748015)	360 SF
J	WHITE ALKYD THERMOPLASTIC PAVEMENT SYMBOL (ITEM 748015)	108 SF
K	10" SOLID WHITE EPOXY RESIN PAVEMENT STRIPING (ITEM 748549)	0 LF
L	12" SOLID YELLOW ALKYD THERMOPLASTIC PAVEMENT STRIPING 25'CC @ 45' (ITEM 748027)	0 SF
M	RETROREFLECTIVE THERMOPLASTIC PAVEMENT MARKING, BIKE SYMBOL (ITEM 748553)	3 EA
N	4" SOLID WHITE EPOXY RESIN PAVEMENT STRIPING (ITEM 748506)	55 LF

CONDUIT RUN SCHEDULE

CO*	# OF CONDUITS	SIZE	LENGTH	B/T/O	AMOUNT AND TYPE OF CABLE/ WIRE
F39	1	4"	410'	B/T	144 CNT SM 48 CNT SM
F40	1	4"	465'	B/T	144 CNT SM 48 CNT SM

LEGEND
B- BORE
T- TRENCH
O- OPEN CUT
SM- SINGLE MODE

ALL 4" TRENCHED CONDUITS SHALL BE SCHEDULE 80 PVC AND ALL 4" BORED CONDUIT SHALL BE SDR-13.5 HDPE. CONDUITS FOR FIBER OPTIC CABLES SHALL HAVE FOUR INNER DUCTS WHICH SHALL BE SUPPLIED BY THE FIBER CONTRACTOR.

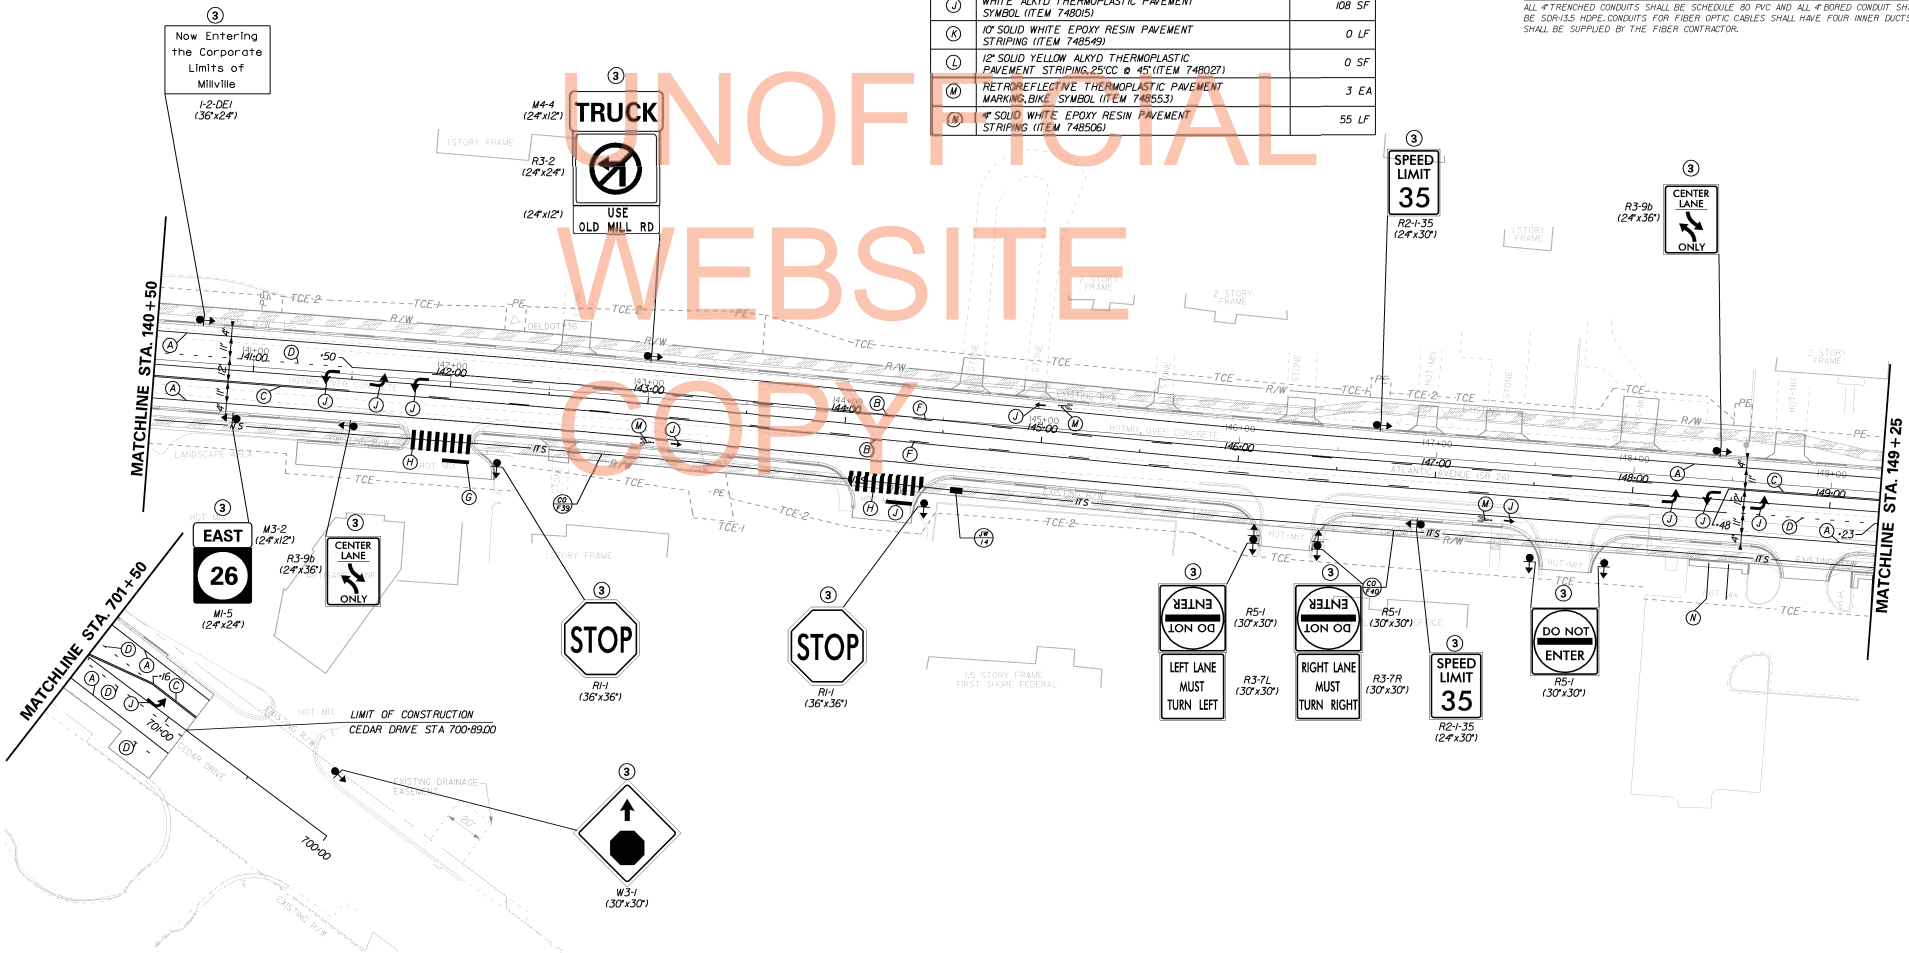

UNOFFICIAL WEBSITE COPY

7/17/2013
J:\PROJECTS\surf\smainline\survey\sa18m26c.dgn
1405483

PREL. TRACING ____ DESIGN ____ CHKD. ____

CONTRACT	COUNTY	F.A.P. NO.	SHEET NO.	TOTAL SHTS.
T200411210	SUSSEX	SEE TITLE SHEET	503	589

SR 26, ATLANTIC AVENUE FROM CLARKSVILLE TO ASSAWOMAN CANAL

REVISIONS

SIGNING, STRIPING & ITMS PLANS

0 30 60 120

N

CONDUIT RUN SCHEDULE

CO*	# OF CONDUITS	SIZE	LENGTH	B/T/O	AMOUNT AND TYPE OF CABLE/ WIRE
F40	1	4"	10'	T	144 CNT SM 48 CNT SM
F41	1	4"	460'	T	144 CNT SM 48 CNT SM
F42	1	4"	400'	B/T	144 CNT SM 48 CNT SM

LEGEND
B- BORE
T- TRENCH
O- OPEN CUT

SM- SINGLE MODE

ALL 4" TRENCHED CONDUITS SHALL BE SCHEDULE 80 PVC AND ALL 4" BORED CONDUIT SHALL BE SDR-13.5 HDPE. CONDUITS FOR FIBER OPTIC CABLES SHALL HAVE FOUR INNER DUCTS WHICH SHALL BE SUPPLIED BY THE FIBER CONTRACTOR.

SIGNING LEGEND

①	REMOVE EXISTING SIGN
②	EXISTING SIGN TO REMAIN
③	PLACE NEW SIGN
④	RENEW EXISTING SIGN
⑤	REPOSITION EXISTING SIGN

PAVEMENT MARKINGS LEGEND

SYMBOL	ITEM	QUANTITY
A	5" SOLID WHITE EPOXY RESIN PAVEMENT STRIPING (ITEM 748548)	1670 LF
B	5" SOLID YELLOW EPOXY RESIN PAVEMENT STRIPING (ITEM 748548)	1019 LF
C	5" SOLID DOUBLE YELLOW EPOXY RESIN PAVEMENT STRIPING (ITEM 748548)	516 LF
D	5" DASHED WHITE EPOXY RESIN PAVEMENT STRIPING, 2' LINE & 6' GAP (ITEM 748548)	16 LF
E	5" DASHED WHITE EPOXY RESIN PAVEMENT STRIPING, 10' LINE & 30' GAP (ITEM 748548)	0 LF
F	5" DASHED YELLOW EPOXY RESIN PAVEMENT STRIPING, 10' LINE & 30' GAP (ITEM 748548)	255 LF
G	16" SOLID WHITE ALKYD THERMOPLASTIC PAVEMENT STRIPING (ITEM 748015)	33 SF
H	24" SOLID WHITE ALKYD THERMOPLASTIC PAVEMENT STRIPING (ITEM 748015)	540 SF
J	WHITE ALKYD THERMOPLASTIC PAVEMENT SYMBOL (ITEM 748015)	174 SF
K	10" SOLID WHITE EPOXY RESIN PAVEMENT STRIPING (ITEM 748549)	0 LF
L	12" SOLID YELLOW ALKYD THERMOPLASTIC PAVEMENT STRIPING, 25'CC ø 45° (ITEM 748027)	0 SF
M	RETROREFLECTIVE THERMOPLASTIC PAVEMENT MARKING, BIKE SYMBOL (ITEM 748553)	6 EA
N	4" SOLID WHITE EPOXY RESIN PAVEMENT STRIPING (ITEM 748506)	152 LF

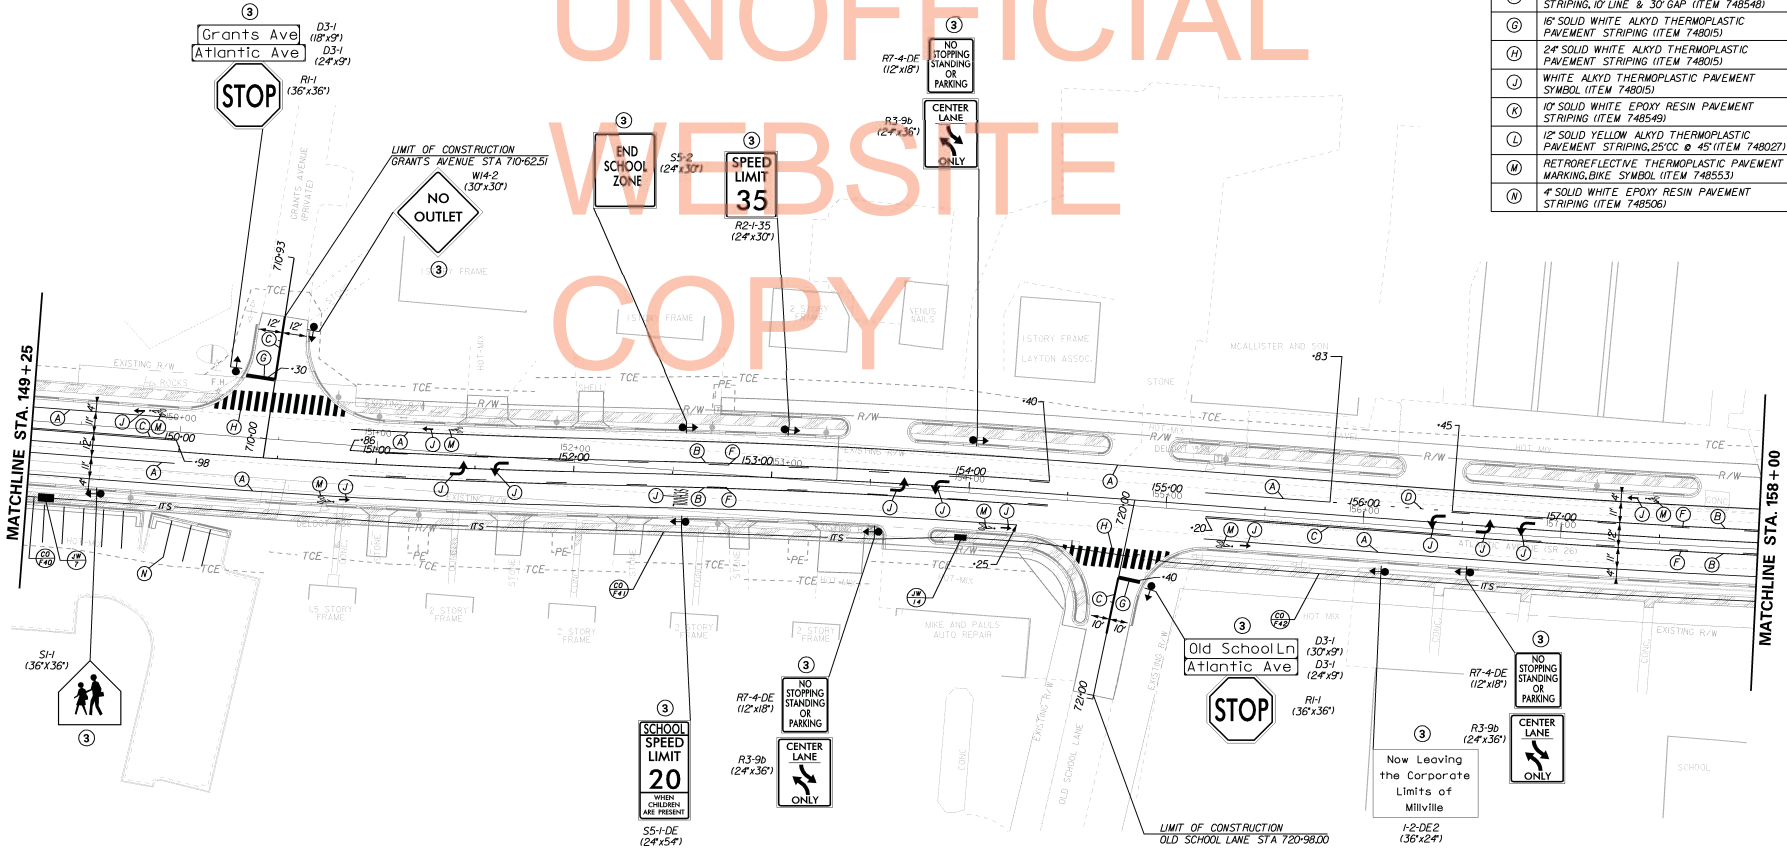

UNOFFICIAL WEBSITE COPY

PRELIM. TRACING ____ DESIGN ____ CHKD. ____

7/17/2013
J:\PROJECTS\surfaceMainline\Survey\sd9m26.dgn
46-5182

SIGNING, STRIPING & ITMS PLANS

0 30 60 120

CONTRACT	COUNTY	F.A.P. NO.	SHEET NO.	TOTAL SHTS.
T200411210	SUSSEX	SEE TITLE SHEET	504	589

SR 26, ATLANTIC AVENUE FROM CLARKSVILLE TO ASSAWOMAN CANAL

REVISIONS

UNOFFICIAL WEBSITE COPY

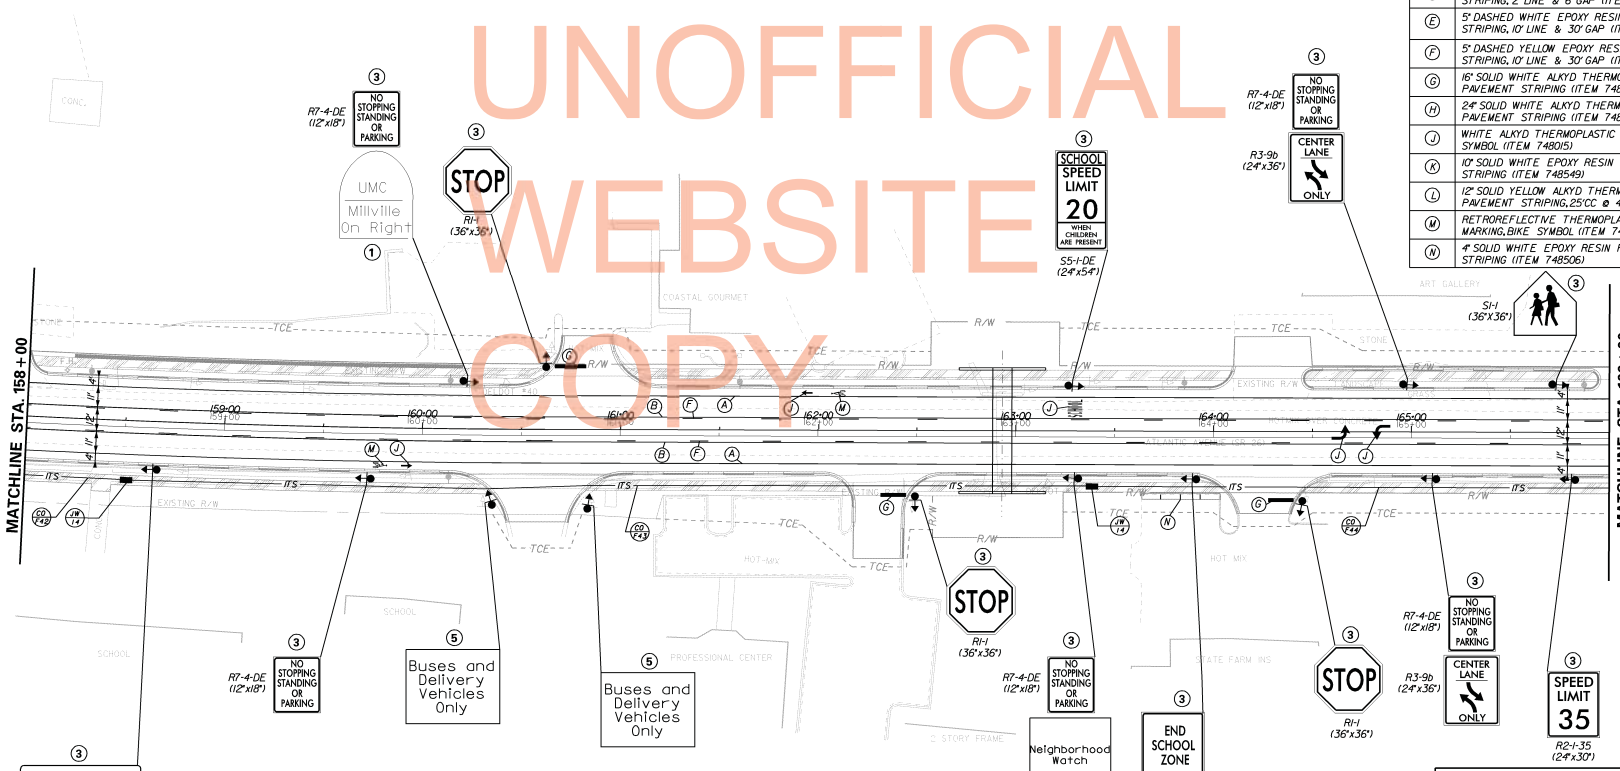

PAVEMENT MARKINGS LEGEND

SYMBOL	ITEM	QUANTITY
A	5" SOLID WHITE EPOXY RESIN PAVEMENT STRIPING (ITEM 748548)	1600 LF
B	5" SOLID YELLOW EPOXY RESIN PAVEMENT STRIPING (ITEM 748548)	1600 LF
C	5" SOLID DOUBLE YELLOW EPOXY RESIN PAVEMENT STRIPING (ITEM 748548)	0 LF
D	5" DASHED WHITE EPOXY RESIN PAVEMENT STRIPING, 2' LINE & 6' GAP (ITEM 748548)	0 LF
E	5" DASHED WHITE EPOXY RESIN PAVEMENT STRIPING, 10' LINE & 30' GAP (ITEM 748548)	0 LF
F	5" DASHED YELLOW EPOXY RESIN PAVEMENT STRIPING, 10' LINE & 30' GAP (ITEM 748548)	401 LF
G	16" SOLID WHITE ALKYD THERMOPLASTIC PAVEMENT STRIPING (ITEM 748015)	56 SF
H	24" SOLID WHITE ALKYD THERMOPLASTIC PAVEMENT STRIPING (ITEM 748015)	0 SF
J	WHITE ALKYD THERMOPLASTIC PAVEMENT SYMBOL (ITEM 748015)	76 SF
K	10" SOLID WHITE EPOXY RESIN PAVEMENT STRIPING (ITEM 748549)	0 LF
L	12" SOLID YELLOW ALKYD THERMOPLASTIC PAVEMENT STRIPING, 25'CC @ 45° (ITEM 748027)	0 SF
M	RETROREFLECTIVE THERMOPLASTIC PAVEMENT MARKING, BIKE SYMBOL (ITEM 748553)	2 EA
N	4" SOLID WHITE EPOXY RESIN PAVEMENT STRIPING (ITEM 748506)	8 LF

SIGNING LEGEND

1	REMOVE EXISTING SIGN
2	EXISTING SIGN TO REMAIN
3	PLACE NEW SIGN
4	RENEW EXISTING SIGN
5	REPOSITION EXISTING SIGN

CONDUIT RUN SCHEDULE

CO*	# OF CONDUITS	SIZE	LENGTH	B/T/O	AMOUNT AND TYPE OF CABLE/ WIRE
F42	1	4"	50'	T	144 CNT SM 48 CNT SM
F43	1	4"	485'	B/T	144 CNT SM 48 CNT SM
F44	1	4"	260'	B/T	144 CNT SM 48 CNT SM

LEGEND
B- BORE
T- TRENCH
O- OPEN CUT
SM- SINGLE MODE

ALL 4" TRENCHED CONDUITS SHALL BE SCHEDULE 80 PVC AND ALL 4" BORED CONDUIT SHALL BE SDR-13.5 HDPE. CONDUITS FOR FIBER OPTIC CABLES SHALL HAVE FOUR INNER DUCTS WHICH SHALL BE SUPPLIED BY THE FIBER CONTRACTOR.

PRELIM. TRACING ____ DESIGN ____ CHKD. ____

7/17/2003
J:\PROJECTS\surf26mainline\Survey\ss20m06.dgn
462543

SIGNING, STRIPING & ITMS PLANS

0 30 60 120

CONTRACT	COUNTY	F.A.P. NO.	SHEET NO.	TOTAL SHTS.
T200411210	SUSSEX	SEE TITLE SHEET	505	589

SR 26, ATLANTIC AVENUE FROM CLARKSVILLE TO ASSAWOMAN CANAL

REVISIONS

UNOFFICIAL WEBSITE COPY

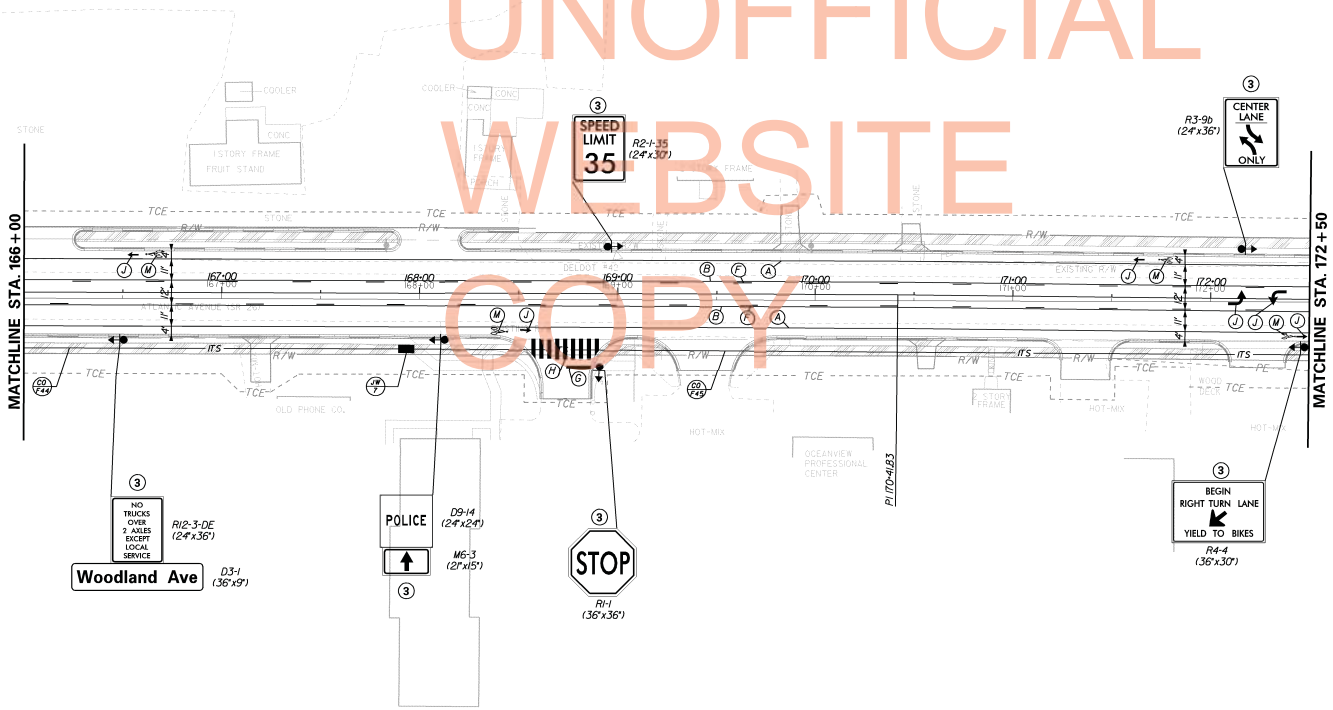

PAVEMENT MARKINGS LEGEND

SYMBOL	ITEM	QUANTITY
A	5" SOLID WHITE EPOXY RESIN PAVEMENT STRIPING (ITEM 748548)	1300 LF
B	5" SOLID YELLOW EPOXY RESIN PAVEMENT STRIPING (ITEM 748548)	1300 LF
C	5" SOLID DOUBLE YELLOW EPOXY RESIN PAVEMENT STRIPING (ITEM 748548)	0 LF
D	5" DASHED WHITE EPOXY RESIN PAVEMENT STRIPING, 2' LINE & 6' GAP (ITEM 748548)	0 LF
E	5" DASHED WHITE EPOXY RESIN PAVEMENT STRIPING, 10' LINE & 30' GAP (ITEM 748548)	0 LF
F	5" DASHED YELLOW EPOXY RESIN PAVEMENT STRIPING, 10' LINE & 30' GAP (ITEM 748548)	325 LF
G	16" SOLID WHITE ALKYD THERMOPLASTIC PAVEMENT STRIPING (ITEM 748015)	17 SF
H	24" SOLID WHITE ALKYD THERMOPLASTIC PAVEMENT STRIPING (ITEM 748015)	180 SF
J	WHITE ALKYD THERMOPLASTIC PAVEMENT SYMBOL (ITEM 748015)	51 SF
K	10" SOLID WHITE EPOXY RESIN PAVEMENT STRIPING (ITEM 748549)	0 LF
L	12" SOLID YELLOW ALKYD THERMOPLASTIC PAVEMENT STRIPING, 25'CC @ 45° (ITEM 748027)	0 SF
M	RETROREFLECTIVE THERMOPLASTIC PAVEMENT MARKING, BIKE SYMBOL (ITEM 748553)	4 EA
N	4" SOLID WHITE EPOXY RESIN PAVEMENT STRIPING (ITEM 748506)	0 LF

SIGNING LEGEND

1	REMOVE EXISTING SIGN
2	EXISTING SIGN TO REMAIN
3	PLACE NEW SIGN
4	RENEW EXISTING SIGN
5	REPOSITION EXISTING SIGN

CONDUIT RUN SCHEDULE

CO#	# OF CONDUITS	SIZE	LENGTH	B/T/O	AMOUNT AND TYPE OF CABLE/ WIRE
F44	1	4"	195'	T	144 CNT SM 48 CNT SM
F45	1	4"	455'	B/T	144 CNT SM 48 CNT SM

LEGEND
B- BORE
T- TRENCH
O- OPEN CUT

SM- SINGLE MODE

ALL 4" TRENCHED CONDUITS SHALL BE SCHEDULE 80 PVC AND ALL 4" BORED CONDUIT SHALL BE SDR-13.5 HDPE. CONDUITS FOR FIBER OPTIC CABLES SHALL HAVE FOUR INNER DUCTS WHICH SHALL BE SUPPLIED BY THE FIBER CONTRACTOR.

PREL. TRACING _____ DESIGN _____ CHKD. _____

7/17/2013
J:\PROJECTS\surf26mainline\Survey\sa26m026.dgn
46586.S

CONTRACT	COUNTY	F.A.P. NO.	SHEET NO.	TOTAL SHTS.
T200411210	SUSSEX	SEE TITLE SHEET	506	589

SIGNING, STRIPING & ITMS PLANS

0 30 60 120

SR 26, ATLANTIC AVENUE FROM CLARKSVILLE TO ASSAWOMAN CANAL

REVISIONS

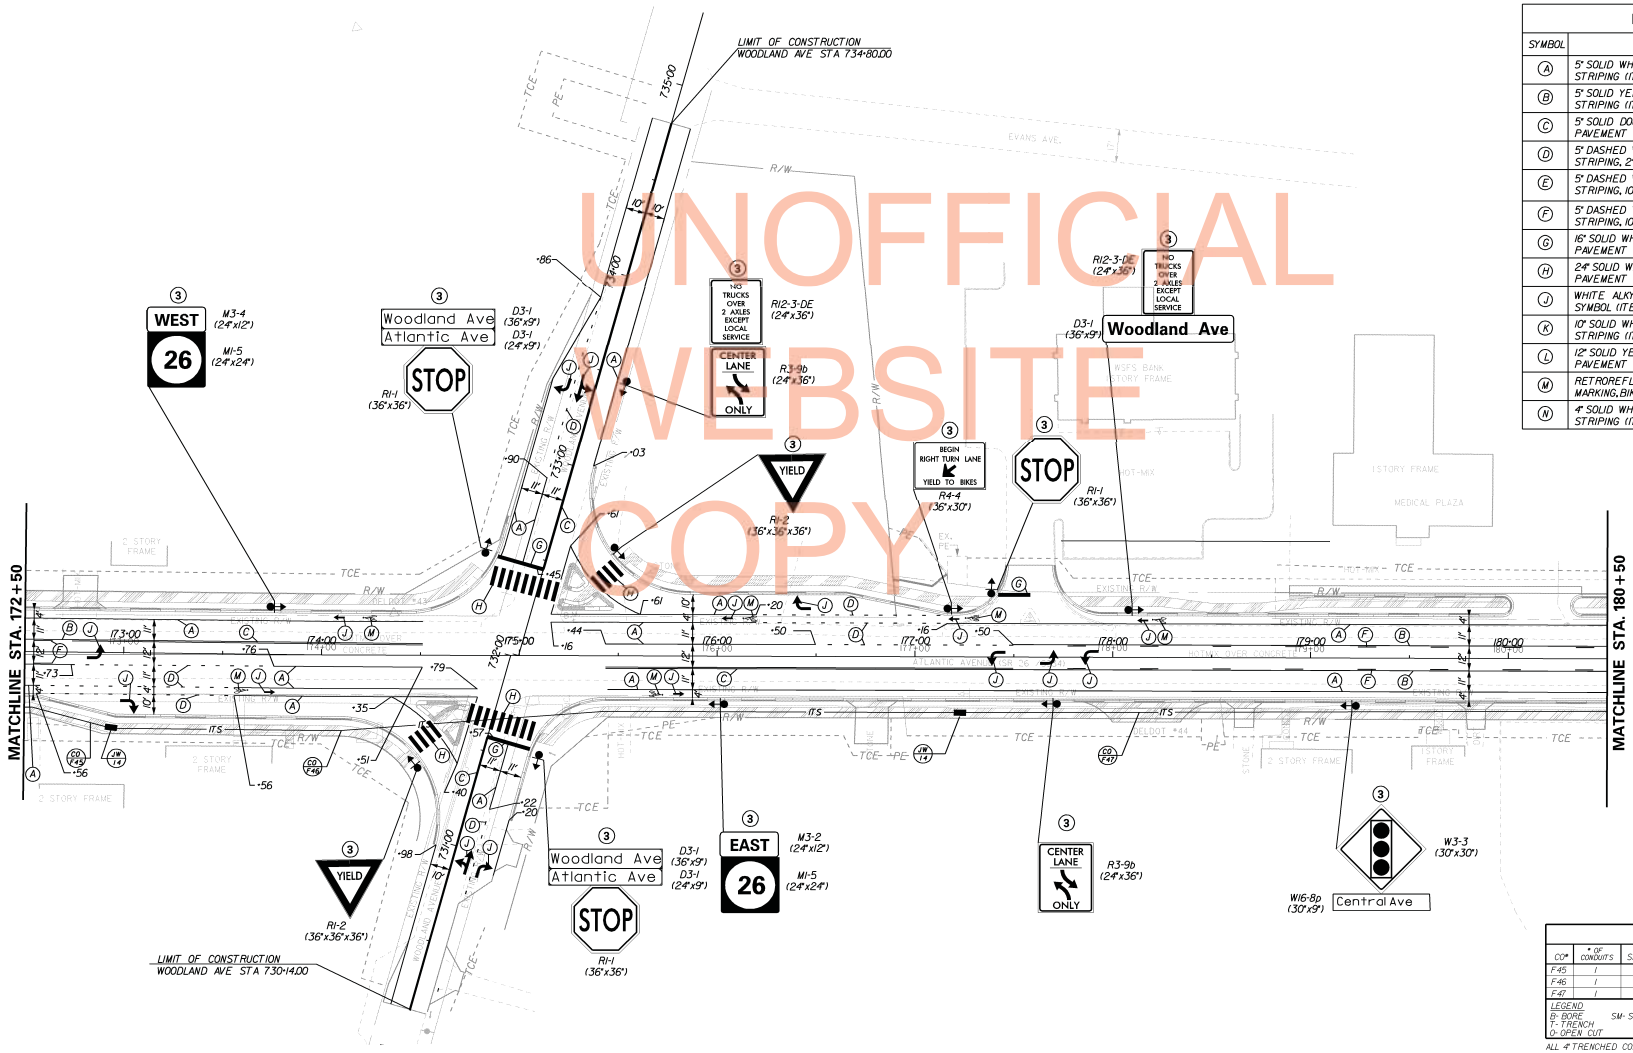

PAVEMENT MARKINGS LEGEND

SYMBOL	ITEM	QUANTITY
A	5" SOLID WHITE EPOXY RESIN PAVEMENT STRIPING (ITEM 748548)	2522 LF
B	5" SOLID YELLOW EPOXY RESIN PAVEMENT STRIPING (ITEM 748548)	646 LF
C	5" SOLID DOUBLE YELLOW EPOXY RESIN PAVEMENT STRIPING (ITEM 748548)	1322 LF
D	5" DASHED WHITE EPOXY RESIN PAVEMENT STRIPING, 2' LINE & 6' GAP (ITEM 748548)	209 LF
E	5" DASHED WHITE EPOXY RESIN PAVEMENT STRIPING, 10' LINE & 30' GAP (ITEM 748548)	0 LF
F	5" DASHED YELLOW EPOXY RESIN PAVEMENT STRIPING, 10' LINE & 30' GAP (ITEM 748548)	162 LF
G	16" SOLID WHITE ALKYD THERMOPLASTIC PAVEMENT STRIPING (ITEM 748015)	85 SF
H	24" SOLID WHITE ALKYD THERMOPLASTIC PAVEMENT STRIPING (ITEM 748015)	520 SF
J	WHITE ALKYD THERMOPLASTIC PAVEMENT SYMBOL (ITEM 748015)	194 SF
K	10" SOLID WHITE EPOXY RESIN PAVEMENT STRIPING (ITEM 748549)	0 LF
L	12" SOLID YELLOW ALKYD THERMOPLASTIC PAVEMENT STRIPING, 25'CC @ 45° (ITEM 748027)	0 SF
M	RETROREFLECTIVE THERMOPLASTIC PAVEMENT MARKING, BIKE SYMBOL (ITEM 748553)	6 EA
N	4" SOLID WHITE EPOXY RESIN PAVEMENT STRIPING (ITEM 748506)	0 LF

SIGNING LEGEND

1	REMOVE EXISTING SIGN
2	EXISTING SIGN TO REMAIN
3	PLACE NEW SIGN
4	RENEW EXISTING SIGN
5	REPOSITION EXISTING SIGN

CONDUIT RUN SCHEDULE

CO#	# OF CONDUITS	SIZE	LENGTH	B/T/O	AMOUNT AND TYPE OF CABLE/ WIRE
F45	1	4"	45'	T	144 CNT SM 48 CNT SM
F46	1	4"	425'	B/T	144 CNT SM 48 CNT SM
F47	1	4"	325'	T	144 CNT SM 48 CNT SM

LEGEND
B- BORE
T- TRENCH
O- OPEN CUT
SM- SINGLE MODE

ALL 4" TRENCHED CONDUITS SHALL BE SCHEDULE 80 PVC AND ALL 4" BORED CONDUIT SHALL BE SDR-13.5 HDPE. CONDUITS FOR FIBER OPTIC CABLES SHALL HAVE FOUR INNER DUCTS WHICH SHALL BE SUPPLIED BY THE FIBER CONTRACTOR.

UNOFFICIAL WEBSITE COPY

PRELIM. TRACING ____ DESIGN ____ CHKD. ____

7/17/2013
J:\PROJECTS\surfaceline\Survey\sa22m26.dgn
4629848

SIGNING, STRIPING & ITMS PLANS

0 30 60 120

CONTRACT	COUNTY	F.A.P. NO.	SHEET NO.	TOTAL SHTS.
T200411210	SUSSEX	SEE TITLE SHEET	507	589

SR 26, ATLANTIC AVENUE FROM CLARKSVILLE TO ASSAWOMAN CANAL

REVISIONS

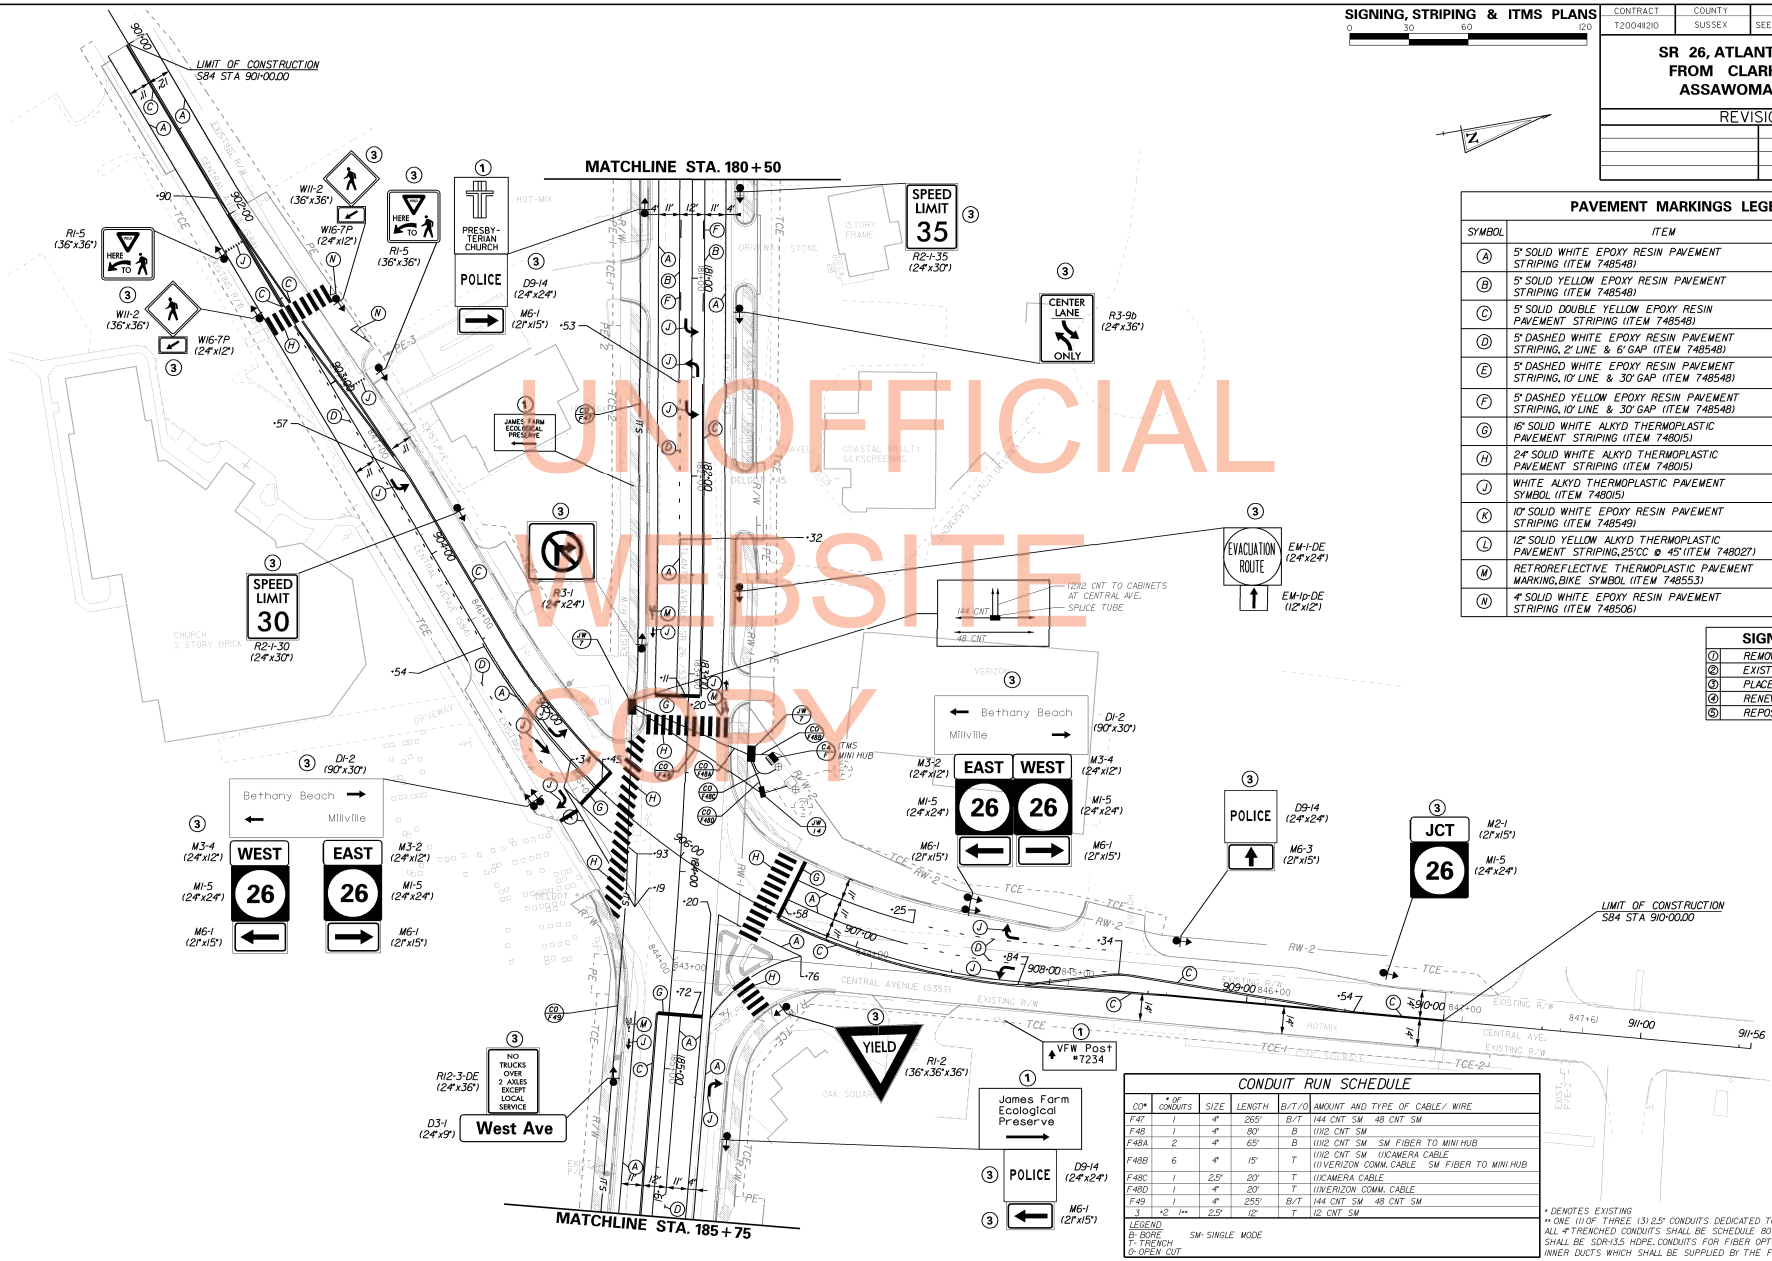

UNOFFICIAL WEBSITE COPY

PAVEMENT MARKINGS LEGEND

SYMBOL	ITEM	QUANTITY
A	5" SOLID WHITE EPOXY RESIN PAVEMENT STRIPING (ITEM 748548)	2159 LF
B	5" SOLID YELLOW EPOXY RESIN PAVEMENT STRIPING (ITEM 748548)	208 LF
C	5" SOLID DOUBLE YELLOW EPOXY RESIN PAVEMENT STRIPING (ITEM 748548)	2790 LF
D	5" DASHED WHITE EPOXY RESIN PAVEMENT STRIPING, 2' LINE & 6' GAP (ITEM 748548)	126 LF
E	5" DASHED WHITE EPOXY RESIN PAVEMENT STRIPING, 10' LINE & 30' GAP (ITEM 748548)	0 LF
F	5" DASHED YELLOW EPOXY RESIN PAVEMENT STRIPING, 10' LINE & 30' GAP (ITEM 748548)	52 LF
G	16" SOLID WHITE ALKYD THERMOPLASTIC PAVEMENT STRIPING (ITEM 748015)	133 SF
H	24" SOLID WHITE ALKYD THERMOPLASTIC PAVEMENT STRIPING (ITEM 748015)	1120 SF
J	WHITE ALKYD THERMOPLASTIC PAVEMENT SYMBOL (ITEM 748015)	205 SF
K	10" SOLID WHITE EPOXY RESIN PAVEMENT STRIPING (ITEM 748549)	0 LF
L	12" SOLID YELLOW ALKYD THERMOPLASTIC PAVEMENT STRIPING, 25'CC @ 45' (ITEM 748027)	0 SF
M	RETROREFLECTIVE THERMOPLASTIC PAVEMENT MARKING, BIKE SYMBOL (ITEM 748553)	3 EA
N	4" SOLID WHITE EPOXY RESIN PAVEMENT STRIPING (ITEM 748506)	28 LF

SIGNING LEGEND

1	REMOVE EXISTING SIGN
2	EXISTING SIGN TO REMAIN
3	PLACE NEW SIGN
4	RENEW EXISTING SIGN
5	REPOSITION EXISTING SIGN

CONDUIT RUN SCHEDULE

CO*	# OF CONDUITS	SIZE	LENGTH	B/T/O	AMOUNT AND TYPE OF CABLE/ WIRE
F47	1	4"	265'	B/T	144 CNT SM 48 CNT SM
F48	1	4"	80'	B	(1)12 CNT SM
F48A	2	4"	65'	B	(1)12 CNT SM SM FIBER TO MINI HUB
F48B	6	4"	15'	T	(1)12 CNT SM (1)CAMERA CABLE (1) VERIZON COMM. CABLE SM FIBER TO MINI HUB
F48C	1	2.5"	20'	T	(1)CAMERA CABLE
F48D	1	4"	20'	T	(1)VERIZON COMM. CABLE
F49	1	4"	255'	B/T	144 CNT SM 48 CNT SM
3	*2 1**	2.5"	12'	T	12 CNT SM

LEGEND
B- BORE
T- TRENCH
O- OPEN CUT
SM- SINGLE MODE

* DENOTES EXISTING
** ONE (1) OF THREE (3) 2.5" CONDUITS DEDICATED TO ITS FIBER
ALL 4" TRENCHED CONDUITS SHALL BE SCHEDULE 80 PVC AND ALL 4" BORED CONDUIT SHALL BE SDR-13.5 HDPE. CONDUITS FOR FIBER OPTIC CABLES SHALL HAVE FOUR INNER DUCTS WHICH SHALL BE SUPPLIED BY THE FIBER CONTRACTOR.

PREL. TRACING _____ DESIGN _____ CHKD. _____

7/17/2013
J:\PROJECTS\surfaceinline\Survey\sa23m26.dgn
SA23M26

CONTRACT	COUNTY	F.A.P. NO.	SHEET NO.	TOTAL SHTS.
T200411210	SUSSEX	SEE TITLE SHEET	508	589

SIGNING, STRIPING & ITMS PLANS

0 30 60 120

SR 26, ATLANTIC AVENUE FROM CLARKSVILLE TO ASSAWOMAN CANAL

REVISIONS

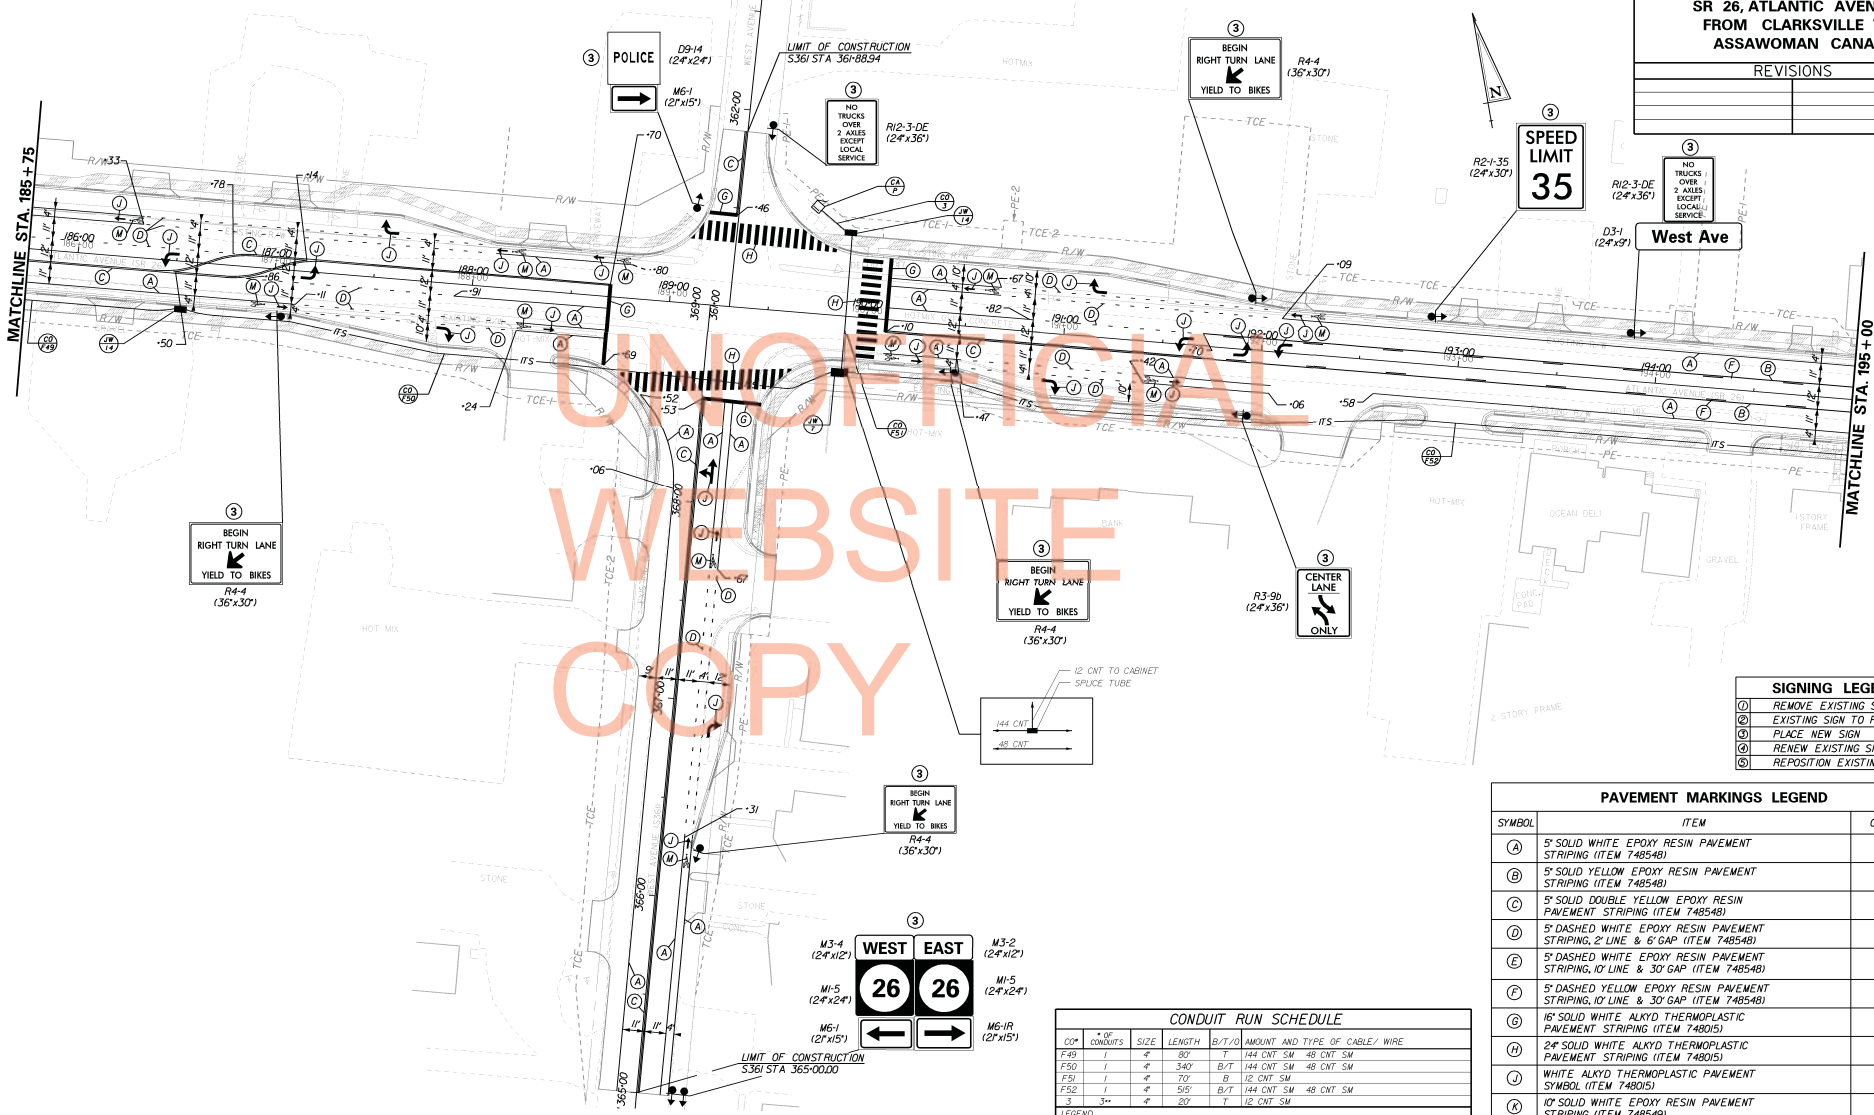

UNOFFICIAL WEBSITE COPY

SIGNING LEGEND

1	REMOVE EXISTING SIGN
2	EXISTING SIGN TO REMAIN
3	PLACE NEW SIGN
4	RENEW EXISTING SIGN
5	REPOSITION EXISTING SIGN

PAVEMENT MARKINGS LEGEND

SYMBOL	ITEM	QUANTITY
A	5" SOLID WHITE EPOXY RESIN PAVEMENT STRIPING (ITEM 748548)	2409 LF
B	5" SOLID YELLOW EPOXY RESIN PAVEMENT STRIPING (ITEM 748548)	660 LF
C	5" SOLID DOUBLE YELLOW EPOXY RESIN PAVEMENT STRIPING (ITEM 748548)	1856 LF
D	5" DASHED WHITE EPOXY RESIN PAVEMENT STRIPING, 2' LINE & 6' GAP (ITEM 748548)	409 LF
E	5" DASHED WHITE EPOXY RESIN PAVEMENT STRIPING, 10' LINE & 30' GAP (ITEM 748548)	0 LF
F	5" DASHED YELLOW EPOXY RESIN PAVEMENT STRIPING, 10' LINE & 30' GAP (ITEM 748548)	165 LF
G	16" SOLID WHITE ALKYD THERMOPLASTIC PAVEMENT STRIPING (ITEM 748015)	163 SF
H	24" SOLID WHITE ALKYD THERMOPLASTIC PAVEMENT STRIPING (ITEM 748015)	970 SF
J	WHITE ALKYD THERMOPLASTIC PAVEMENT SYMBOL (ITEM 748015)	225 SF
K	10" SOLID WHITE EPOXY RESIN PAVEMENT STRIPING (ITEM 748549)	0 LF
L	12" SOLID YELLOW ALKYD THERMOPLASTIC PAVEMENT STRIPING, 25'CC ø 45' (ITEM 748027)	0 SF
M	RETROREFLECTIVE THERMOPLASTIC PAVEMENT MARKING, BIKE SYMBOL (ITEM 748553)	9 EA
N	4" SOLID WHITE EPOXY RESIN PAVEMENT STRIPING (ITEM 748506)	0 LF

CONDUIT RUN SCHEDULE

CO*	# OF CONDUITS	SIZE	LENGTH	B/T/O	AMOUNT AND TYPE OF CABLE/ WIRE
F49	1	4"	80'	T	144 CNT SM 48 CNT SM
F50	1	4"	340'	B/T	144 CNT SM 48 CNT SM
F51	1	4"	70'	B	12 CNT SM
F52	1	4"	515'	B/T	144 CNT SM 48 CNT SM
3	3**	4"	20'	T	12 CNT SM

LEGEND
B- BORE
T- TRENCH
O- OPEN CUT
SM- SINGLE MODE

** ONE (1) OF THREE (3) 4" CONDUITS DEDICATED TO ITS FIBER
ALL 4" TRENCHED CONDUITS SHALL BE SCHEDULE 80 PVC AND ALL 4" BORED CONDUIT SHALL BE SDR-13.5 HDPE. CONDUITS FOR FIBER OPTIC CABLES SHALL HAVE FOUR INNER DUCTS WHICH SHALL BE SUPPLIED BY THE FIBER CONTRACTOR.

PREL. TRACING _____ DESIGN _____ CHKD. _____

7/17/2013
J:\PROJECTS\surfaceline\Survey\ss24m26c.dgn
Sadat

CONTRACT	COUNTY	F.A.P. NO.	SHEET NO.	TOTAL SHTS.
T200411210	SUSSEX	SEE TITLE SHEET	509	589

SR 26, ATLANTIC AVENUE FROM CLARKSVILLE TO ASSAWOMAN CANAL

REVISIONS

SIGNING, STRIPING & ITMS PLANS

0 30 60 120

PAVEMENT MARKINGS LEGEND

SYMBOL	ITEM	QUANTITY
A	5" SOLID WHITE EPOXY RESIN PAVEMENT STRIPING (ITEM 748548)	1737 LF
B	5" SOLID YELLOW EPOXY RESIN PAVEMENT STRIPING (ITEM 748548)	1345 LF
C	5" SOLID DOUBLE YELLOW EPOXY RESIN PAVEMENT STRIPING (ITEM 748548)	300 LF
D	5" DASHED WHITE EPOXY RESIN PAVEMENT STRIPING, 2' LINE & 6' GAP (ITEM 748548)	65 LF
E	5" DASHED WHITE EPOXY RESIN PAVEMENT STRIPING, 10' LINE & 30' GAP (ITEM 748548)	0 LF
F	5" DASHED YELLOW EPOXY RESIN PAVEMENT STRIPING, 10' LINE & 30' GAP (ITEM 748548)	317 LF
G	16" SOLID WHITE ALKYD THERMOPLASTIC PAVEMENT STRIPING (ITEM 748015)	29 SF
H	24" SOLID WHITE ALKYD THERMOPLASTIC PAVEMENT STRIPING (ITEM 748015)	340 SF
J	WHITE ALKYD THERMOPLASTIC PAVEMENT SYMBOL (ITEM 748015)	144 SF
K	10" SOLID WHITE EPOXY RESIN PAVEMENT STRIPING (ITEM 748549)	0 LF
L	12" SOLID YELLOW ALKYD THERMOPLASTIC PAVEMENT STRIPING, 25'CC @ 45° (ITEM 748027)	0 SF
M	RETROREFLECTIVE THERMOPLASTIC PAVEMENT MARKING, BIKE SYMBOL (ITEM 748553)	4 EA
N	4" SOLID WHITE EPOXY RESIN PAVEMENT STRIPING (ITEM 748506)	0 LF

SIGNING LEGEND

1	REMOVE EXISTING SIGN
2	EXISTING SIGN TO REMAIN
3	PLACE NEW SIGN
4	RENEW EXISTING SIGN
5	REPOSITION EXISTING SIGN

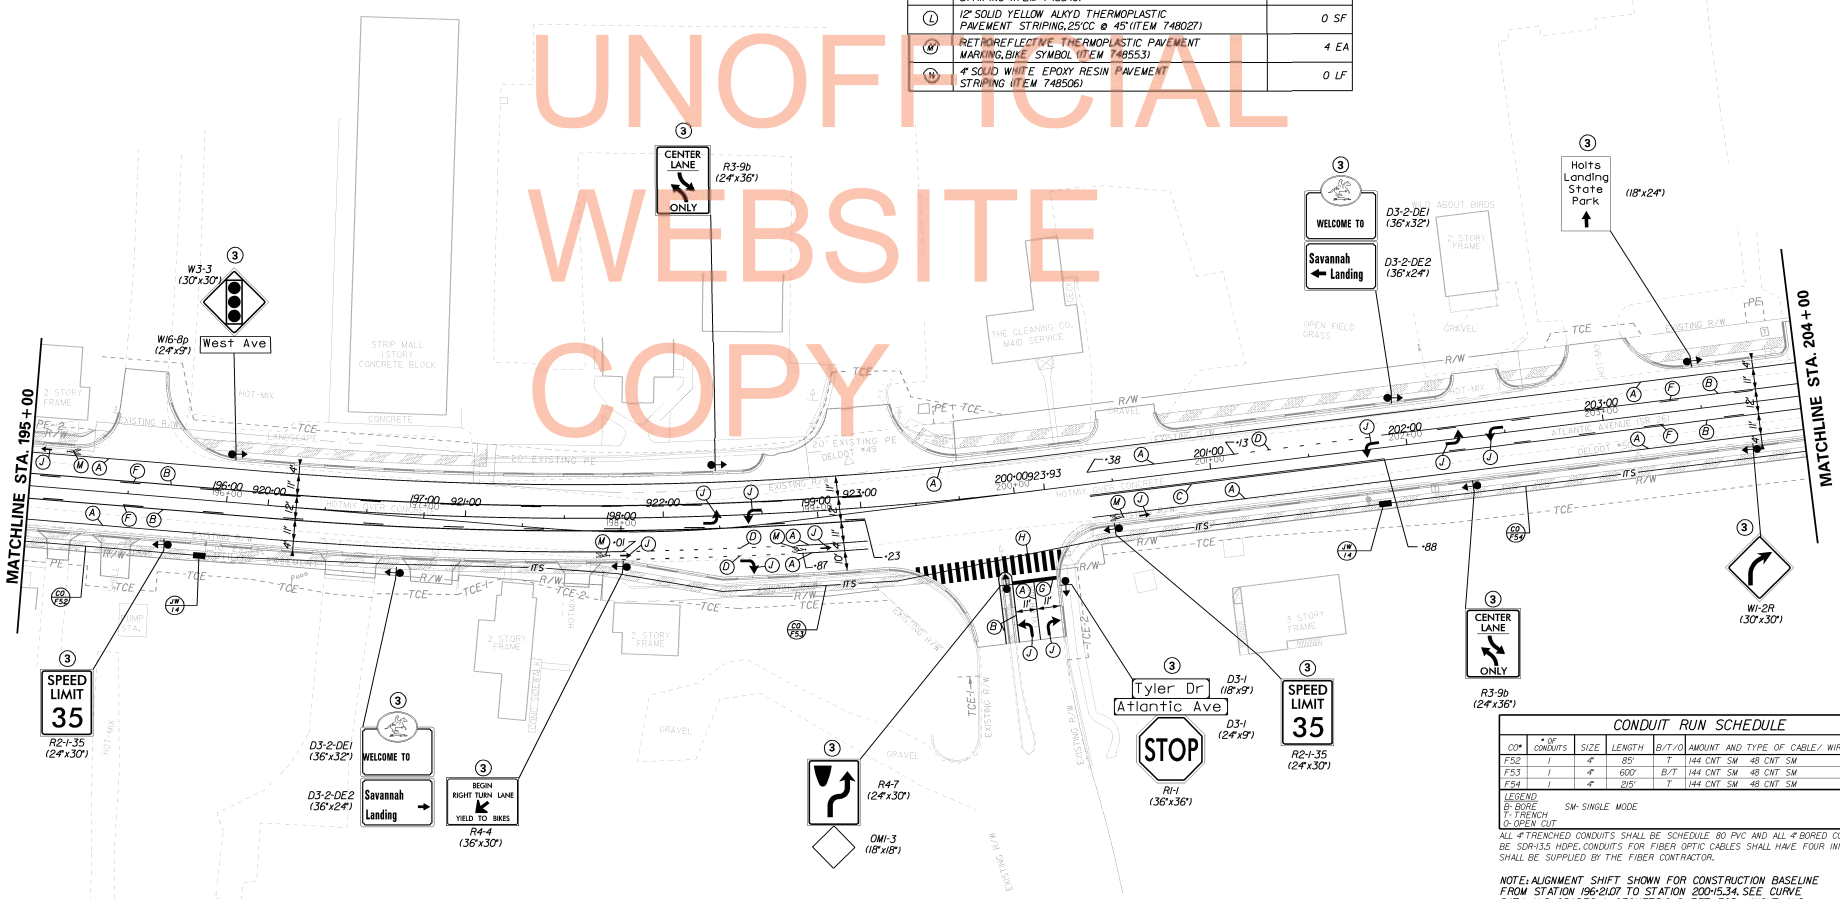

CONDUIT RUN SCHEDULE

CO#	# OF CONDUITS	SIZE	LENGTH	B/T/O	AMOUNT AND TYPE OF CABLE/ WIRE
F52	1	4"	85'	T	144 CNT SM 48 CNT SM
F53	1	4"	600'	B/T	144 CNT SM 48 CNT SM
F54	1	4"	215'	T	144 CNT SM 48 CNT SM

LEGEND
B- BORE
T- TRENCH
O- OPEN CUT
SM- SINGLE MODE

ALL 4" TRENCHED CONDUITS SHALL BE SCHEDULE 80 PVC AND ALL 4" BORED CONDUIT SHALL BE SDR-13.5 HDPE. CONDUITS FOR FIBER OPTIC CABLES SHALL HAVE FOUR INNER DUCTS WHICH SHALL BE SUPPLIED BY THE FIBER CONTRACTOR.

NOTE: ALIGNMENT SHIFT SHOWN FOR CONSTRUCTION BASELINE FROM STATION 196+21.07 TO STATION 200+15.34. SEE CURVE DATA AND GRADES & GEOMETRIC SHEET FOR LAYOUT AND COORDINATE POINT DATA.

PREL. TRACING ____ DESIGN ____ CHKD. ____

UNOFFICIAL WEBSITE COPY

CONTRACT	COUNTY	F.A.P. NO.	SHEET NO.	TOTAL SHTS.
T200411210	SUSSEX	SEE TITLE SHEET	510	589

SR 26, ATLANTIC AVENUE FROM CLARKSVILLE TO ASSAWOMAN CANAL

REVISIONS

SIGNING, STRIPING & ITMS PLANS

0 30 60 120

CONDUIT RUN SCHEDULE

CO*	# OF CONDUITS	SIZE	LENGTH	B/T/O	AMOUNT AND TYPE OF CABLE/ WIRE
F54	1	4"	355'	B/T	144 CNT SM 48 CNT SM
F55	1	4"	540'	B/T	144 CNT SM 48 CNT SM
1	2	2.5"	10'	T	(1)#6 BARE STRANDED COPPER (4)#14/2 12 CNT SM
1A	1	2"	20'	T	COMM.CABLE
2	1	1"	15'	T	(4)#14/1
3	1	4"	70'	B	(1)#6 BSC (2)#14/2 12 CNT SM
4	1	1"	5'	T	(4)#14/1
5	1	4"	130'	B/T	12 CNT SM

LEGEND
B- BORE
T- TRENCH
O- OPEN CUT
SM- SINGLE MODE

ALL 4" TRENCHED CONDUITS SHALL BE SCHEDULE 80 PVC AND ALL 4" BORED CONDUIT SHALL BE SDR-13.5 HDPE. CONDUITS FOR FIBER OPTIC CABLES SHALL HAVE FOUR INNER DUCTS WHICH SHALL BE SUPPLIED BY THE FIBER CONTRACTOR.

SIGNING LEGEND

1	REMOVE EXISTING SIGN
2	EXISTING SIGN TO REMAIN
3	PLACE NEW SIGN
4	RENEW EXISTING SIGN
5	REPOSITION EXISTING SIGN

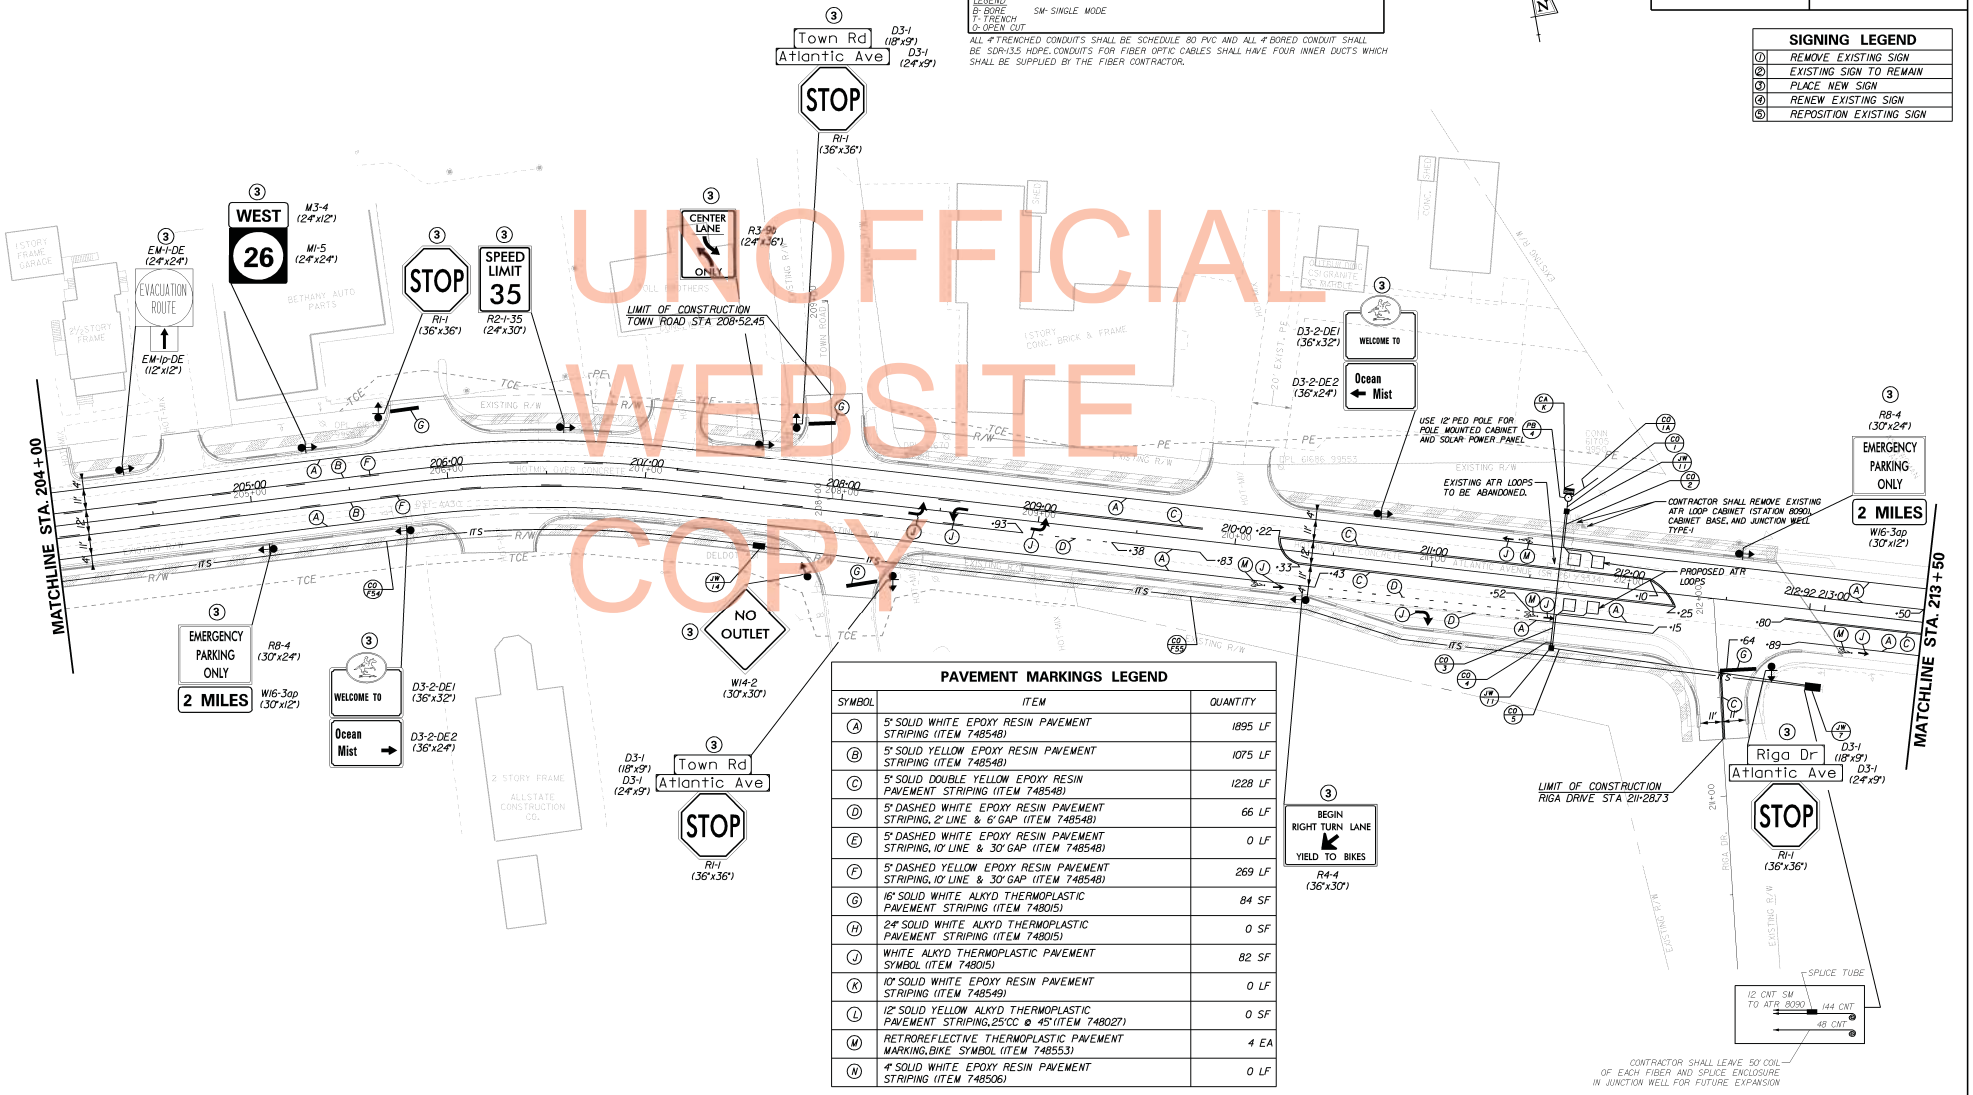

PAVEMENT MARKINGS LEGEND

SYMBOL	ITEM	QUANTITY
A	5" SOLID WHITE EPOXY RESIN PAVEMENT STRIPING (ITEM 748548)	1895 LF
B	5" SOLID YELLOW EPOXY RESIN PAVEMENT STRIPING (ITEM 748548)	1075 LF
C	5" SOLID DOUBLE YELLOW EPOXY RESIN PAVEMENT STRIPING (ITEM 748548)	1228 LF
D	5" DASHED WHITE EPOXY RESIN PAVEMENT STRIPING, 2' LINE & 6' GAP (ITEM 748548)	66 LF
E	5" DASHED WHITE EPOXY RESIN PAVEMENT STRIPING, 10' LINE & 30' GAP (ITEM 748548)	0 LF
F	5" DASHED YELLOW EPOXY RESIN PAVEMENT STRIPING, 10' LINE & 30' GAP (ITEM 748548)	269 LF
G	16" SOLID WHITE ALKYD THERMOPLASTIC PAVEMENT STRIPING (ITEM 748015)	84 SF
H	24" SOLID WHITE ALKYD THERMOPLASTIC PAVEMENT STRIPING (ITEM 748015)	0 SF
J	WHITE ALKYD THERMOPLASTIC PAVEMENT SYMBOL (ITEM 748015)	82 SF
K	10" SOLID WHITE EPOXY RESIN PAVEMENT STRIPING (ITEM 748549)	0 LF
L	12" SOLID YELLOW ALKYD THERMOPLASTIC PAVEMENT STRIPING, 25'CC @ 45° (ITEM 748027)	0 SF
M	RETROREFLECTIVE THERMOPLASTIC PAVEMENT MARKING, BIKE SYMBOL (ITEM 748553)	4 EA
N	4" SOLID WHITE EPOXY RESIN PAVEMENT STRIPING (ITEM 748506)	0 LF

UNOFFICIAL WEBSITE COPY

PREL. TRACING ____ DESIGN ____ CHKD. ____

7/17/2013
J:\PROJECTS\surf6mainline\Survey\sa26m06.dgn
Sa26M1