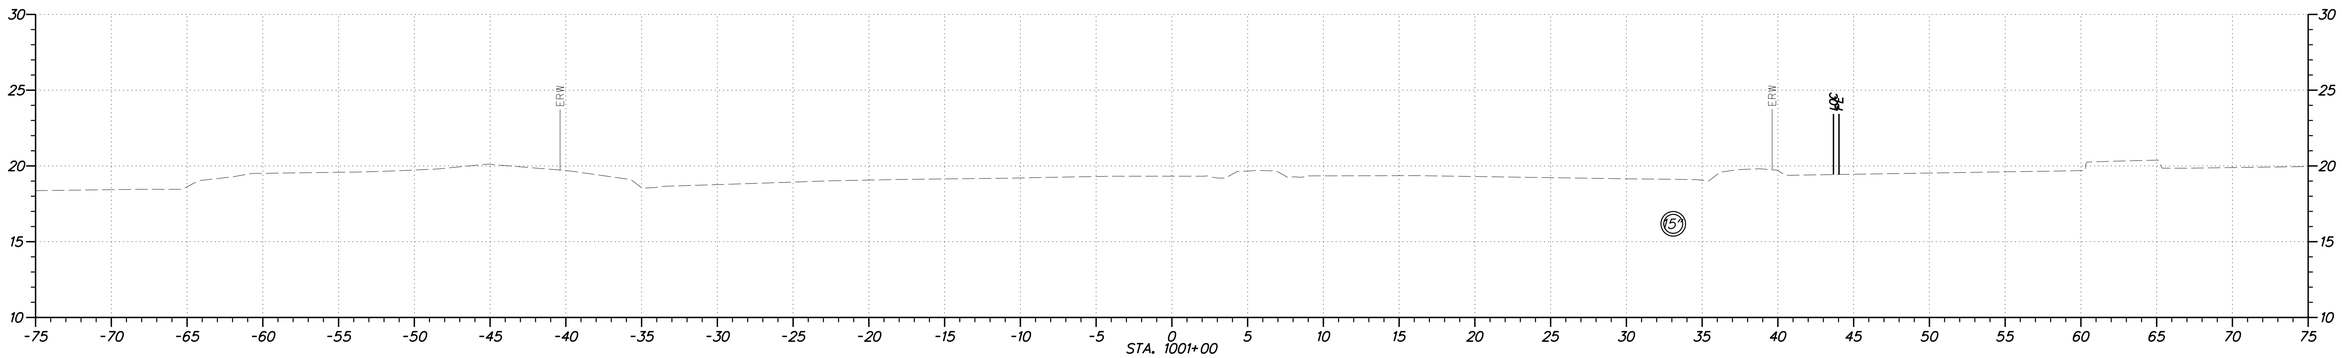

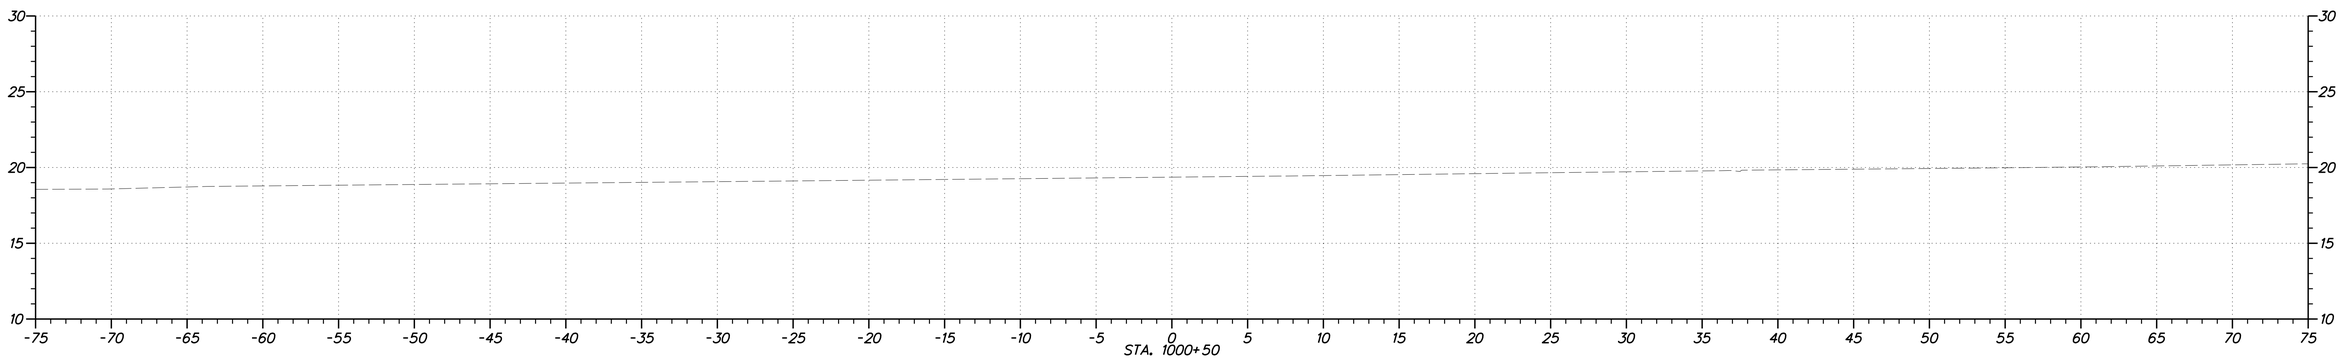

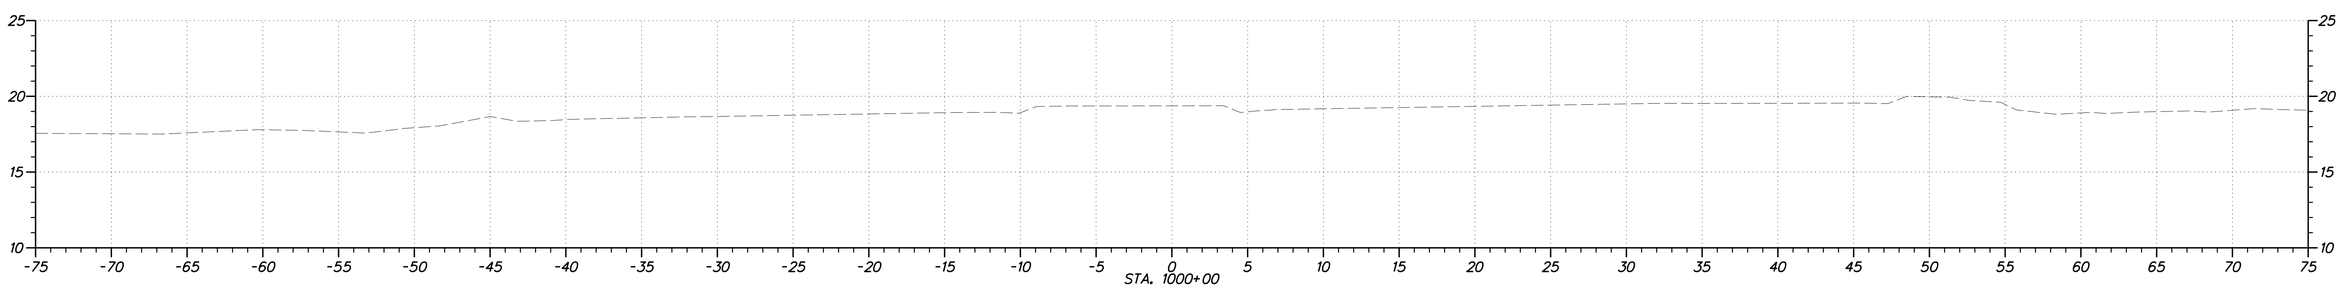

$USER$
$DATE$
$FILEL$

DELAWARE
DEPARTMENT OF TRANSPORTATION

ADDENDUMS / REVISIONS

HORIZONTAL AND VERTICAL SCALE: 1"=5'
0 5 10 15
FEET

WEST DOVER CONNECTOR

CONTRACT	BRIDGE NO.	2-156, 2-157
T200411701	DESIGNED BY: RP	
COUNTY		
KENT	CHECKED BY: BP	

CROSS SECTIONS
WEST DOVER CONNECTOR

SHEET NO.

TOTAL SHTS.
XXX

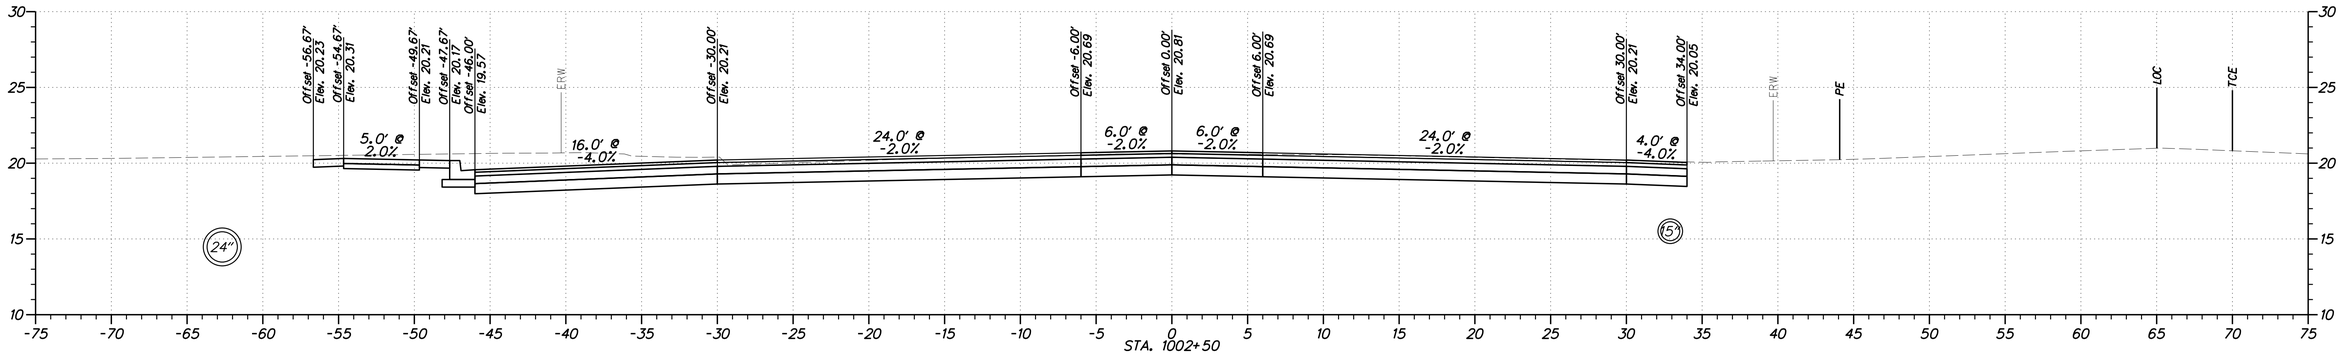

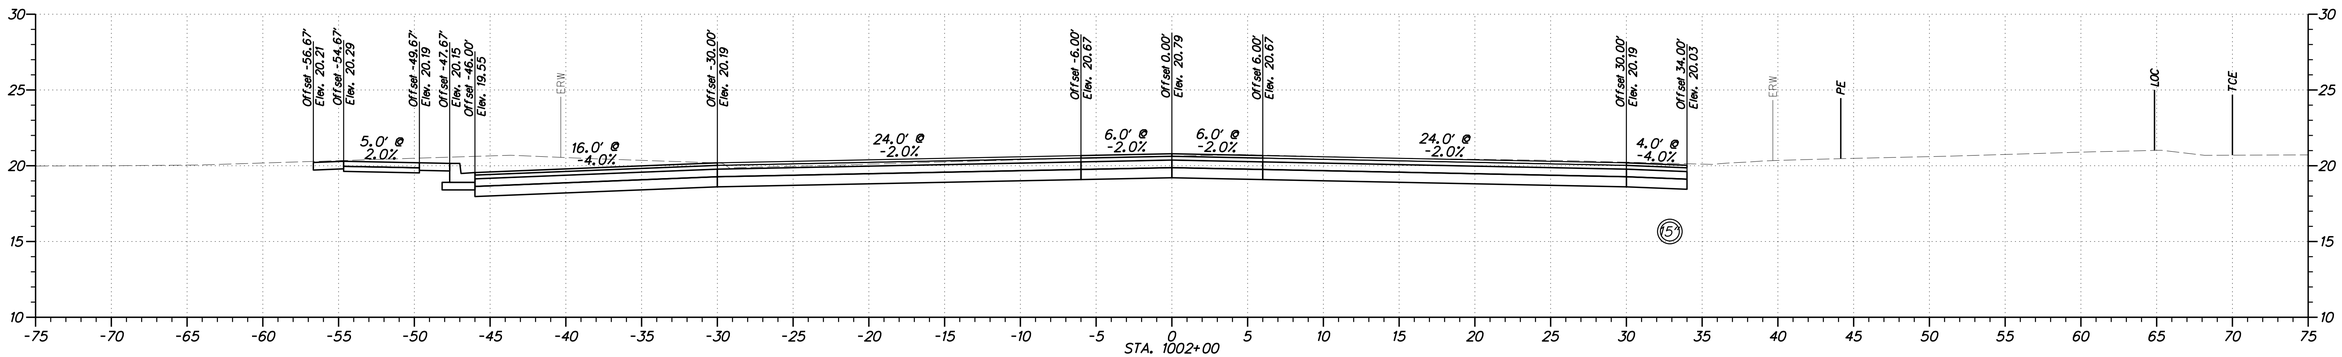

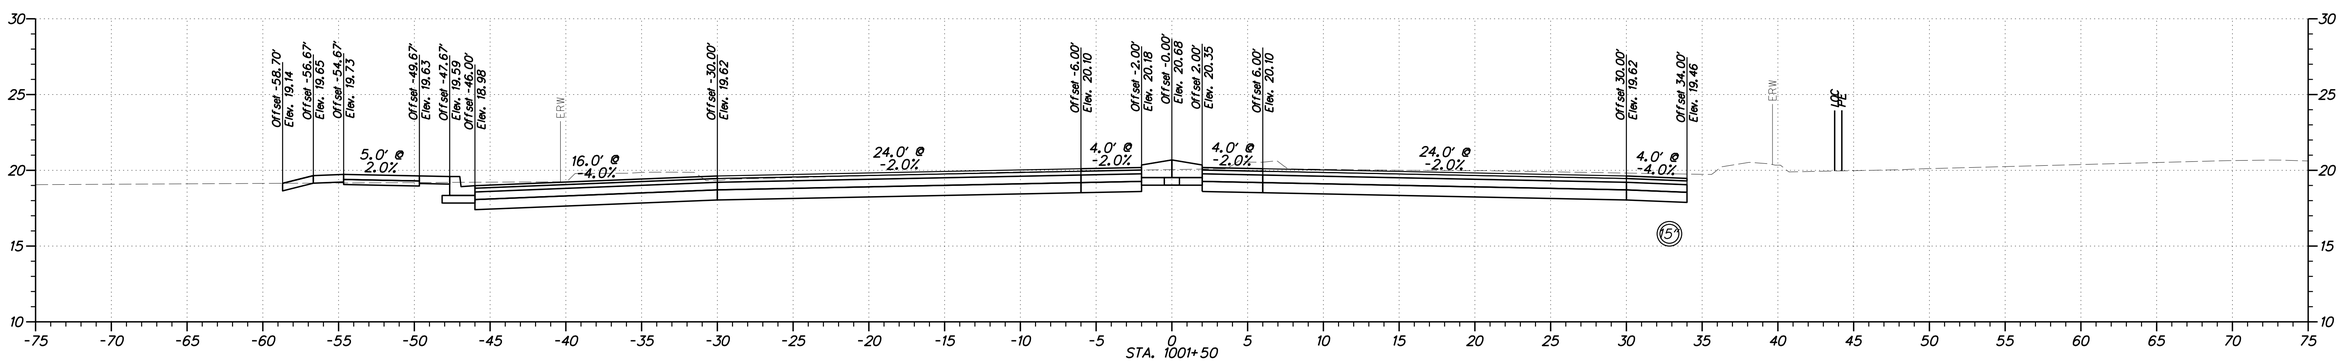

$USER$
$DATE$
$FILEL$

DELAWARE DEPARTMENT OF TRANSPORTATION

ADDENDUMS / REVISIONS

HORIZONTAL AND VERTICAL SCALE: 1"=5'
0 5 10 15
FEET

WEST DOVER CONNECTOR

CONTRACT	BRIDGE NO.	2-156, 2-157
T200411701	DESIGNED BY: RP	
COUNTY		
KENT	CHECKED BY: BP	

CROSS SECTIONS WEST DOVER CONNECTOR

SHEET NO.

TOTAL SHTS.
XXX

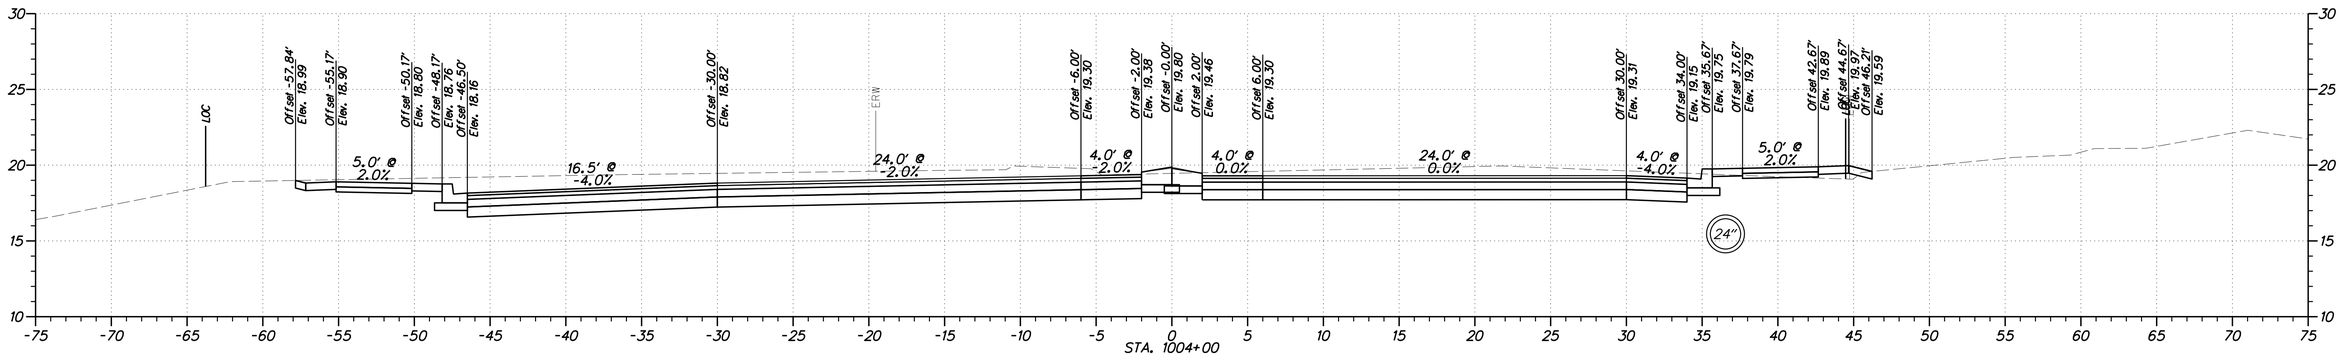

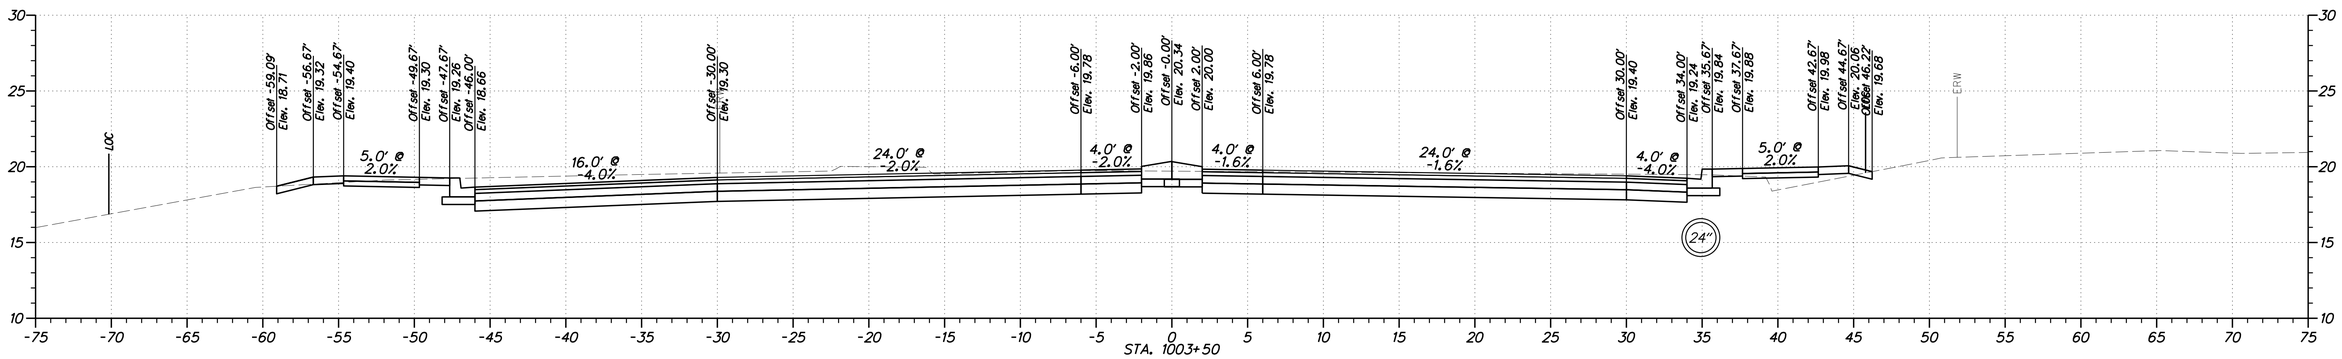

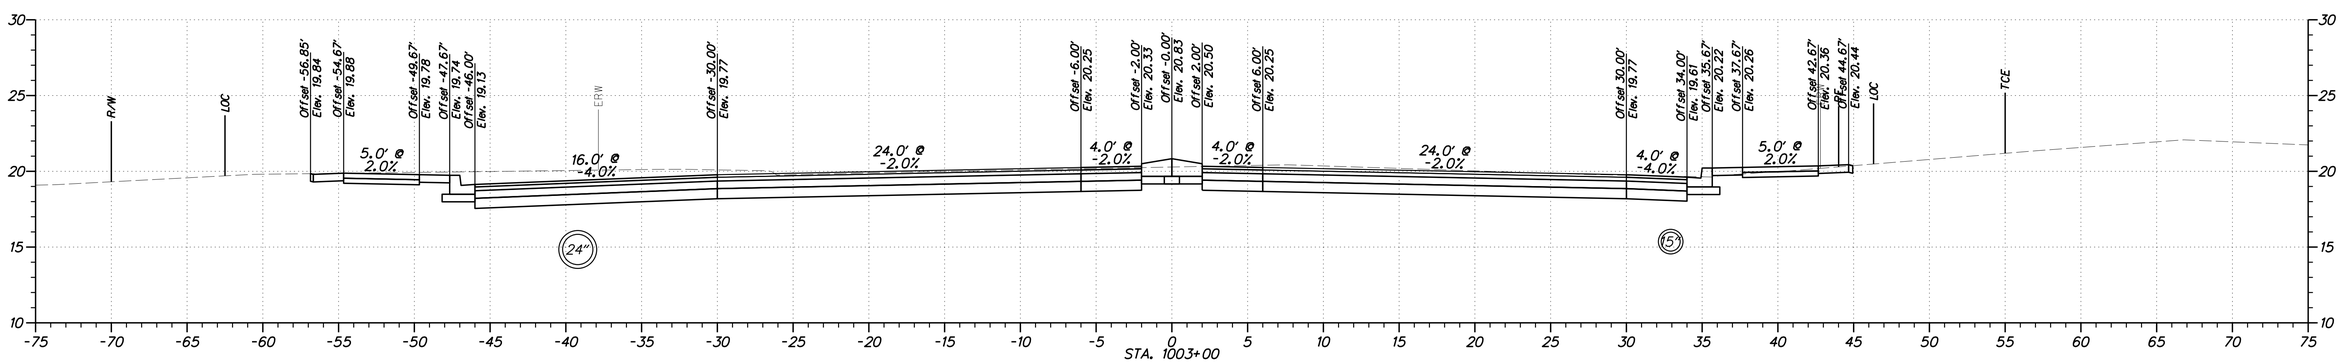

$USER$
$DATE$
$FILEL$

DELAWARE DEPARTMENT OF TRANSPORTATION	ADDENDUMS / REVISIONS	HORIZONTAL AND VERTICAL SCALE: 1"=5' (0, 5, 10, 15 FEET)	WEST DOVER CONNECTOR	CONTRACT T200411701	BRIDGE NO. 2-156, 2-157	CROSS SECTIONS WEST DOVER CONNECTOR	SHEET NO.
				COUNTY KENT	DESIGNED BY: RP		TOTAL SHTS.
					CHECKED BY: BP		XXX

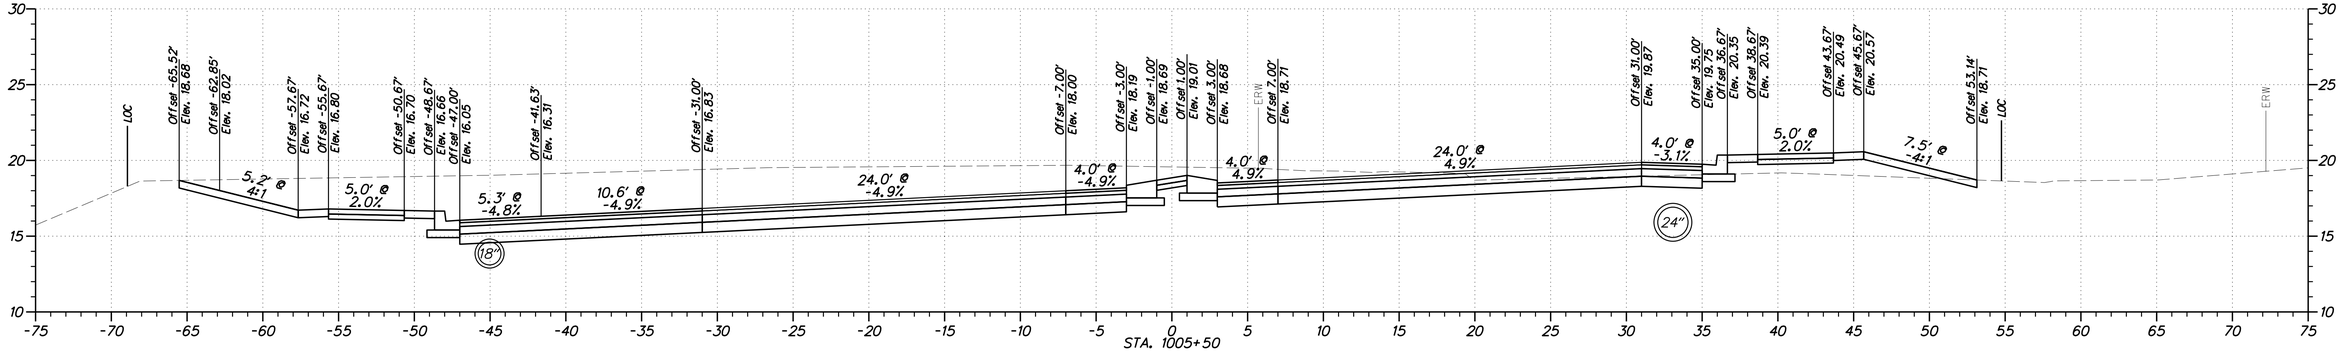

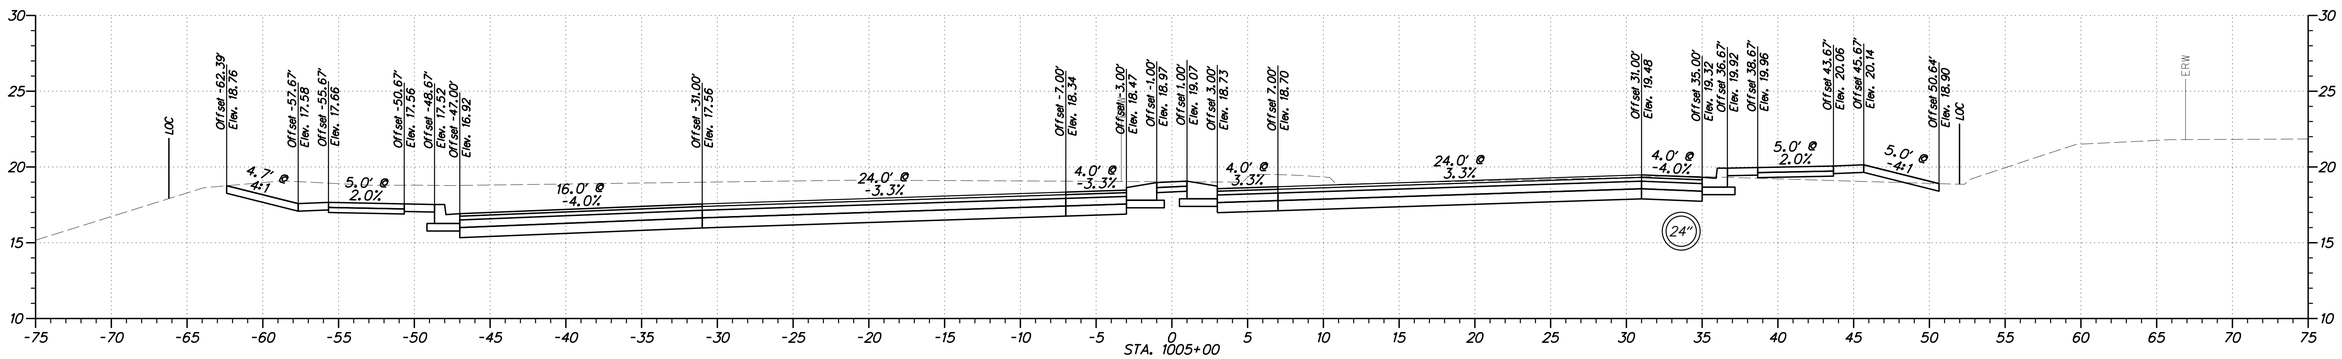

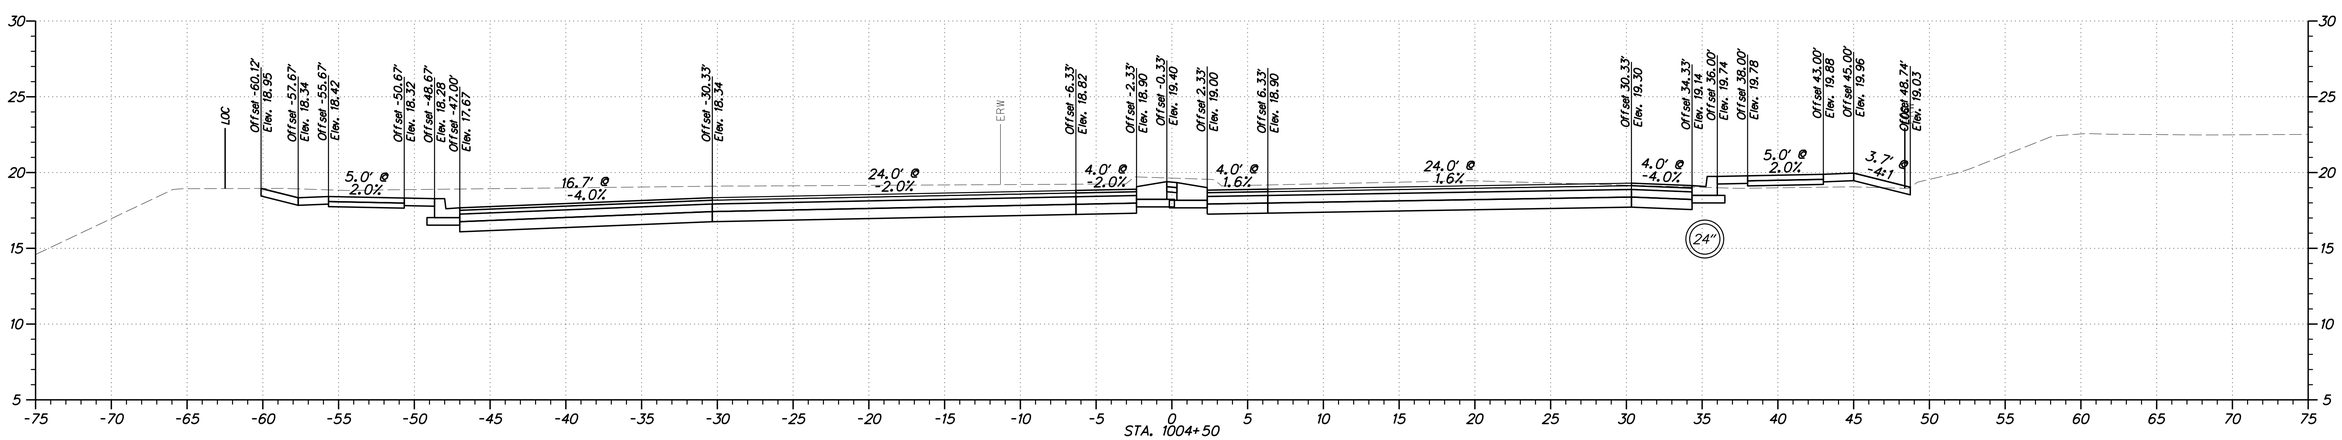

$USER$
$DATE$
$FILE$

DELAWARE DEPARTMENT OF TRANSPORTATION

ADDENDUMS / REVISIONS

HORIZONTAL AND VERTICAL SCALE: 1"=5'
0 5 10 15
FEET

WEST DOVER CONNECTOR

CONTRACT	BRIDGE NO. 2-156, 2-157	SHEET NO.
T200411701	DESIGNED BY: RP	
COUNTY		TOTAL SHTS.
KENT	CHECKED BY: BP	XXX

CROSS SECTIONS WEST DOVER CONNECTOR

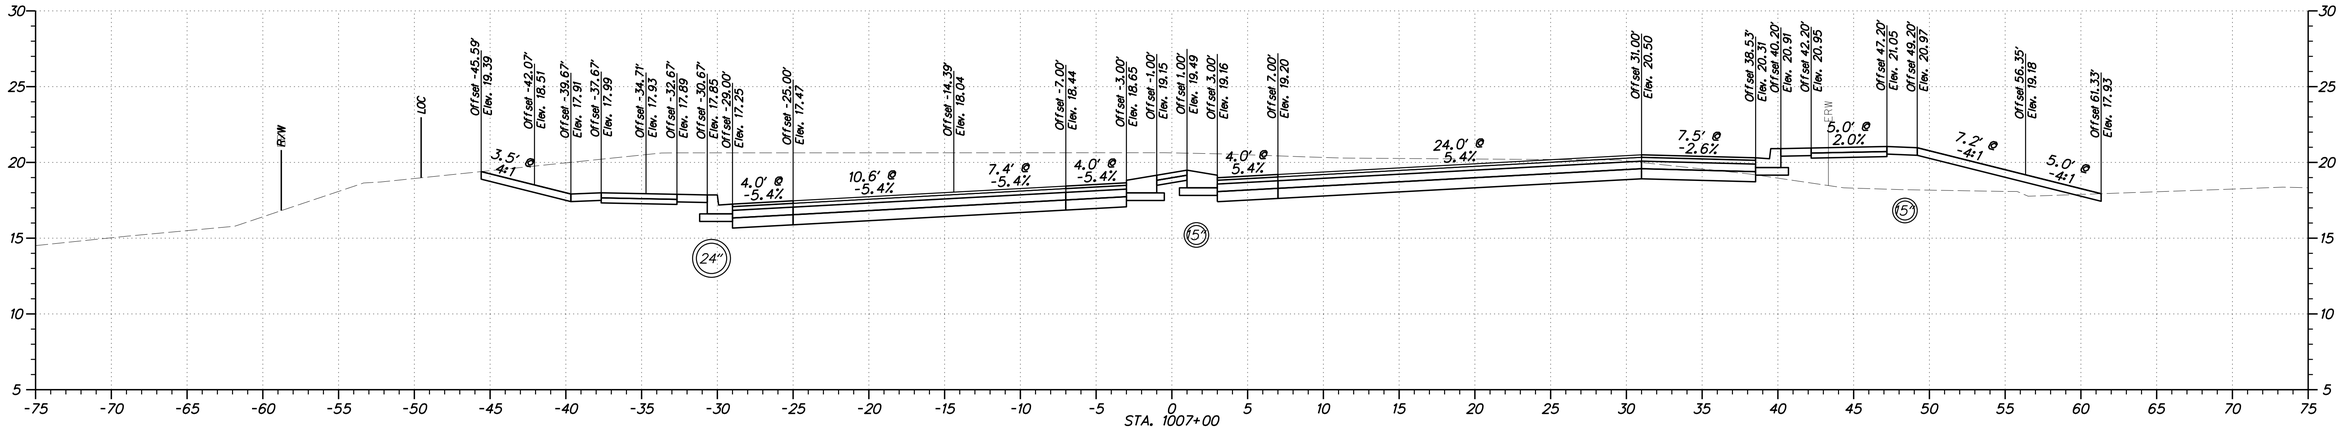

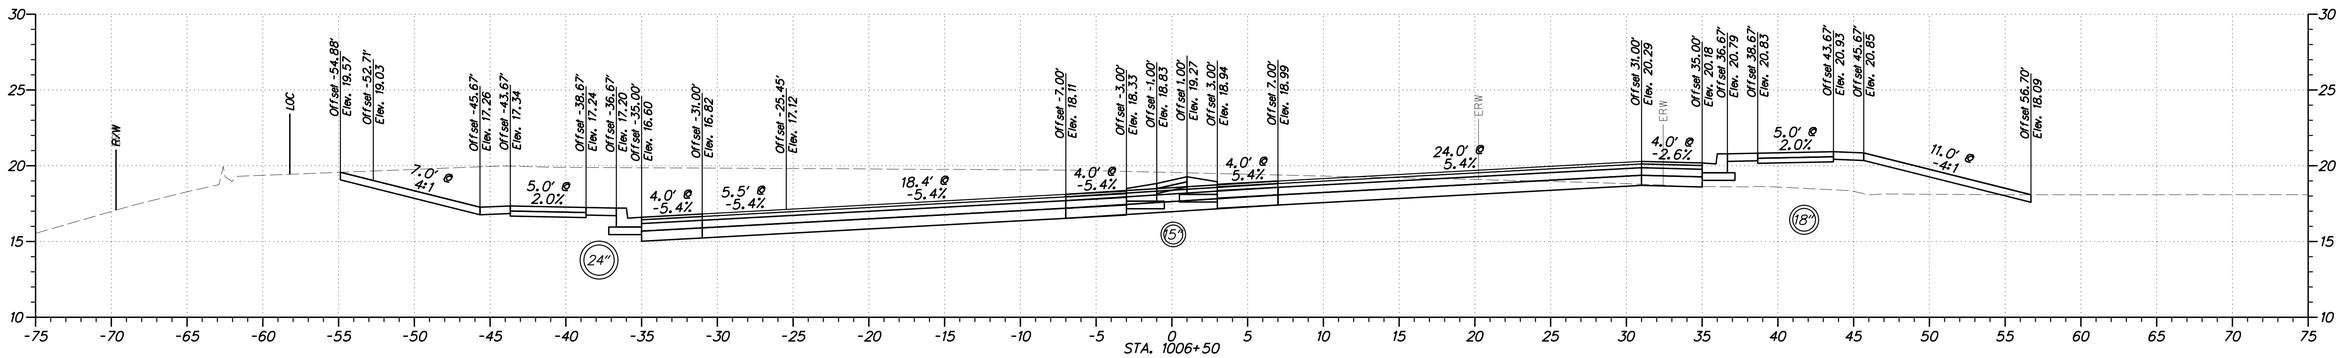

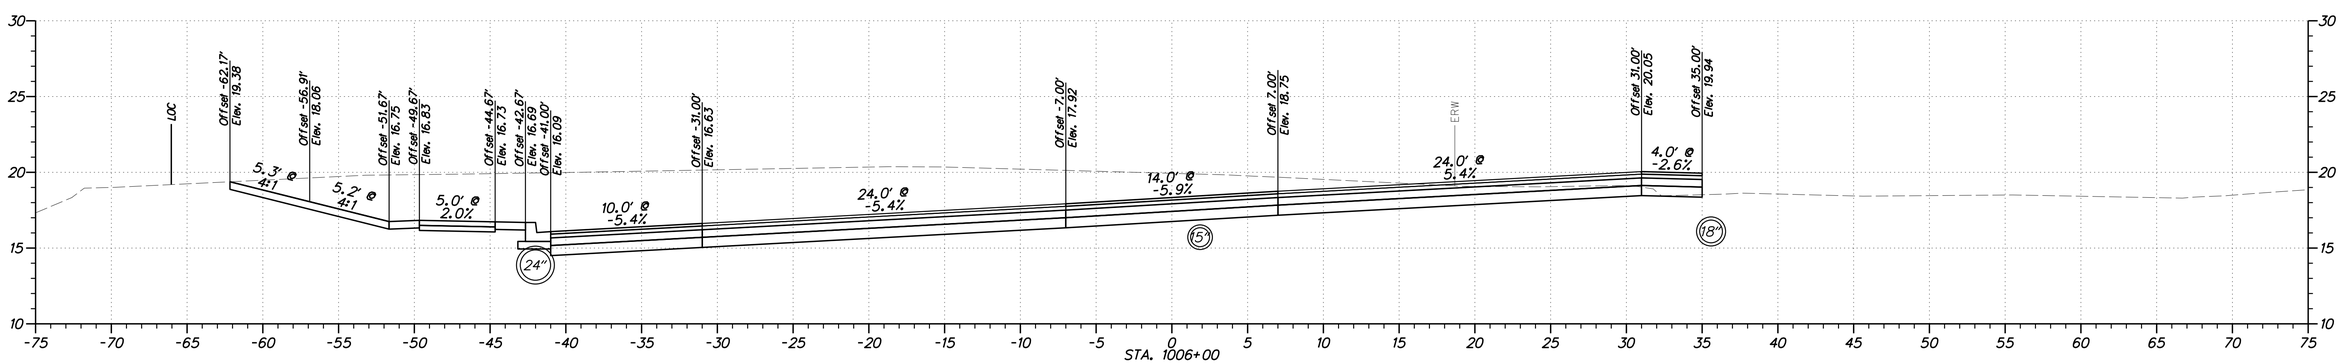

$USER$
$DATE$
$FILE$

DELAWARE DEPARTMENT OF TRANSPORTATION

ADDENDUMS / REVISIONS

HORIZONTAL AND VERTICAL SCALE: 1"=5'
0 5 10 15
FEET

WEST DOVER CONNECTOR

CONTRACT	BRIDGE NO.	2-156, 2-157
T200411701	DESIGNED BY: RP	
COUNTY		
KENT	CHECKED BY: BP	

CROSS SECTIONS WEST DOVER CONNECTOR

SHEET NO.

TOTAL SHTS.

XXX

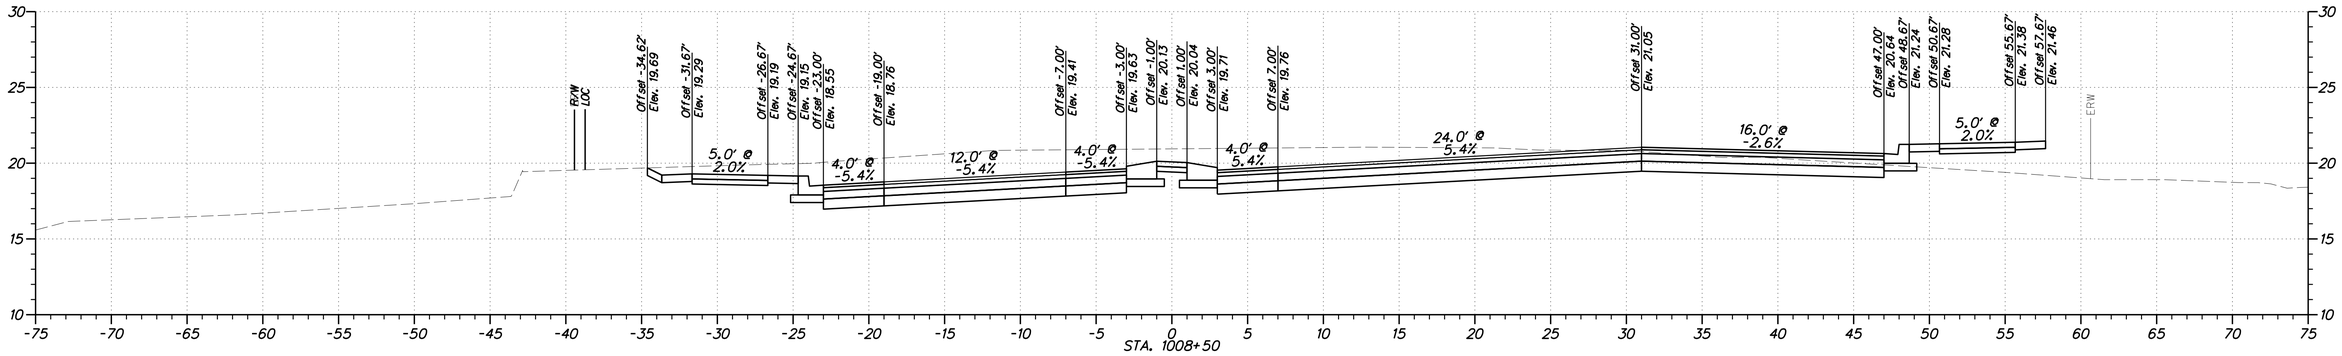

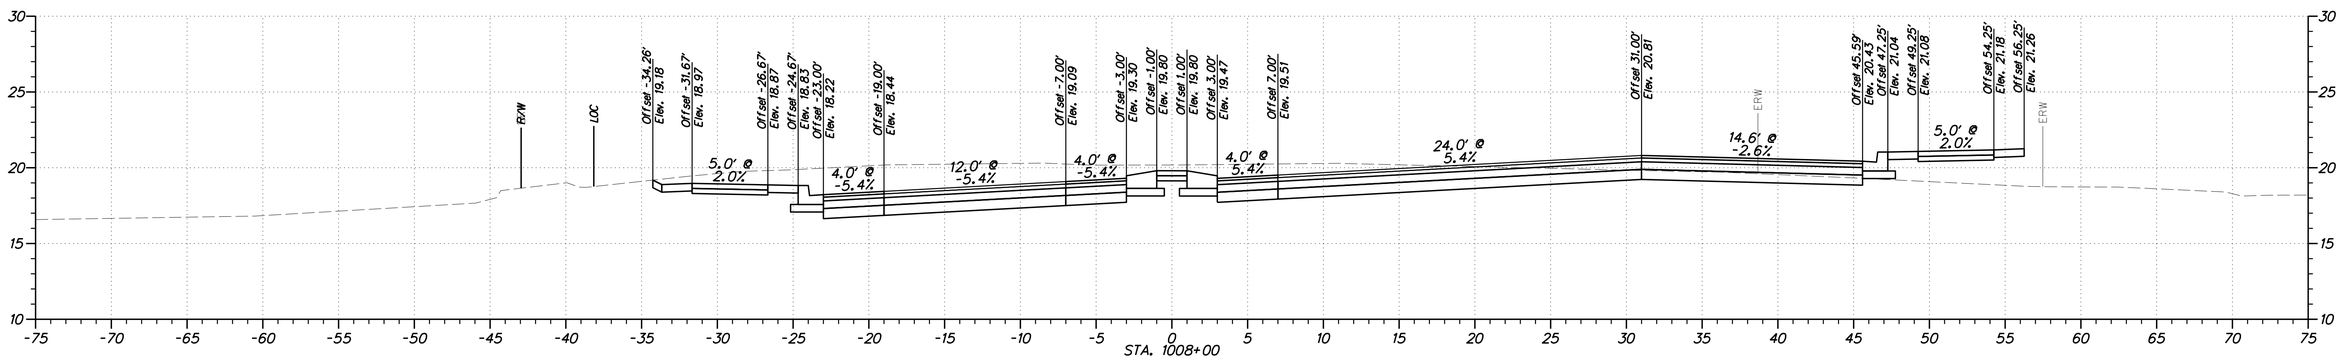

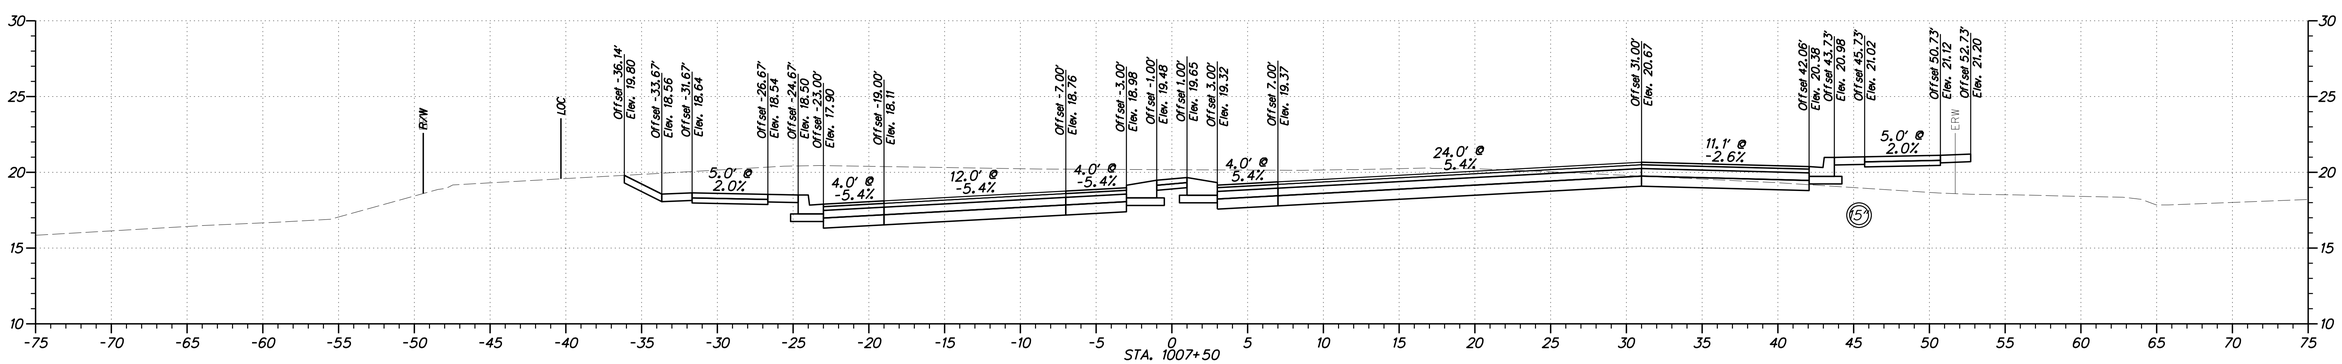

$USER$
$DATE$
$FILEL$

DELAWARE DEPARTMENT OF TRANSPORTATION

ADDENDUMS / REVISIONS

HORIZONTAL AND VERTICAL SCALE: 1"=5'
0 5 10 15
FEET

WEST DOVER CONNECTOR

CONTRACT	BRIDGE NO.	2-156, 2-157
T200411701	DESIGNED BY: RP	
COUNTY		
KENT	CHECKED BY: BP	

CROSS SECTIONS WEST DOVER CONNECTOR

SHEET NO.

TOTAL SHTS.

XXX

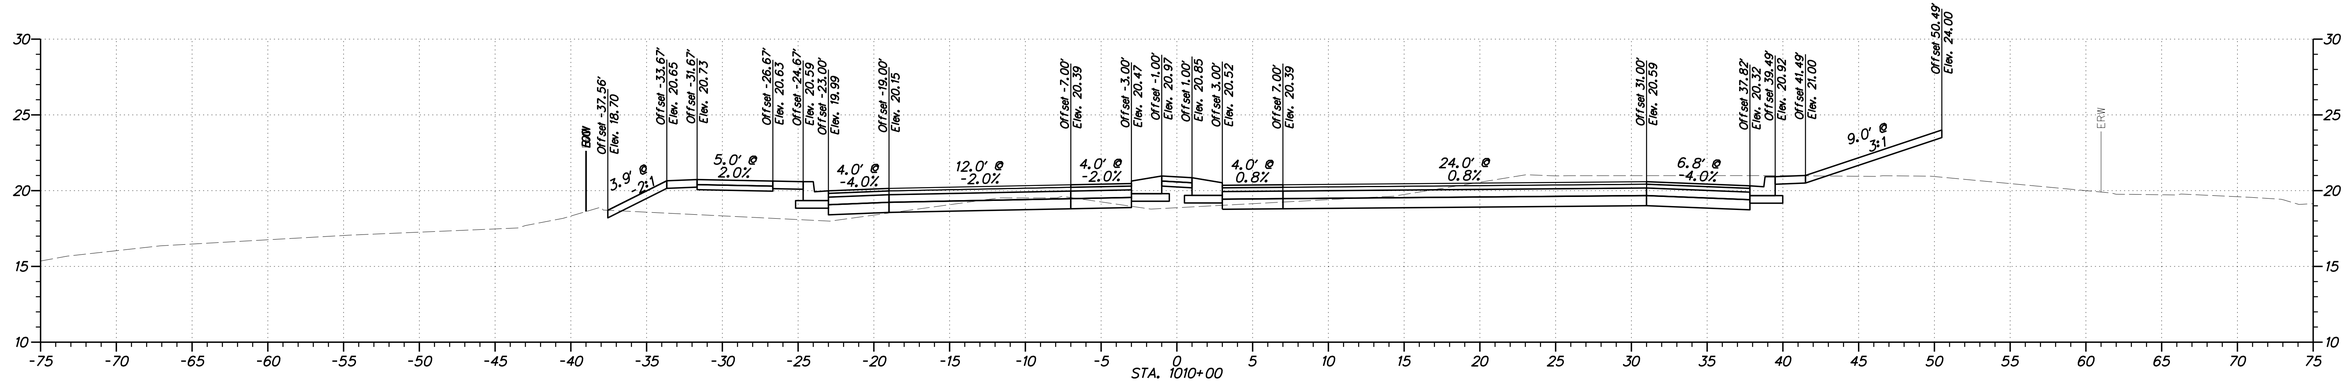

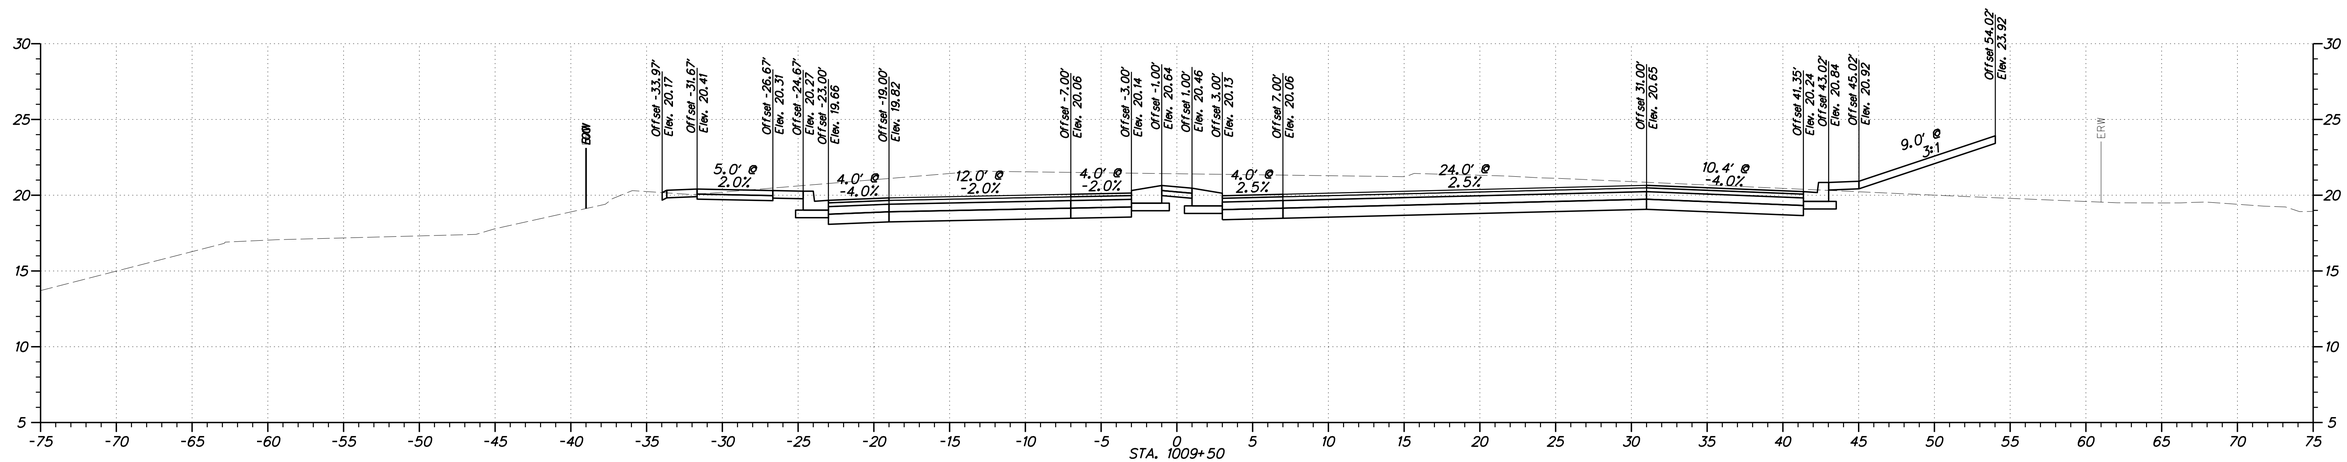

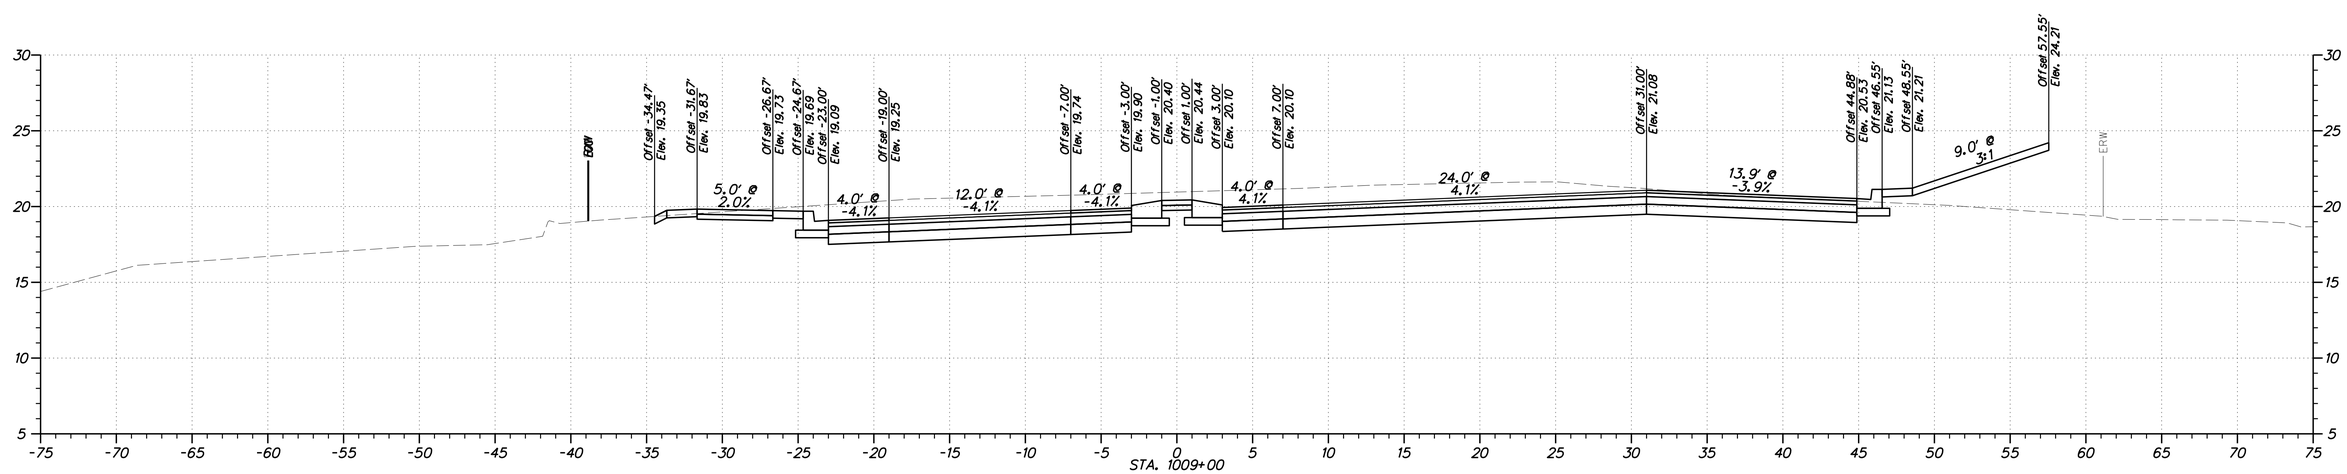

$USER$
$DATE$
$FILE1$

DELAWARE DEPARTMENT OF TRANSPORTATION

ADDENDUMS / REVISIONS

HORIZONTAL AND VERTICAL SCALE: 1"=5'
0 5 10 15
FEET

WEST DOVER CONNECTOR

CONTRACT	BRIDGE NO.	2-156, 2-157
T200411701	DESIGNED BY: RP	
COUNTY		
KENT	CHECKED BY: BP	

CROSS SECTIONS WEST DOVER CONNECTOR

SHEET NO.

TOTAL SHTS.
XXX

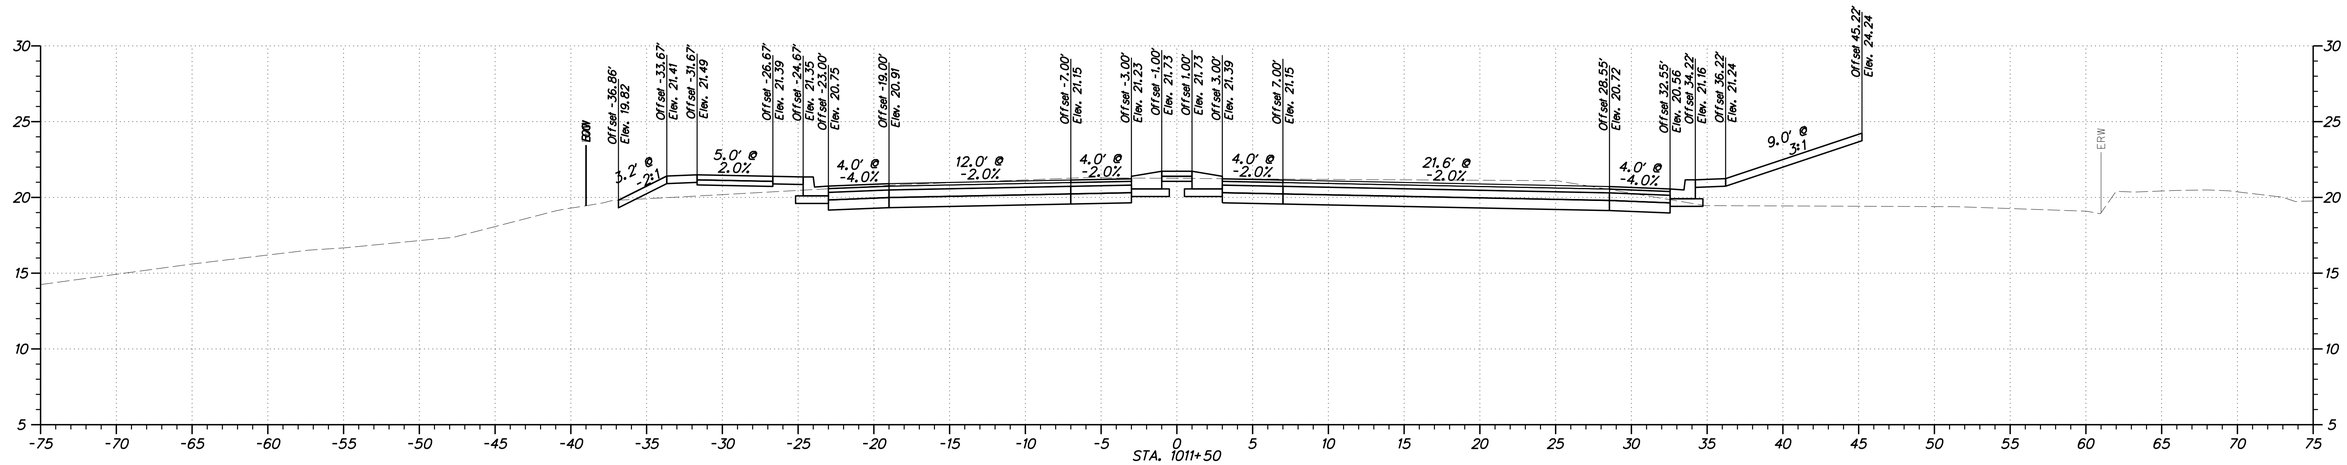

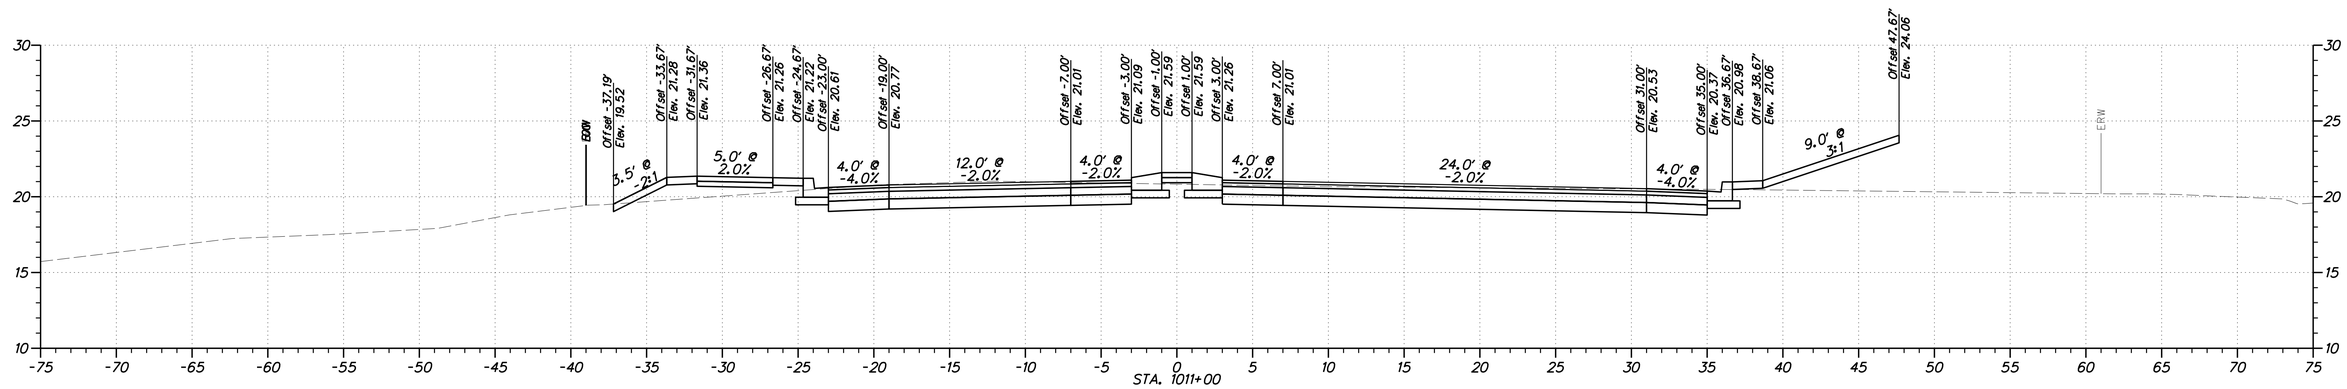

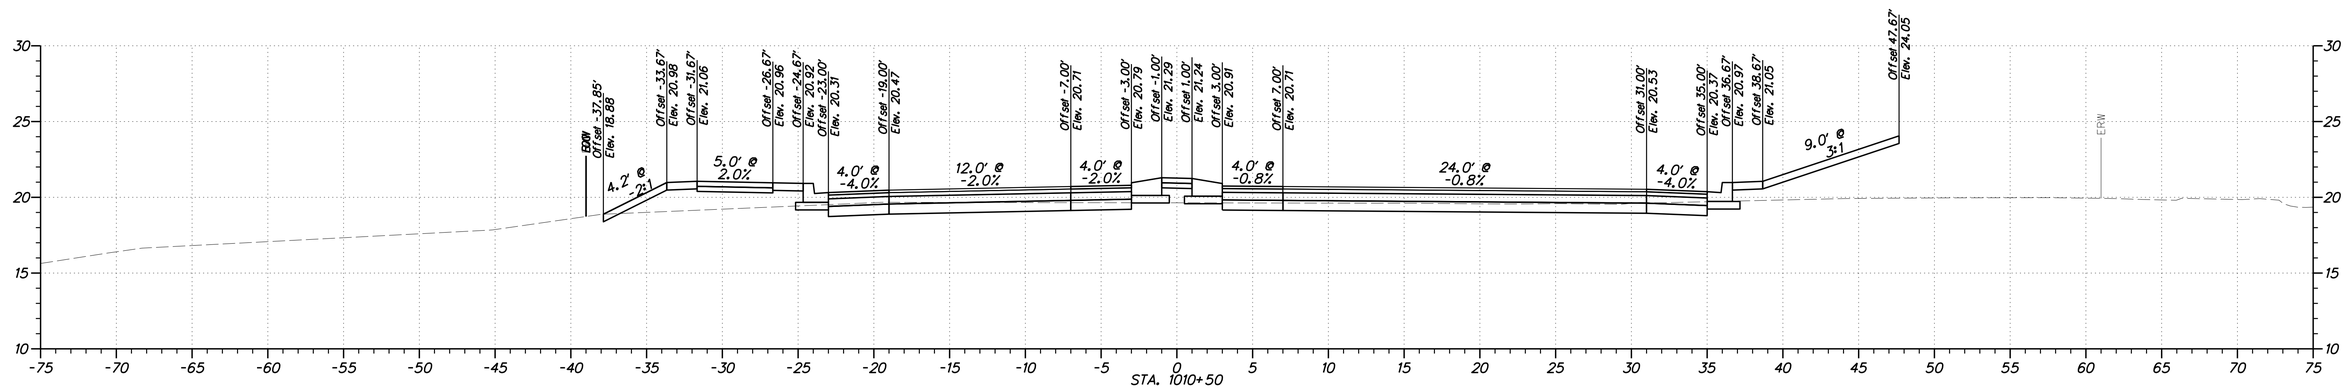

$USER$
$DATE$
$FILEL$

DELAWARE DEPARTMENT OF TRANSPORTATION

ADDENDUMS / REVISIONS

HORIZONTAL AND VERTICAL SCALE: 1"=5'
0 5 10 15
FEET

WEST DOVER CONNECTOR

CONTRACT	BRIDGE NO. 2-156, 2-157
T200411701	DESIGNED BY: RP
COUNTY	
KENT	CHECKED BY: BP

CROSS SECTIONS WEST DOVER CONNECTOR

SHEET NO.

TOTAL SHTS.
XXX

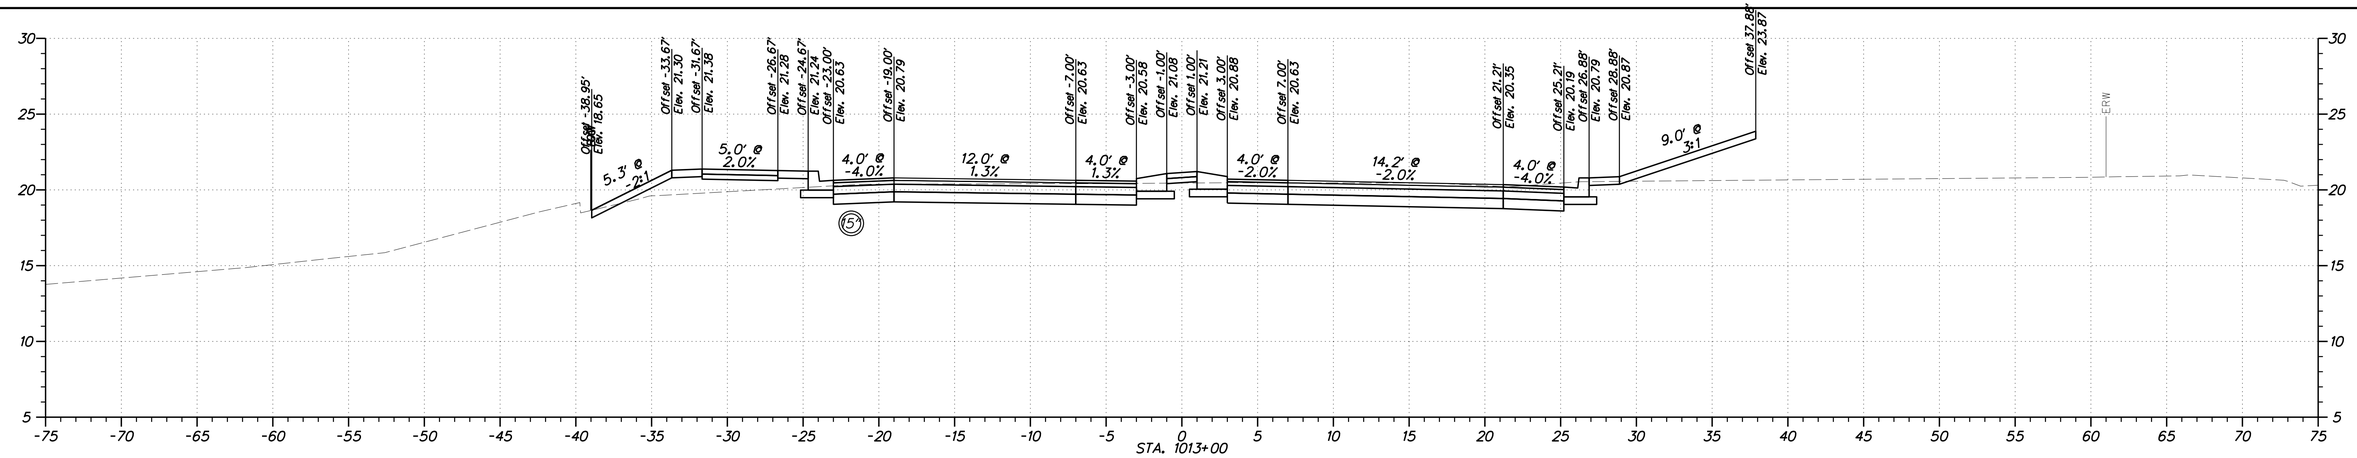

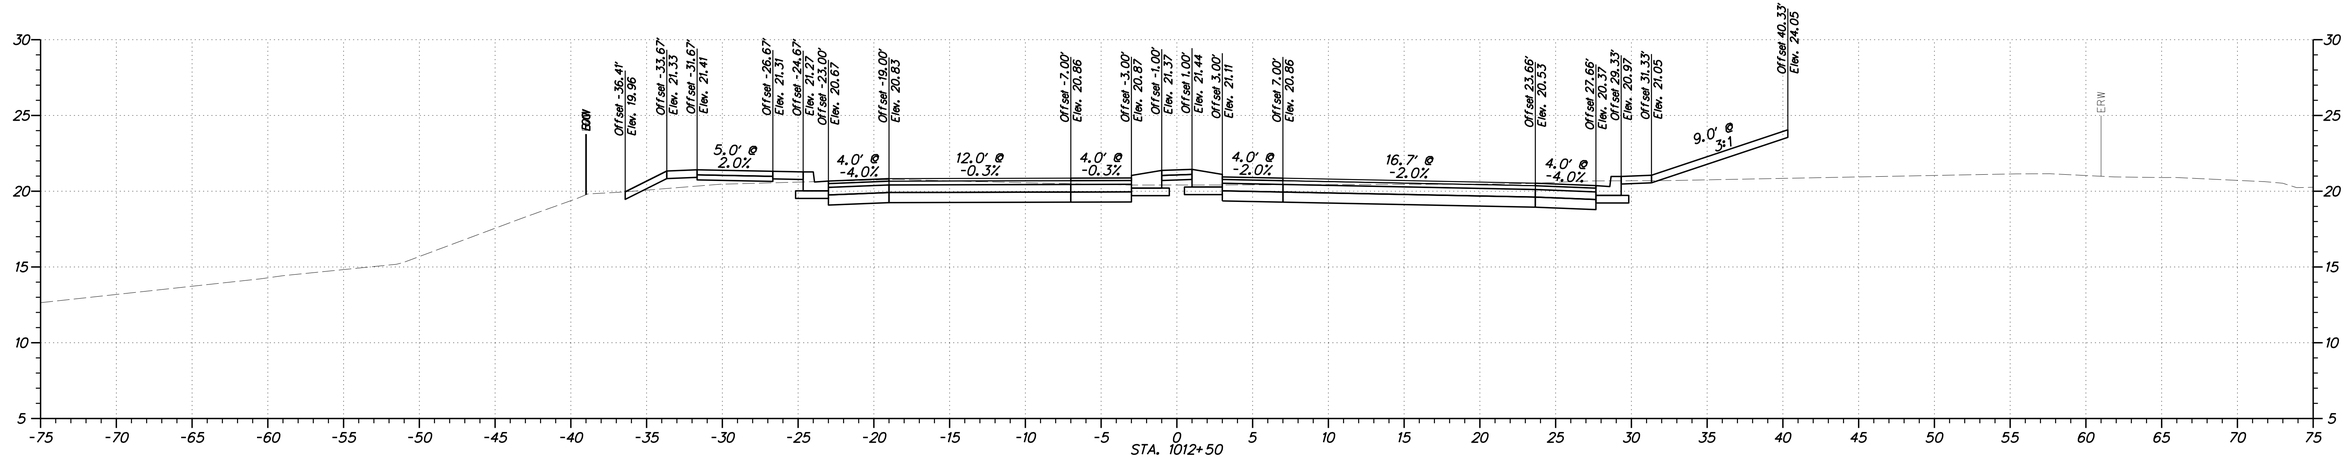

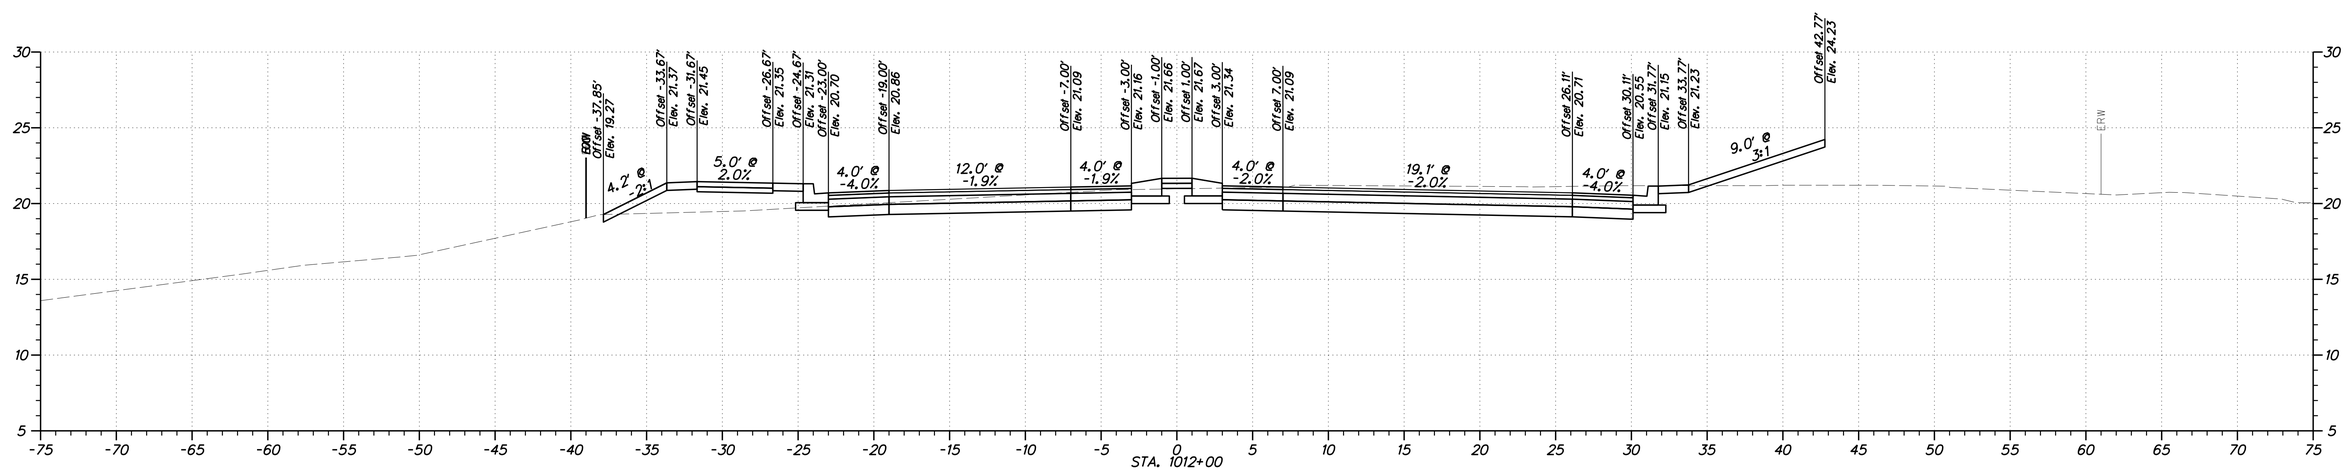

$USER$
$DATE$
$FILE$

DELAWARE DEPARTMENT OF TRANSPORTATION

ADDENDUMS / REVISIONS

HORIZONTAL AND VERTICAL SCALE: 1"=5'
0 5 10 15
FEET

WEST DOVER CONNECTOR

CONTRACT	BRIDGE NO. 2-156, 2-157
T200411701	DESIGNED BY: RP
COUNTY	
KENT	CHECKED BY: BP

CROSS SECTIONS WEST DOVER CONNECTOR

SHEET NO.

TOTAL SHTS.

XXX

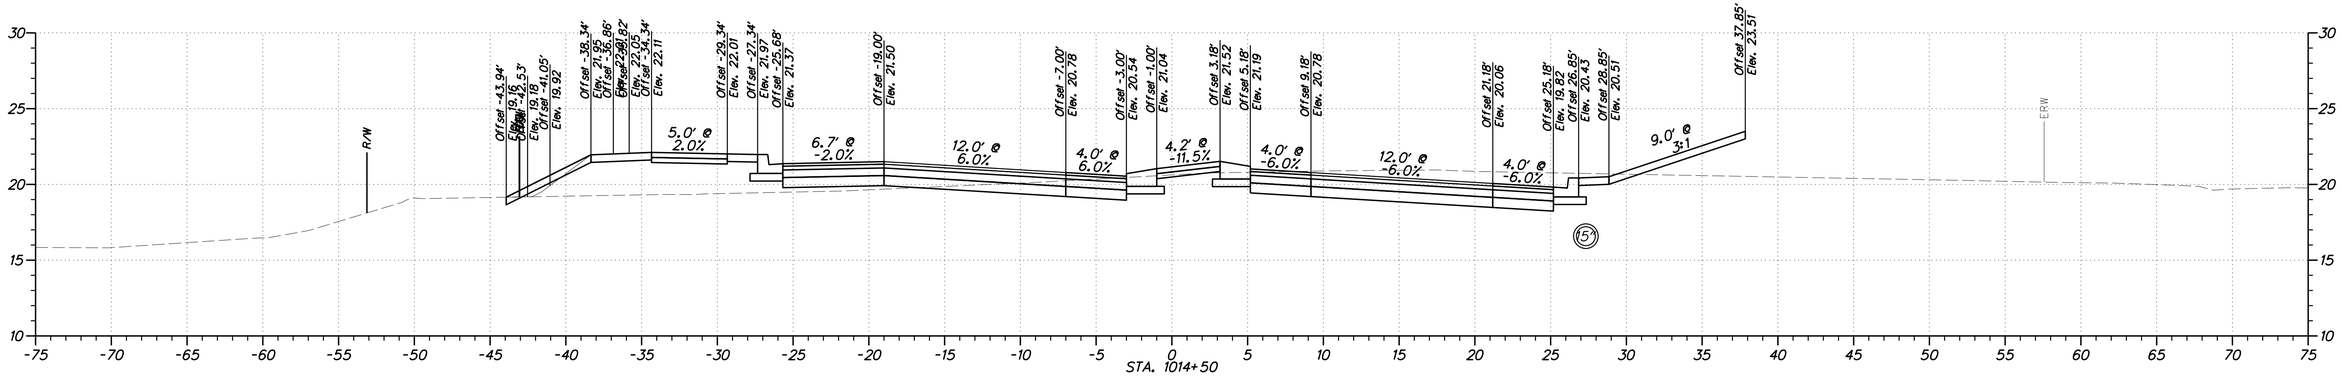

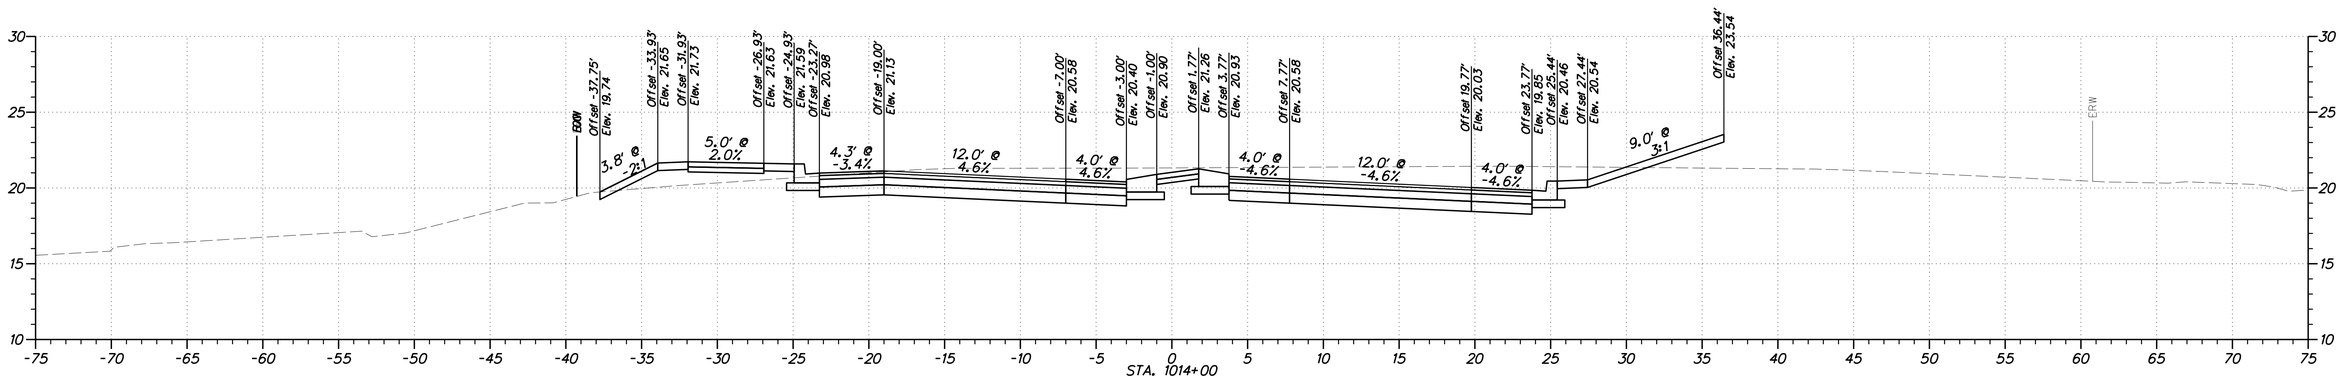

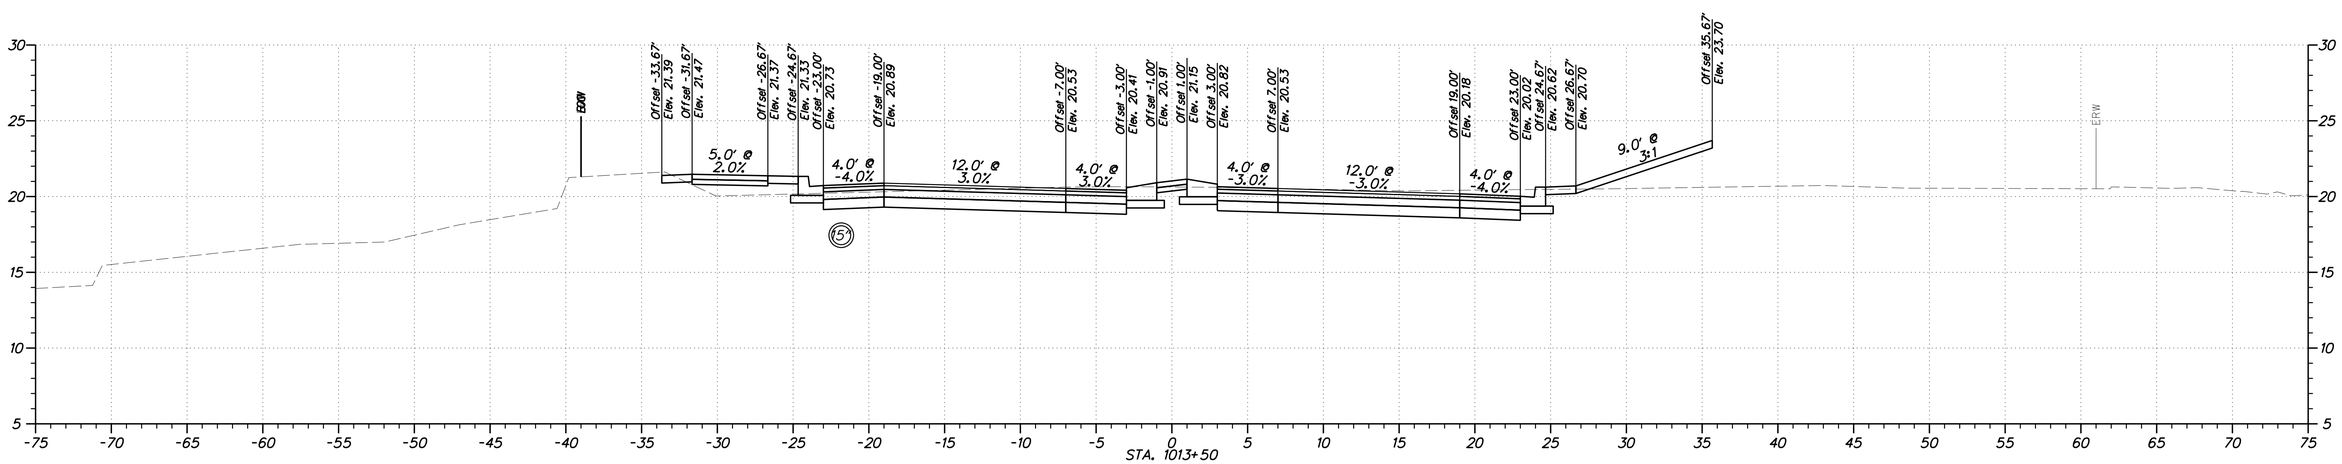

$USER$
$DATE$
$FILEL$

DELAWARE DEPARTMENT OF TRANSPORTATION

ADDENDUMS / REVISIONS

HORIZONTAL AND VERTICAL SCALE: 1"=5'
0 5 10 15
FEET

WEST DOVER CONNECTOR

CONTRACT	BRIDGE NO.	2-156, 2-157
T200411701	DESIGNED BY: RP	
COUNTY		
KENT	CHECKED BY: BP	

CROSS SECTIONS WEST DOVER CONNECTOR

SHEET NO.

TOTAL SHTS.
XXX

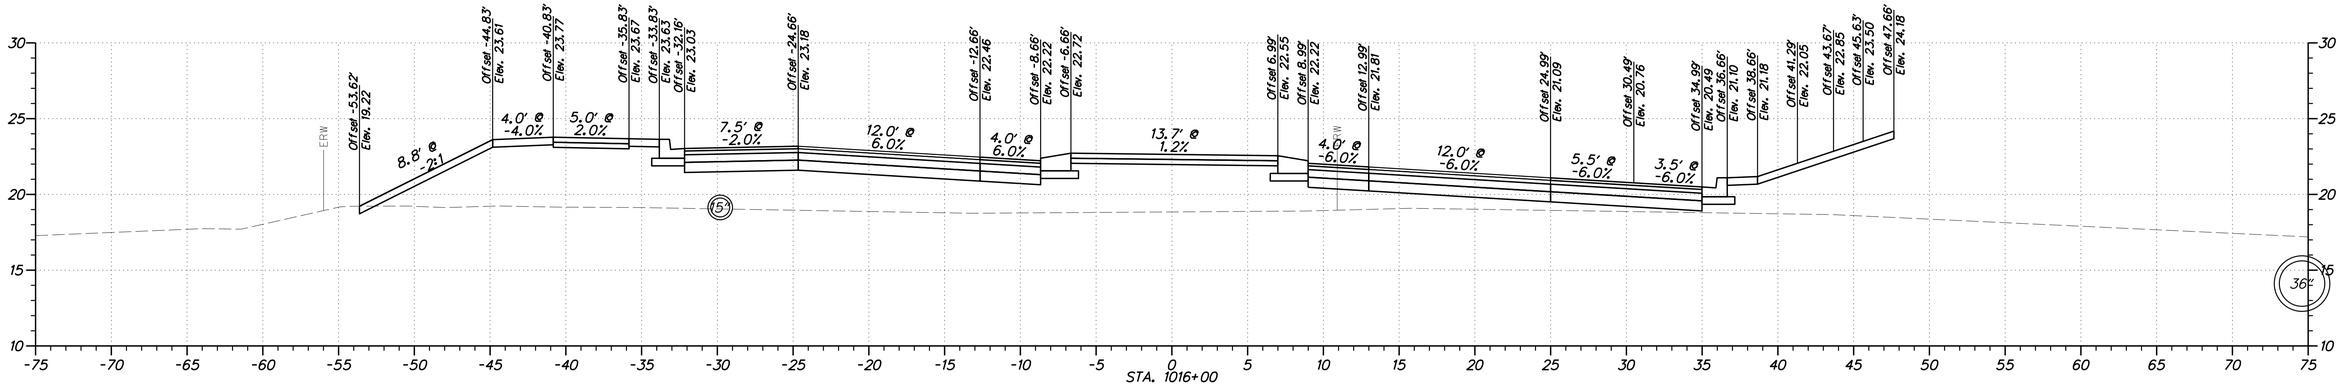

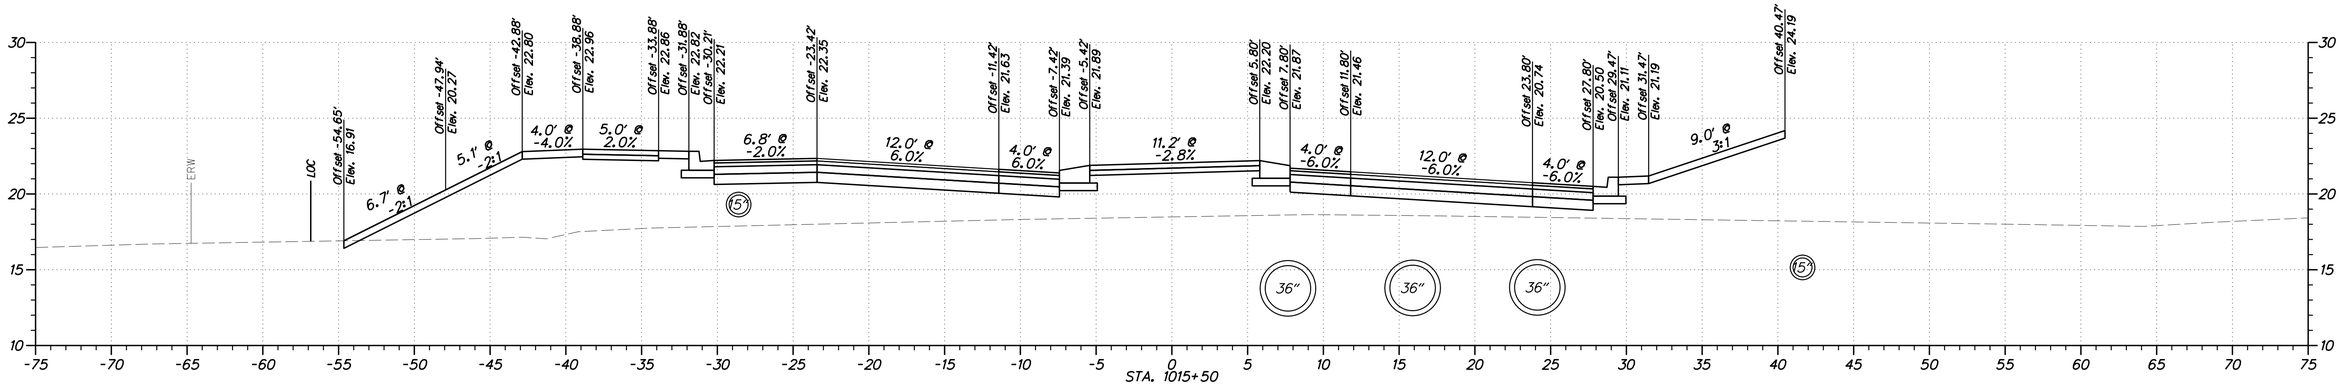

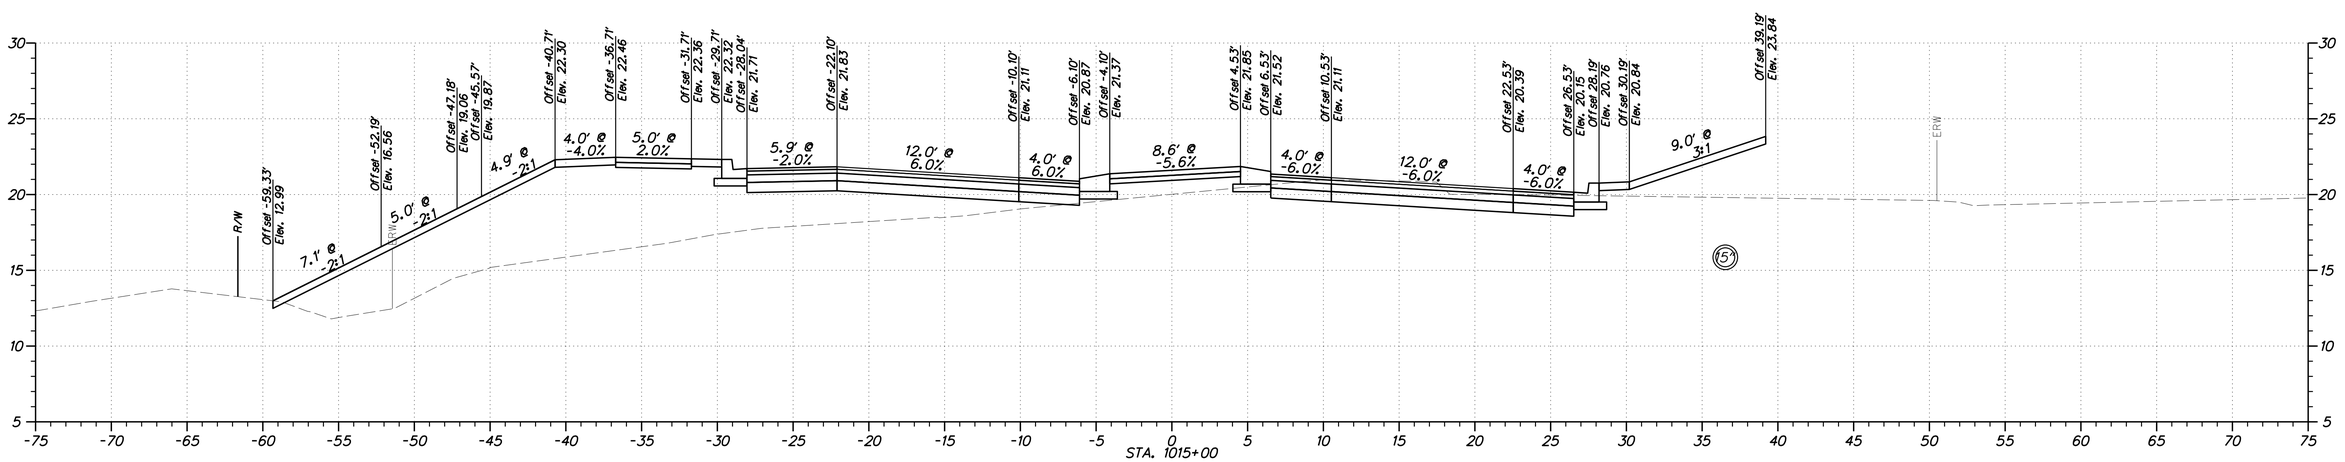

DELAWARE DEPARTMENT OF TRANSPORTATION

ADDENDUMS / REVISIONS

HORIZONTAL AND VERTICAL SCALE: 1"=5'
0 5 10 15
FEET

WEST DOVER CONNECTOR

CONTRACT	BRIDGE NO.	2-156, 2-157
T200411701	DESIGNED BY: RP	
COUNTY		
KENT	CHECKED BY: BP	

CROSS SECTIONS WEST DOVER CONNECTOR

SHEET NO.

TOTAL SHTS.

XXX

$USER$
$DATE$
$FILEL$

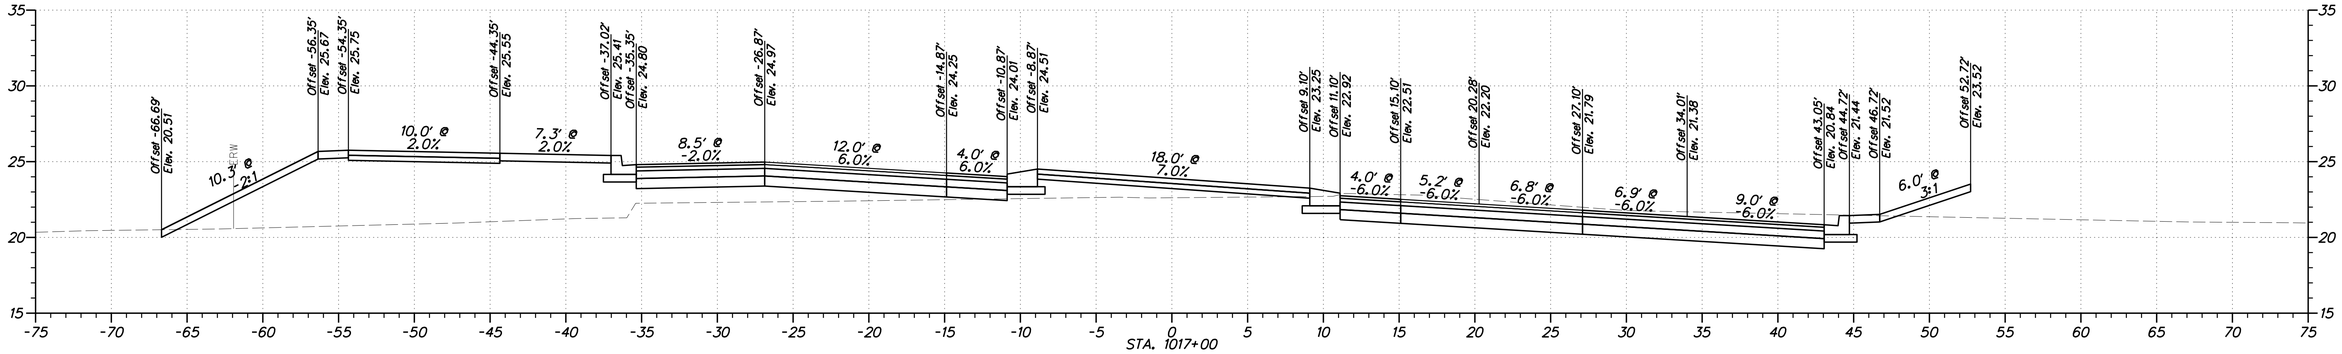

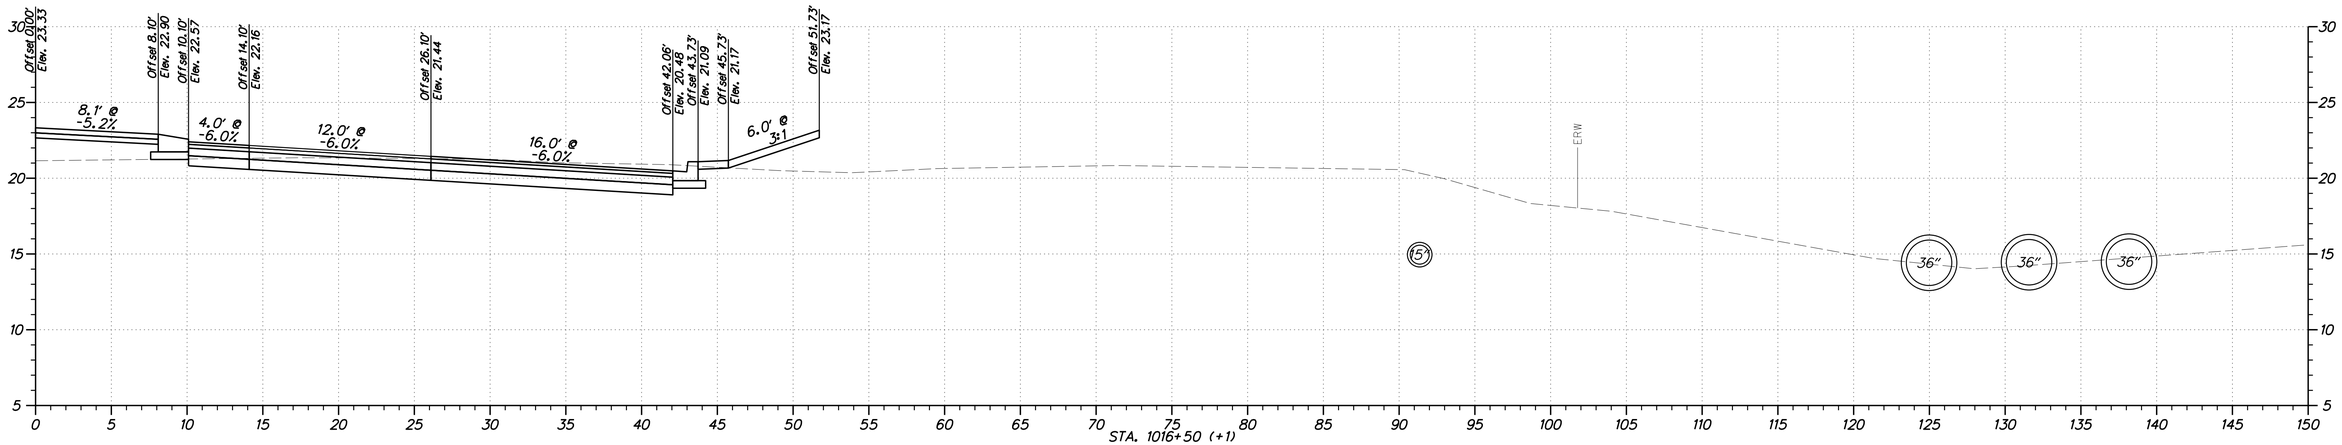

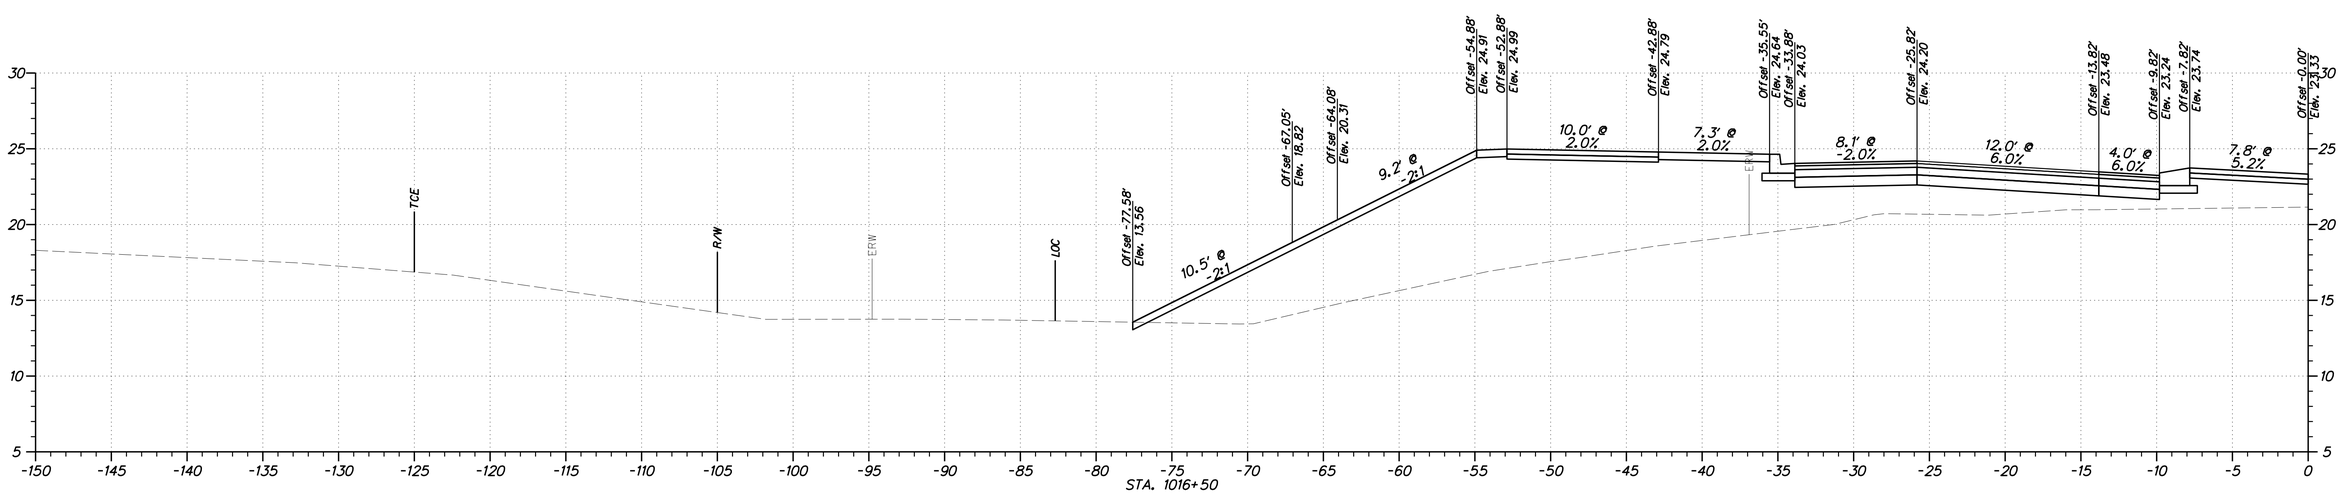

$USER$
$DATE$
$FILE$

DELAWARE DEPARTMENT OF TRANSPORTATION

ADDENDUMS / REVISIONS

HORIZONTAL AND VERTICAL SCALE: 1"=5'
0 5 10 15
FEET

WEST DOVER CONNECTOR

CONTRACT	BRIDGE NO. 2-156, 2-157
T200411701	DESIGNED BY: RP
COUNTY	
KENT	CHECKED BY: BP

CROSS SECTIONS WEST DOVER CONNECTOR

SHEET NO.

TOTAL SHTS.

XXX

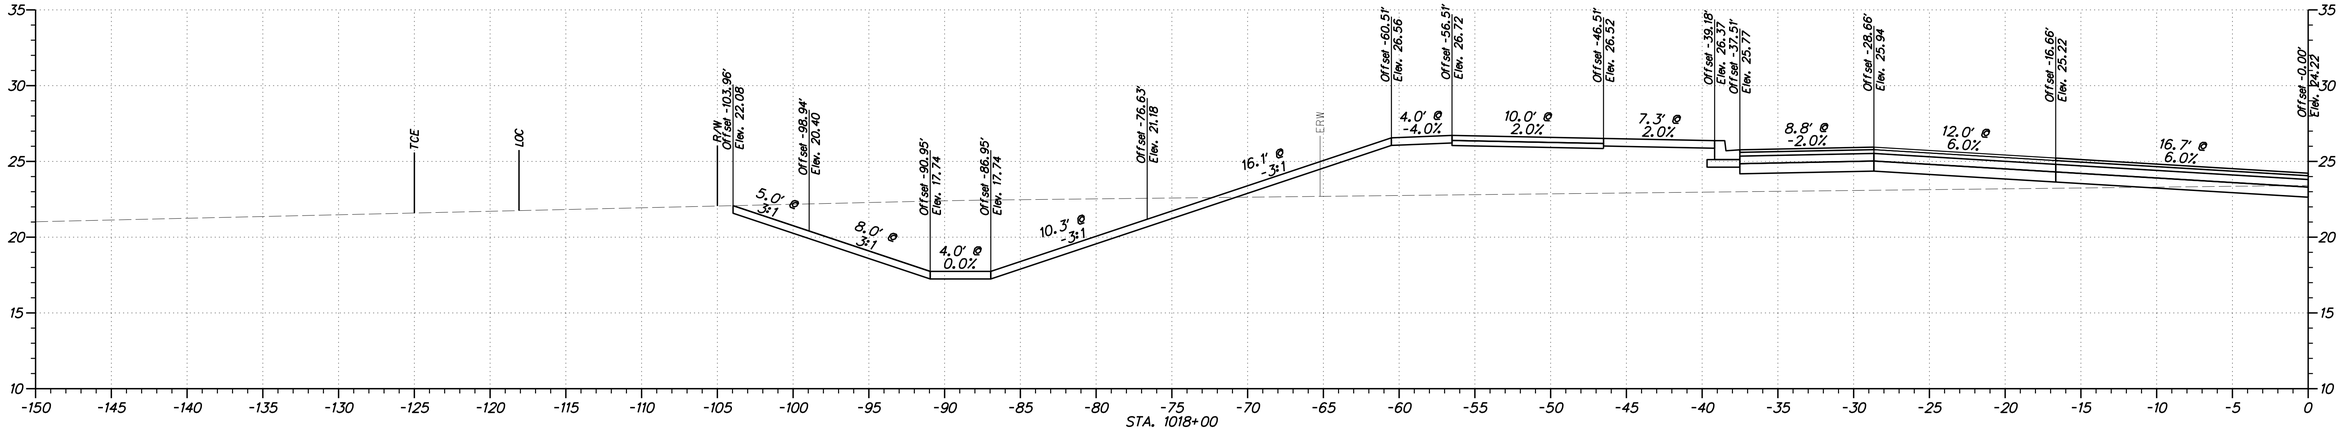

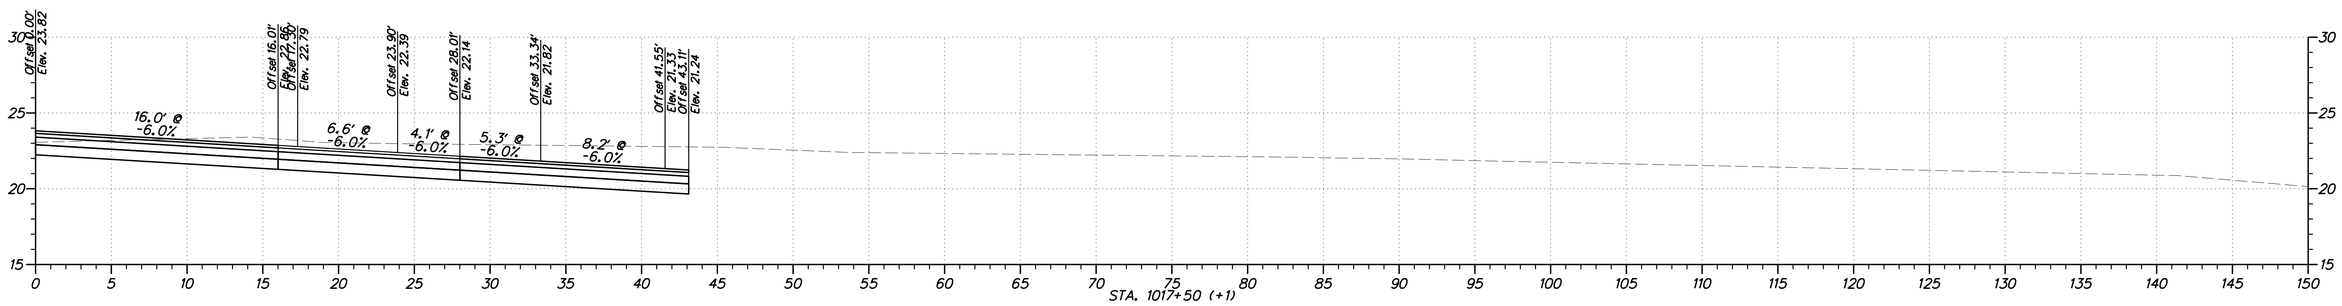

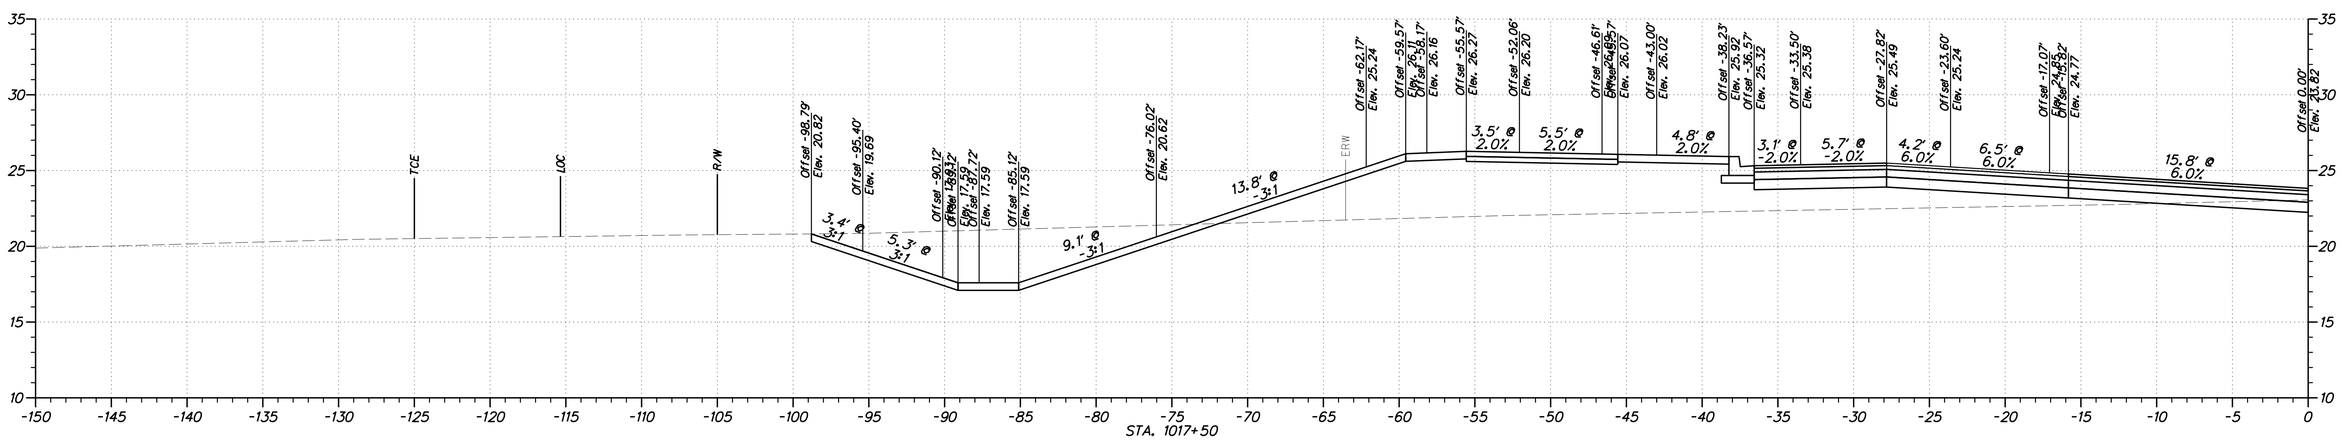

DELAWARE DEPARTMENT OF TRANSPORTATION

ADDENDUMS / REVISIONS

HORIZONTAL AND VERTICAL SCALE: 1"=5'
0 5 10 15
FEET

WEST DOVER CONNECTOR

CONTRACT	BRIDGE NO.	2-156, 2-157
T200411701	DESIGNED BY: RP	
COUNTY		
KENT	CHECKED BY: BP	

CROSS SECTIONS WEST DOVER CONNECTOR

SHEET NO.

TOTAL SHTS.
XXX

$USER$
$DATE$
$FILEL$

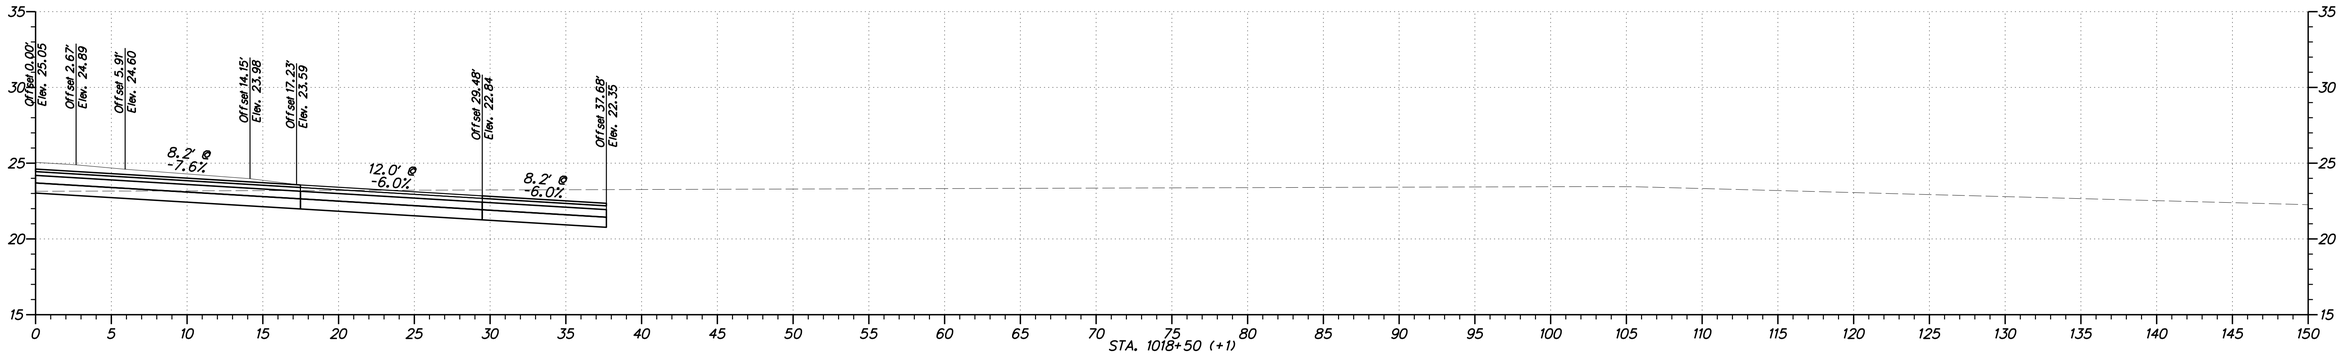

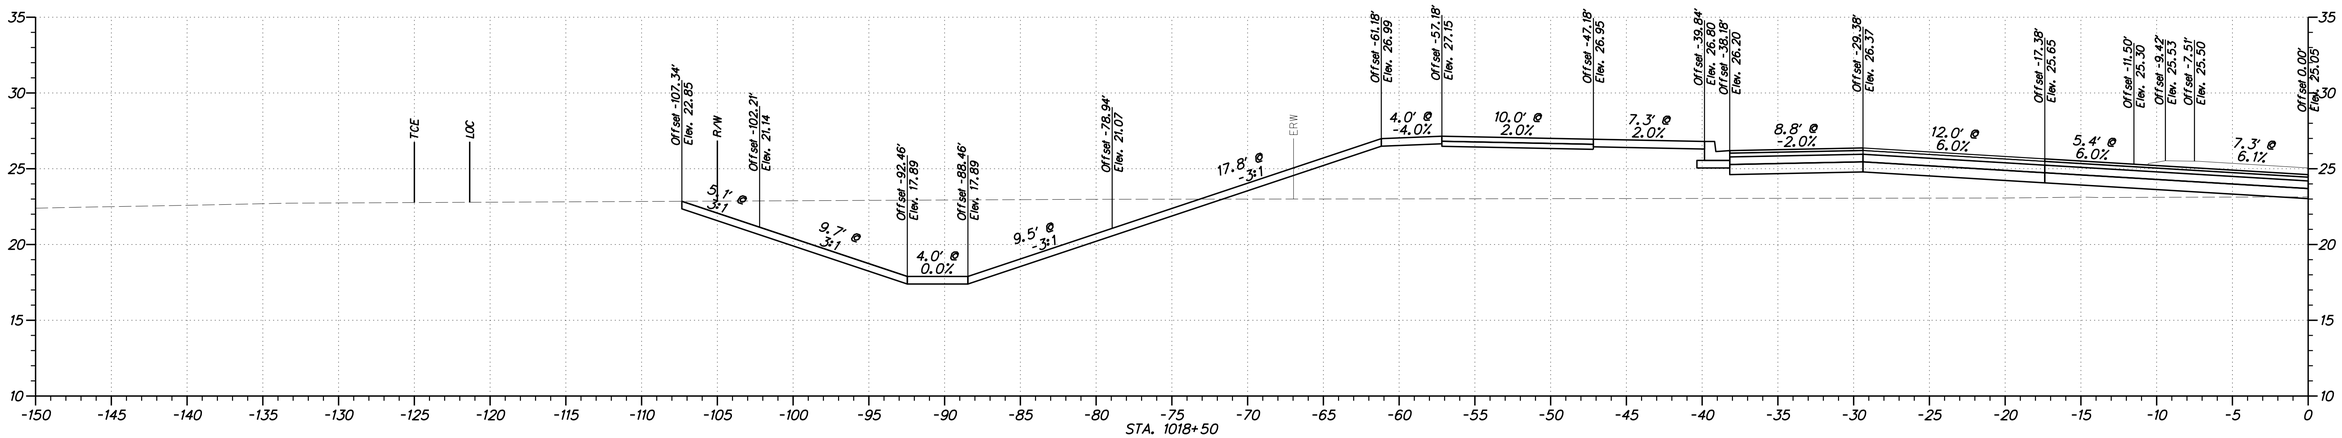

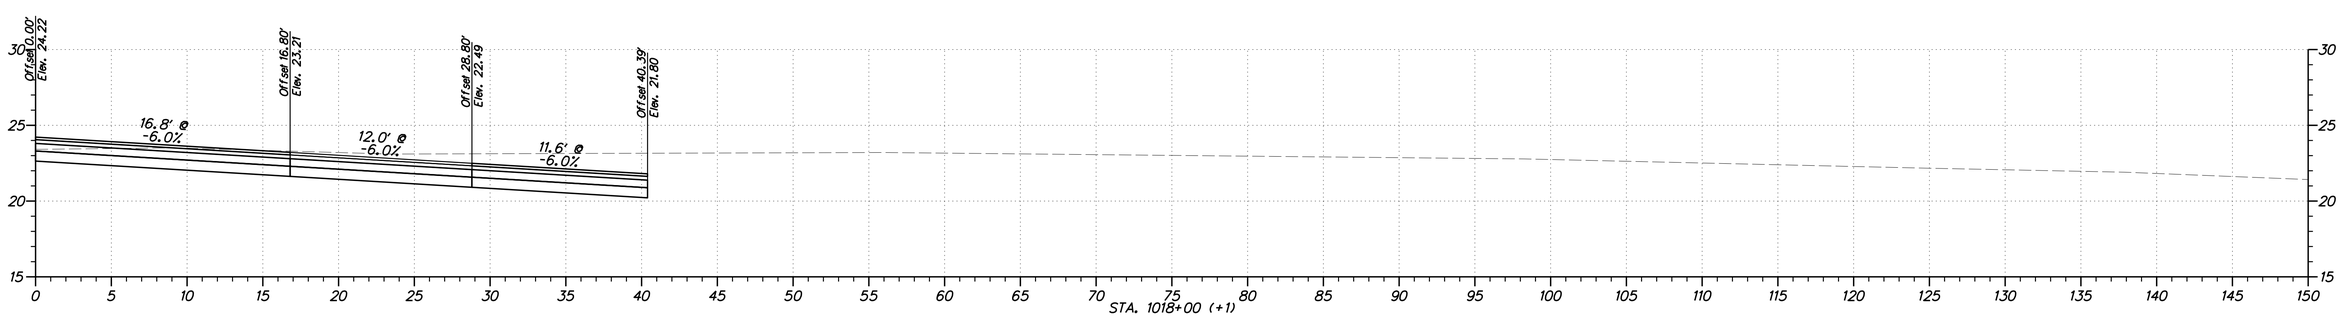

$USER$

$DATE$
$FILE1$

DELAWARE
DEPARTMENT OF TRANSPORTATION

ADDENDUMS / REVISIONS

HORIZONTAL AND VERTICAL SCALE: 1"=5'
0 5 10 15
FEET

WEST DOVER CONNECTOR

CONTRACT	BRIDGE NO.	2-156, 2-157
T200411701	DESIGNED BY: RP	
COUNTY		
KENT	CHECKED BY: BP	

CROSS SECTIONS
WEST DOVER CONNECTOR

SHEET NO.

TOTAL SHTS.
XXX

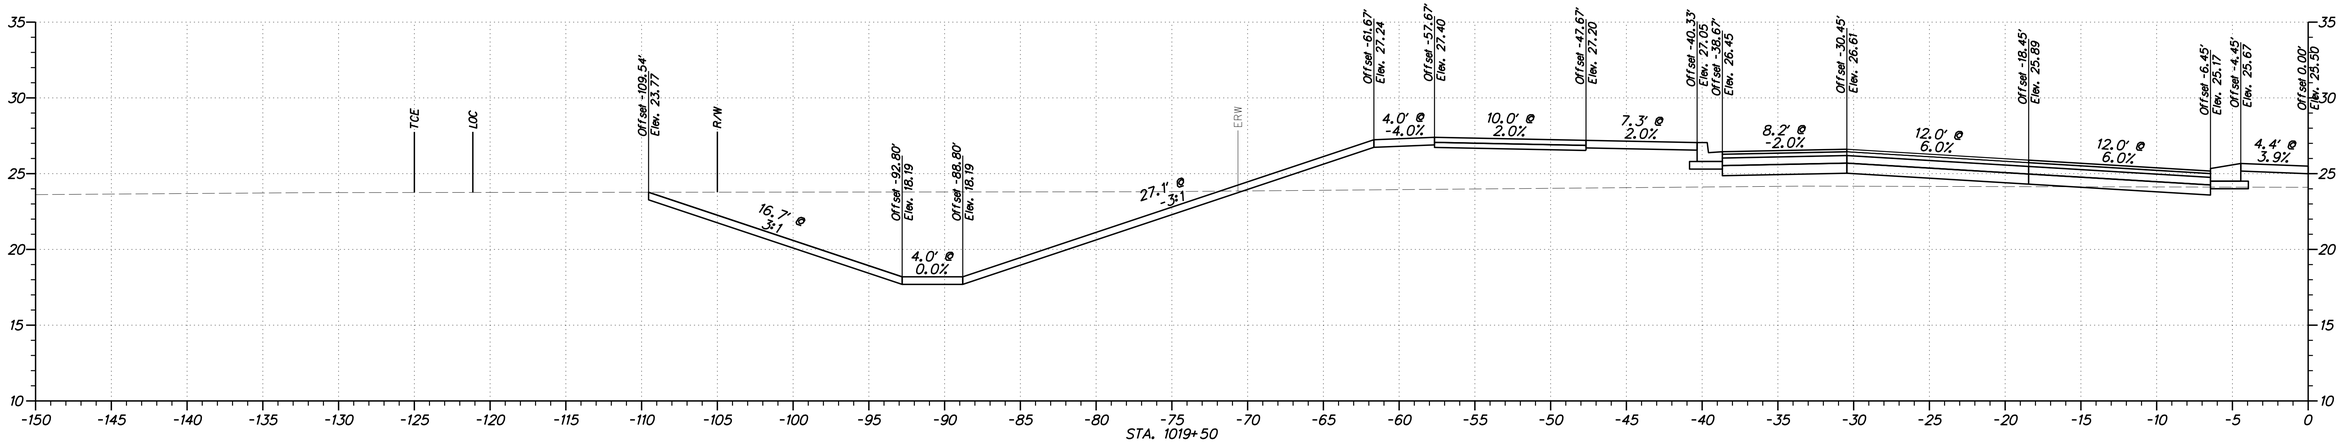

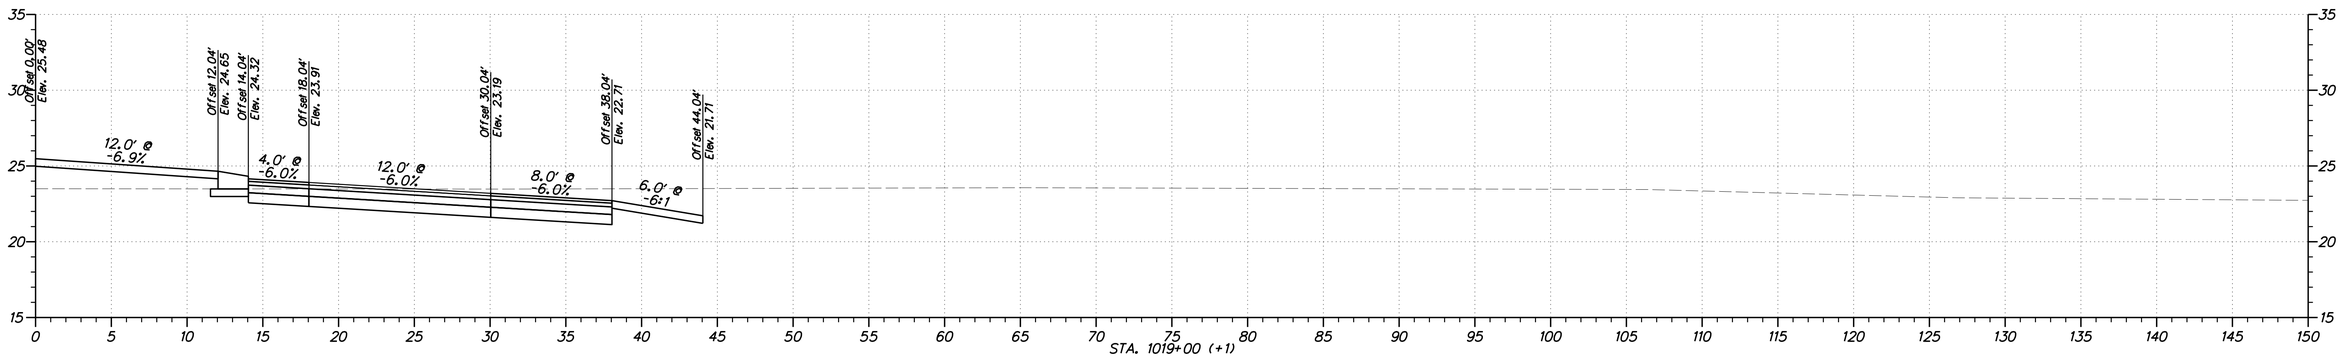

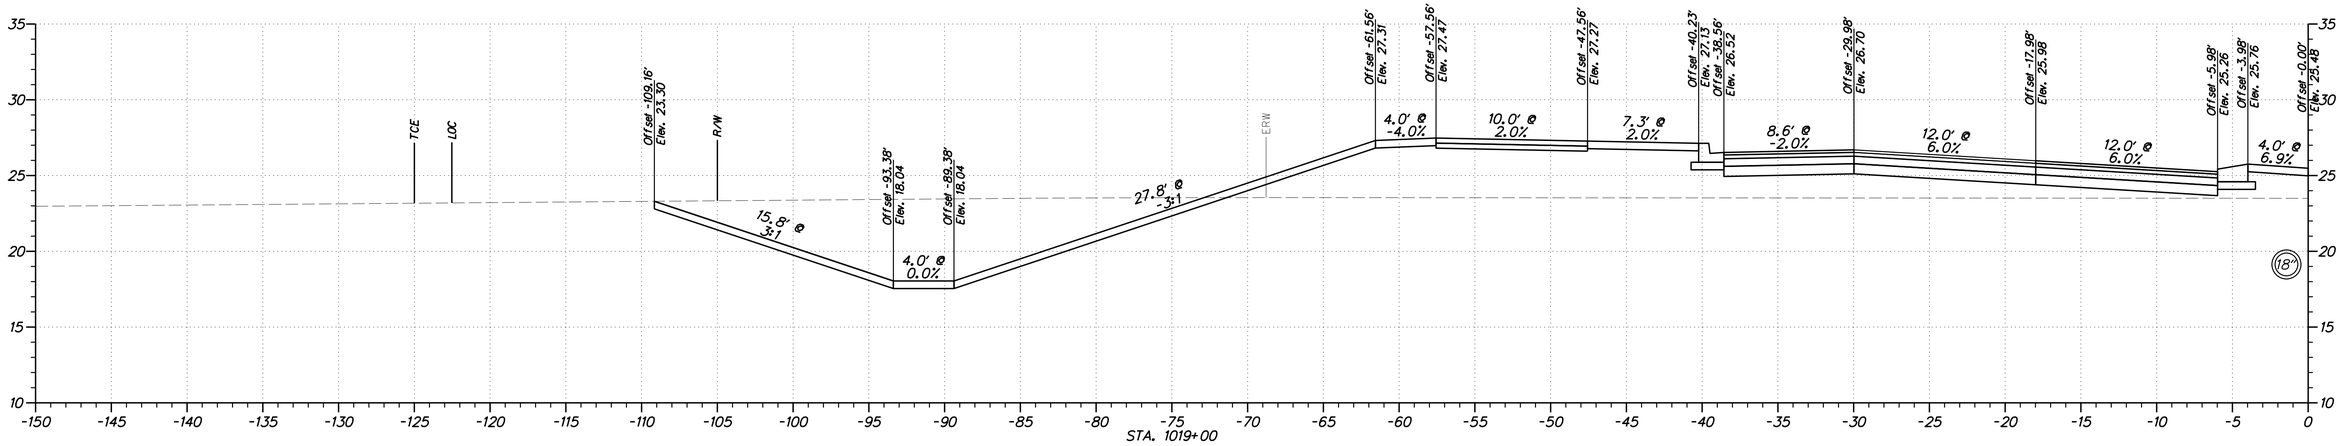

DELAWARE DEPARTMENT OF TRANSPORTATION

ADDENDUMS / REVISIONS

HORIZONTAL AND VERTICAL SCALE: 1"=5'
0 5 10 15
FEET

WEST DOVER CONNECTOR

CONTRACT	BRIDGE NO.	2-156, 2-157
T200411701	DESIGNED BY: RP	
COUNTY		
KENT	CHECKED BY: BP	

CROSS SECTIONS WEST DOVER CONNECTOR

SHEET NO.

TOTAL SHTS.

XXX

$USER$
$DATE$
$FILE$

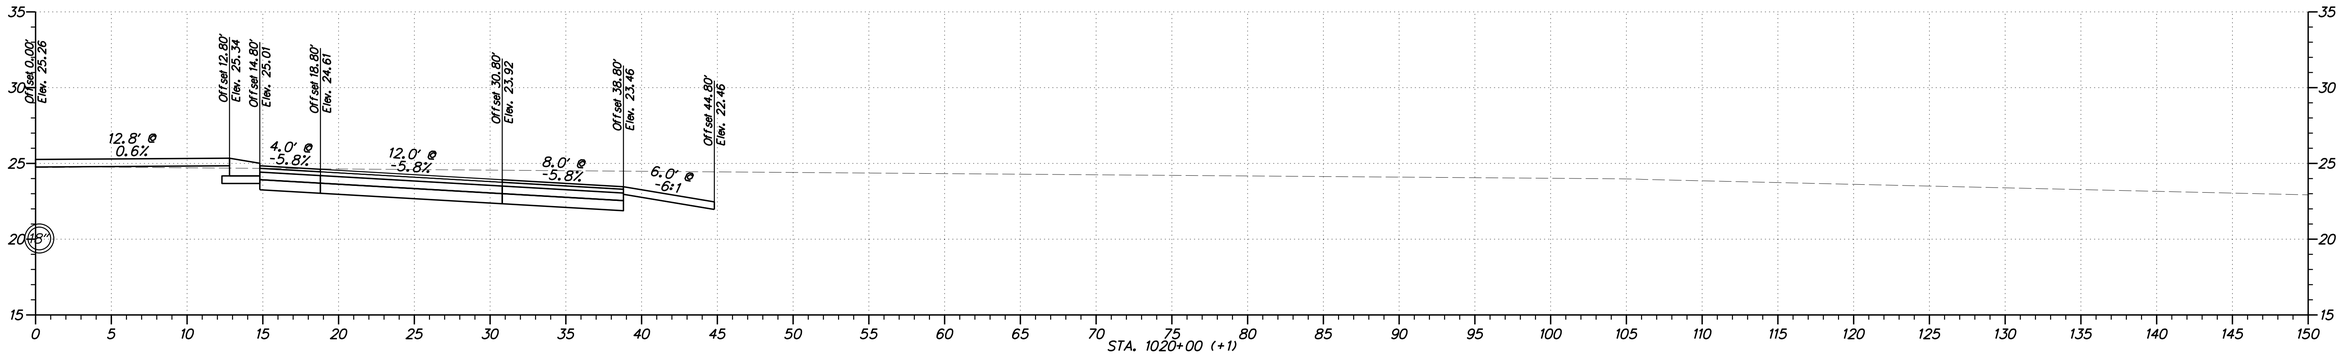

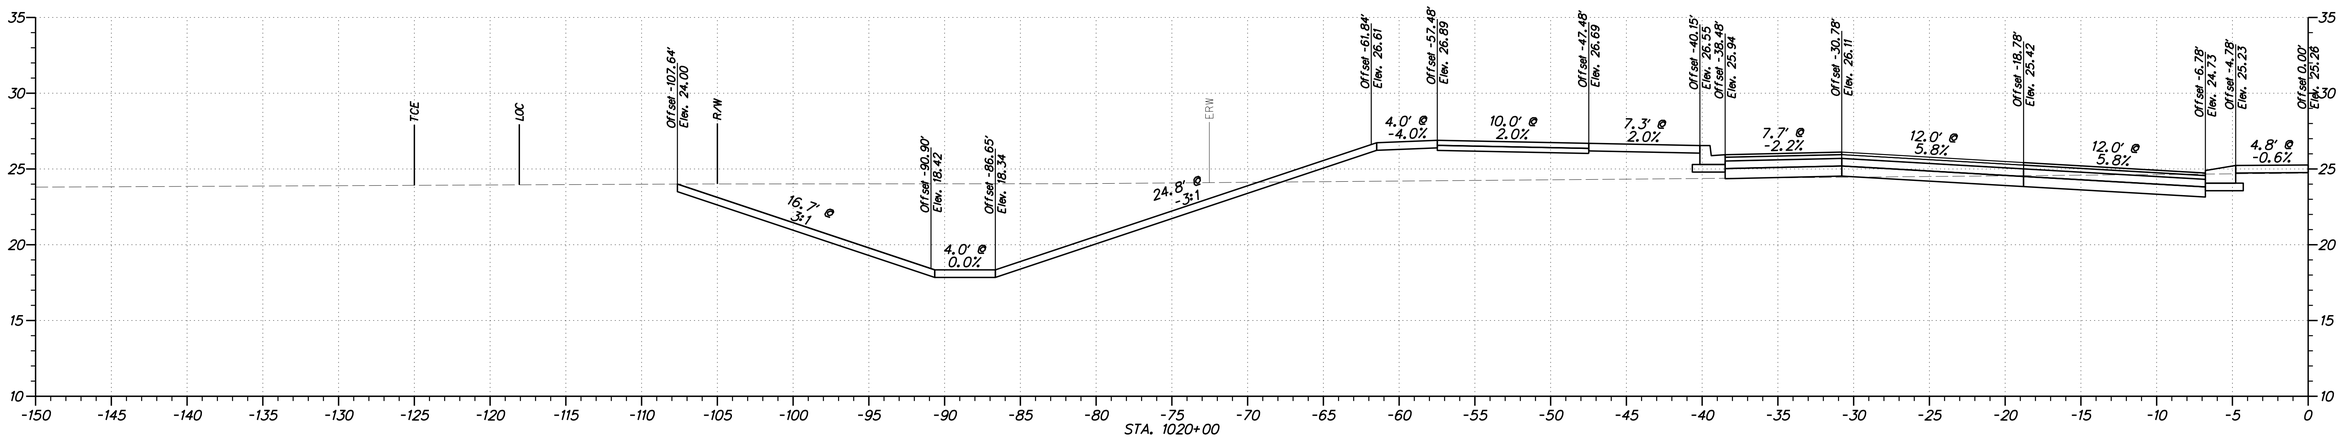

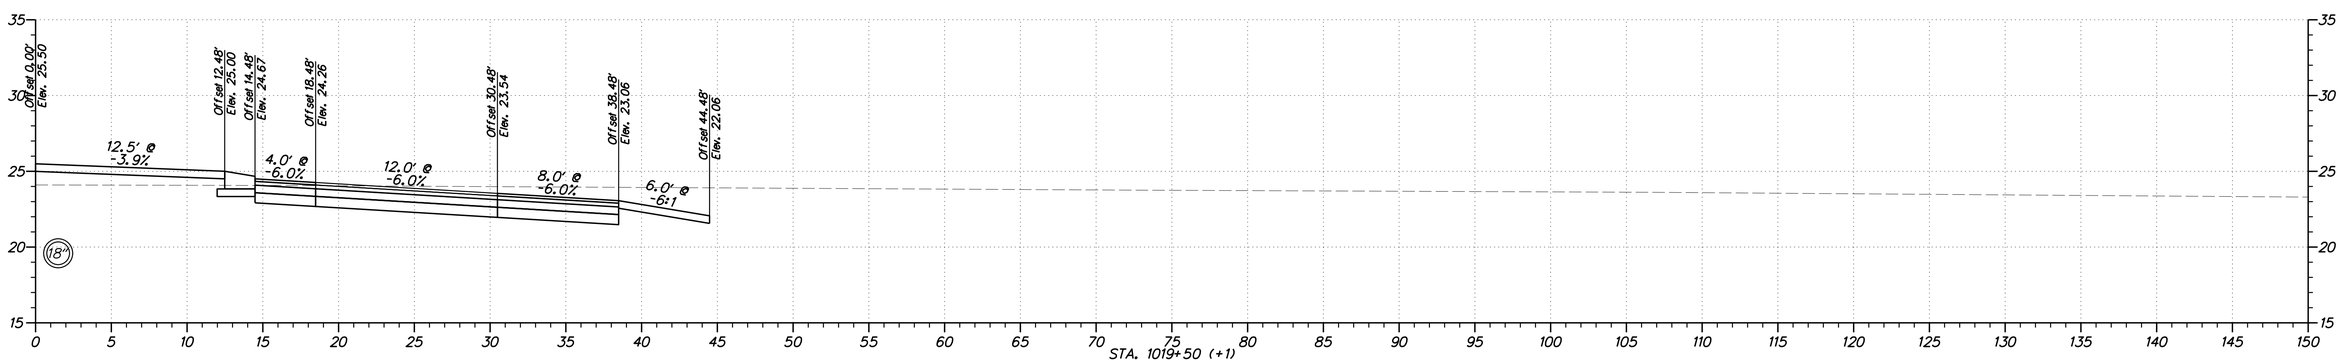

$USER$

$DATE$
$FILE1$

DELAWARE DEPARTMENT OF TRANSPORTATION

ADDENDUMS / REVISIONS	

HORIZONTAL AND VERTICAL SCALE: 1"=5'
0 5 10 15
FEET

WEST DOVER CONNECTOR

CONTRACT	BRIDGE NO.	2-156, 2-157
T200411701	DESIGNED BY: RP	
COUNTY		
KENT	CHECKED BY: BP	

CROSS SECTIONS WEST DOVER CONNECTOR

SHEET NO.
TOTAL SHTS.
XXX

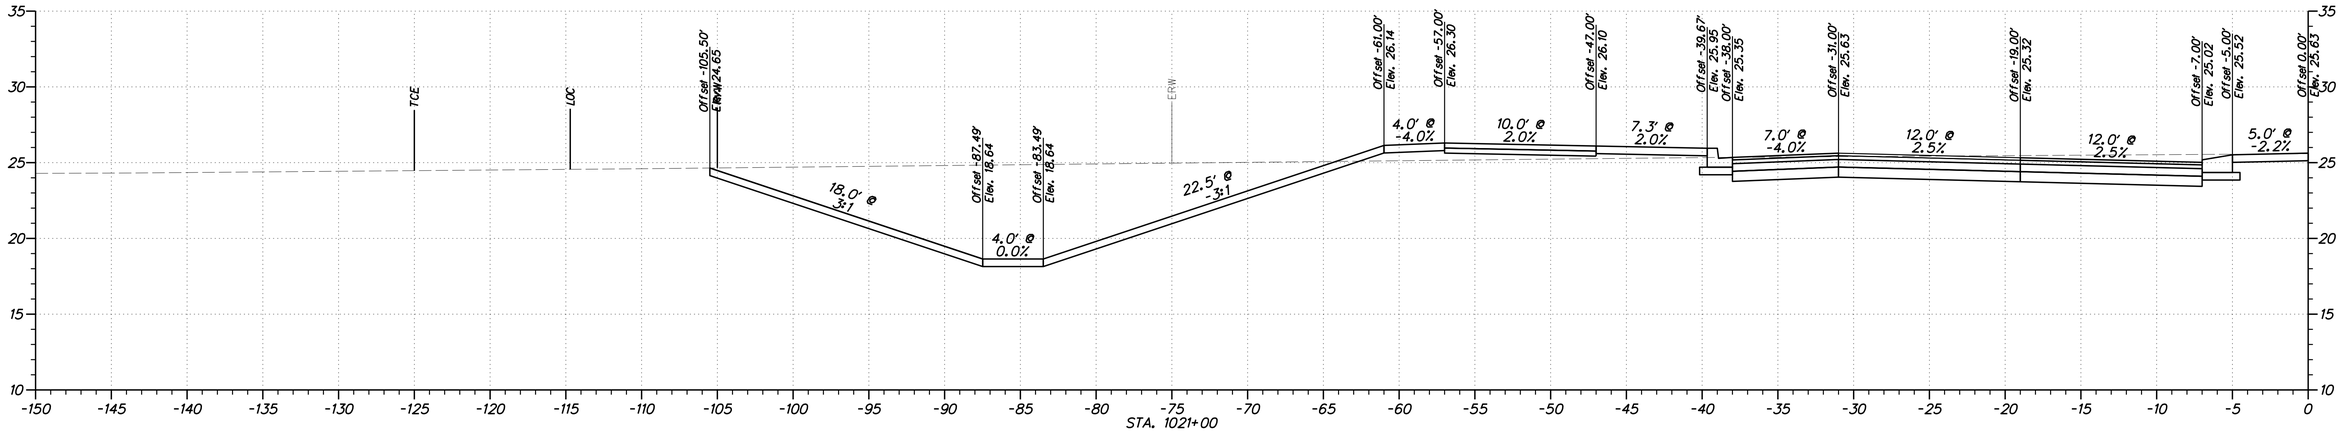

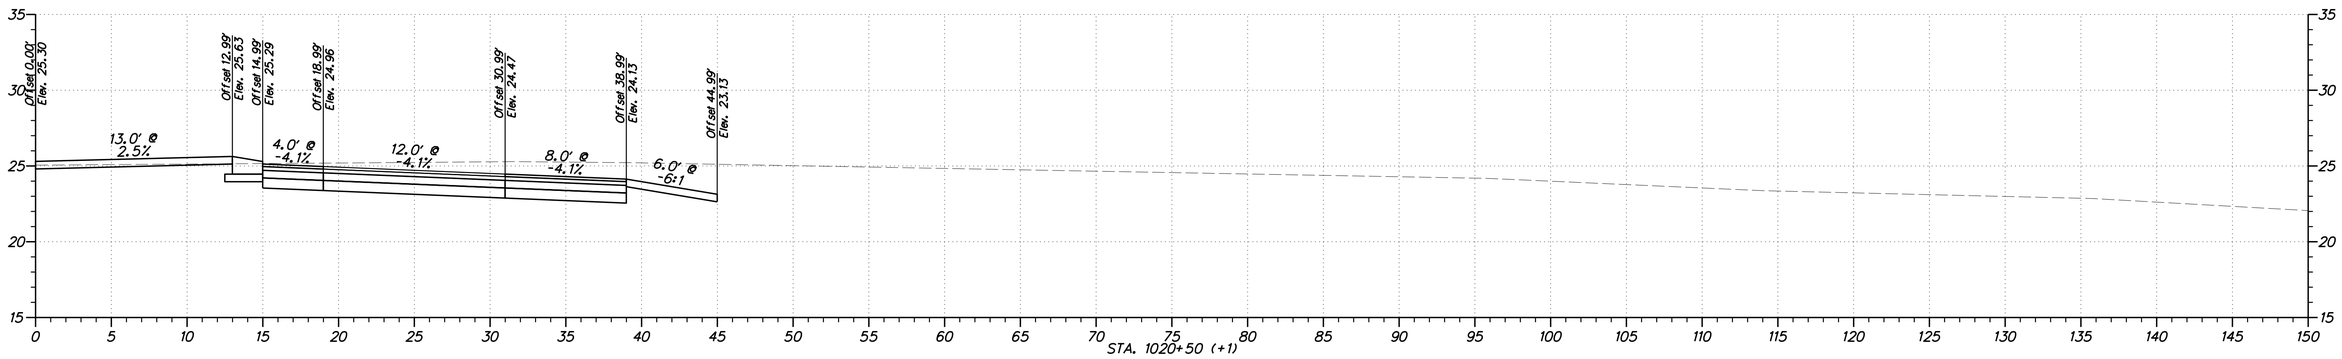

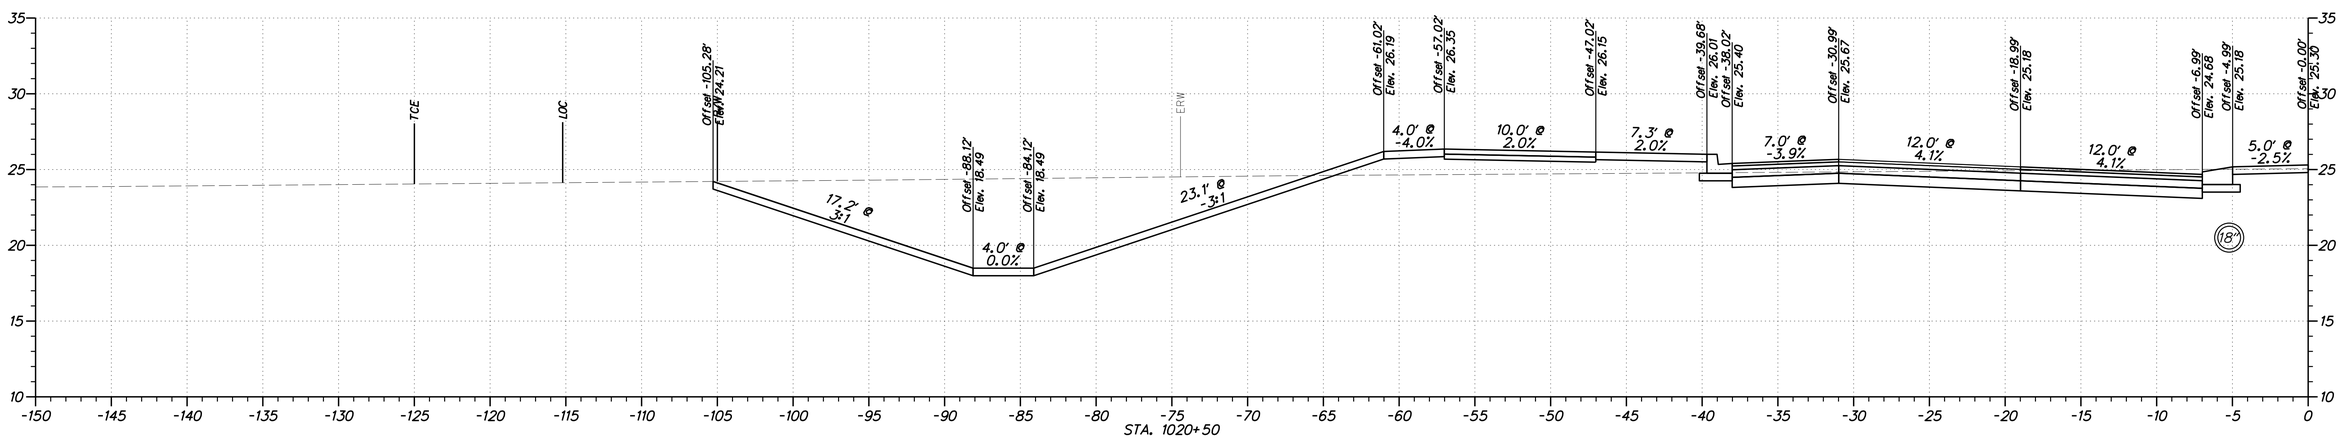

DELAWARE DEPARTMENT OF TRANSPORTATION

ADDENDUMS / REVISIONS

HORIZONTAL AND VERTICAL SCALE: 1"=5'
0 5 10 15
FEET

WEST DOVER CONNECTOR

CONTRACT	BRIDGE NO. 2-156, 2-157
T200411701	DESIGNED BY: RP
COUNTY	
KENT	CHECKED BY: BP

CROSS SECTIONS WEST DOVER CONNECTOR

SHEET NO.

TOTAL SHTS.

XXX

$USER$
$DATE$
$FILE1$

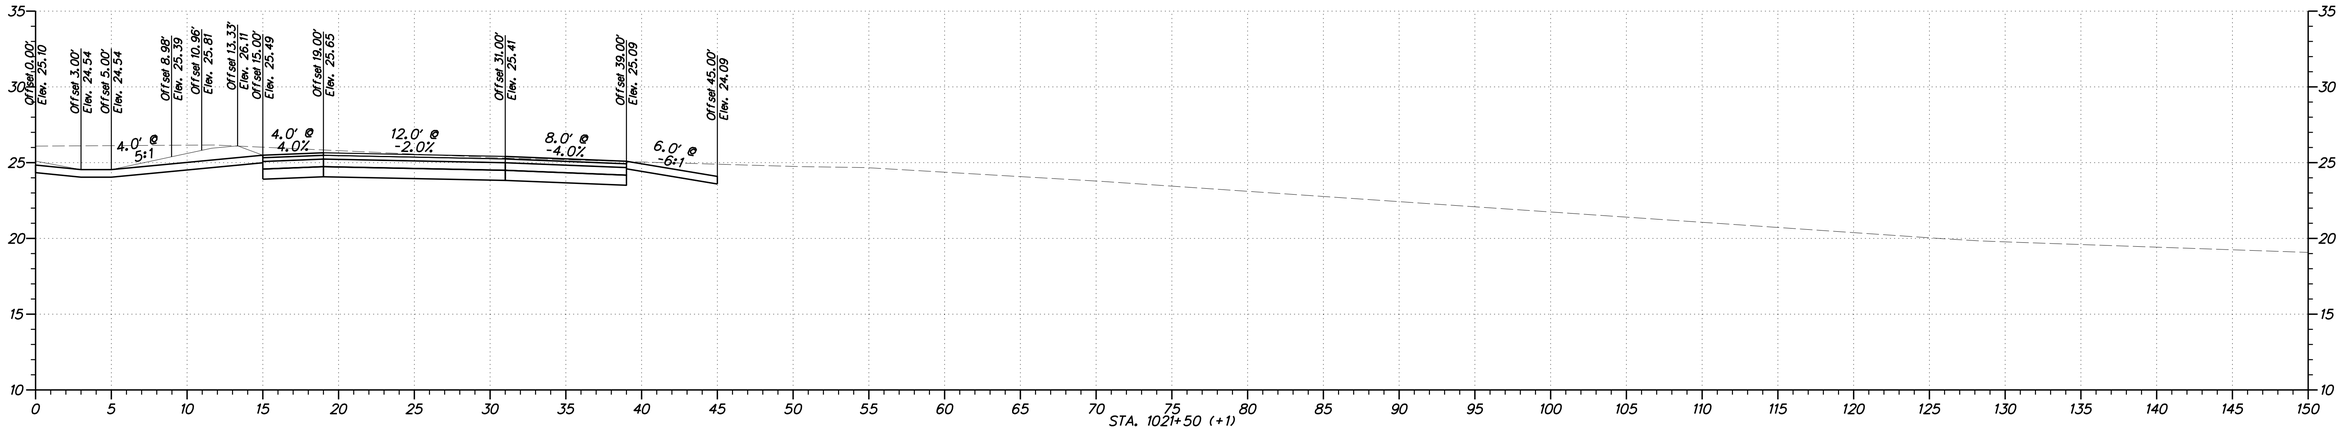

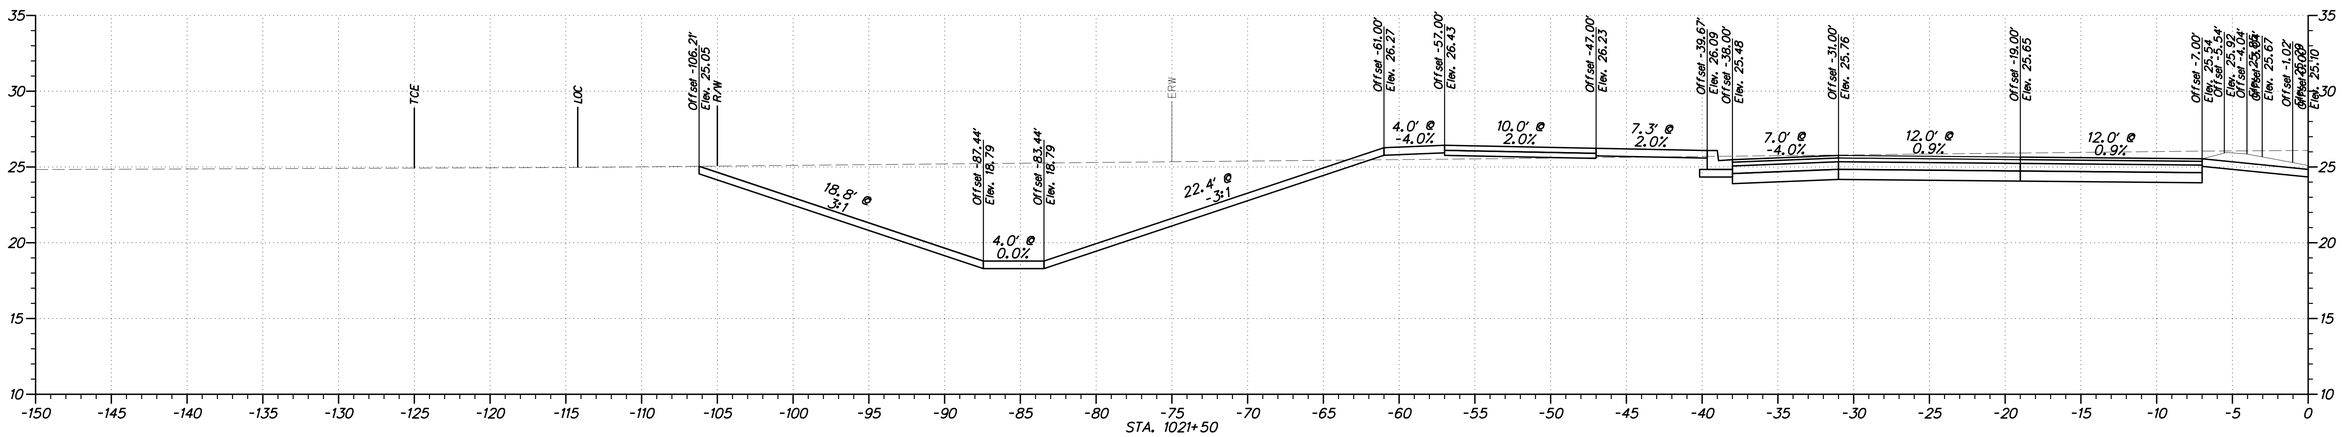

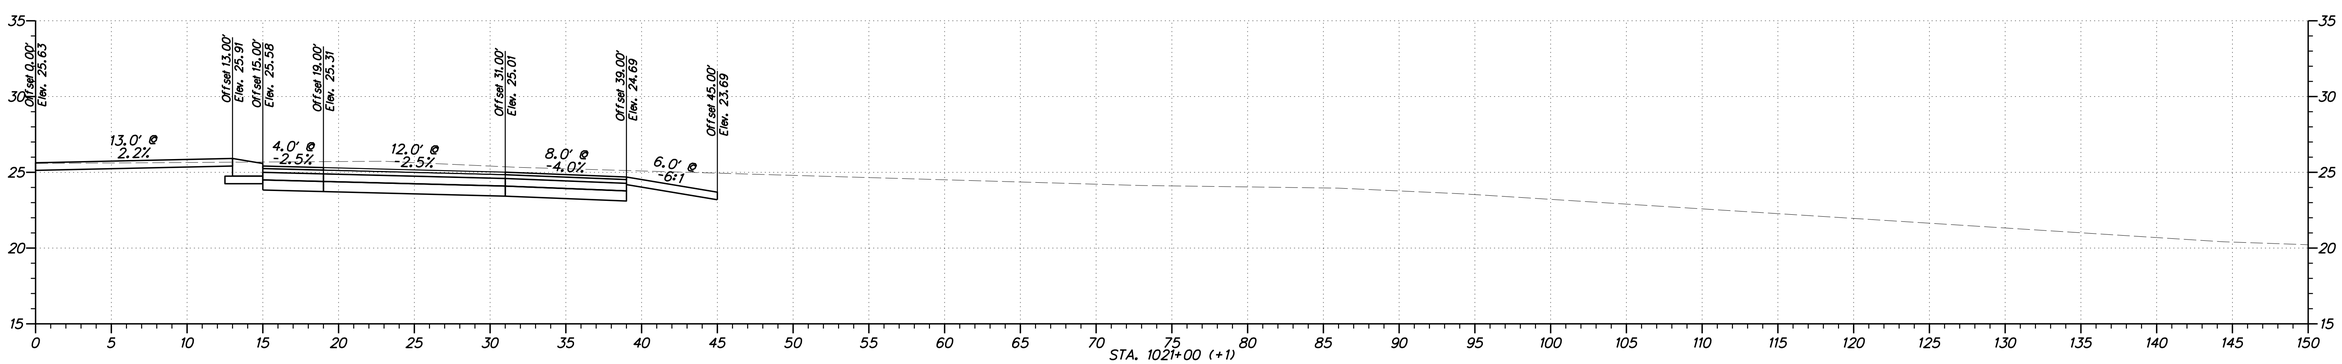

$USER$
$DATE$
$FILE1$

DELAWARE DEPARTMENT OF TRANSPORTATION

ADDENDUMS / REVISIONS

HORIZONTAL AND VERTICAL SCALE: 1"=5'
0 5 10 15
FEET

WEST DOVER CONNECTOR

CONTRACT	BRIDGE NO. 2-156, 2-157
T200411701	DESIGNED BY: RP
COUNTY	
KENT	CHECKED BY: BP

CROSS SECTIONS WEST DOVER CONNECTOR

SHEET NO.

TOTAL SHTS.

XXX

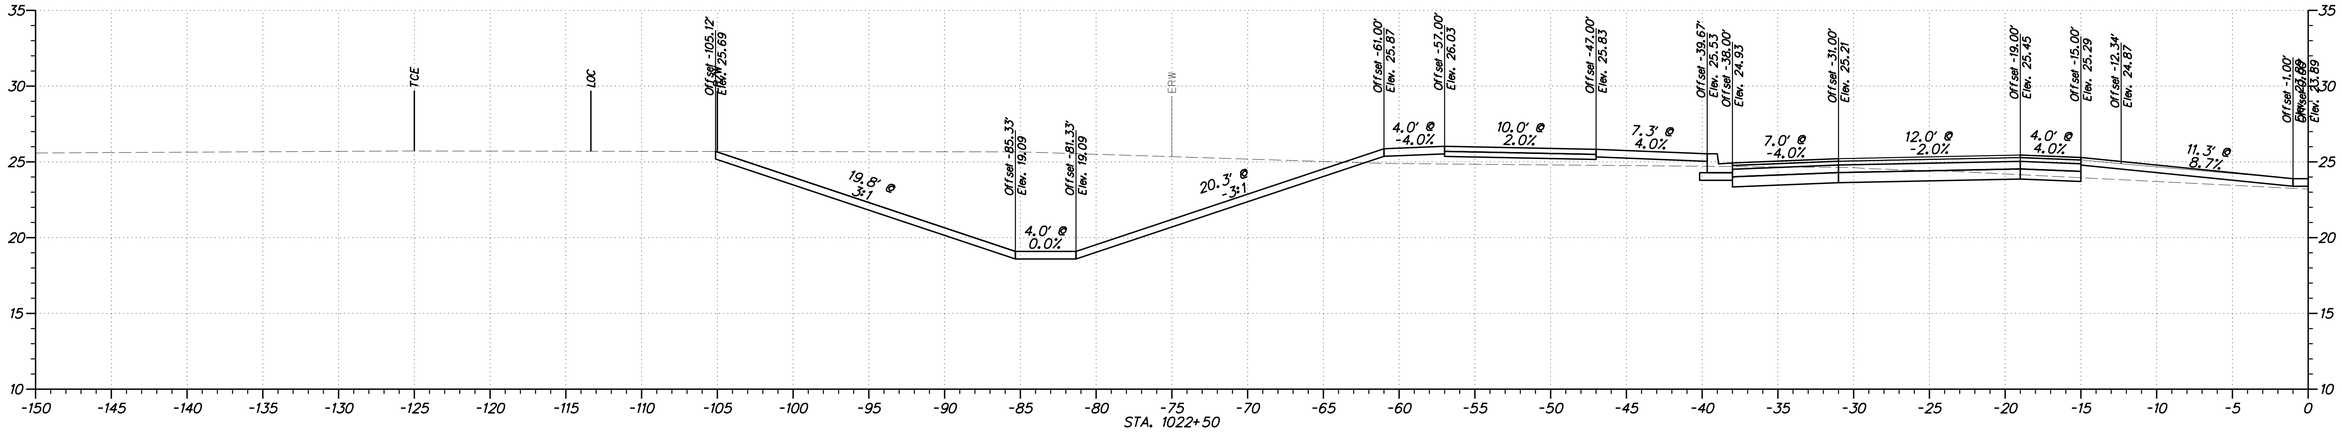

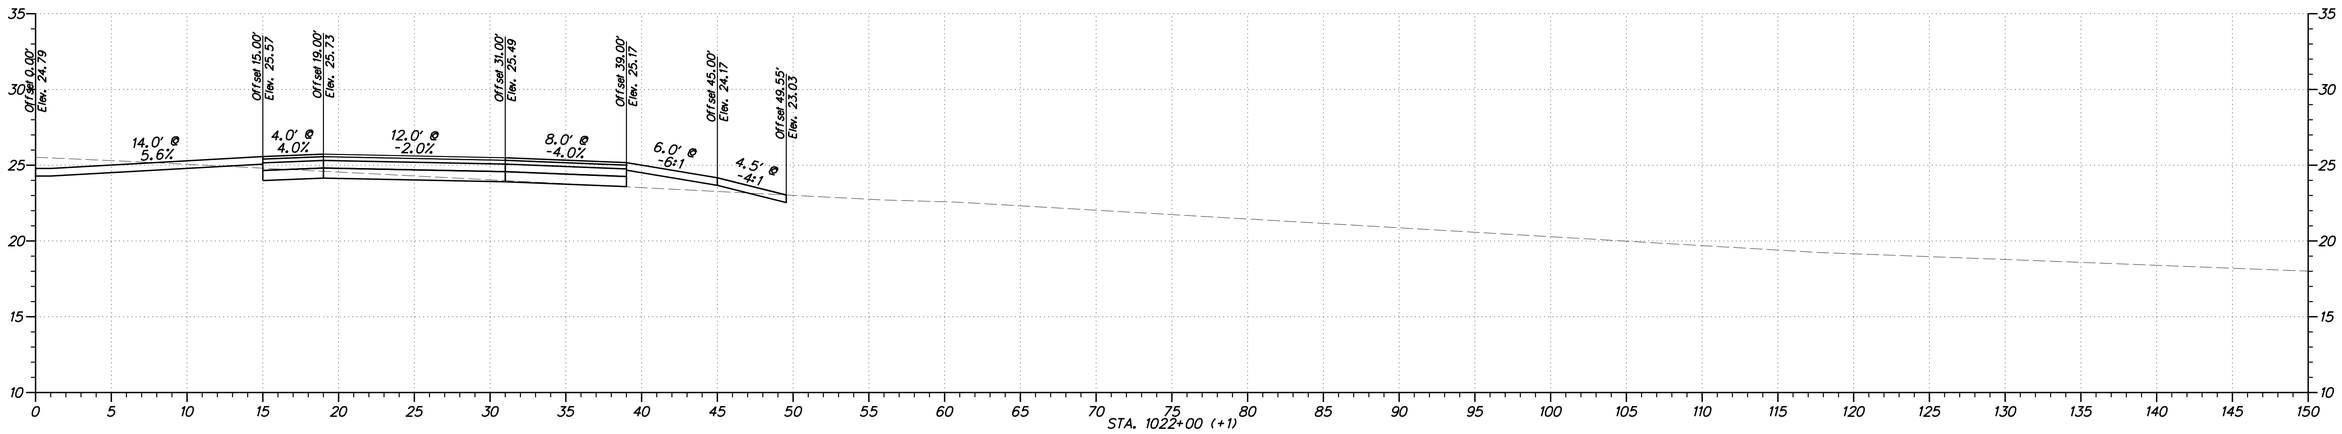

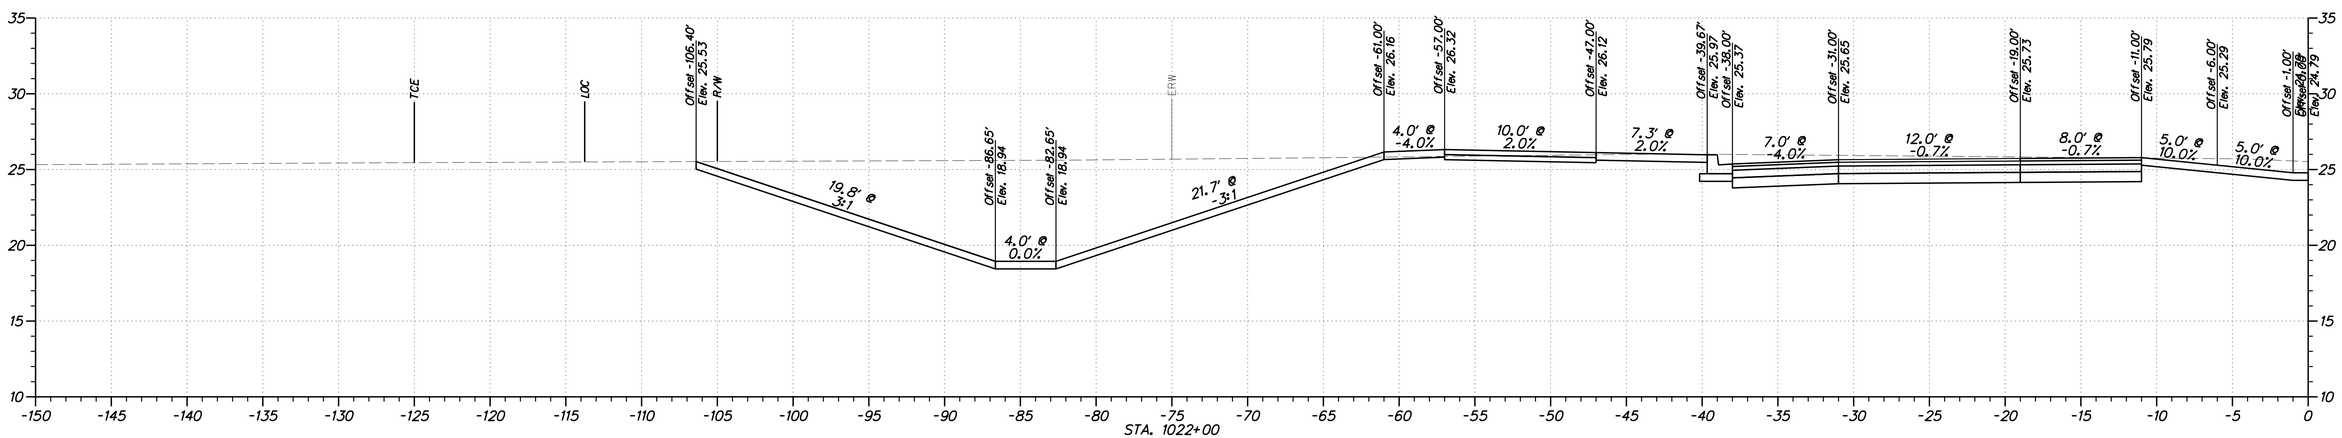

$USER$

$DATE$
$FILE1$

DELAWARE
DEPARTMENT OF TRANSPORTATION

ADDENDUMS / REVISIONS

HORIZONTAL AND VERTICAL SCALE: 1"=5'
0 5 10 15
FEET

WEST DOVER CONNECTOR

CONTRACT	BRIDGE NO.	2-156, 2-157
T200411701	DESIGNED BY: RP	
COUNTY		
KENT	CHECKED BY: BP	

CROSS SECTIONS
WEST DOVER CONNECTOR

SHEET NO.

TOTAL SHTS.
XXX

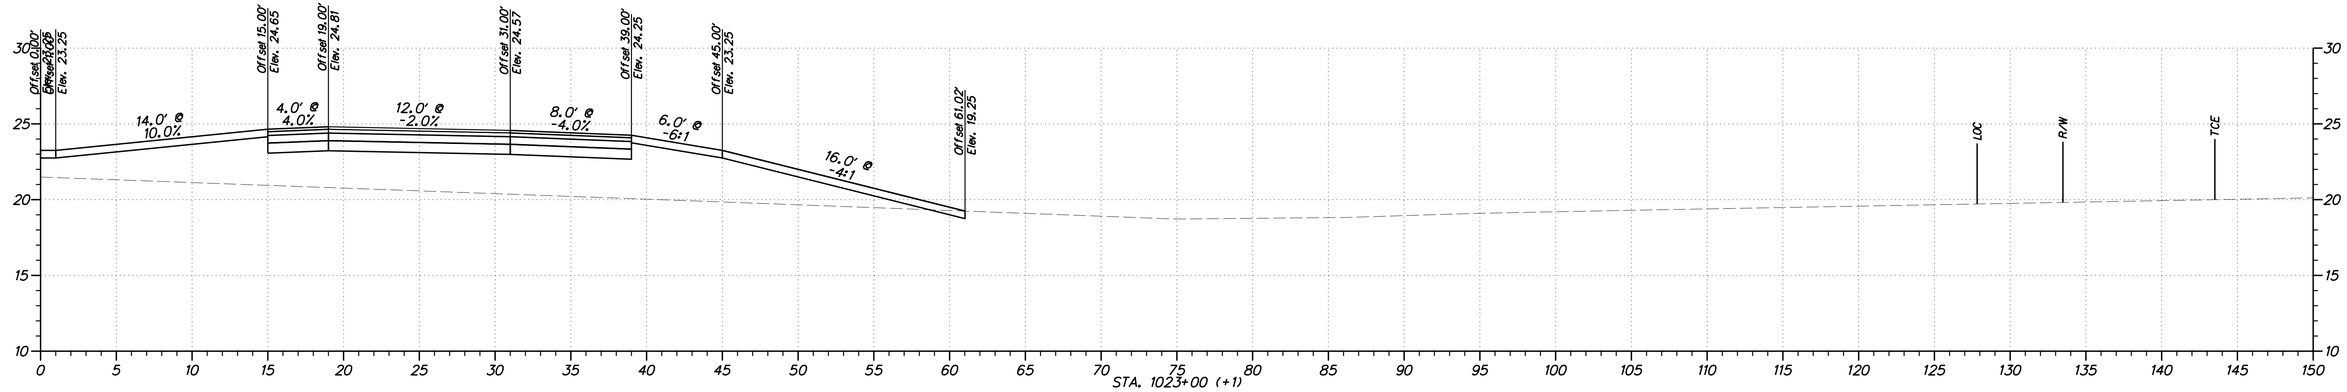

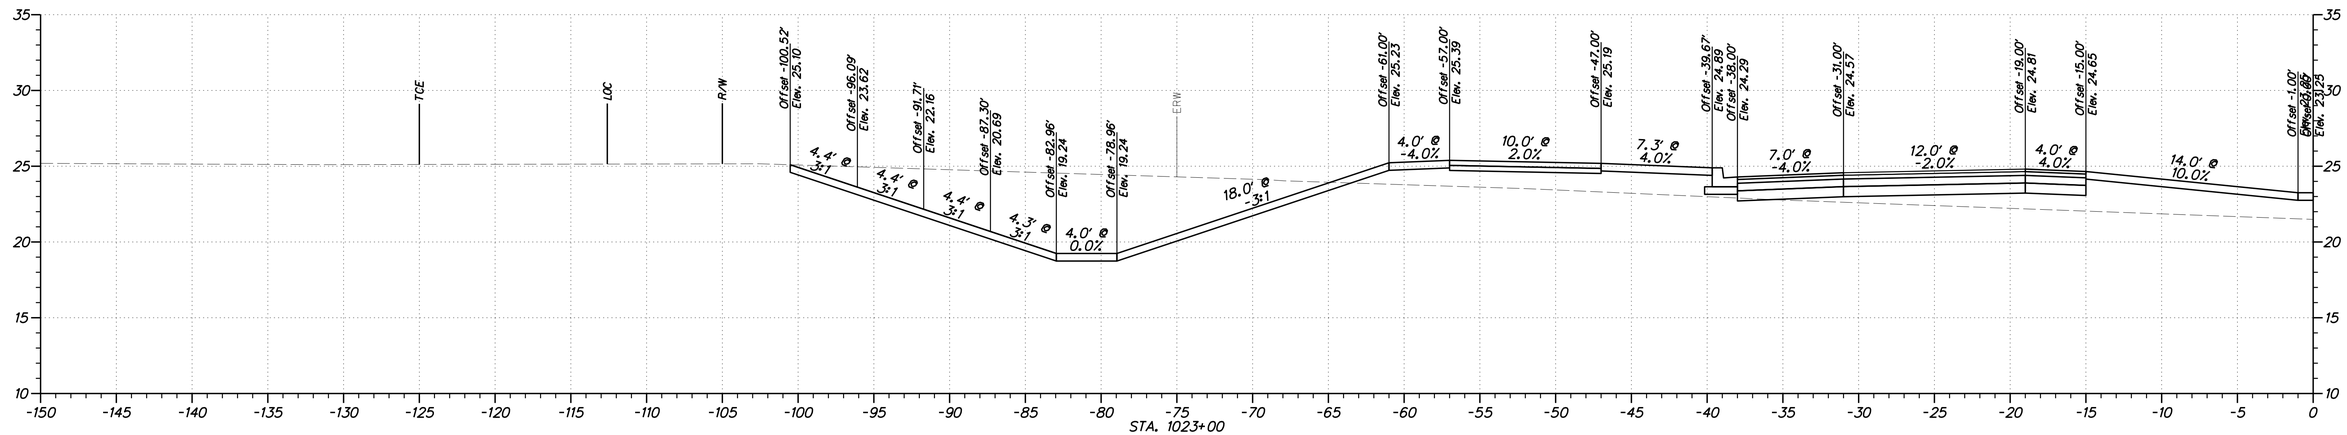

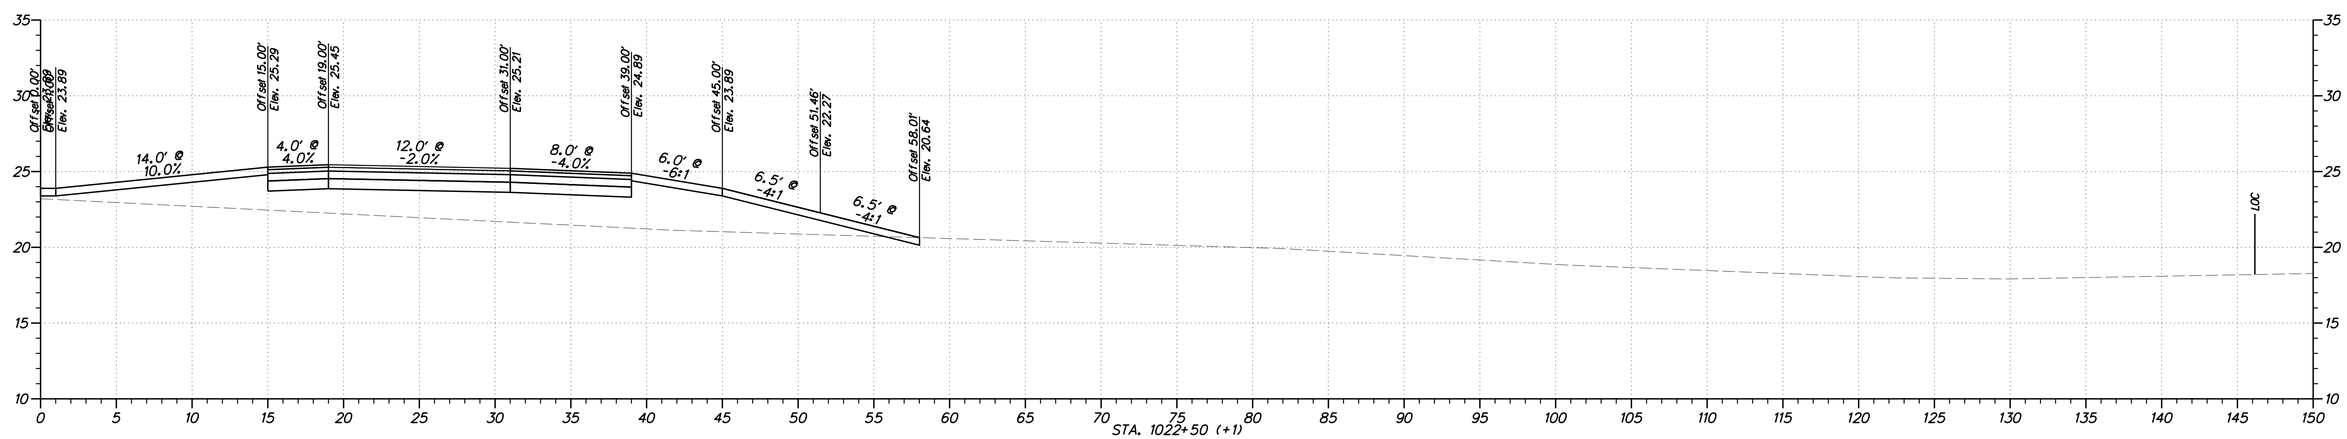

$USER$

$DATE$
$FILEL$

DELAWARE
DEPARTMENT OF TRANSPORTATION

ADDENDUMS / REVISIONS

HORIZONTAL AND VERTICAL SCALE: 1"=5'
0 5 10 15
FEET

WEST DOVER CONNECTOR

CONTRACT	BRIDGE NO.	2-156, 2-157
T200411701	DESIGNED BY: RP	
COUNTY		
KENT	CHECKED BY: BP	

CROSS SECTIONS
WEST DOVER CONNECTOR

SHEET NO.

TOTAL SHTS.
XXX

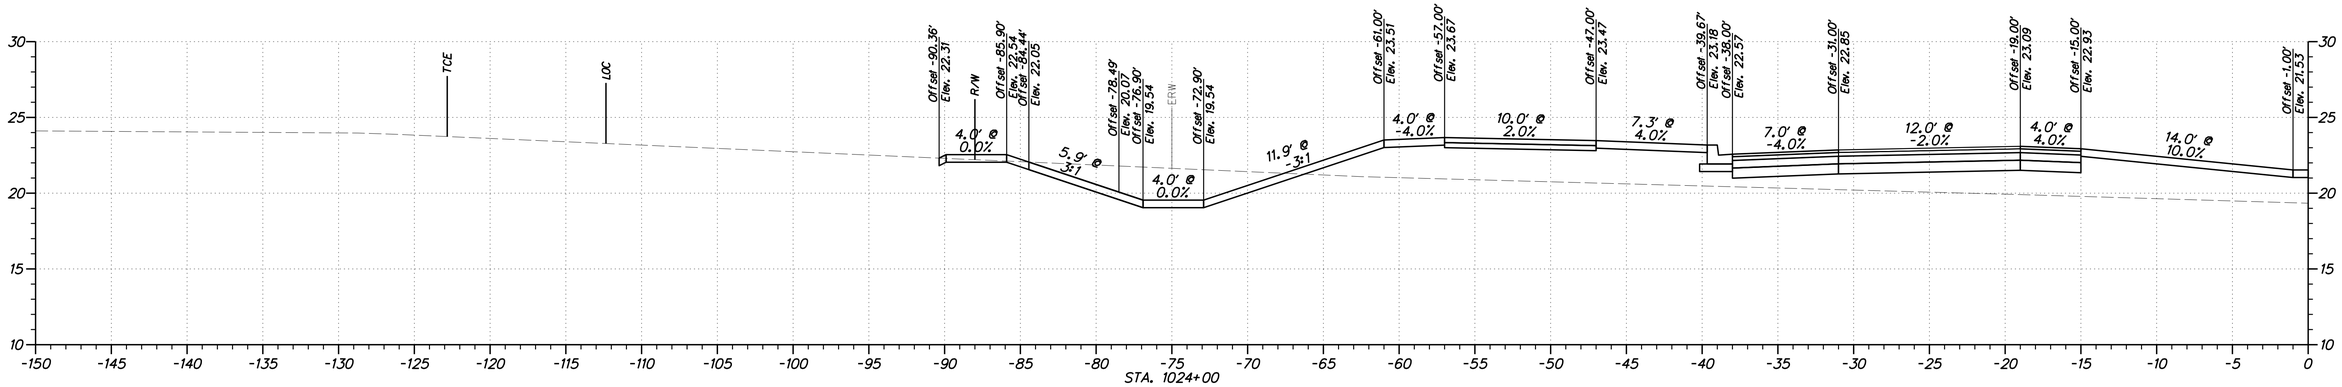

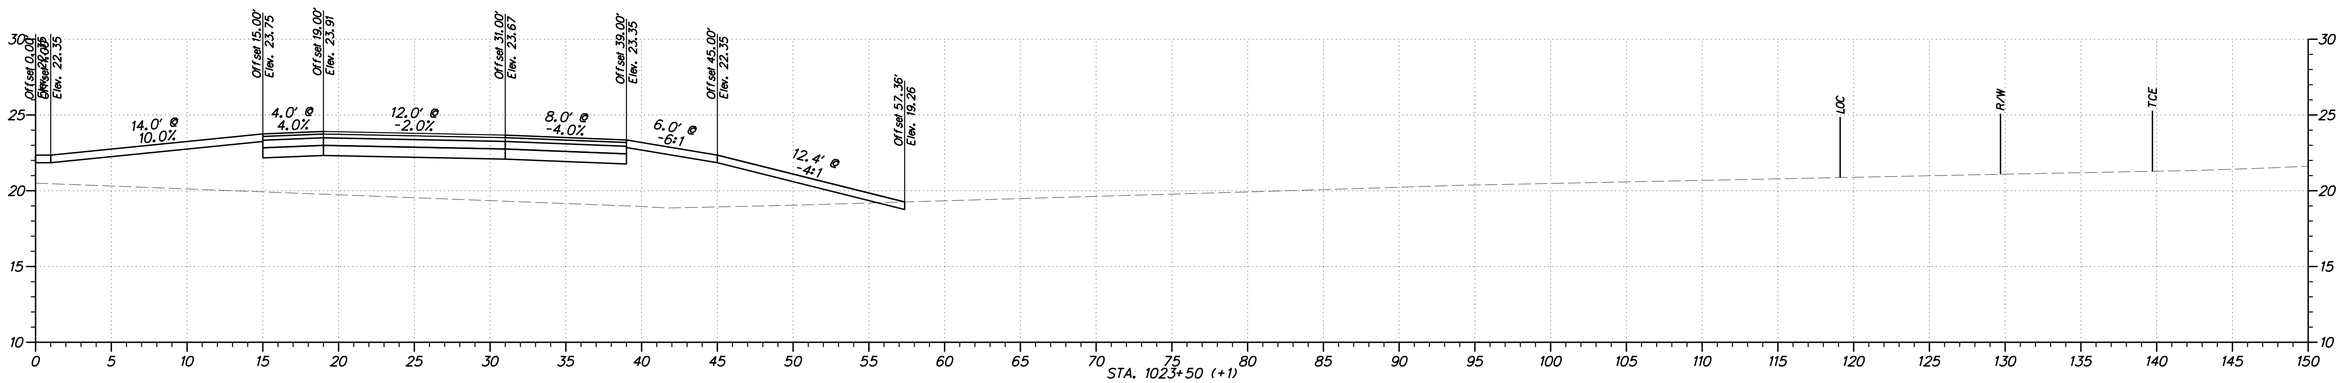

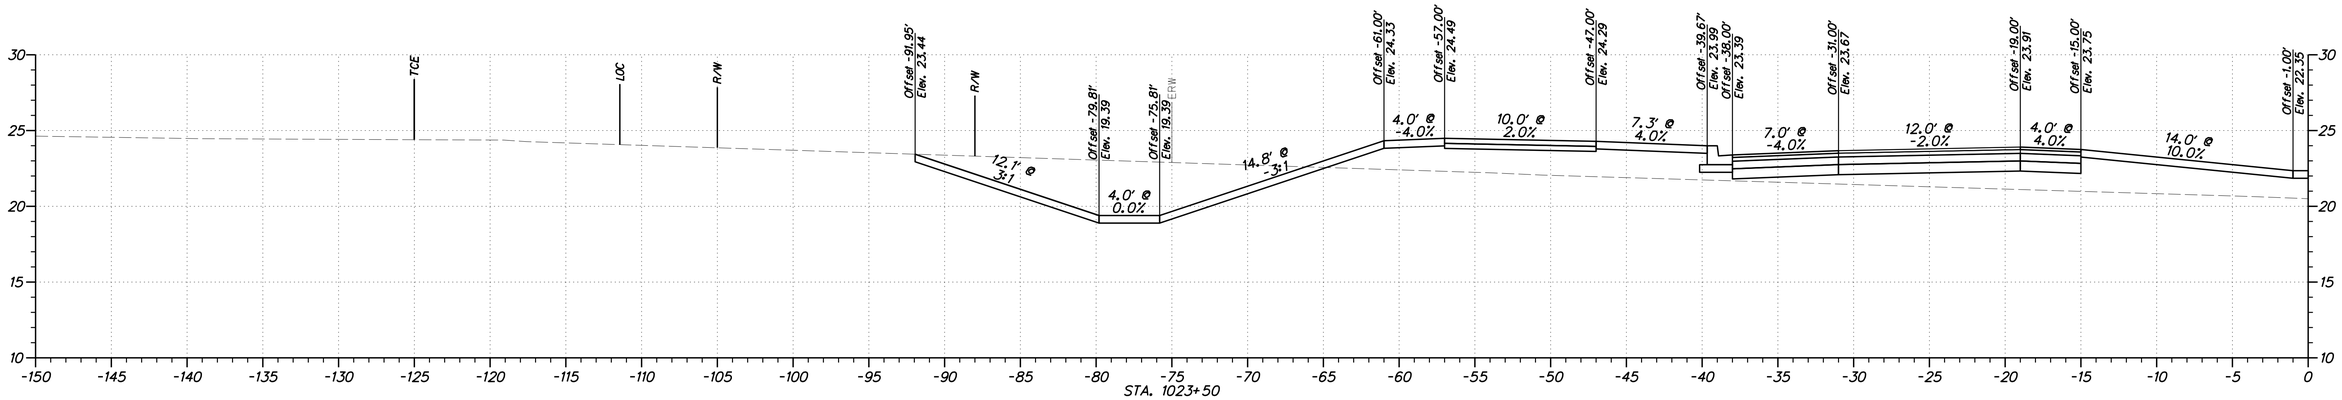

$USER$
$DATE$
$FILEL$

DELAWARE DEPARTMENT OF TRANSPORTATION

ADDENDUMS / REVISIONS

HORIZONTAL AND VERTICAL SCALE: 1"=5'
0 5 10 15
FEET

WEST DOVER CONNECTOR

CONTRACT	BRIDGE NO.	2-156, 2-157
T200411701	DESIGNED BY: RP	
COUNTY		
KENT	CHECKED BY: BP	

CROSS SECTIONS WEST DOVER CONNECTOR

SHEET NO.

TOTAL SHTS.

XXX

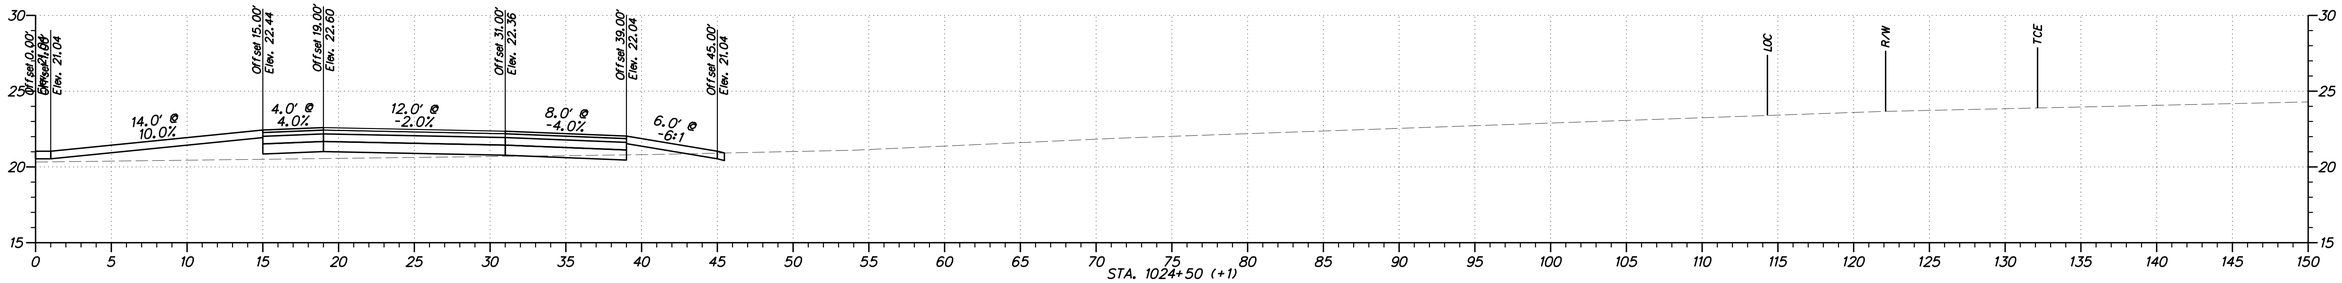

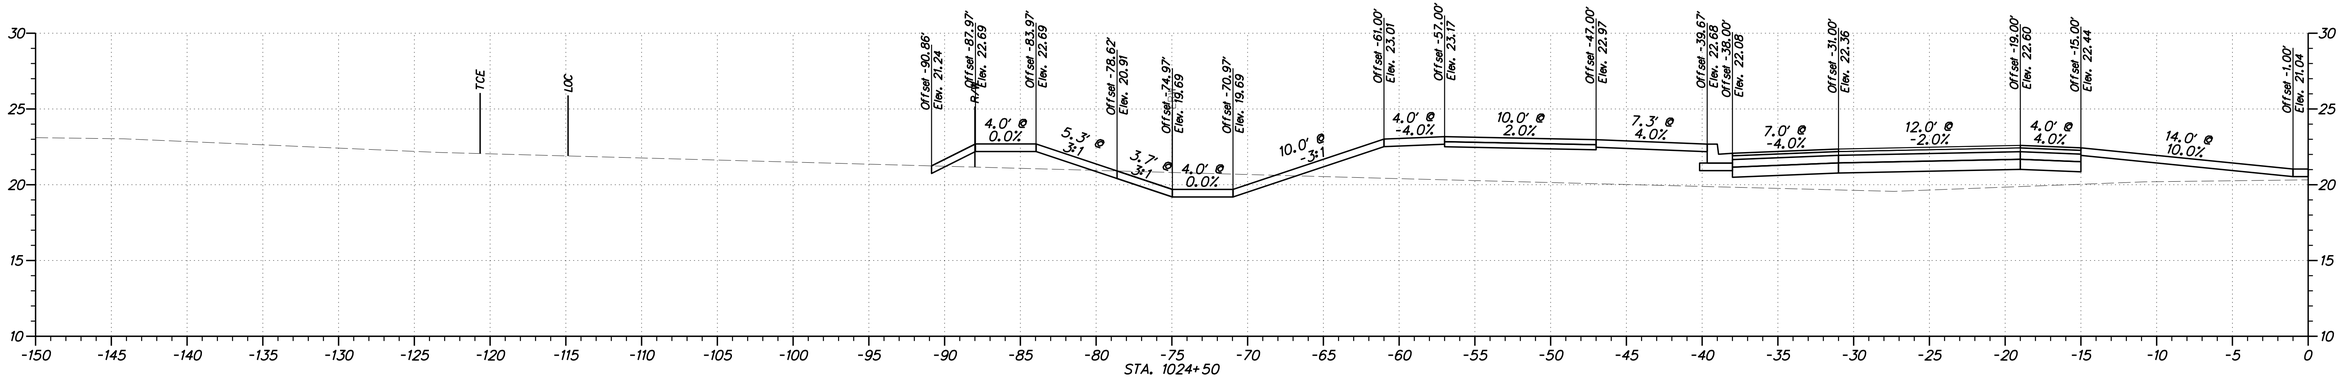

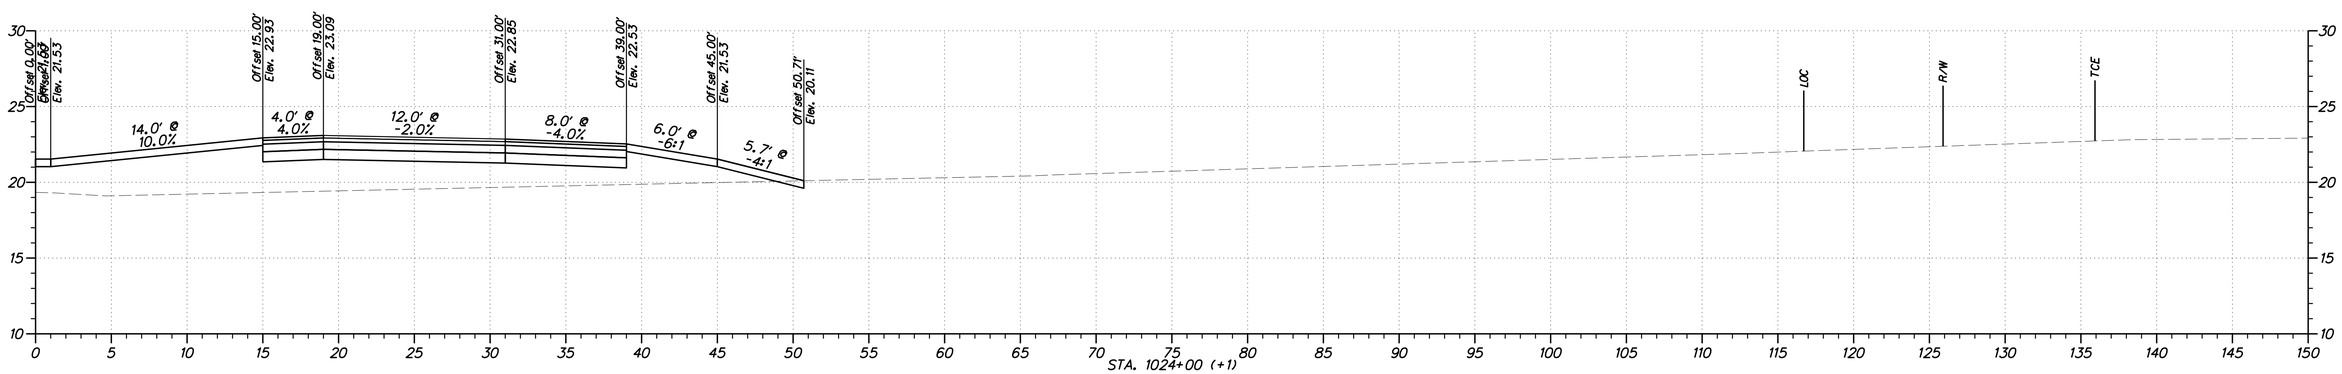

$USER$

$DATE$
$FILE$

DELAWARE
DEPARTMENT OF TRANSPORTATION

ADDENDUMS / REVISIONS

HORIZONTAL AND VERTICAL SCALE: 1"=5'
0 5 10 15
FEET

WEST DOVER CONNECTOR

CONTRACT	BRIDGE NO.	2-156, 2-157
T200411701	DESIGNED BY: RP	
COUNTY		
KENT	CHECKED BY: BP	

CROSS SECTIONS
WEST DOVER CONNECTOR

SHEET NO.

TOTAL SHTS.
XXX

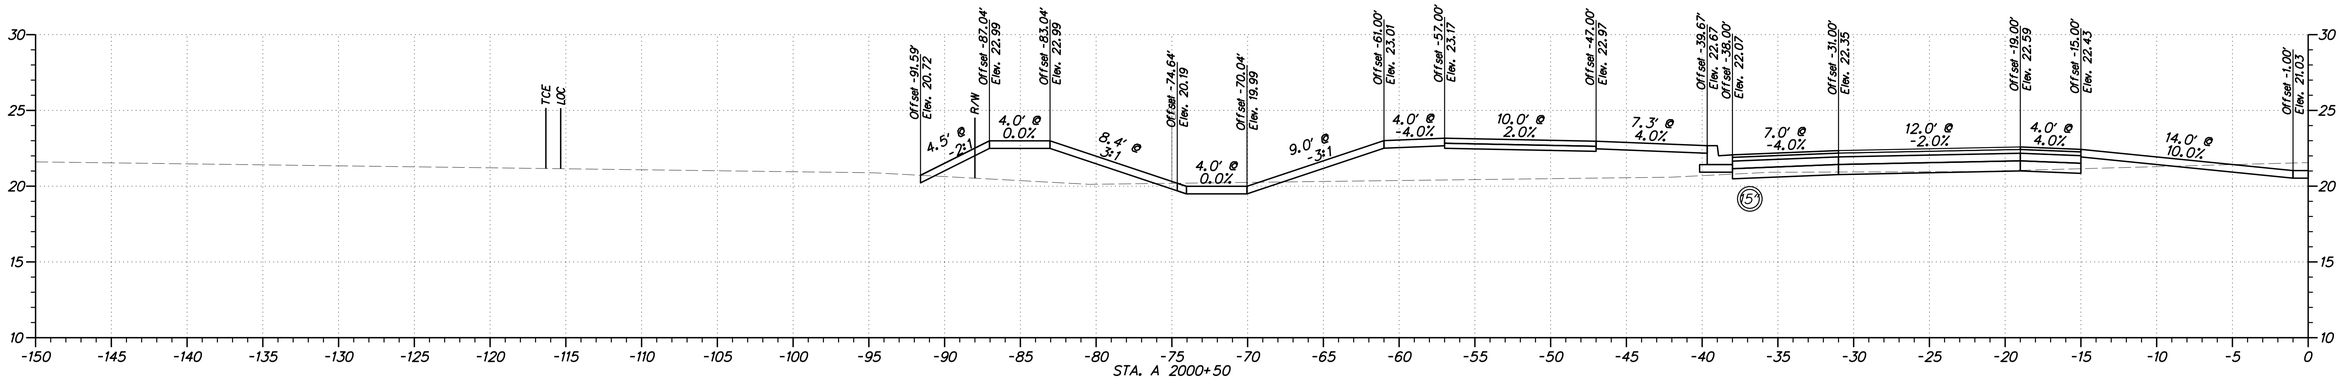

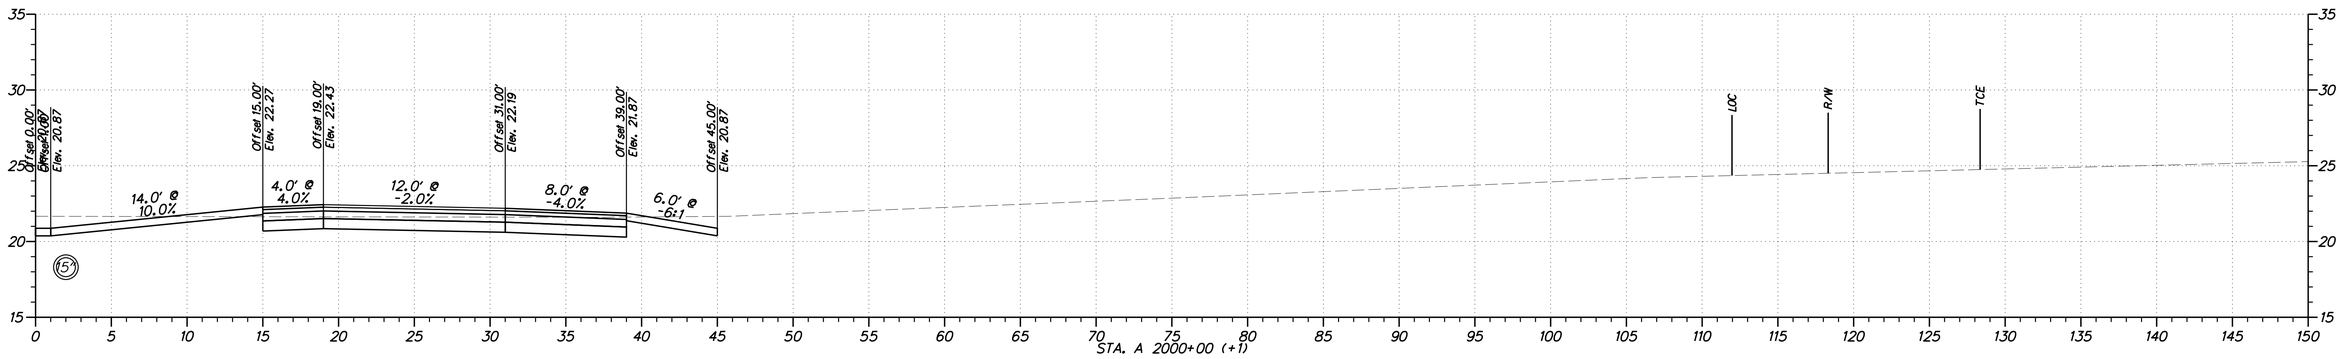

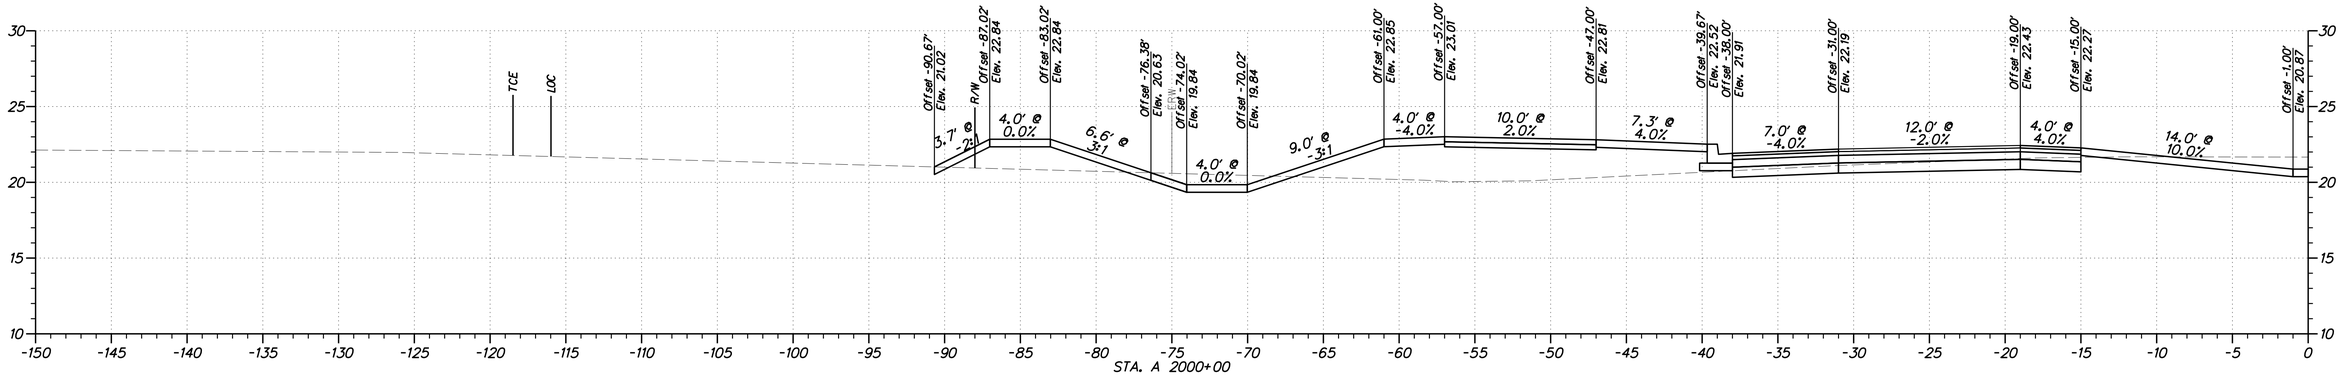

$USER$
$DATE$
$FILE$

DELAWARE
DEPARTMENT OF TRANSPORTATION

ADDENDUMS / REVISIONS

HORIZONTAL AND VERTICAL SCALE: 1"=5'
0 5 10 15
FEET

WEST DOVER CONNECTOR

CONTRACT	BRIDGE NO. 2-156, 2-157
T200411701	DESIGNED BY: RP
COUNTY	
KENT	CHECKED BY: BP

CROSS SECTIONS
WEST DOVER CONNECTOR

SHEET NO.

TOTAL SHTS.
XXX

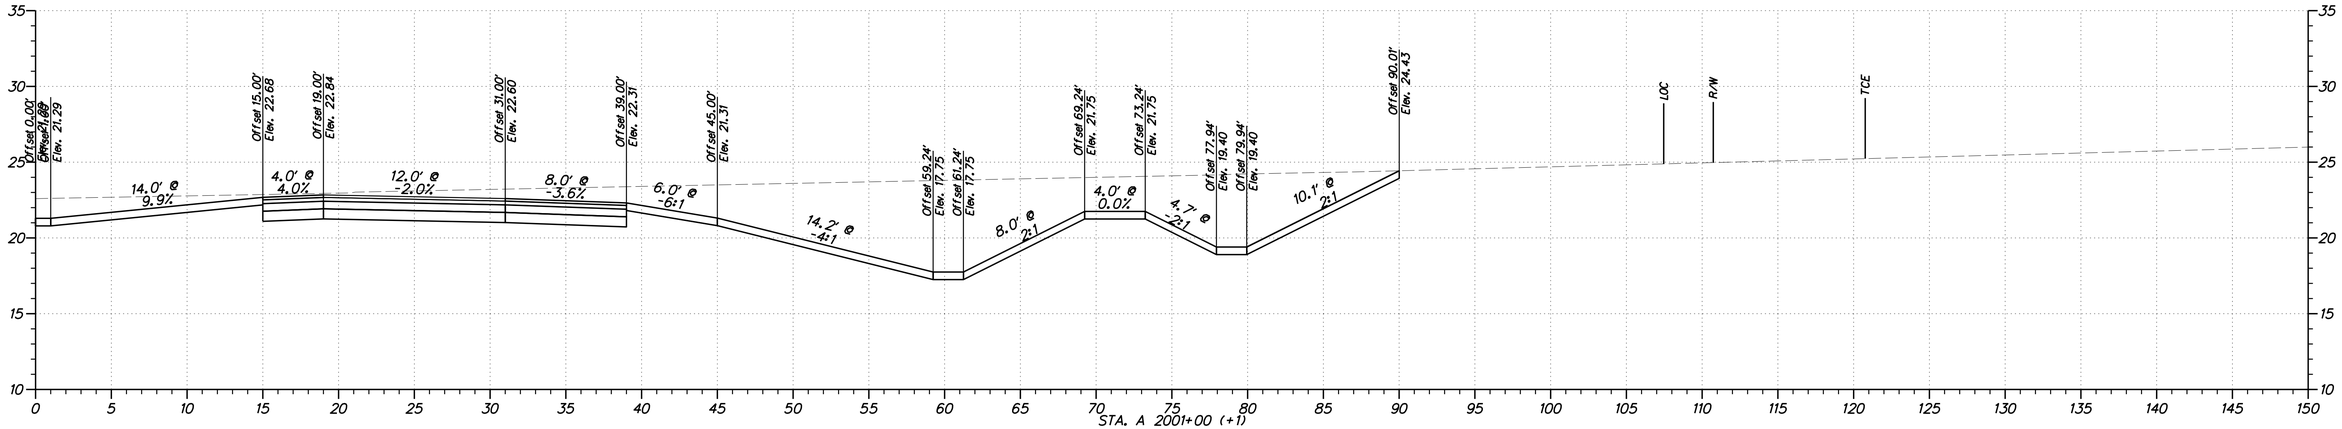

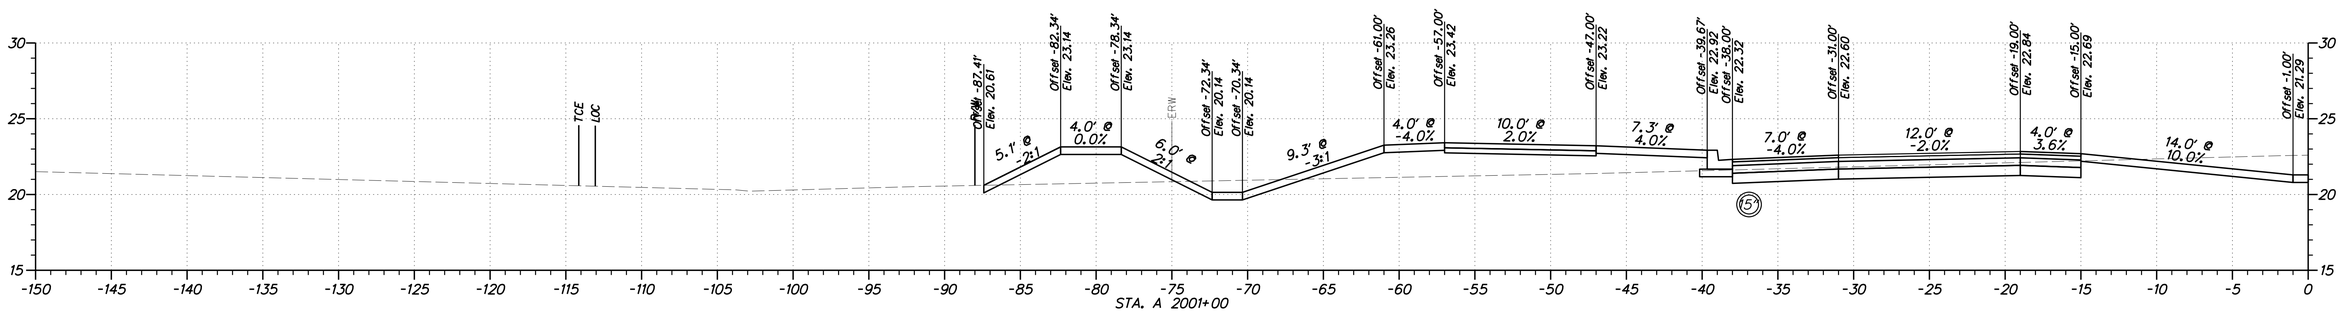

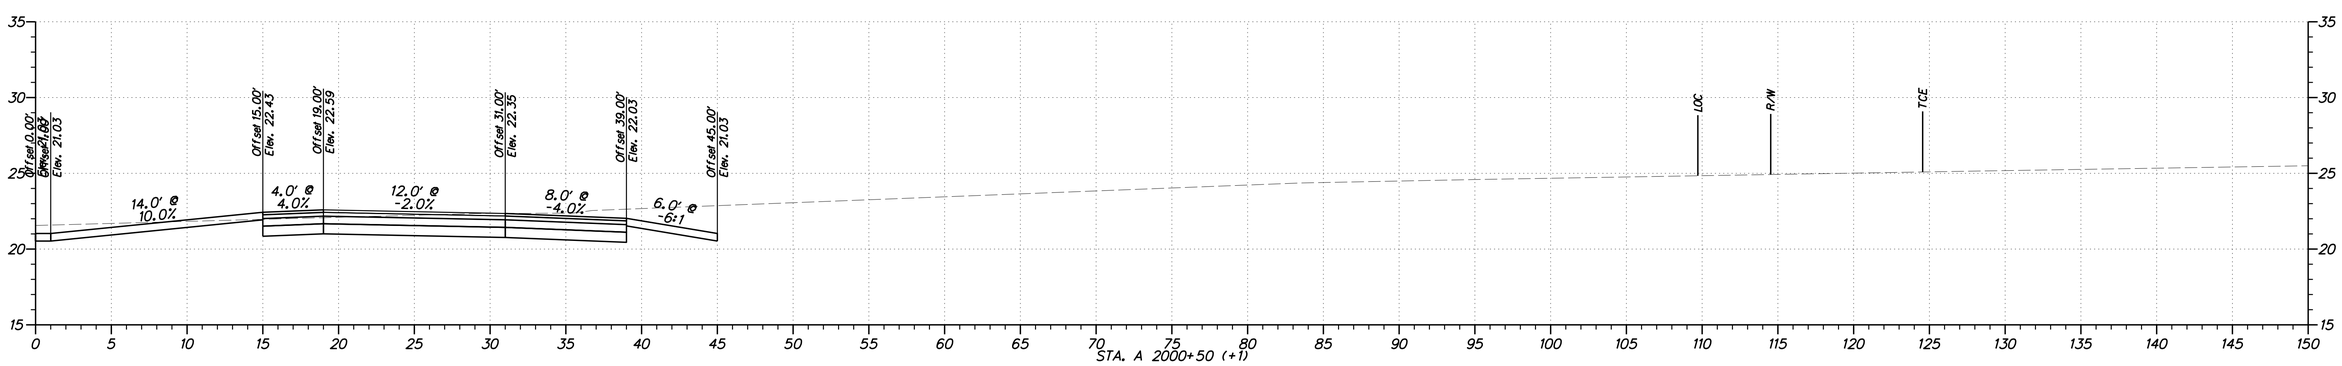

$USER$

$DATE$
$FILEL$

DELAWARE DEPARTMENT OF TRANSPORTATION

ADDENDUMS / REVISIONS

HORIZONTAL AND VERTICAL SCALE: 1"=5'
0 5 10 15
FEET

WEST DOVER CONNECTOR

CONTRACT	BRIDGE NO. 2-156, 2-157
T200411701	DESIGNED BY: RP
COUNTY	
KENT	CHECKED BY: BP

CROSS SECTIONS WEST DOVER CONNECTOR

SHEET NO.

TOTAL SHTS.
XXX

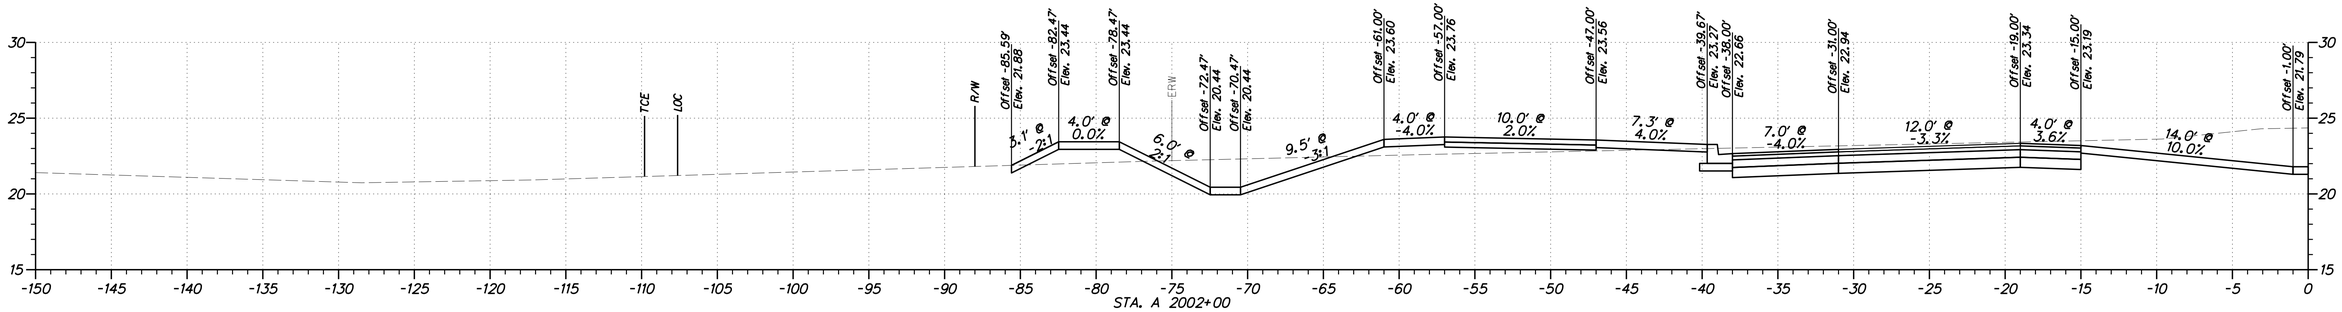

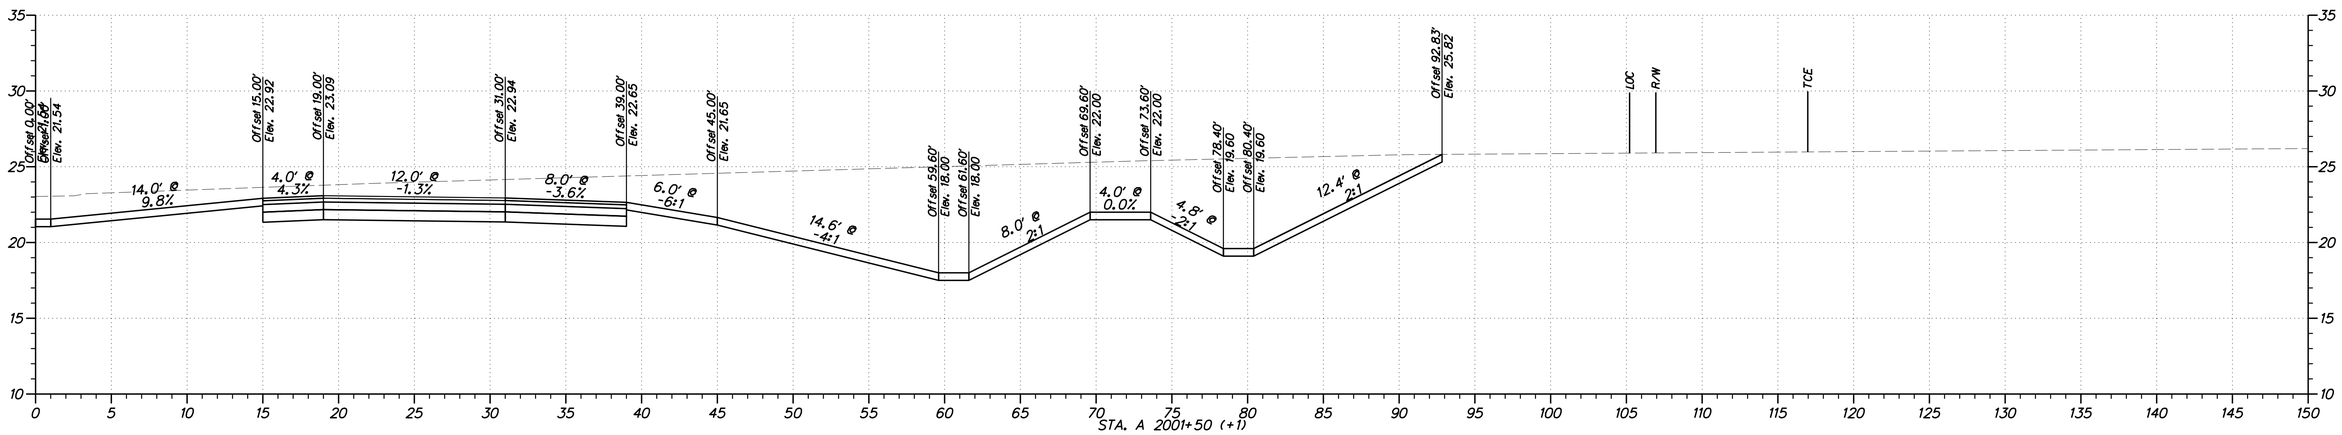

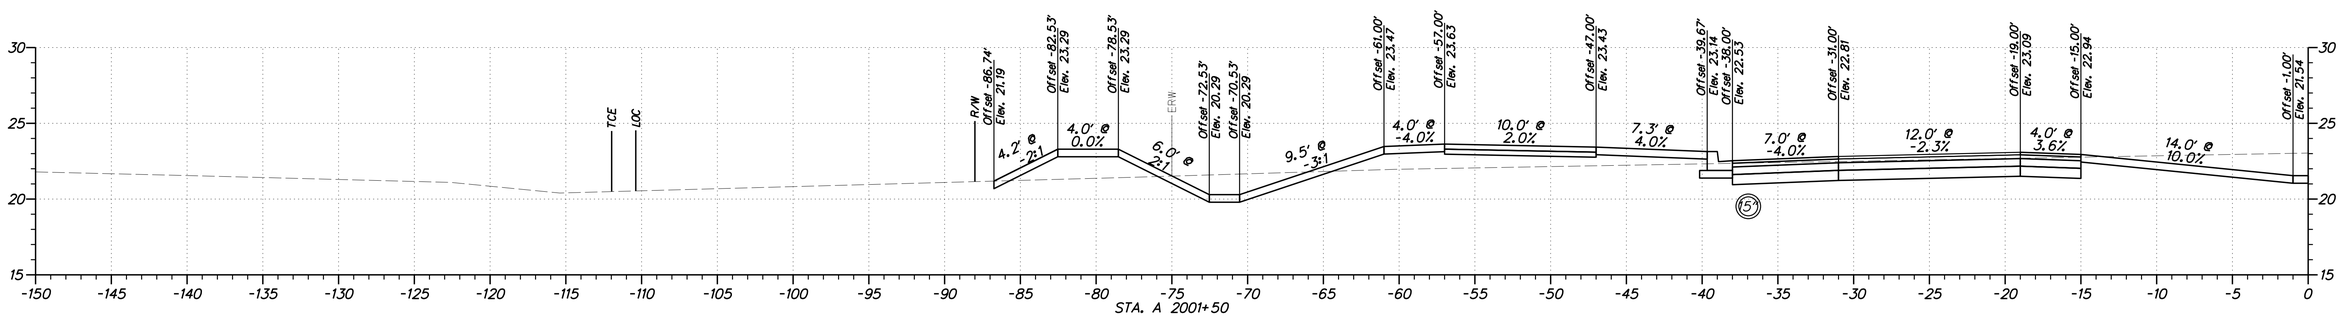

$USER$
$DATE$
$FILE$

DELAWARE DEPARTMENT OF TRANSPORTATION

ADDENDUMS / REVISIONS

HORIZONTAL AND VERTICAL SCALE: 1"=5'
0 5 10 15
FEET

WEST DOVER CONNECTOR

CONTRACT	BRIDGE NO.	2-156, 2-157
T200411701	DESIGNED BY: RP	
COUNTY		
KENT	CHECKED BY: BP	

CROSS SECTIONS WEST DOVER CONNECTOR

SHEET NO.

TOTAL SHTS.
XXX

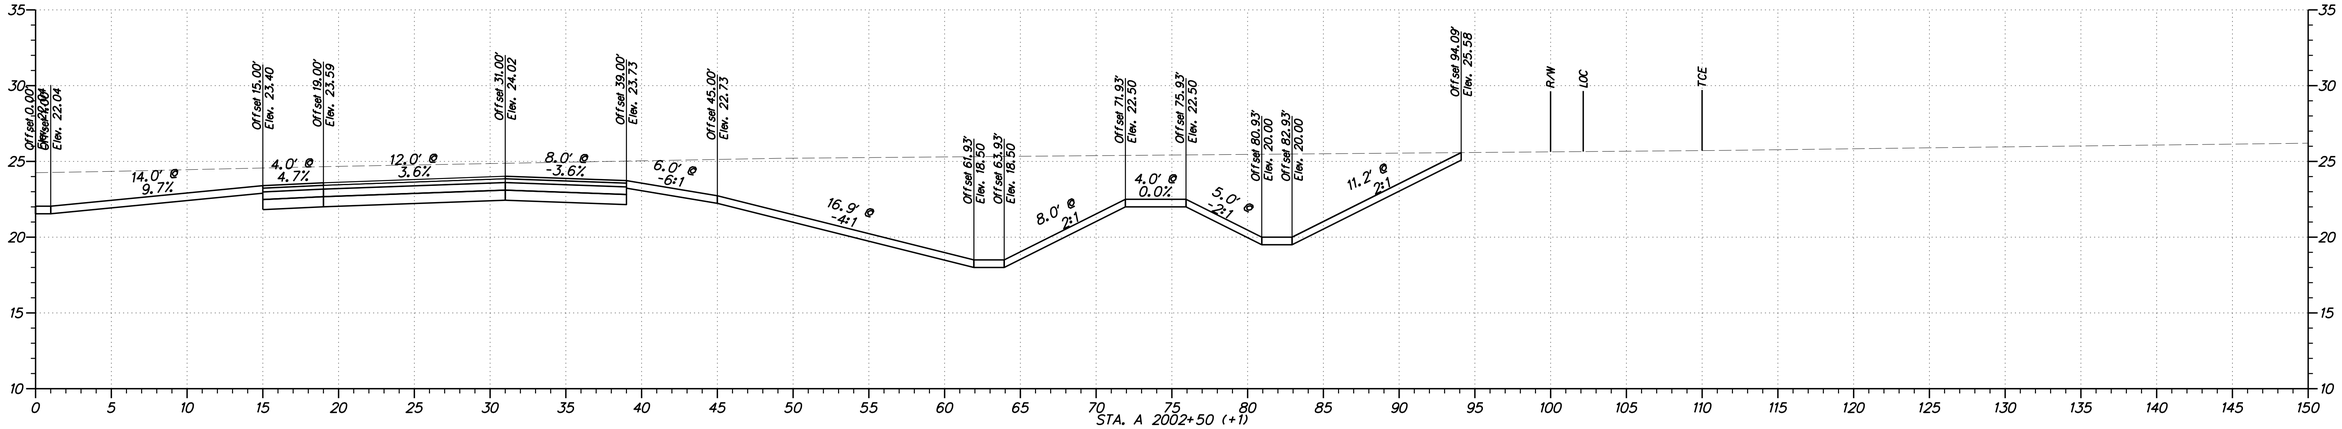

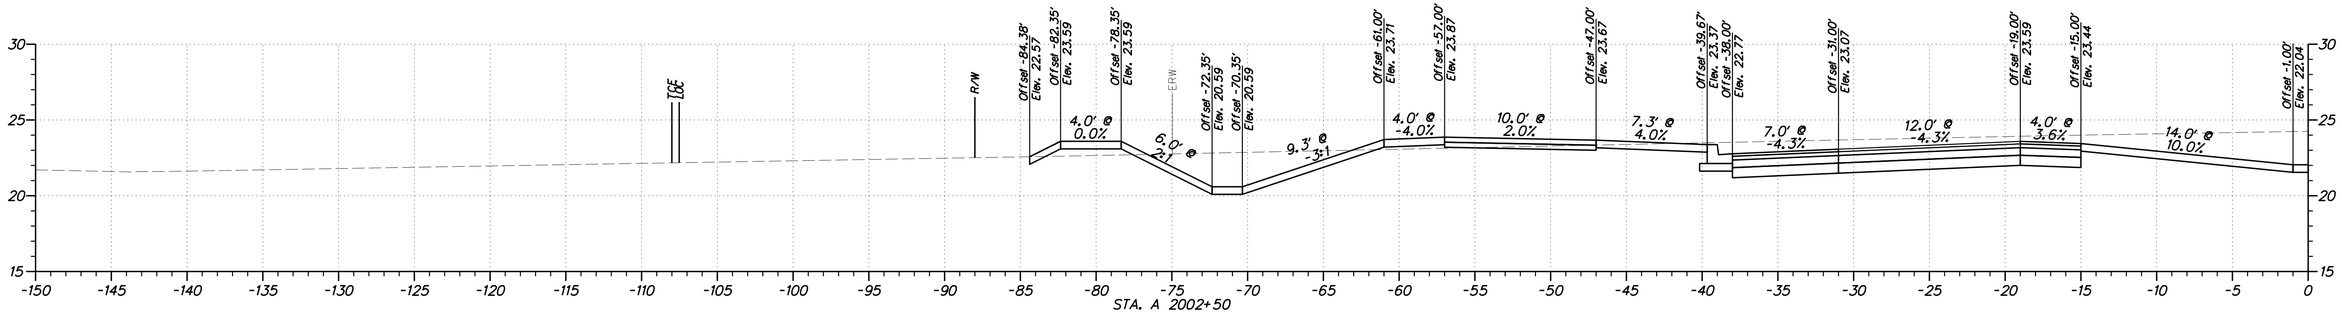

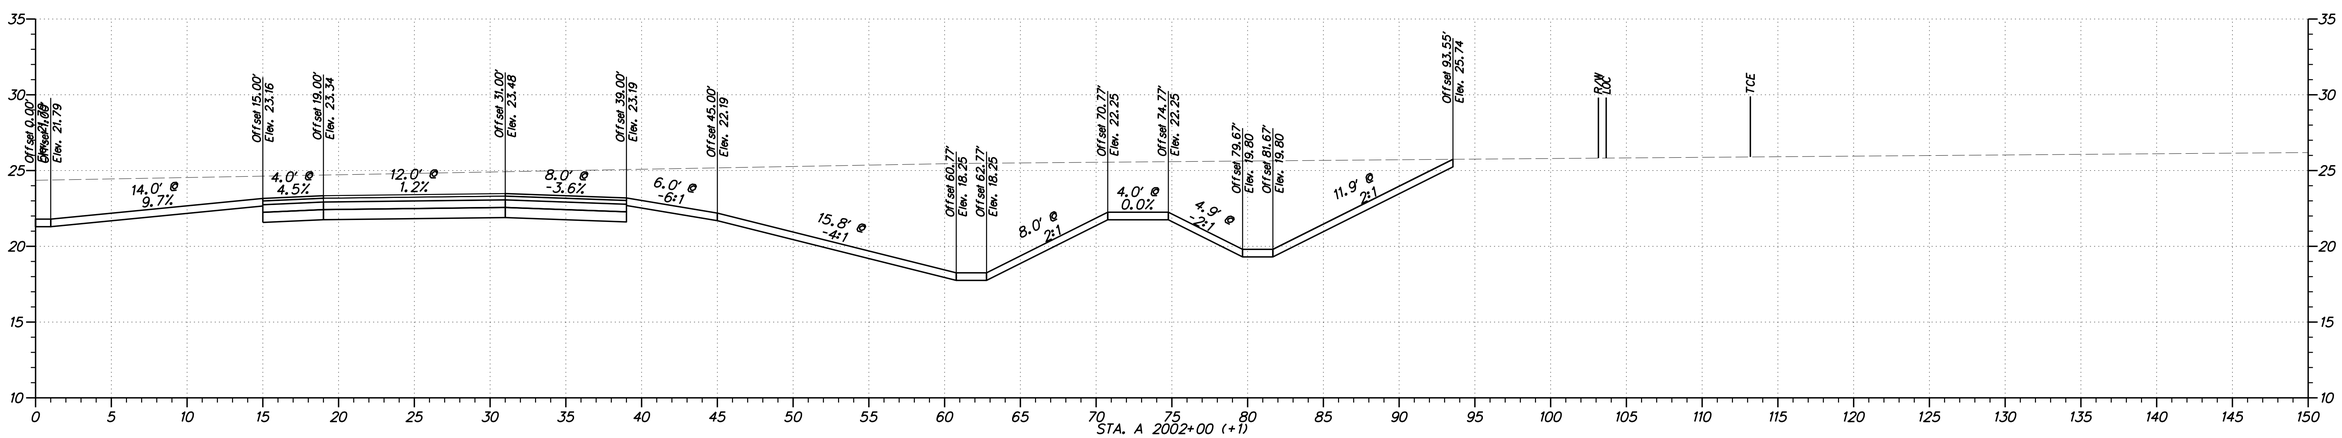

$USER$
$DATE$
$FILE1$

DELAWARE DEPARTMENT OF TRANSPORTATION

ADDENDUMS / REVISIONS

HORIZONTAL AND VERTICAL SCALE: 1"=5'
0 5 10 15
FEET

WEST DOVER CONNECTOR

CONTRACT	BRIDGE NO.	2-156, 2-157
T200411701	DESIGNED BY: RP	
COUNTY		
KENT	CHECKED BY: BP	

CROSS SECTIONS WEST DOVER CONNECTOR

SHEET NO.

TOTAL SHTS.
XXX

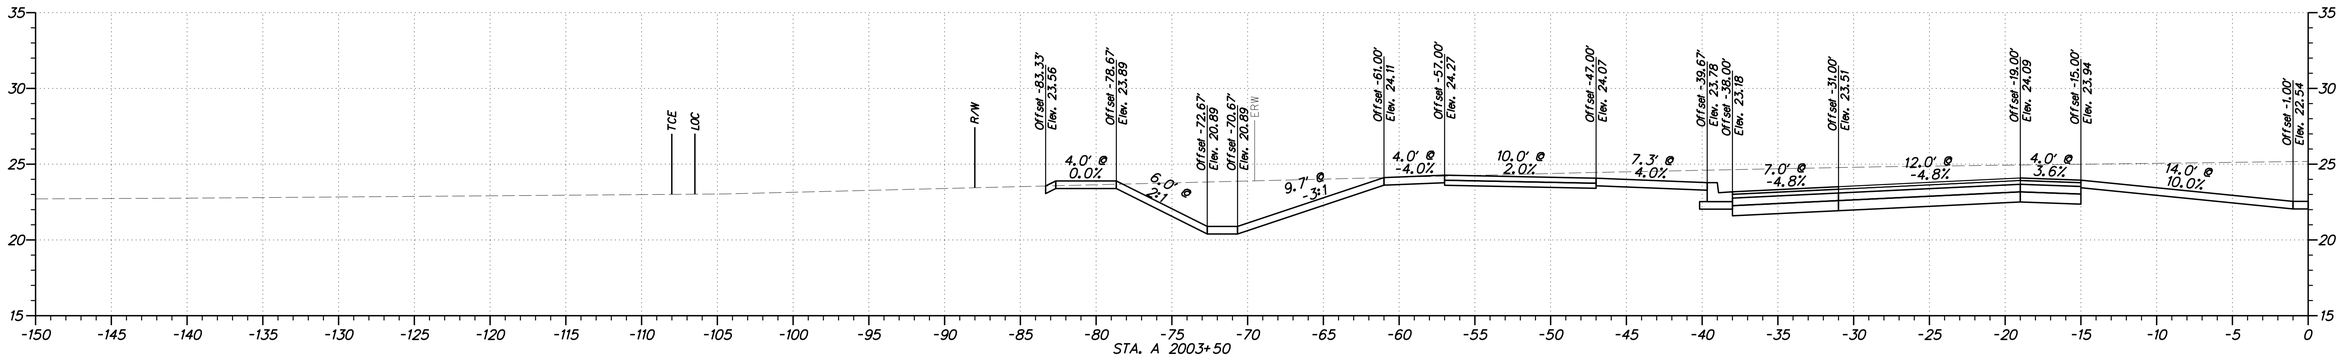

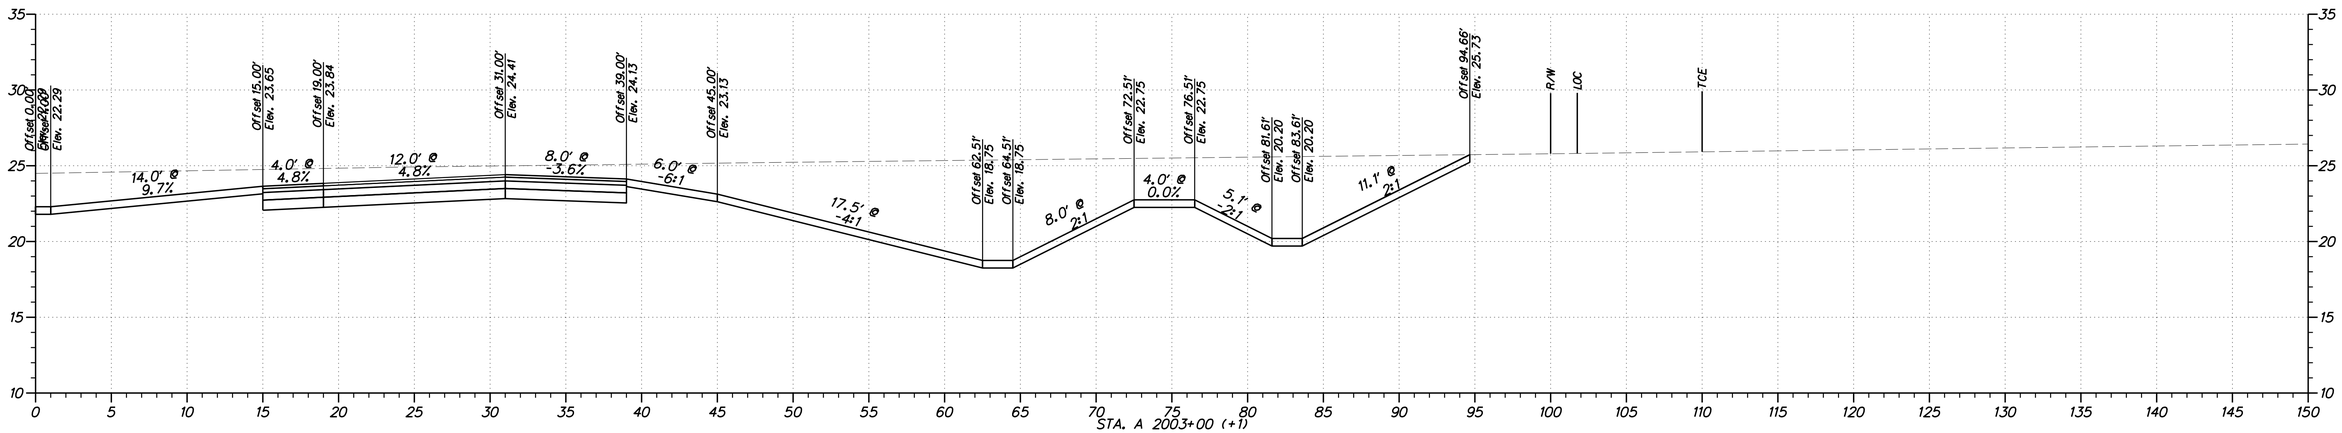

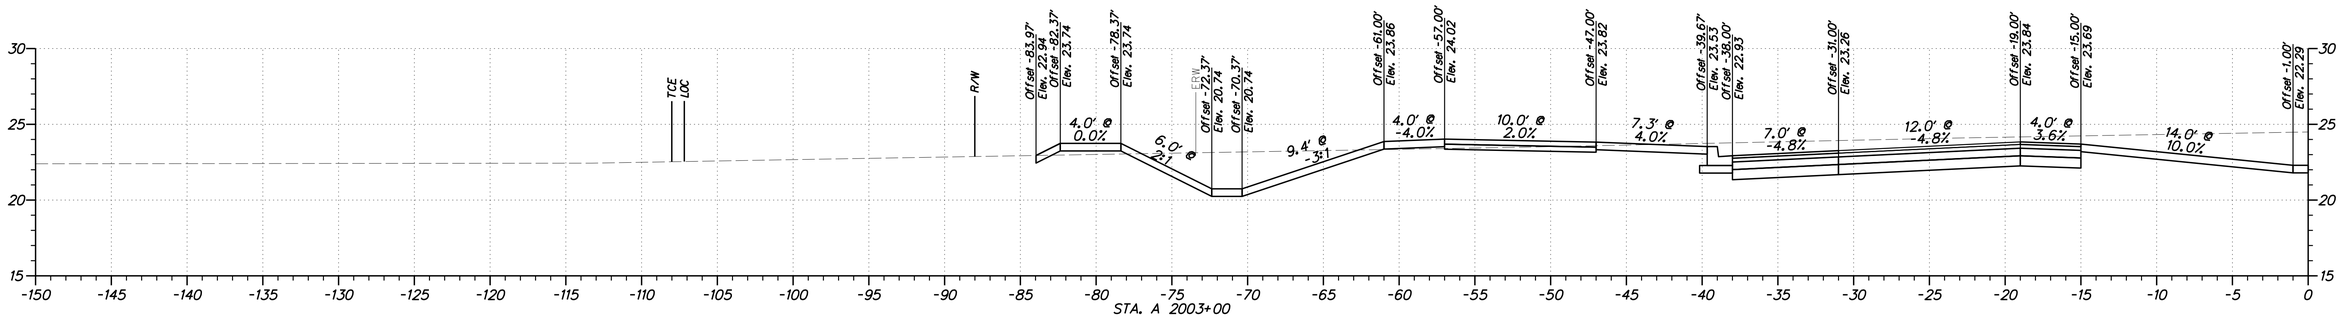

$USER$
$DATE$
$FILE$

DELAWARE DEPARTMENT OF TRANSPORTATION

ADDENDUMS / REVISIONS

HORIZONTAL AND VERTICAL SCALE: 1"=5'
0 5 10 15
FEET

WEST DOVER CONNECTOR

CONTRACT	BRIDGE NO.	2-156, 2-157
T200411701	DESIGNED BY: RP	
COUNTY		
KENT	CHECKED BY: BP	

CROSS SECTIONS WEST DOVER CONNECTOR

SHEET NO.

TOTAL SHTS.
XXX

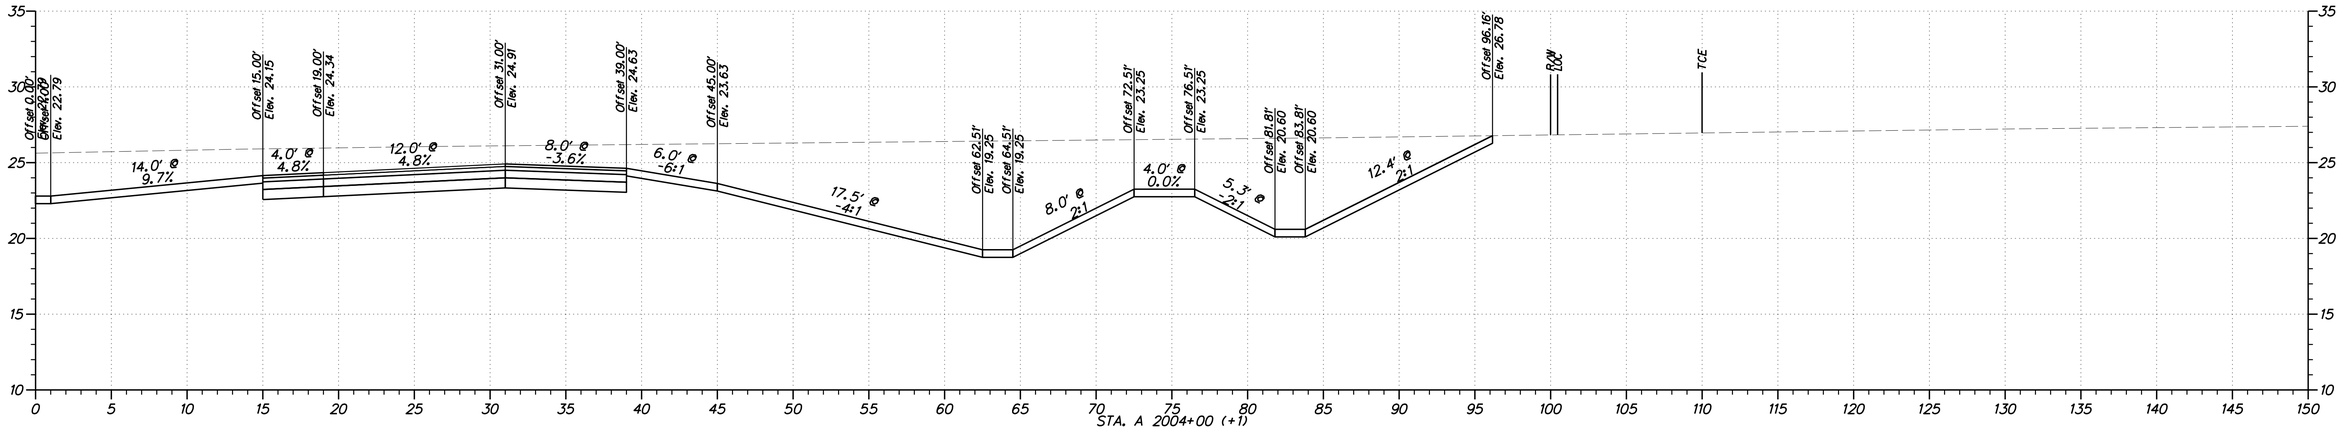

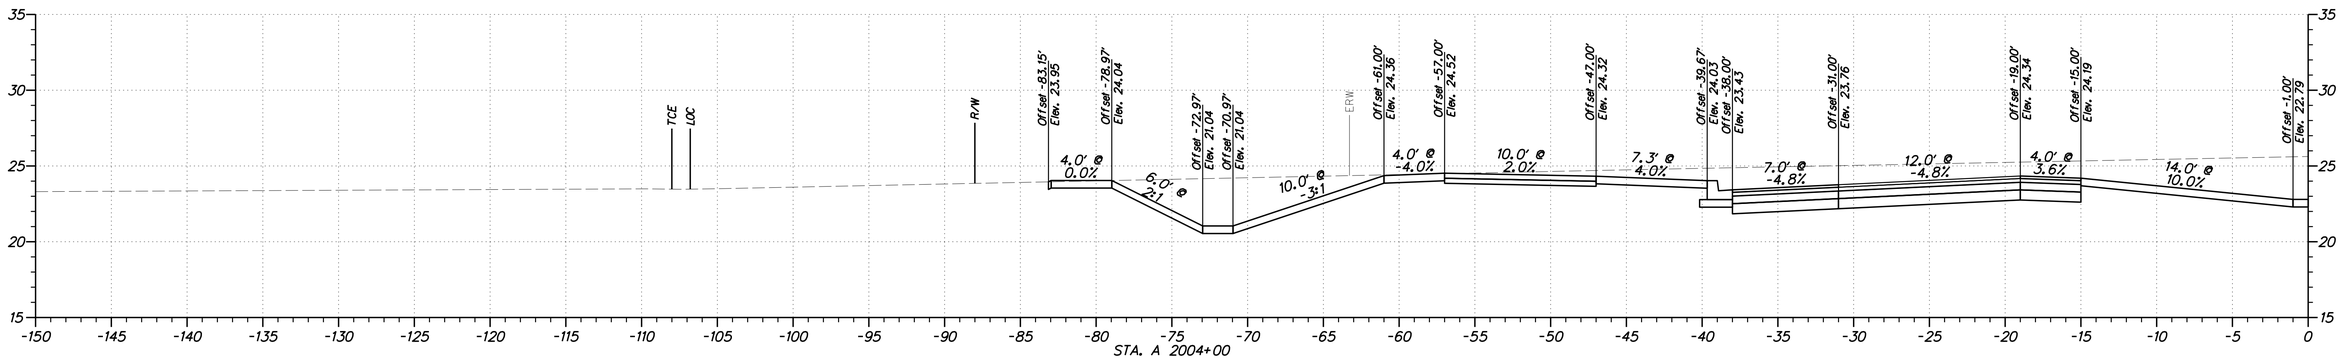

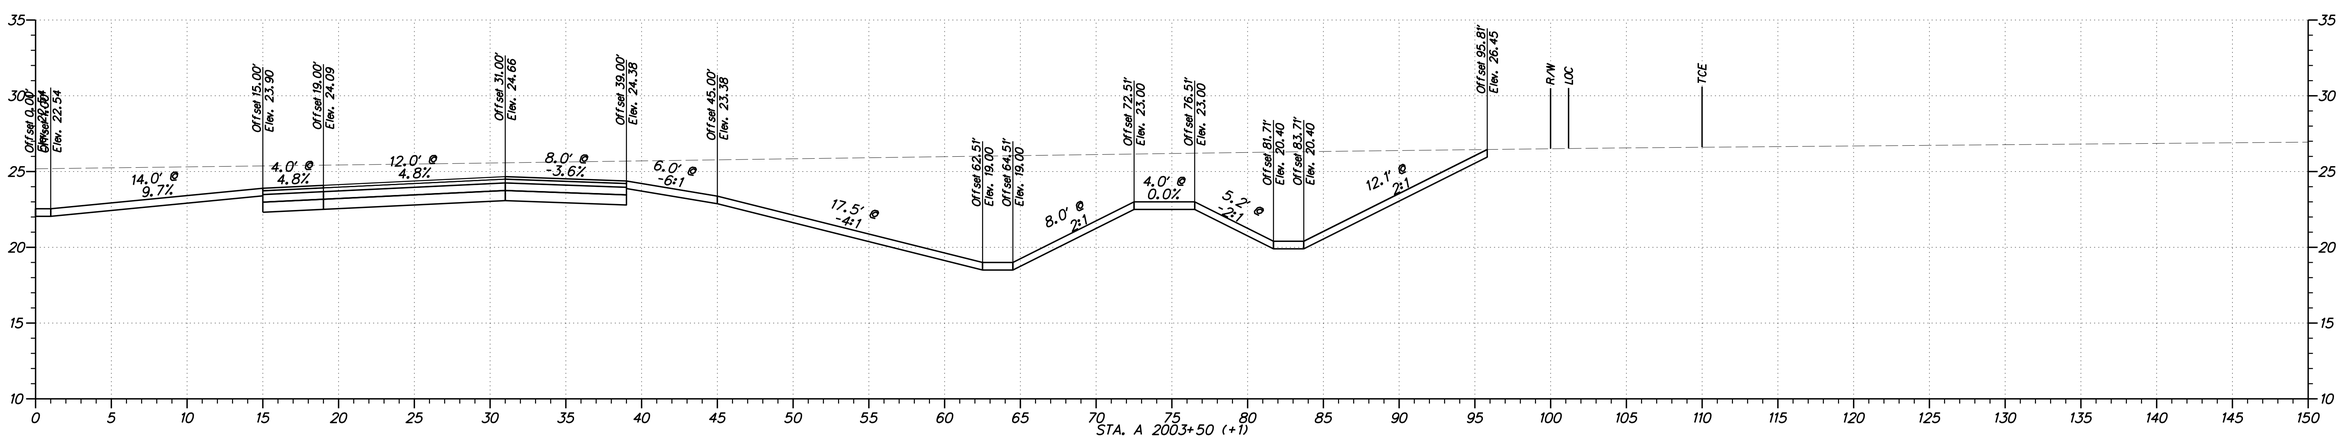

$USER$
$DATE$
$FILE1$

DELAWARE DEPARTMENT OF TRANSPORTATION

ADDENDUMS / REVISIONS

HORIZONTAL AND VERTICAL SCALE: 1"=5'
0 5 10 15
FEET

WEST DOVER CONNECTOR

CONTRACT	BRIDGE NO.	2-156, 2-157
T200411701	DESIGNED BY: RP	
COUNTY		
KENT	CHECKED BY: BP	

CROSS SECTIONS WEST DOVER CONNECTOR

SHEET NO.

TOTAL SHTS.

XXX

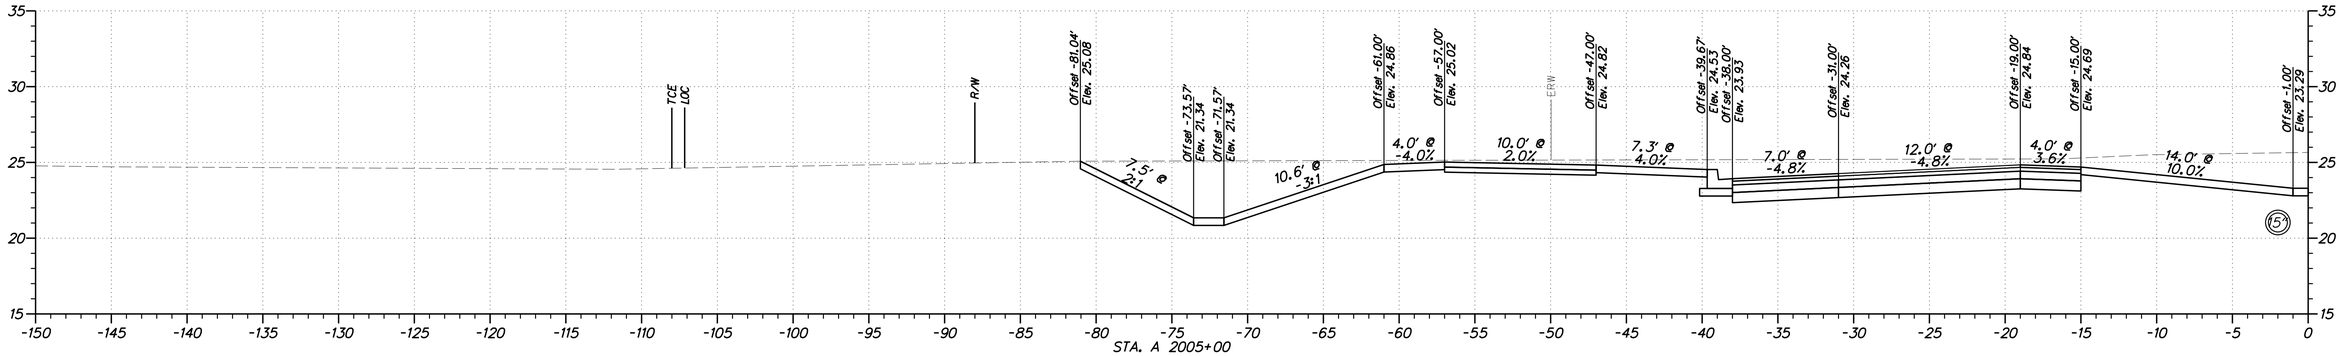

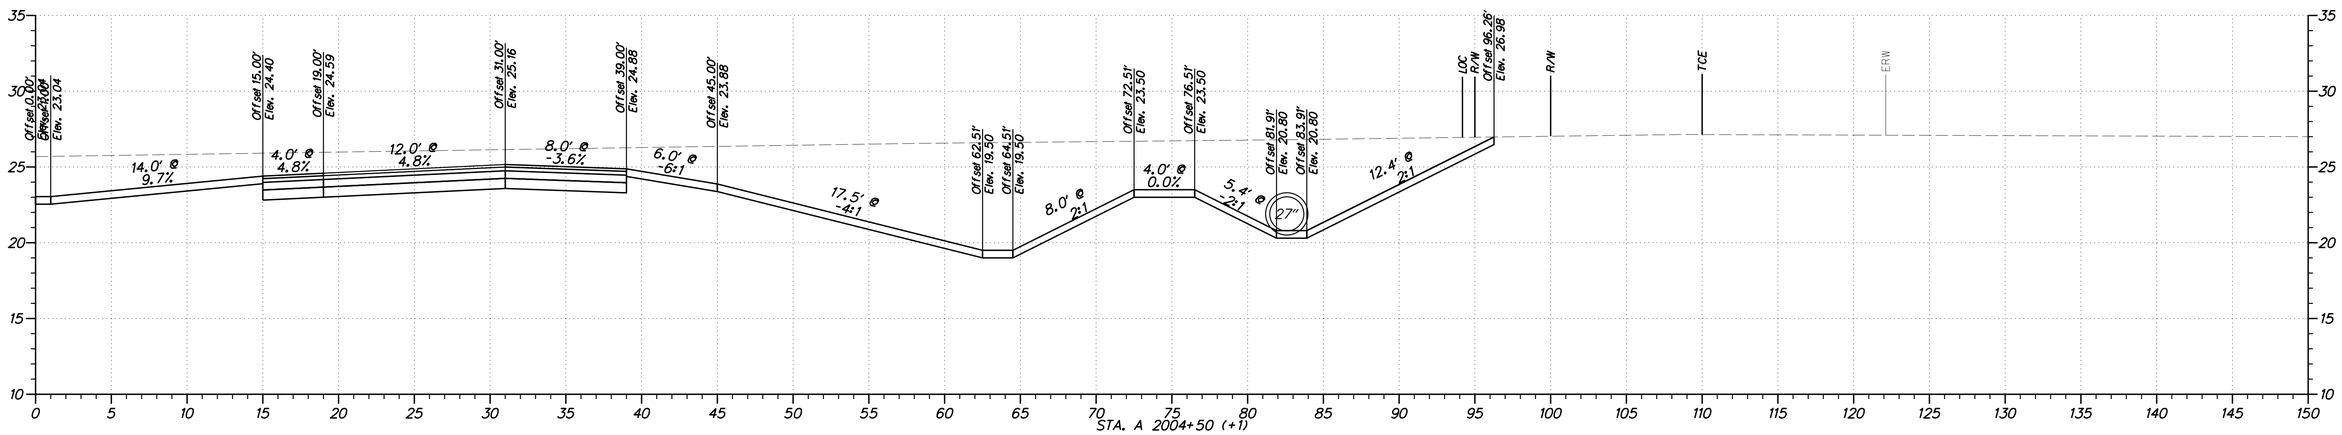

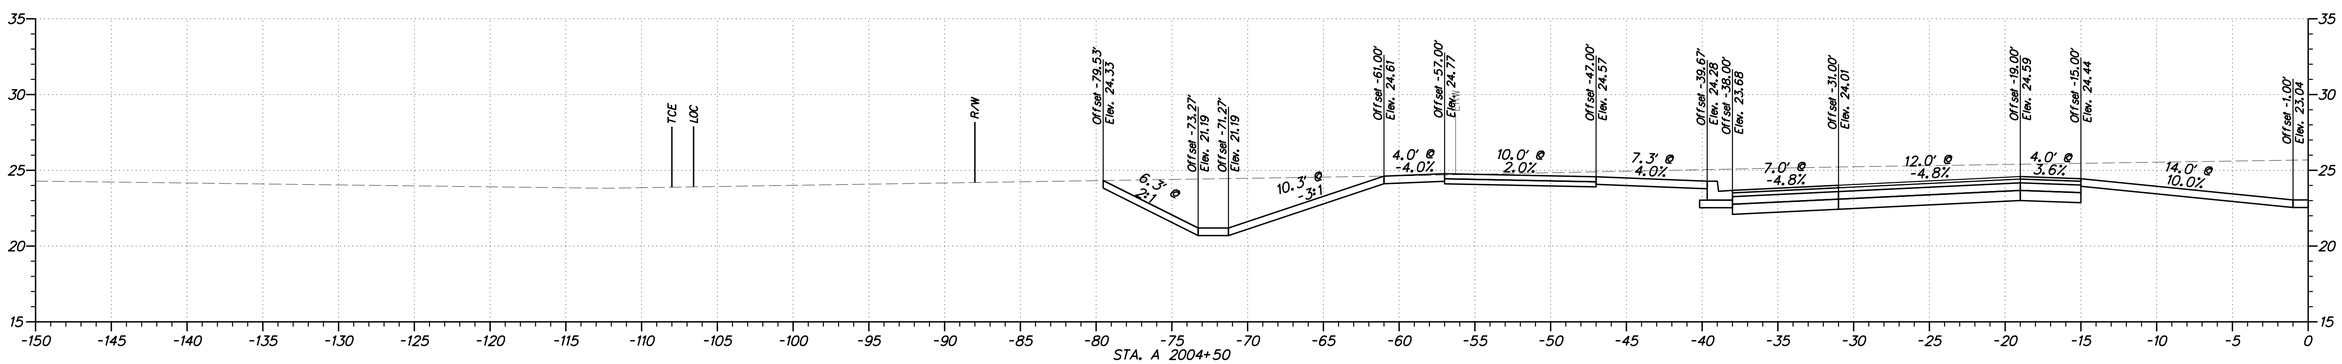

$USER$
$DATE$
$FILE$

DELAWARE DEPARTMENT OF TRANSPORTATION	ADDENDUMS / REVISIONS	HORIZONTAL AND VERTICAL SCALE: 1"=5' (0, 5, 10, 15 FEET)	**WEST DOVER CONNECTOR**	CONTRACT T200411701 / COUNTY KENT	BRIDGE NO. 2-156, 2-157 / DESIGNED BY: RP / CHECKED BY: BP	**CROSS SECTIONS WEST DOVER CONNECTOR**	SHEET NO. / TOTAL SHTS. XXX

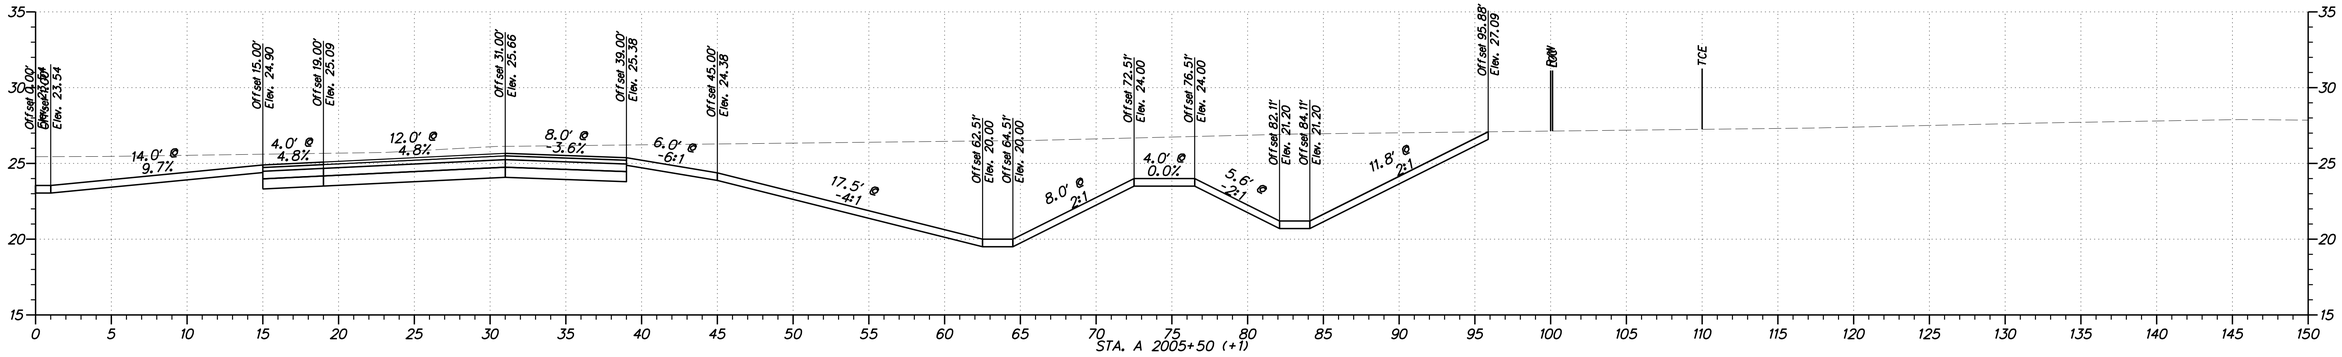

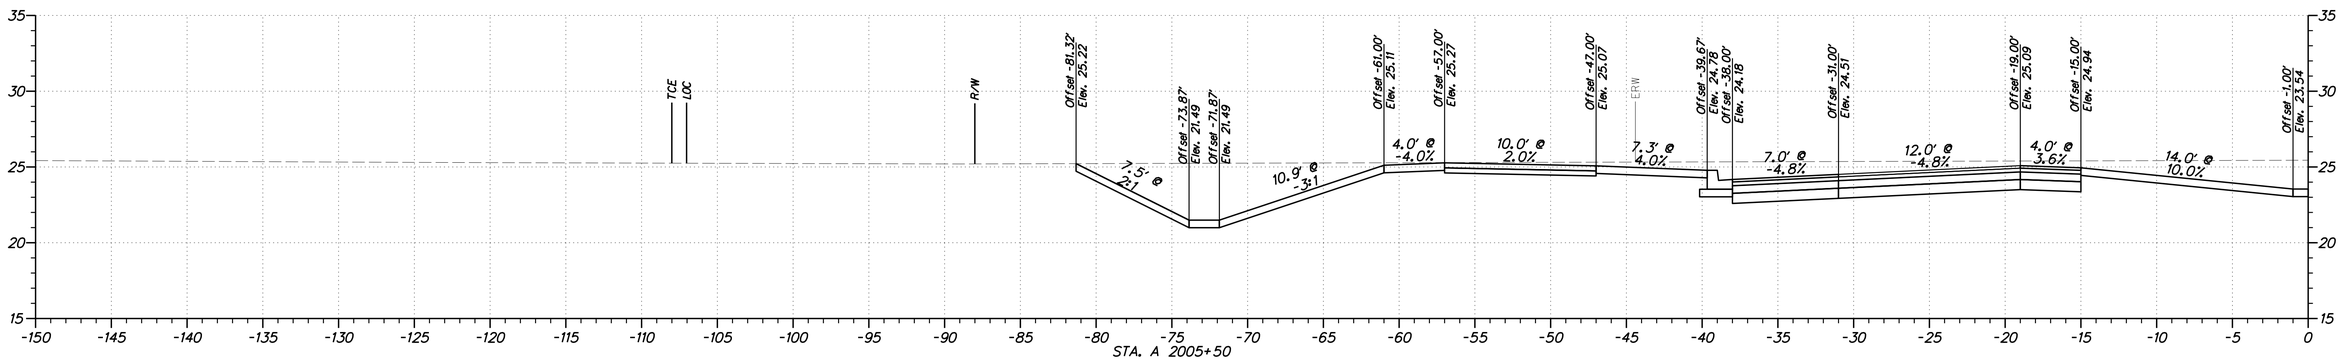

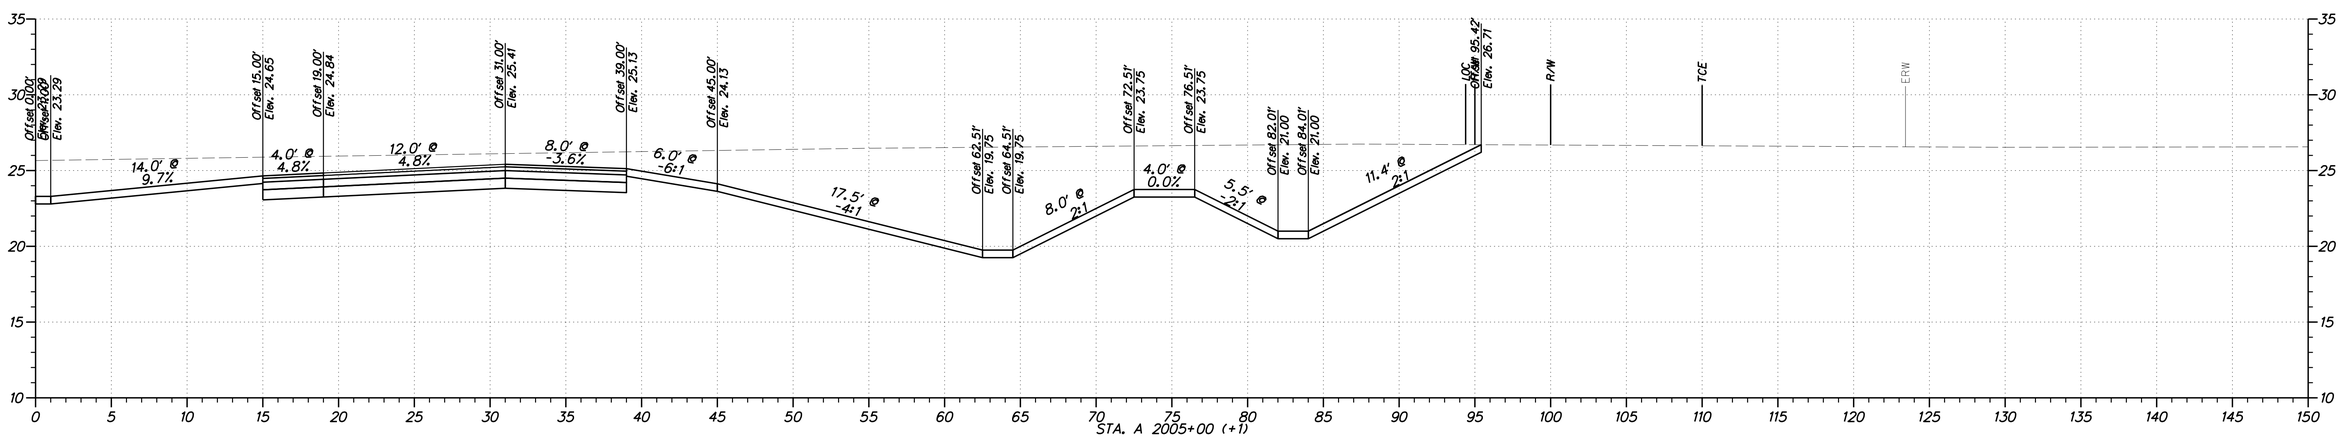

DELAWARE DEPARTMENT OF TRANSPORTATION

ADDENDUMS / REVISIONS

HORIZONTAL AND VERTICAL SCALE: 1"=5'
0 5 10 15
FEET

WEST DOVER CONNECTOR

CONTRACT	BRIDGE NO.	2-156, 2-157
T200411701	DESIGNED BY: RP	
COUNTY		
KENT	CHECKED BY: BP	

CROSS SECTIONS WEST DOVER CONNECTOR

SHEET NO.

TOTAL SHTS.
XXX

$USER$
$DATE$
$FILE$

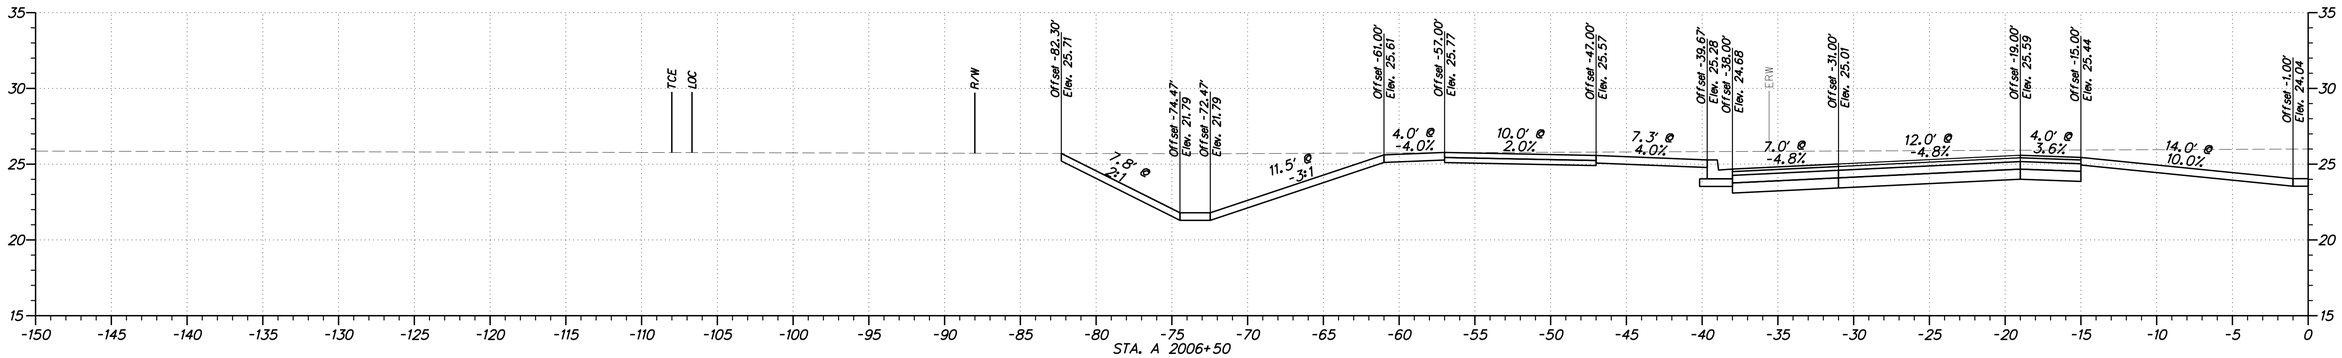

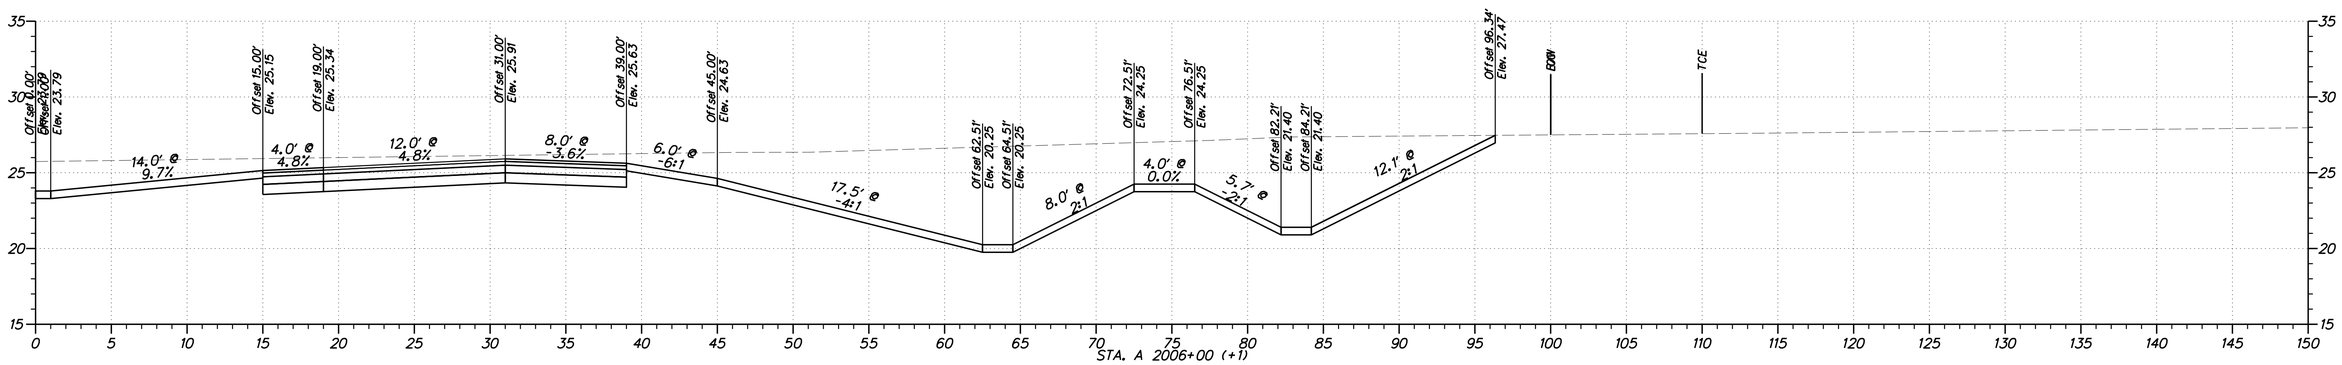

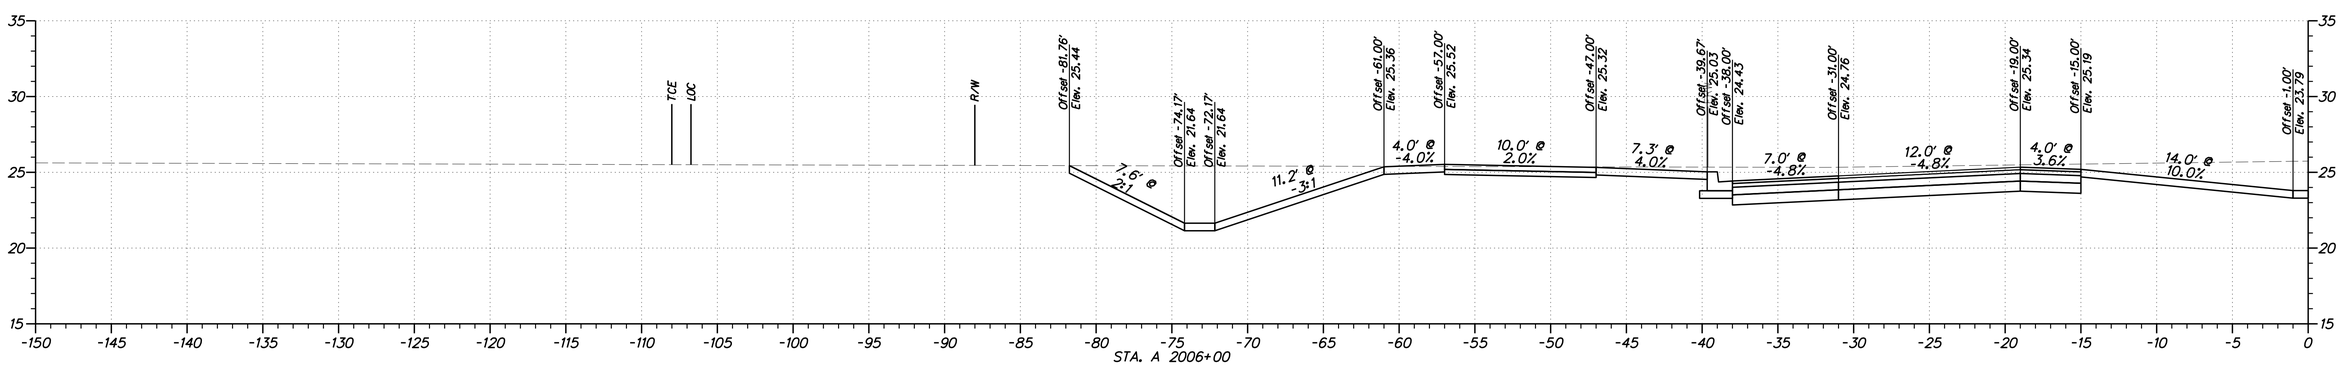

$USER$
$DATE$
$FILE1$

DELAWARE DEPARTMENT OF TRANSPORTATION

ADDENDUMS / REVISIONS

HORIZONTAL AND VERTICAL SCALE: 1"=5'
0 5 10 15
FEET

WEST DOVER CONNECTOR

CONTRACT	BRIDGE NO.	2-156, 2-157
T200411701	DESIGNED BY: RP	
COUNTY		
KENT	CHECKED BY: BP	

CROSS SECTIONS WEST DOVER CONNECTOR

SHEET NO.

TOTAL SHTS.
XXX

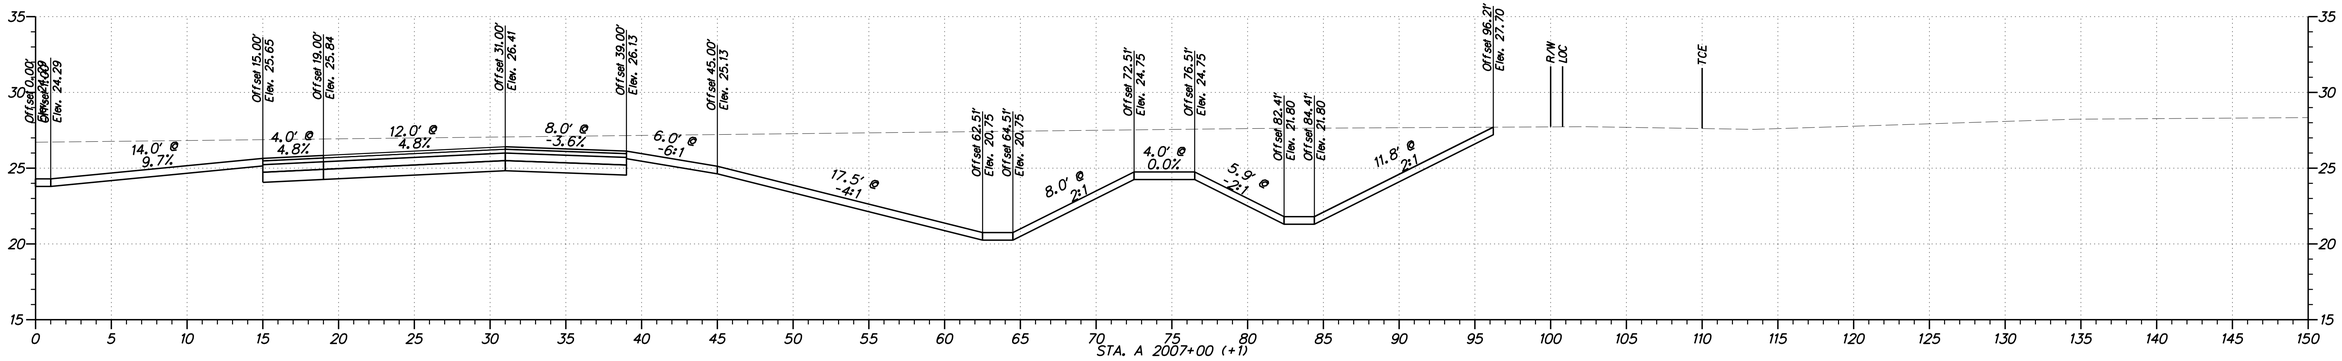

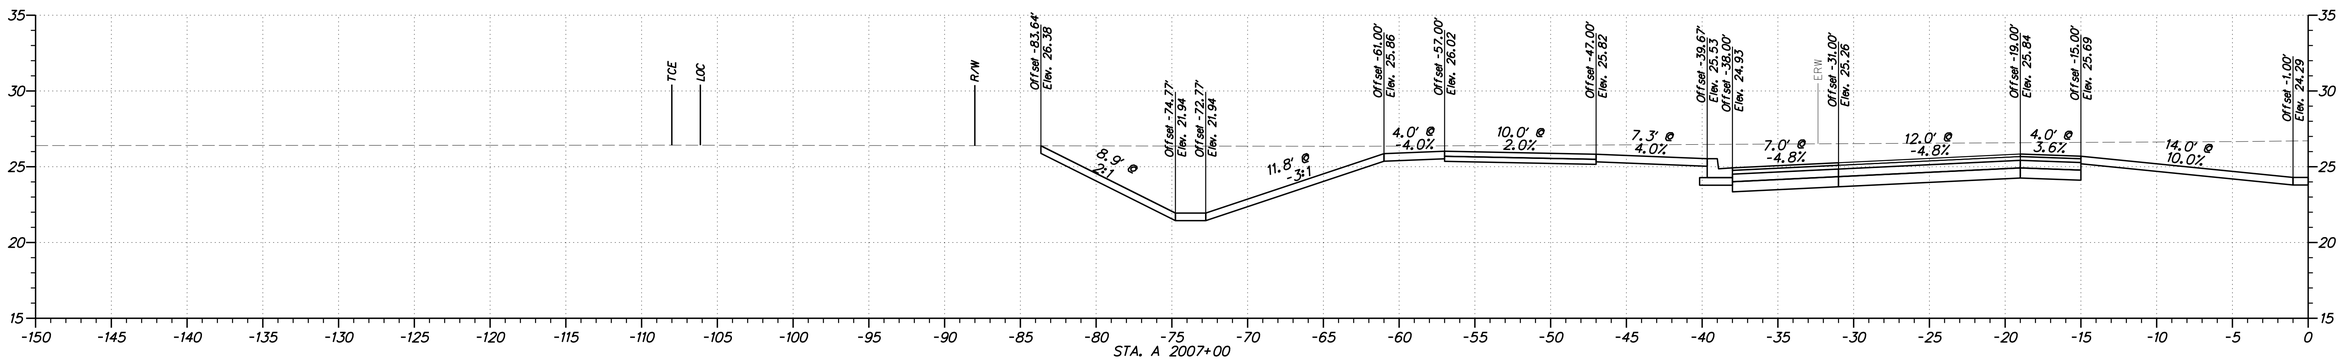

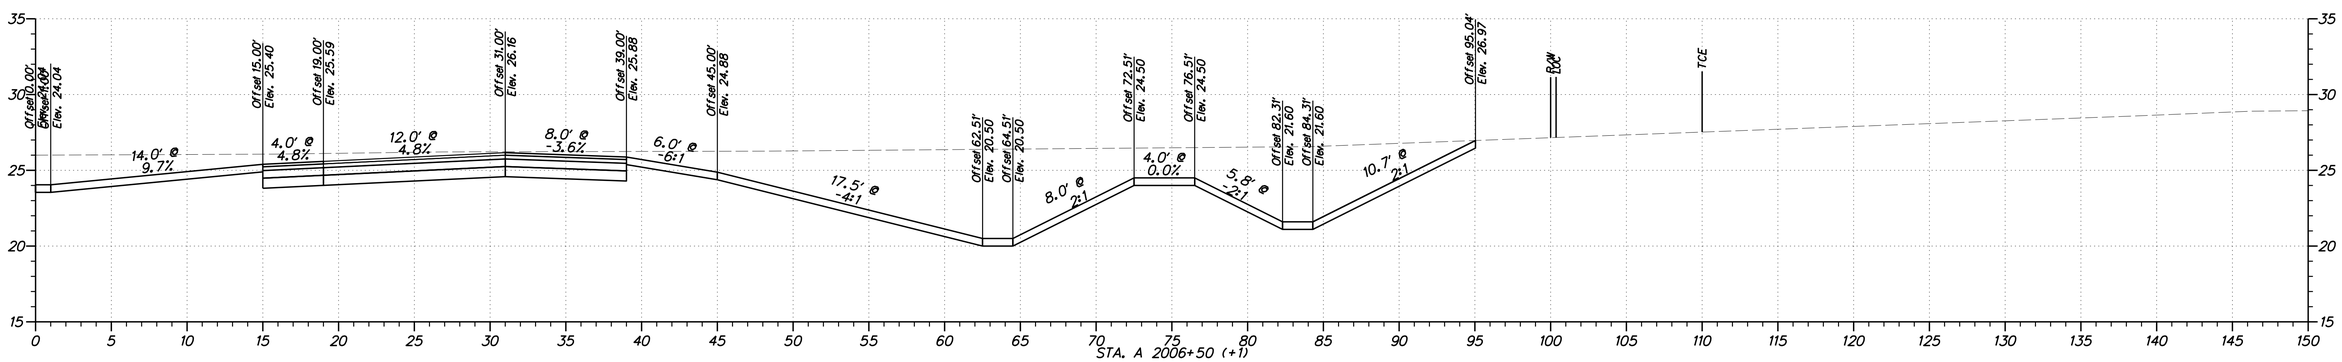

$USER$

$DATE$
$FILE1$

DELAWARE
DEPARTMENT OF TRANSPORTATION

ADDENDUMS / REVISIONS

HORIZONTAL AND VERTICAL SCALE: 1"=5'
0 5 10 15
FEET

WEST DOVER CONNECTOR

CONTRACT	BRIDGE NO. 2-156, 2-157
T200411701	DESIGNED BY: RP
COUNTY	
KENT	CHECKED BY: BP

CROSS SECTIONS
WEST DOVER CONNECTOR

SHEET NO.

TOTAL SHTS.
XXX

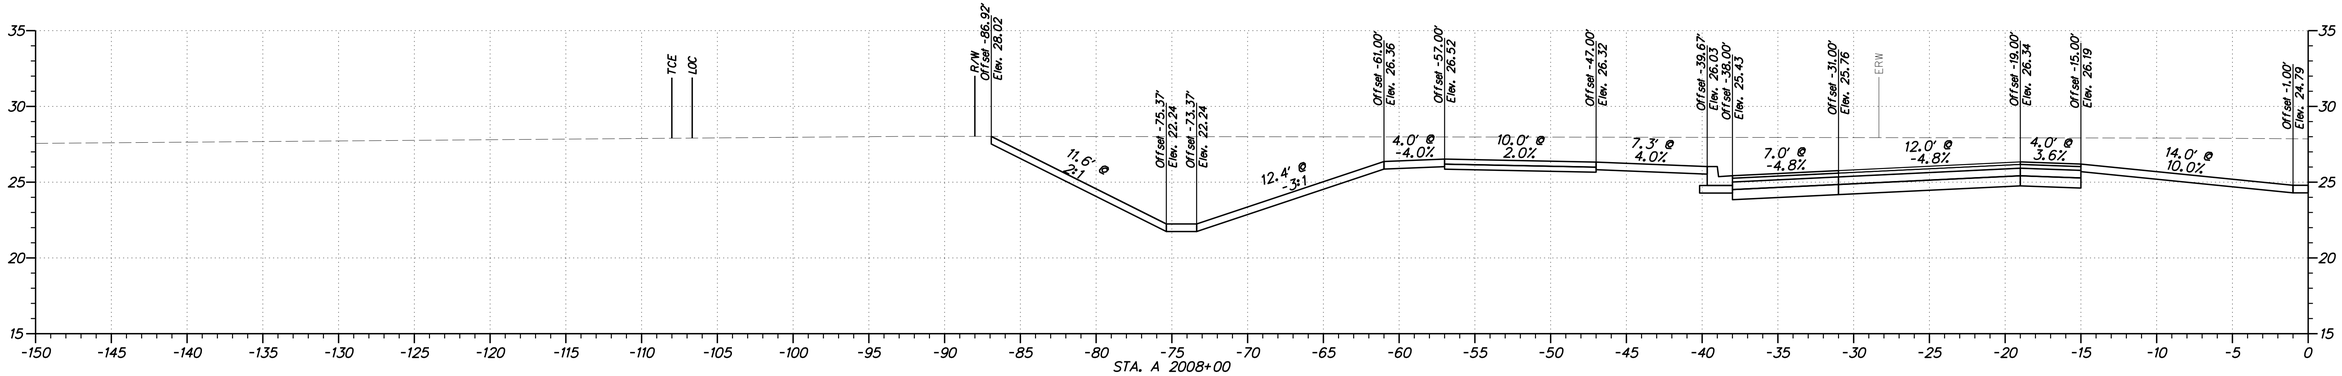

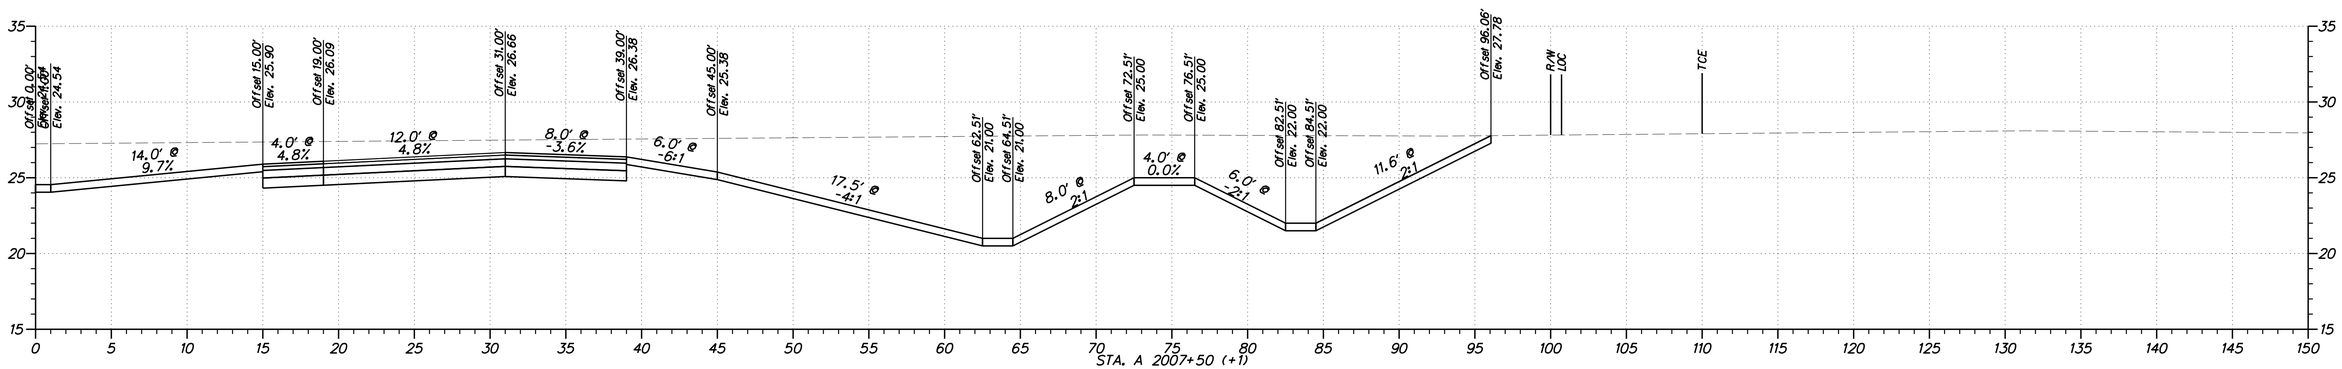

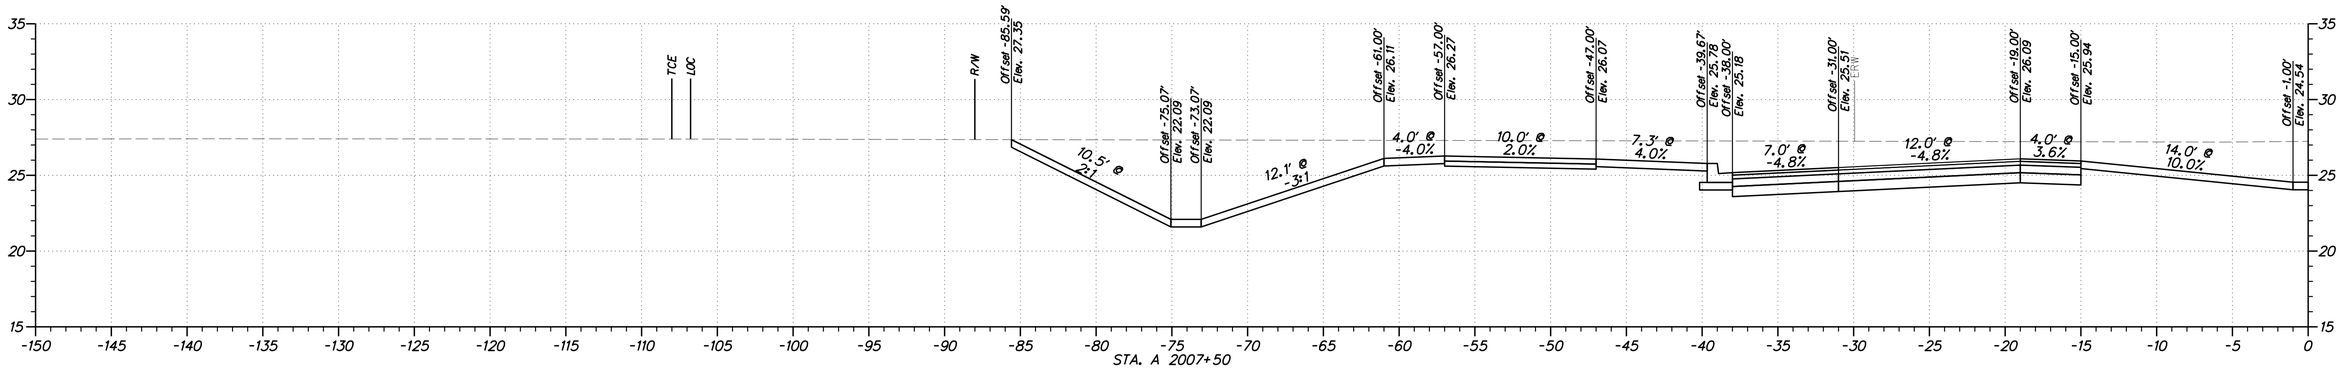

$USER$
$DATE$
$FILEL$

DELAWARE
DEPARTMENT OF TRANSPORTATION

ADDENDUMS / REVISIONS

HORIZONTAL AND VERTICAL SCALE: 1"=5'
0 5 10 15
FEET

WEST DOVER CONNECTOR

CONTRACT	BRIDGE NO.	2-156, 2-157
T200411701	DESIGNED BY: RP	
COUNTY		
KENT	CHECKED BY: BP	

CROSS SECTIONS
WEST DOVER CONNECTOR

SHEET NO.

TOTAL SHTS.
XXX

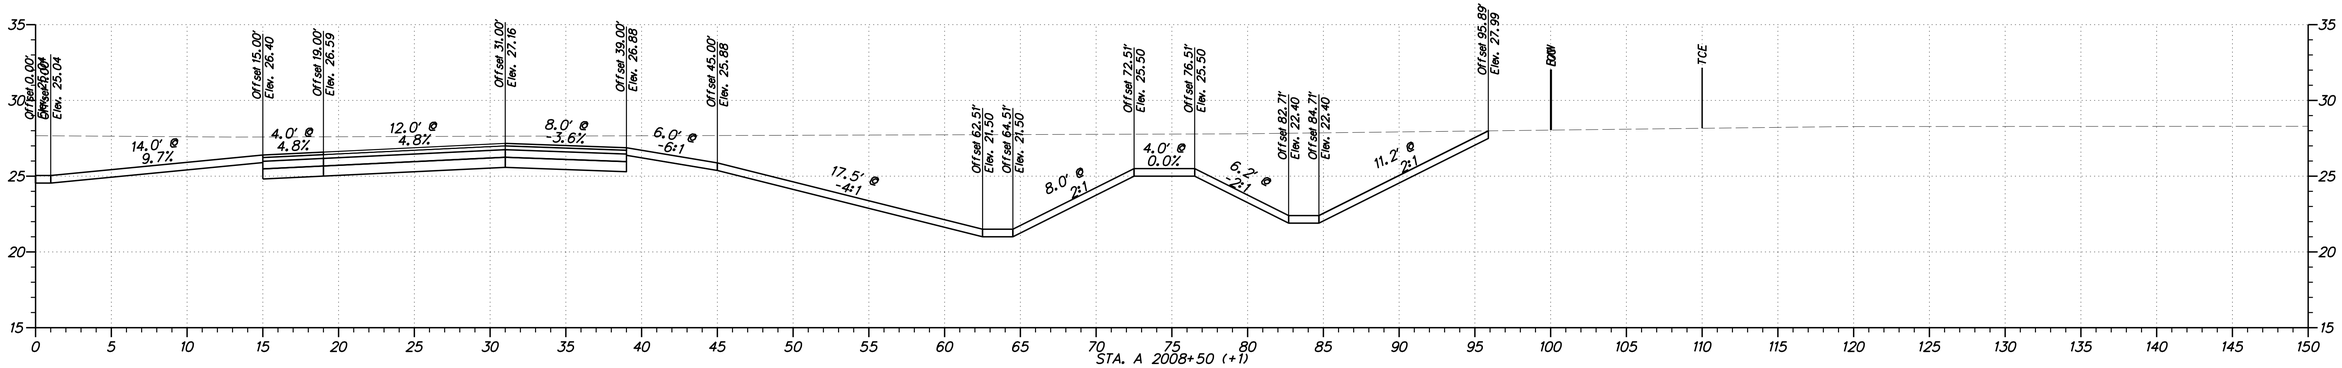

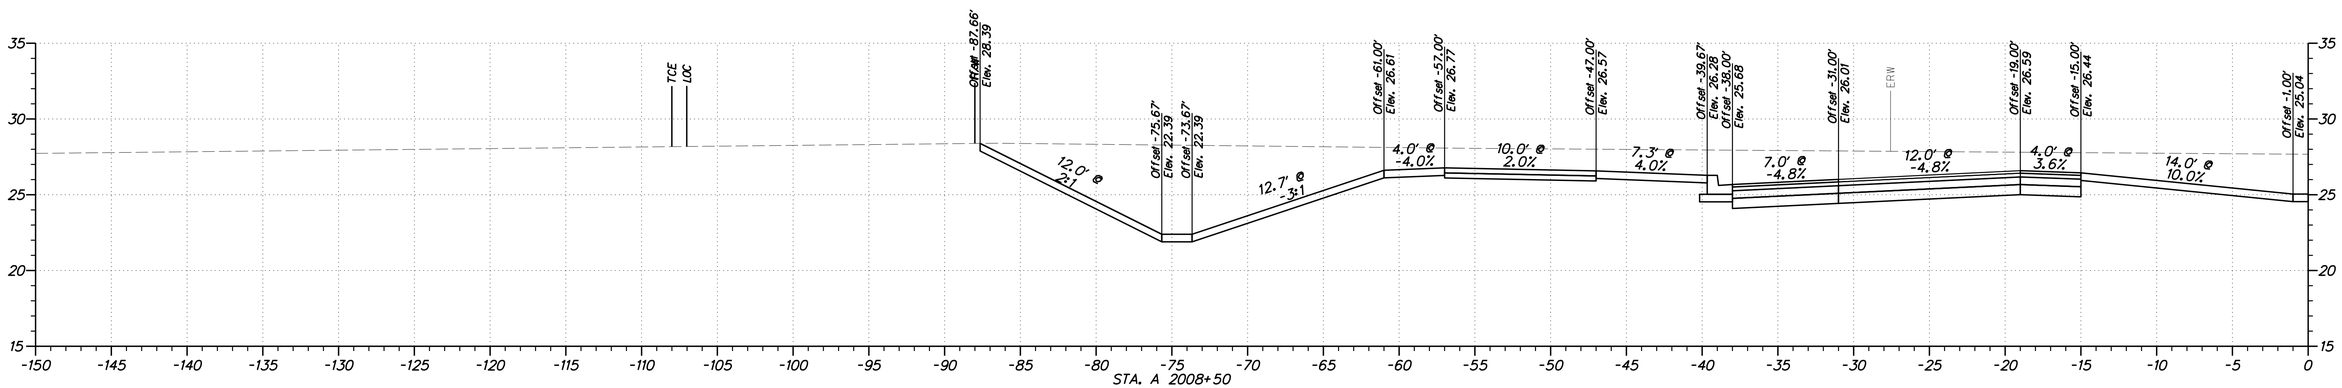

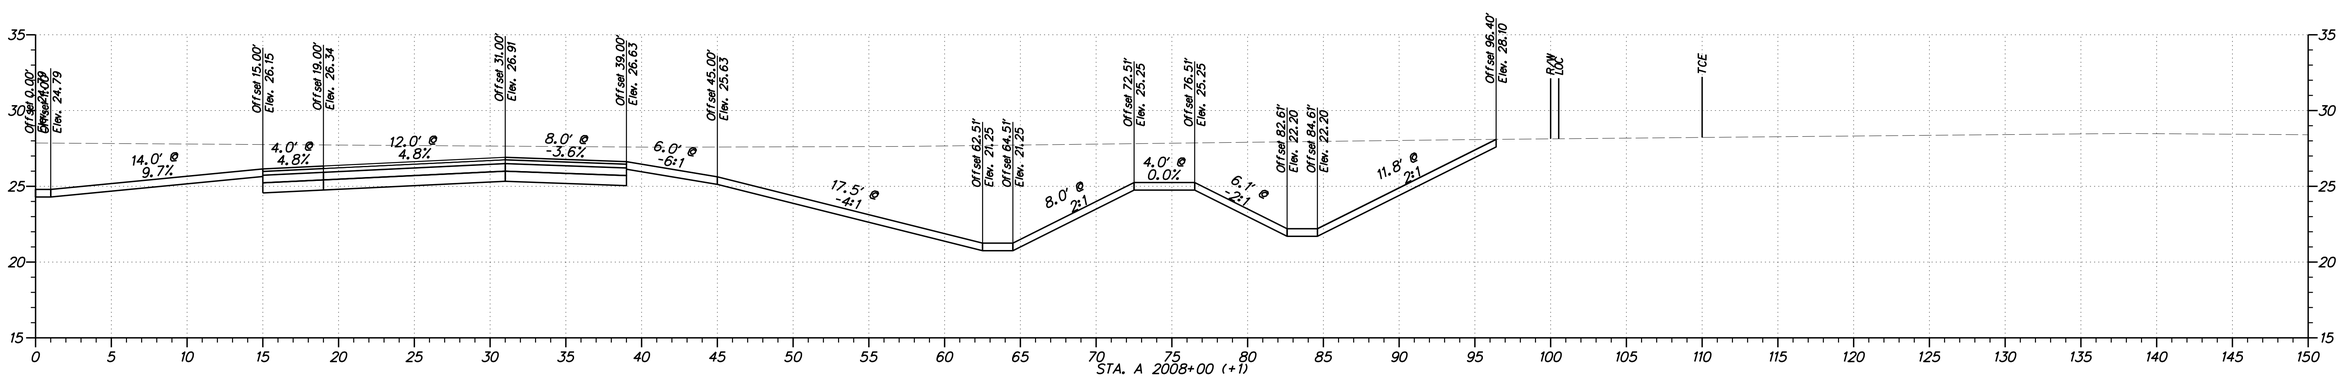

DELAWARE DEPARTMENT OF TRANSPORTATION

ADDENDUMS / REVISIONS

HORIZONTAL AND VERTICAL SCALE: 1"=5'
0 5 10 15
FEET

WEST DOVER CONNECTOR

CONTRACT	BRIDGE NO.	2-156, 2-157
T200411701	DESIGNED BY: RP	
COUNTY		
KENT	CHECKED BY: BP	

CROSS SECTIONS WEST DOVER CONNECTOR

SHEET NO.

TOTAL SHTS.

XXX

$USER$
$DATE$
$FILE$

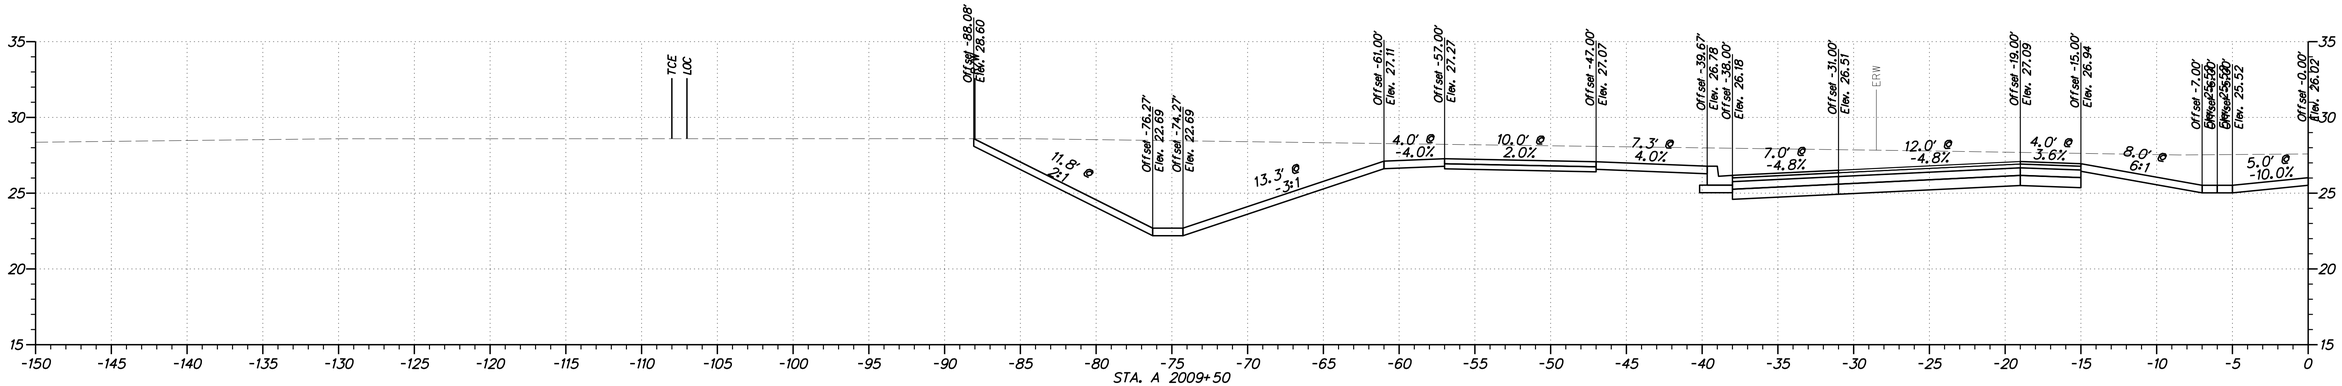

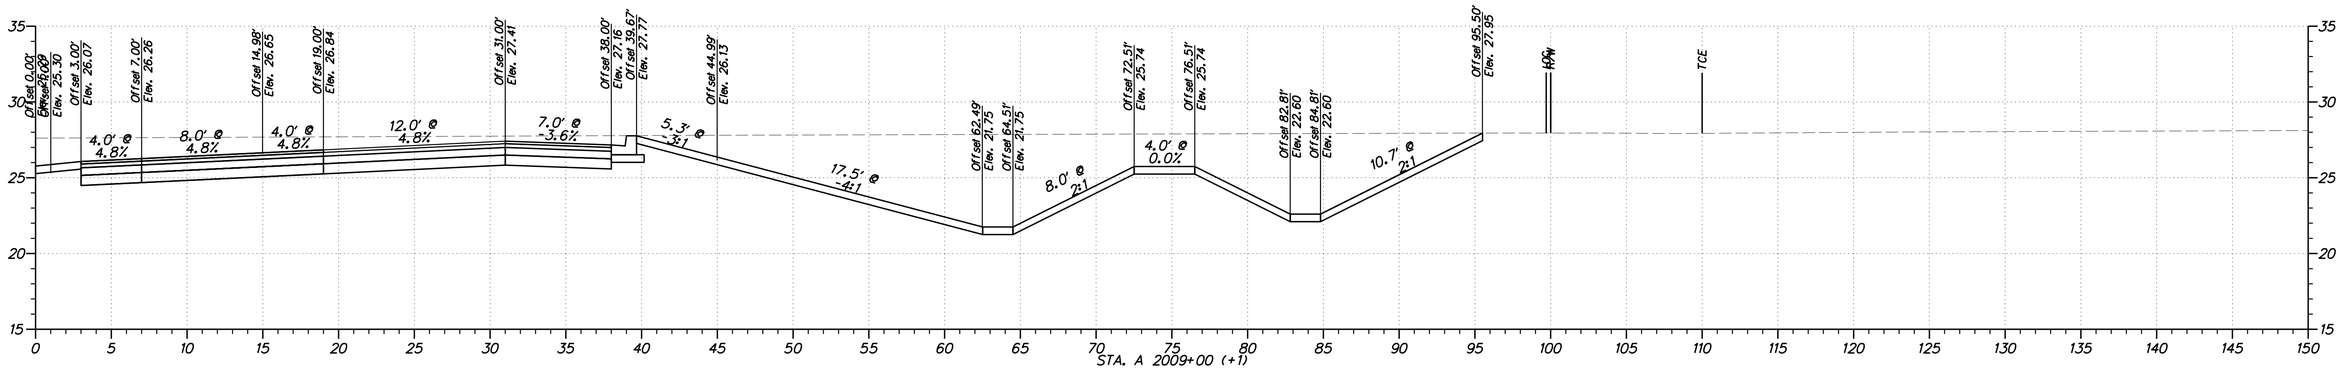

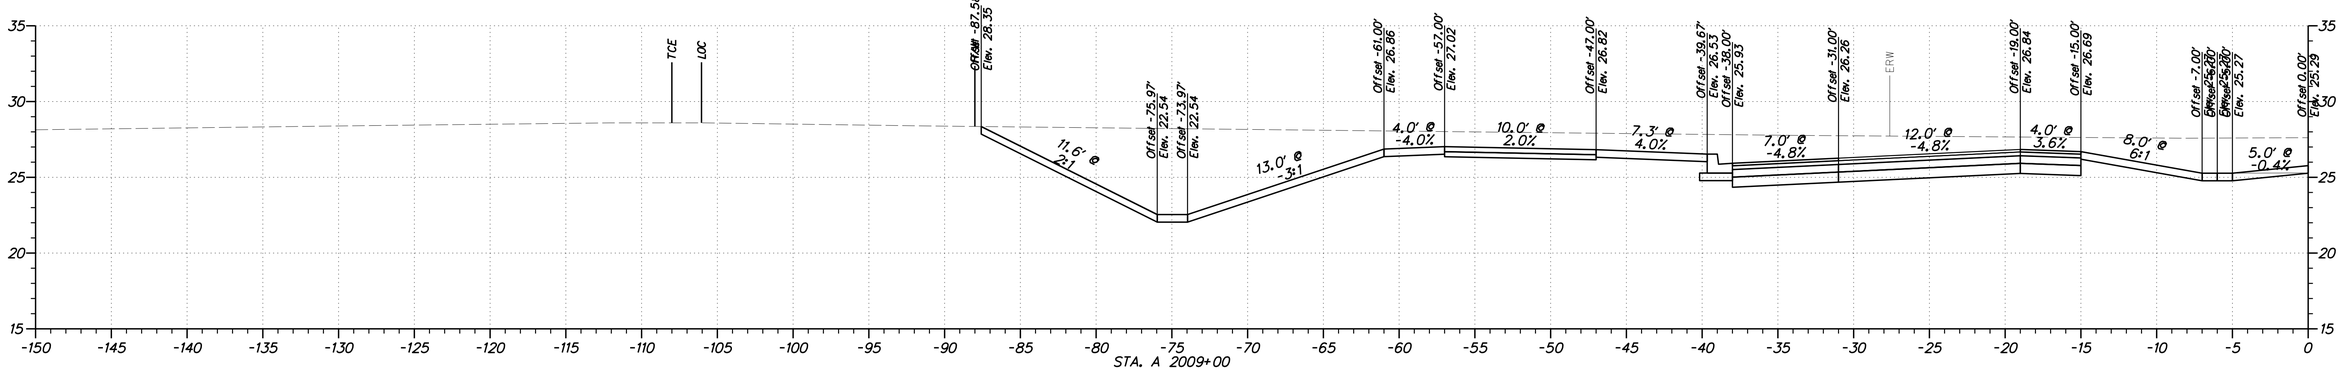

$USER$
$DATE$
$FILEL$

DELAWARE
DEPARTMENT OF TRANSPORTATION

ADDENDUMS / REVISIONS

HORIZONTAL AND VERTICAL SCALE: 1"=5'
0 5 10 15
FEET

WEST DOVER CONNECTOR

CONTRACT	BRIDGE NO.	2-156, 2-157
T200411701	DESIGNED BY: RP	
COUNTY		
KENT	CHECKED BY: BP	

CROSS SECTIONS
WEST DOVER CONNECTOR

SHEET NO.

TOTAL SHTS.
XXX

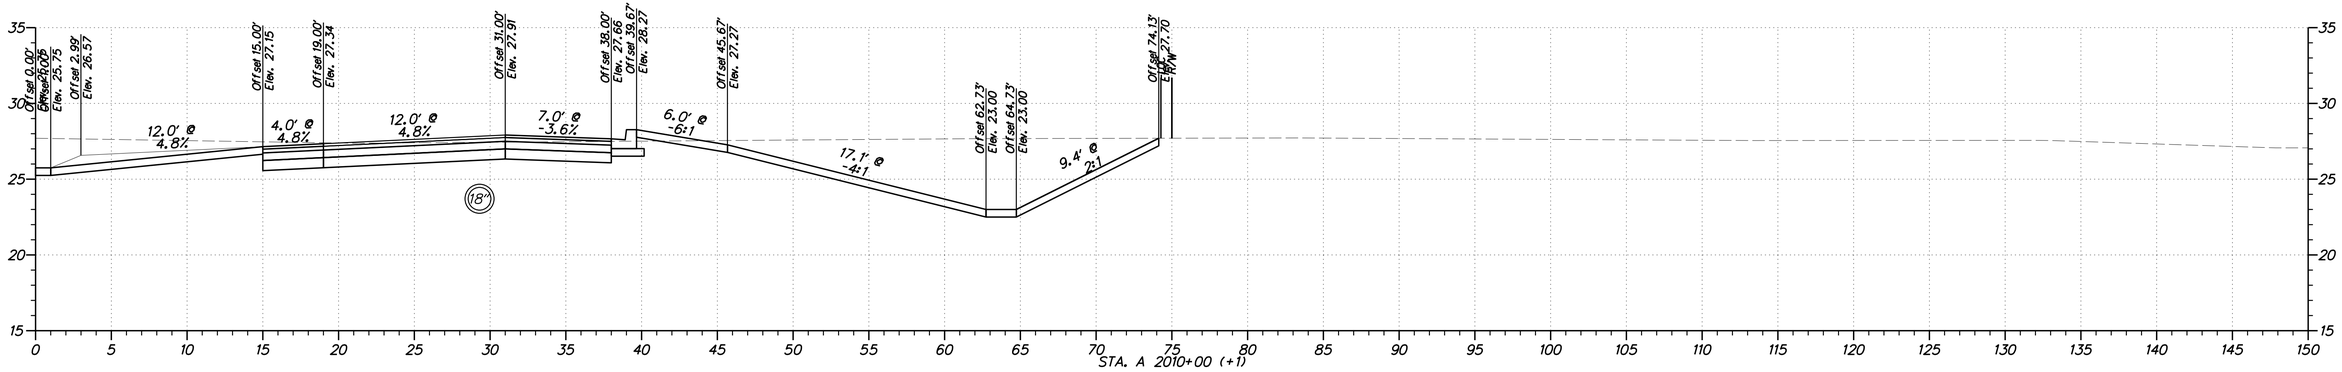

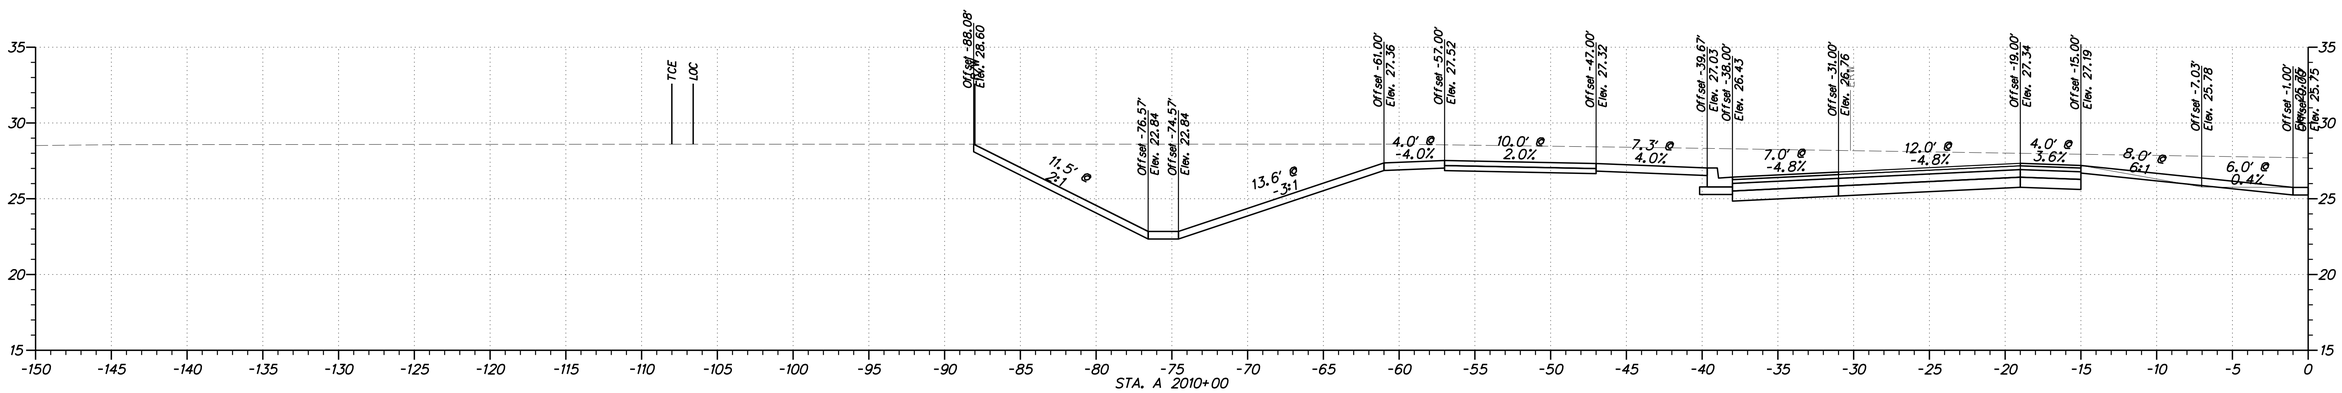

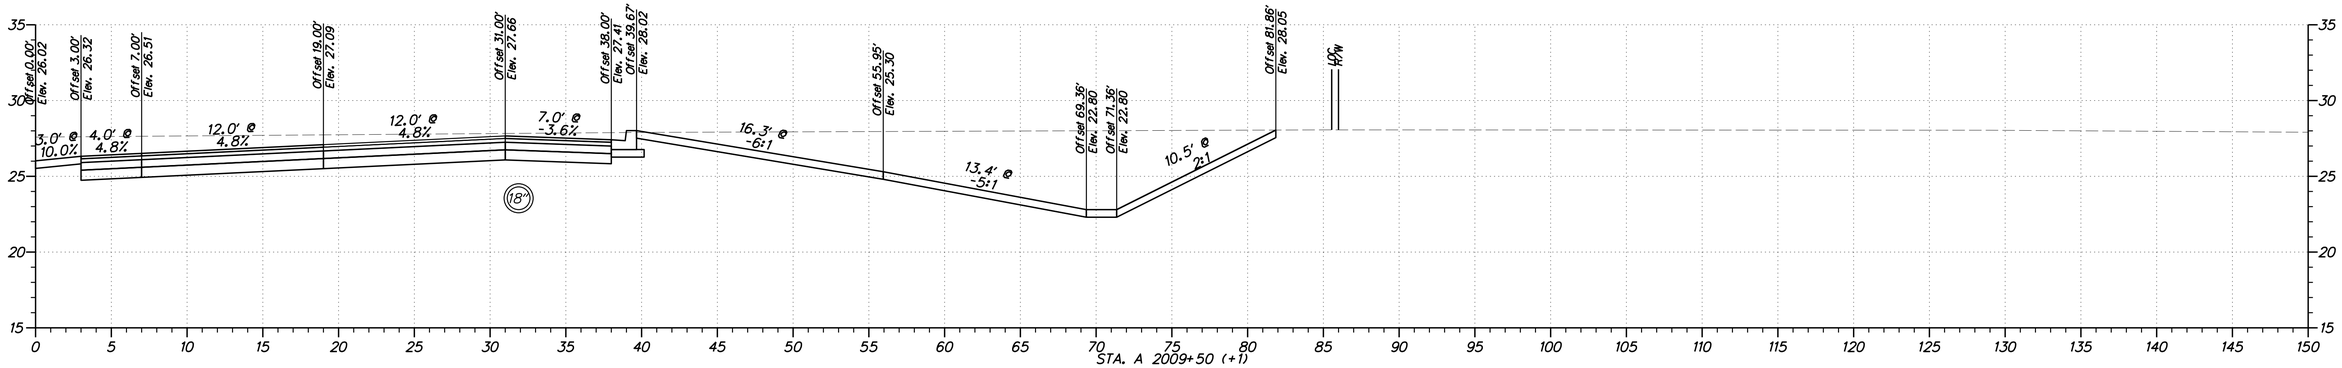

$USER$
$DATE$
$FILE1$

DELAWARE
DEPARTMENT OF TRANSPORTATION

ADDENDUMS / REVISIONS

HORIZONTAL AND VERTICAL SCALE: 1"=5'
0 5 10 15
FEET

WEST DOVER CONNECTOR

CONTRACT	BRIDGE NO.	2-156, 2-157
T200411701	DESIGNED BY: RP	
COUNTY		
KENT	CHECKED BY: BP	

CROSS SECTIONS
WEST DOVER CONNECTOR

SHEET NO.

TOTAL SHTS.
XXX

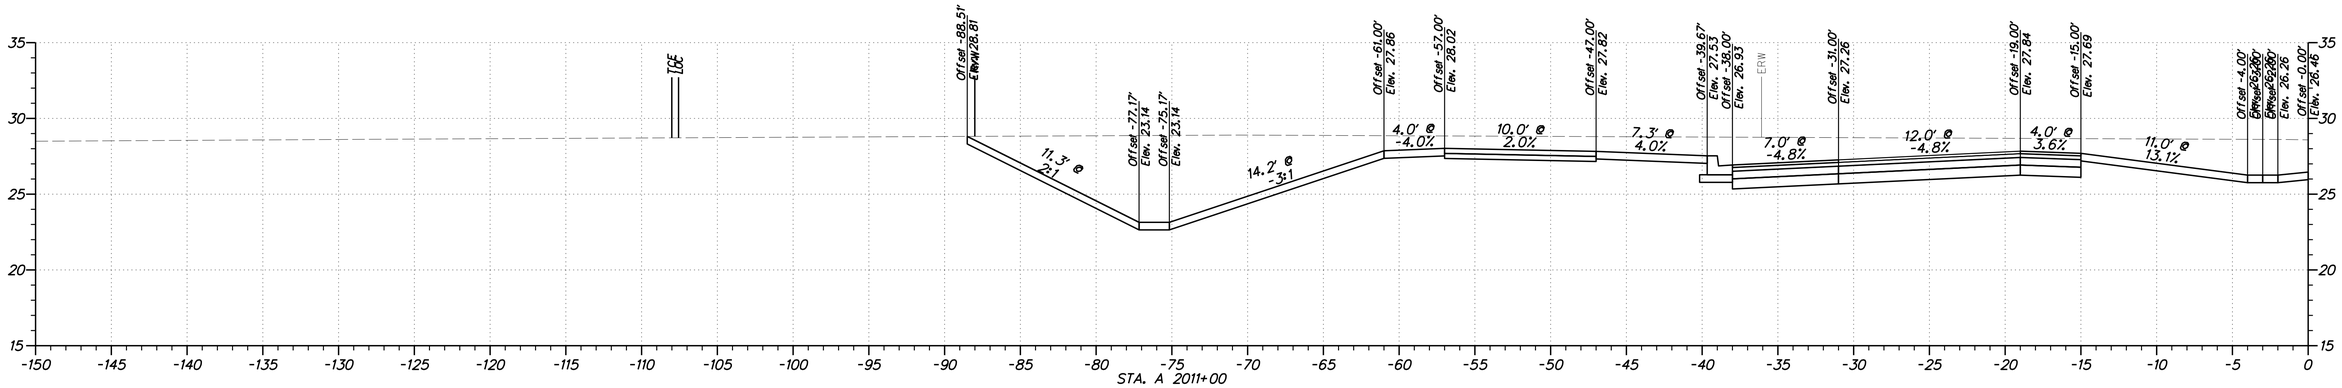

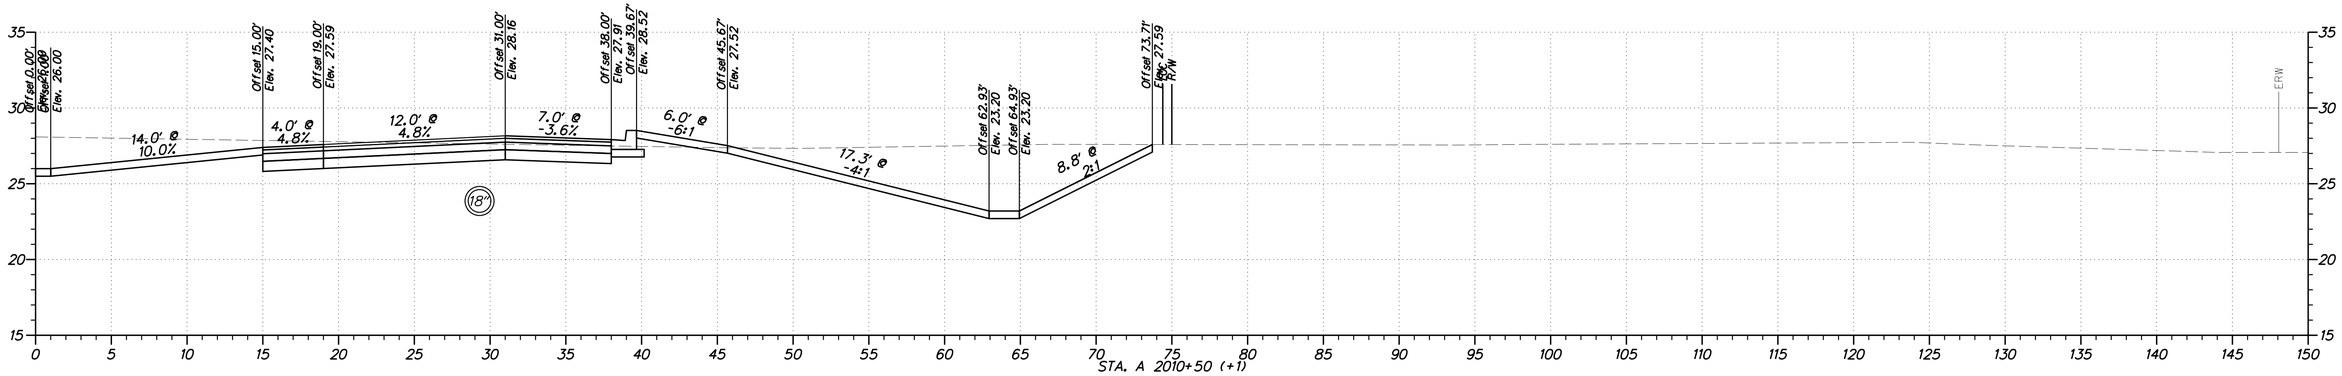

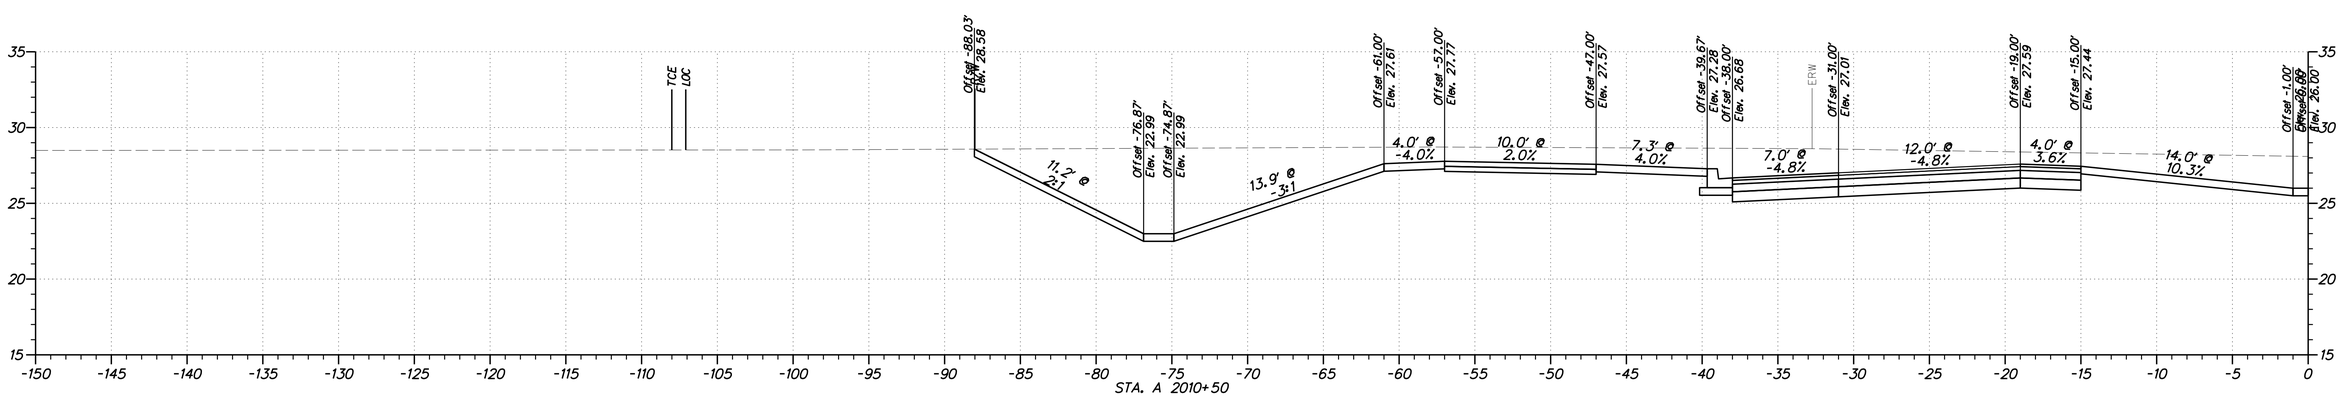

$USER$
$DATE$
$FILEL$

DELAWARE DEPARTMENT OF TRANSPORTATION

ADDENDUMS / REVISIONS

HORIZONTAL AND VERTICAL SCALE: 1"=5'
0 5 10 15
FEET

WEST DOVER CONNECTOR

CONTRACT	BRIDGE NO.	2-156, 2-157
T200411701	DESIGNED BY: RP	
COUNTY		
KENT	CHECKED BY: BP	

CROSS SECTIONS WEST DOVER CONNECTOR

SHEET NO.

TOTAL SHTS.
XXX

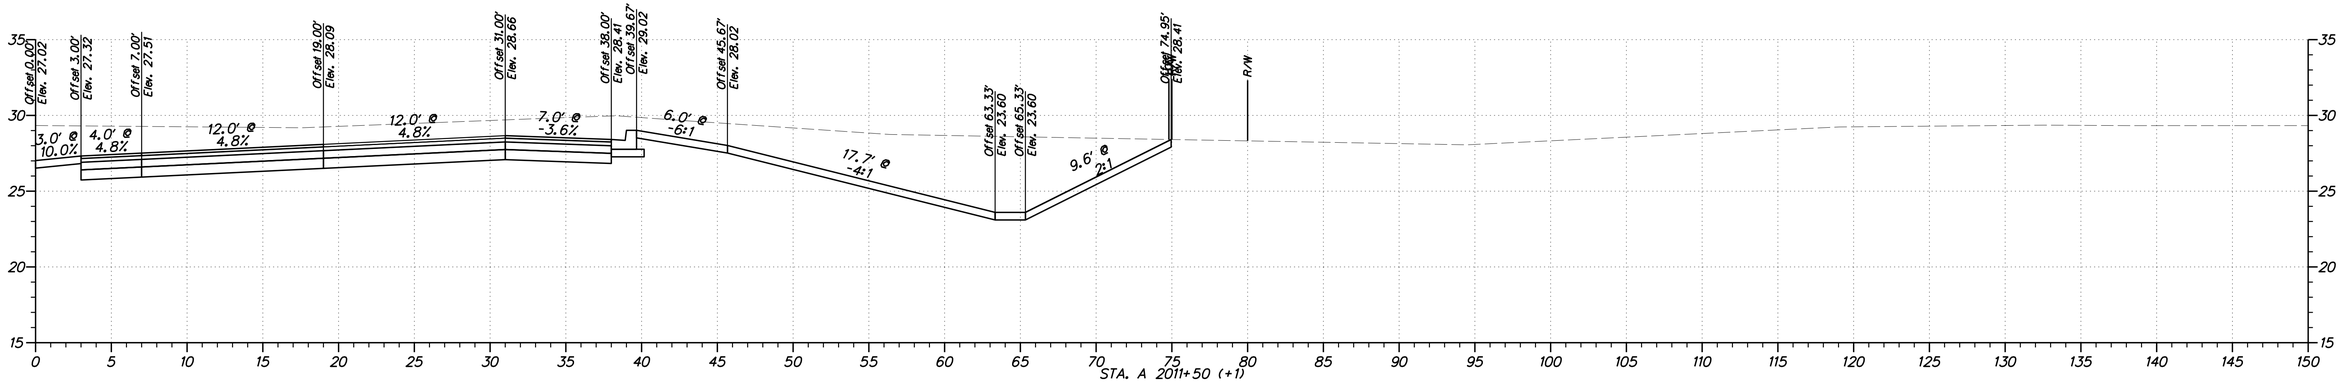

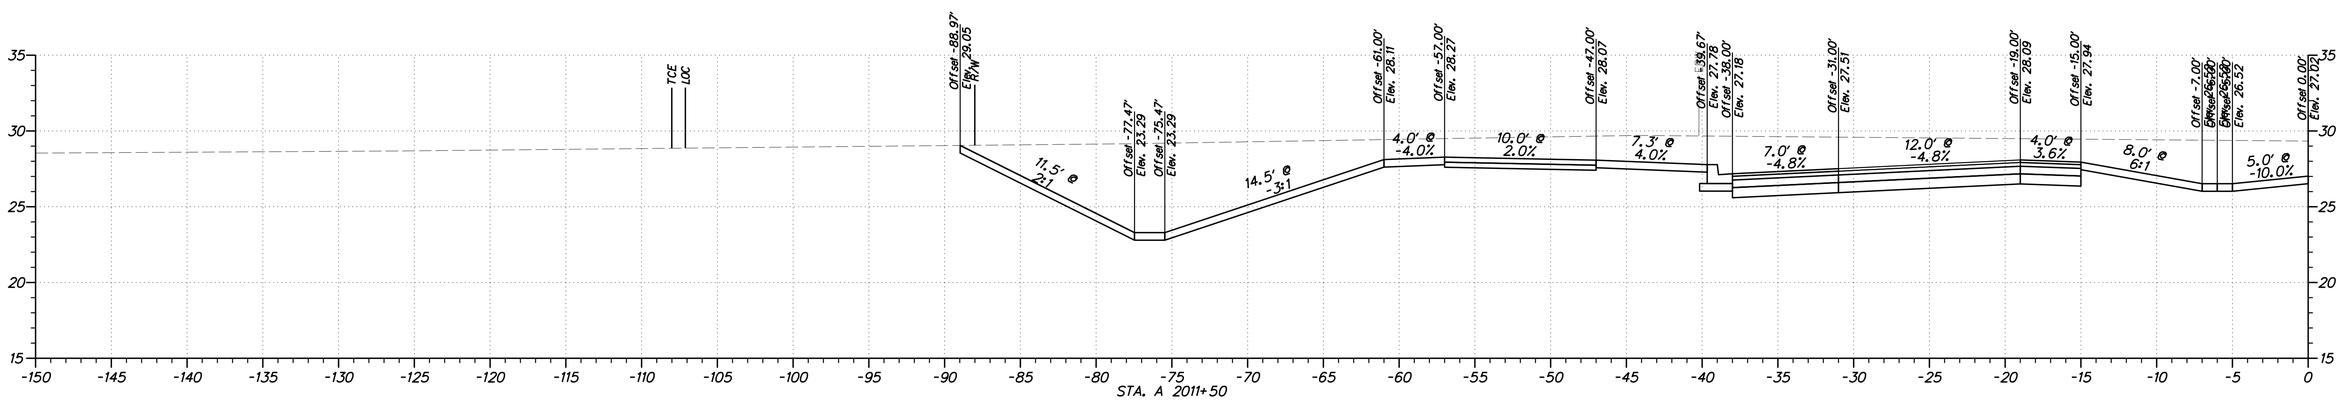

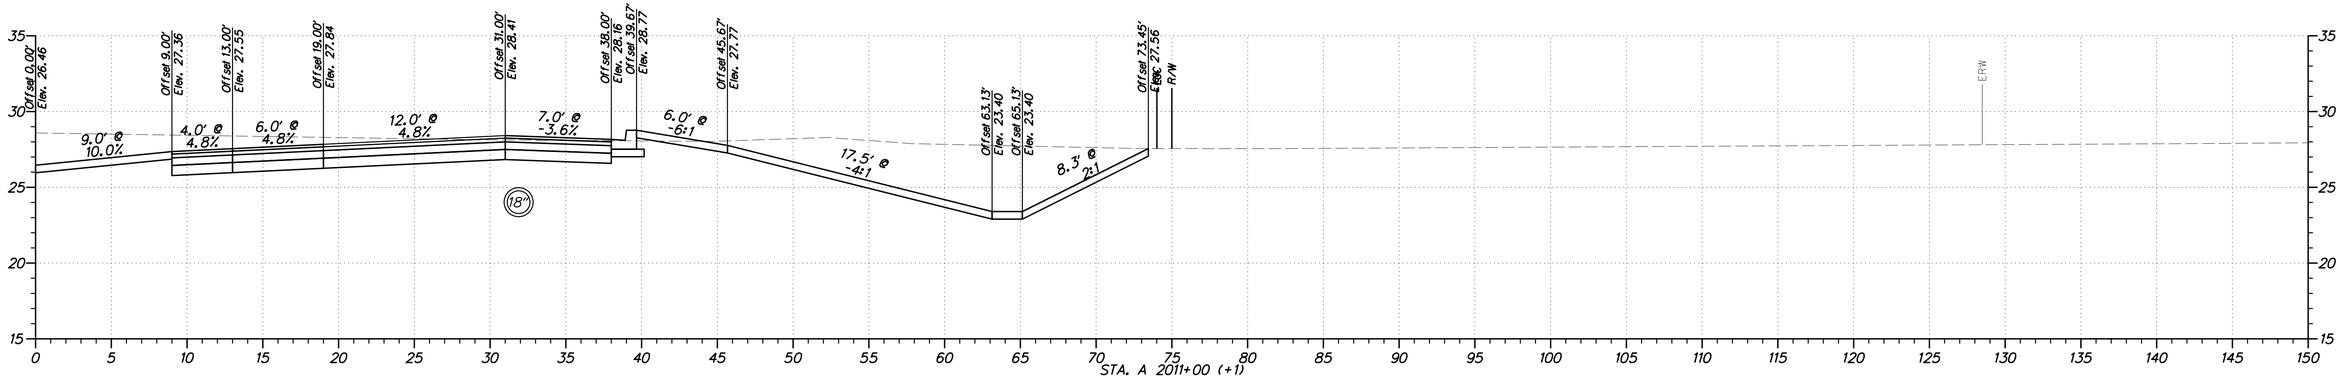

$USER$
$DATE$
$FILEL$

DELAWARE DEPARTMENT OF TRANSPORTATION

ADDENDUMS / REVISIONS

HORIZONTAL AND VERTICAL SCALE: 1"=5'
0 5 10 15
FEET

WEST DOVER CONNECTOR

CONTRACT	BRIDGE NO. 2-156, 2-157
T200411701	DESIGNED BY: RP
COUNTY	
KENT	CHECKED BY: BP

CROSS SECTIONS WEST DOVER CONNECTOR

SHEET NO.

TOTAL SHTS.
XXX

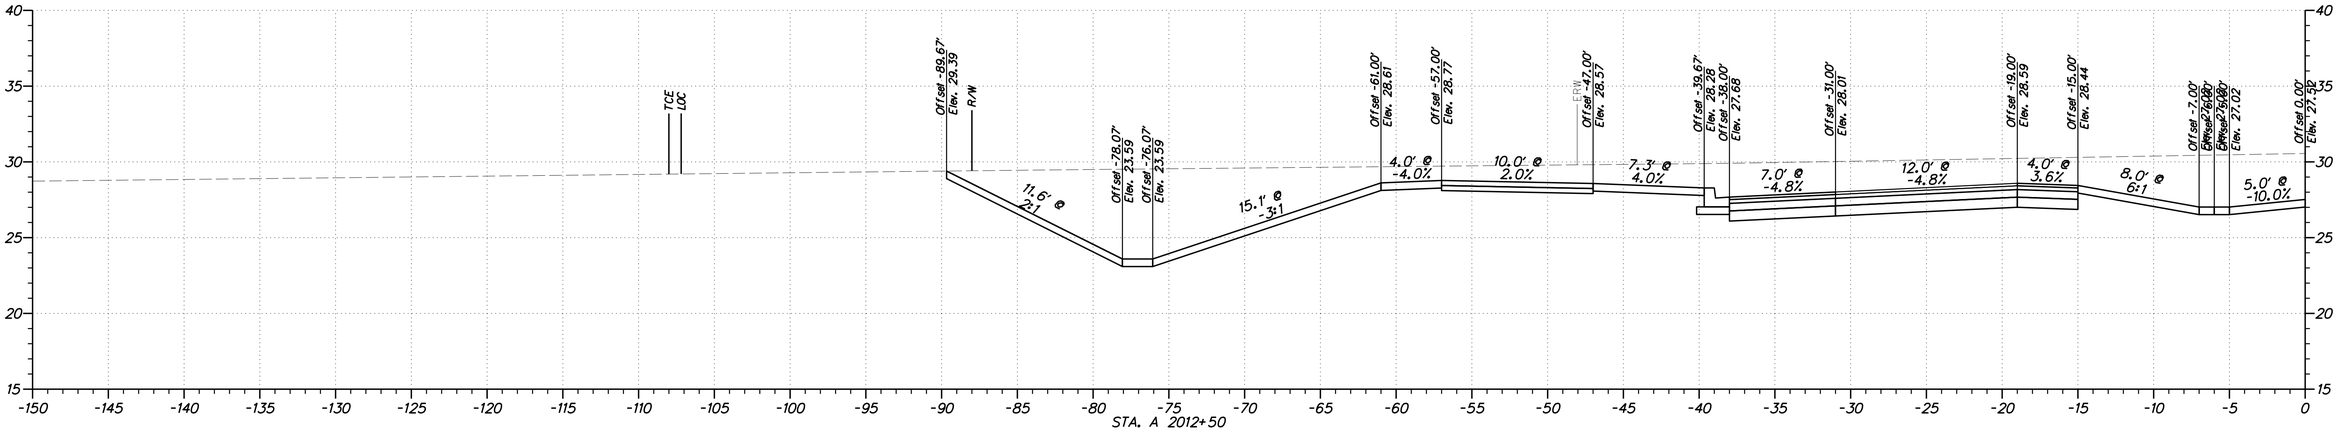

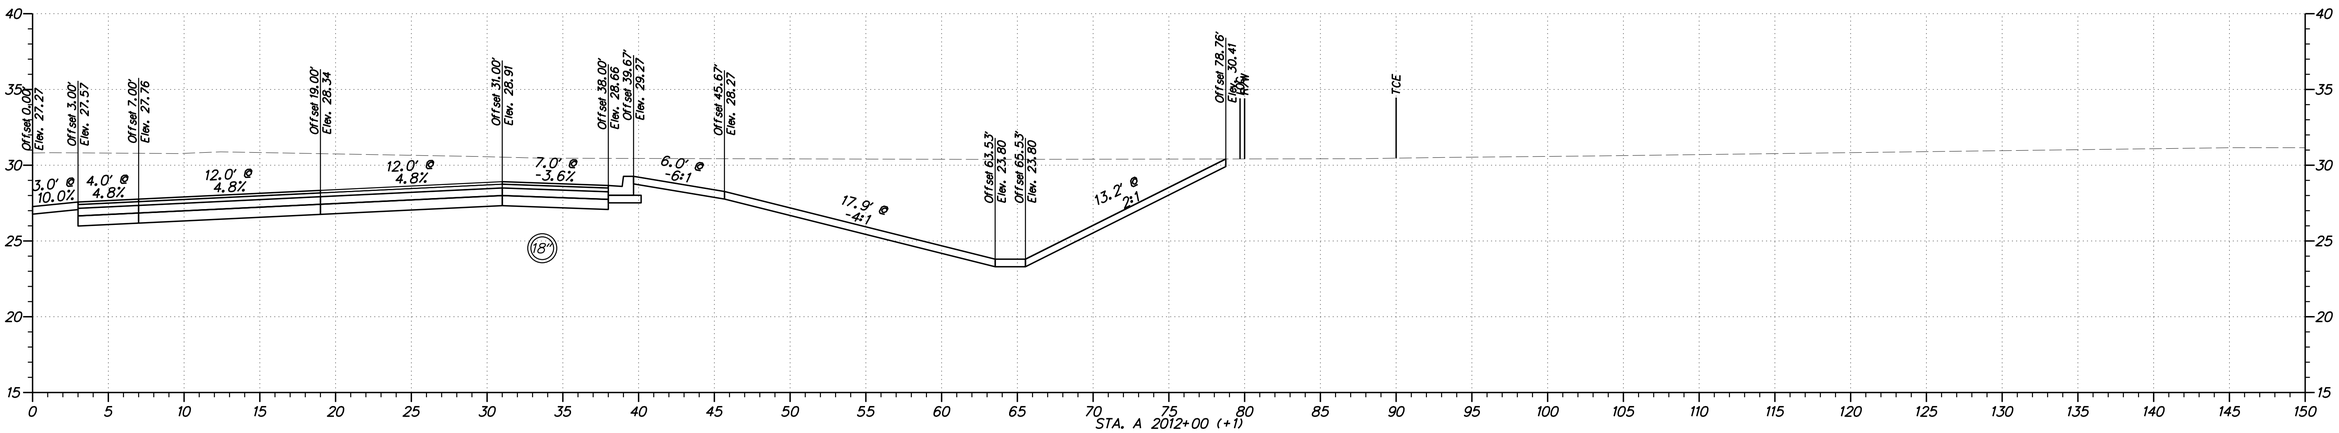

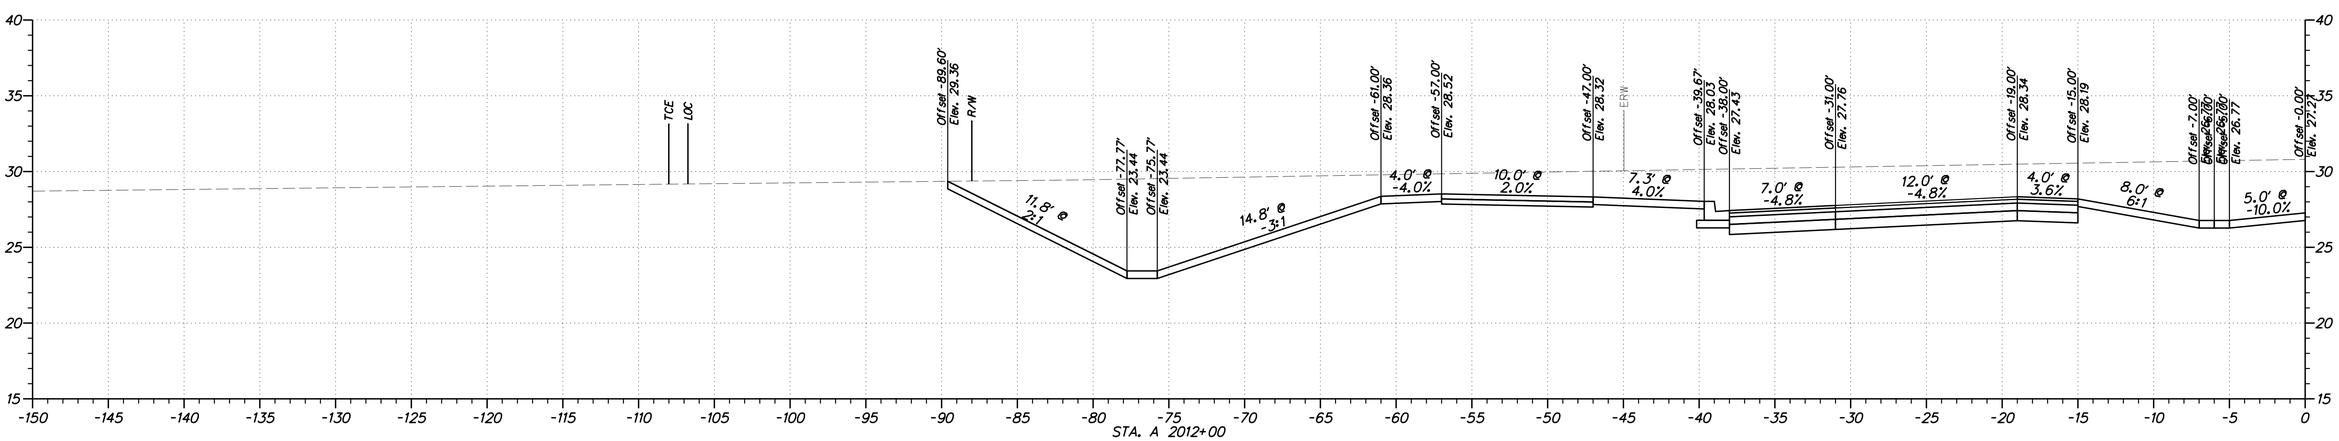

$USER$
$DATE$
$FILEL$

DELAWARE DEPARTMENT OF TRANSPORTATION

ADDENDUMS / REVISIONS

HORIZONTAL AND VERTICAL SCALE: 1"=5'
0 5 10 15
FEET

WEST DOVER CONNECTOR

CONTRACT	BRIDGE NO.	2-156, 2-157
T200411701	DESIGNED BY: RP	
COUNTY		
KENT	CHECKED BY: BP	

CROSS SECTIONS WEST DOVER CONNECTOR

SHEET NO.

TOTAL SHTS.
XXX

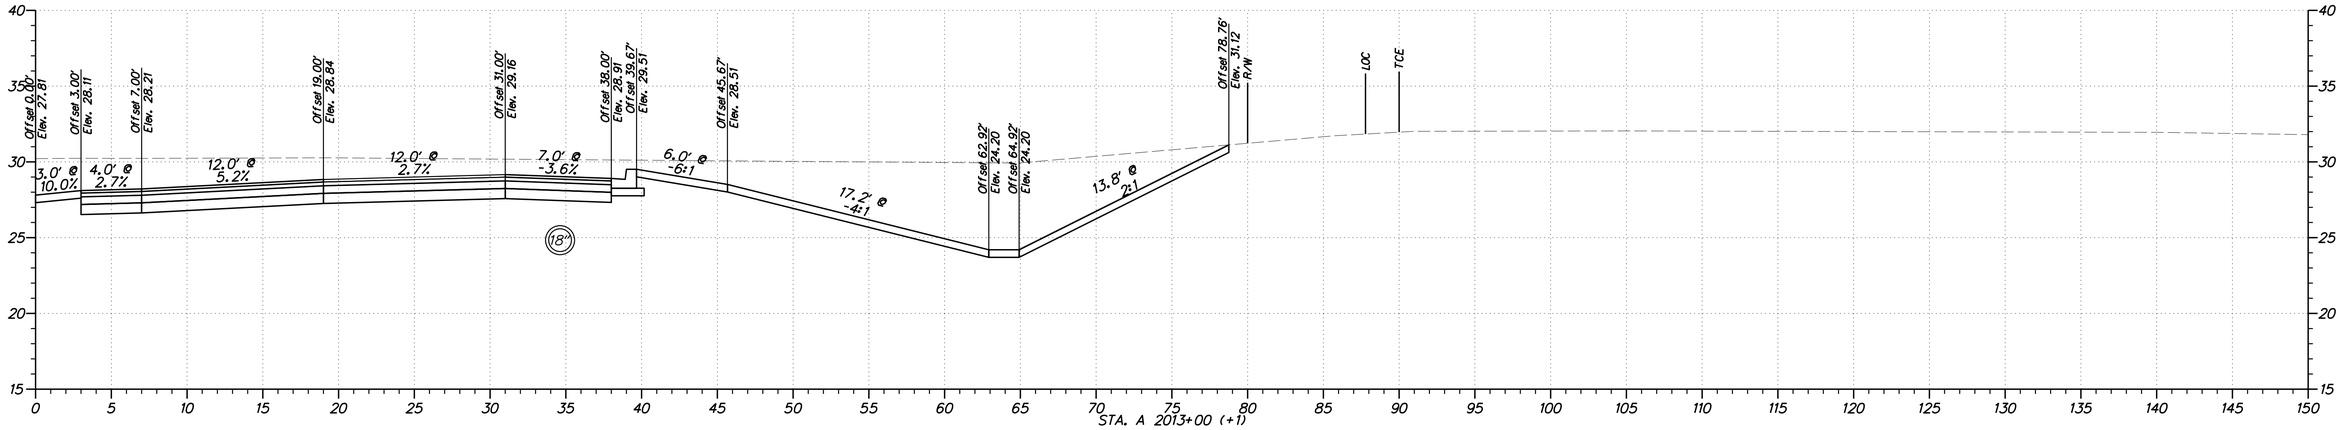

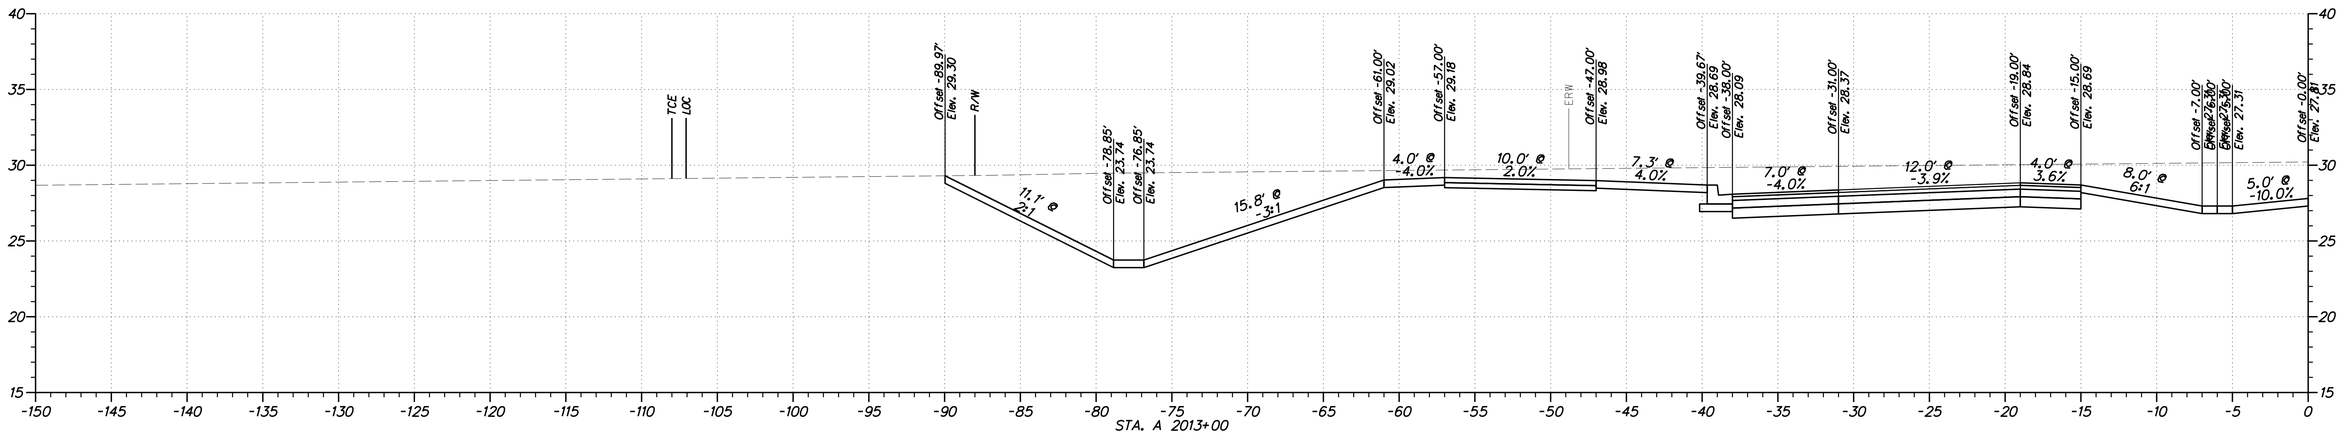

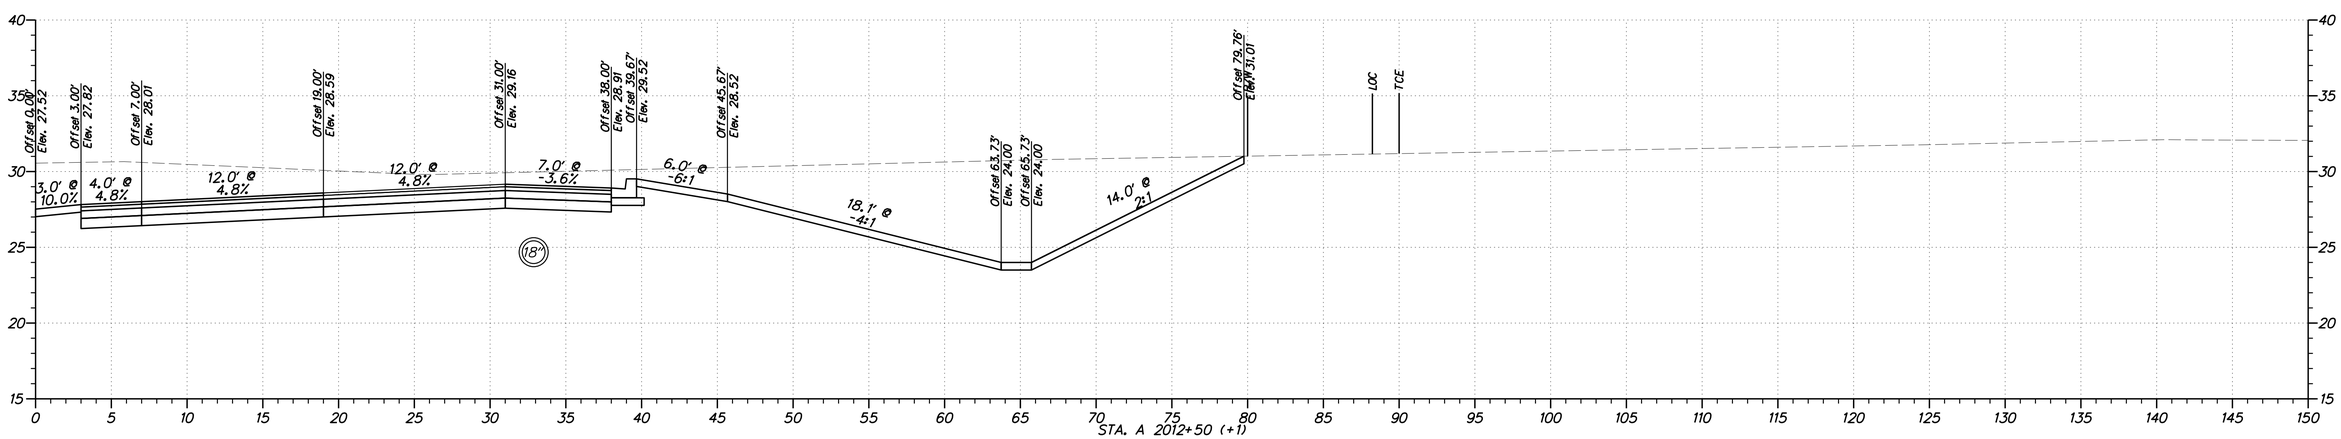

DELAWARE DEPARTMENT OF TRANSPORTATION	ADDENDUMS / REVISIONS	HORIZONTAL AND VERTICAL SCALE: 1"=5' (0 5 10 15 FEET)	WEST DOVER CONNECTOR	CONTRACT T200411701 / COUNTY KENT	BRIDGE NO. 2-156, 2-157 / DESIGNED BY: RP / CHECKED BY: BP	CROSS SECTIONS WEST DOVER CONNECTOR	SHEET NO. / TOTAL SHTS. XXX

$USER$
$DATE$
$FILE1$

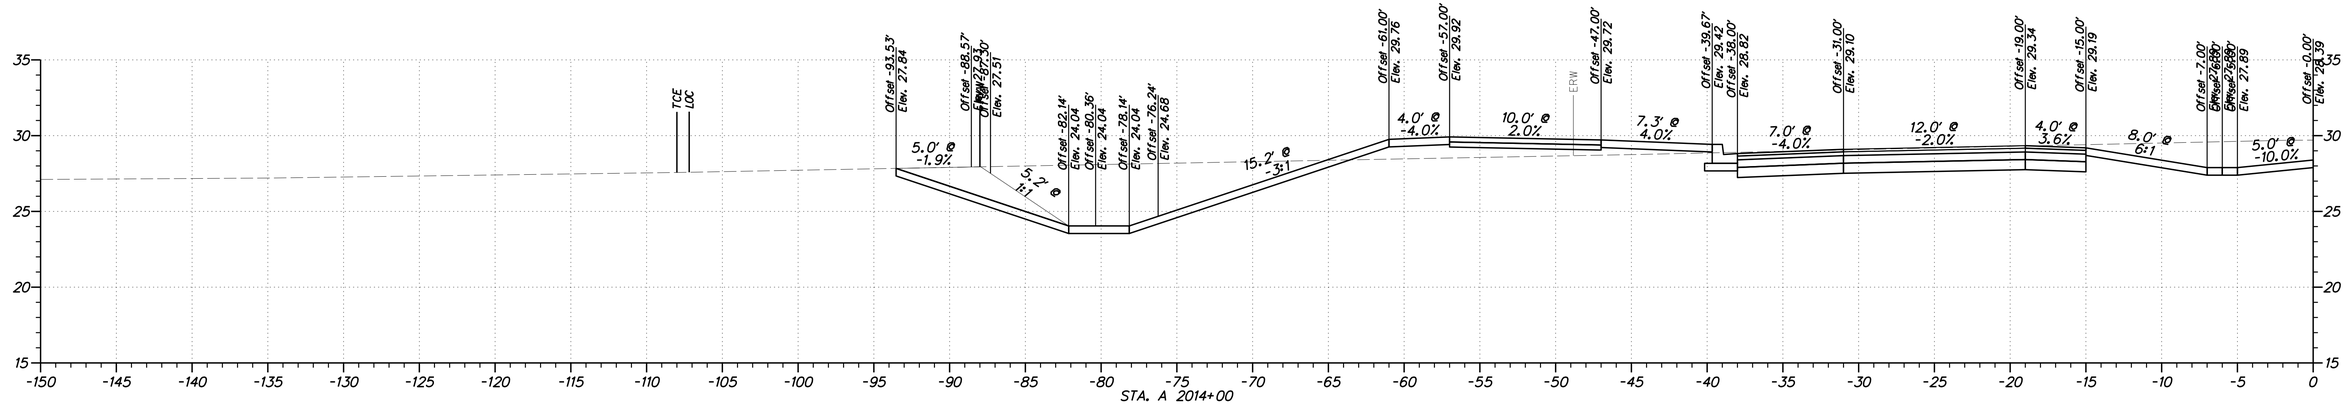

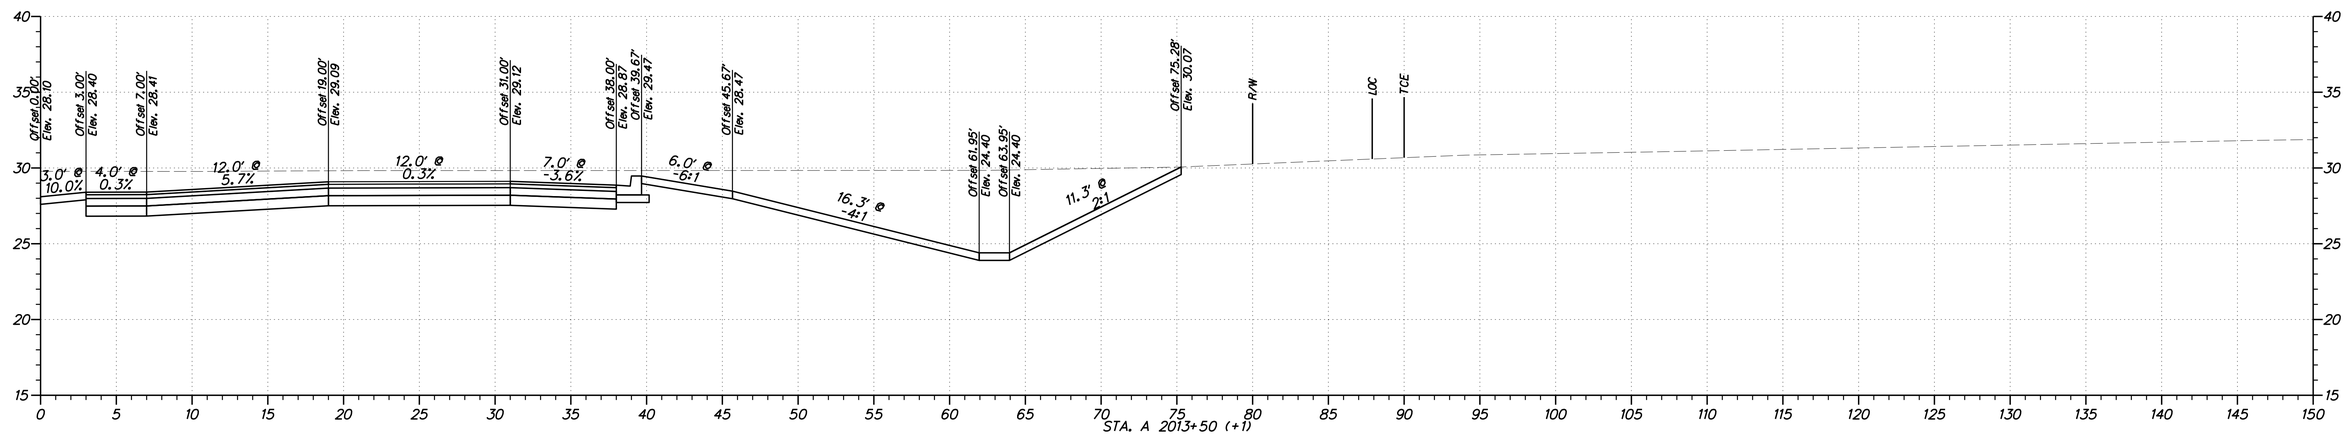

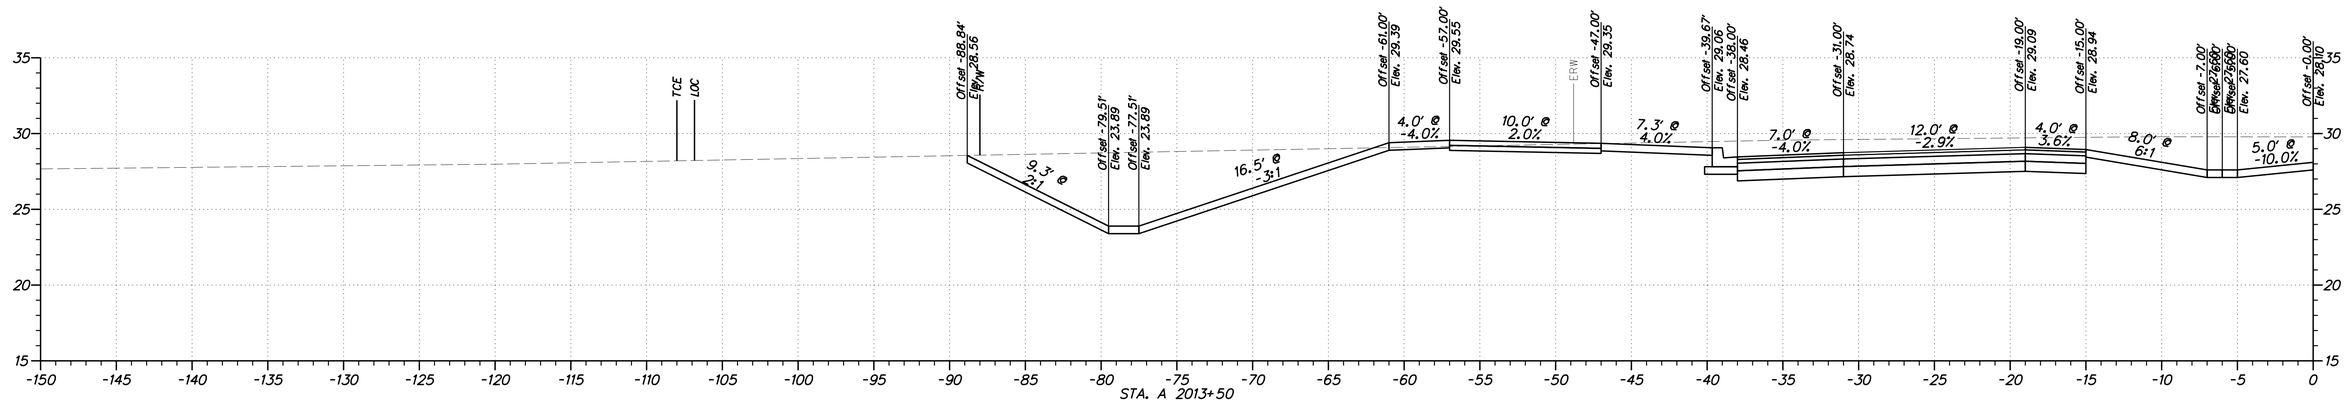

$USER$
$DATE$
$FILEL$

DELAWARE DEPARTMENT OF TRANSPORTATION	ADDENDUMS / REVISIONS	HORIZONTAL AND VERTICAL SCALE: 1"=5' (0, 5, 10, 15 FEET)	**WEST DOVER CONNECTOR**	CONTRACT T200411701 / COUNTY KENT	BRIDGE NO. 2-156, 2-157 / DESIGNED BY: RP / CHECKED BY: BP	**CROSS SECTIONS WEST DOVER CONNECTOR**	SHEET NO. / TOTAL SHTS. XXX

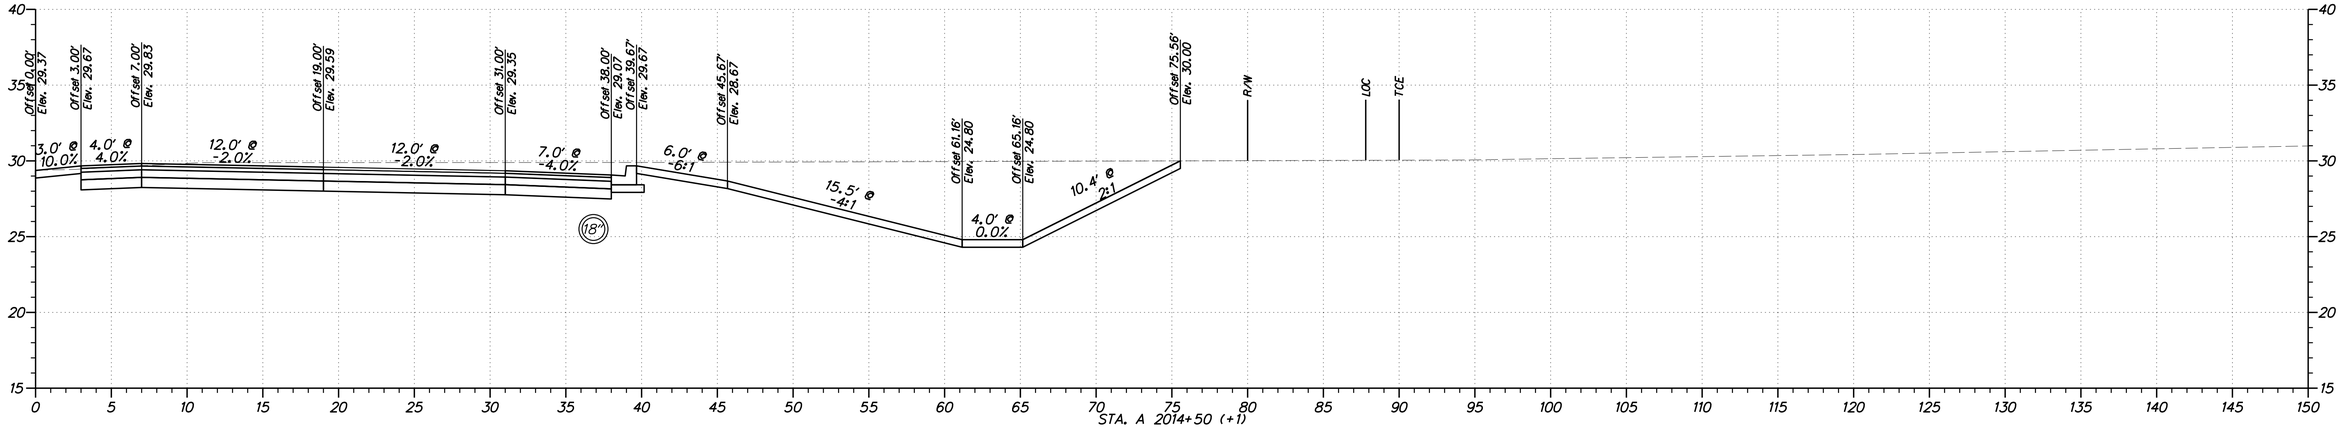

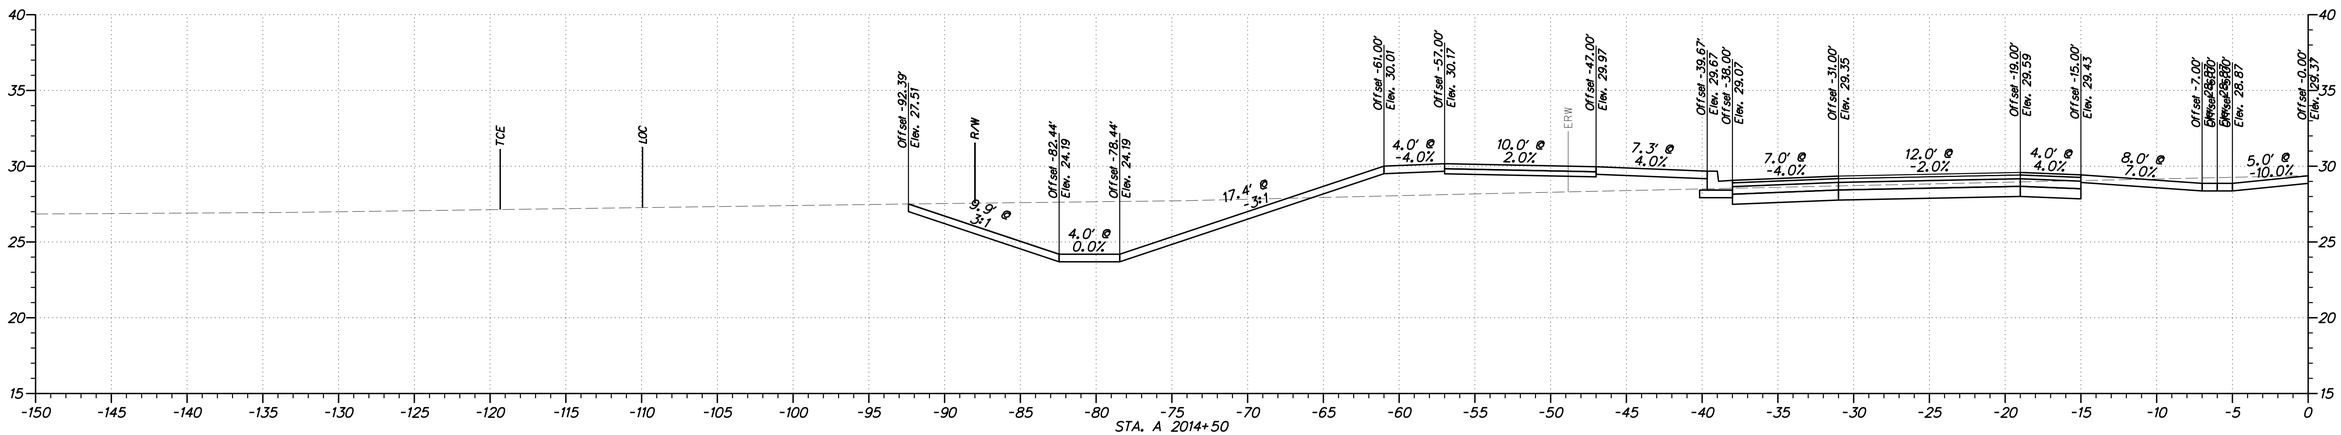

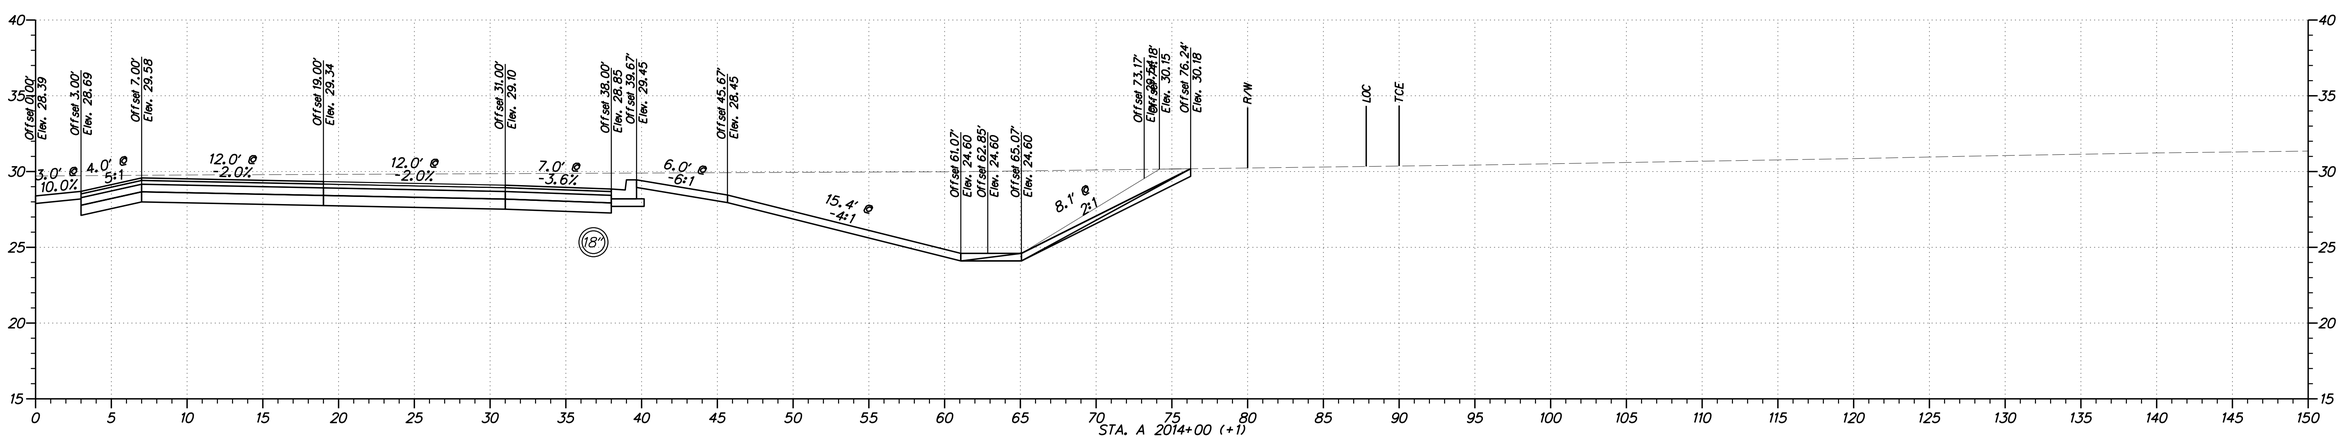

$USER$
$DATE$
$FILE$

DELAWARE DEPARTMENT OF TRANSPORTATION	ADDENDUMS / REVISIONS	HORIZONTAL AND VERTICAL SCALE: 1"=5' (0, 5, 10, 15 FEET)	**WEST DOVER CONNECTOR**	CONTRACT T200411701	BRIDGE NO. 2-156, 2-157	**CROSS SECTIONS WEST DOVER CONNECTOR**	SHEET NO.
				COUNTY KENT	DESIGNED BY: RP		TOTAL SHTS.
					CHECKED BY: BP		XXX

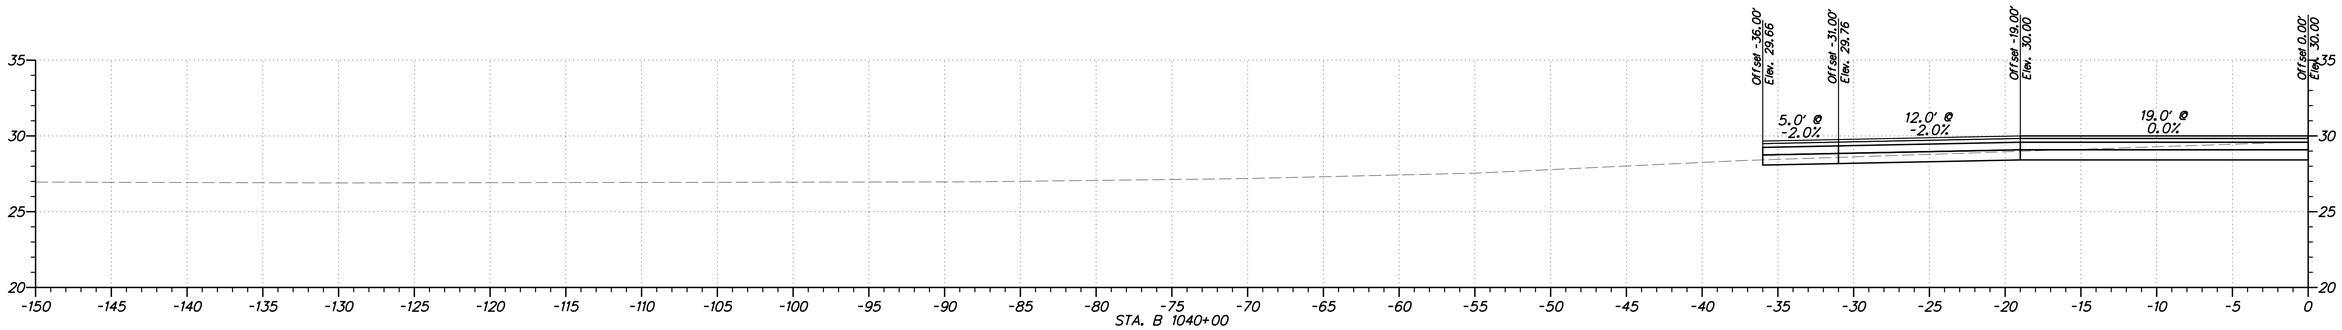

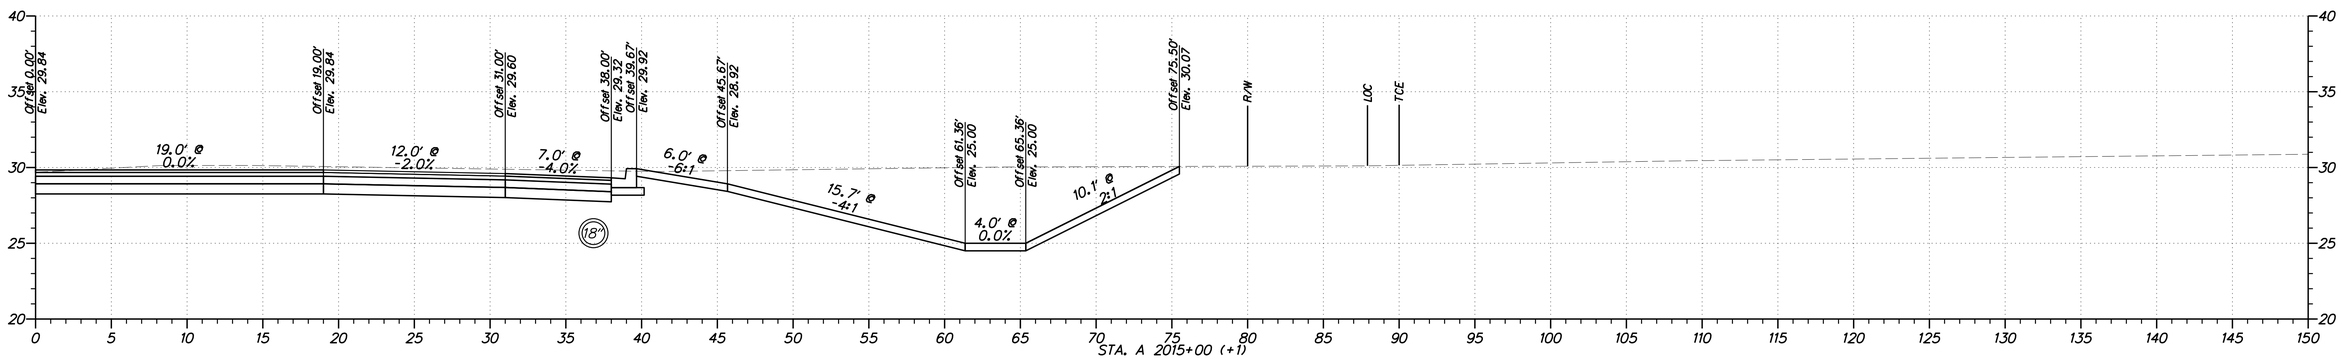

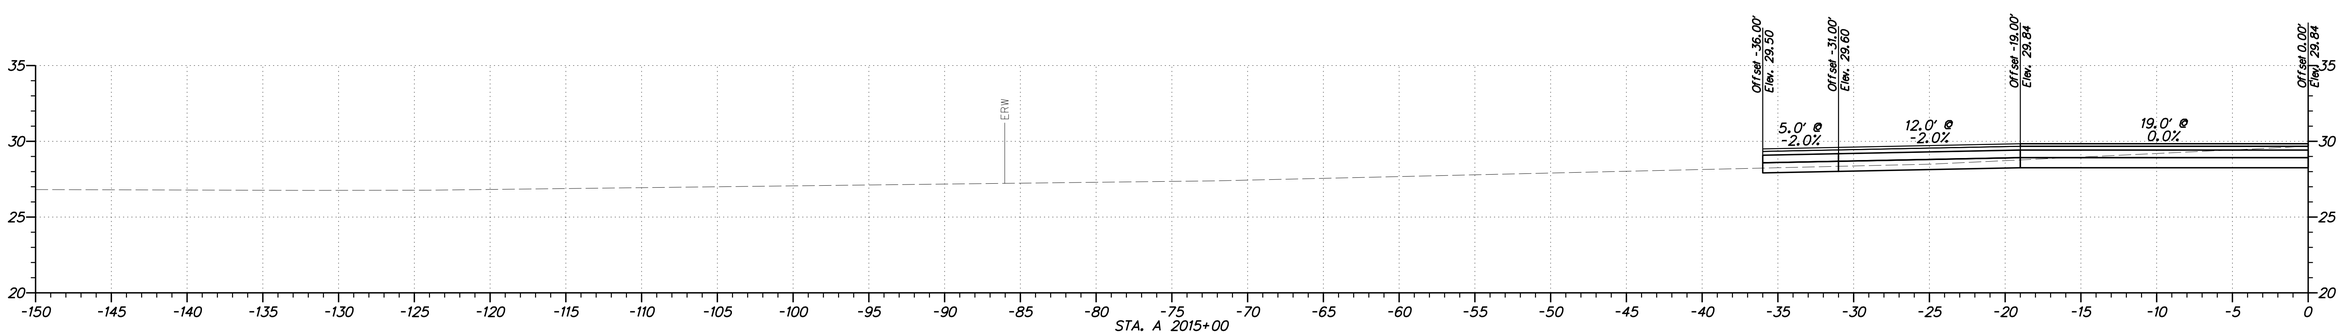

$USER$
$DATE$
$FILEL$

DELAWARE DEPARTMENT OF TRANSPORTATION

ADDENDUMS / REVISIONS

HORIZONTAL AND VERTICAL SCALE: 1"=5'
0 5 10 15
FEET

WEST DOVER CONNECTOR

CONTRACT	BRIDGE NO.	2-156, 2-157
T200411701	DESIGNED BY: RP	
COUNTY		
KENT	CHECKED BY: BP	

CROSS SECTIONS WEST DOVER CONNECTOR

SHEET NO.

TOTAL SHTS.
XXX

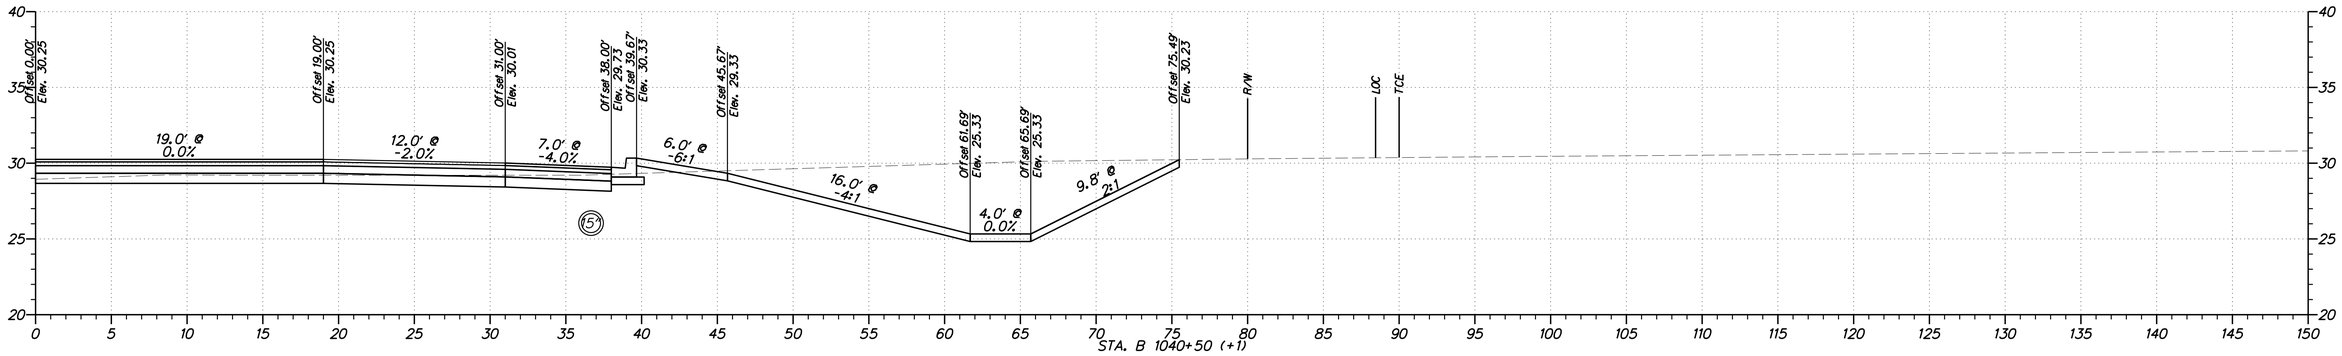

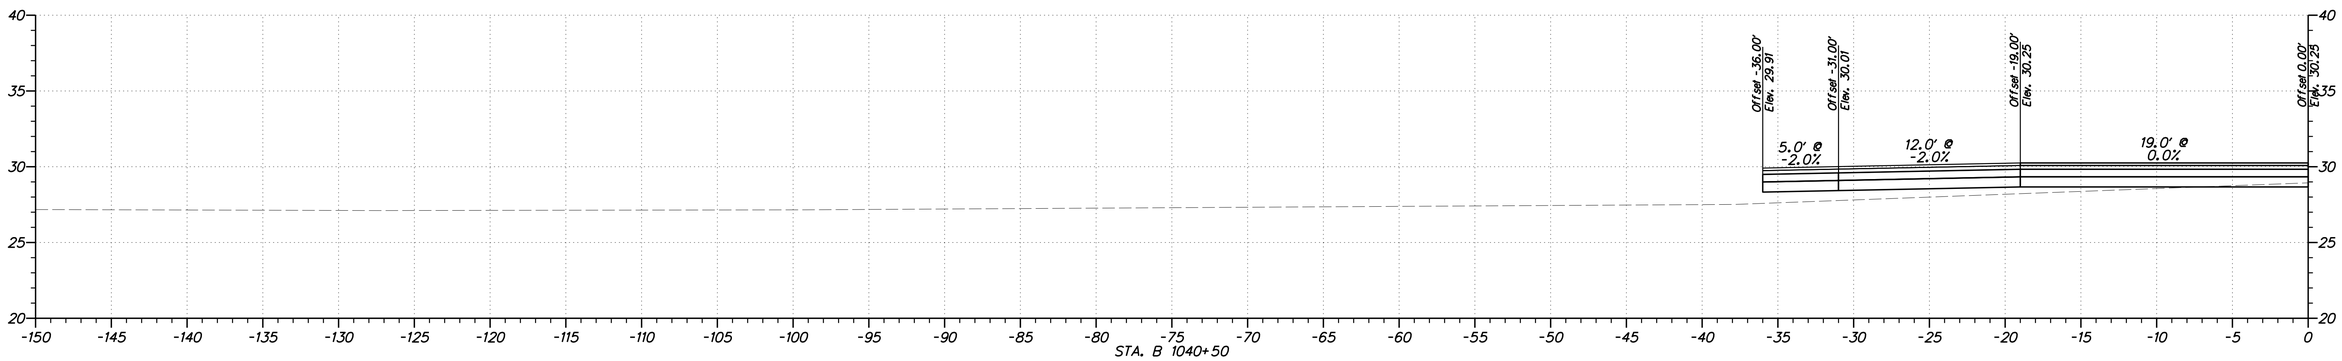

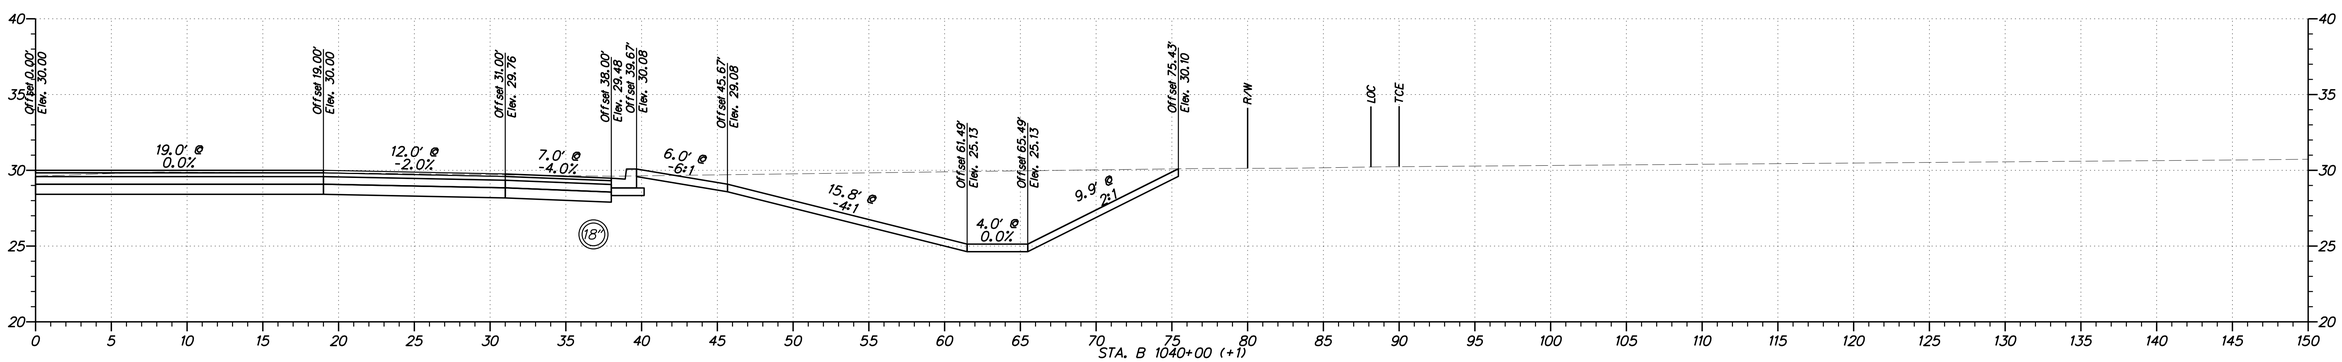

$USER$
$DATE$
$FILEL$

DELAWARE
DEPARTMENT OF TRANSPORTATION

ADDENDUMS / REVISIONS

HORIZONTAL AND VERTICAL SCALE: 1"=5'
0 5 10 15
FEET

WEST DOVER CONNECTOR

CONTRACT	BRIDGE NO.	2-156, 2-157
T200411701	DESIGNED BY: RP	
COUNTY		
KENT	CHECKED BY: BP	

CROSS SECTIONS
WEST DOVER CONNECTOR

SHEET NO.

TOTAL SHTS.
XXX

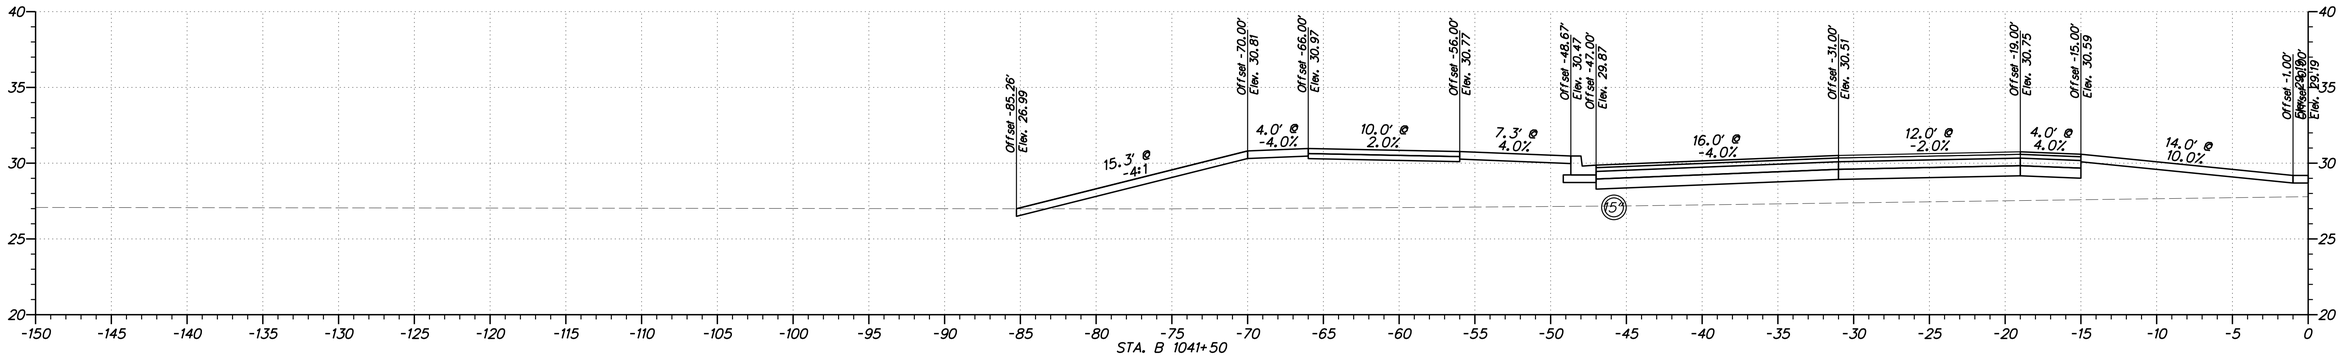

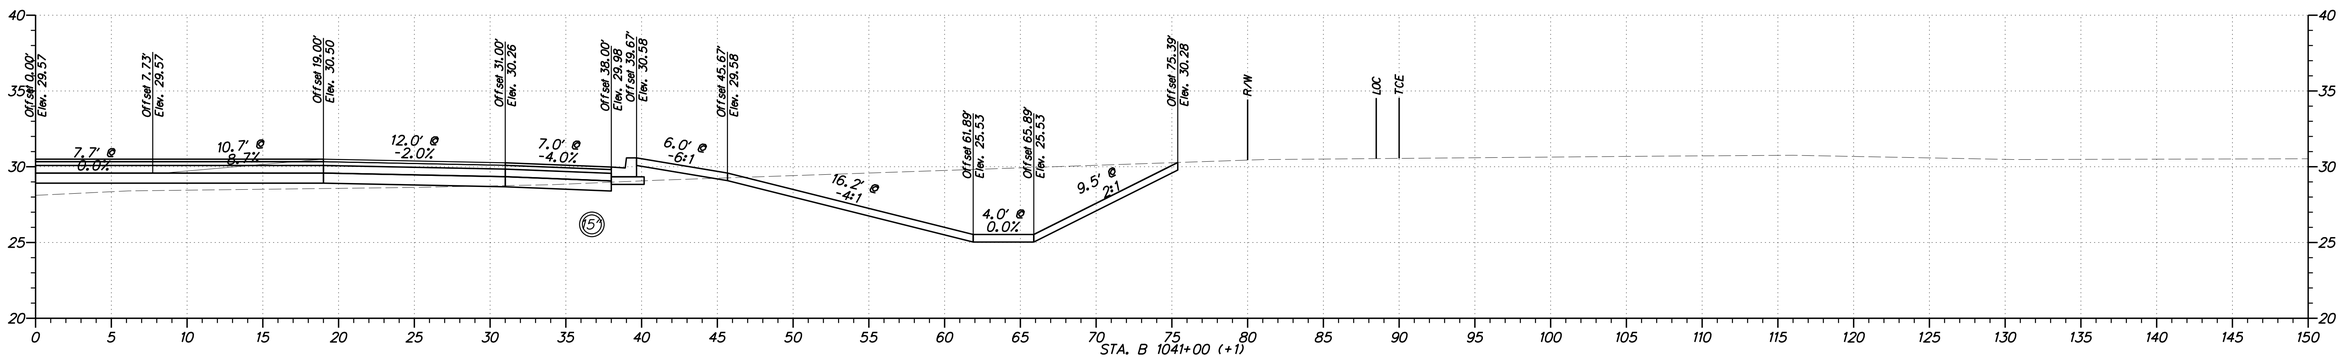

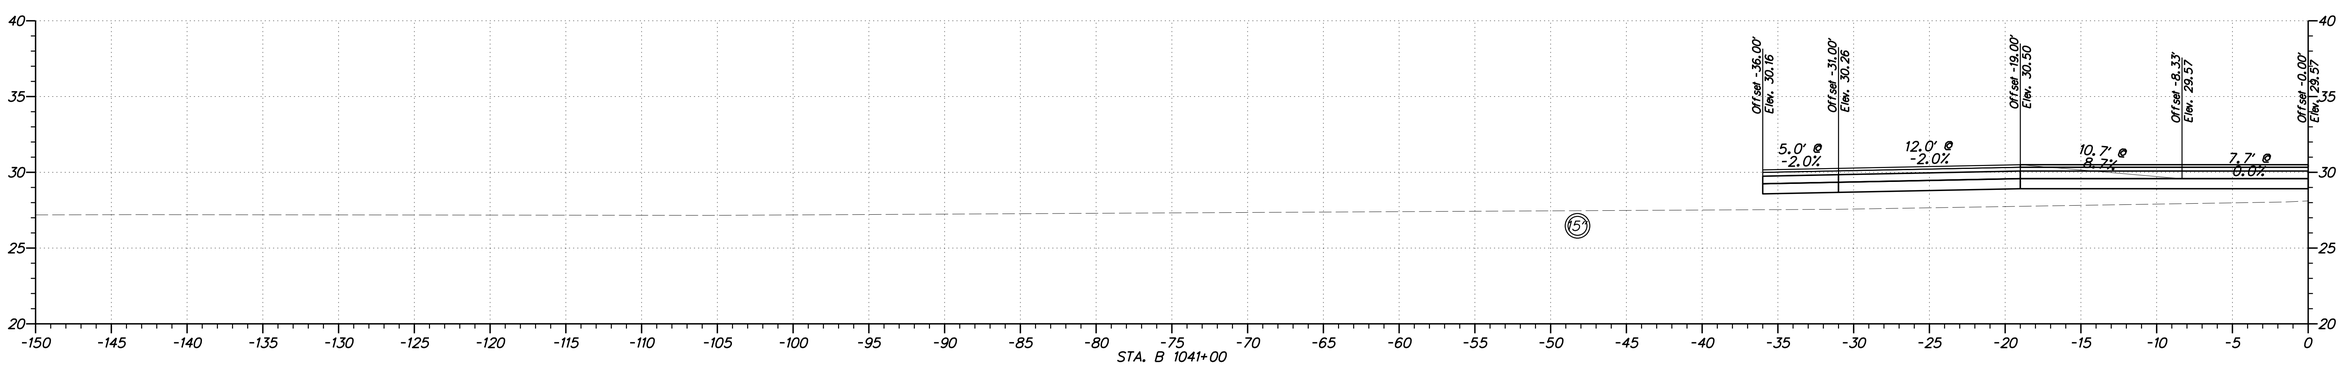

$USER$

$DATE$
$FILEL$

DELAWARE
DEPARTMENT OF TRANSPORTATION

ADDENDUMS / REVISIONS

HORIZONTAL AND VERTICAL SCALE: 1"=5'
0 5 10 15
FEET

WEST DOVER CONNECTOR

CONTRACT	BRIDGE NO.	2-156, 2-157
T200411701	DESIGNED BY: RP	
COUNTY		
KENT	CHECKED BY: BP	

CROSS SECTIONS
WEST DOVER CONNECTOR

SHEET NO.

TOTAL SHTS.
XXX

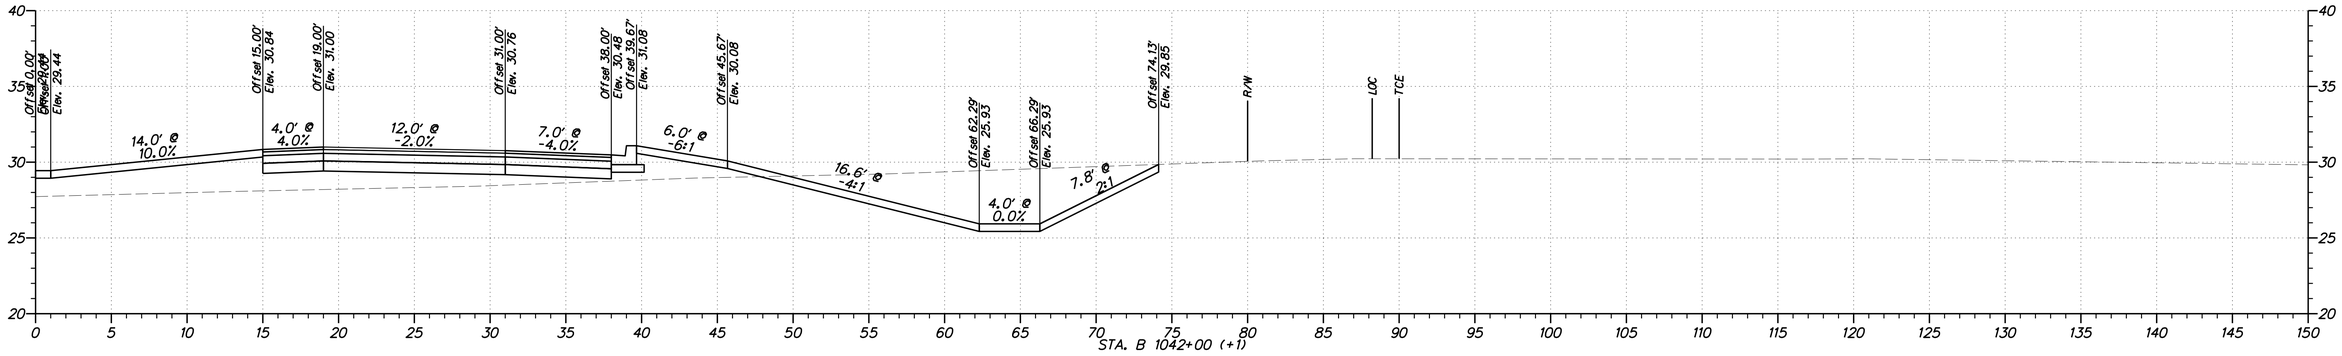

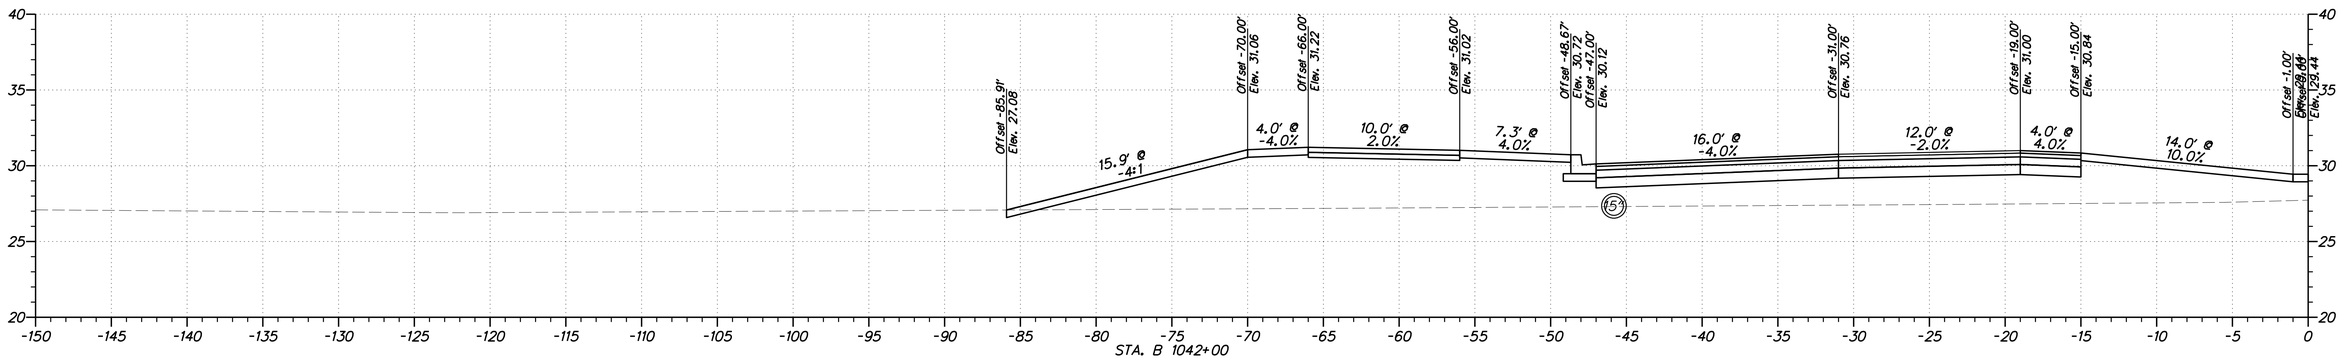

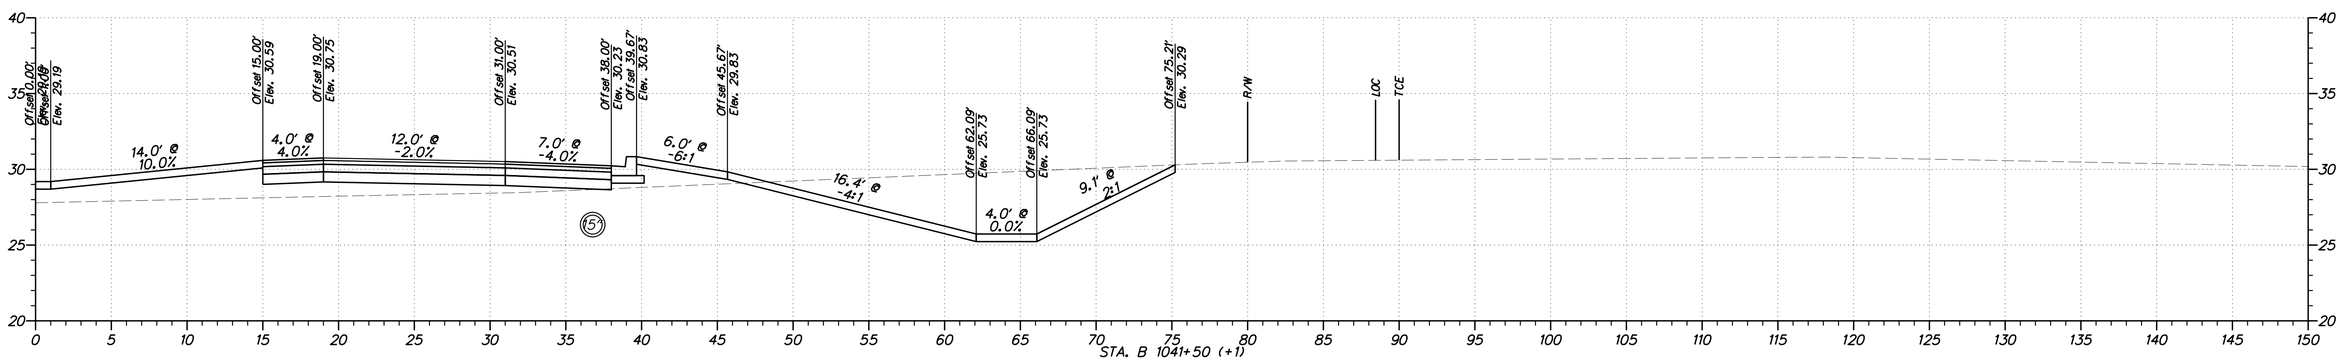

DELAWARE DEPARTMENT OF TRANSPORTATION

ADDENDUMS / REVISIONS

HORIZONTAL AND VERTICAL SCALE: 1"=5'
0 5 10 15
FEET

WEST DOVER CONNECTOR

CONTRACT	BRIDGE NO. 2-156, 2-157	SHEET NO.
T200411701	DESIGNED BY: RP	
COUNTY		TOTAL SHTS.
KENT	CHECKED BY: BP	XXX

CROSS SECTIONS WEST DOVER CONNECTOR

$USER$
$DATE$
$FILE1$

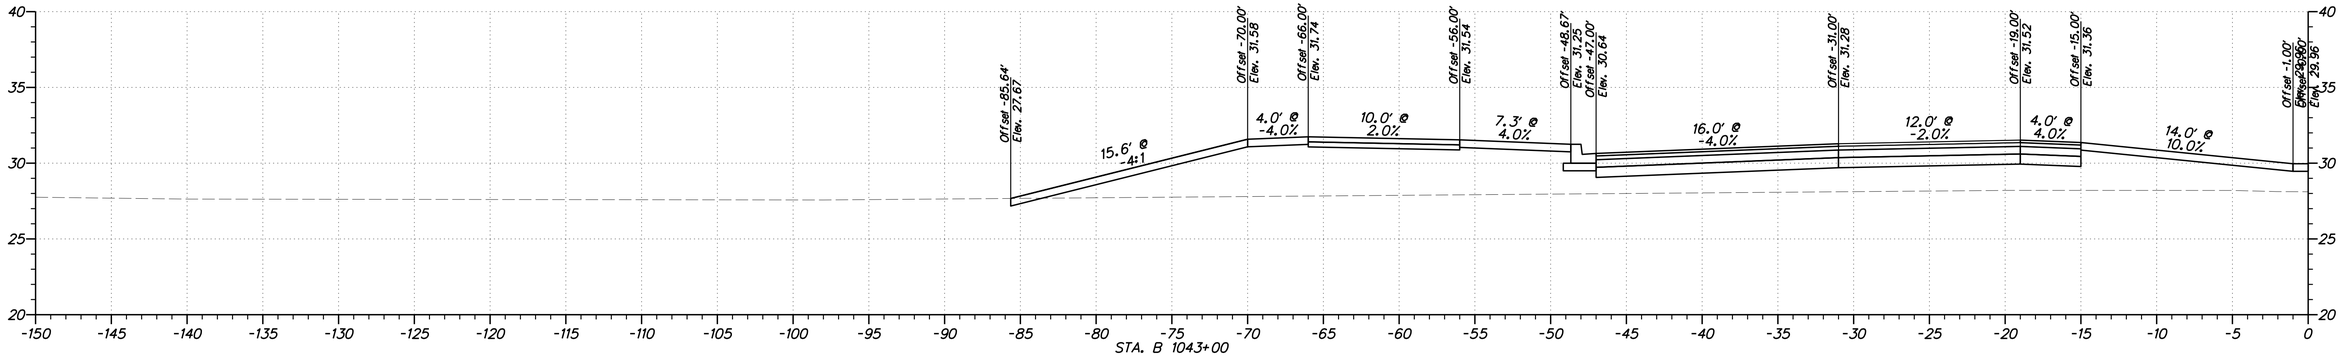

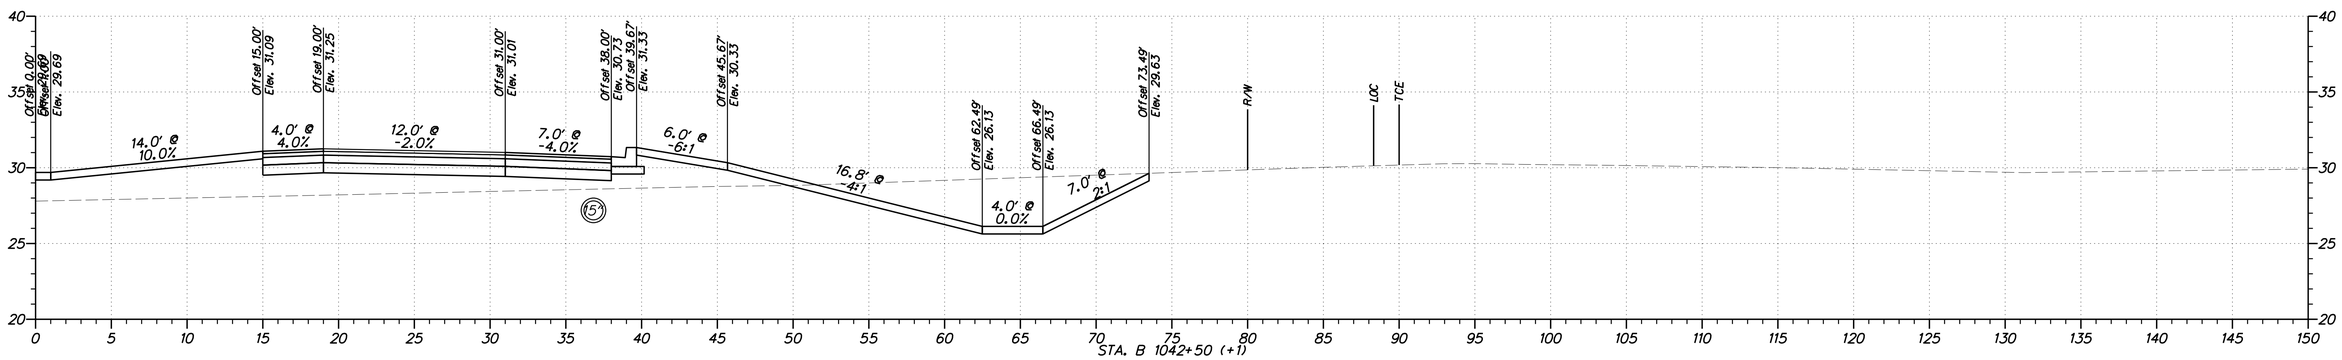

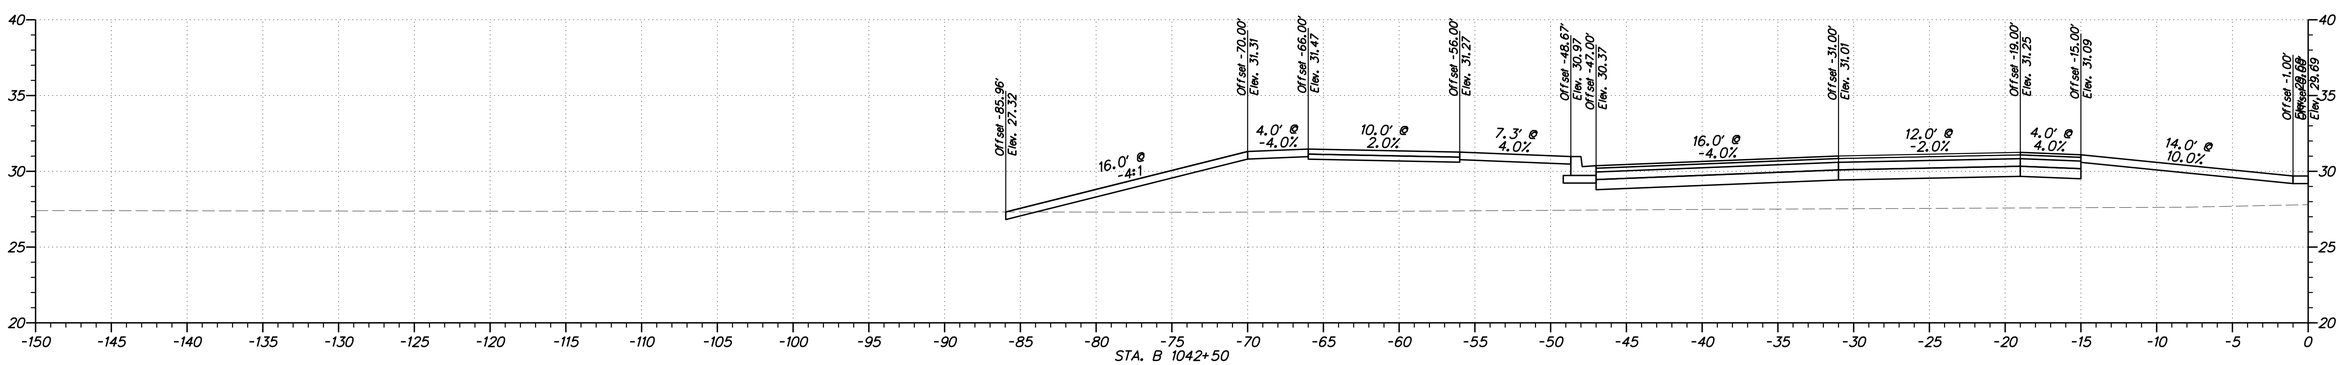

$USER$
$DATE$
$FILE1$

DELAWARE
DEPARTMENT OF TRANSPORTATION

ADDENDUMS / REVISIONS

HORIZONTAL AND VERTICAL SCALE: 1"=5'
0 5 10 15
FEET

WEST DOVER CONNECTOR

CONTRACT	BRIDGE NO.	2-156, 2-157
T200411701	DESIGNED BY: RP	
COUNTY		
KENT	CHECKED BY: BP	

CROSS SECTIONS
WEST DOVER CONNECTOR

SHEET NO.

TOTAL SHTS.
XXX

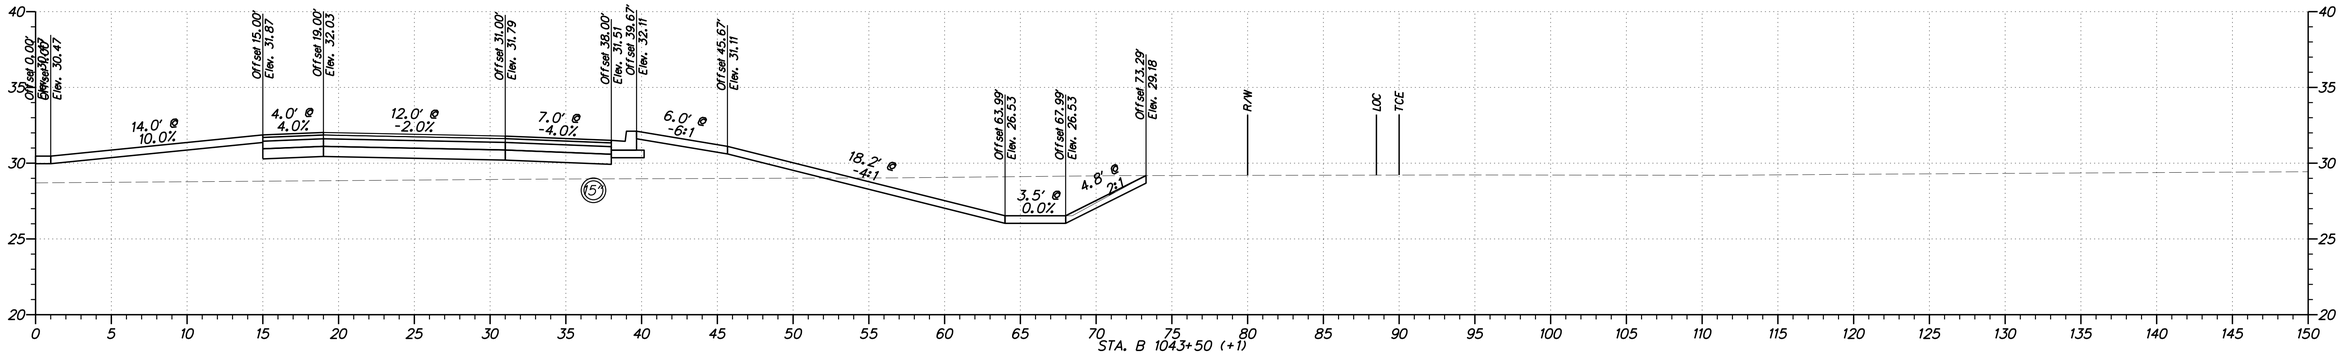

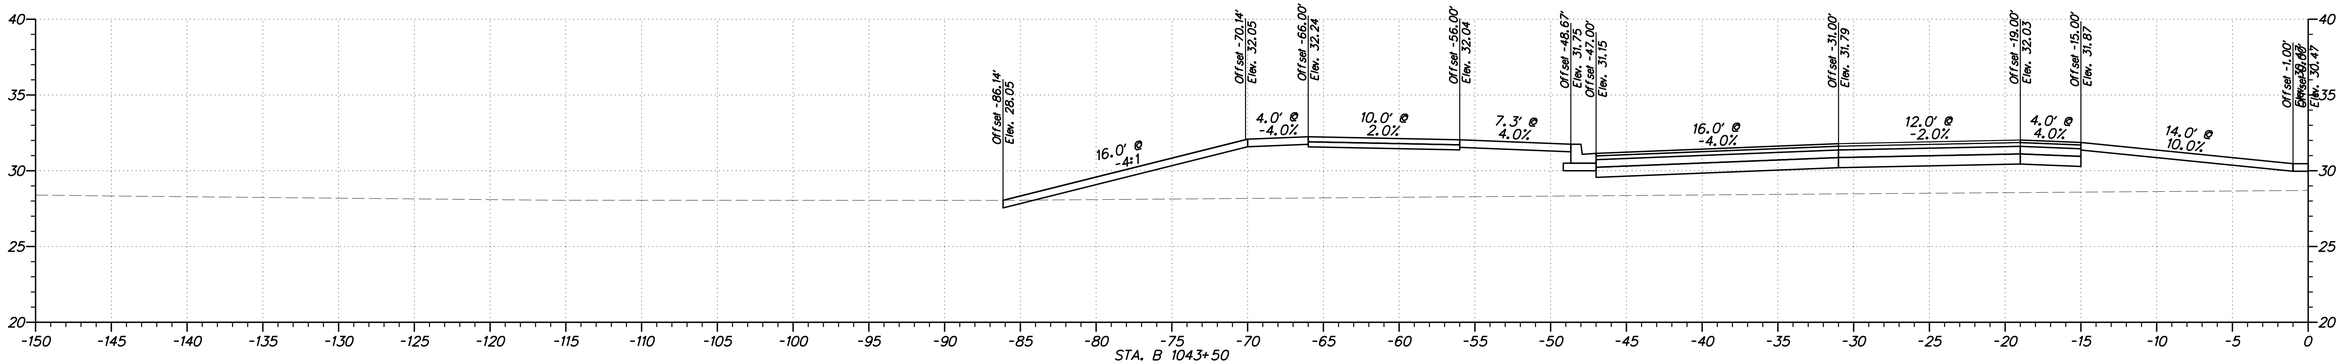

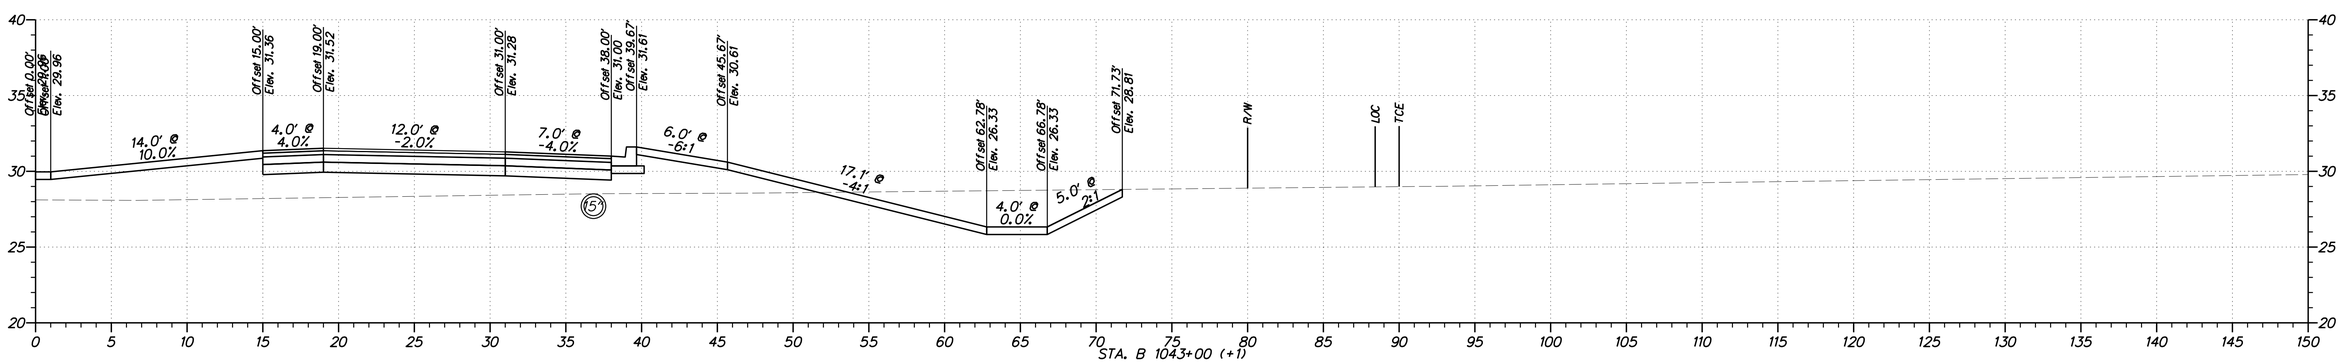

$USER$

$DATE$
$FILE1$

DELAWARE DEPARTMENT OF TRANSPORTATION

ADDENDUMS / REVISIONS

HORIZONTAL AND VERTICAL SCALE: 1"=5'
0 5 10 15
FEET

WEST DOVER CONNECTOR

CONTRACT	BRIDGE NO.	2-156, 2-157
T200411701	DESIGNED BY: RP	
COUNTY		
KENT	CHECKED BY: BP	

CROSS SECTIONS WEST DOVER CONNECTOR

SHEET NO.

TOTAL SHTS.
XXX

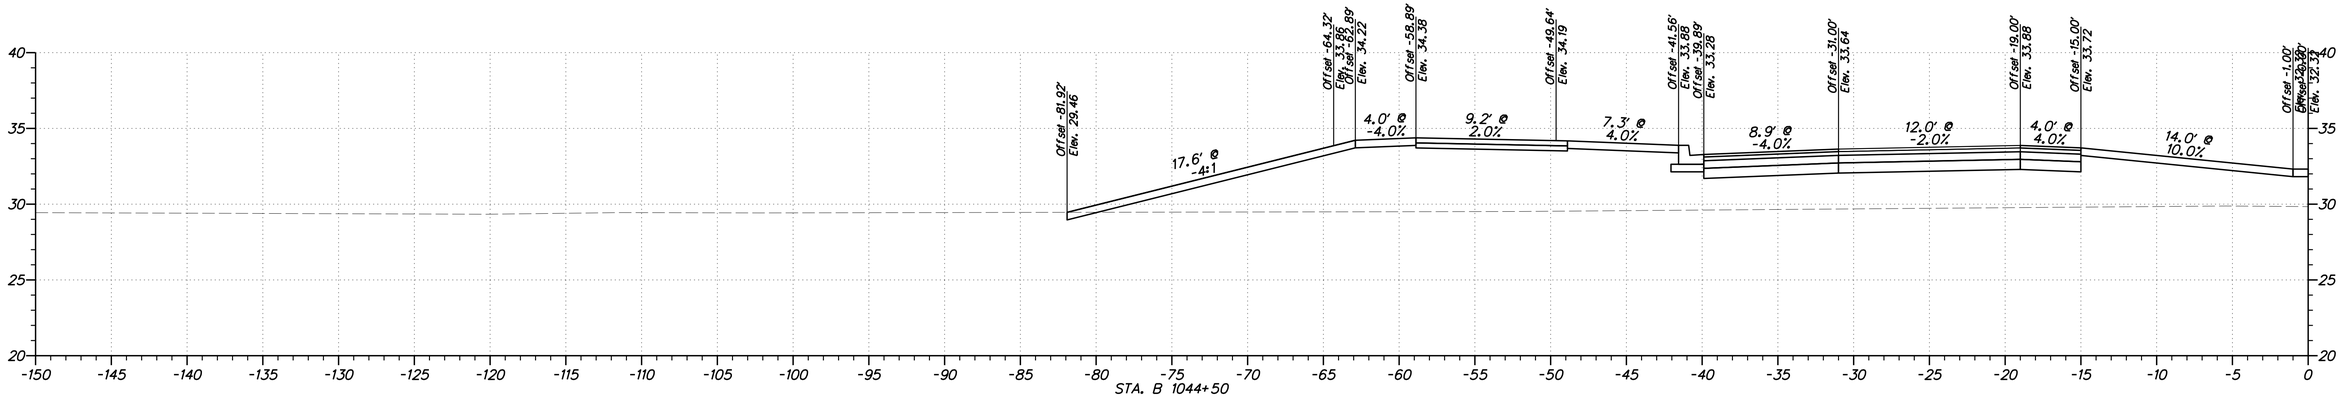

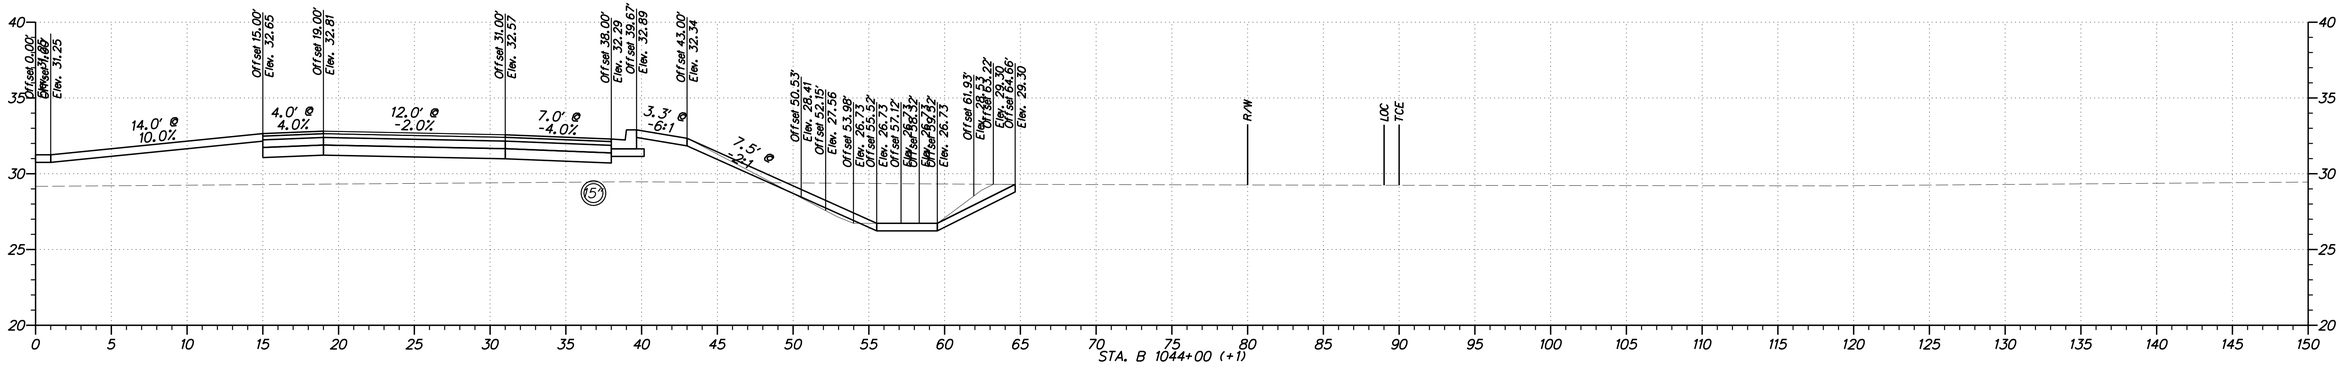

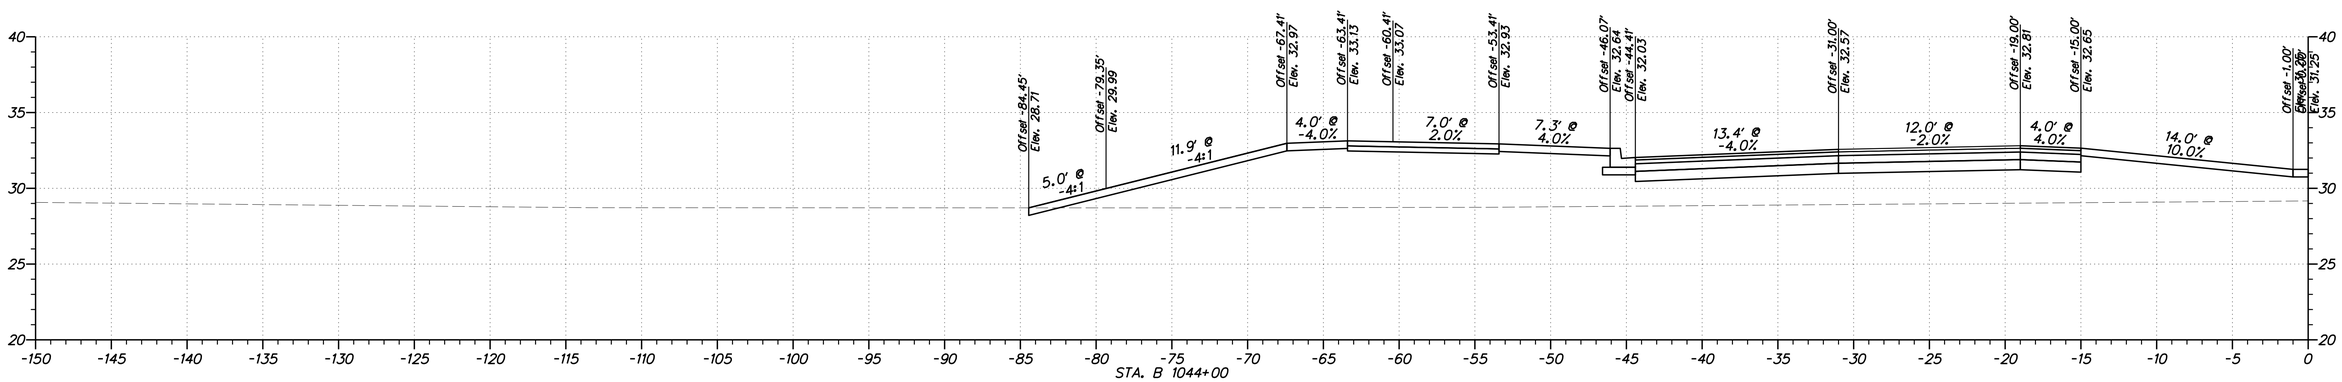

$USER$
$DATE$
$FILEL$

DELAWARE DEPARTMENT OF TRANSPORTATION	ADDENDUMS / REVISIONS	HORIZONTAL AND VERTICAL SCALE: 1"=5' (0, 5, 10, 15 FEET)	**WEST DOVER CONNECTOR**	CONTRACT T200411701	BRIDGE NO. 2-156, 2-157	**CROSS SECTIONS WEST DOVER CONNECTOR**	SHEET NO.
				COUNTY KENT	DESIGNED BY: RP		TOTAL SHTS.
					CHECKED BY: BP		XXX

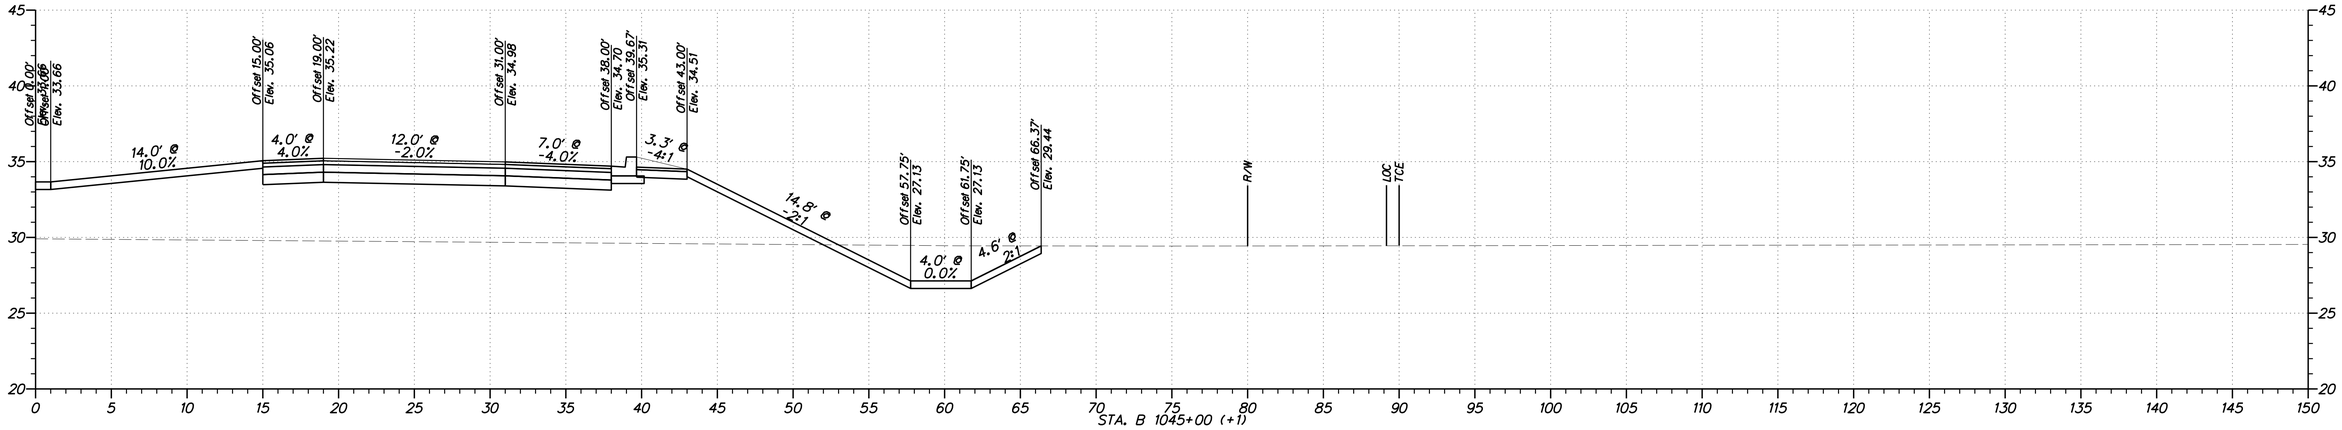

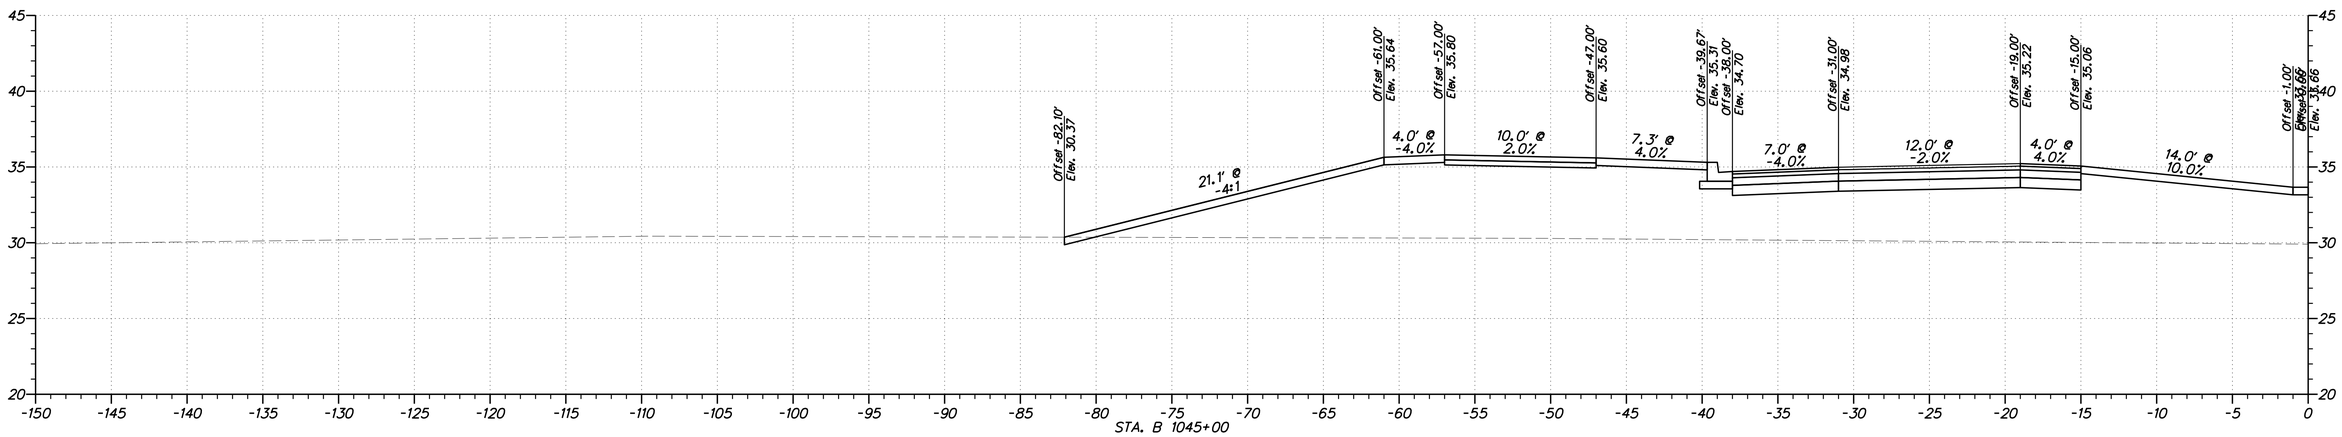

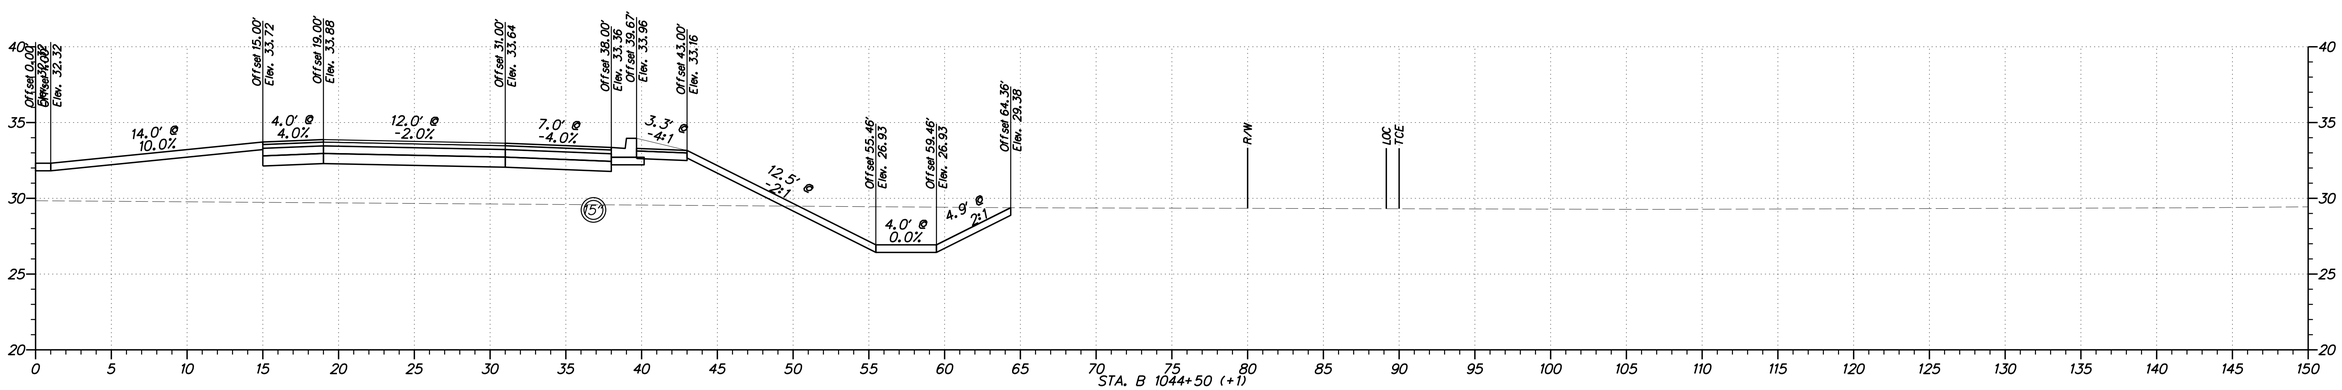

$USER$
$DATE$
$FILEL$

DELAWARE DEPARTMENT OF TRANSPORTATION

ADDENDUMS / REVISIONS

HORIZONTAL AND VERTICAL SCALE: 1"=5'
0 5 10 15
FEET

WEST DOVER CONNECTOR

CONTRACT	BRIDGE NO.	2-156, 2-157
T200411701	DESIGNED BY: RP	
COUNTY		
KENT	CHECKED BY: BP	

CROSS SECTIONS WEST DOVER CONNECTOR

SHEET NO.

TOTAL SHTS.
XXX

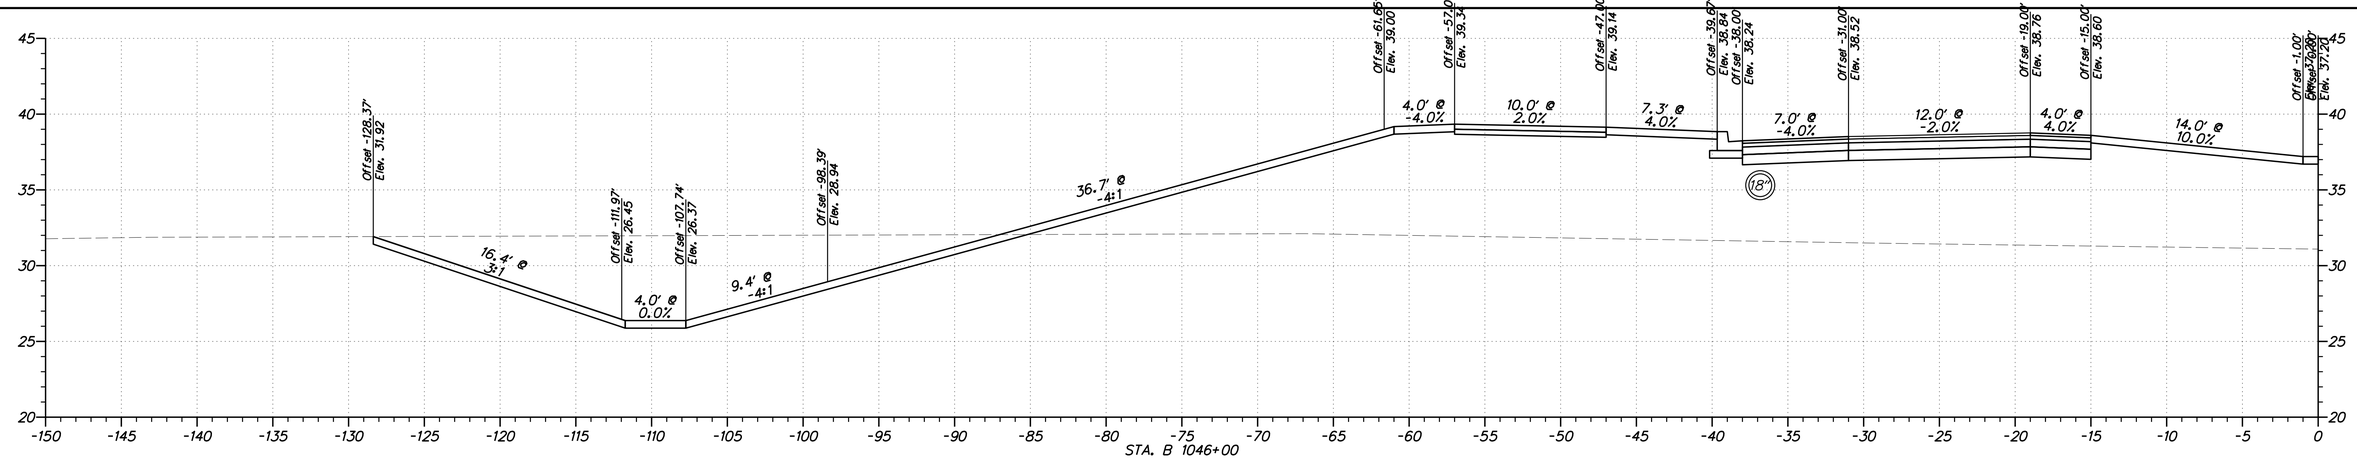

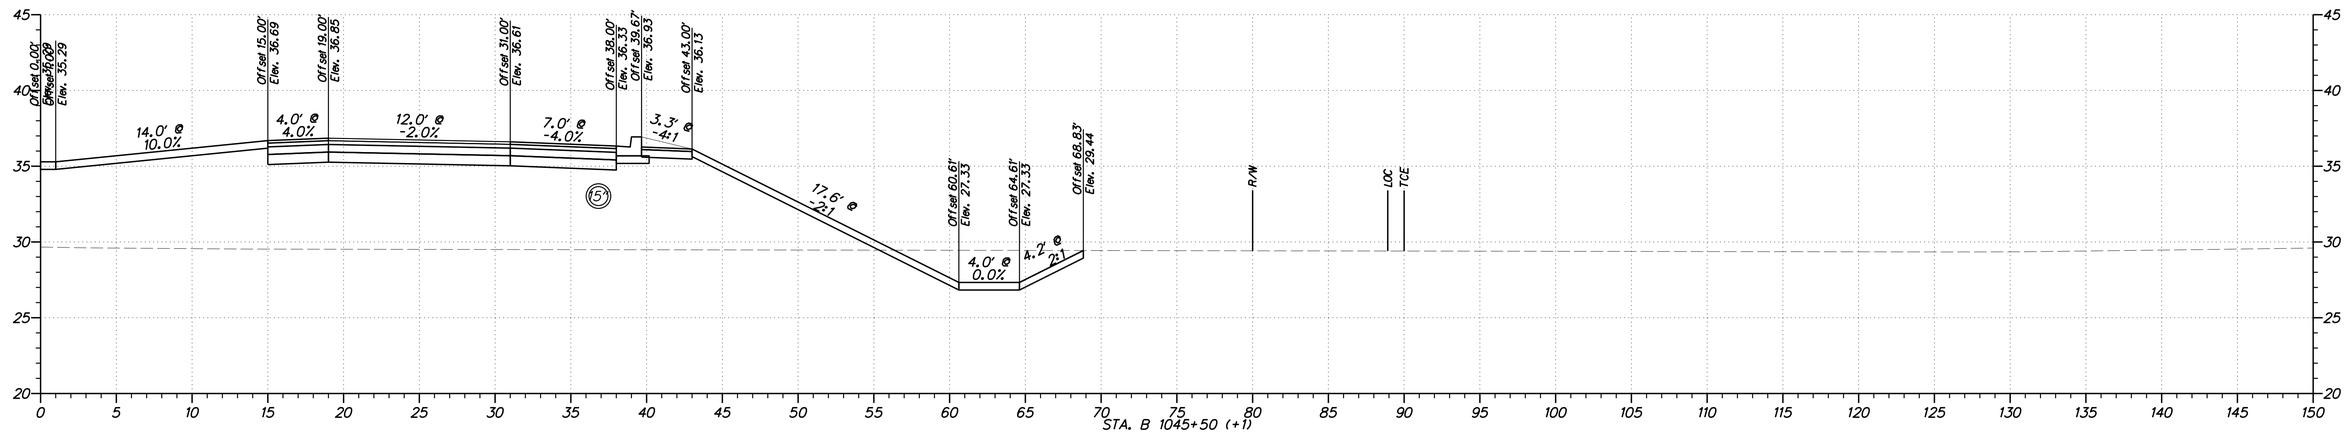

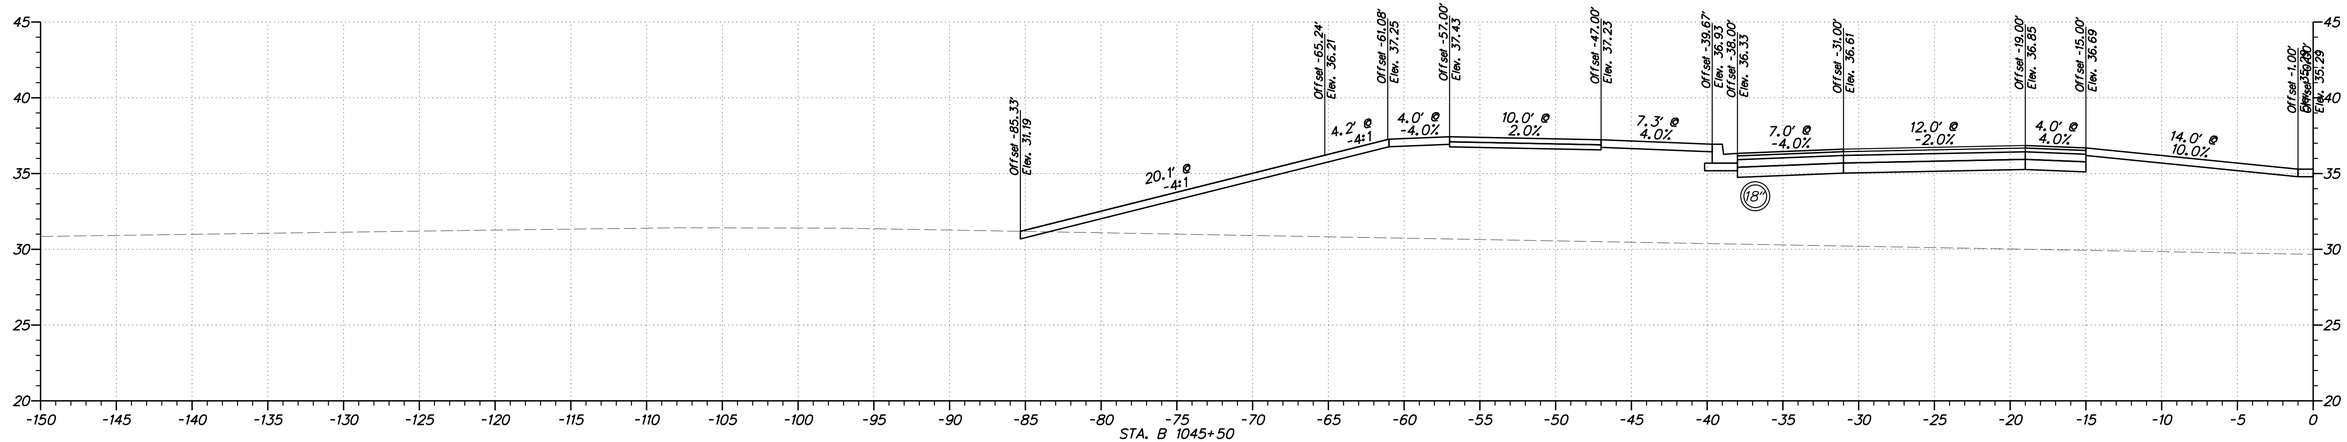

DELAWARE DEPARTMENT OF TRANSPORTATION

ADDENDUMS / REVISIONS

HORIZONTAL AND VERTICAL SCALE: 1"=5'
0 5 10 15
FEET

WEST DOVER CONNECTOR

CONTRACT	BRIDGE NO.	2-156, 2-157
T200411701	DESIGNED BY: RP	
COUNTY		
KENT	CHECKED BY: BP	

CROSS SECTIONS WEST DOVER CONNECTOR

SHEET NO.

TOTAL SHTS.

XXX

$USER$
$DATE$
$FILE$

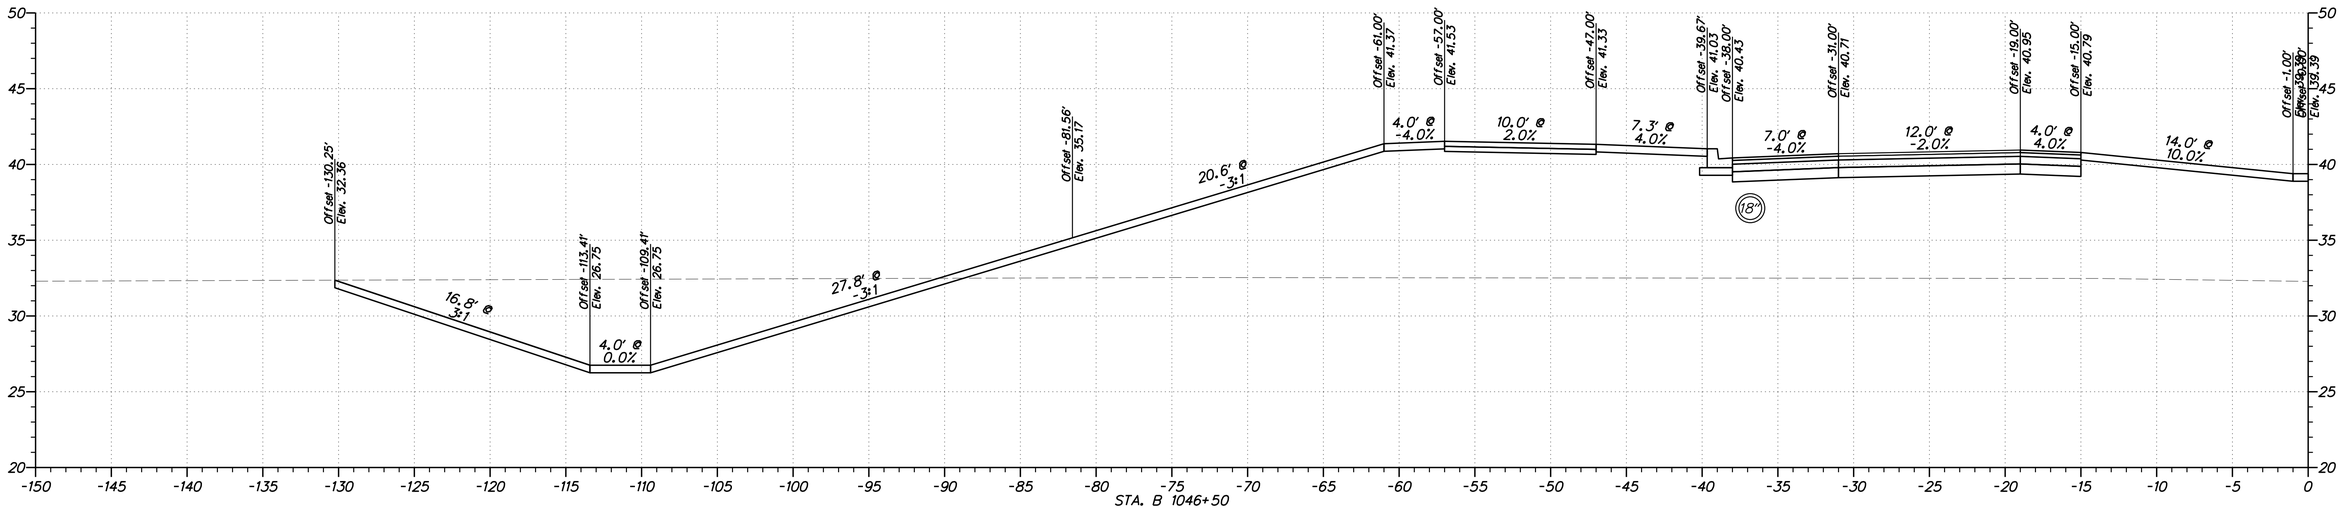

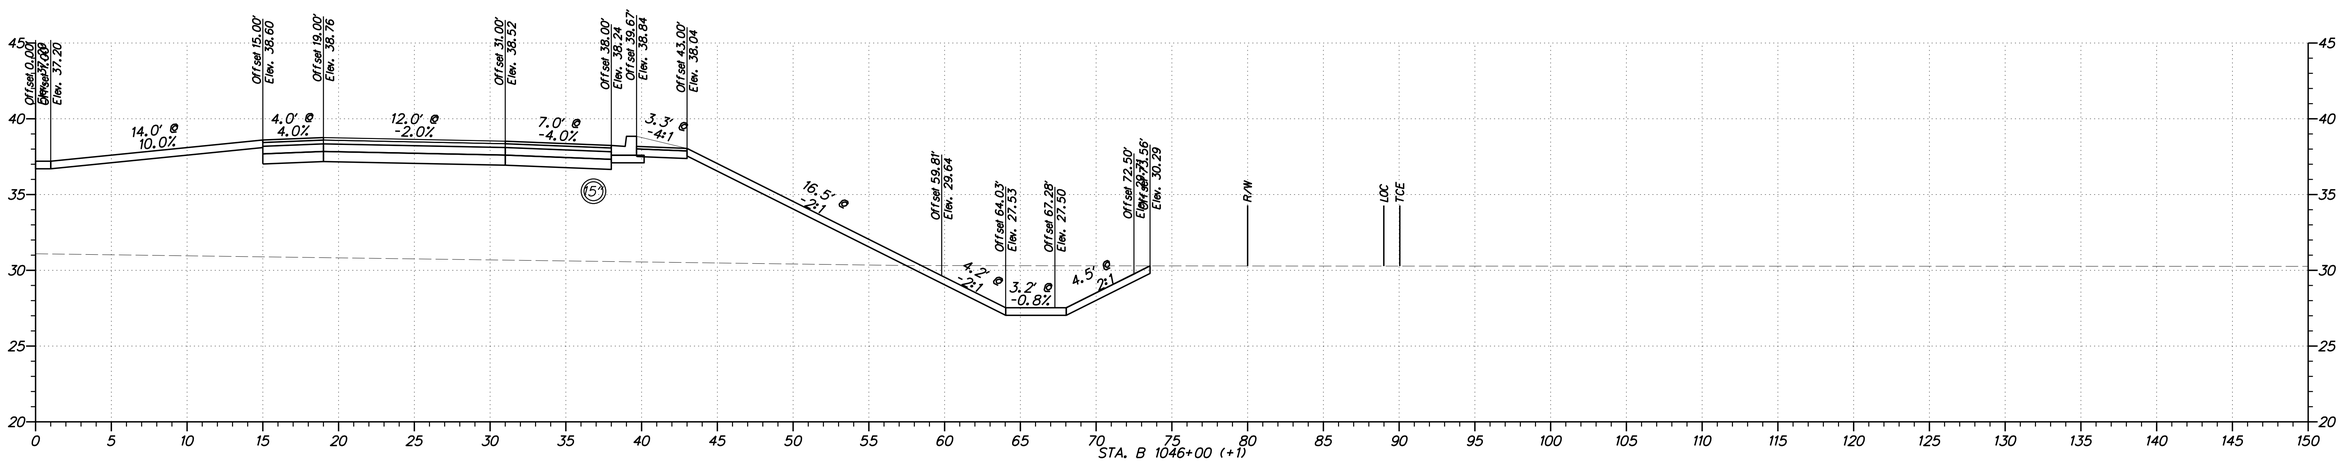

DELAWARE DEPARTMENT OF TRANSPORTATION

ADDENDUMS / REVISIONS

HORIZONTAL AND VERTICAL SCALE: 1"=5'
0 5 10 15
FEET

WEST DOVER CONNECTOR

CONTRACT	BRIDGE NO. 2-156, 2-157	SHEET NO.
T200411701	DESIGNED BY: RP	
COUNTY		TOTAL SHTS.
KENT	CHECKED BY: BP	XXX

CROSS SECTIONS WEST DOVER CONNECTOR

$USER$
$DATE$
$FILE$

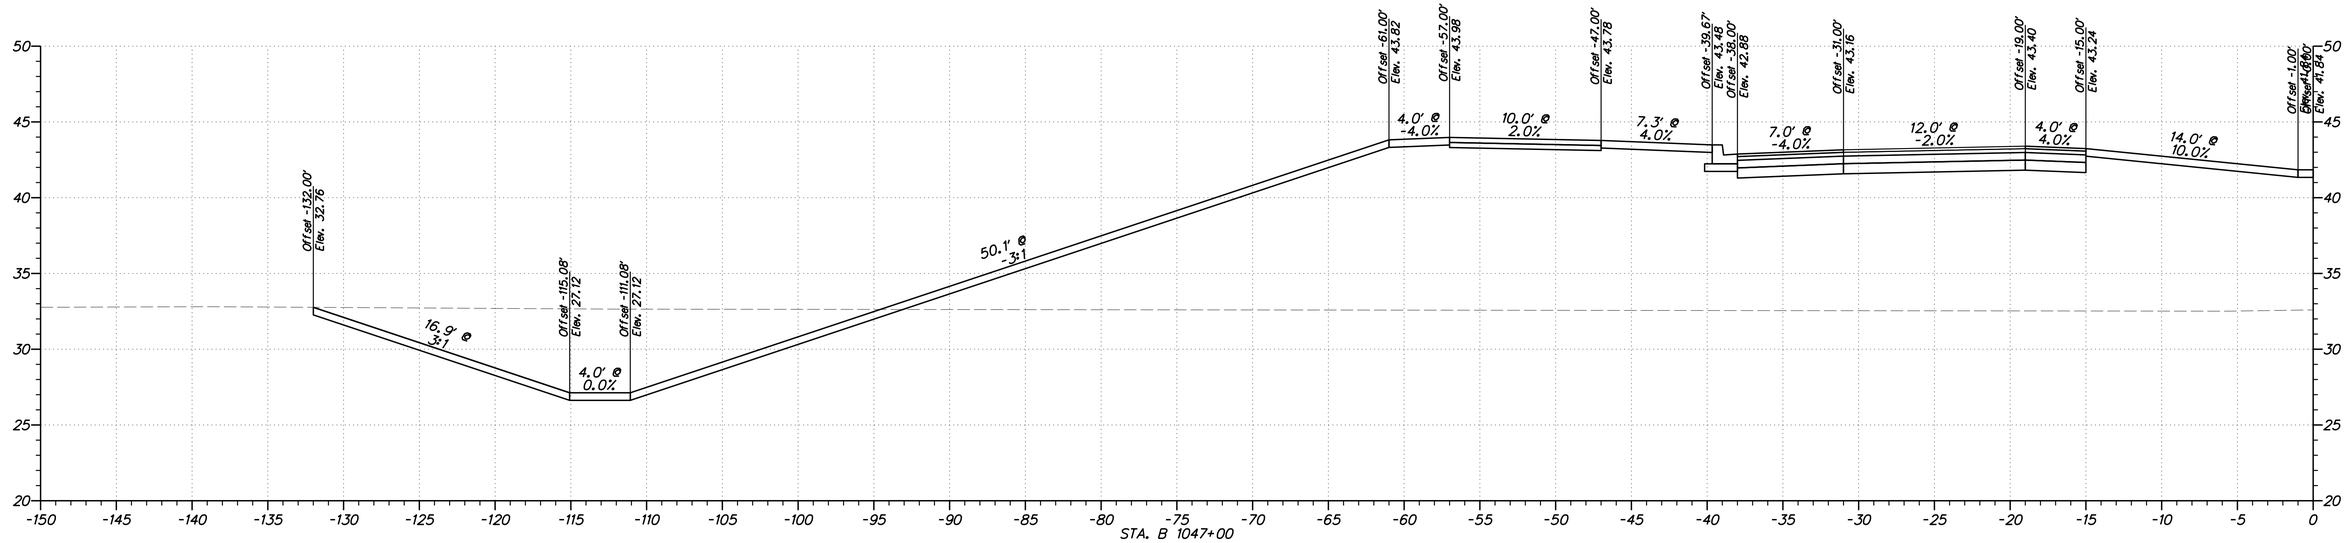

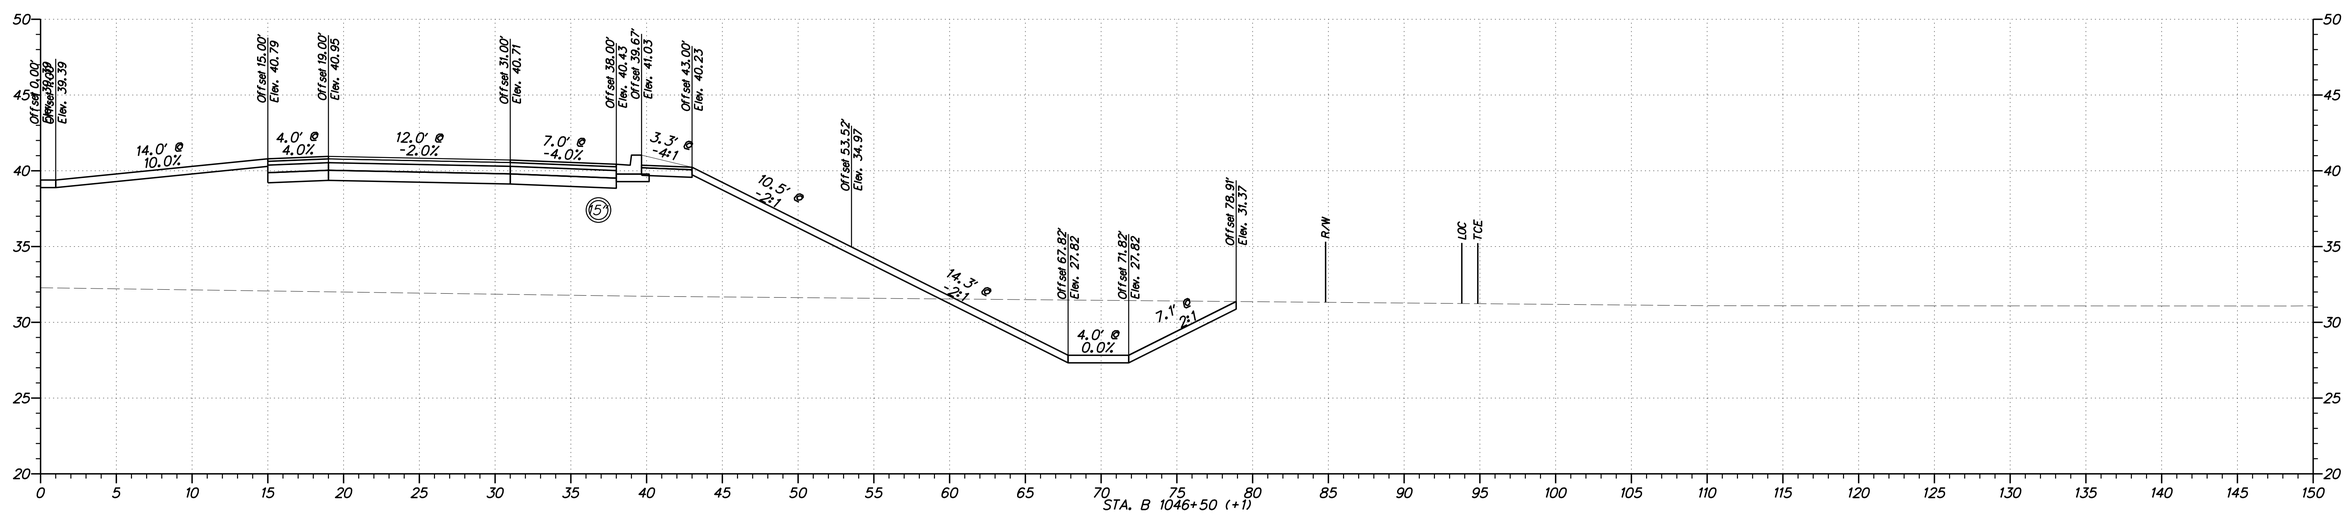

DELAWARE DEPARTMENT OF TRANSPORTATION

ADDENDUMS / REVISIONS

HORIZONTAL AND VERTICAL SCALE: 1"=5'
0 5 10 15
FEET

WEST DOVER CONNECTOR

CONTRACT	BRIDGE NO. 2-156, 2-157
T200411701	DESIGNED BY: RP
COUNTY	
KENT	CHECKED BY: BP

CROSS SECTIONS WEST DOVER CONNECTOR

SHEET NO.

TOTAL SHTS.
XXX

$USER$
$DATE$
$FILE$

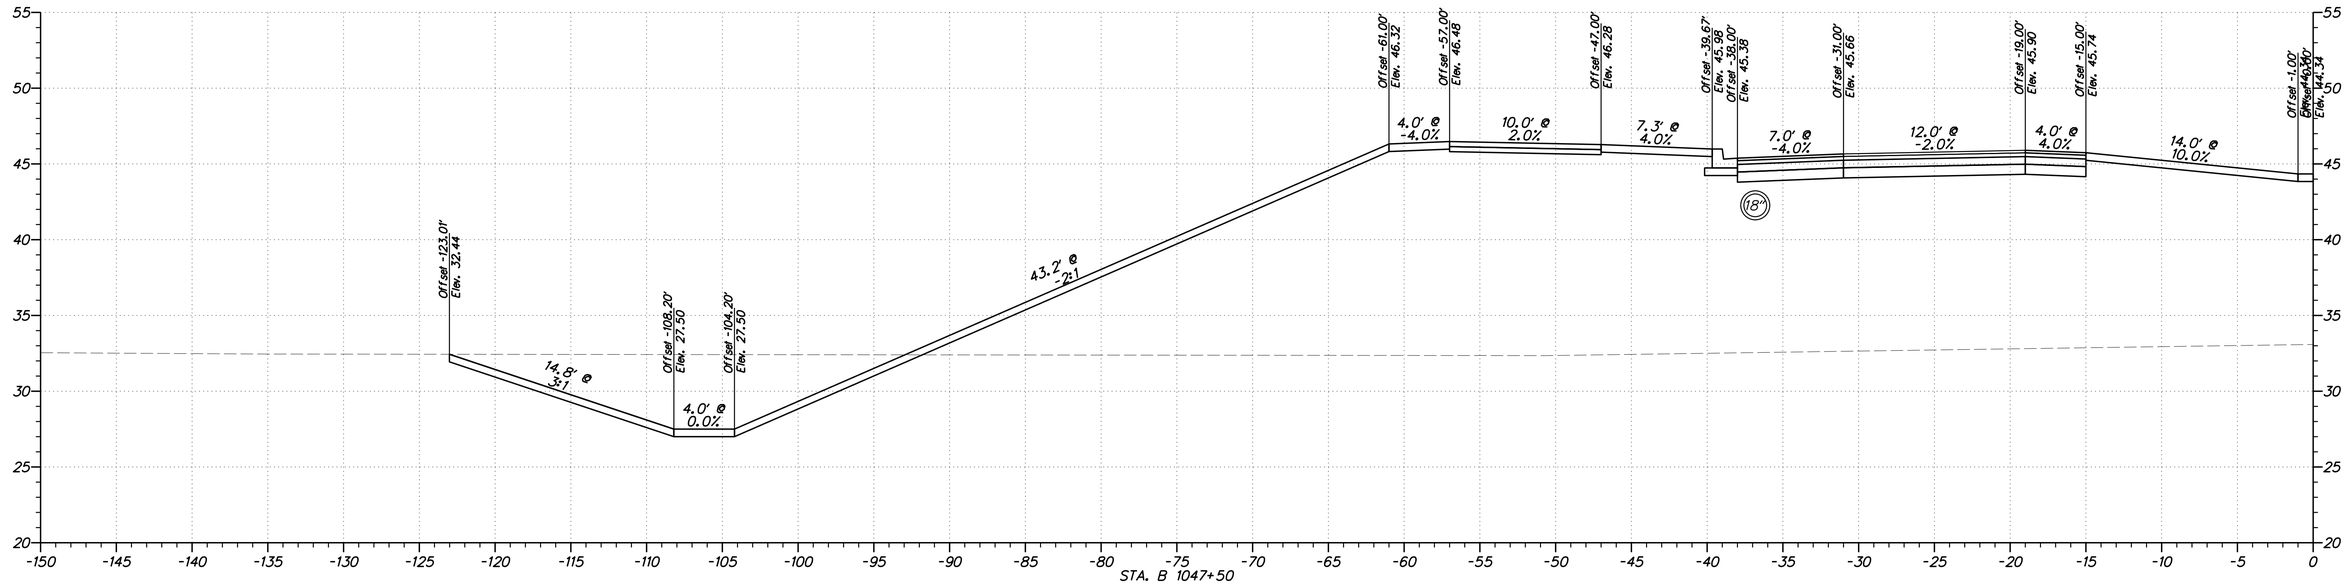

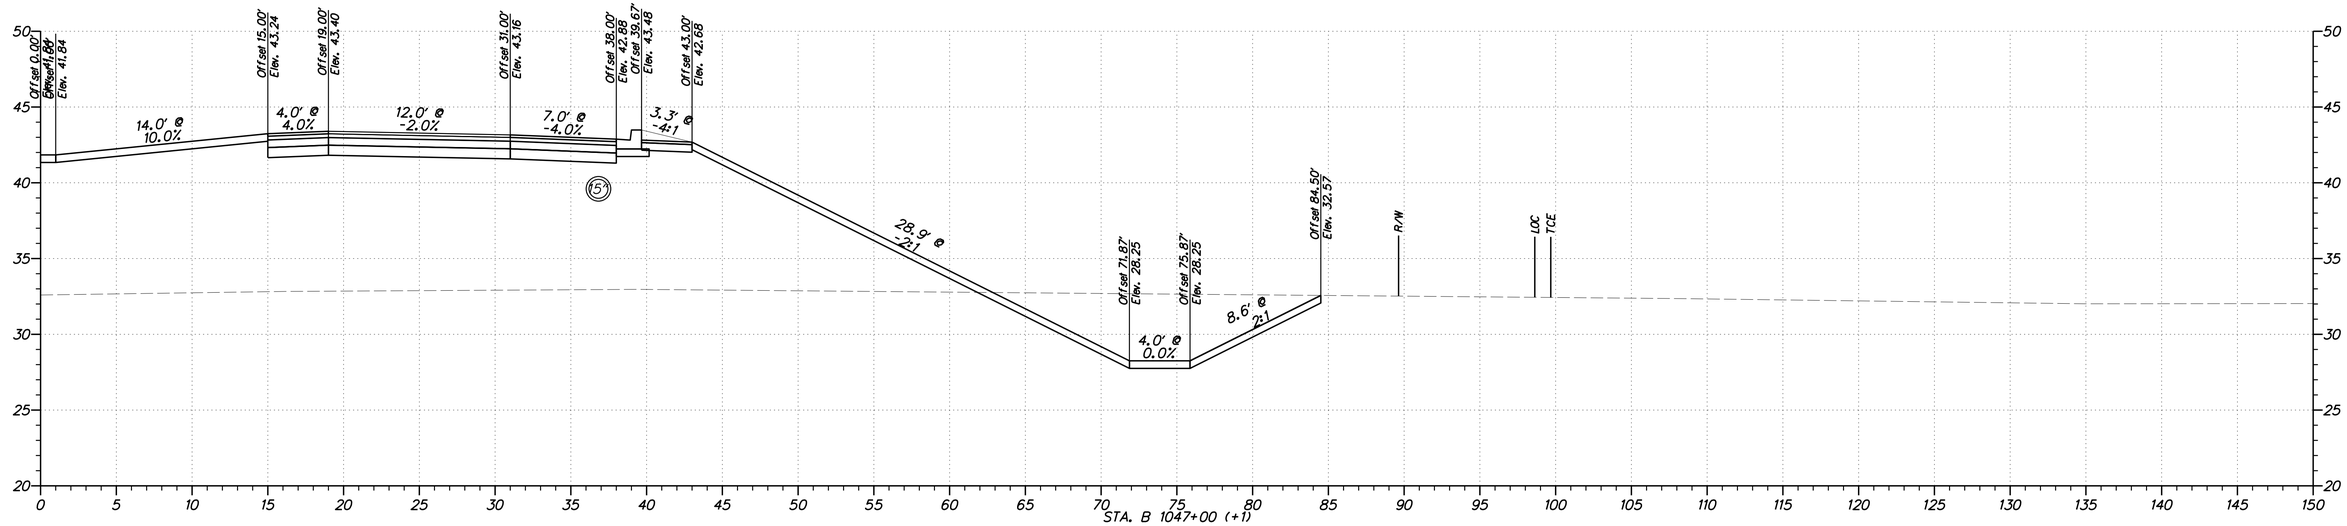

DELAWARE DEPARTMENT OF TRANSPORTATION

ADDENDUMS / REVISIONS

HORIZONTAL AND VERTICAL SCALE: 1"=5'
0 5 10 15
FEET

WEST DOVER CONNECTOR

CONTRACT	BRIDGE NO. 2-156, 2-157	CROSS SECTIONS WEST DOVER CONNECTOR	SHEET NO.
T200411701	DESIGNED BY: RP		
COUNTY			TOTAL SHTS.
KENT	CHECKED BY: BP		XXX

$USER$
$DATE$
$FILE$

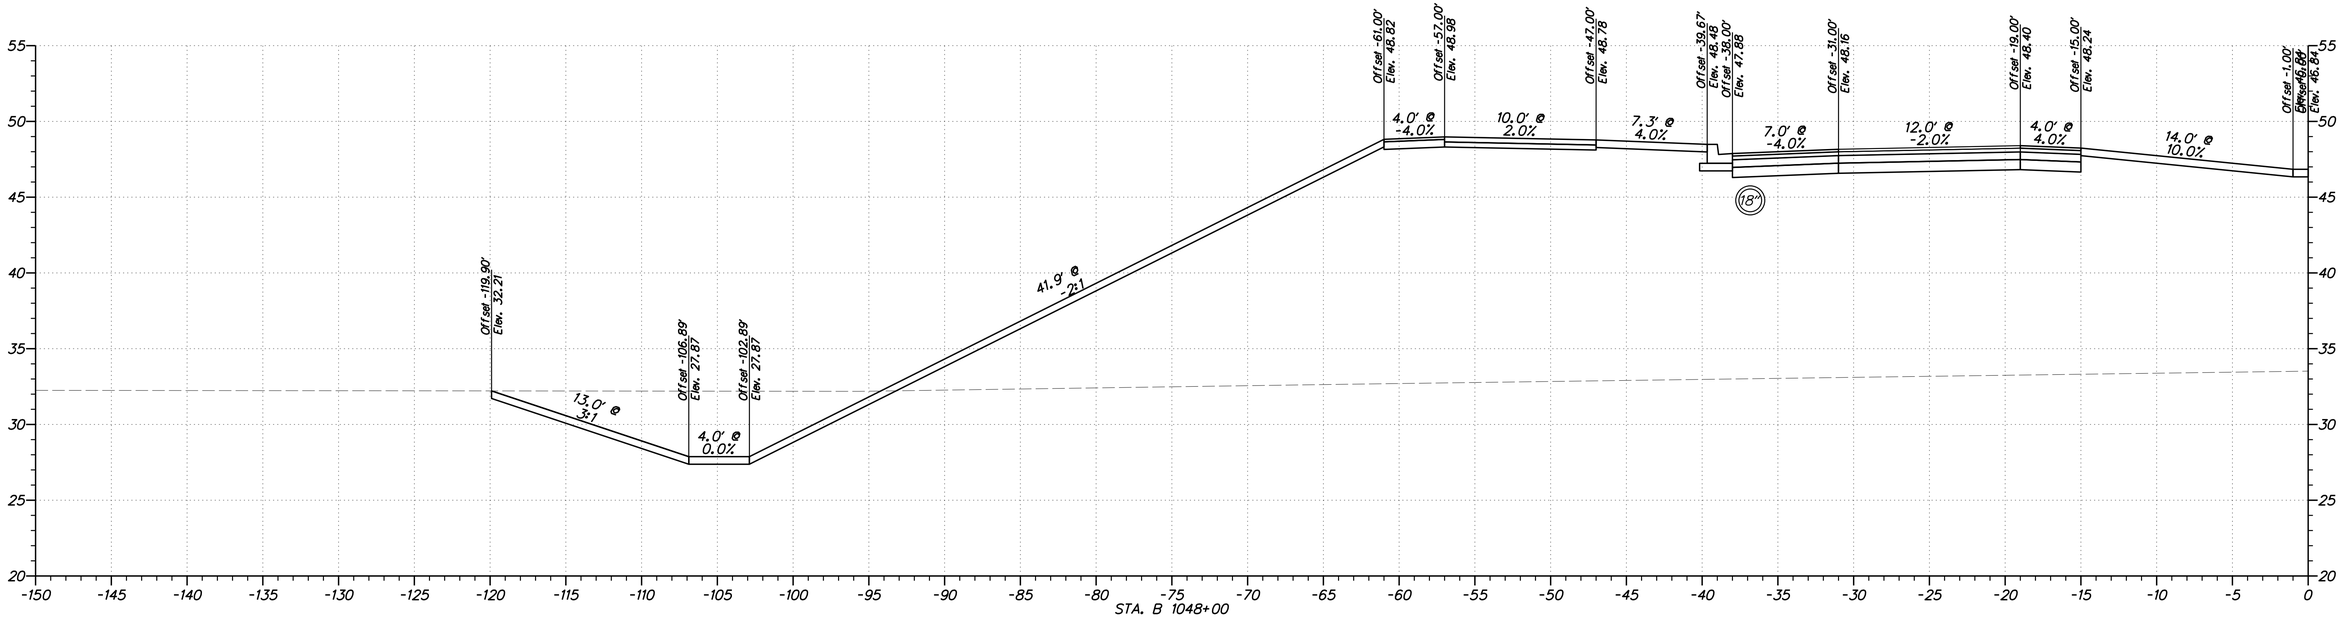

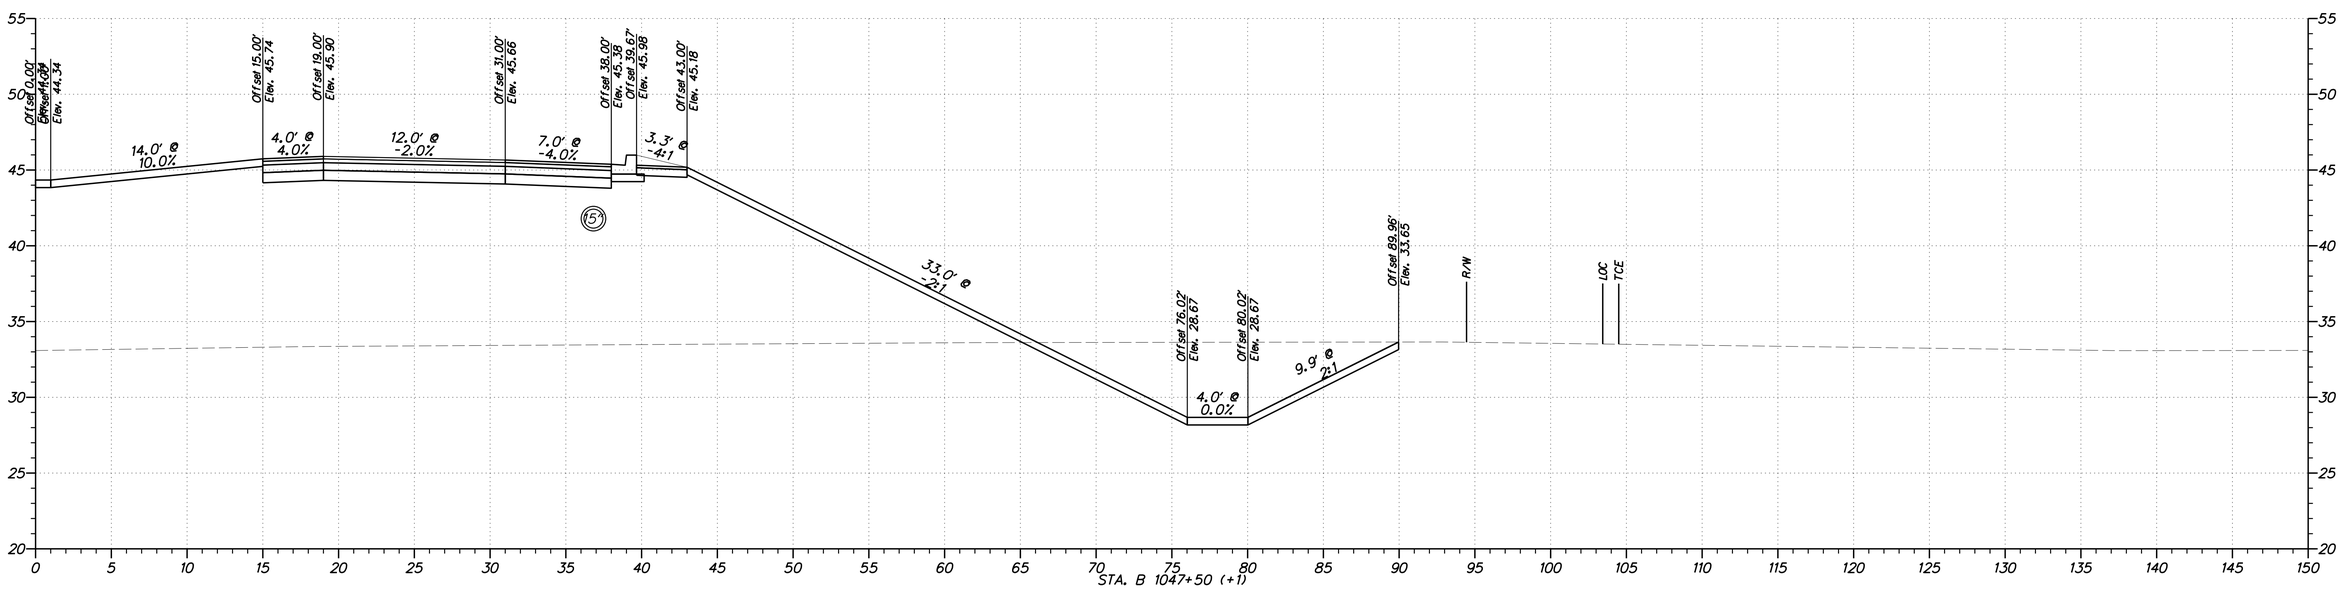

DELAWARE DEPARTMENT OF TRANSPORTATION

ADDENDUMS / REVISIONS

HORIZONTAL AND VERTICAL SCALE: 1"=5'
0 5 10 15
FEET

WEST DOVER CONNECTOR

CONTRACT	BRIDGE NO.	2-156, 2-157
T200411701	DESIGNED BY: RP	
COUNTY		
KENT	CHECKED BY: BP	

CROSS SECTIONS WEST DOVER CONNECTOR

SHEET NO.

TOTAL SHTS.
XXX

$USER$
$DATE$
$FILEL$

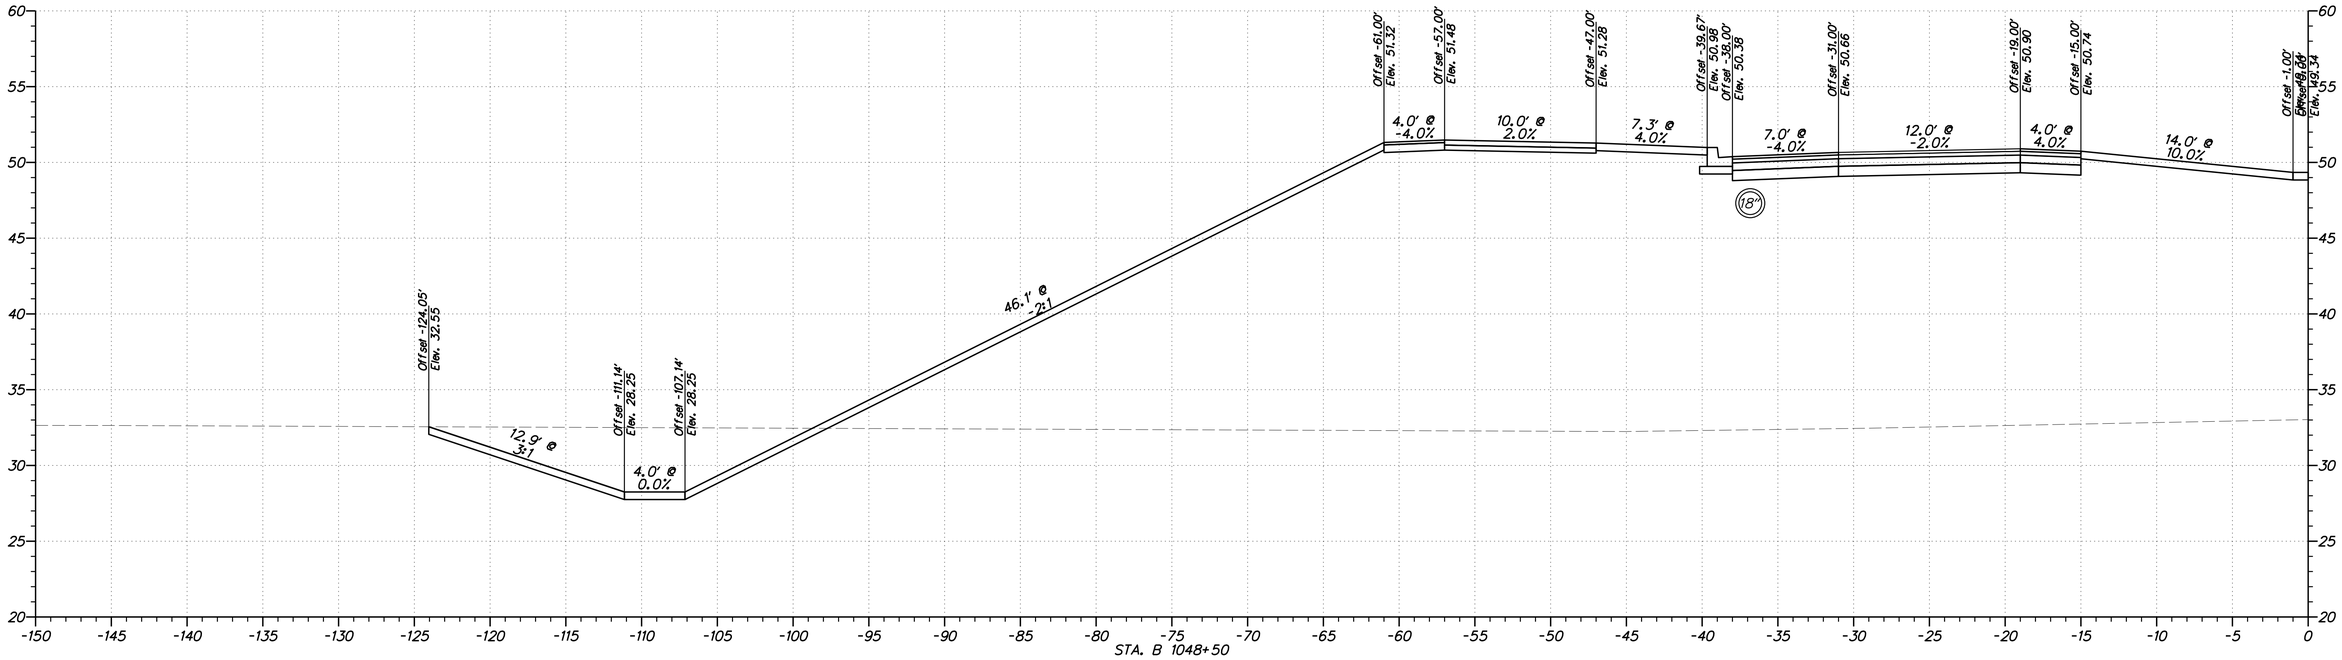

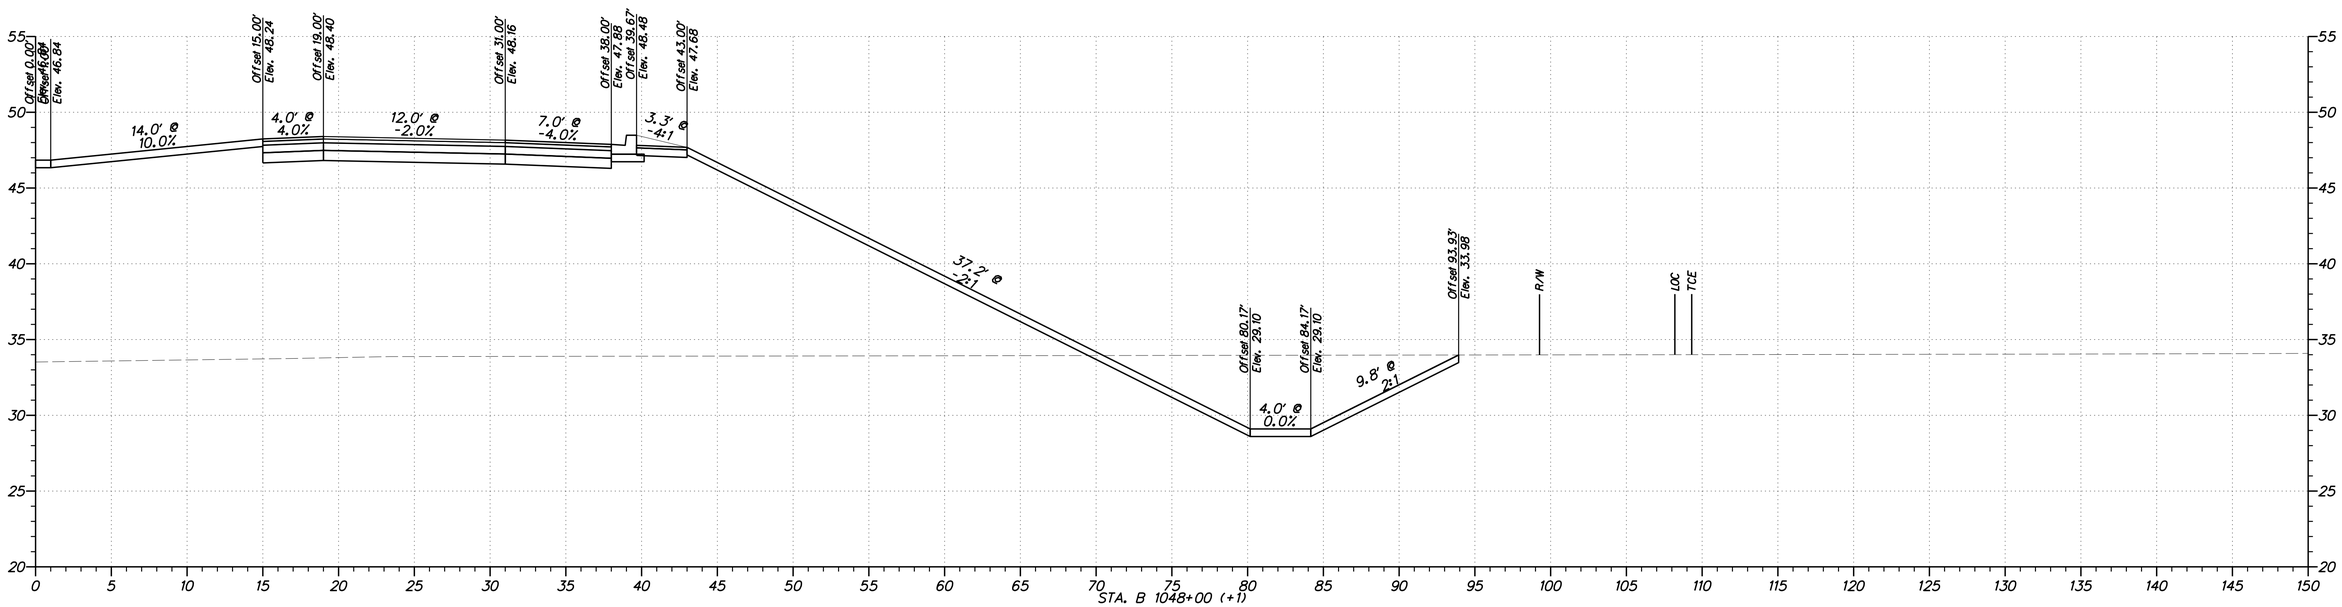

$USER$
$DATE$
$FILEL$

DELAWARE DEPARTMENT OF TRANSPORTATION

ADDENDUMS / REVISIONS

HORIZONTAL AND VERTICAL SCALE: 1"=5'
0 5 10 15
FEET

WEST DOVER CONNECTOR

CONTRACT	BRIDGE NO.	2-156, 2-157
T200411701	DESIGNED BY: RP	
COUNTY		
KENT	CHECKED BY: BP	

CROSS SECTIONS WEST DOVER CONNECTOR

SHEET NO.

TOTAL SHTS.
XXX

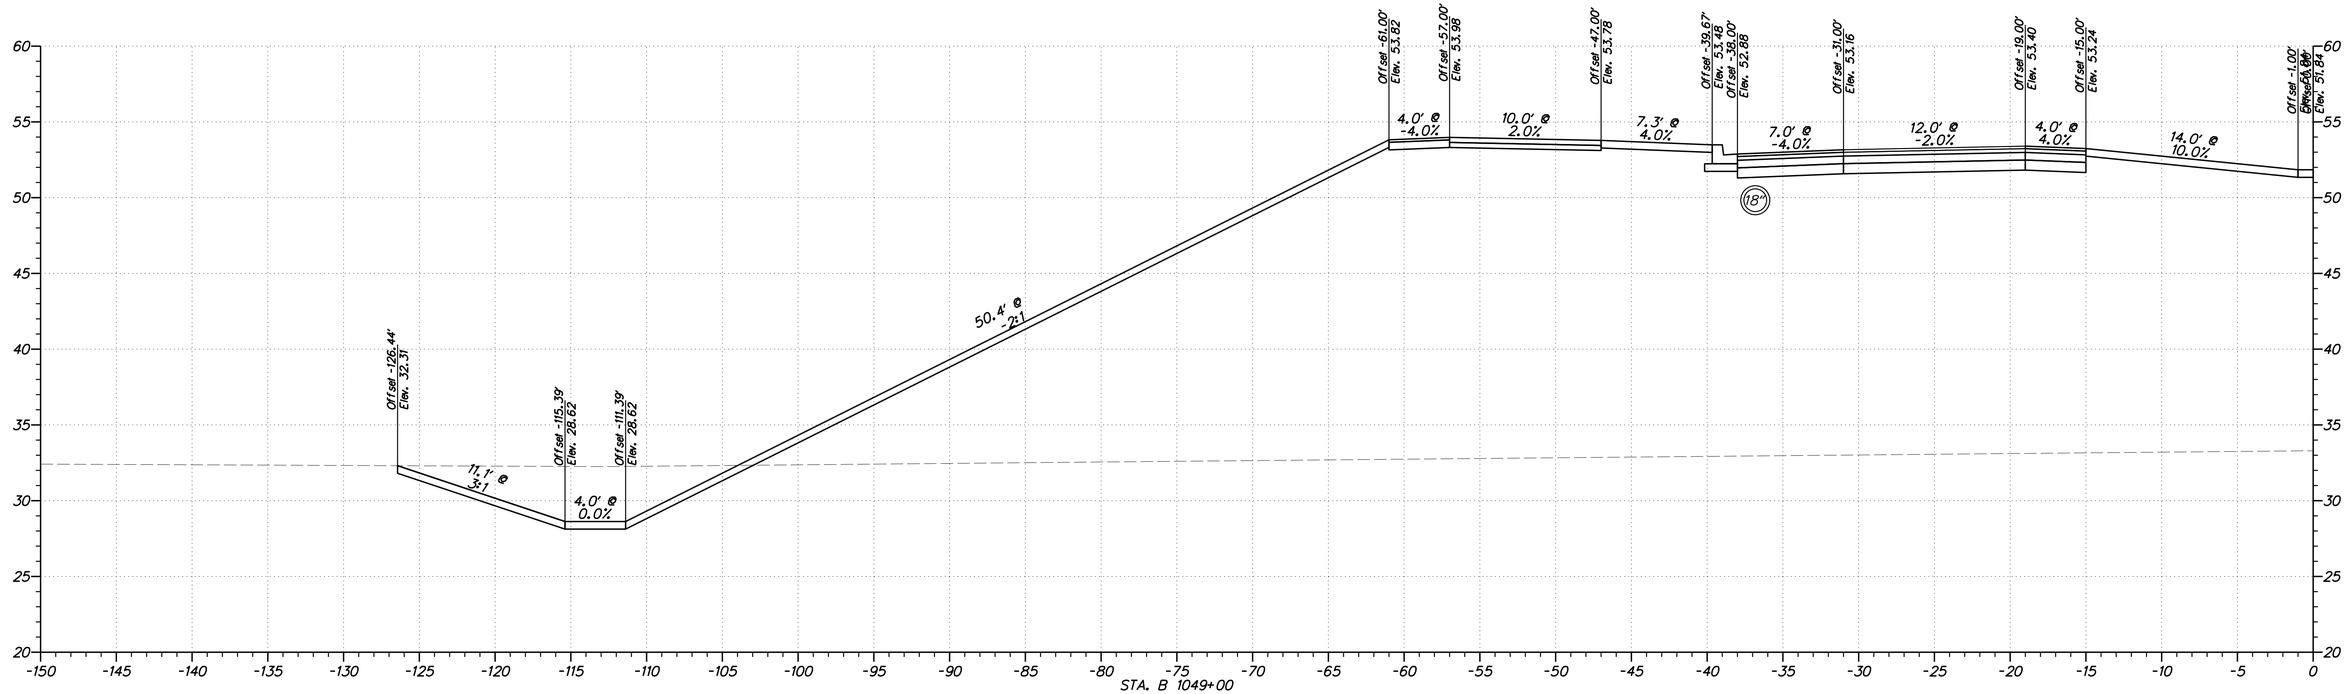

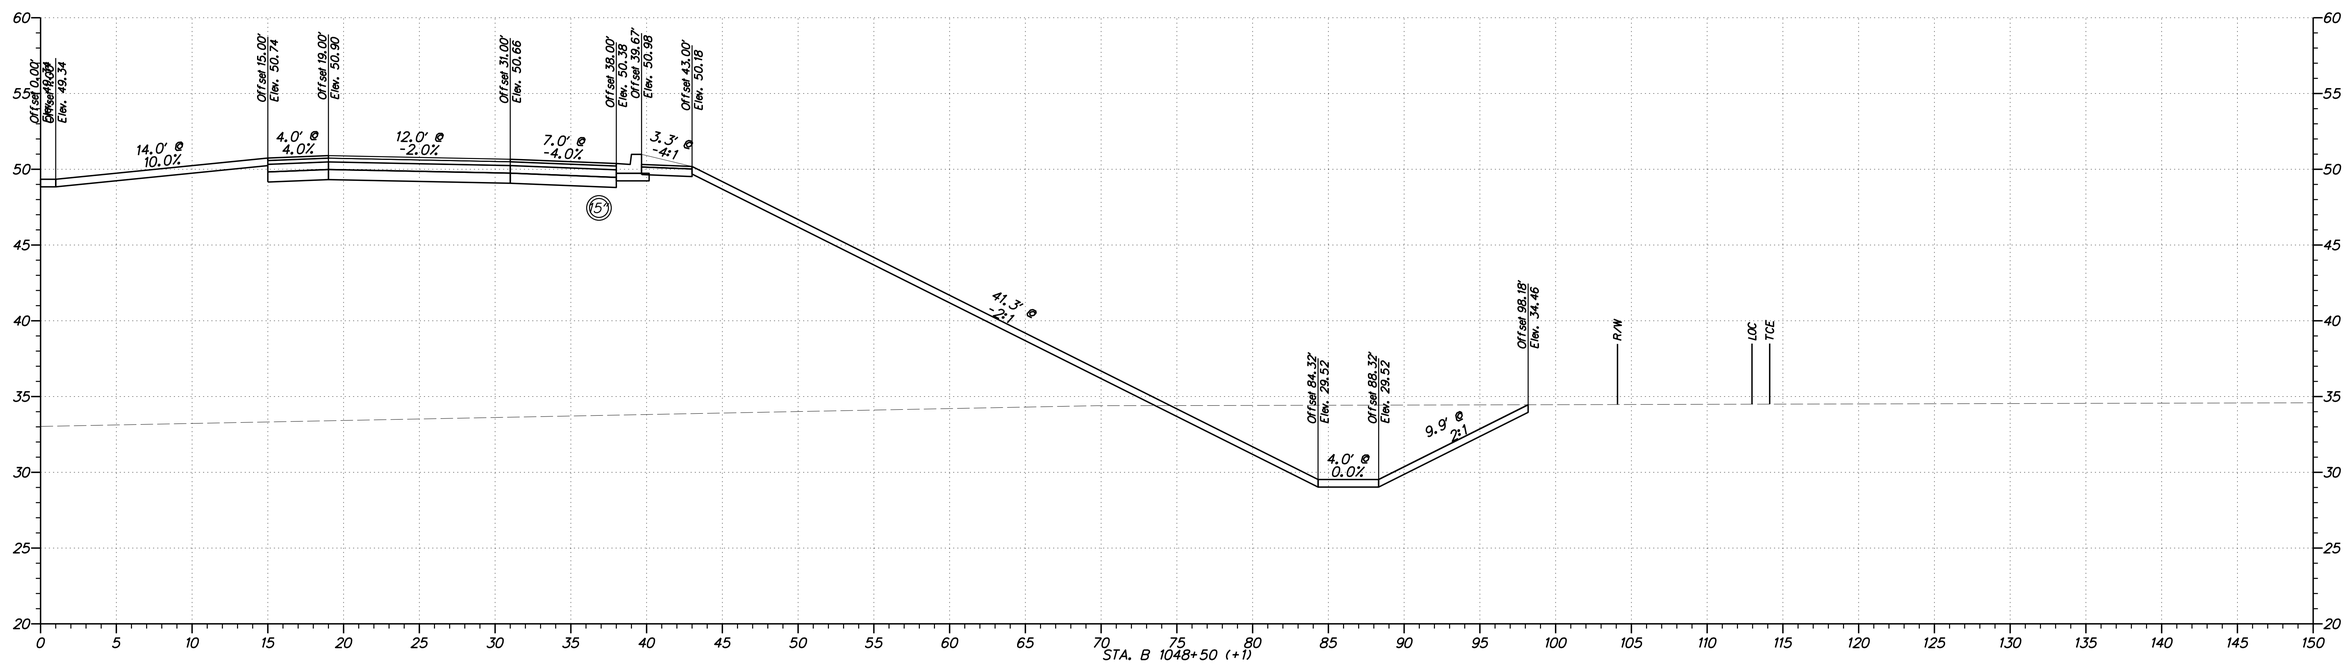

DELAWARE DEPARTMENT OF TRANSPORTATION	ADDENDUMS / REVISIONS	HORIZONTAL AND VERTICAL SCALE: 1"=5' (0, 5, 10, 15 FEET)	WEST DOVER CONNECTOR	CONTRACT T200411701	BRIDGE NO. 2-156, 2-157	CROSS SECTIONS WEST DOVER CONNECTOR	SHEET NO.
				COUNTY KENT	DESIGNED BY: RP		TOTAL SHTS. XXX
					CHECKED BY: BP		

$USER$
$DATE$
$FILE$

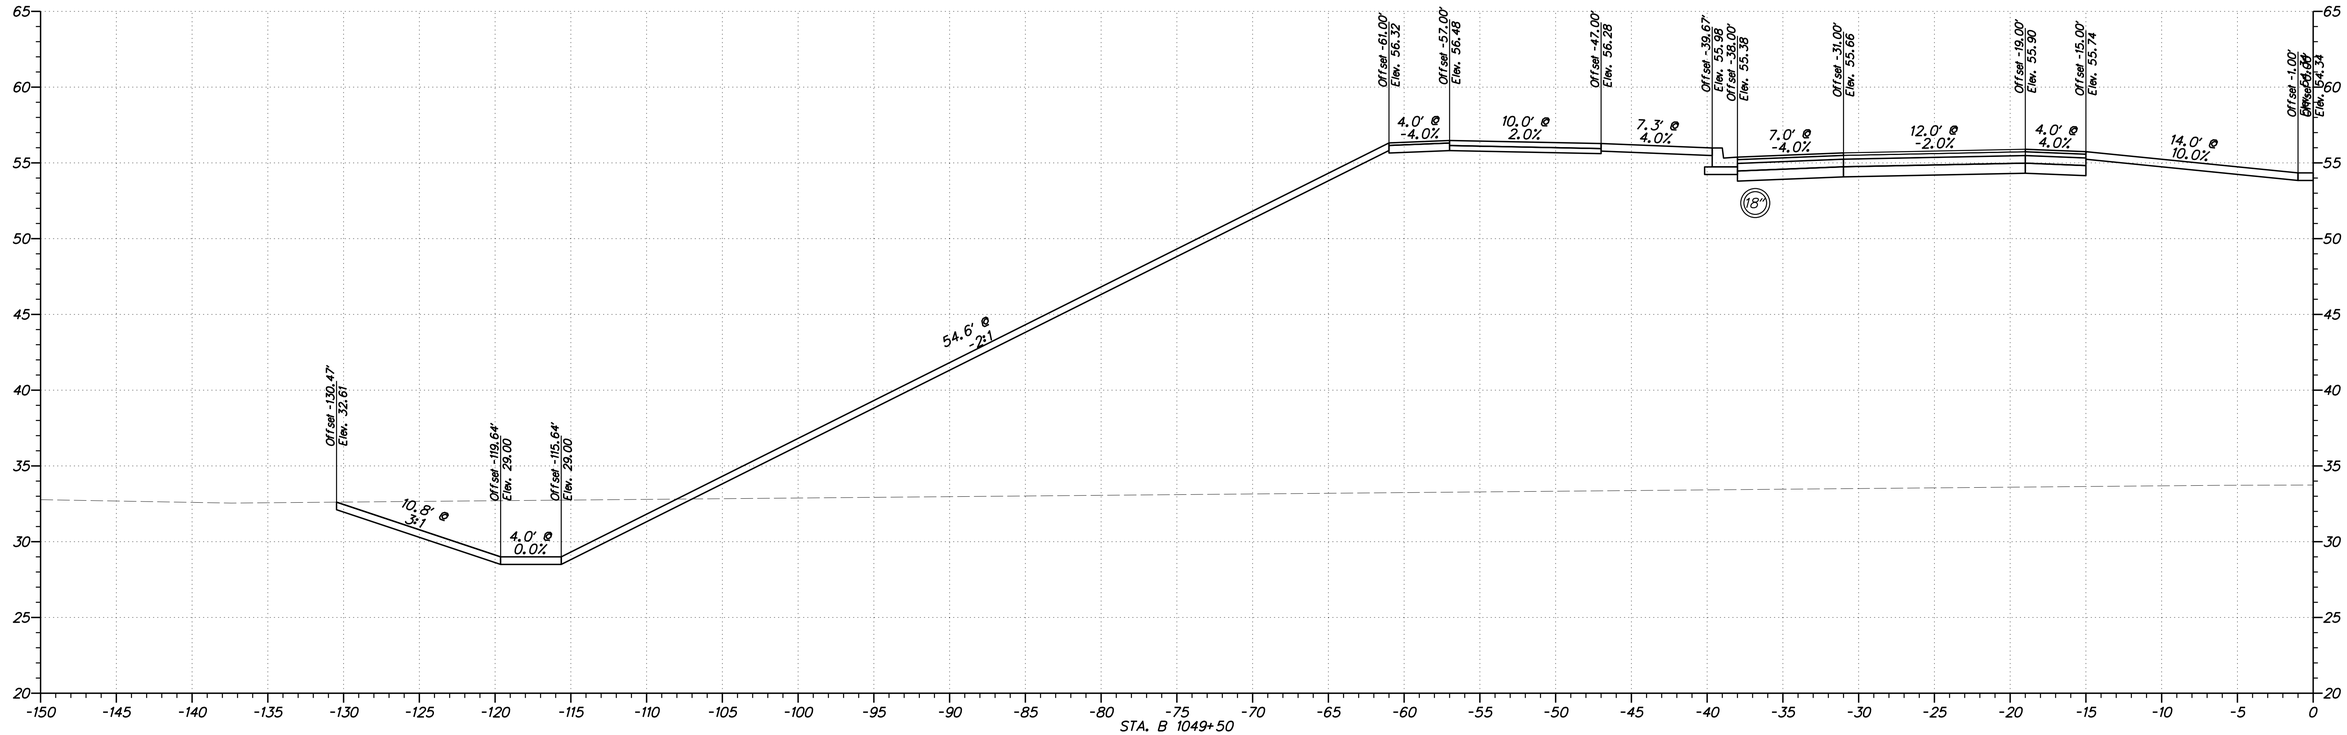

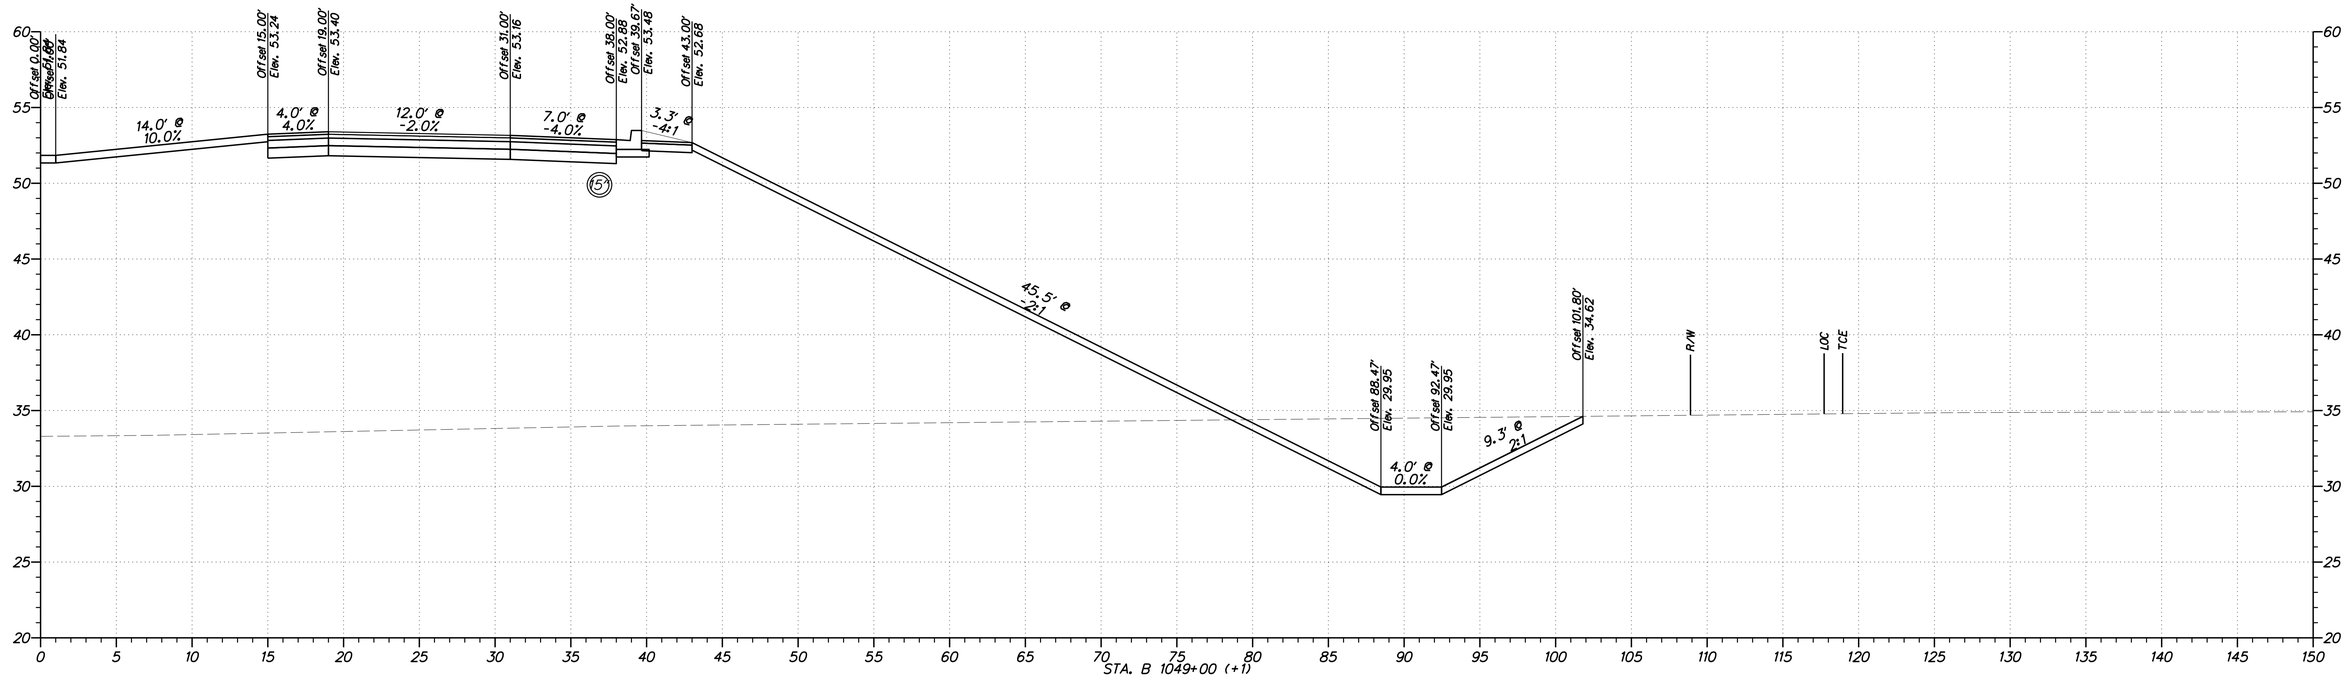

DELAWARE DEPARTMENT OF TRANSPORTATION

ADDENDUMS / REVISIONS

HORIZONTAL AND VERTICAL SCALE: 1"=5'
0 5 10 15
FEET

WEST DOVER CONNECTOR

CONTRACT	BRIDGE NO.	2-156, 2-157
T200411701	DESIGNED BY: RP	
COUNTY		
KENT	CHECKED BY: BP	

CROSS SECTIONS WEST DOVER CONNECTOR

SHEET NO.

TOTAL SHTS.
XXX

$USER$
$DATE$
$FILE1$

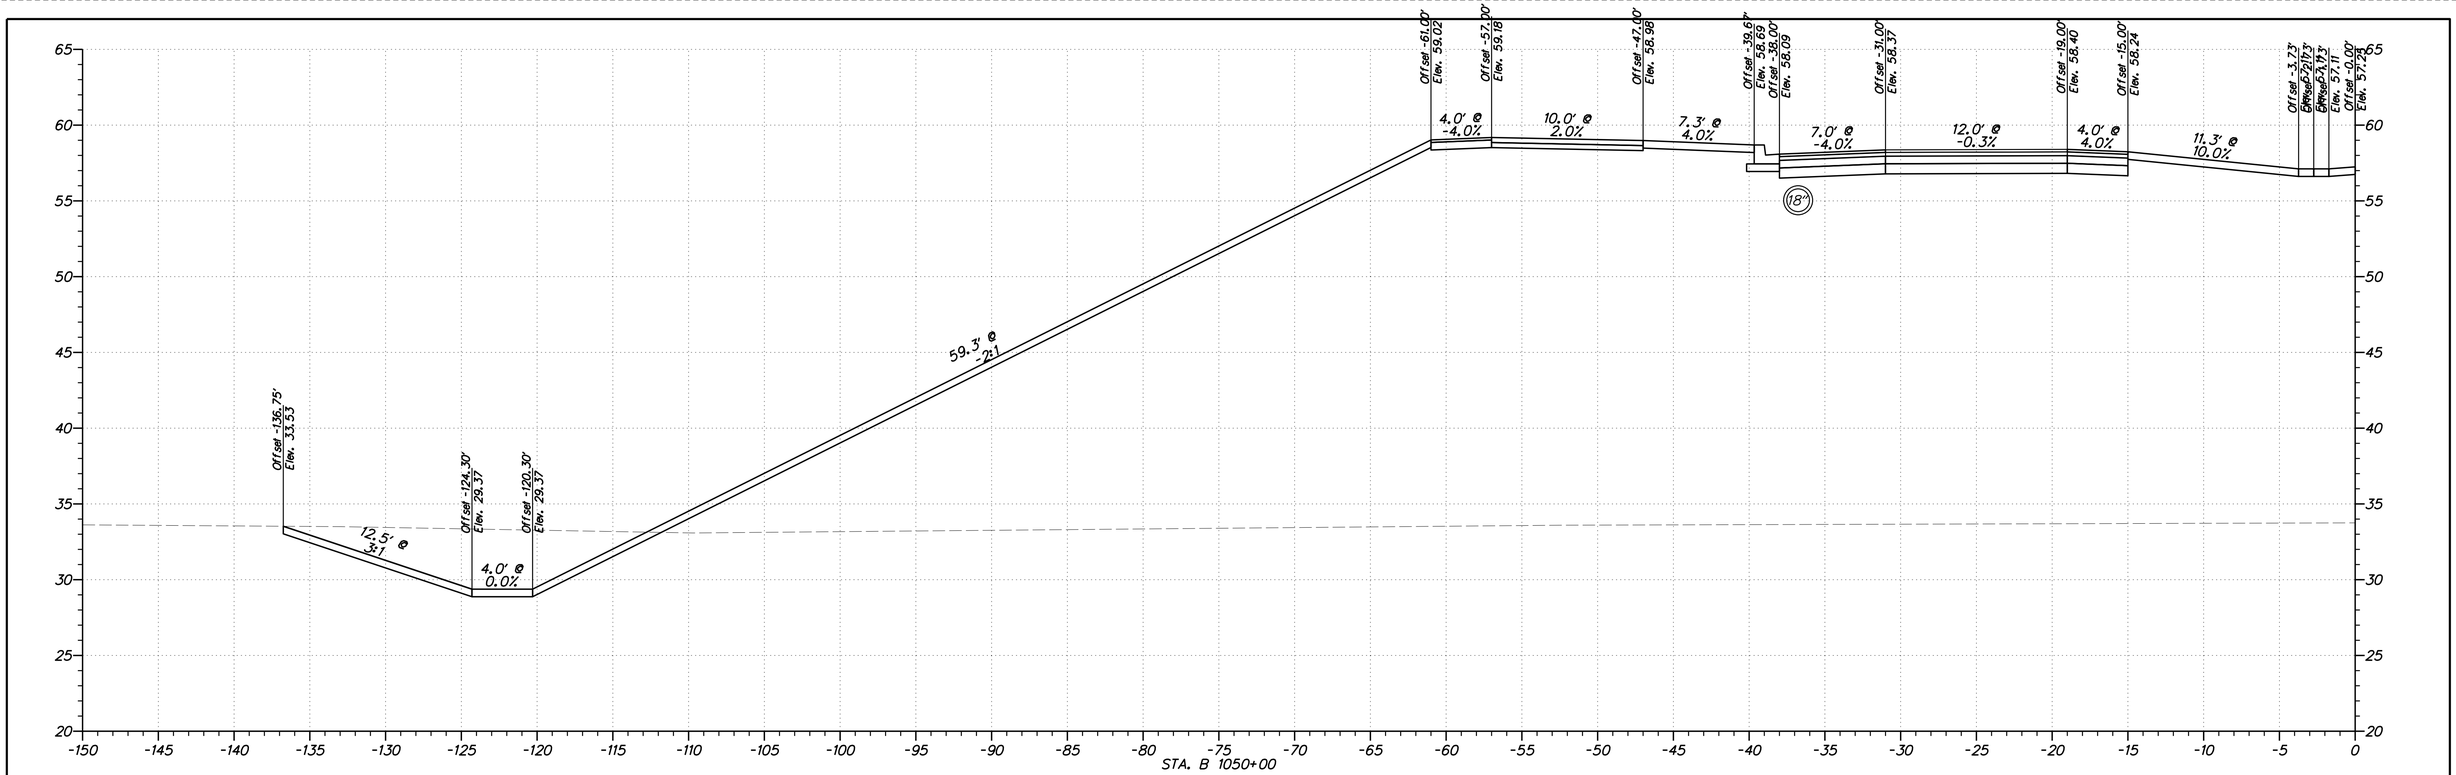

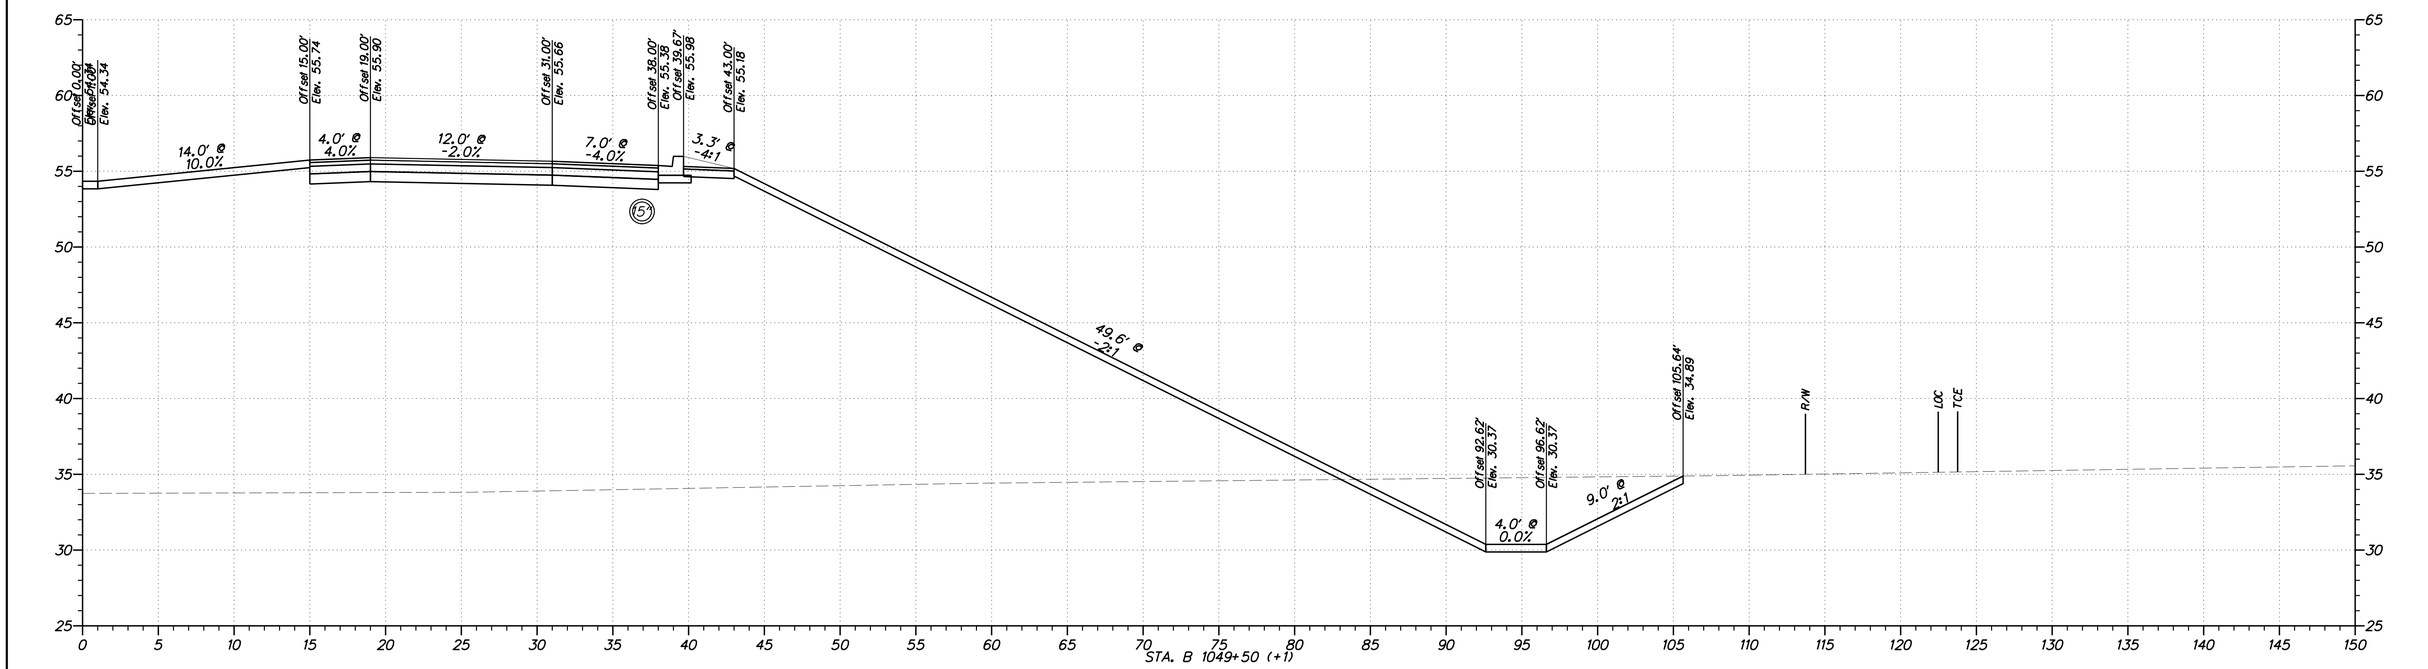

$USER$
$DATE$
$FILE$

DELAWARE DEPARTMENT OF TRANSPORTATION

ADDENDUMS / REVISIONS

HORIZONTAL AND VERTICAL SCALE: 1"=5'
0 5 10 15
FEET

WEST DOVER CONNECTOR

CONTRACT	BRIDGE NO.	2-156, 2-157	SHEET NO.
T200411701	DESIGNED BY: RP		
COUNTY			TOTAL SHTS.
KENT	CHECKED BY: BP		XXX

CROSS SECTIONS WEST DOVER CONNECTOR

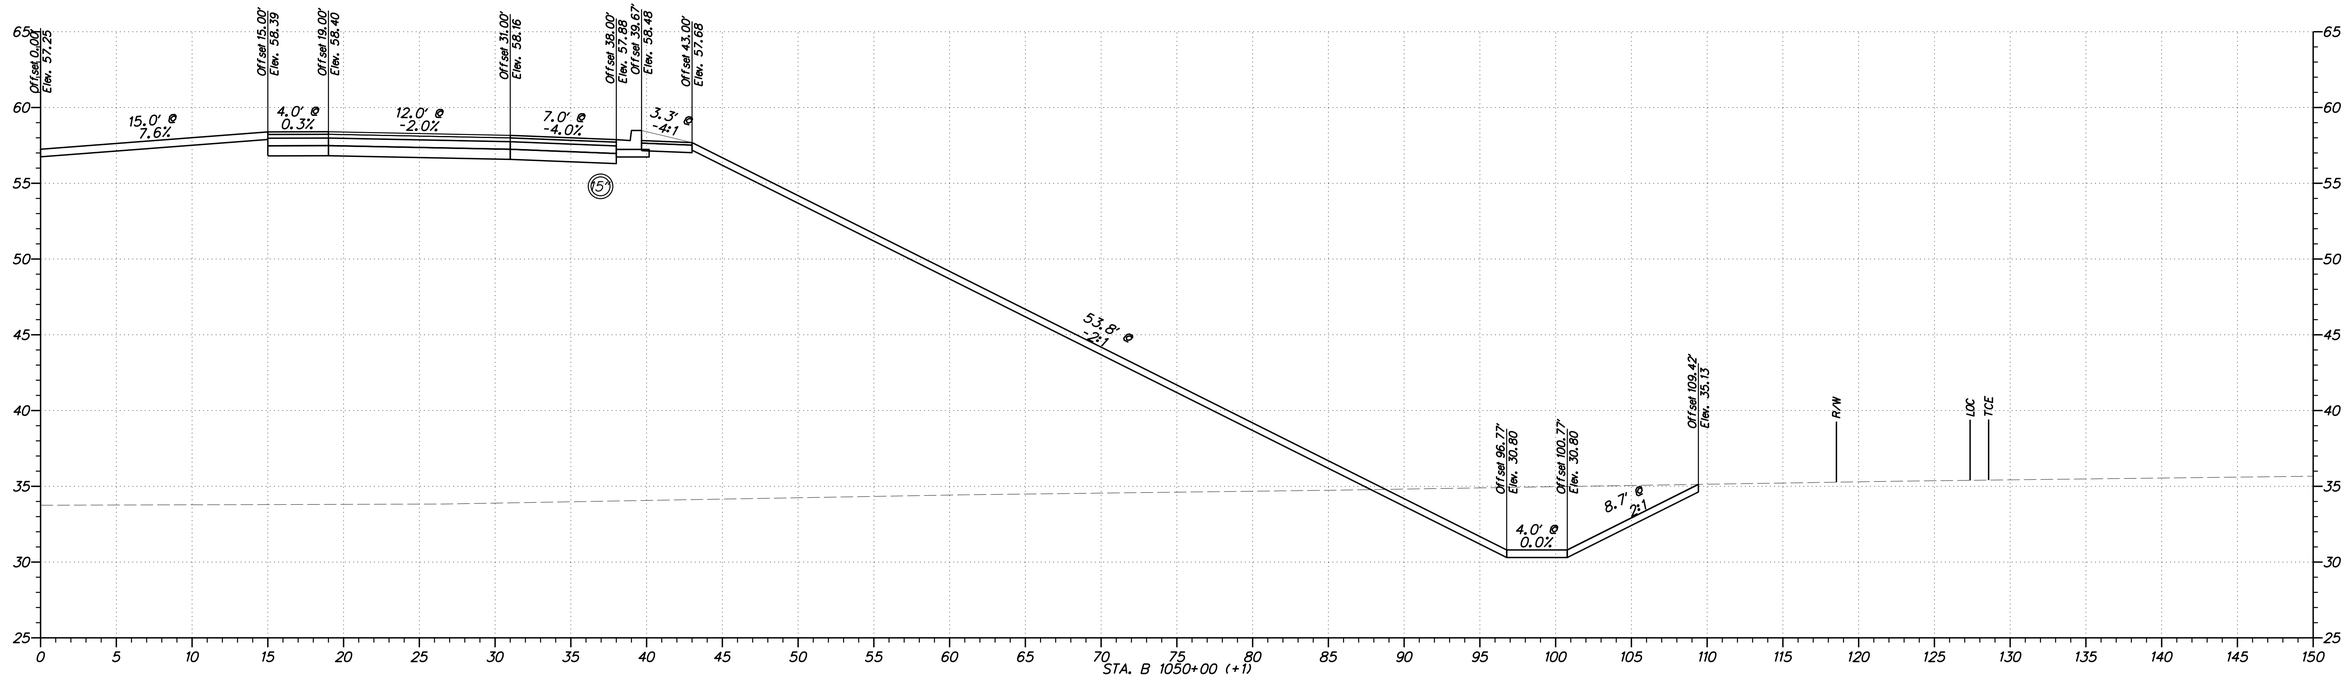

DELAWARE DEPARTMENT OF TRANSPORTATION

ADDENDUMS / REVISIONS

HORIZONTAL AND VERTICAL SCALE: 1"=5'
0 5 10 15
FEET

WEST DOVER CONNECTOR

CONTRACT	BRIDGE NO.	2-156, 2-157
T200411701	DESIGNED BY: RP	
COUNTY		
KENT	CHECKED BY: BP	

CROSS SECTIONS WEST DOVER CONNECTOR

SHEET NO.

TOTAL SHTS.
XXX

$USER$
$DATE$
$FILEL$

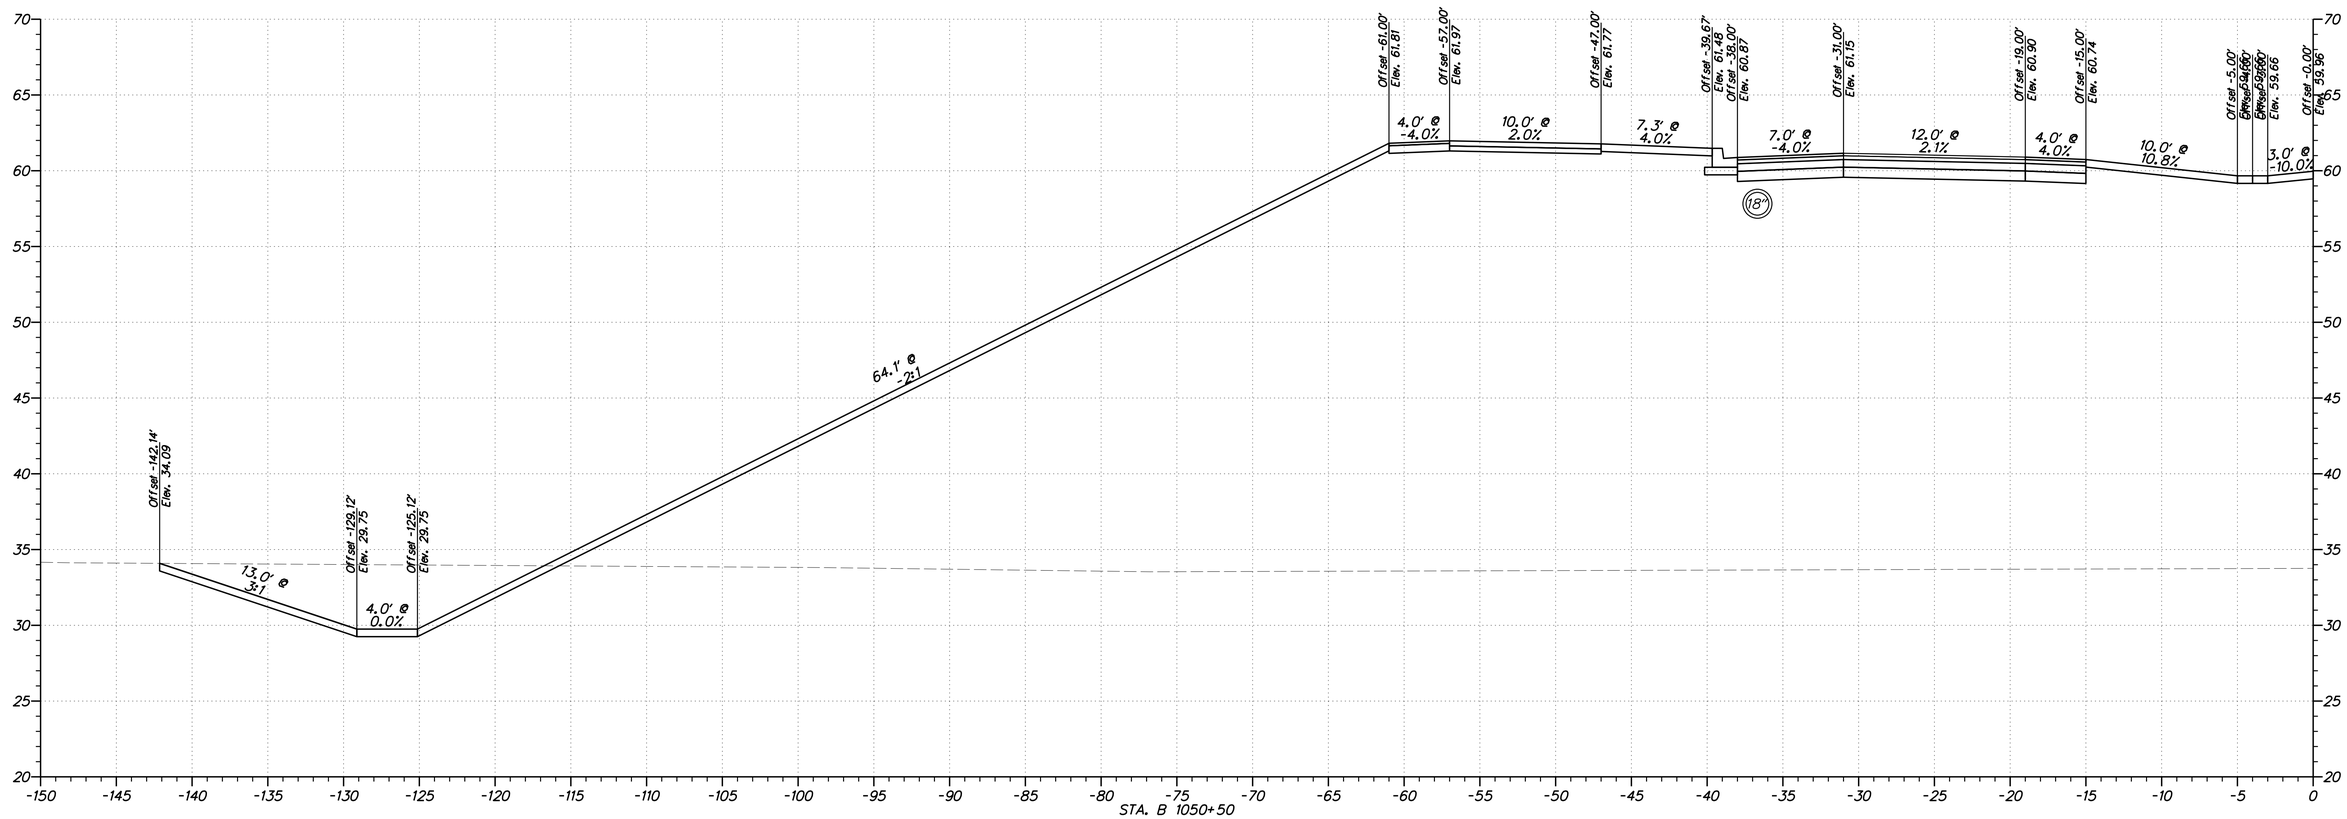

DELAWARE DEPARTMENT OF TRANSPORTATION

ADDENDUMS / REVISIONS

HORIZONTAL AND VERTICAL SCALE: 1"=5'
0 5 10 15
FEET

WEST DOVER CONNECTOR

CONTRACT	BRIDGE NO.	2-156, 2-157
T200411701	DESIGNED BY: RP	
COUNTY		
KENT	CHECKED BY: BP	

CROSS SECTIONS WEST DOVER CONNECTOR

SHEET NO.

TOTAL SHTS.

XXX

$USER$
$DATE$
$FILE$

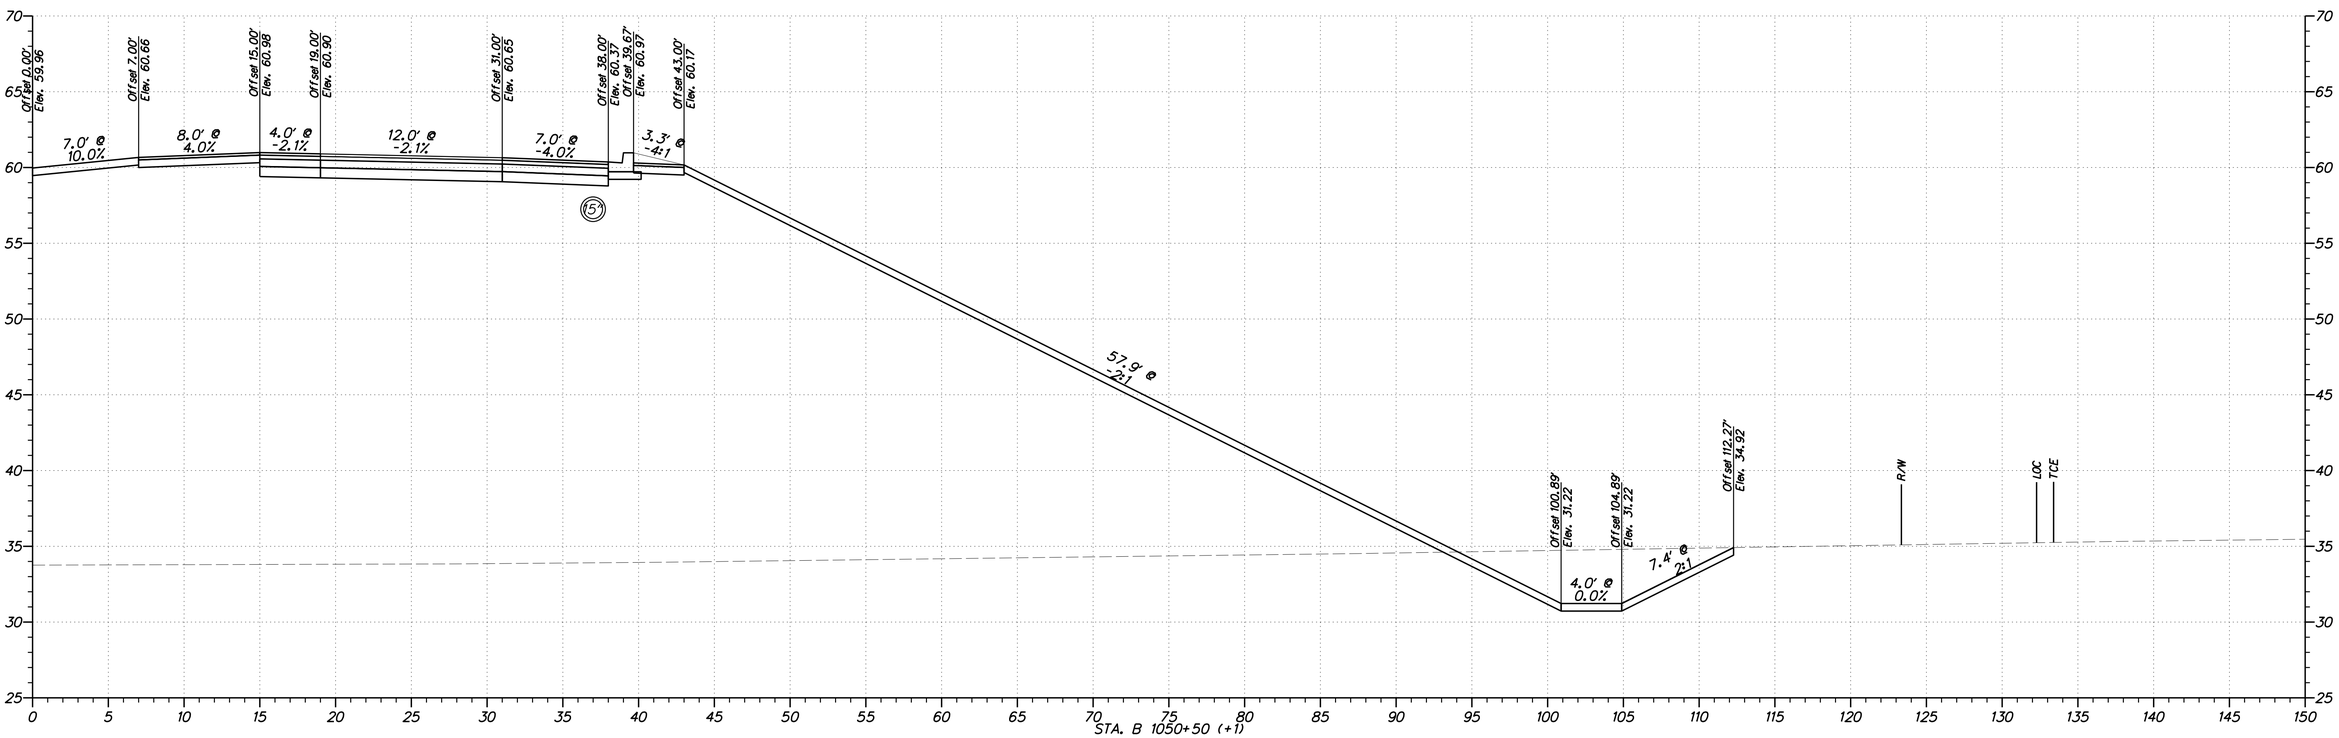

DELAWARE DEPARTMENT OF TRANSPORTATION

ADDENDUMS / REVISIONS

HORIZONTAL AND VERTICAL SCALE: 1"=5'
0 5 10 15
FEET

WEST DOVER CONNECTOR

CONTRACT	BRIDGE NO.	2-156, 2-157
T200411701	DESIGNED BY: RP	
COUNTY		
KENT	CHECKED BY: BP	

CROSS SECTIONS WEST DOVER CONNECTOR

SHEET NO.

TOTAL SHTS.

XXX

$USER$
$DATE$
$FILE1$

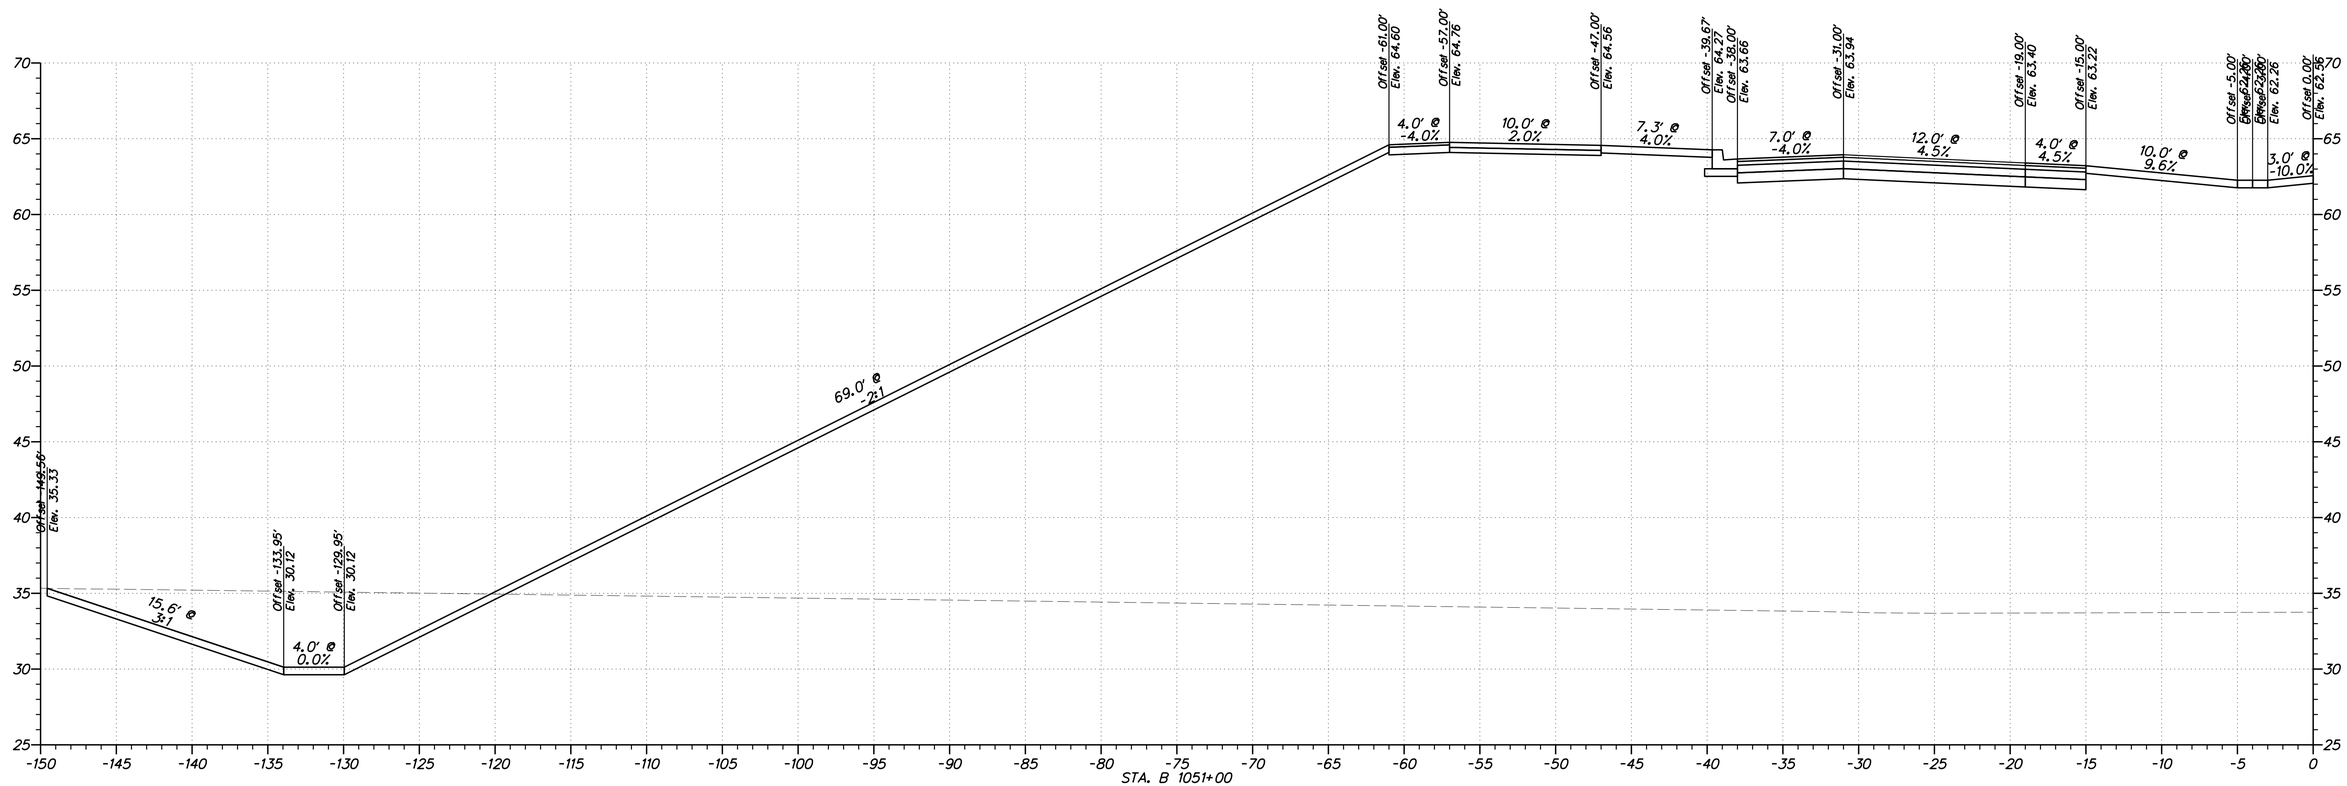

DELAWARE
DEPARTMENT OF TRANSPORTATION

ADDENDUMS / REVISIONS

HORIZONTAL AND VERTICAL SCALE: 1"=5'
0 5 10 15
FEET

WEST DOVER CONNECTOR

CONTRACT	BRIDGE NO.	2-156, 2-157
T200411701	DESIGNED BY: RP	
COUNTY		
KENT	CHECKED BY: BP	

CROSS SECTIONS
WEST DOVER CONNECTOR

SHEET NO.

TOTAL SHTS.
XXX

$USER$
$DATE$
$FILE1$

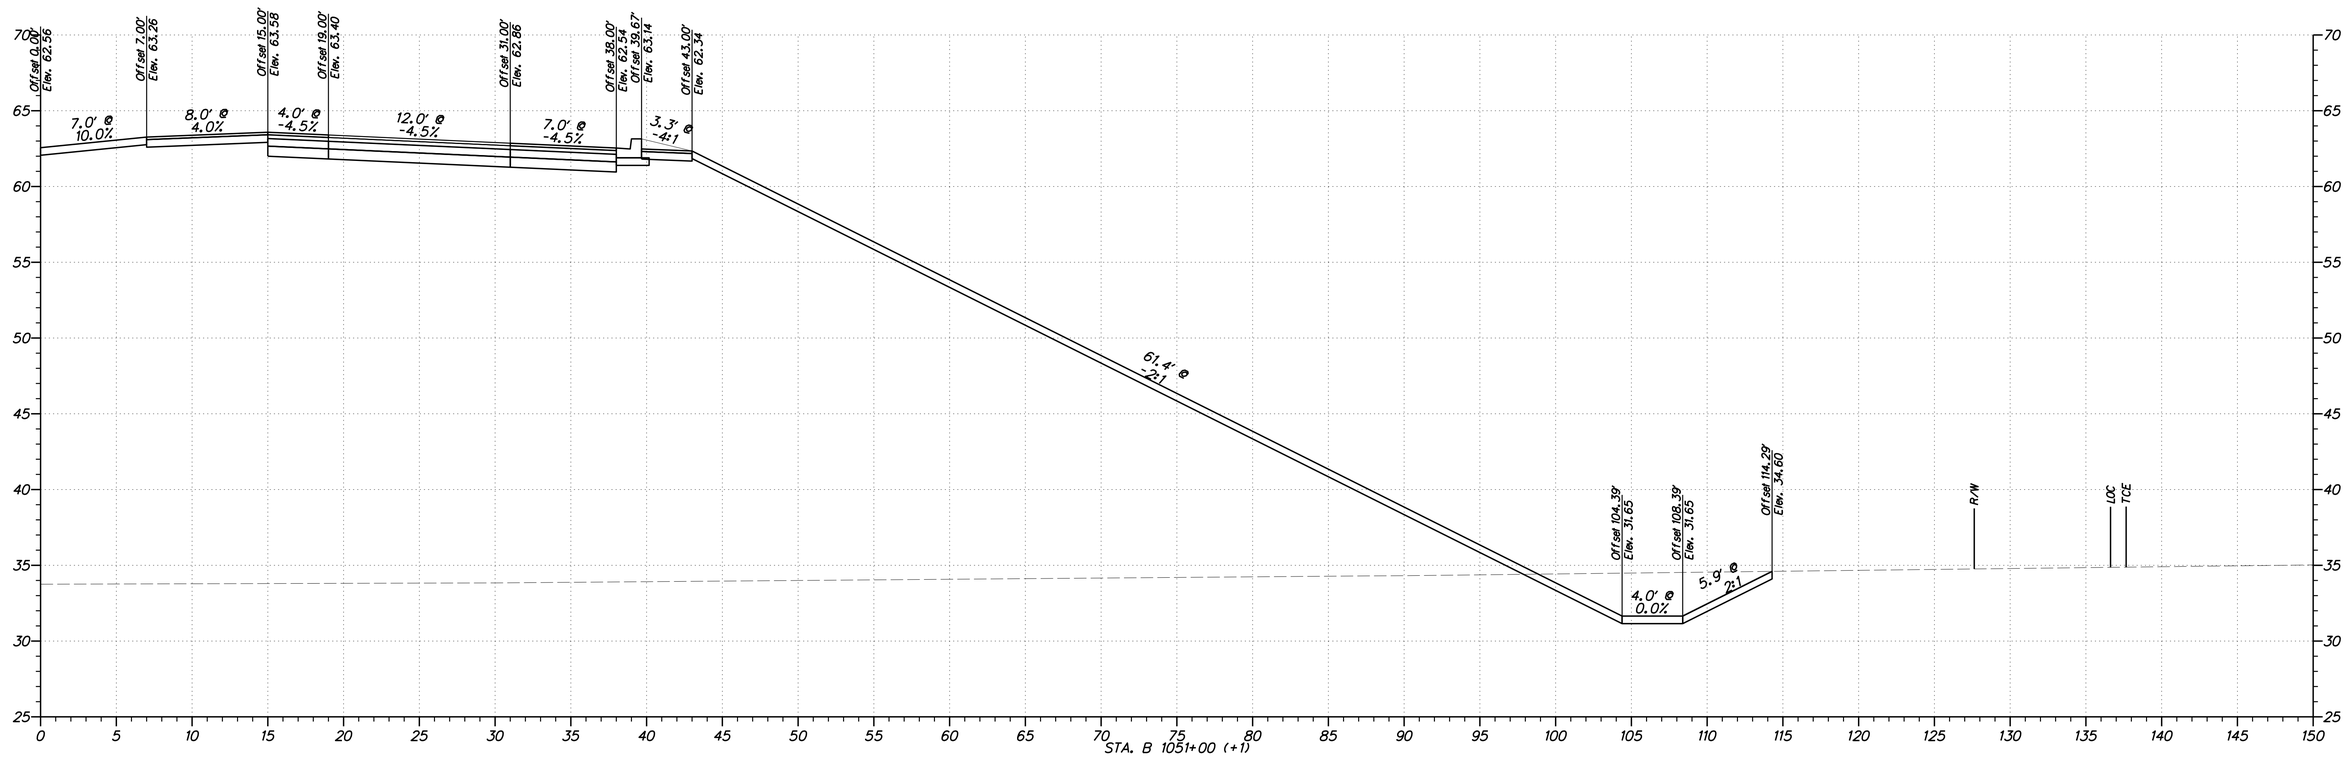

DELAWARE DEPARTMENT OF TRANSPORTATION

ADDENDUMS / REVISIONS

HORIZONTAL AND VERTICAL SCALE: 1"=5'
0 5 10 15
FEET

WEST DOVER CONNECTOR

CONTRACT	BRIDGE NO.	2-156, 2-157
T200411701	DESIGNED BY: RP	
COUNTY		
KENT	CHECKED BY: BP	

CROSS SECTIONS WEST DOVER CONNECTOR

SHEET NO.

TOTAL SHTS.
XXX

$USER$
$DATE$
$FILE$

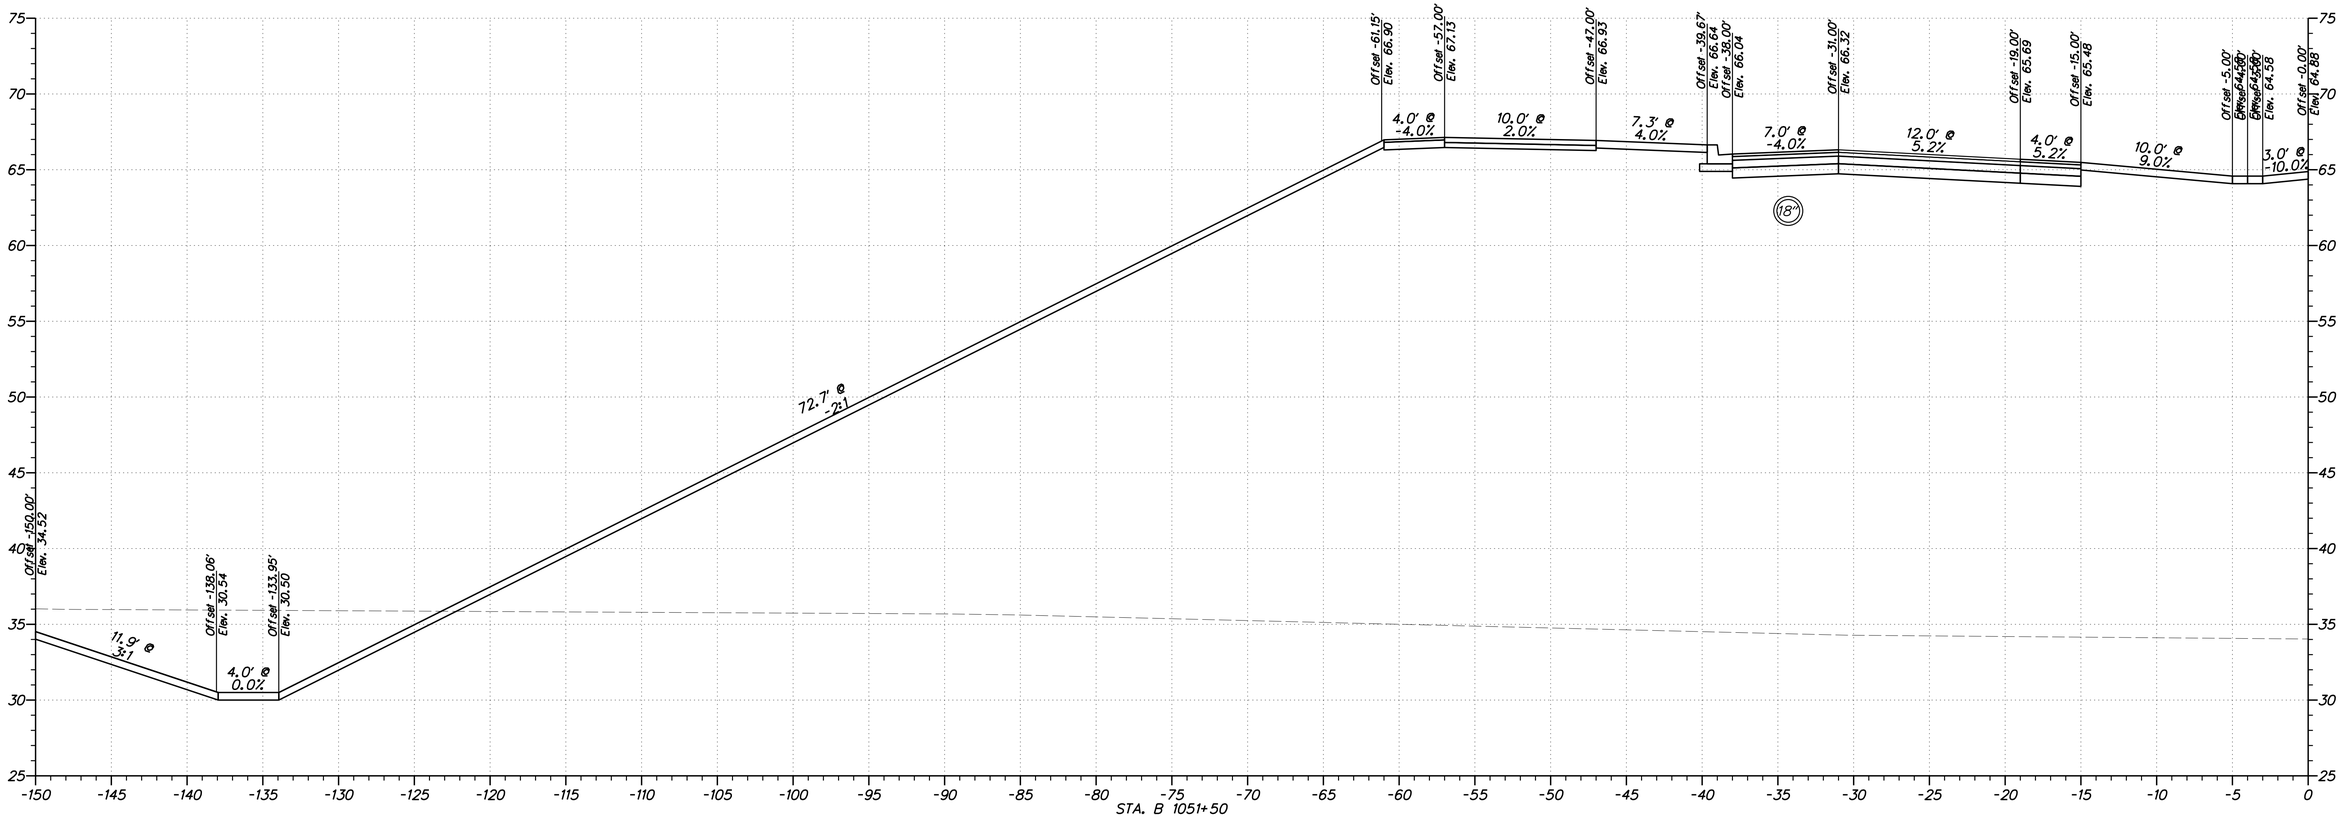

DELAWARE DEPARTMENT OF TRANSPORTATION	ADDENDUMS / REVISIONS	HORIZONTAL AND VERTICAL SCALE: 1"=5' (0, 5, 10, 15 FEET)	WEST DOVER CONNECTOR	CONTRACT T200411701	BRIDGE NO. 2-156, 2-157	CROSS SECTIONS WEST DOVER CONNECTOR	SHEET NO.
				COUNTY KENT	DESIGNED BY: RP		TOTAL SHTS.
					CHECKED BY: BP		XXX

$USER$
$DATE$
$FILEL$

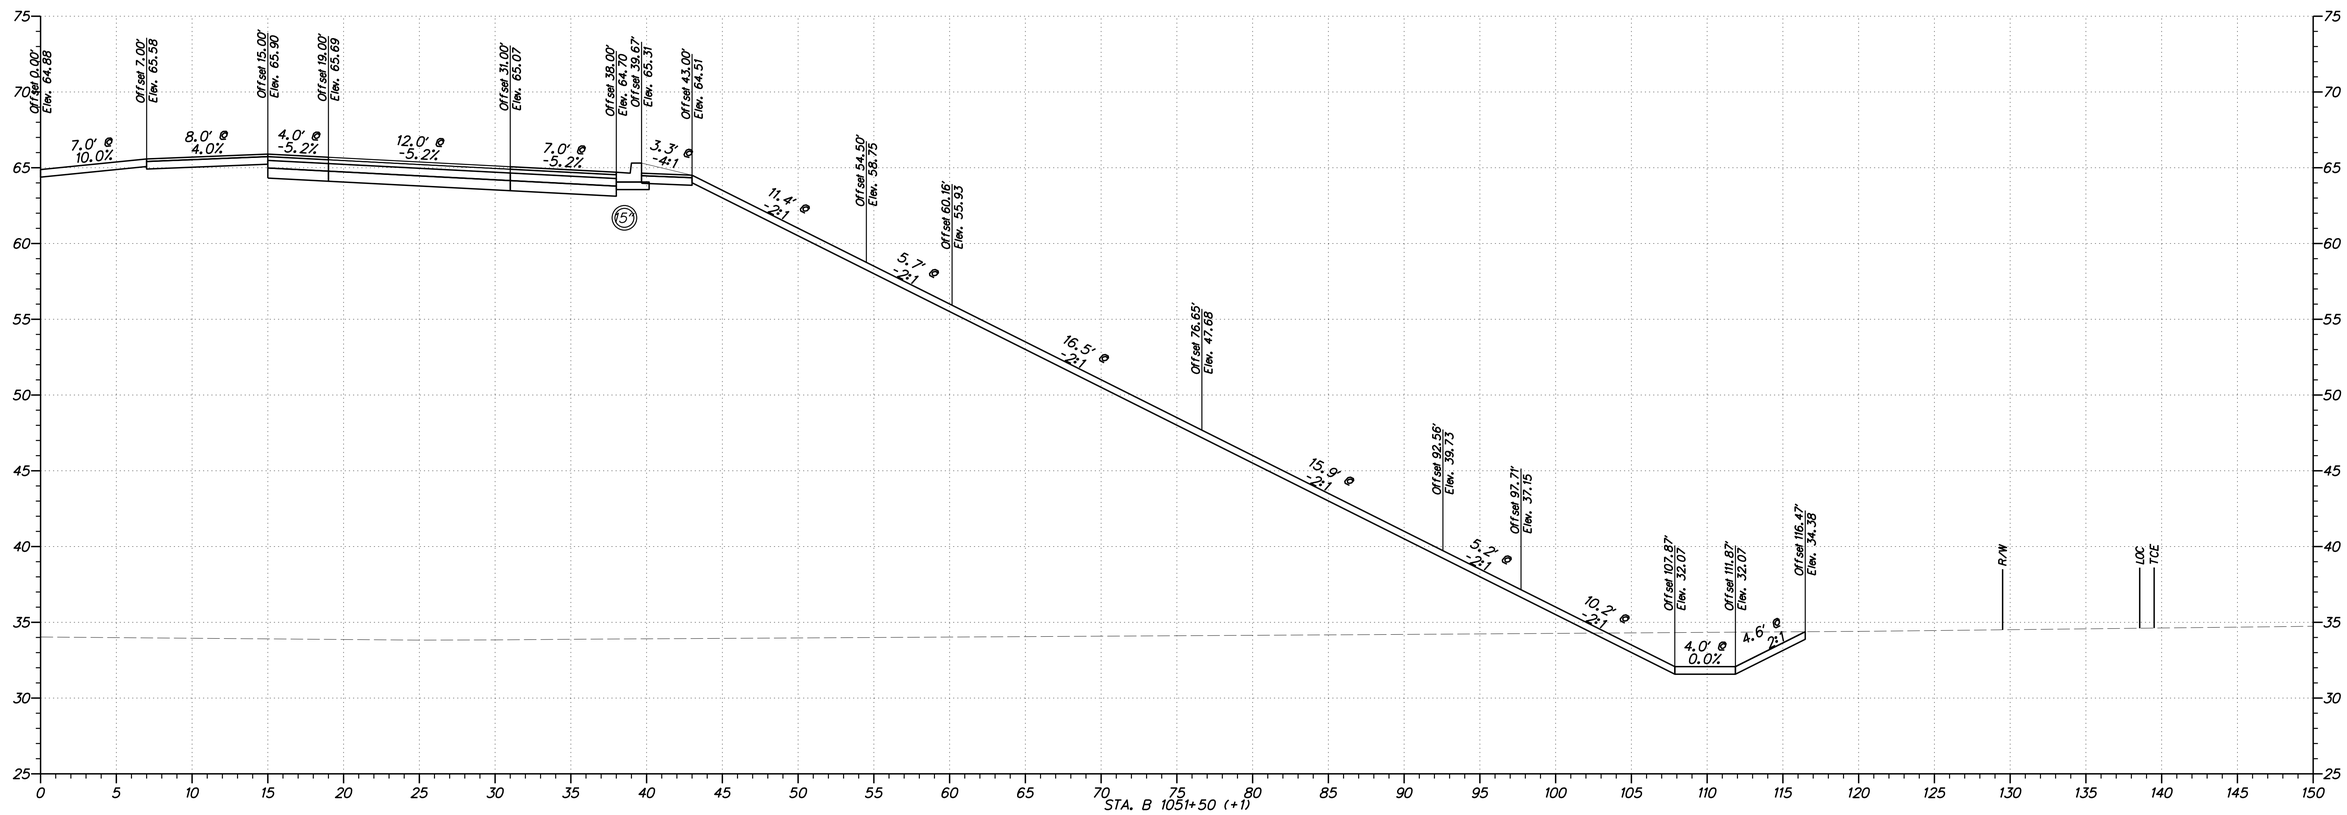

DELAWARE DEPARTMENT OF TRANSPORTATION

ADDENDUMS / REVISIONS

HORIZONTAL AND VERTICAL SCALE: 1"=5'
0 5 10 15
FEET

WEST DOVER CONNECTOR

CONTRACT	BRIDGE NO.	2-156, 2-157
T200411701	DESIGNED BY: RP	
COUNTY		
KENT	CHECKED BY: BP	

CROSS SECTIONS WEST DOVER CONNECTOR

SHEET NO.

TOTAL SHTS.
XXX

$USER$
$DATE$
$FILEL$

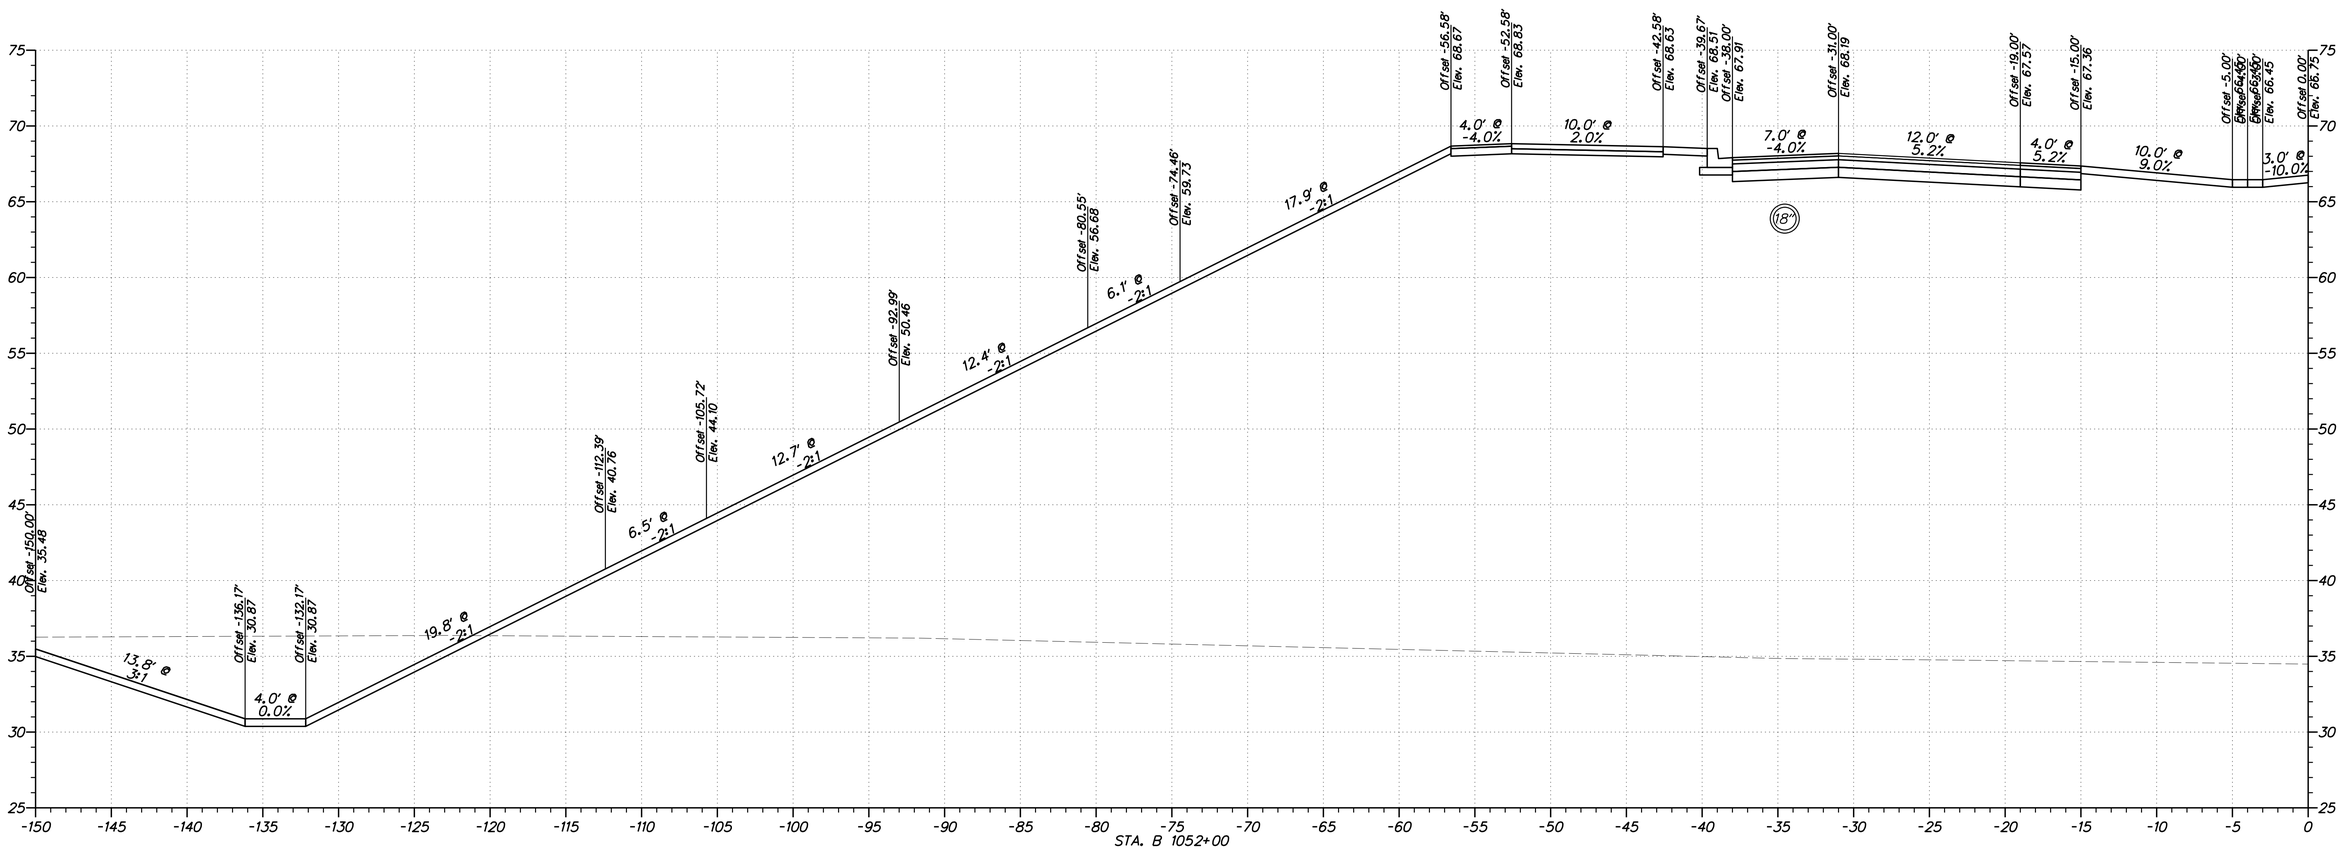

DELAWARE DEPARTMENT OF TRANSPORTATION

ADDENDUMS / REVISIONS

HORIZONTAL AND VERTICAL SCALE: 1"=5'
0 5 10 15
FEET

WEST DOVER CONNECTOR

CONTRACT	BRIDGE NO.	2-156, 2-157
T200411701	DESIGNED BY: RP	
COUNTY		
KENT	CHECKED BY: BP	

CROSS SECTIONS WEST DOVER CONNECTOR

SHEET NO.

TOTAL SHTS.

XXX

$USER$
$DATE$
$FILEL$

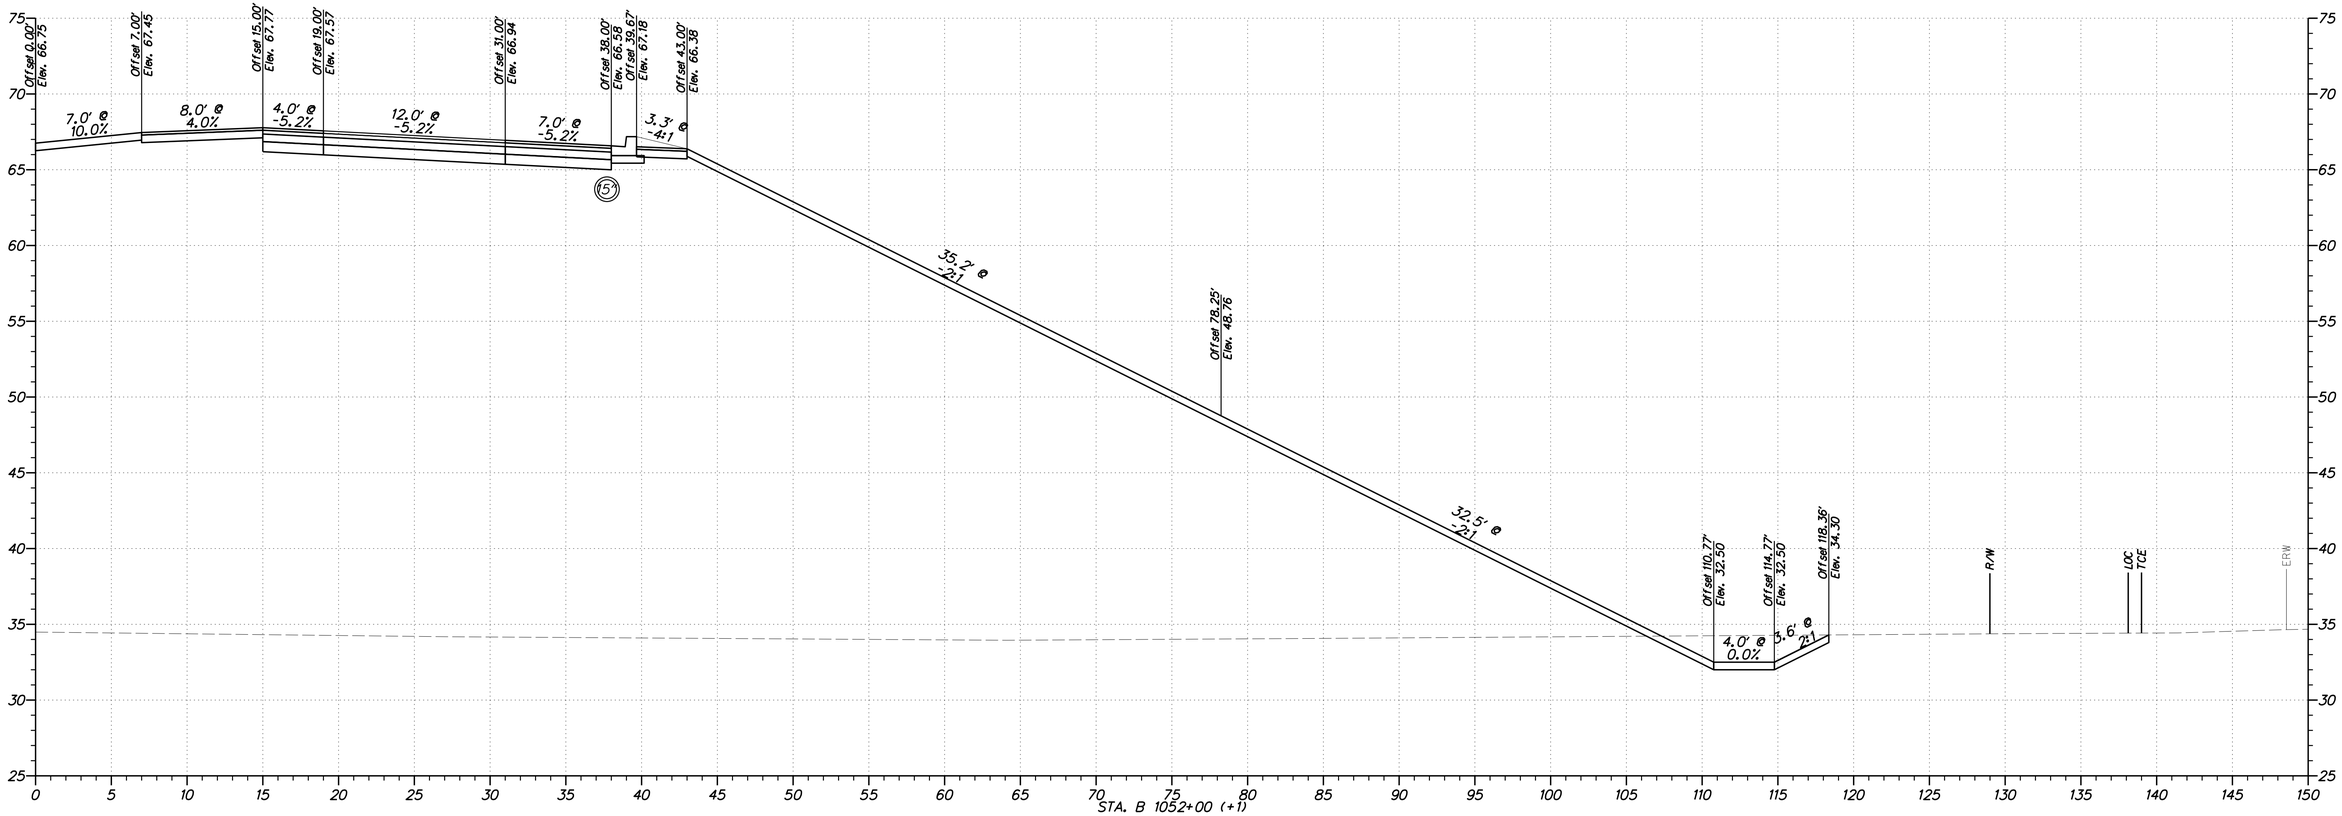

DELAWARE DEPARTMENT OF TRANSPORTATION	ADDENDUMS / REVISIONS	HORIZONTAL AND VERTICAL SCALE: 1"=5' (0, 5, 10, 15 FEET)	WEST DOVER CONNECTOR	CONTRACT T200411701	BRIDGE NO. 2-156, 2-157	CROSS SECTIONS WEST DOVER CONNECTOR	SHEET NO.
				COUNTY KENT	DESIGNED BY: RP		TOTAL SHTS. XXX
					CHECKED BY: BP		

$USER$
$DATE$
$FILE$

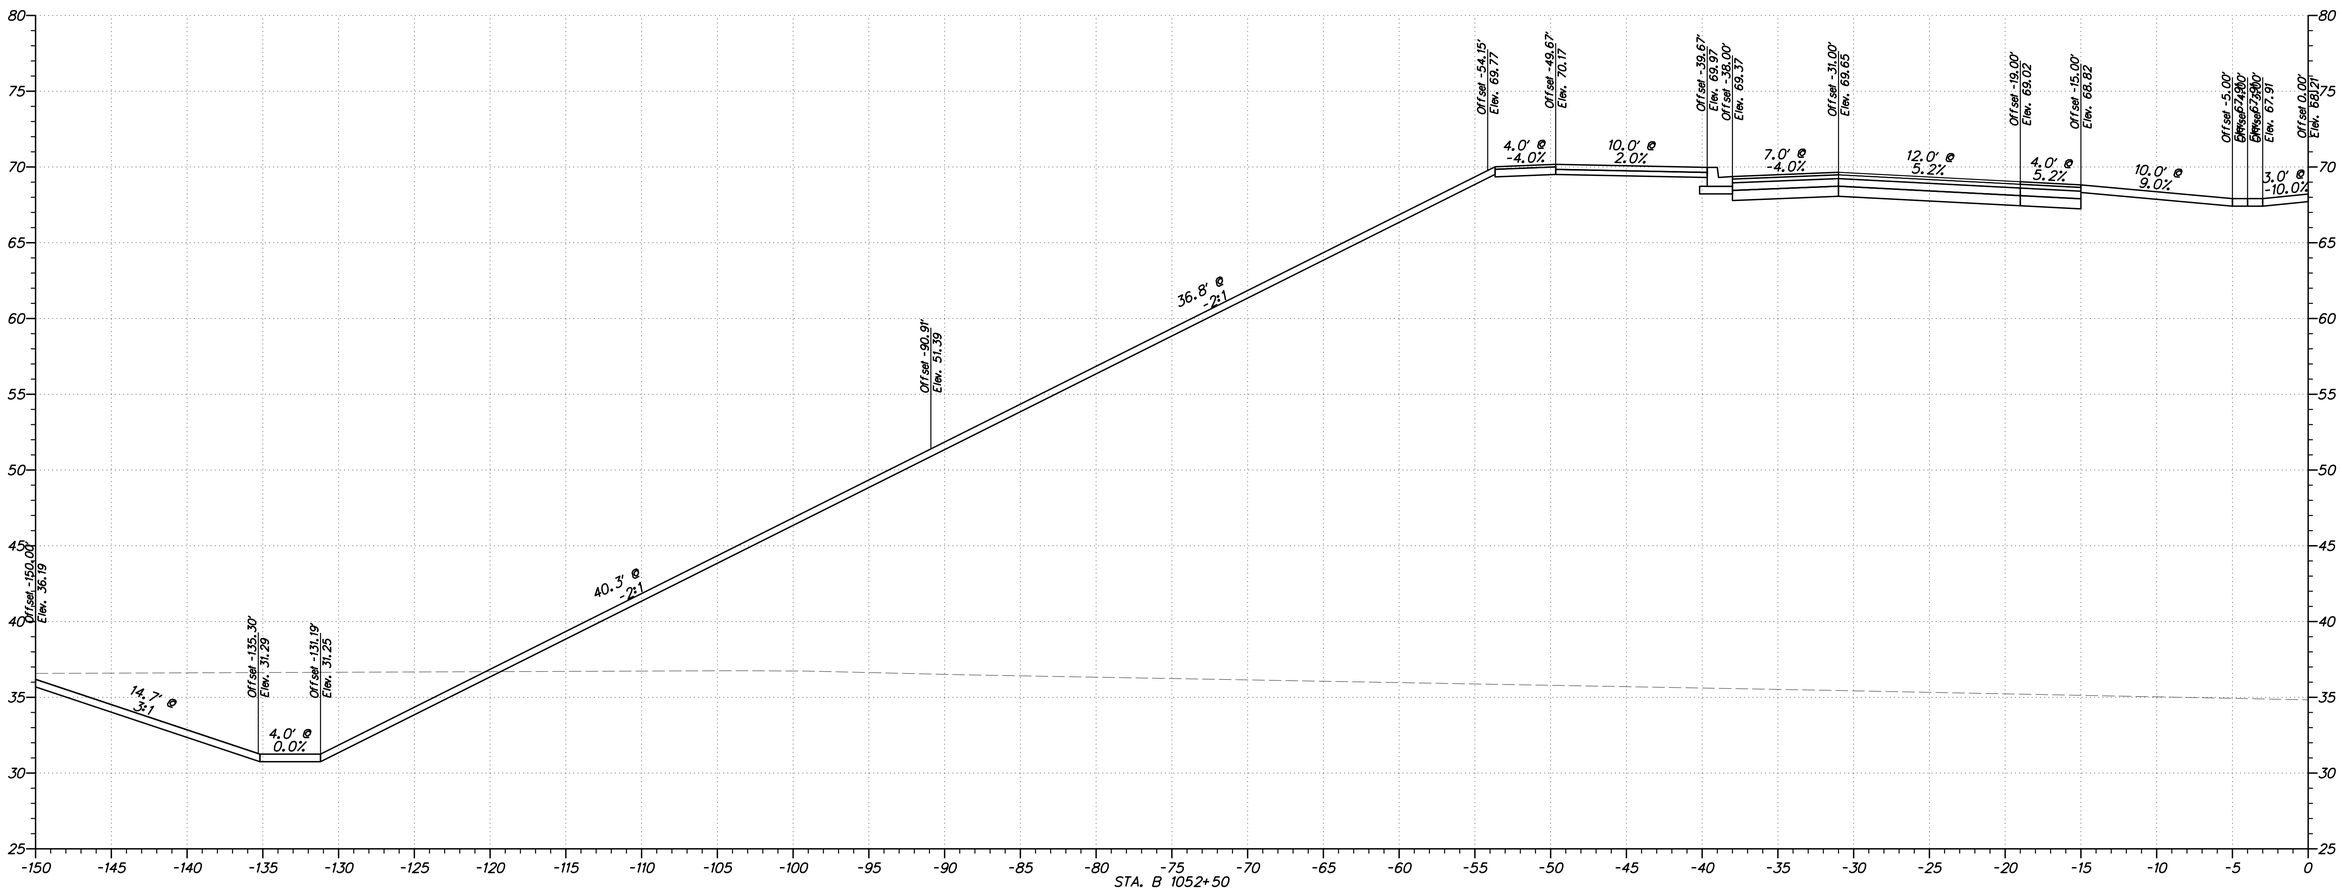

DELAWARE DEPARTMENT OF TRANSPORTATION

ADDENDUMS / REVISIONS

HORIZONTAL AND VERTICAL SCALE: 1"=5'
0 5 10 15
FEET

WEST DOVER CONNECTOR

CONTRACT	BRIDGE NO.	2-156, 2-157
T200411701	DESIGNED BY: RP	
COUNTY		
KENT	CHECKED BY: BP	

CROSS SECTIONS WEST DOVER CONNECTOR

SHEET NO.

TOTAL SHTS.

XXX

$USER$
$DATE$
$FILE1$

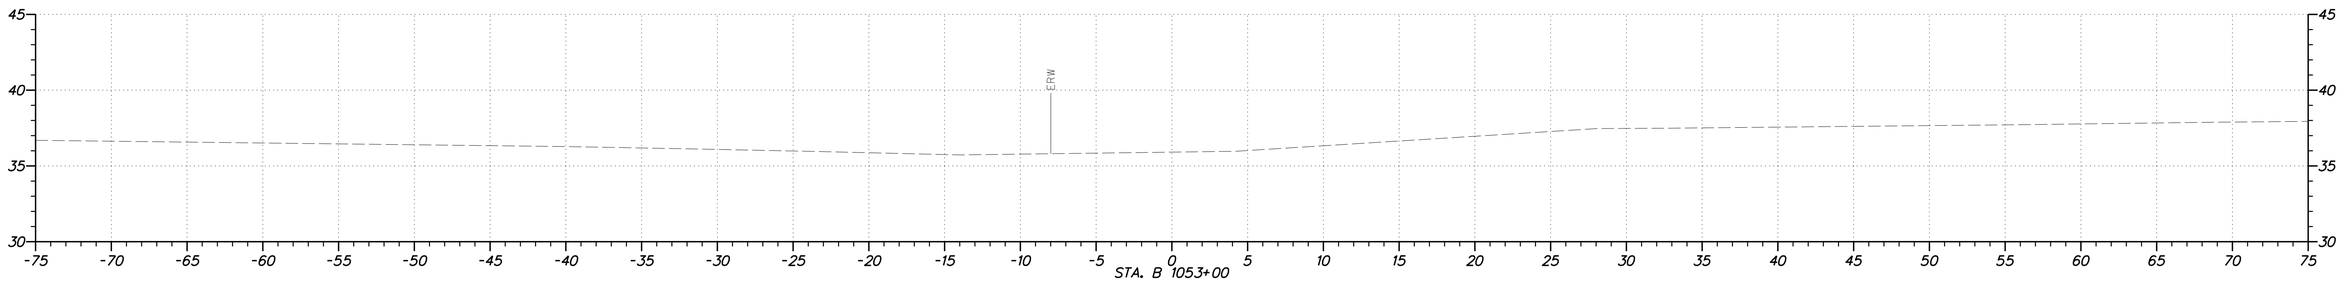

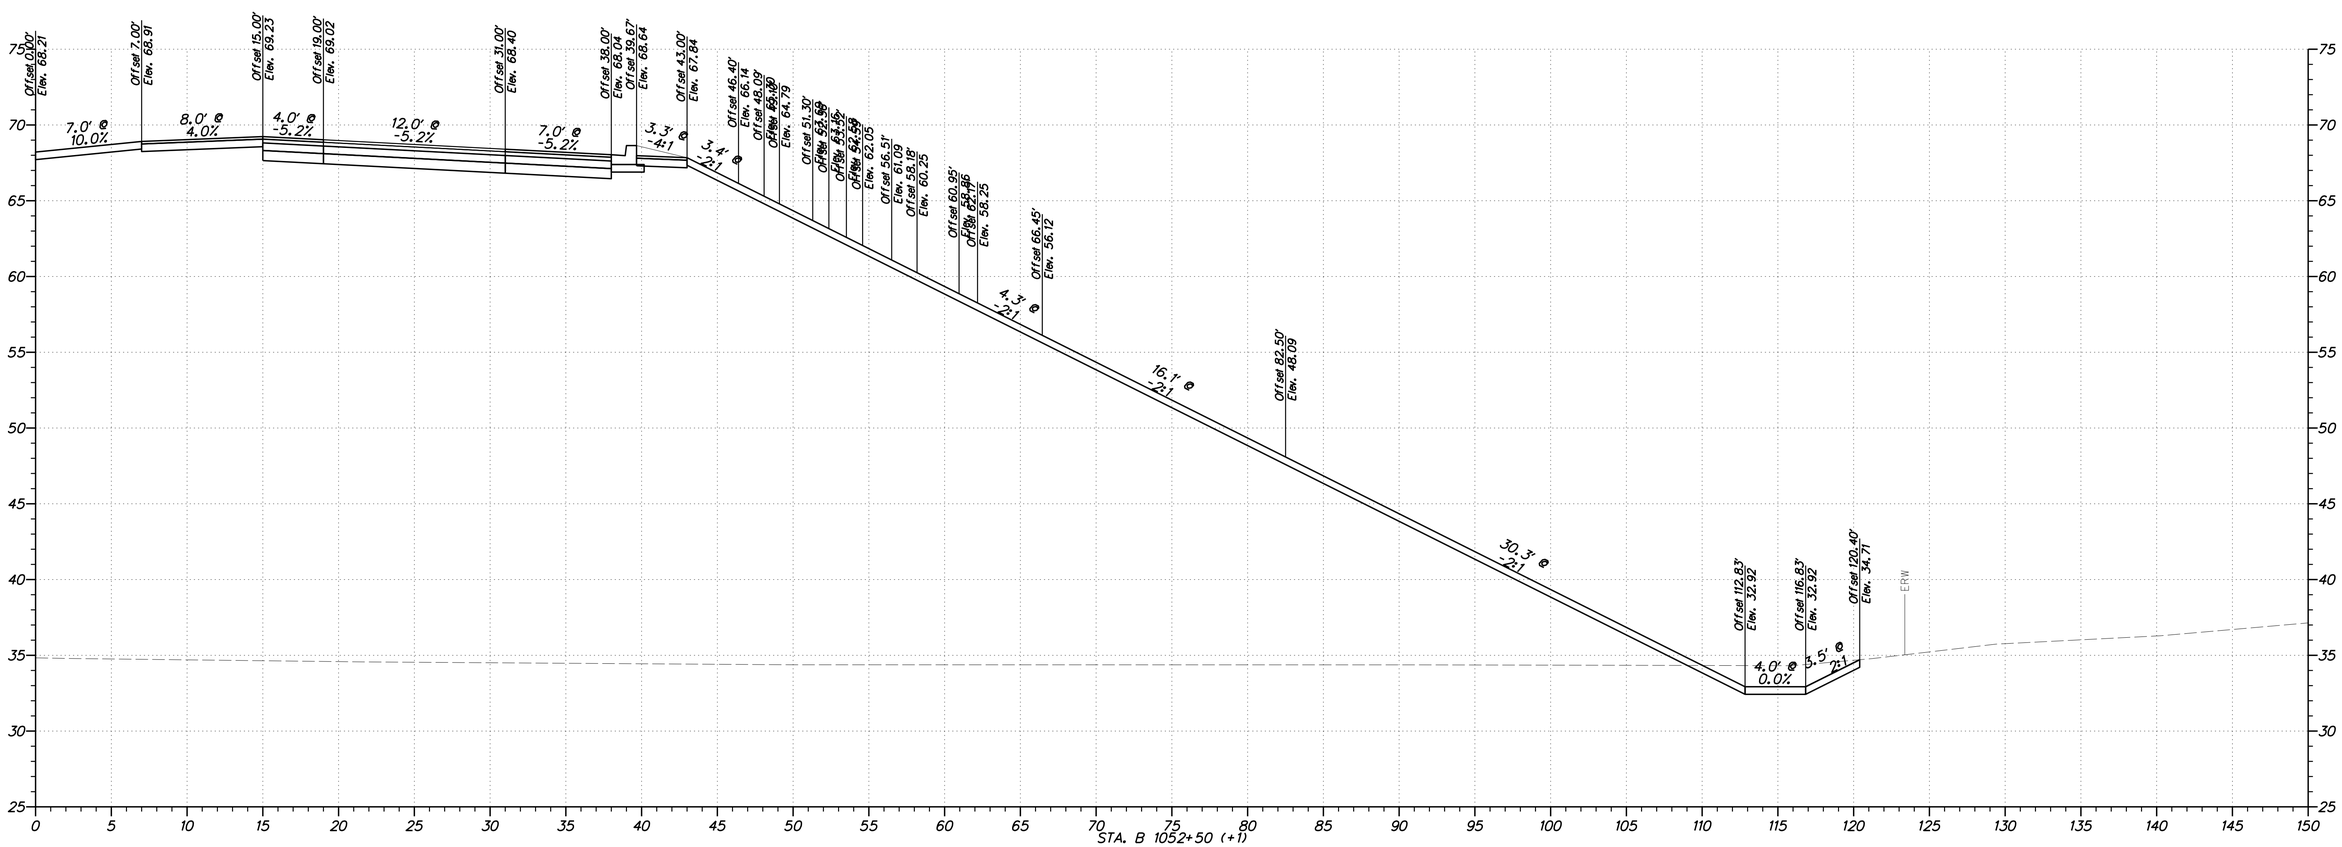

$USER$

$DATE$
$FILE$

DELAWARE
DEPARTMENT OF TRANSPORTATION

ADDENDUMS / REVISIONS

HORIZONTAL AND VERTICAL SCALE: 1"=5'
0 5 10 15
FEET

WEST DOVER CONNECTOR

CONTRACT	BRIDGE NO.	2-156, 2-157
T200411701	DESIGNED BY: RP	
COUNTY		
KENT	CHECKED BY: BP	

CROSS SECTIONS
WEST DOVER CONNECTOR

SHEET NO.

TOTAL SHTS.
XXX