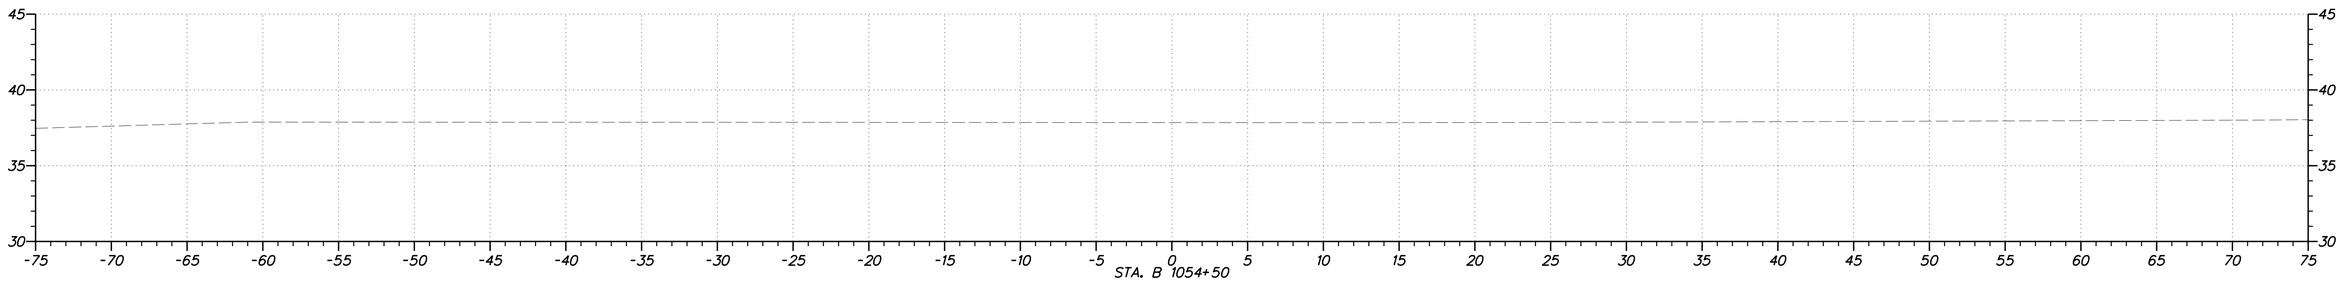


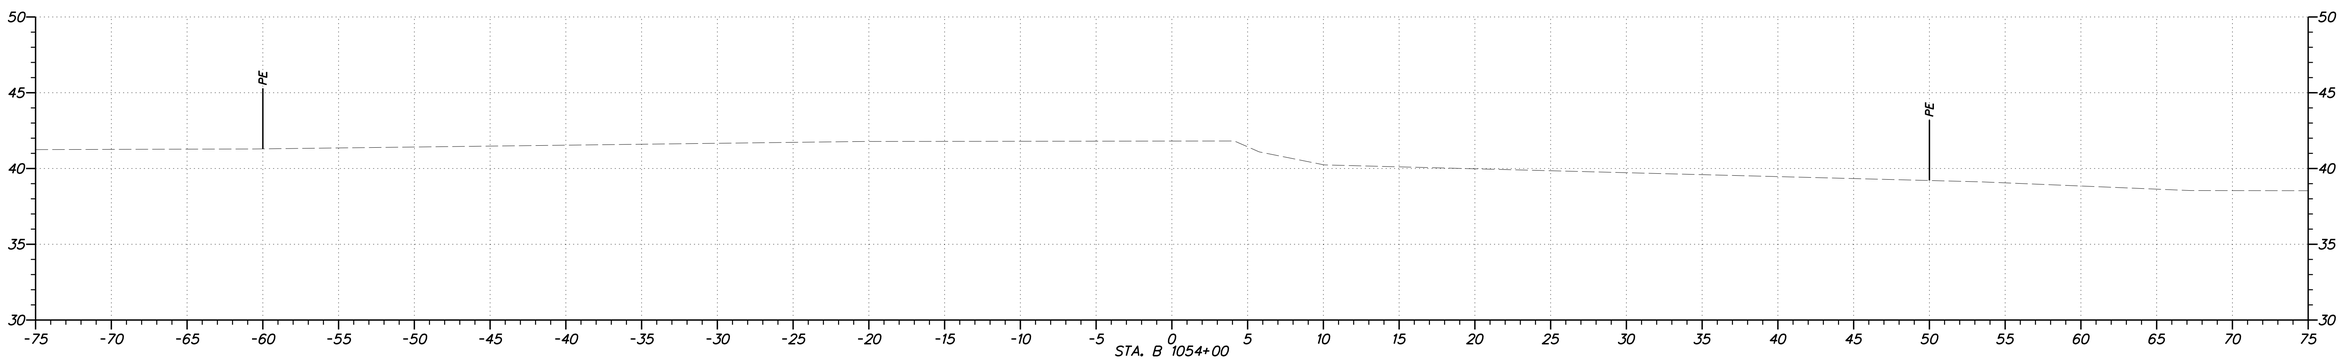


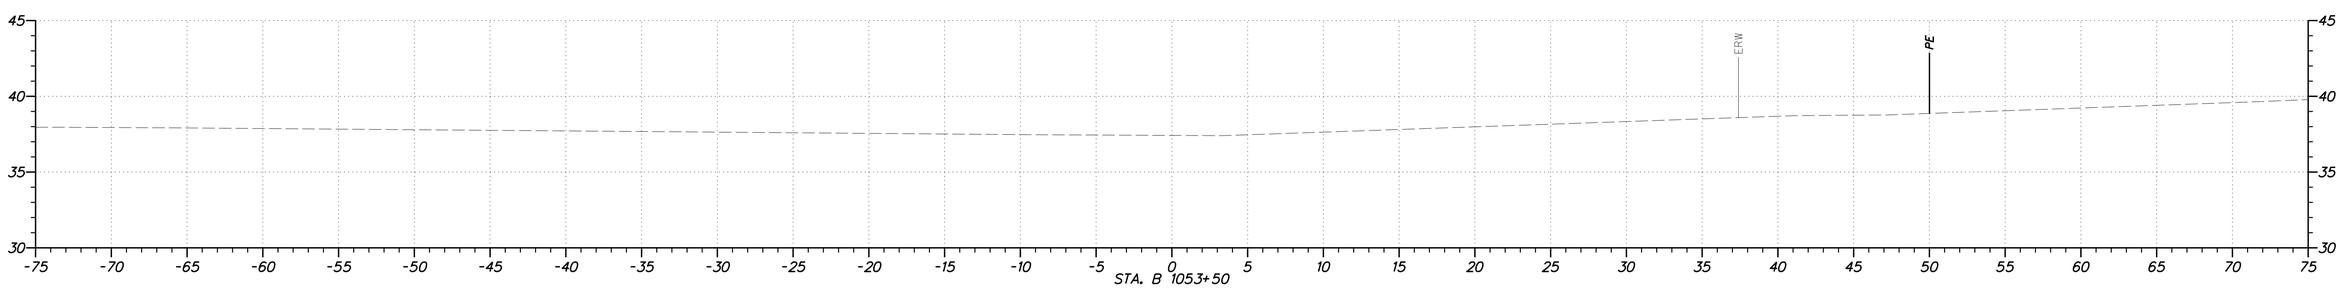


$USER$
$DATE$
$FILEL$

**DELAWARE DEPARTMENT OF TRANSPORTATION**

ADDENDUMS / REVISIONS

HORIZONTAL AND VERTICAL SCALE: 1"=5'
0 5 10 15
FEET

**WEST DOVER CONNECTOR**

| CONTRACT | BRIDGE NO. | 2-156, 2-157 |
|---|---|---|
| T200411701 | DESIGNED BY: RP | |
| COUNTY | | |
| KENT | CHECKED BY: BP | |

**CROSS SECTIONS WEST DOVER CONNECTOR**

SHEET NO.

TOTAL SHTS.
XXX

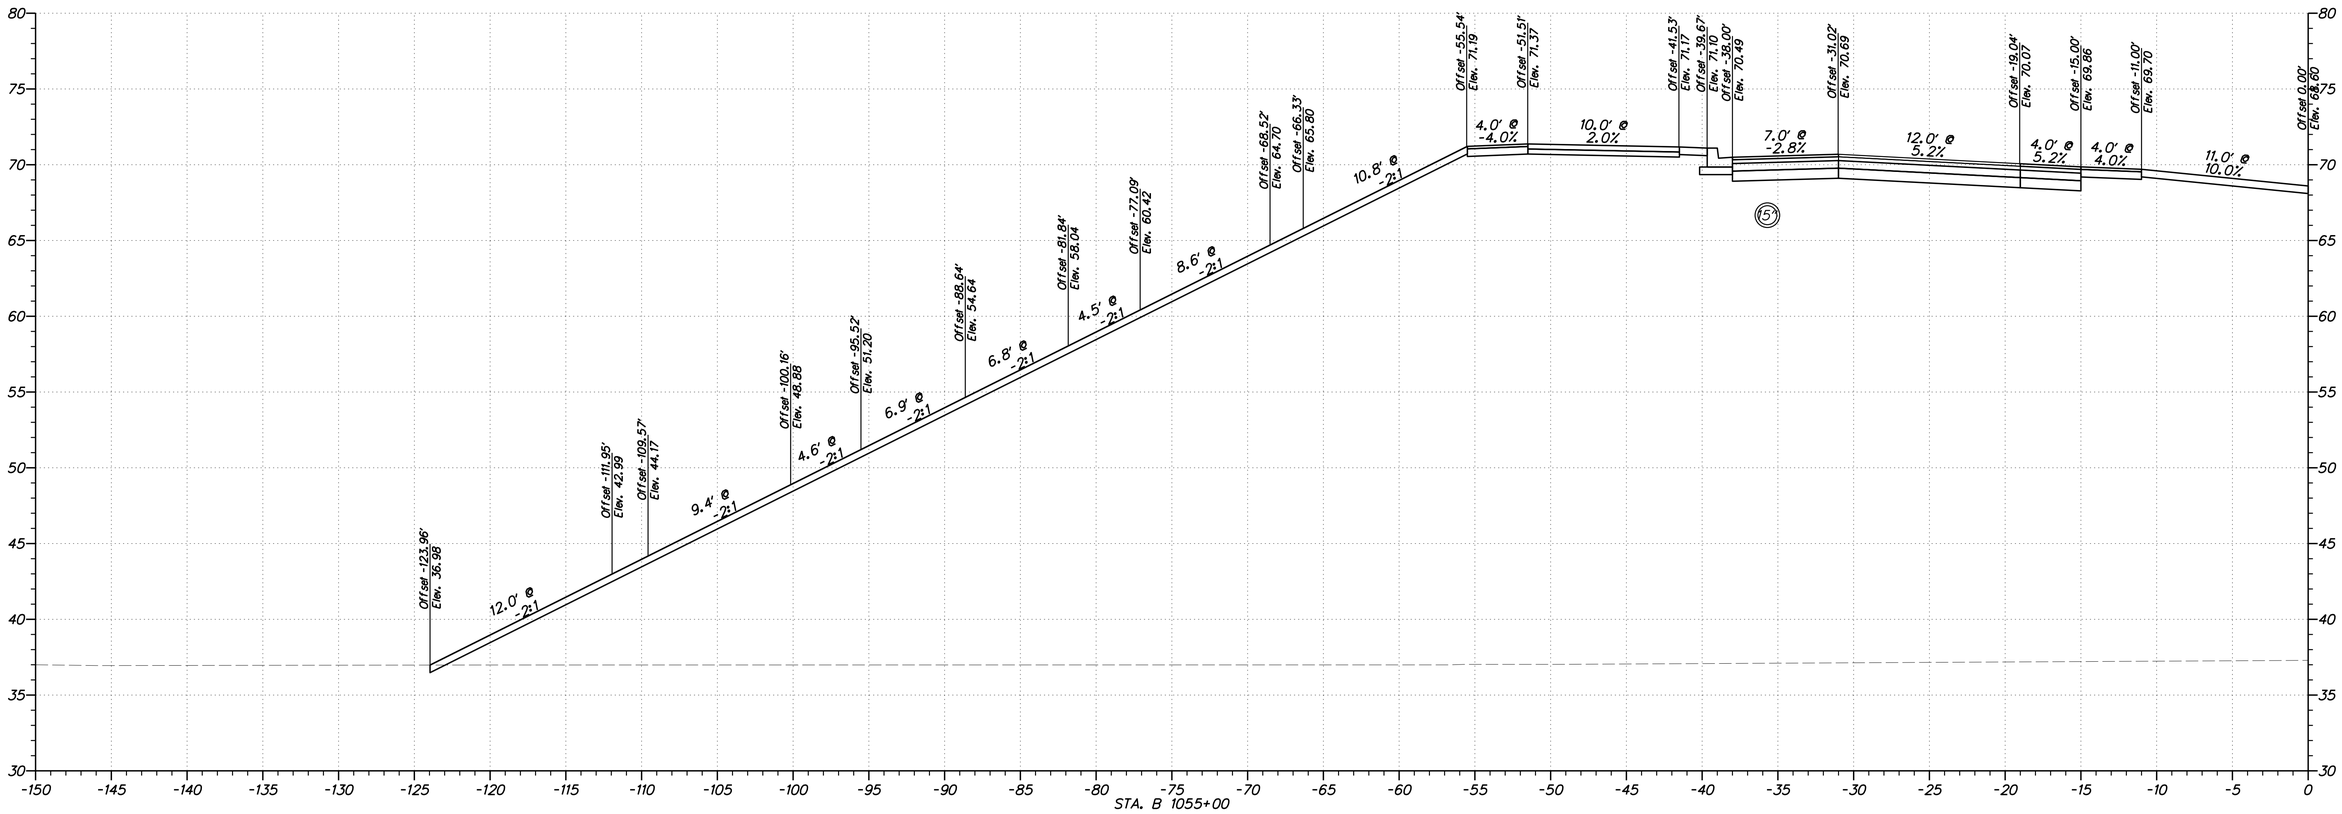


**DELAWARE DEPARTMENT OF TRANSPORTATION**

ADDENDUMS / REVISIONS

HORIZONTAL AND VERTICAL SCALE: 1"=5'
0 5 10 15
FEET

**WEST DOVER CONNECTOR**

| CONTRACT | BRIDGE NO. | 2-156, 2-157 |
|---|---|---|
| T200411701 | DESIGNED BY: RP | |
| COUNTY | | |
| KENT | CHECKED BY: BP | |

**CROSS SECTIONS WEST DOVER CONNECTOR**

SHEET NO.

TOTAL SHTS.

XXX

$USER$
$DATE$
$FILEL$

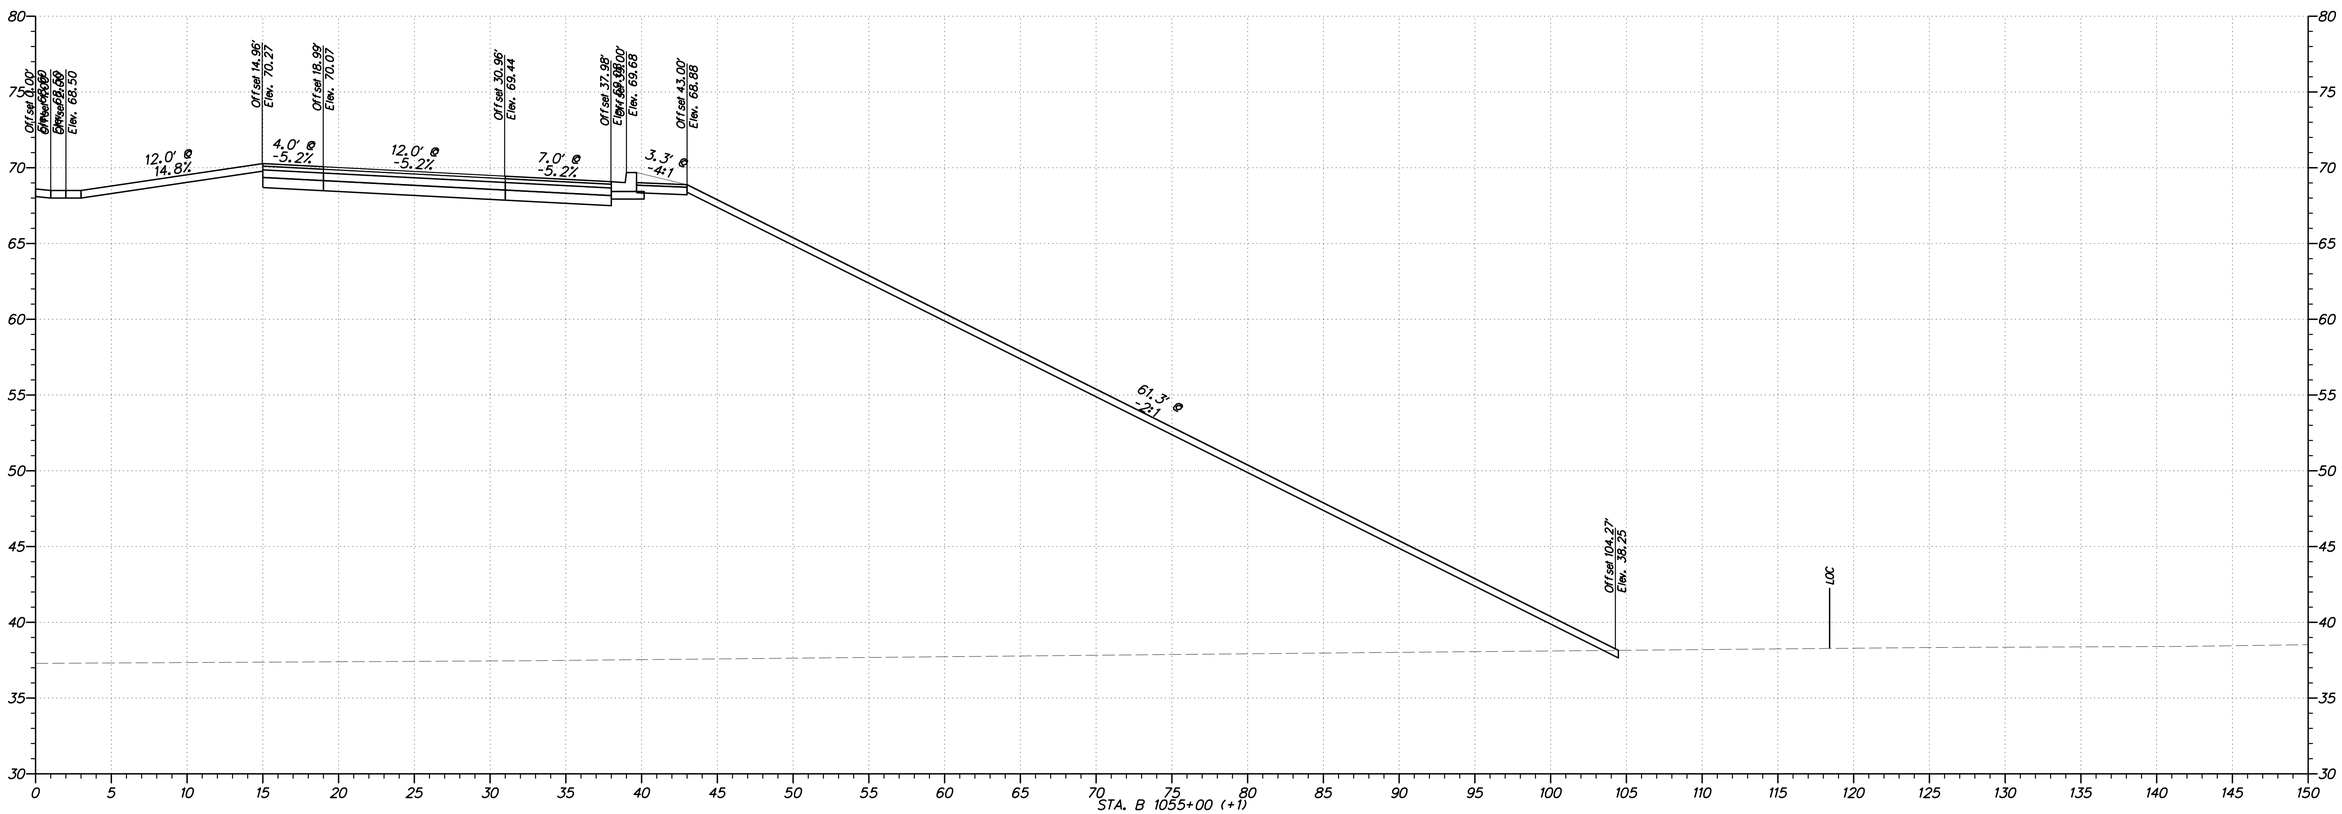


$USER$
$DATE$
$FILE1$

**DELAWARE DEPARTMENT OF TRANSPORTATION**

ADDENDUMS / REVISIONS

HORIZONTAL AND VERTICAL SCALE: 1"=5'
0 5 10 15
FEET

**WEST DOVER CONNECTOR**

| CONTRACT | BRIDGE NO. 2-156, 2-157 |
|---|---|
| T200411701 | DESIGNED BY: RP |
| COUNTY | CHECKED BY: BP |
| KENT | |

**CROSS SECTIONS WEST DOVER CONNECTOR**

SHEET NO.

TOTAL SHTS.
XXX

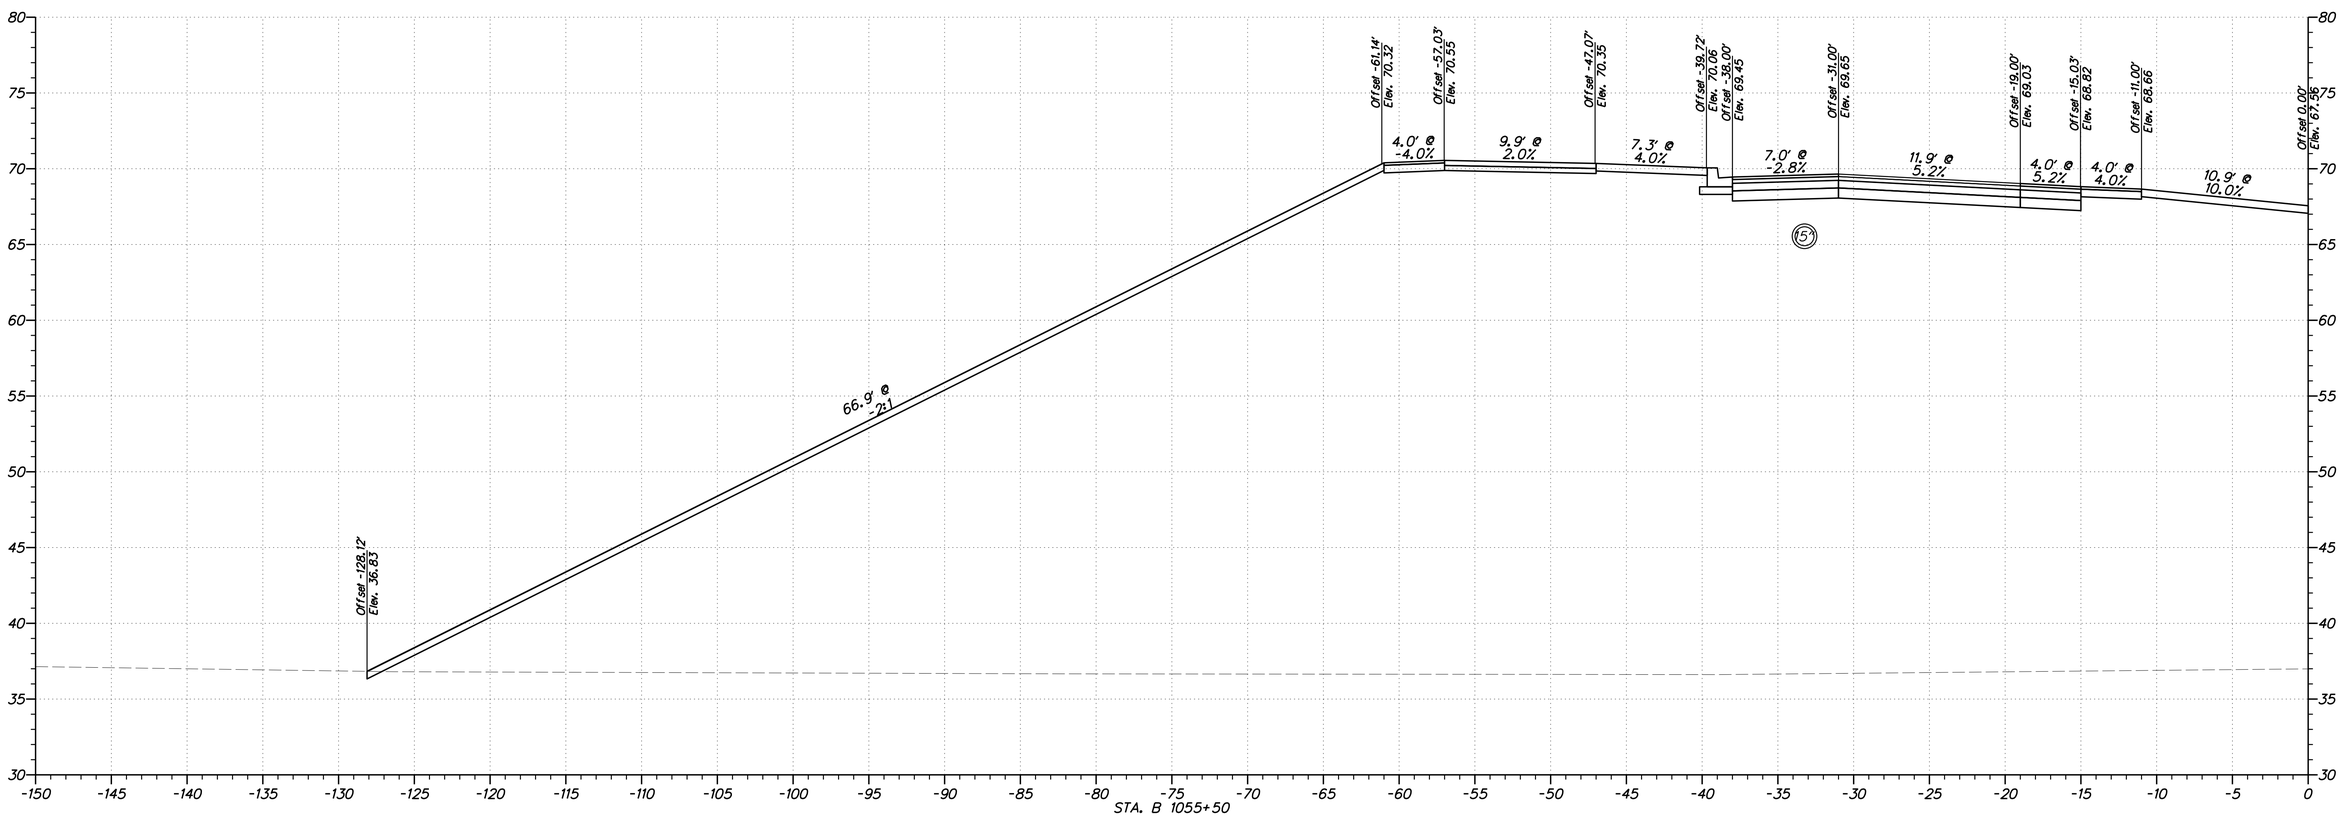


$USER$

$DATE$
$FILE1$

**DELAWARE DEPARTMENT OF TRANSPORTATION**

ADDENDUMS / REVISIONS

HORIZONTAL AND VERTICAL SCALE: 1"=5'
0 5 10 15
FEET

**WEST DOVER CONNECTOR**

| CONTRACT | BRIDGE NO. 2-156, 2-157 |
|---|---|
| T200411701 | DESIGNED BY: RP |
| COUNTY | |
| KENT | CHECKED BY: BP |

**CROSS SECTIONS WEST DOVER CONNECTOR**

SHEET NO.

TOTAL SHTS.
XXX

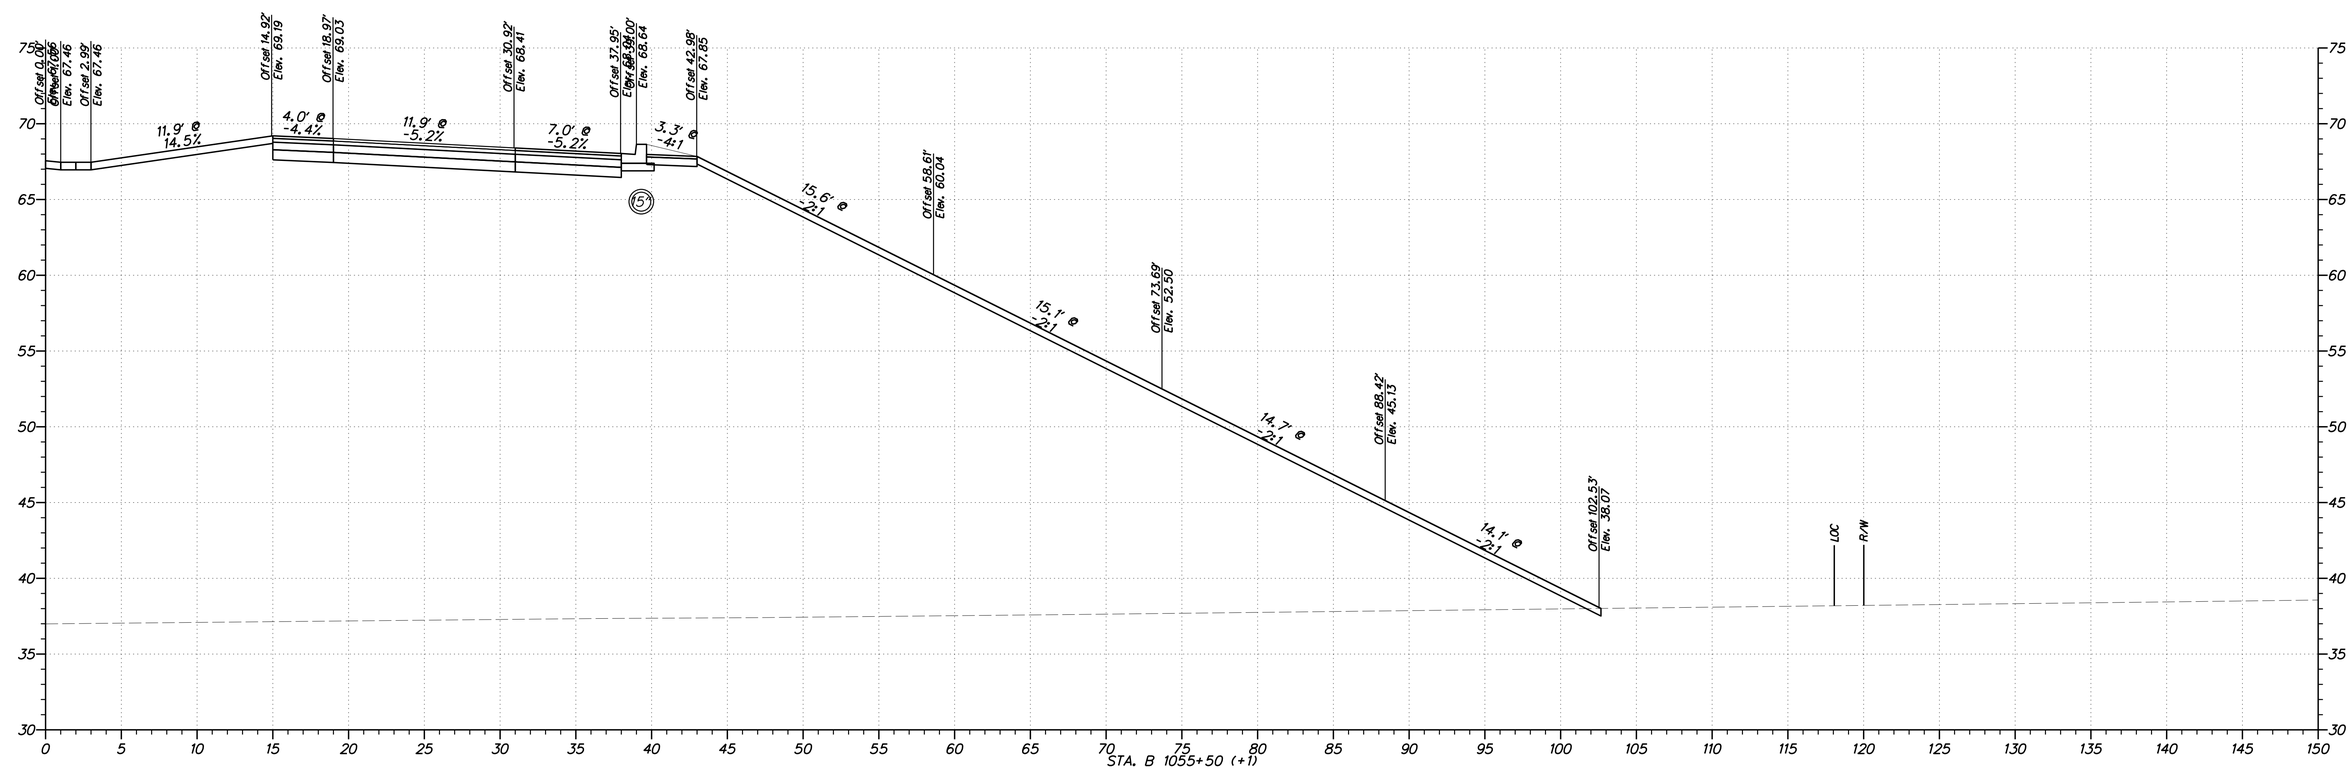


**DELAWARE**
**DEPARTMENT OF TRANSPORTATION**

ADDENDUMS / REVISIONS

HORIZONTAL AND VERTICAL SCALE: 1"=5'
0 5 10 15
FEET

**WEST DOVER CONNECTOR**

| CONTRACT | BRIDGE NO. | 2-156, 2-157 |
|---|---|---|
| T200411701 | DESIGNED BY: RP | |
| COUNTY | | |
| KENT | CHECKED BY: BP | |

**CROSS SECTIONS**
**WEST DOVER CONNECTOR**

SHEET NO.

TOTAL SHTS.
XXX

$USER$
$DATE$
$FILE1$

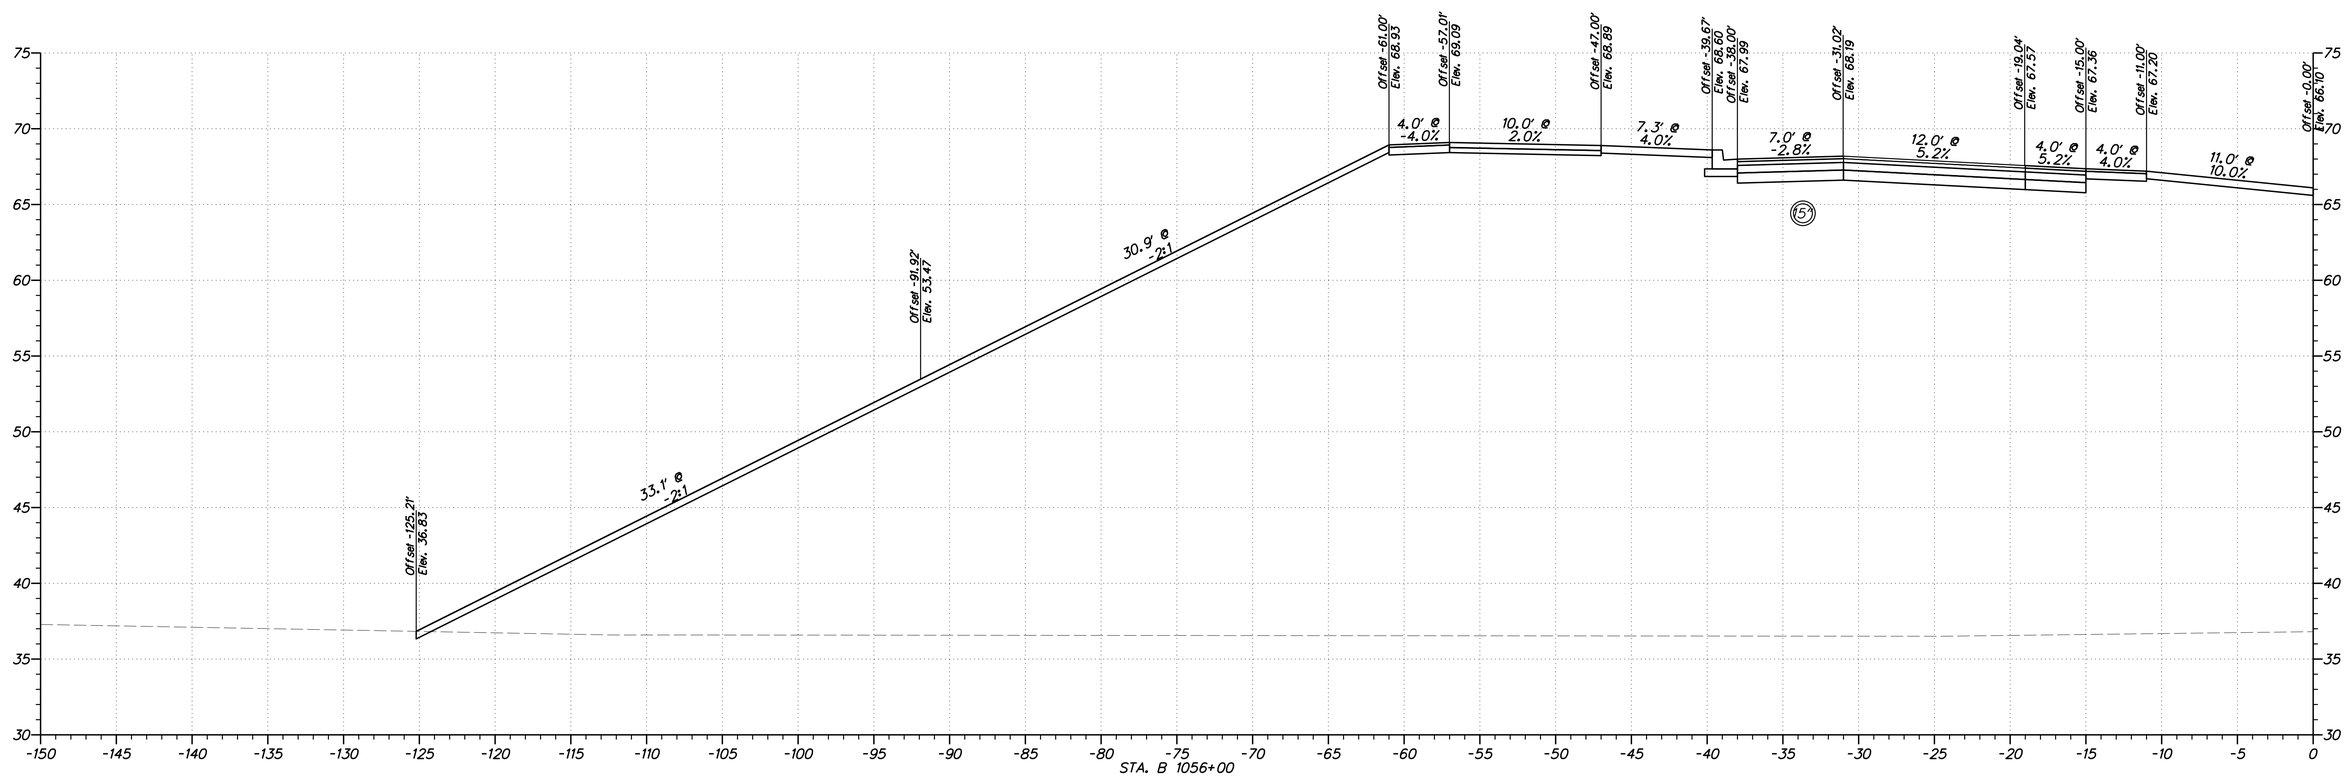


$USER$
$DATE$
$FILE$

**DELAWARE**
**DEPARTMENT OF TRANSPORTATION**

ADDENDUMS / REVISIONS

HORIZONTAL AND VERTICAL SCALE: 1"=5'
0 5 10 15
FEET

**WEST DOVER CONNECTOR**

| CONTRACT | BRIDGE NO. 2-156, 2-157 |
|---|---|
| T200411701 | DESIGNED BY: RP |
| COUNTY | CHECKED BY: BP |
| KENT | |

**CROSS SECTIONS**
**WEST DOVER CONNECTOR**

SHEET NO.

TOTAL SHTS.
XXX

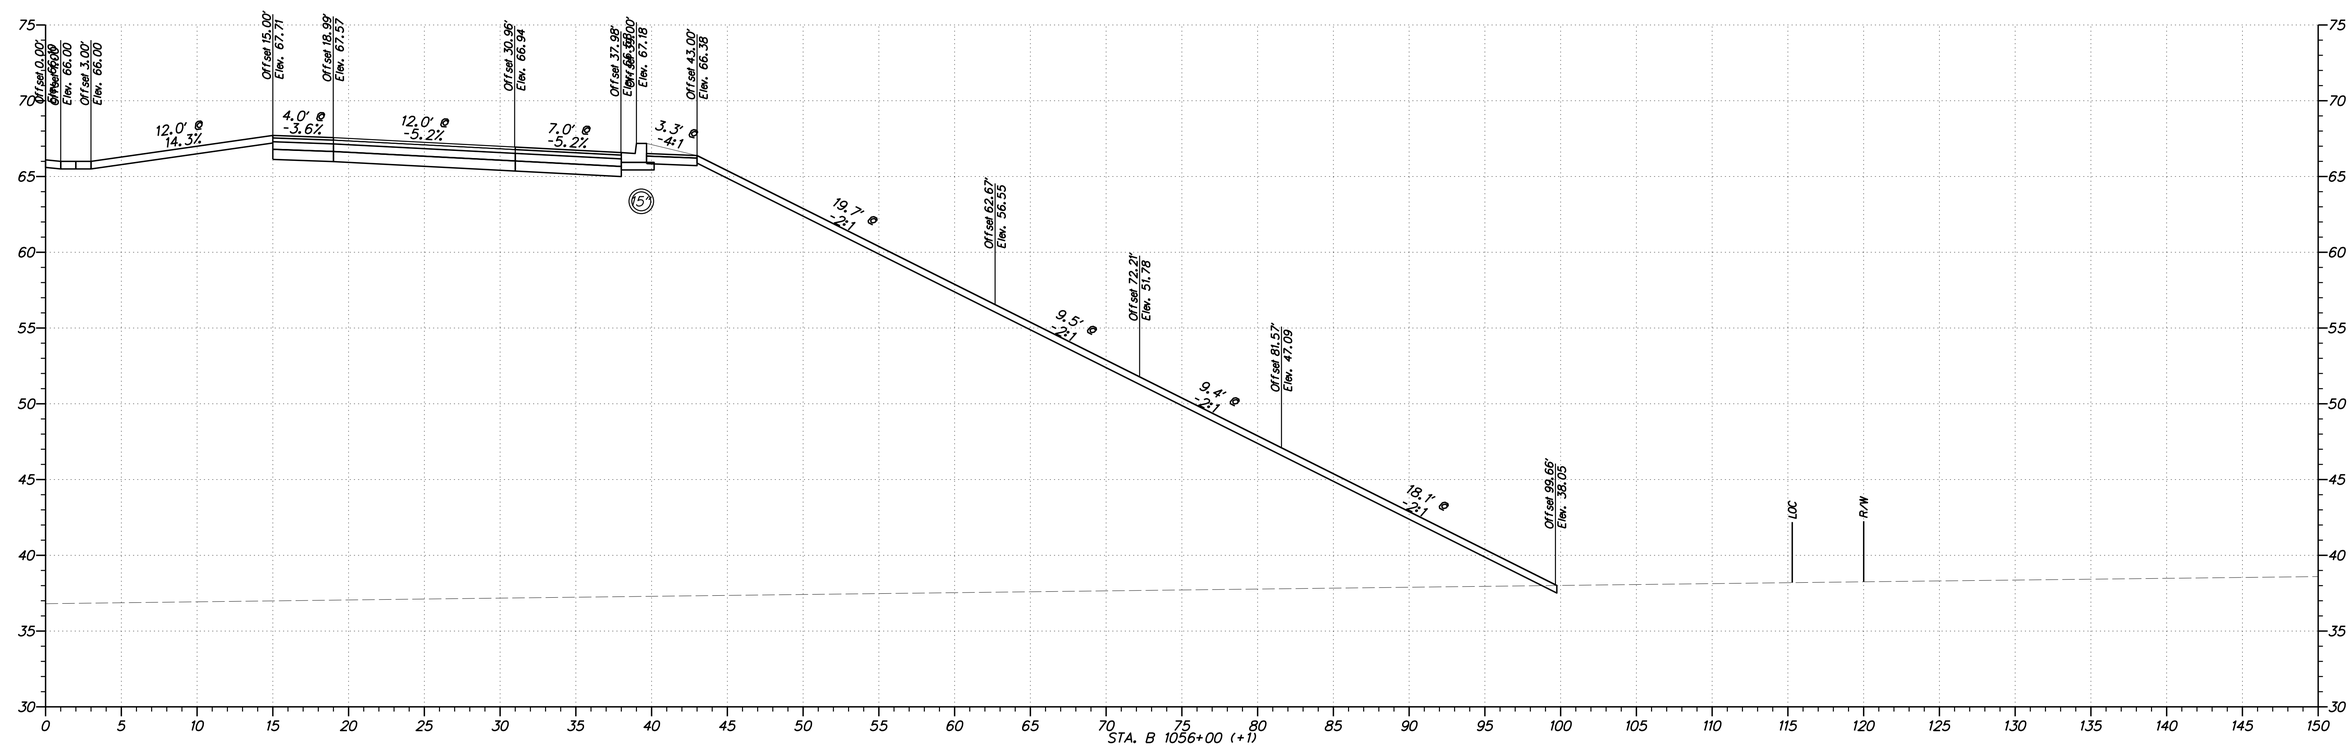


**DELAWARE DEPARTMENT OF TRANSPORTATION**

ADDENDUMS / REVISIONS

HORIZONTAL AND VERTICAL SCALE: 1"=5'
0 5 10 15
FEET

**WEST DOVER CONNECTOR**

| CONTRACT | BRIDGE NO. | 2-156, 2-157 |
|---|---|---|
| T200411701 | DESIGNED BY: RP | |
| COUNTY | | |
| KENT | CHECKED BY: BP | |

**CROSS SECTIONS WEST DOVER CONNECTOR**

SHEET NO.

TOTAL SHTS.
XXX

$USER$
$DATE$
$FILEL$

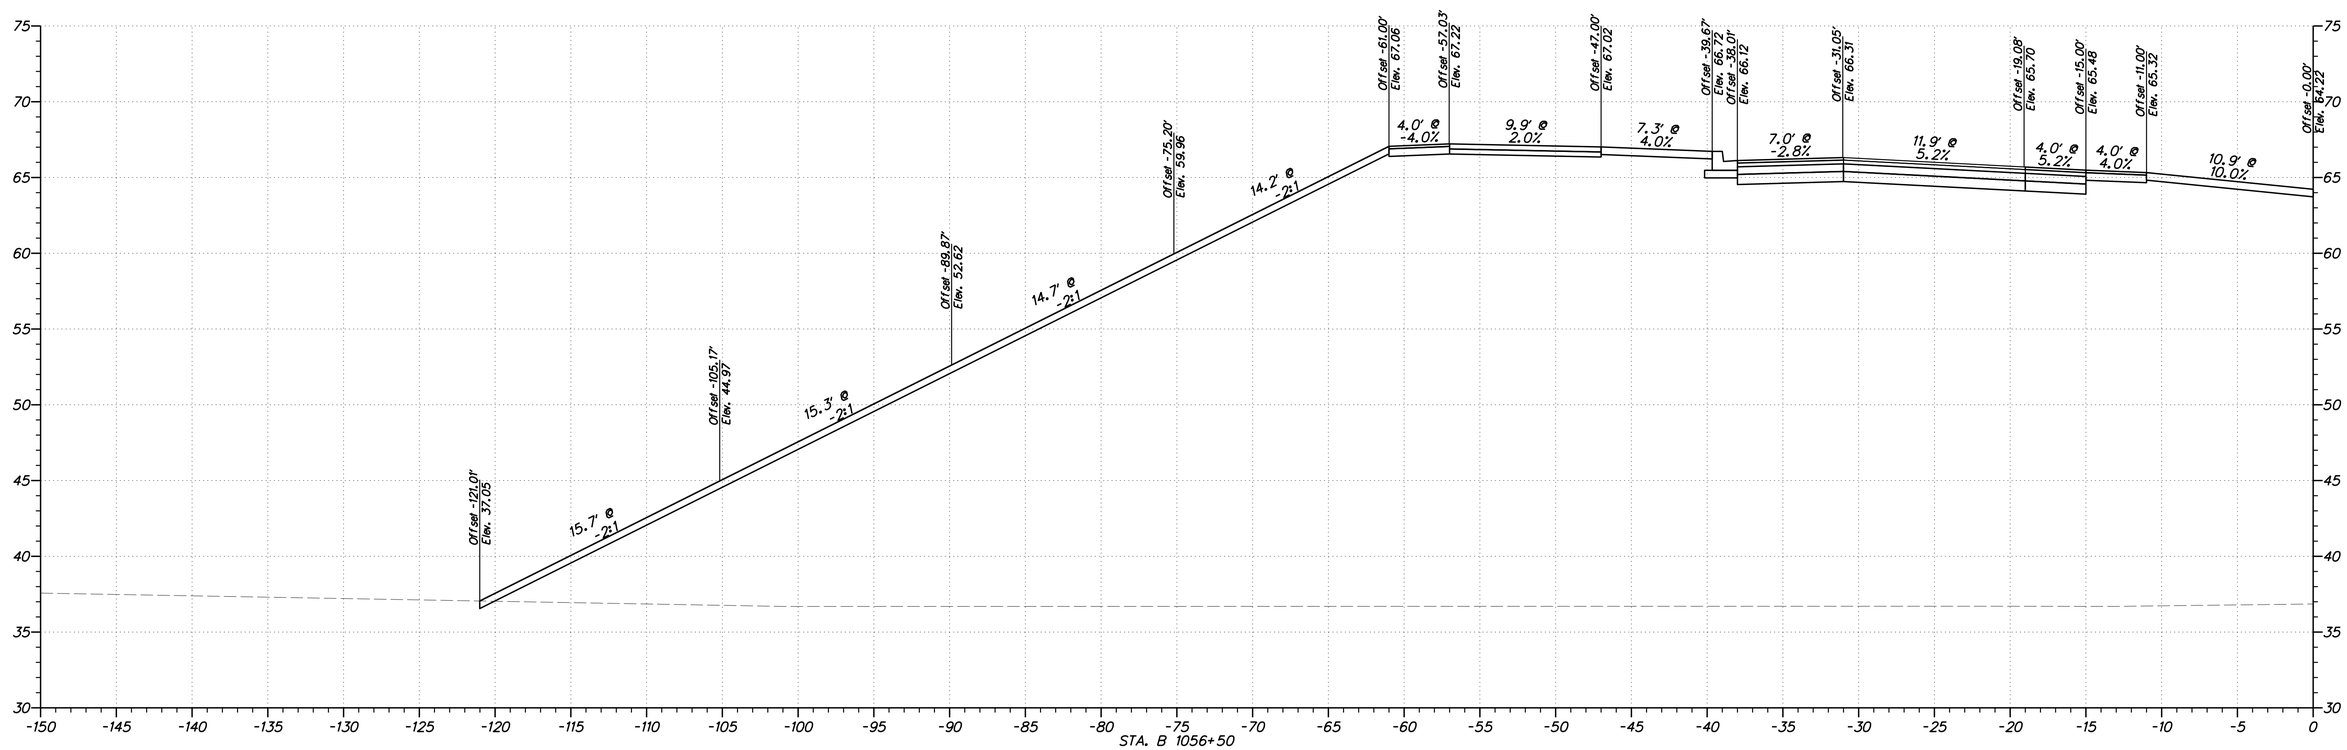


$USER$

$DATE$
$FILEL$

**DELAWARE**
**DEPARTMENT OF TRANSPORTATION**

ADDENDUMS / REVISIONS

HORIZONTAL AND VERTICAL SCALE: 1"=5'
0 5 10 15
FEET

**WEST DOVER CONNECTOR**

| CONTRACT | BRIDGE NO. | 2-156, 2-157 |
|---|---|---|
| T200411701 | DESIGNED BY: RP | |
| COUNTY | | |
| KENT | CHECKED BY: BP | |

**CROSS SECTIONS**
**WEST DOVER CONNECTOR**

SHEET NO.

TOTAL SHTS.
XXX

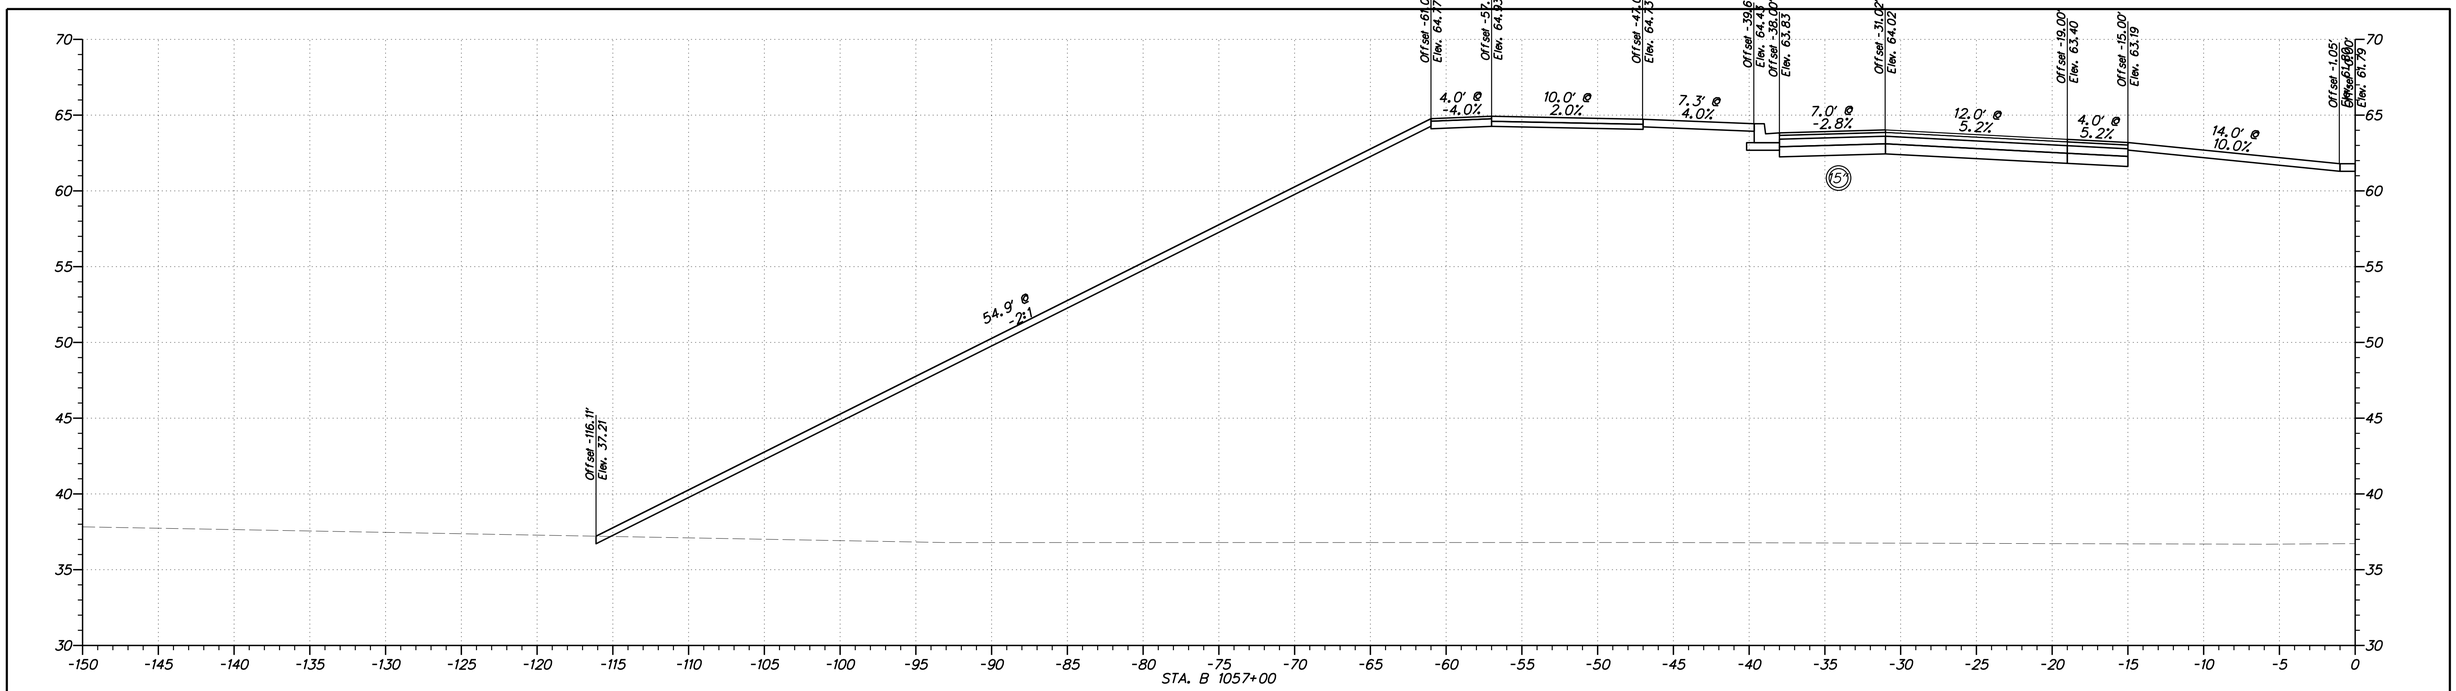


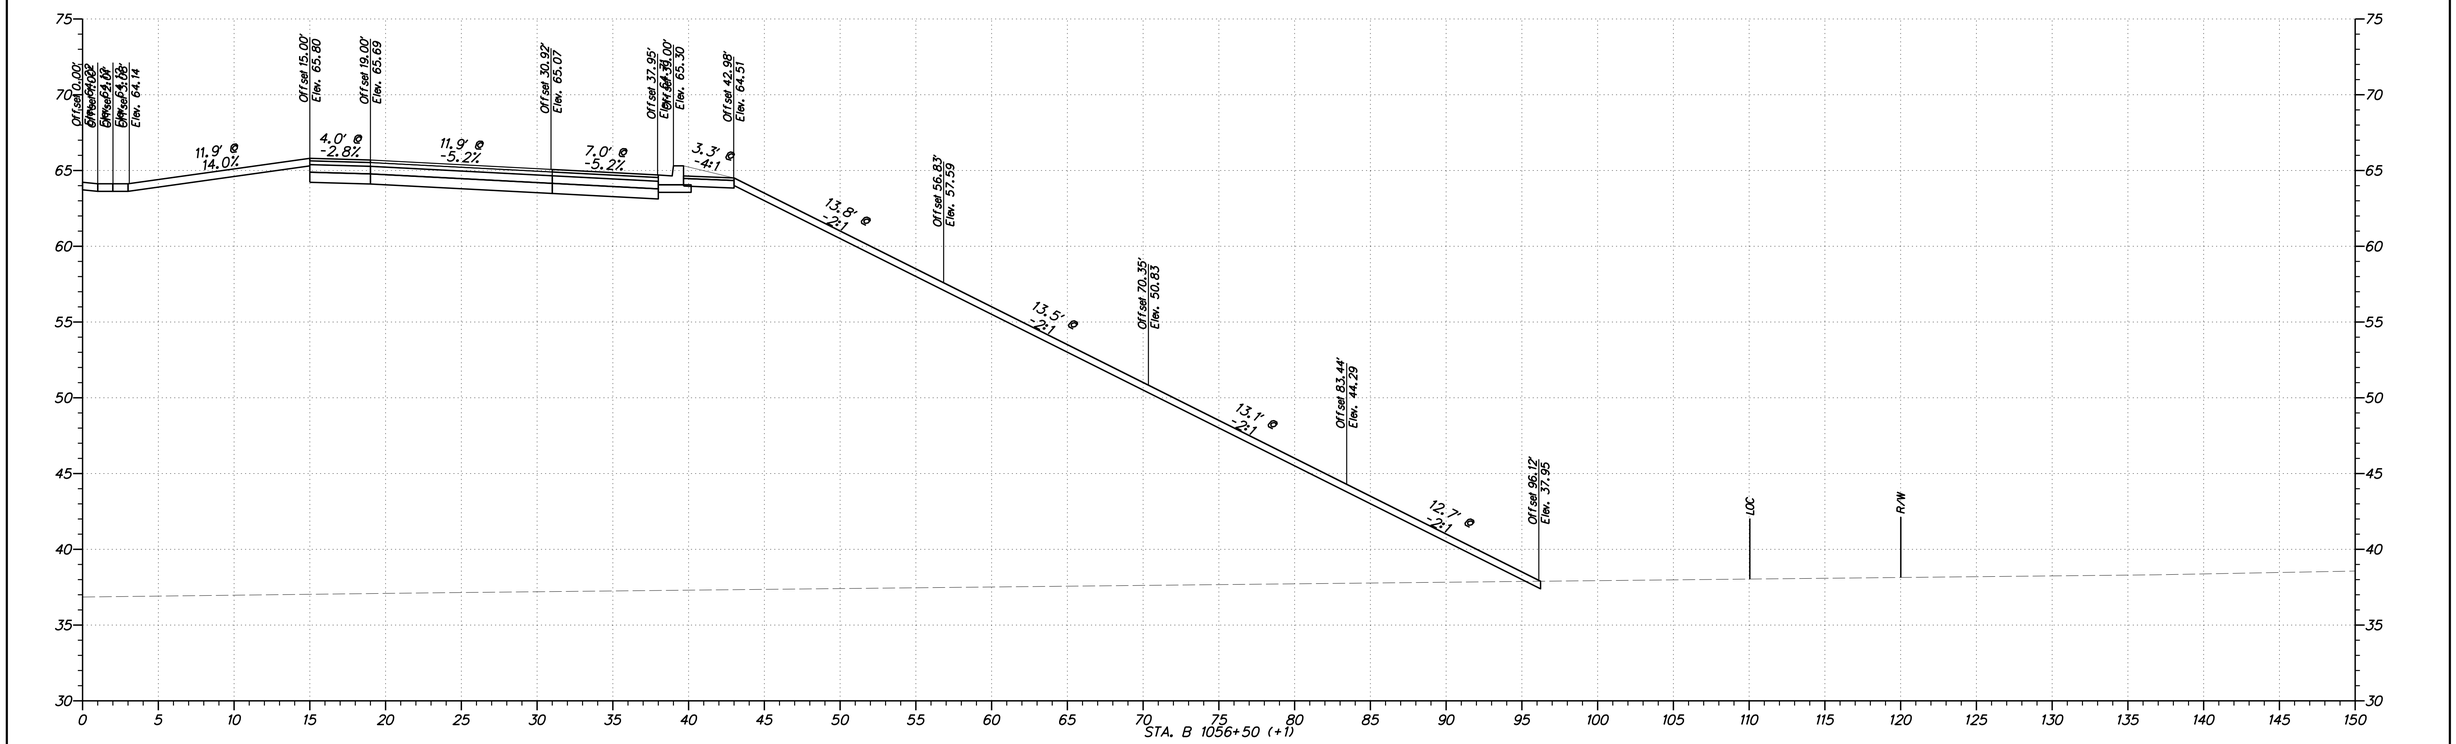


**DELAWARE DEPARTMENT OF TRANSPORTATION**

ADDENDUMS / REVISIONS

HORIZONTAL AND VERTICAL SCALE: 1"=5'
0 5 10 15
FEET

**WEST DOVER CONNECTOR**

| CONTRACT | BRIDGE NO. | 2-156, 2-157 |
|---|---|---|
| T200411701 | DESIGNED BY: RP | |
| COUNTY | | |
| KENT | CHECKED BY: BP | |

**CROSS SECTIONS WEST DOVER CONNECTOR**

SHEET NO.

TOTAL SHTS.

XXX

$USER$
$DATE$
$FILEL$

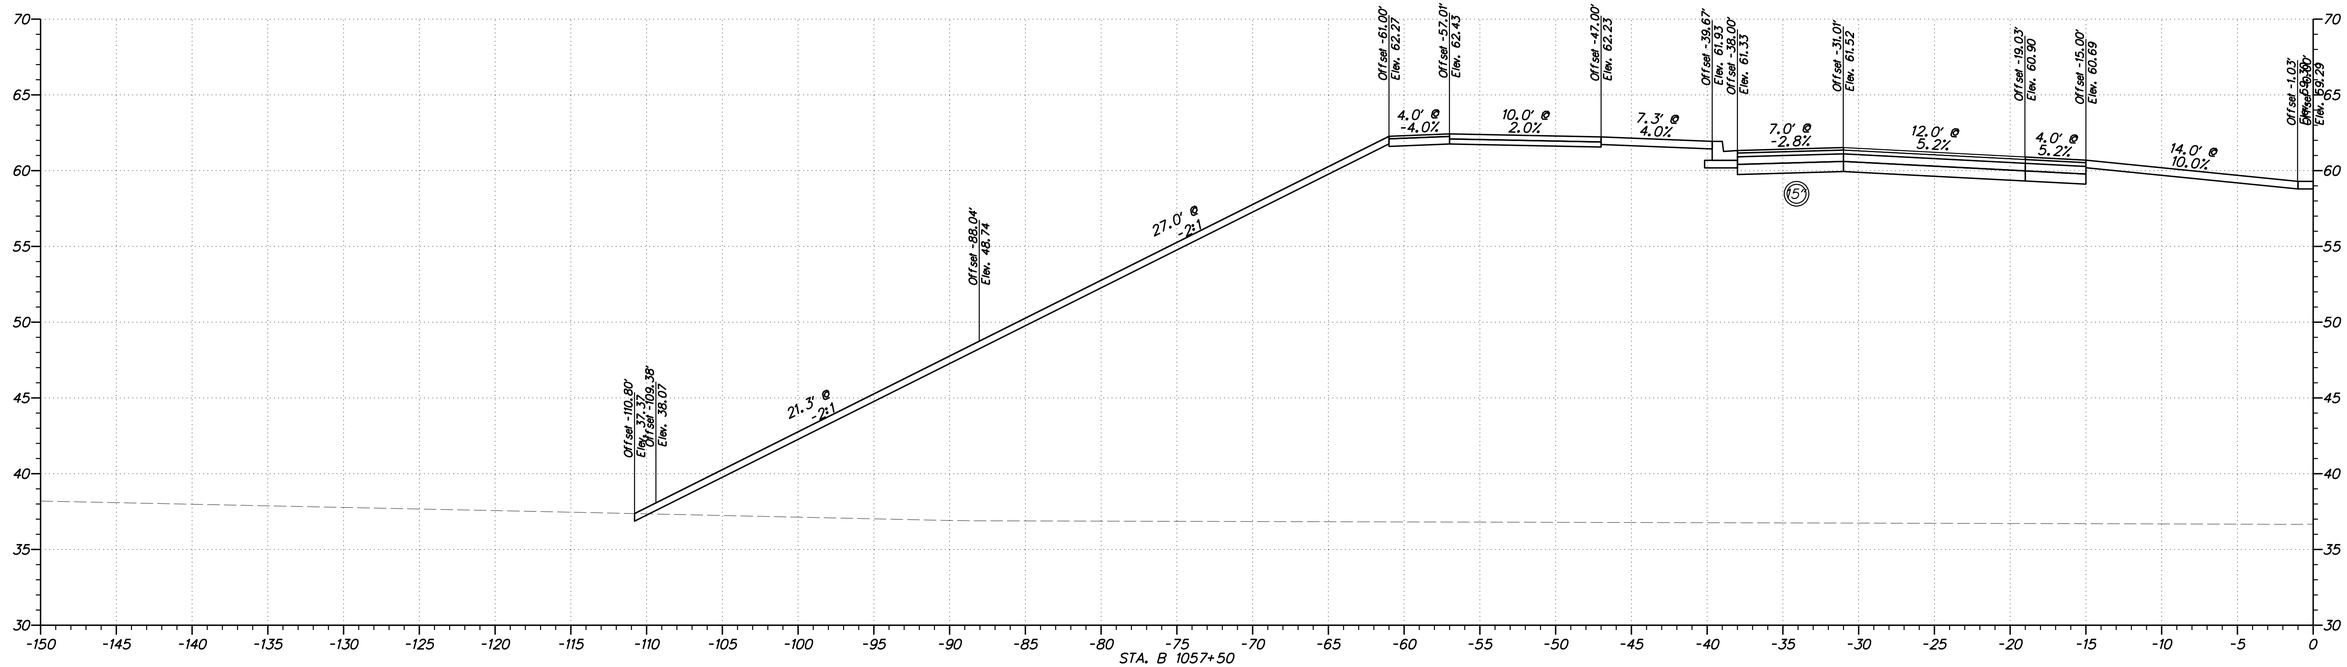


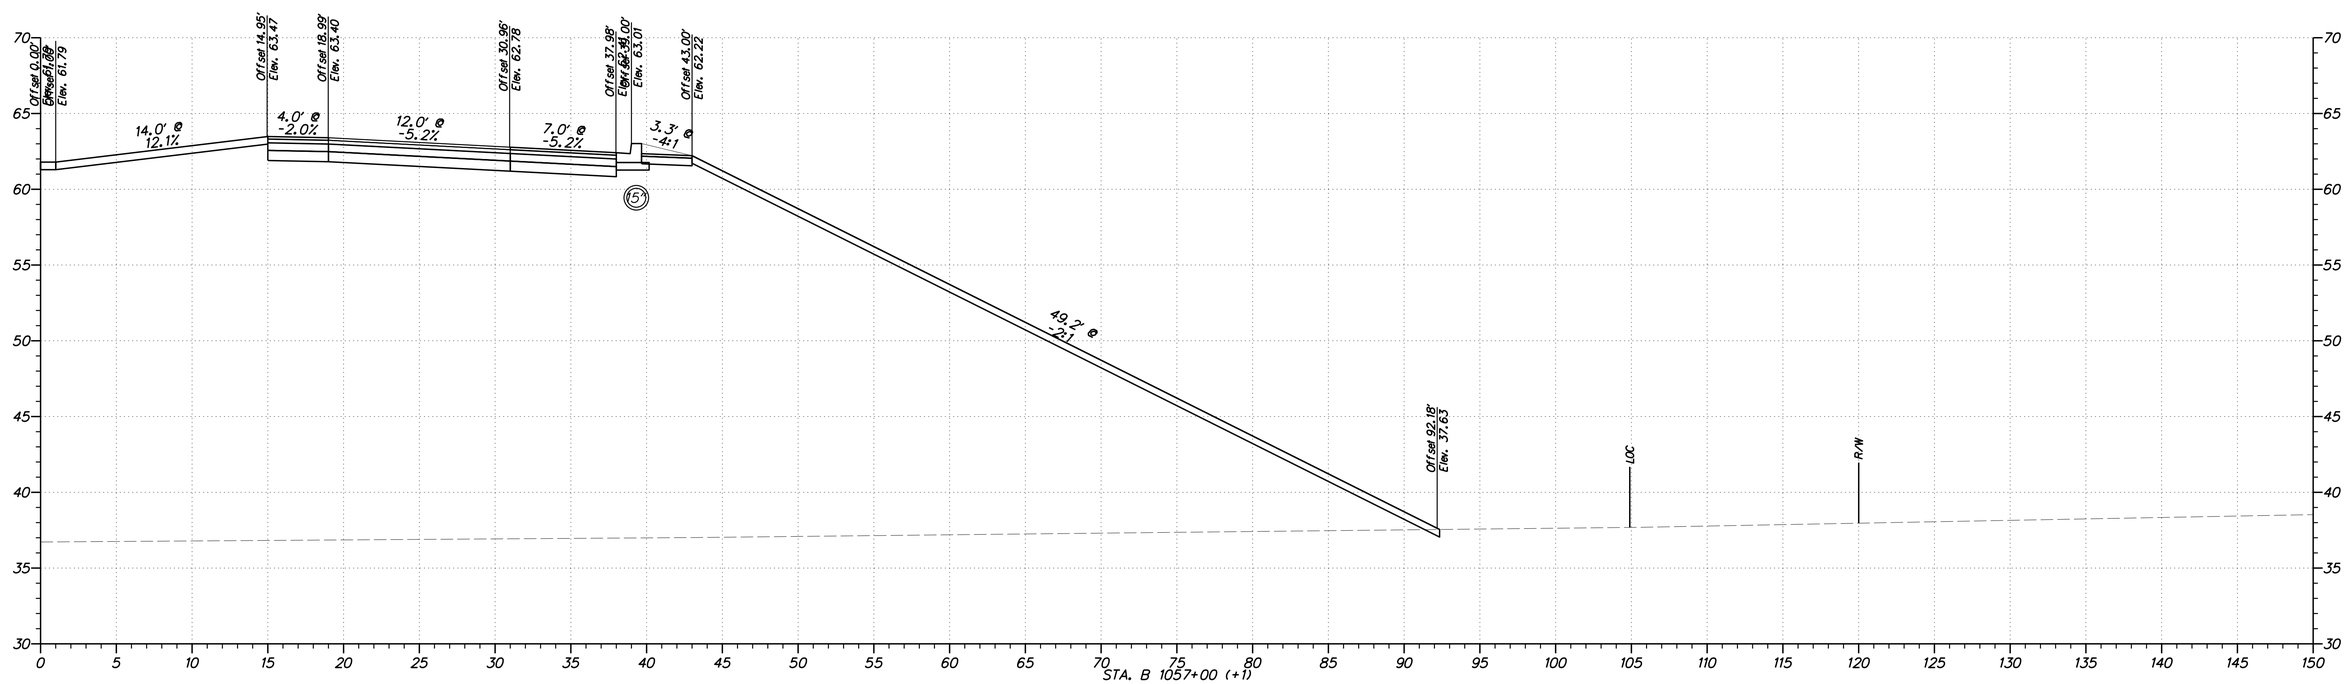


| | | | | | | |
|---|---|---|---|---|---|---|
| DELAWARE DEPARTMENT OF TRANSPORTATION | ADDENDUMS / REVISIONS | HORIZONTAL AND VERTICAL SCALE: 1"=5' (0, 5, 10, 15 FEET) | WEST DOVER CONNECTOR | CONTRACT T200411701 | BRIDGE NO. 2-156, 2-157 | CROSS SECTIONS WEST DOVER CONNECTOR |
| | | | | COUNTY KENT | DESIGNED BY: RP | SHEET NO. |
| | | | | | CHECKED BY: BP | TOTAL SHTS. XXX |

$USER$
$DATE$
$FILE$

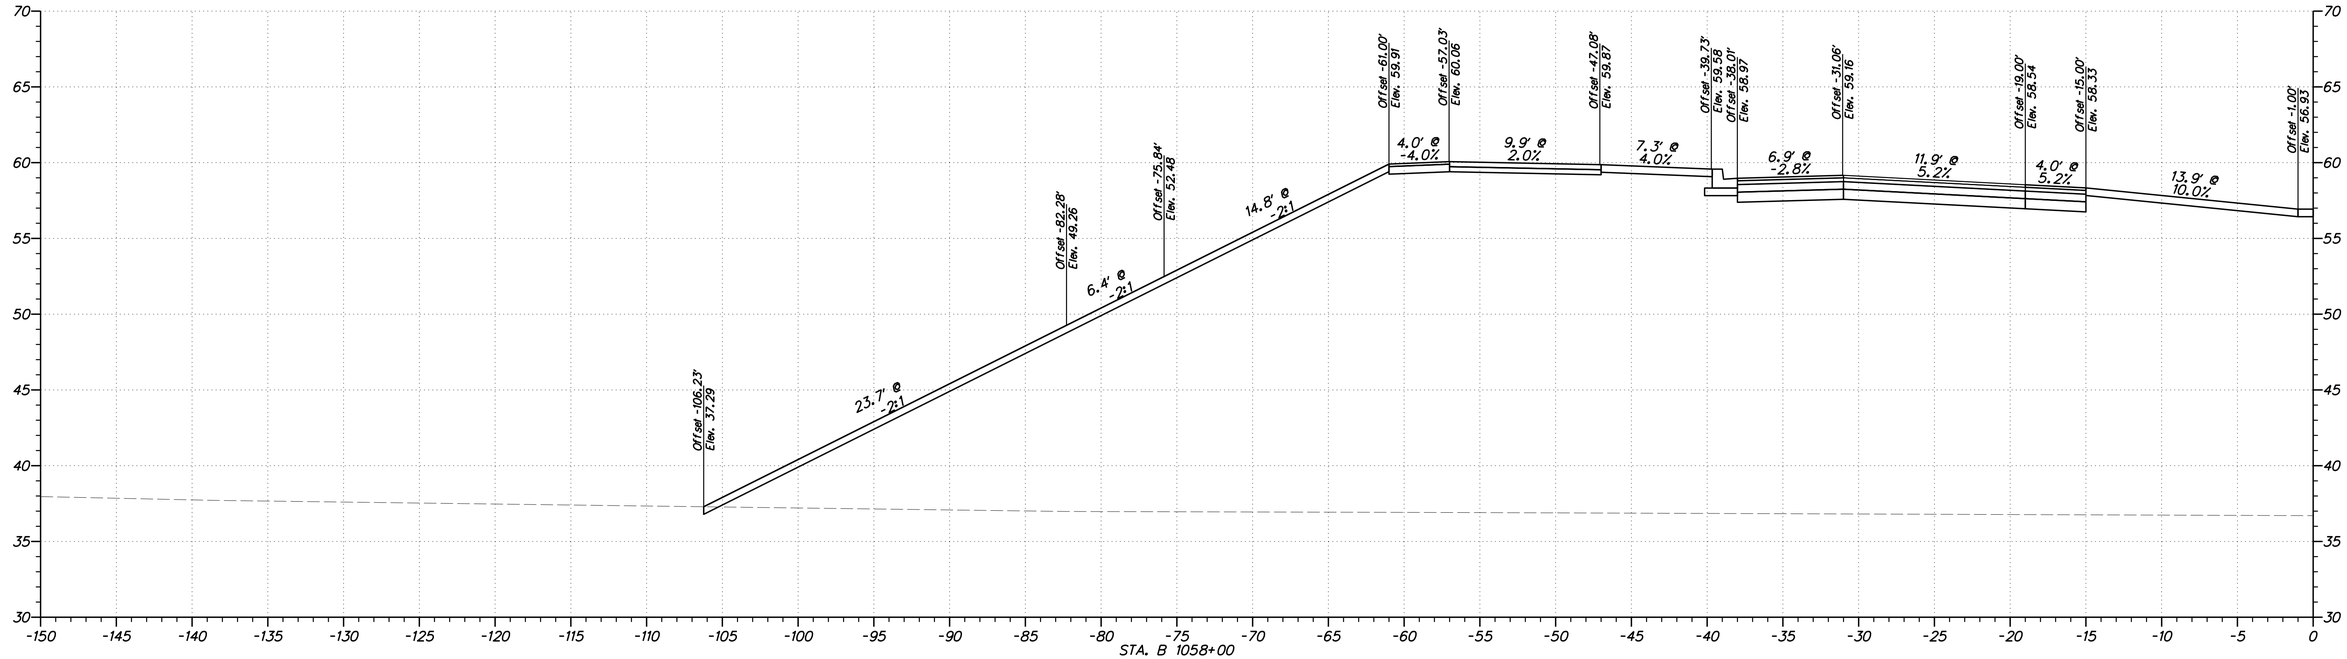


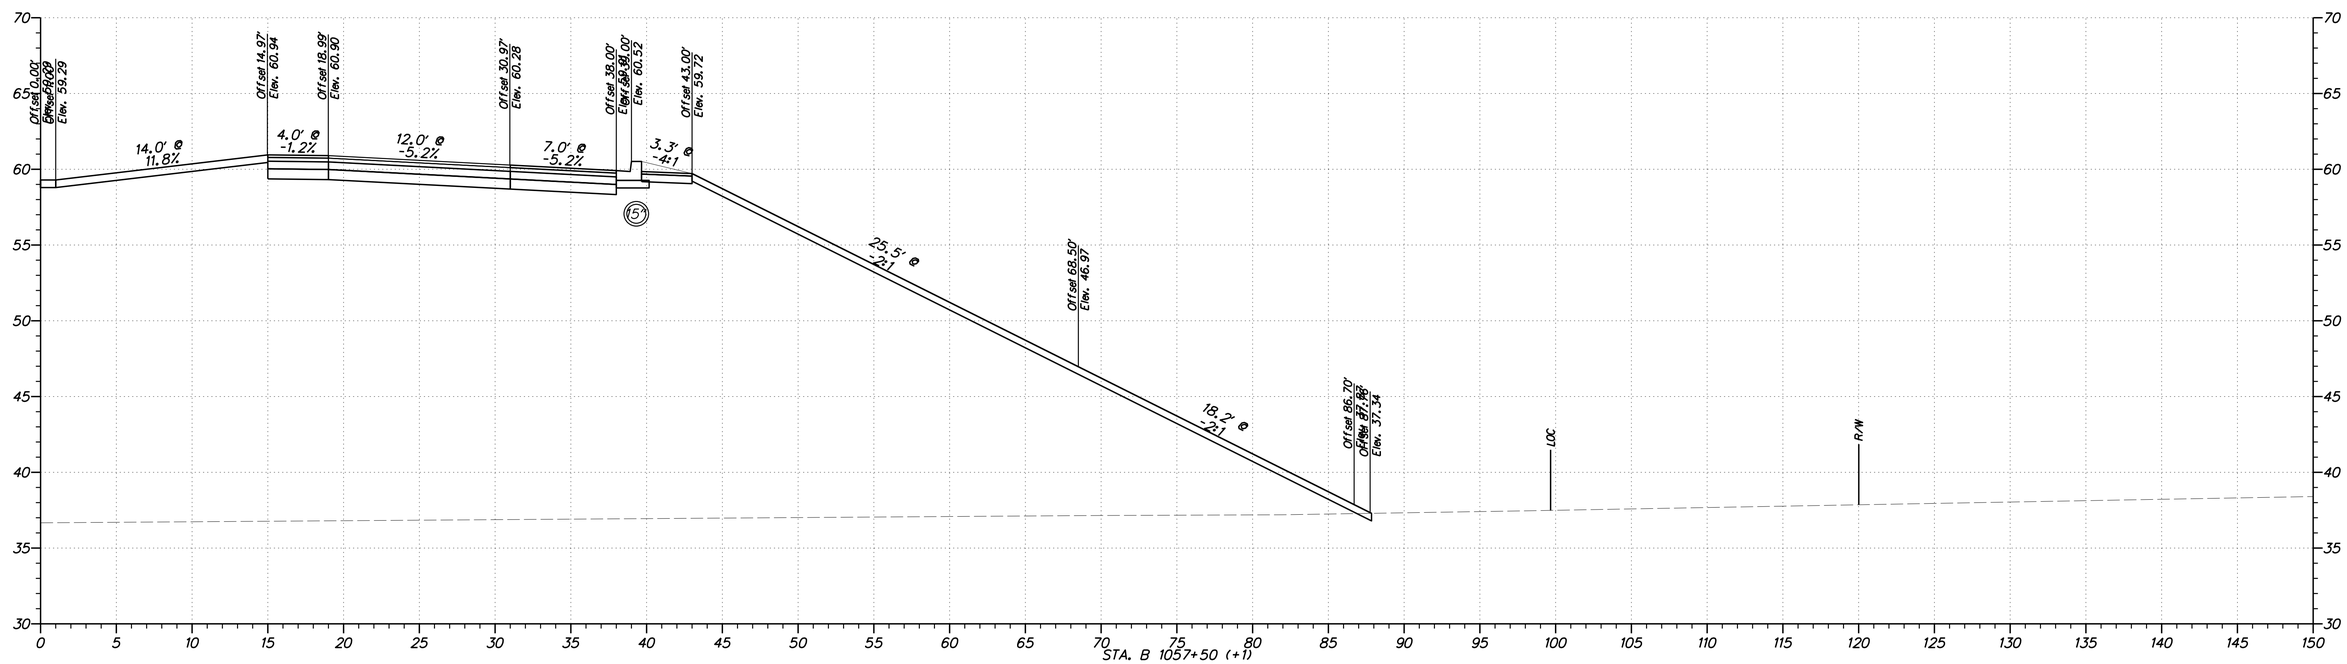


$USER$
$DATE$
$FILE1$

**DELAWARE DEPARTMENT OF TRANSPORTATION**

ADDENDUMS / REVISIONS

HORIZONTAL AND VERTICAL SCALE: 1"=5'
0 5 10 15
FEET

**WEST DOVER CONNECTOR**

| CONTRACT | BRIDGE NO. | 2-156, 2-157 |
|---|---|---|
| T200411701 | DESIGNED BY: RP | |
| COUNTY | | |
| KENT | CHECKED BY: BP | |

**CROSS SECTIONS WEST DOVER CONNECTOR**

SHEET NO.

TOTAL SHTS.
XXX

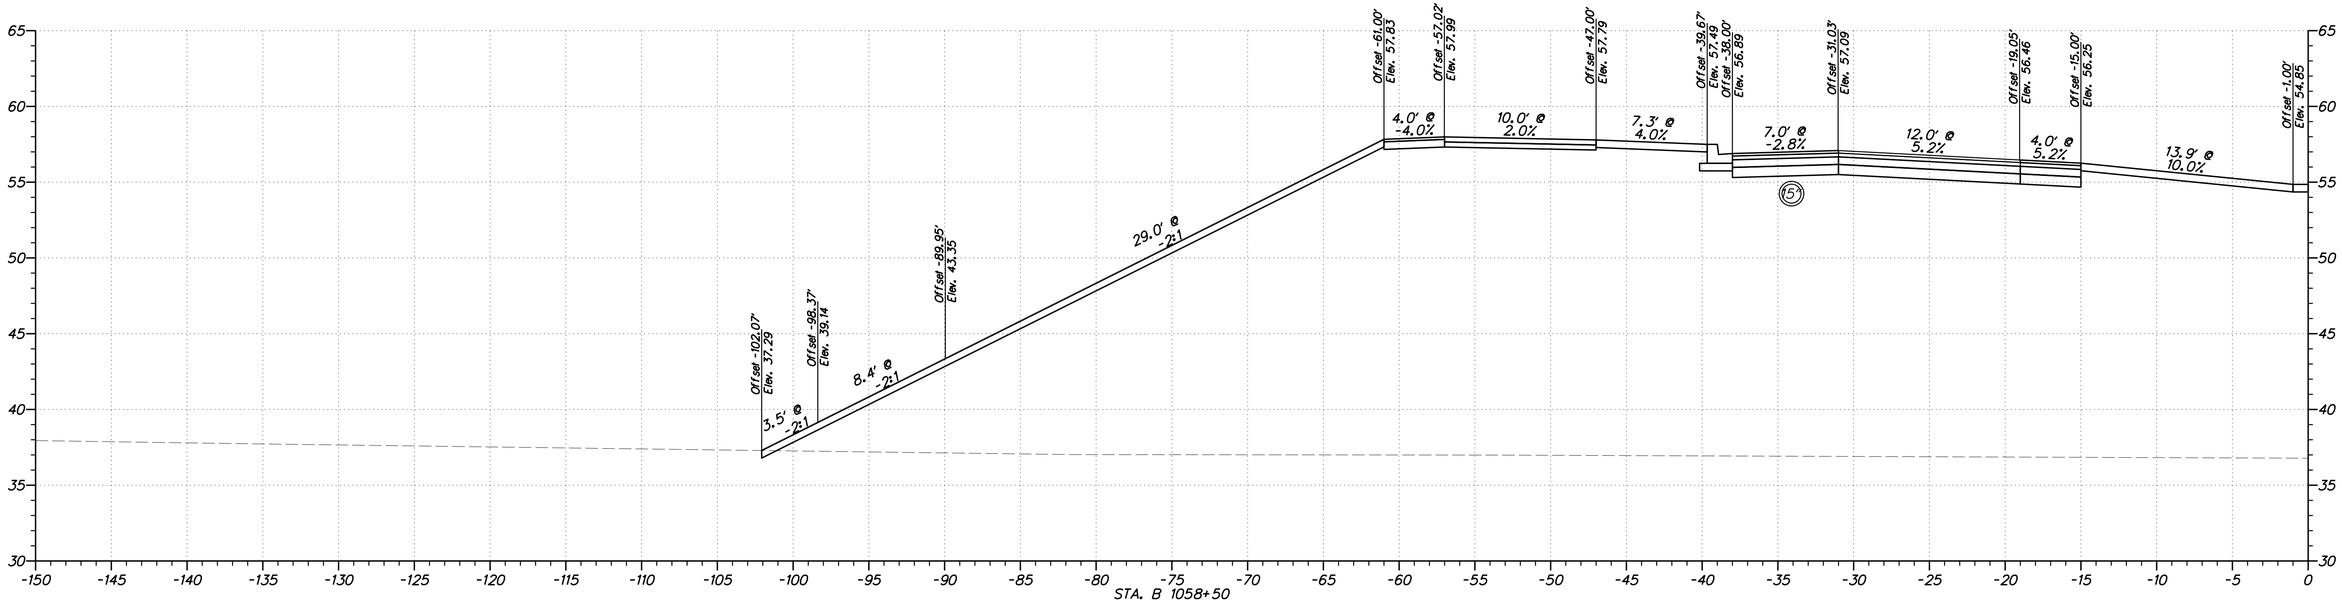


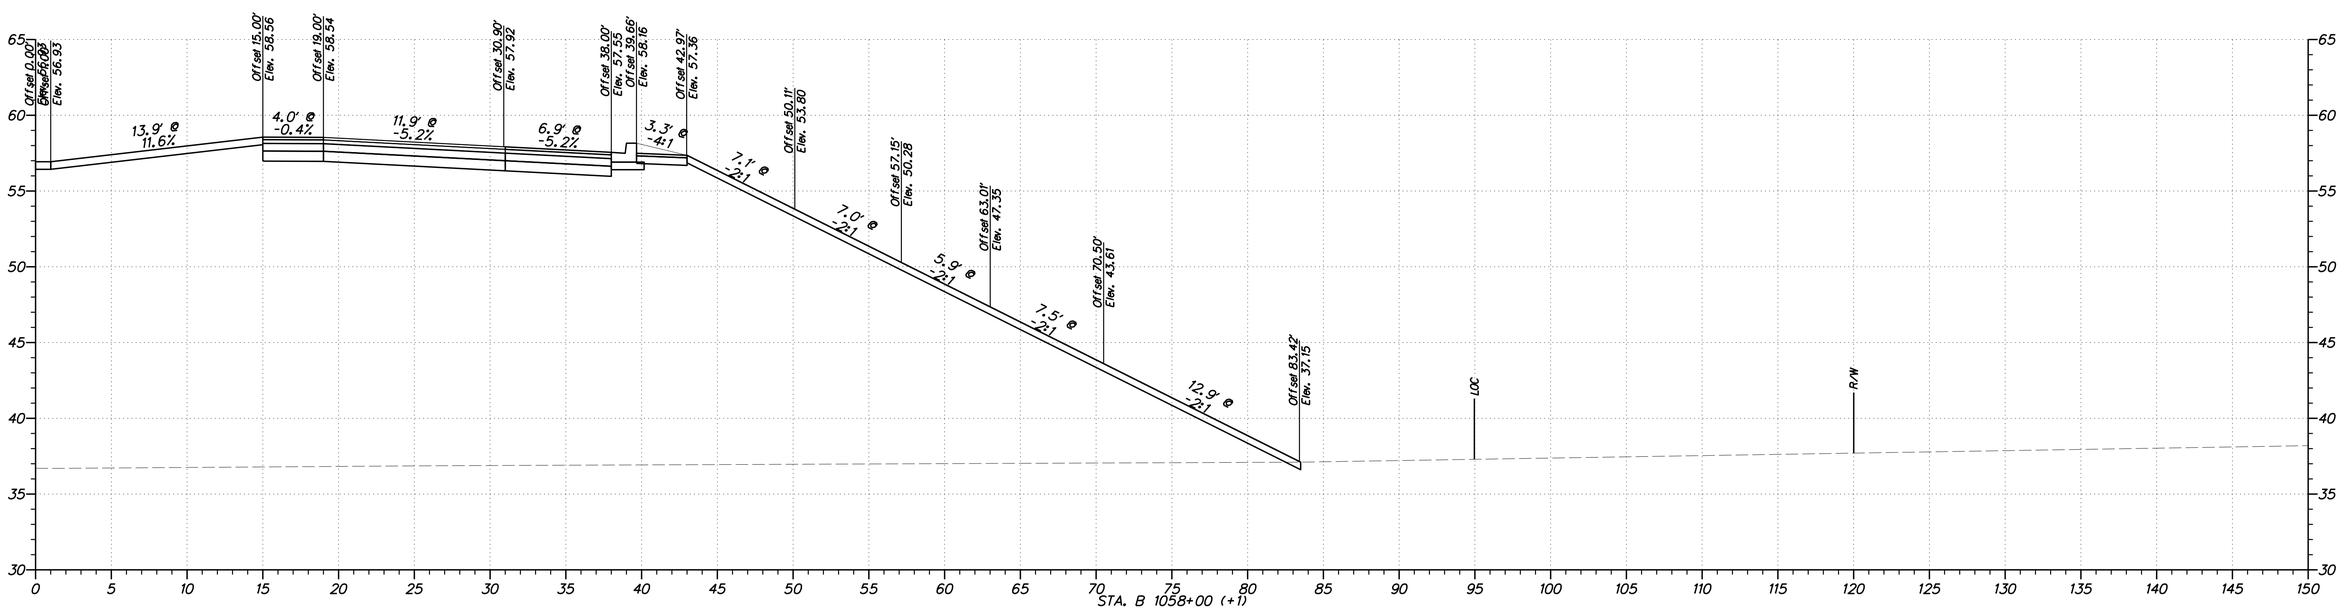


**DELAWARE DEPARTMENT OF TRANSPORTATION**

ADDENDUMS / REVISIONS

HORIZONTAL AND VERTICAL SCALE: 1"=5'
0 5 10 15
FEET

**WEST DOVER CONNECTOR**

| CONTRACT | BRIDGE NO. | 2-156, 2-157 |
|---|---|---|
| T200411701 | DESIGNED BY: RP | |
| COUNTY | | |
| KENT | CHECKED BY: BP | |

**CROSS SECTIONS WEST DOVER CONNECTOR**

SHEET NO.

TOTAL SHTS.
XXX

$USER$
$DATE$
$FILEL$

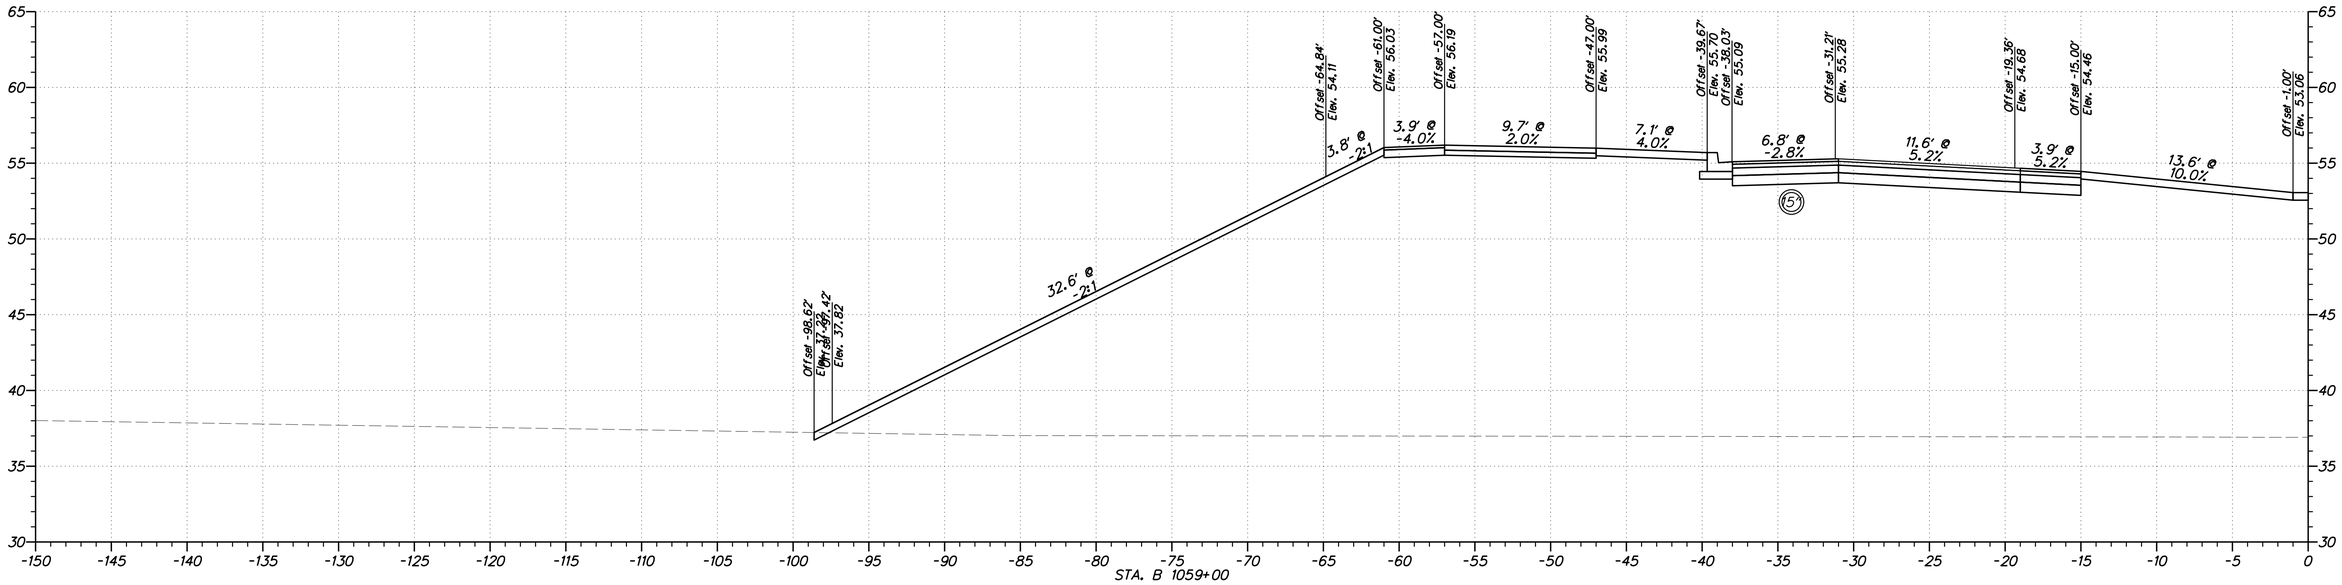


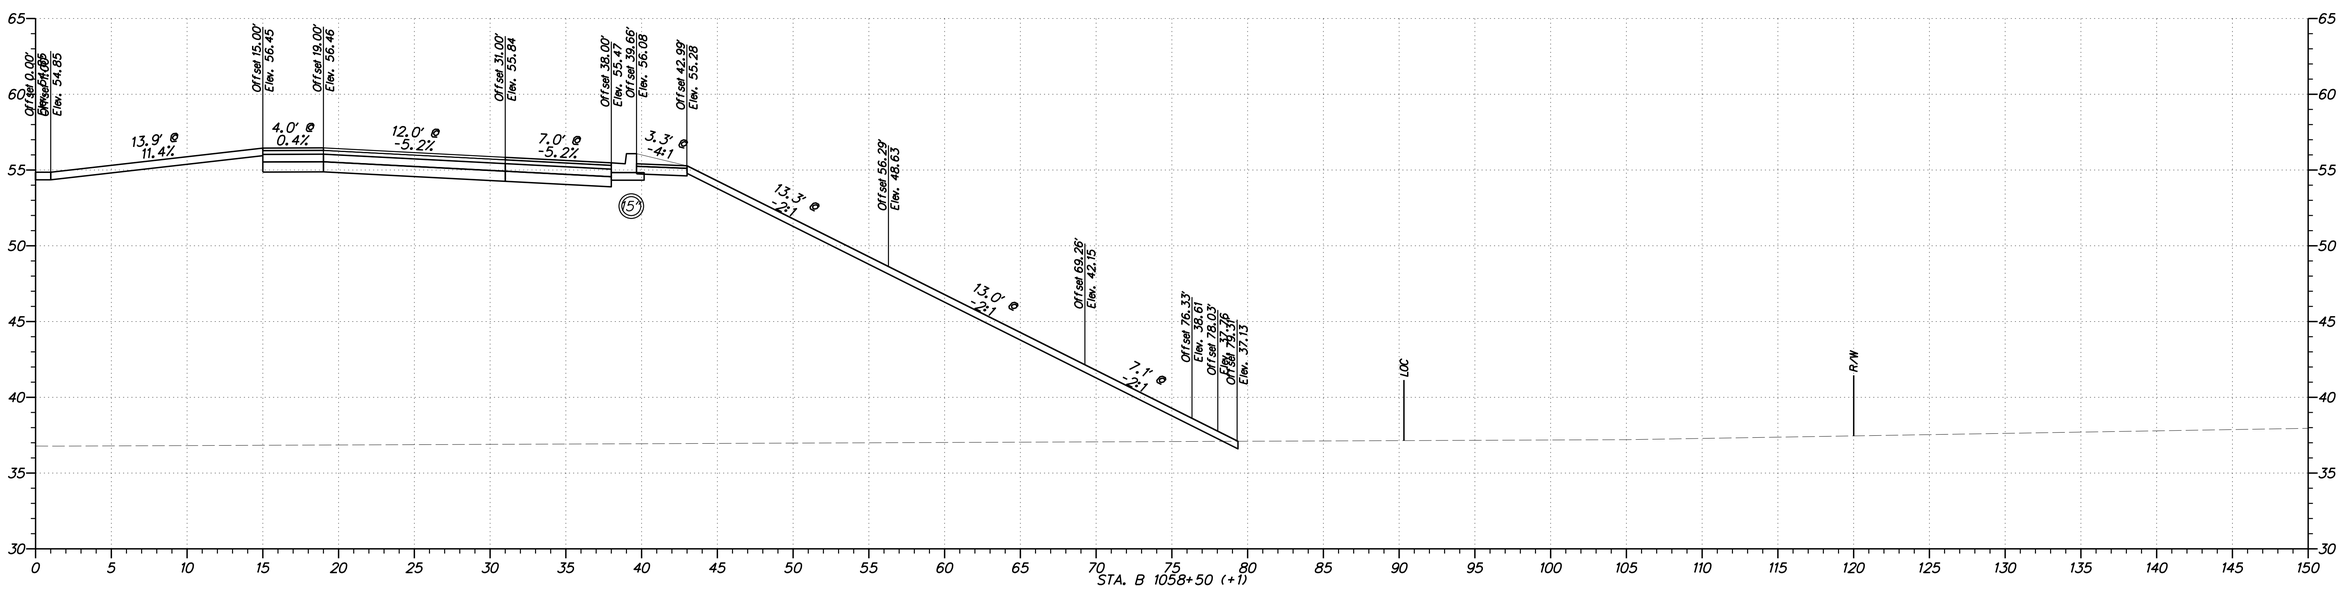


**DELAWARE DEPARTMENT OF TRANSPORTATION**

ADDENDUMS / REVISIONS

HORIZONTAL AND VERTICAL SCALE: 1"=5'
0 5 10 15
FEET

**WEST DOVER CONNECTOR**

| CONTRACT | BRIDGE NO. | 2-156, 2-157 |
|---|---|---|
| T200411701 | DESIGNED BY: RP | |
| COUNTY | | |
| KENT | CHECKED BY: BP | |

**CROSS SECTIONS WEST DOVER CONNECTOR**

SHEET NO.

TOTAL SHTS.
XXX

$USER$
$DATE$
$FILEL$

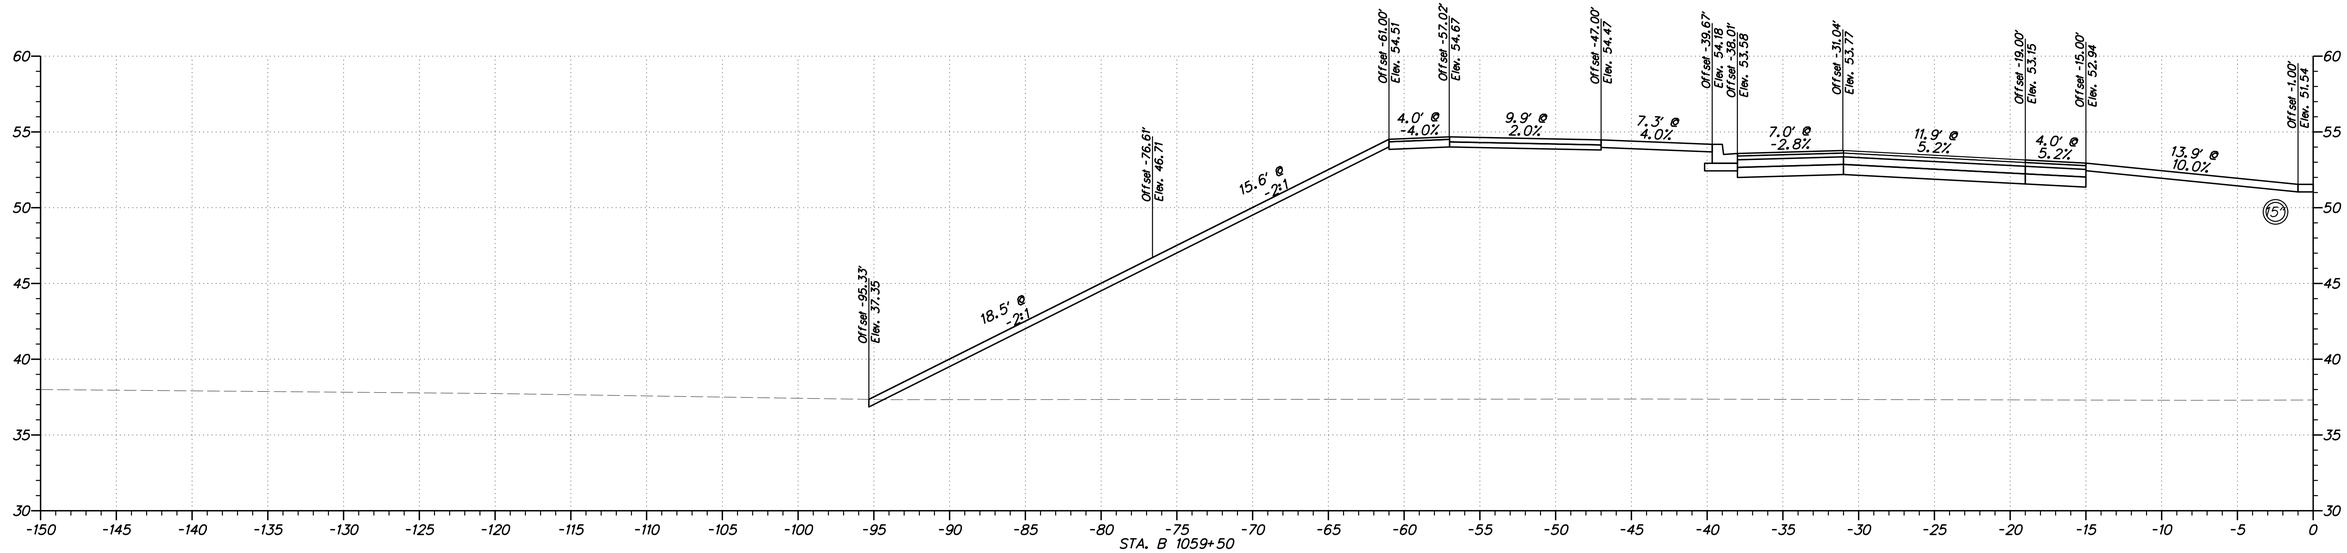


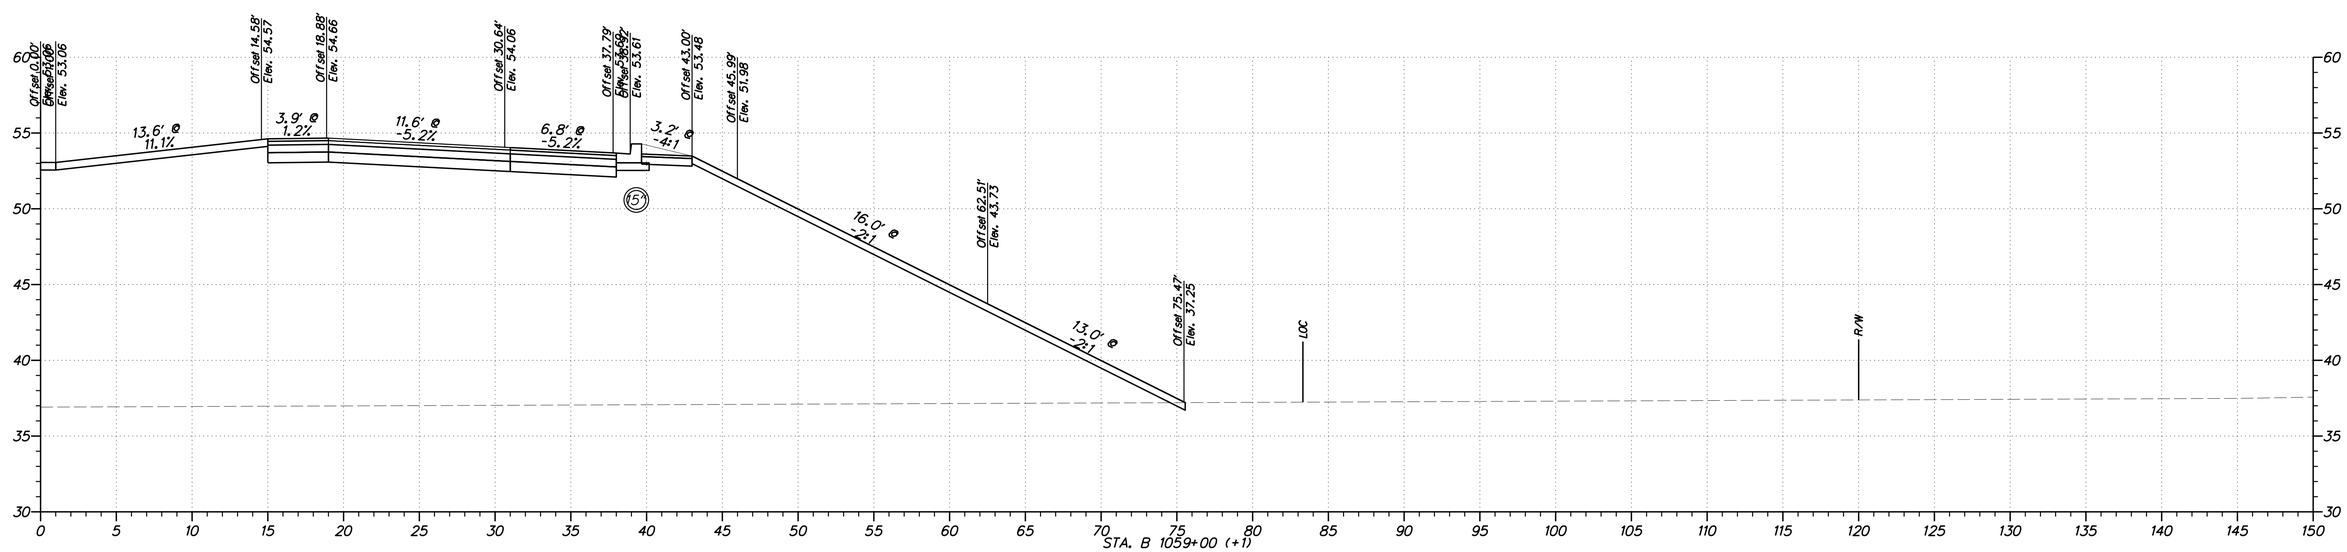


**DELAWARE DEPARTMENT OF TRANSPORTATION**

ADDENDUMS / REVISIONS

HORIZONTAL AND VERTICAL SCALE: 1"=5'
0 5 10 15
FEET

**WEST DOVER CONNECTOR**

| CONTRACT | BRIDGE NO. 2-156, 2-157 |
|---|---|
| T200411701 | DESIGNED BY: RP |
| COUNTY | |
| KENT | CHECKED BY: BP |

**CROSS SECTIONS WEST DOVER CONNECTOR**

SHEET NO.

TOTAL SHTS.
XXX

$USER$
$DATE$
$FILE$

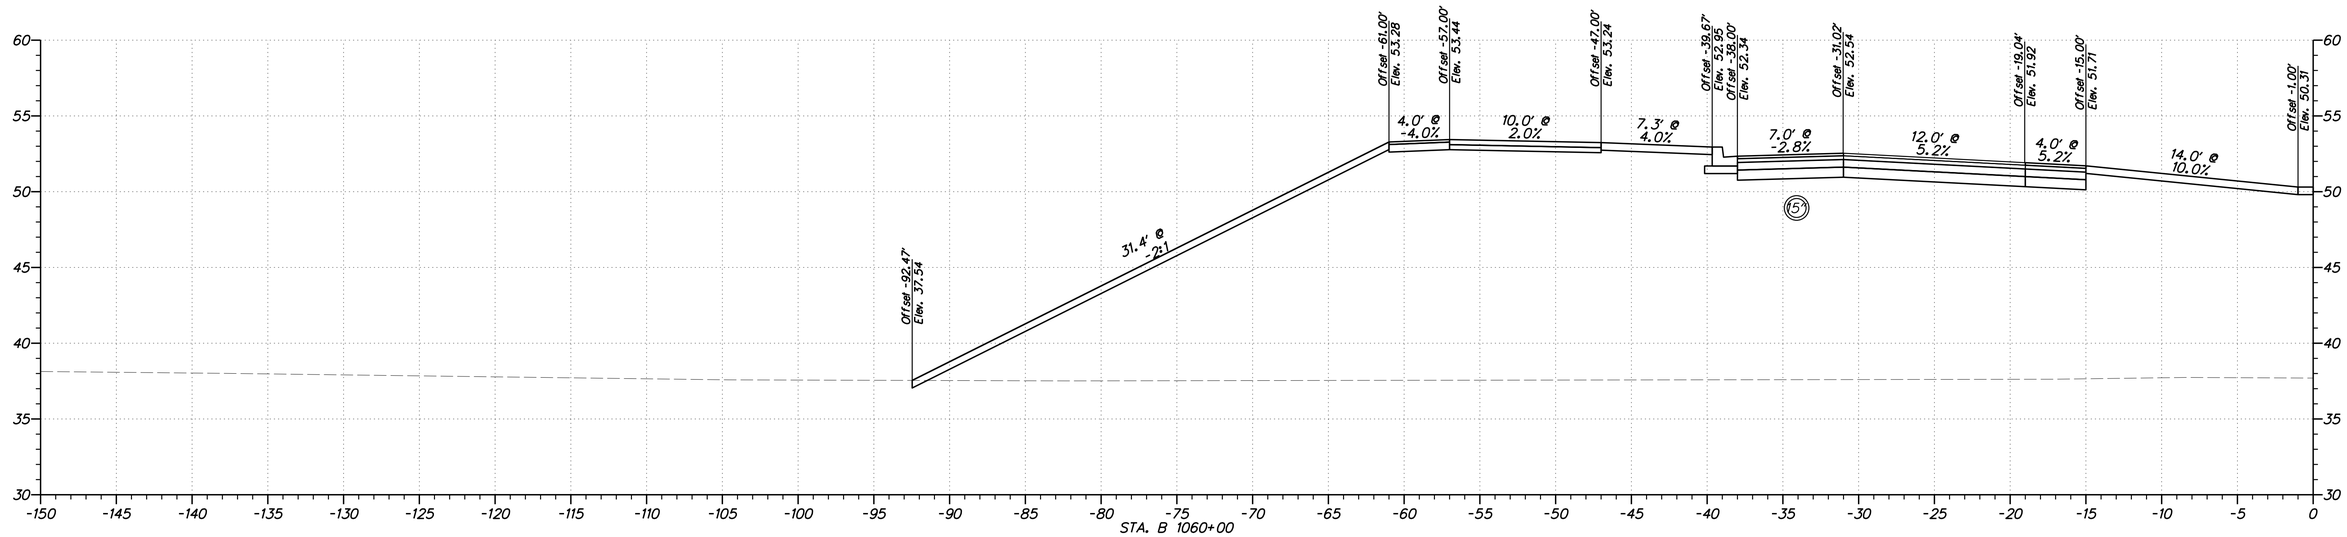


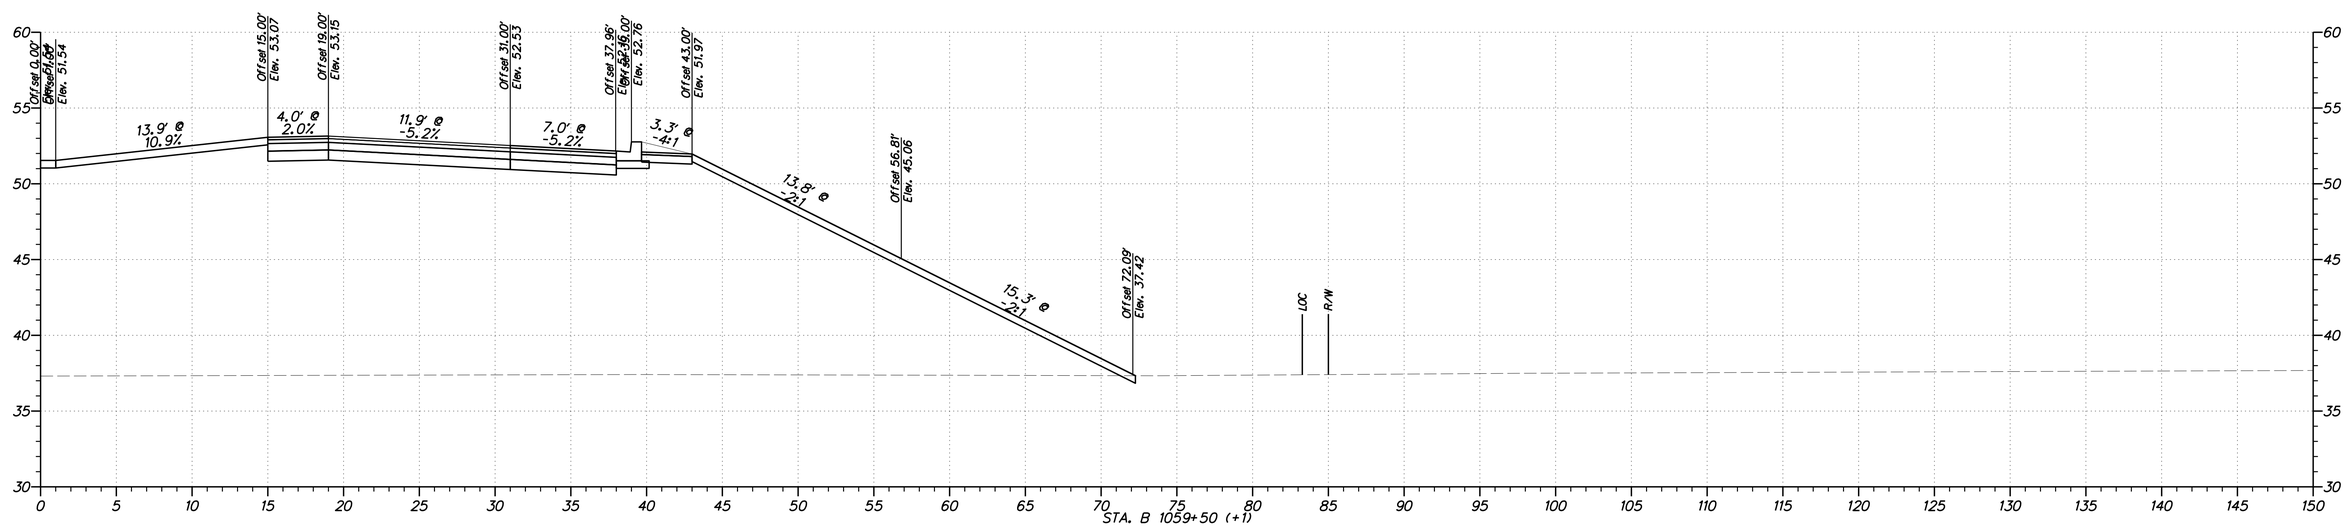


**DELAWARE DEPARTMENT OF TRANSPORTATION**

ADDENDUMS / REVISIONS

HORIZONTAL AND VERTICAL SCALE: 1"=5'
0 5 10 15
FEET

**WEST DOVER CONNECTOR**

| CONTRACT | BRIDGE NO. 2-156, 2-157 |
|---|---|
| T200411701 | DESIGNED BY: RP |
| COUNTY | |
| KENT | CHECKED BY: BP |

**CROSS SECTIONS WEST DOVER CONNECTOR**

SHEET NO.

TOTAL SHTS.
XXX

$USER$
$DATE$
$FILE$

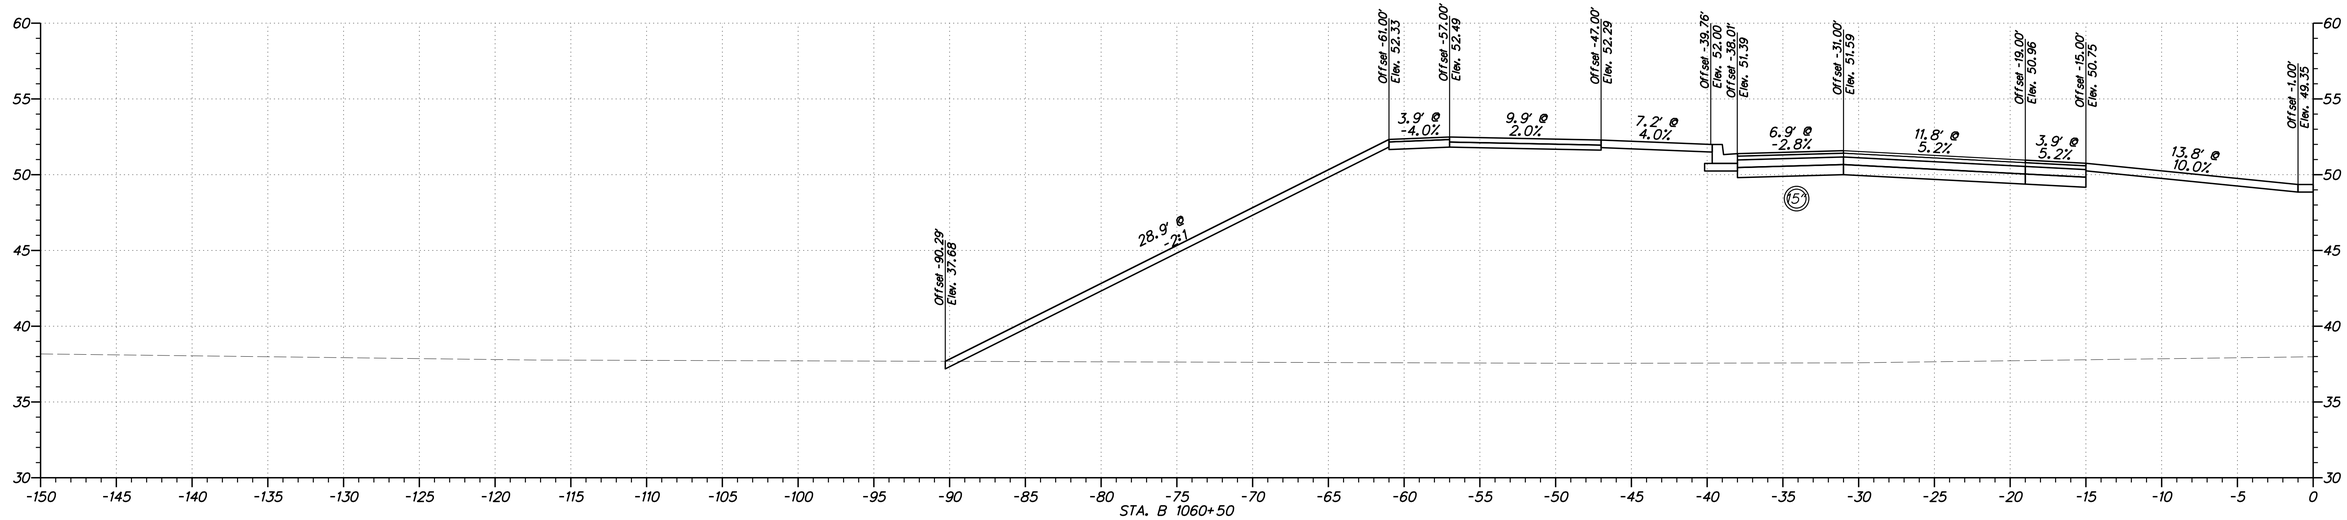


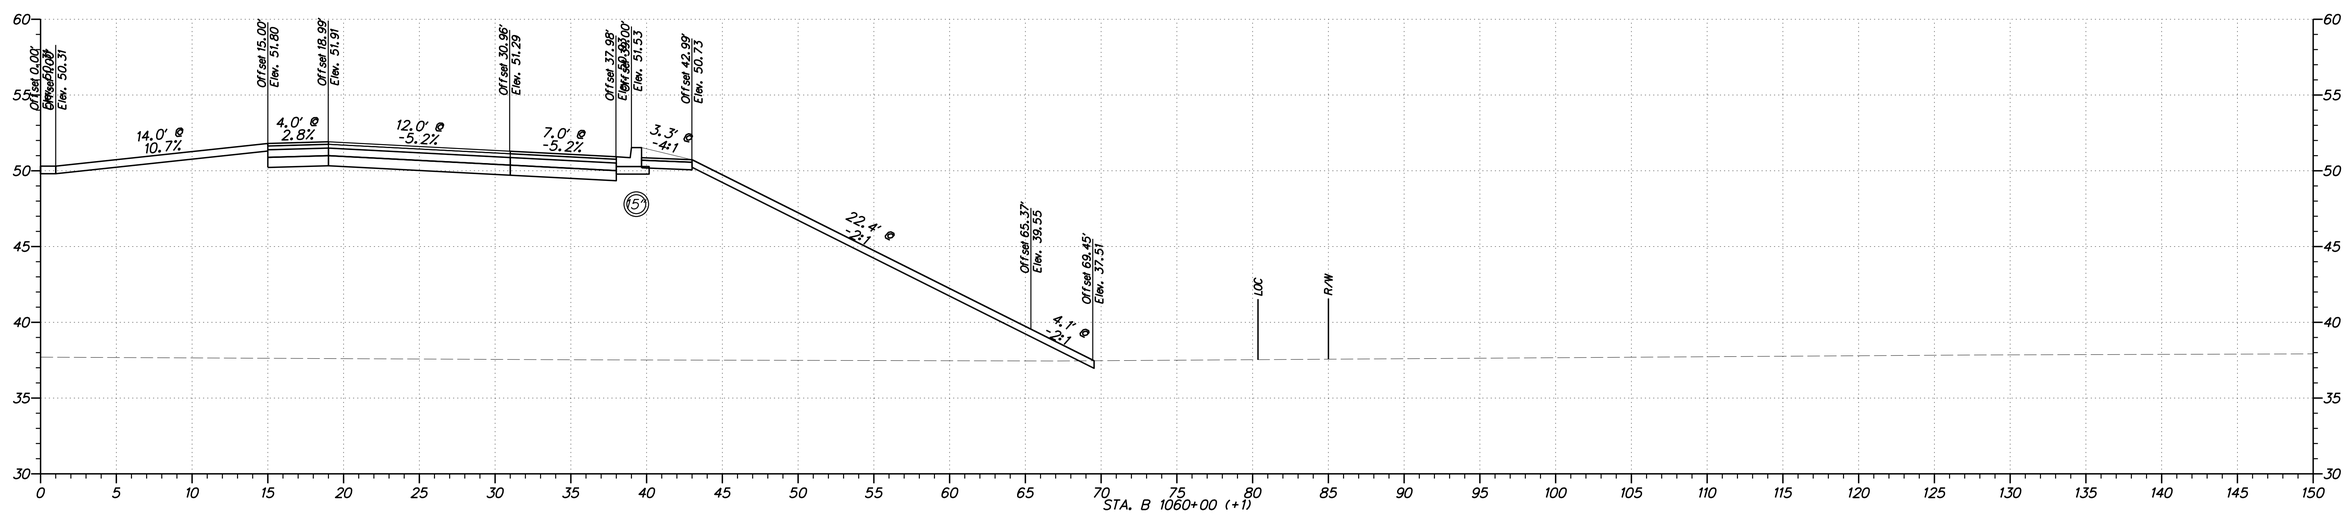


**DELAWARE DEPARTMENT OF TRANSPORTATION**

ADDENDUMS / REVISIONS

HORIZONTAL AND VERTICAL SCALE: 1"=5'
0 5 10 15
FEET

**WEST DOVER CONNECTOR**

| CONTRACT | BRIDGE NO. 2-156, 2-157 |
|---|---|
| T200411701 | DESIGNED BY: RP |
| COUNTY | |
| KENT | CHECKED BY: BP |

**CROSS SECTIONS WEST DOVER CONNECTOR**

SHEET NO.

TOTAL SHTS.
XXX

$USER$
$DATE$
$FILE$

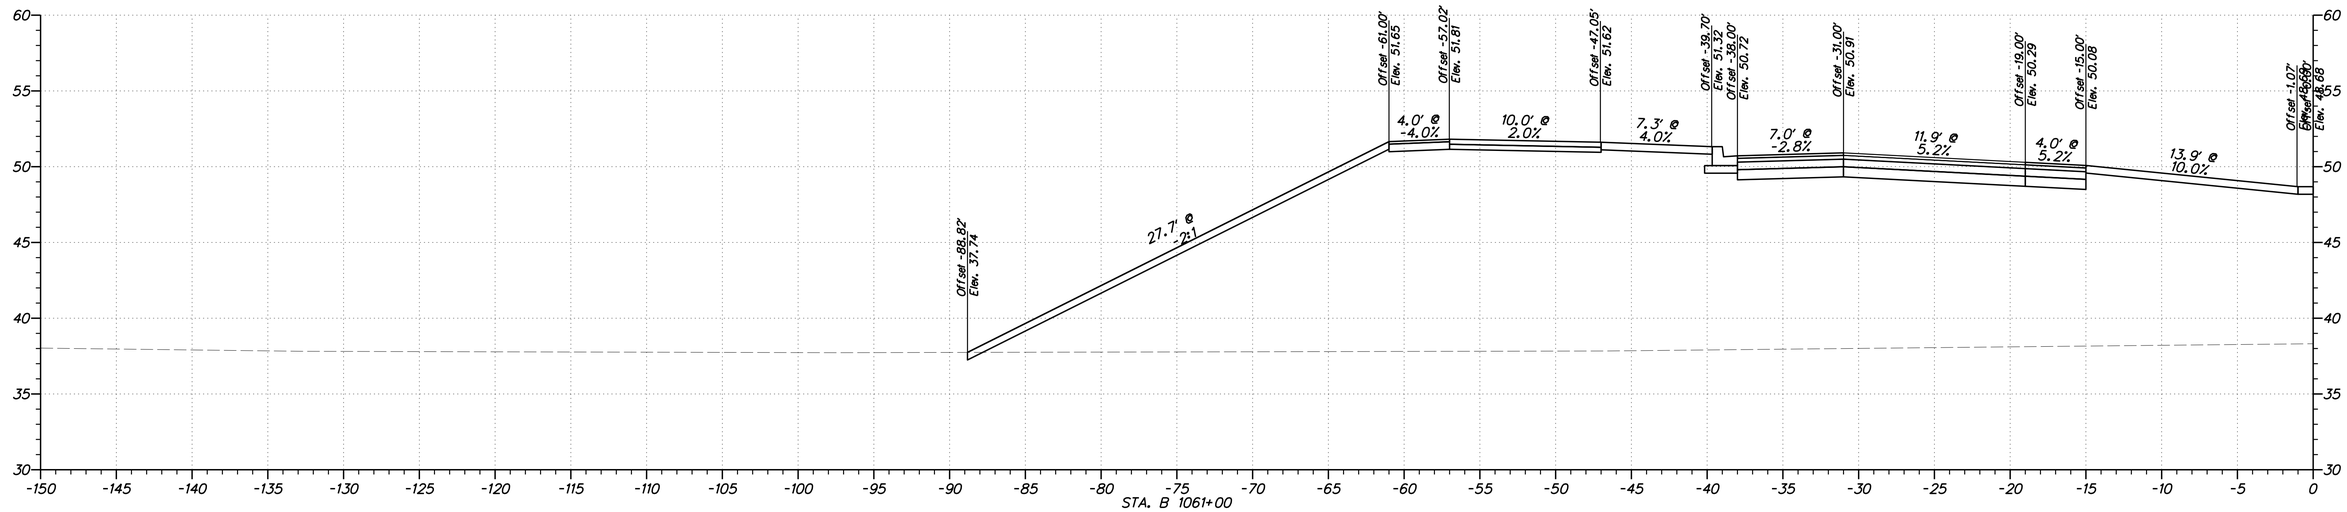


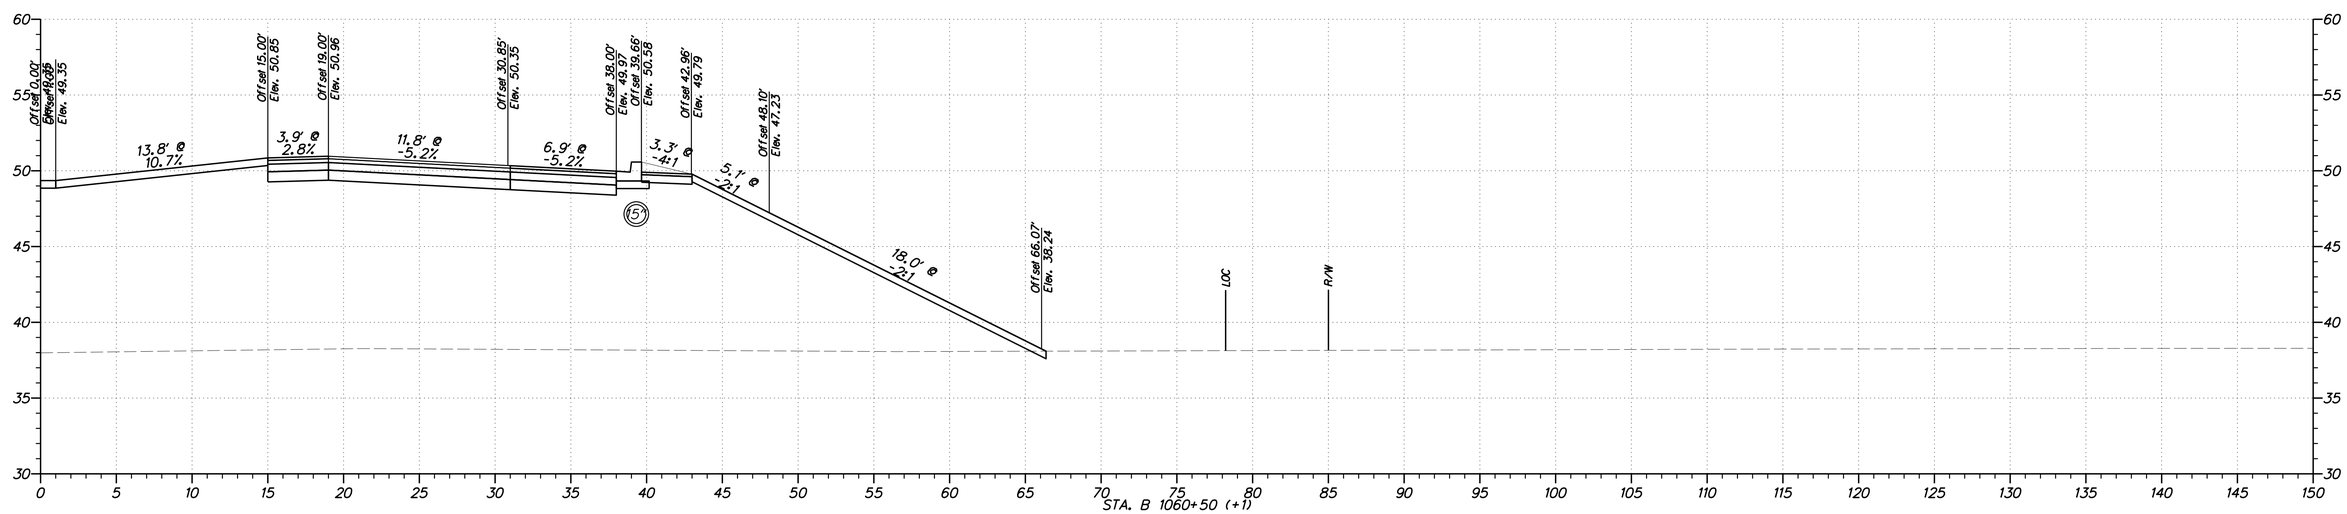


**DELAWARE DEPARTMENT OF TRANSPORTATION**

ADDENDUMS / REVISIONS

HORIZONTAL AND VERTICAL SCALE: 1"=5'
0 5 10 15
FEET

**WEST DOVER CONNECTOR**

| CONTRACT | BRIDGE NO. 2-156, 2-157 | CROSS SECTIONS WEST DOVER CONNECTOR | SHEET NO. |
|---|---|---|---|
| T200411701 | DESIGNED BY: RP | | |
| COUNTY | | | TOTAL SHTS. |
| KENT | CHECKED BY: BP | | XXX |

$USER$
$DATE$
$FILE$

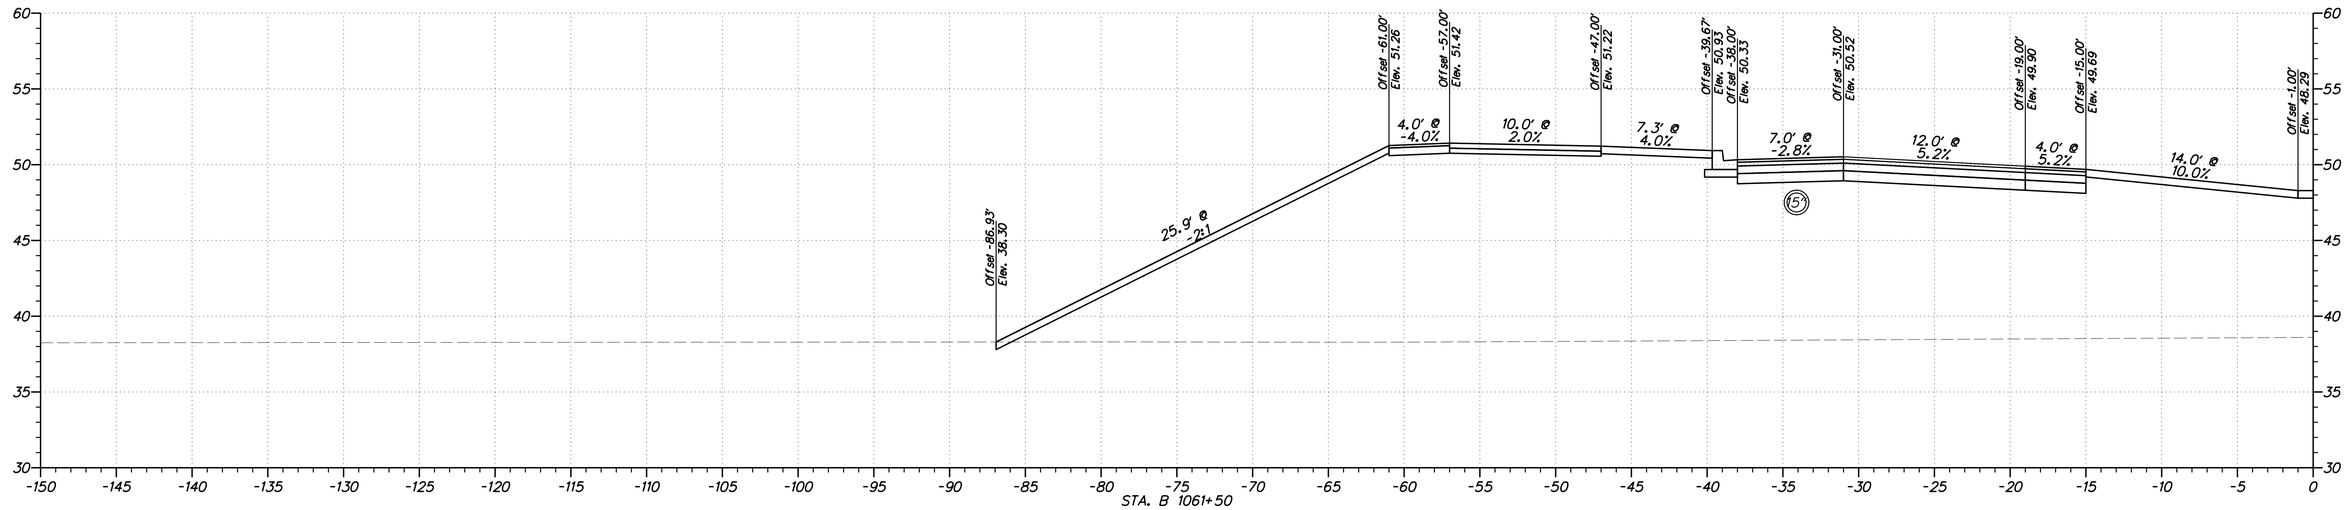


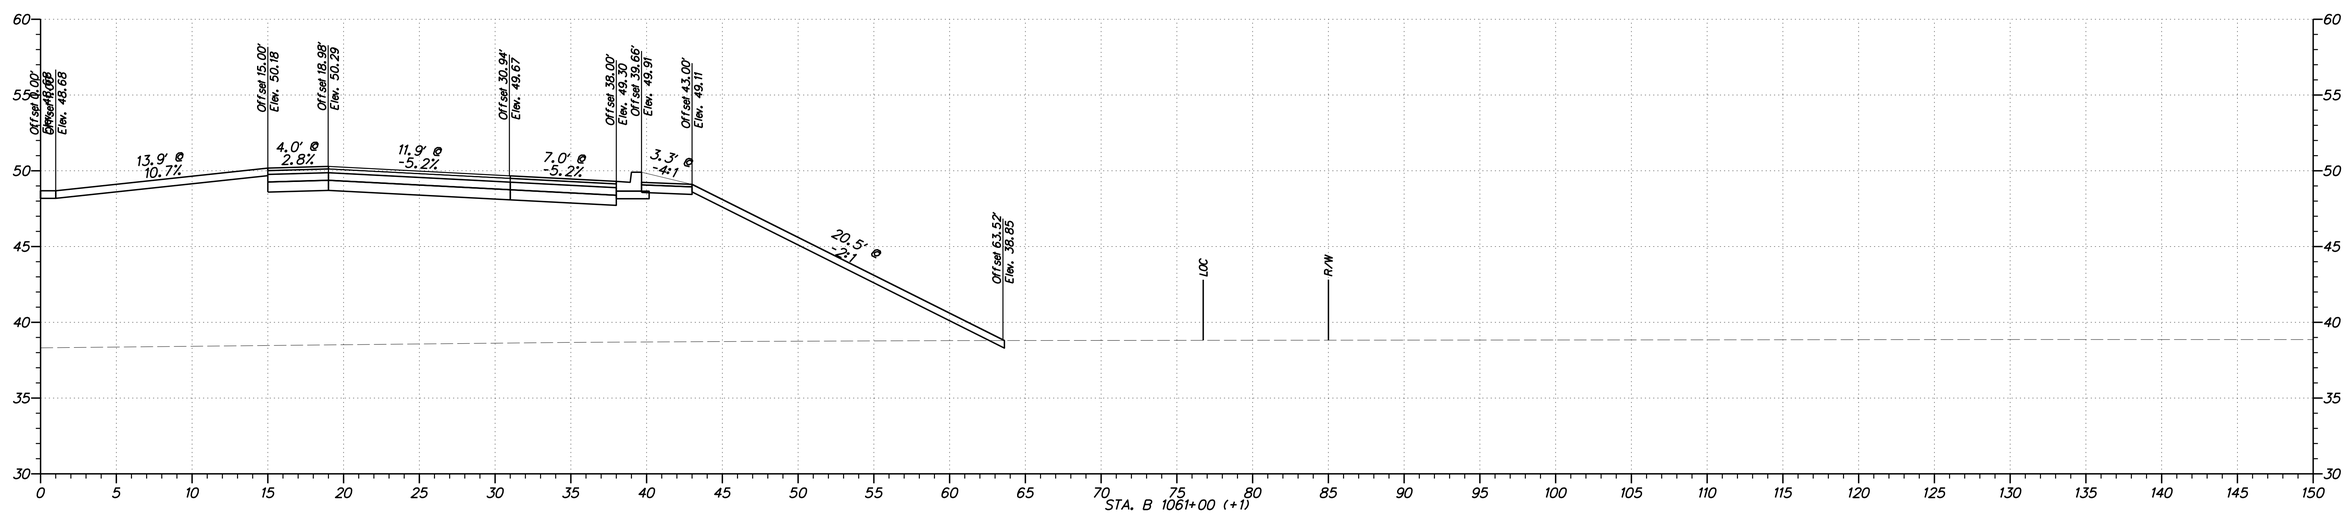


**DELAWARE DEPARTMENT OF TRANSPORTATION**

ADDENDUMS / REVISIONS

HORIZONTAL AND VERTICAL SCALE: 1"=5'
0 5 10 15
FEET

**WEST DOVER CONNECTOR**

| CONTRACT | BRIDGE NO. 2-156, 2-157 |
|---|---|
| T200411701 | DESIGNED BY: RP |
| COUNTY | |
| KENT | CHECKED BY: BP |

**CROSS SECTIONS WEST DOVER CONNECTOR**

SHEET NO.

TOTAL SHTS.
XXX

$USER$
$DATE$
$FILE$

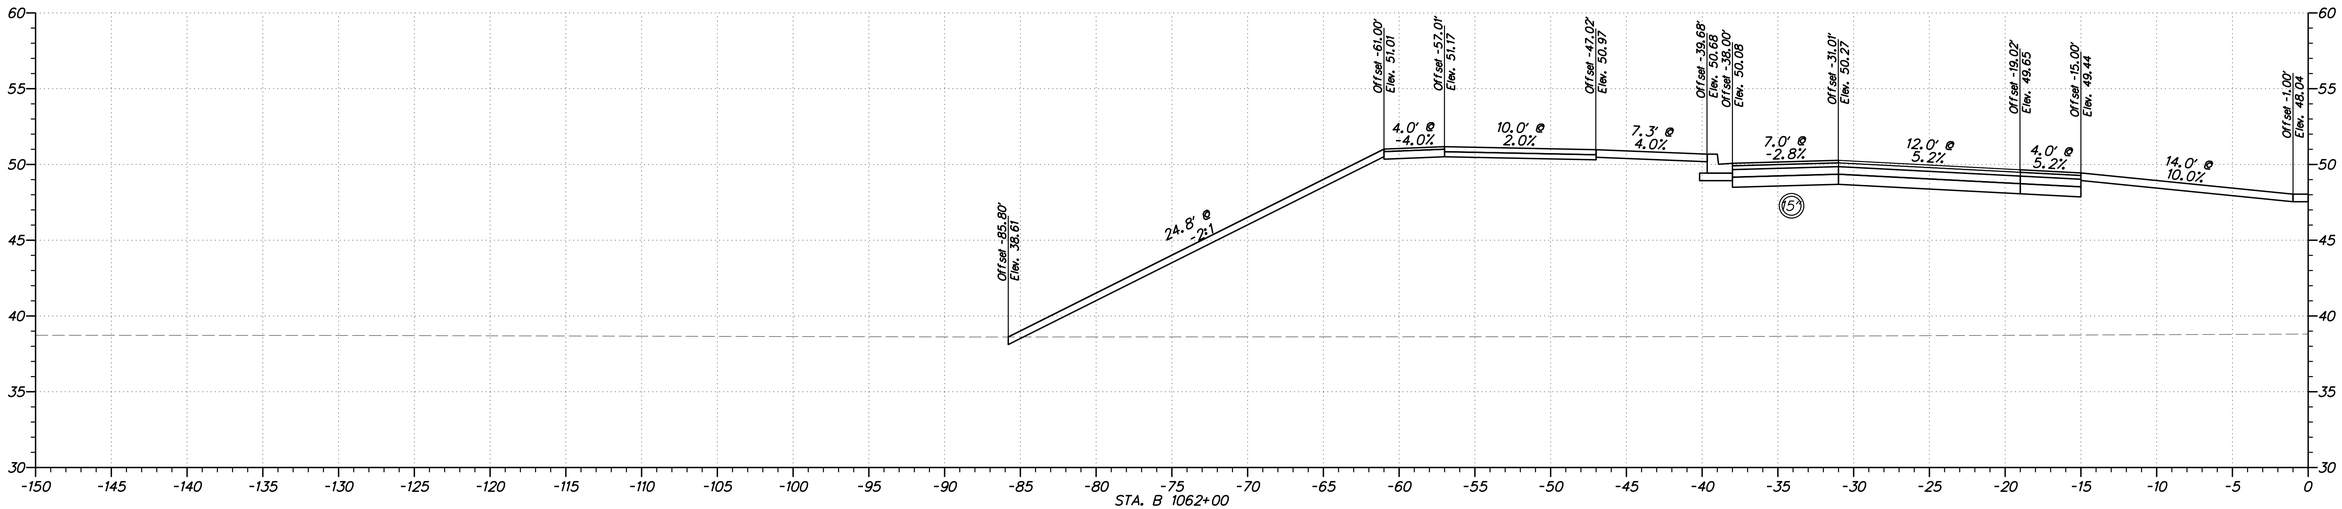


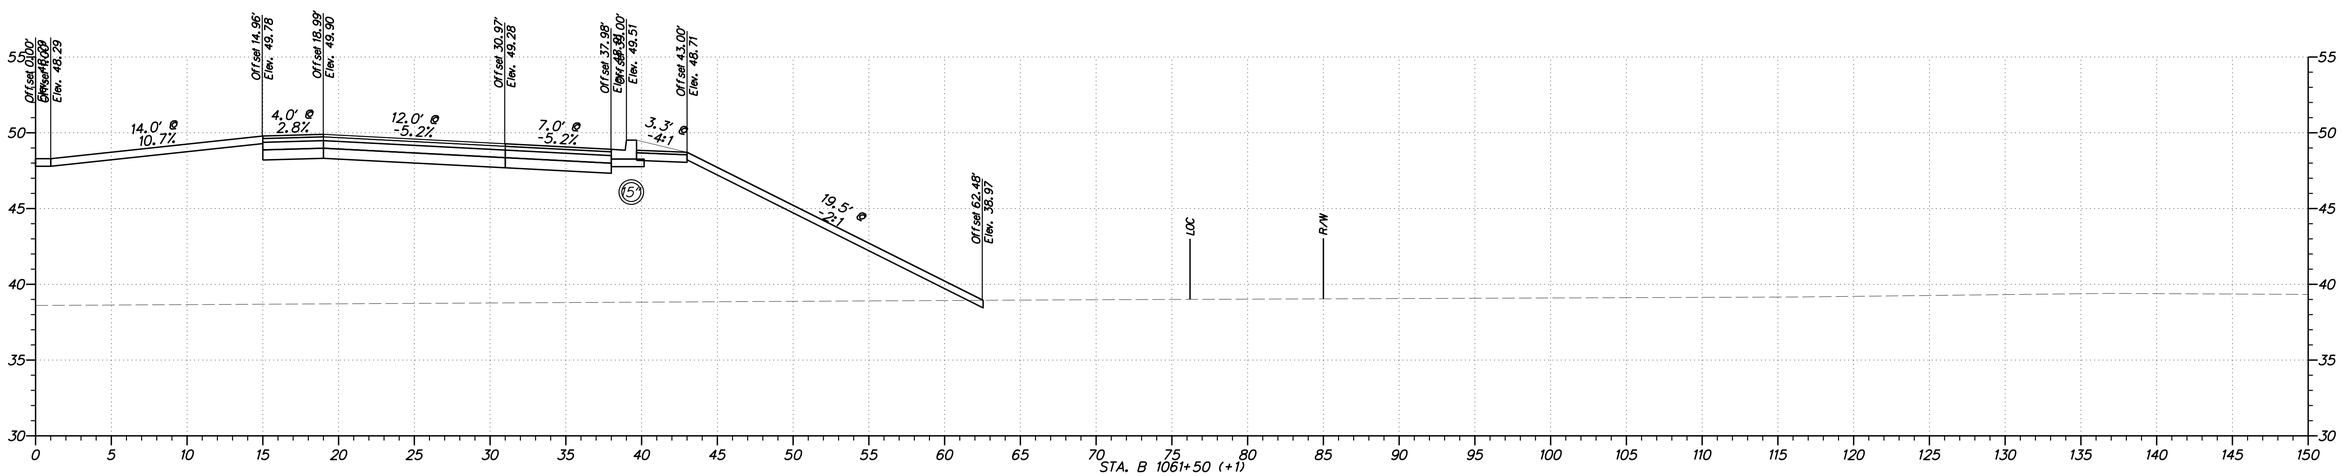


| | | | | | | |
|---|---|---|---|---|---|---|
| **DELAWARE DEPARTMENT OF TRANSPORTATION** | ADDENDUMS / REVISIONS | HORIZONTAL AND VERTICAL SCALE: 1"=5' (0, 5, 10, 15 FEET) | **WEST DOVER CONNECTOR** | CONTRACT T200411701 / COUNTY KENT | BRIDGE NO. 2-156, 2-157 / DESIGNED BY: RP / CHECKED BY: BP | **CROSS SECTIONS WEST DOVER CONNECTOR** | SHEET NO. / TOTAL SHTS. XXX |

$USER$
$DATE$
$FILE$

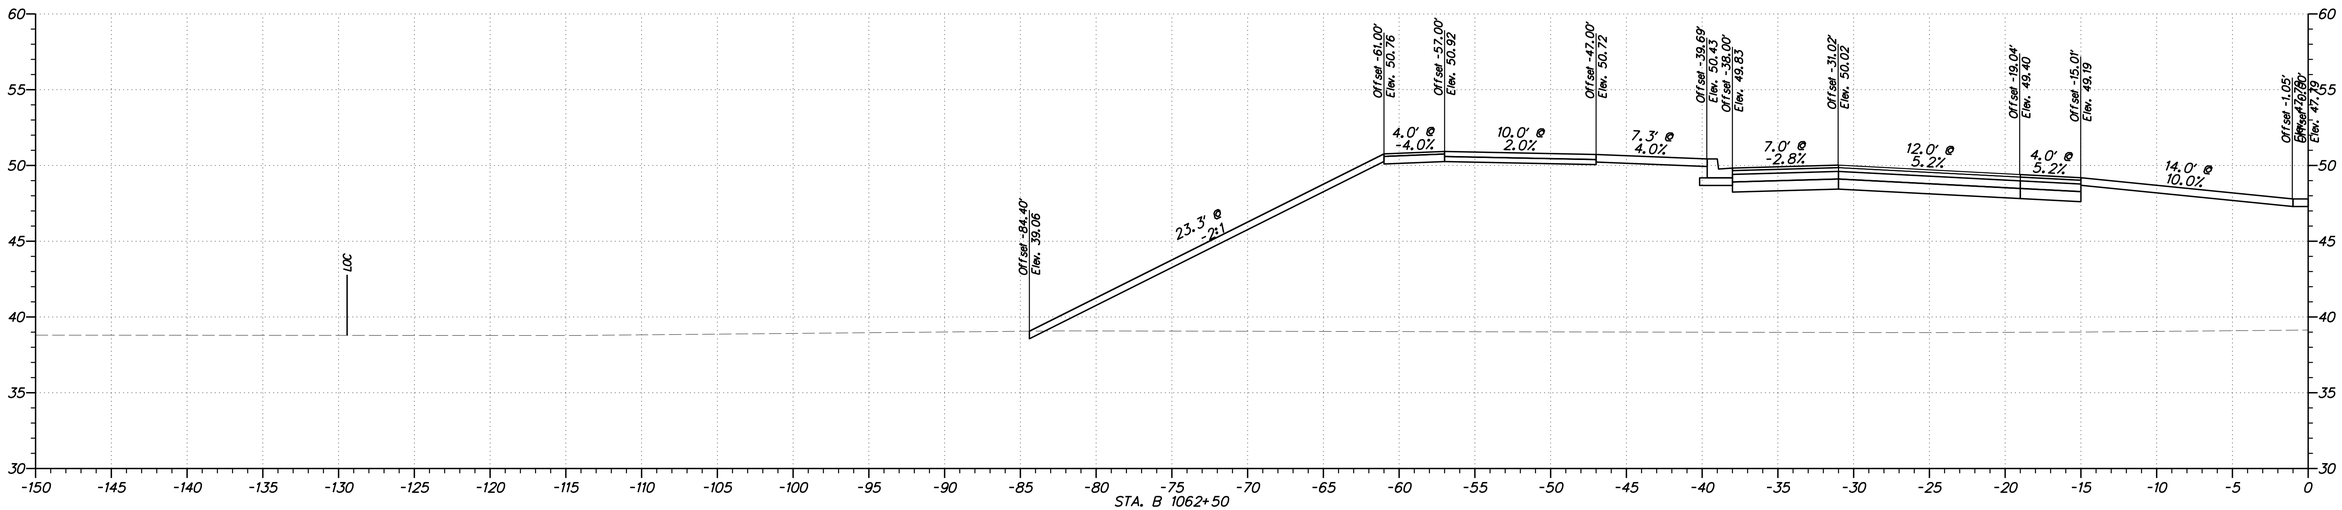


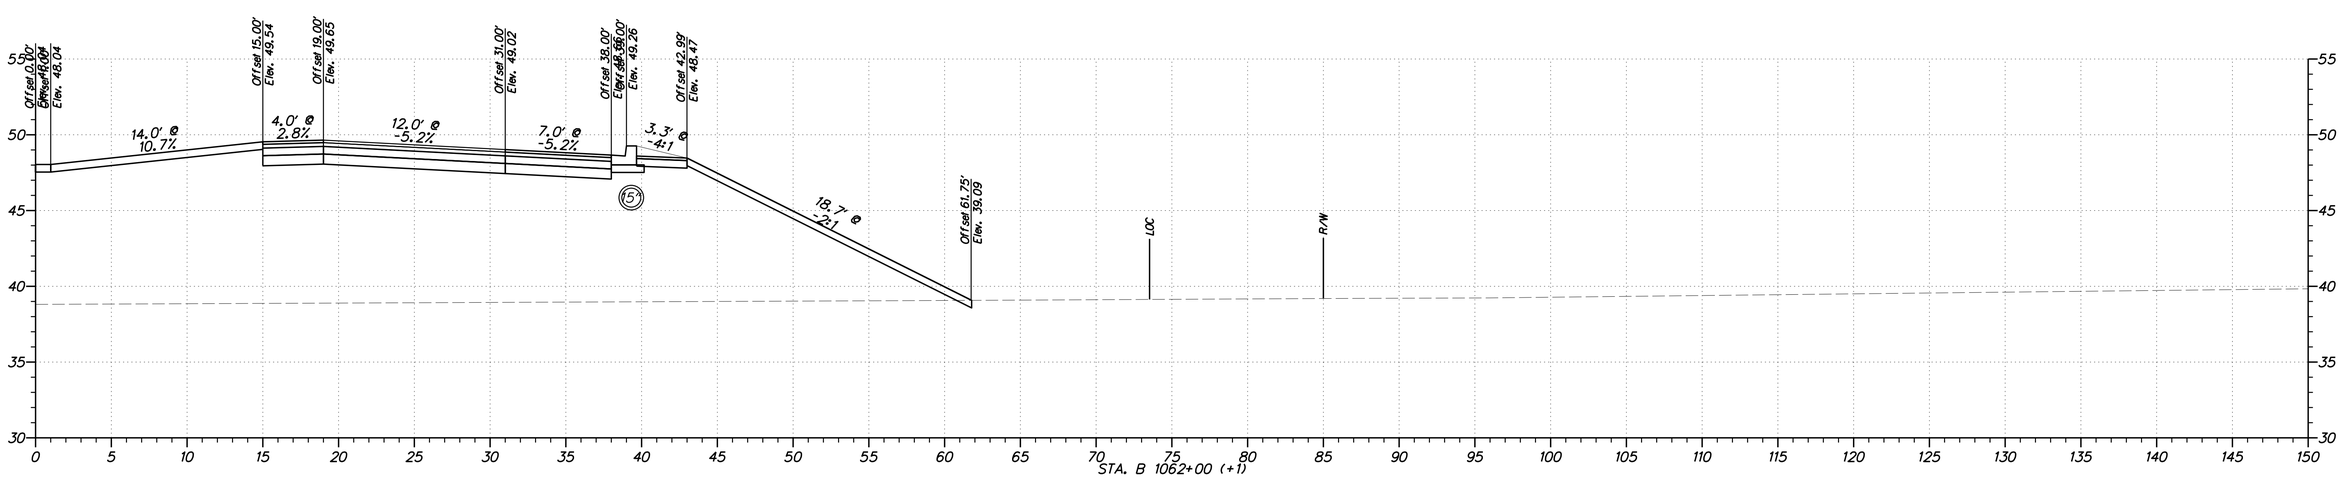


**DELAWARE DEPARTMENT OF TRANSPORTATION**

ADDENDUMS / REVISIONS

HORIZONTAL AND VERTICAL SCALE: 1"=5'
0 5 10 15
FEET

**WEST DOVER CONNECTOR**

| CONTRACT | BRIDGE NO. | 2-156, 2-157 |
|---|---|---|
| T200411701 | DESIGNED BY: RP | |
| COUNTY | | |
| KENT | CHECKED BY: BP | |

**CROSS SECTIONS WEST DOVER CONNECTOR**

SHEET NO.

TOTAL SHTS.
XXX

$USER$
$DATE$
$FILE$

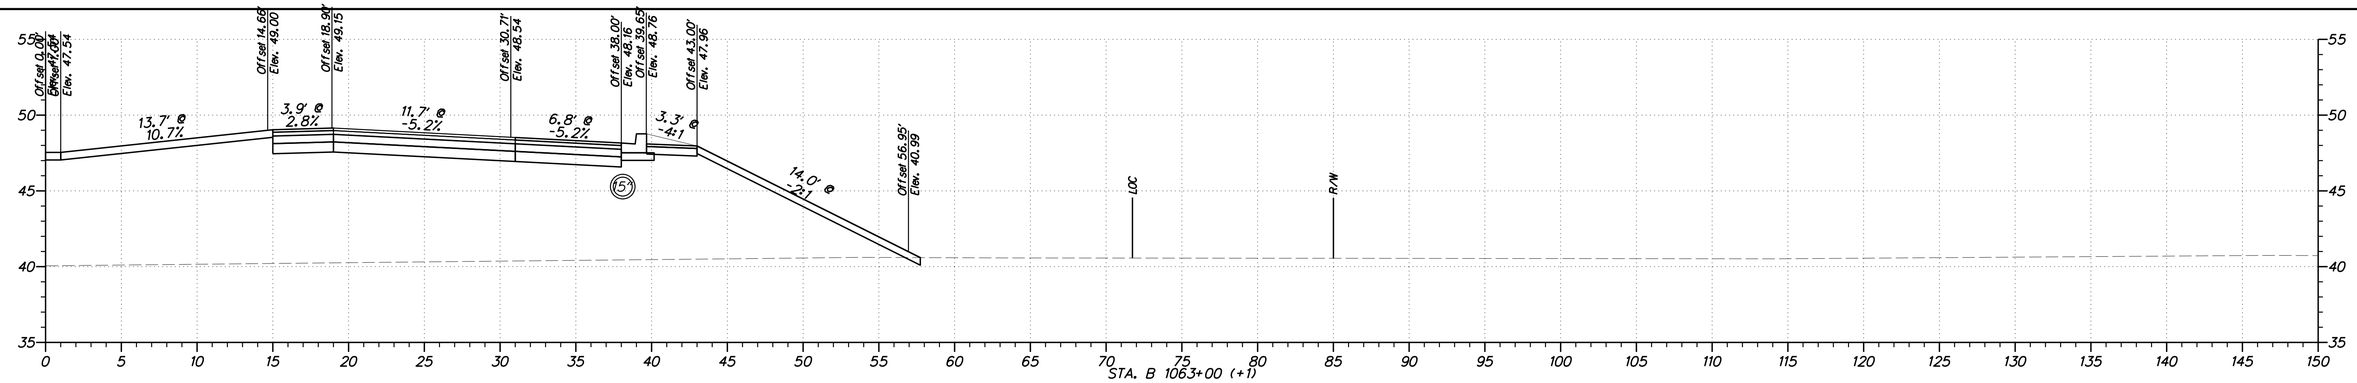


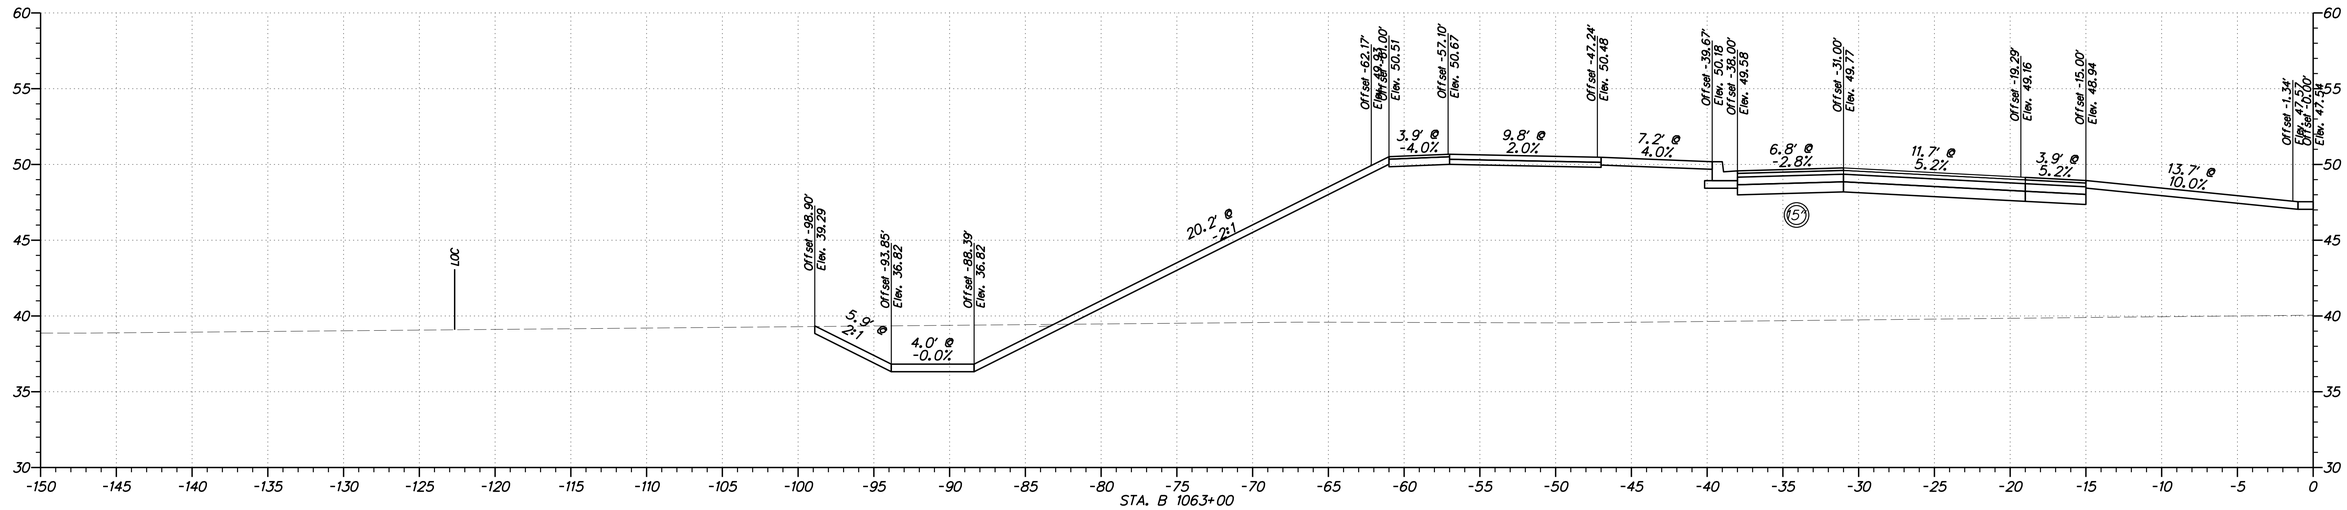


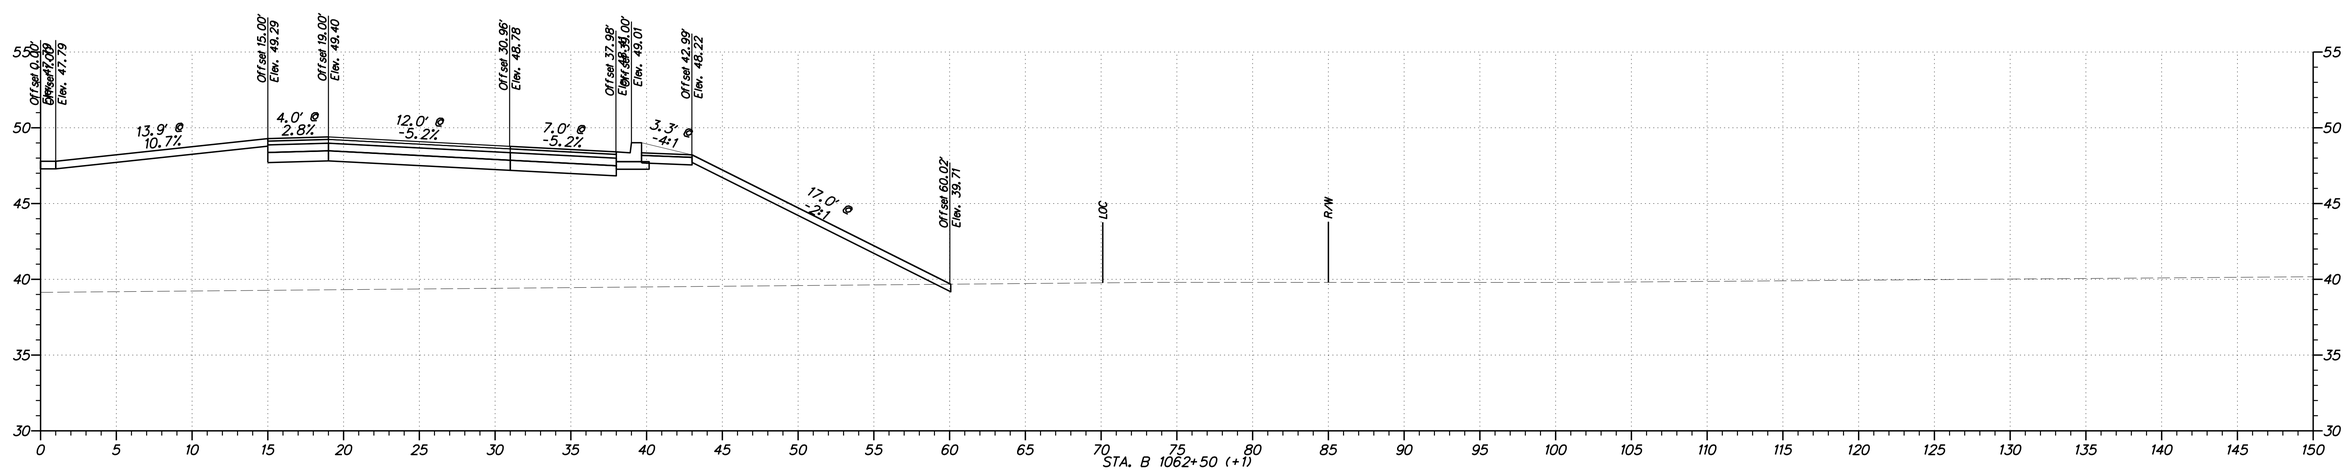


**DELAWARE DEPARTMENT OF TRANSPORTATION**

ADDENDUMS / REVISIONS

HORIZONTAL AND VERTICAL SCALE: 1"=5'
0 5 10 15
FEET

**WEST DOVER CONNECTOR**

| CONTRACT | BRIDGE NO. 2-156, 2-157 | SHEET NO. |
|---|---|---|
| T200411701 | DESIGNED BY: RP | |
| COUNTY | | TOTAL SHTS. |
| KENT | CHECKED BY: BP | XXX |

**CROSS SECTIONS WEST DOVER CONNECTOR**

$USER$
$DATE$
$FILEL$

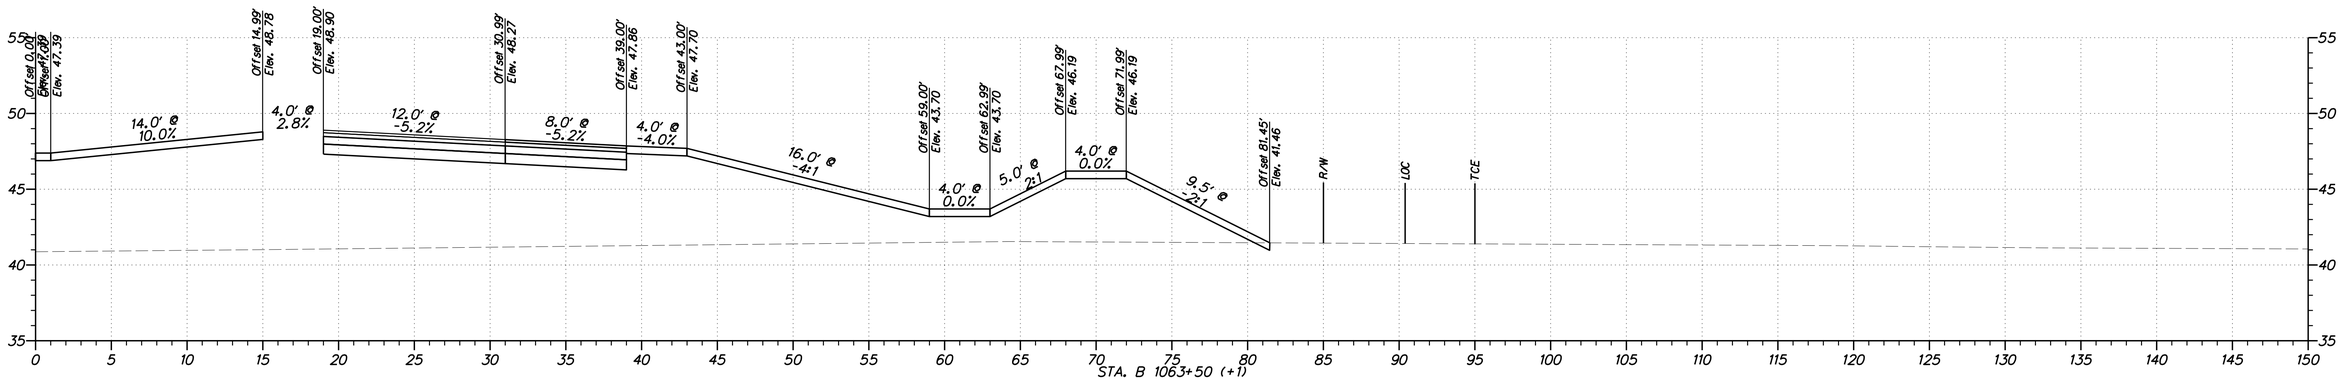


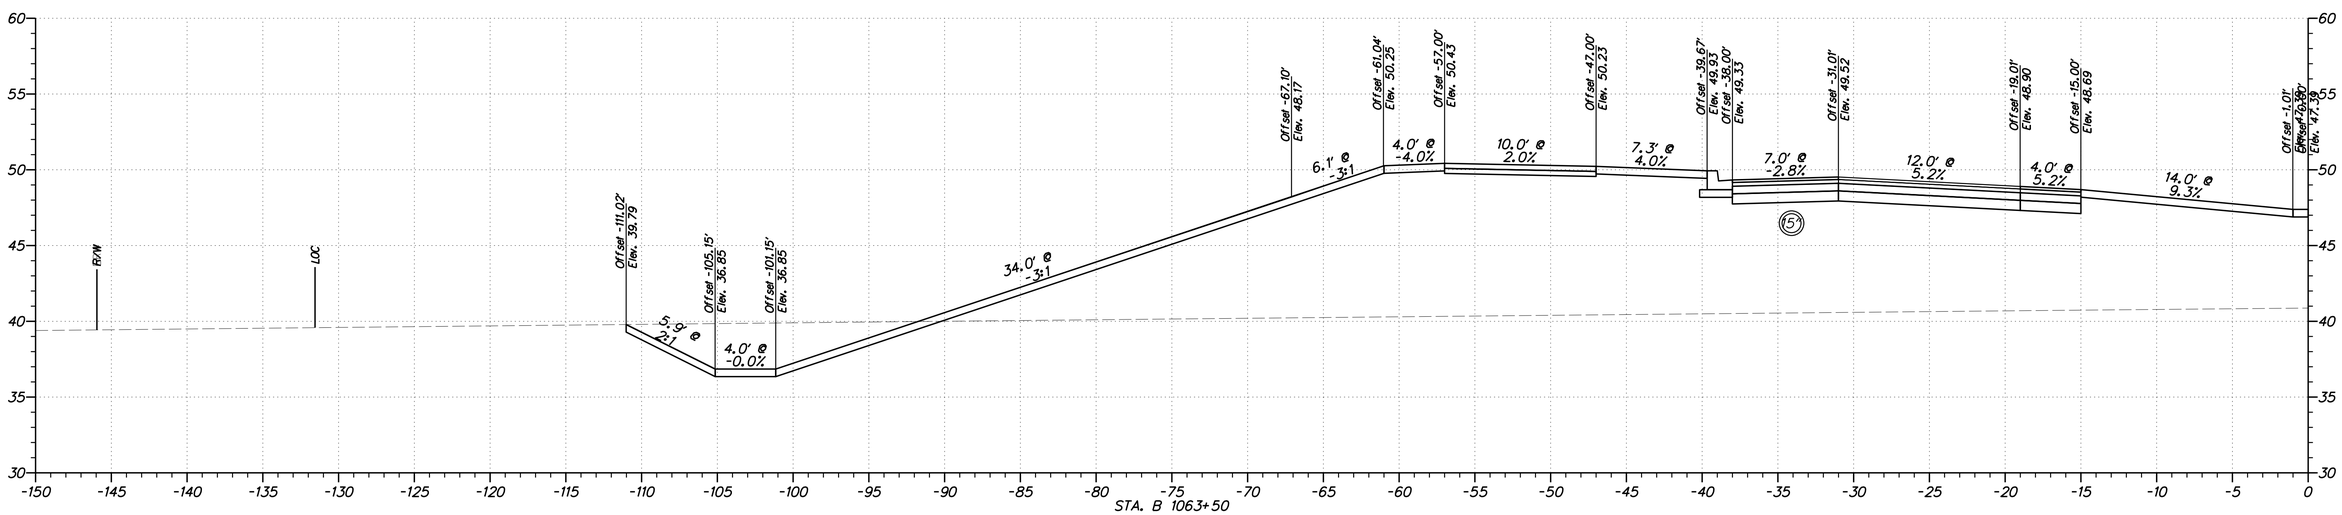


**DELAWARE DEPARTMENT OF TRANSPORTATION**

ADDENDUMS / REVISIONS

HORIZONTAL AND VERTICAL SCALE: 1"=5'
0 5 10 15
FEET

**WEST DOVER CONNECTOR**

| CONTRACT | BRIDGE NO. | 2-156, 2-157 |
|---|---|---|
| T200411701 | DESIGNED BY: RP | |
| COUNTY | | |
| KENT | CHECKED BY: BP | |

**CROSS SECTIONS WEST DOVER CONNECTOR**

SHEET NO.

TOTAL SHTS.

XXX

$USER$
$DATE$
$FILE$

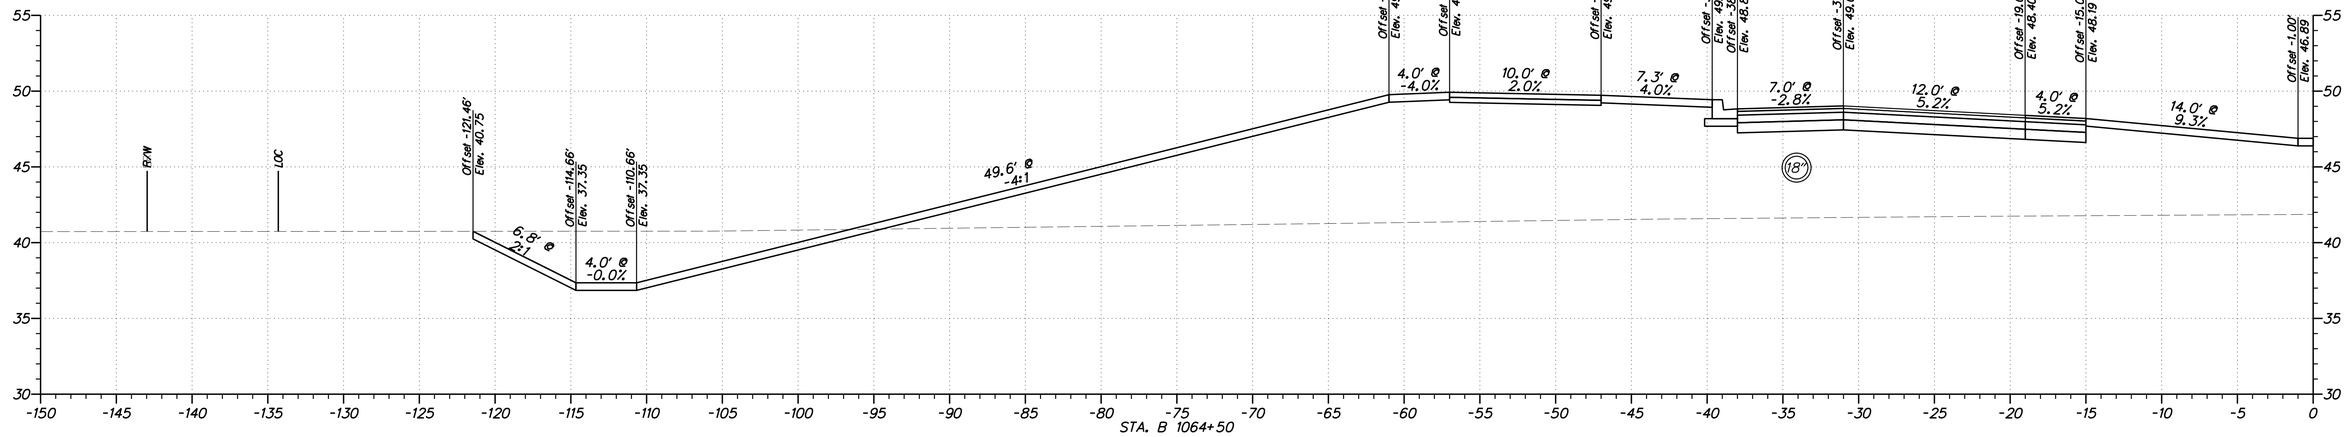


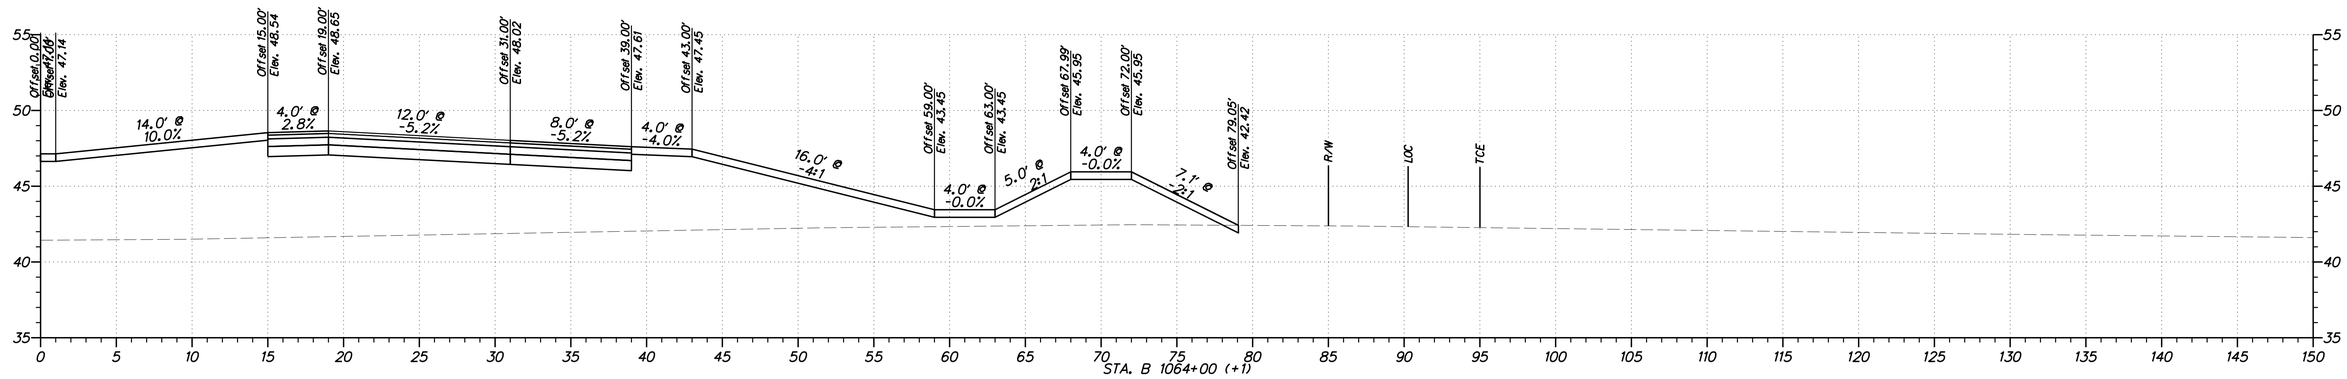


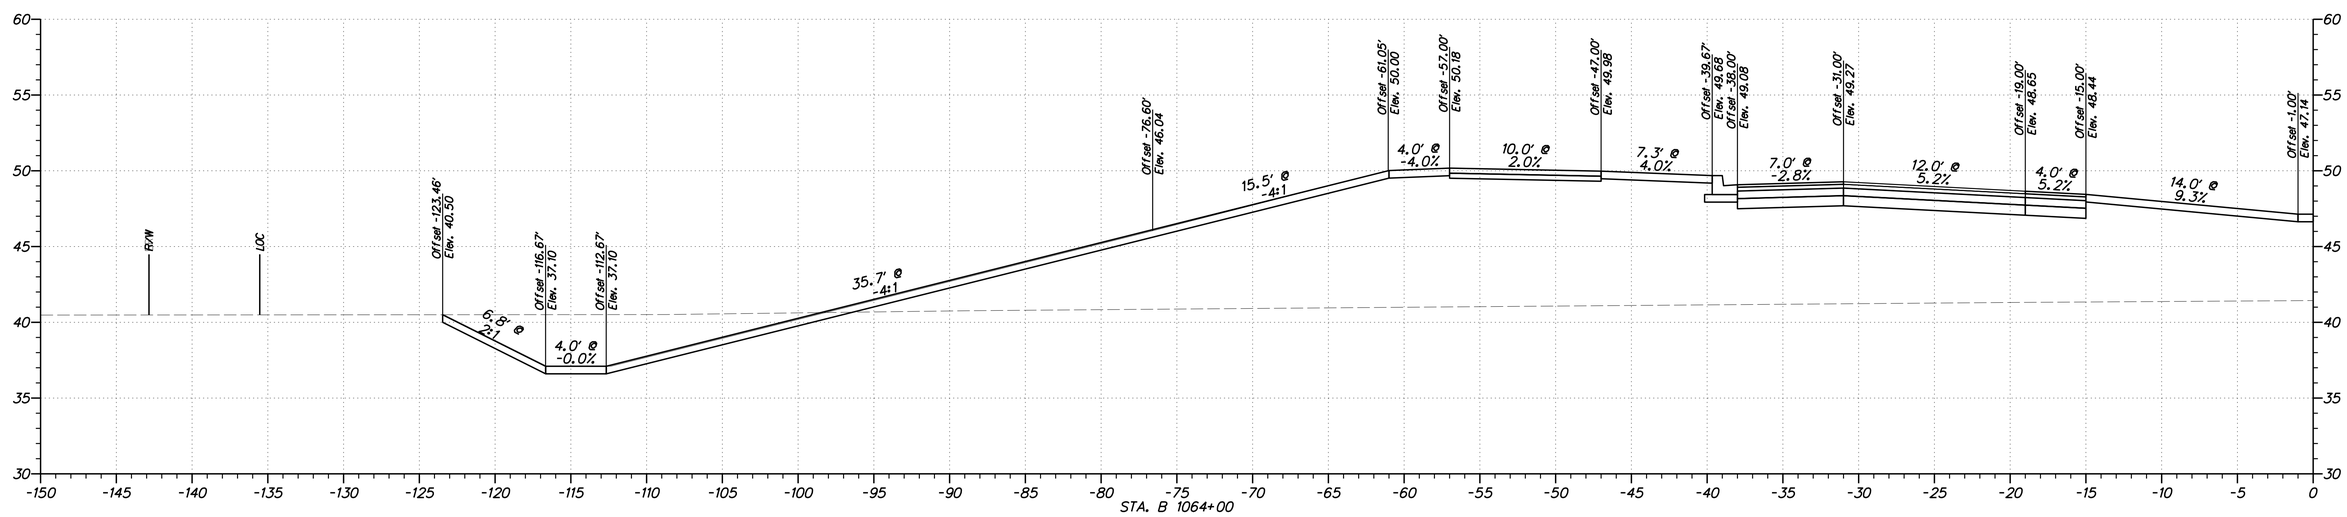


**DELAWARE DEPARTMENT OF TRANSPORTATION**

ADDENDUMS / REVISIONS

HORIZONTAL AND VERTICAL SCALE: 1"=5'
0 5 10 15
FEET

**WEST DOVER CONNECTOR**

| CONTRACT | BRIDGE NO. | 2-156, 2-157 |
|---|---|---|
| T200411701 | DESIGNED BY: RP | |
| COUNTY | | |
| KENT | CHECKED BY: BP | |

**CROSS SECTIONS WEST DOVER CONNECTOR**

SHEET NO.

TOTAL SHTS.

XXX

$USER$
$DATE$
$FILE$

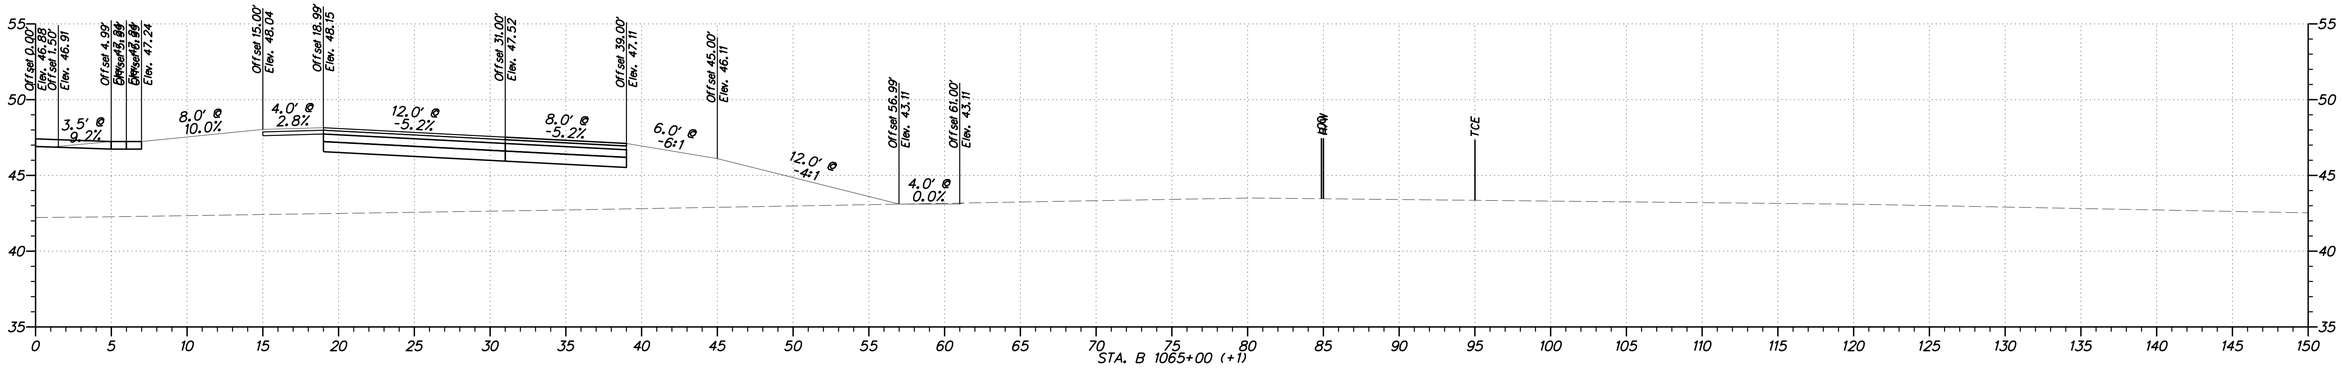


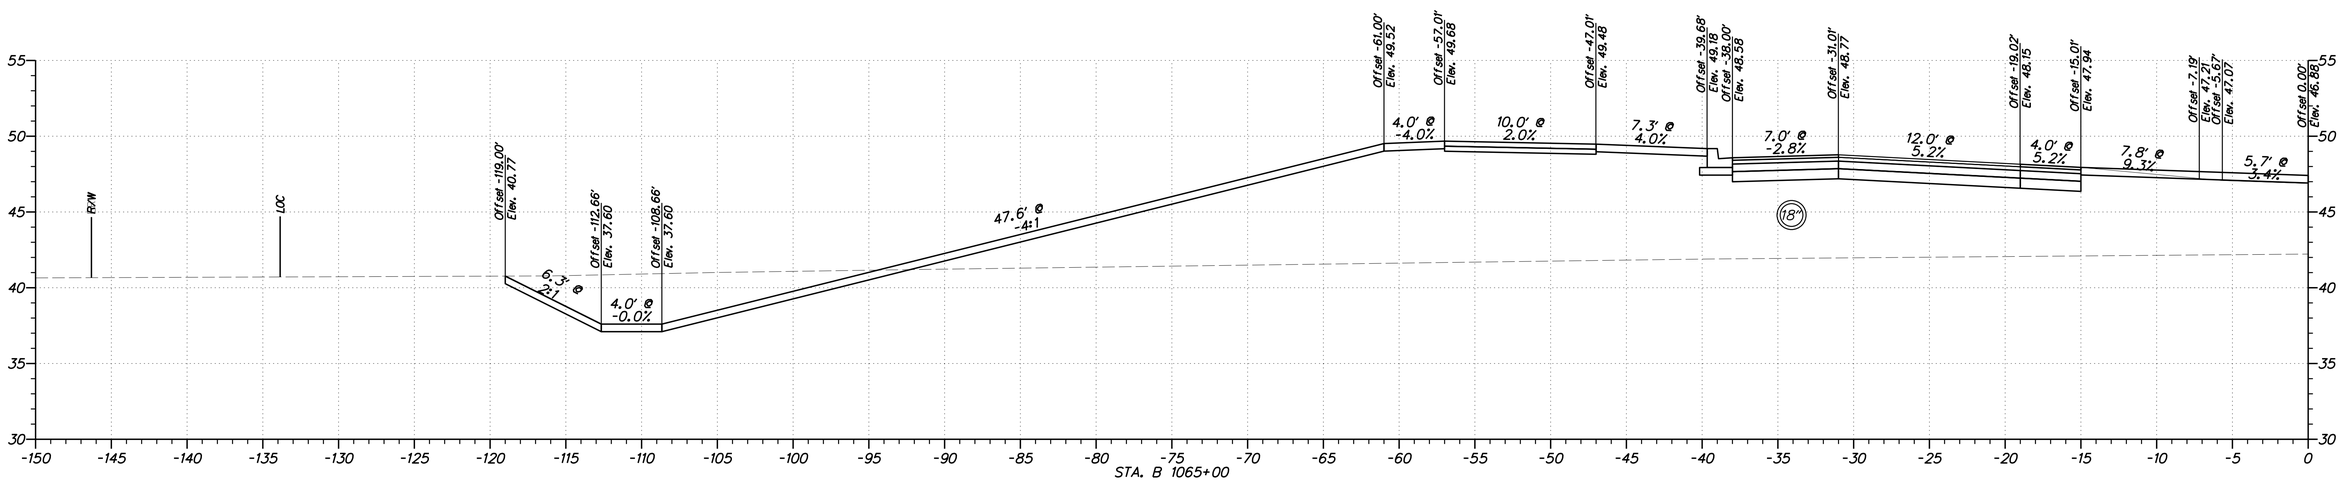


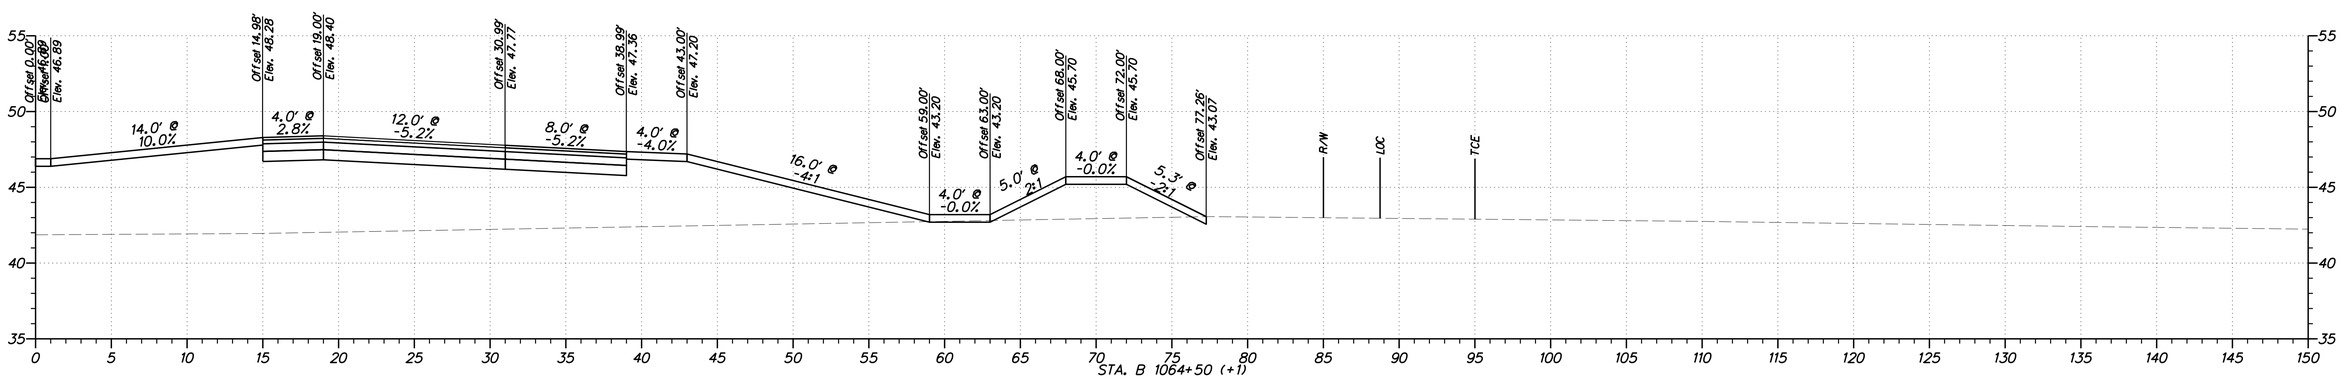


**DELAWARE DEPARTMENT OF TRANSPORTATION**

ADDENDUMS / REVISIONS

HORIZONTAL AND VERTICAL SCALE: 1"=5'
0 5 10 15
FEET

**WEST DOVER CONNECTOR**

| CONTRACT | BRIDGE NO. | 2-156, 2-157 |
|---|---|---|
| T200411701 | DESIGNED BY: RP | |
| COUNTY | | |
| KENT | CHECKED BY: BP | |

**CROSS SECTIONS WEST DOVER CONNECTOR**

SHEET NO.

TOTAL SHTS.
XXX

$USER$
$DATE$
$FILE1$

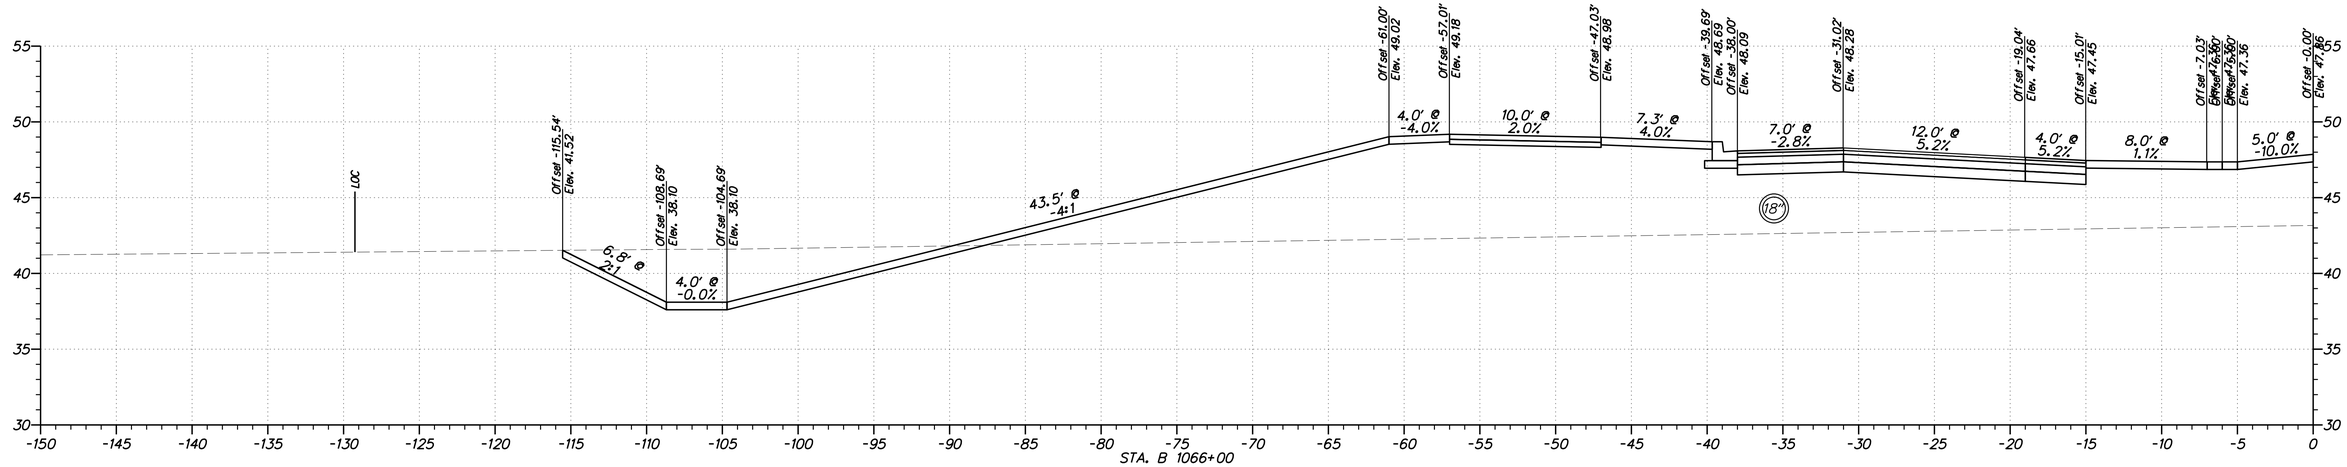


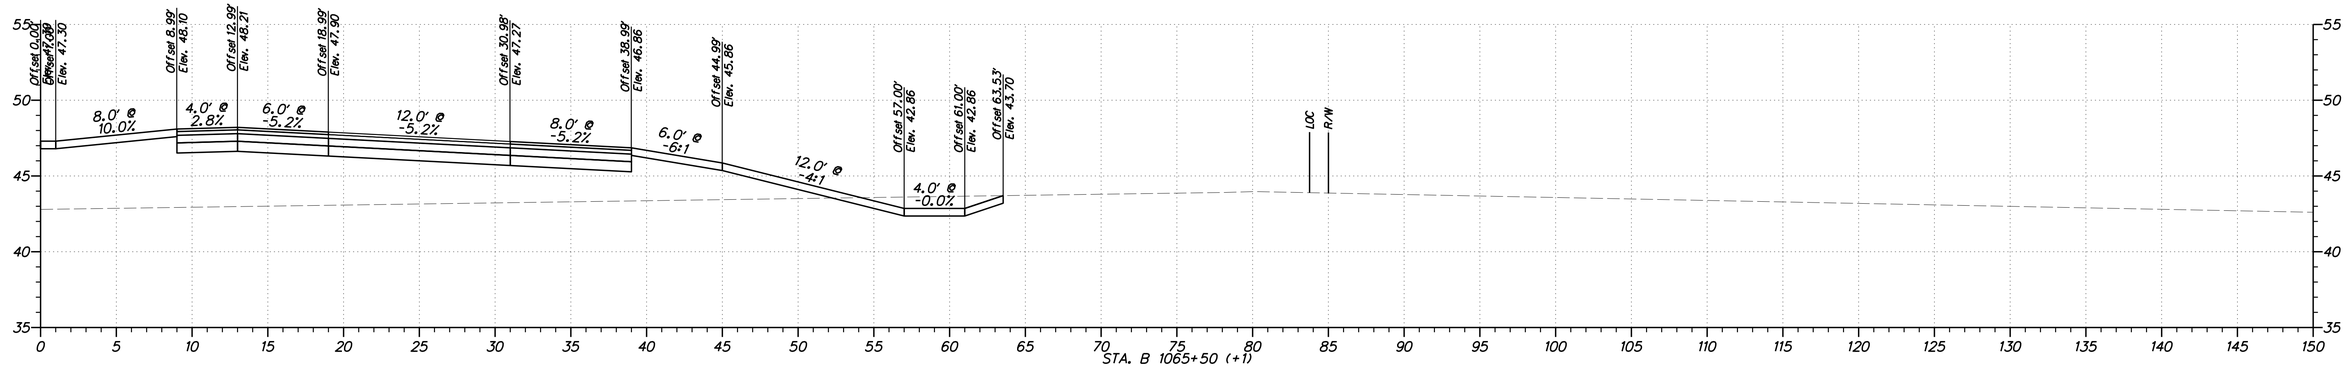


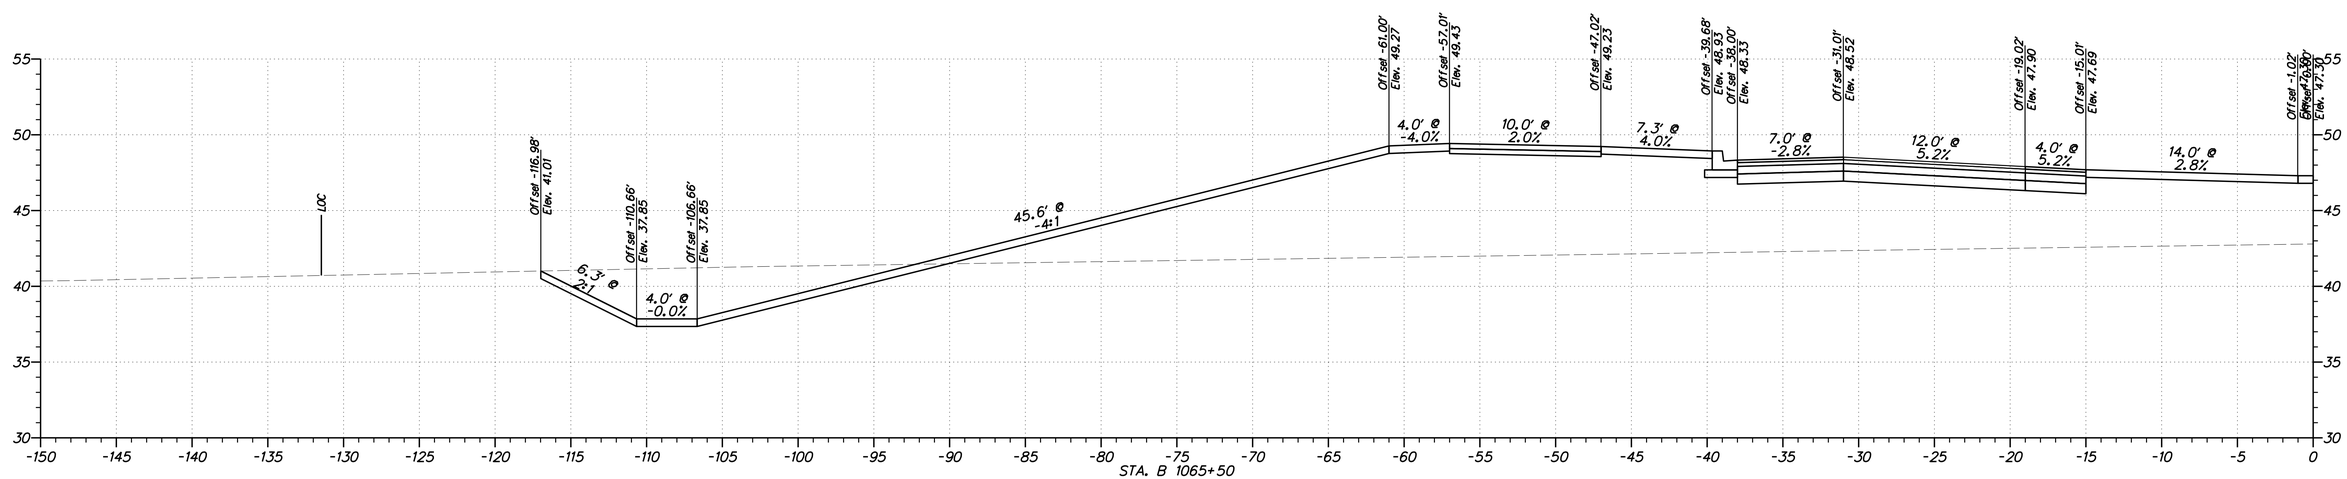


$USER$
$DATE$
$FILE$

**DELAWARE DEPARTMENT OF TRANSPORTATION**

ADDENDUMS / REVISIONS

HORIZONTAL AND VERTICAL SCALE: 1"=5'
0 5 10 15
FEET

**WEST DOVER CONNECTOR**

| CONTRACT | BRIDGE NO. 2-156, 2-157 |
|---|---|
| T200411701 | DESIGNED BY: RP |
| COUNTY | |
| KENT | CHECKED BY: BP |

**CROSS SECTIONS WEST DOVER CONNECTOR**

SHEET NO.

TOTAL SHTS.
XXX

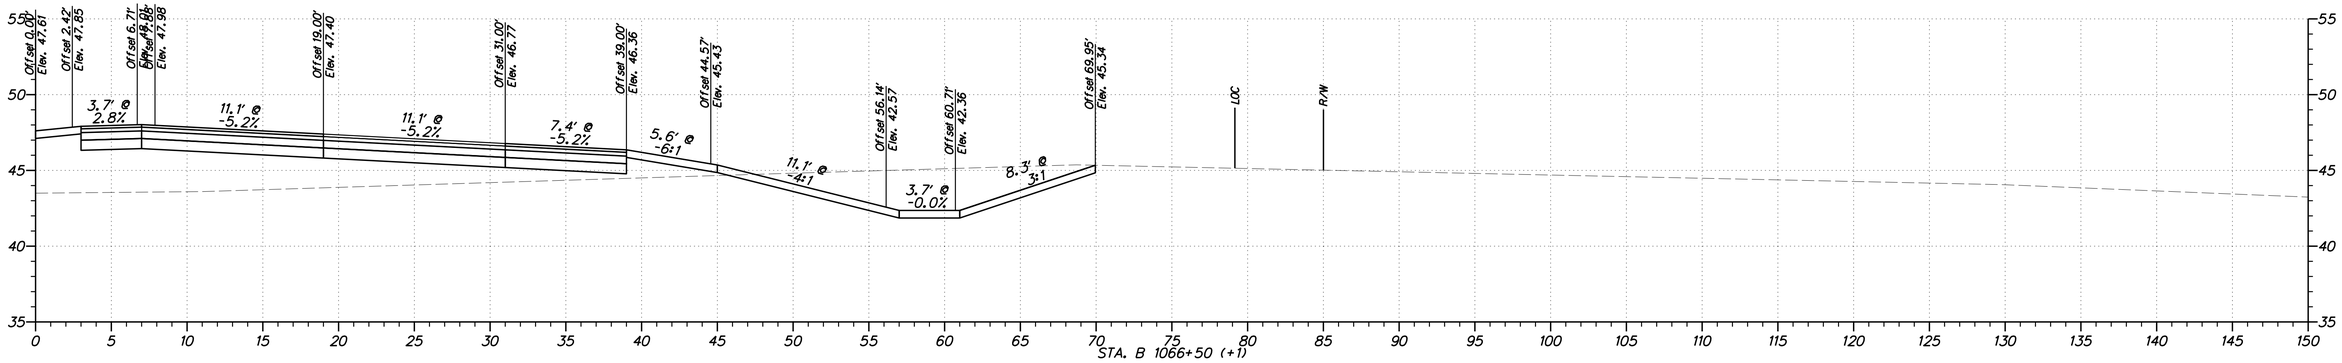


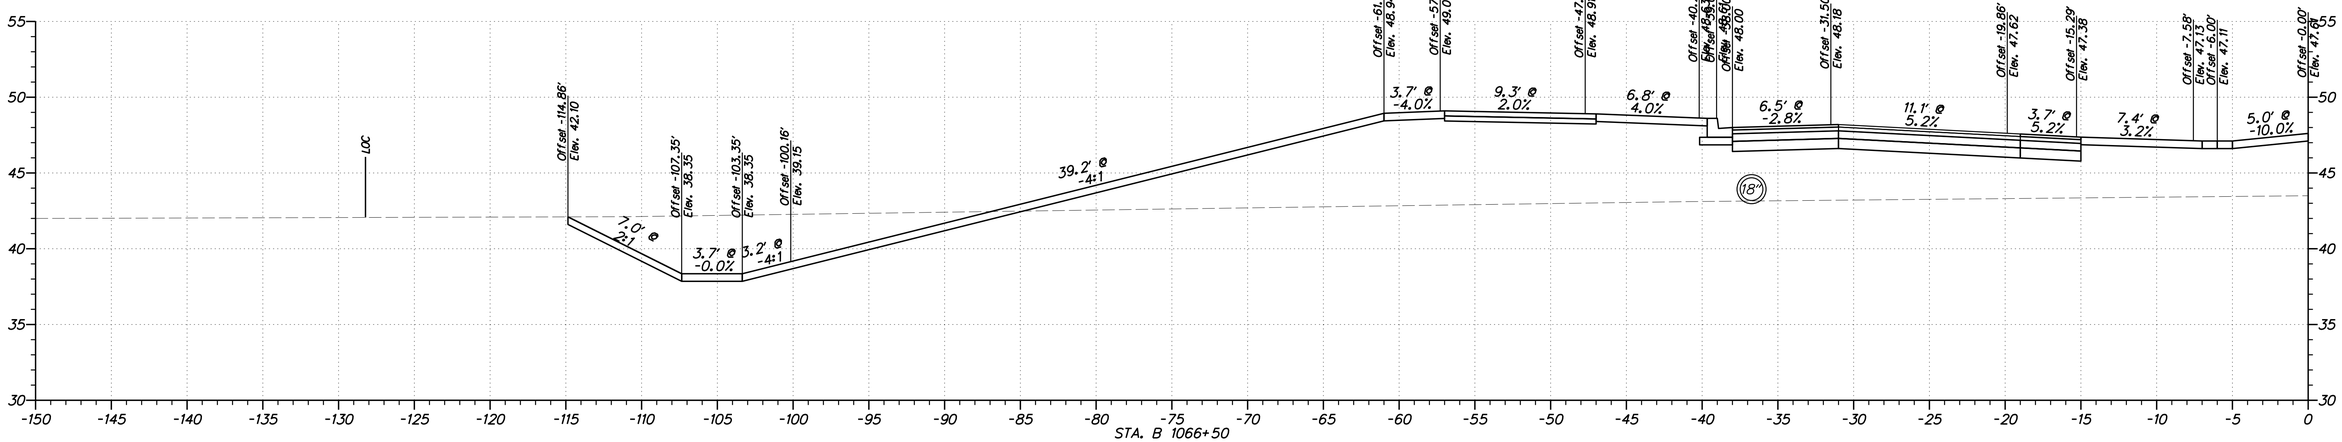


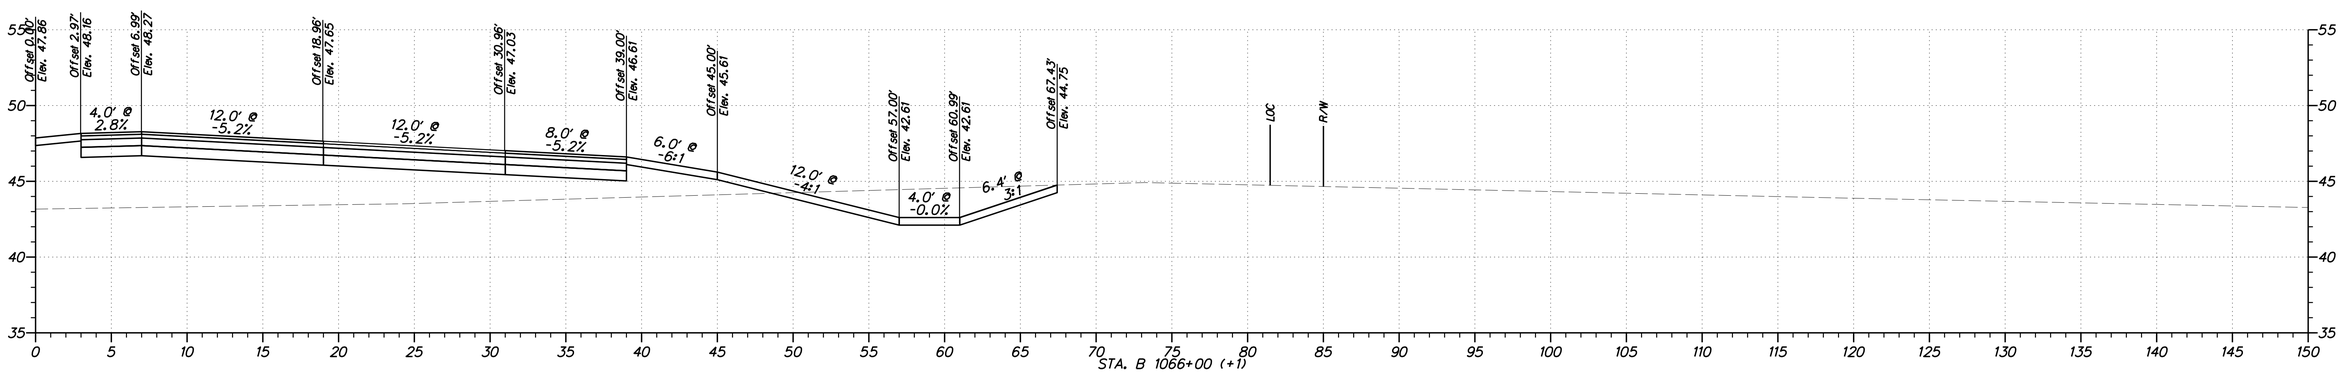


$USER$
$DATE$
$FILE1$

**DELAWARE DEPARTMENT OF TRANSPORTATION**

ADDENDUMS / REVISIONS

HORIZONTAL AND VERTICAL SCALE: 1"=5'
0 5 10 15
FEET

**WEST DOVER CONNECTOR**

| CONTRACT | BRIDGE NO. 2-156, 2-157 |
|---|---|
| T200411701 | DESIGNED BY: RP |
| COUNTY | |
| KENT | CHECKED BY: BP |

**CROSS SECTIONS WEST DOVER CONNECTOR**

SHEET NO.

TOTAL SHTS.
XXX

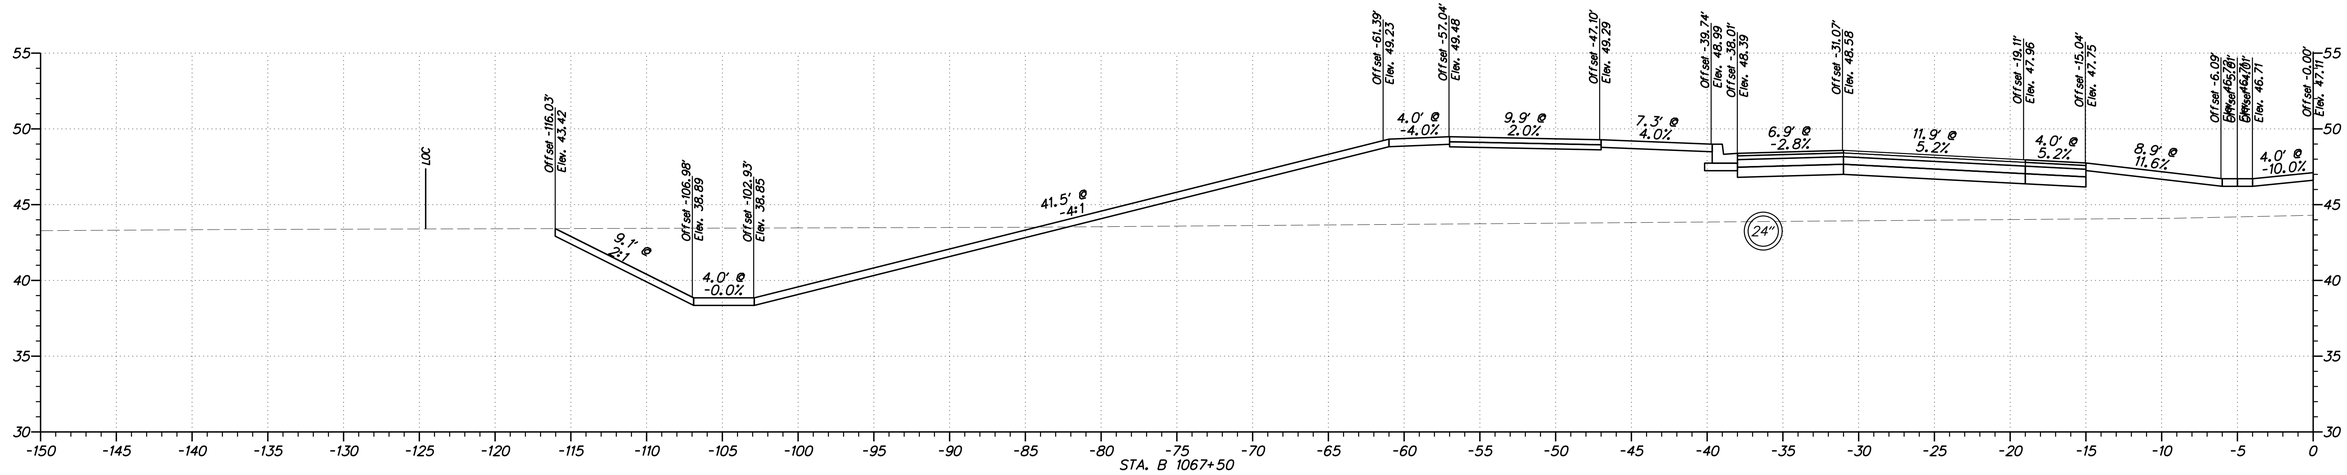


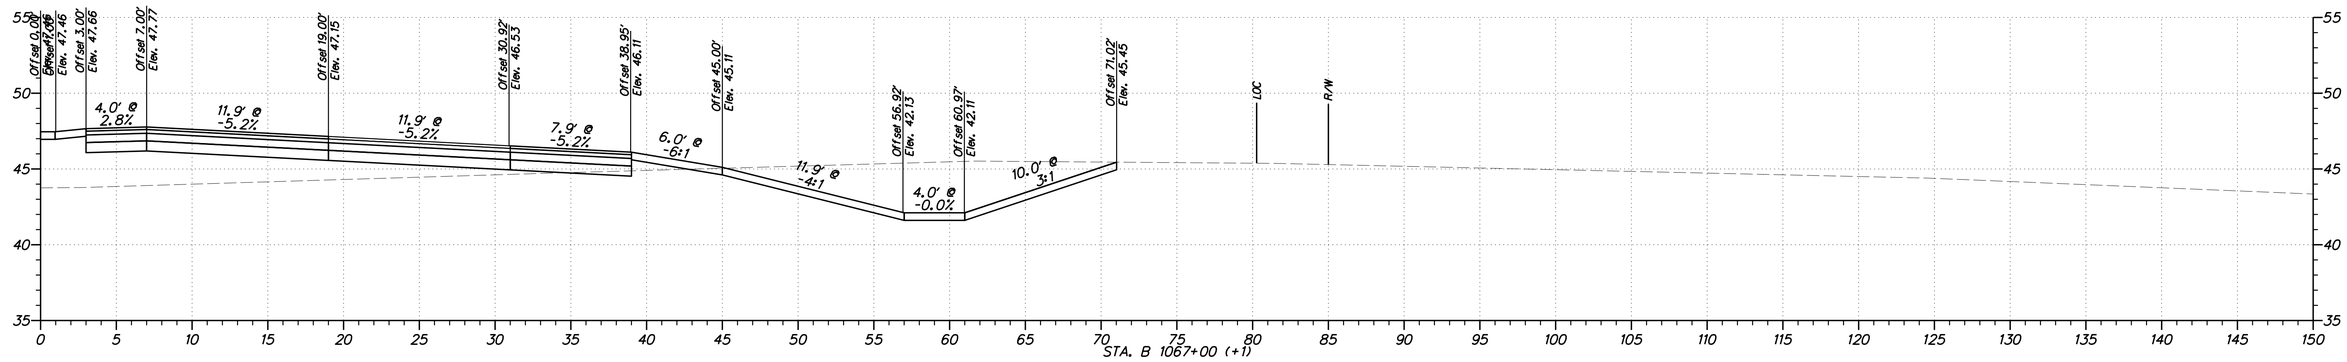


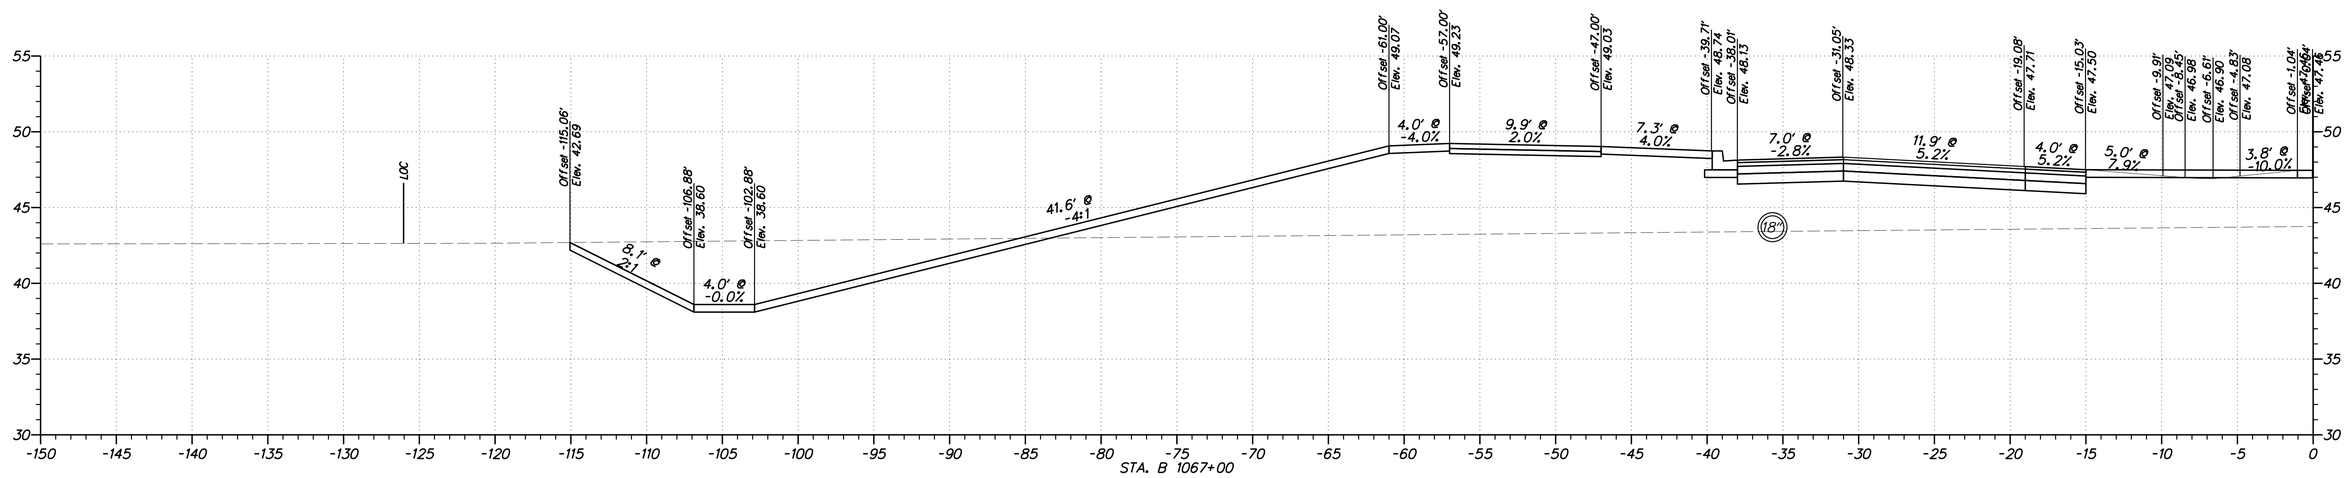


$USER$
$DATE$
$FILEL$

**DELAWARE DEPARTMENT OF TRANSPORTATION**

ADDENDUMS / REVISIONS

HORIZONTAL AND VERTICAL SCALE: 1"=5'
0 5 10 15
FEET

**WEST DOVER CONNECTOR**

| CONTRACT | BRIDGE NO. | 2-156, 2-157 |
|---|---|---|
| T200411701 | DESIGNED BY: RP | |
| COUNTY | | |
| KENT | CHECKED BY: BP | |

**CROSS SECTIONS WEST DOVER CONNECTOR**

SHEET NO.

TOTAL SHTS.

XXX

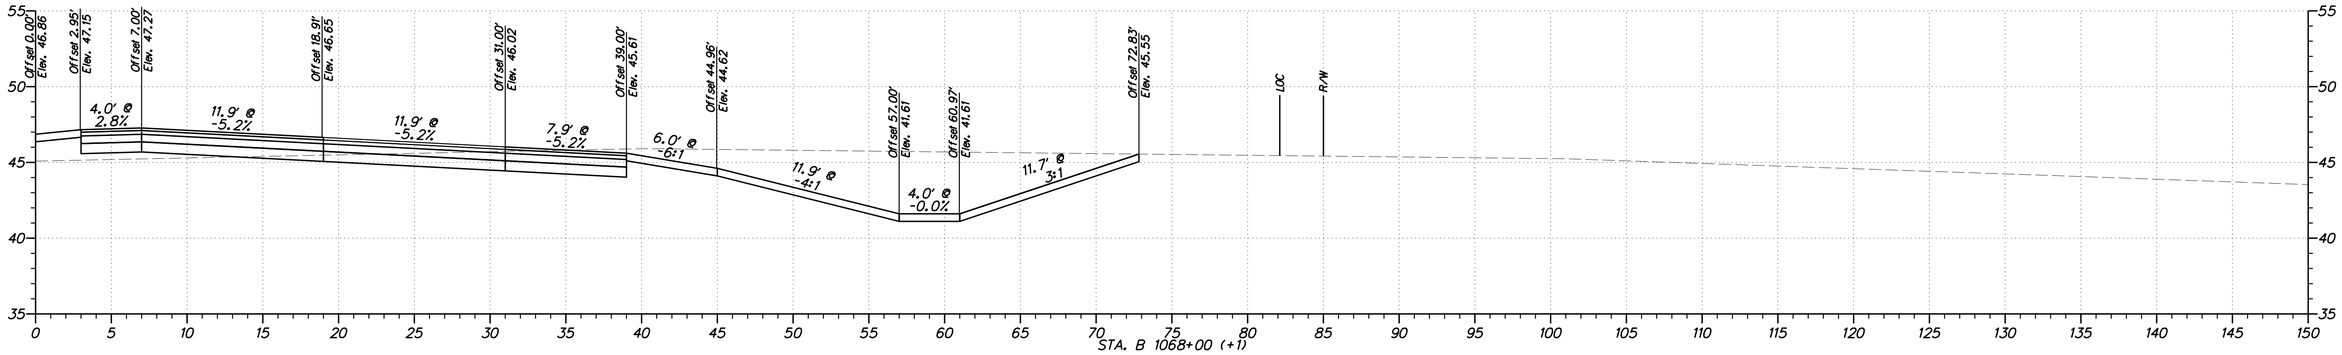


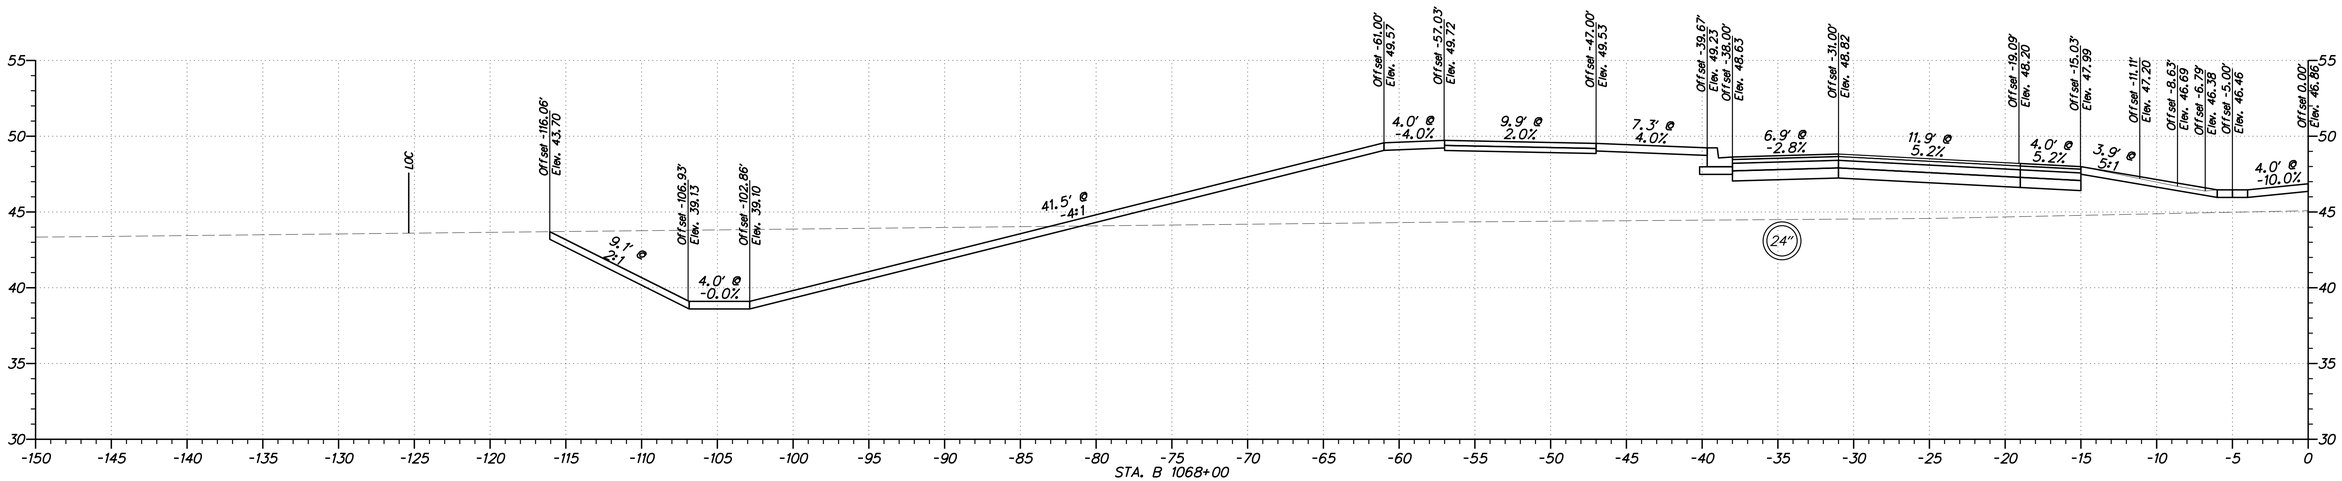


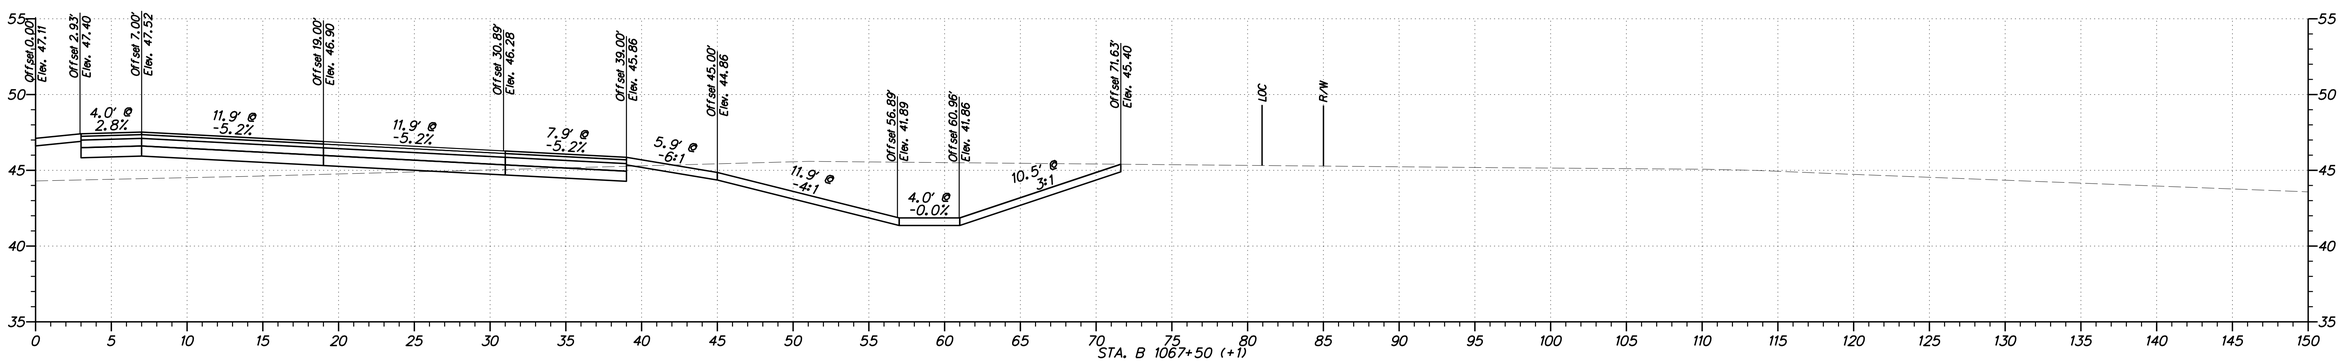


$USER$

$DATE$
$FILE$

**DELAWARE DEPARTMENT OF TRANSPORTATION**

ADDENDUMS / REVISIONS

HORIZONTAL AND VERTICAL SCALE: 1"=5'
0 5 10 15
FEET

**WEST DOVER CONNECTOR**

| CONTRACT | BRIDGE NO. | 2-156, 2-157 |
|---|---|---|
| T200411701 | DESIGNED BY: RP | |
| COUNTY | | |
| KENT | CHECKED BY: BP | |

**CROSS SECTIONS WEST DOVER CONNECTOR**

SHEET NO.

TOTAL SHTS.

XXX

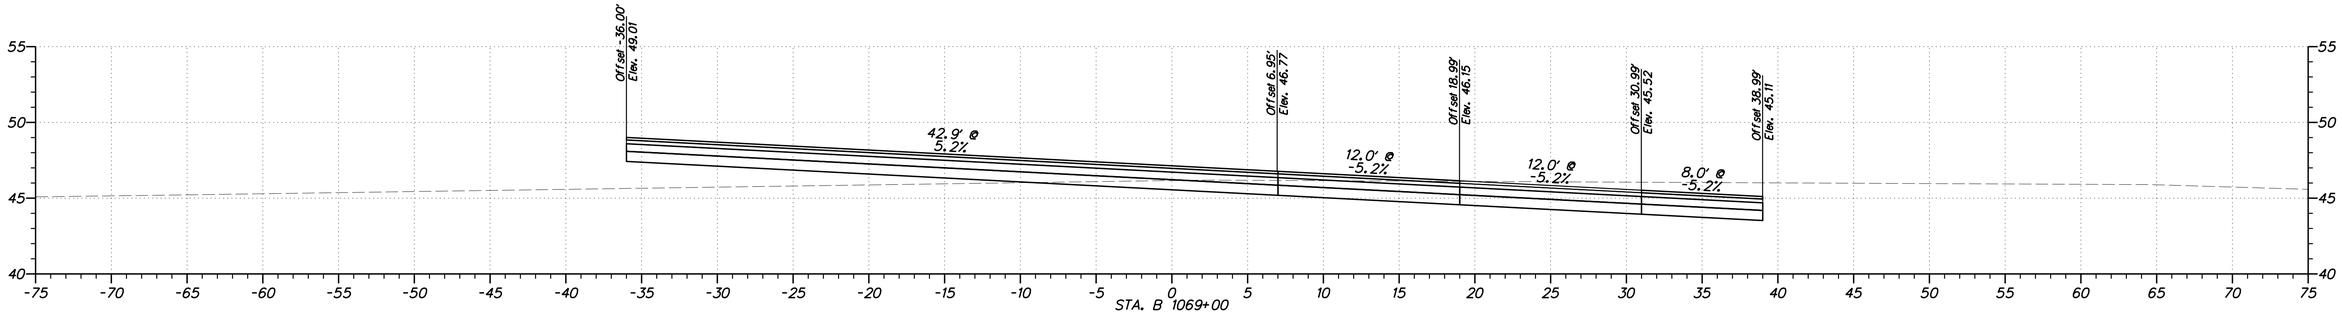


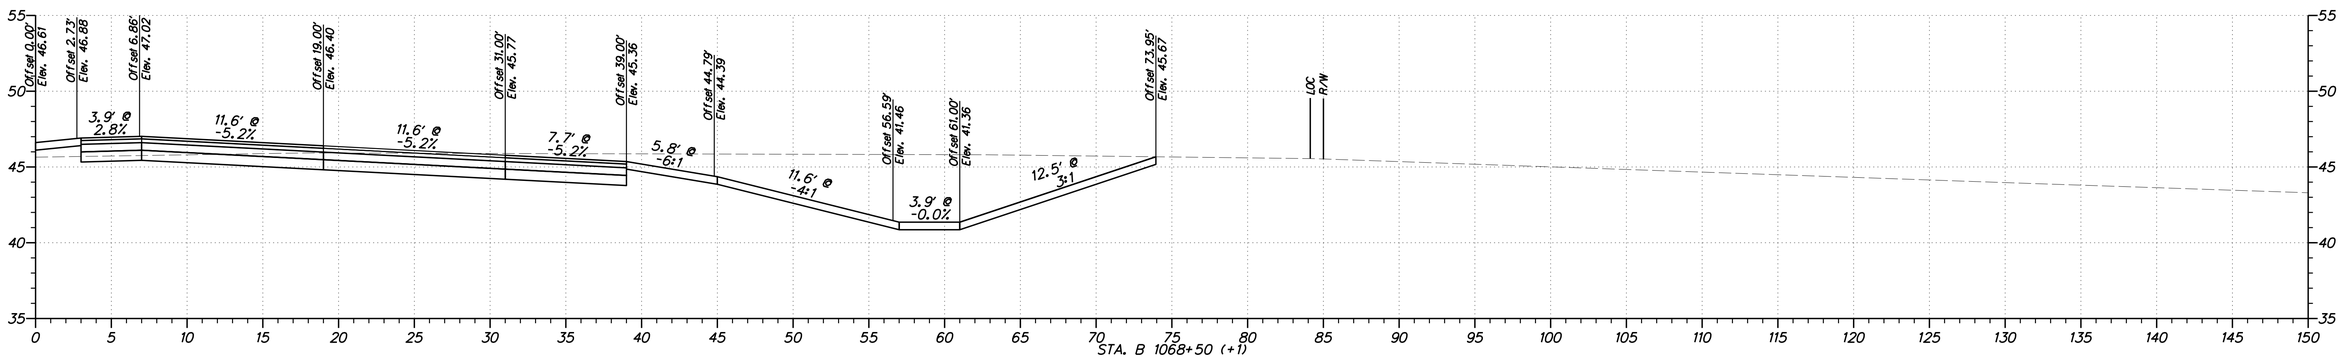


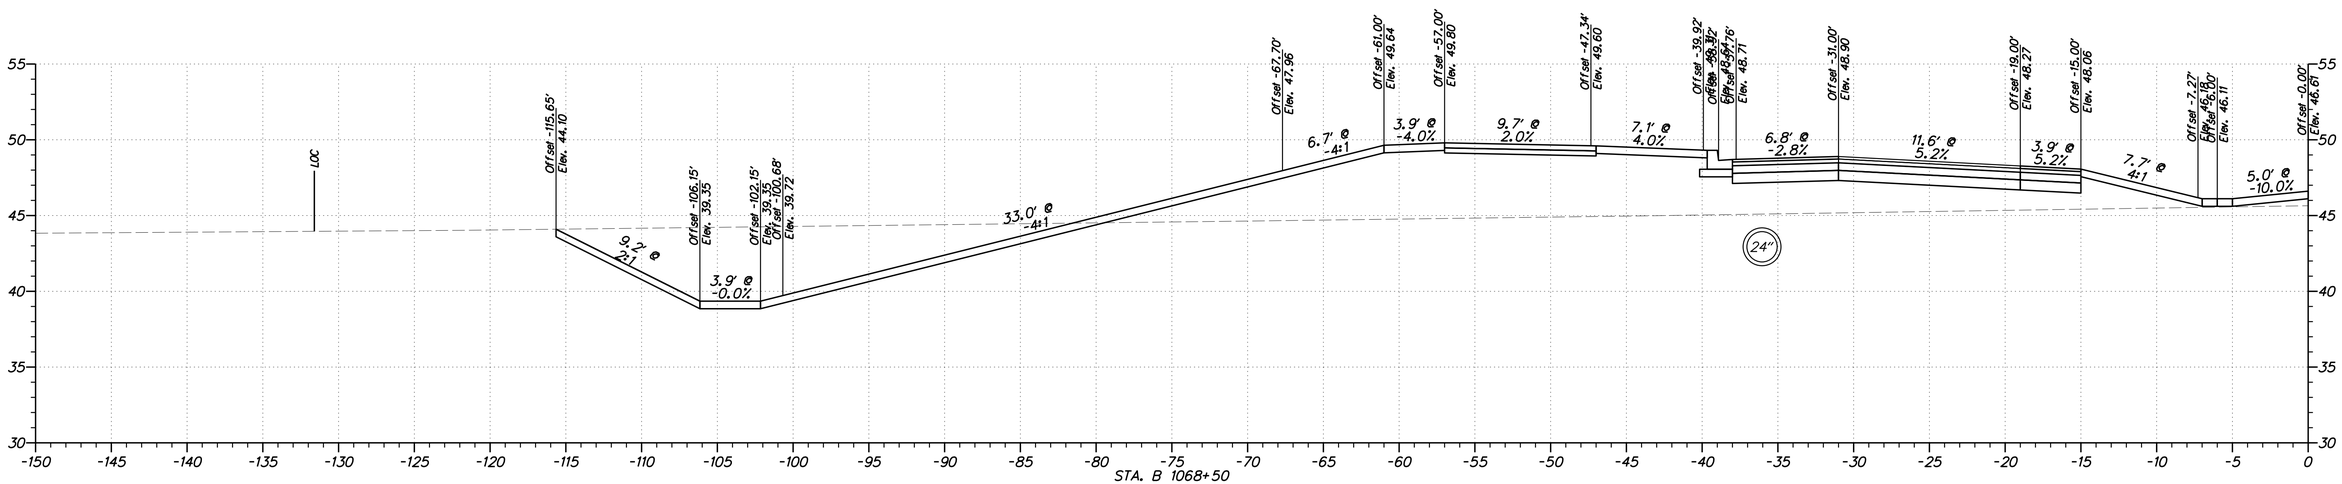


**DELAWARE DEPARTMENT OF TRANSPORTATION**

ADDENDUMS / REVISIONS

HORIZONTAL AND VERTICAL SCALE: 1"=5'
0 5 10 15
FEET

**WEST DOVER CONNECTOR**

| CONTRACT | BRIDGE NO. 2-156, 2-157 |
|---|---|
| T200411701 | DESIGNED BY: RP |
| COUNTY | |
| KENT | CHECKED BY: BP |

**CROSS SECTIONS WEST DOVER CONNECTOR**

SHEET NO.

TOTAL SHTS. XXX

$USER$
$DATE$
$FILE$

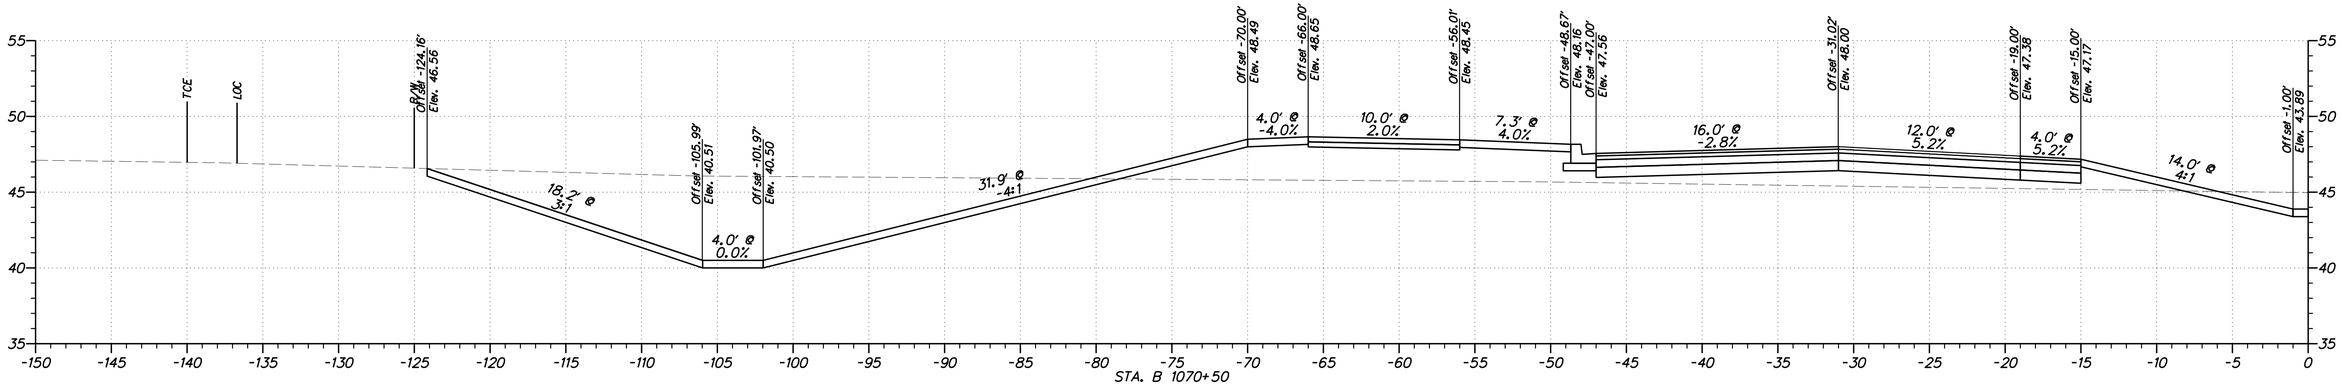


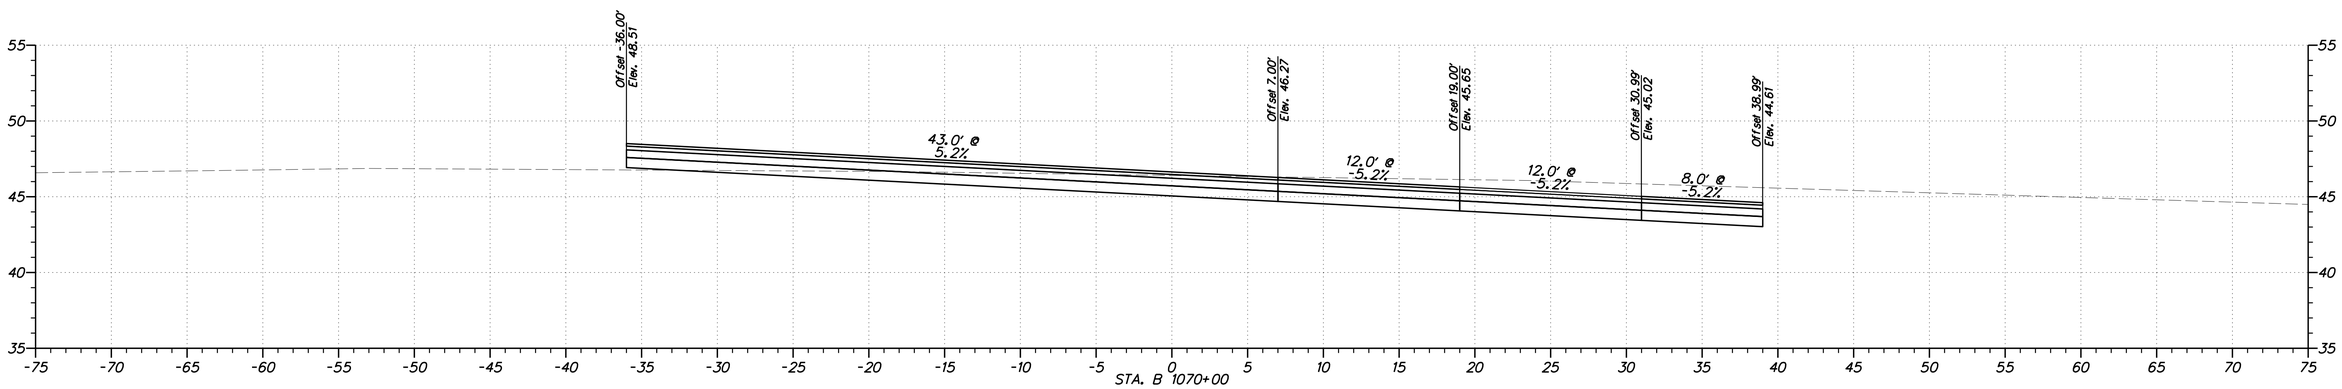


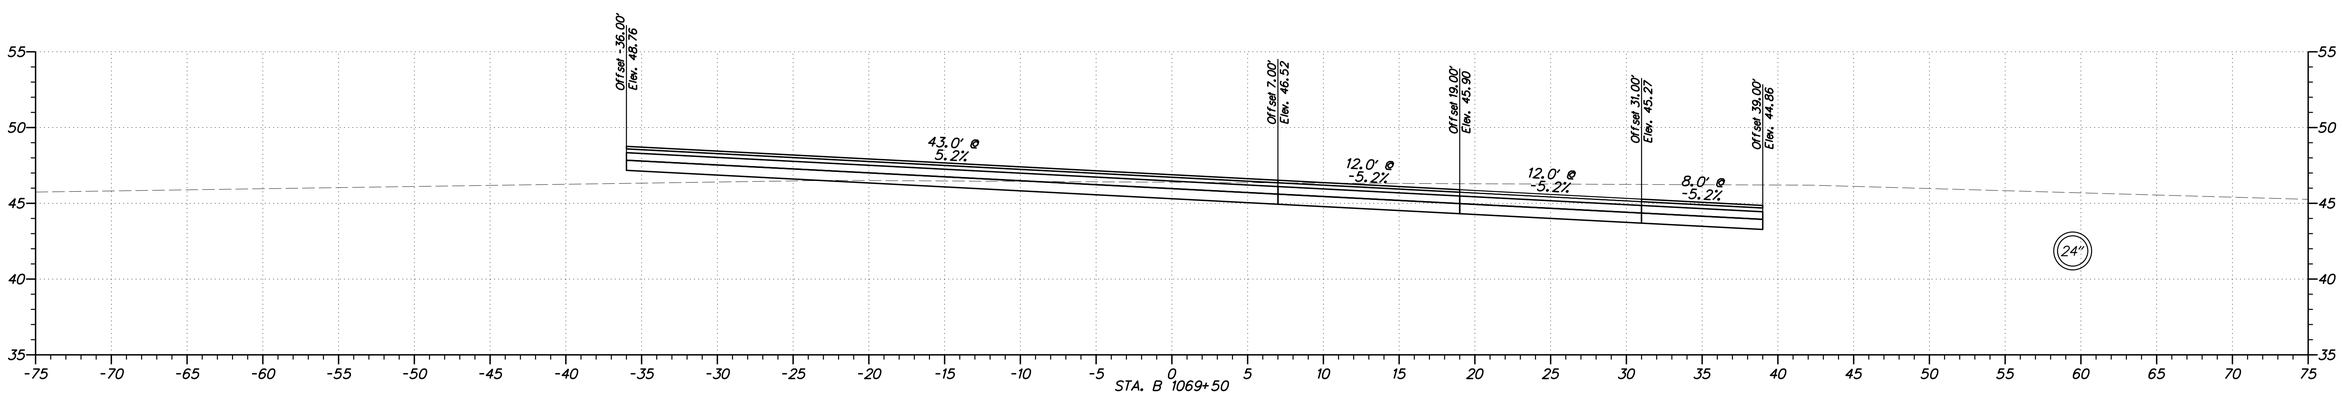


24"

$USER$
$DATE$
$FILEL$

| DELAWARE DEPARTMENT OF TRANSPORTATION | ADDENDUMS / REVISIONS | HORIZONTAL AND VERTICAL SCALE: 1"=5' (0, 5, 10, 15 FEET) | WEST DOVER CONNECTOR | CONTRACT T200411701 | BRIDGE NO. 2-156, 2-157 | CROSS SECTIONS WEST DOVER CONNECTOR | SHEET NO. |
|---|---|---|---|---|---|---|---|
| | | | | COUNTY KENT | DESIGNED BY: RP | | TOTAL SHTS. |
| | | | | | CHECKED BY: BP | | XXX |

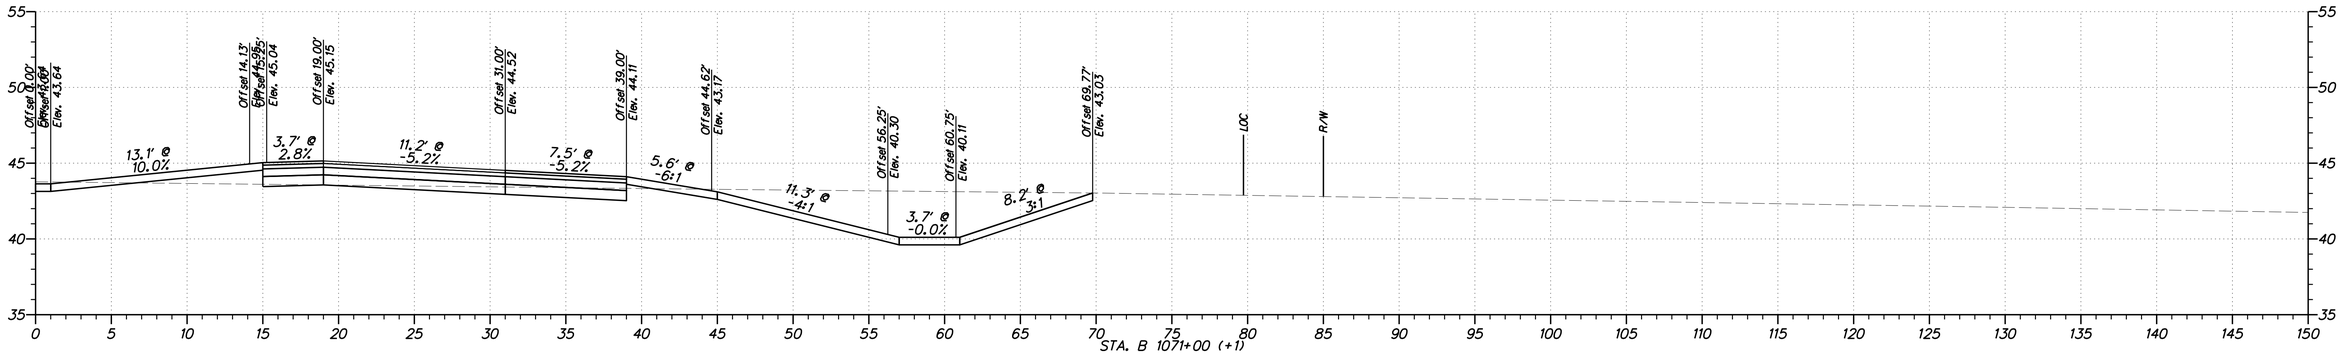


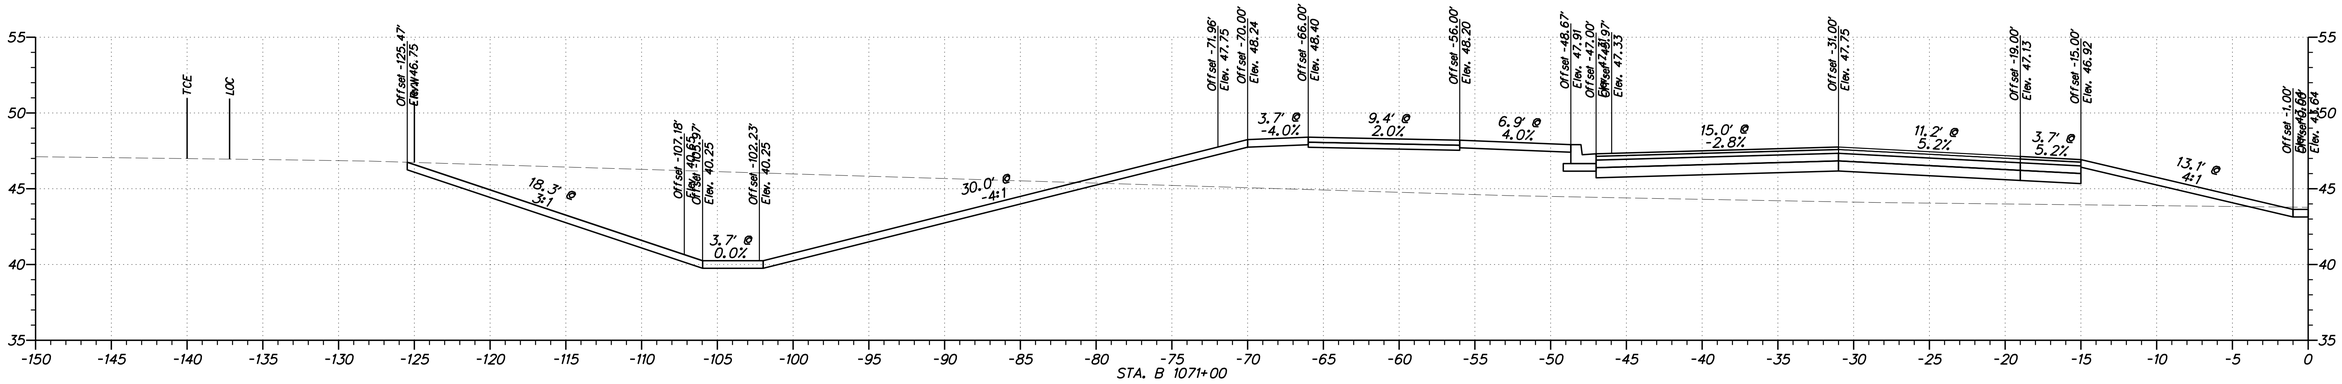


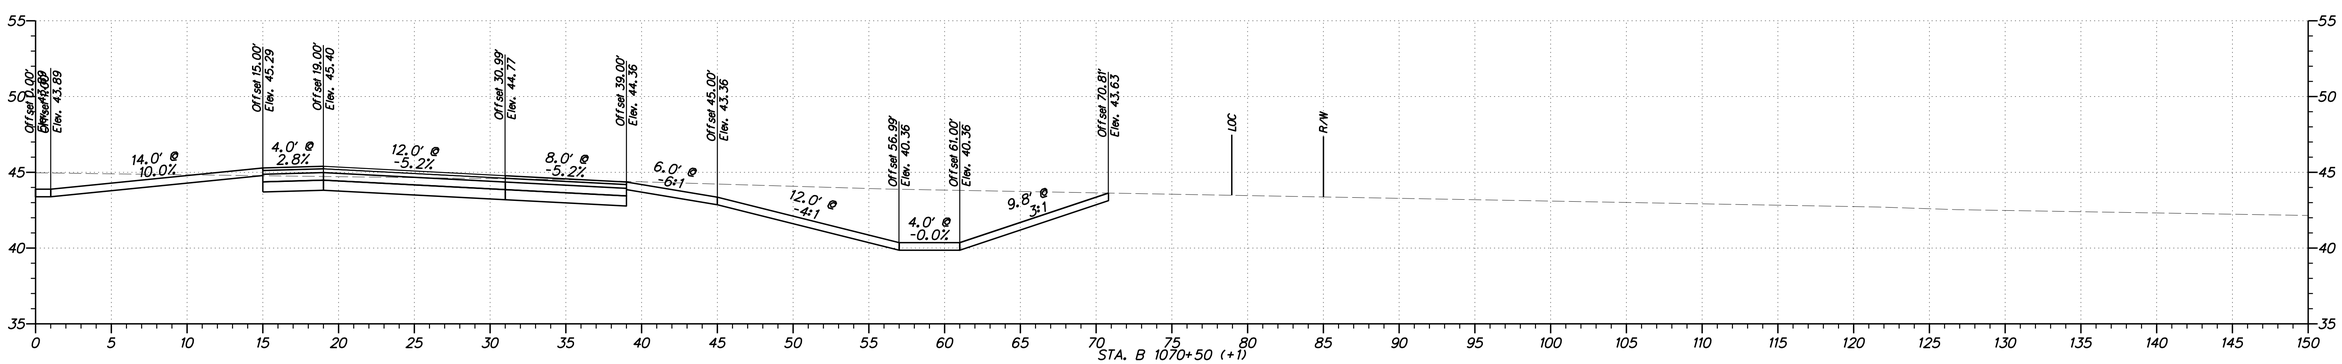


$USER$
$DATE$
$FILE$

| | | | | | |
|---|---|---|---|---|---|
| **DELAWARE DEPARTMENT OF TRANSPORTATION** | ADDENDUMS / REVISIONS | HORIZONTAL AND VERTICAL SCALE: 1"=5' (0, 5, 10, 15 FEET) | **WEST DOVER CONNECTOR** | CONTRACT T200411701 / COUNTY KENT | BRIDGE NO. 2-156, 2-157 / DESIGNED BY: RP / CHECKED BY: BP | **CROSS SECTIONS WEST DOVER CONNECTOR** | SHEET NO. / TOTAL SHTS. XXX |

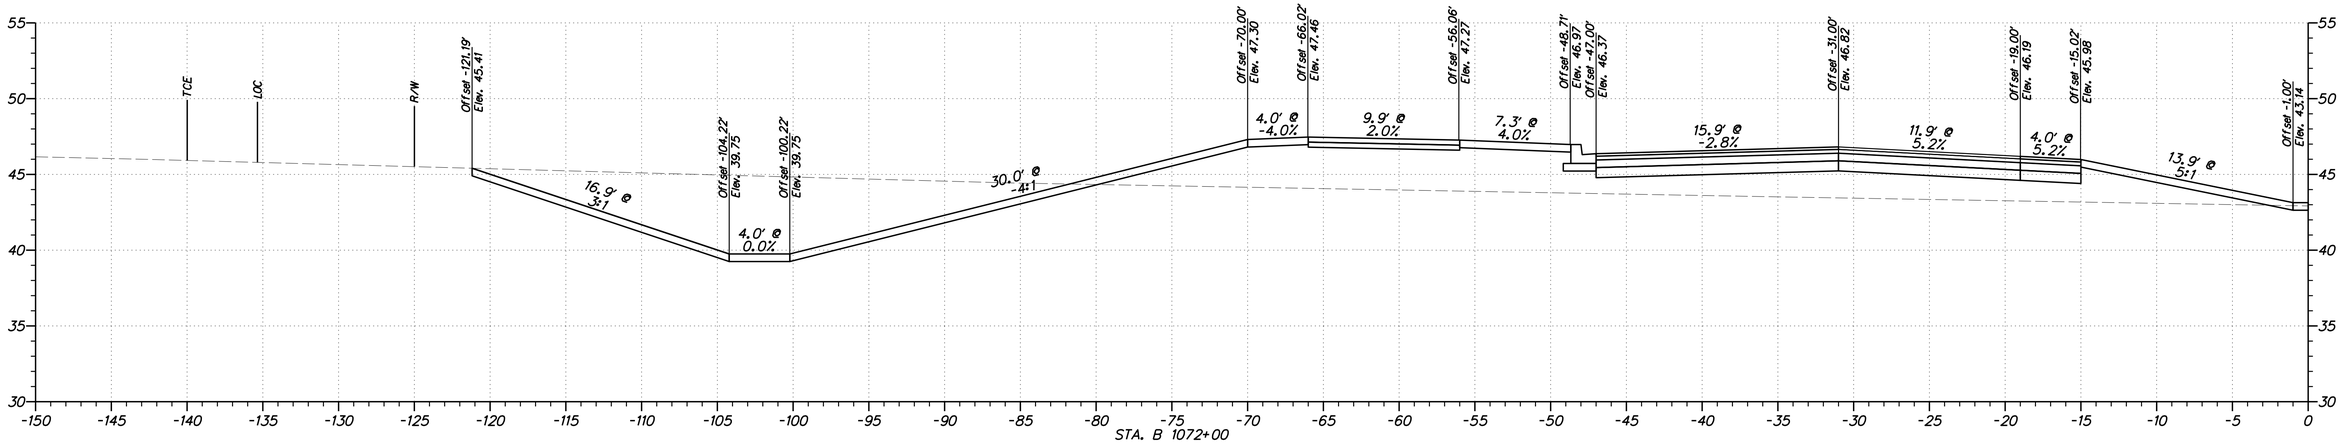


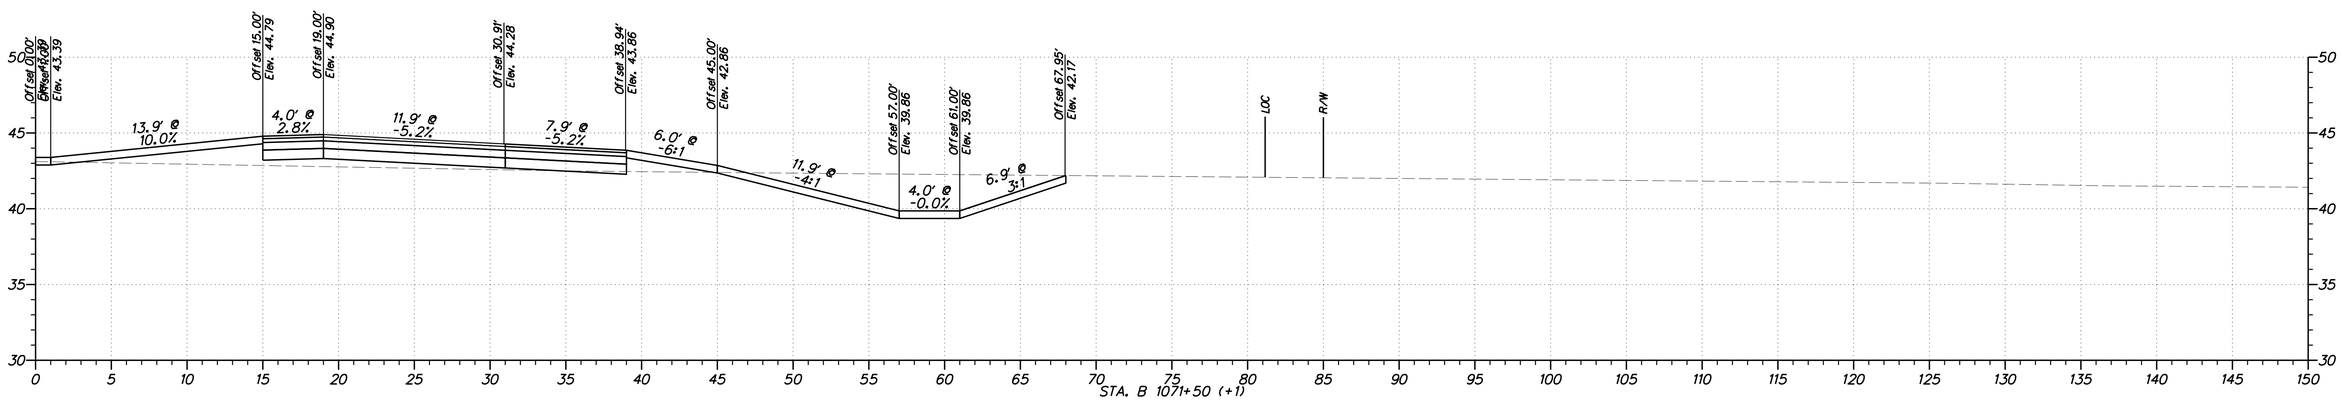


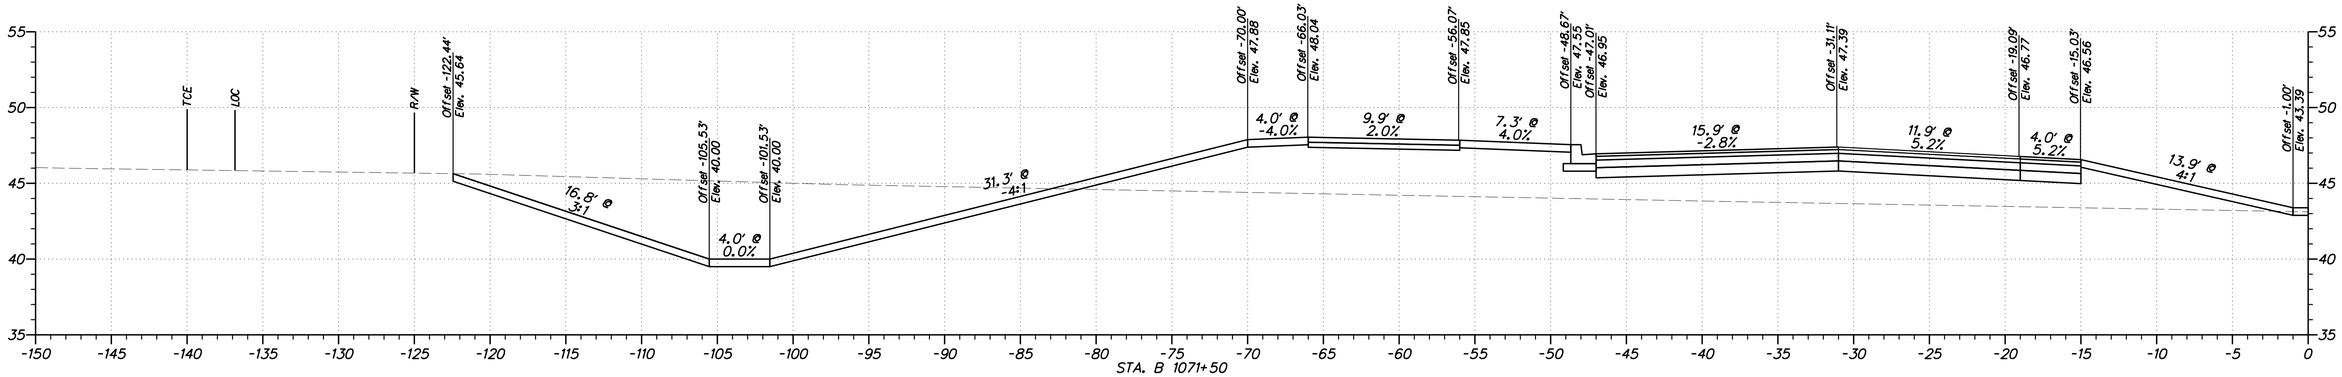


$USER$
$DATE$
$FILE$

**DELAWARE DEPARTMENT OF TRANSPORTATION**

ADDENDUMS / REVISIONS

HORIZONTAL AND VERTICAL SCALE: 1"=5'
0 5 10 15
FEET

**WEST DOVER CONNECTOR**

| CONTRACT | BRIDGE NO. 2-156, 2-157 | SHEET NO. |
|---|---|---|
| T200411701 | DESIGNED BY: RP | |
| COUNTY | | TOTAL SHTS. |
| KENT | CHECKED BY: BP | XXX |

**CROSS SECTIONS WEST DOVER CONNECTOR**

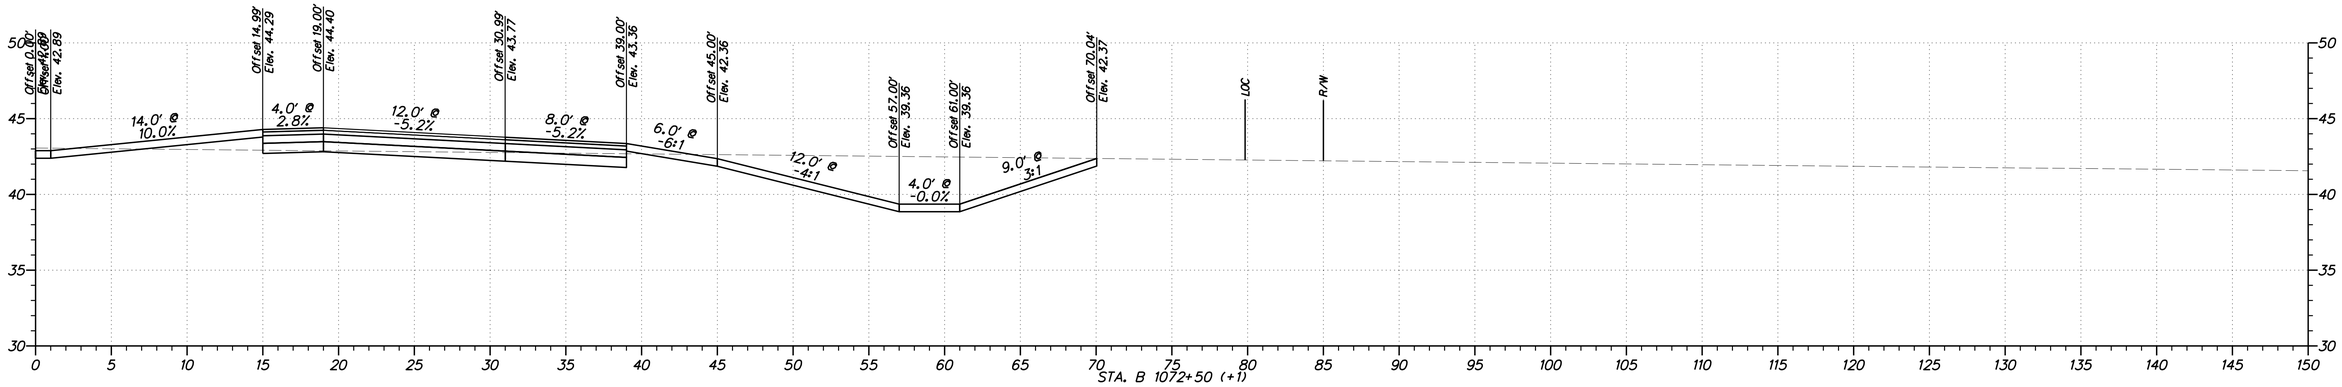


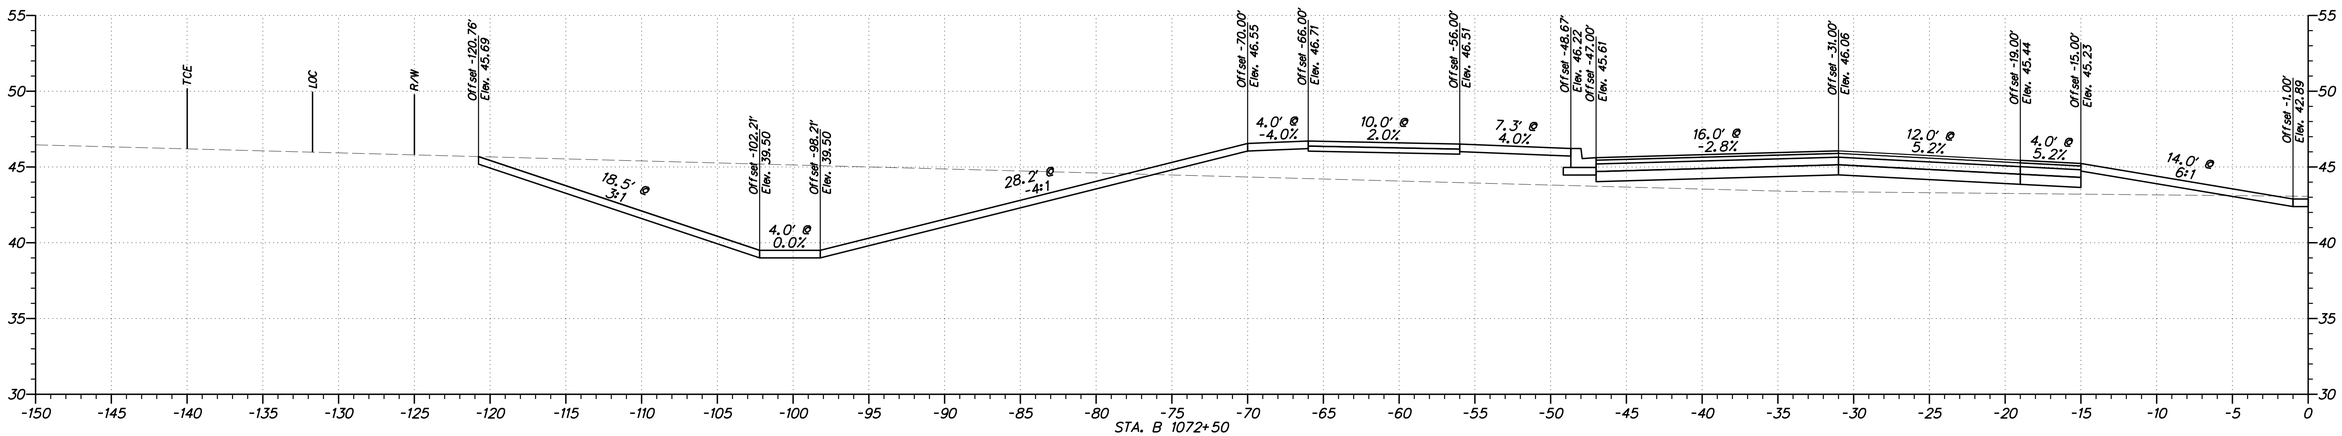


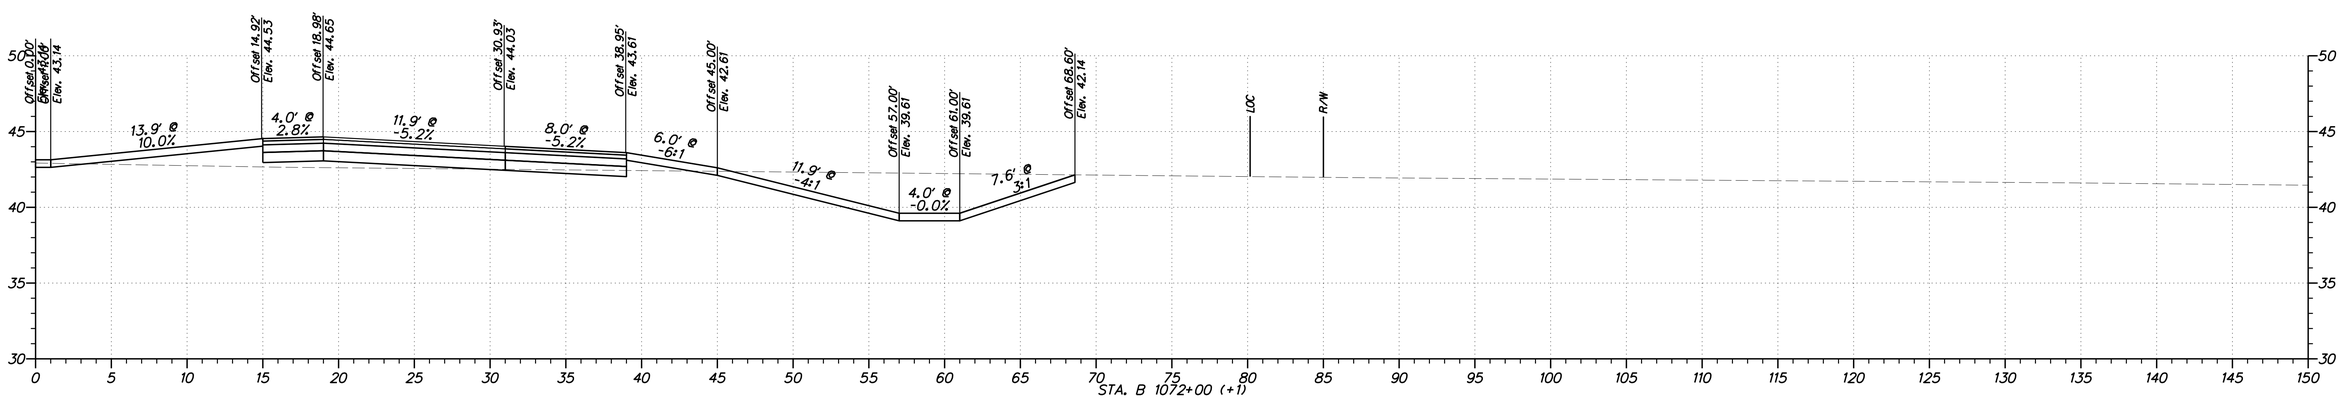


$USER$

$DATE$
$FILE$

**DELAWARE**
**DEPARTMENT OF TRANSPORTATION**

ADDENDUMS / REVISIONS

HORIZONTAL AND VERTICAL SCALE: 1"=5'
0 5 10 15
FEET

**WEST DOVER CONNECTOR**

| CONTRACT | BRIDGE NO. | 2-156, 2-157 |
|---|---|---|
| T200411701 | DESIGNED BY: RP | |
| COUNTY | | |
| KENT | CHECKED BY: BP | |

**CROSS SECTIONS**
**WEST DOVER CONNECTOR**

SHEET NO.

TOTAL SHTS.

XXX

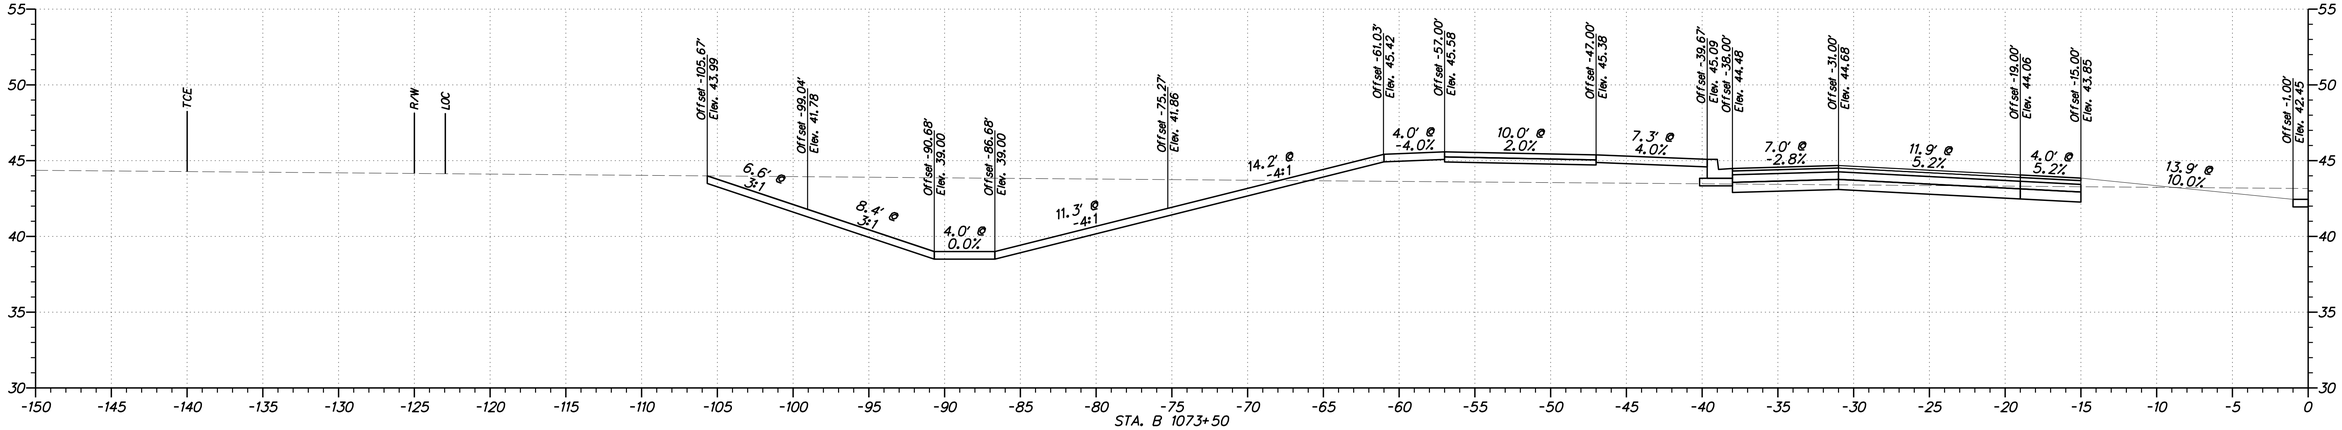


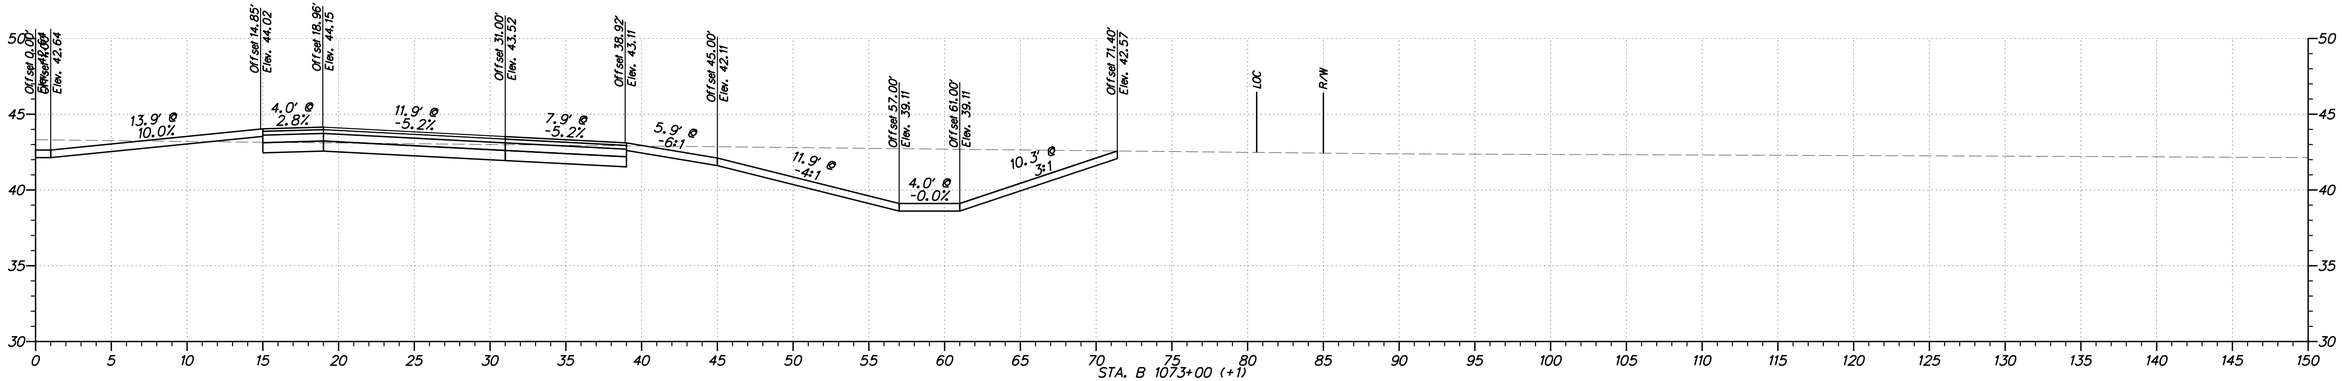


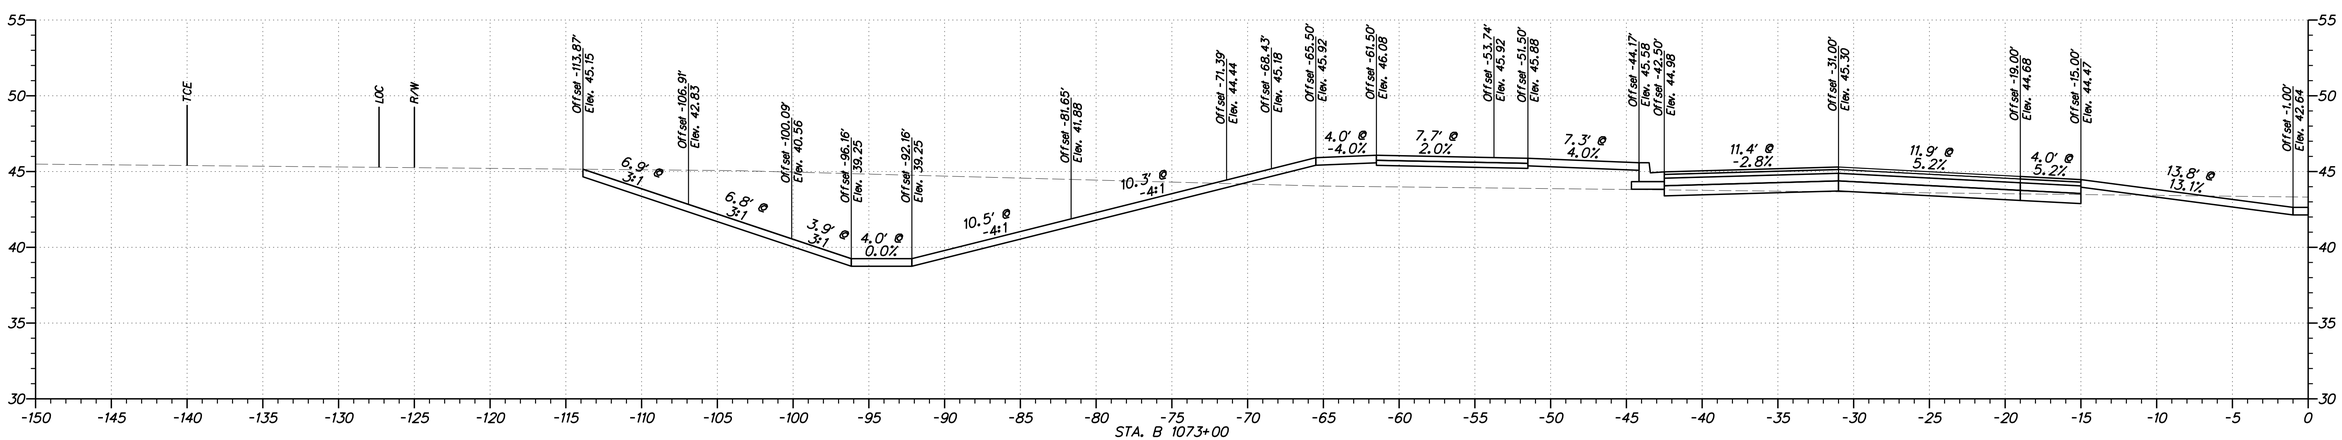


$USER$
$DATE$
$FILEL$

**DELAWARE DEPARTMENT OF TRANSPORTATION**

ADDENDUMS / REVISIONS

HORIZONTAL AND VERTICAL SCALE: 1"=5'
0 5 10 15
FEET

**WEST DOVER CONNECTOR**

| CONTRACT | BRIDGE NO. | 2-156, 2-157 |
|---|---|---|
| T200411701 | DESIGNED BY: RP | |
| COUNTY | | |
| KENT | CHECKED BY: BP | |

**CROSS SECTIONS WEST DOVER CONNECTOR**

SHEET NO.

TOTAL SHTS.
XXX

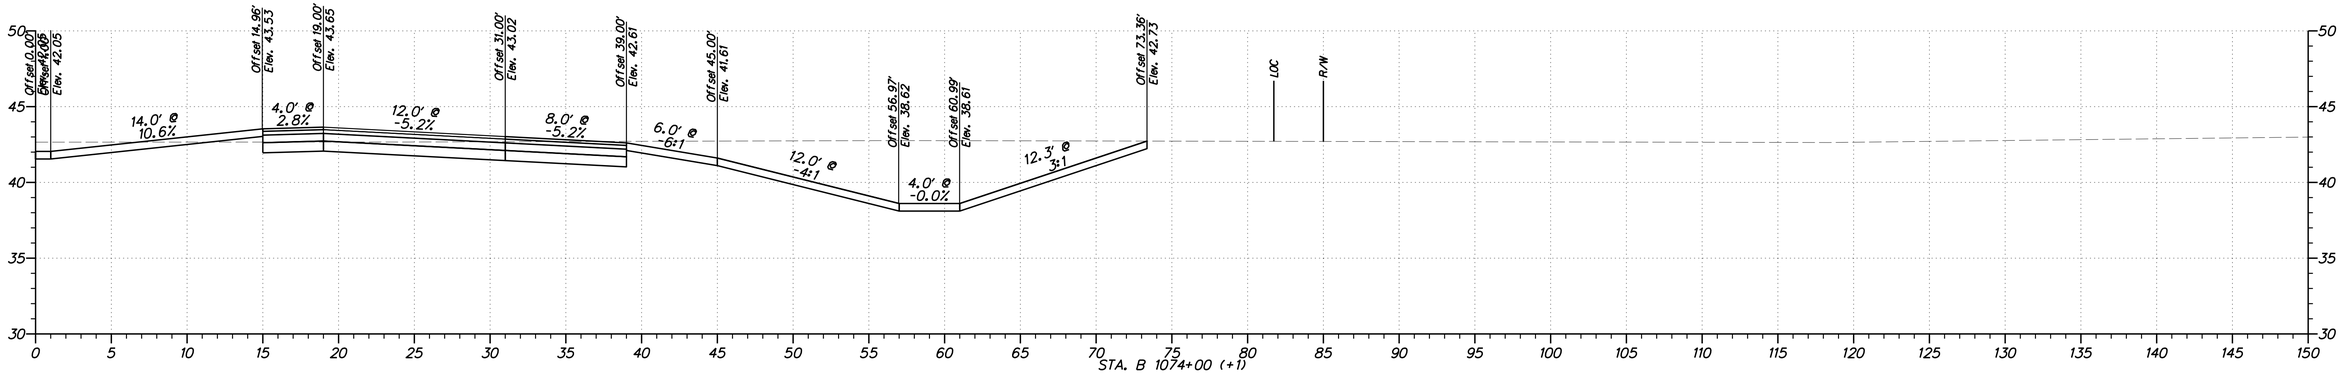


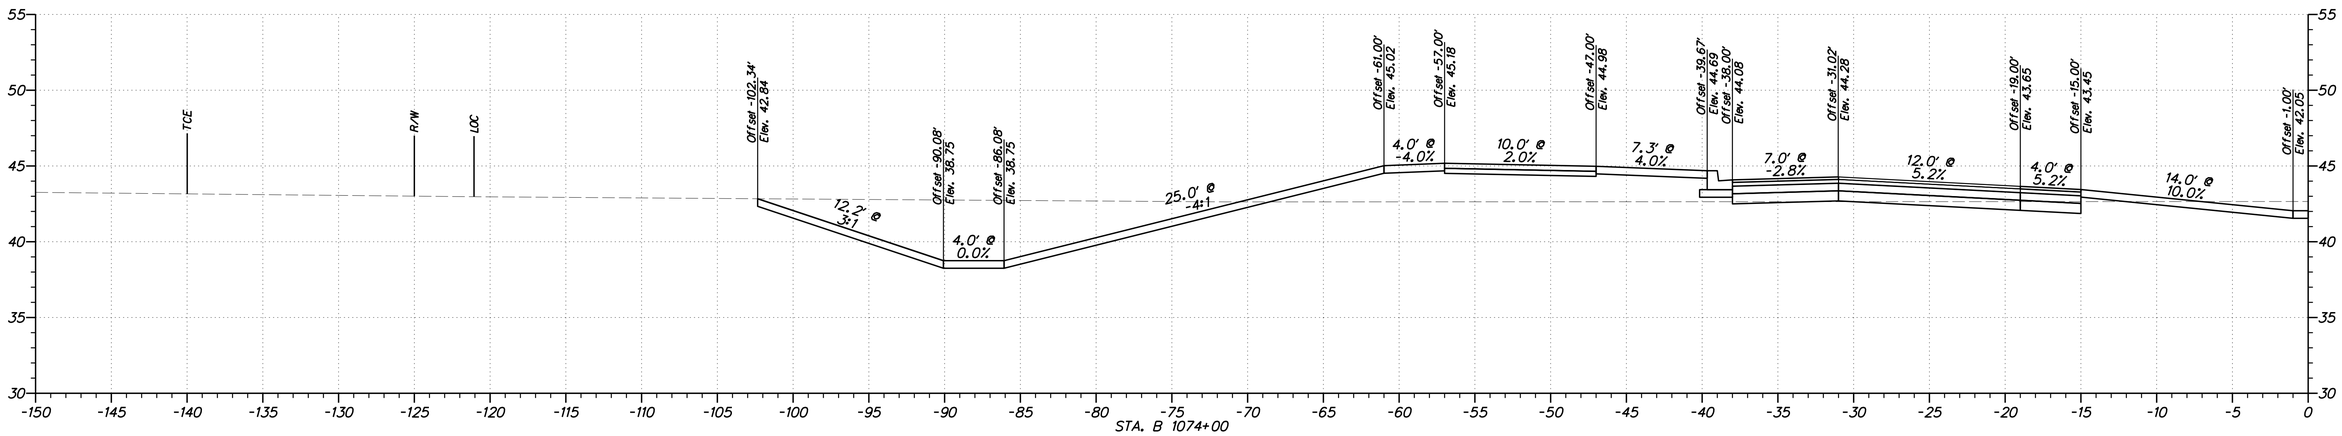


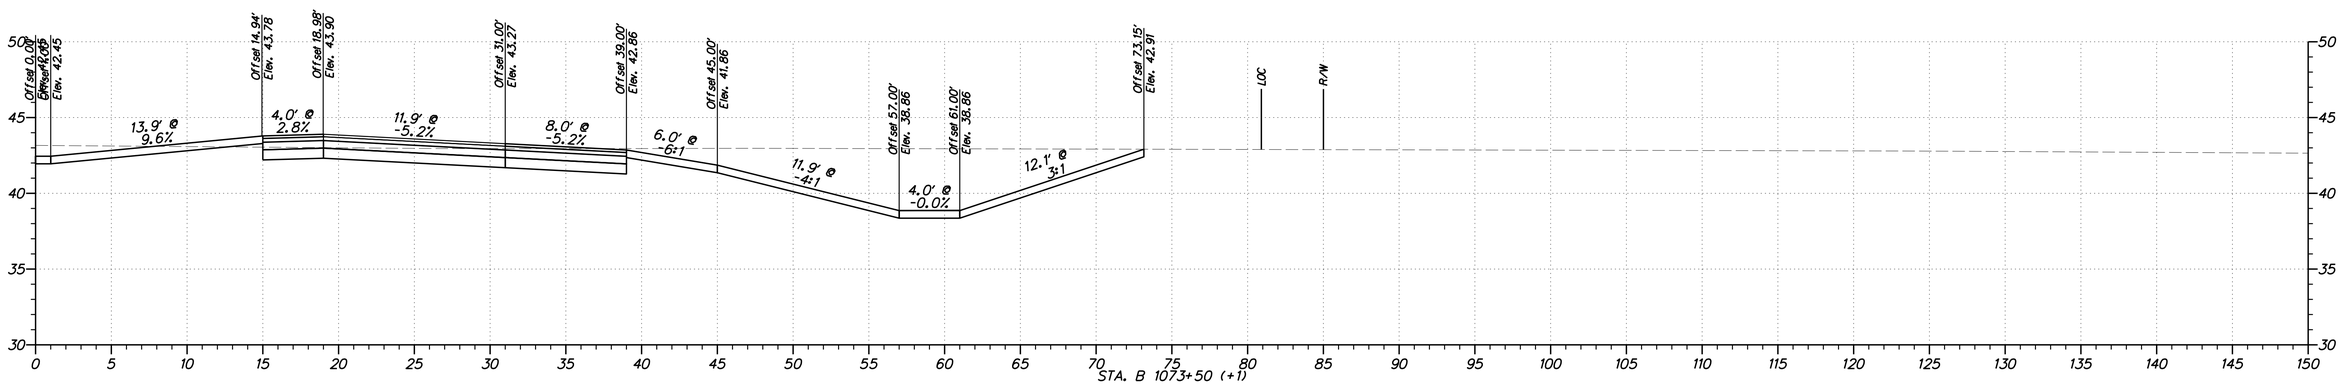


**DELAWARE DEPARTMENT OF TRANSPORTATION**

ADDENDUMS / REVISIONS

HORIZONTAL AND VERTICAL SCALE: 1"=5'
0 5 10 15
FEET

**WEST DOVER CONNECTOR**

| CONTRACT | BRIDGE NO. 2-156, 2-157 | | SHEET NO. |
|---|---|---|---|
| T200411701 | DESIGNED BY: RP | **CROSS SECTIONS WEST DOVER CONNECTOR** | |
| COUNTY | | | TOTAL SHTS. |
| KENT | CHECKED BY: BP | | XXX |

$USER$
$DATE$
$FILE$

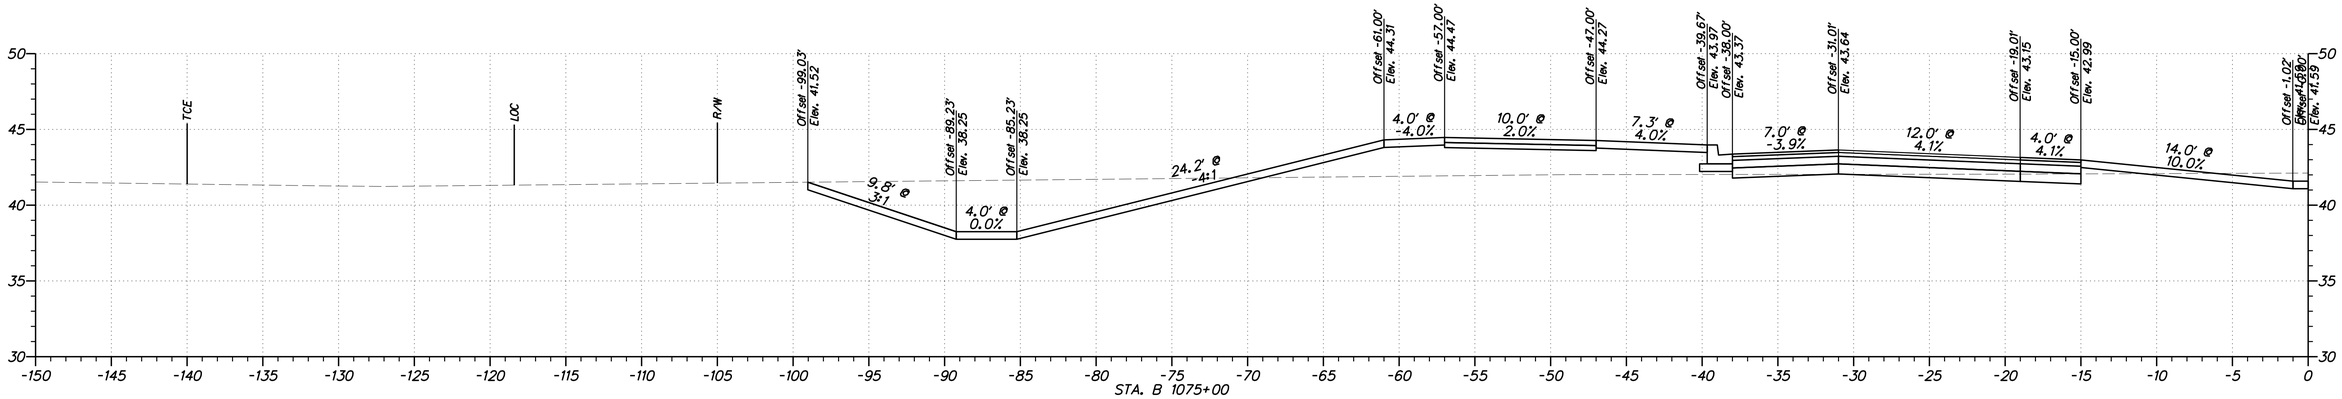


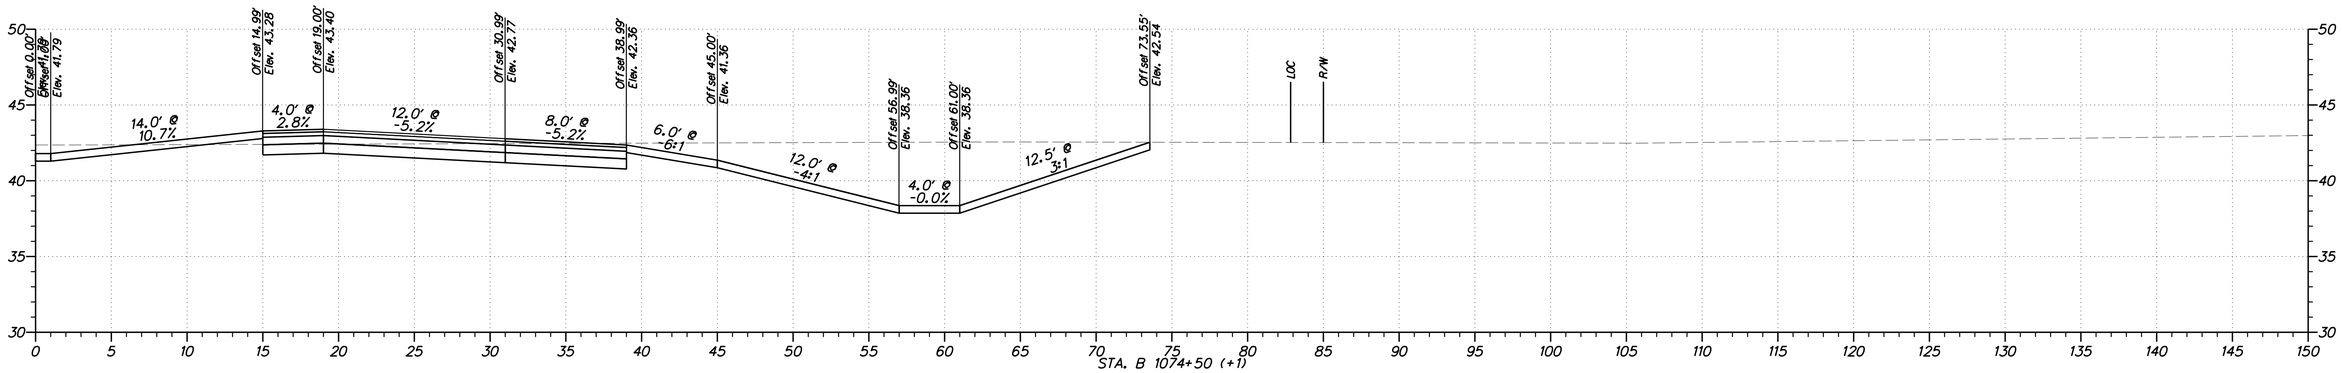


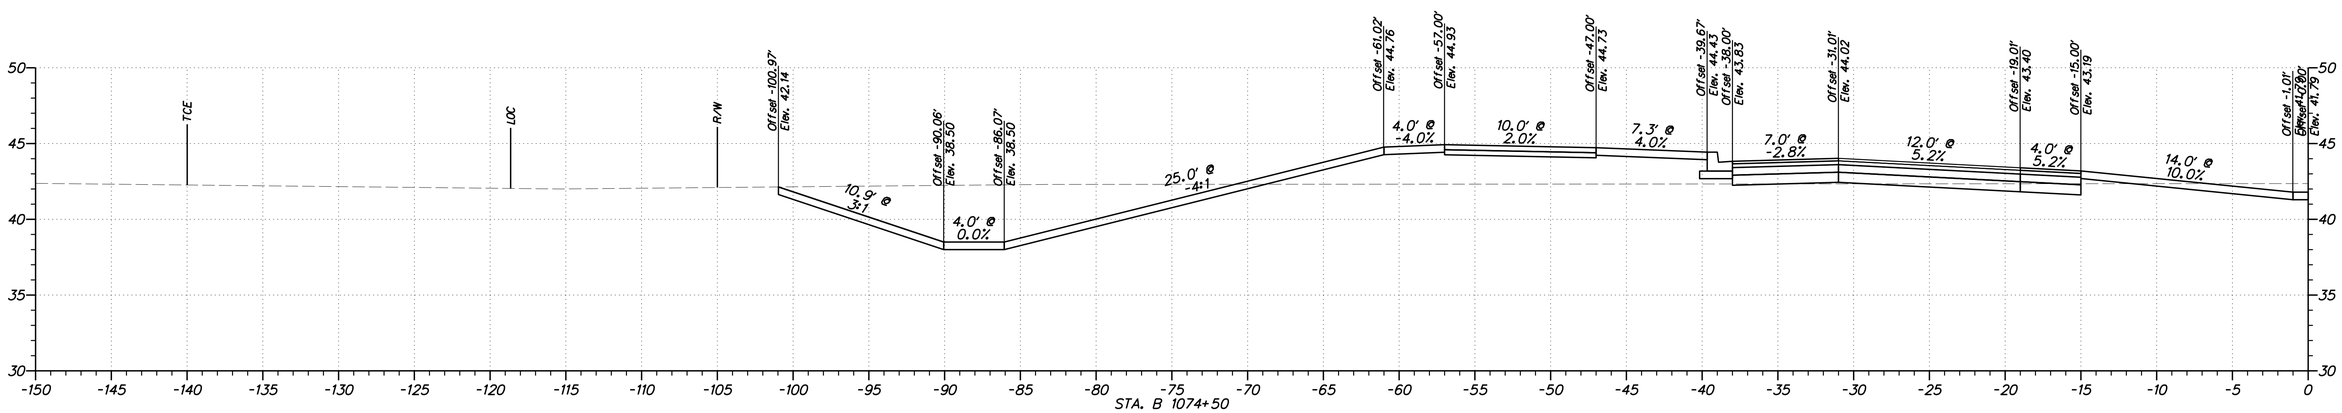


| | | | | | | |
|---|---|---|---|---|---|---|
| DELAWARE DEPARTMENT OF TRANSPORTATION | ADDENDUMS / REVISIONS | HORIZONTAL AND VERTICAL SCALE: 1"=5' (0, 5, 10, 15 FEET) | WEST DOVER CONNECTOR | CONTRACT T200411701 / COUNTY KENT | BRIDGE NO. 2-156, 2-157 / DESIGNED BY: RP / CHECKED BY: BP | CROSS SECTIONS WEST DOVER CONNECTOR | SHEET NO. / TOTAL SHTS. XXX |

$USER$
$DATE$
$FILE$

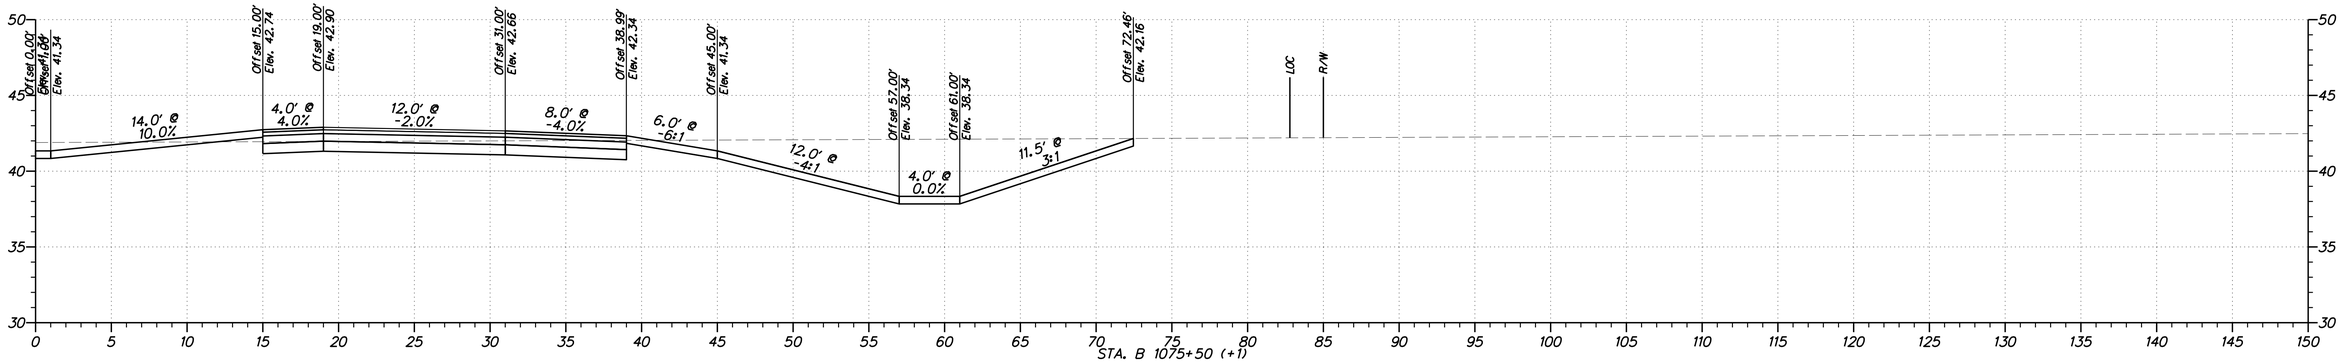


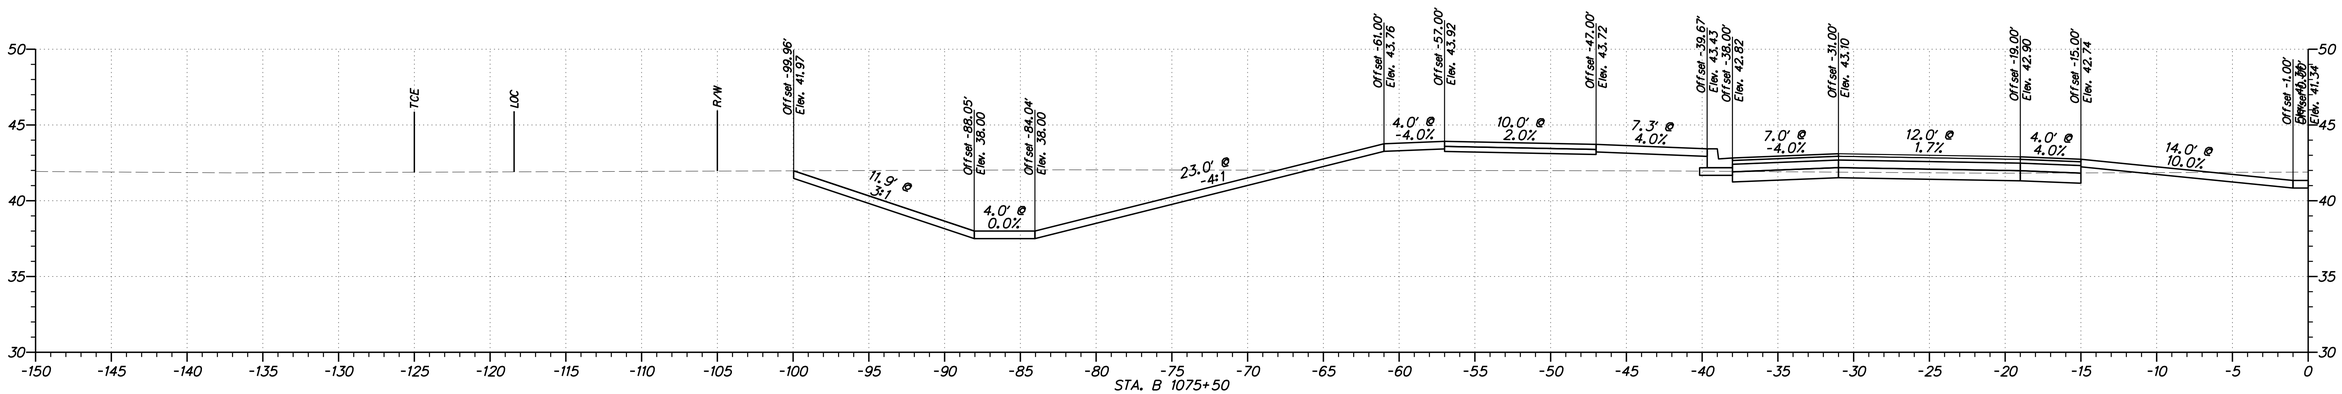


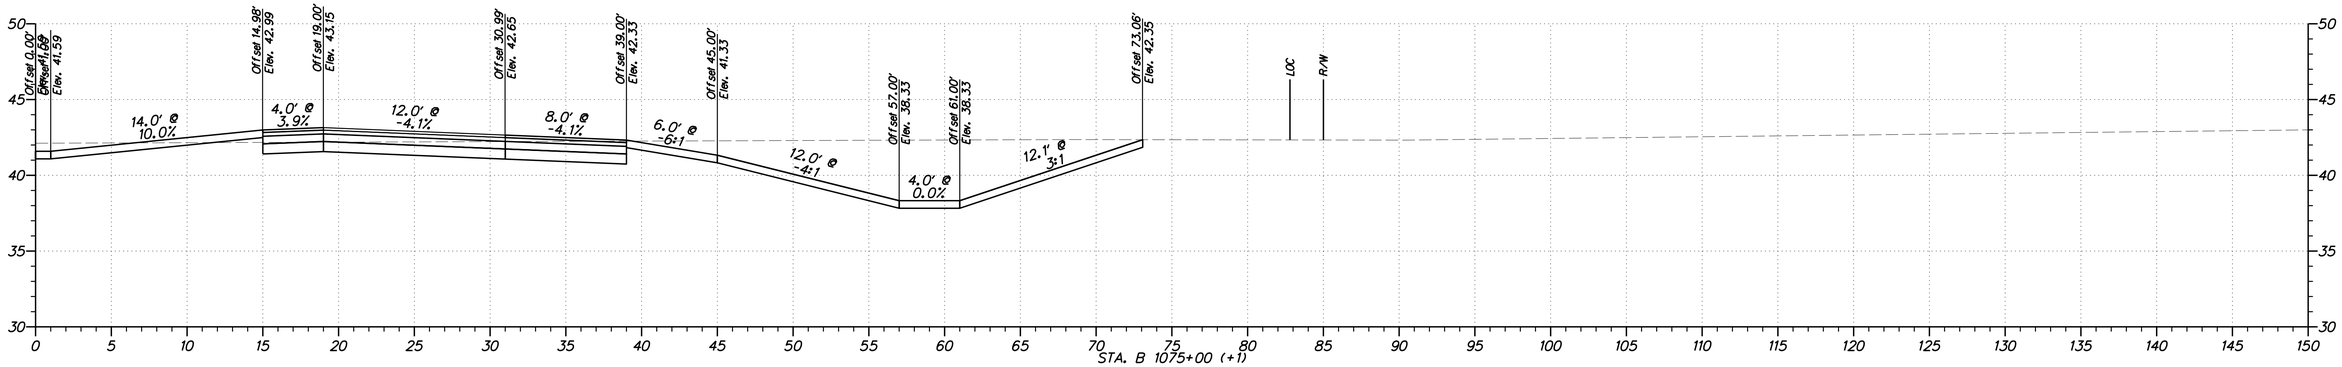


**DELAWARE DEPARTMENT OF TRANSPORTATION**

ADDENDUMS / REVISIONS

HORIZONTAL AND VERTICAL SCALE: 1"=5'
0 5 10 15
FEET

**WEST DOVER CONNECTOR**

| CONTRACT | BRIDGE NO. | 2-156, 2-157 |
|---|---|---|
| T200411701 | DESIGNED BY: RP | |
| COUNTY | | |
| KENT | CHECKED BY: BP | |

**CROSS SECTIONS WEST DOVER CONNECTOR**

SHEET NO.

TOTAL SHTS.

XXX

$USER$
$DATE$
$FILE$

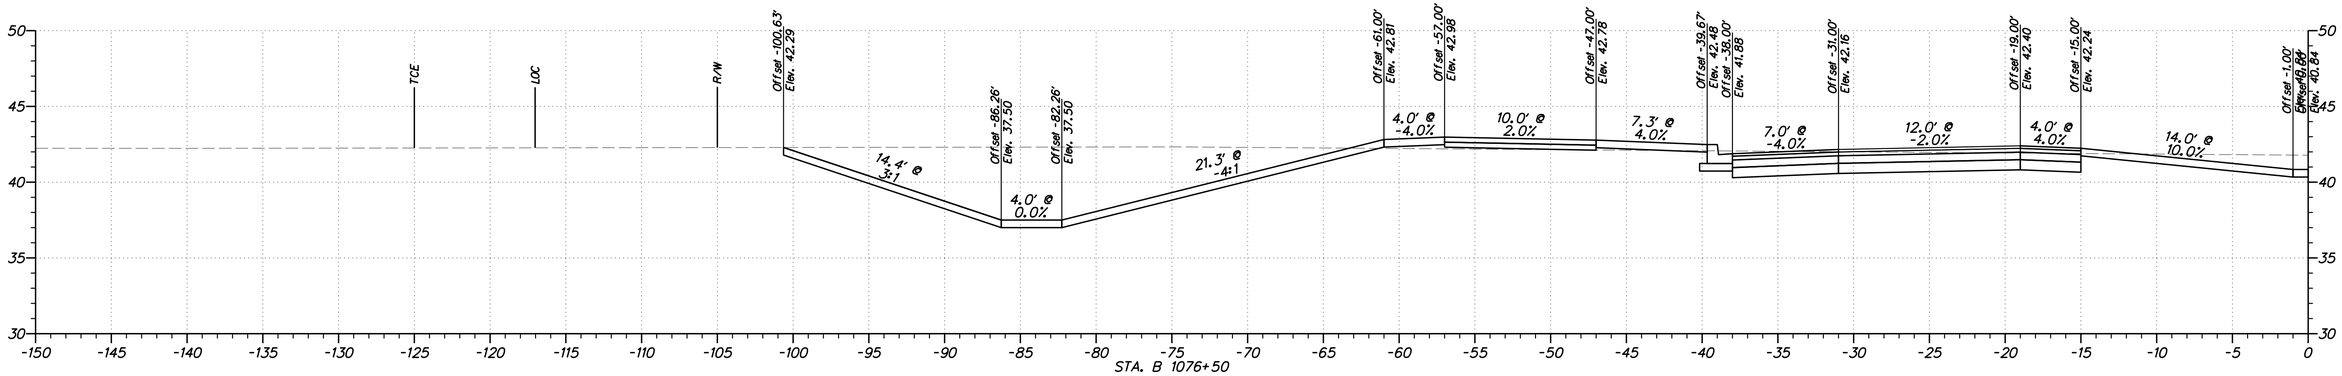


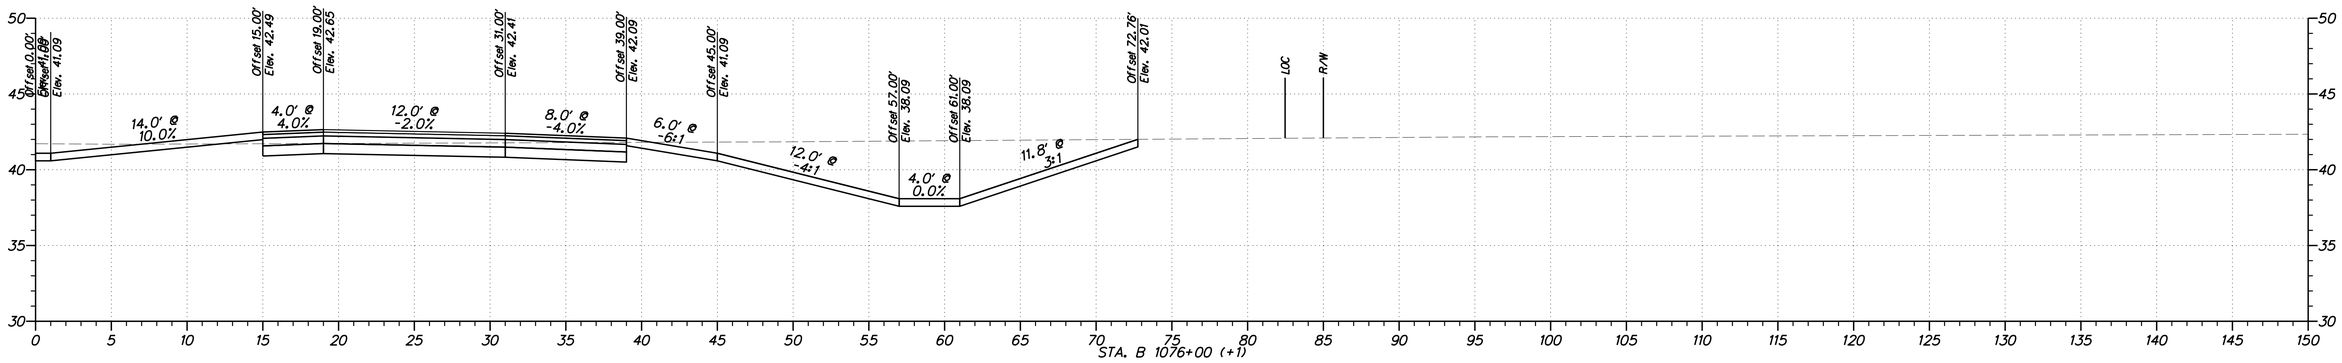


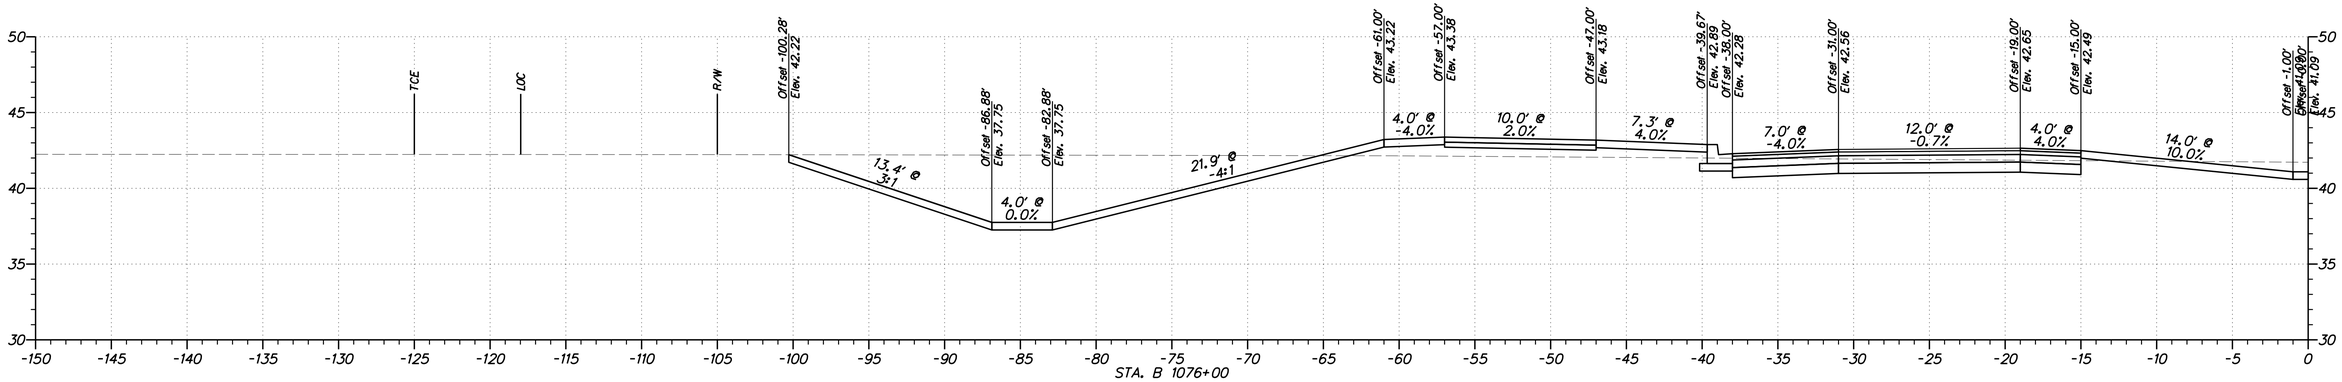


$USER$
$DATE$
$FILE1$

**DELAWARE**
**DEPARTMENT OF TRANSPORTATION**

ADDENDUMS / REVISIONS

HORIZONTAL AND VERTICAL SCALE: 1"=5'
0 5 10 15
FEET

**WEST DOVER CONNECTOR**

| CONTRACT | BRIDGE NO. | 2-156, 2-157 |
|---|---|---|
| T200411701 | DESIGNED BY: RP | |
| COUNTY | | |
| KENT | CHECKED BY: BP | |

**CROSS SECTIONS**
**WEST DOVER CONNECTOR**

SHEET NO.

TOTAL SHTS.
XXX

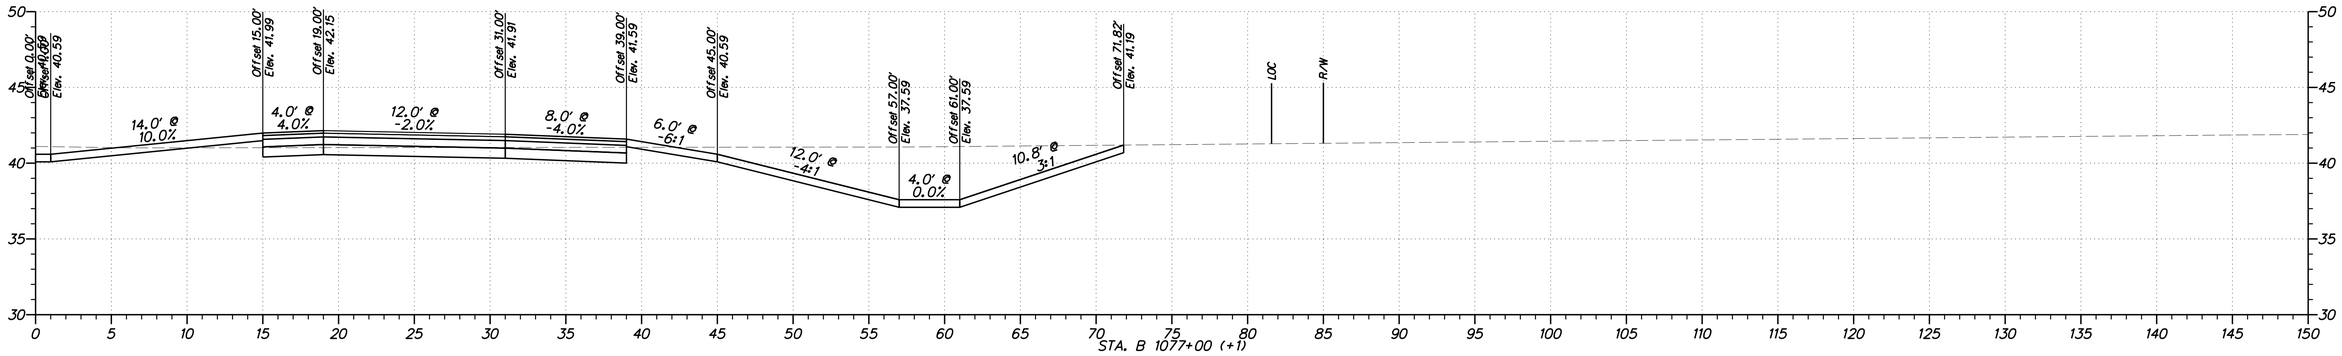


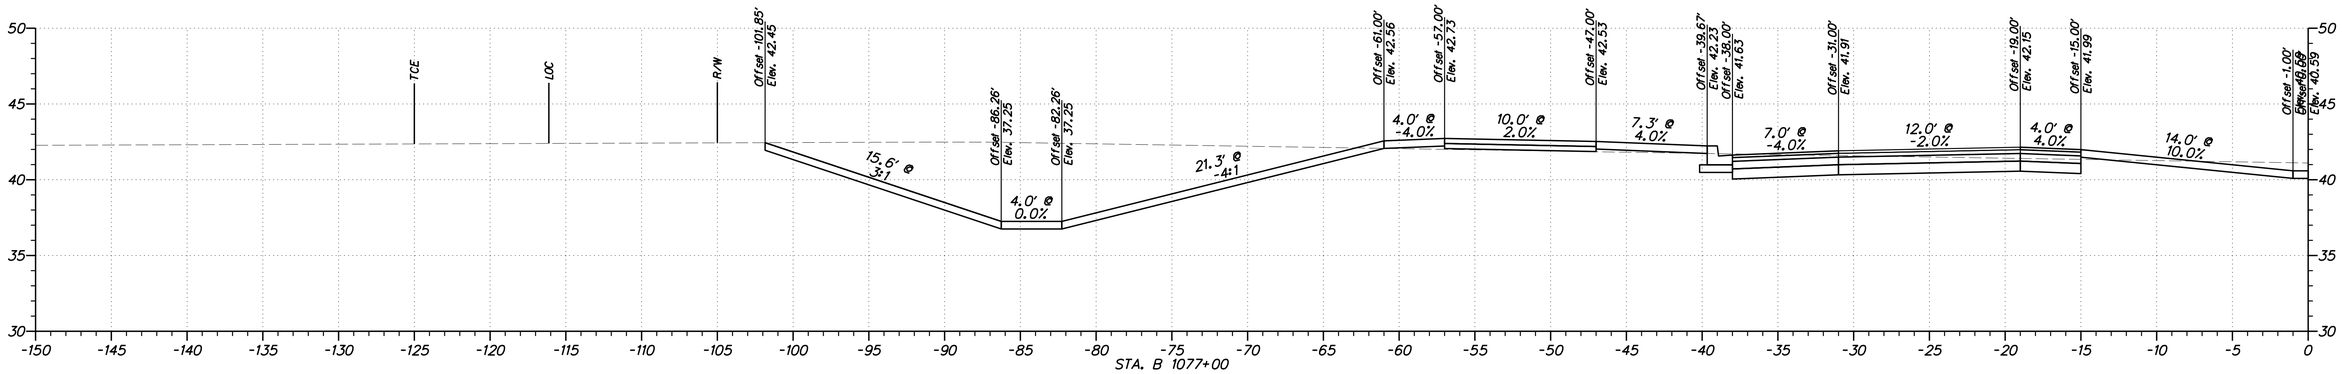


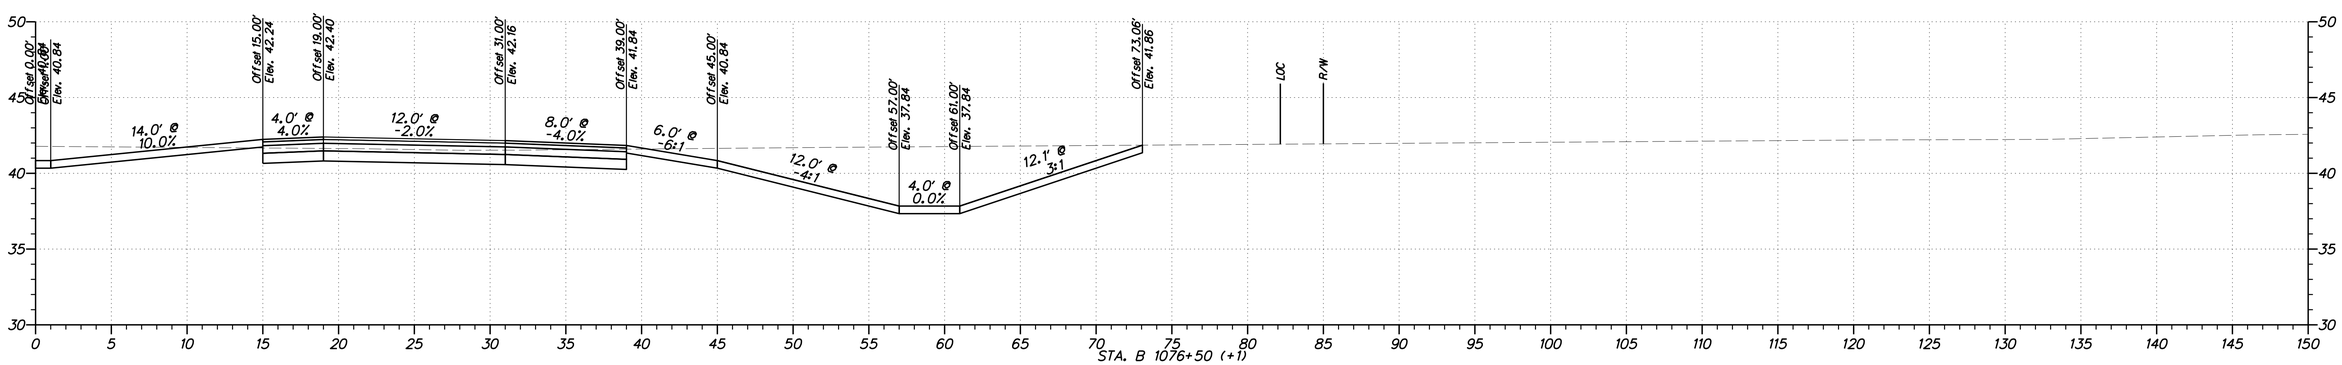


$USER$
$DATE$
$FILEL$

| | | | | | | | |
|---|---|---|---|---|---|---|---|
| **DELAWARE DEPARTMENT OF TRANSPORTATION** | ADDENDUMS / REVISIONS | HORIZONTAL AND VERTICAL SCALE: 1"=5' (0, 5, 10, 15 FEET) | **WEST DOVER CONNECTOR** | CONTRACT T200411701 | BRIDGE NO. 2-156, 2-157 | **CROSS SECTIONS WEST DOVER CONNECTOR** | SHEET NO. |
| | | | | COUNTY KENT | DESIGNED BY: RP | | TOTAL SHTS. |
| | | | | | CHECKED BY: BP | | XXX |

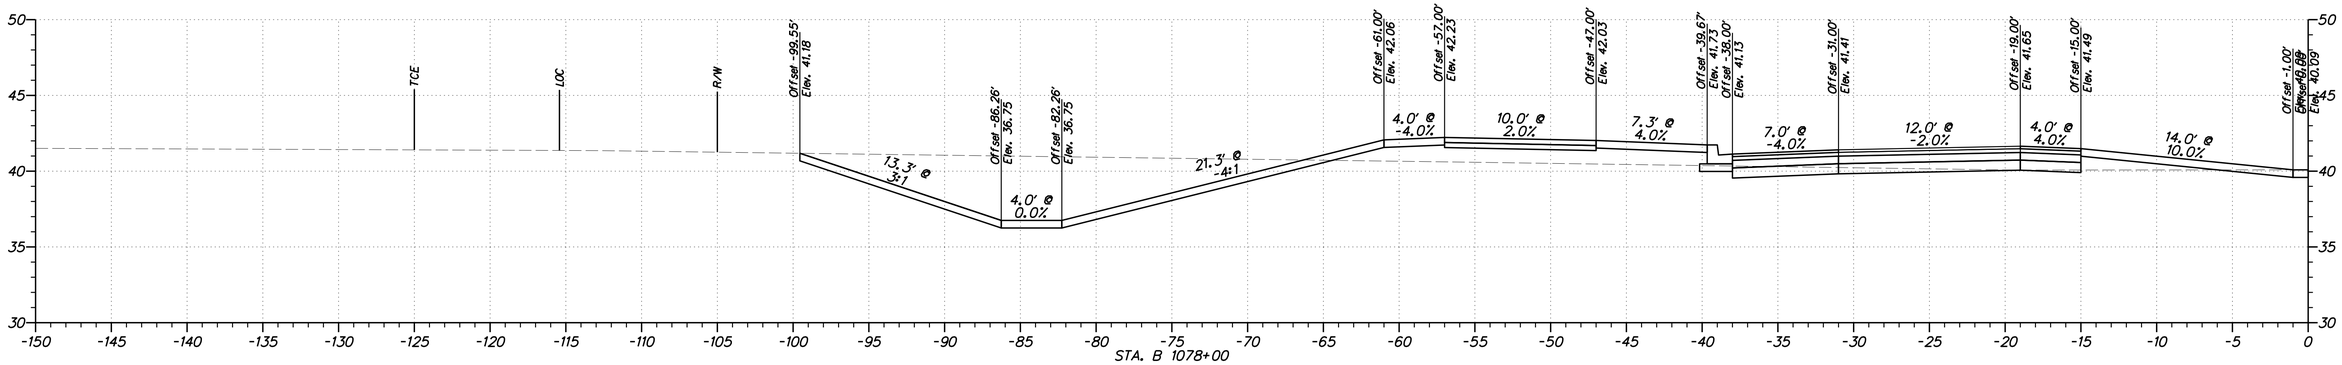


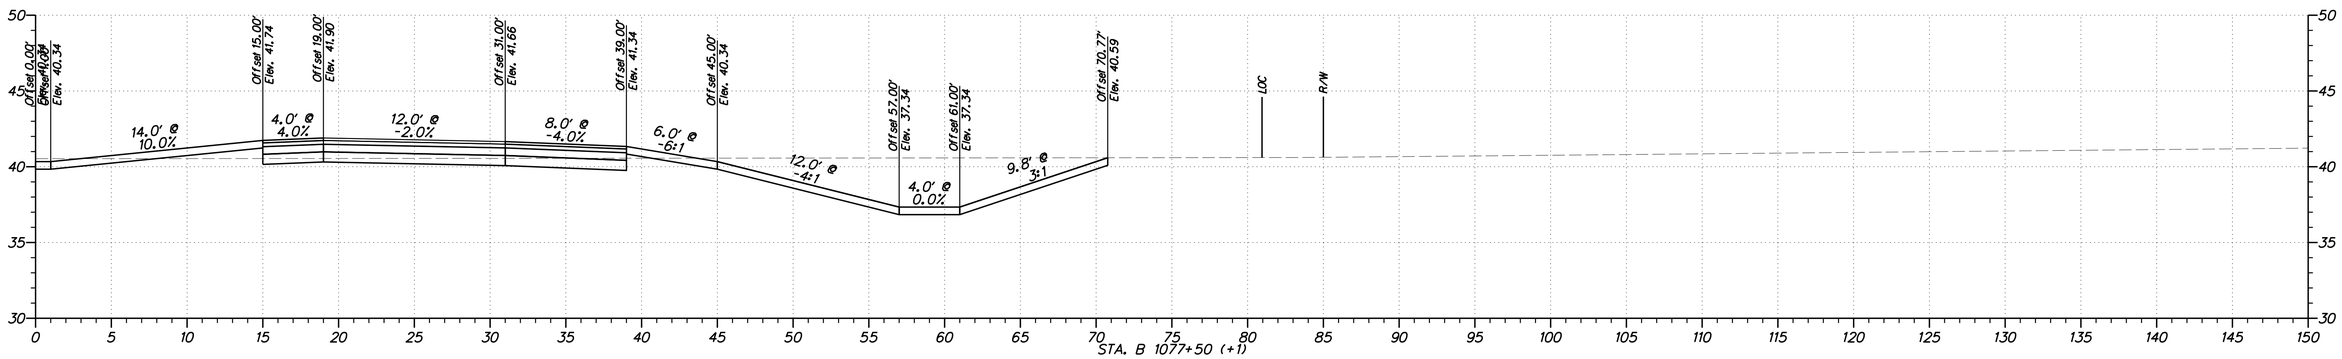


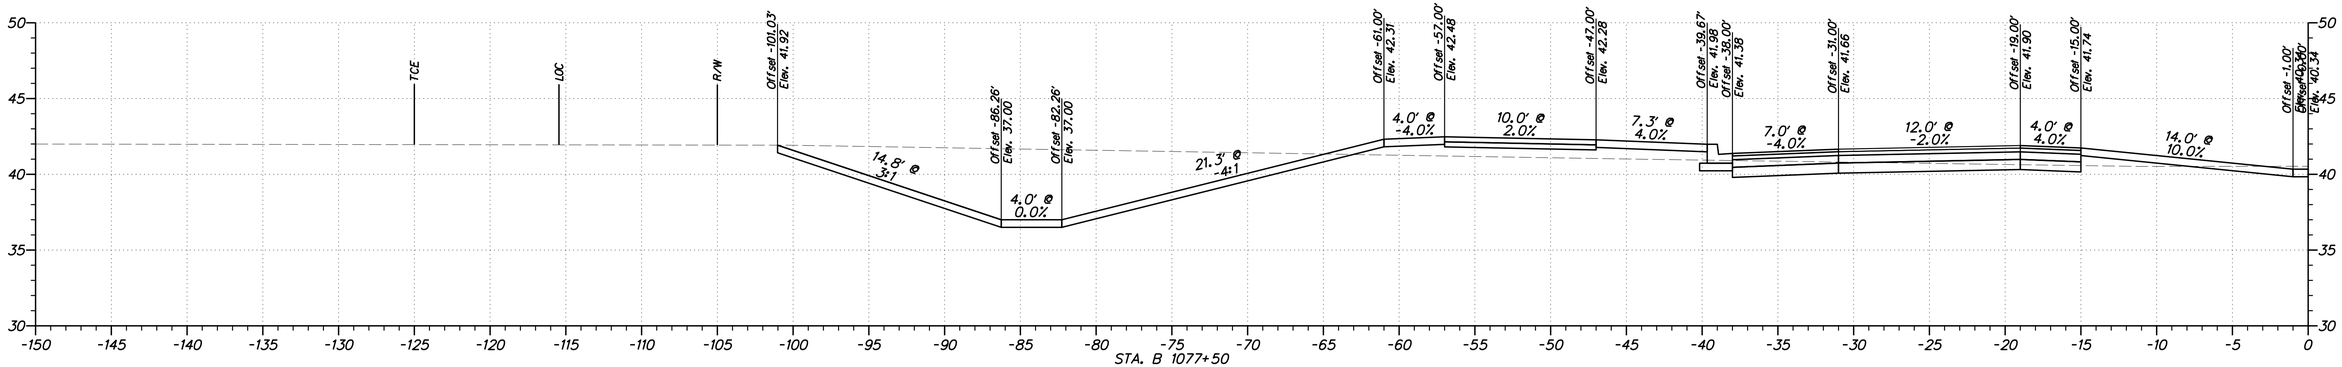


$USER$
$DATE$
$FILE$

**DELAWARE**
**DEPARTMENT OF TRANSPORTATION**

ADDENDUMS / REVISIONS

HORIZONTAL AND VERTICAL SCALE: 1"=5'
0 5 10 15
FEET

**WEST DOVER CONNECTOR**

| CONTRACT | BRIDGE NO. 2-156, 2-157 |
|---|---|
| T200411701 | DESIGNED BY: RP |
| COUNTY | CHECKED BY: BP |
| KENT | |

**CROSS SECTIONS**
**WEST DOVER CONNECTOR**

SHEET NO.

TOTAL SHTS.
XXX

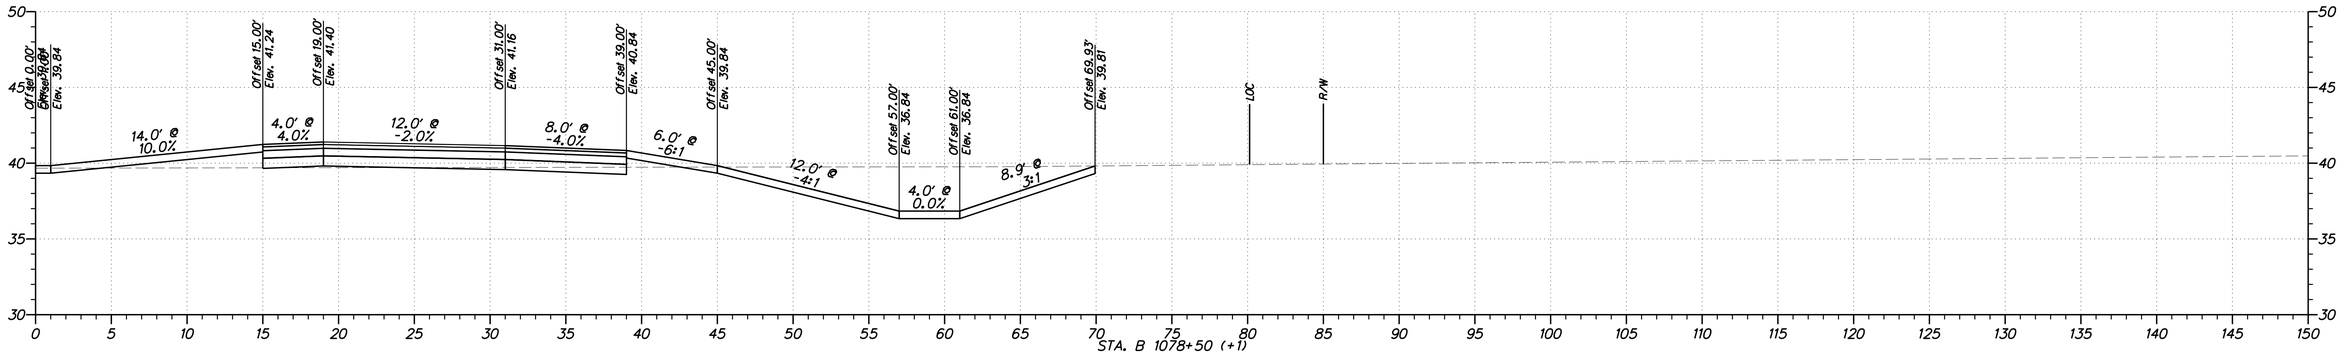


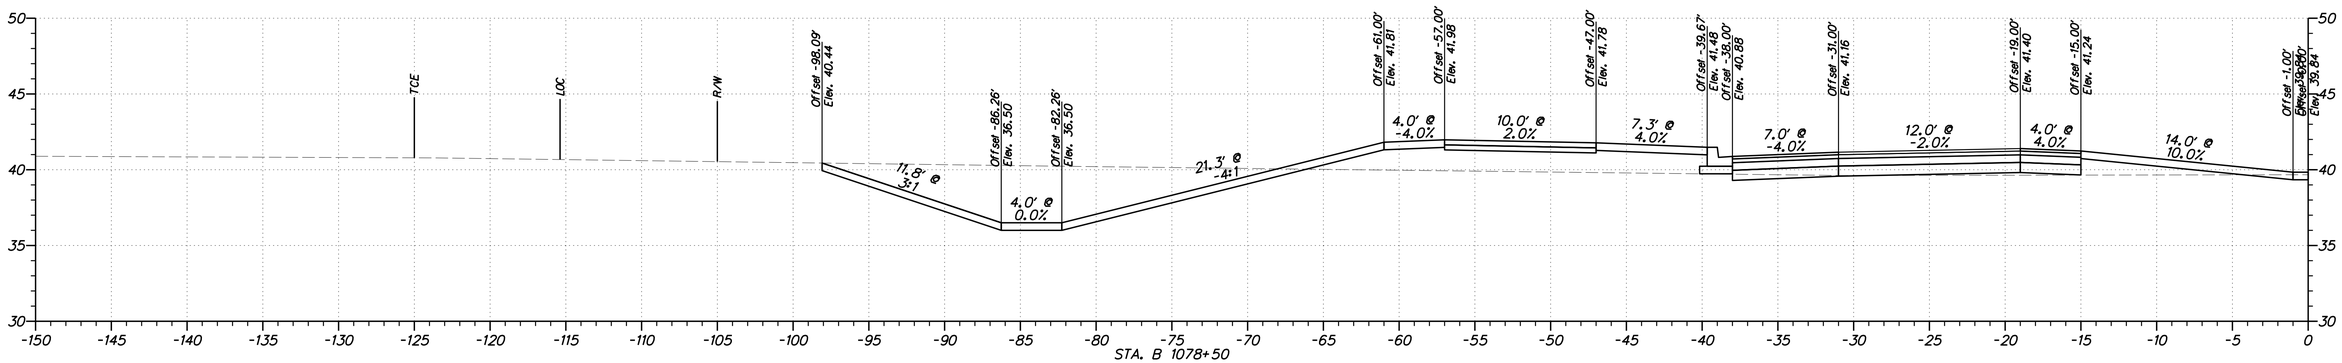


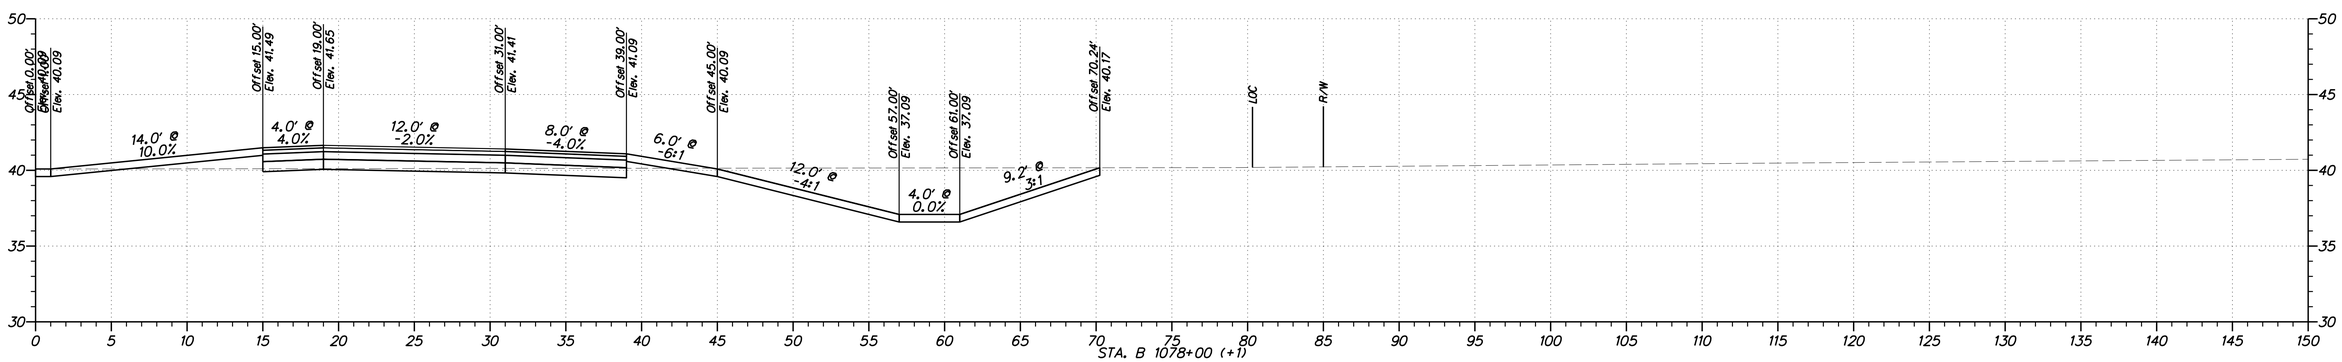


**DELAWARE DEPARTMENT OF TRANSPORTATION**

ADDENDUMS / REVISIONS

HORIZONTAL AND VERTICAL SCALE: 1"=5'
0 5 10 15
FEET

**WEST DOVER CONNECTOR**

| CONTRACT | BRIDGE NO. | 2-156, 2-157 |
|---|---|---|
| T200411701 | DESIGNED BY: RP | |
| COUNTY | | |
| KENT | CHECKED BY: BP | |

**CROSS SECTIONS WEST DOVER CONNECTOR**

SHEET NO.

TOTAL SHTS.

XXX

$USER$
$DATE$
$FILEL$

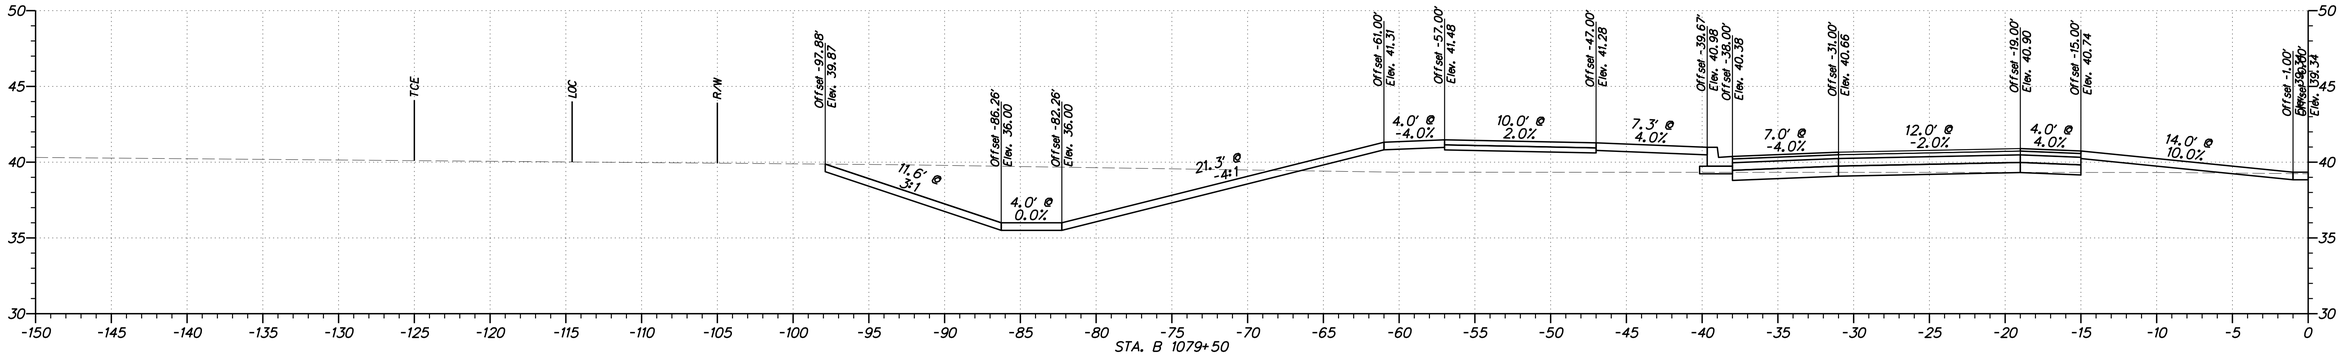


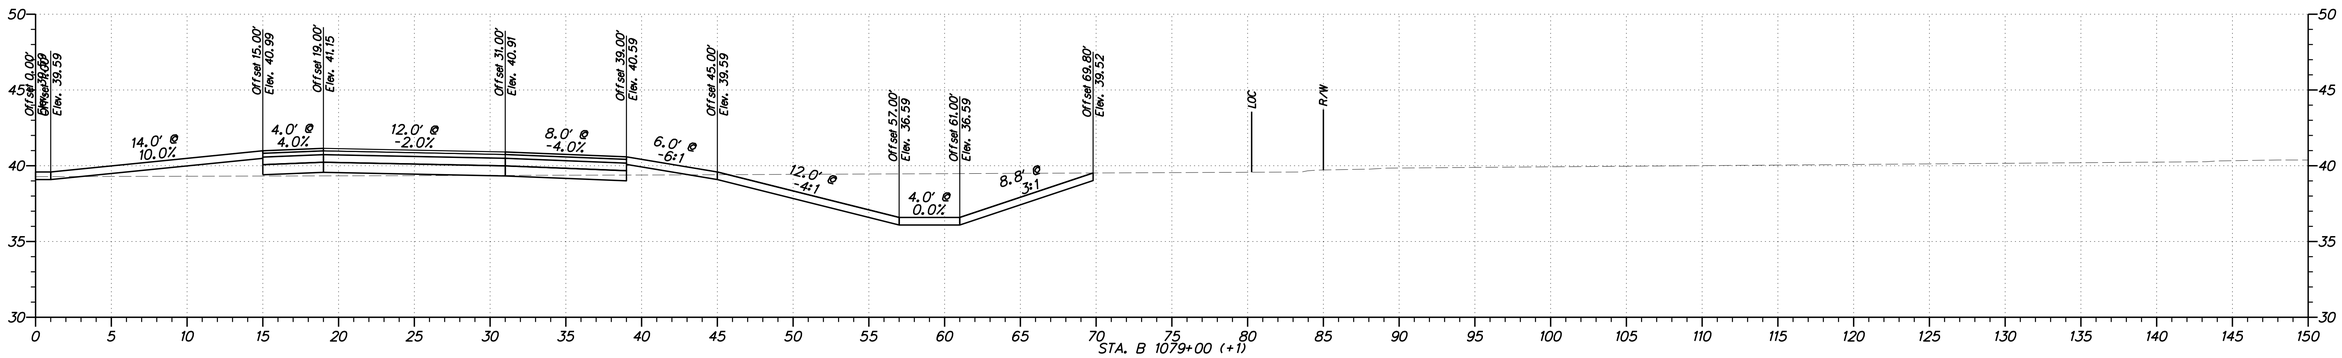


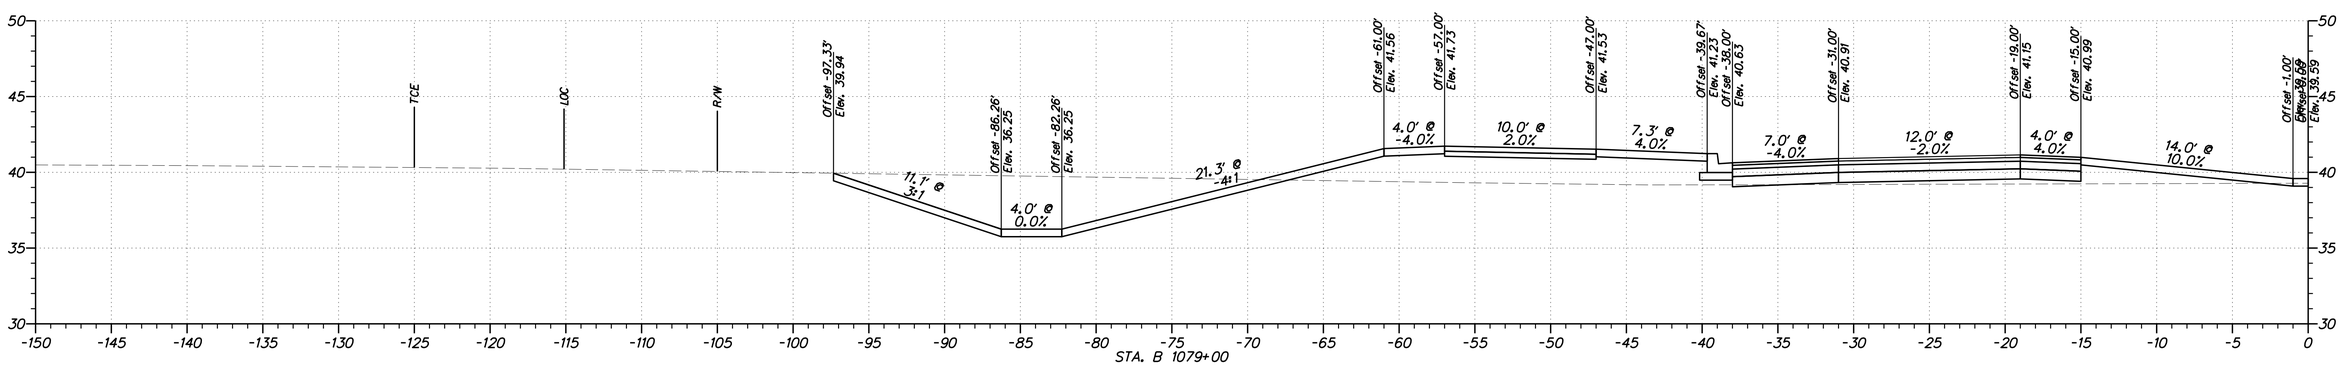


$USER$

$DATE$
$FILE1$

**DELAWARE**
**DEPARTMENT OF TRANSPORTATION**

ADDENDUMS / REVISIONS

HORIZONTAL AND VERTICAL SCALE: 1"=5'
0 5 10 15
FEET

**WEST DOVER CONNECTOR**

| CONTRACT | BRIDGE NO. 2-156, 2-157 |
|---|---|
| T200411701 | DESIGNED BY: RP |
| COUNTY | |
| KENT | CHECKED BY: BP |

**CROSS SECTIONS**
**WEST DOVER CONNECTOR**

SHEET NO.

TOTAL SHTS.
XXX

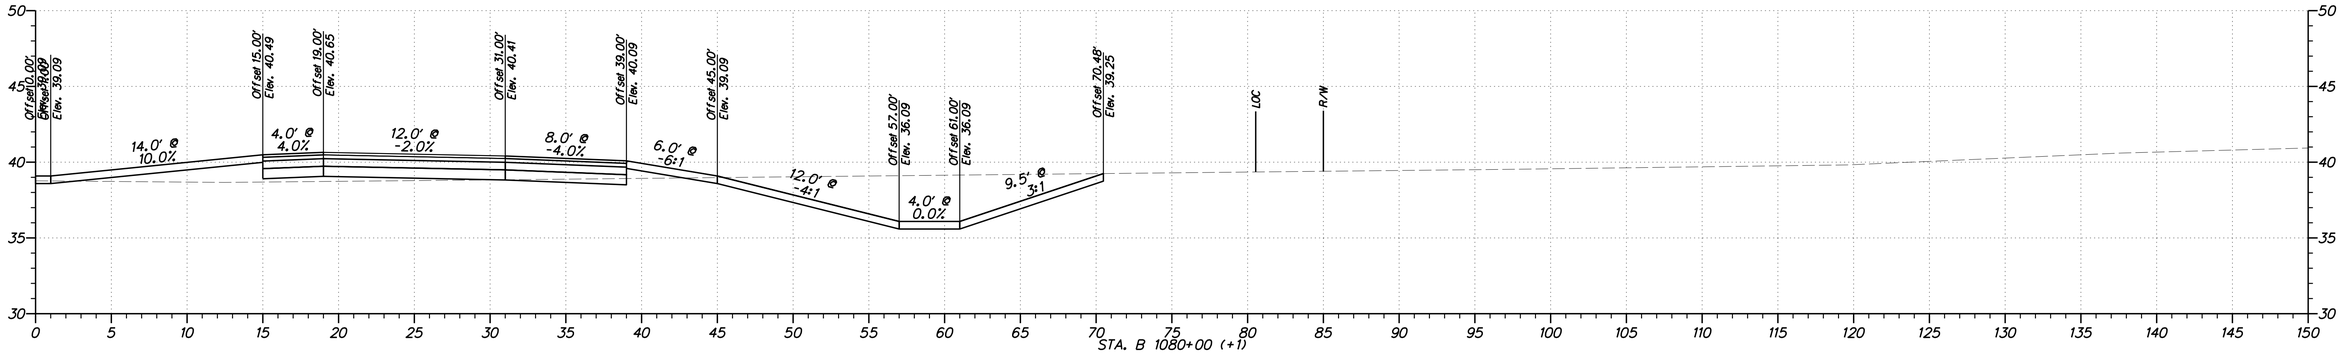


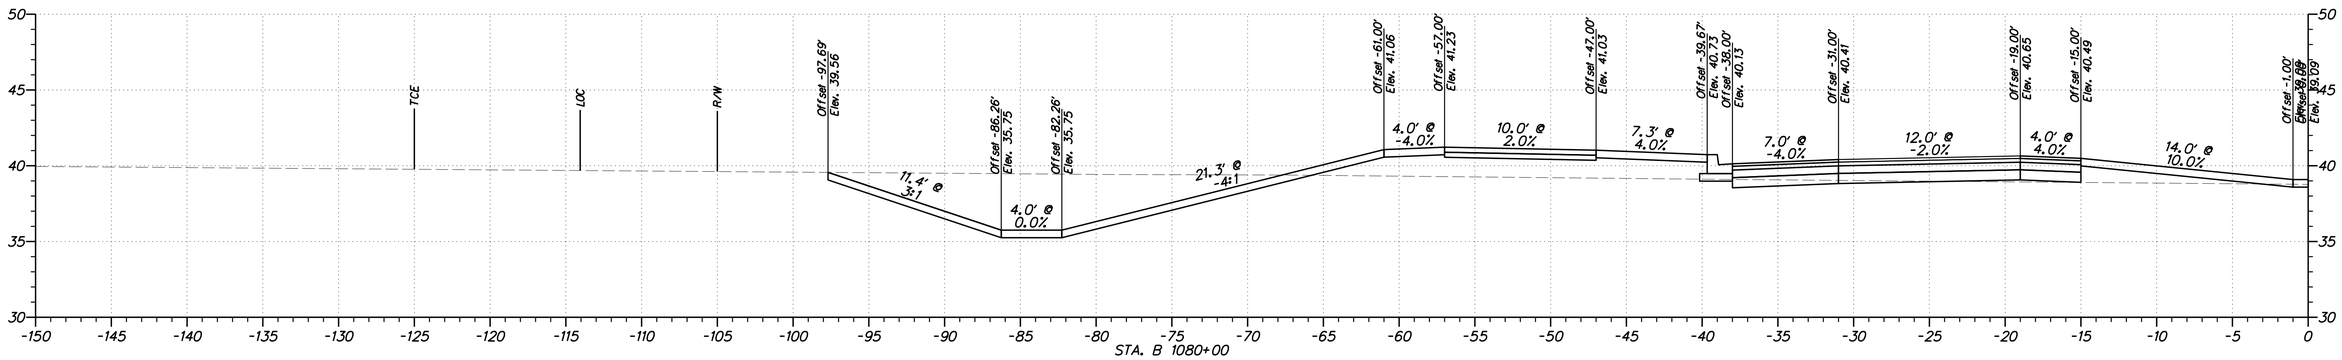


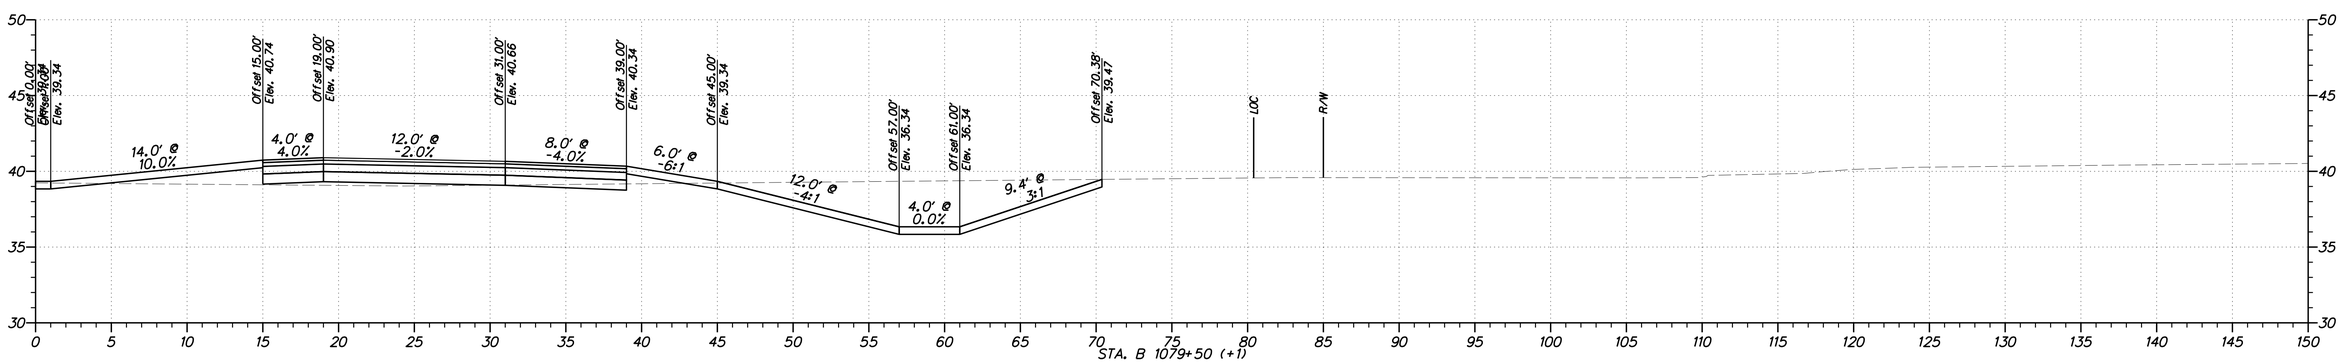


$USER$

$DATE$
$FILEL$

**DELAWARE DEPARTMENT OF TRANSPORTATION**

ADDENDUMS / REVISIONS

HORIZONTAL AND VERTICAL SCALE: 1"=5'
0 5 10 15
FEET

**WEST DOVER CONNECTOR**

| CONTRACT | BRIDGE NO. 2-156, 2-157 | SHEET NO. |
|---|---|---|
| T200411701 | DESIGNED BY: RP | |
| COUNTY | | TOTAL SHTS. |
| KENT | CHECKED BY: BP | XXX |

**CROSS SECTIONS WEST DOVER CONNECTOR**

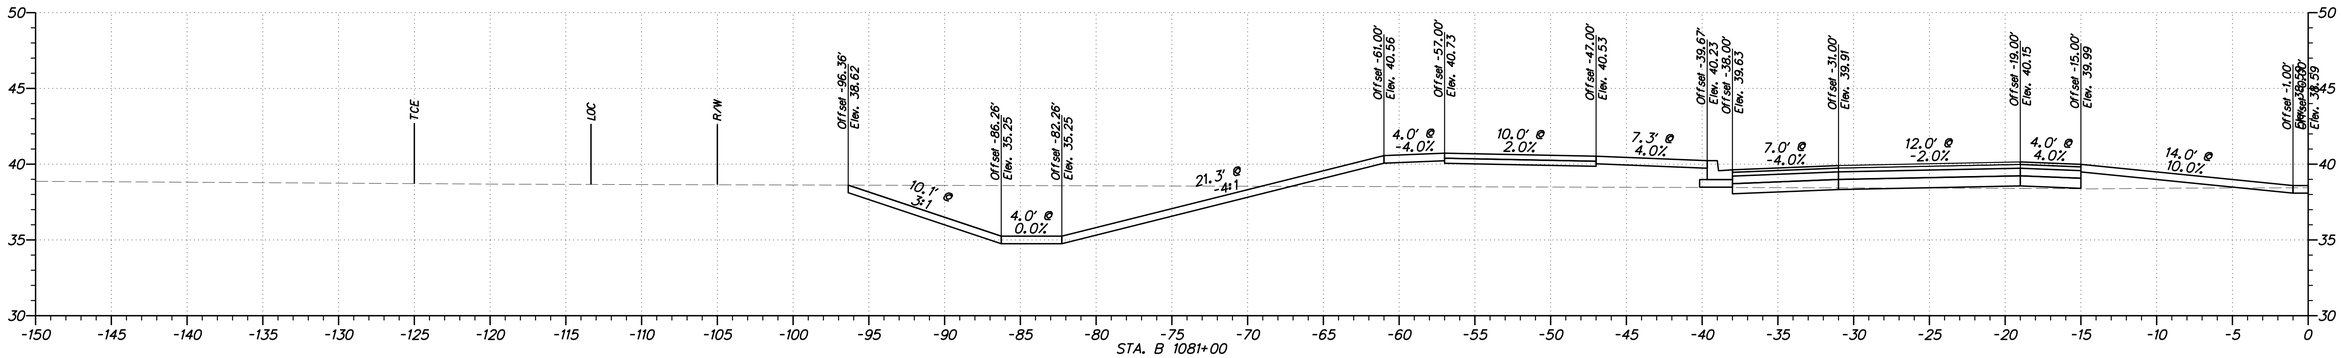


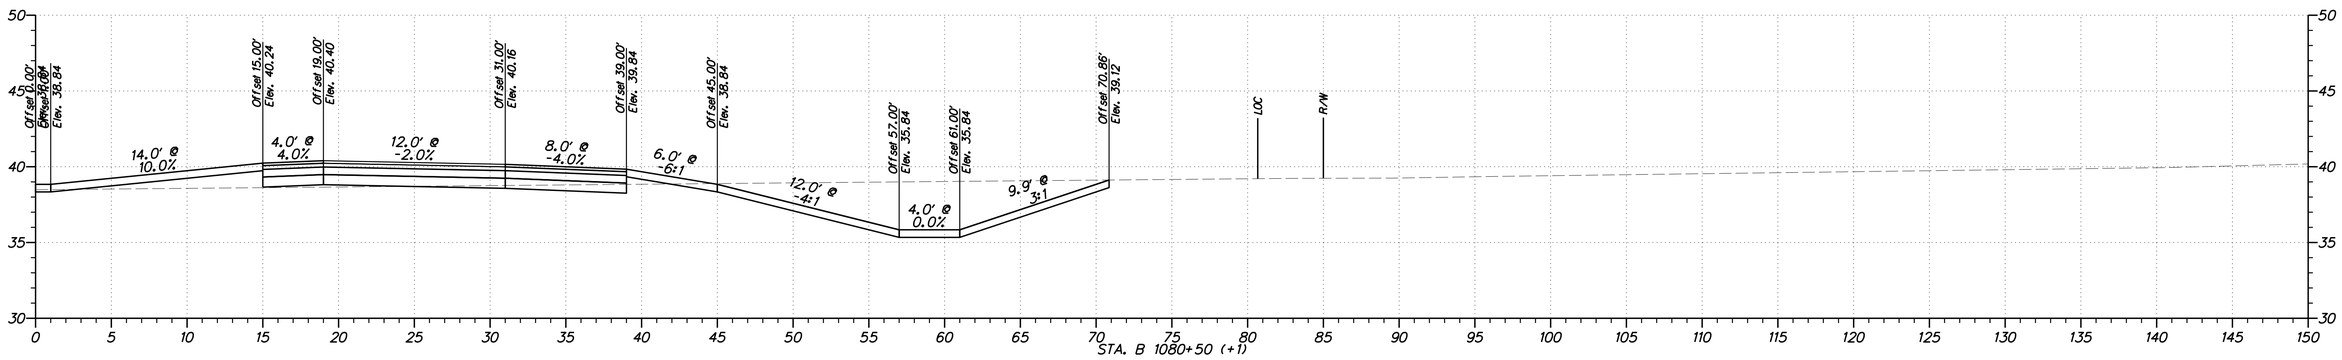


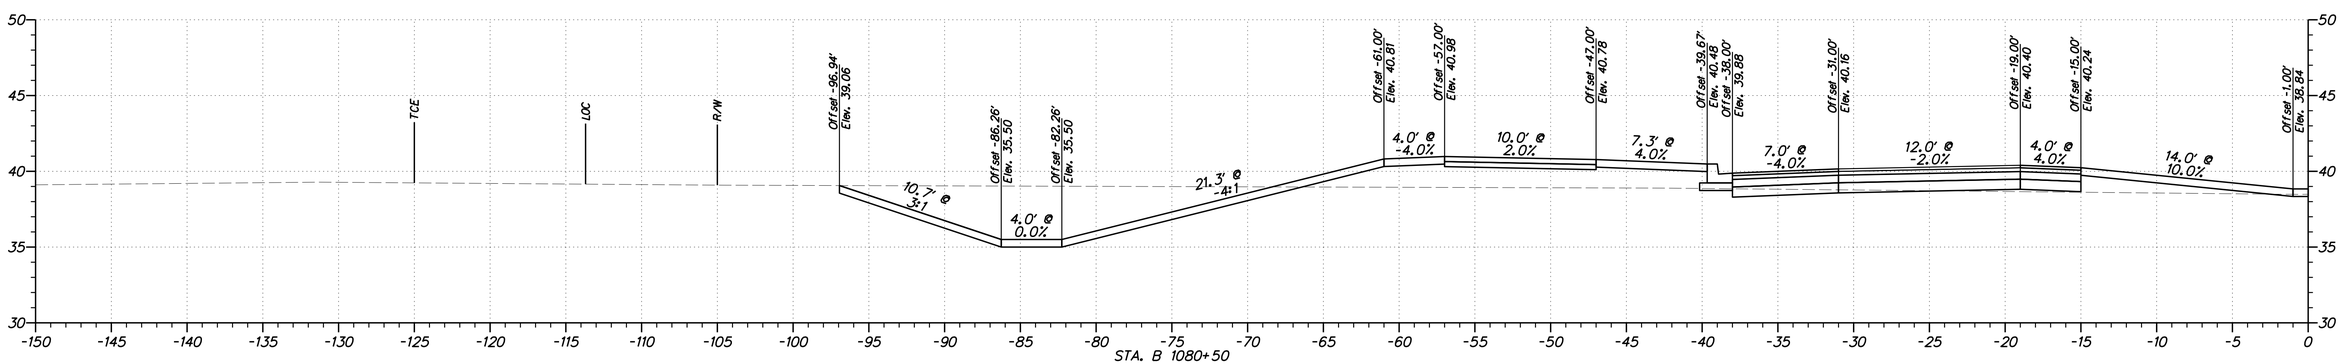


$USER$
$DATE$
$FILEL$

**DELAWARE DEPARTMENT OF TRANSPORTATION**

ADDENDUMS / REVISIONS

HORIZONTAL AND VERTICAL SCALE: 1"=5'
0 5 10 15
FEET

**WEST DOVER CONNECTOR**

| CONTRACT | BRIDGE NO. | 2-156, 2-157 |
|---|---|---|
| T200411701 | DESIGNED BY: RP | |
| COUNTY | | |
| KENT | CHECKED BY: BP | |

**CROSS SECTIONS WEST DOVER CONNECTOR**

SHEET NO.

TOTAL SHTS.

XXX

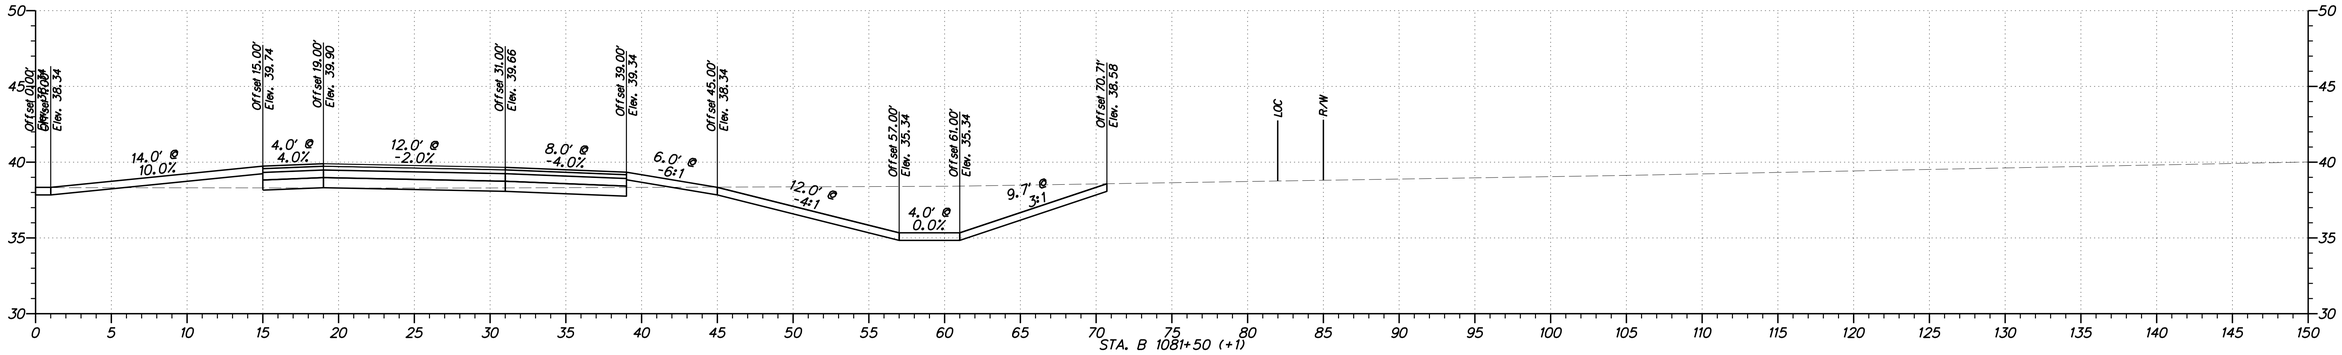


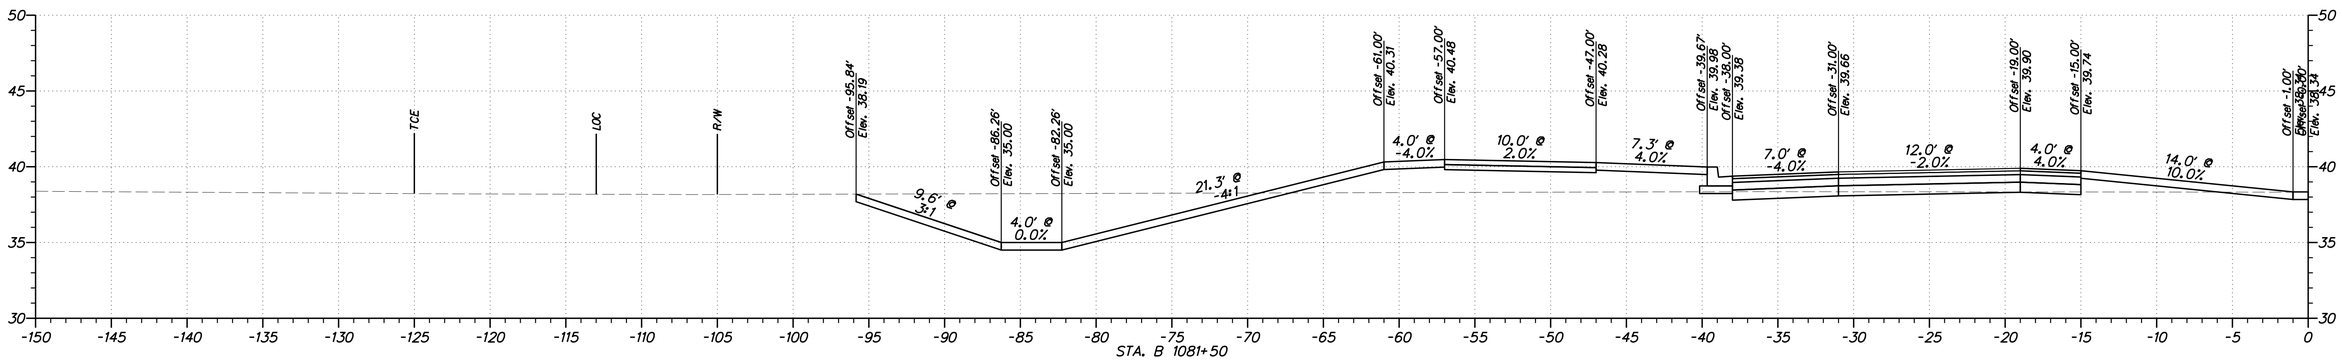


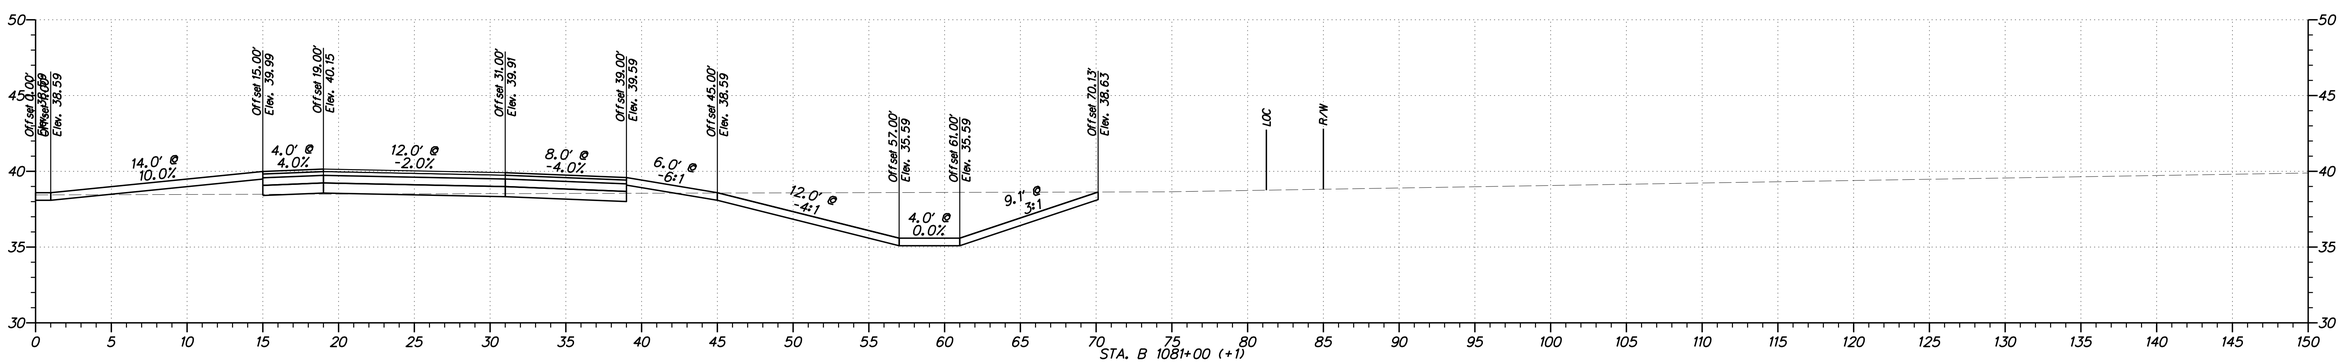


$USER$

$DATE$
$FILEL$

**DELAWARE**
**DEPARTMENT OF TRANSPORTATION**

ADDENDUMS / REVISIONS

HORIZONTAL AND VERTICAL SCALE: 1"=5'
0 5 10 15
FEET

**WEST DOVER CONNECTOR**

| CONTRACT | BRIDGE NO. 2-156, 2-157 |
|---|---|
| T200411701 | DESIGNED BY: RP |
| COUNTY | |
| KENT | CHECKED BY: BP |

**CROSS SECTIONS**
**WEST DOVER CONNECTOR**

SHEET NO.

TOTAL SHTS.
XXX

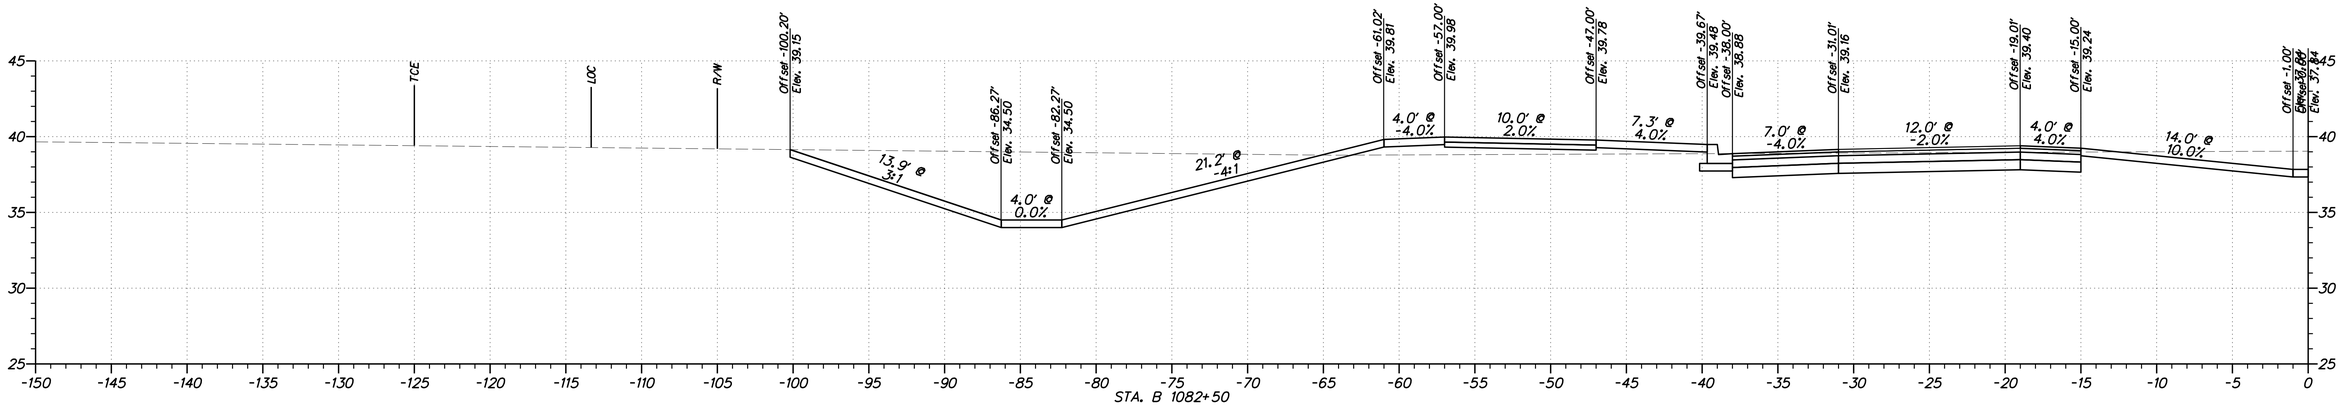


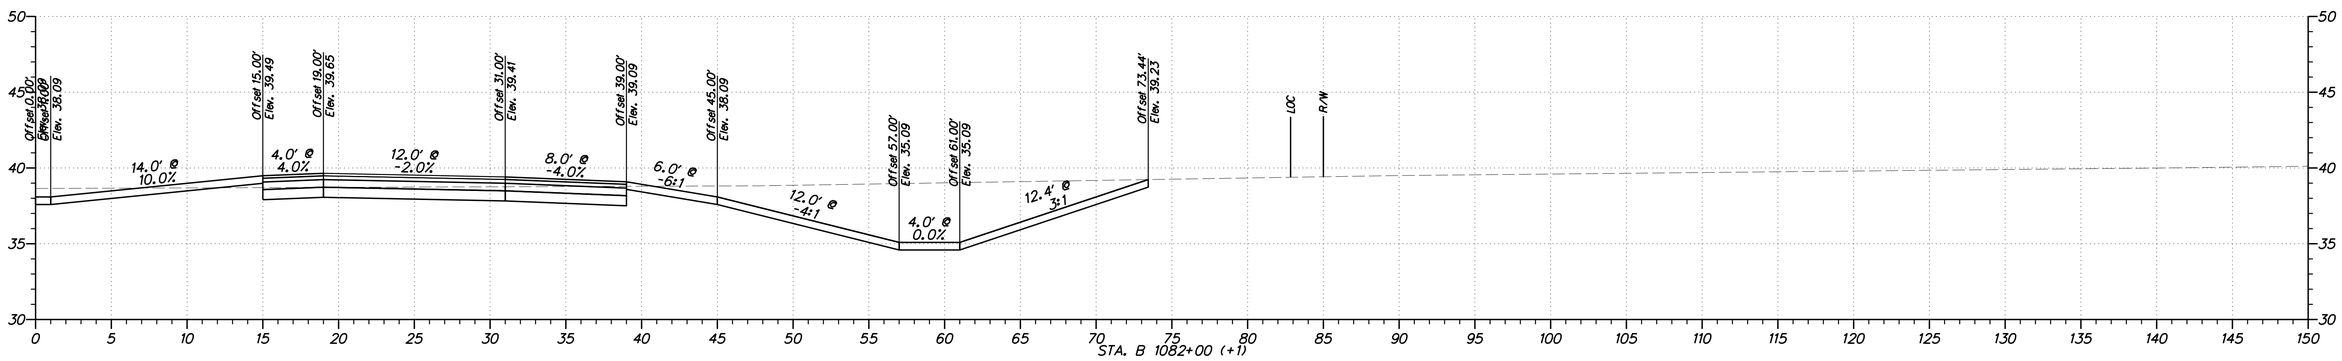


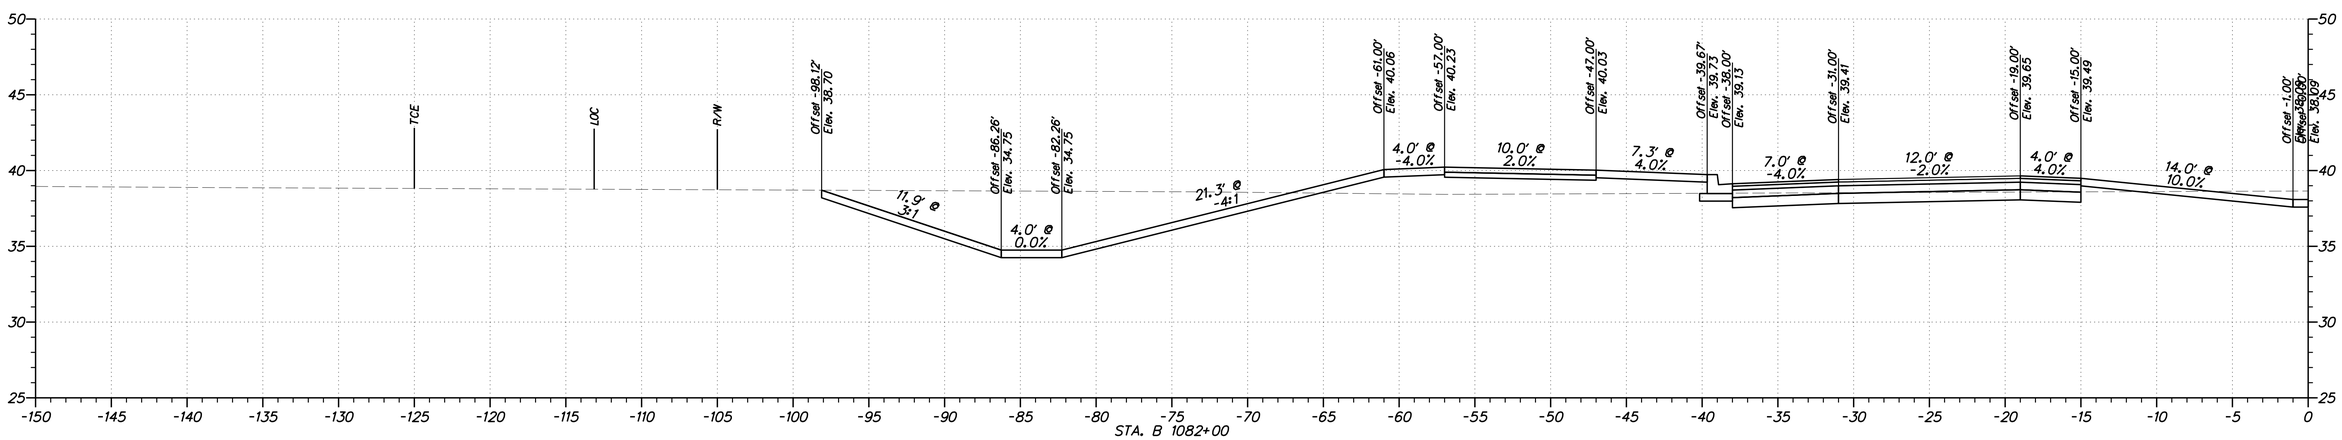


$USER$
$DATE$
$FILE1$

**DELAWARE DEPARTMENT OF TRANSPORTATION**

ADDENDUMS / REVISIONS

HORIZONTAL AND VERTICAL SCALE: 1"=5'
0 5 10 15
FEET

**WEST DOVER CONNECTOR**

| CONTRACT | BRIDGE NO. | 2-156, 2-157 |
|---|---|---|
| T200411701 | DESIGNED BY: RP | |
| COUNTY | | |
| KENT | CHECKED BY: BP | |

**CROSS SECTIONS WEST DOVER CONNECTOR**

SHEET NO.

TOTAL SHTS.
XXX

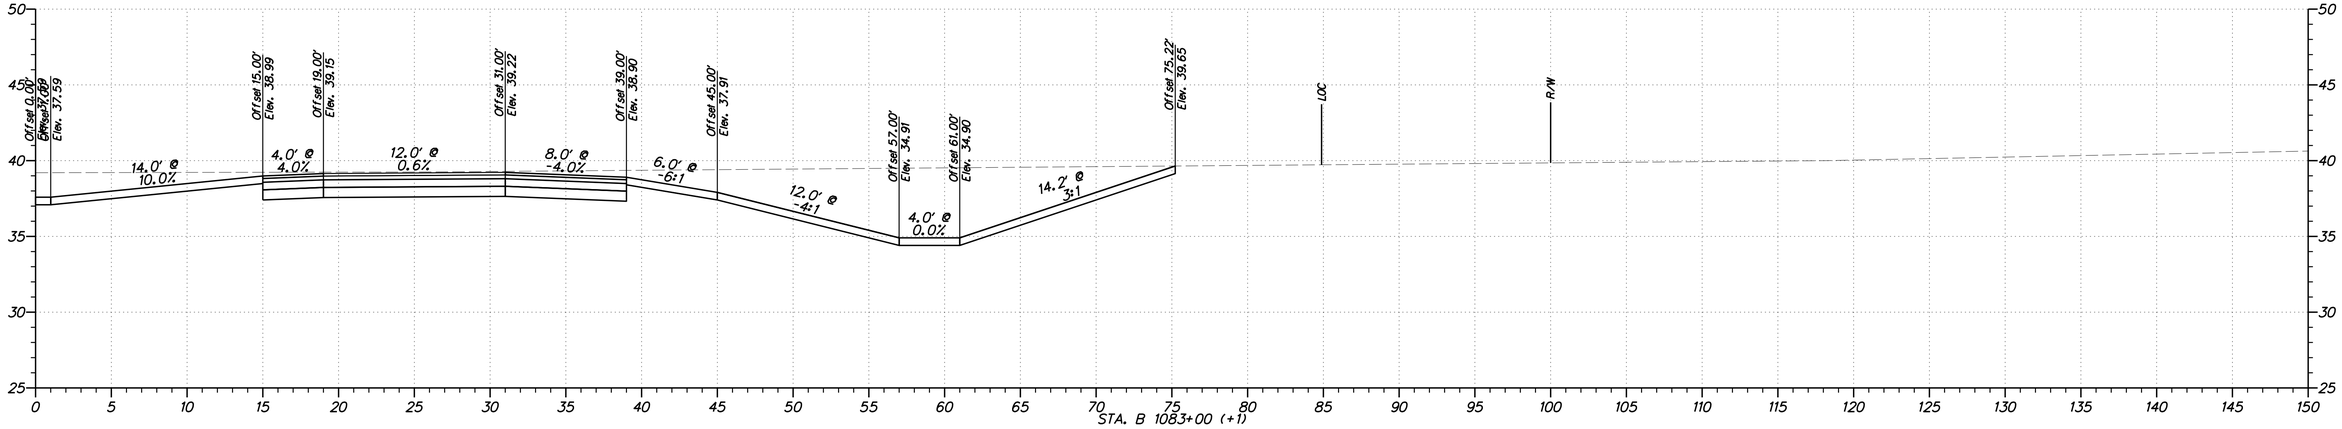


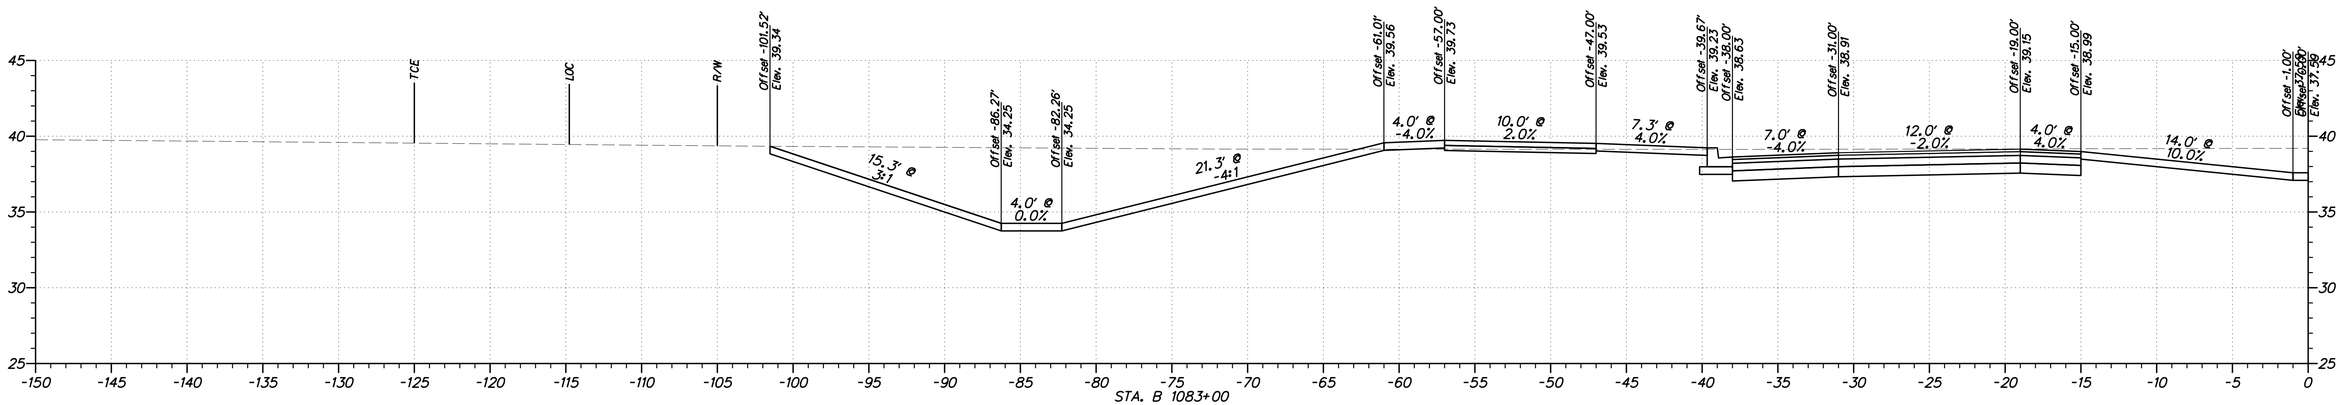


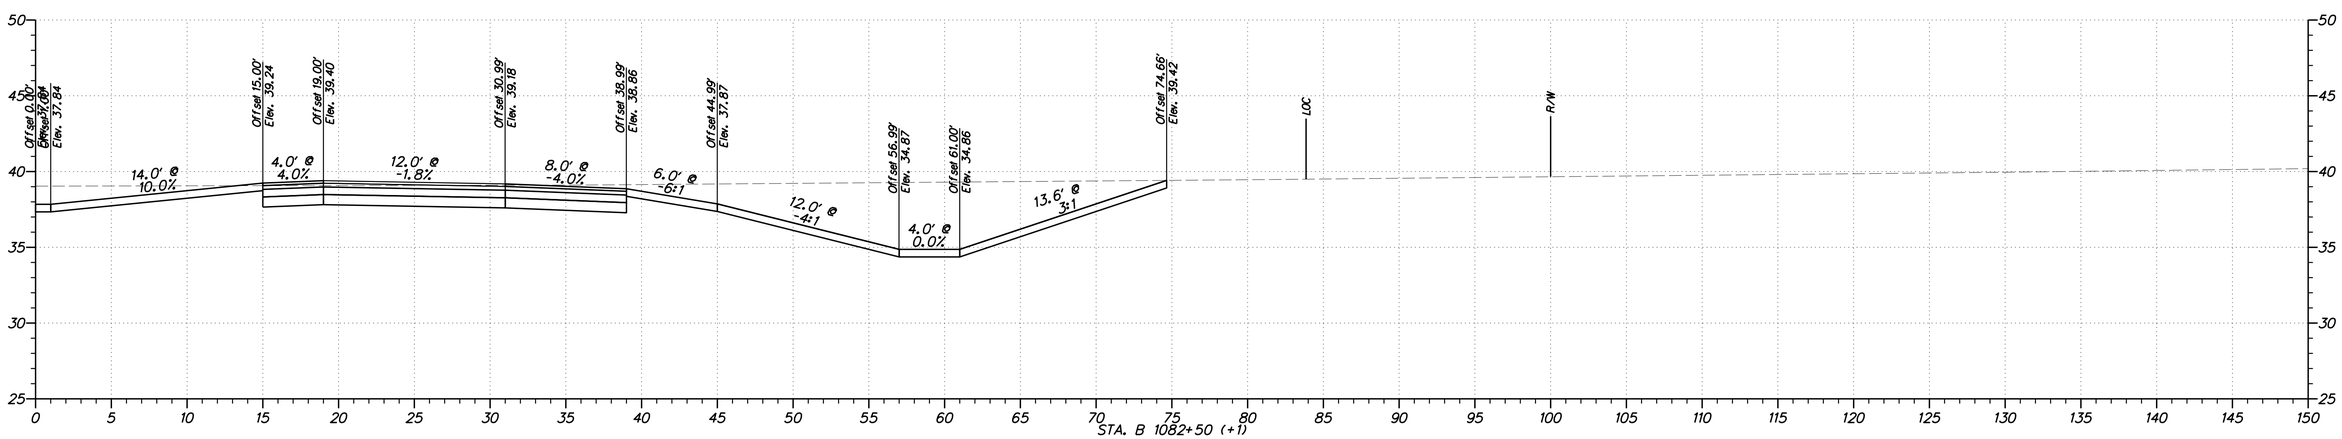


**DELAWARE DEPARTMENT OF TRANSPORTATION**

ADDENDUMS / REVISIONS

HORIZONTAL AND VERTICAL SCALE: 1"=5'
0 5 10 15
FEET

**WEST DOVER CONNECTOR**

| CONTRACT | BRIDGE NO. | 2-156, 2-157 |
|---|---|---|
| T200411701 | DESIGNED BY: RP | |
| COUNTY | | |
| KENT | CHECKED BY: BP | |

**CROSS SECTIONS WEST DOVER CONNECTOR**

SHEET NO.

TOTAL SHTS.
XXX

$USER$
$DATE$
$FILE$

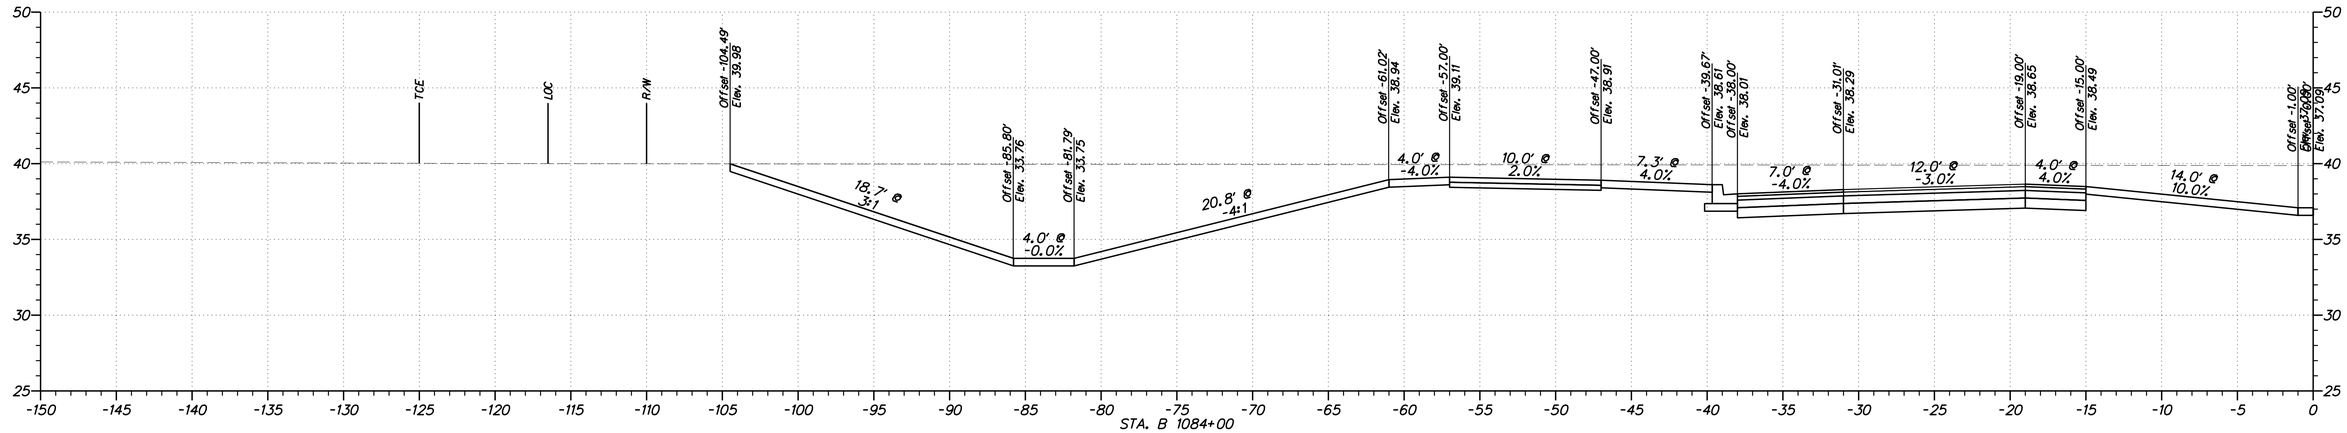


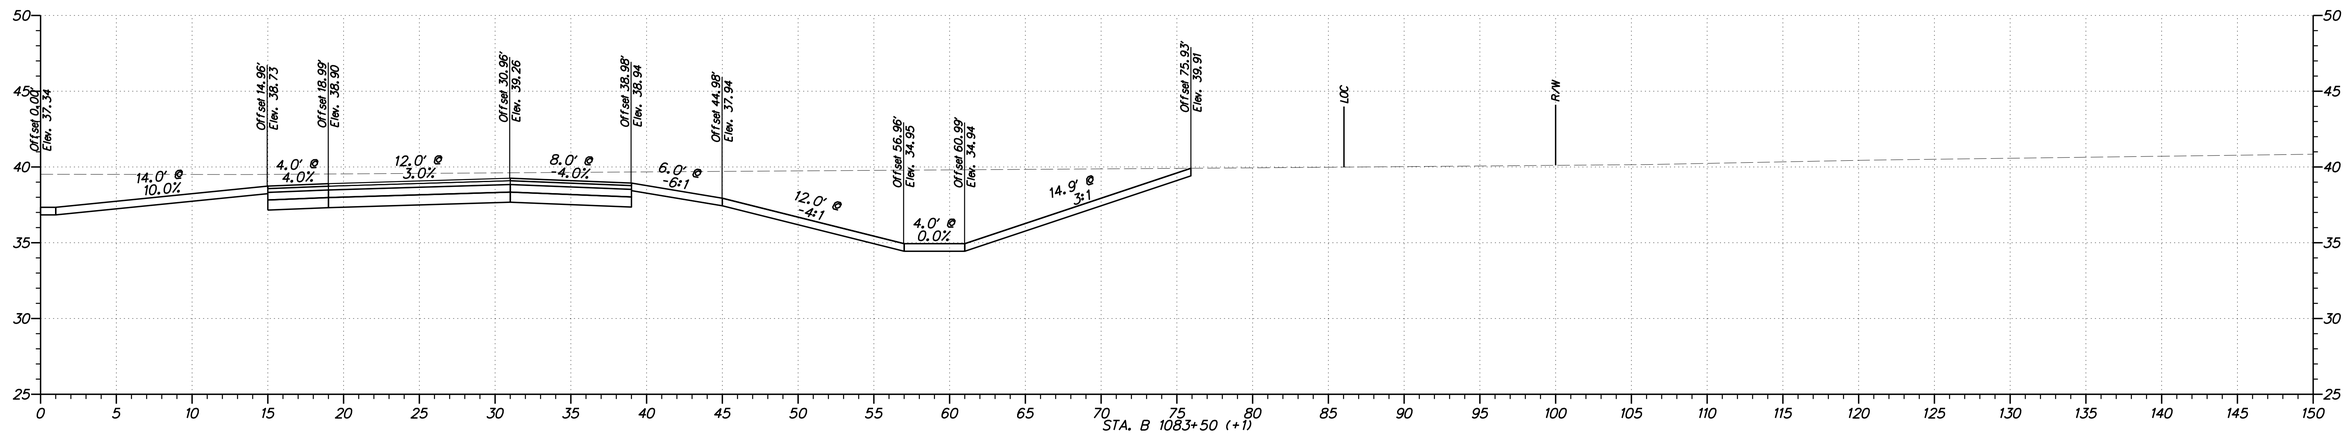


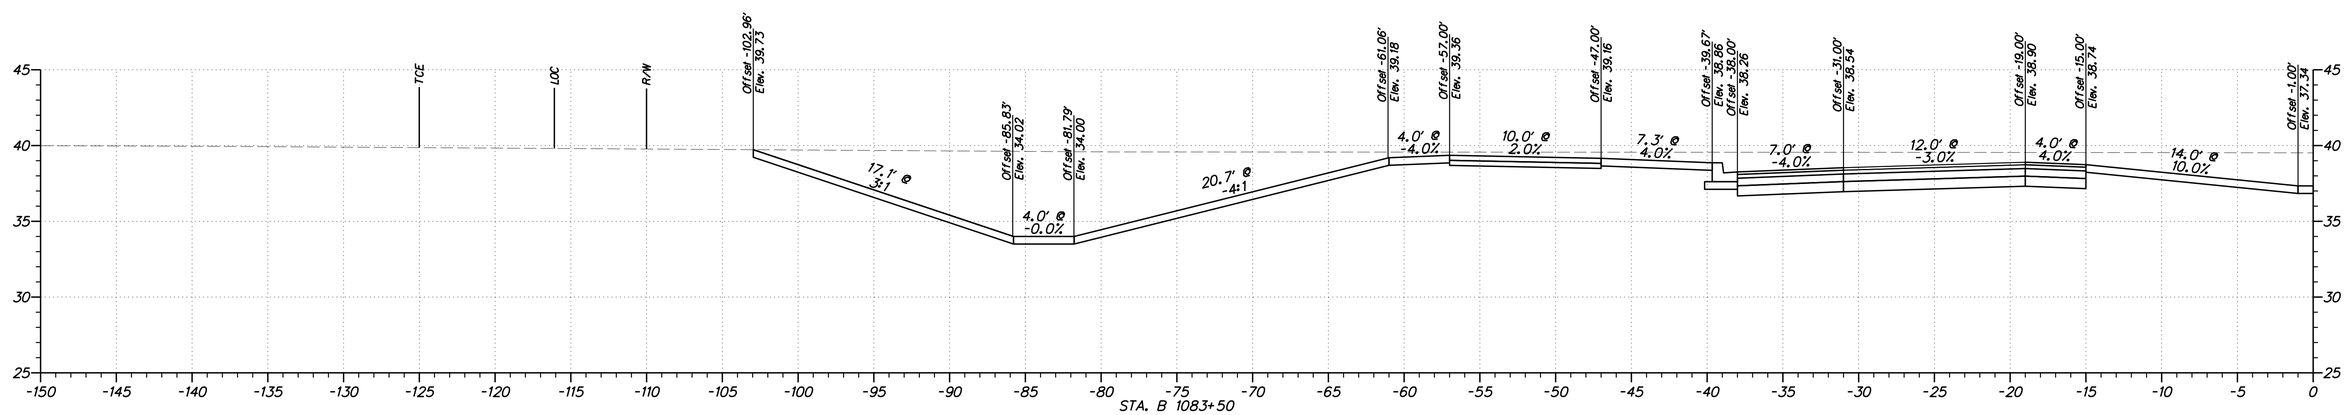


$USER$
$DATE$
$FILE$

**DELAWARE DEPARTMENT OF TRANSPORTATION**

ADDENDUMS / REVISIONS

HORIZONTAL AND VERTICAL SCALE: 1"=5'
0 5 10 15
FEET

**WEST DOVER CONNECTOR**

| CONTRACT | BRIDGE NO. 2-156, 2-157 |
|---|---|
| T200411701 | DESIGNED BY: RP |
| COUNTY | |
| KENT | CHECKED BY: BP |

**CROSS SECTIONS WEST DOVER CONNECTOR**

SHEET NO.

TOTAL SHTS.
XXX

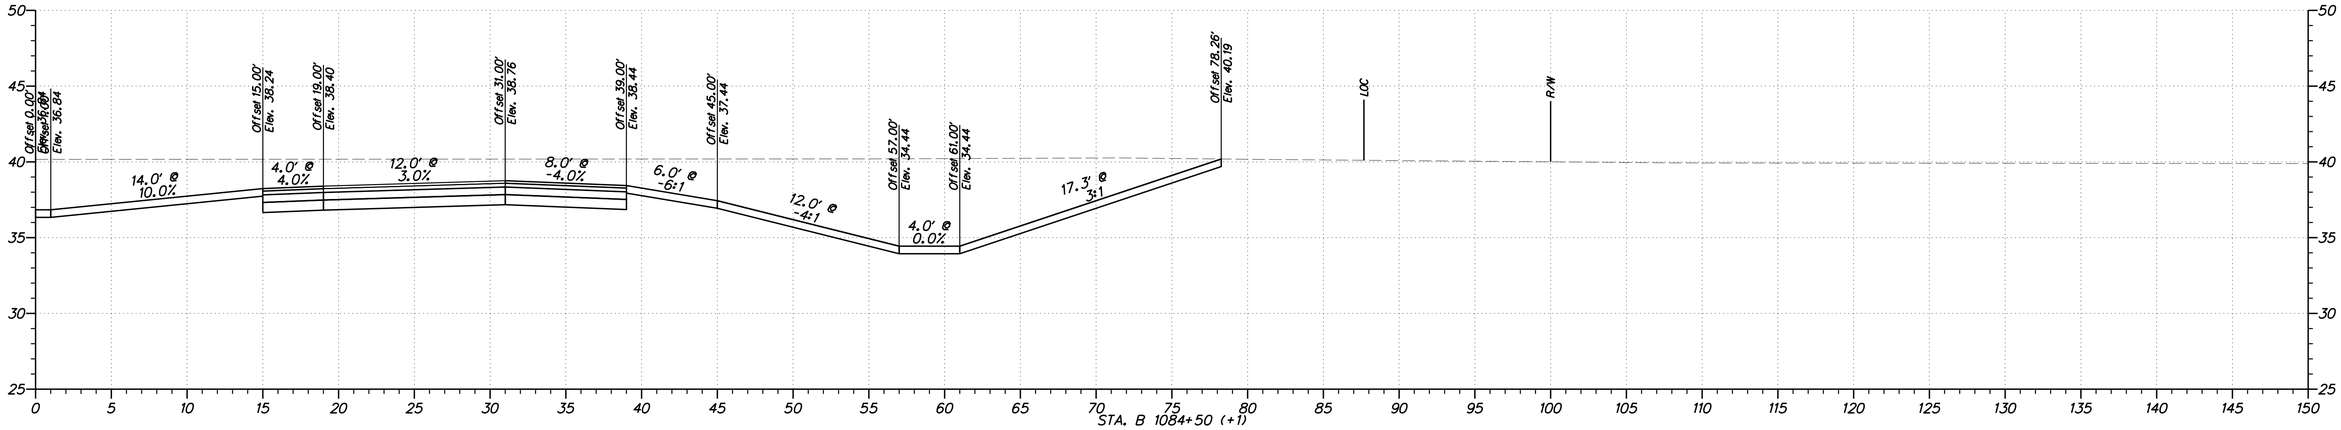


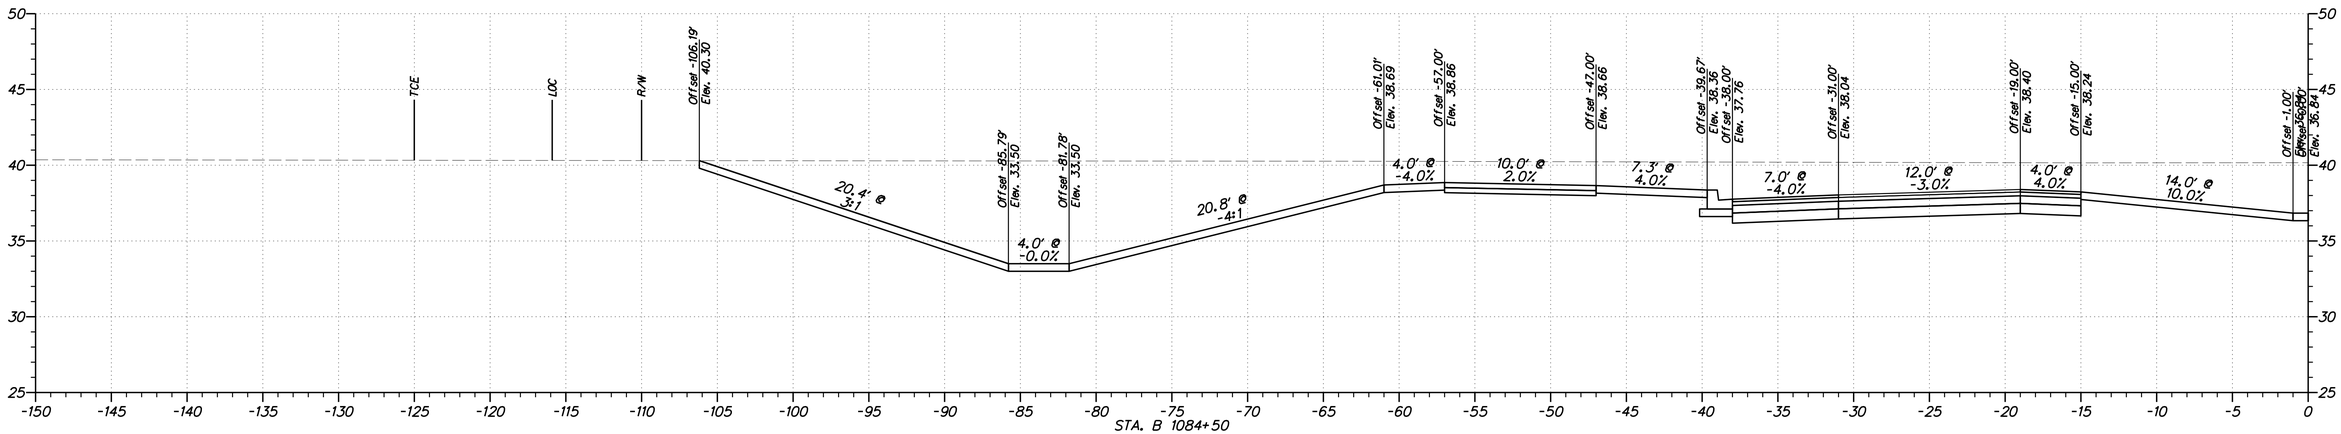


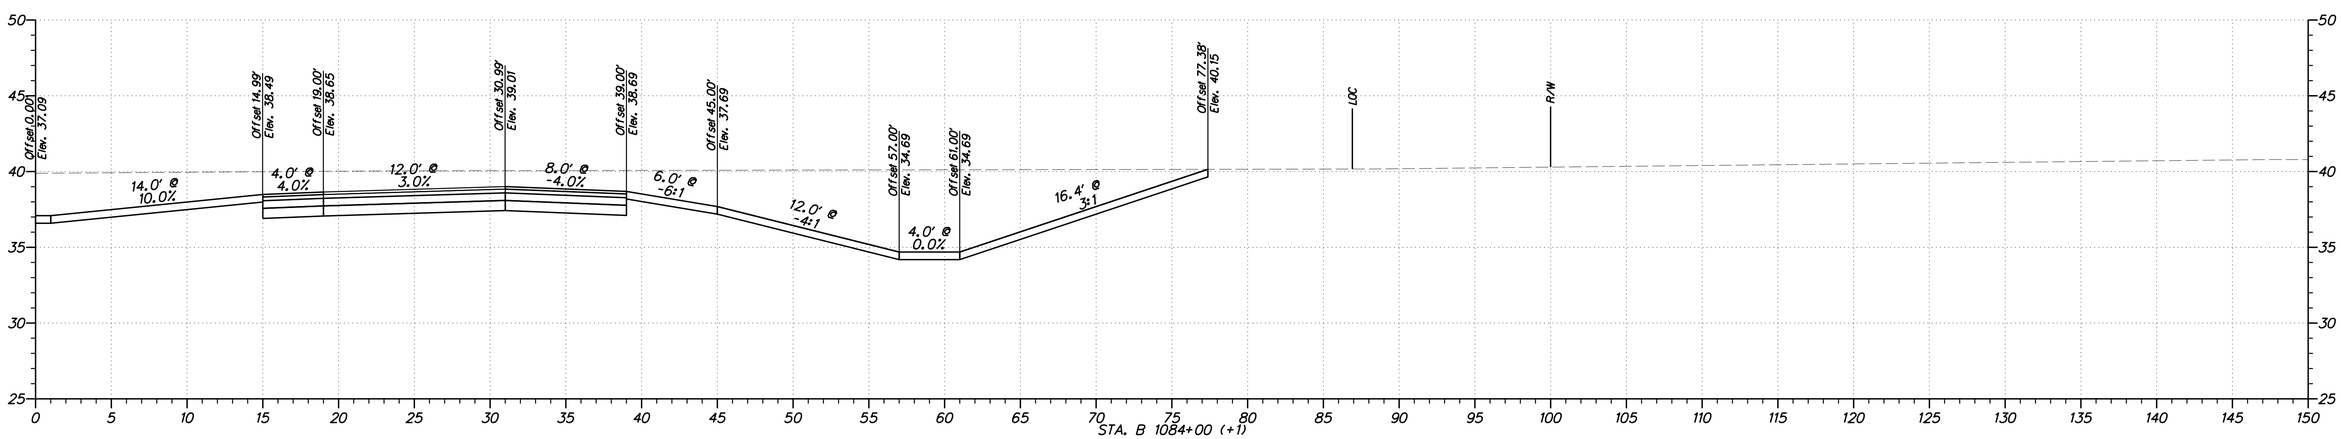


$USER$

$DATE$
$FILE1$

| | | | | | | |
|---|---|---|---|---|---|---|
| DELAWARE DEPARTMENT OF TRANSPORTATION | ADDENDUMS / REVISIONS | HORIZONTAL AND VERTICAL SCALE: 1"=5' (0, 5, 10, 15 FEET) | WEST DOVER CONNECTOR | CONTRACT T200411701 / COUNTY KENT | BRIDGE NO. 2-156, 2-157 / DESIGNED BY: RP / CHECKED BY: BP | CROSS SECTIONS WEST DOVER CONNECTOR | SHEET NO. / TOTAL SHTS. XXX |

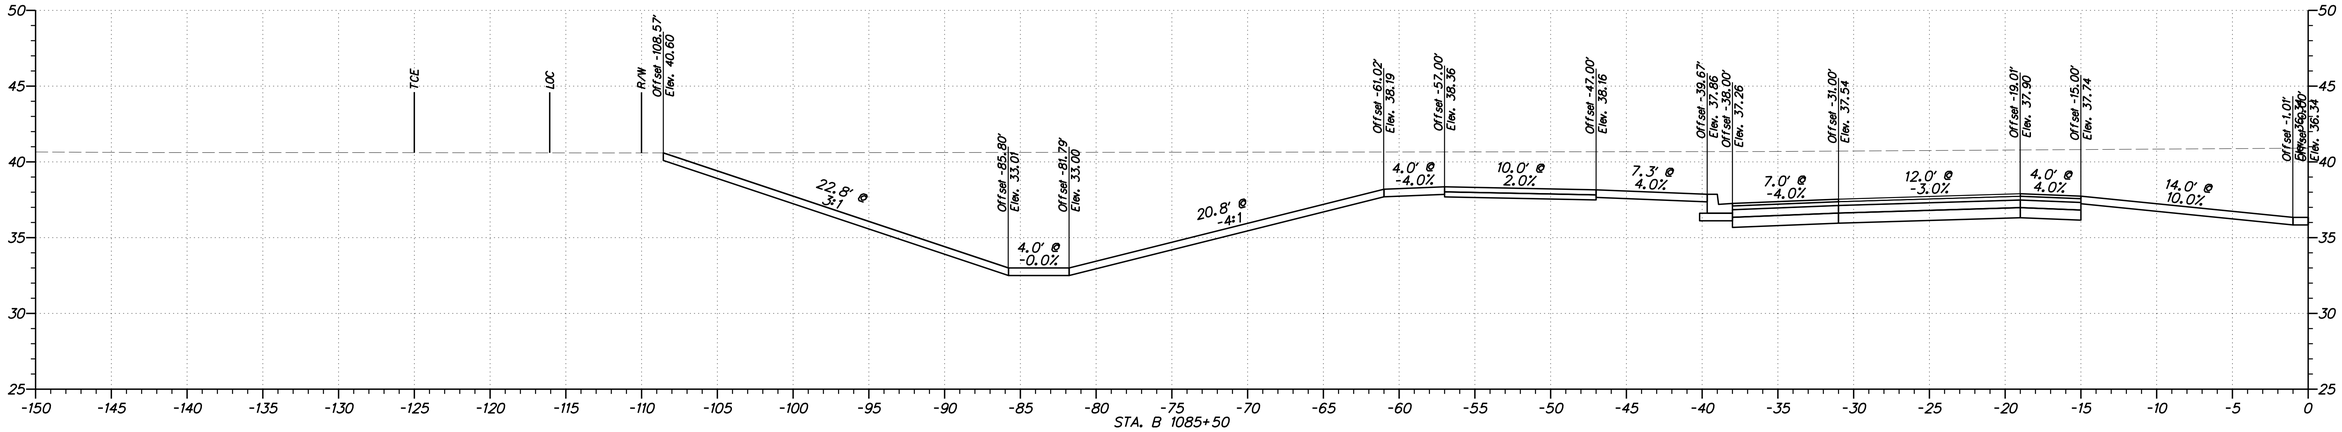


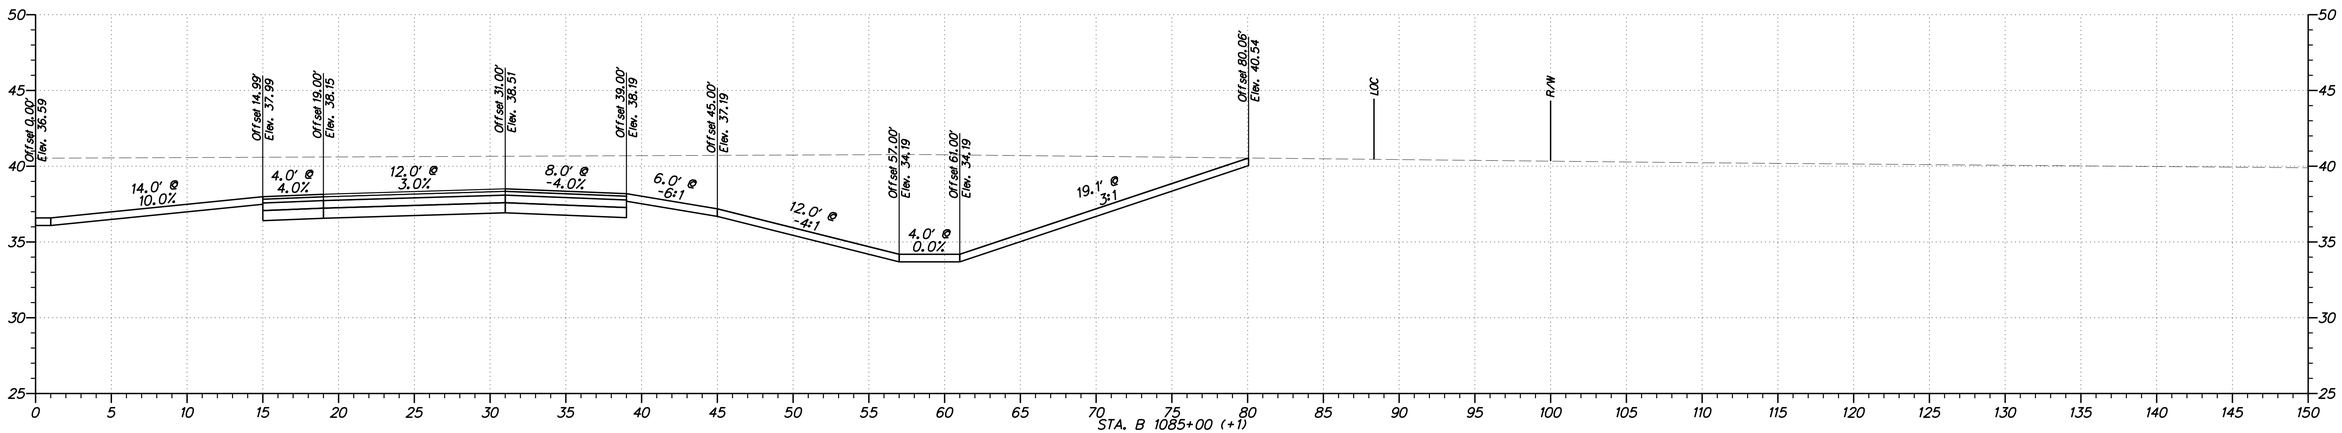


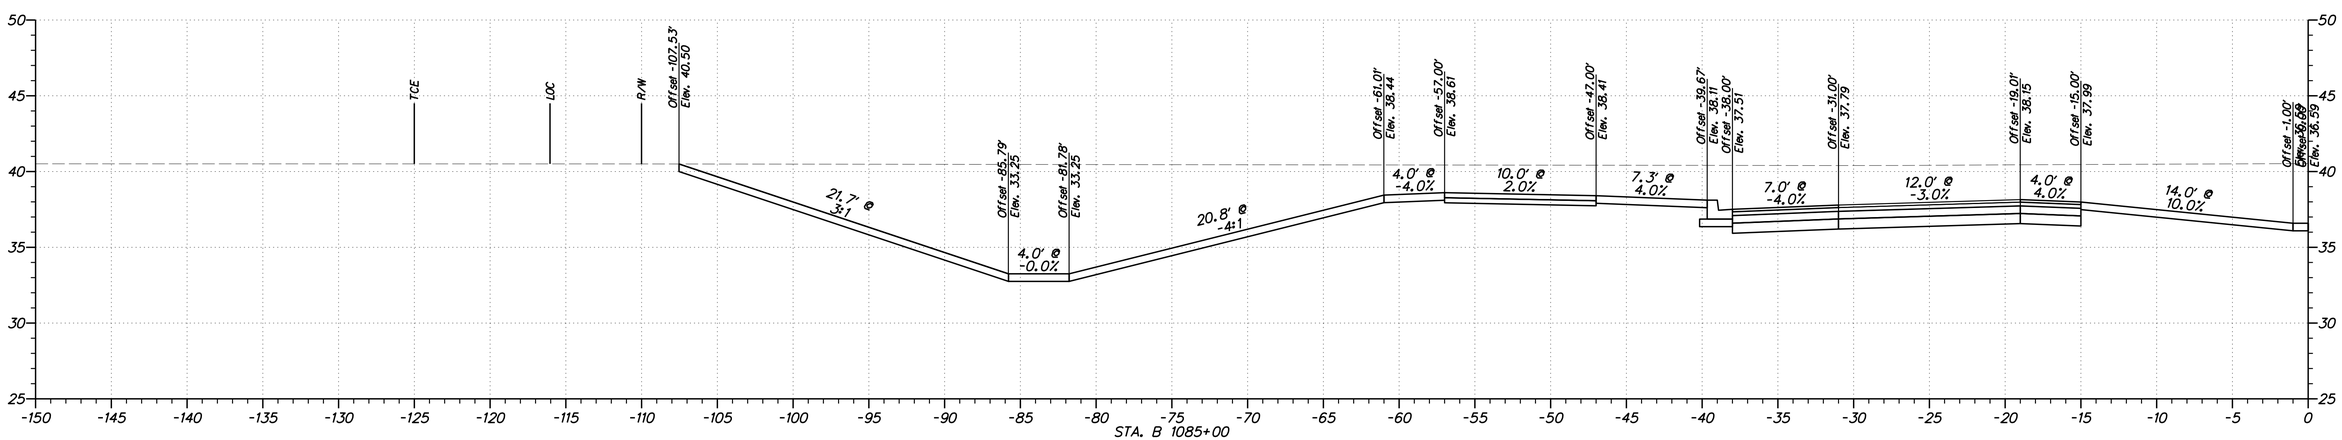


$USER$
$DATE$
$FILE$

**DELAWARE DEPARTMENT OF TRANSPORTATION**

ADDENDUMS / REVISIONS

HORIZONTAL AND VERTICAL SCALE: 1"=5'
0 5 10 15
FEET

**WEST DOVER CONNECTOR**

| CONTRACT | BRIDGE NO. | 2-156, 2-157 |
|---|---|---|
| T200411701 | DESIGNED BY: RP | |
| COUNTY | | |
| KENT | CHECKED BY: BP | |

**CROSS SECTIONS WEST DOVER CONNECTOR**

SHEET NO.

TOTAL SHTS.
XXX

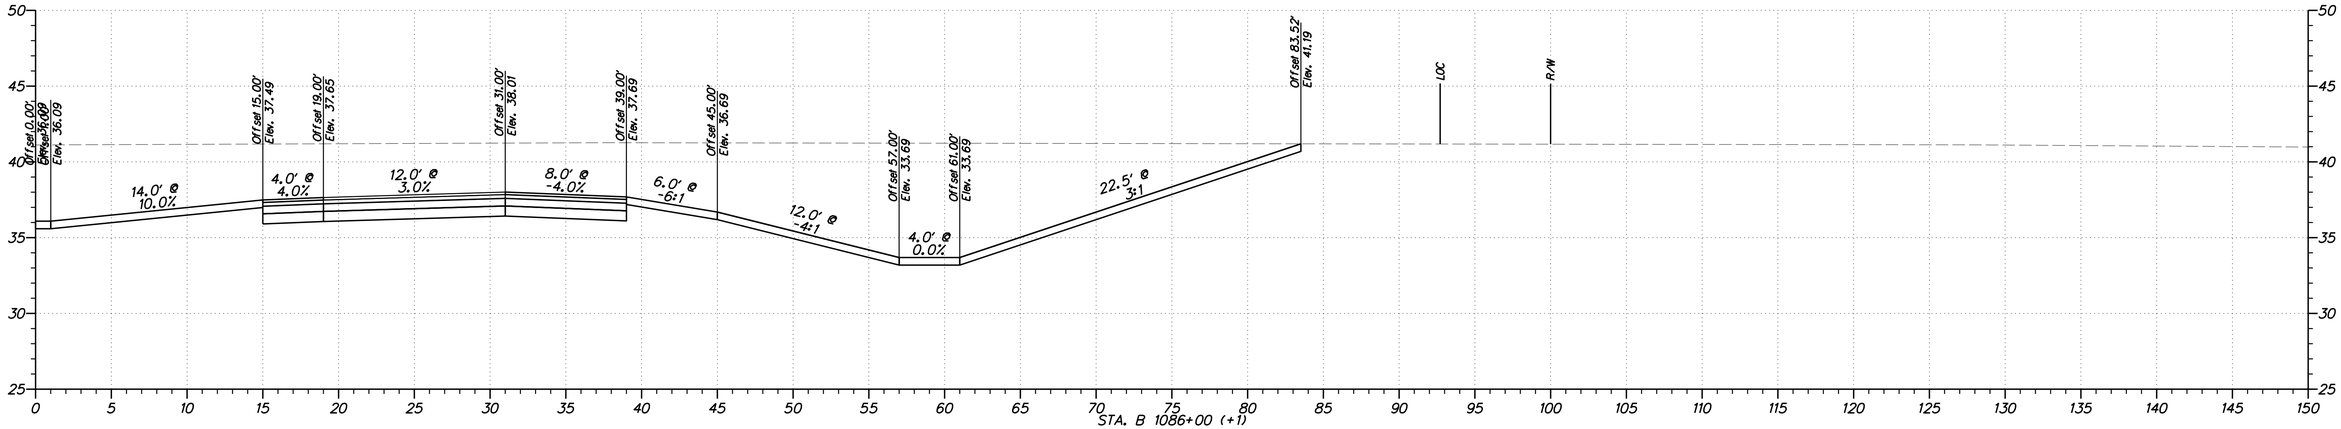


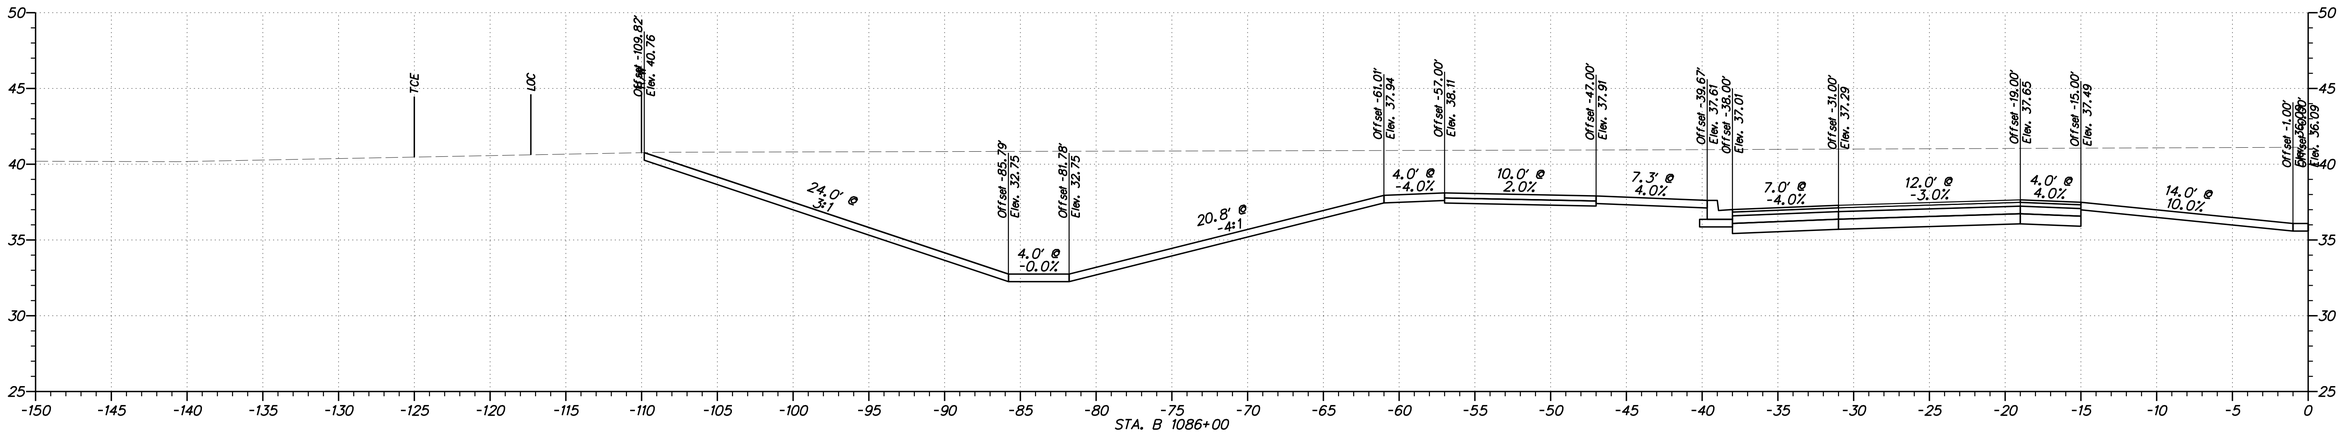


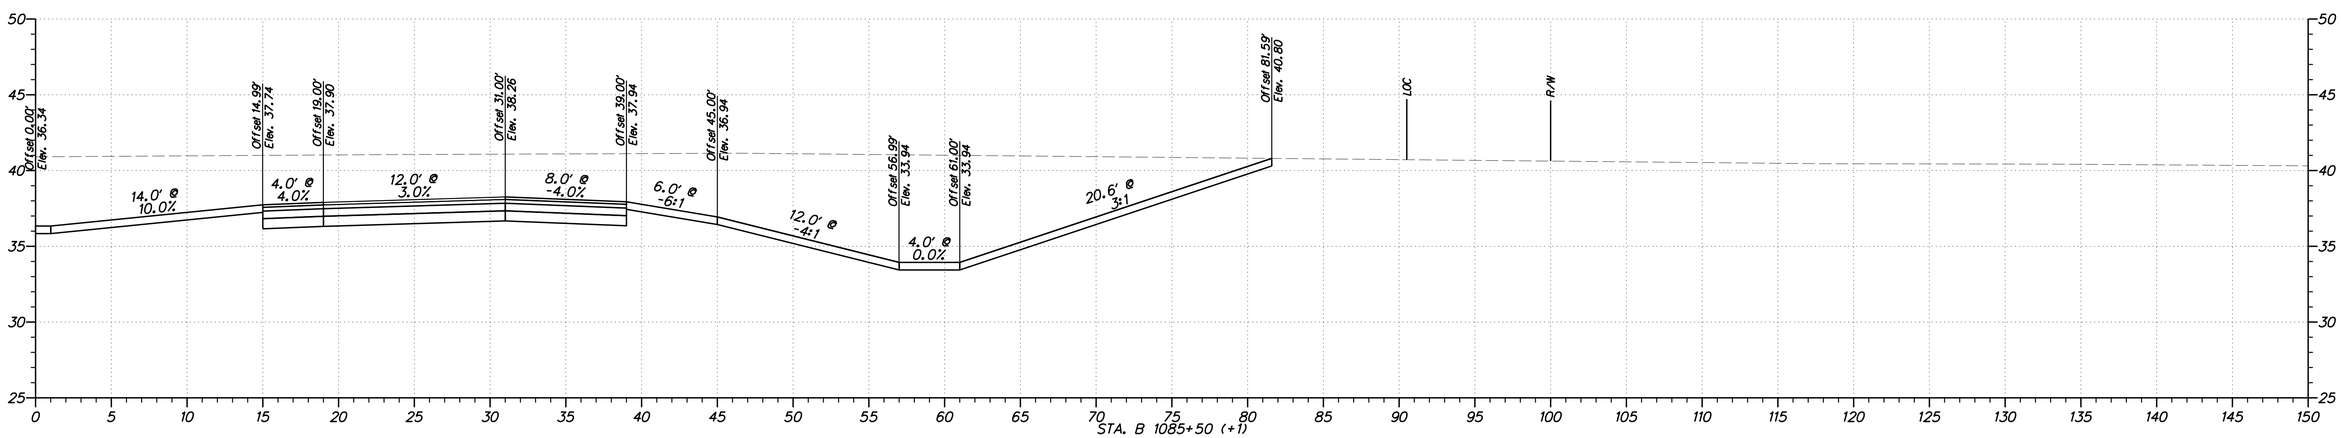


$USER$

$DATE$
$FILEL$

**DELAWARE**
**DEPARTMENT OF TRANSPORTATION**

ADDENDUMS / REVISIONS

HORIZONTAL AND VERTICAL SCALE: 1"=5'
0 5 10 15
FEET

**WEST DOVER CONNECTOR**

| | | |
|---|---|---|
| CONTRACT | BRIDGE NO. | 2-156, 2-157 |
| T200411701 | DESIGNED BY: RP | |
| COUNTY | CHECKED BY: BP | |
| KENT | | |

**CROSS SECTIONS**
**WEST DOVER CONNECTOR**

SHEET NO.

TOTAL SHTS.

XXX

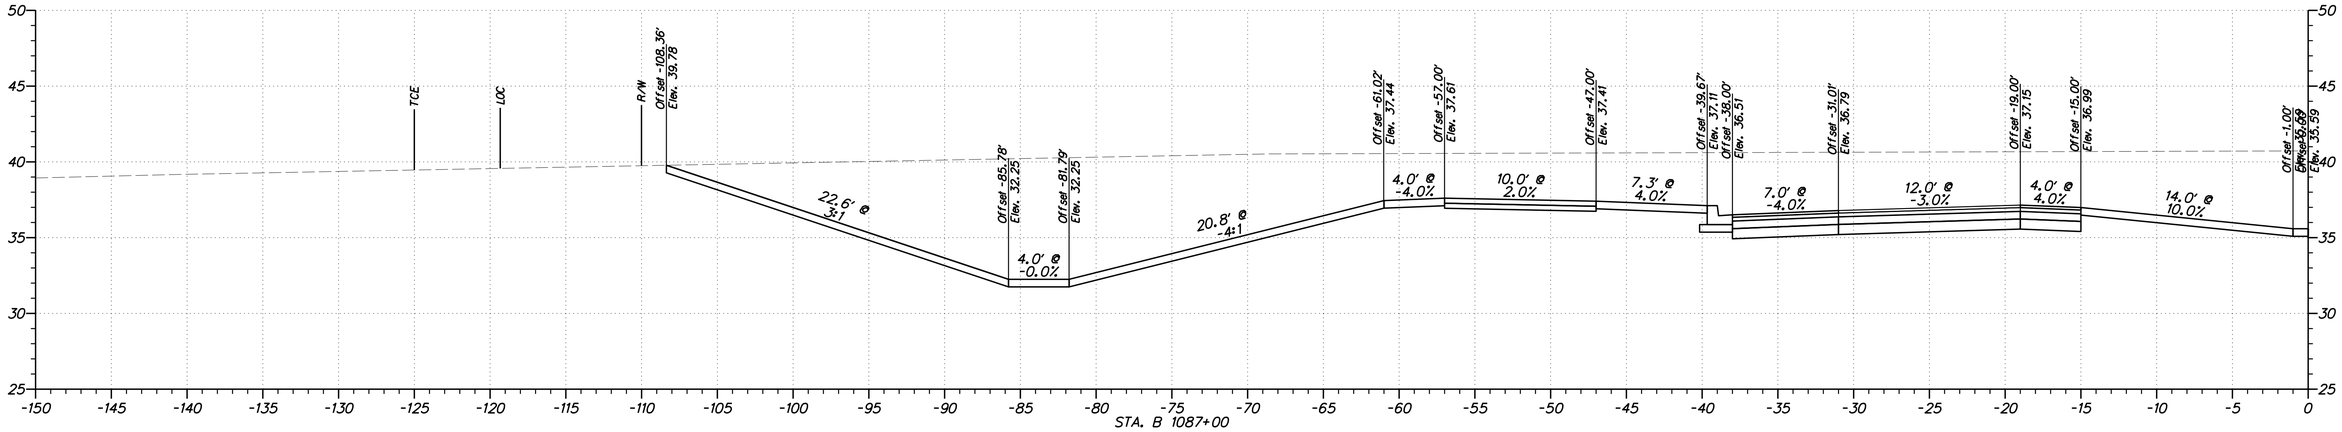


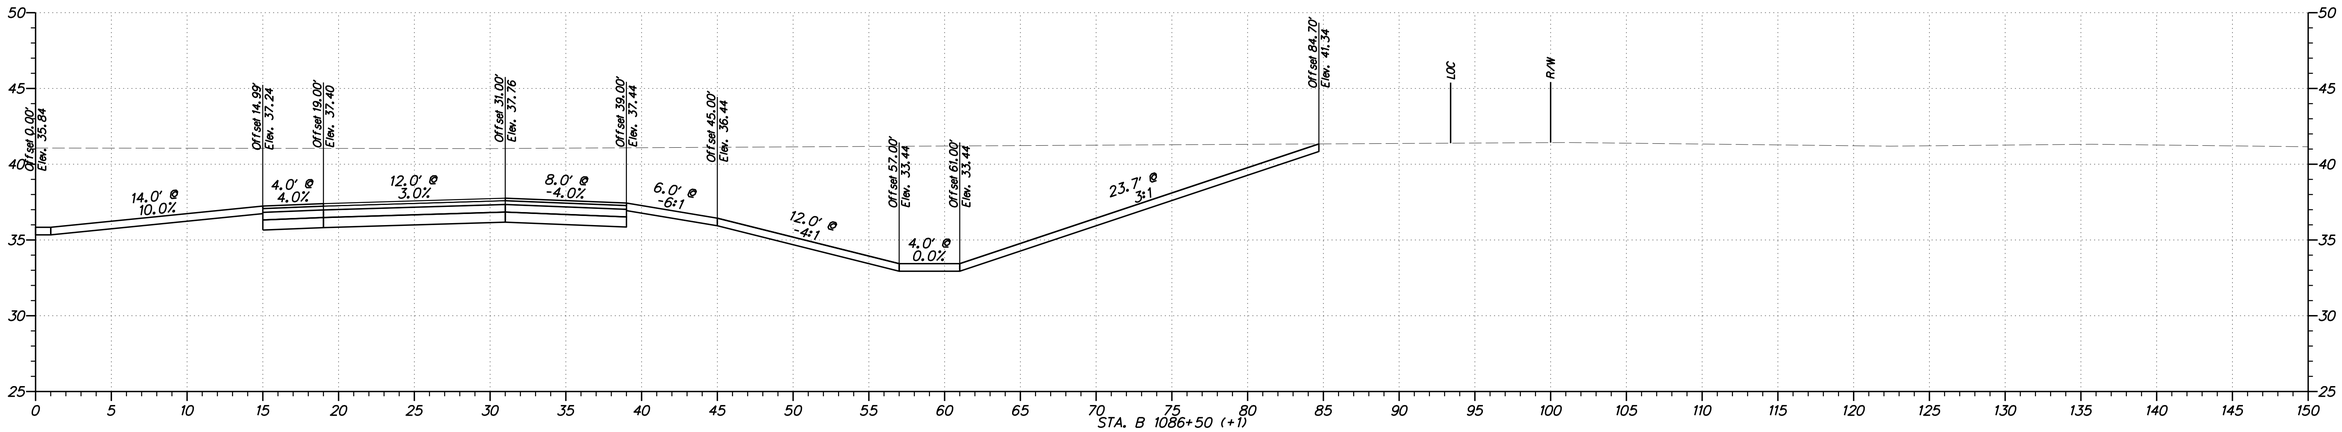


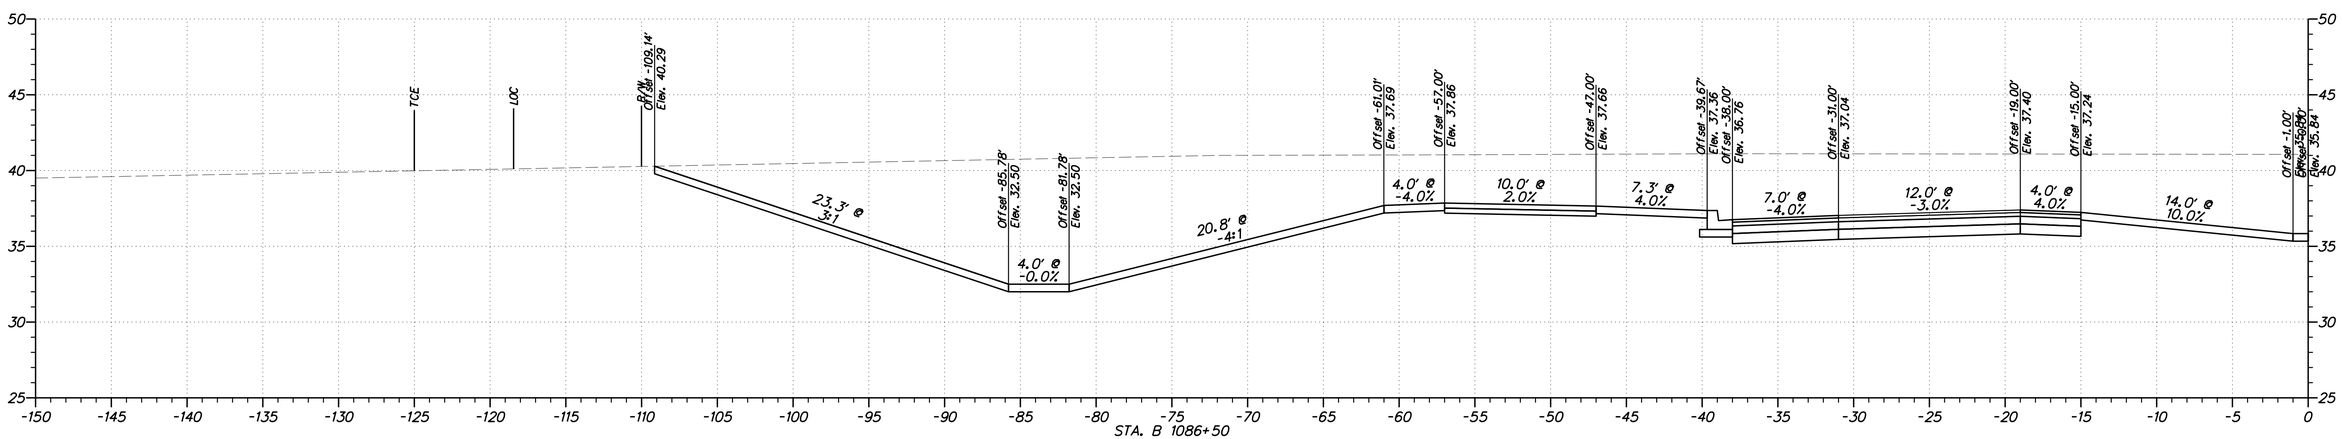


$USER$
$DATE$
$FILE$

| | | | | | | |
|---|---|---|---|---|---|---|
| **DELAWARE DEPARTMENT OF TRANSPORTATION** | ADDENDUMS / REVISIONS | HORIZONTAL AND VERTICAL SCALE: 1"=5' (0, 5, 10, 15 FEET) | **WEST DOVER CONNECTOR** | CONTRACT T200411701 | BRIDGE NO. 2-156, 2-157 | **CROSS SECTIONS WEST DOVER CONNECTOR** | SHEET NO. |
| | | | | COUNTY KENT | DESIGNED BY: RP | | TOTAL SHTS. |
| | | | | | CHECKED BY: BP | | XXX |

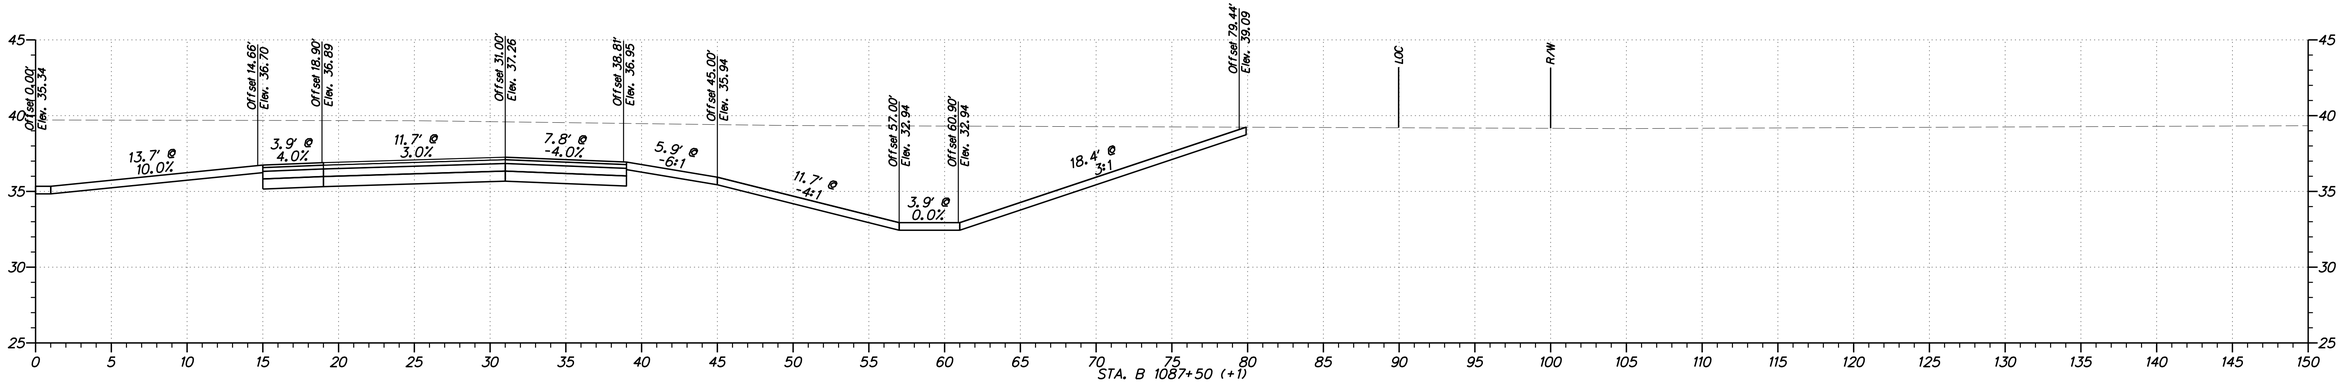


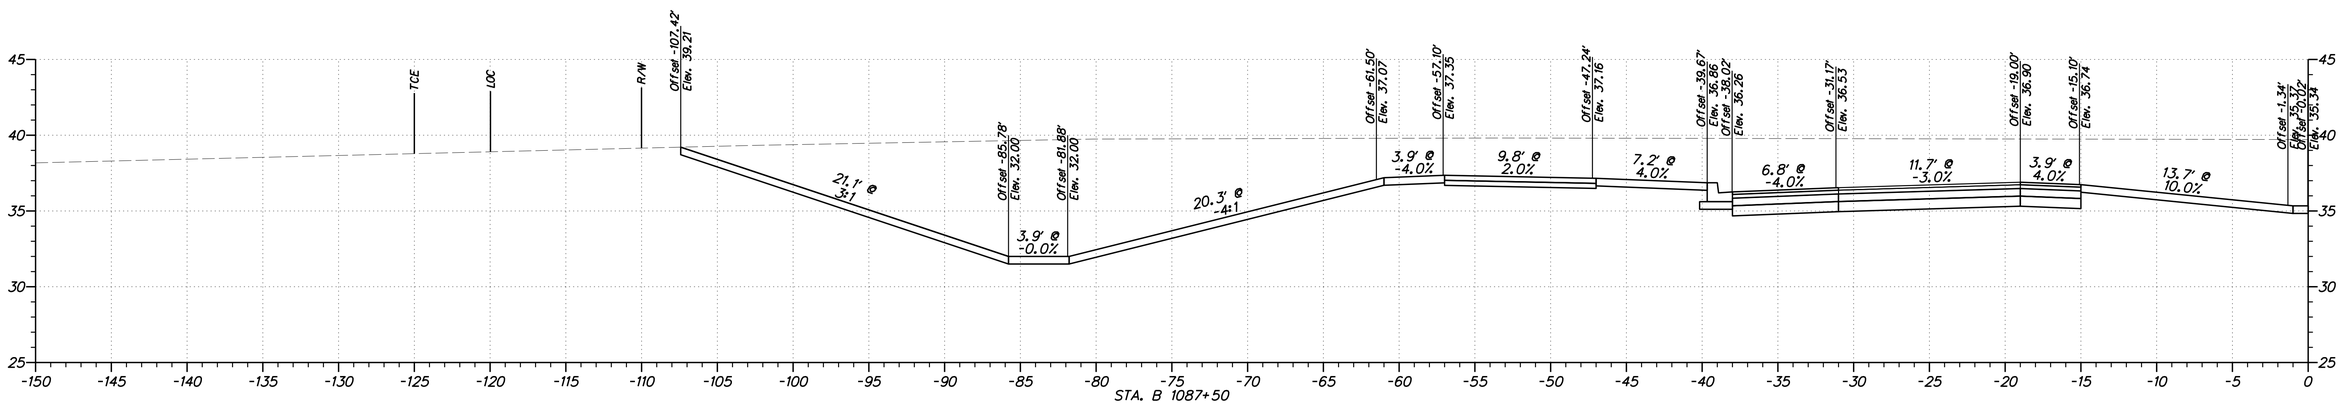


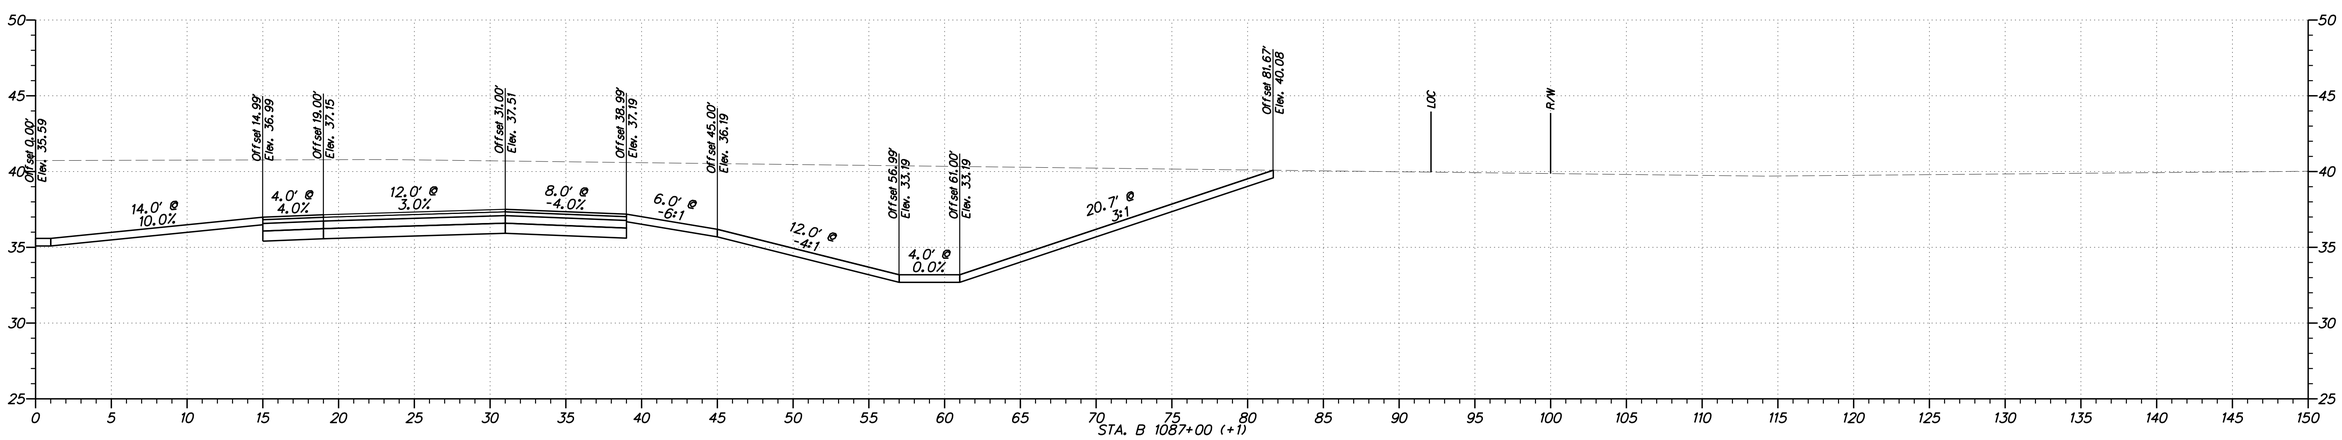


**DELAWARE DEPARTMENT OF TRANSPORTATION**

ADDENDUMS / REVISIONS

HORIZONTAL AND VERTICAL SCALE: 1"=5'
0 5 10 15
FEET

**WEST DOVER CONNECTOR**

| CONTRACT | BRIDGE NO. | 2-156, 2-157 |
|---|---|---|
| T200411701 | DESIGNED BY: RP | |
| COUNTY | | |
| KENT | CHECKED BY: BP | |

**CROSS SECTIONS WEST DOVER CONNECTOR**

SHEET NO.

TOTAL SHTS.
XXX

$USER$
$DATE$
$FILEL$

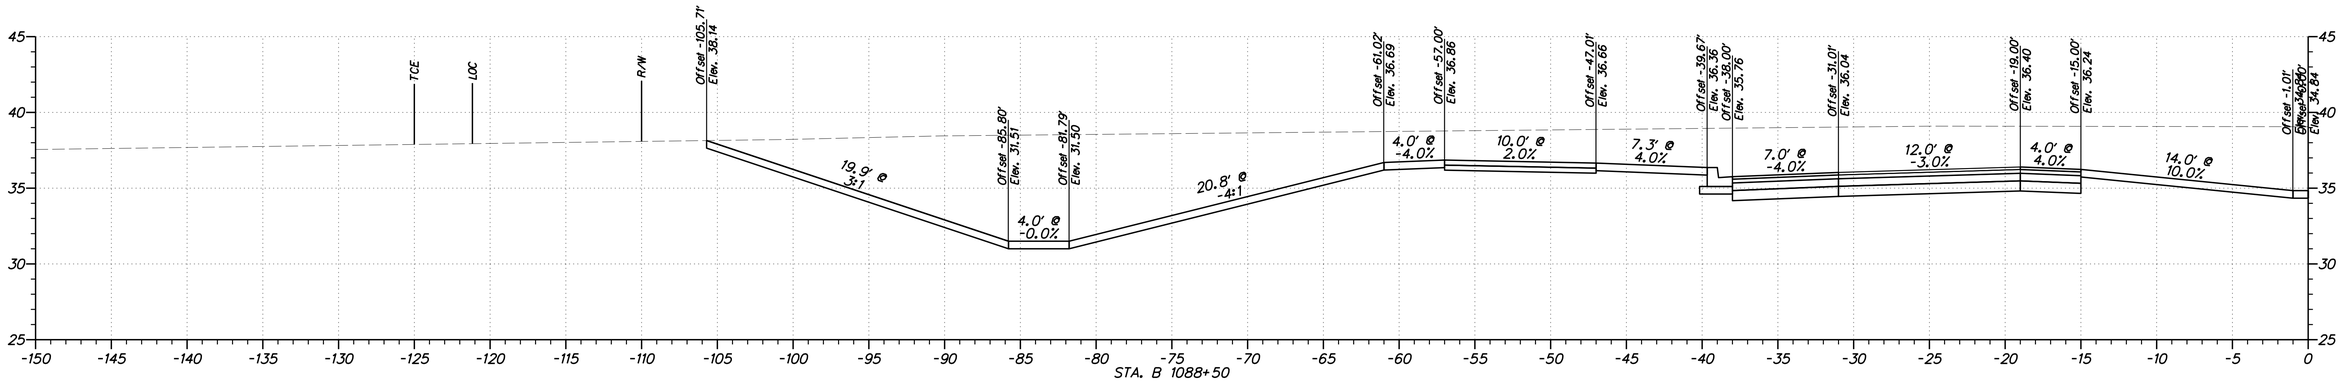


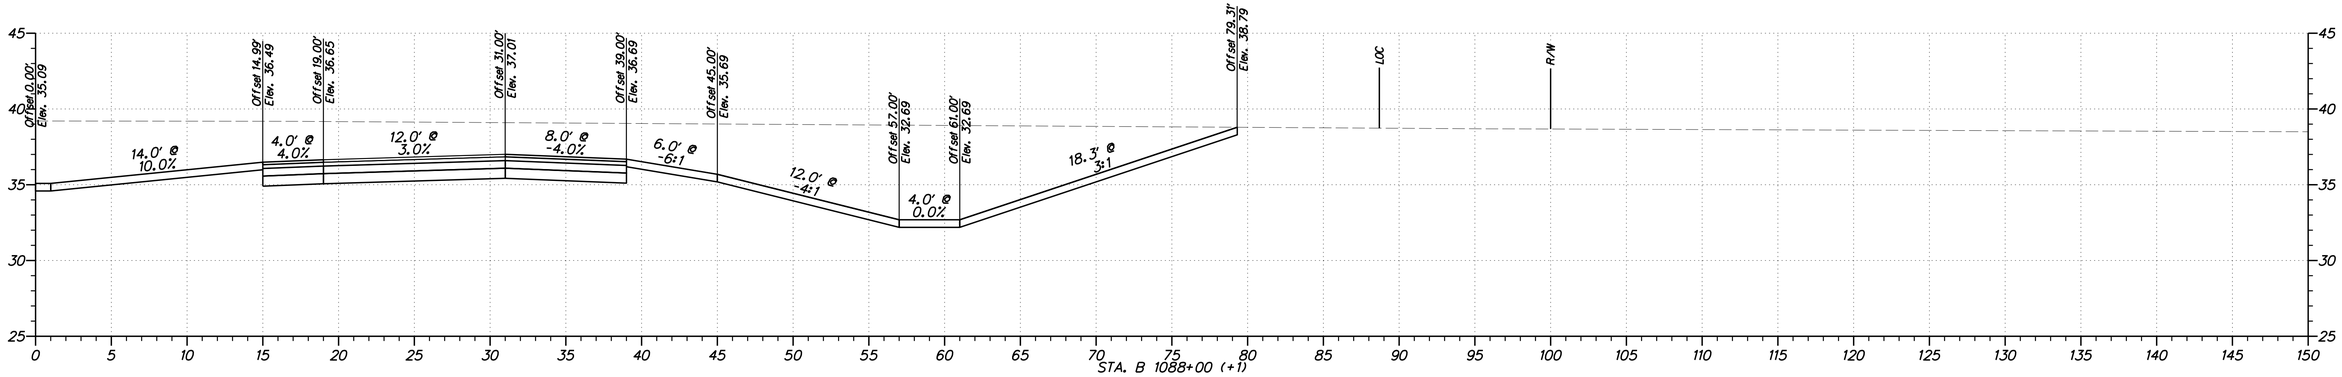


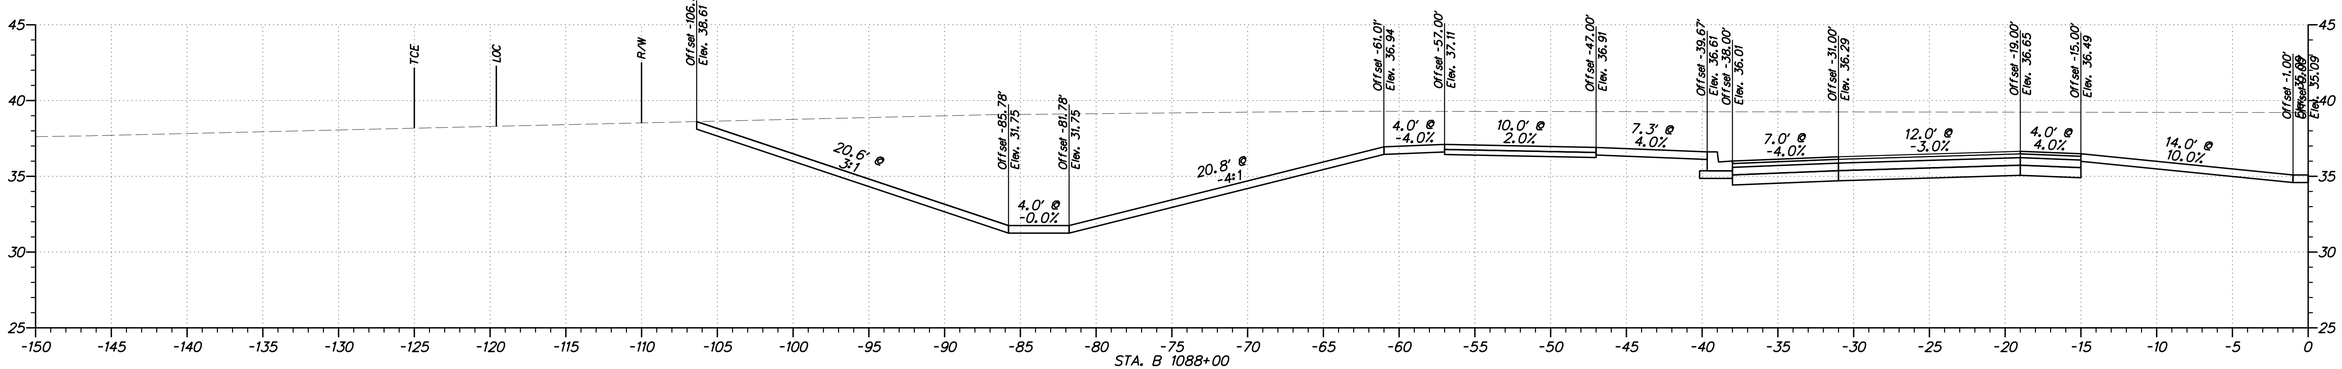


**DELAWARE DEPARTMENT OF TRANSPORTATION**

ADDENDUMS / REVISIONS

HORIZONTAL AND VERTICAL SCALE: 1"=5'
0 5 10 15
FEET

**WEST DOVER CONNECTOR**

| CONTRACT | BRIDGE NO. | 2-156, 2-157 |
|---|---|---|
| T200411701 | DESIGNED BY: RP | |
| COUNTY | | |
| KENT | CHECKED BY: BP | |

**CROSS SECTIONS WEST DOVER CONNECTOR**

SHEET NO.

TOTAL SHTS.
XXX

$USER$
$DATE$
$FILE1$

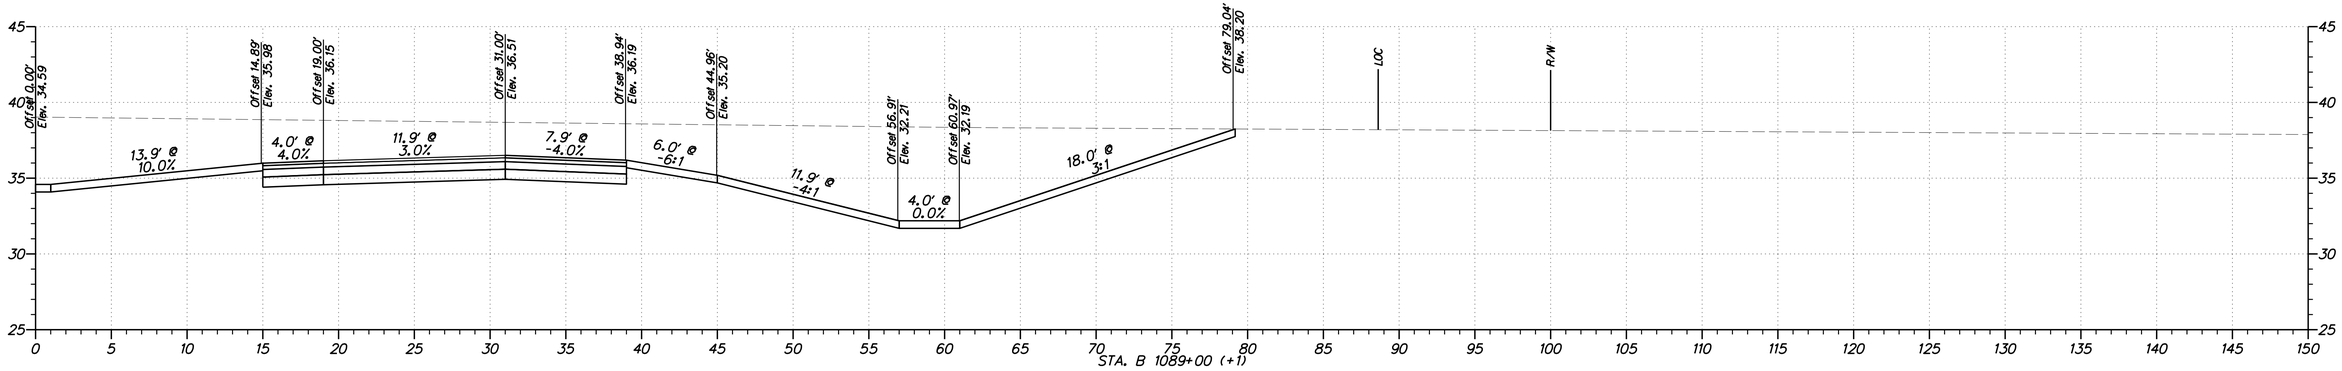


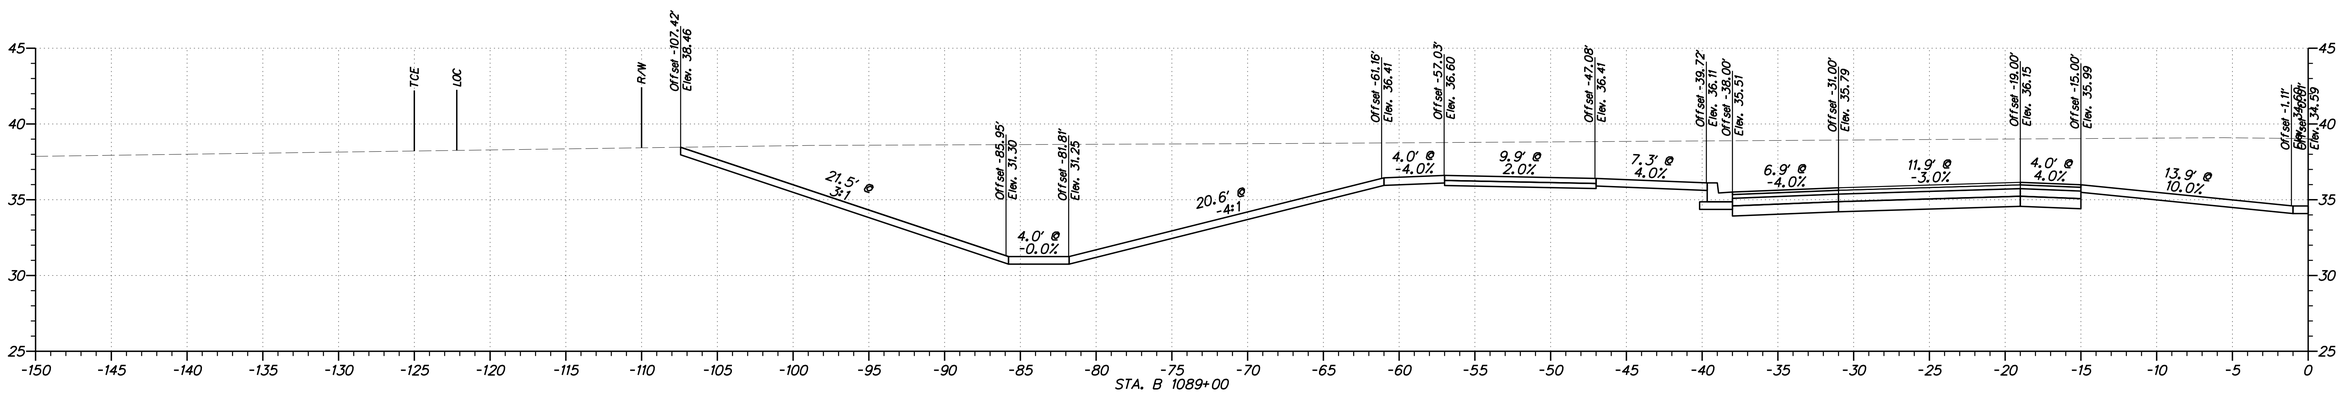


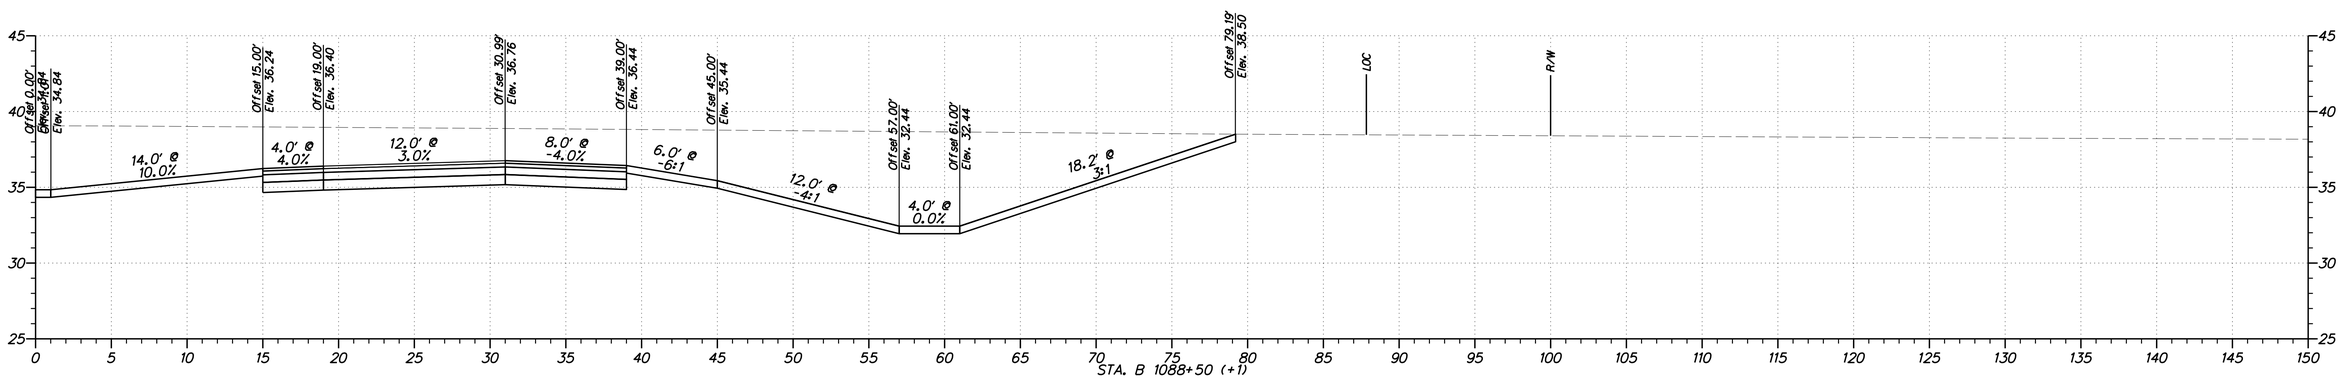


$USER$

$DATE$
$FILEL$

**DELAWARE**
**DEPARTMENT OF TRANSPORTATION**

| ADDENDUMS / REVISIONS | |
|---|---|
| | |
| | |
| | |

HORIZONTAL AND VERTICAL SCALE: 1"=5'
0 5 10 15
FEET

**WEST DOVER CONNECTOR**

| CONTRACT | BRIDGE NO. | 2-156, 2-157 |
|---|---|---|
| T200411701 | DESIGNED BY: RP | |
| COUNTY | | |
| KENT | CHECKED BY: BP | |

**CROSS SECTIONS**
**WEST DOVER CONNECTOR**

| SHEET NO. |
|---|
| |
| TOTAL SHTS. |
| XXX |

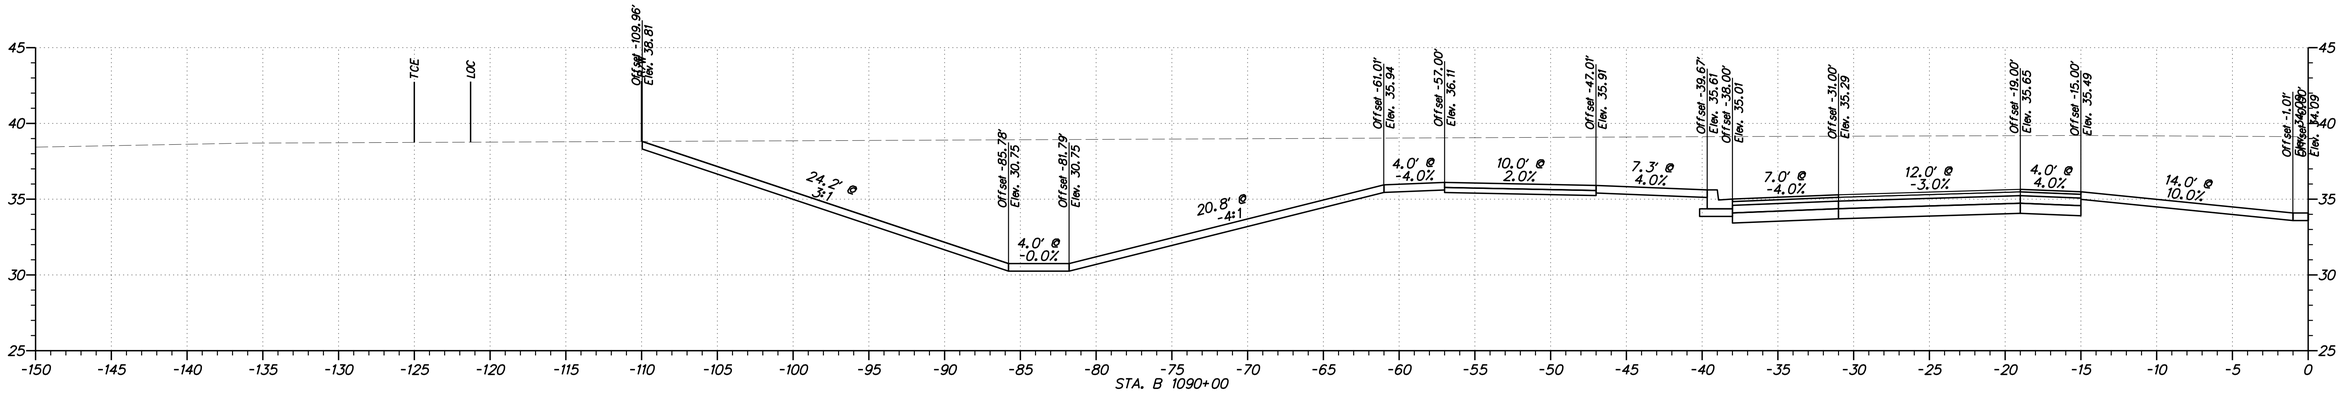


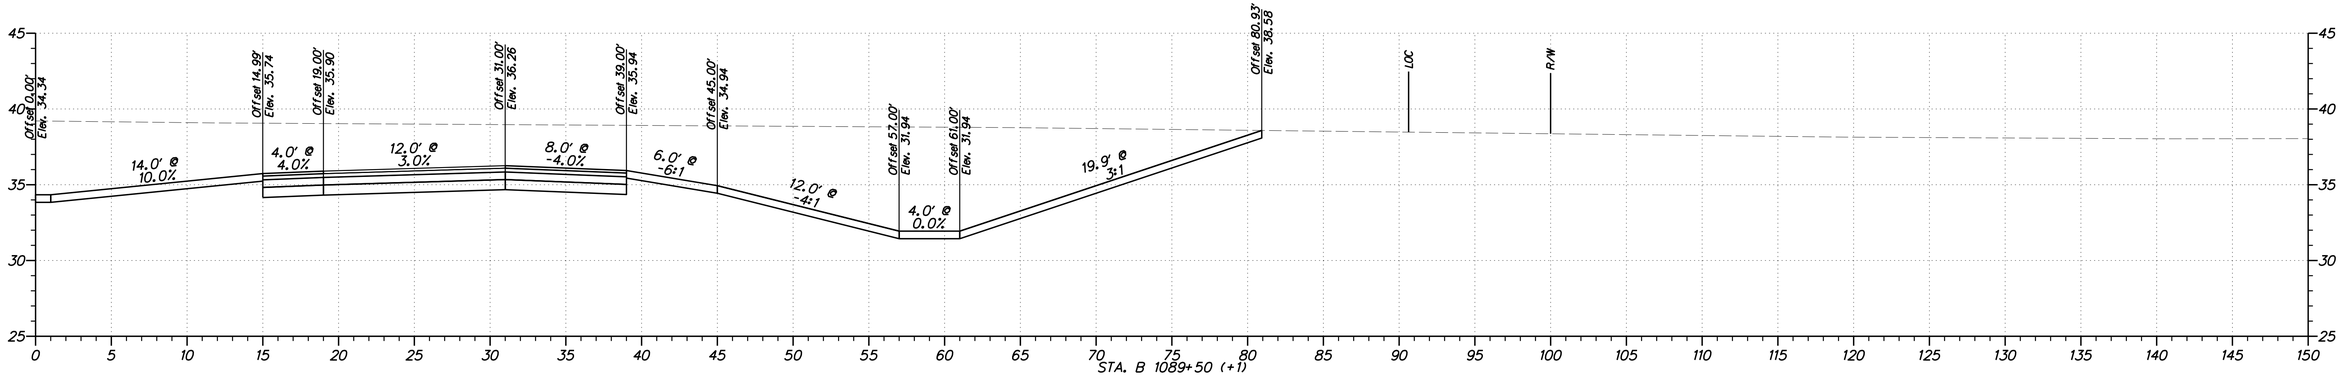


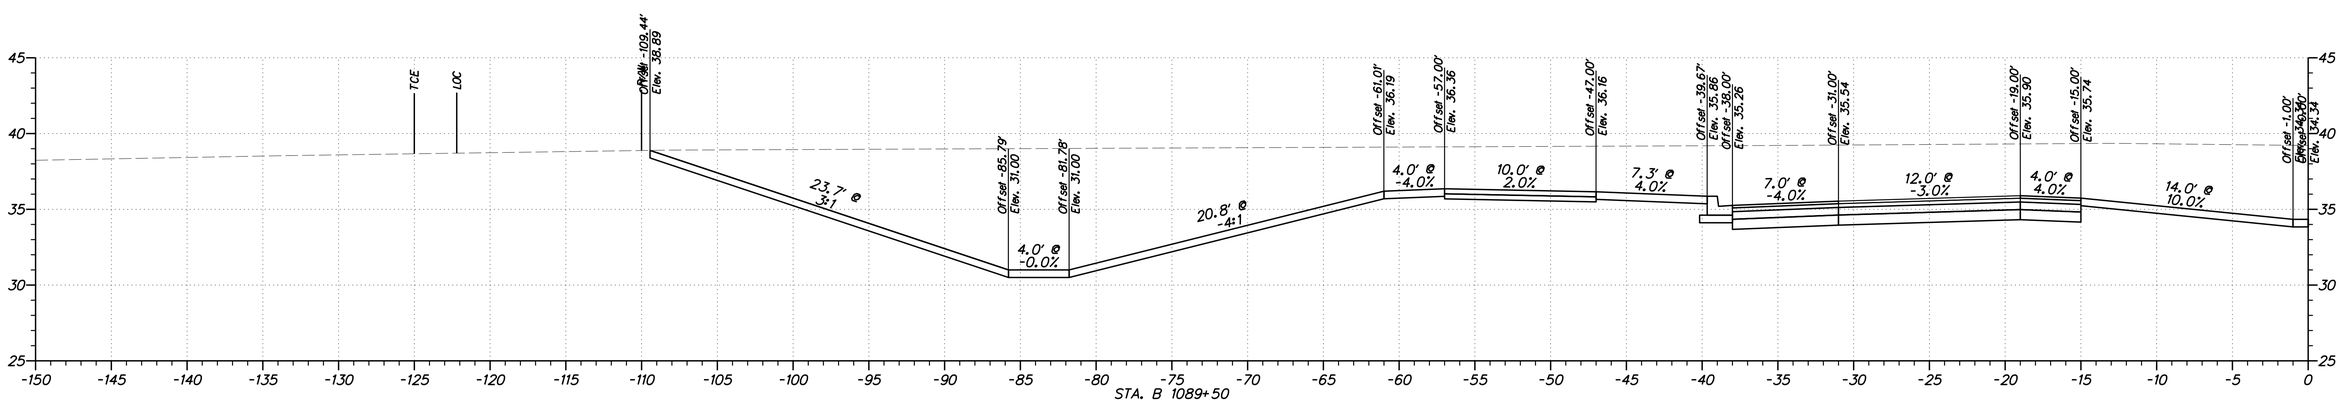


$USER$
$DATE$
$FILE1$

**DELAWARE DEPARTMENT OF TRANSPORTATION**

ADDENDUMS / REVISIONS

HORIZONTAL AND VERTICAL SCALE: 1"=5'
0 5 10 15
FEET

**WEST DOVER CONNECTOR**

| CONTRACT | BRIDGE NO. 2-156, 2-157 | SHEET NO. |
|---|---|---|
| T200411701 | DESIGNED BY: RP | |
| COUNTY | | TOTAL SHTS. |
| KENT | CHECKED BY: BP | XXX |

**CROSS SECTIONS WEST DOVER CONNECTOR**

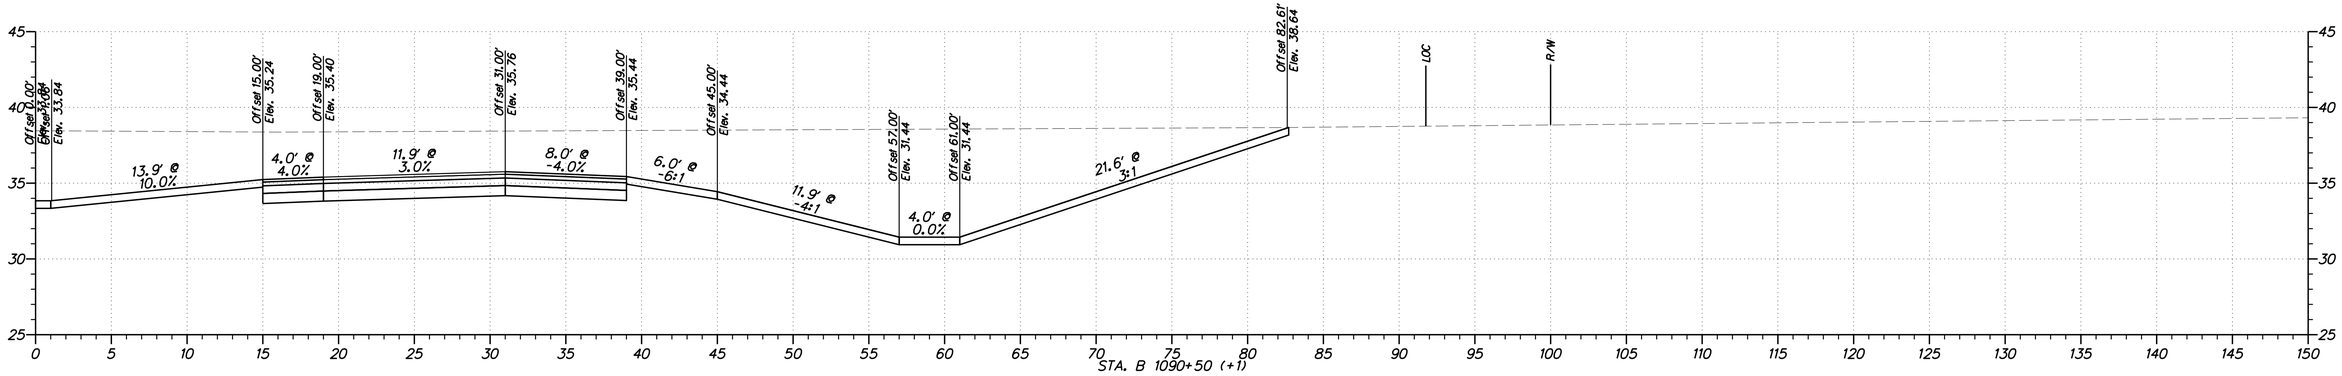


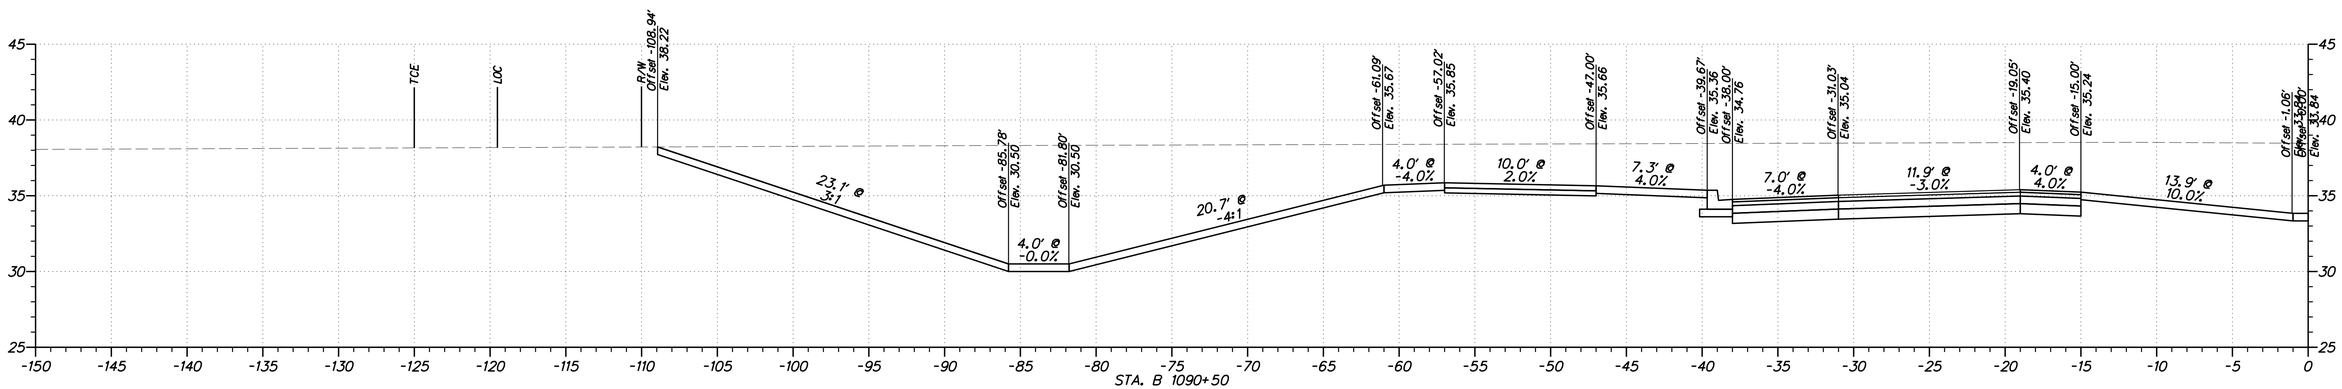


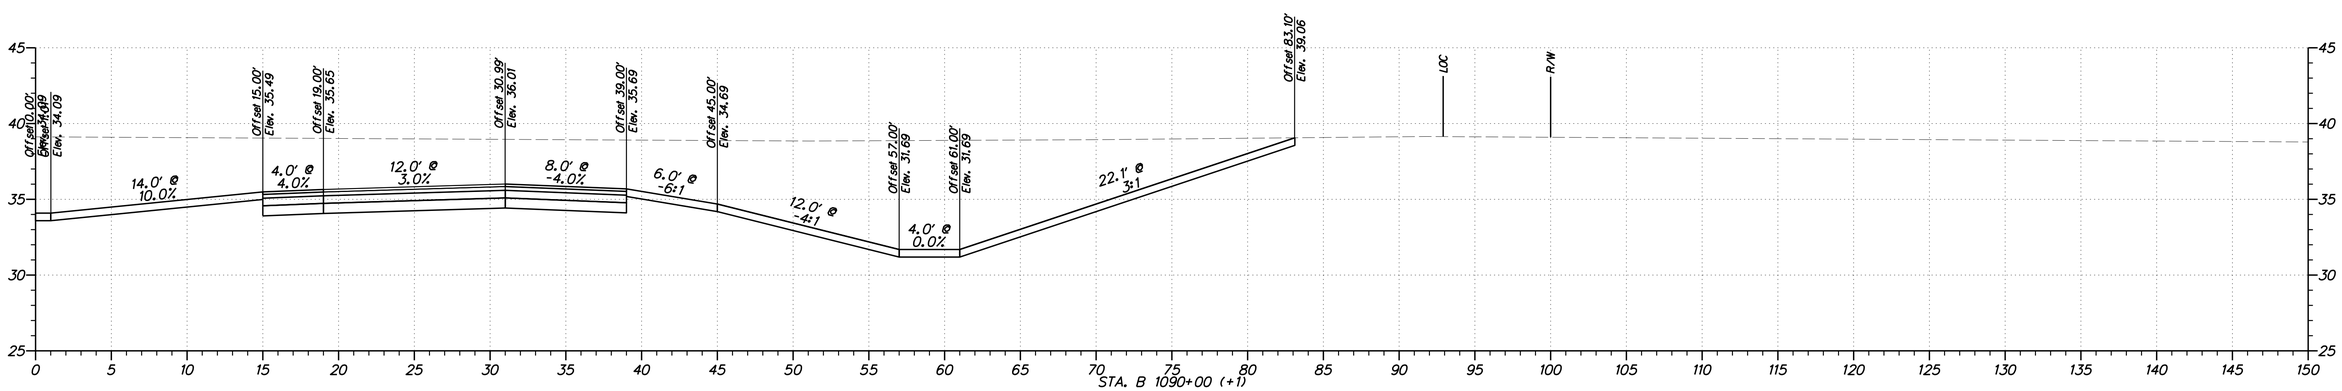


$USER$

$DATE$
$FILE$

| | | | | | |
|---|---|---|---|---|---|
| **DELAWARE DEPARTMENT OF TRANSPORTATION** | ADDENDUMS / REVISIONS | HORIZONTAL AND VERTICAL SCALE: 1"=5' (0, 5, 10, 15 FEET) | **WEST DOVER CONNECTOR** | CONTRACT T200411701 / COUNTY KENT | BRIDGE NO. 2-156, 2-157 / DESIGNED BY: RP / CHECKED BY: BP | **CROSS SECTIONS WEST DOVER CONNECTOR** | SHEET NO. / TOTAL SHTS. XXX |

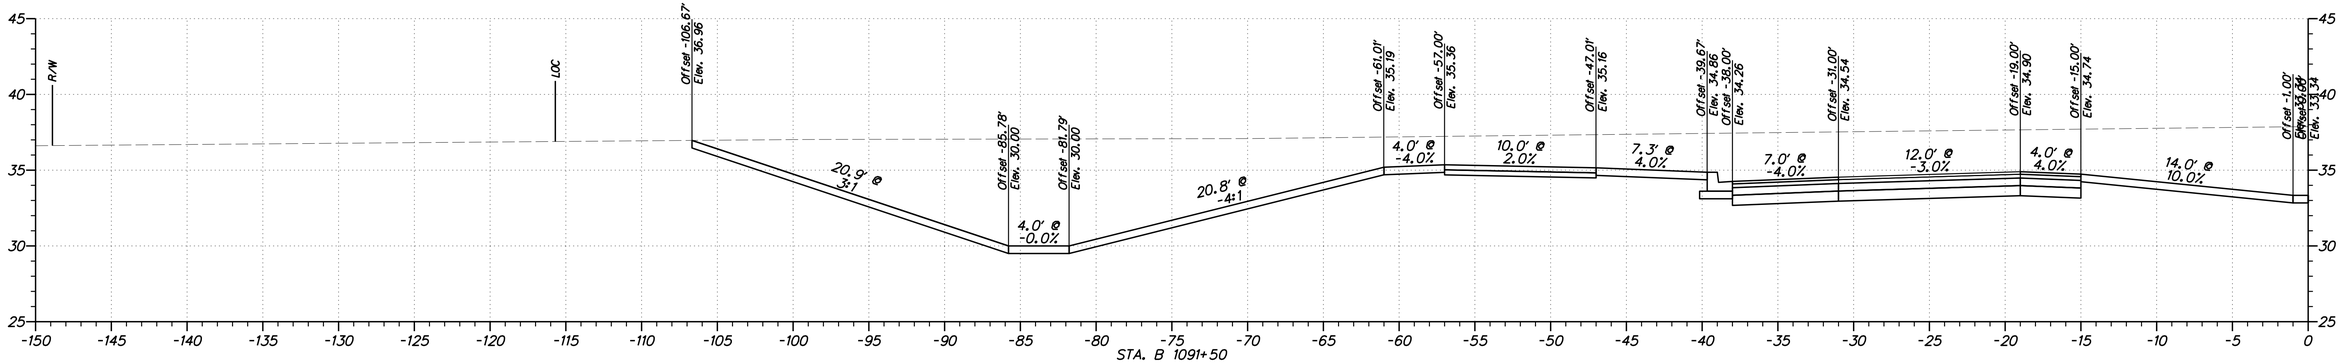


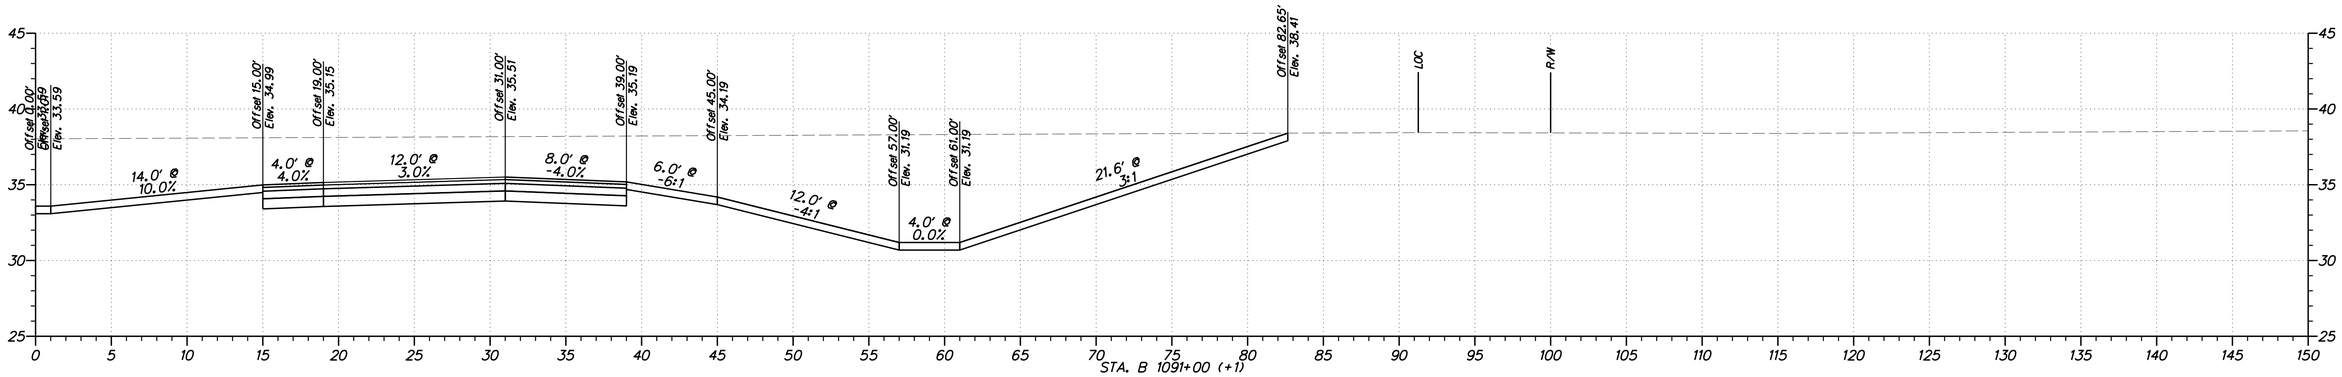


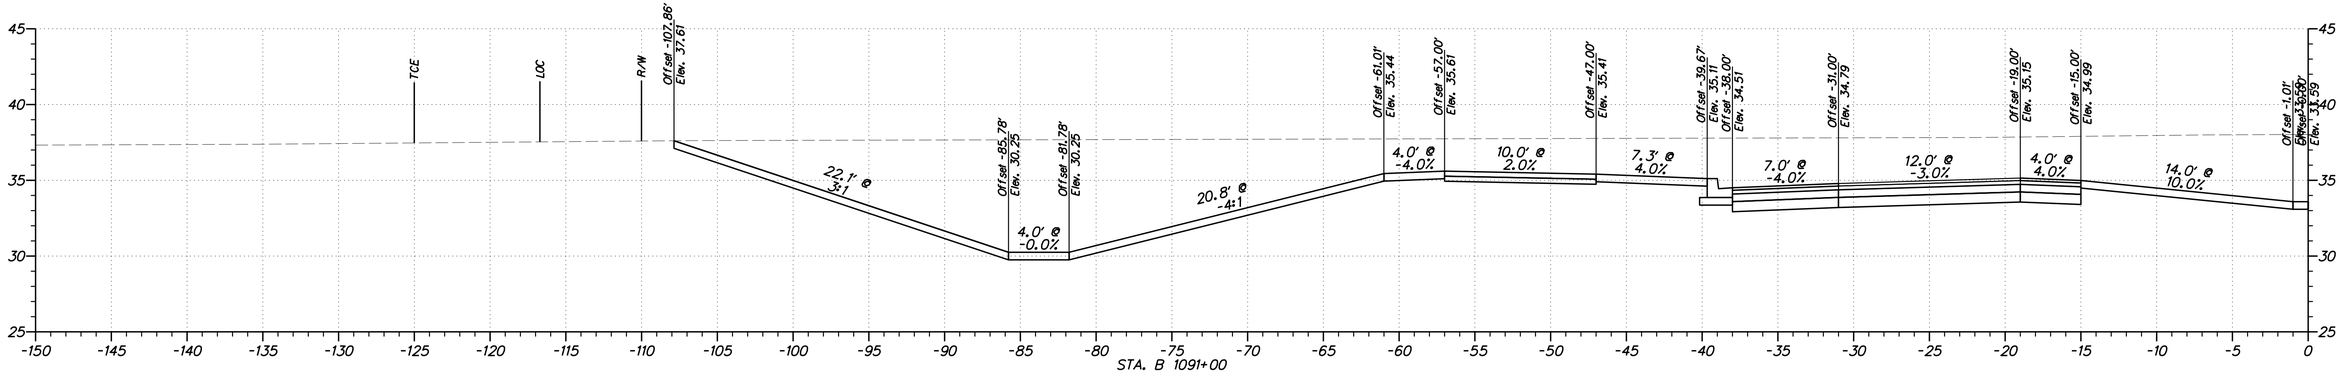


$USER$
$DATE$
$FILE1$

**DELAWARE DEPARTMENT OF TRANSPORTATION**

ADDENDUMS / REVISIONS

HORIZONTAL AND VERTICAL SCALE: 1"=5'
0 5 10 15
FEET

**WEST DOVER CONNECTOR**

| CONTRACT | BRIDGE NO. 2-156, 2-157 |
|---|---|
| T200411701 | DESIGNED BY: RP |
| COUNTY | |
| KENT | CHECKED BY: BP |

**CROSS SECTIONS WEST DOVER CONNECTOR**

SHEET NO.

TOTAL SHTS.
XXX

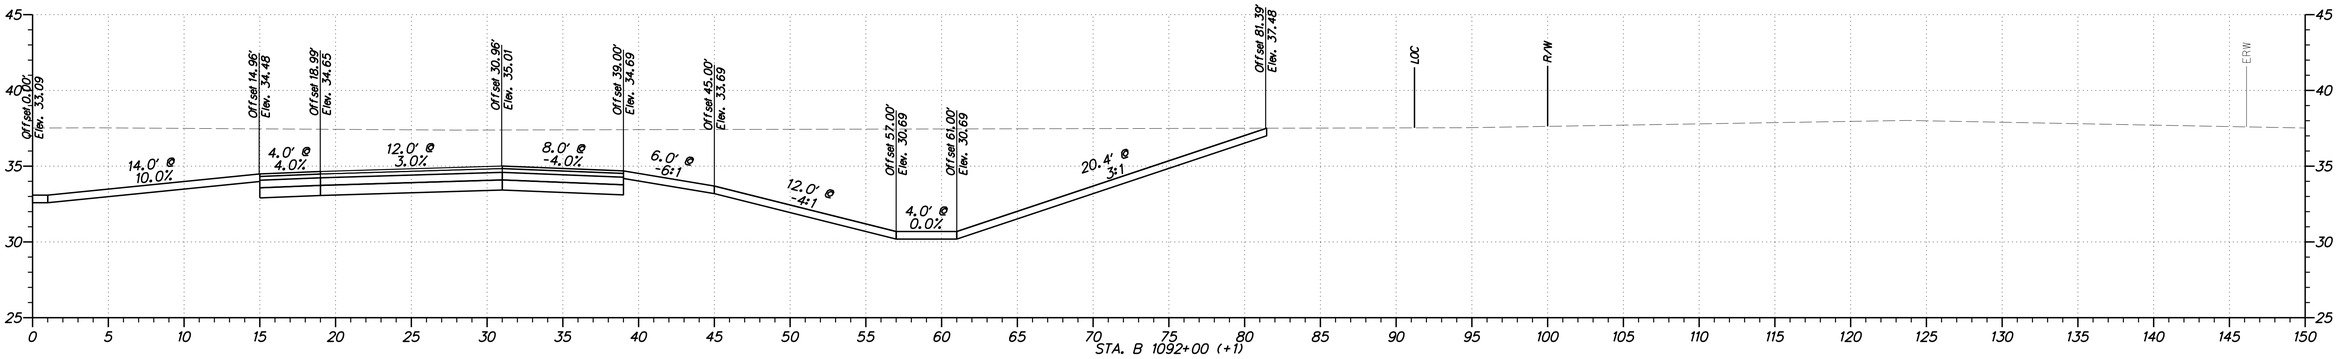


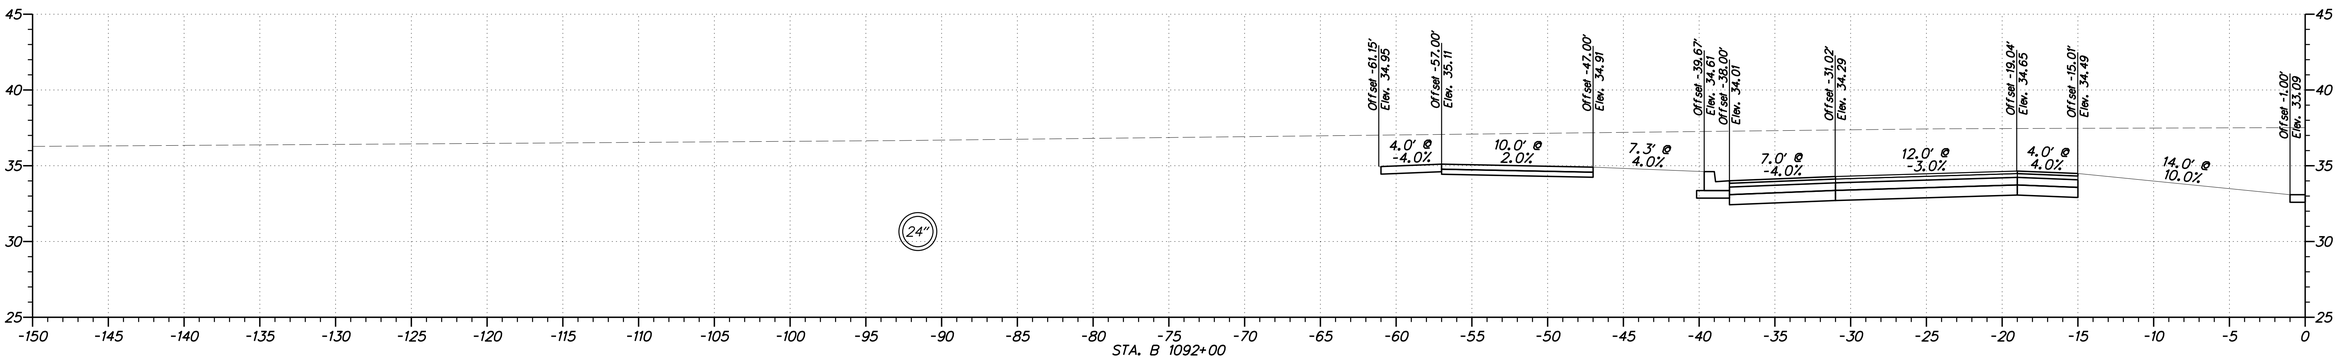


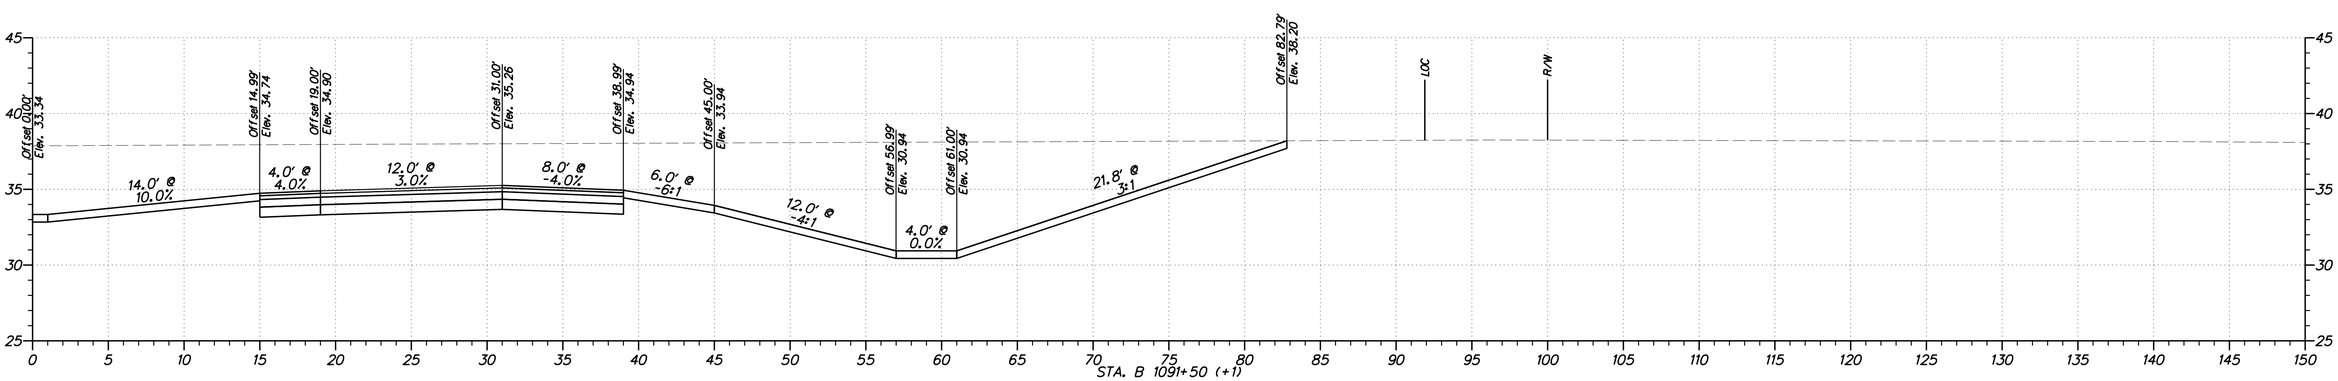


$USER$

$DATE$
$FILE$

**DELAWARE**
**DEPARTMENT OF TRANSPORTATION**

ADDENDUMS / REVISIONS

HORIZONTAL AND VERTICAL SCALE: 1"=5'
0 5 10 15
FEET

**WEST DOVER CONNECTOR**

| CONTRACT | BRIDGE NO. | 2-156, 2-157 |
|---|---|---|
| T200411701 | DESIGNED BY: RP | |
| COUNTY | | |
| KENT | CHECKED BY: BP | |

**CROSS SECTIONS**
**WEST DOVER CONNECTOR**

SHEET NO.

TOTAL SHTS.

XXX

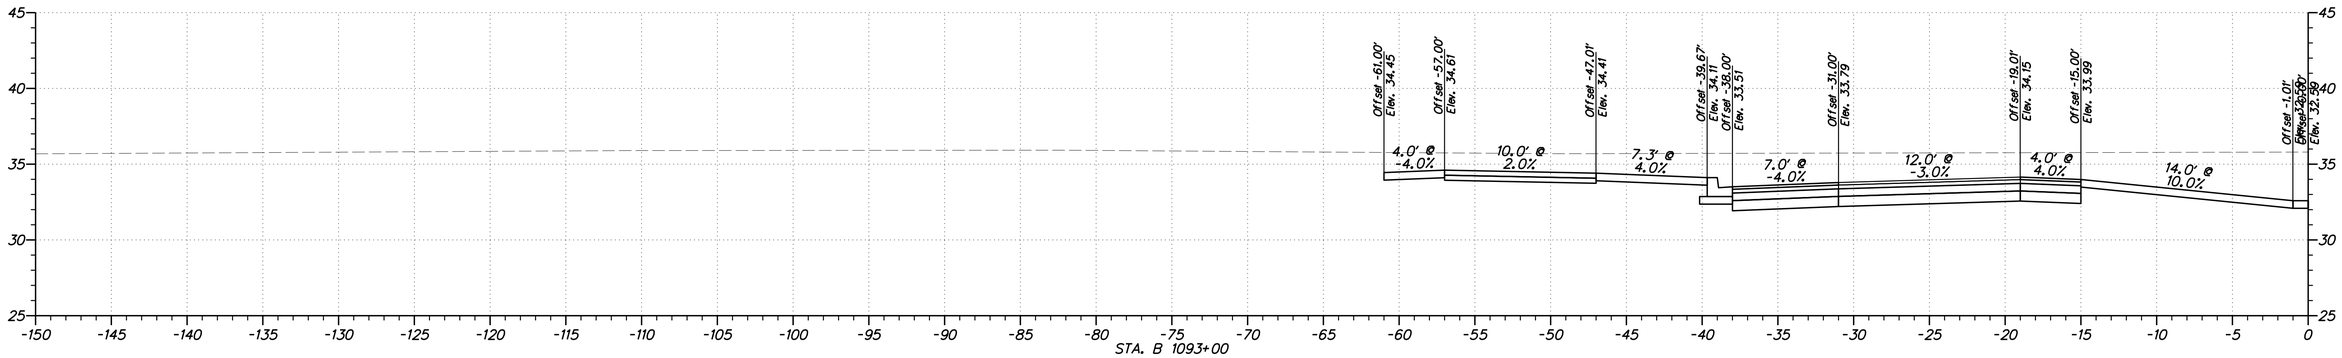


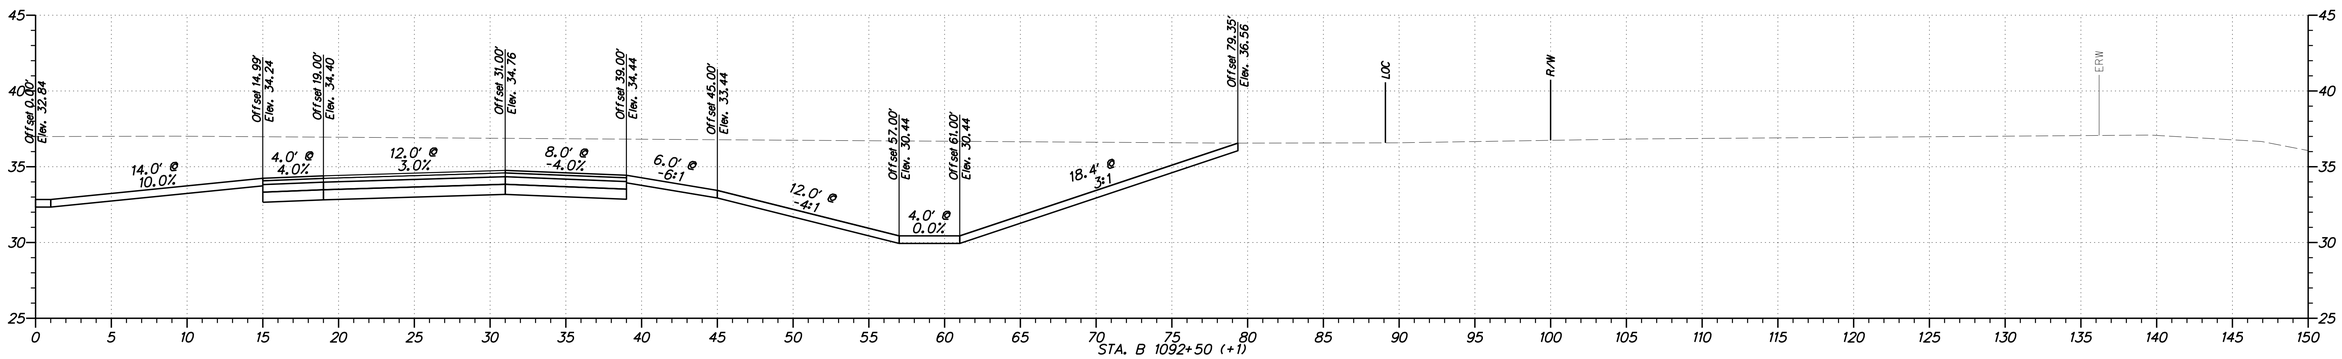


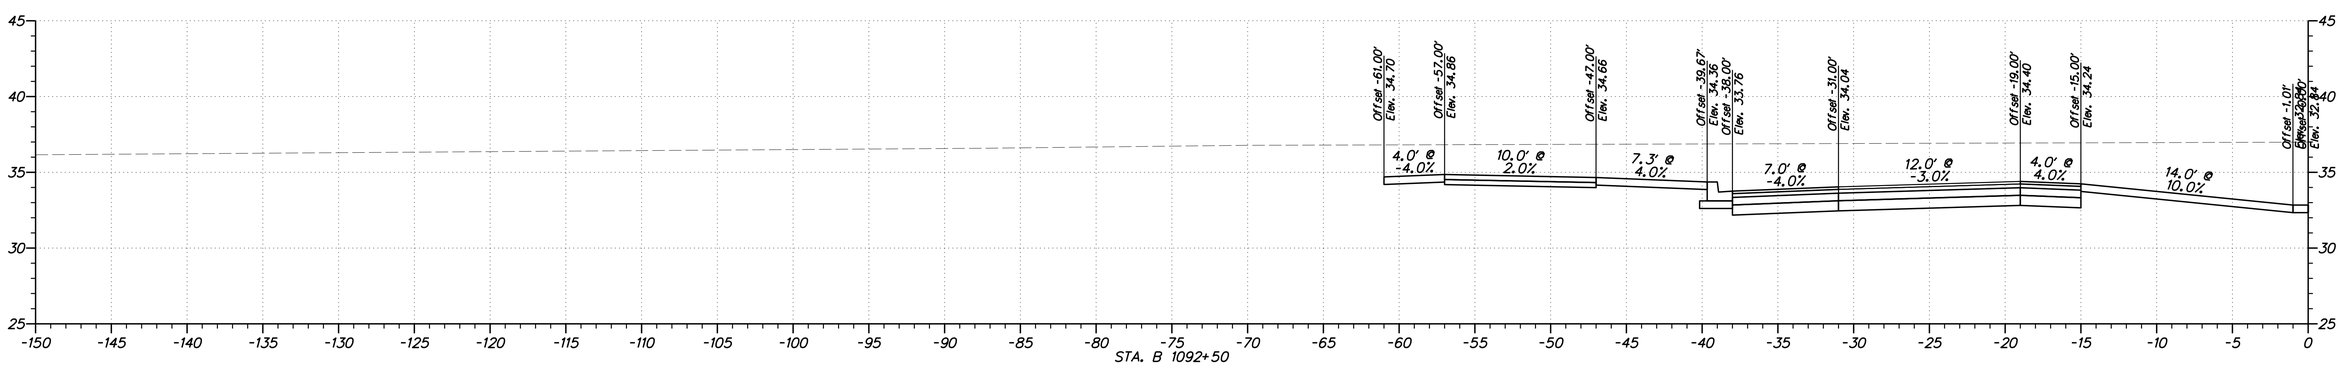


$USER$
$DATE$
$FILE$

| | | | | | |
|---|---|---|---|---|---|
| **DELAWARE DEPARTMENT OF TRANSPORTATION** | ADDENDUMS / REVISIONS | HORIZONTAL AND VERTICAL SCALE: 1"=5' (0, 5, 10, 15 FEET) | **WEST DOVER CONNECTOR** | CONTRACT T200411701 / COUNTY KENT / BRIDGE NO. 2-156, 2-157 / DESIGNED BY: RP / CHECKED BY: BP | **CROSS SECTIONS WEST DOVER CONNECTOR** |

SHEET NO.
TOTAL SHTS. XXX

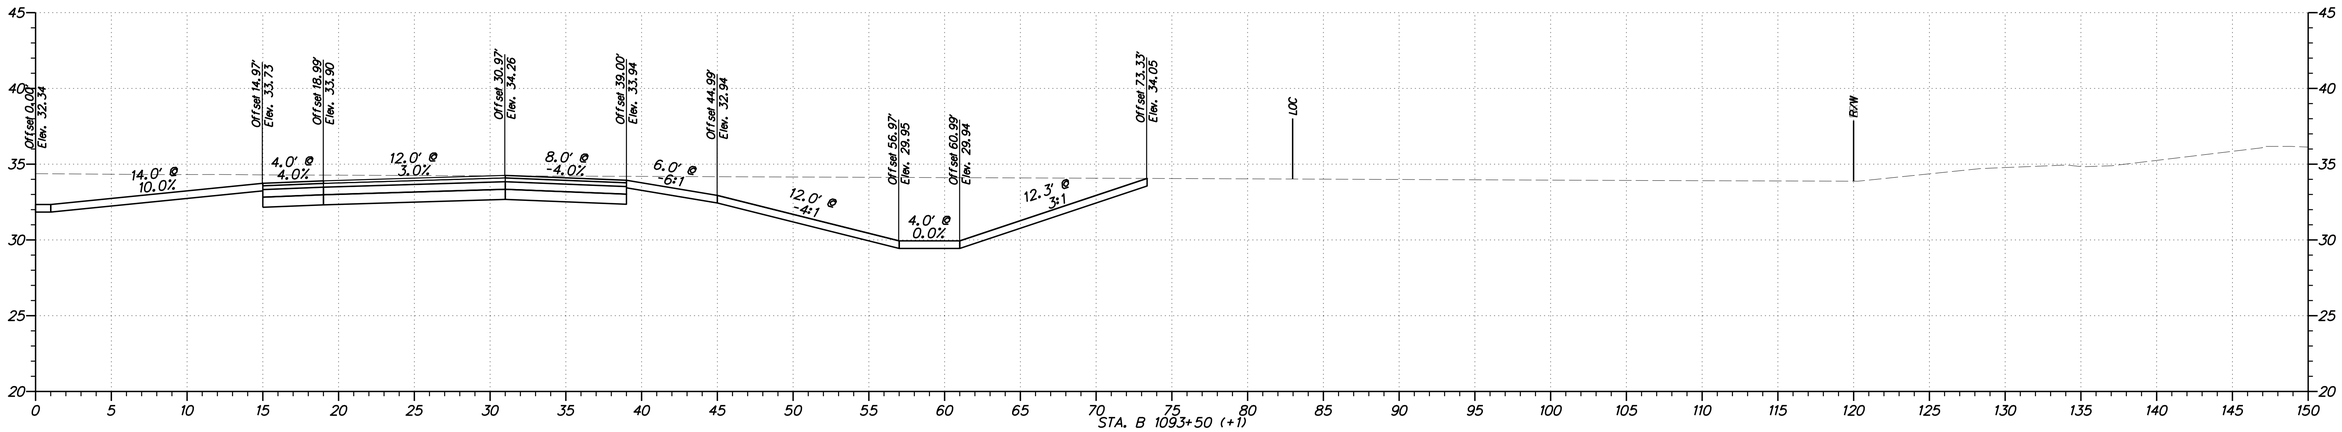


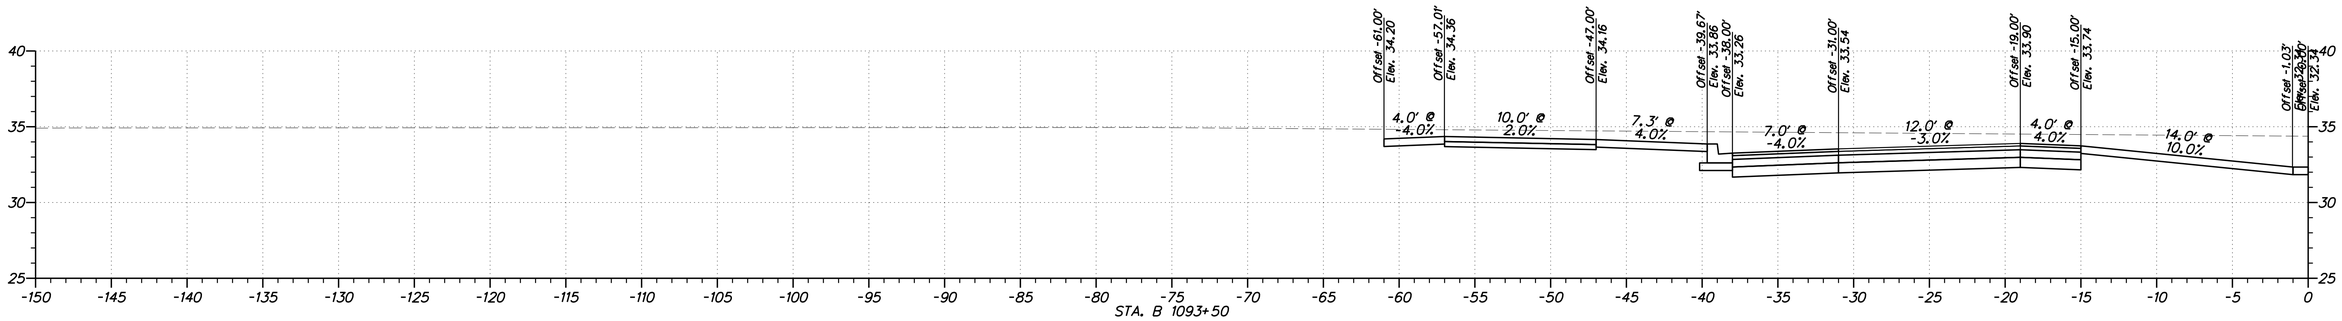


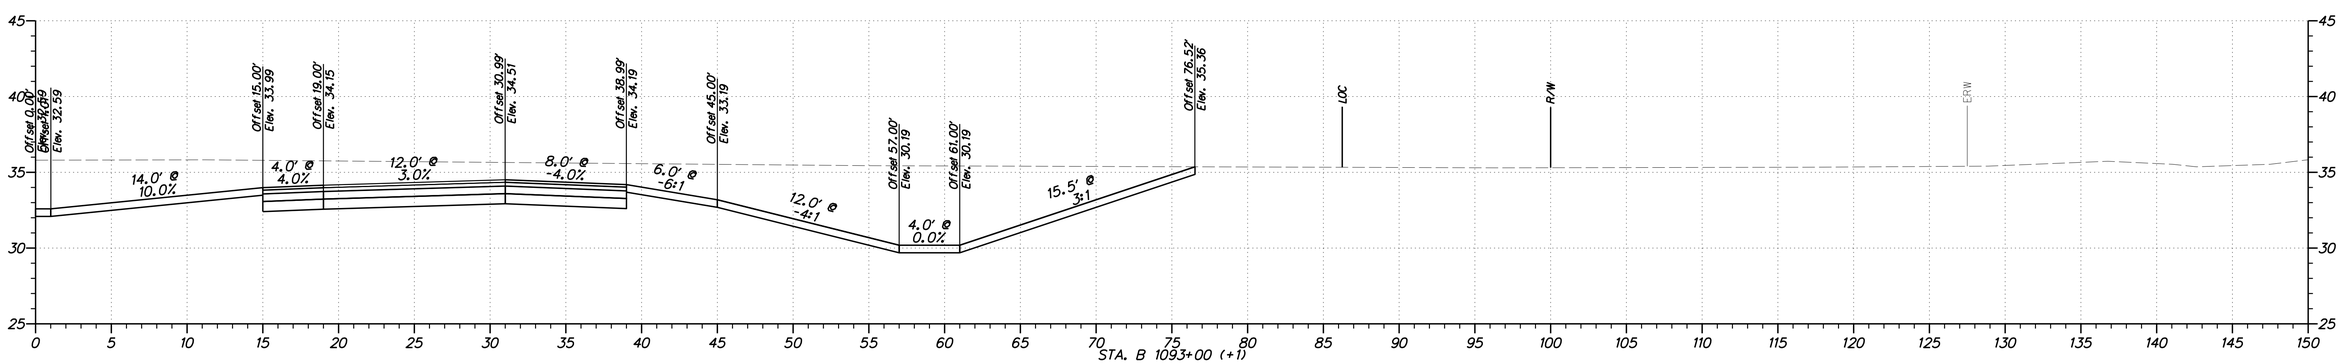


$USER$
$DATE$
$FILE$

**DELAWARE DEPARTMENT OF TRANSPORTATION**

ADDENDUMS / REVISIONS

HORIZONTAL AND VERTICAL SCALE: 1"=5'
0 5 10 15
FEET

**WEST DOVER CONNECTOR**

| CONTRACT | BRIDGE NO. 2-156, 2-157 |
|---|---|
| T200411701 | DESIGNED BY: RP |
| COUNTY | |
| KENT | CHECKED BY: BP |

**CROSS SECTIONS WEST DOVER CONNECTOR**

SHEET NO.

TOTAL SHTS.
XXX

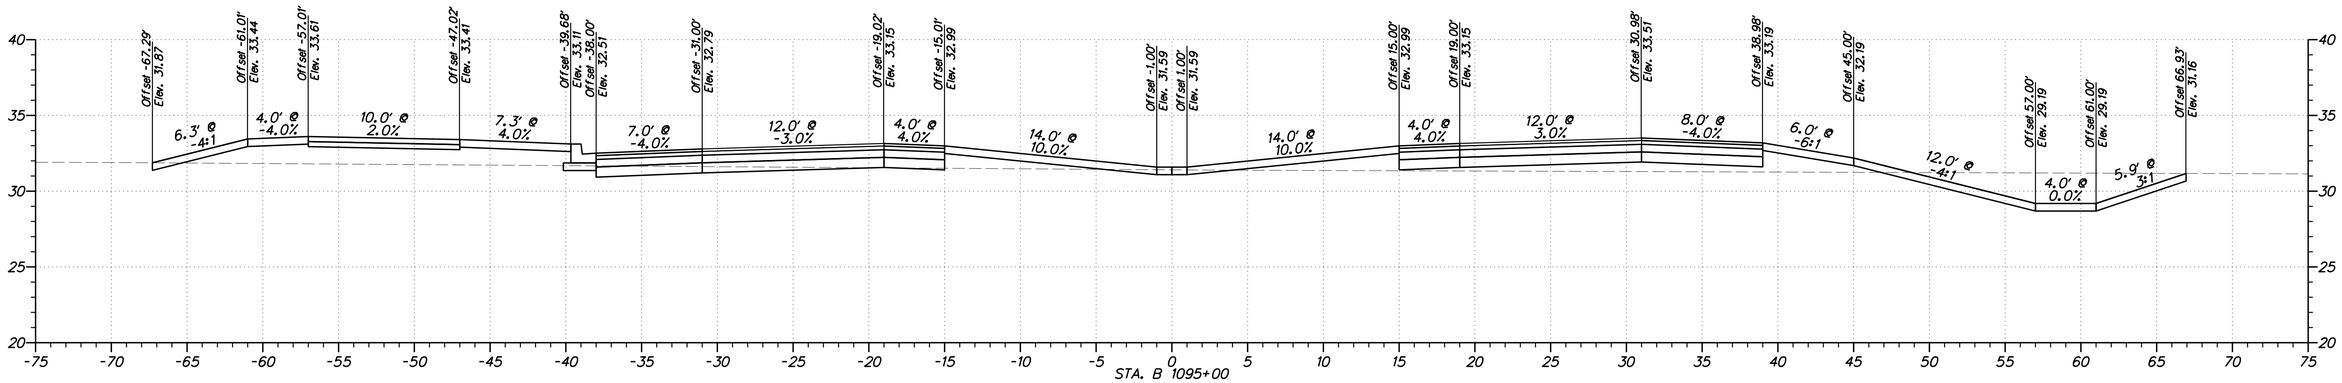


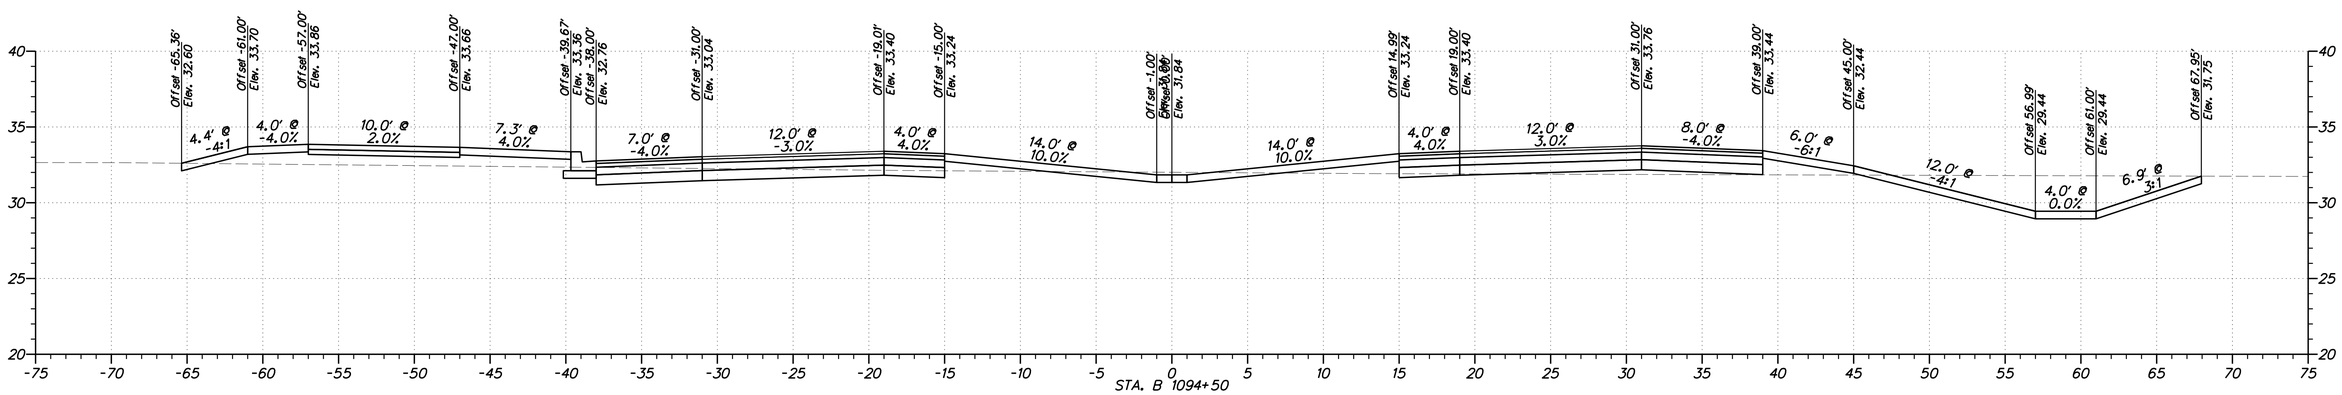


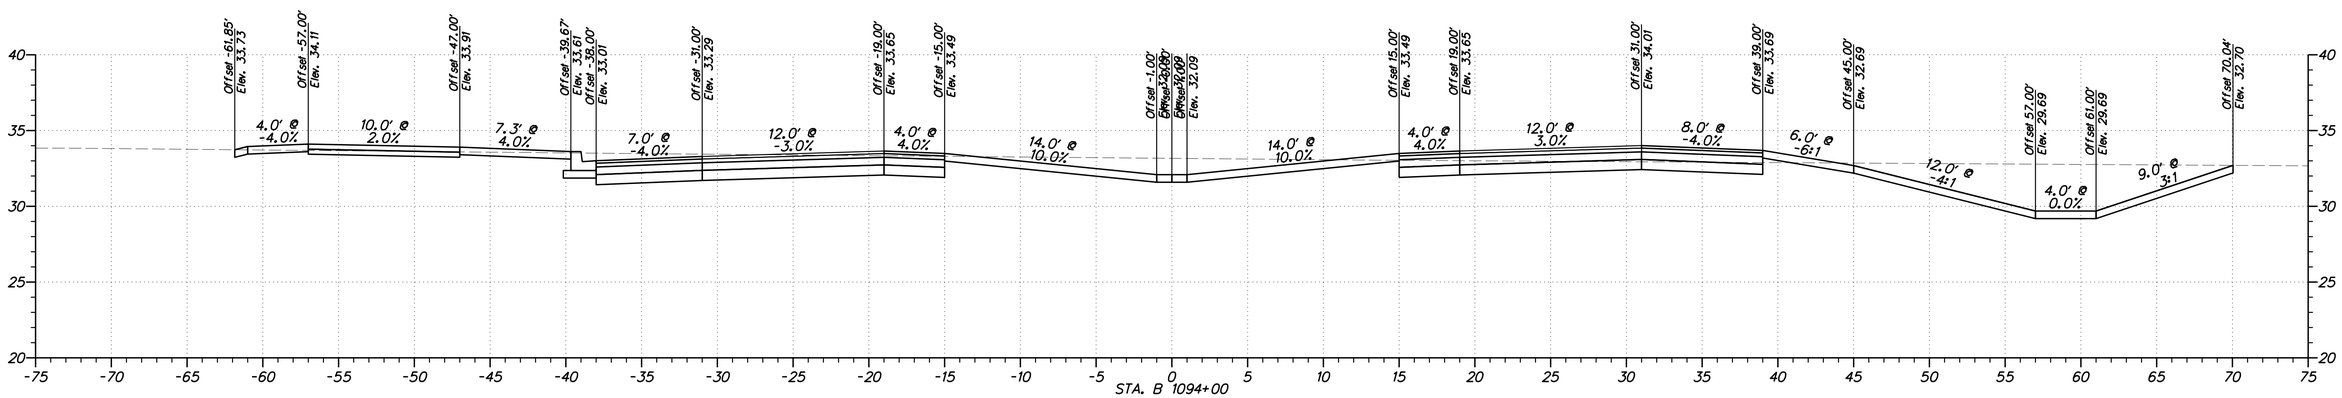


$USER$

$DATE$
$FILEL$

**DELAWARE**
**DEPARTMENT OF TRANSPORTATION**

ADDENDUMS / REVISIONS

HORIZONTAL AND VERTICAL SCALE: 1"=5'
0 5 10 15
FEET

**WEST DOVER CONNECTOR**

| CONTRACT | BRIDGE NO. | 2-156, 2-157 |
|---|---|---|
| T200411701 | DESIGNED BY: RP | |
| COUNTY | | |
| KENT | CHECKED BY: BP | |

**CROSS SECTIONS**
**WEST DOVER CONNECTOR**

SHEET NO.

TOTAL SHTS.
XXX

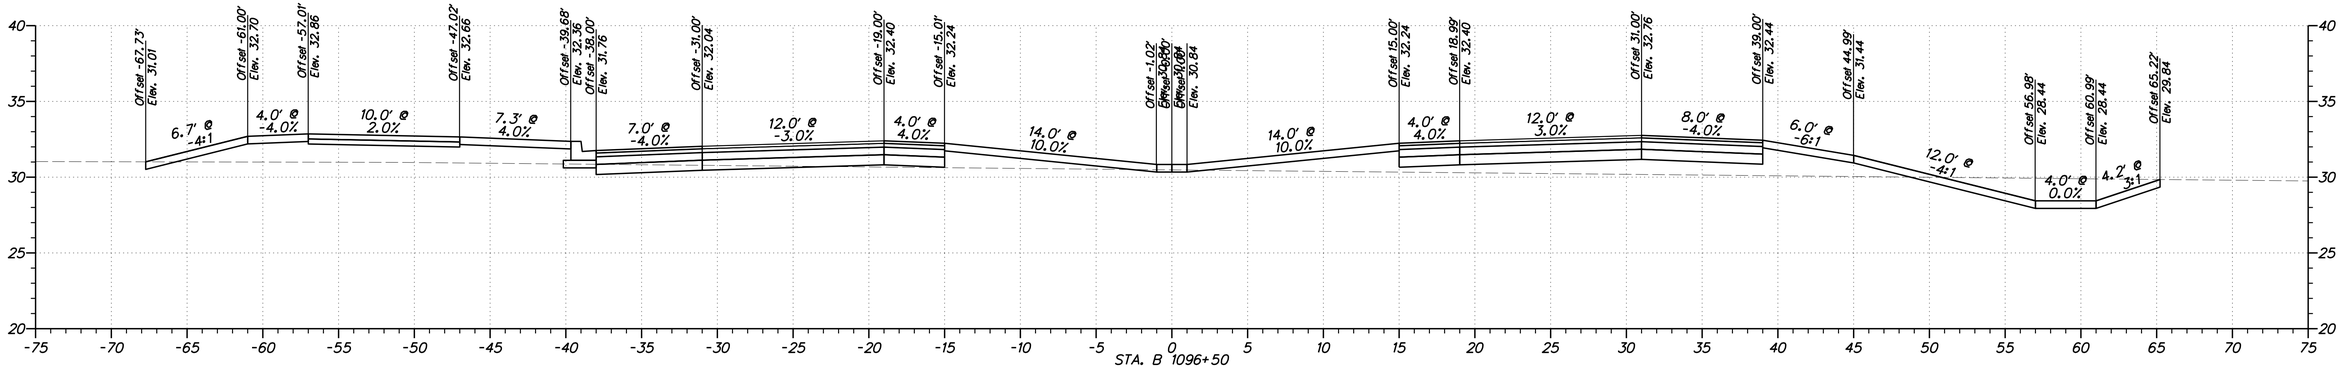


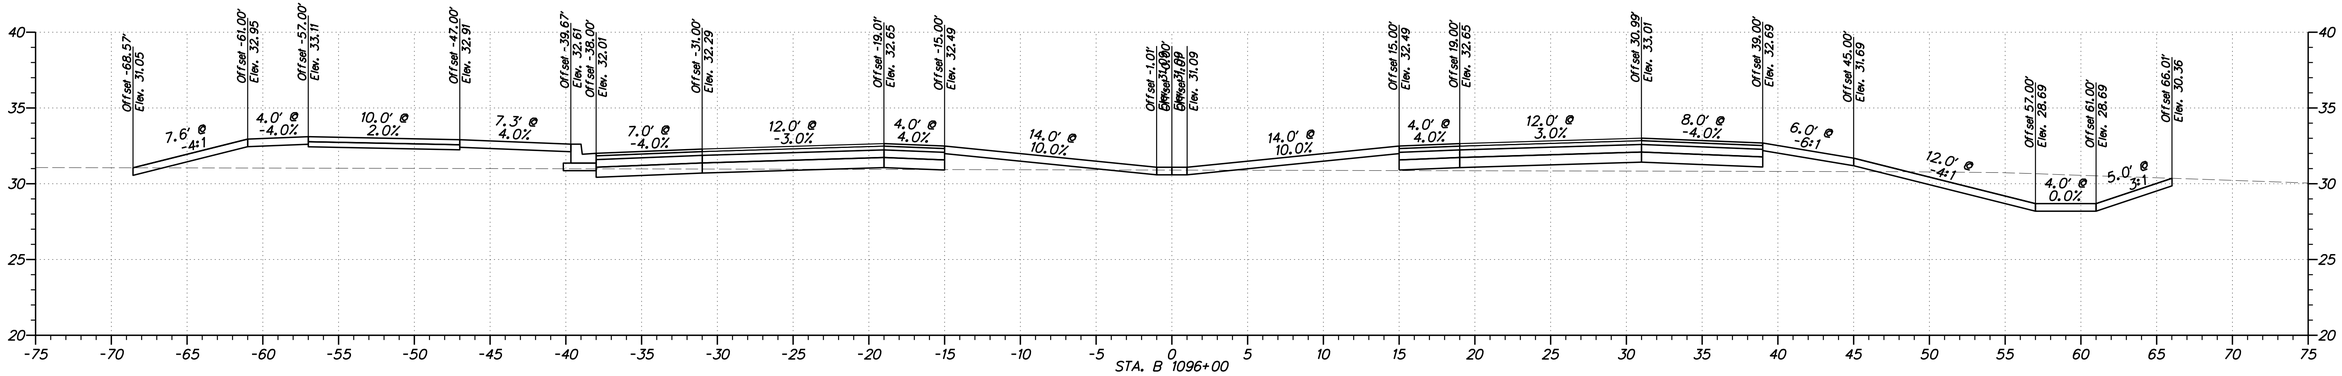


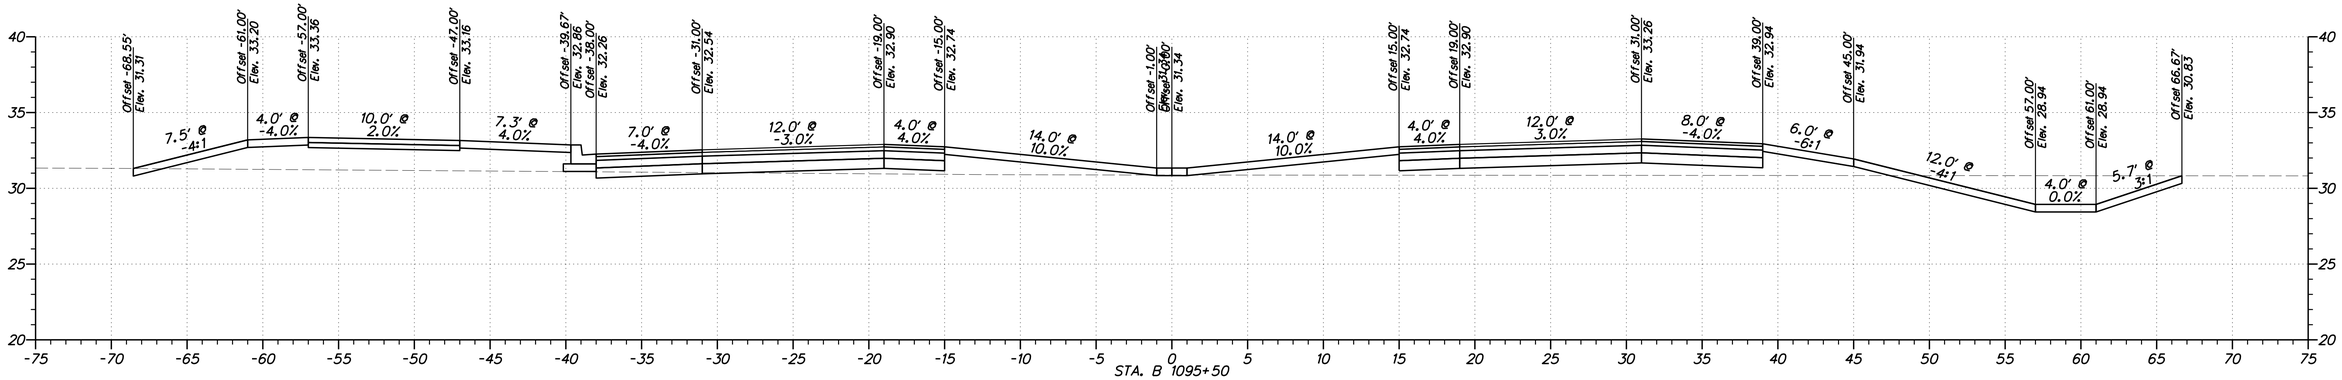


$USER$
$DATE$
$FILEL$

**DELAWARE DEPARTMENT OF TRANSPORTATION**

ADDENDUMS / REVISIONS

HORIZONTAL AND VERTICAL SCALE: 1"=5'
0 5 10 15
FEET

**WEST DOVER CONNECTOR**

| CONTRACT | BRIDGE NO. | 2-156, 2-157 |
|---|---|---|
| T200411701 | DESIGNED BY: RP | |
| COUNTY | | |
| KENT | CHECKED BY: BP | |

**CROSS SECTIONS WEST DOVER CONNECTOR**

SHEET NO.

TOTAL SHTS.

XXX

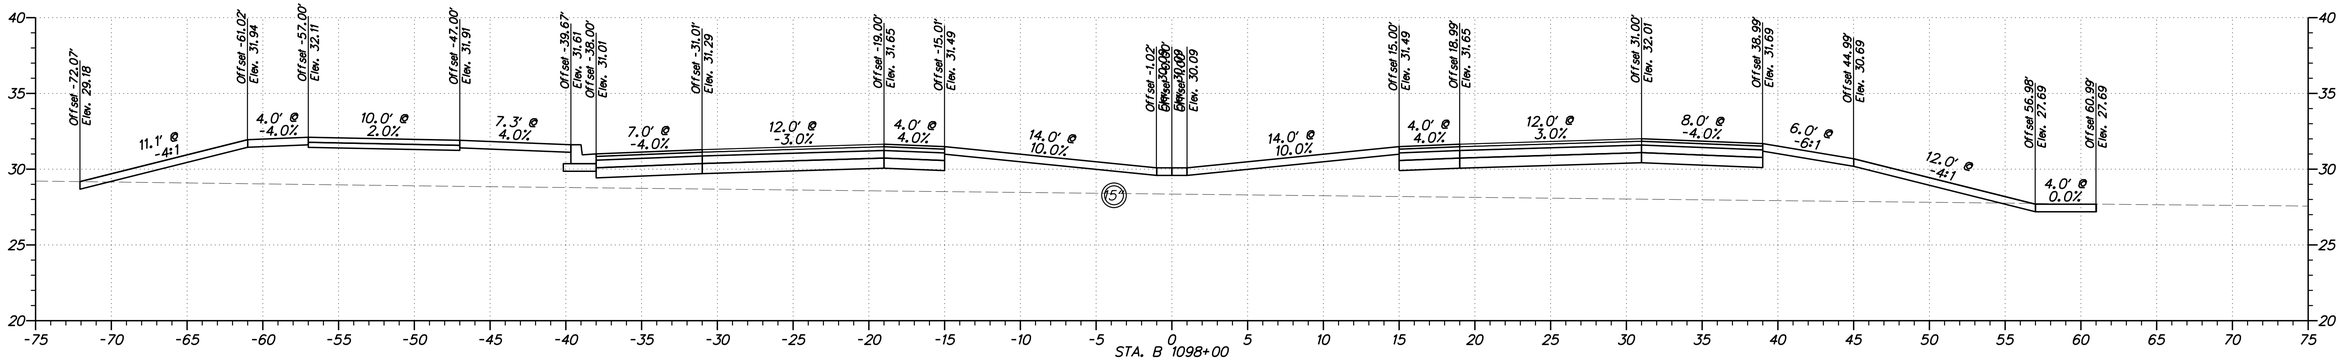


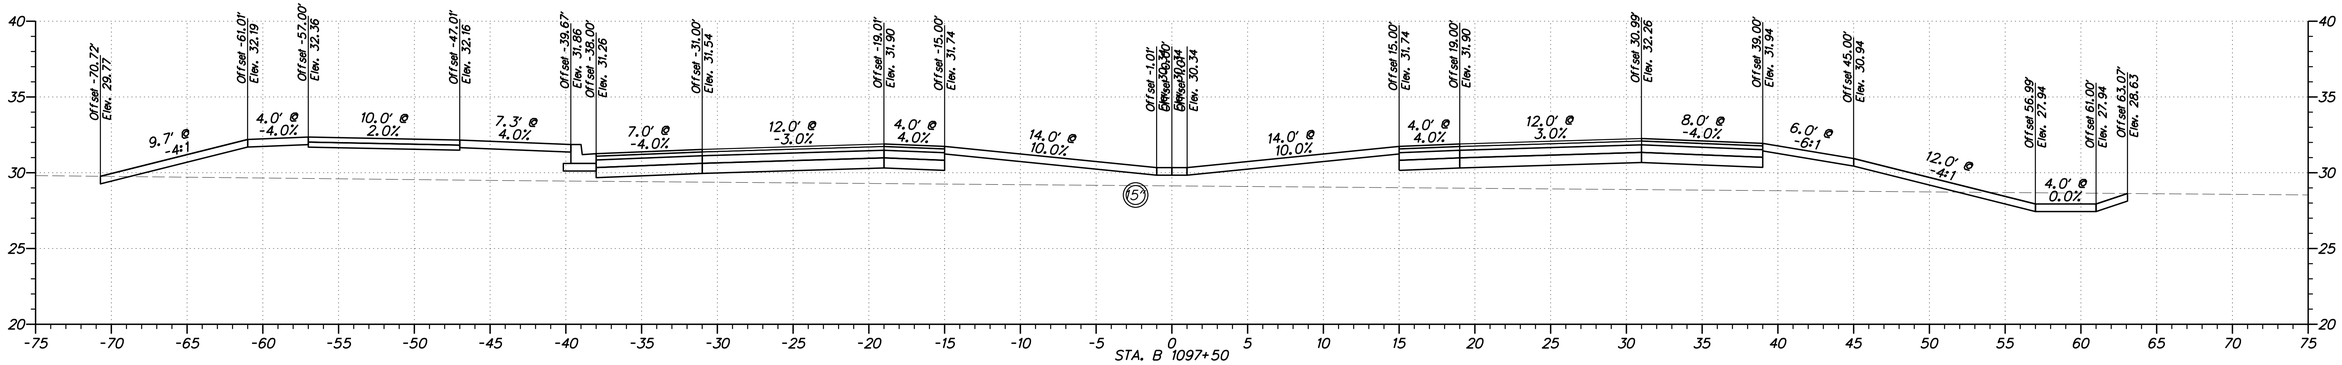


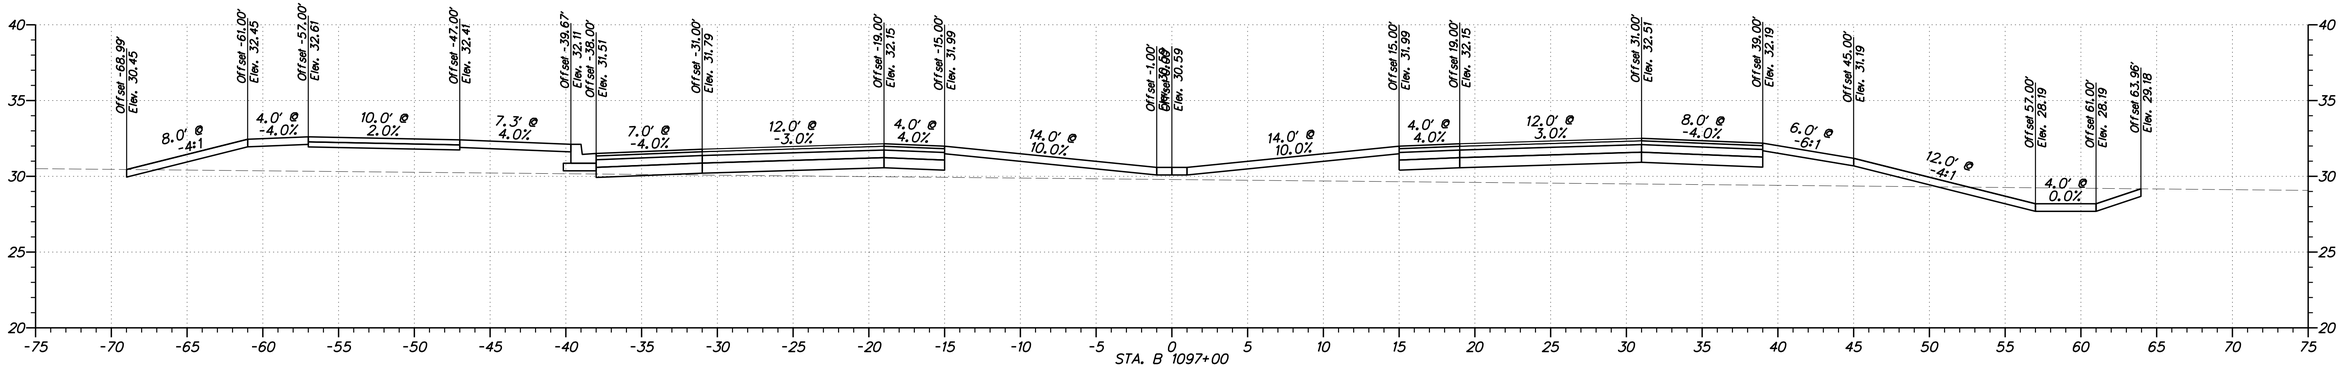


$USER$
$DATE$
$FILE1$

**DELAWARE DEPARTMENT OF TRANSPORTATION**

ADDENDUMS / REVISIONS

HORIZONTAL AND VERTICAL SCALE: 1"=5'
0 5 10 15
FEET

**WEST DOVER CONNECTOR**

| | | |
|---|---|---|
| CONTRACT | BRIDGE NO. | 2-156, 2-157 |
| T200411701 | DESIGNED BY: RP | |
| COUNTY | CHECKED BY: BP | |
| KENT | | |

**CROSS SECTIONS WEST DOVER CONNECTOR**

SHEET NO.

TOTAL SHTS.

XXX

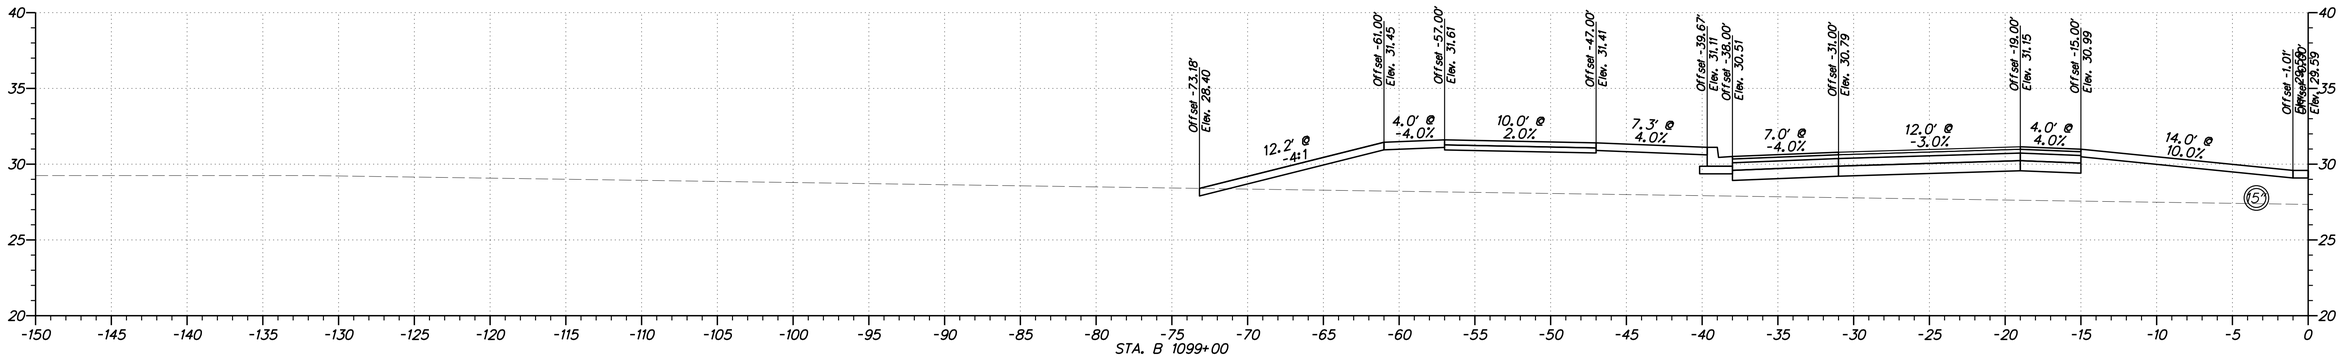


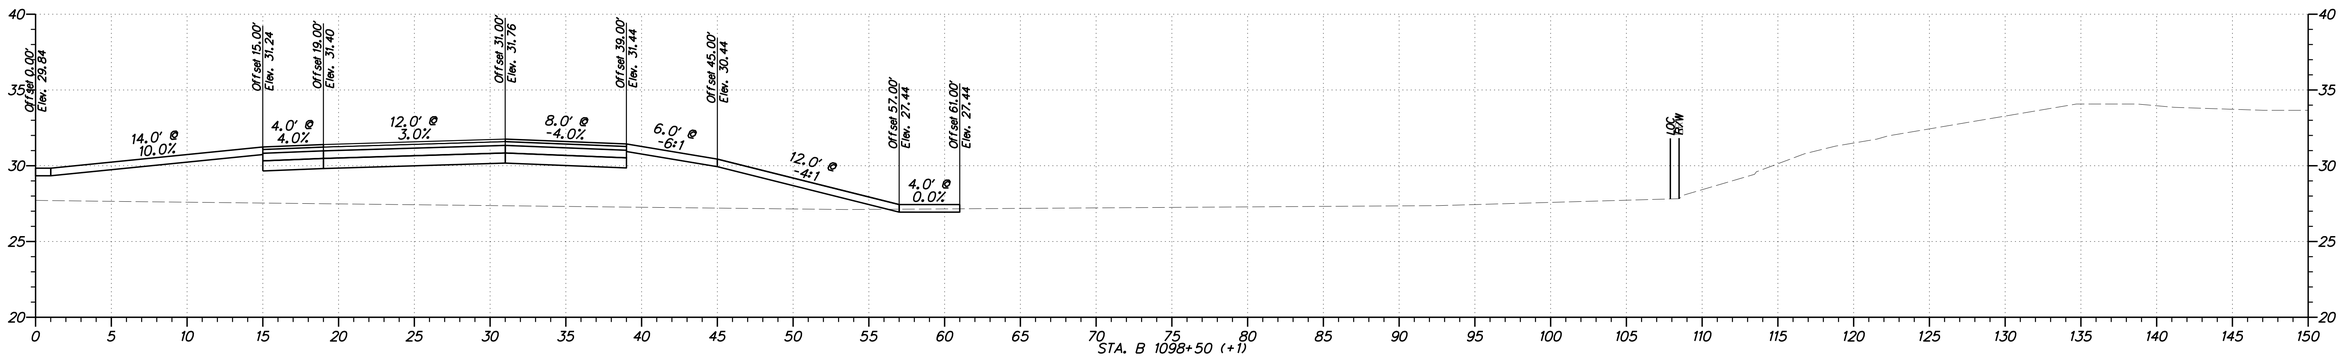


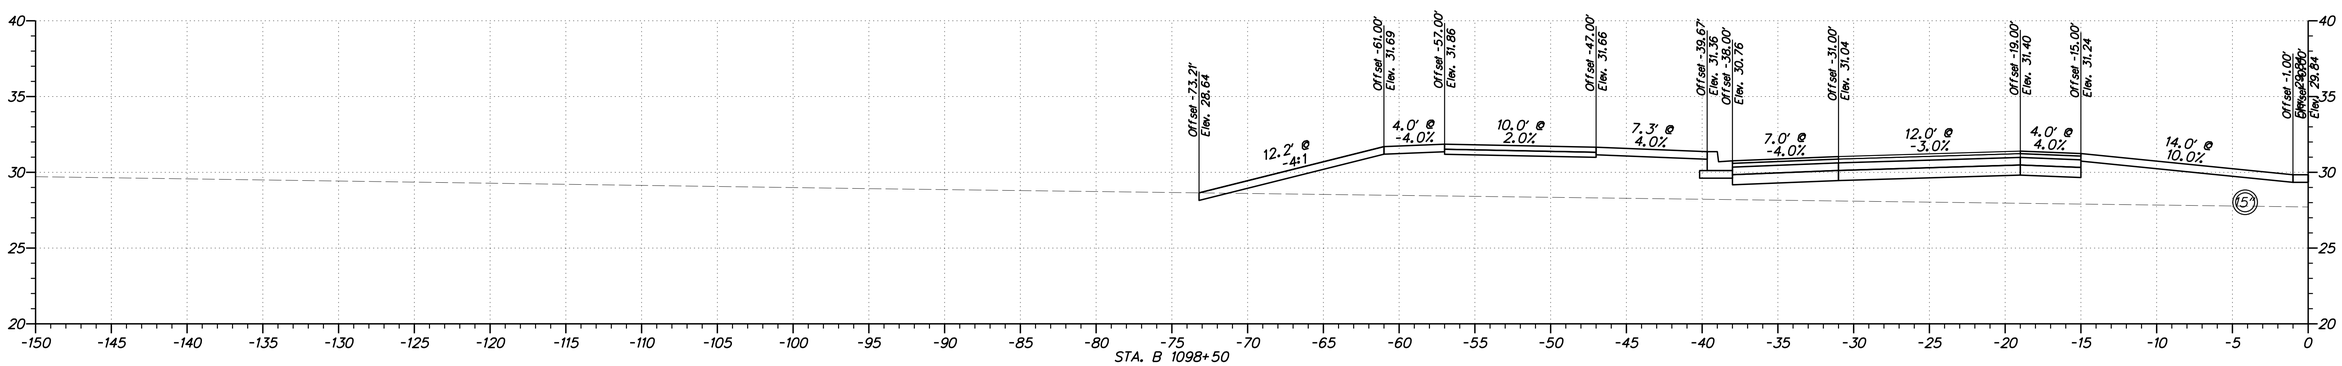


$USER$
$DATE$
$FILEL$

**DELAWARE**
**DEPARTMENT OF TRANSPORTATION**

ADDENDUMS / REVISIONS

HORIZONTAL AND VERTICAL SCALE: 1"=5'
0 5 10 15
FEET

**WEST DOVER CONNECTOR**

| CONTRACT | BRIDGE NO. | 2-156, 2-157 |
|---|---|---|
| T200411701 | DESIGNED BY: RP | |
| COUNTY | | |
| KENT | CHECKED BY: BP | |

**CROSS SECTIONS**
**WEST DOVER CONNECTOR**

SHEET NO.

TOTAL SHTS.
XXX

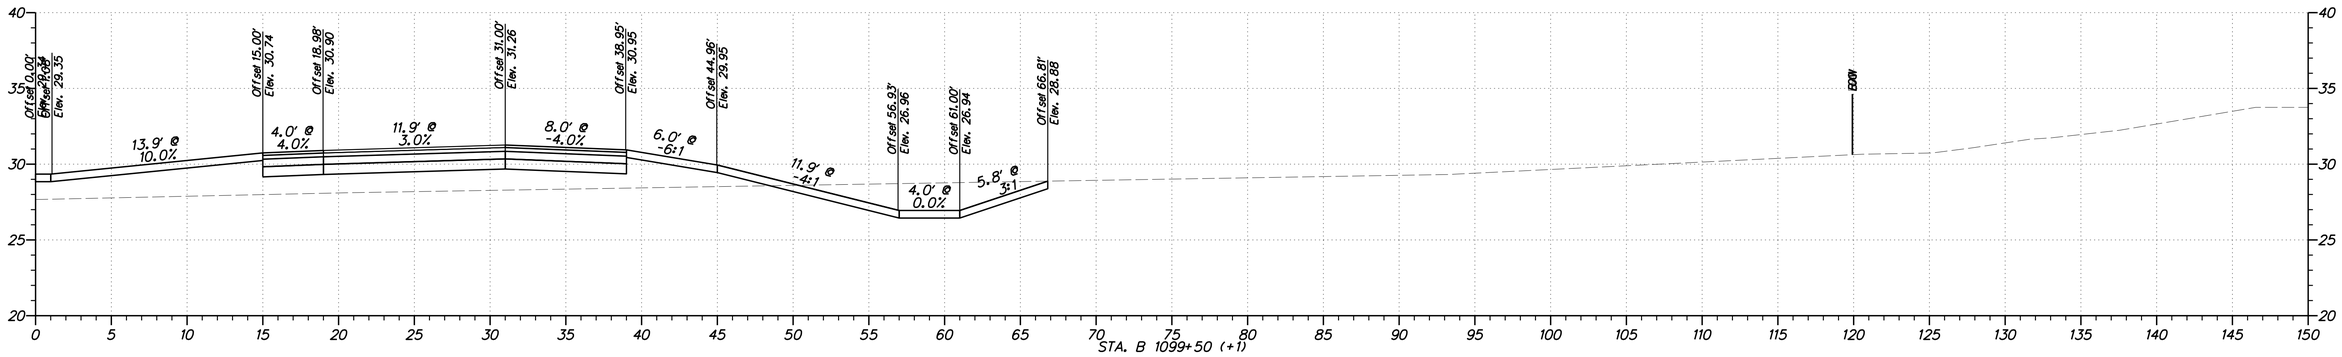


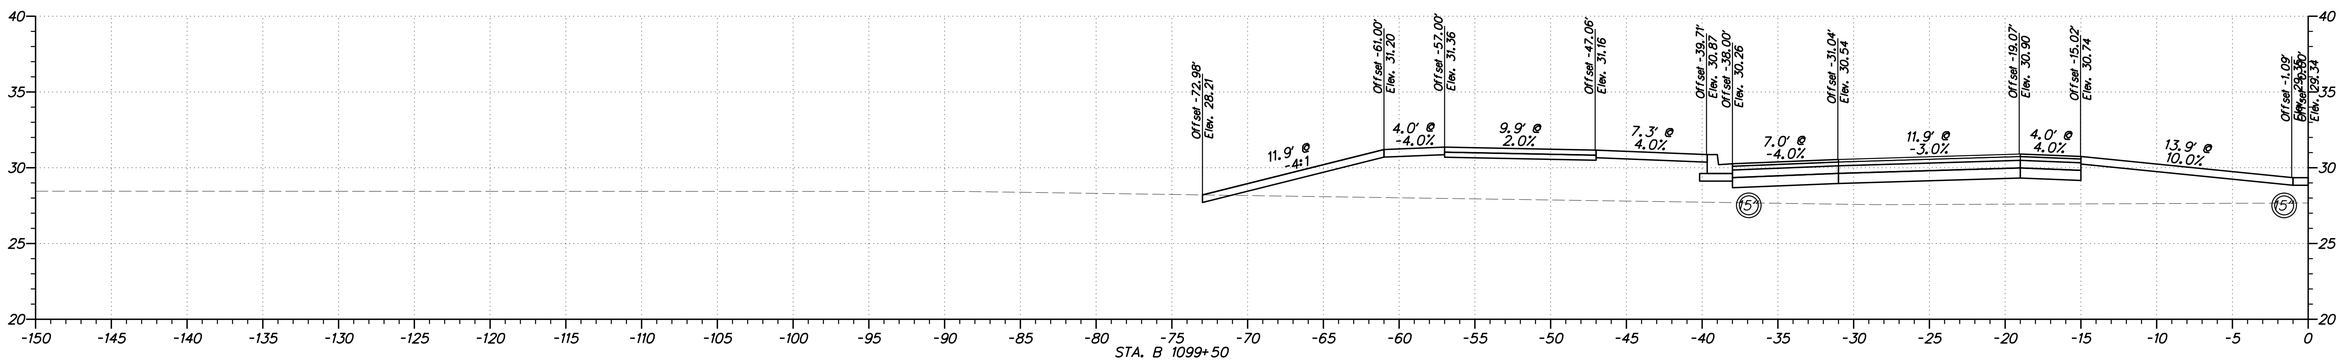


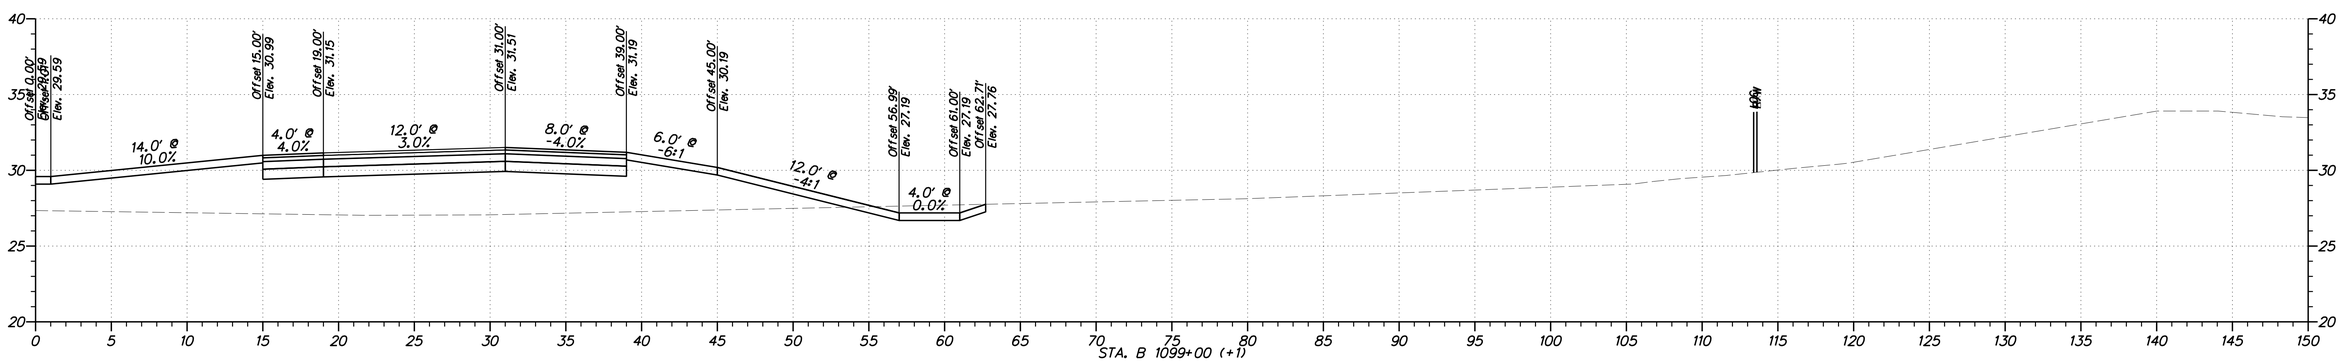


$USER$
$DATE$
$FILE1$

**DELAWARE DEPARTMENT OF TRANSPORTATION**

ADDENDUMS / REVISIONS

HORIZONTAL AND VERTICAL SCALE: 1"=5'
0 5 10 15
FEET

**WEST DOVER CONNECTOR**

| | | |
|---|---|---|
| CONTRACT | BRIDGE NO. | 2-156, 2-157 |
| T200411701 | DESIGNED BY: RP | |
| COUNTY | | |
| KENT | CHECKED BY: BP | |

**CROSS SECTIONS WEST DOVER CONNECTOR**

SHEET NO.

TOTAL SHTS.
XXX

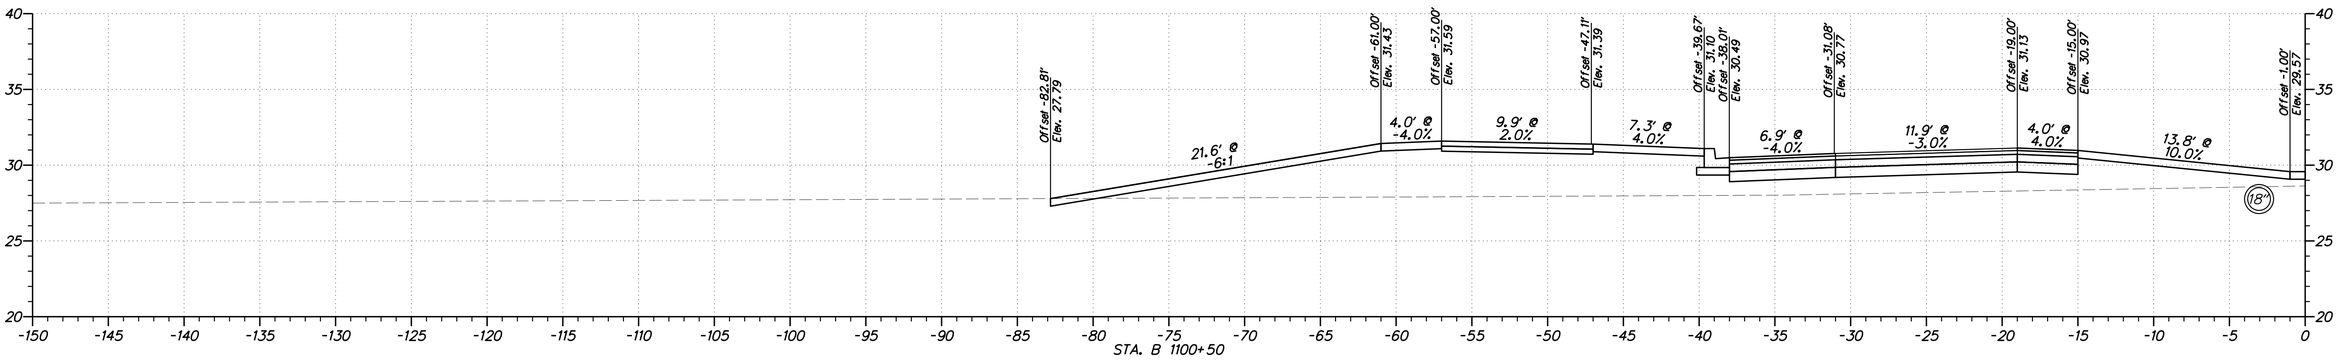


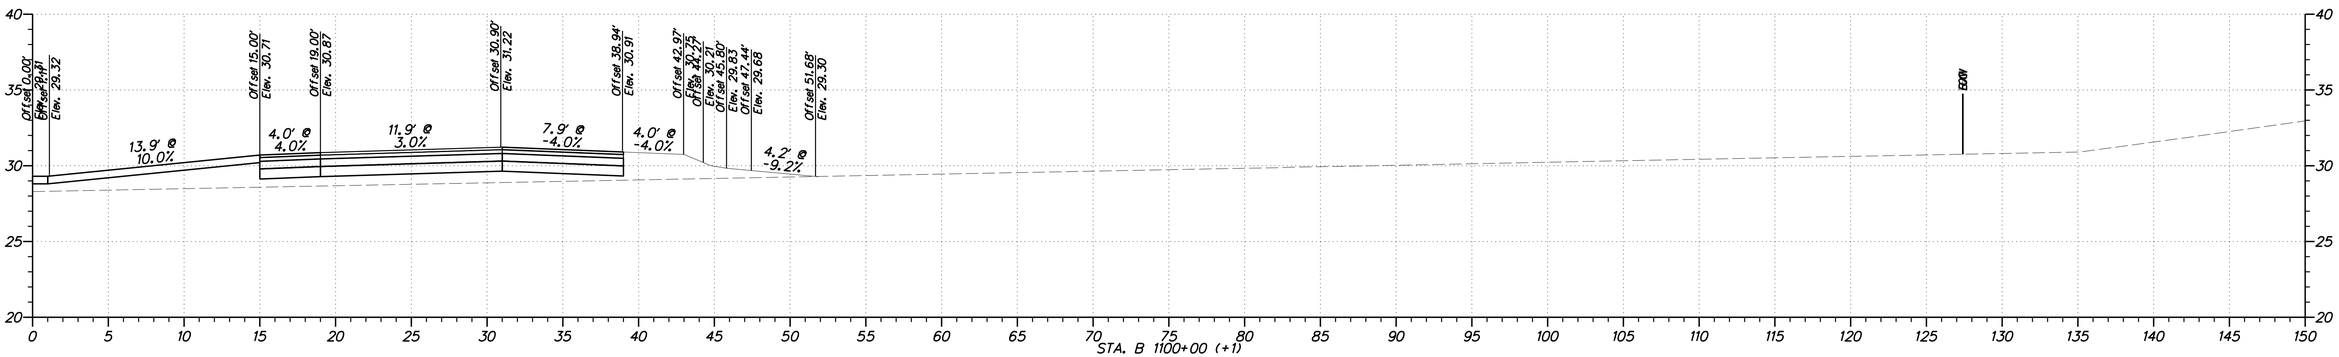


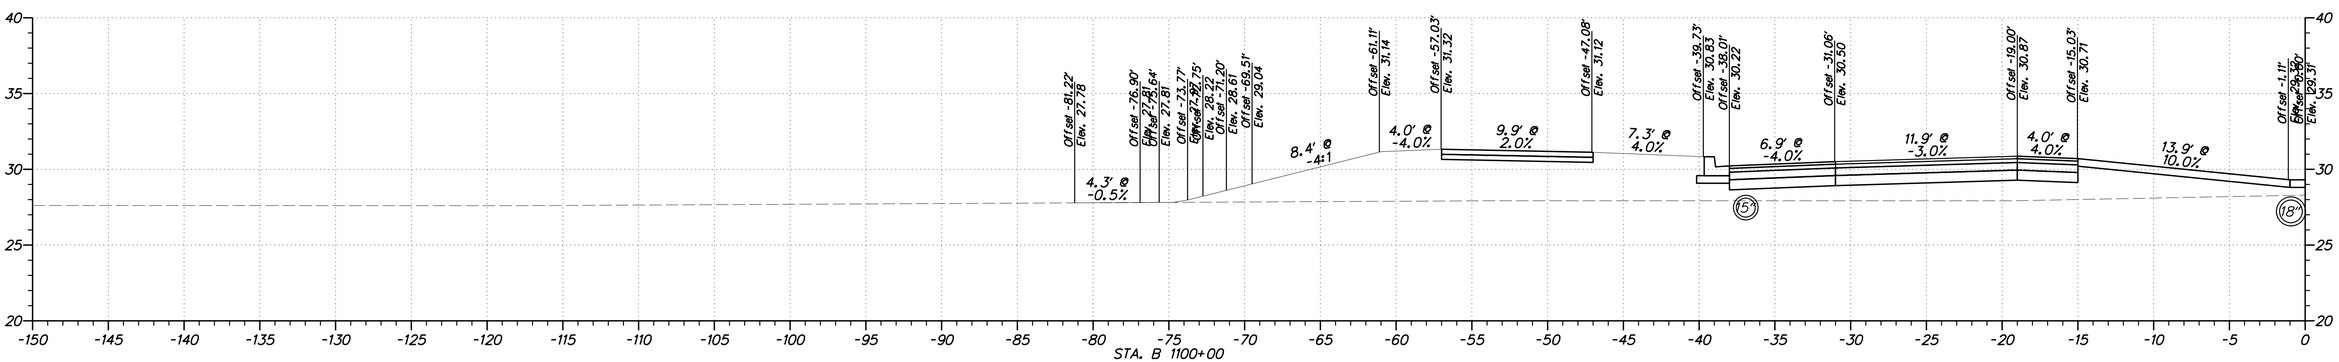


$USER$
$DATE$
$FILE1$

**DELAWARE**
**DEPARTMENT OF TRANSPORTATION**

ADDENDUMS / REVISIONS

HORIZONTAL AND VERTICAL SCALE: 1"=5'
0 5 10 15
FEET

**WEST DOVER CONNECTOR**

| CONTRACT | BRIDGE NO. 2-156, 2-157 |
|---|---|
| T200411701 | DESIGNED BY: RP |
| COUNTY | |
| KENT | CHECKED BY: BP |

**CROSS SECTIONS**
**WEST DOVER CONNECTOR**

SHEET NO.

TOTAL SHTS.
XXX