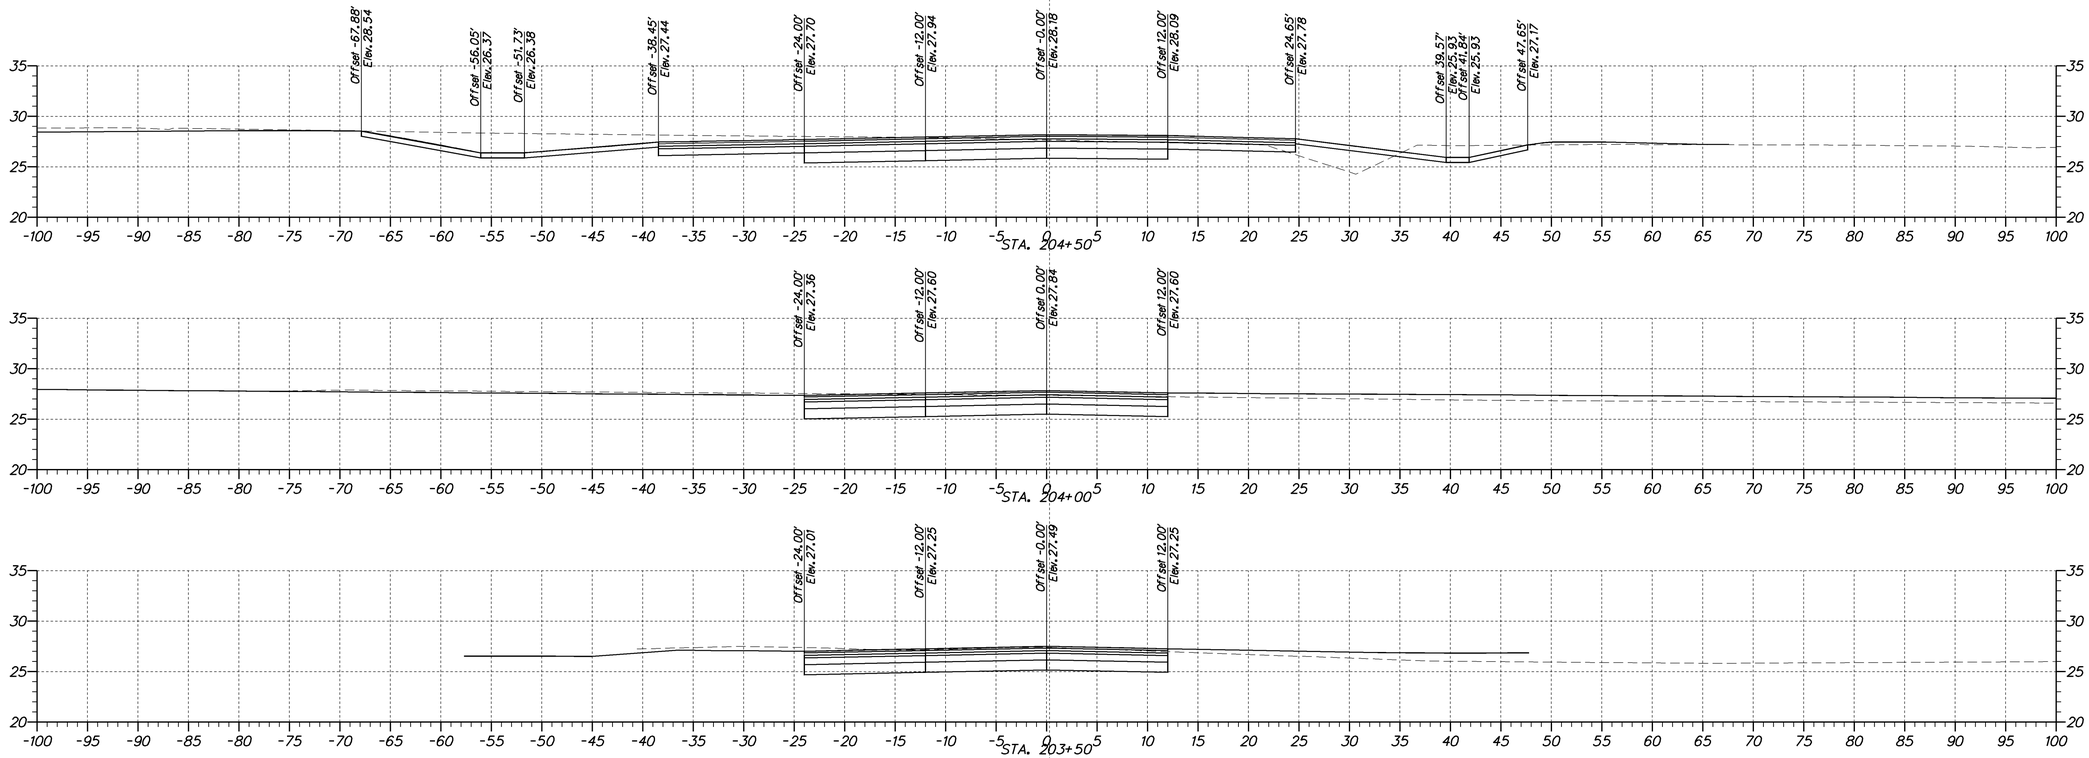

DELAWARE
DEPARTMENT OF TRANSPORTATION

ADDENDUMS / REVISIONS

SCALE
0 7.5 15 22.5
FEET

SR 1, THOMPSONVILLE GRADE SEPARATED INTERSECTION

CONTRACT	BRIDGE NO.	X
T200412201	DESIGNED BY:	
COUNTY		
KENT	CHECKED BY:	

CROSS SECTIONS

STA. 203+50 TO STA. 204+50
CHURCH HILL / THOMPSONVILLE RD

SHEET NO.
1
TOTAL SHTS.
79

station range sheet number total sheets

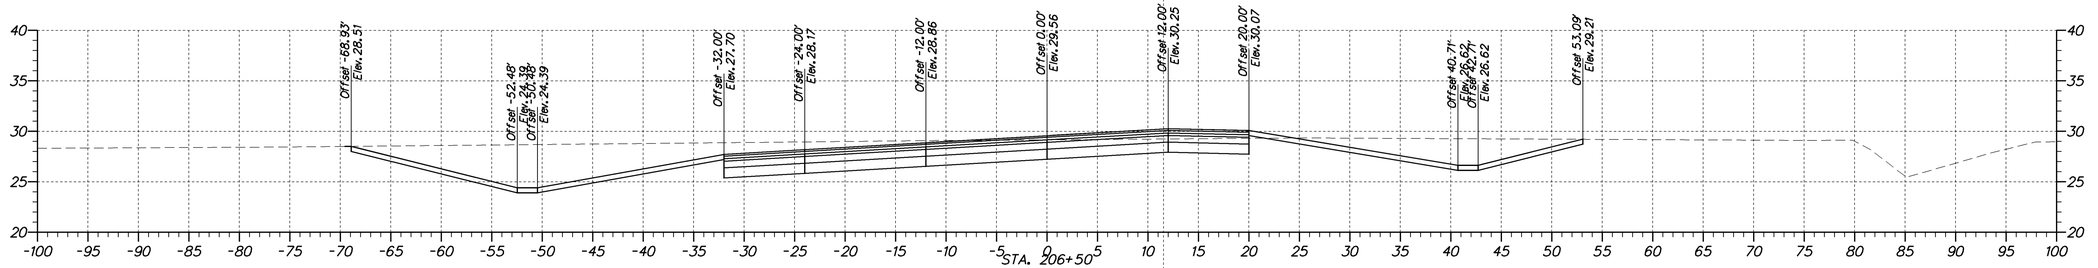

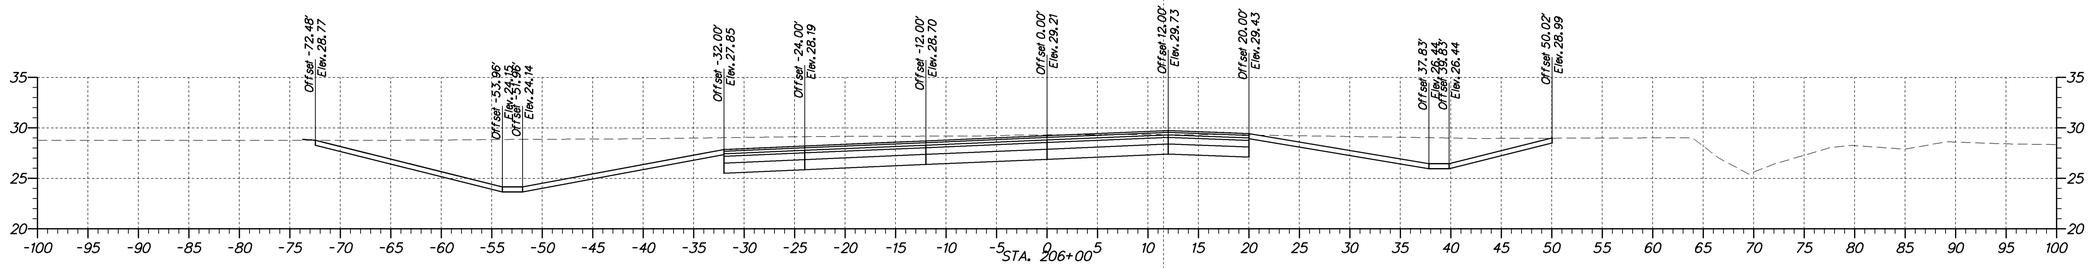

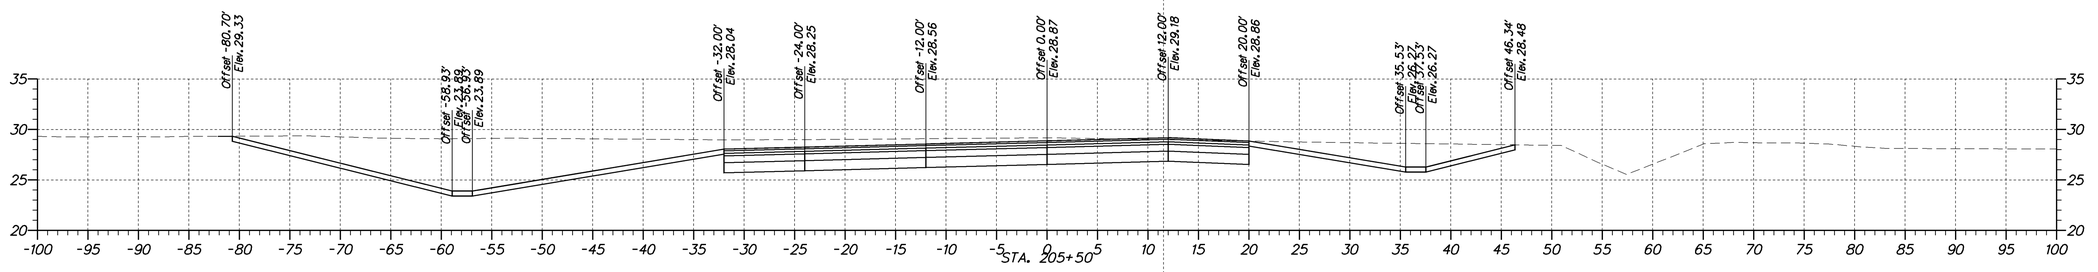

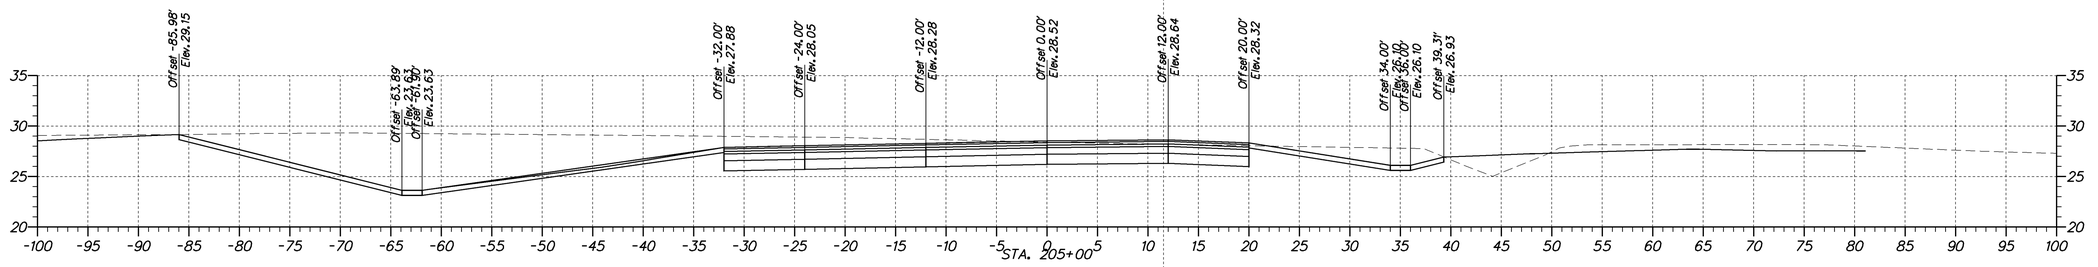

DELAWARE
DEPARTMENT OF TRANSPORTATION

ADDENDUMS / REVISIONS

SCALE
0 7.5 15 22.5
FEET

SR 1, THOMPSONVILLE
GRADE SEPARATED
INTERSECTION

CONTRACT	BRIDGE NO.	X
T200412201	DESIGNED BY:	
COUNTY	CHECKED BY:	
KENT		

CROSS SECTIONS
STA. 205+00 TO STA. 206+50
CHURCH HILL / THOMPSONVILLE RD

SHEET NO.
2
TOTAL SHTS.
79

station range sheet number total sheets

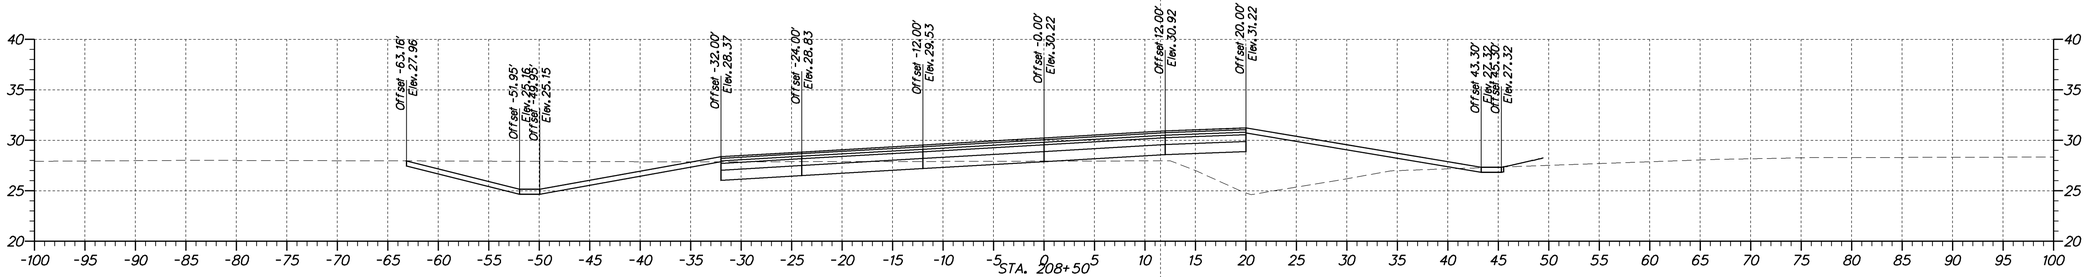

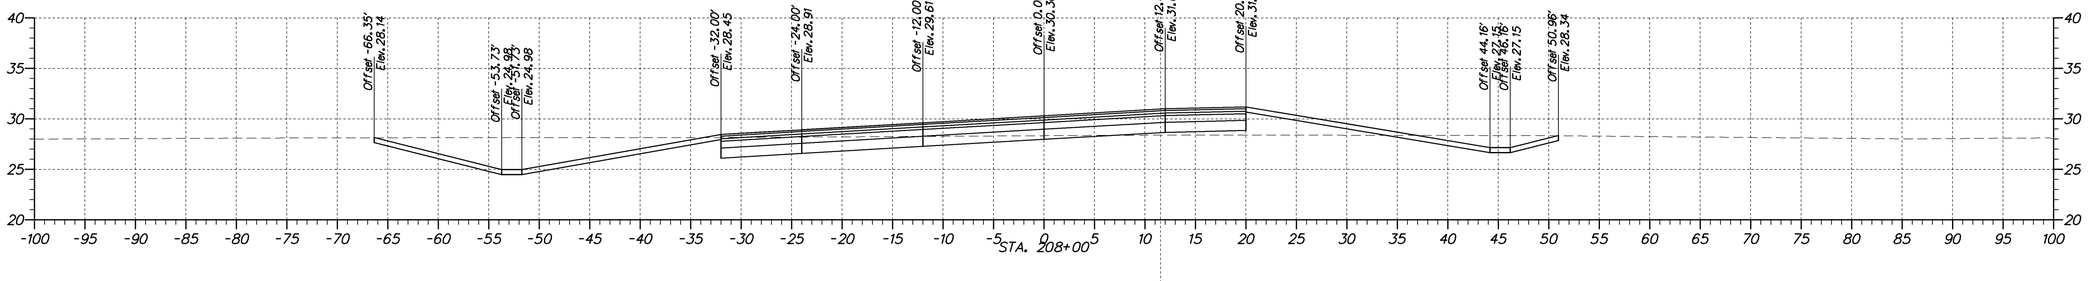

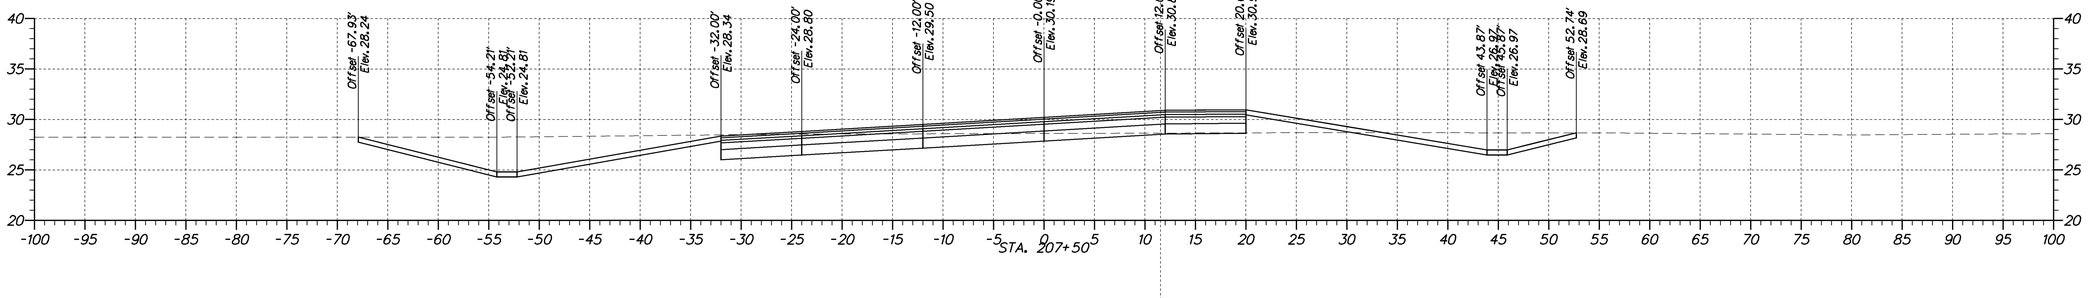

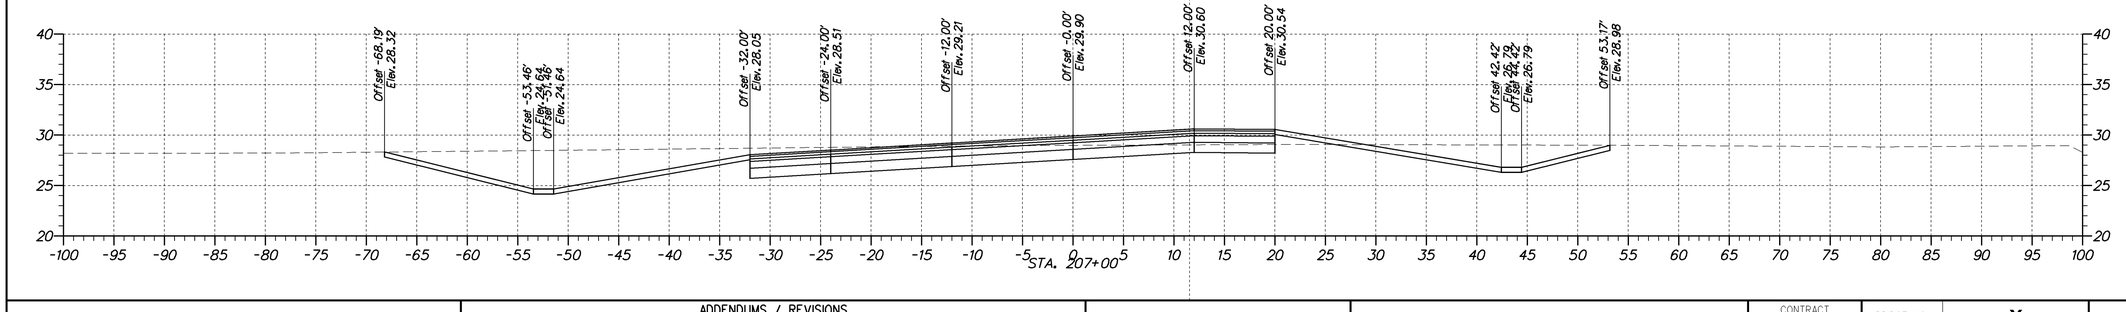

DELAWARE
DEPARTMENT OF TRANSPORTATION

ADDENDUMS / REVISIONS

SCALE
0 7.5 15 22.5
FEET

SR 1, THOMPSONVILLE GRADE SEPARATED INTERSECTION

CONTRACT	BRIDGE NO.	X
T200412201	DESIGNED BY:	
COUNTY	CHECKED BY:	
KENT		

CROSS SECTIONS
STA. 207+00 TO STA. 208+50
CHURCH HILL / THOMPSONVILLE RD

SHEET NO.	TOTAL SHTS.
3	79

station range sheet number total sheets

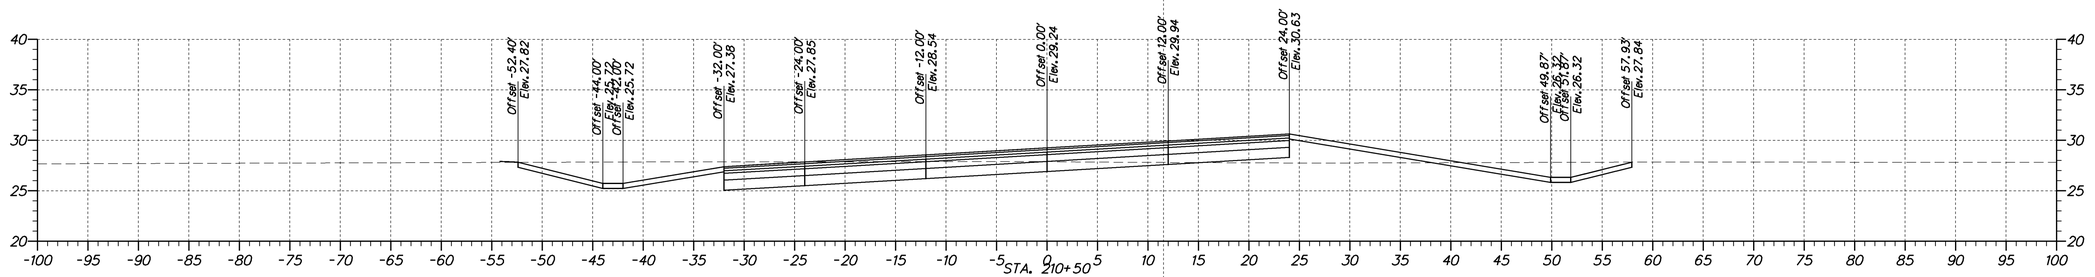

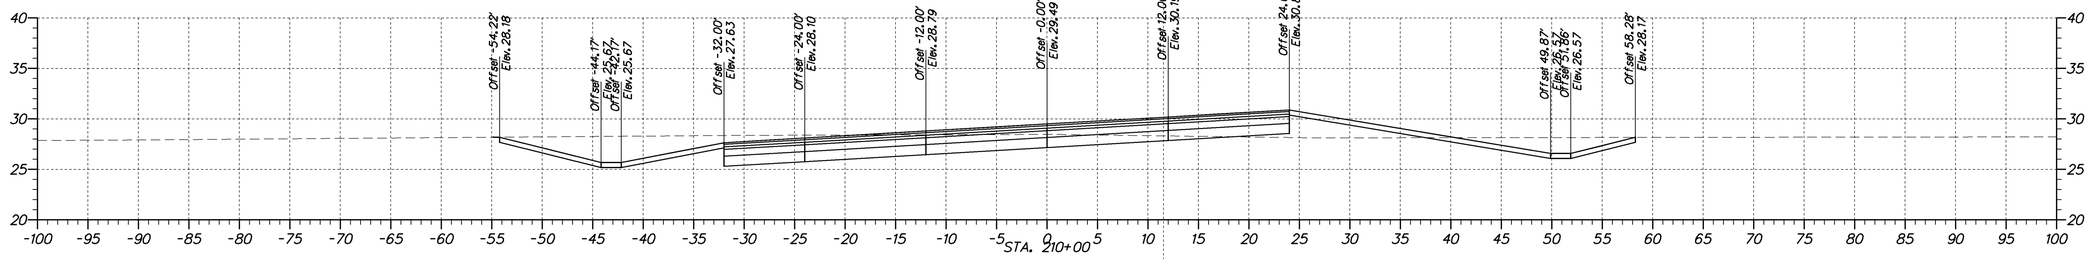

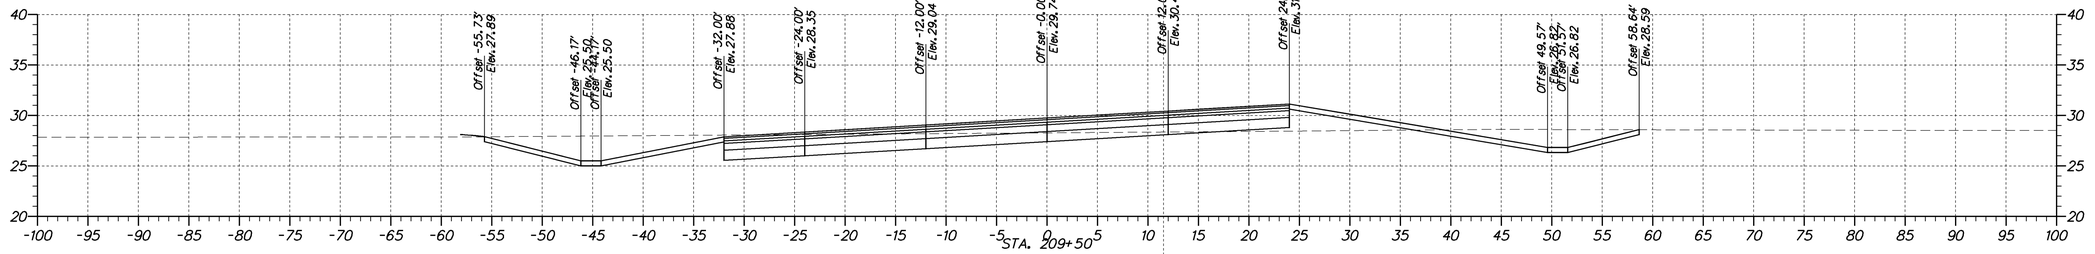

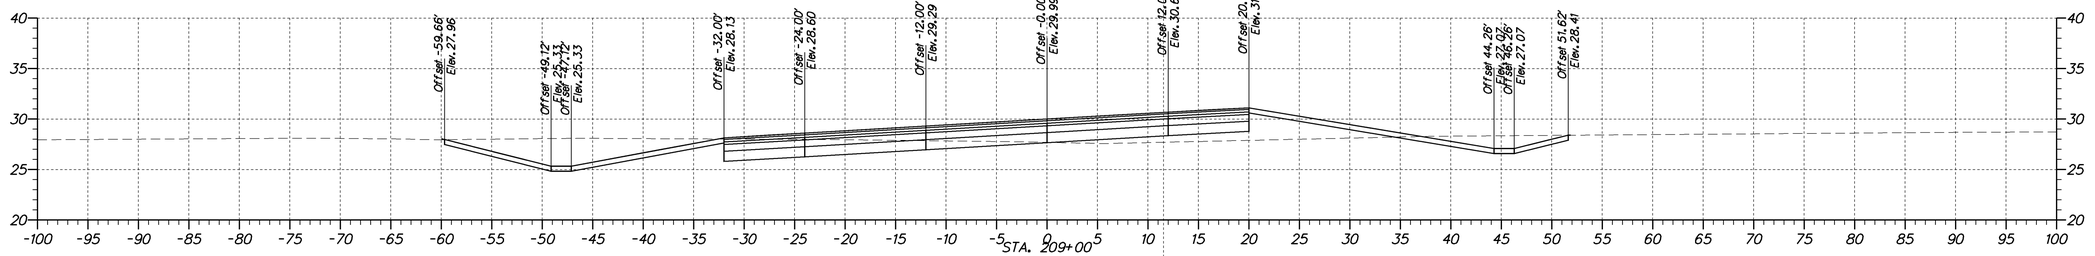

DELAWARE
DEPARTMENT OF TRANSPORTATION

ADDENDUMS / REVISIONS

SCALE
0 7.5 15 22.5
FEET

SR 1, THOMPSONVILLE
GRADE SEPARATED
INTERSECTION

CONTRACT	BRIDGE NO.	X
T200412201	DESIGNED BY:	
COUNTY	CHECKED BY:	
KENT		

CROSS SECTIONS
STA. 209+00 TO STA. 210+50
CHURCH HILL / THOMPSONVILLE RD

SHEET NO.
4
TOTAL SHTS.
79

station range sheet number total sheets

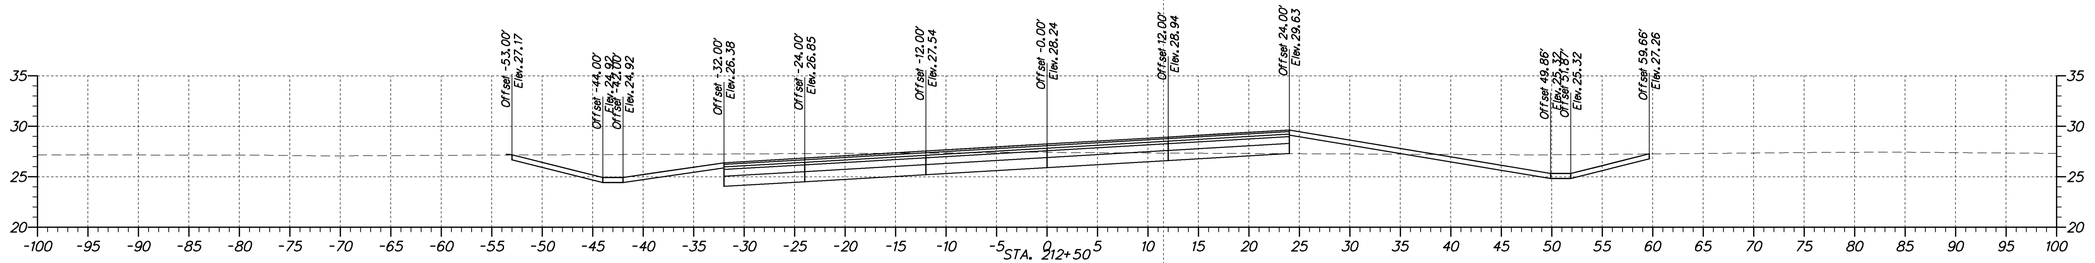

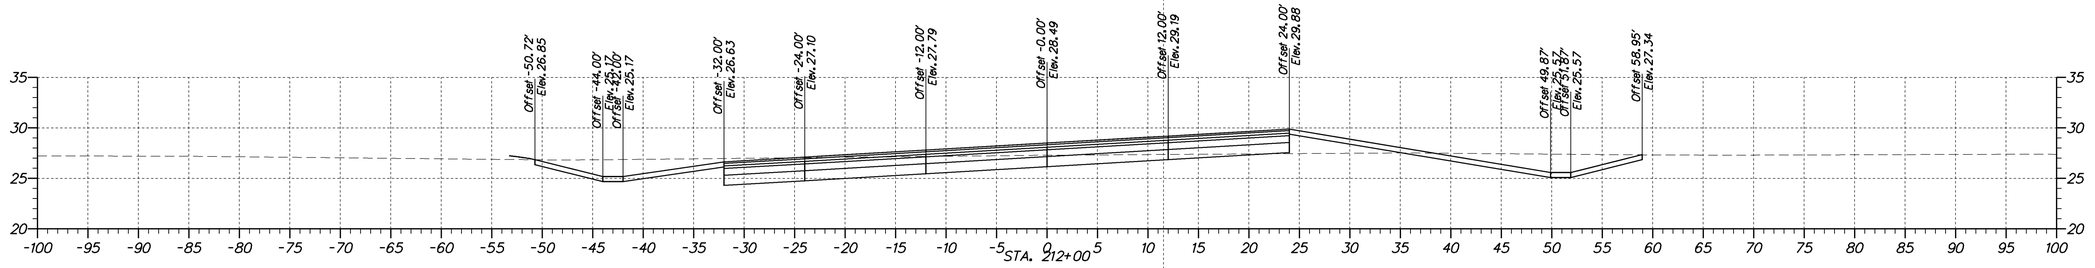

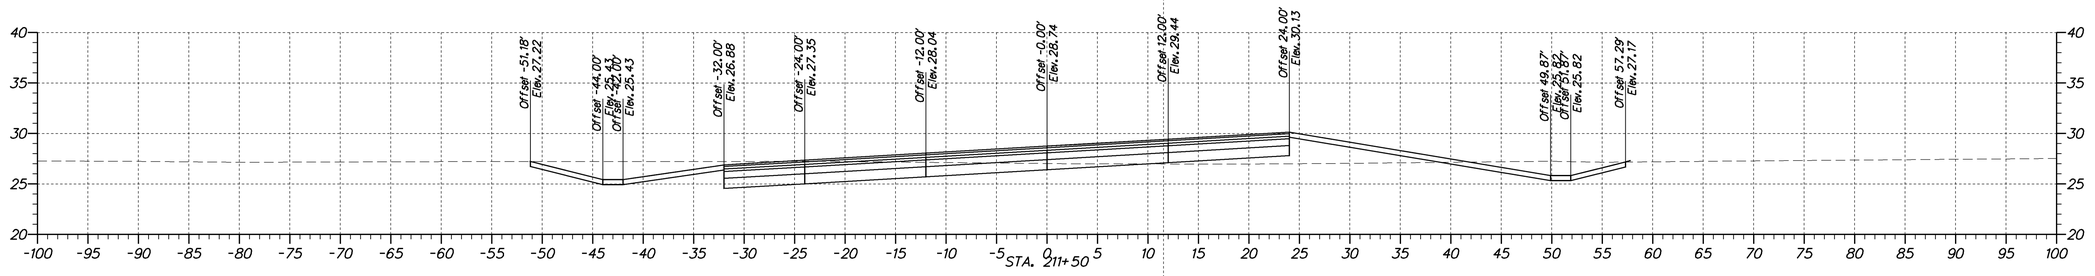

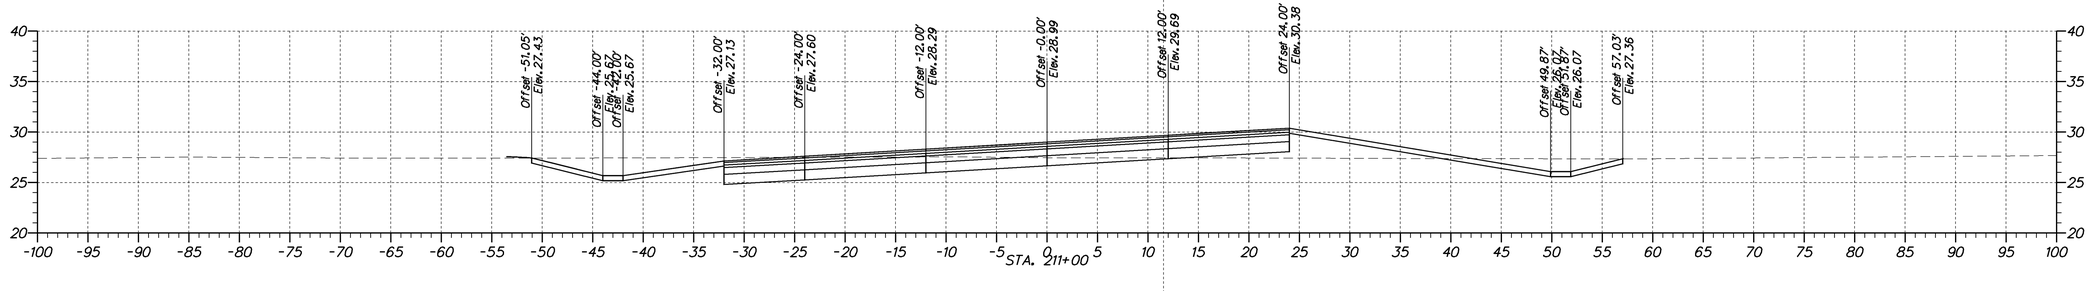

DELAWARE
DEPARTMENT OF TRANSPORTATION

ADDENDUMS / REVISIONS

SCALE
0 7.5 15 22.5
FEET

SR 1, THOMPSONVILLE
GRADE SEPARATED
INTERSECTION

CONTRACT	BRIDGE NO.	X
T200412201	DESIGNED BY:	
COUNTY	CHECKED BY:	
KENT		

CROSS SECTIONS
STA. 211+00 TO STA. 212+50
CHURCH HILL / THOMPSONVILLE RD

SHEET NO.
5
TOTAL SHTS.
79

station range sheet number total sheets

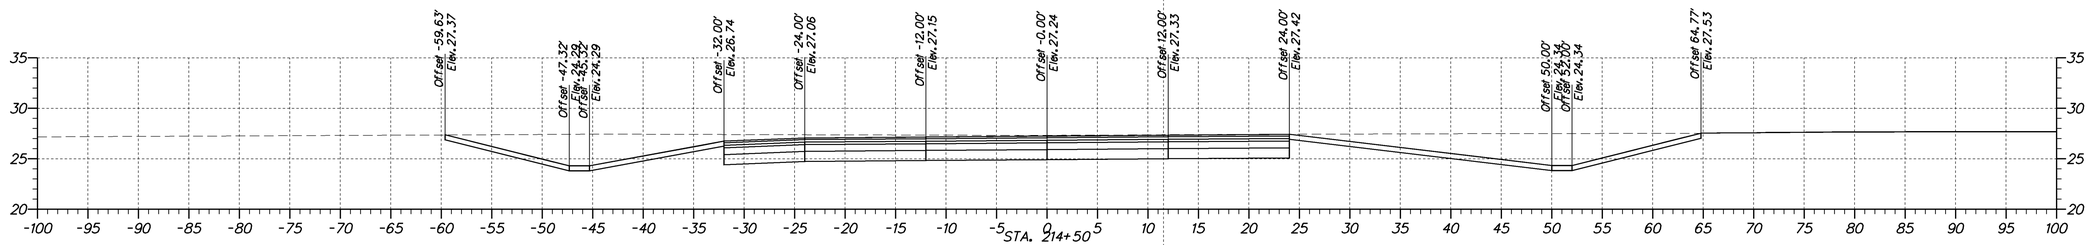

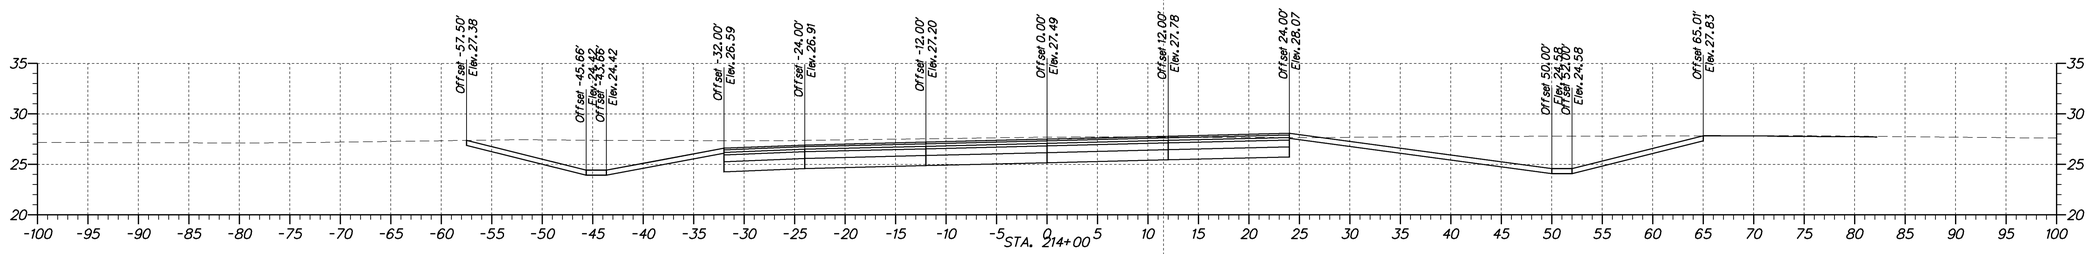

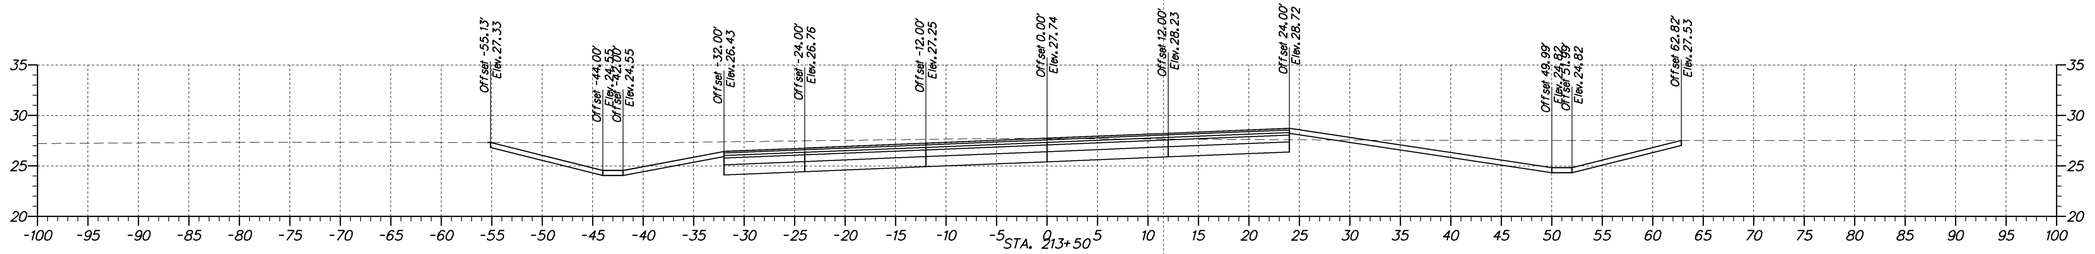

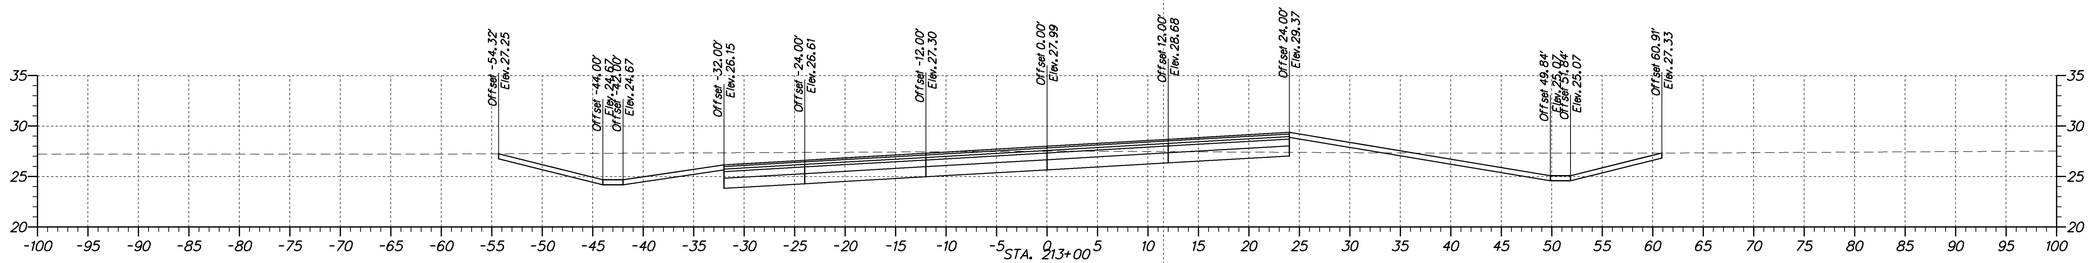

DELAWARE
DEPARTMENT OF TRANSPORTATION

ADDENDUMS / REVISIONS

SCALE
0 7.5 15 22.5
FEET

SR 1, THOMPSONVILLE
GRADE SEPARATED
INTERSECTION

CONTRACT	BRIDGE NO.	X
T200412201	DESIGNED BY:	
COUNTY		
KENT	CHECKED BY:	

CROSS SECTIONS
STA. 213+00 TO STA. 214+50
CHURCH HILL / THOMPSONVILLE RD

SHEET NO.
6
TOTAL SHTS.
79

station range sheet number total sheets

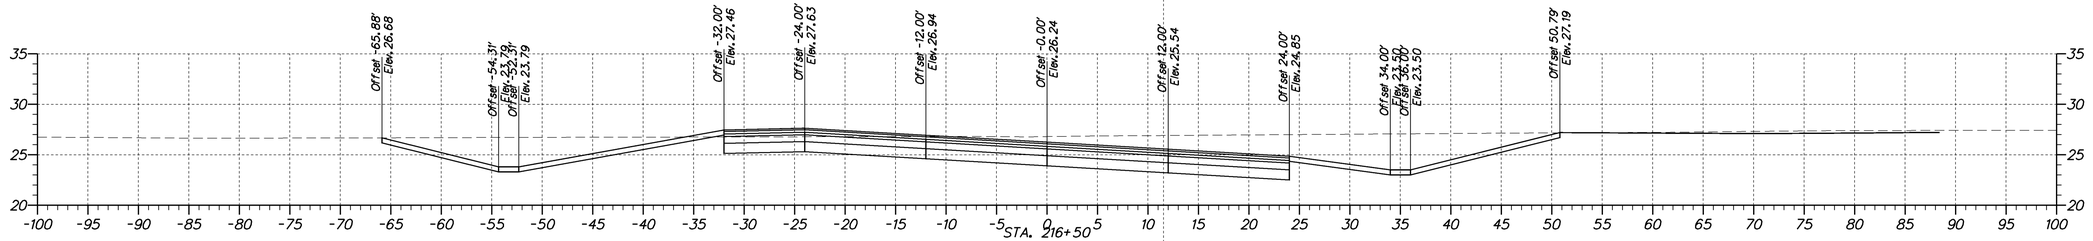

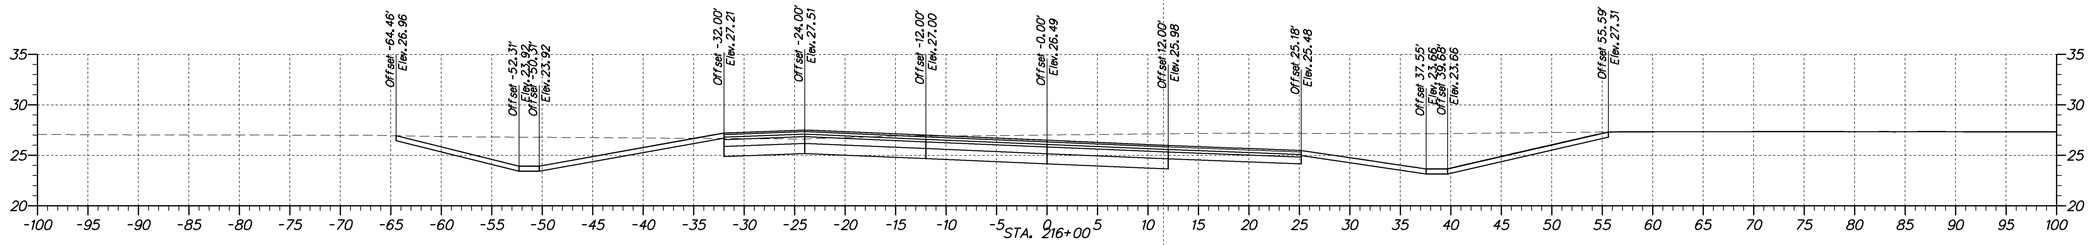

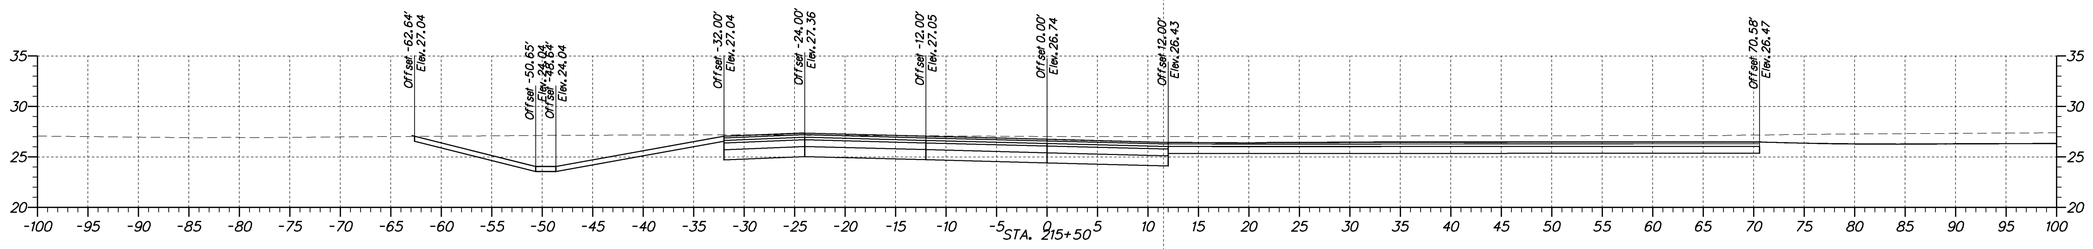

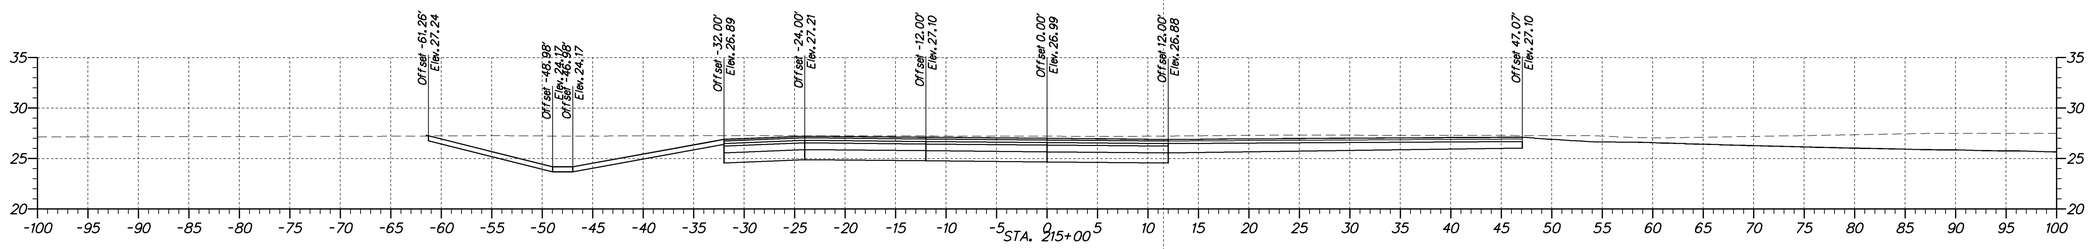

DELAWARE
DEPARTMENT OF TRANSPORTATION

ADDENDUMS / REVISIONS

SCALE
0 7.5 15 22.5
FEET

SR 1, THOMPSONVILLE
GRADE SEPARATED
INTERSECTION

CONTRACT	BRIDGE NO.	X
T200412201	DESIGNED BY:	
COUNTY		
KENT	CHECKED BY:	

CROSS SECTIONS
STA. 215+00 TO STA. 216+50
CHURCH HILL / THOMPSONVILLE RD

SHEET NO.
7
TOTAL SHTS.
79

station range sheet number total sheets

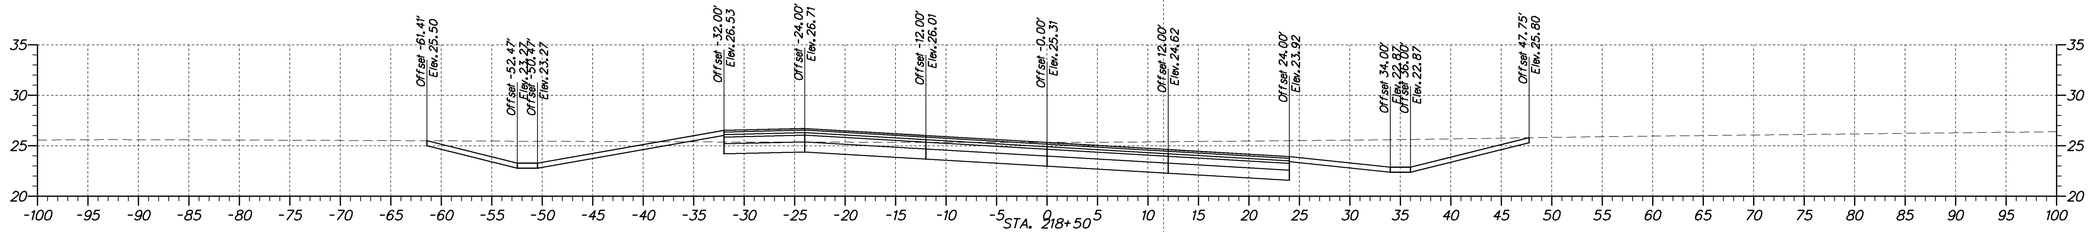

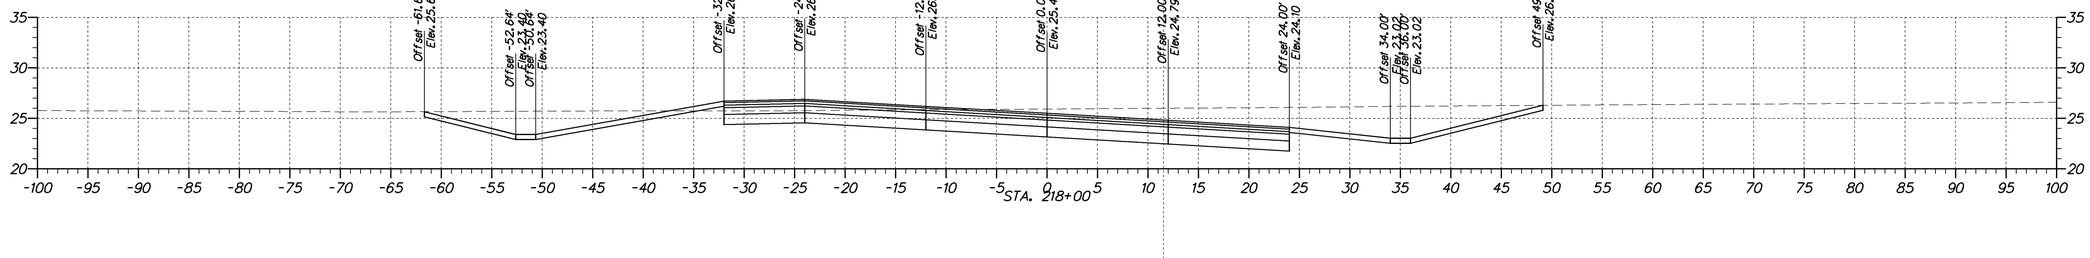

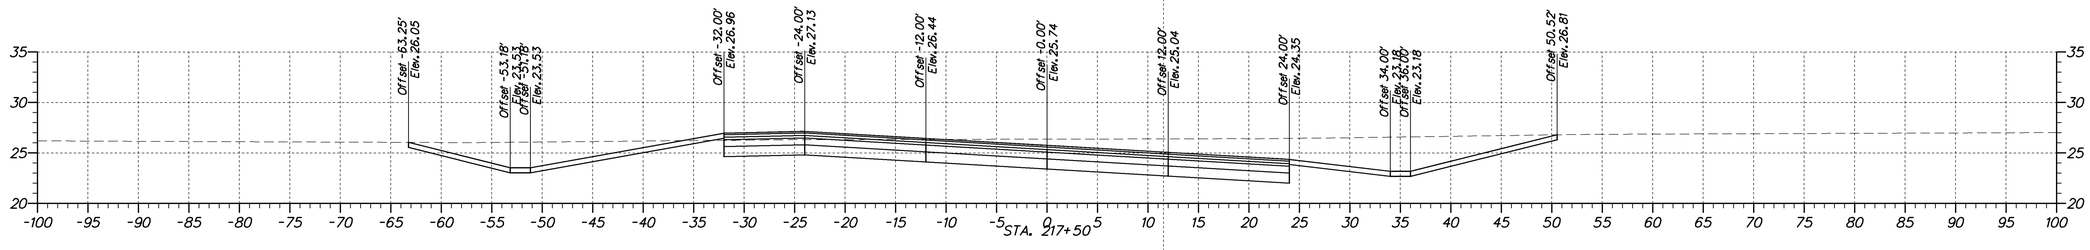

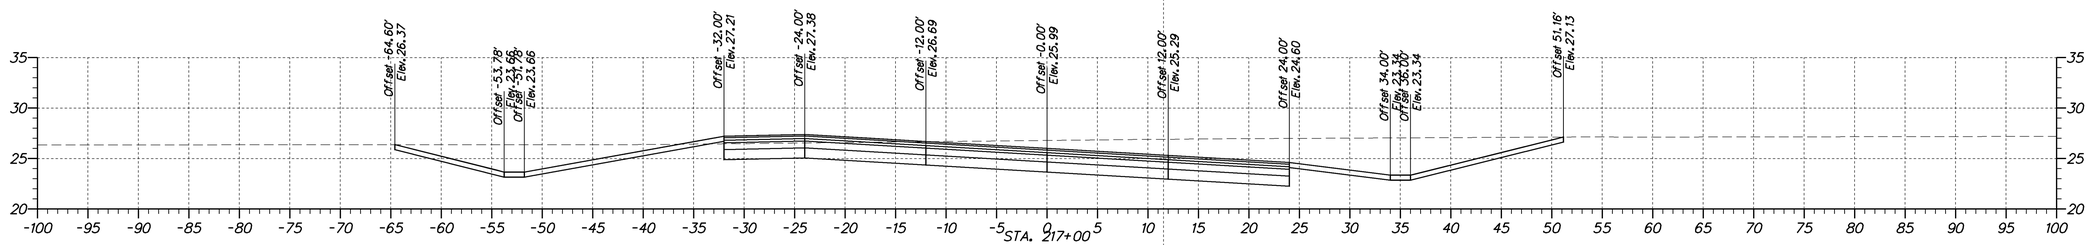

DELAWARE
DEPARTMENT OF TRANSPORTATION

ADDENDUMS / REVISIONS

SCALE
0 7.5 15 22.5
FEET

SR 1, THOMPSONVILLE GRADE SEPARATED INTERSECTION

CONTRACT	BRIDGE NO.	X
T200412201	DESIGNED BY:	
COUNTY	CHECKED BY:	
KENT		

CROSS SECTIONS

STA. 217+00 TO STA. 218+50
CHURCH HILL / THOMPSONVILLE RD

SHEET NO.	TOTAL SHTS.
8	79

station range | sheet number | total sheets

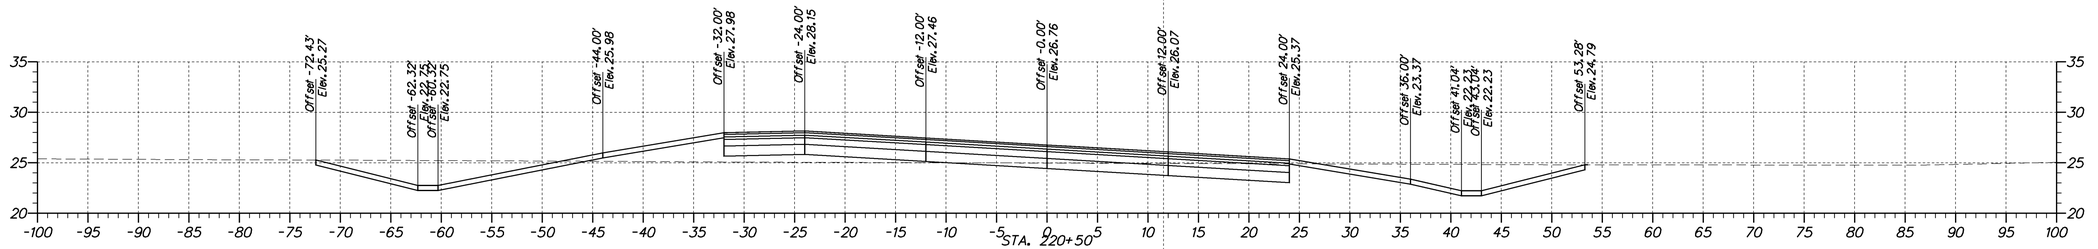

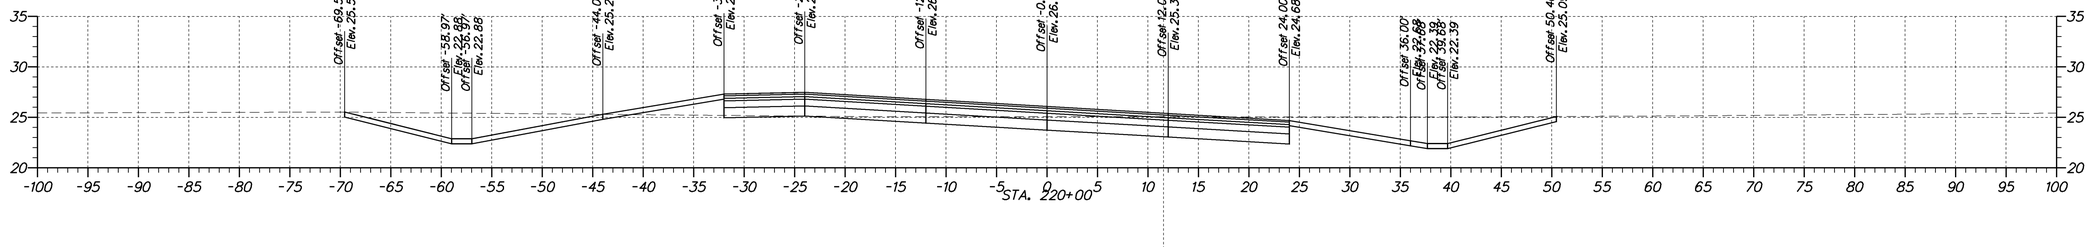

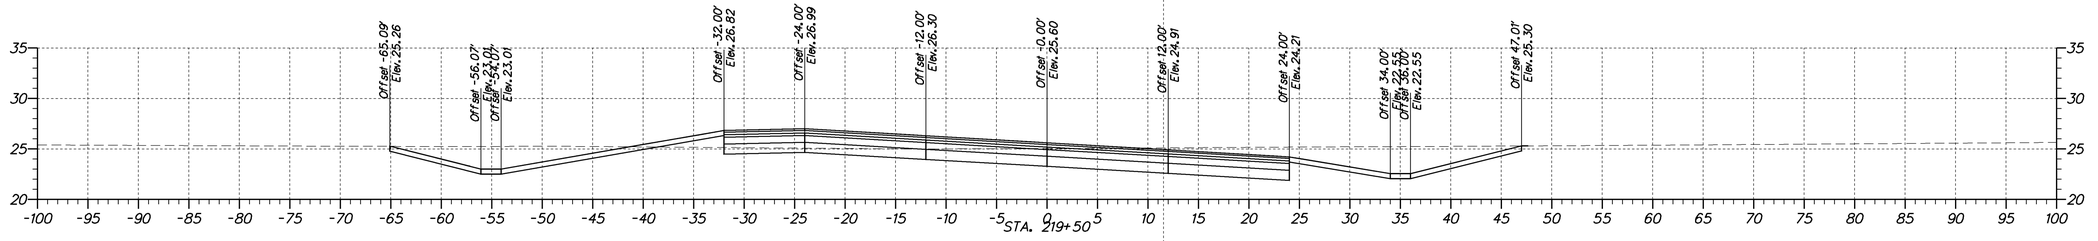

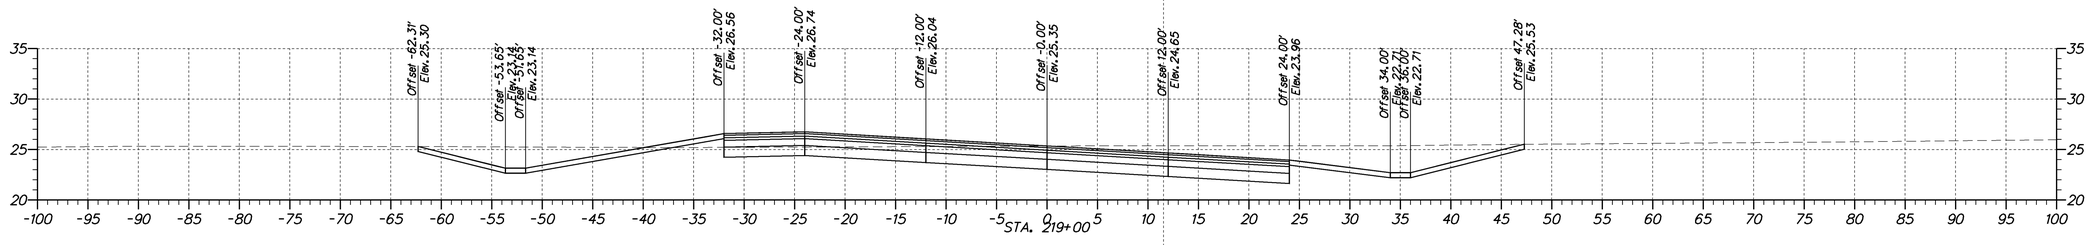

DELAWARE
DEPARTMENT OF TRANSPORTATION

ADDENDUMS / REVISIONS

SCALE
0 7.5 15 22.5
FEET

SR 1, THOMPSONVILLE
GRADE SEPARATED
INTERSECTION

CONTRACT	BRIDGE NO.	X
T200412201	DESIGNED BY:	
COUNTY		
KENT	CHECKED BY:	

CROSS SECTIONS
STA. 219+00 TO STA. 220+50
CHURCH HILL / THOMPSONVILLE RD

SHEET NO.
9
TOTAL SHTS.
79

station range | sheet number | total sheets

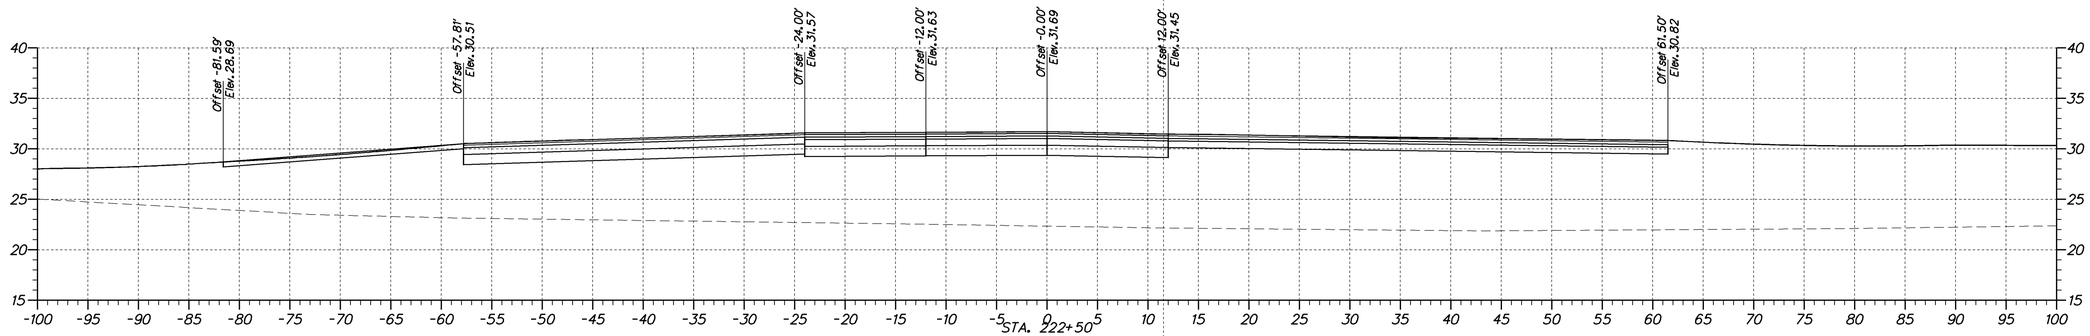

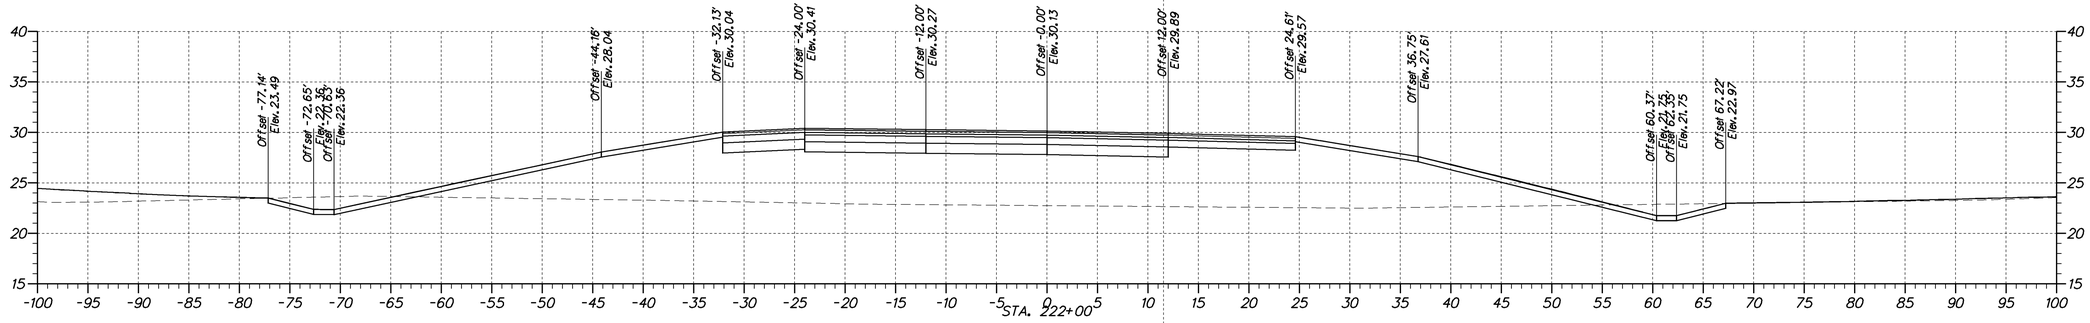

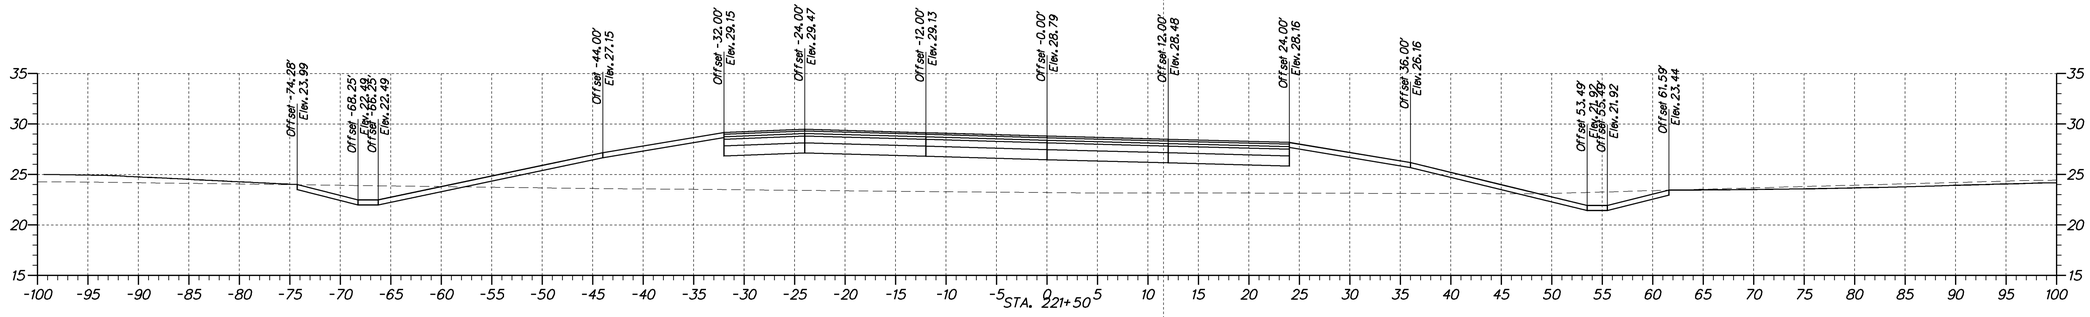

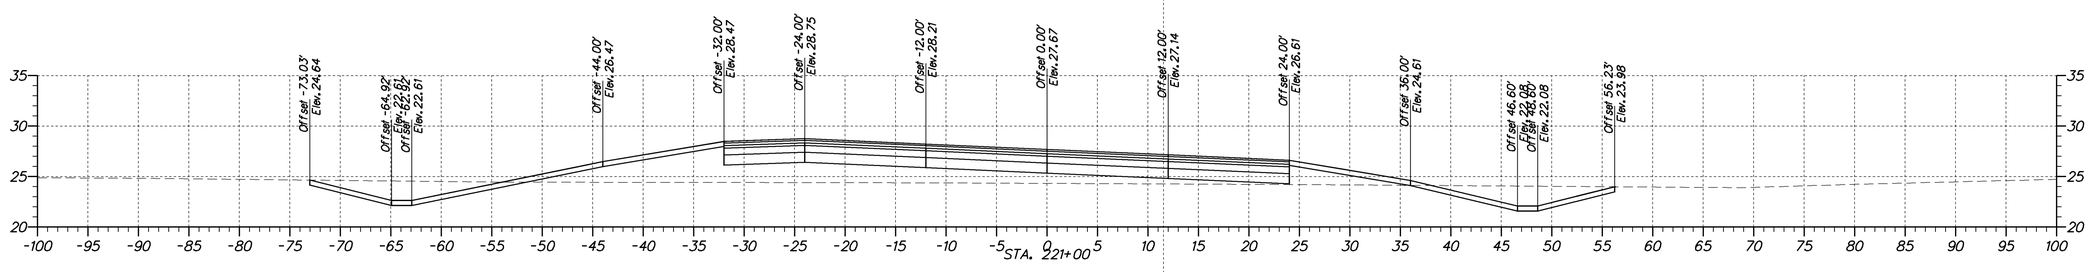

DELAWARE
DEPARTMENT OF TRANSPORTATION

ADDENDUMS / REVISIONS

SCALE
0 7.5 15 22.5
FEET

SR 1, THOMPSONVILLE
GRADE SEPARATED
INTERSECTION

CONTRACT	BRIDGE NO.	X
T200412201	DESIGNED BY:	
COUNTY	CHECKED BY:	
KENT		

CROSS SECTIONS
STA. 221+00 TO STA. 222+50
CHURCH HILL / THOMPSONVILLE RD

SHEET NO.
10
TOTAL SHTS.
79

station range sheet number total sheets

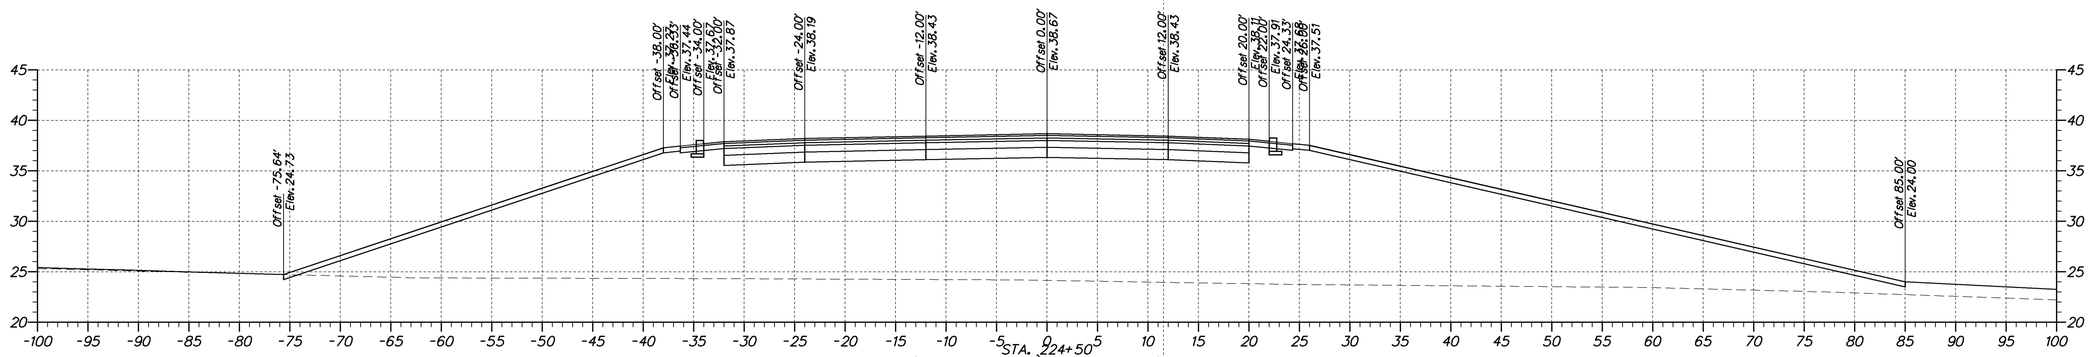

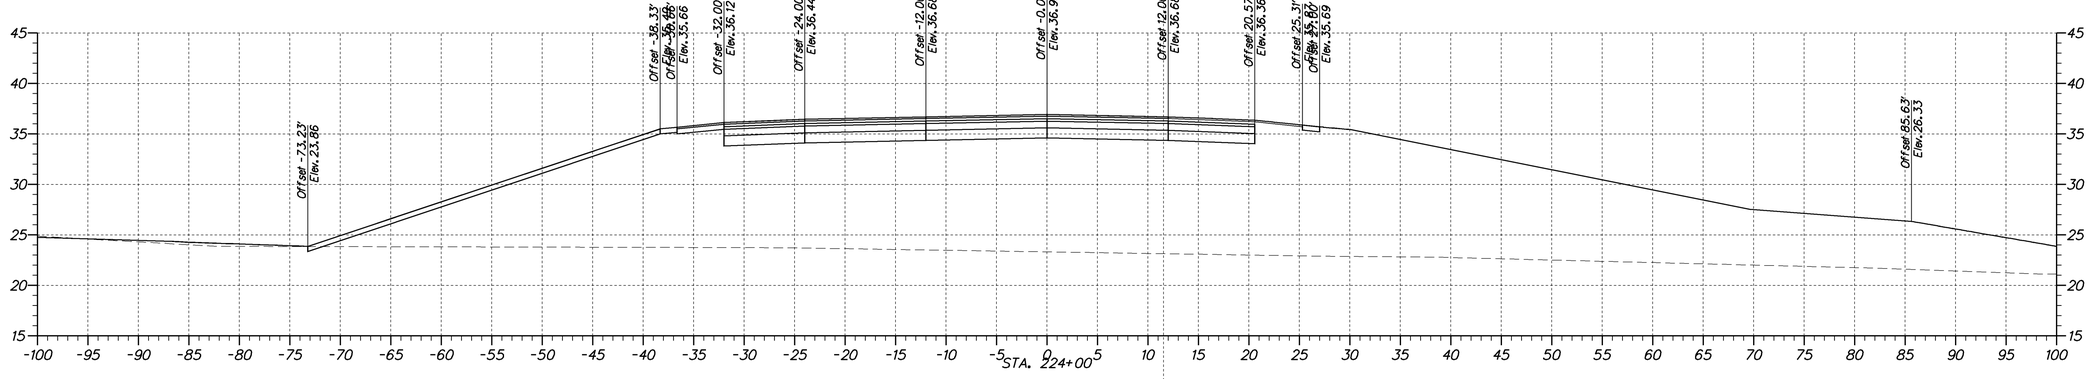

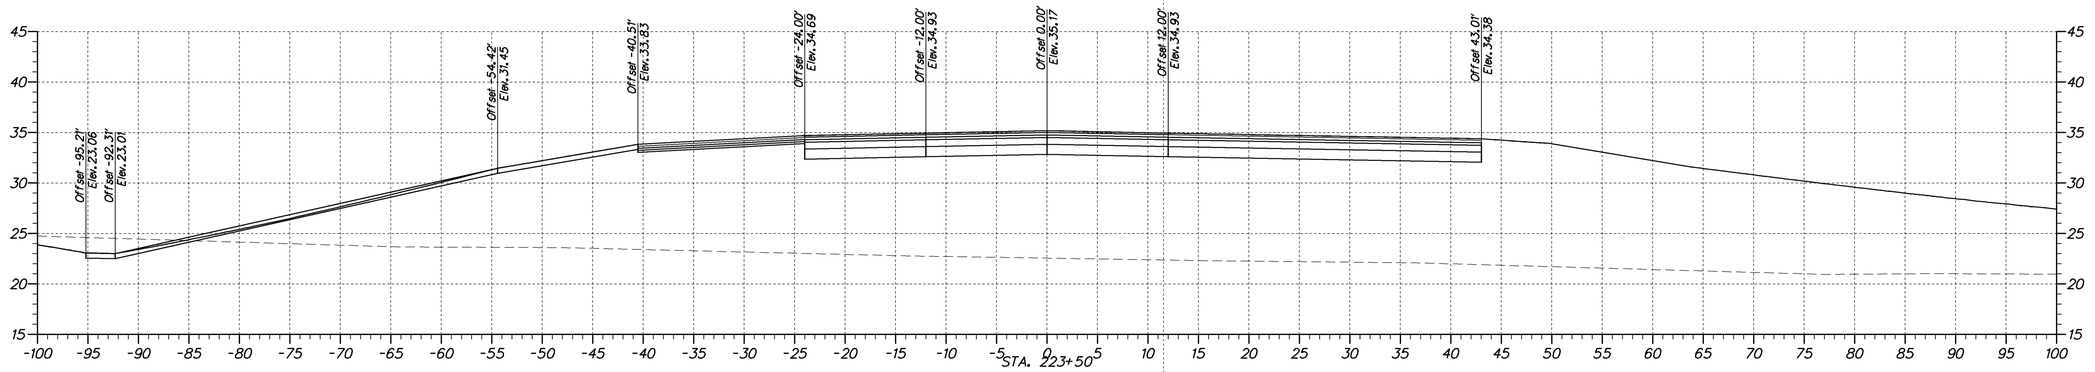

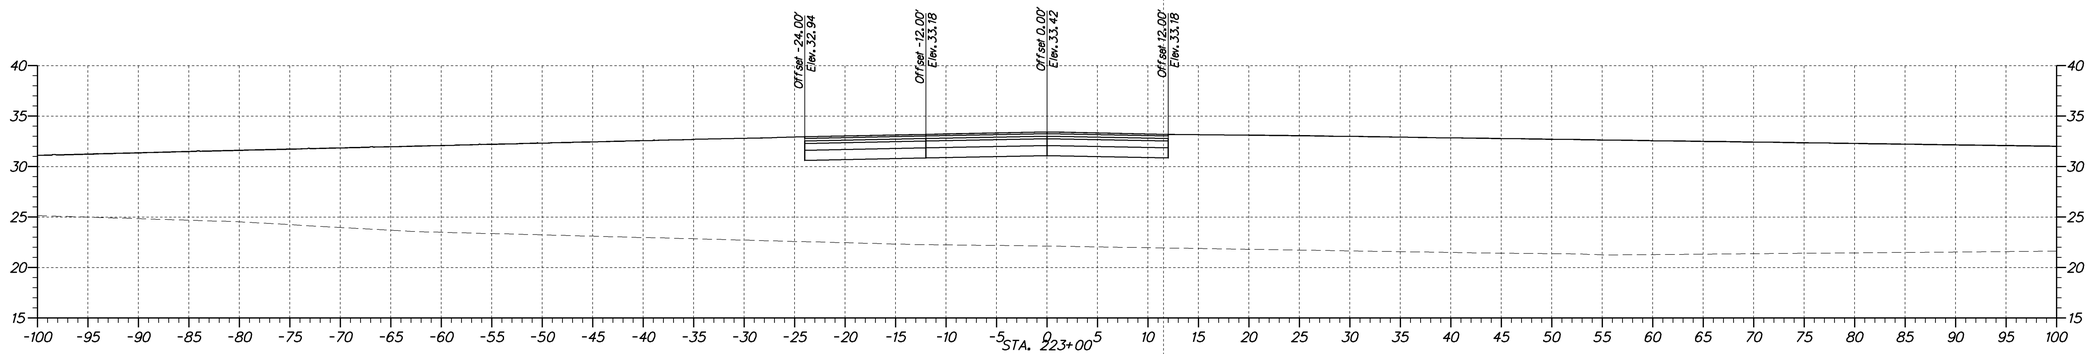

DELAWARE
DEPARTMENT OF TRANSPORTATION

ADDENDUMS / REVISIONS

SCALE
0 7.5 15 22.5
FEET

SR 1, THOMPSONVILLE
GRADE SEPARATED
INTERSECTION

CONTRACT	BRIDGE NO.	X
T200412201	DESIGNED BY:	
COUNTY		
KENT	CHECKED BY:	

CROSS SECTIONS
STA. 223+00 TO STA. 224+50
CHURCH HILL / THOMPSONVILLE RD

SHEET NO.
11
TOTAL SHTS.
79

station range sheet number total sheets

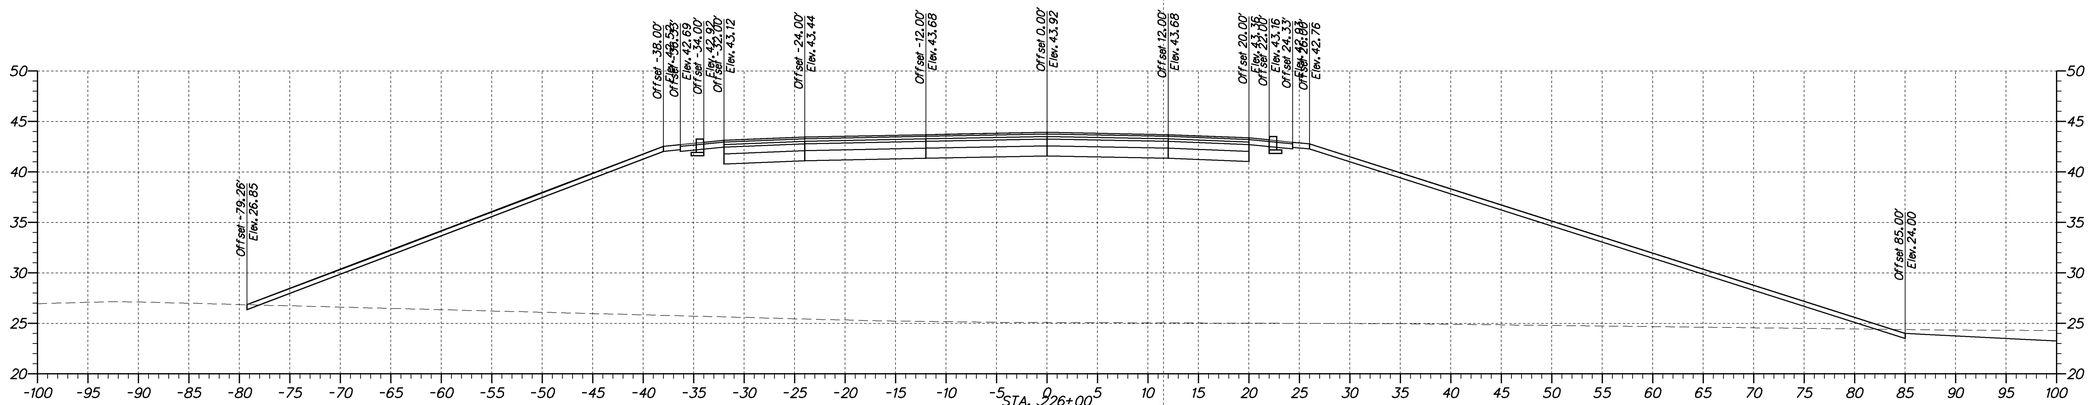

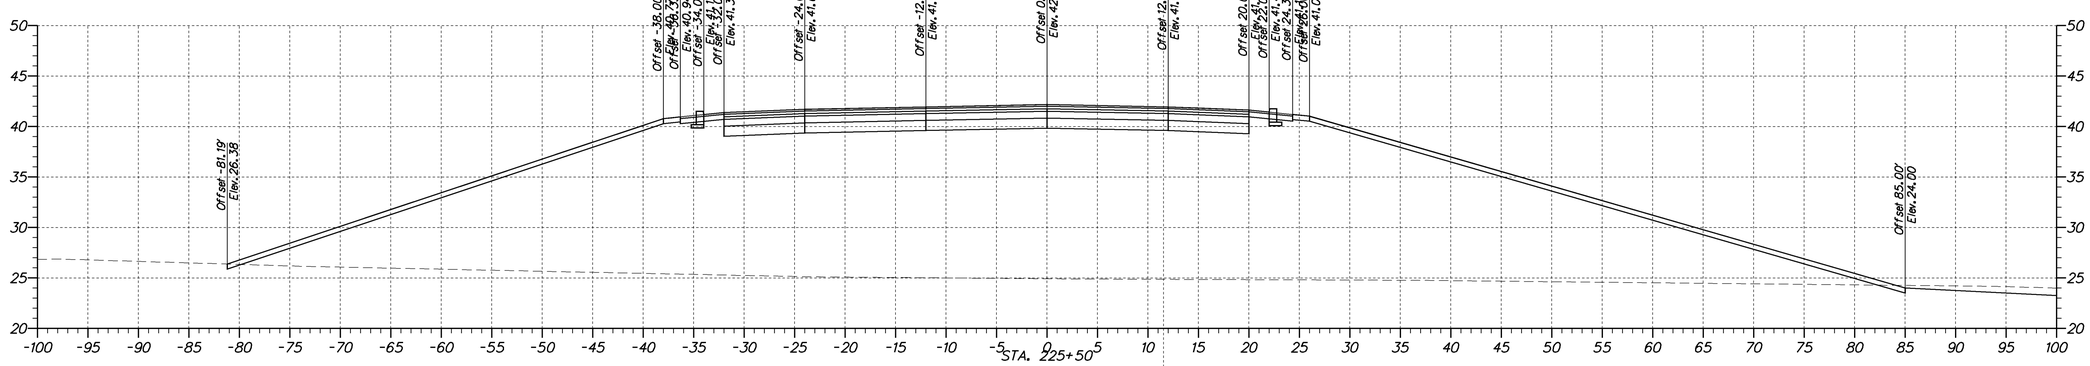

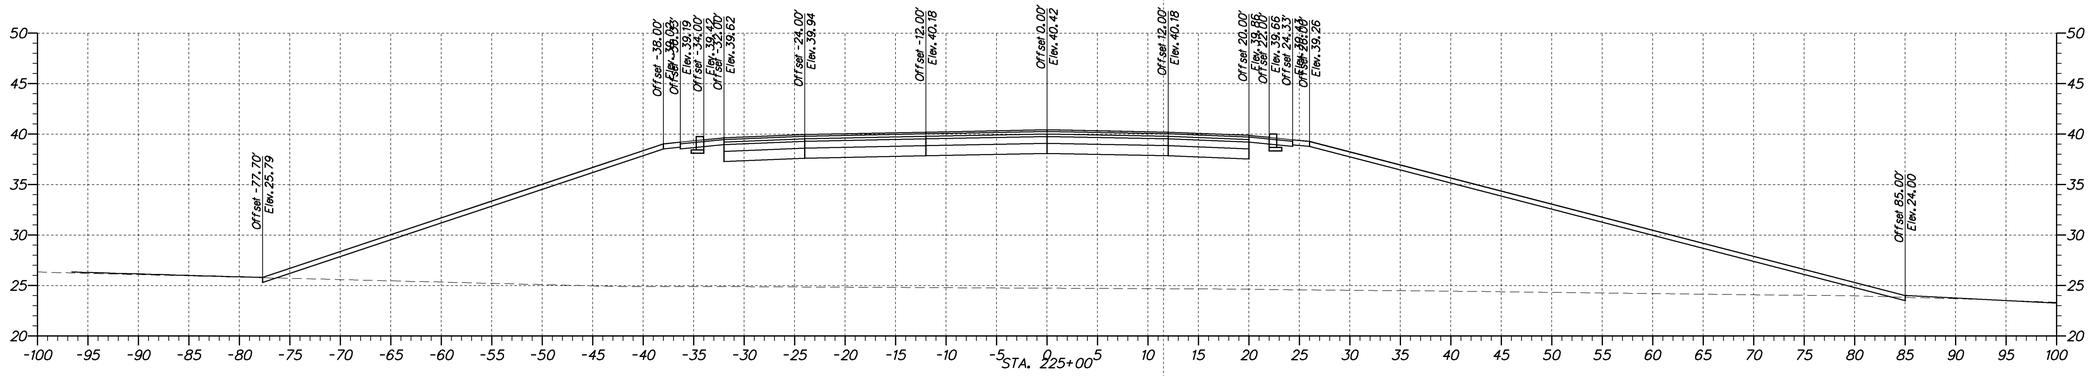

DELAWARE
DEPARTMENT OF TRANSPORTATION

ADDENDUMS / REVISIONS

SCALE
0 7.5 15 22.5
FEET

SR 1, THOMPSONVILLE GRADE SEPARATED INTERSECTION

CONTRACT	BRIDGE NO.	X
T200412201	DESIGNED BY:	
COUNTY	CHECKED BY:	
KENT		

CROSS SECTIONS

STA. 225+00 TO STA. 226+00
CHURCH HILL / THOMPSONVILLE RD

SHEET NO.
12
TOTAL SHTS.
79

station range sheet number total sheets

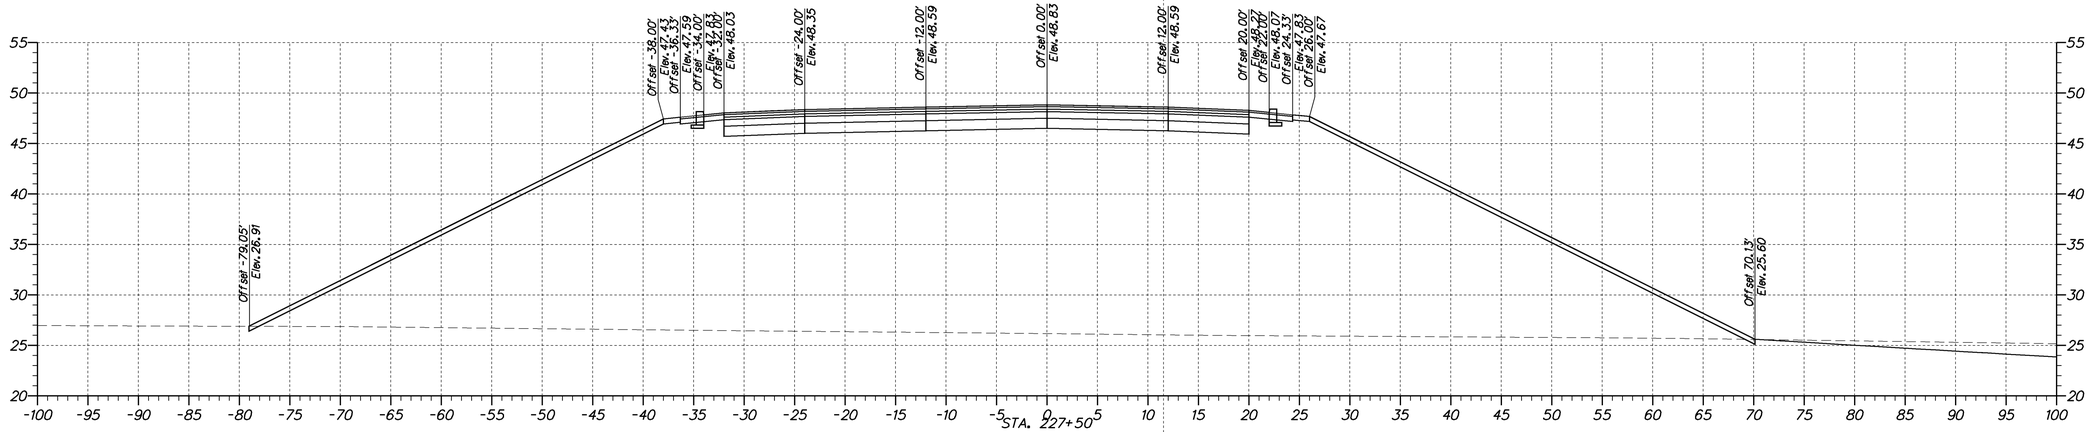

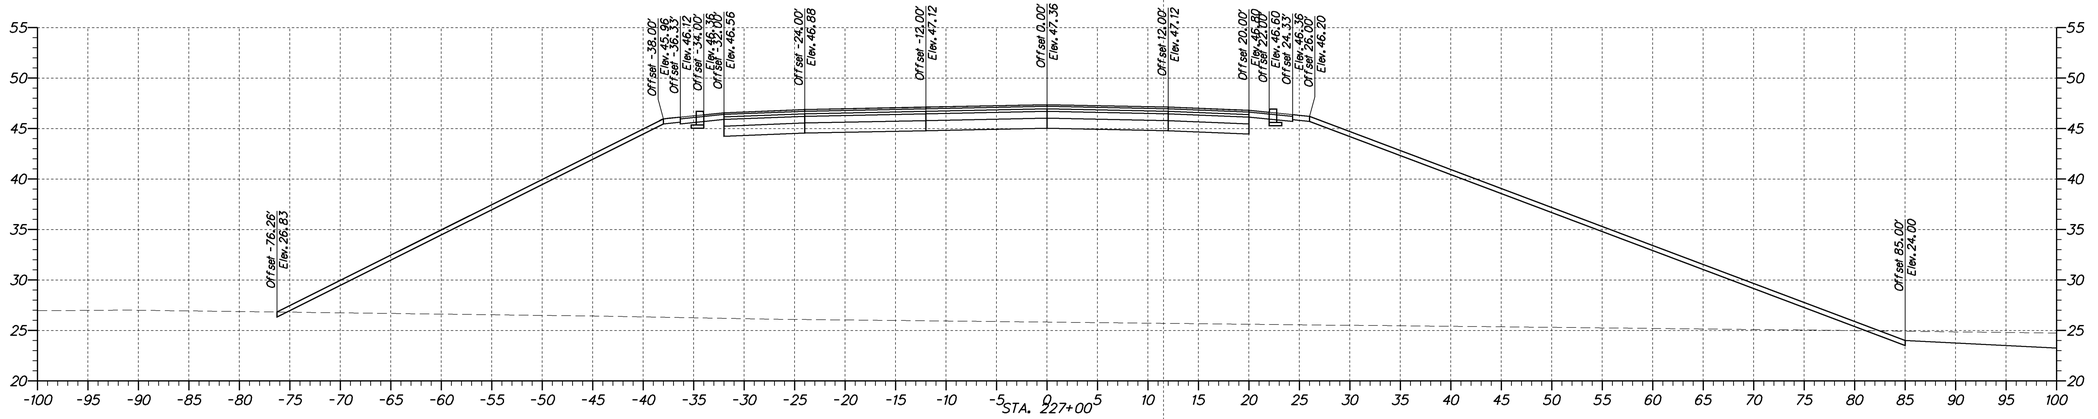

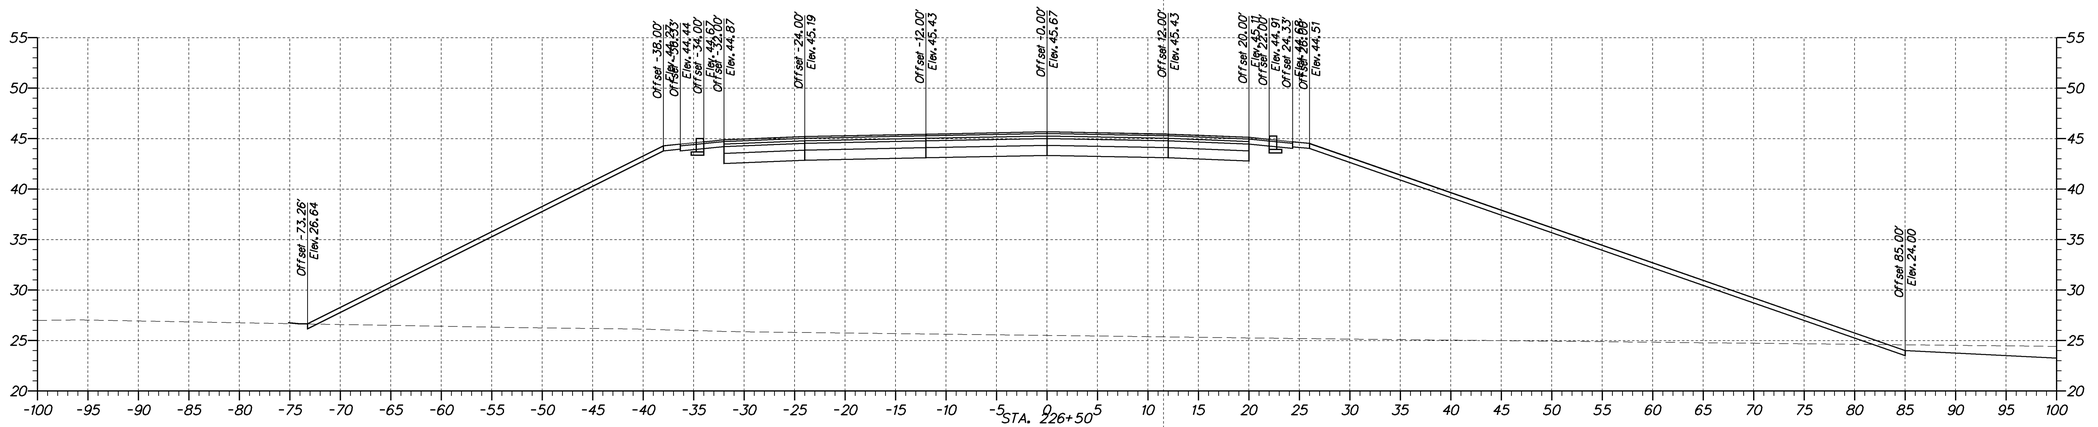

DELAWARE
DEPARTMENT OF TRANSPORTATION

ADDENDUMS / REVISIONS

SCALE
0 7.5 15 22.5
FEET

SR 1, THOMPSONVILLE
GRADE SEPARATED
INTERSECTION

CONTRACT	BRIDGE NO.	X
T200412201	DESIGNED BY:	
COUNTY		
KENT	CHECKED BY:	

CROSS SECTIONS
STA. 226+50 TO STA. 227+50
CHURCH HILL / THOMPSONVILLE RD

SHEET NO.
13
TOTAL SHTS.
79

station range sheet number total sheets

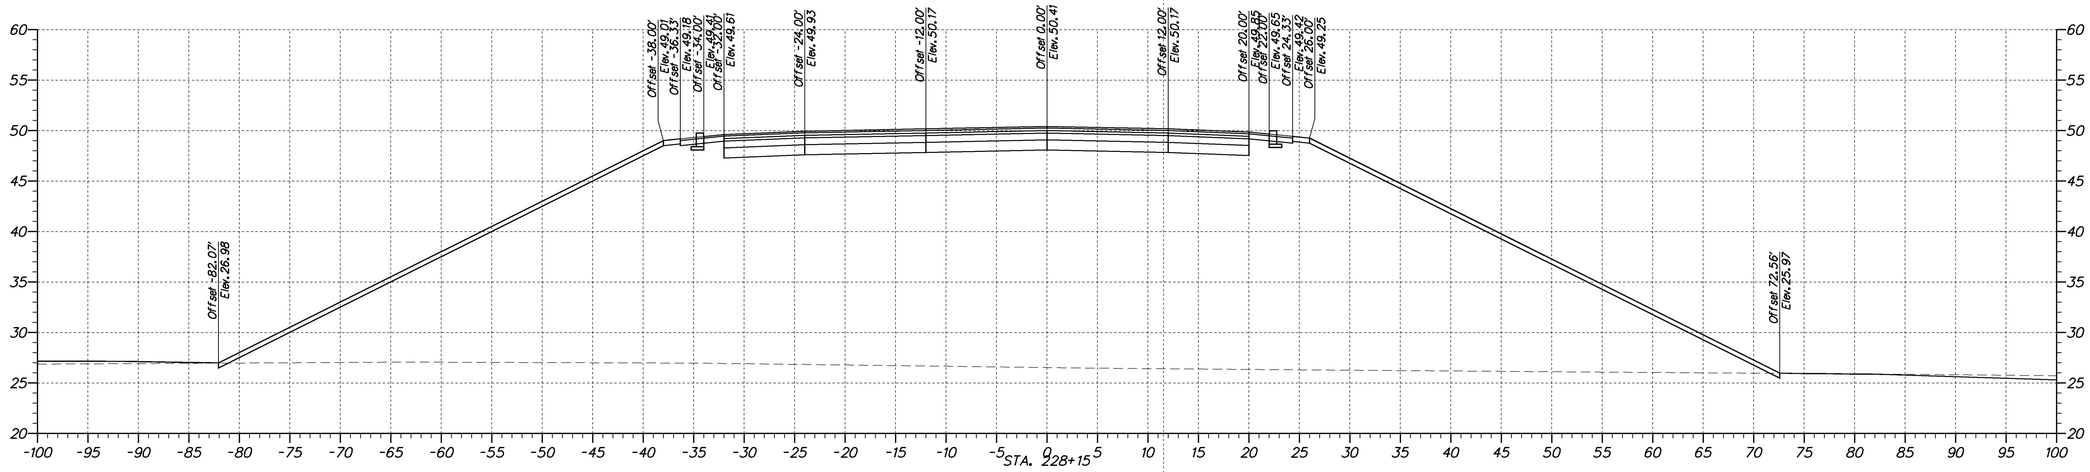

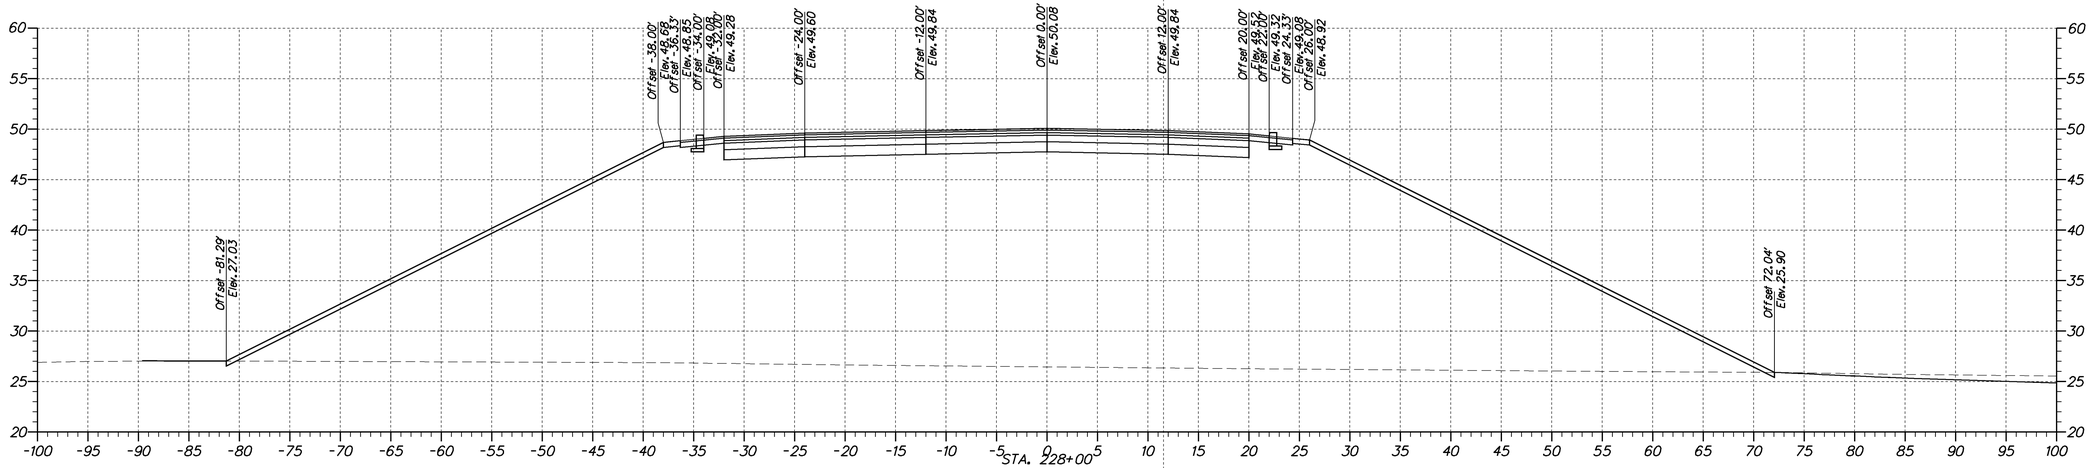

DELAWARE
DEPARTMENT OF TRANSPORTATION

ADDENDUMS / REVISIONS

SCALE
0 7.5 15 22.5
FEET

SR 1, THOMPSONVILLE
GRADE SEPARATED
INTERSECTION

CONTRACT	BRIDGE NO.	X
T200412201	DESIGNED BY:	
COUNTY	CHECKED BY:	
KENT		

CROSS SECTIONS
STA. 228+00 TO STA. 228+15
CHURCH HILL / THOMPSONVILLE RD

SHEET NO.
14
TOTAL SHTS.
79

station range | sheet number | total sheets

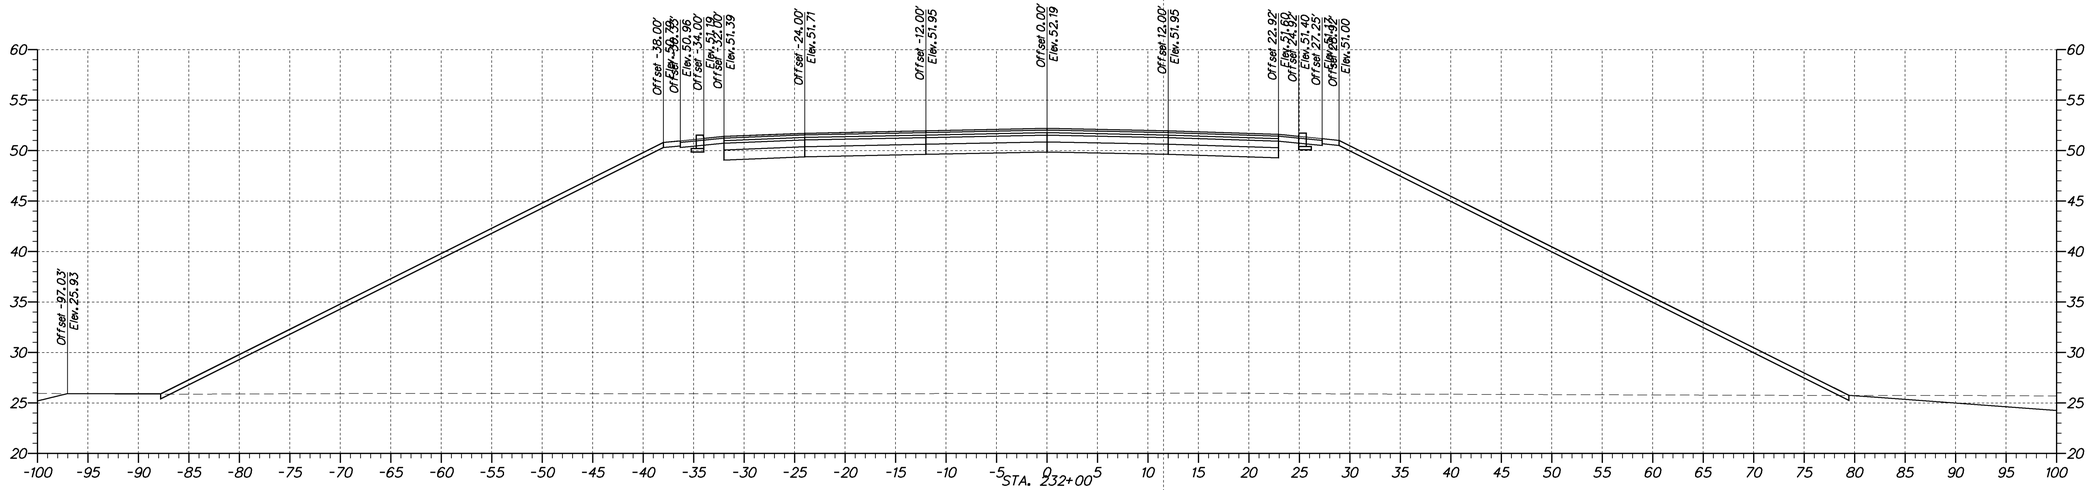

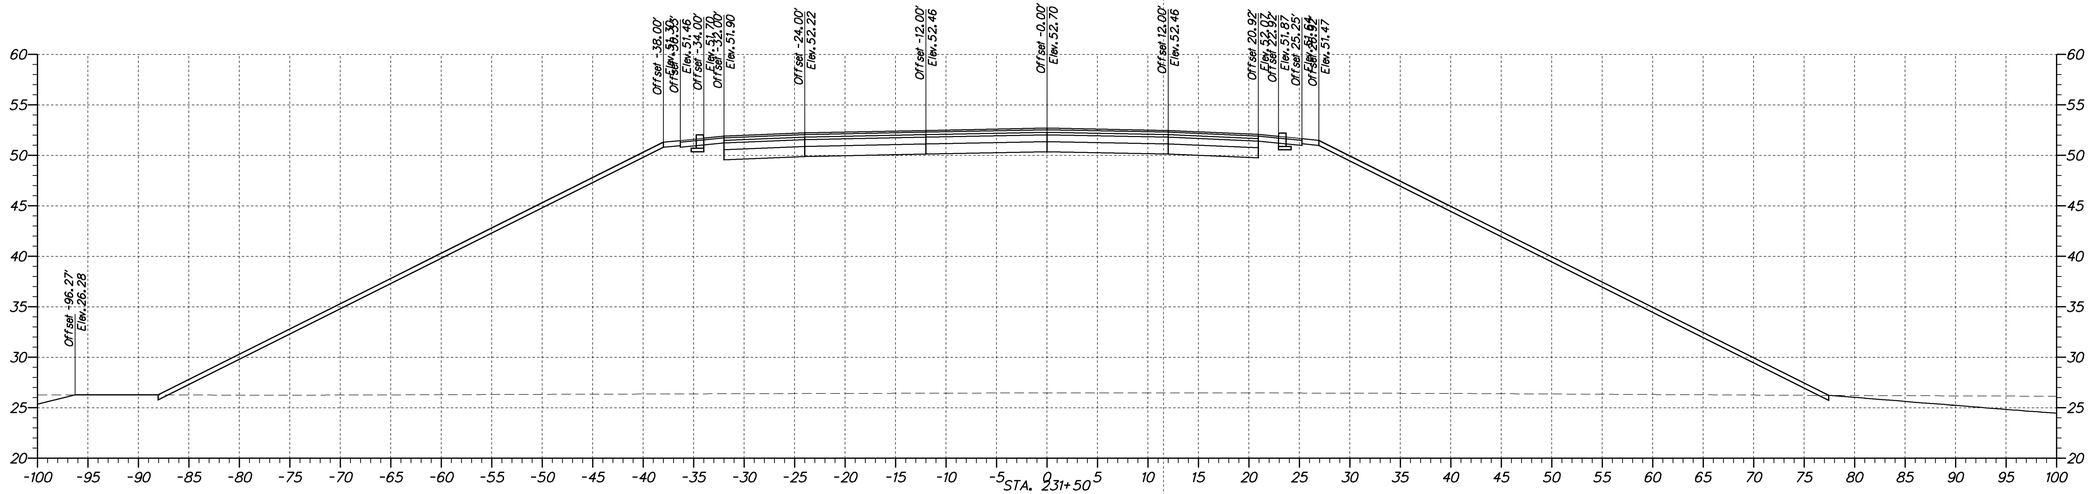

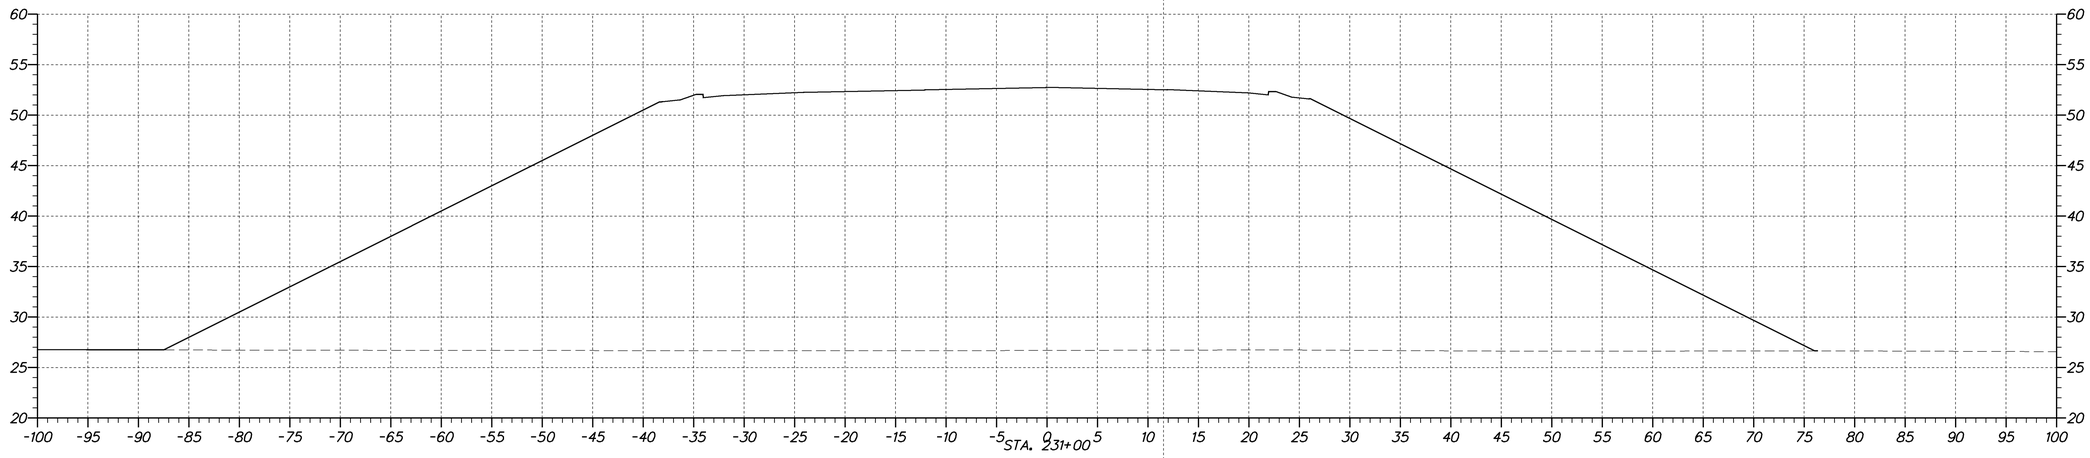

DELAWARE
DEPARTMENT OF TRANSPORTATION

ADDENDUMS / REVISIONS

SCALE
0 7.5 15 22.5
FEET

SR 1, THOMPSONVILLE
GRADE SEPARATED
INTERSECTION

CONTRACT	BRIDGE NO.	X
T200412201	DESIGNED BY:	
COUNTY		
KENT	CHECKED BY:	

CROSS SECTIONS
STA. 231+00 TO STA. 232+00
CHURCH HILL / THOMPSONVILLE RD

SHEET NO.
15
TOTAL SHTS.
79

station range sheet number total sheets

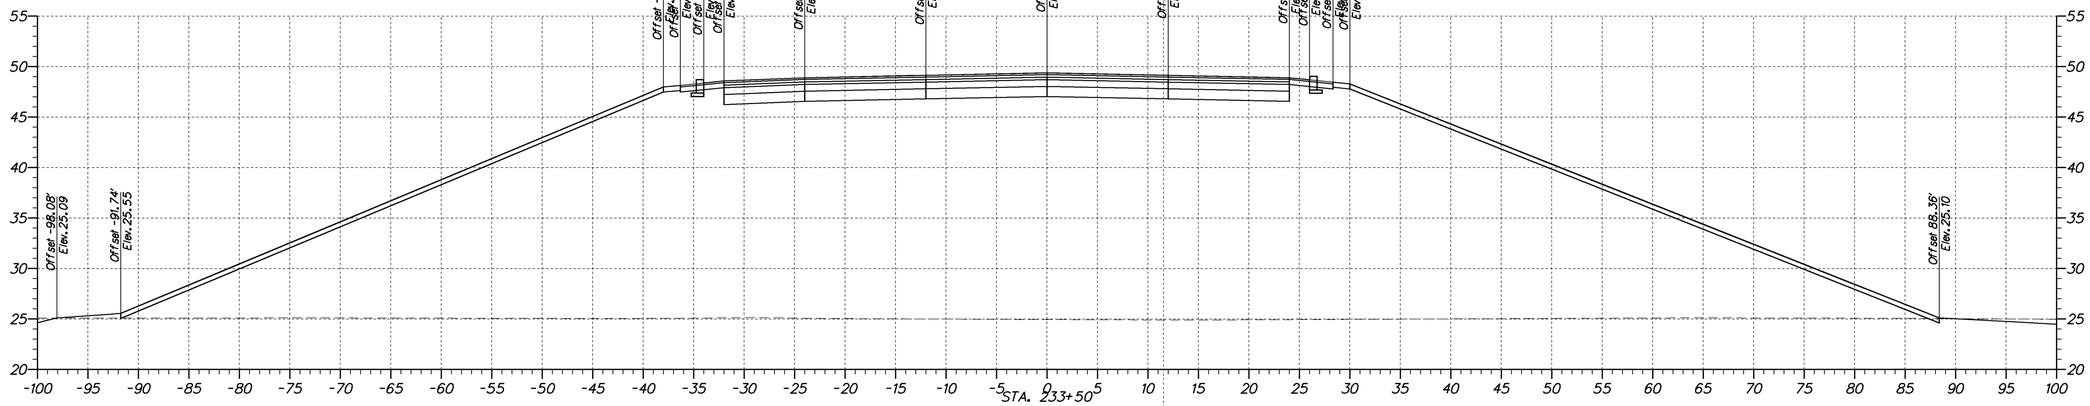

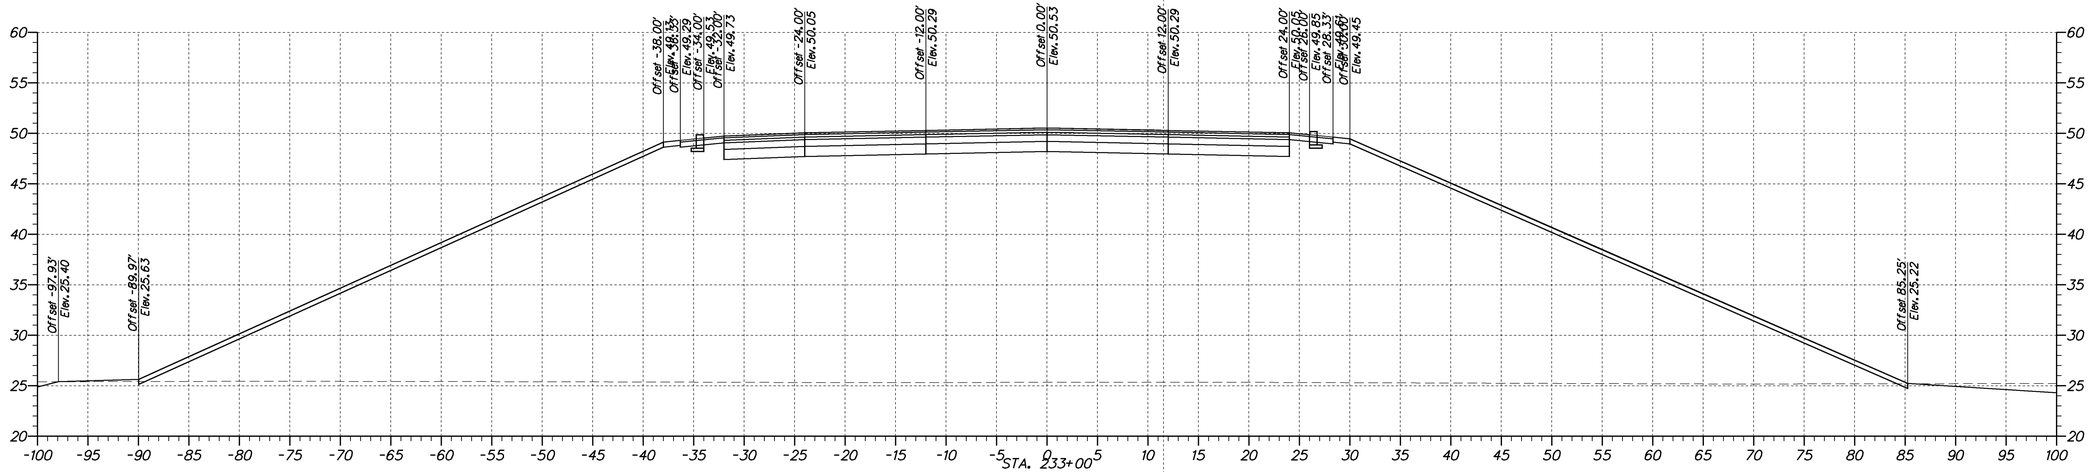

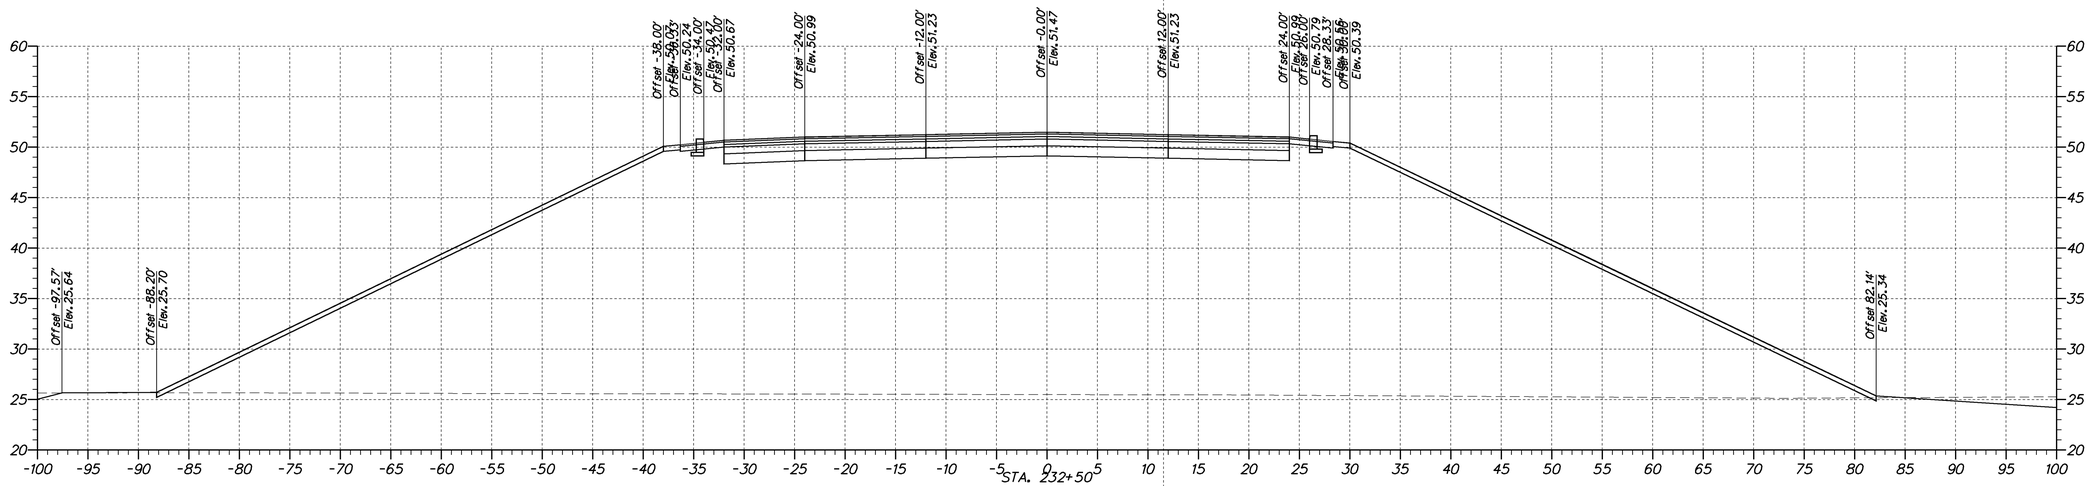

DELAWARE
DEPARTMENT OF TRANSPORTATION

ADDENDUMS / REVISIONS

SCALE
0 7.5 15 22.5
FEET

SR 1, THOMPSONVILLE
GRADE SEPARATED
INTERSECTION

CONTRACT	BRIDGE NO.	X
T200412201	DESIGNED BY:	
COUNTY	CHECKED BY:	
KENT		

CROSS SECTIONS
STA. 232+50 TO STA. 233+50
CHURCH HILL / THOMPSONVILLE RD

SHEET NO.
16
TOTAL SHTS.
79

station range sheet number total sheets

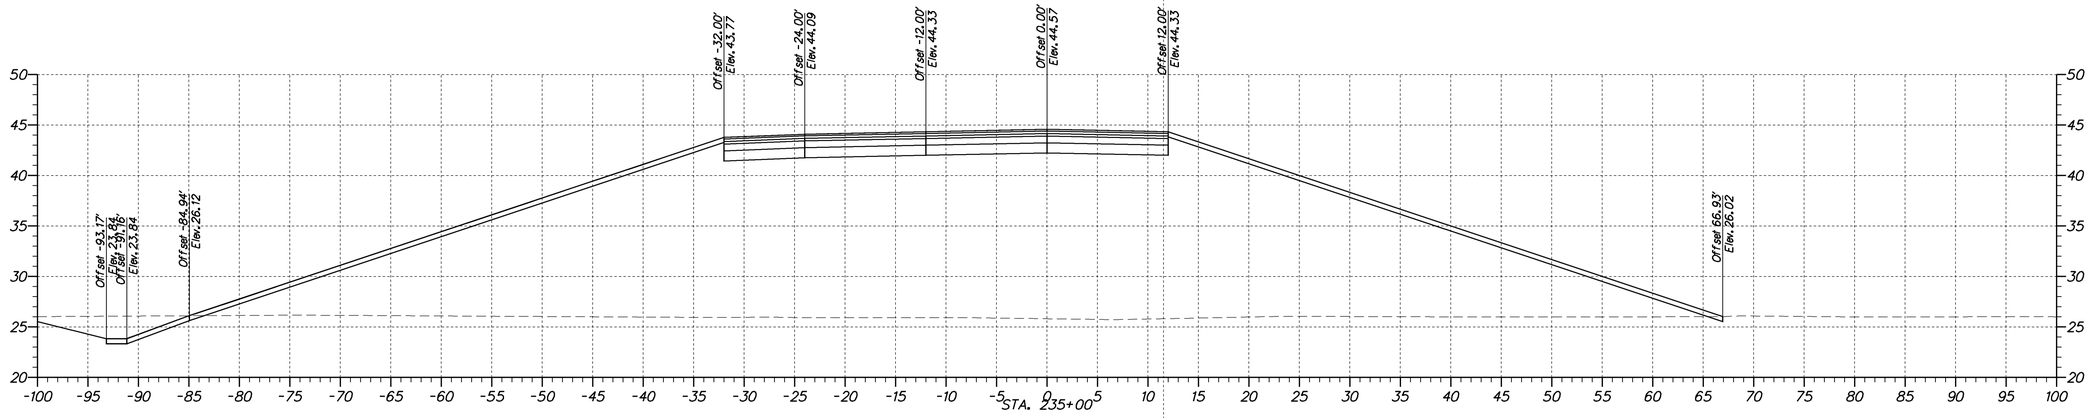

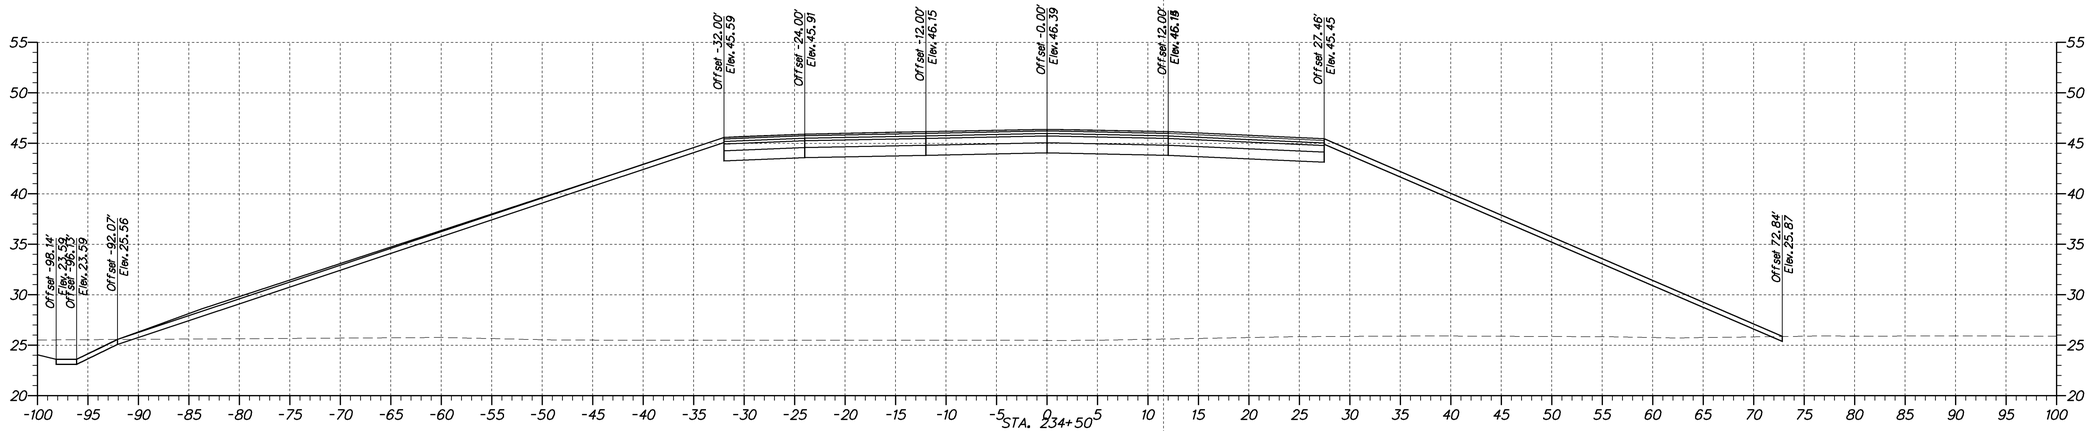

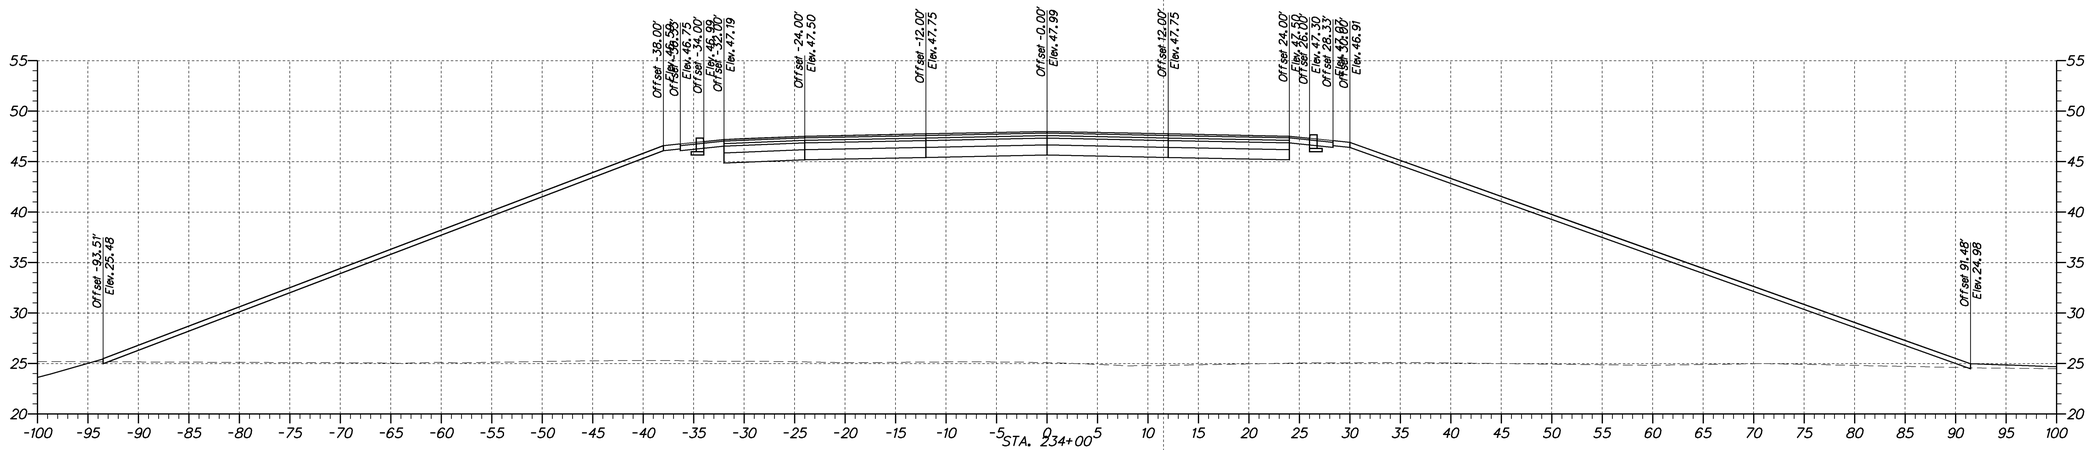

DELAWARE
DEPARTMENT OF TRANSPORTATION

ADDENDUMS / REVISIONS

SCALE
0 7.5 15 22.5
FEET

SR 1, THOMPSONVILLE
GRADE SEPARATED
INTERSECTION

CONTRACT	BRIDGE NO.	X
T200412201	DESIGNED BY:	
COUNTY	CHECKED BY:	
KENT		

CROSS SECTIONS
STA. 234+00 TO STA. 235+00
CHURCH HILL / THOMPSONVILLE RD

SHEET NO.
17
TOTAL SHTS.
79

station range sheet number total sheets

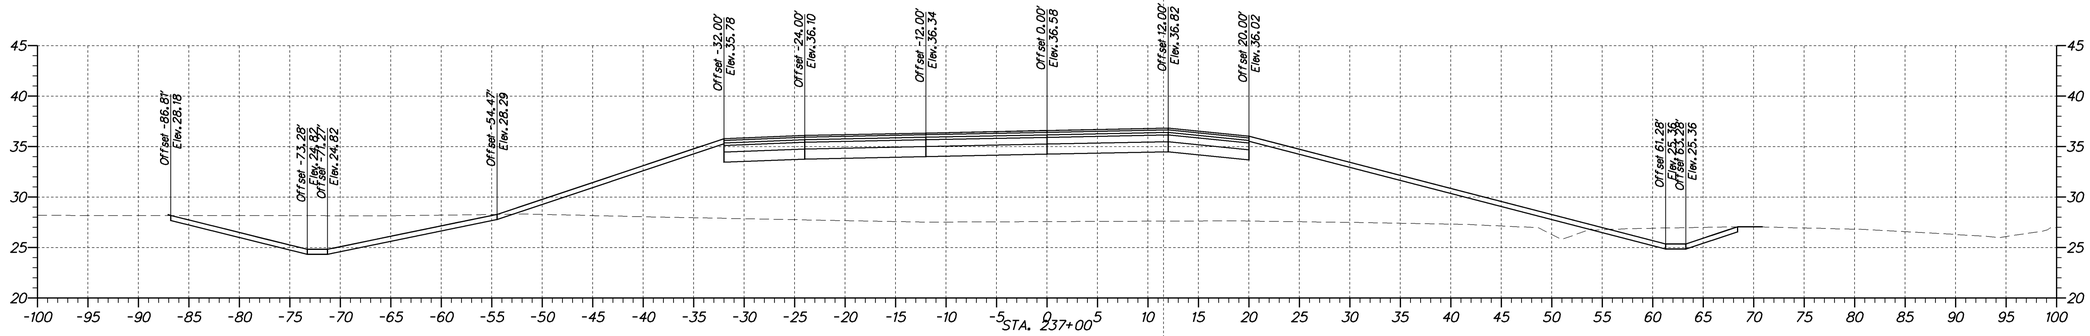

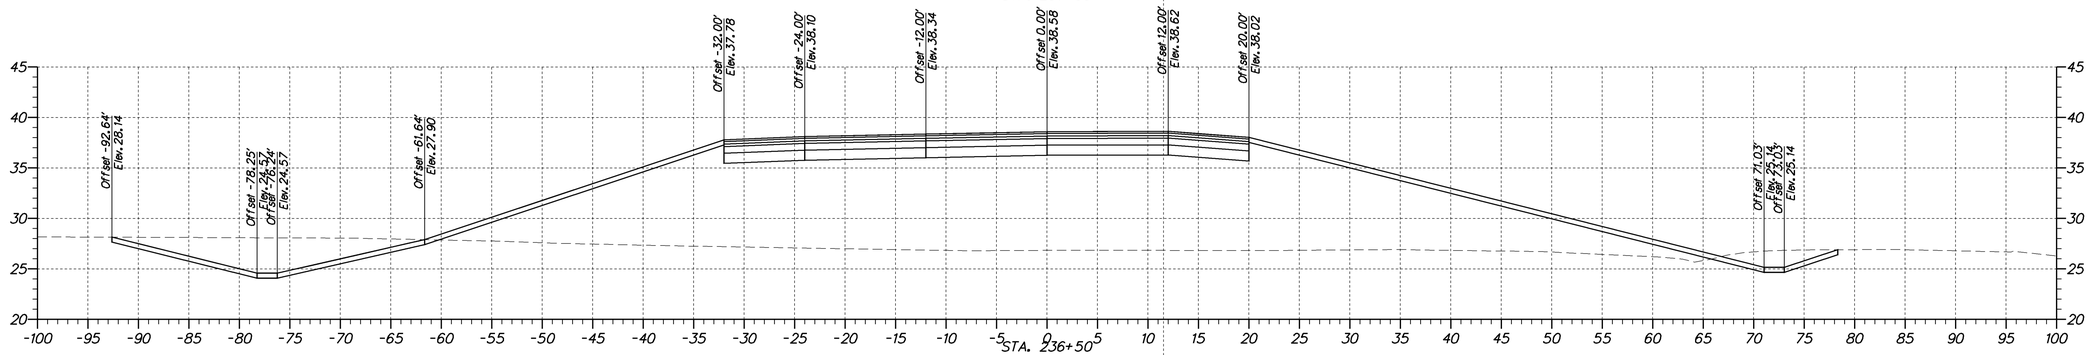

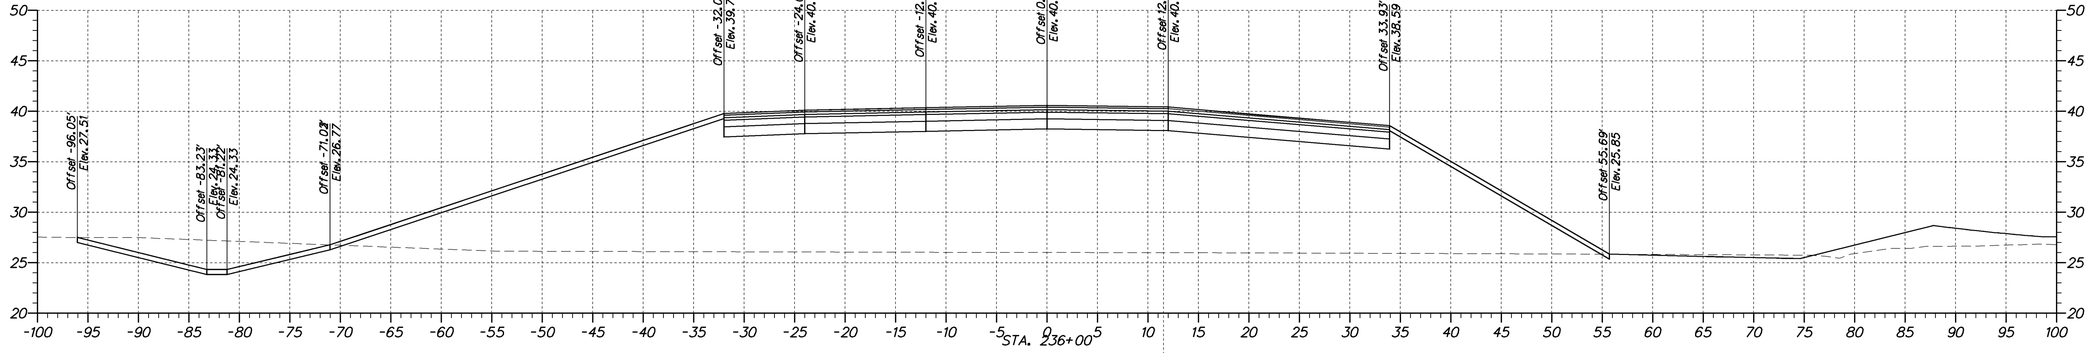

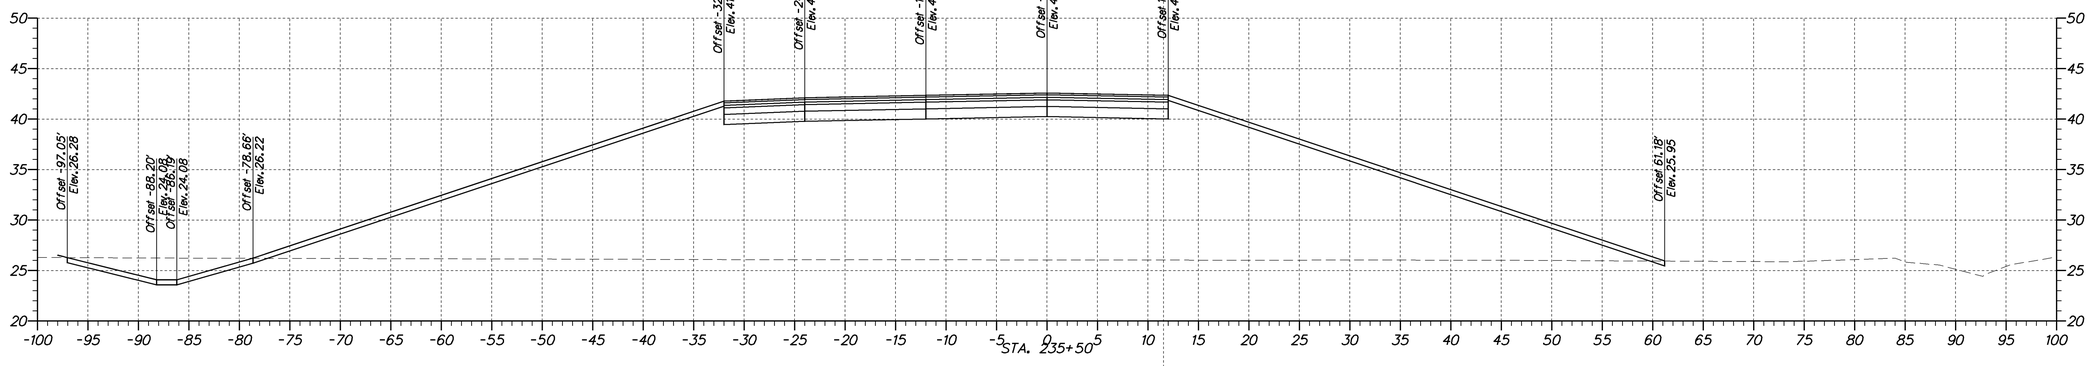

DELAWARE DEPARTMENT OF TRANSPORTATION

ADDENDUMS / REVISIONS

SCALE
0 7.5 15 22.5
FEET

SR 1, THOMPSONVILLE GRADE SEPARATED INTERSECTION

CONTRACT	BRIDGE NO.	X
T200412201	DESIGNED BY:	
COUNTY	CHECKED BY:	
KENT		

CROSS SECTIONS
STA. 235+50 TO STA. 237+00
CHURCH HILL / THOMPSONVILLE RD

SHEET NO.	TOTAL SHTS.
18	79

station range sheet number total sheets

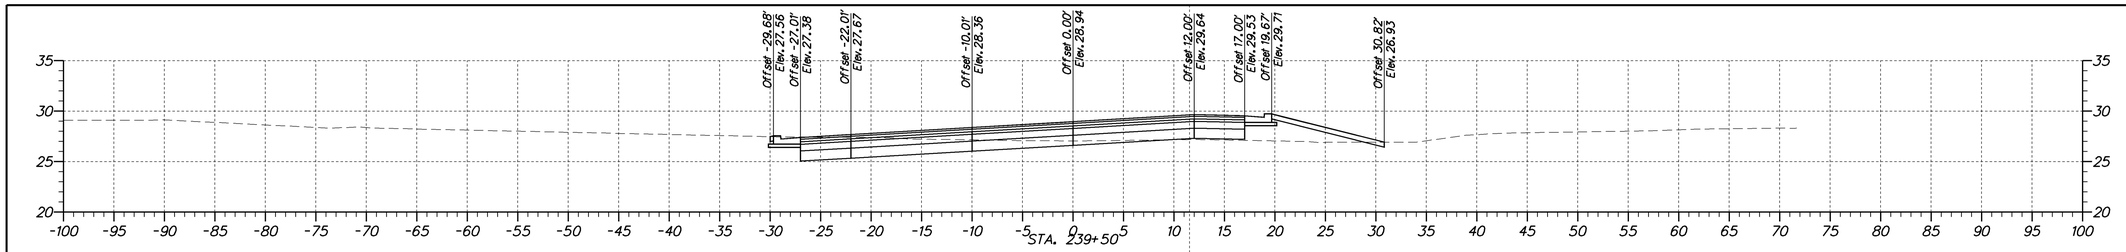

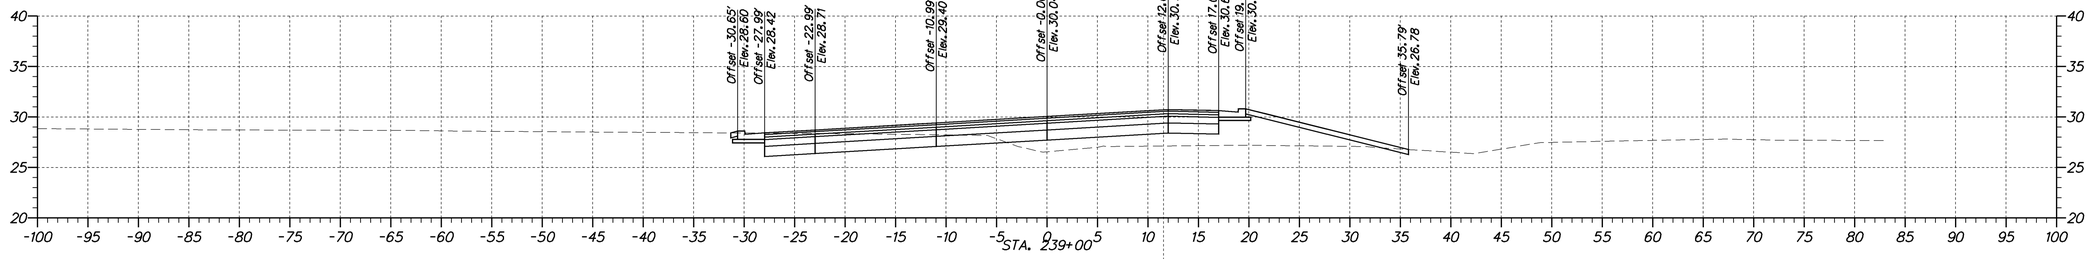

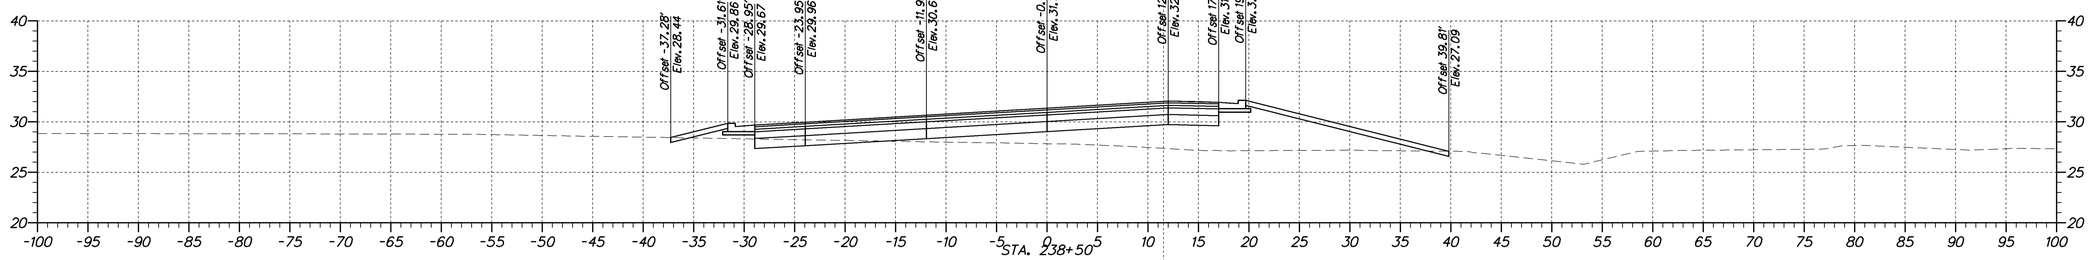

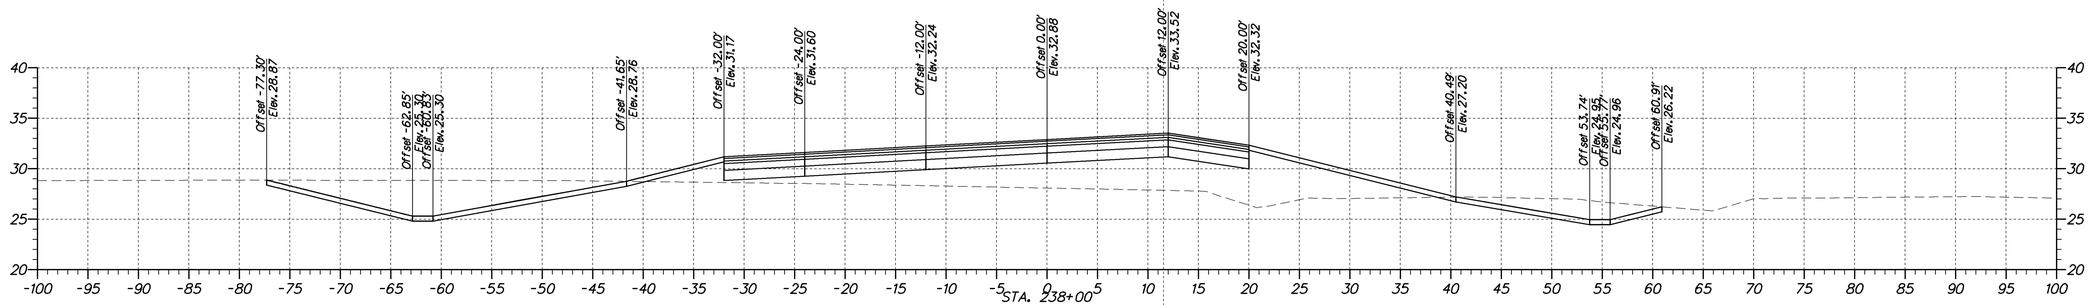

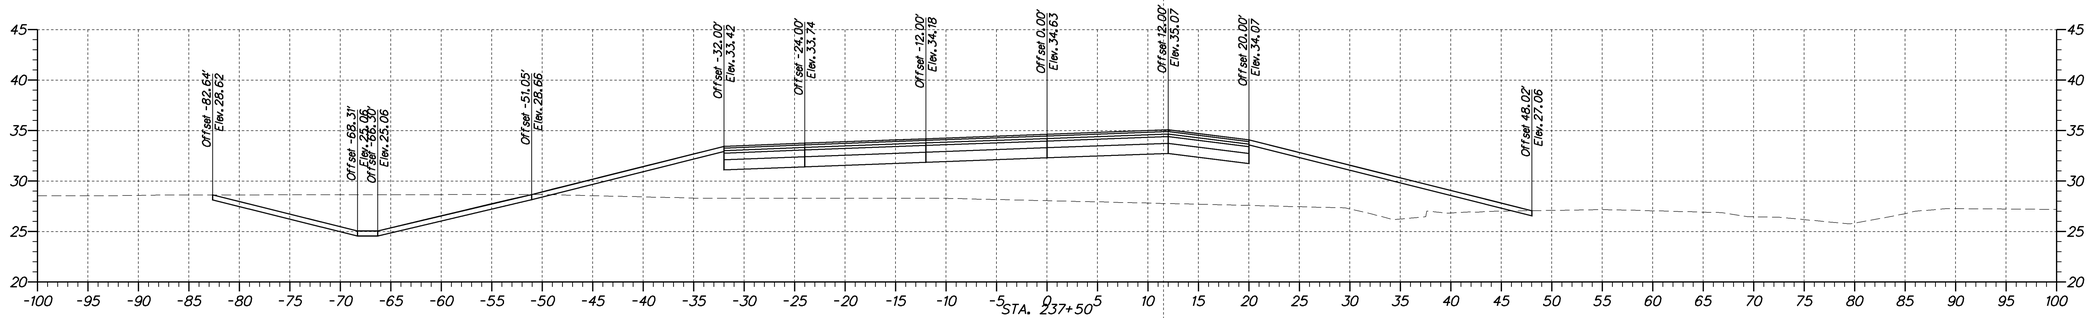

DELAWARE DEPARTMENT OF TRANSPORTATION

ADDENDUMS / REVISIONS

SCALE: 0 7.5 15 22.5 FEET

SR 1, THOMPSONVILLE GRADE SEPARATED INTERSECTION

CONTRACT	BRIDGE NO.	X
T200412201	DESIGNED BY:	
COUNTY		
KENT	CHECKED BY:	

CROSS SECTIONS
STA. 237+50 TO STA. 239+50
CHURCH HILL / THOMPSONVILLE RD

SHEET NO.	TOTAL SHTS.
19	79

station range | sheet number | total sheets

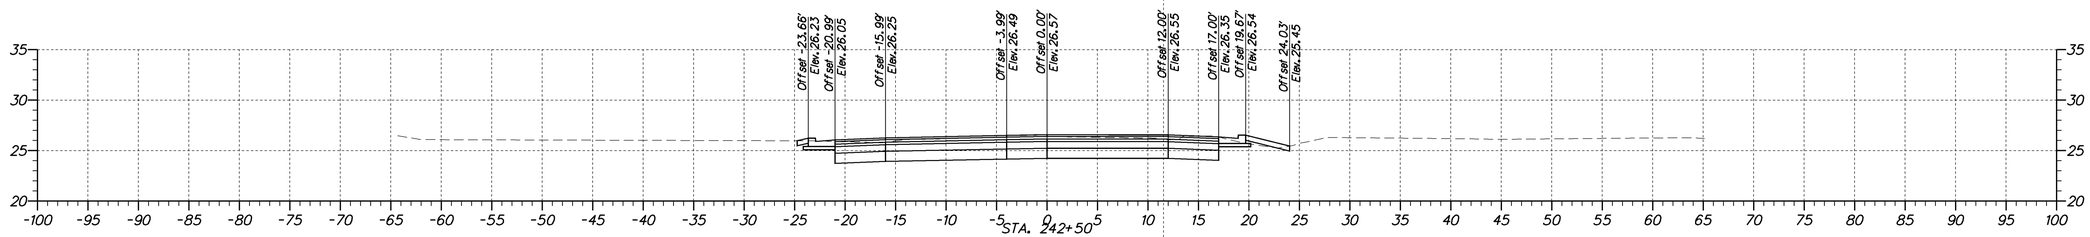

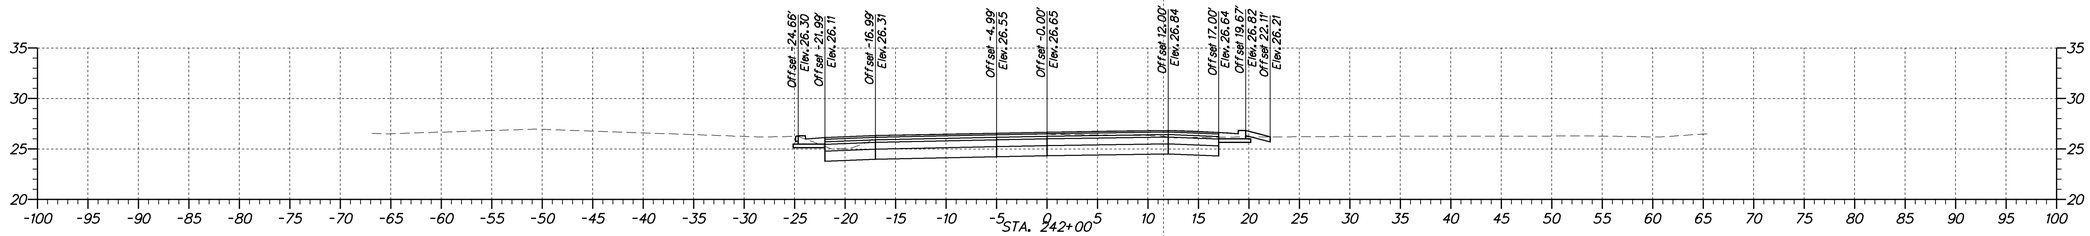

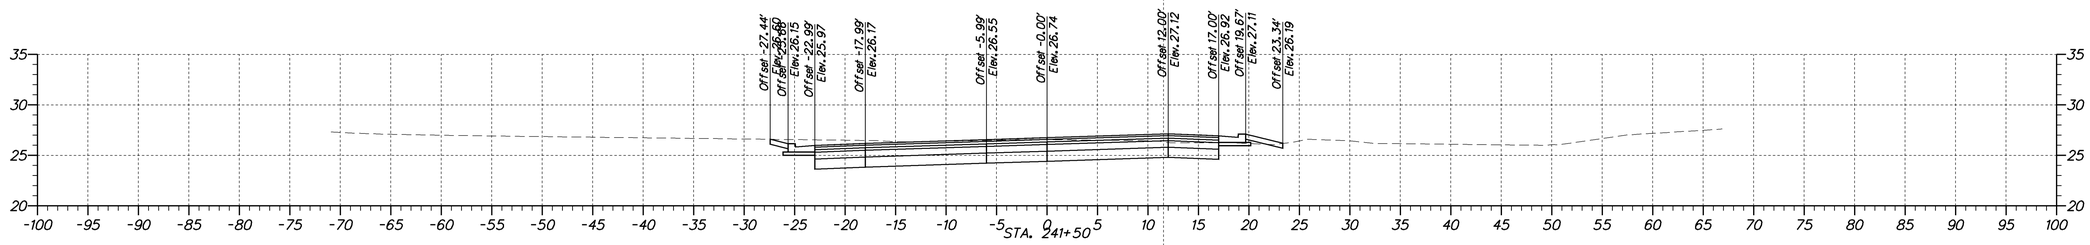

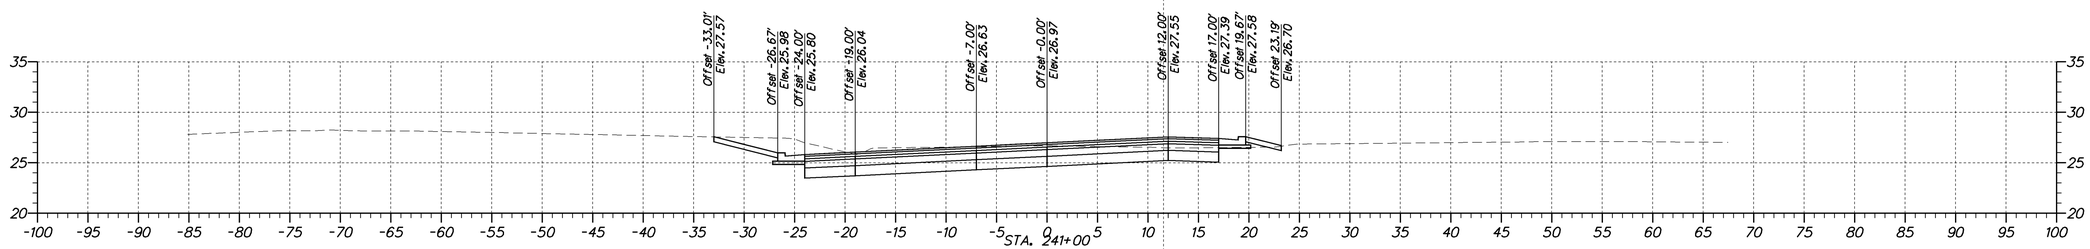

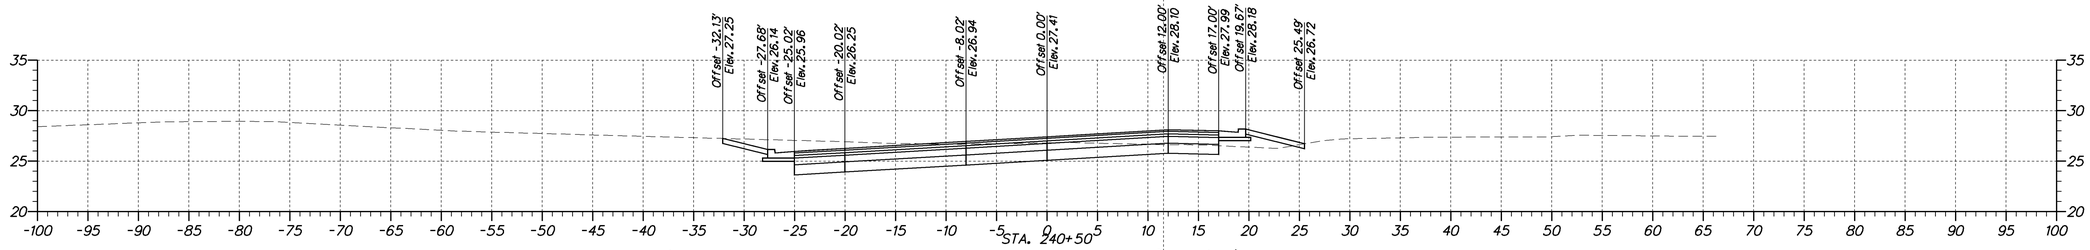

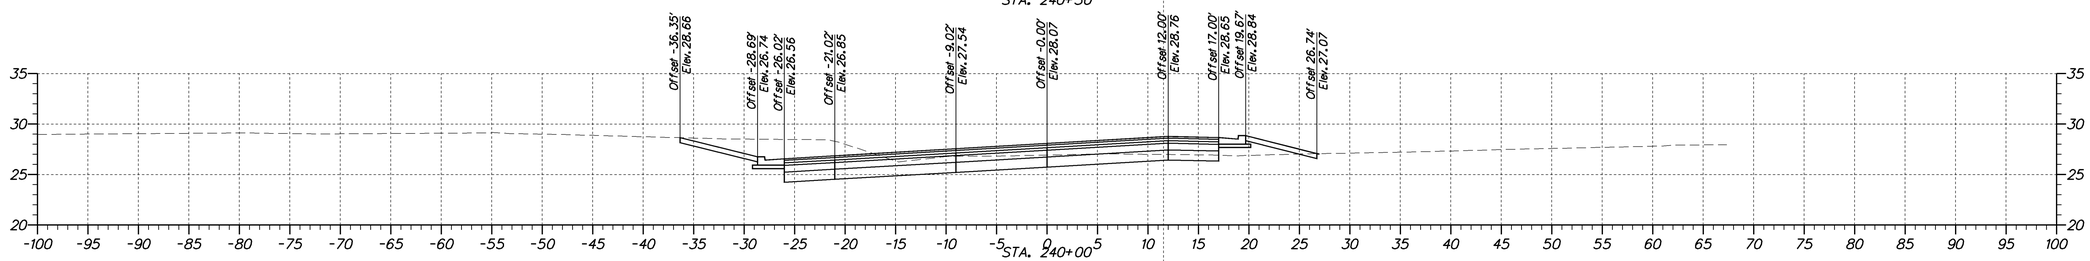

DELAWARE DEPARTMENT OF TRANSPORTATION

ADDENDUMS / REVISIONS

SCALE
0 7.5 15 22.5
FEET

SR 1, THOMPSONVILLE GRADE SEPARATED INTERSECTION

CONTRACT	BRIDGE NO.	X
T200412201	DESIGNED BY:	
COUNTY	CHECKED BY:	
KENT		

CROSS SECTIONS

STA. 240+00 TO STA. 242+50
CHURCH HILL / THOMPSONVILLE RD

SHEET NO.
20
TOTAL SHTS.
79

station range | sheet number | total sheets

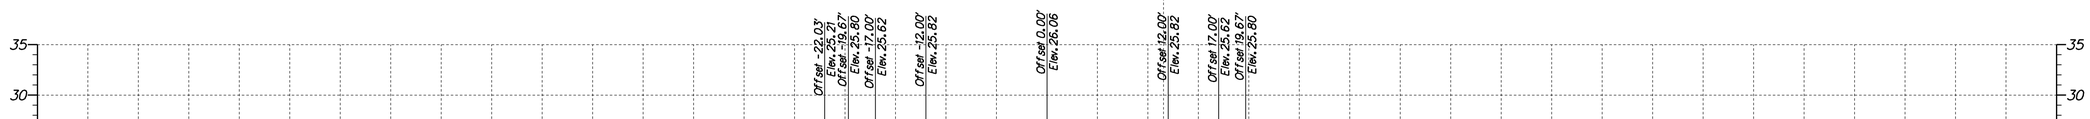

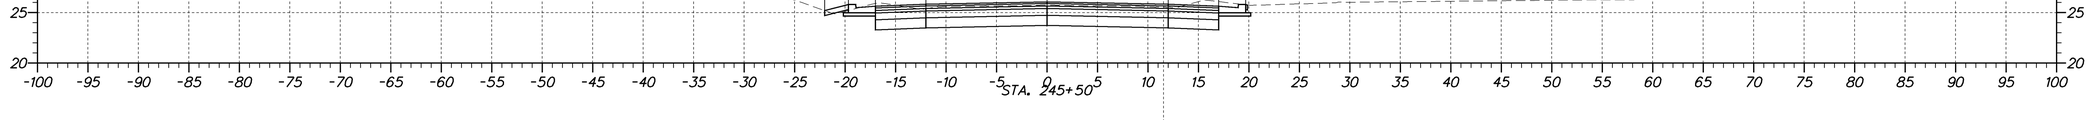

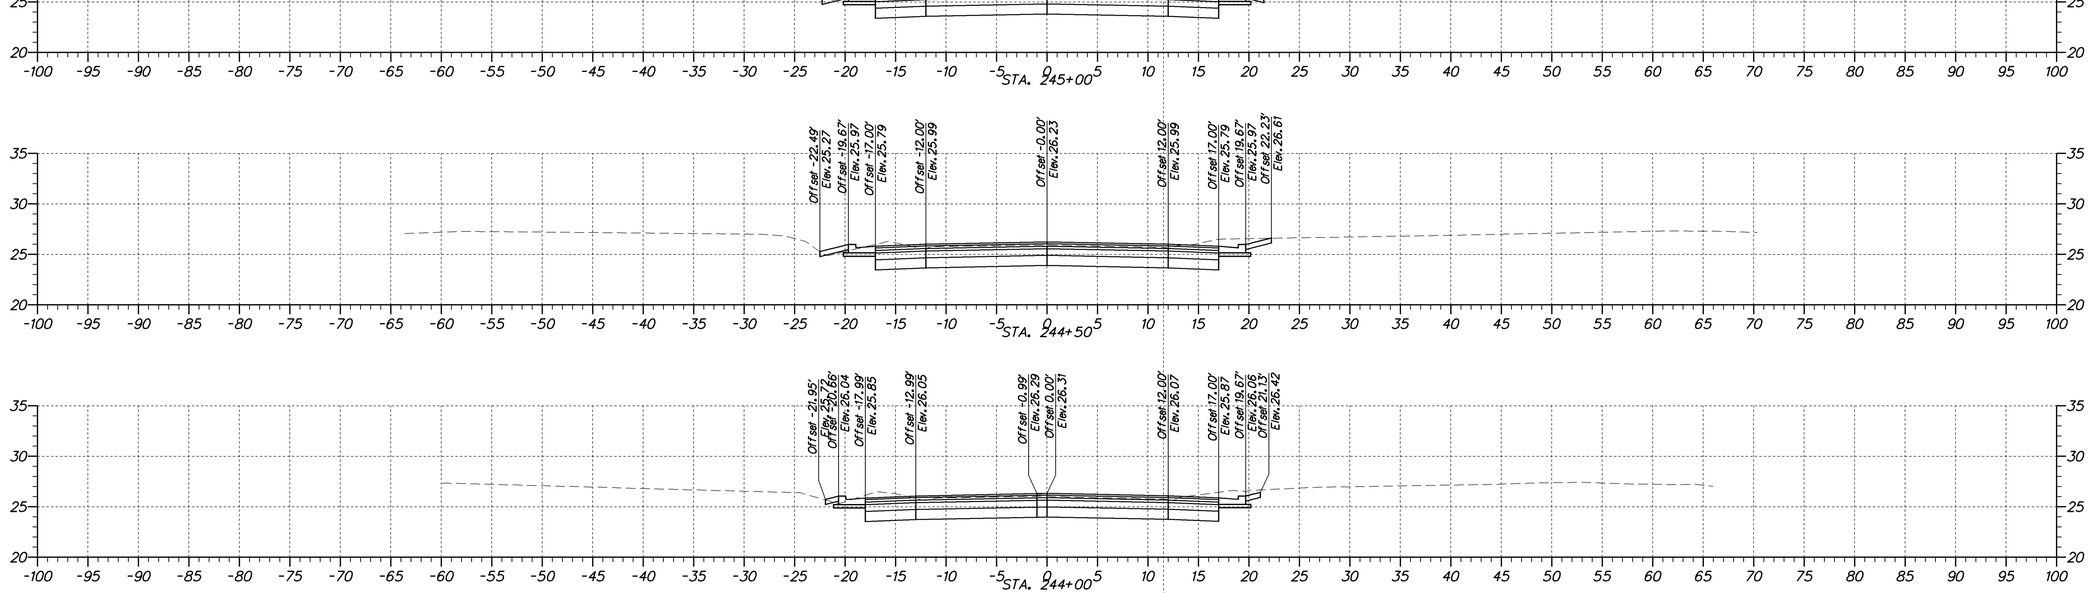

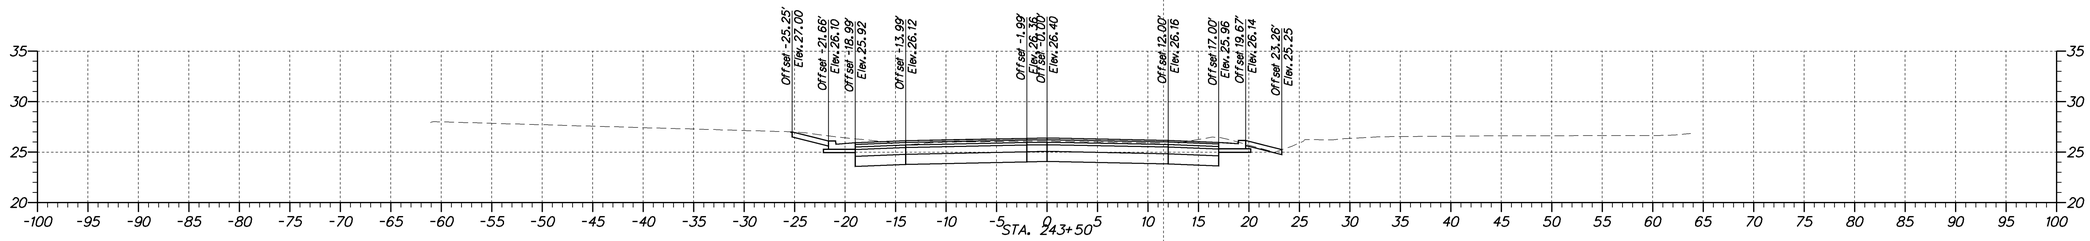

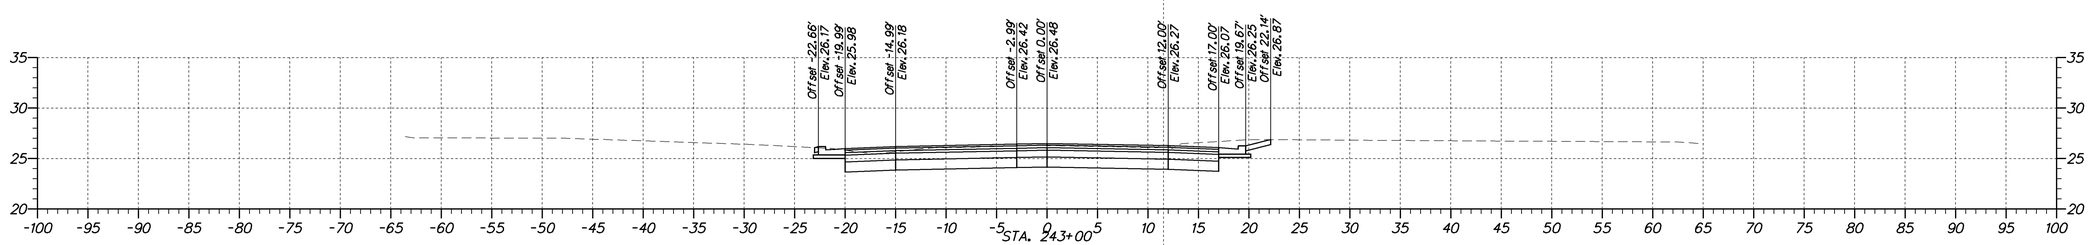

DELAWARE DEPARTMENT OF TRANSPORTATION

ADDENDUMS / REVISIONS

SCALE
0 7.5 15 22.5
FEET

SR 1, THOMPSONVILLE GRADE SEPARATED INTERSECTION

CONTRACT	BRIDGE NO.	X
T200412201	DESIGNED BY:	
COUNTY		
KENT	CHECKED BY:	

CROSS SECTIONS
STA. 243+00 TO STA. 245+50
CHURCH HILL / THOMPSONVILLE RD

SHEET NO.
21
TOTAL SHTS.
79

station range sheet number total sheets

DELAWARE DEPARTMENT OF TRANSPORTATION

ADDENDUMS / REVISIONS

SCALE
0 7.5 15 22.5
FEET

SR 1, THOMPSONVILLE GRADE SEPARATED INTERSECTION

CONTRACT	BRIDGE NO.	X
T200412201	DESIGNED BY:	
COUNTY	CHECKED BY:	
KENT		

CROSS SECTIONS
STA. 246+00 TO STA. 247+50
CHURCH HILL / THOMPSONVILLE RD

SHEET NO.
22
TOTAL SHTS.
79

station range sheet number total sheets

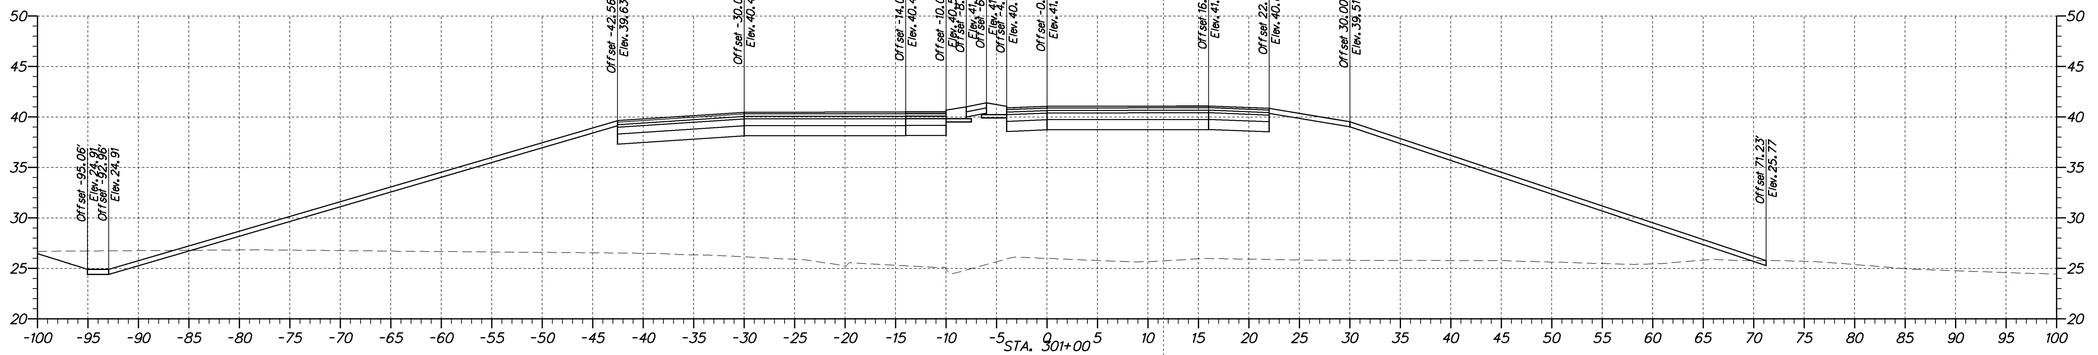

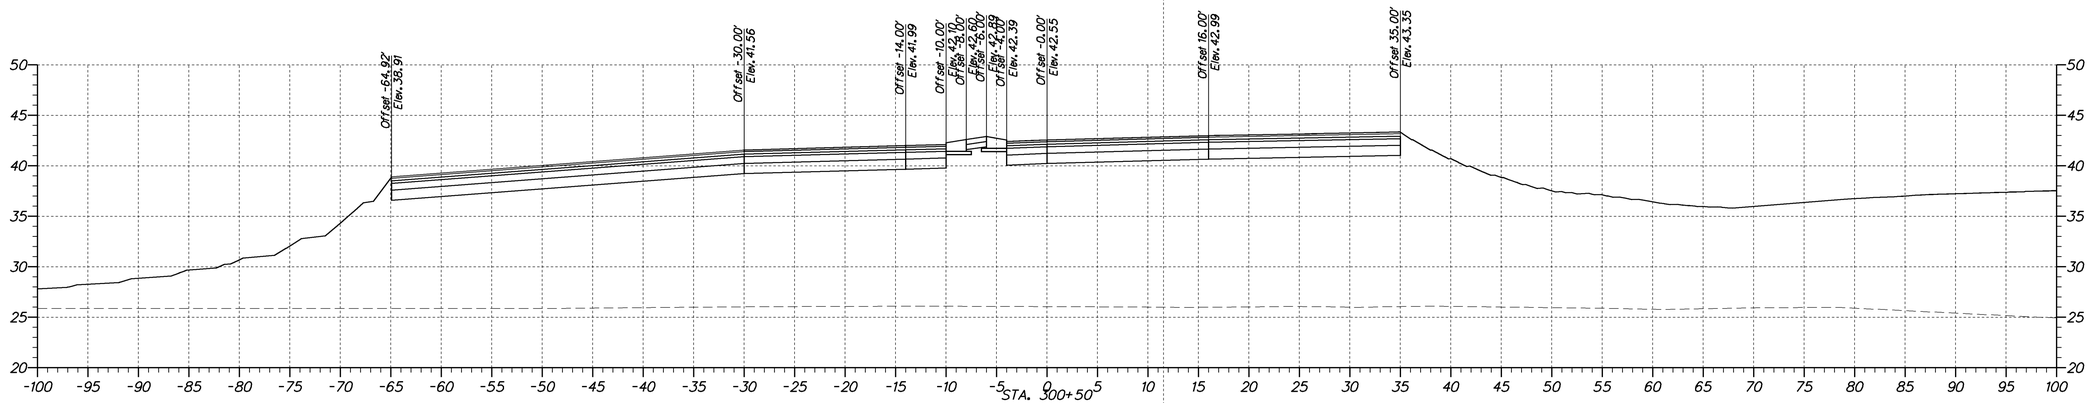

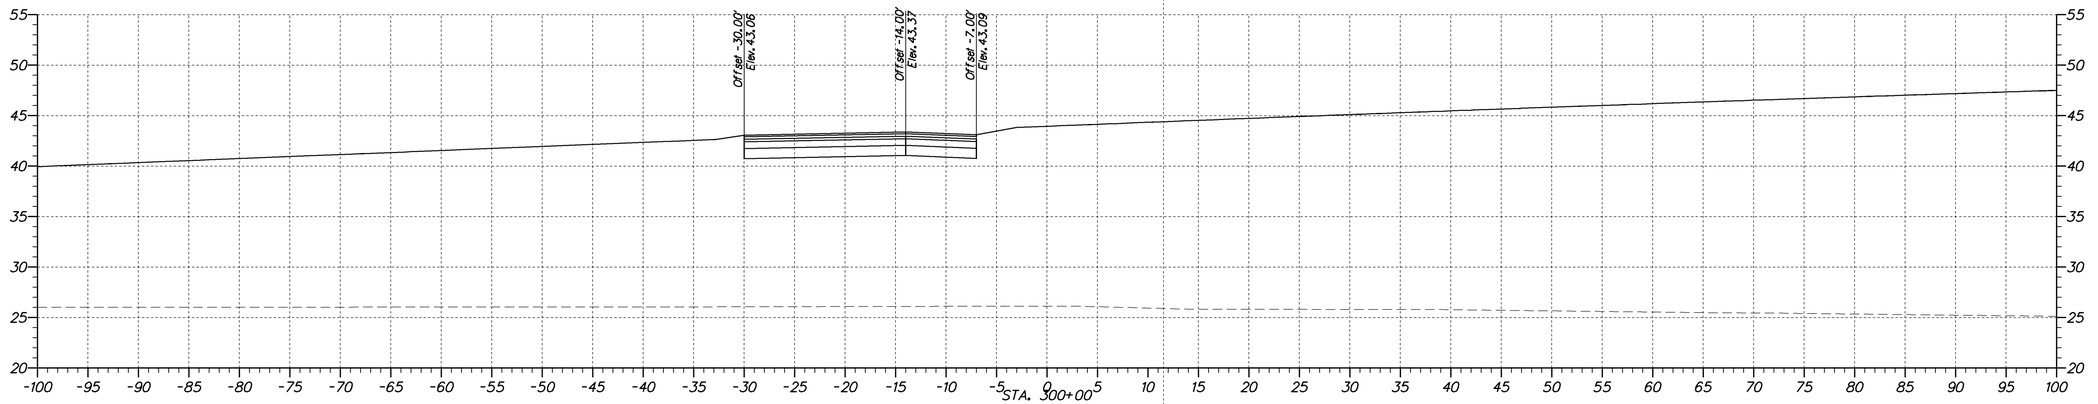

DELAWARE DEPARTMENT OF TRANSPORTATION

ADDENDUMS / REVISIONS

SCALE 0 7.5 15 22.5 FEET

SR 1, THOMPSONVILLE GRADE SEPARATED INTERSECTION

CONTRACT	BRIDGE NO.	X
T200412201	DESIGNED BY:	
COUNTY		
KENT	CHECKED BY:	

CROSS SECTIONS
STA. 300+00 TO STA. 301+00
RAMP A

SHEET NO.
23
TOTAL SHTS.
79

station range sheet number total sheets

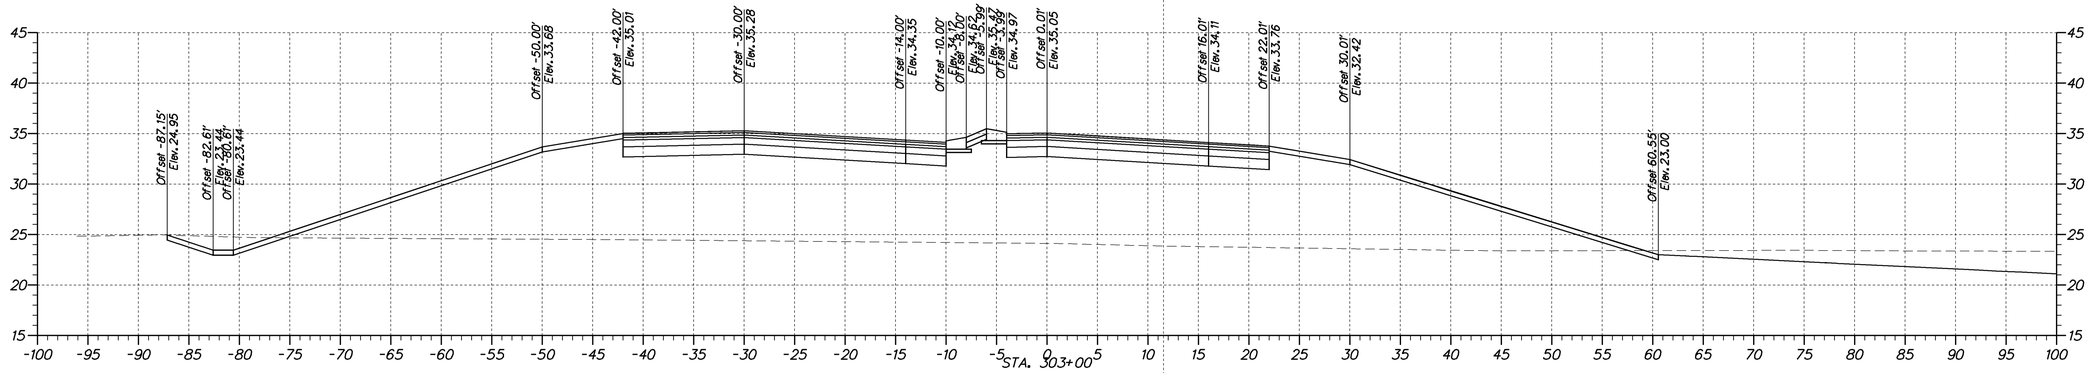

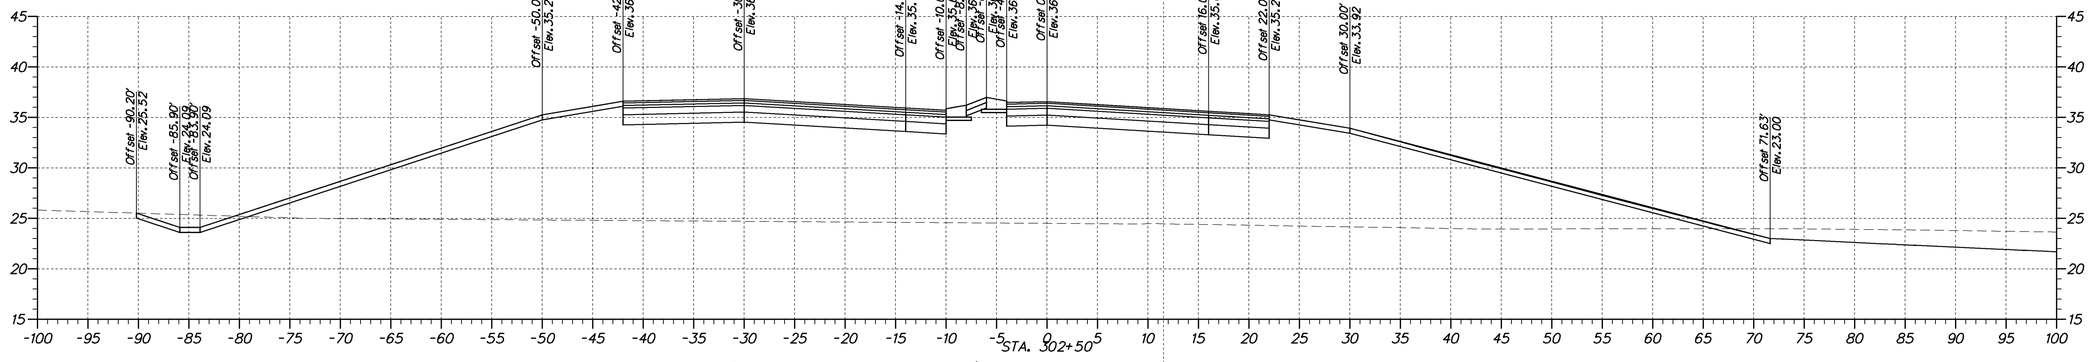

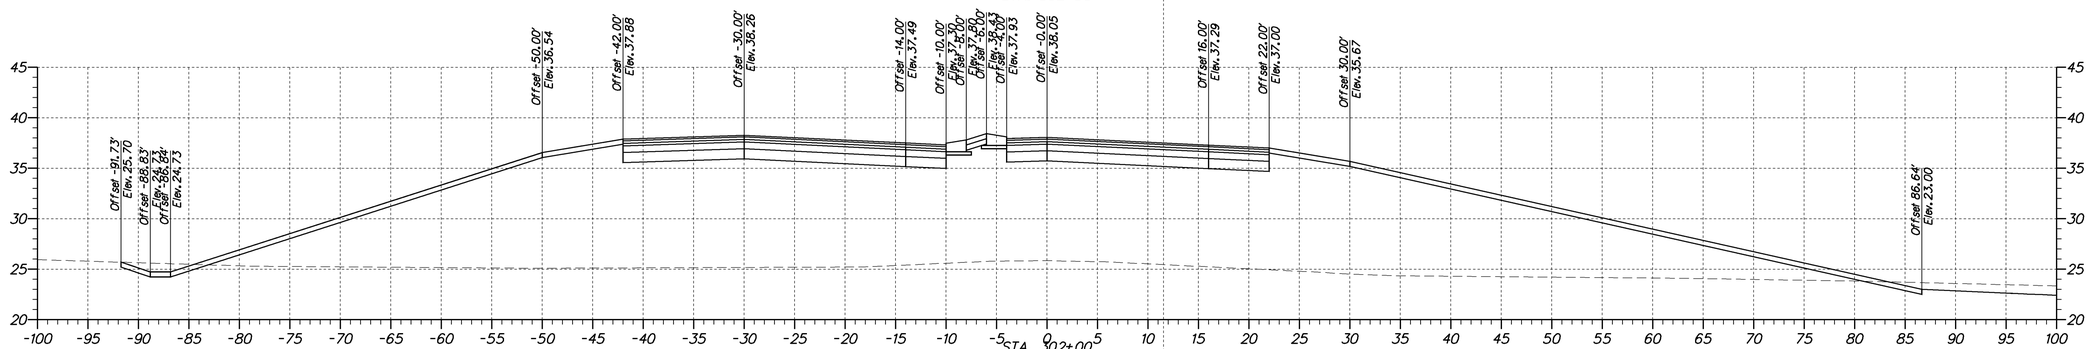

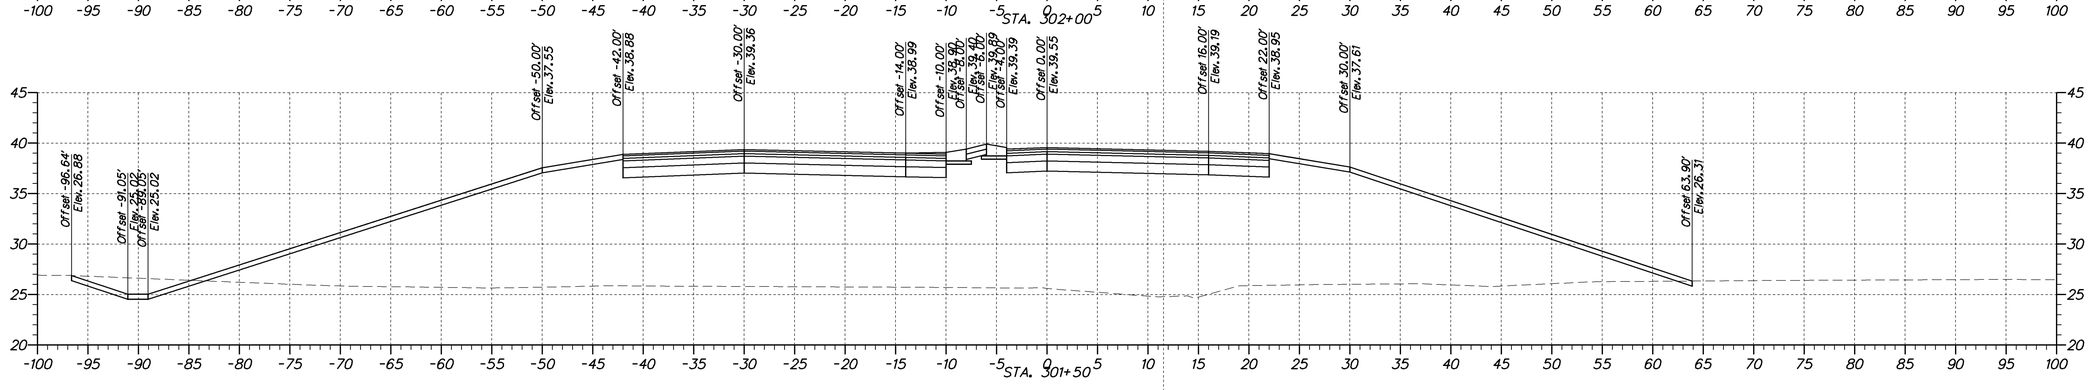

DELAWARE
DEPARTMENT OF TRANSPORTATION

ADDENDUMS / REVISIONS

SCALE
0 7.5 15 22.5
FEET

SR 1, THOMPSONVILLE
GRADE SEPARATED
INTERSECTION

CONTRACT	BRIDGE NO.	X
T200412201	DESIGNED BY:	
COUNTY	CHECKED BY:	
KENT		

CROSS SECTIONS
STA. 301+50 TO STA. 303+00
RAMP A

SHEET NO.
24
TOTAL SHTS.
79

station range sheet number total sheets

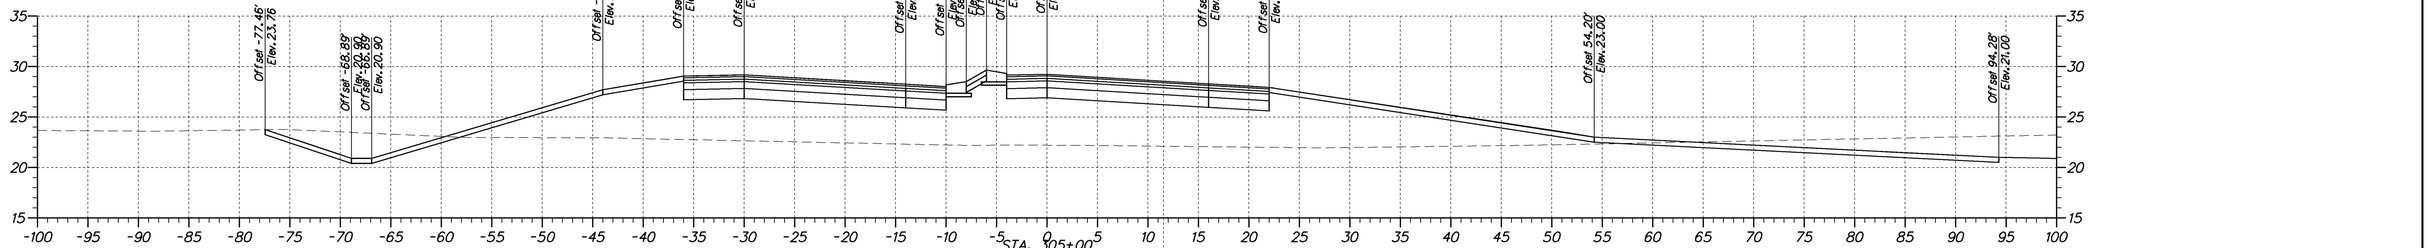

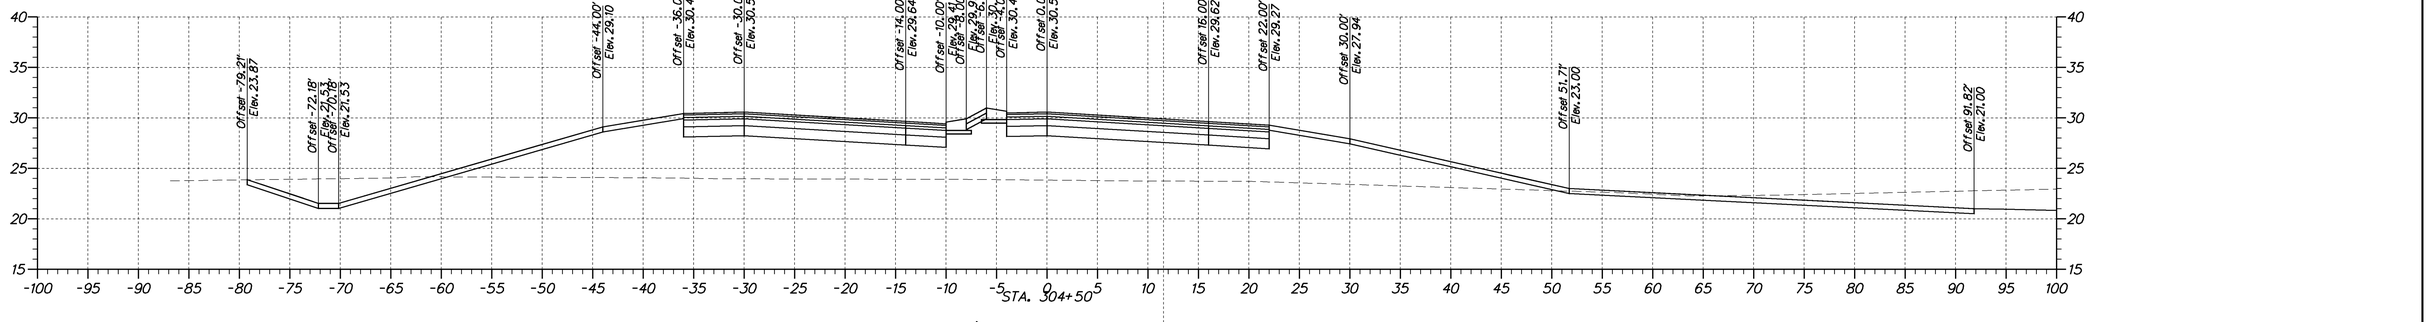

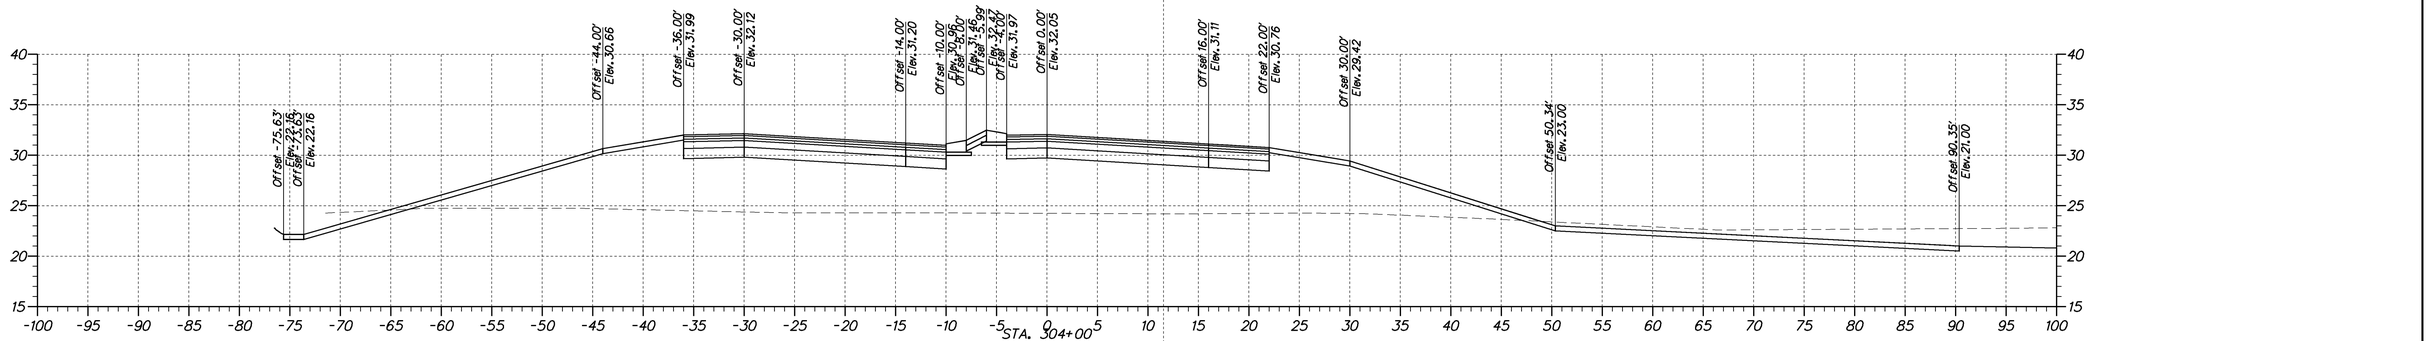

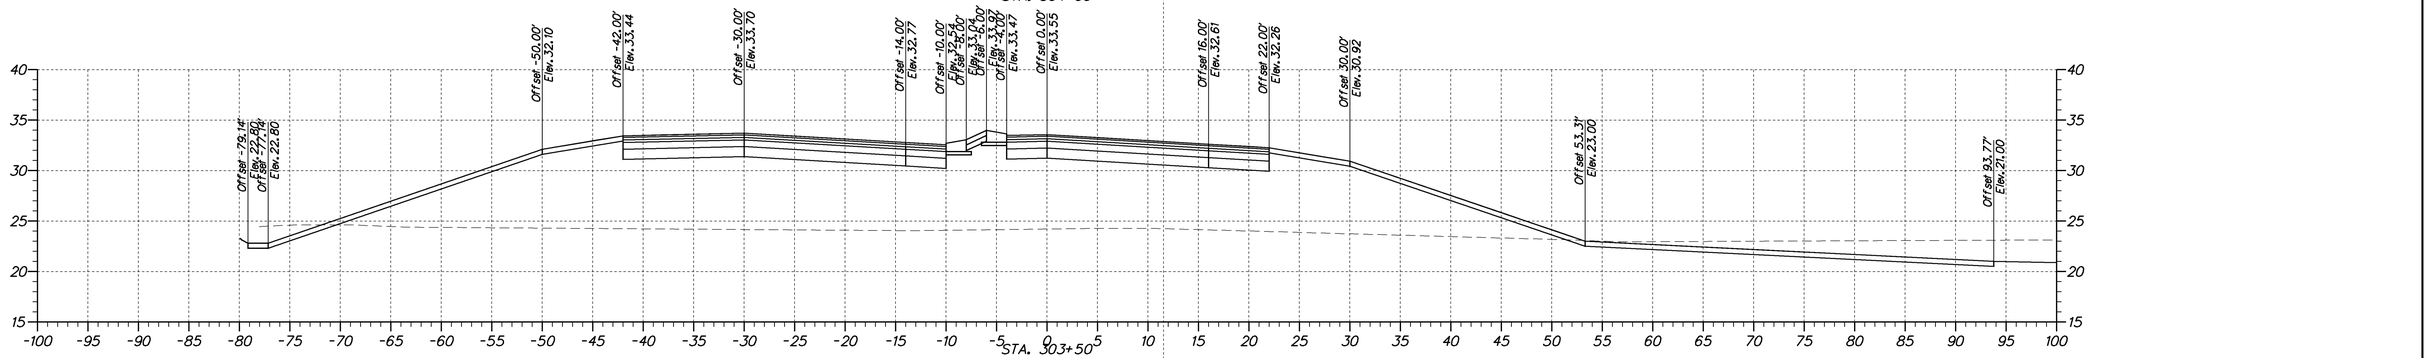

DELAWARE DEPARTMENT OF TRANSPORTATION	ADDENDUMS / REVISIONS	SCALE 0 7.5 15 22.5 FEET	**SR 1, THOMPSONVILLE GRADE SEPARATED INTERSECTION**	CONTRACT T200412201	BRIDGE NO. X	**CROSS SECTIONS** STA. 303+50 TO STA. 305+00 RAMP A	SHEET NO. 25
				COUNTY KENT	DESIGNED BY:		TOTAL SHTS. 79
					CHECKED BY:		

station range sheet number total sheets

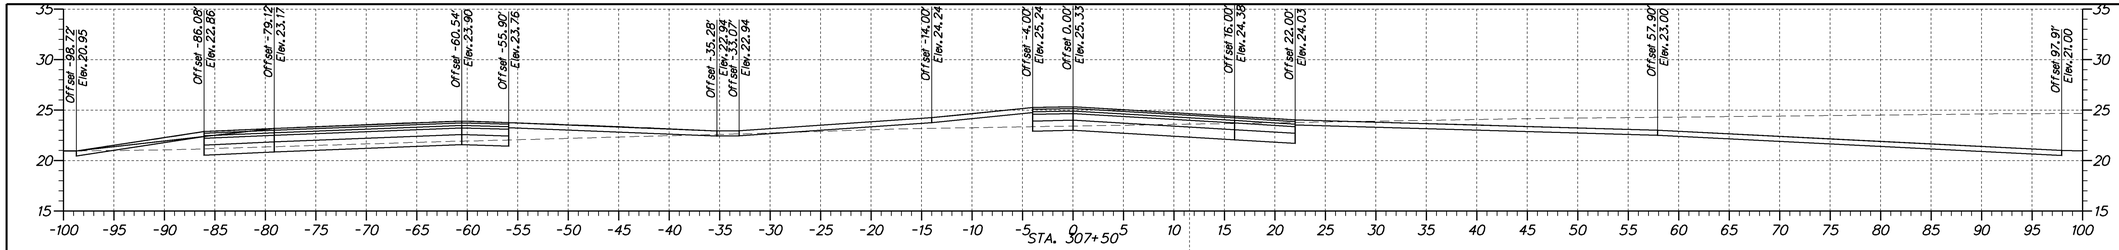

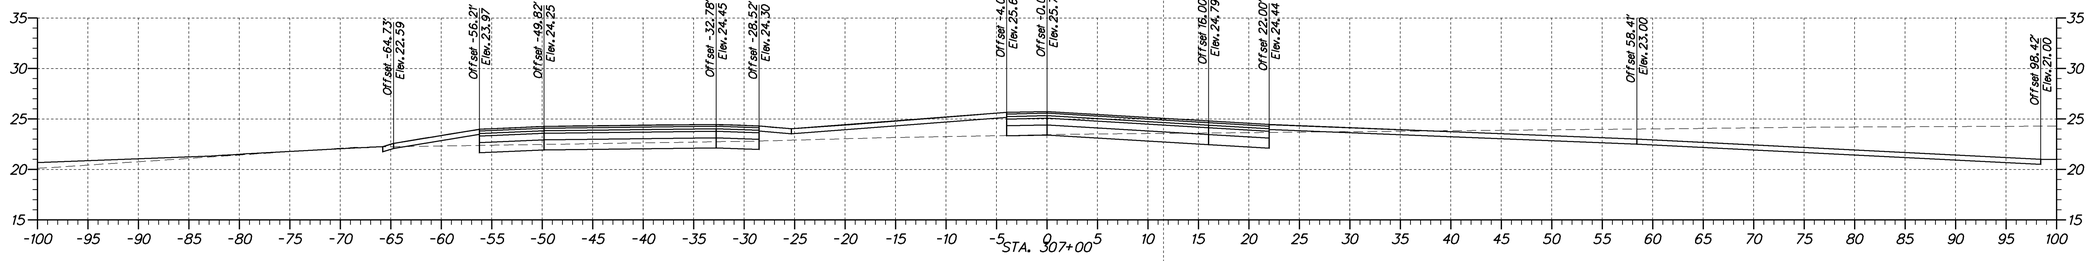

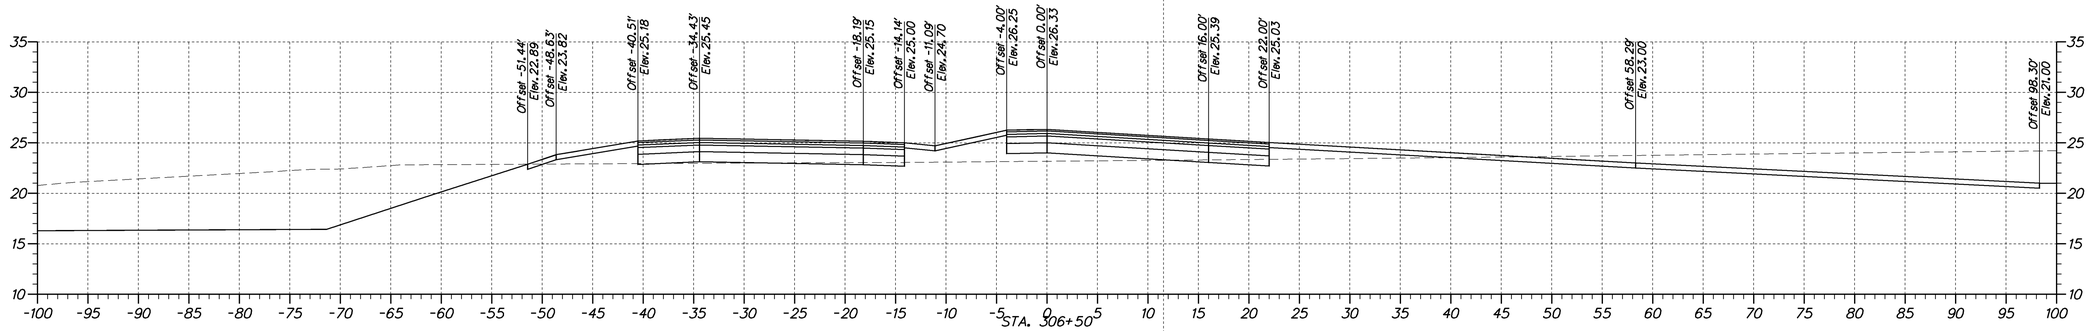

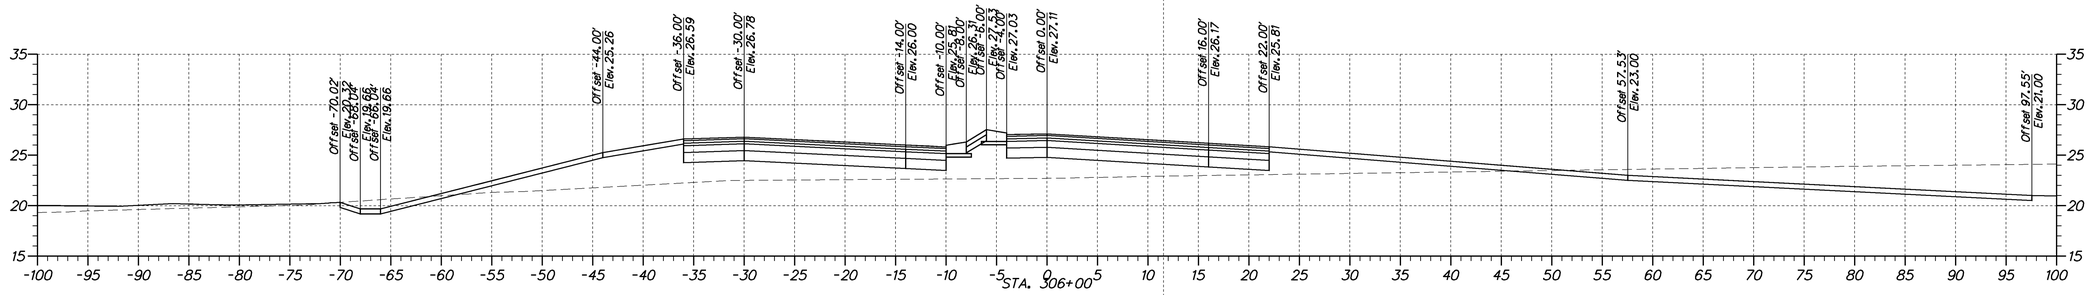

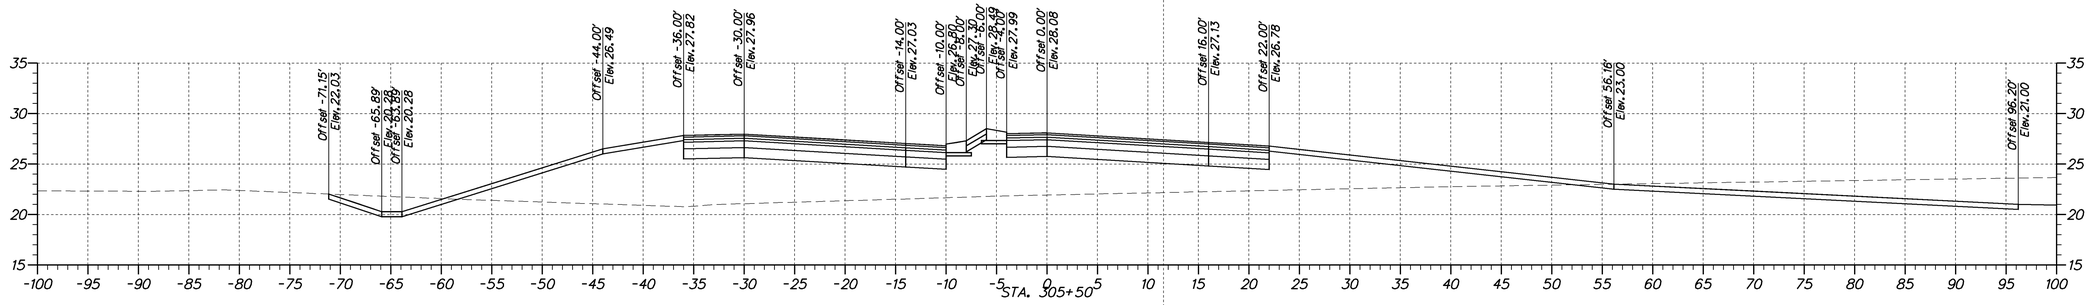

DELAWARE DEPARTMENT OF TRANSPORTATION

ADDENDUMS / REVISIONS

SCALE
0 7.5 15 22.5
FEET

SR 1, THOMPSONVILLE GRADE SEPARATED INTERSECTION

CONTRACT	BRIDGE NO.	X
T200412201	DESIGNED BY:	
COUNTY		
KENT	CHECKED BY:	

CROSS SECTIONS
STA. 305+50 TO STA. 307+50
RAMP A

SHEET NO.
26
TOTAL SHTS.
79

station range sheet number total sheets

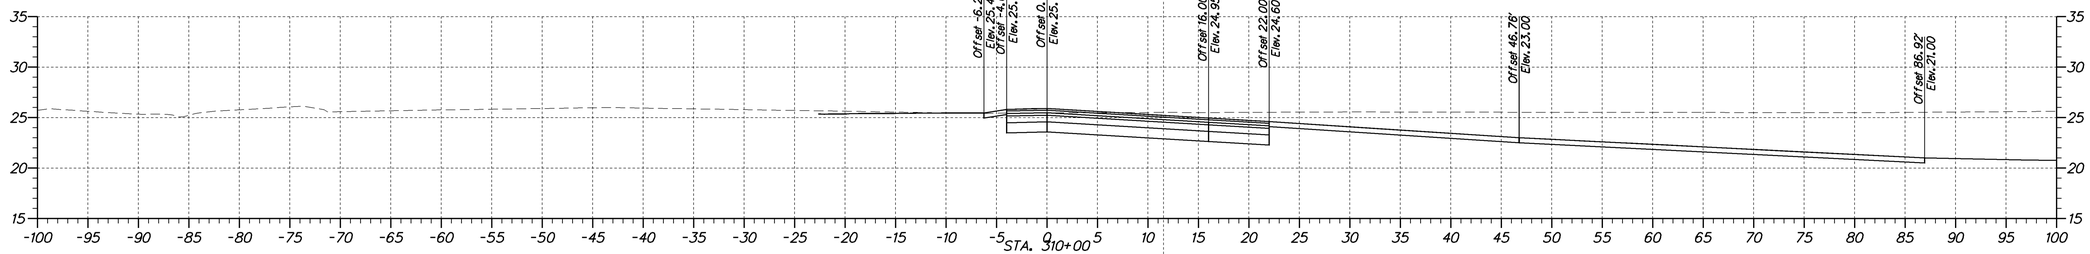

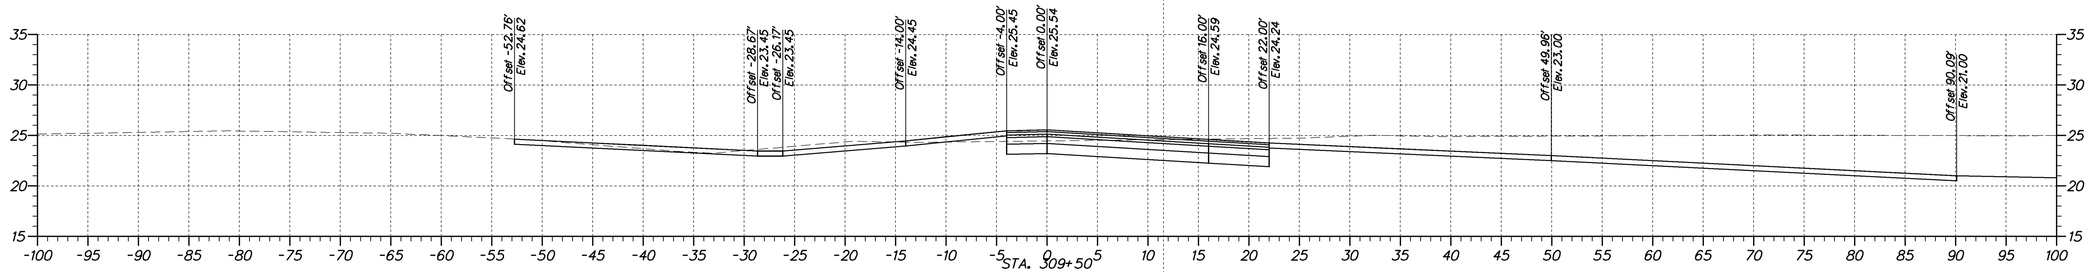

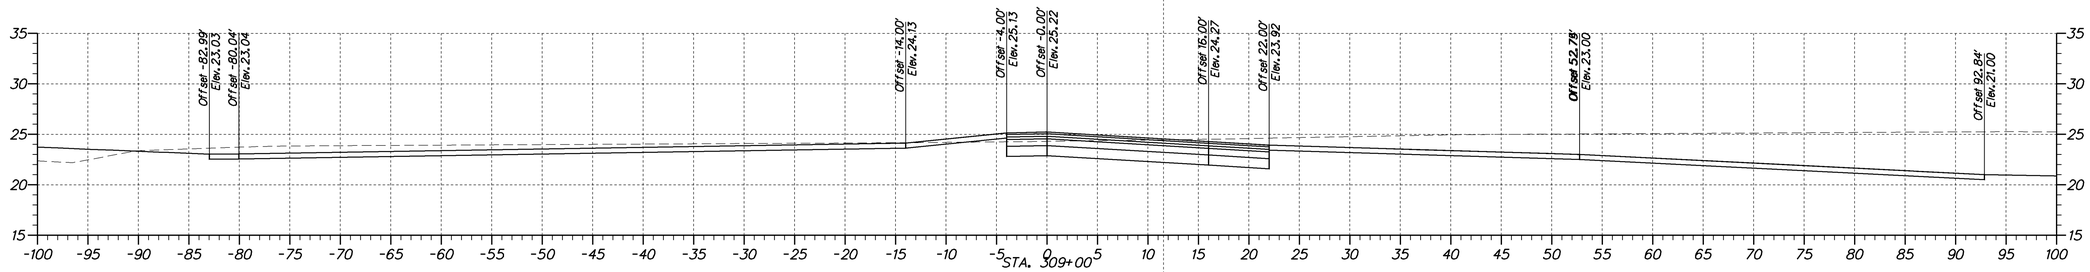

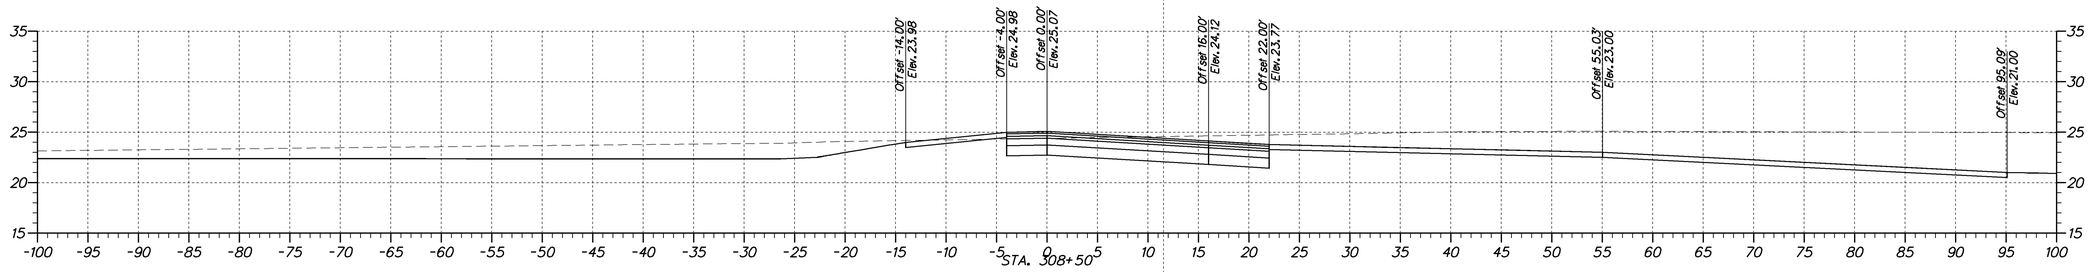

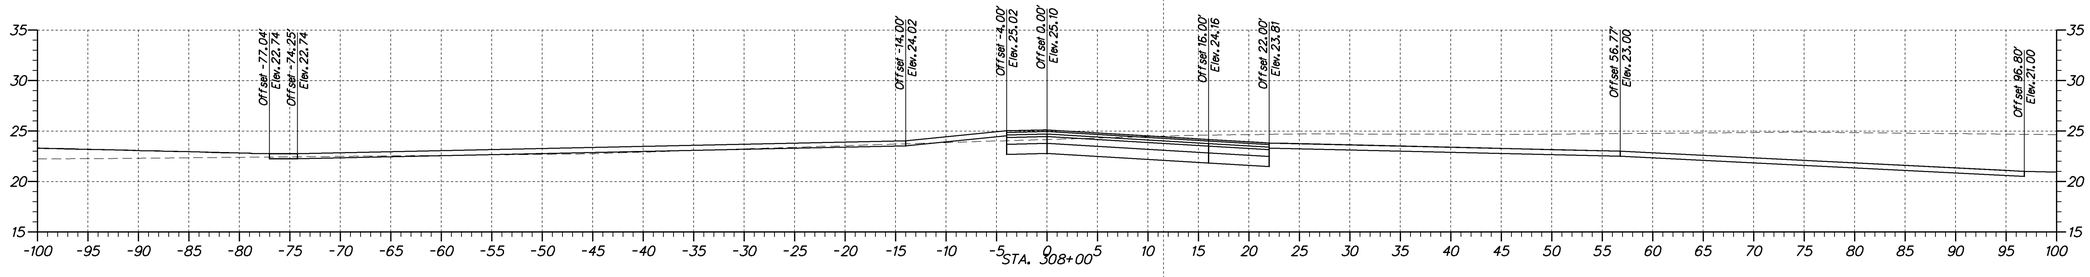

DELAWARE DEPARTMENT OF TRANSPORTATION

ADDENDUMS / REVISIONS

SCALE
0 7.5 15 22.5
FEET

SR 1, THOMPSONVILLE GRADE SEPARATED INTERSECTION

CONTRACT	BRIDGE NO.	X
T200412201	DESIGNED BY:	
COUNTY	CHECKED BY:	
KENT		

CROSS SECTIONS
STA. 308+00 TO STA. 310+00
RAMP A

SHEET NO.
27
TOTAL SHTS.
79

station range sheet number total sheets

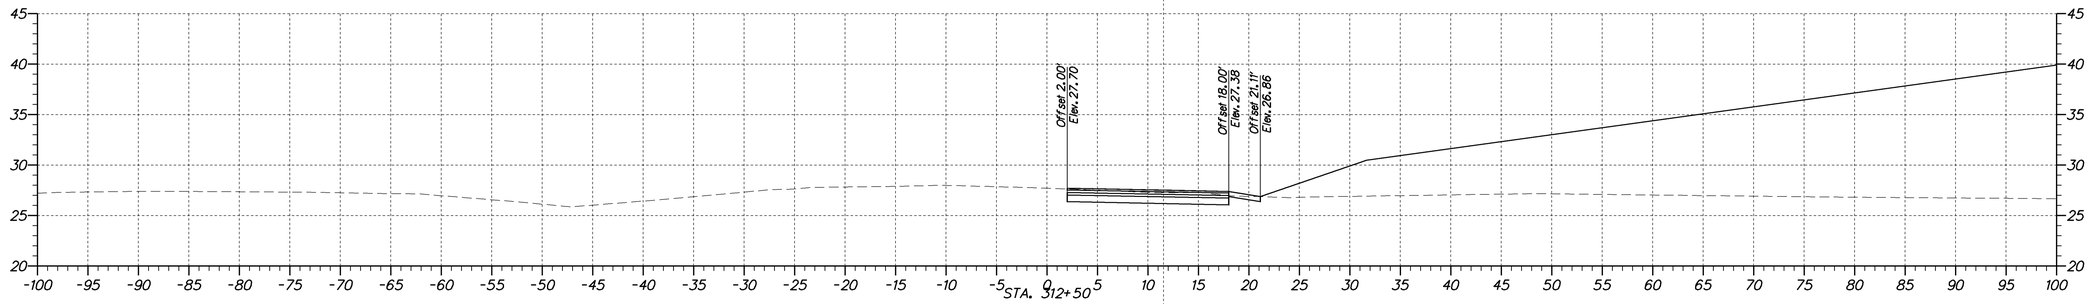

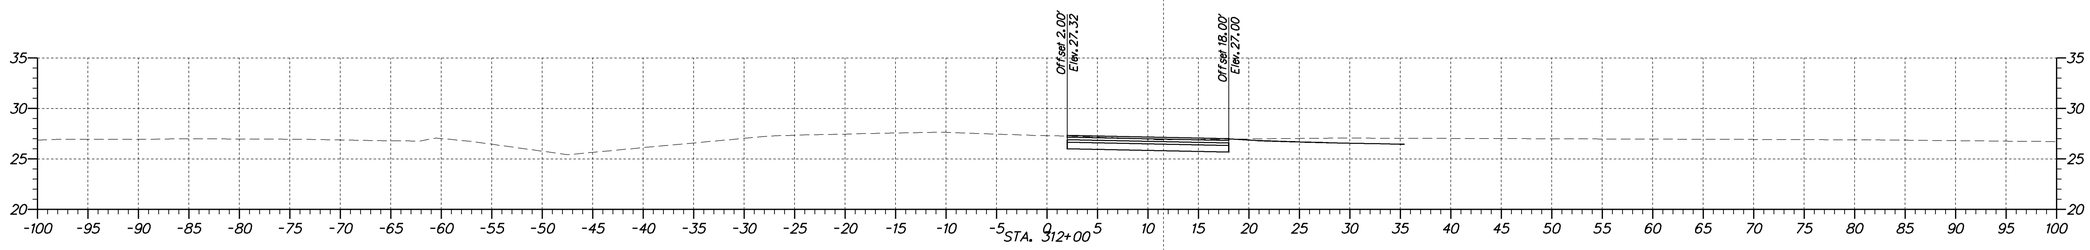

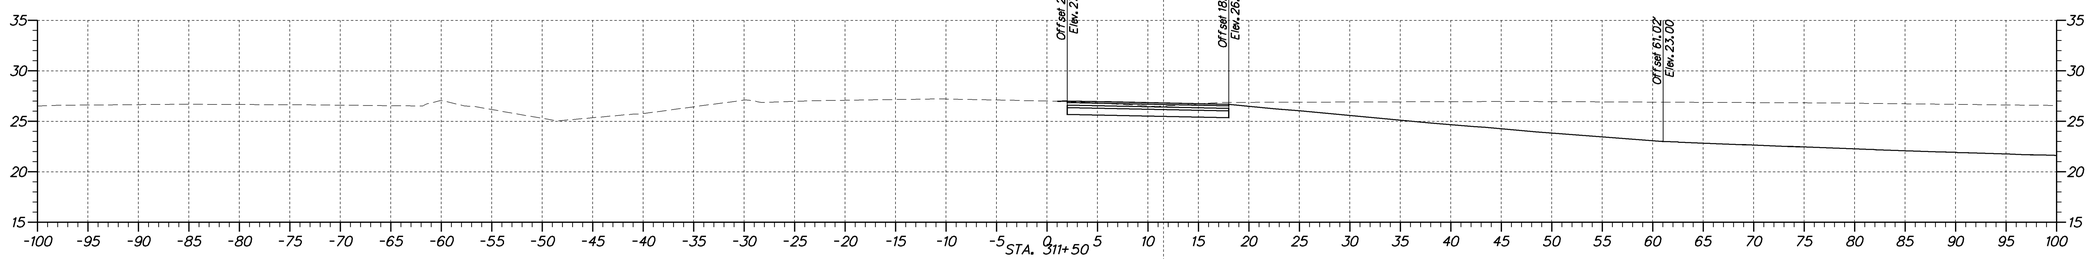

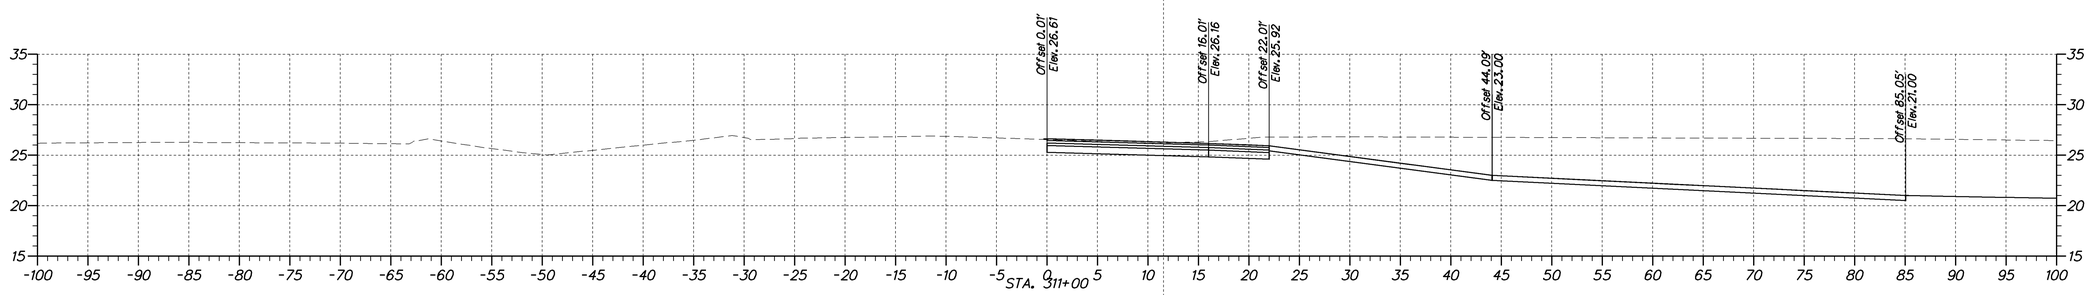

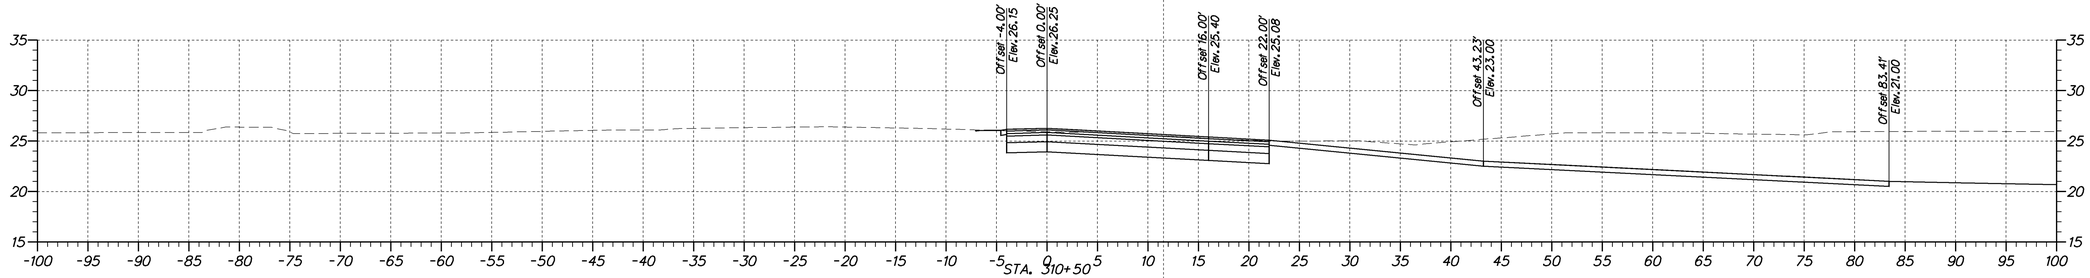

DELAWARE DEPARTMENT OF TRANSPORTATION

ADDENDUMS / REVISIONS

SCALE
0 7.5 15 22.5
FEET

SR 1, THOMPSONVILLE GRADE SEPARATED INTERSECTION

CONTRACT	BRIDGE NO.	X
T200412201	DESIGNED BY:	
COUNTY	CHECKED BY:	
KENT		

CROSS SECTIONS
STA. 310+50 TO STA. 312+50
RAMP A

SHEET NO.
28
TOTAL SHTS.
79

station range | sheet number | total sheets

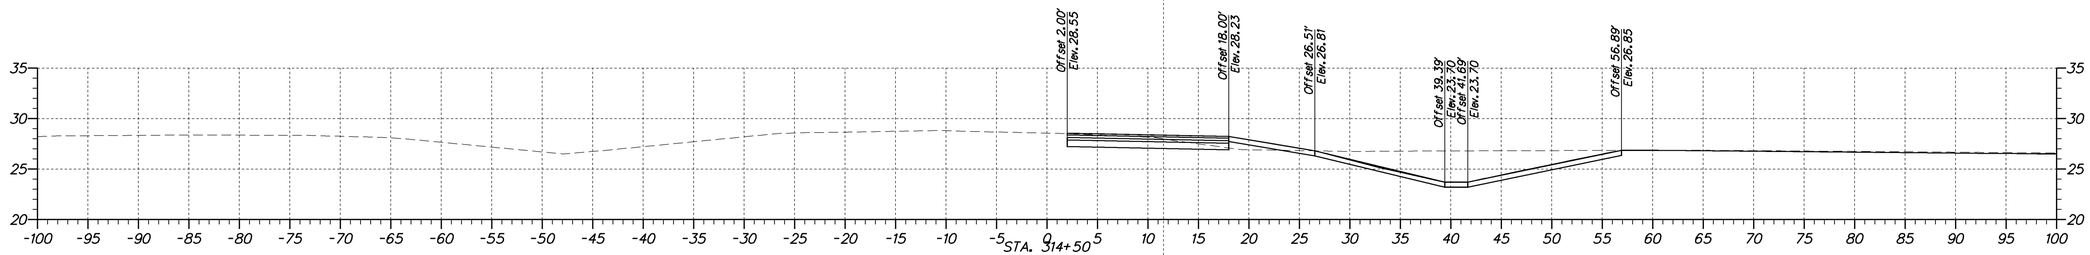

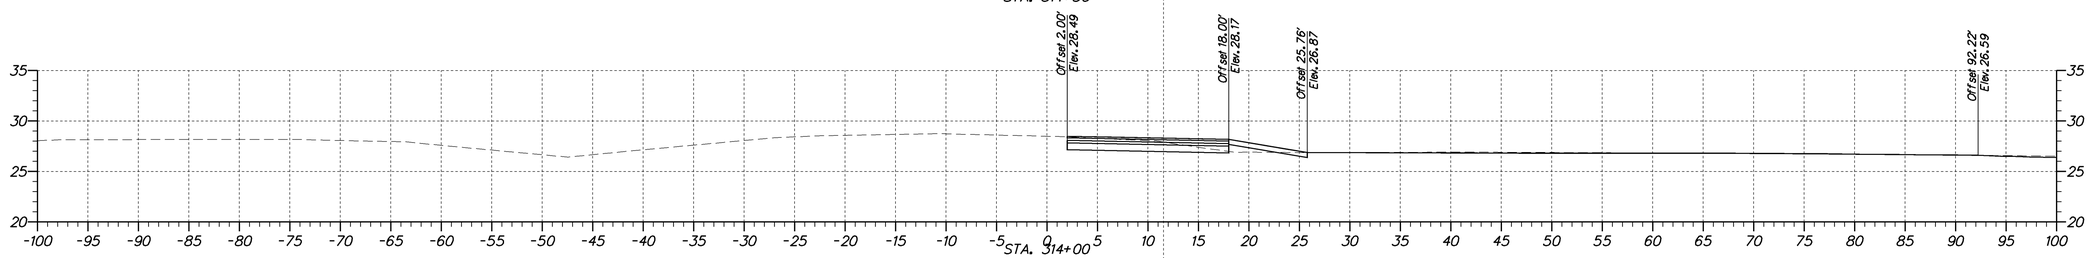

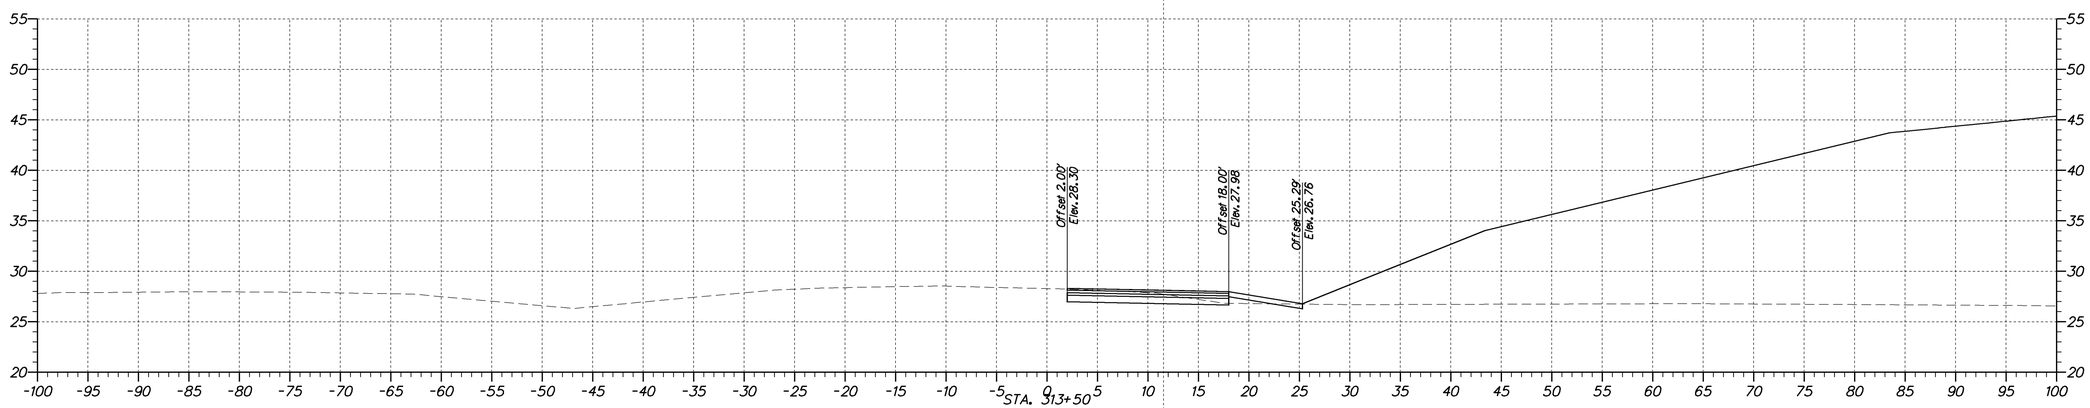

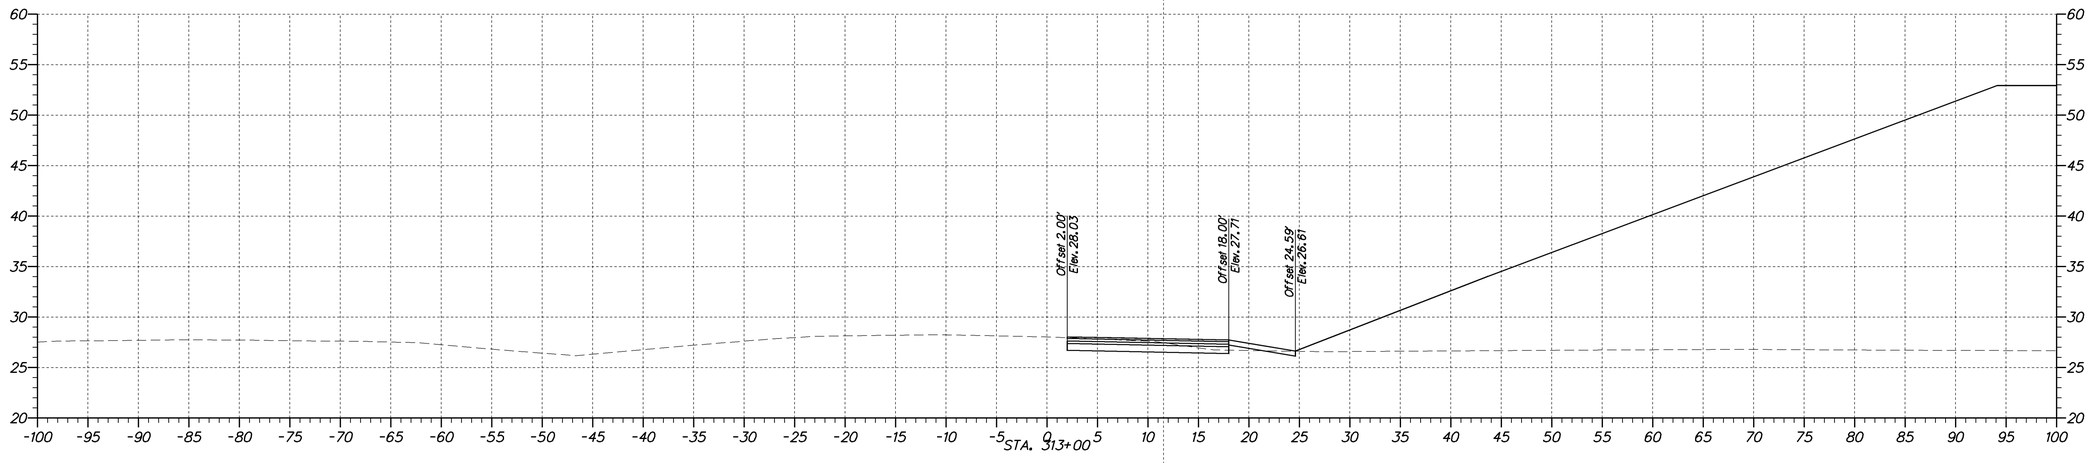

DELAWARE DEPARTMENT OF TRANSPORTATION

ADDENDUMS / REVISIONS

SCALE 0 7.5 15 22.5 FEET

SR 1, THOMPSONVILLE GRADE SEPARATED INTERSECTION

CONTRACT	BRIDGE NO.	X
T200412201	DESIGNED BY:	
COUNTY	CHECKED BY:	
KENT		

CROSS SECTIONS
STA. 313+00 TO STA. 314+50
RAMP A

SHEET NO.
29
TOTAL SHTS.
79

station range sheet number total sheets

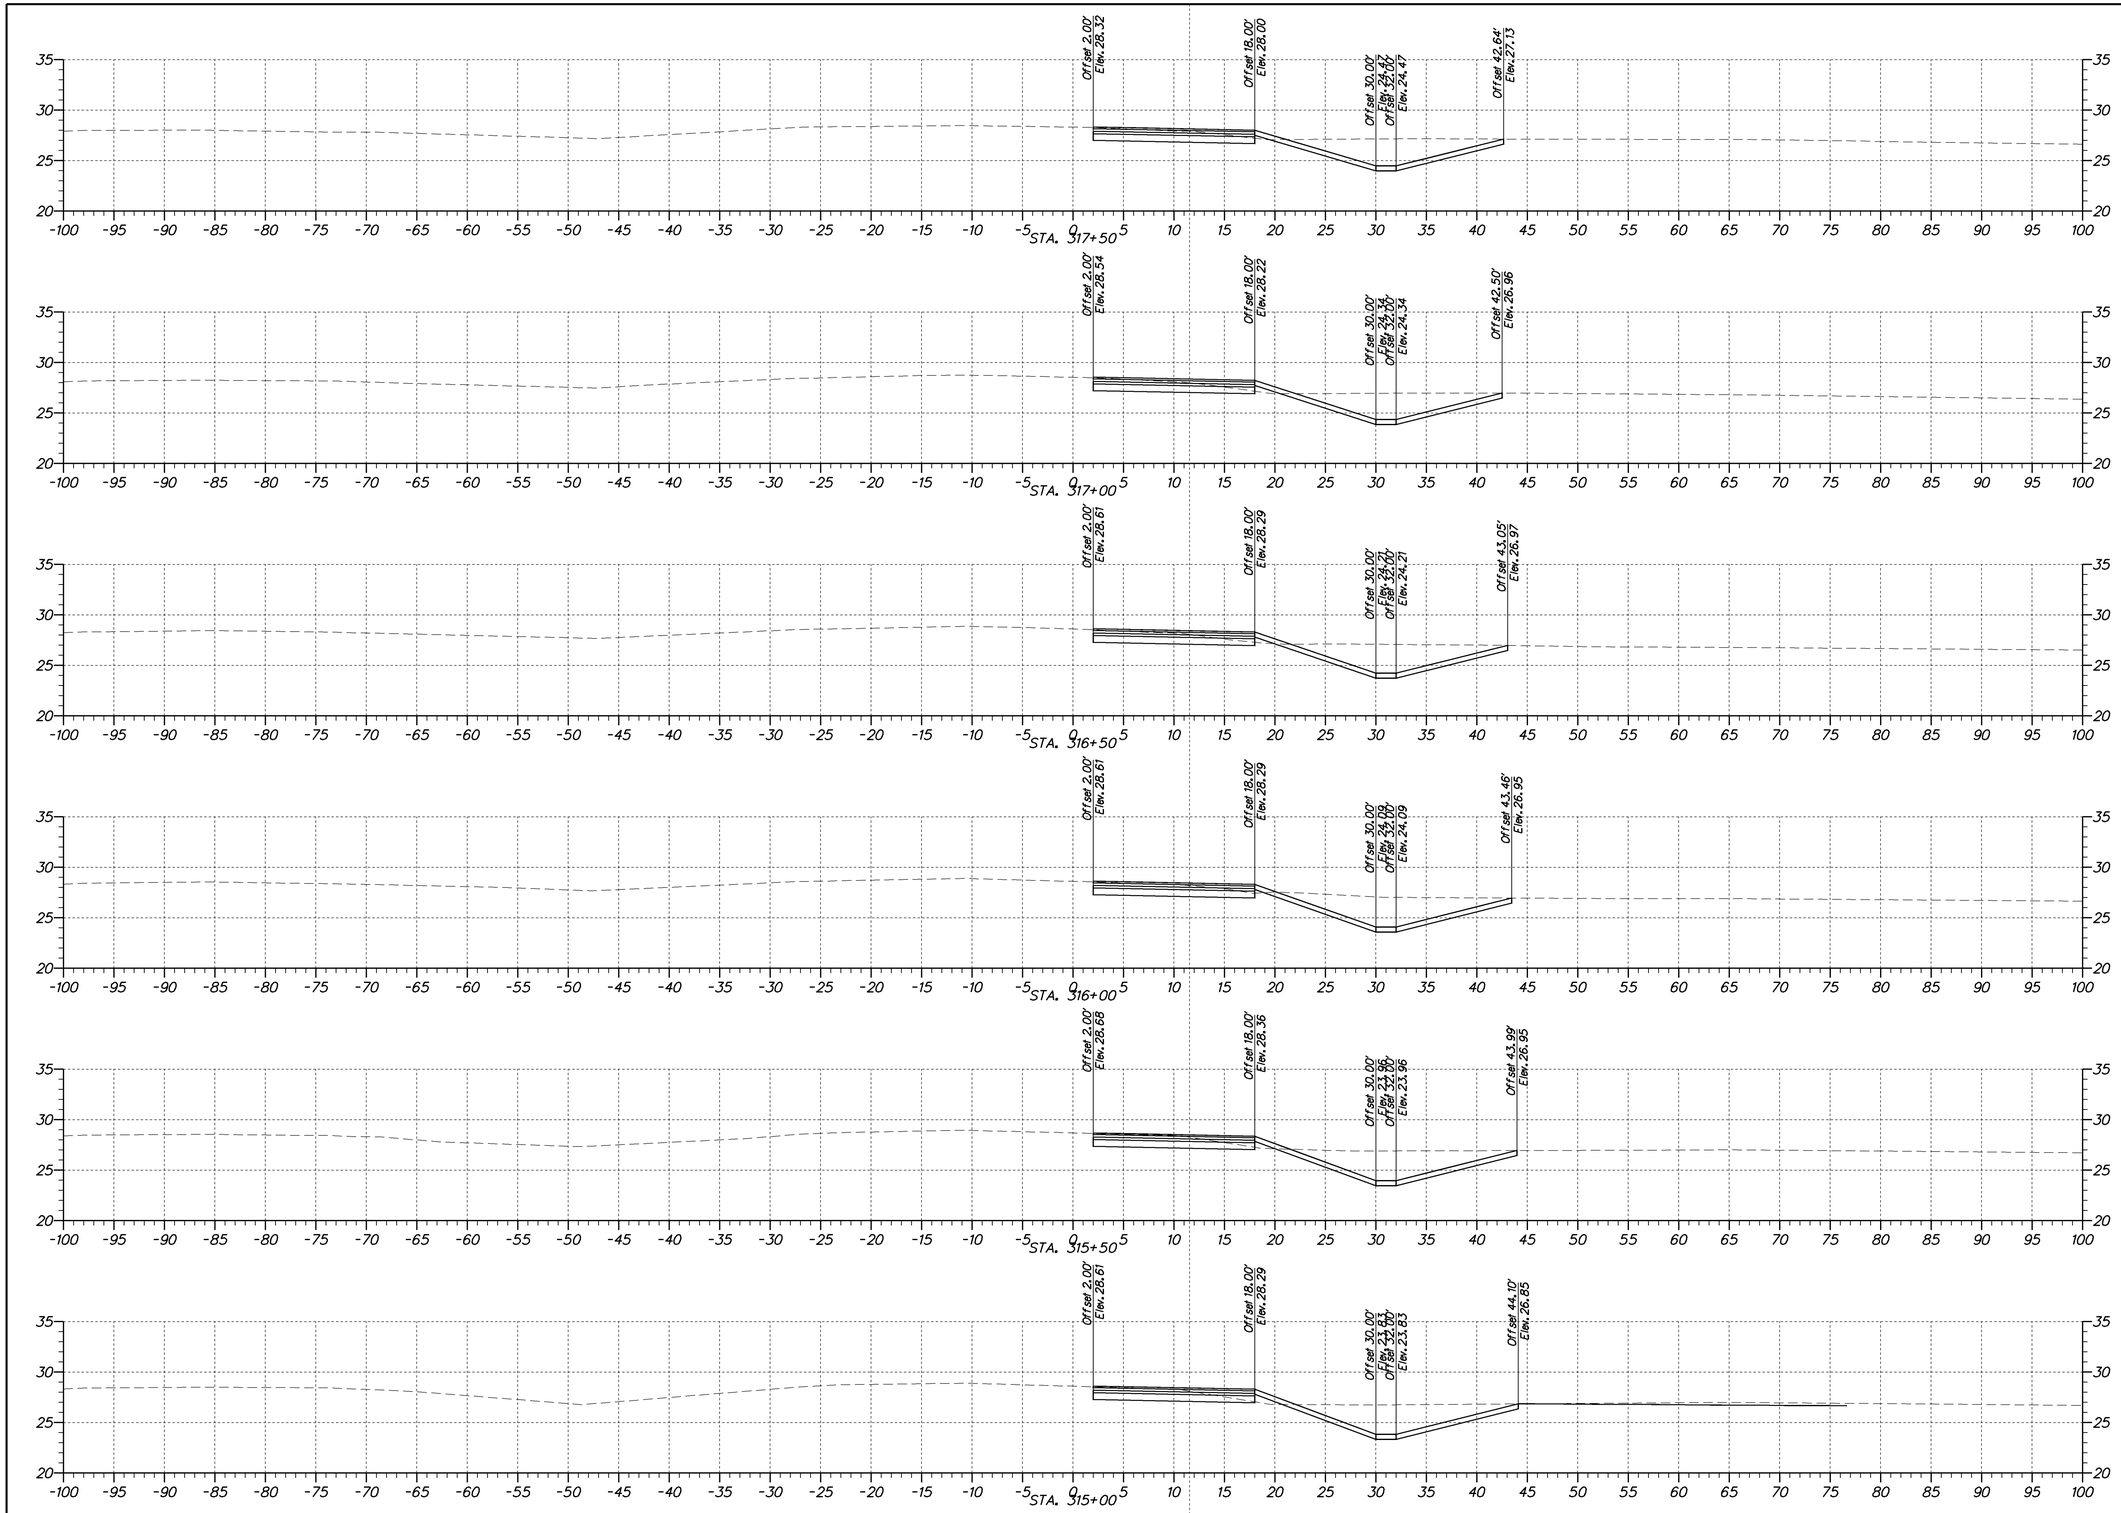

DELAWARE
DEPARTMENT OF TRANSPORTATION

ADDENDUMS / REVISIONS

SCALE
0 7.5 15 22.5
FEET

SR 1, THOMPSONVILLE
GRADE SEPARATED
INTERSECTION

CONTRACT	BRIDGE NO.	X
T200412201	DESIGNED BY:	
COUNTY	CHECKED BY:	
KENT		

CROSS SECTIONS
STA. 315+00 TO STA. 317+50
RAMP A

SHEET NO.
30
TOTAL SHTS.
79

station range | sheet number | total sheets

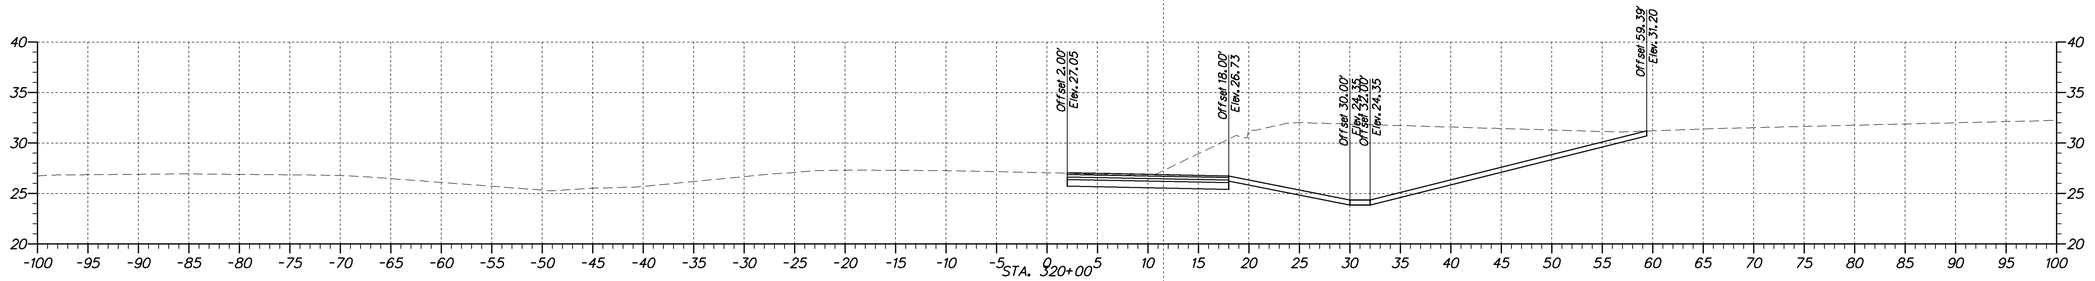

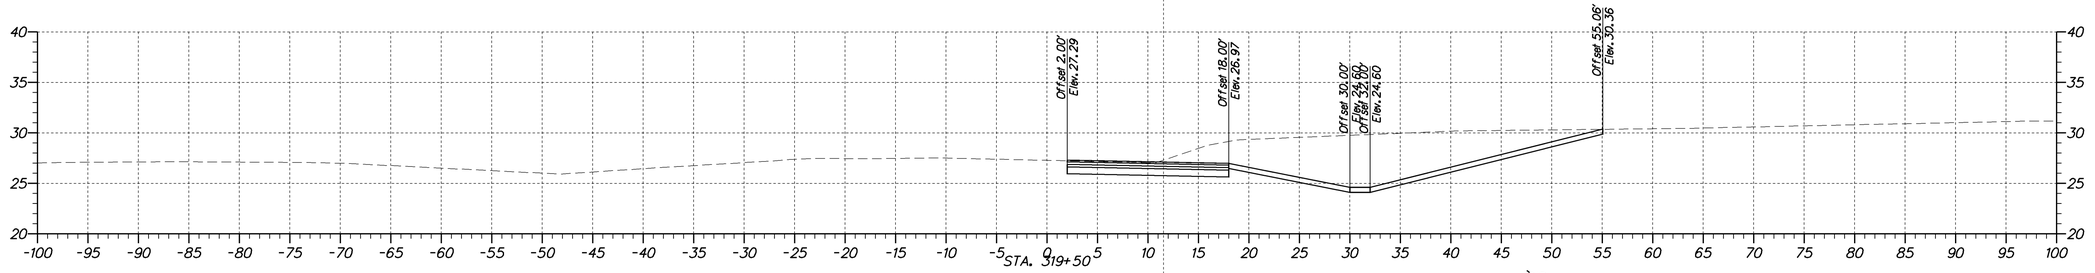

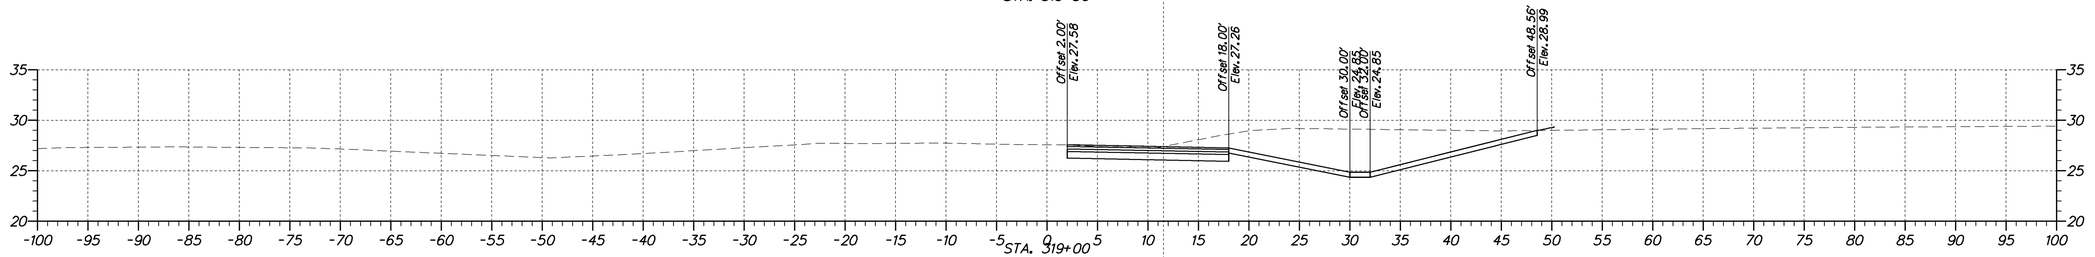

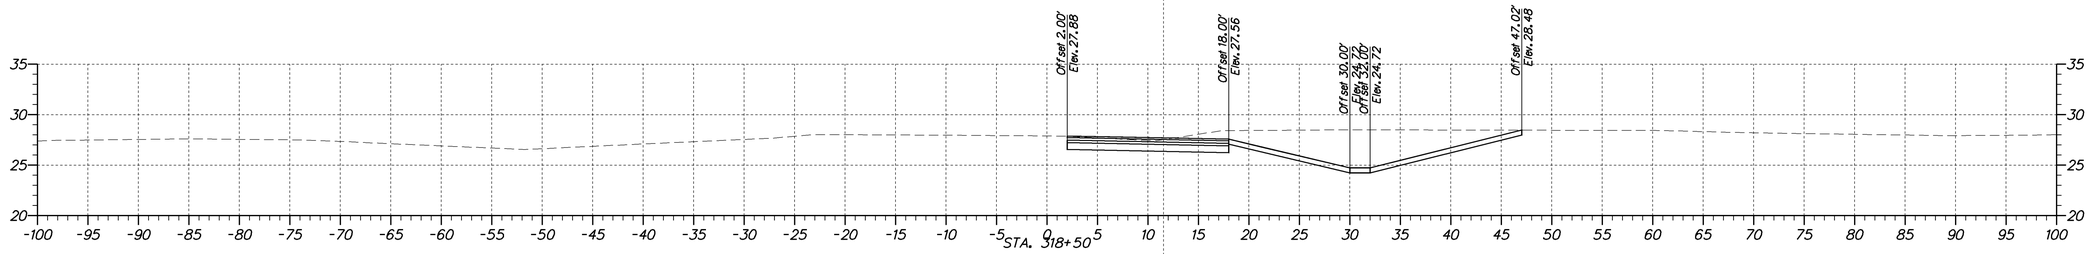

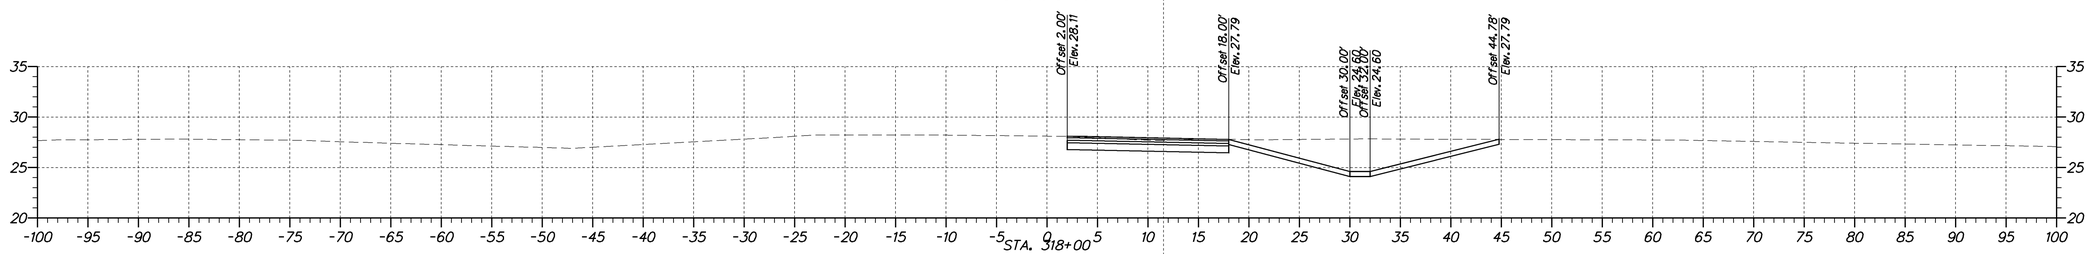

DELAWARE
DEPARTMENT OF TRANSPORTATION

ADDENDUMS / REVISIONS

SCALE
0 7.5 15 22.5
FEET

SR 1, THOMPSONVILLE
GRADE SEPARATED
INTERSECTION

CONTRACT	BRIDGE NO.	X
T200412201	DESIGNED BY:	
COUNTY	CHECKED BY:	
KENT		

CROSS SECTIONS
STA. 318+00 TO STA. 320+00
RAMP A

SHEET NO.
31
TOTAL SHTS.
79

station range sheet number total sheets

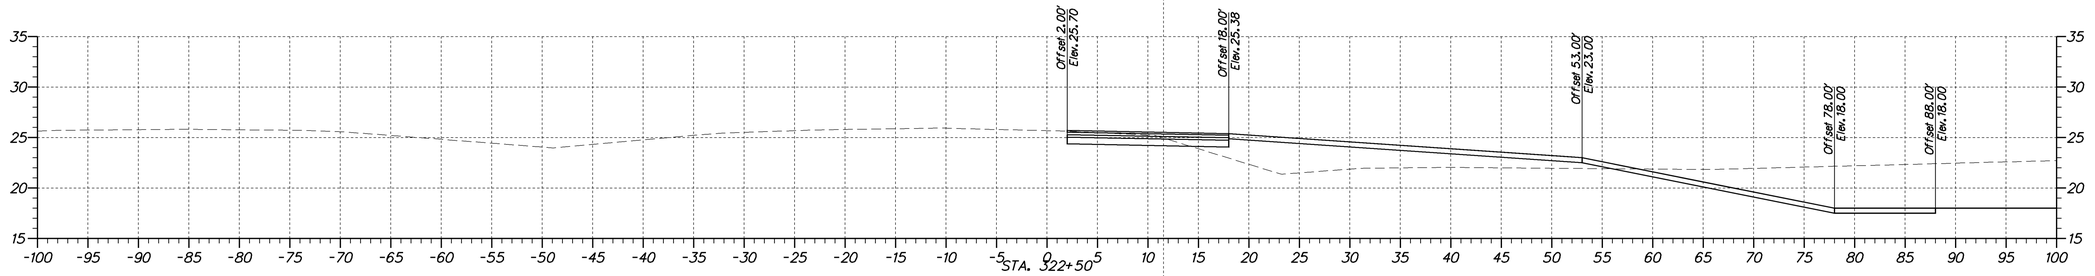

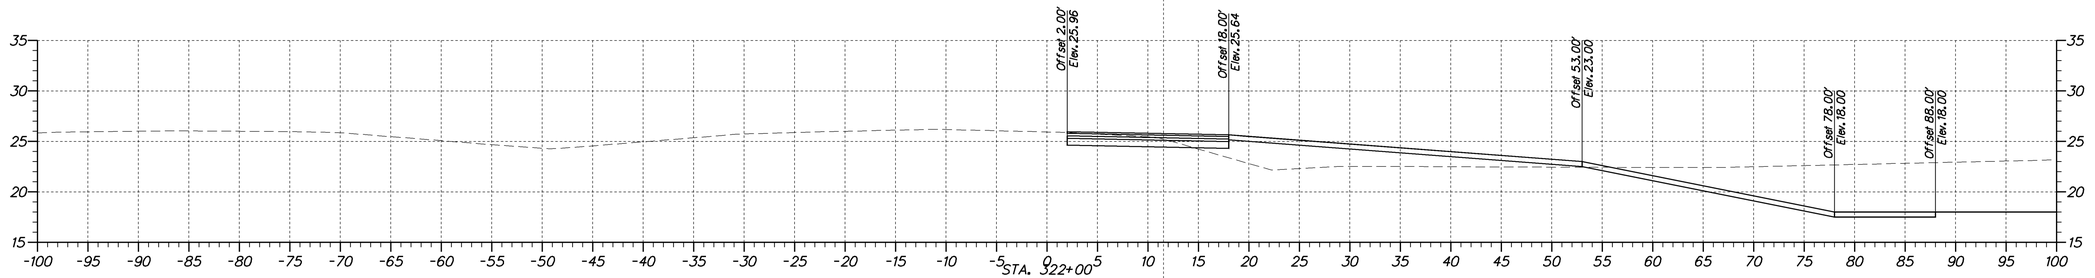

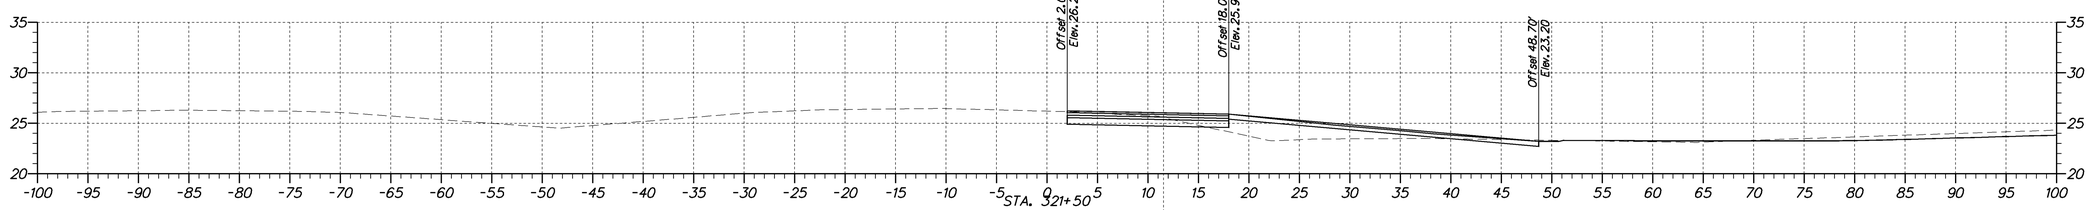

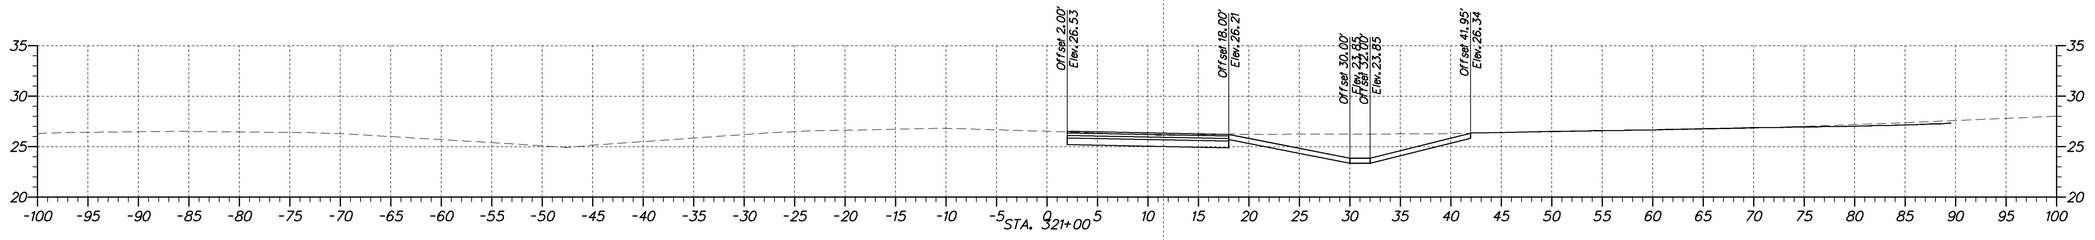

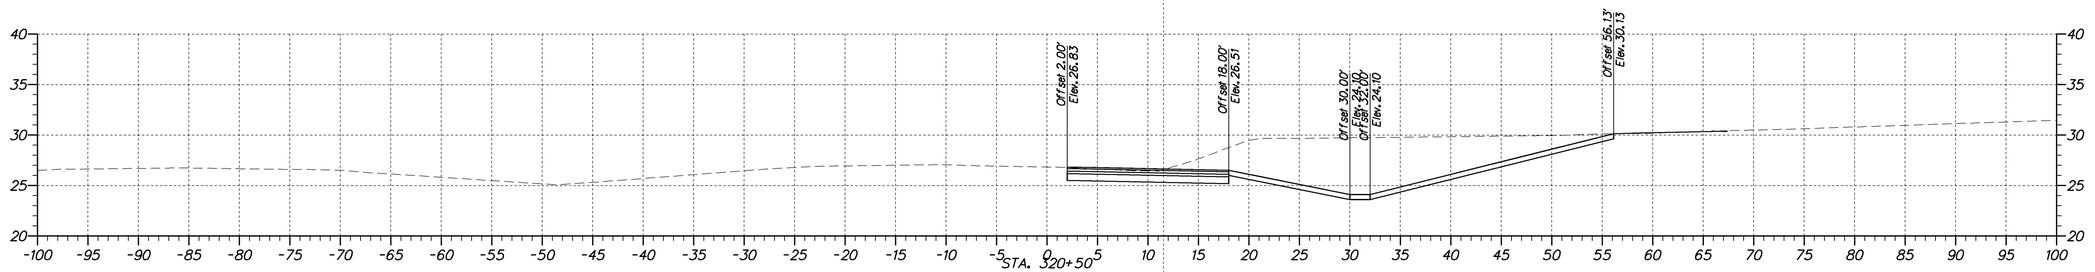

DELAWARE DEPARTMENT OF TRANSPORTATION

ADDENDUMS / REVISIONS

SCALE
0 7.5 15 22.5
FEET

SR 1, THOMPSONVILLE GRADE SEPARATED INTERSECTION

CONTRACT	BRIDGE NO.	X
T200412201	DESIGNED BY:	
COUNTY	CHECKED BY:	
KENT		

CROSS SECTIONS

STA. 320+50 TO STA. 322+50
RAMP A

SHEET NO.
32
TOTAL SHTS.
79

station range sheet number total sheets

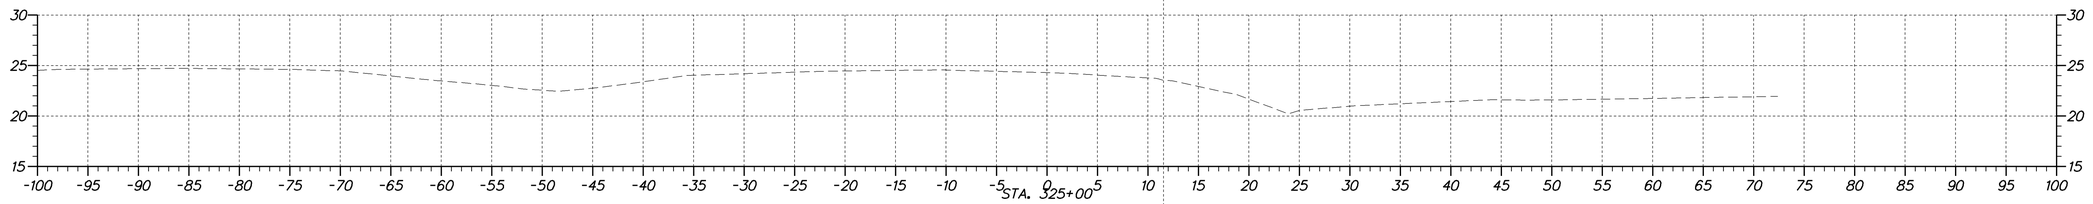

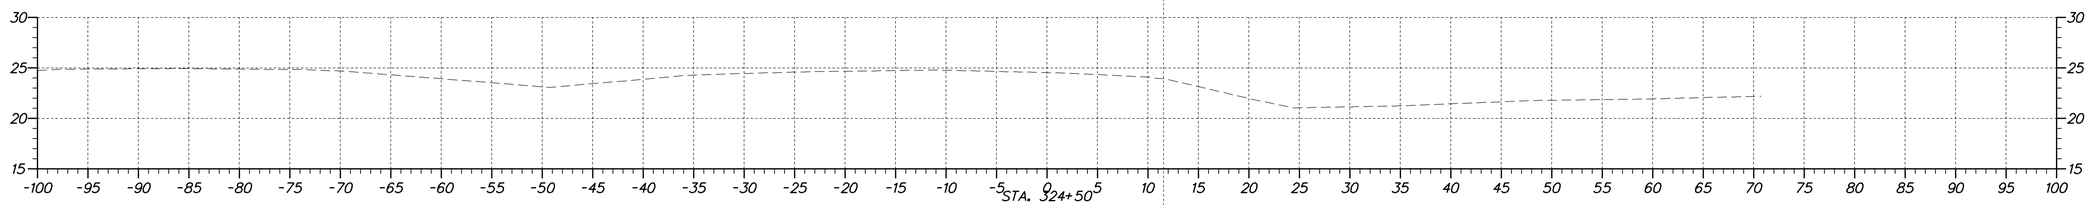

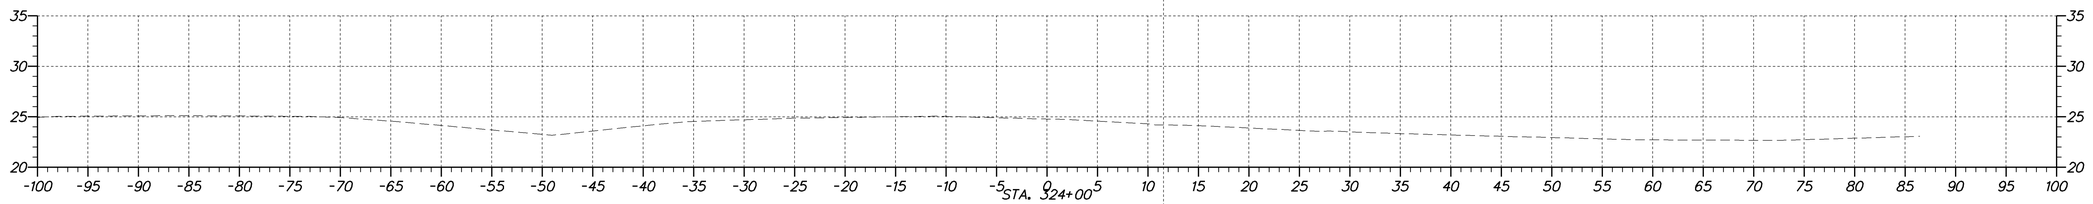

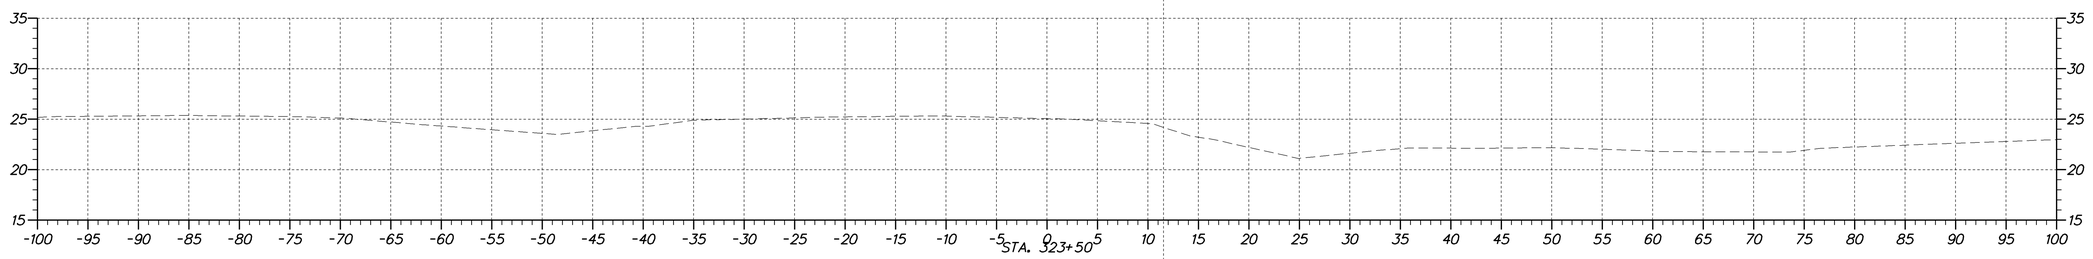

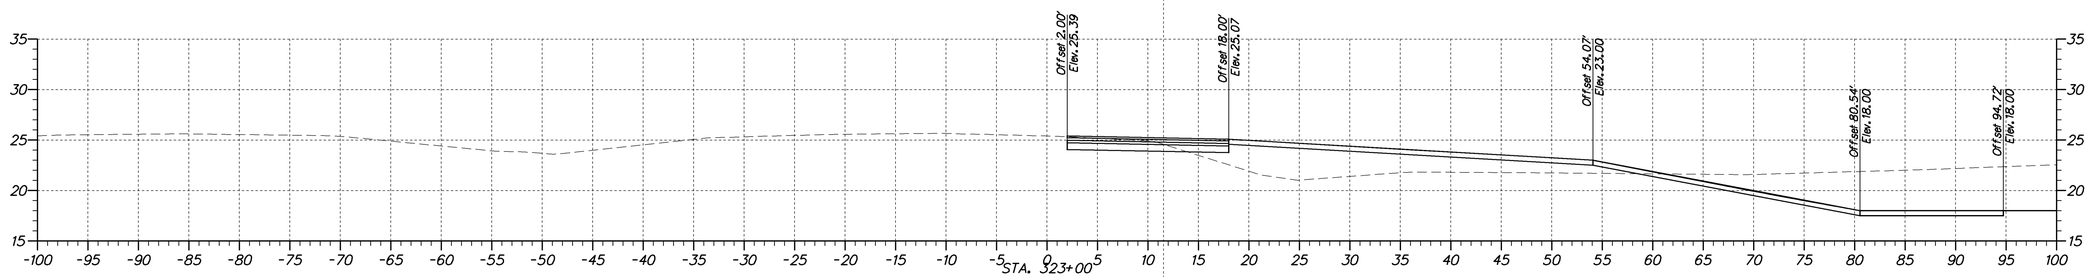

DELAWARE DEPARTMENT OF TRANSPORTATION

ADDENDUMS / REVISIONS

SCALE
0 7.5 15 22.5
FEET

SR 1, THOMPSONVILLE GRADE SEPARATED INTERSECTION

CONTRACT	BRIDGE NO.	X
T200412201	DESIGNED BY:	
COUNTY		
KENT	CHECKED BY:	

CROSS SECTIONS
STA. 323+00 TO STA. 325+00
RAMP A

SHEET NO.
33
TOTAL SHTS.
79

station range sheet number total sheets

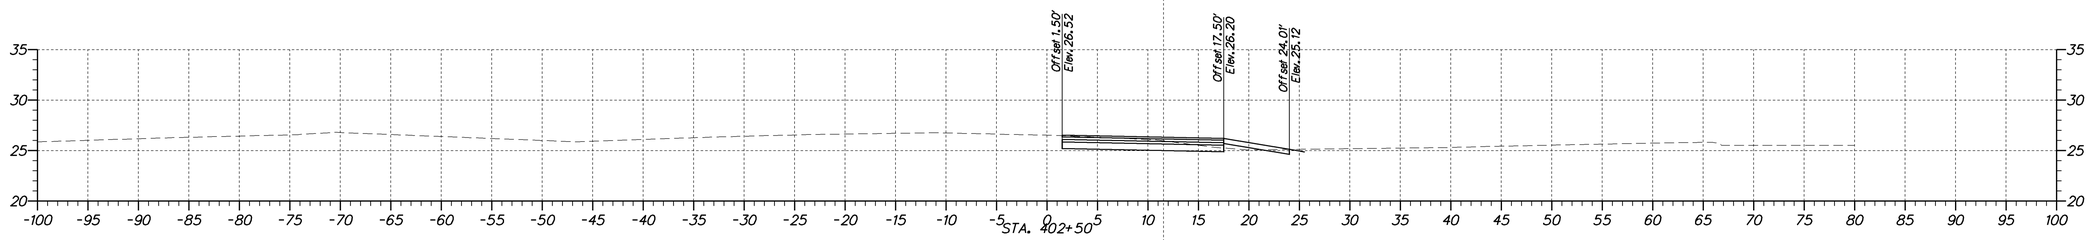

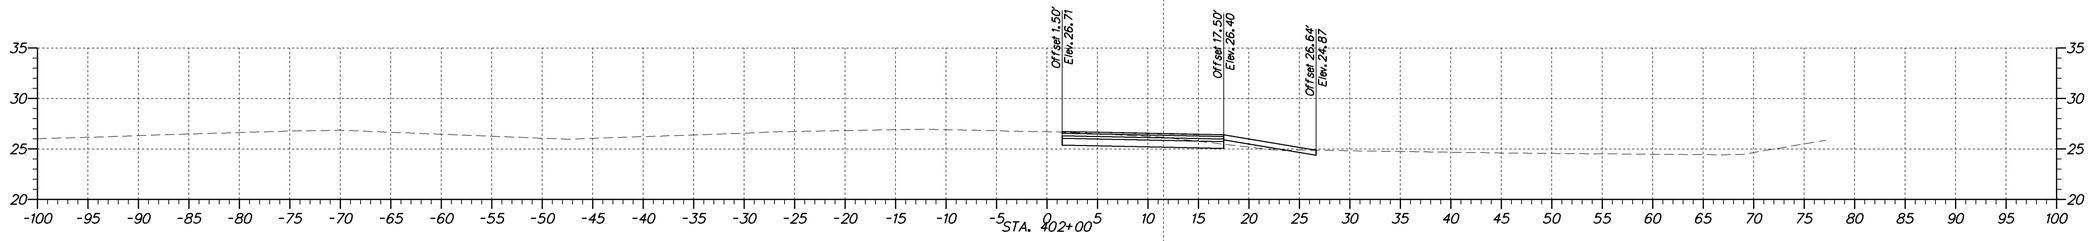

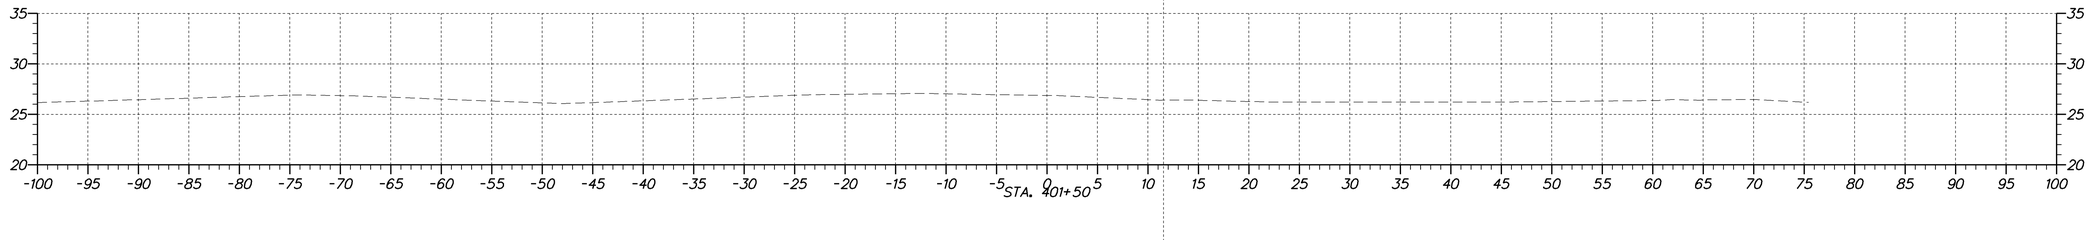

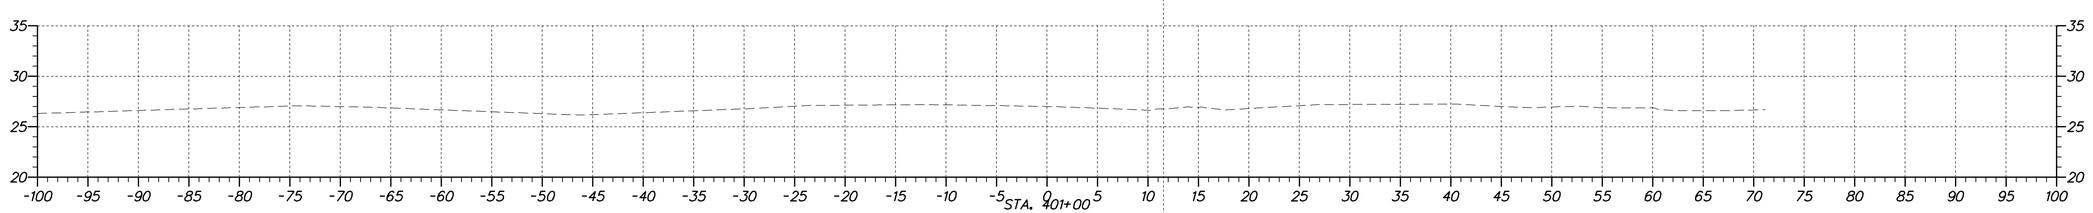

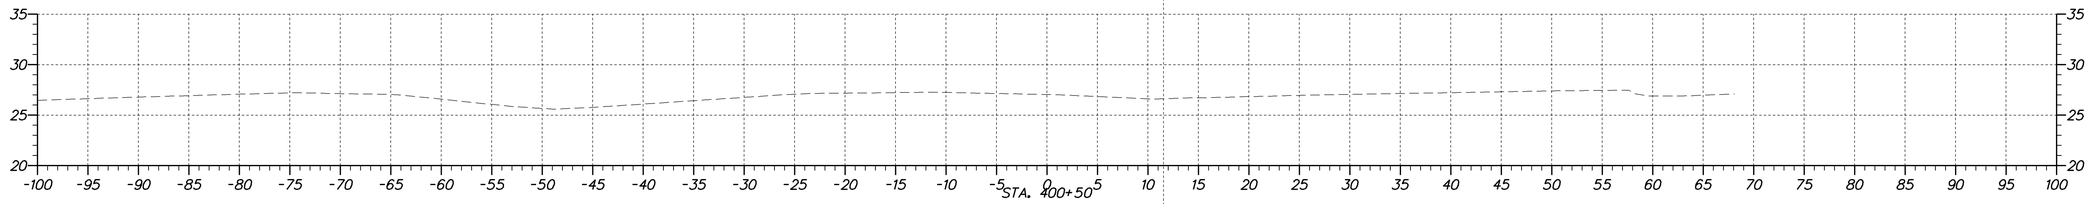

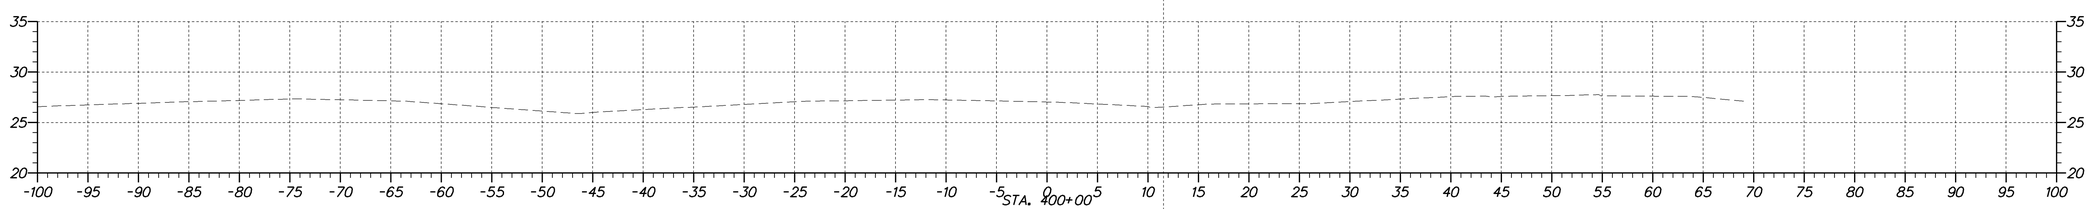

DELAWARE
DEPARTMENT OF TRANSPORTATION

ADDENDUMS / REVISIONS

SCALE
0 7.5 15 22.5
FEET

SR 1, THOMPSONVILLE
GRADE SEPARATED
INTERSECTION

CONTRACT	BRIDGE NO.	X
T200412201	DESIGNED BY:	
COUNTY	CHECKED BY:	
KENT		

CROSS SECTIONS
STA. 400+00 TO STA. 402+50
RAMP B

SHEET NO.
34
TOTAL SHTS.
79

station range sheet number total sheets

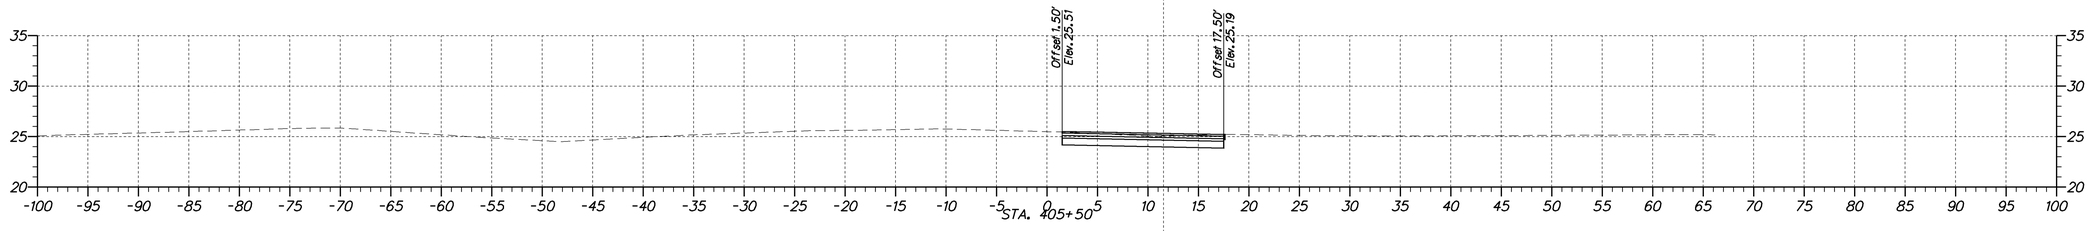

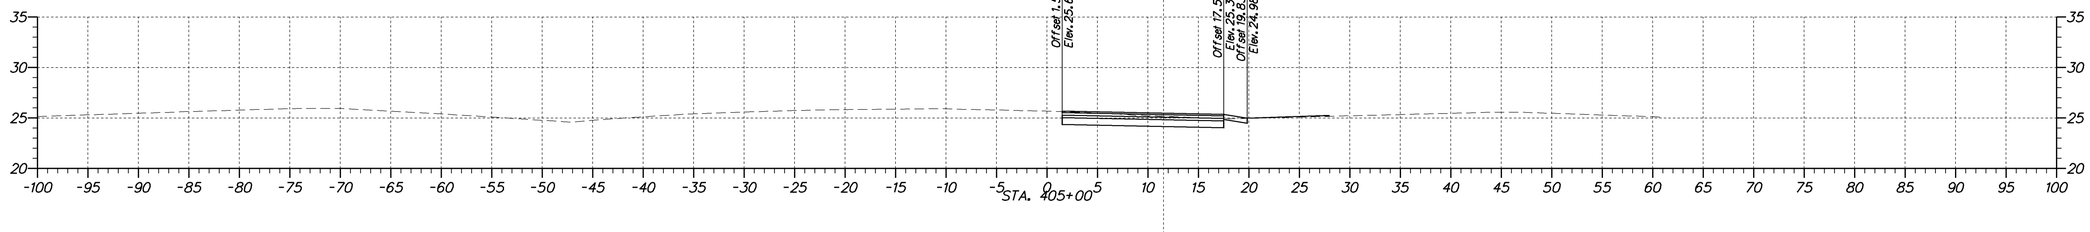

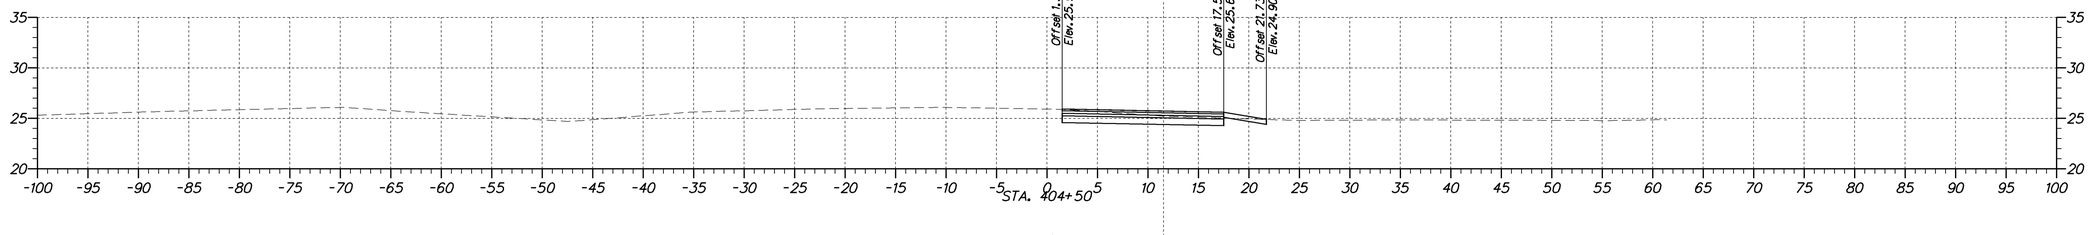

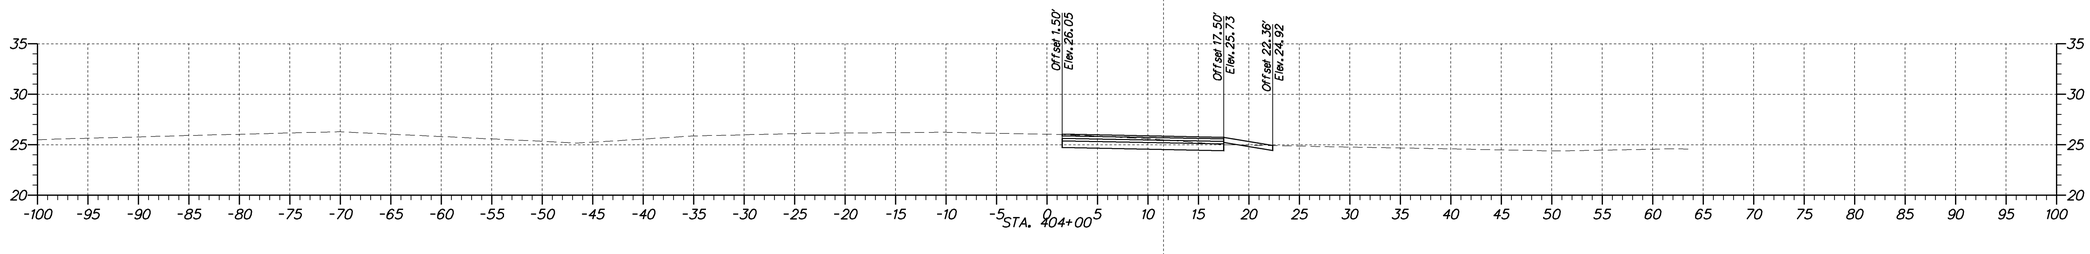

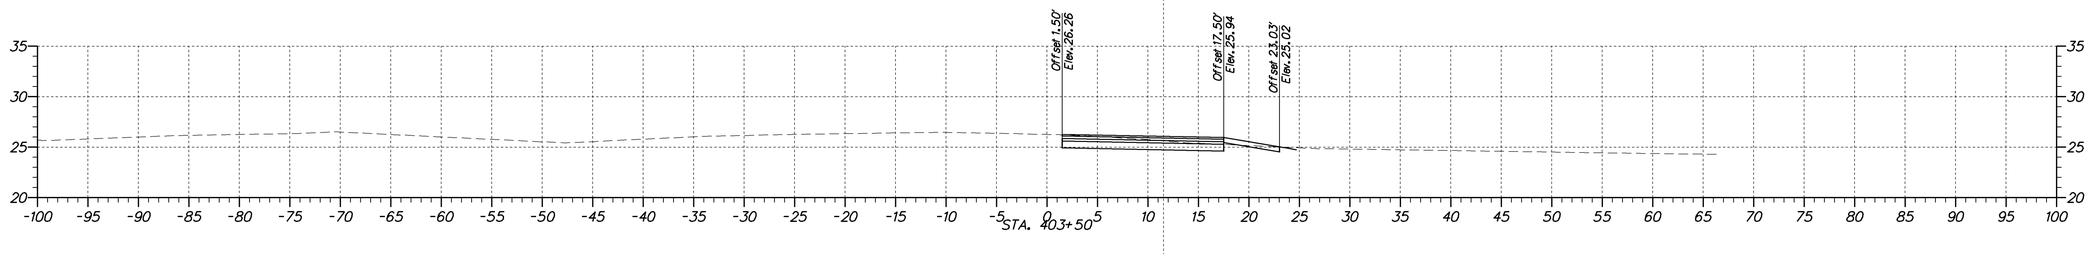

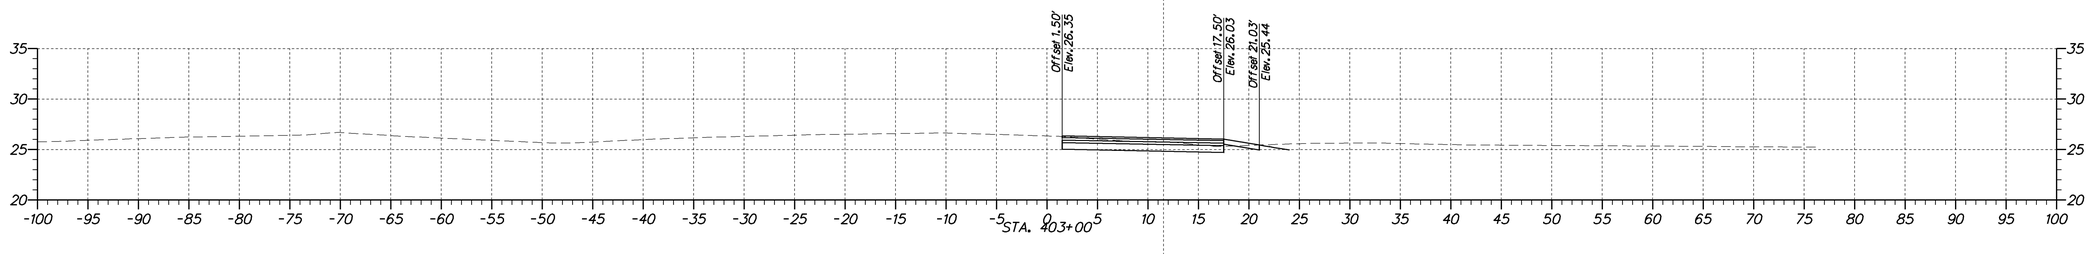

DELAWARE DEPARTMENT OF TRANSPORTATION

ADDENDUMS / REVISIONS

SCALE
0 7.5 15 22.5
FEET

SR 1, THOMPSONVILLE GRADE SEPARATED INTERSECTION

CONTRACT	BRIDGE NO.	X
T200412201	DESIGNED BY:	
COUNTY	CHECKED BY:	
KENT		

CROSS SECTIONS
STA. 403+00 TO STA. 405+50
RAMP B

SHEET NO.
35
TOTAL SHTS.
79

station range sheet number total sheets

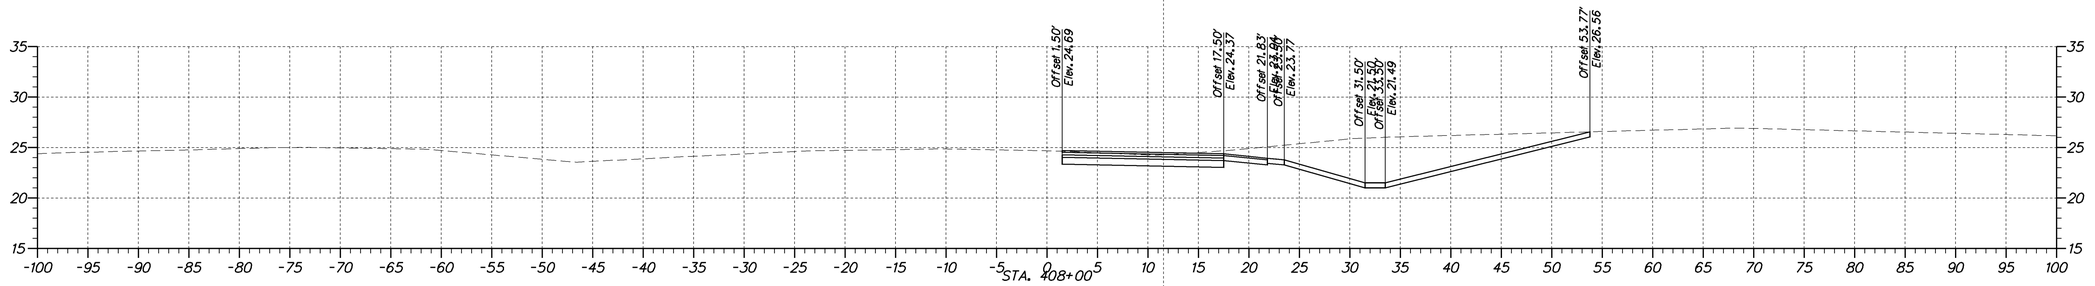

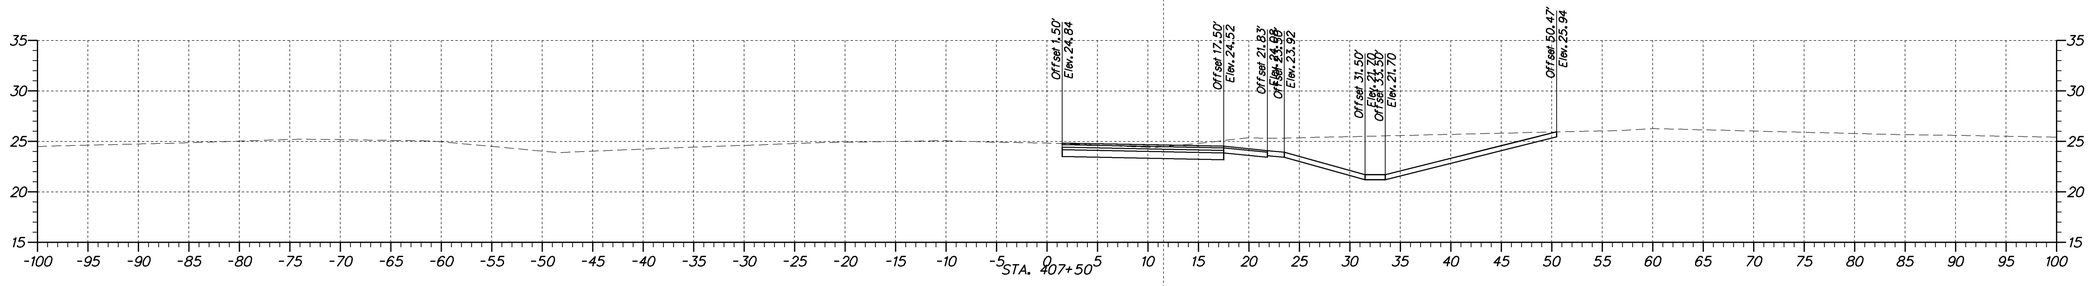

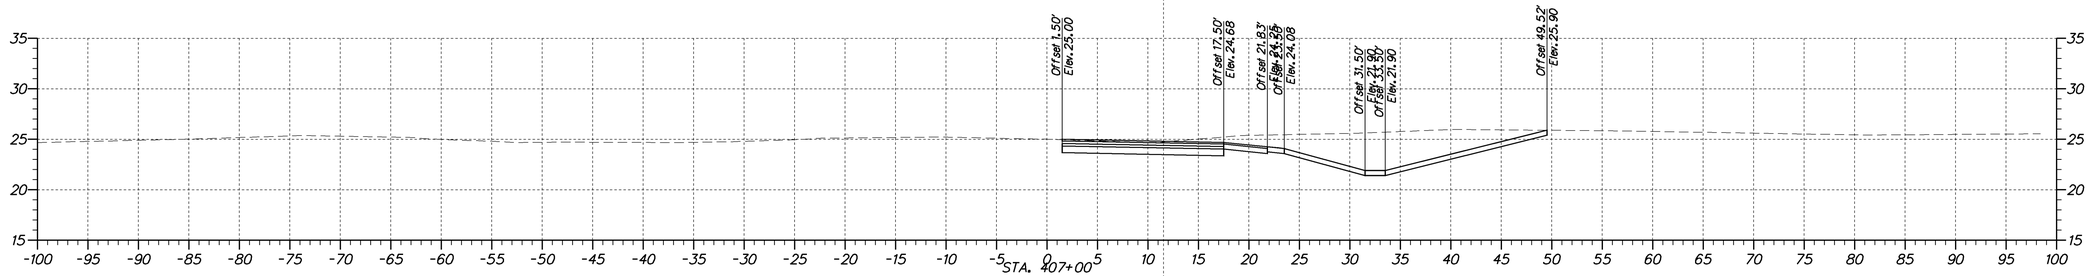

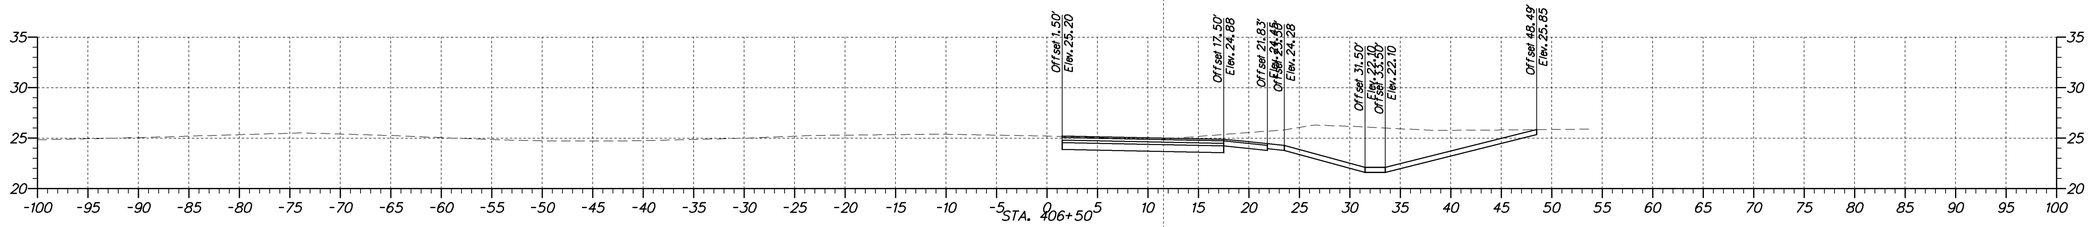

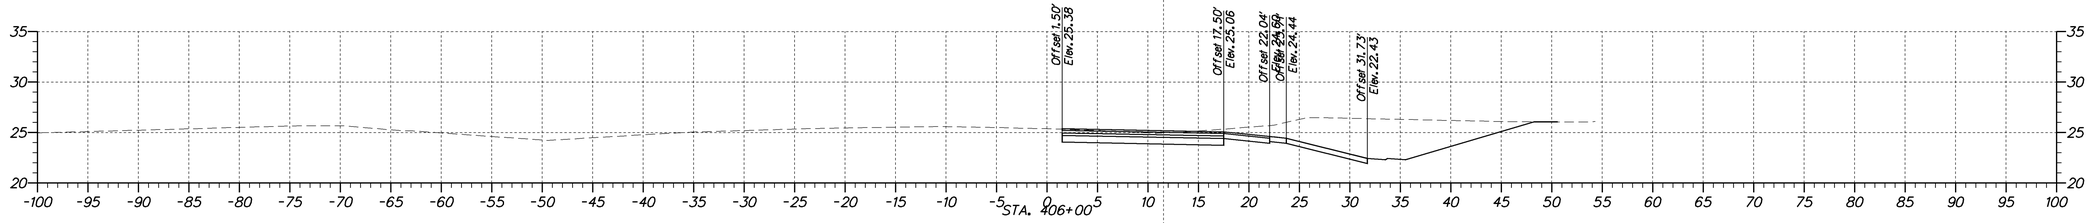

DELAWARE DEPARTMENT OF TRANSPORTATION

ADDENDUMS / REVISIONS

SCALE
0 7.5 15 22.5
FEET

SR 1, THOMPSONVILLE GRADE SEPARATED INTERSECTION

CONTRACT	BRIDGE NO.	X
T200412201	DESIGNED BY:	
COUNTY	CHECKED BY:	
KENT		

CROSS SECTIONS
STA. 406+00 TO STA. 408+00
RAMP B

SHEET NO.
36
TOTAL SHTS.
79

station range sheet number total sheets

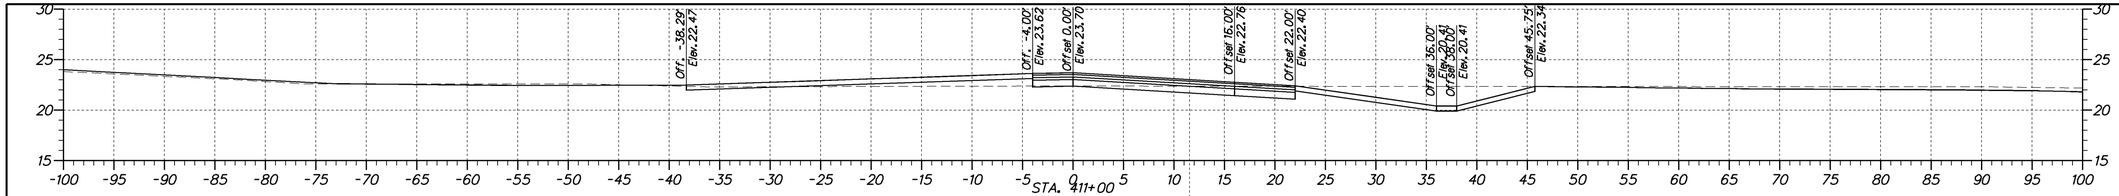

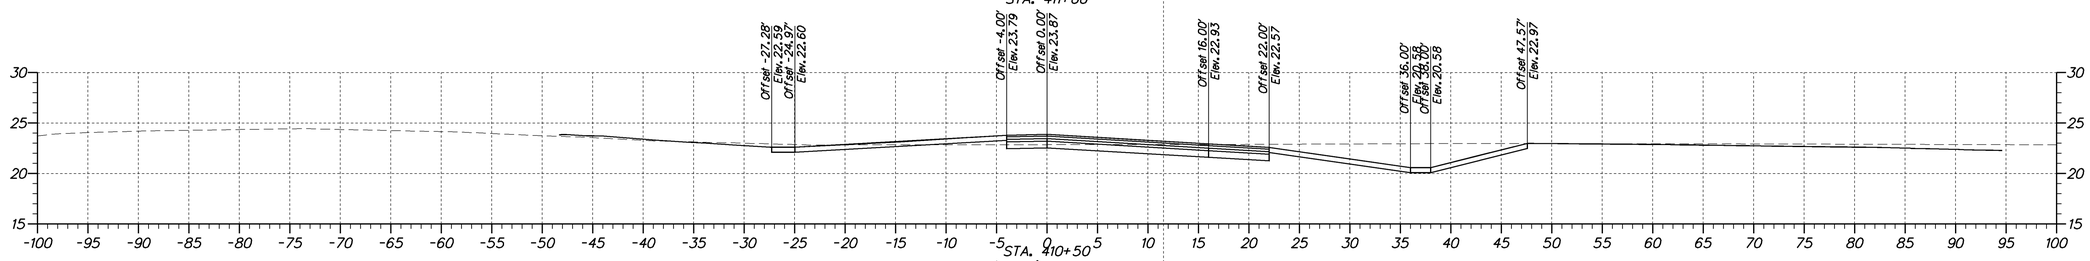

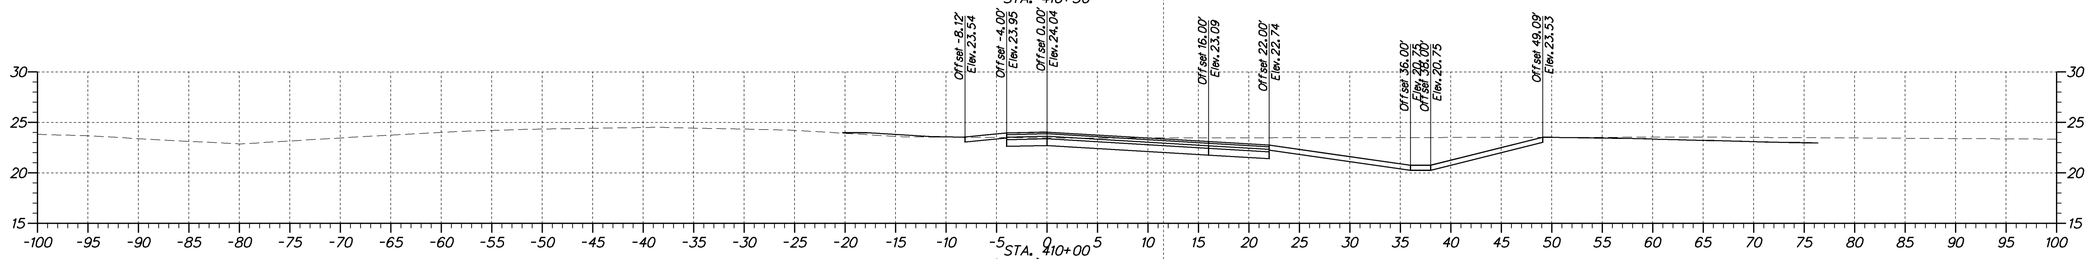

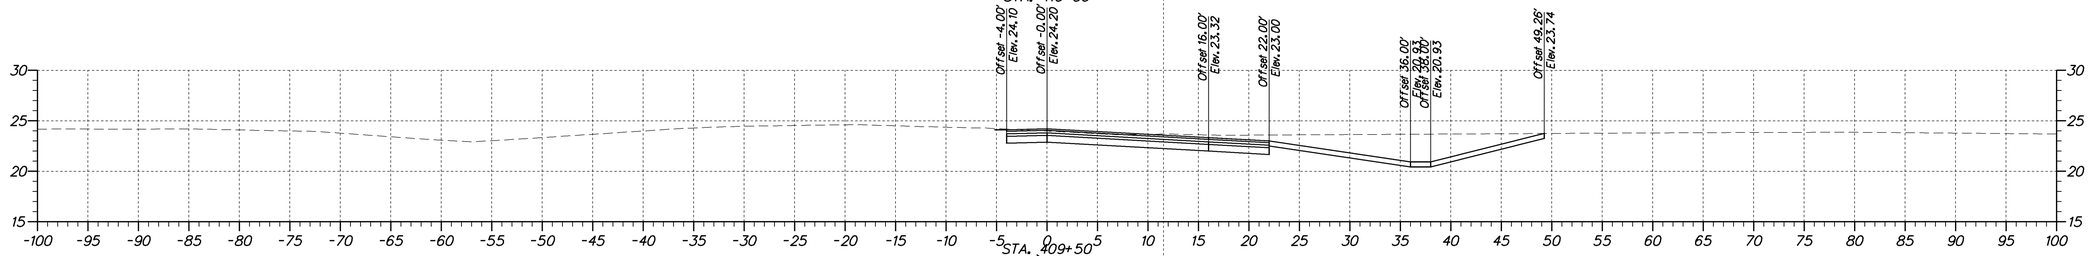

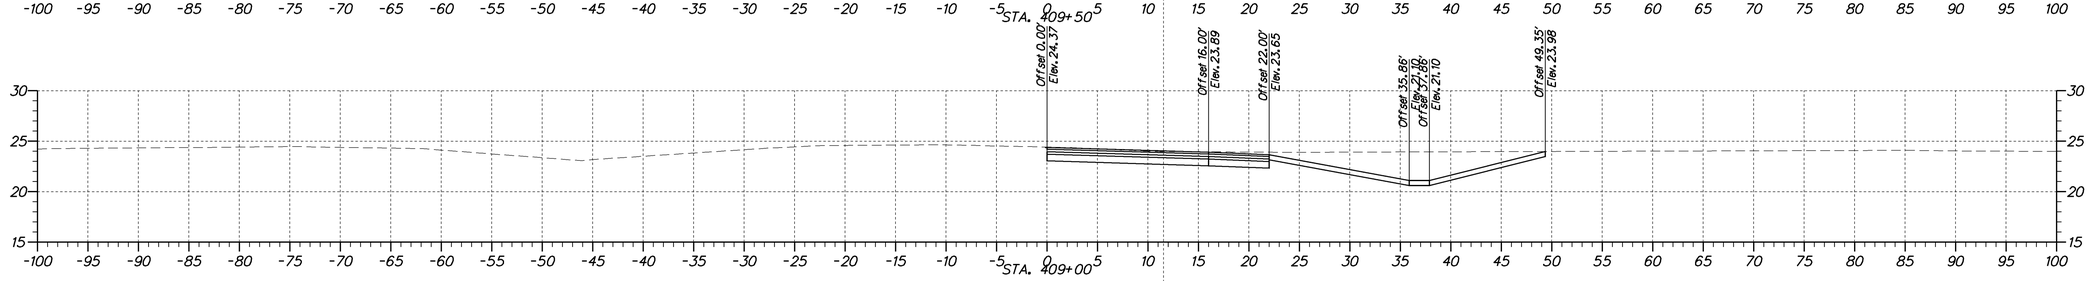

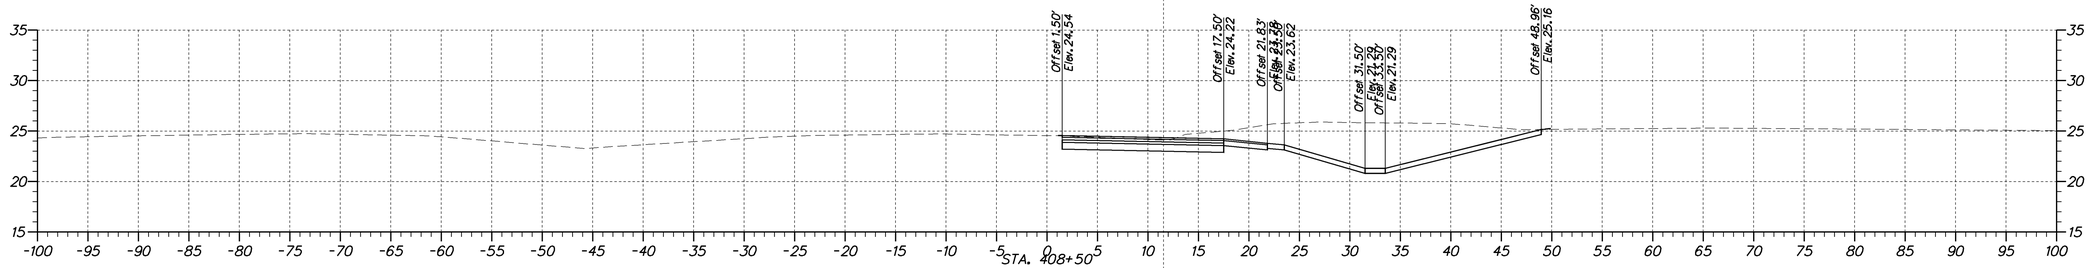

DELAWARE DEPARTMENT OF TRANSPORTATION	ADDENDUMS / REVISIONS	SCALE 0 7.5 15 22.5 FEET	**SR 1, THOMPSONVILLE GRADE SEPARATED INTERSECTION**	CONTRACT T200412201	BRIDGE NO. X	**CROSS SECTIONS** STA. 408+50 TO STA. 411+00 RAMP B	SHEET NO. 37
				COUNTY KENT	DESIGNED BY:		TOTAL SHTS. 79
					CHECKED BY:		

station range sheet number total sheets

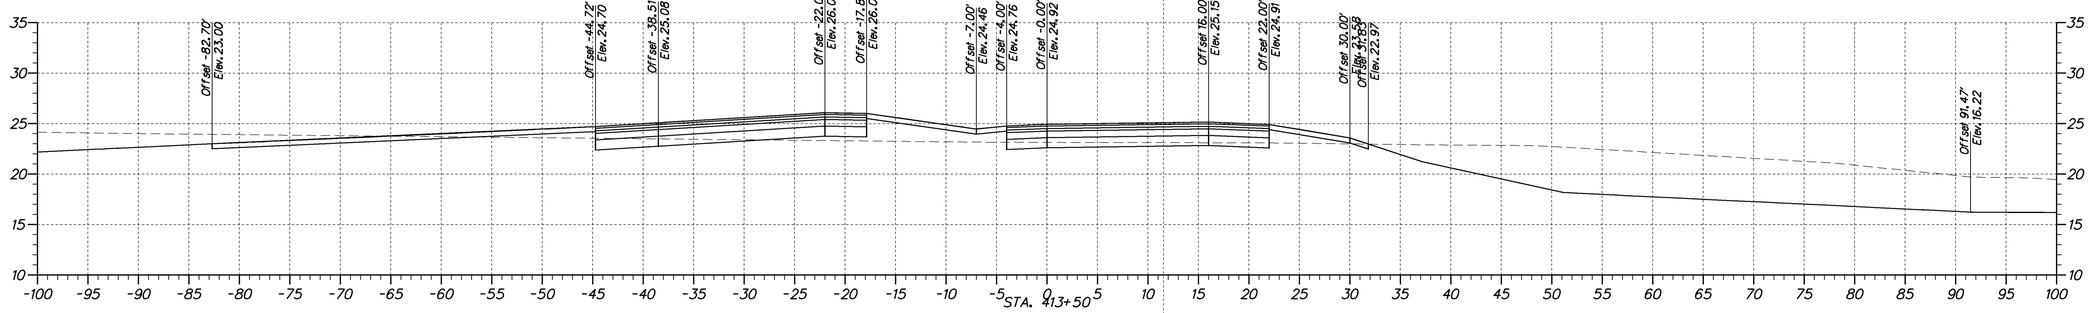

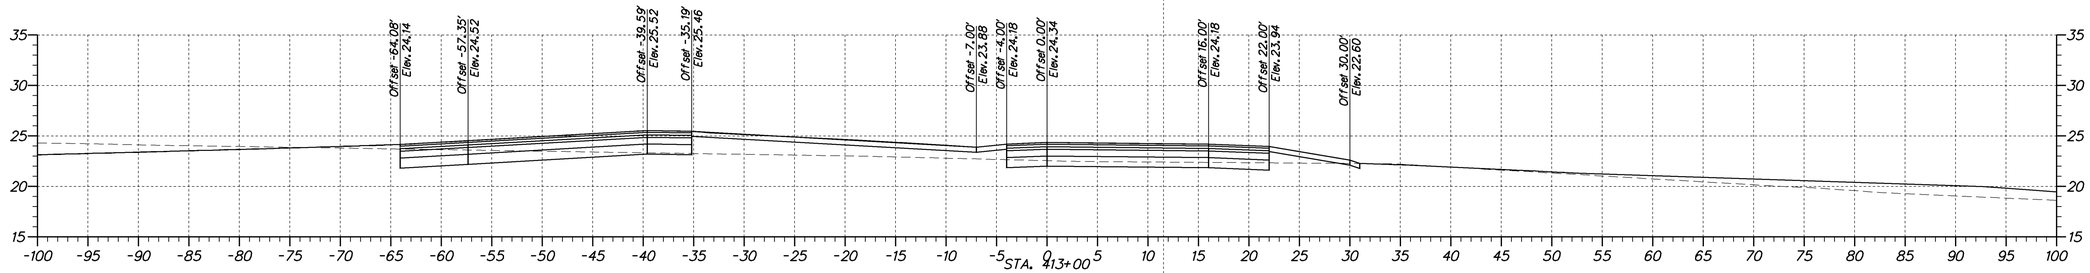

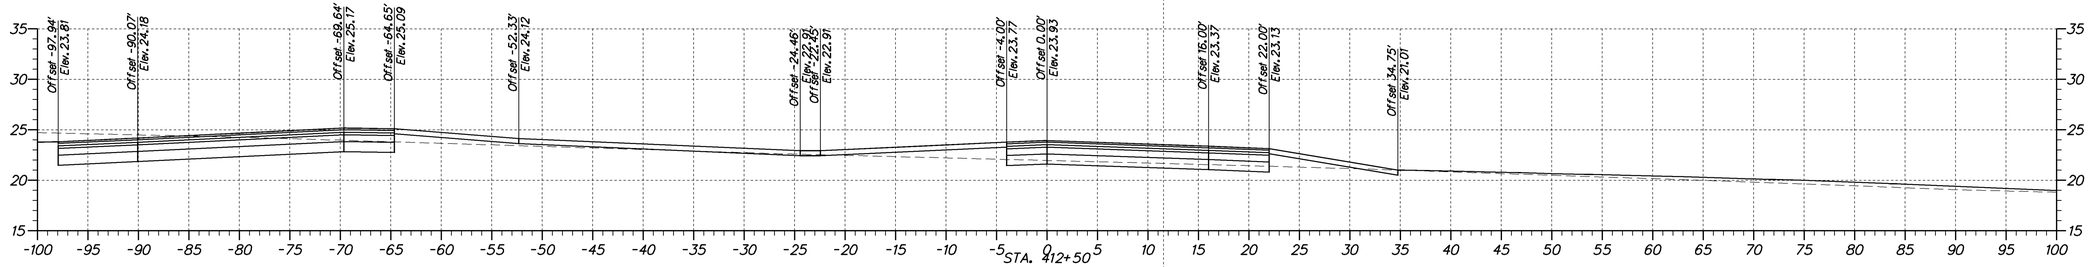

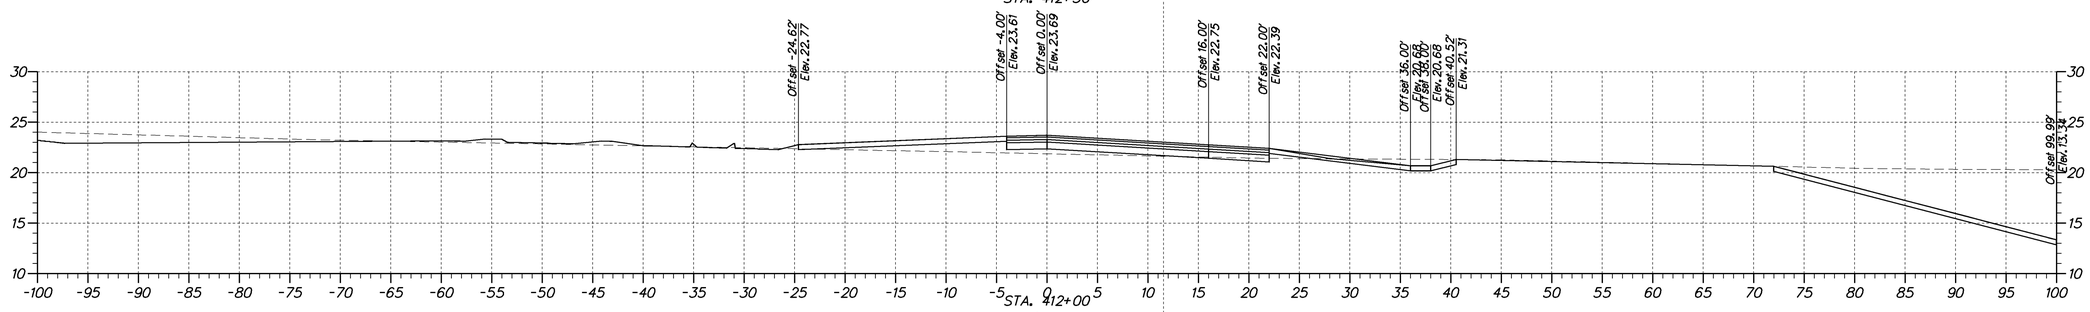

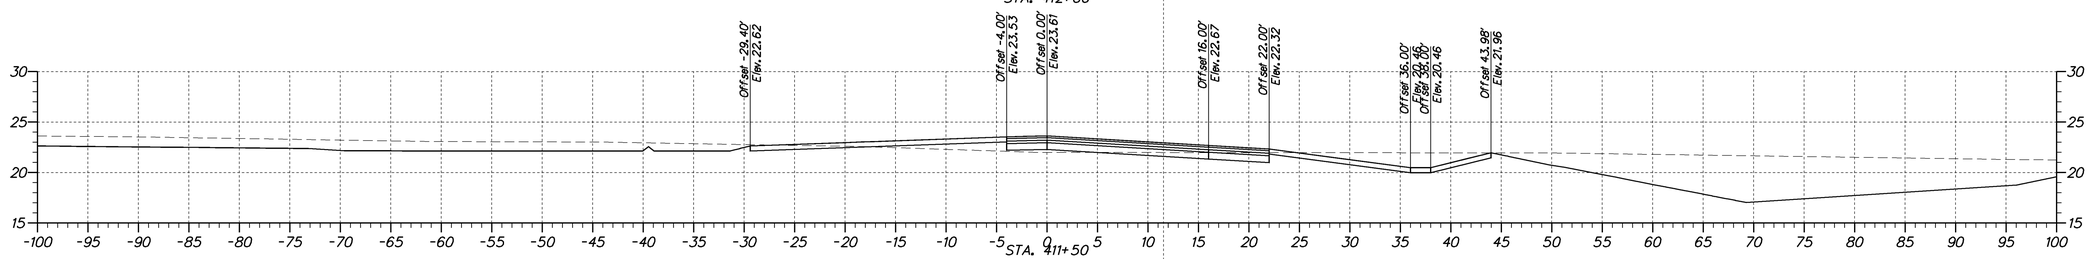

DELAWARE DEPARTMENT OF TRANSPORTATION

ADDENDUMS / REVISIONS

SCALE
0 7.5 15 22.5
FEET

SR 1, THOMPSONVILLE GRADE SEPARATED INTERSECTION

CONTRACT	BRIDGE NO.	X
T200412201	DESIGNED BY:	
COUNTY		
KENT	CHECKED BY:	

CROSS SECTIONS
STA. 411+50 TO STA. 413+50
RAMP B

SHEET NO.
38
TOTAL SHTS.
79

station range sheet number total sheets

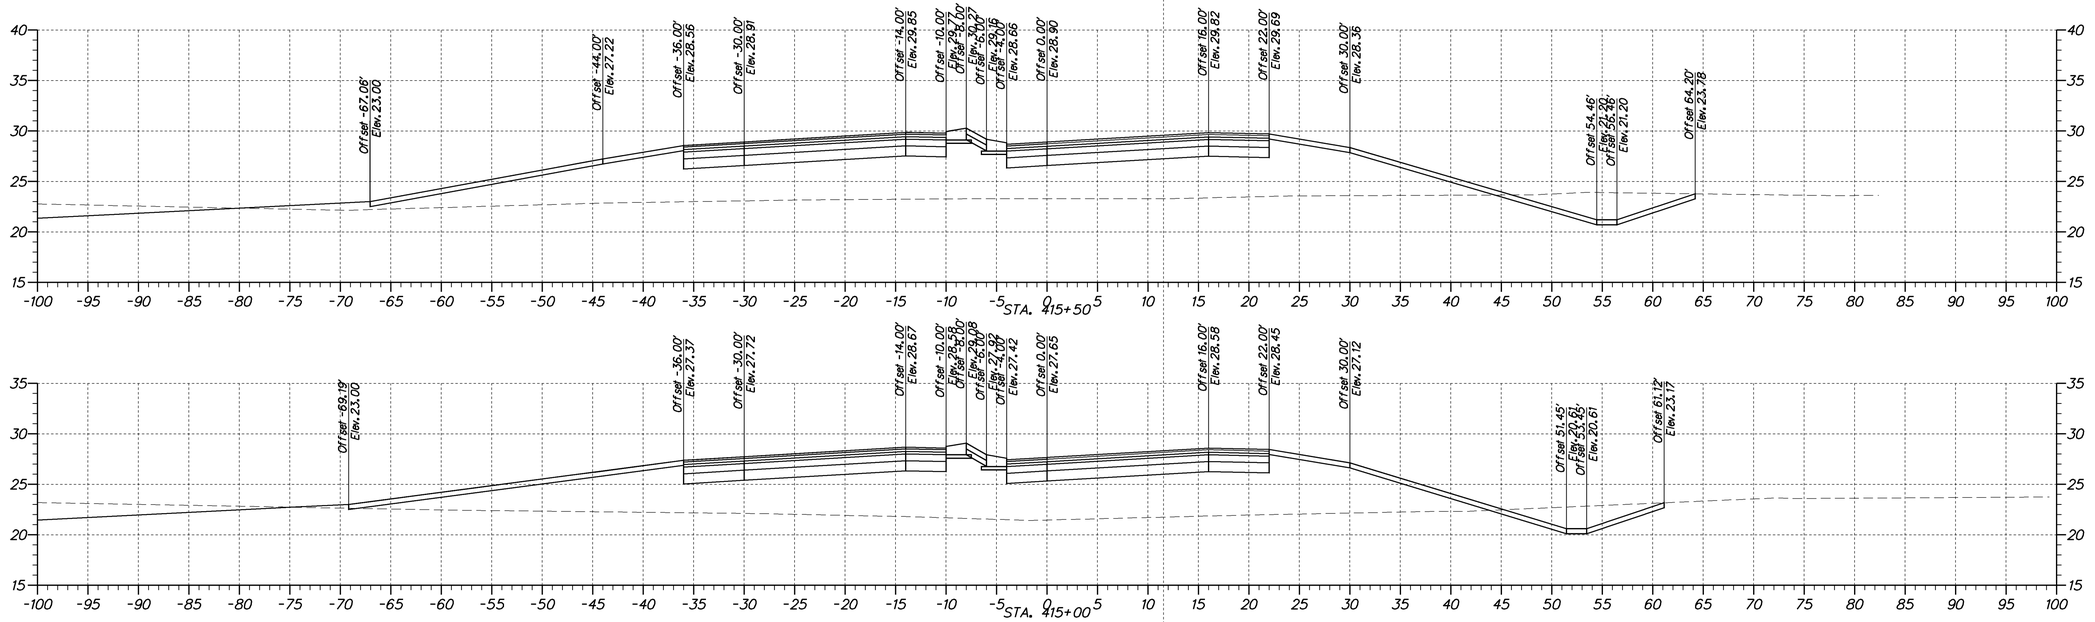

DELAWARE DEPARTMENT OF TRANSPORTATION

ADDENDUMS / REVISIONS

SCALE
0 7.5 15 22.5
FEET

SR 1, THOMPSONVILLE GRADE SEPARATED INTERSECTION

CONTRACT	BRIDGE NO.	X
T200412201	DESIGNED BY:	
COUNTY	CHECKED BY:	
KENT		

CROSS SECTIONS
STA. 414+00 TO STA. 415+50
RAMP B

SHEET NO.
39
TOTAL SHTS.
79

station range sheet number total sheets

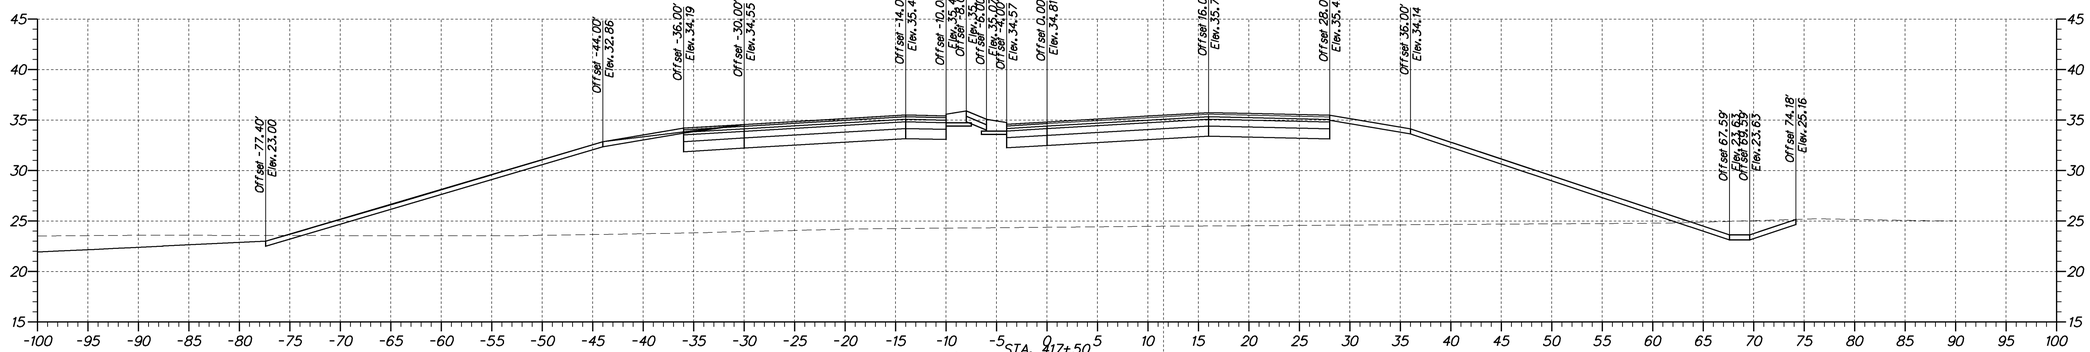

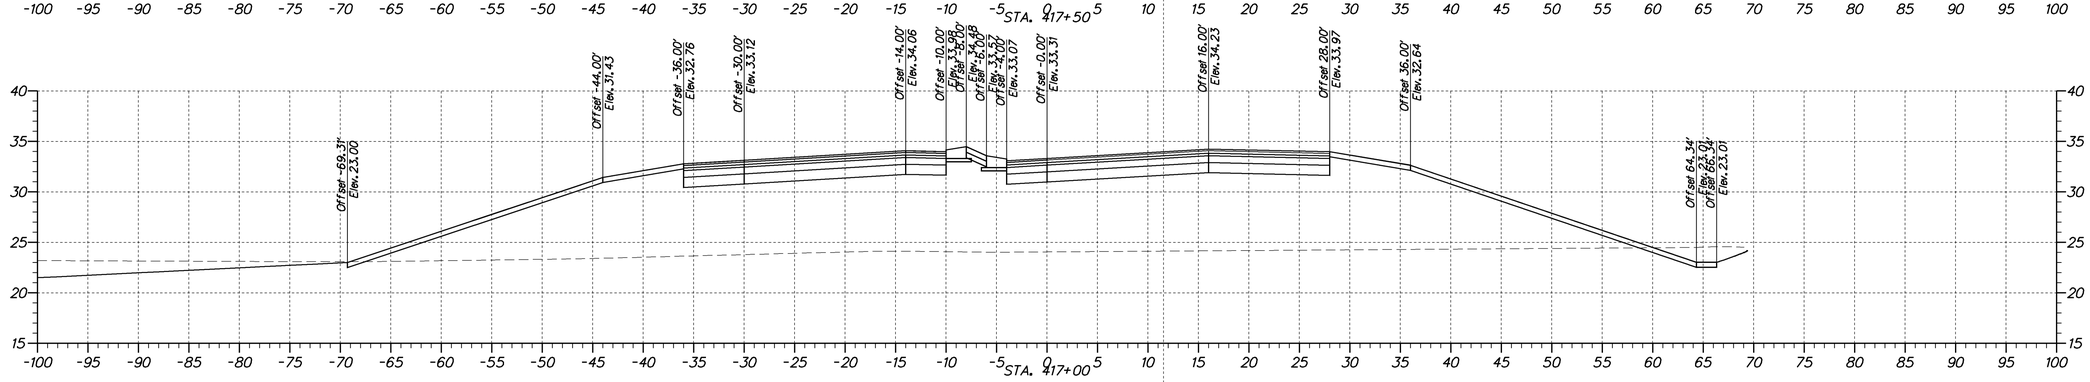

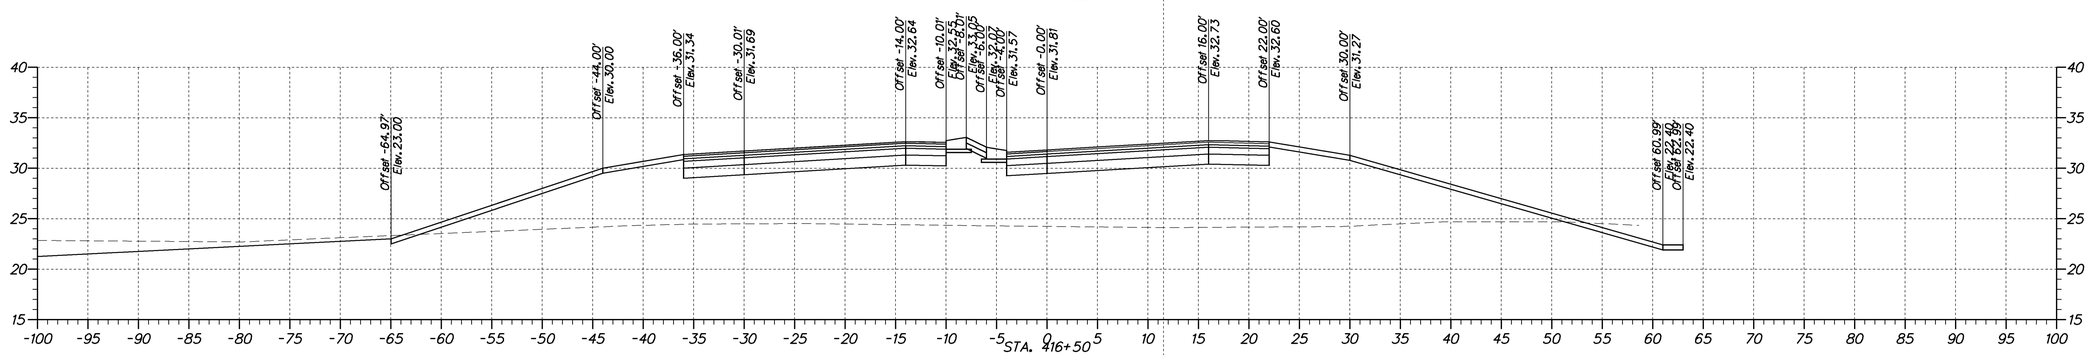

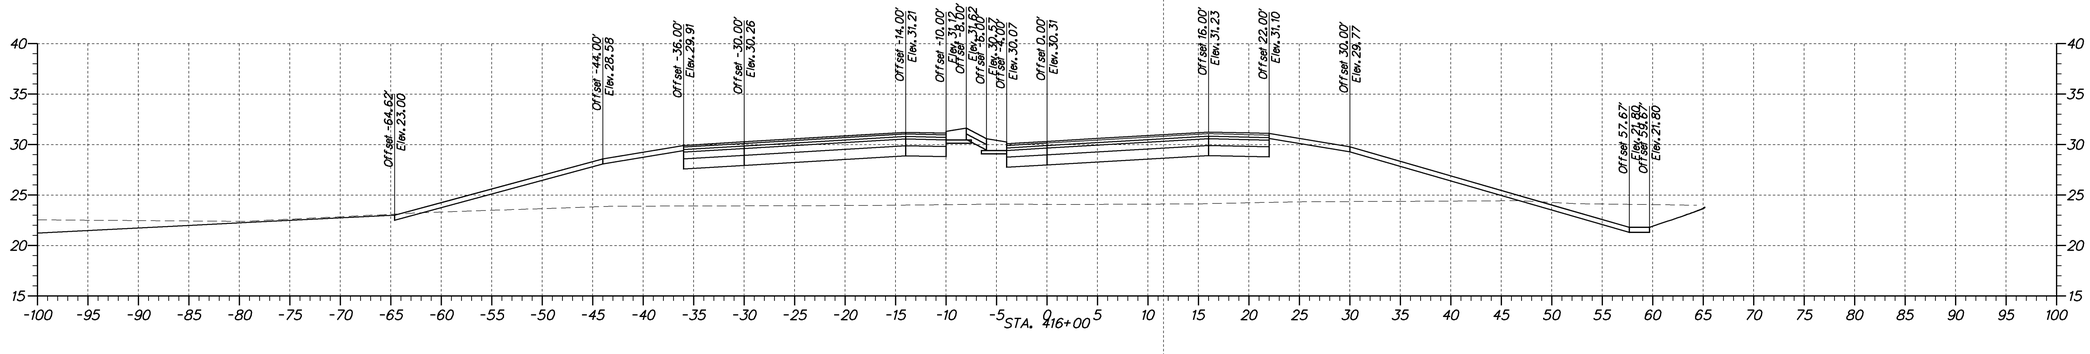

DELAWARE DEPARTMENT OF TRANSPORTATION	ADDENDUMS / REVISIONS	SCALE 0 7.5 15 22.5 FEET	**SR 1, THOMPSONVILLE GRADE SEPARATED INTERSECTION**	CONTRACT T200412201 / COUNTY KENT / BRIDGE NO. X / DESIGNED BY: / CHECKED BY:	**CROSS SECTIONS** STA. 416+00 TO STA. 417+50 RAMP B

SHEET NO.	TOTAL SHTS.
40	79

station range | sheet number | total sheets

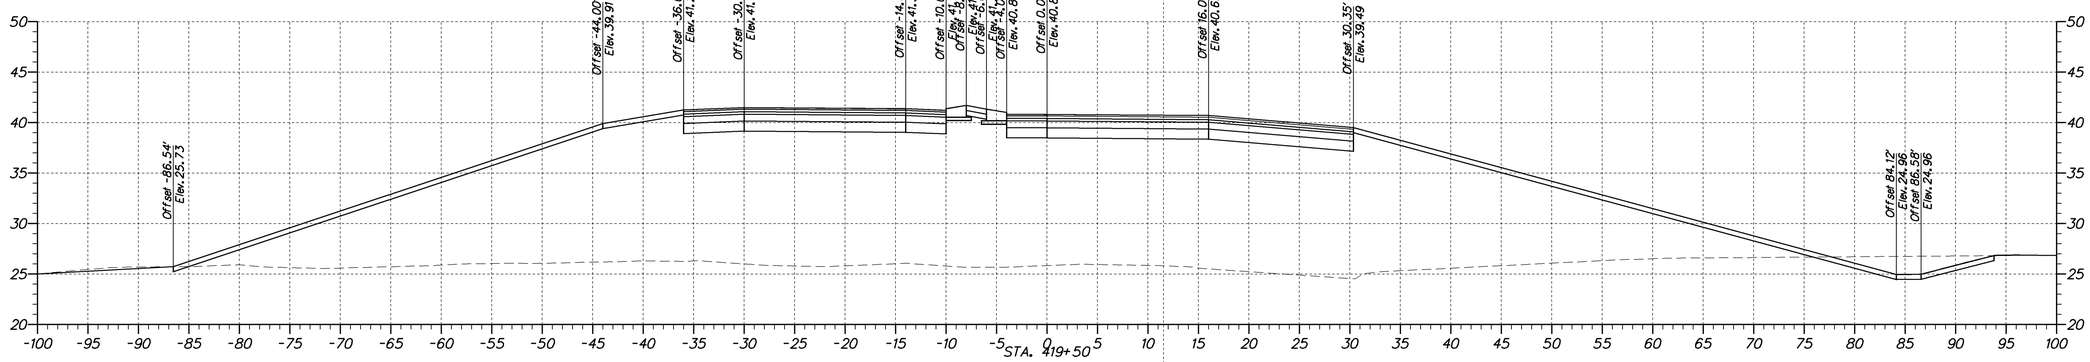

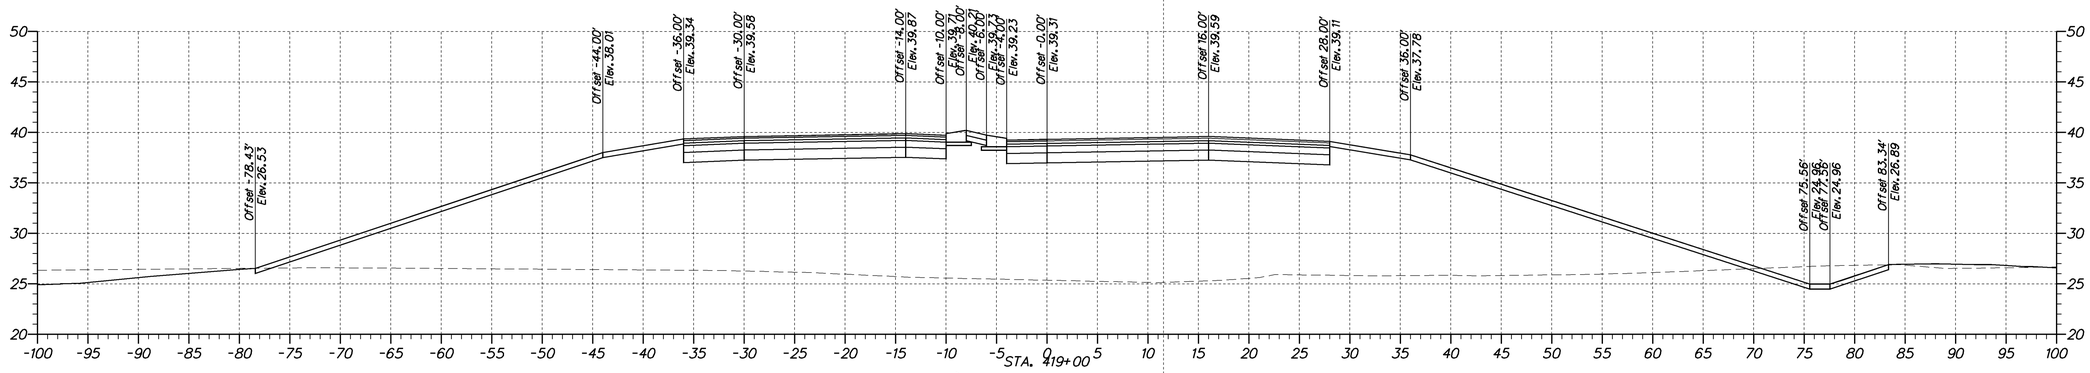

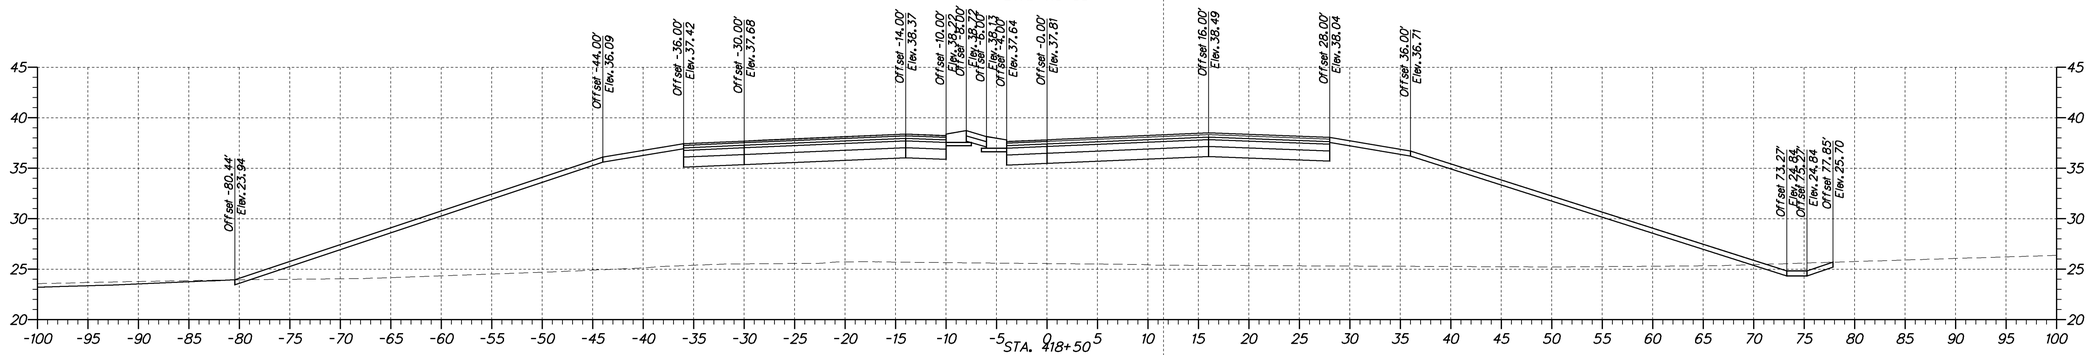

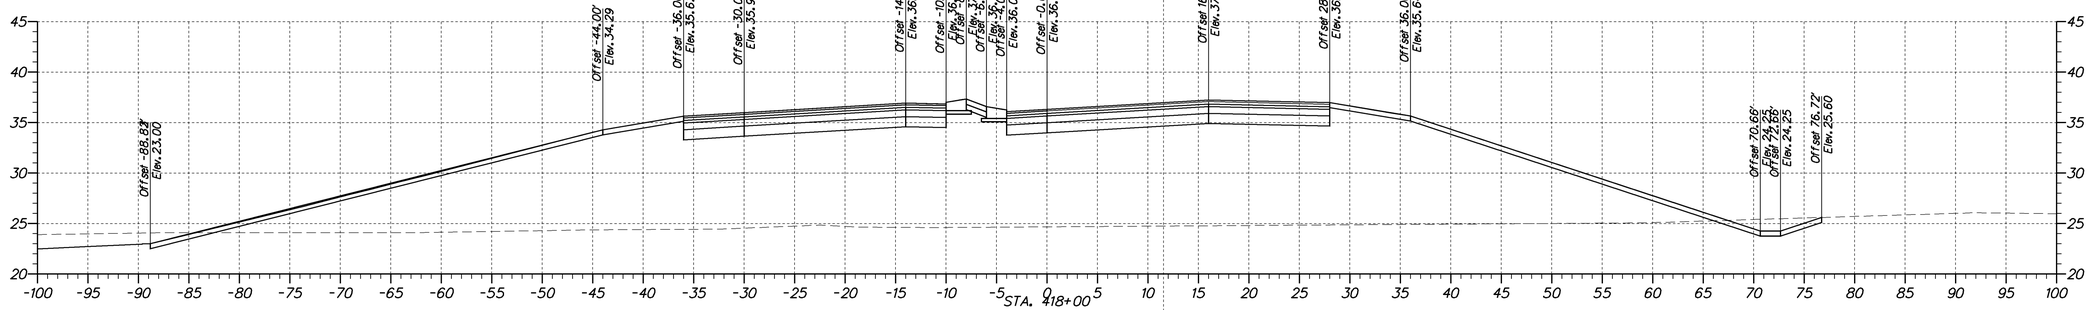

DELAWARE DEPARTMENT OF TRANSPORTATION	ADDENDUMS / REVISIONS	SCALE 0 7.5 15 22.5 FEET	**SR 1, THOMPSONVILLE GRADE SEPARATED INTERSECTION**	CONTRACT T200412201	BRIDGE NO. X	**CROSS SECTIONS** STA. 418+00 TO STA. 419+50 RAMP B	SHEET NO. 41
				COUNTY KENT	DESIGNED BY:		TOTAL SHTS. 79
					CHECKED BY:		

station range sheet number total sheets

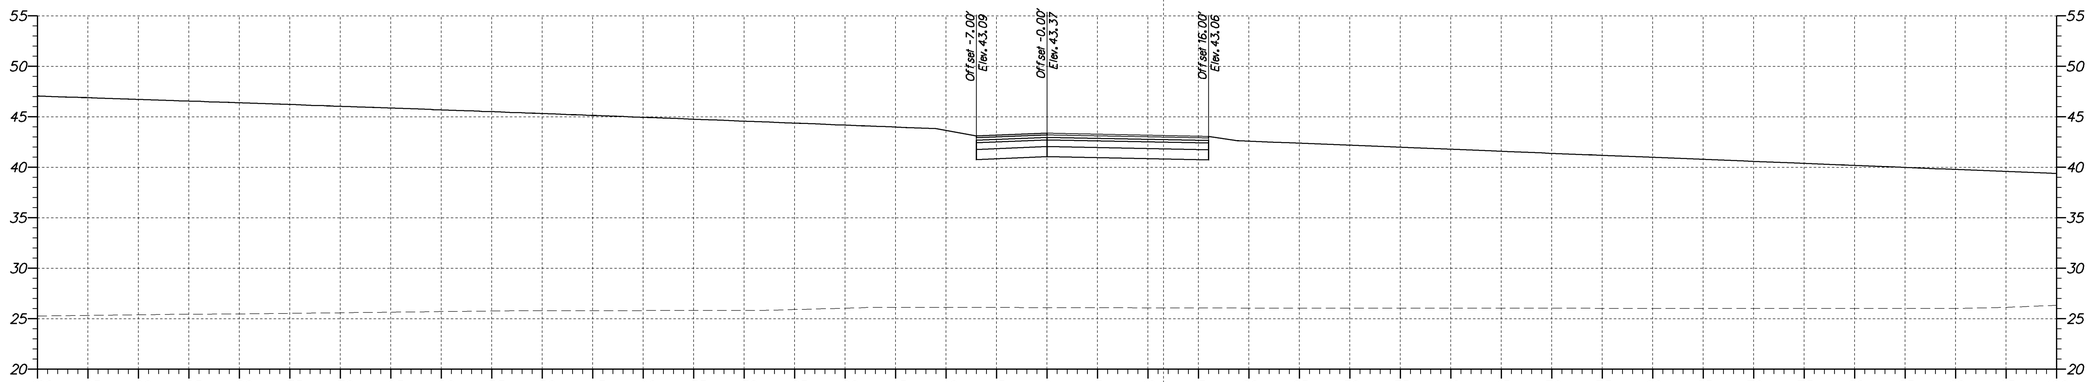

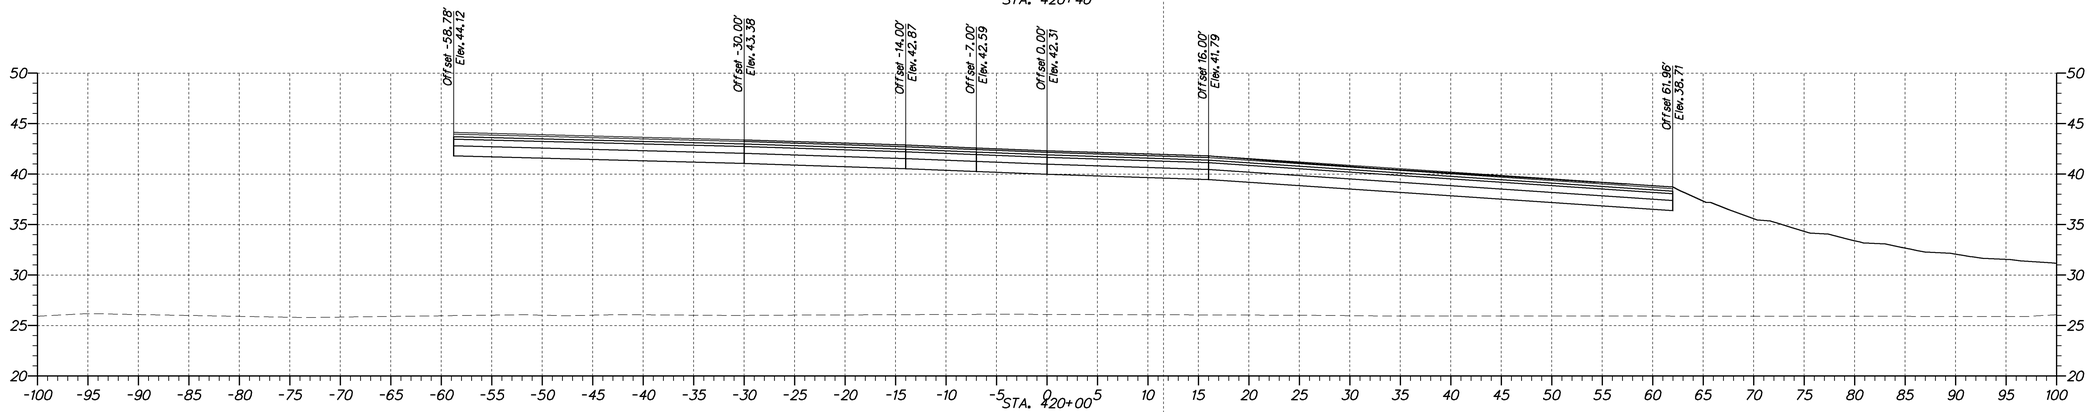

DELAWARE DEPARTMENT OF TRANSPORTATION

ADDENDUMS / REVISIONS

SCALE
0 7.5 15 22.5
FEET

SR 1, THOMPSONVILLE GRADE SEPARATED INTERSECTION

CONTRACT	BRIDGE NO.	X
T200412201	DESIGNED BY:	
COUNTY		
KENT	CHECKED BY:	

CROSS SECTIONS
STA. 420+00 TO STA. 420+40
RAMP B

SHEET NO.
42
TOTAL SHTS.
79

station range sheet number total sheets

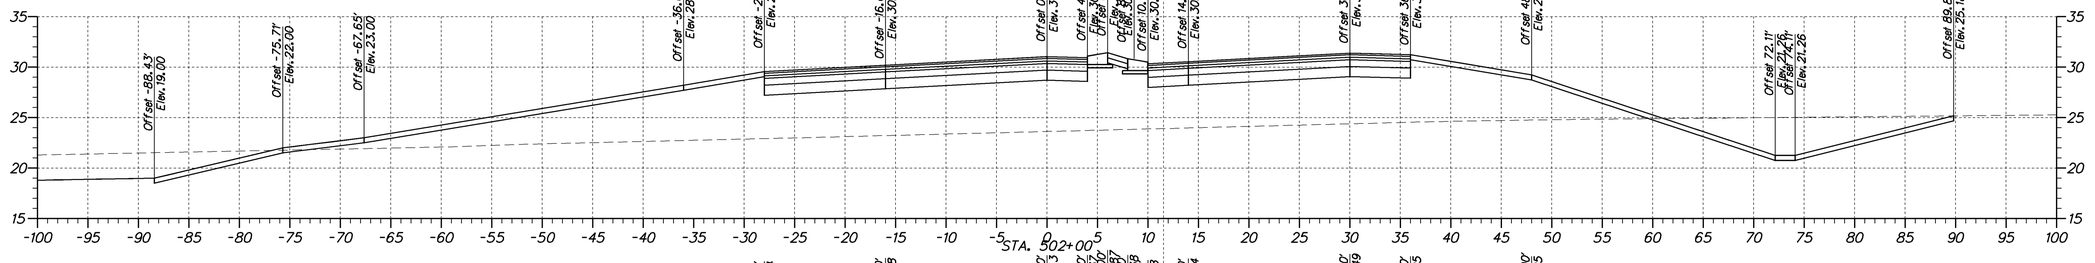

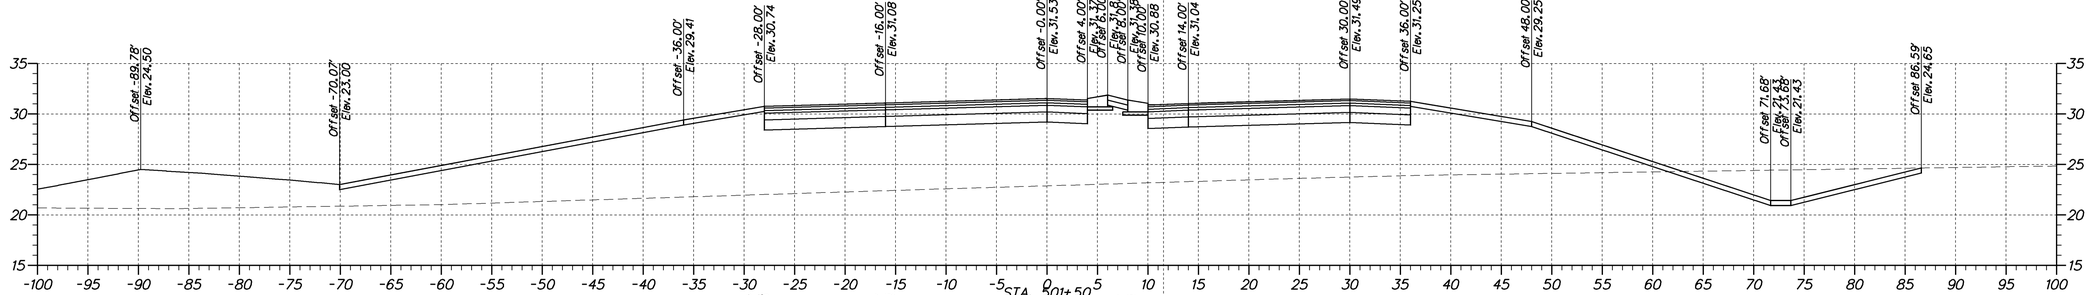

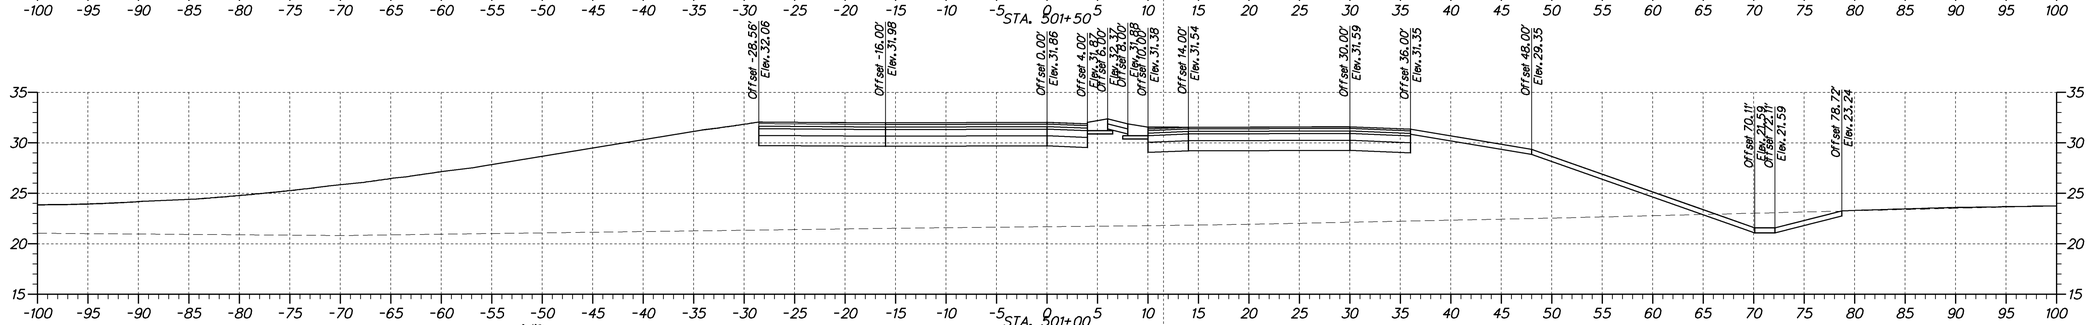

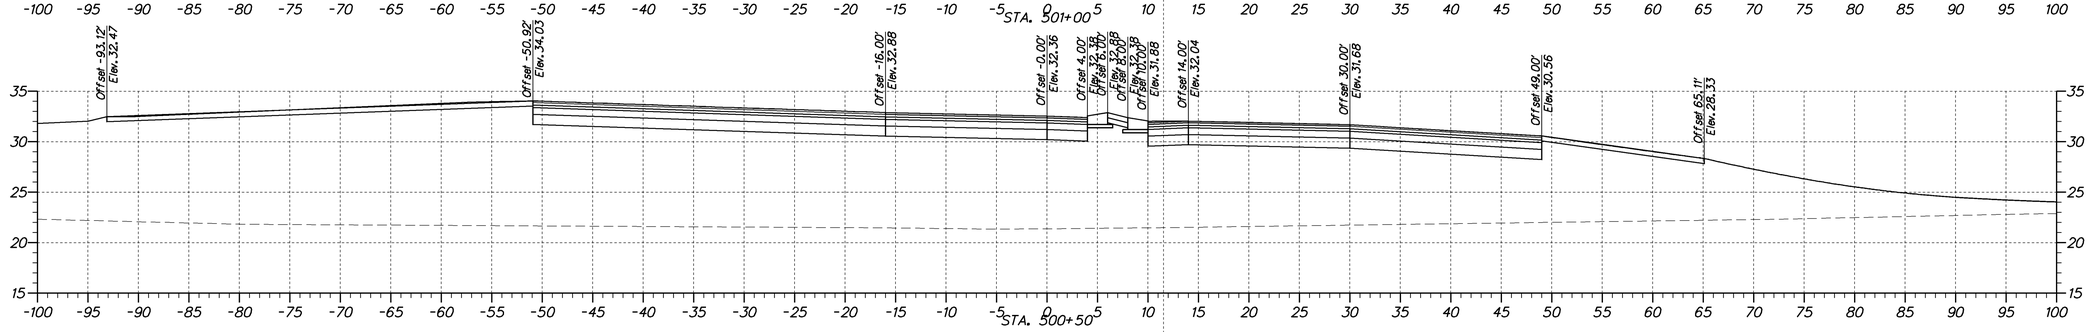

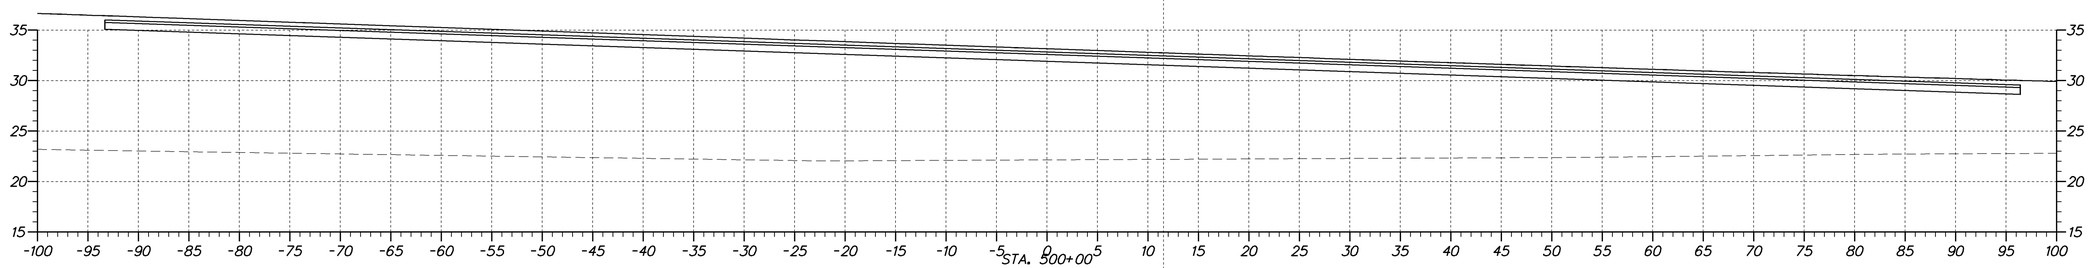

DELAWARE DEPARTMENT OF TRANSPORTATION

ADDENDUMS / REVISIONS

SCALE
0 7.5 15 22.5
FEET

SR 1, THOMPSONVILLE GRADE SEPARATED INTERSECTION

CONTRACT	BRIDGE NO.	X
T200412201	DESIGNED BY:	
COUNTY	CHECKED BY:	
KENT		

CROSS SECTIONS
STA. 500+00 TO STA. 502+00
RAMP C

SHEET NO.
43
TOTAL SHTS.
79

station range sheet number total sheets

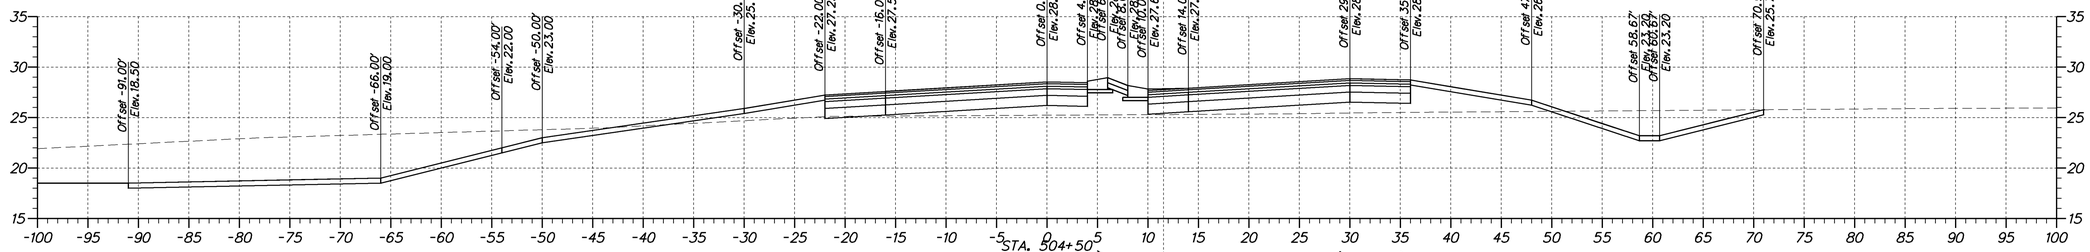

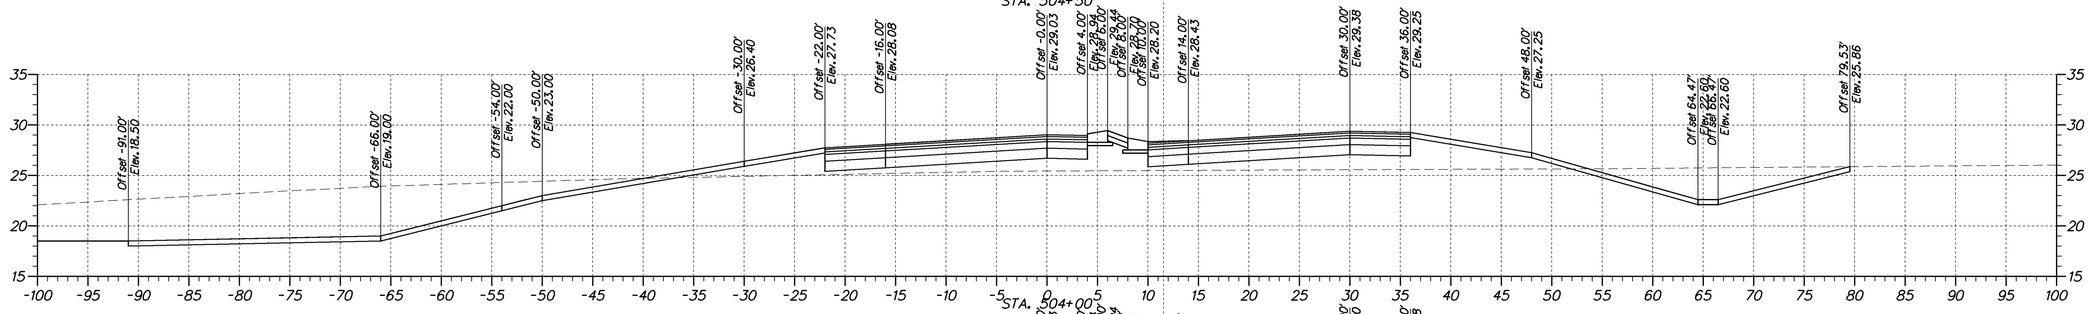

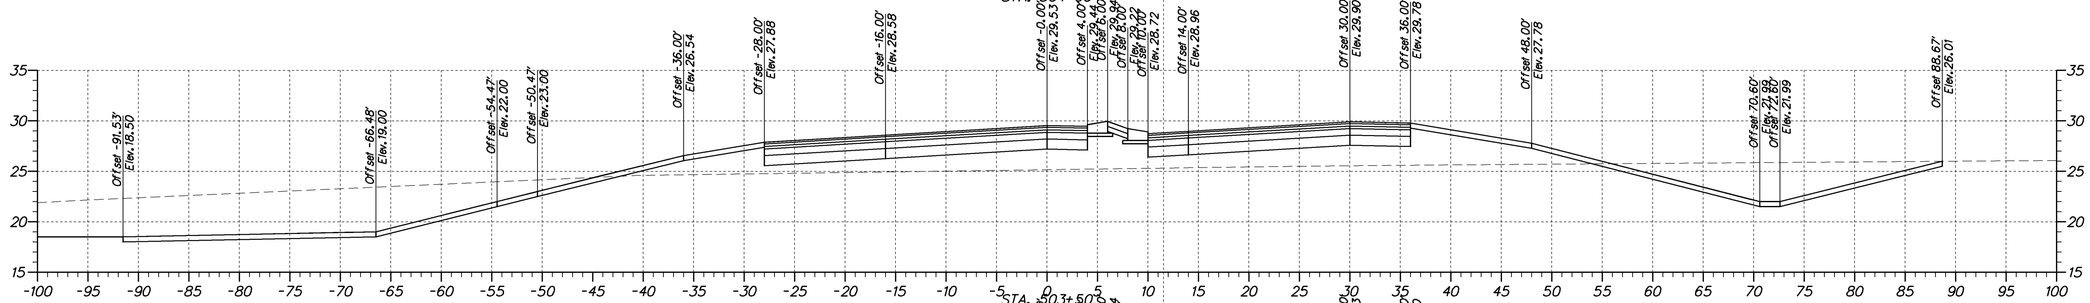

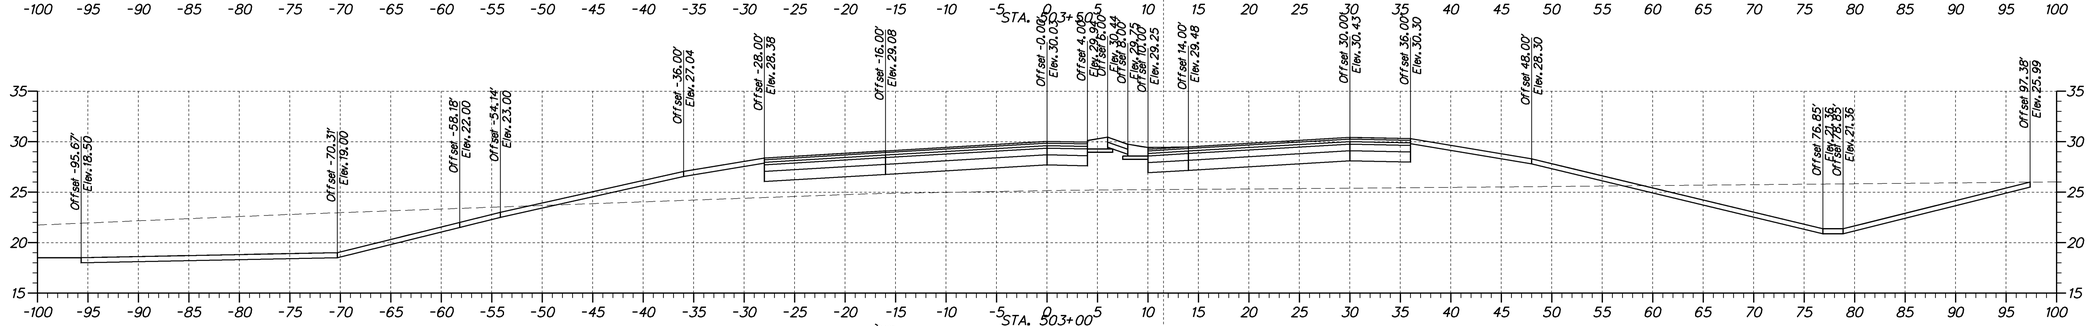

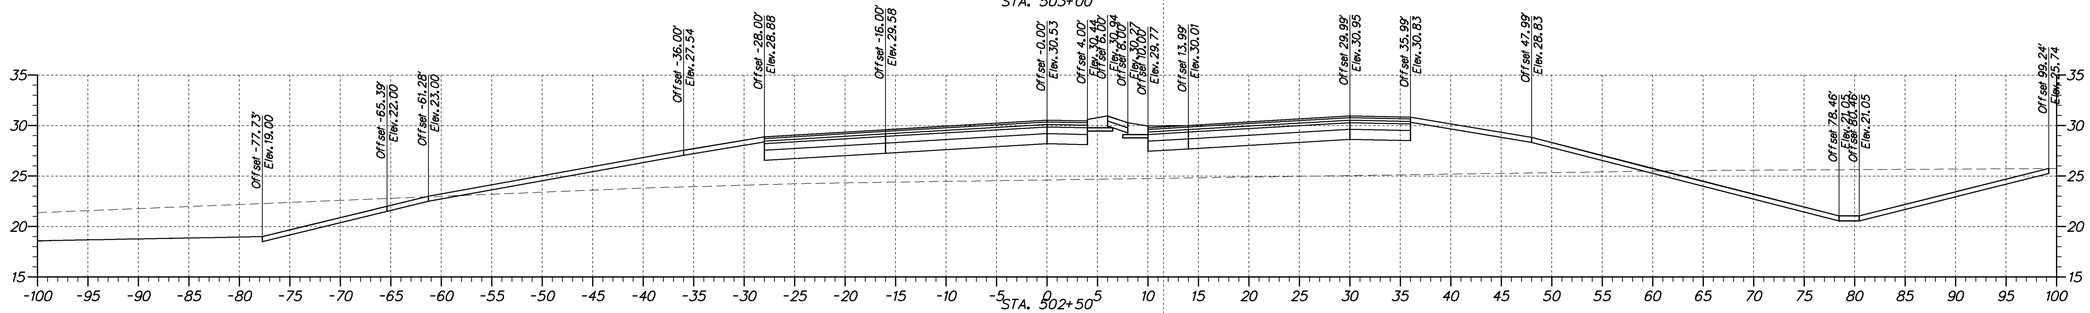

DELAWARE DEPARTMENT OF TRANSPORTATION	ADDENDUMS / REVISIONS	SCALE 0 7.5 15 22.5 FEET	**SR 1, THOMPSONVILLE GRADE SEPARATED INTERSECTION**	CONTRACT T200412201 / COUNTY KENT	BRIDGE NO. X / DESIGNED BY: / CHECKED BY:

CROSS SECTIONS
STA. 502+50 TO STA. 504+50
RAMP C

SHEET NO. 44 / TOTAL SHTS. 79

station range | sheet number | total sheets

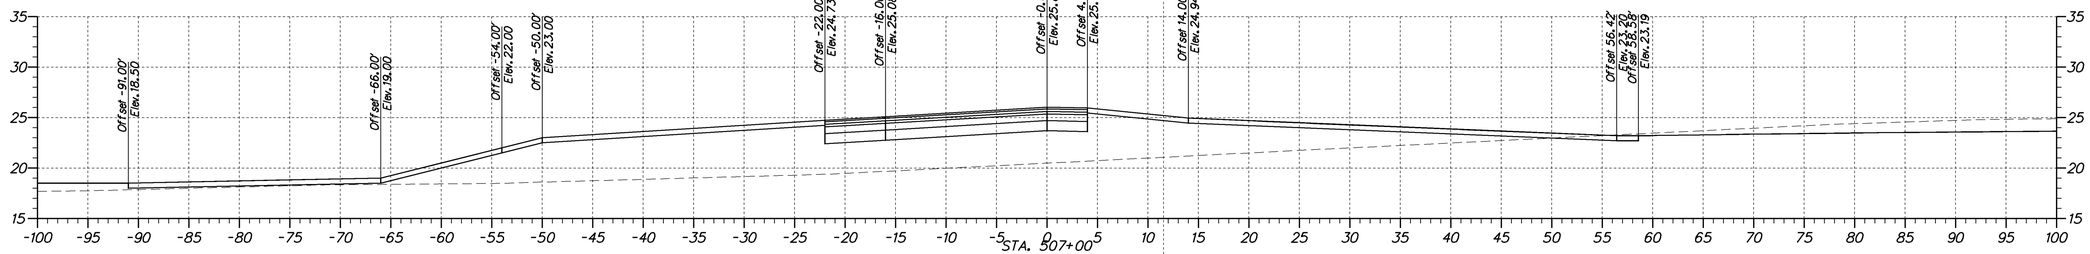

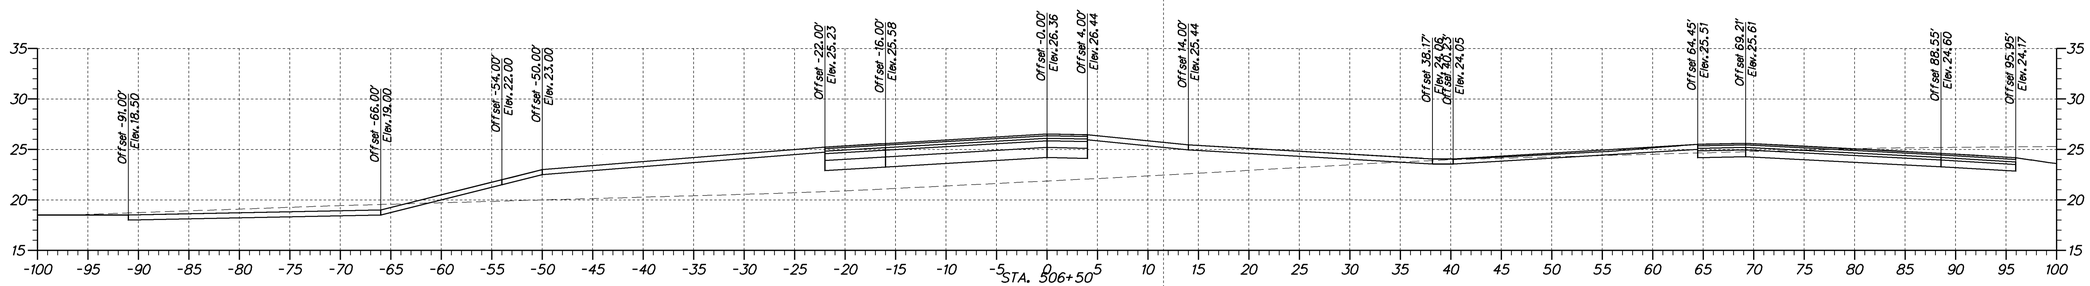

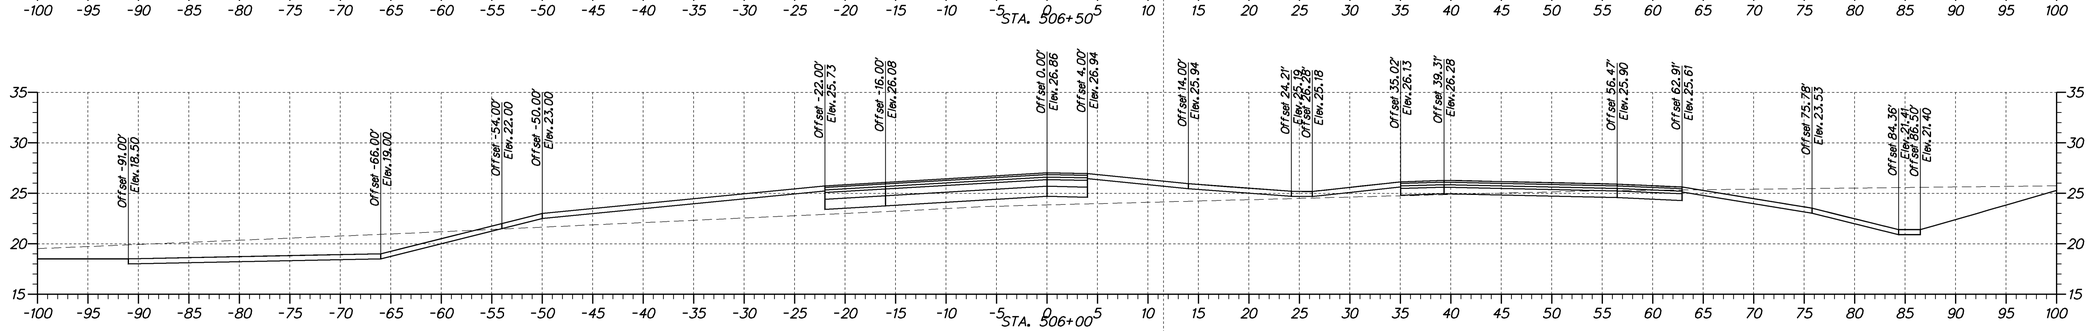

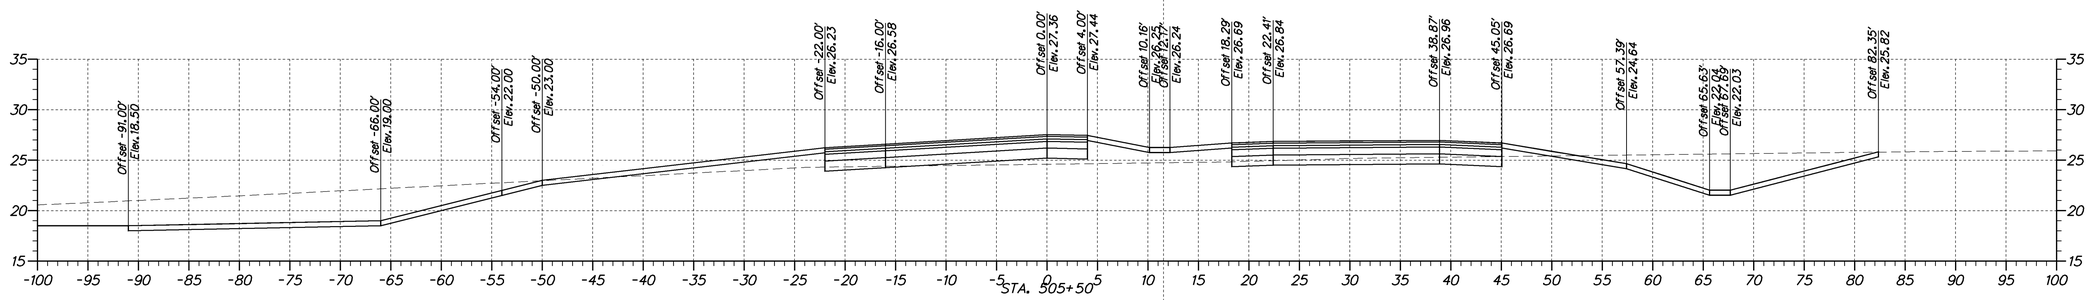

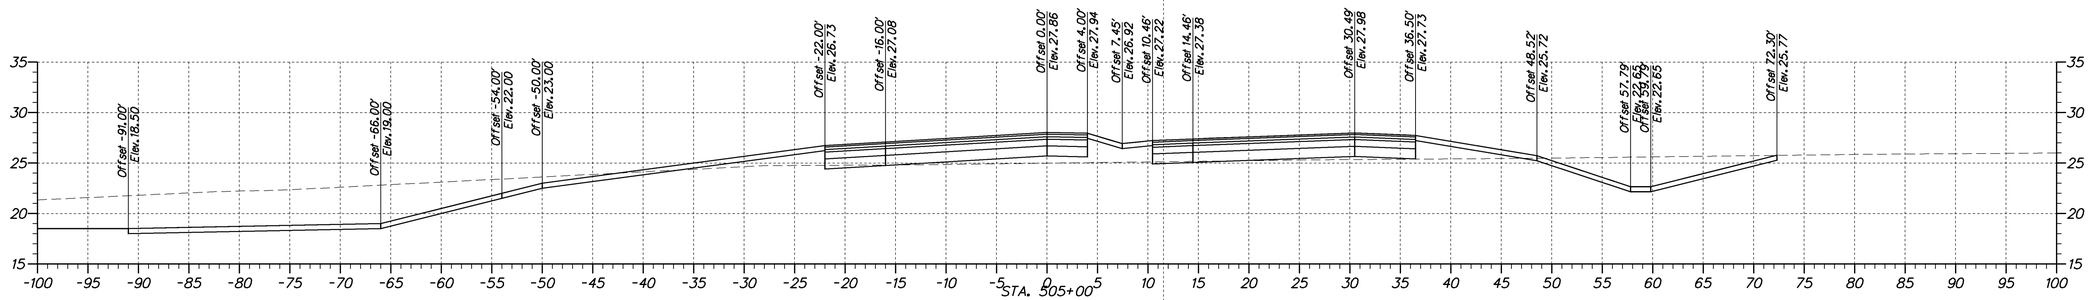

DELAWARE DEPARTMENT OF TRANSPORTATION

ADDENDUMS / REVISIONS

SCALE: 0 7.5 15 22.5 FEET

SR 1, THOMPSONVILLE GRADE SEPARATED INTERSECTION

CONTRACT	BRIDGE NO.	X
T200412201	DESIGNED BY:	
COUNTY	CHECKED BY:	
KENT		

CROSS SECTIONS
STA. 505+00 TO STA. 507+00
RAMP C

SHEET NO.
45
TOTAL SHTS.
79

station range | sheet number | total sheets

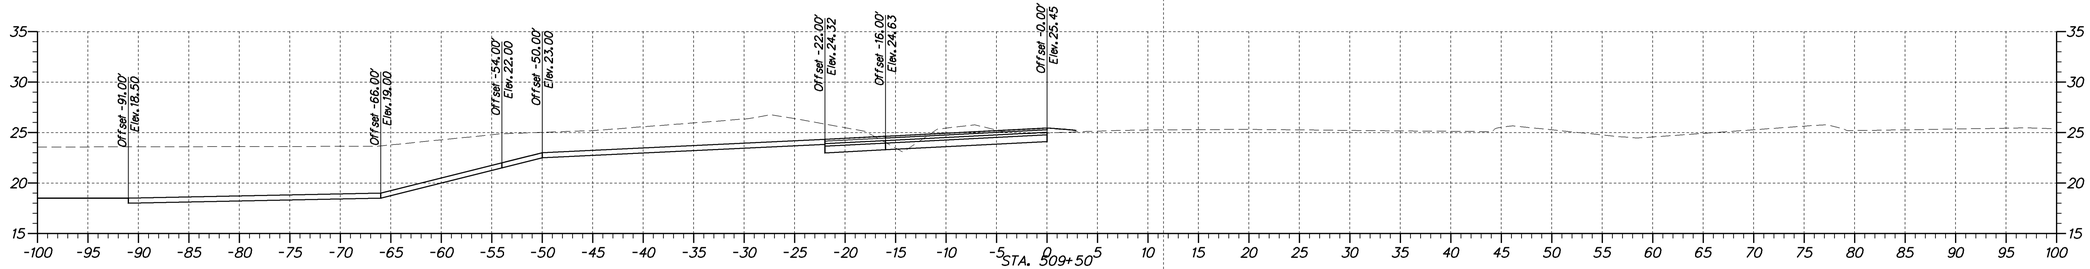

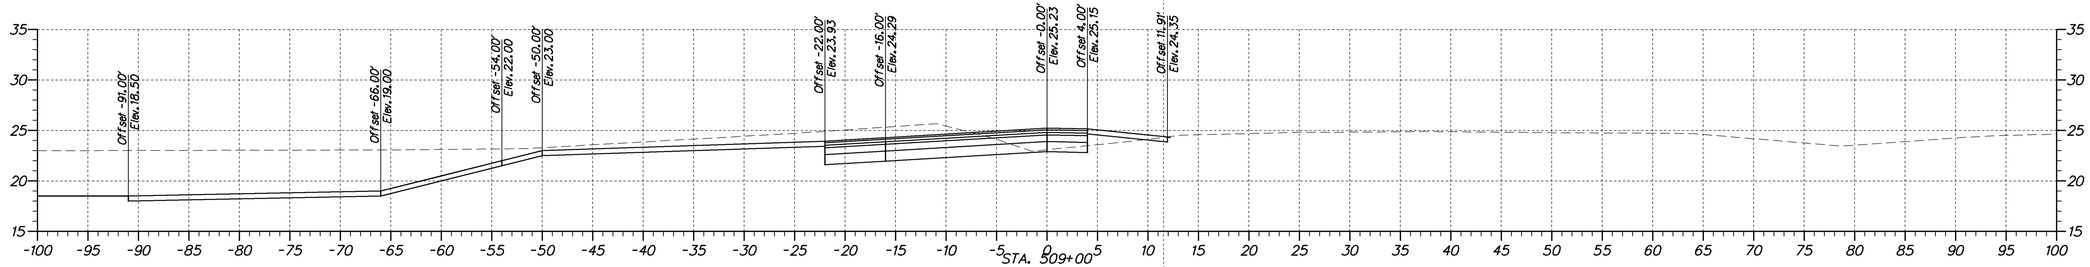

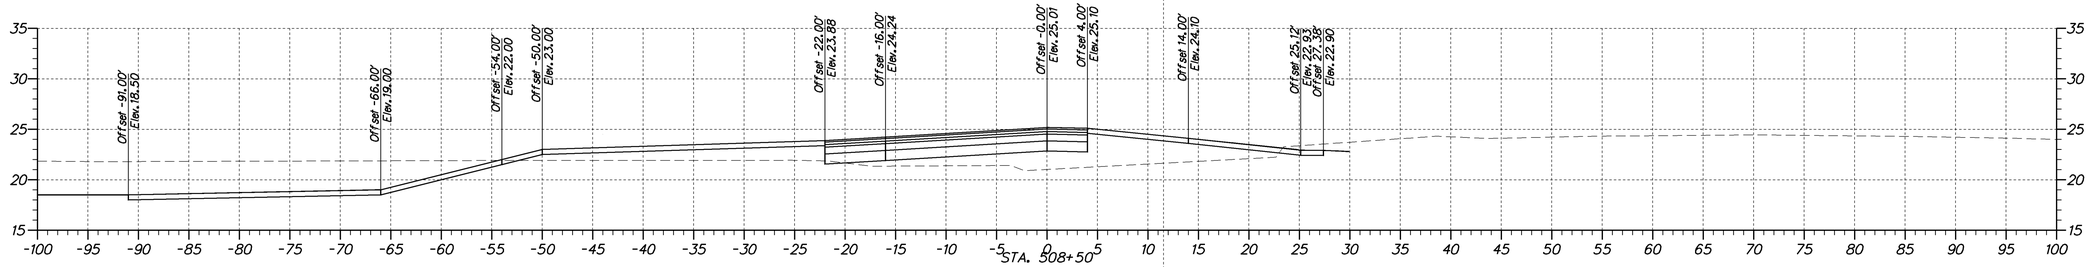

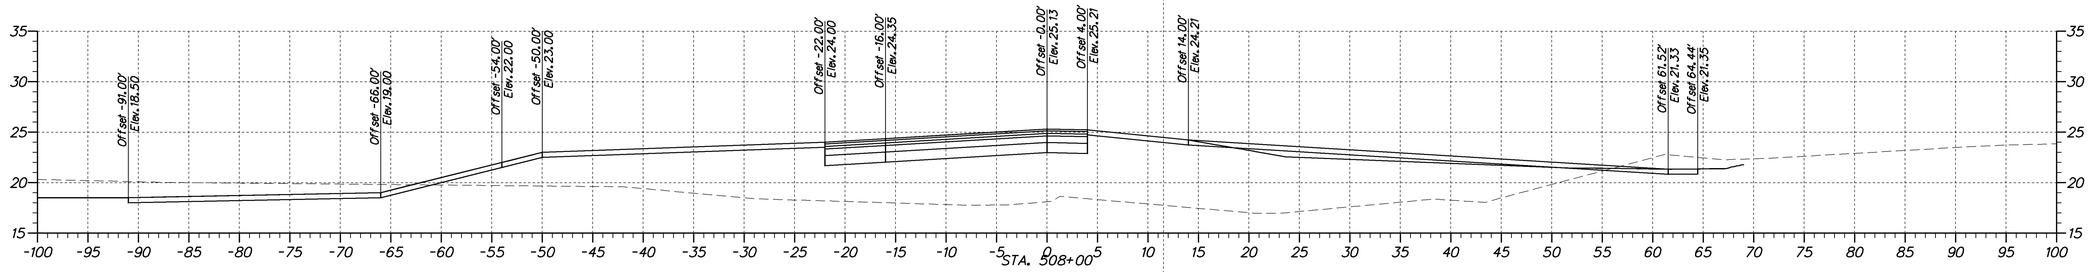

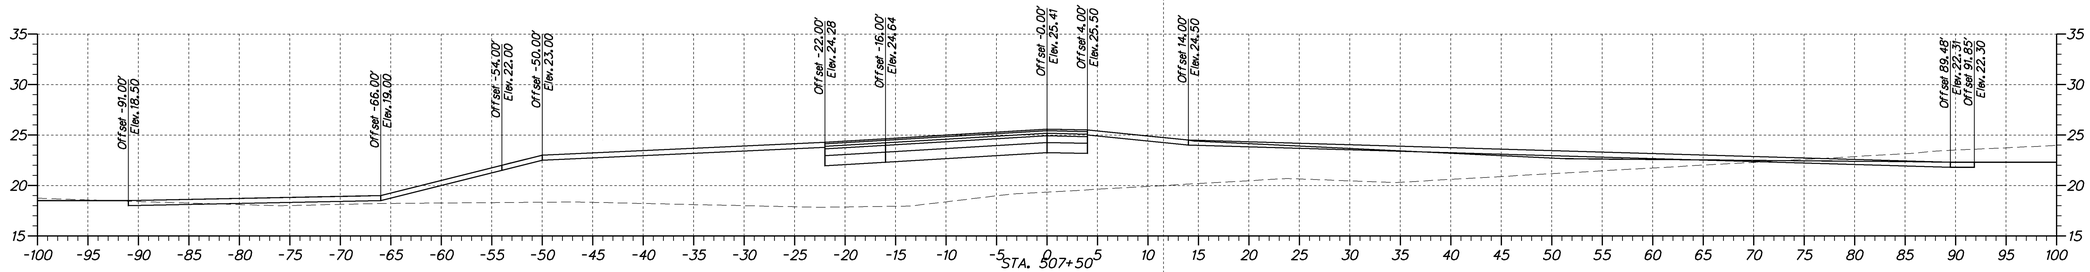

DELAWARE DEPARTMENT OF TRANSPORTATION

ADDENDUMS / REVISIONS

SCALE
0 7.5 15 22.5
FEET

SR 1, THOMPSONVILLE GRADE SEPARATED INTERSECTION

CONTRACT	BRIDGE NO.	X
T200412201	DESIGNED BY:	
COUNTY	CHECKED BY:	
KENT		

CROSS SECTIONS
STA. 507+50 TO STA. 509+50
RAMP C

SHEET NO.
46
TOTAL SHTS.
79

station range sheet number total sheets

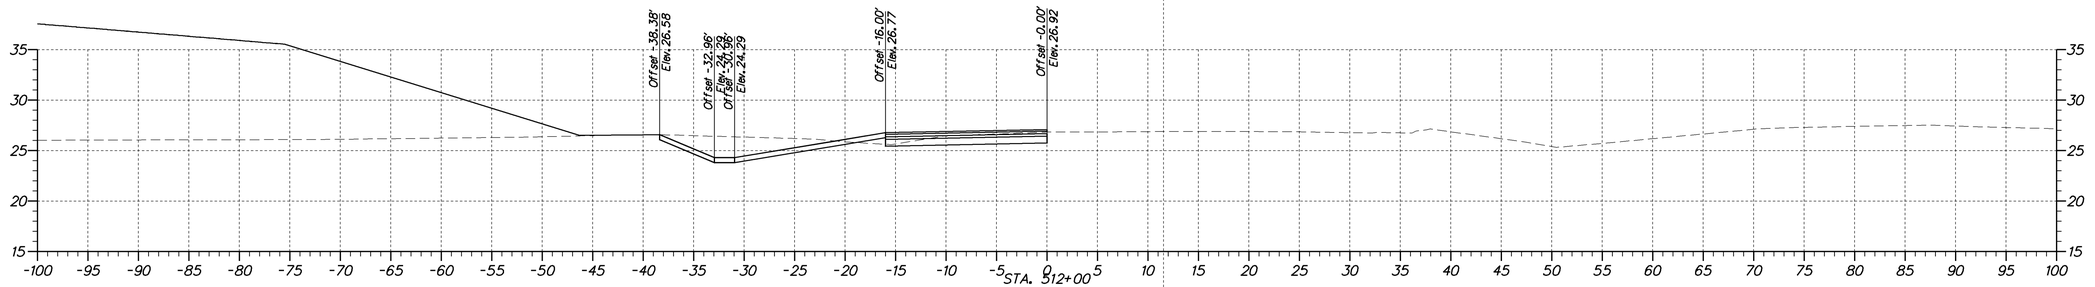

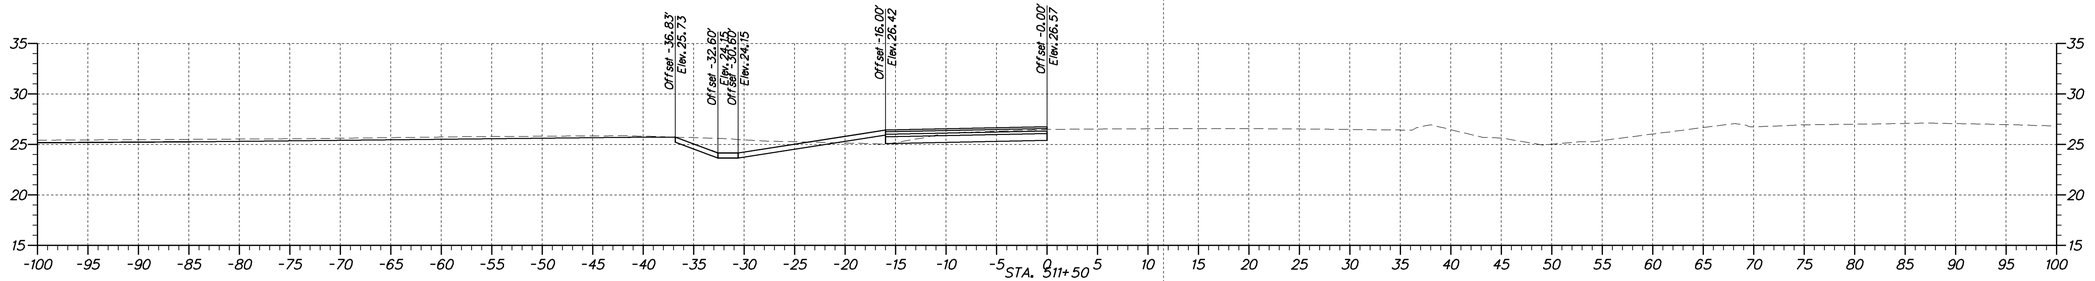

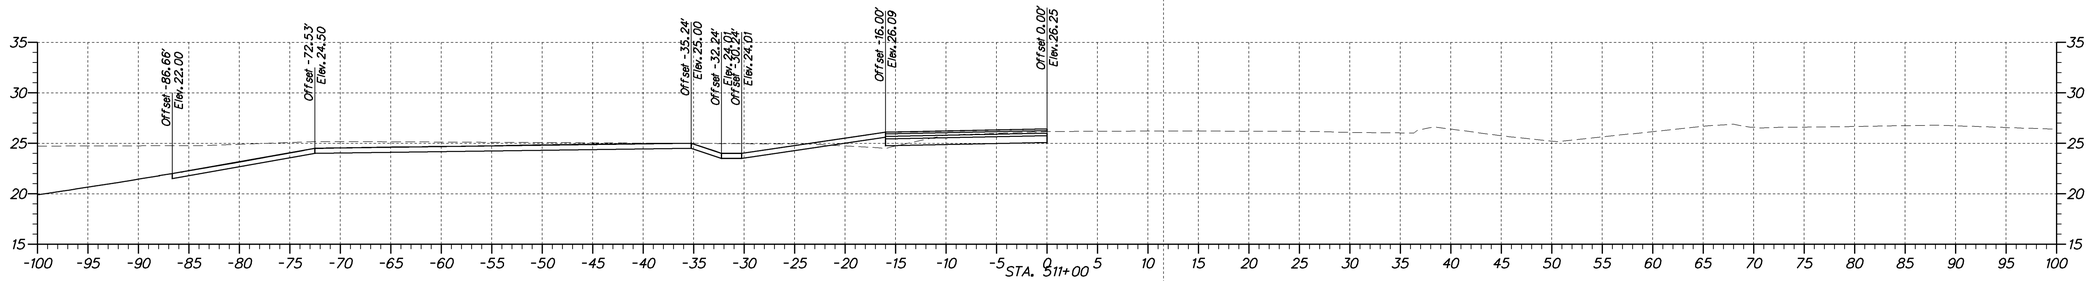

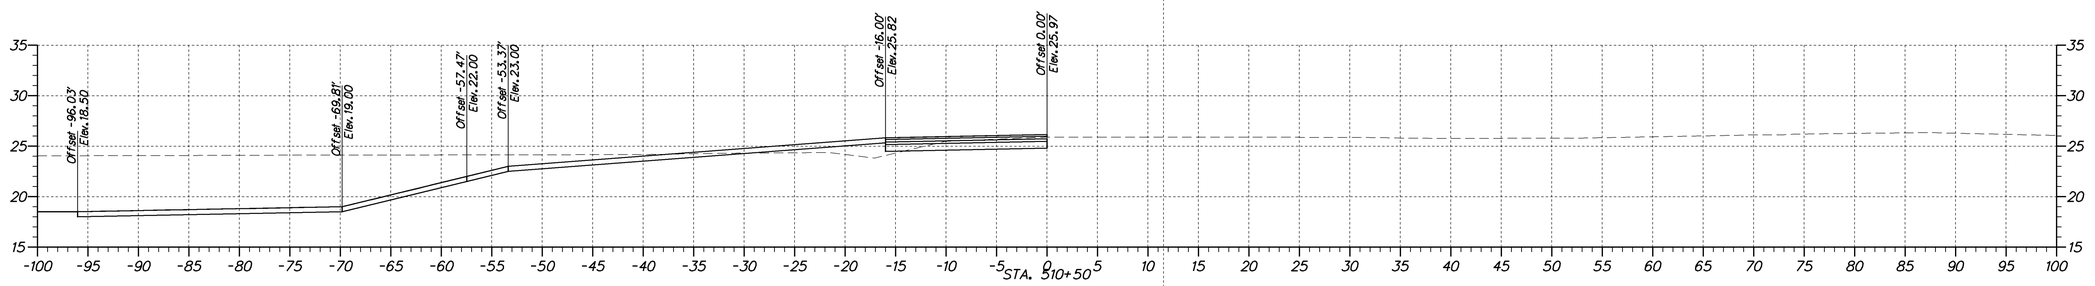

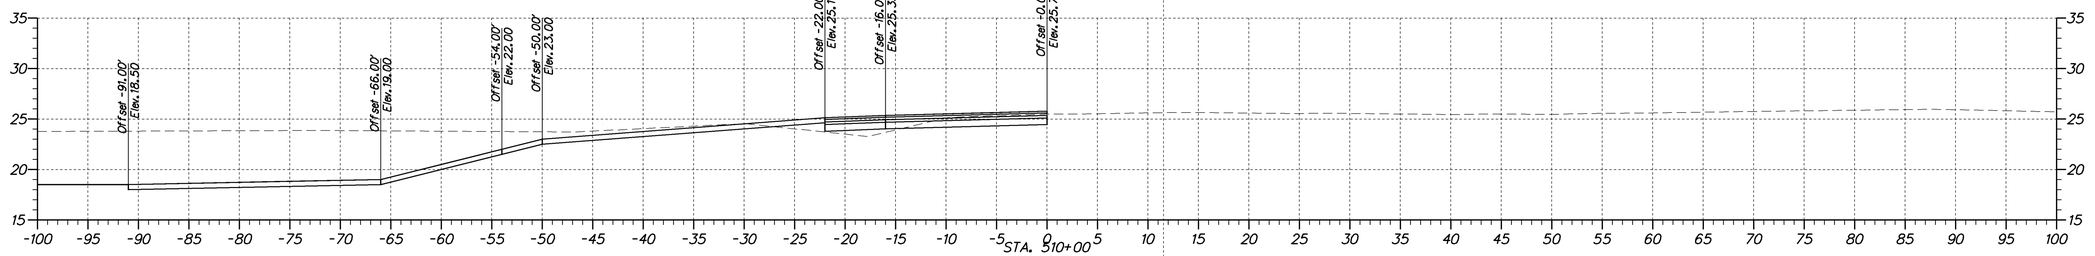

DELAWARE DEPARTMENT OF TRANSPORTATION

ADDENDUMS / REVISIONS

SCALE
0 7.5 15 22.5
FEET

SR 1, THOMPSONVILLE GRADE SEPARATED INTERSECTION

CONTRACT	BRIDGE NO.	X
T200412201	DESIGNED BY:	
COUNTY	CHECKED BY:	
KENT		

CROSS SECTIONS
STA. 510+00 TO STA. 512+00
RAMP C

SHEET NO.
47
TOTAL SHTS.
79

station range sheet number total sheets

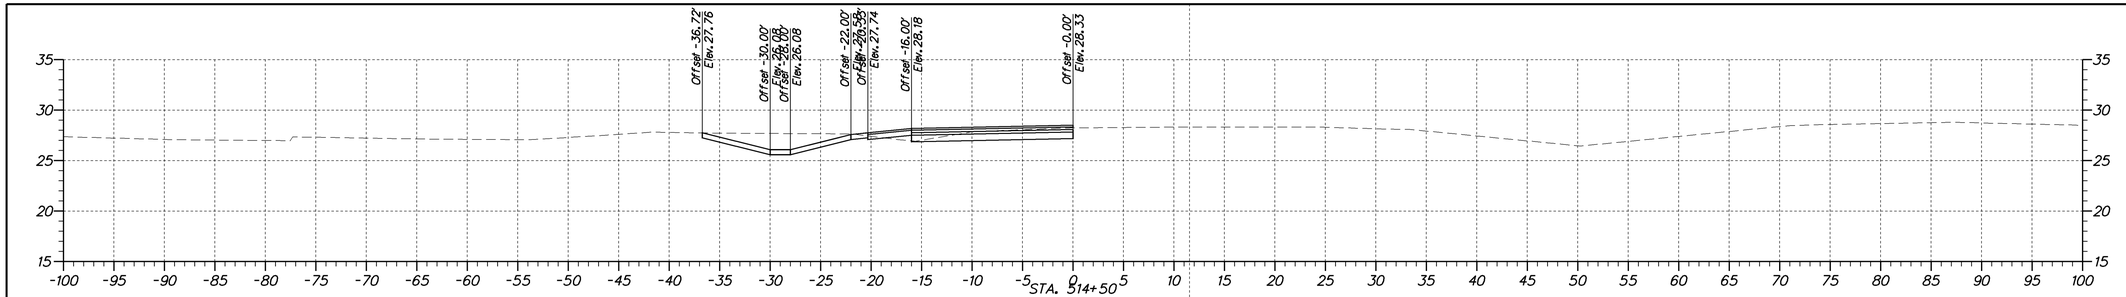

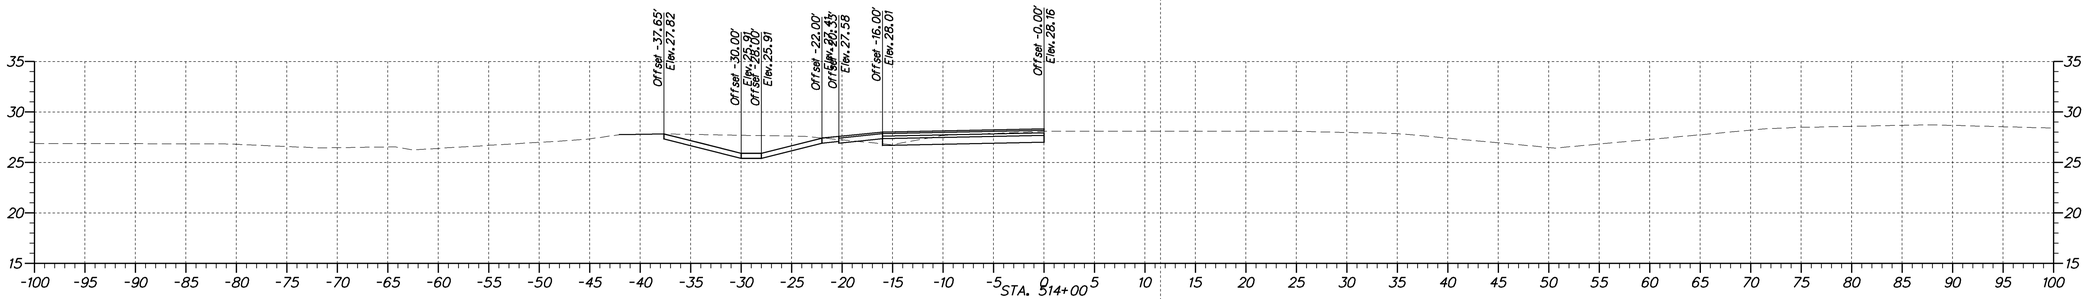

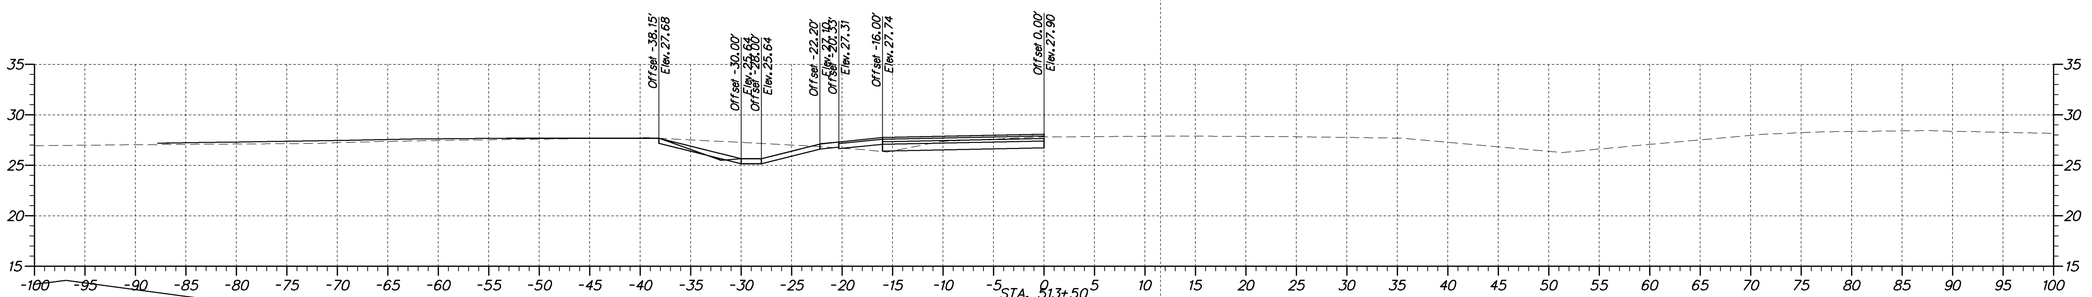

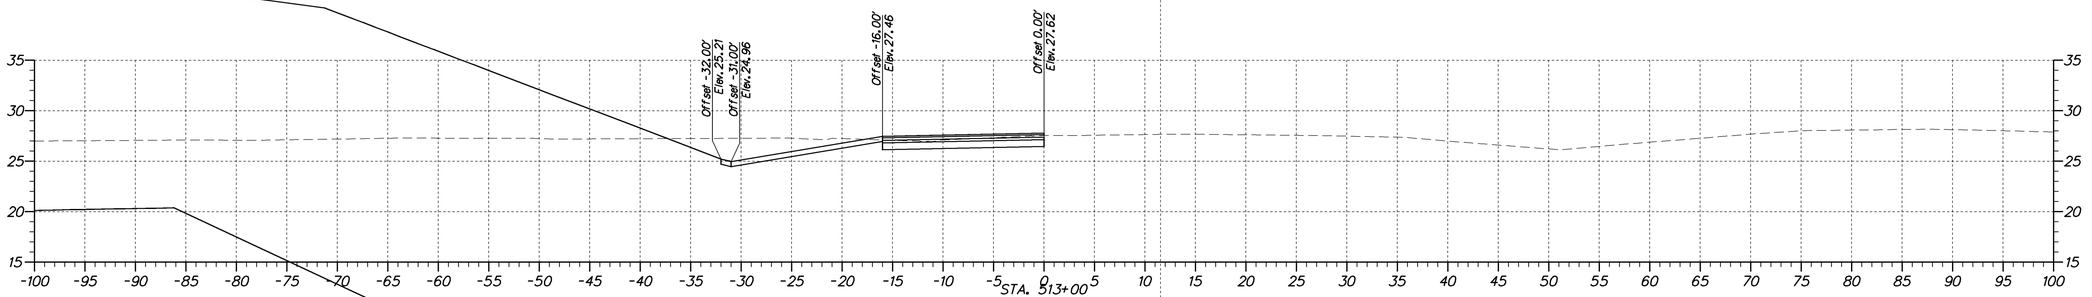

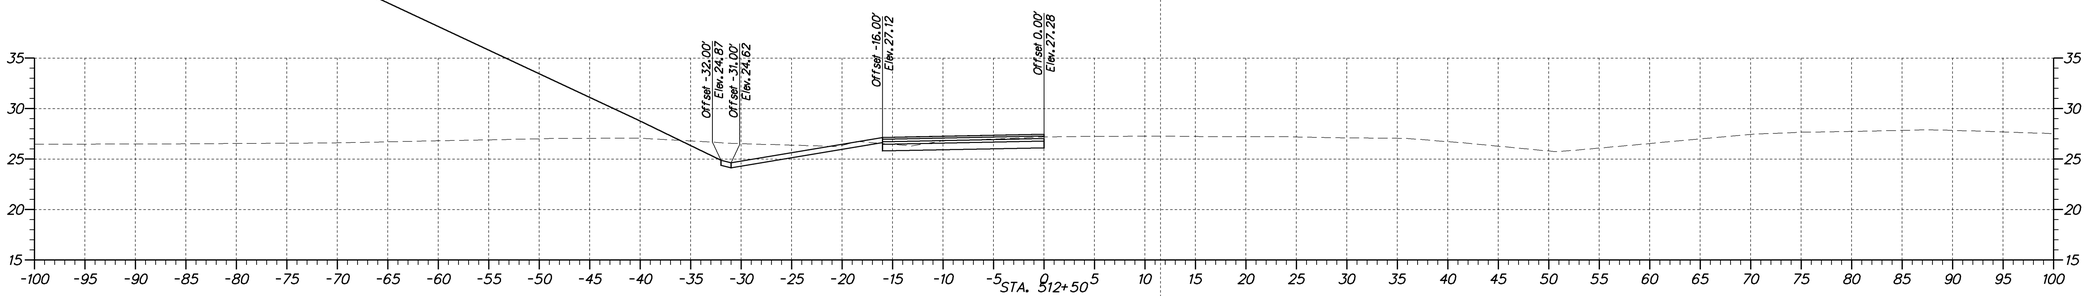

DELAWARE DEPARTMENT OF TRANSPORTATION

ADDENDUMS / REVISIONS

SCALE
0 7.5 15 22.5
FEET

SR 1, THOMPSONVILLE GRADE SEPARATED INTERSECTION

CONTRACT	BRIDGE NO.	X
T200412201	DESIGNED BY:	
COUNTY	CHECKED BY:	
KENT		

CROSS SECTIONS
STA. 512+50 TO STA. 514+50
RAMP C

SHEET NO.
48
TOTAL SHTS.
79

station range | sheet number | total sheets

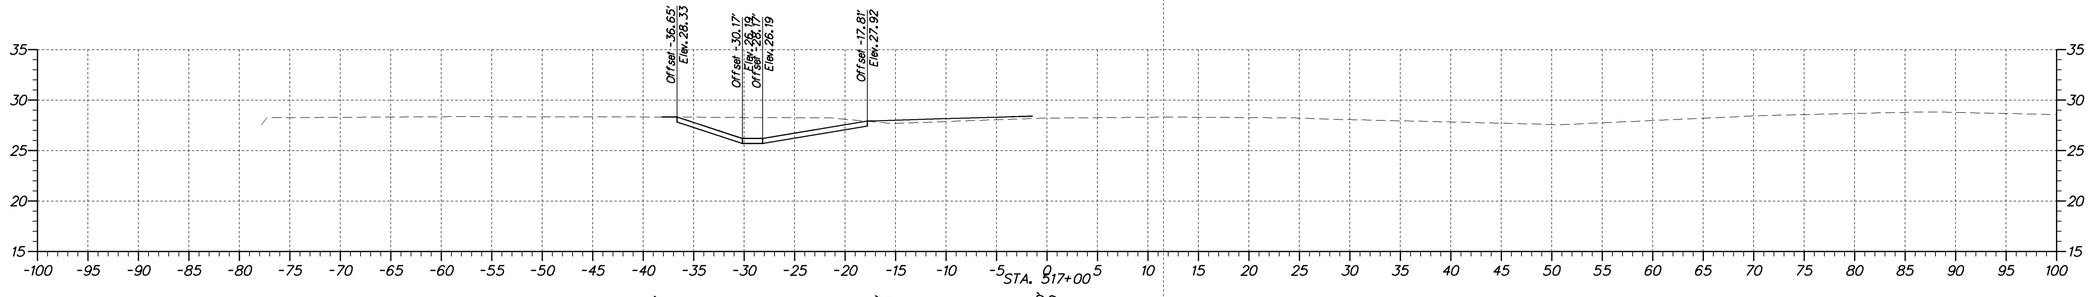

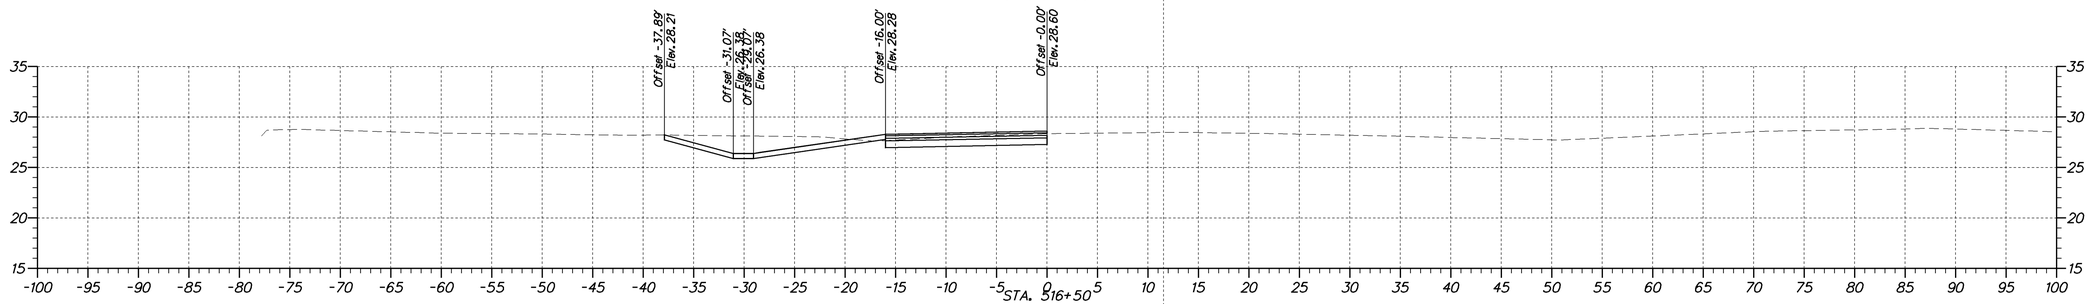

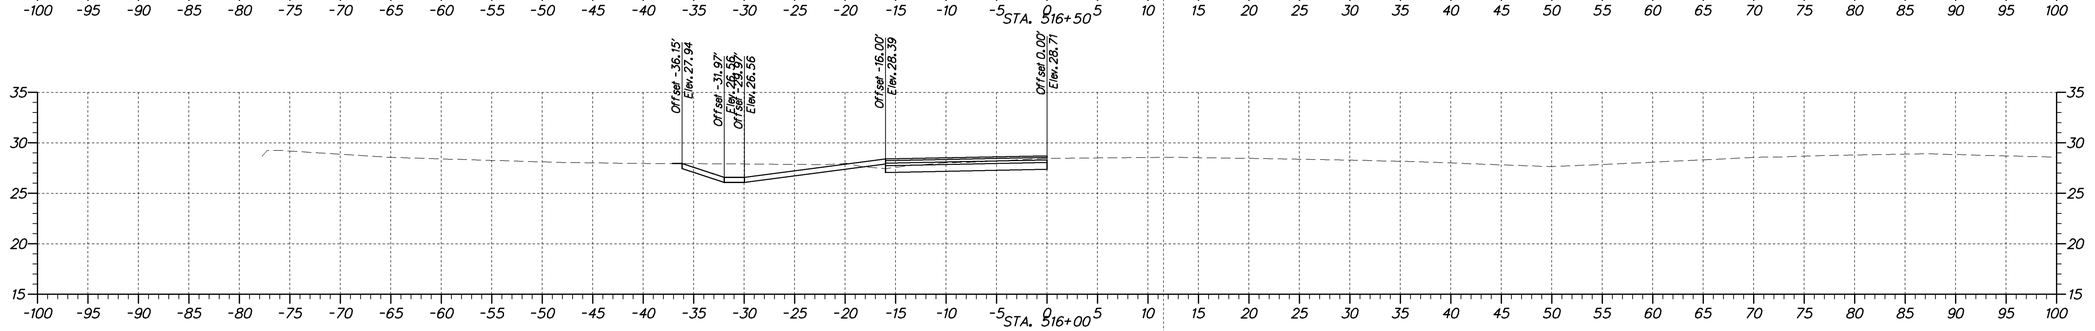

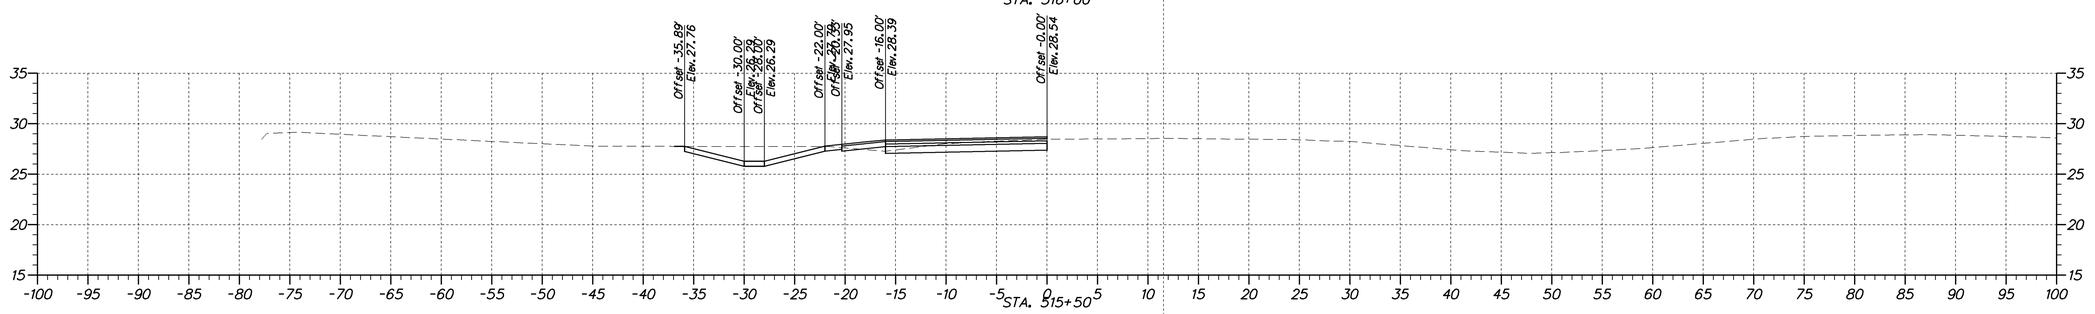

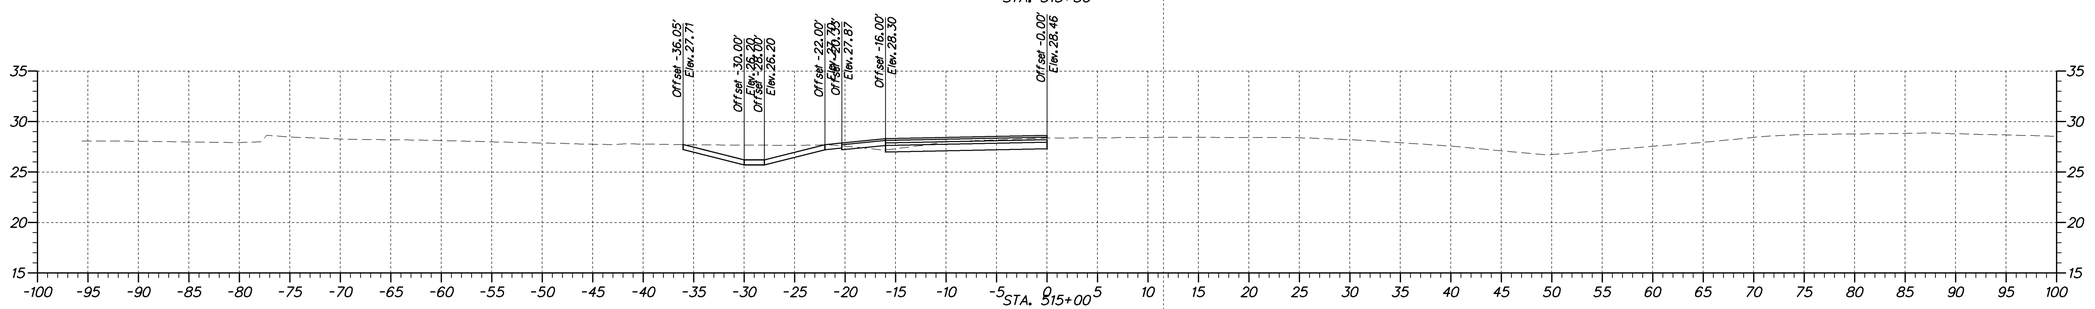

DELAWARE DEPARTMENT OF TRANSPORTATION

ADDENDUMS / REVISIONS

SCALE
0 7.5 15 22.5
FEET

SR 1, THOMPSONVILLE GRADE SEPARATED INTERSECTION

CONTRACT	BRIDGE NO.	X
T200412201	DESIGNED BY:	
COUNTY	CHECKED BY:	
KENT		

CROSS SECTIONS
STA. 515+00 TO STA. 517+00
RAMP C

SHEET NO.
49
TOTAL SHTS.
79

station range sheet number total sheets

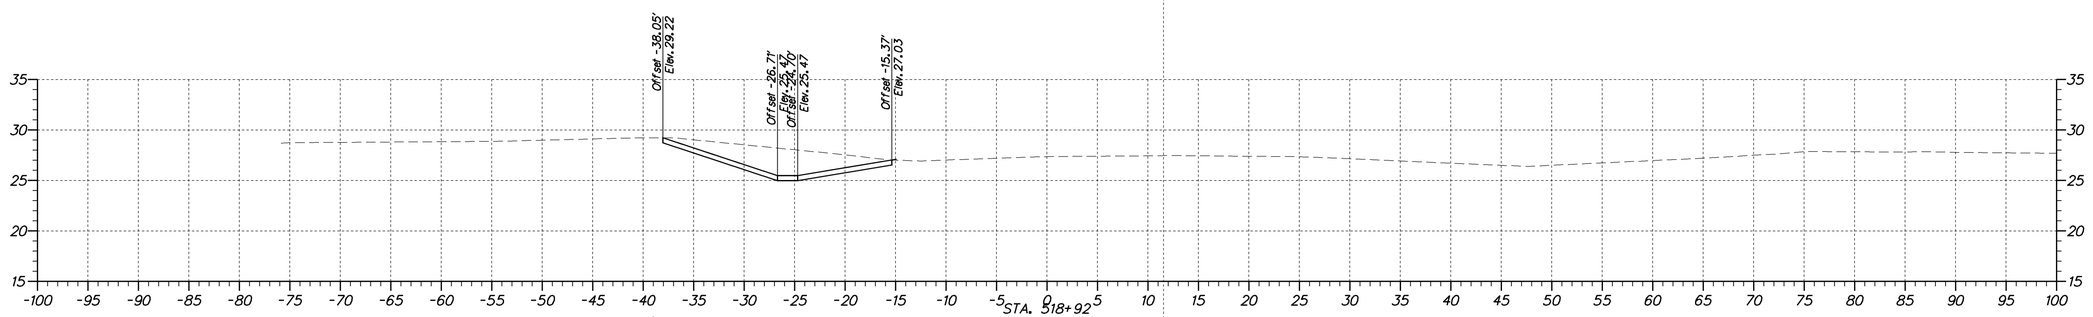

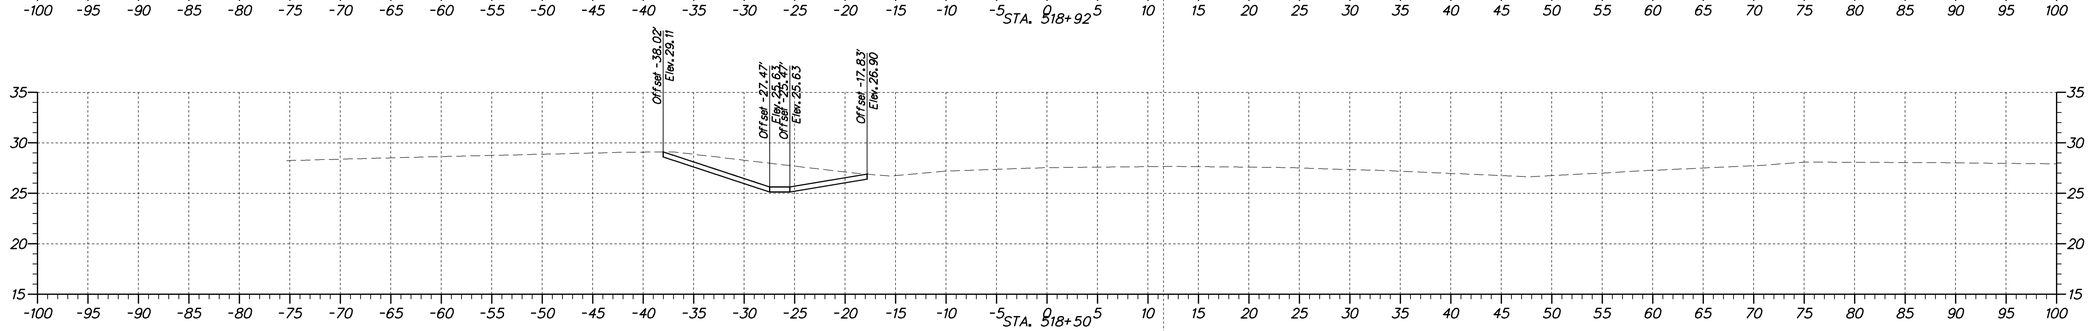

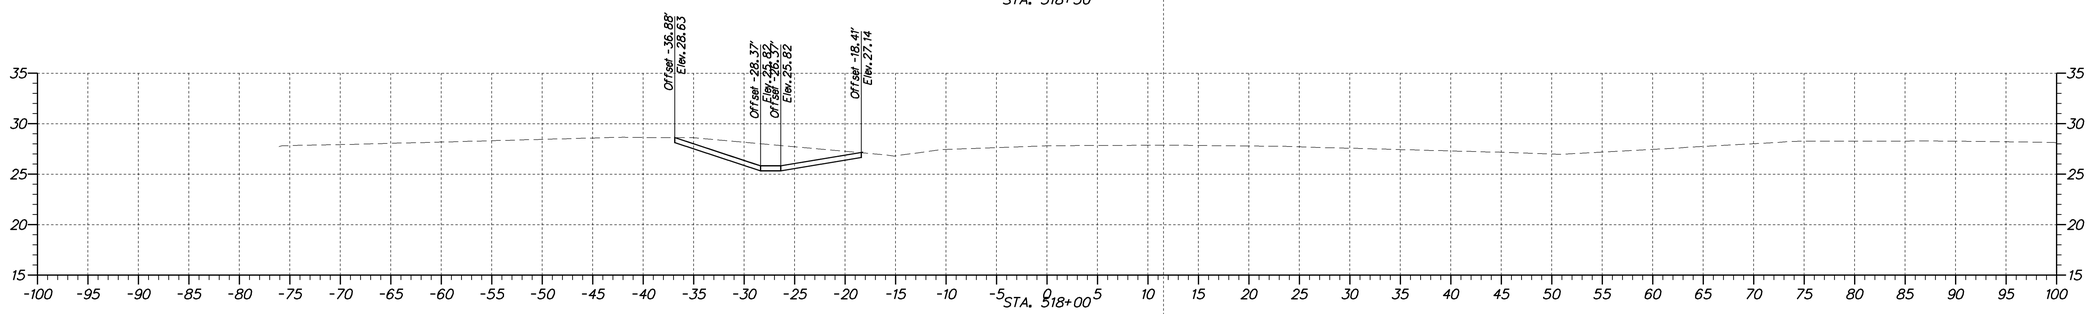

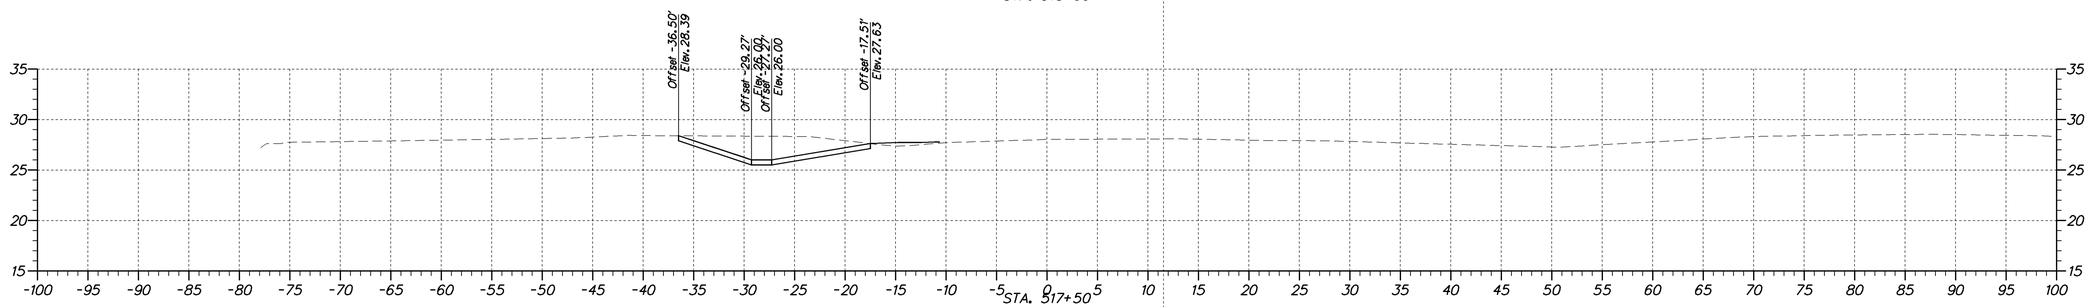

DELAWARE DEPARTMENT OF TRANSPORTATION

ADDENDUMS / REVISIONS

SCALE
0 7.5 15 22.5
FEET

SR 1, THOMPSONVILLE GRADE SEPARATED INTERSECTION

CONTRACT	BRIDGE NO.	X
T200412201	DESIGNED BY:	
COUNTY	CHECKED BY:	
KENT		

CROSS SECTIONS
STA. 517+50 TO STA. 518+92
RAMP C

SHEET NO.
50
TOTAL SHTS.
79

station range sheet number total sheets

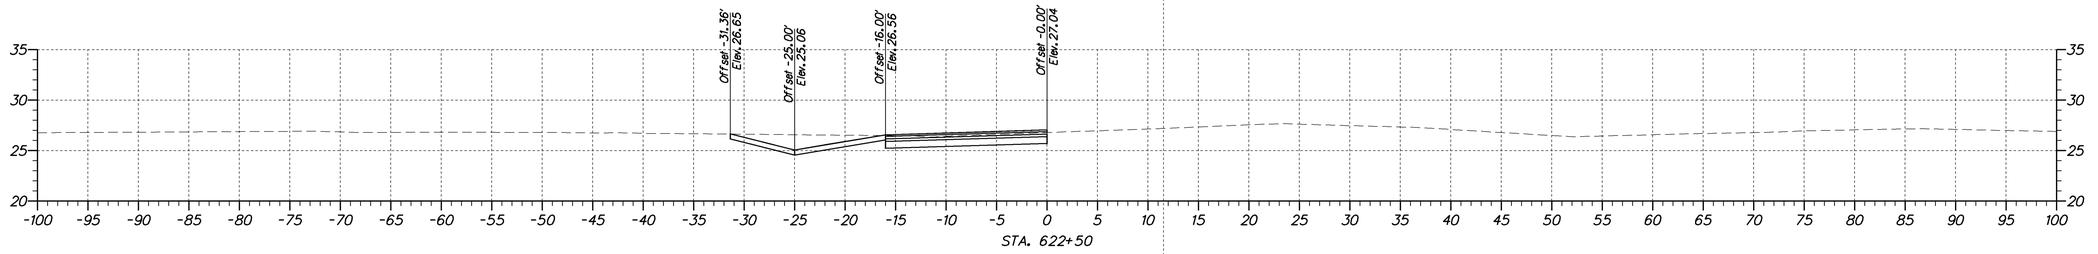

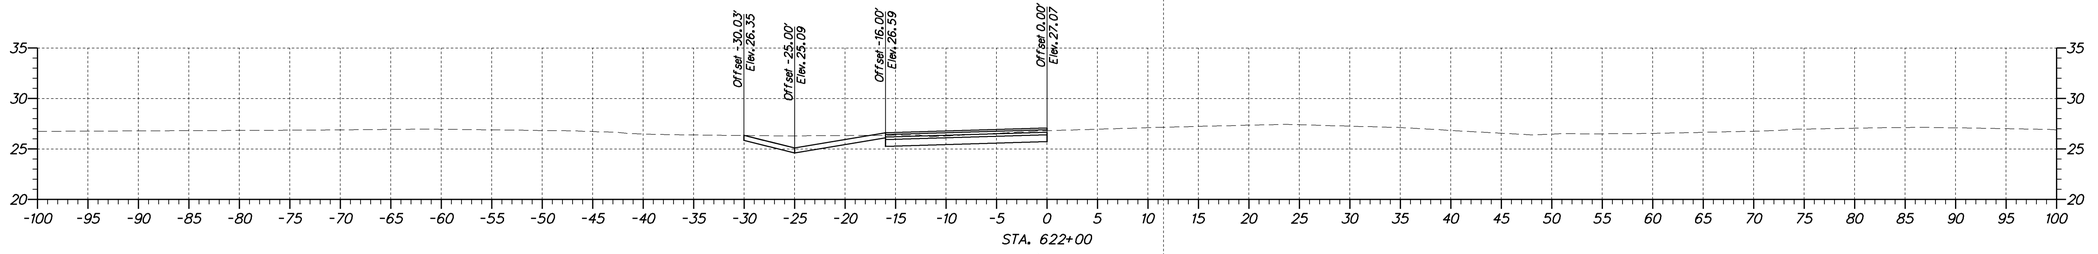

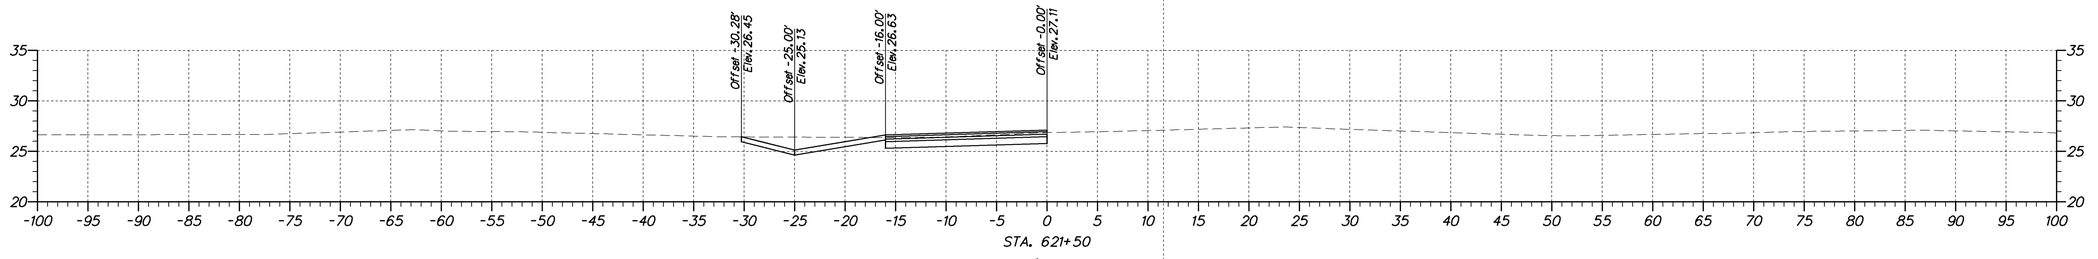

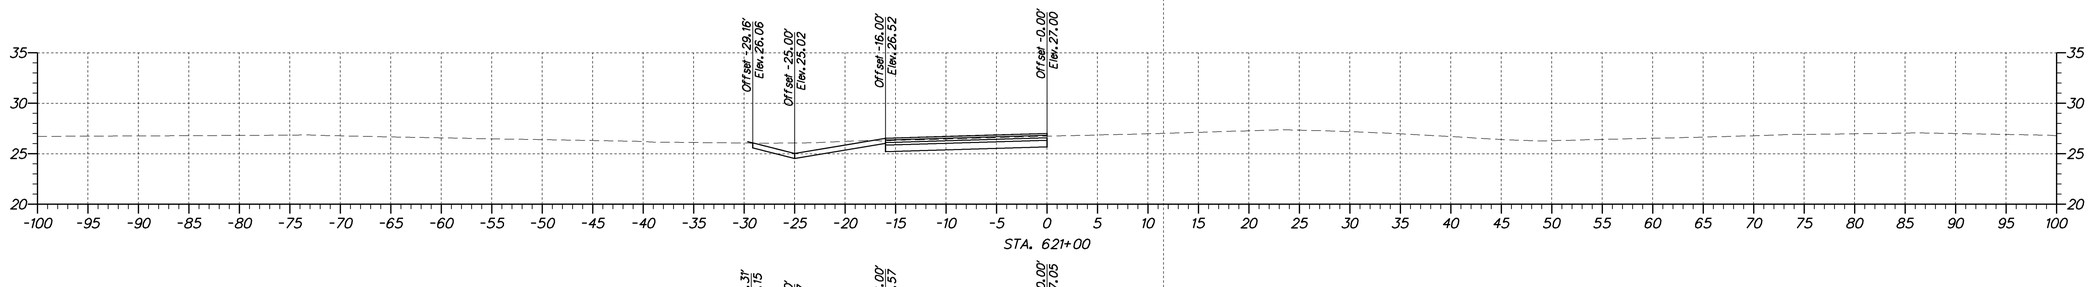

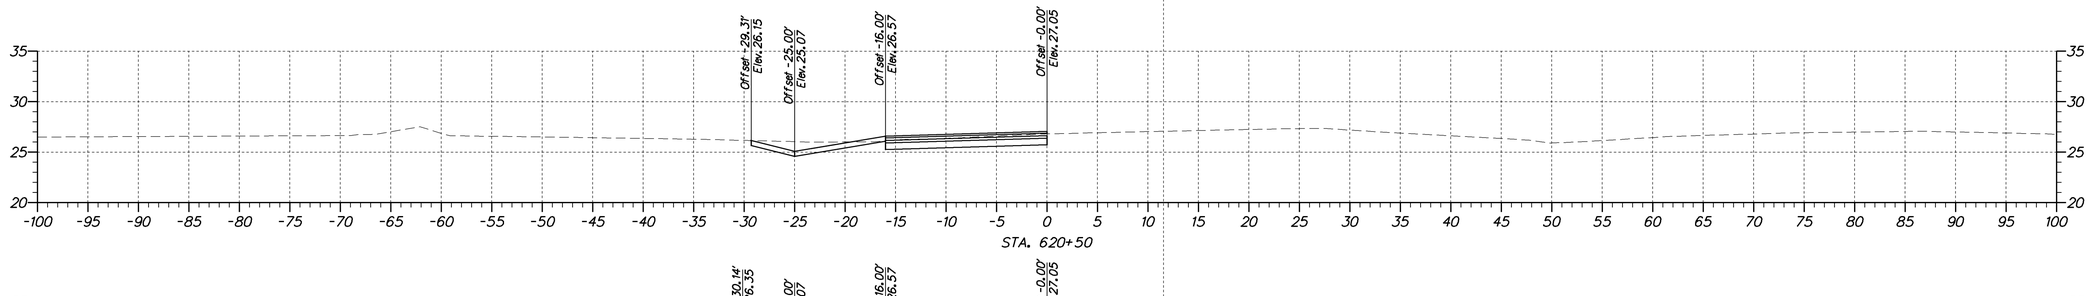

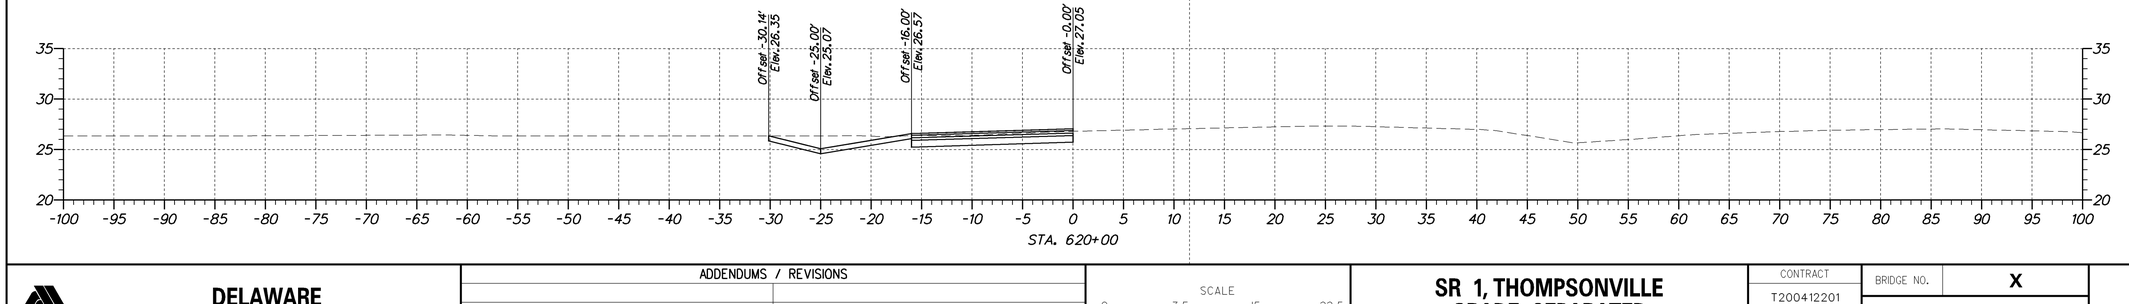

DELAWARE DEPARTMENT OF TRANSPORTATION

ADDENDUMS / REVISIONS

SCALE
0 7.5 15 22.5
FEET

SR 1, THOMPSONVILLE GRADE SEPARATED INTERSECTION

CONTRACT	BRIDGE NO.	X
T200412201	DESIGNED BY:	
COUNTY		
KENT	CHECKED BY:	

CROSS SECTIONS
STA. 620+00 TO STA. 622+50
RAMP D

SHEET NO.
51
TOTAL SHTS.
79

station range sheet number total sheets

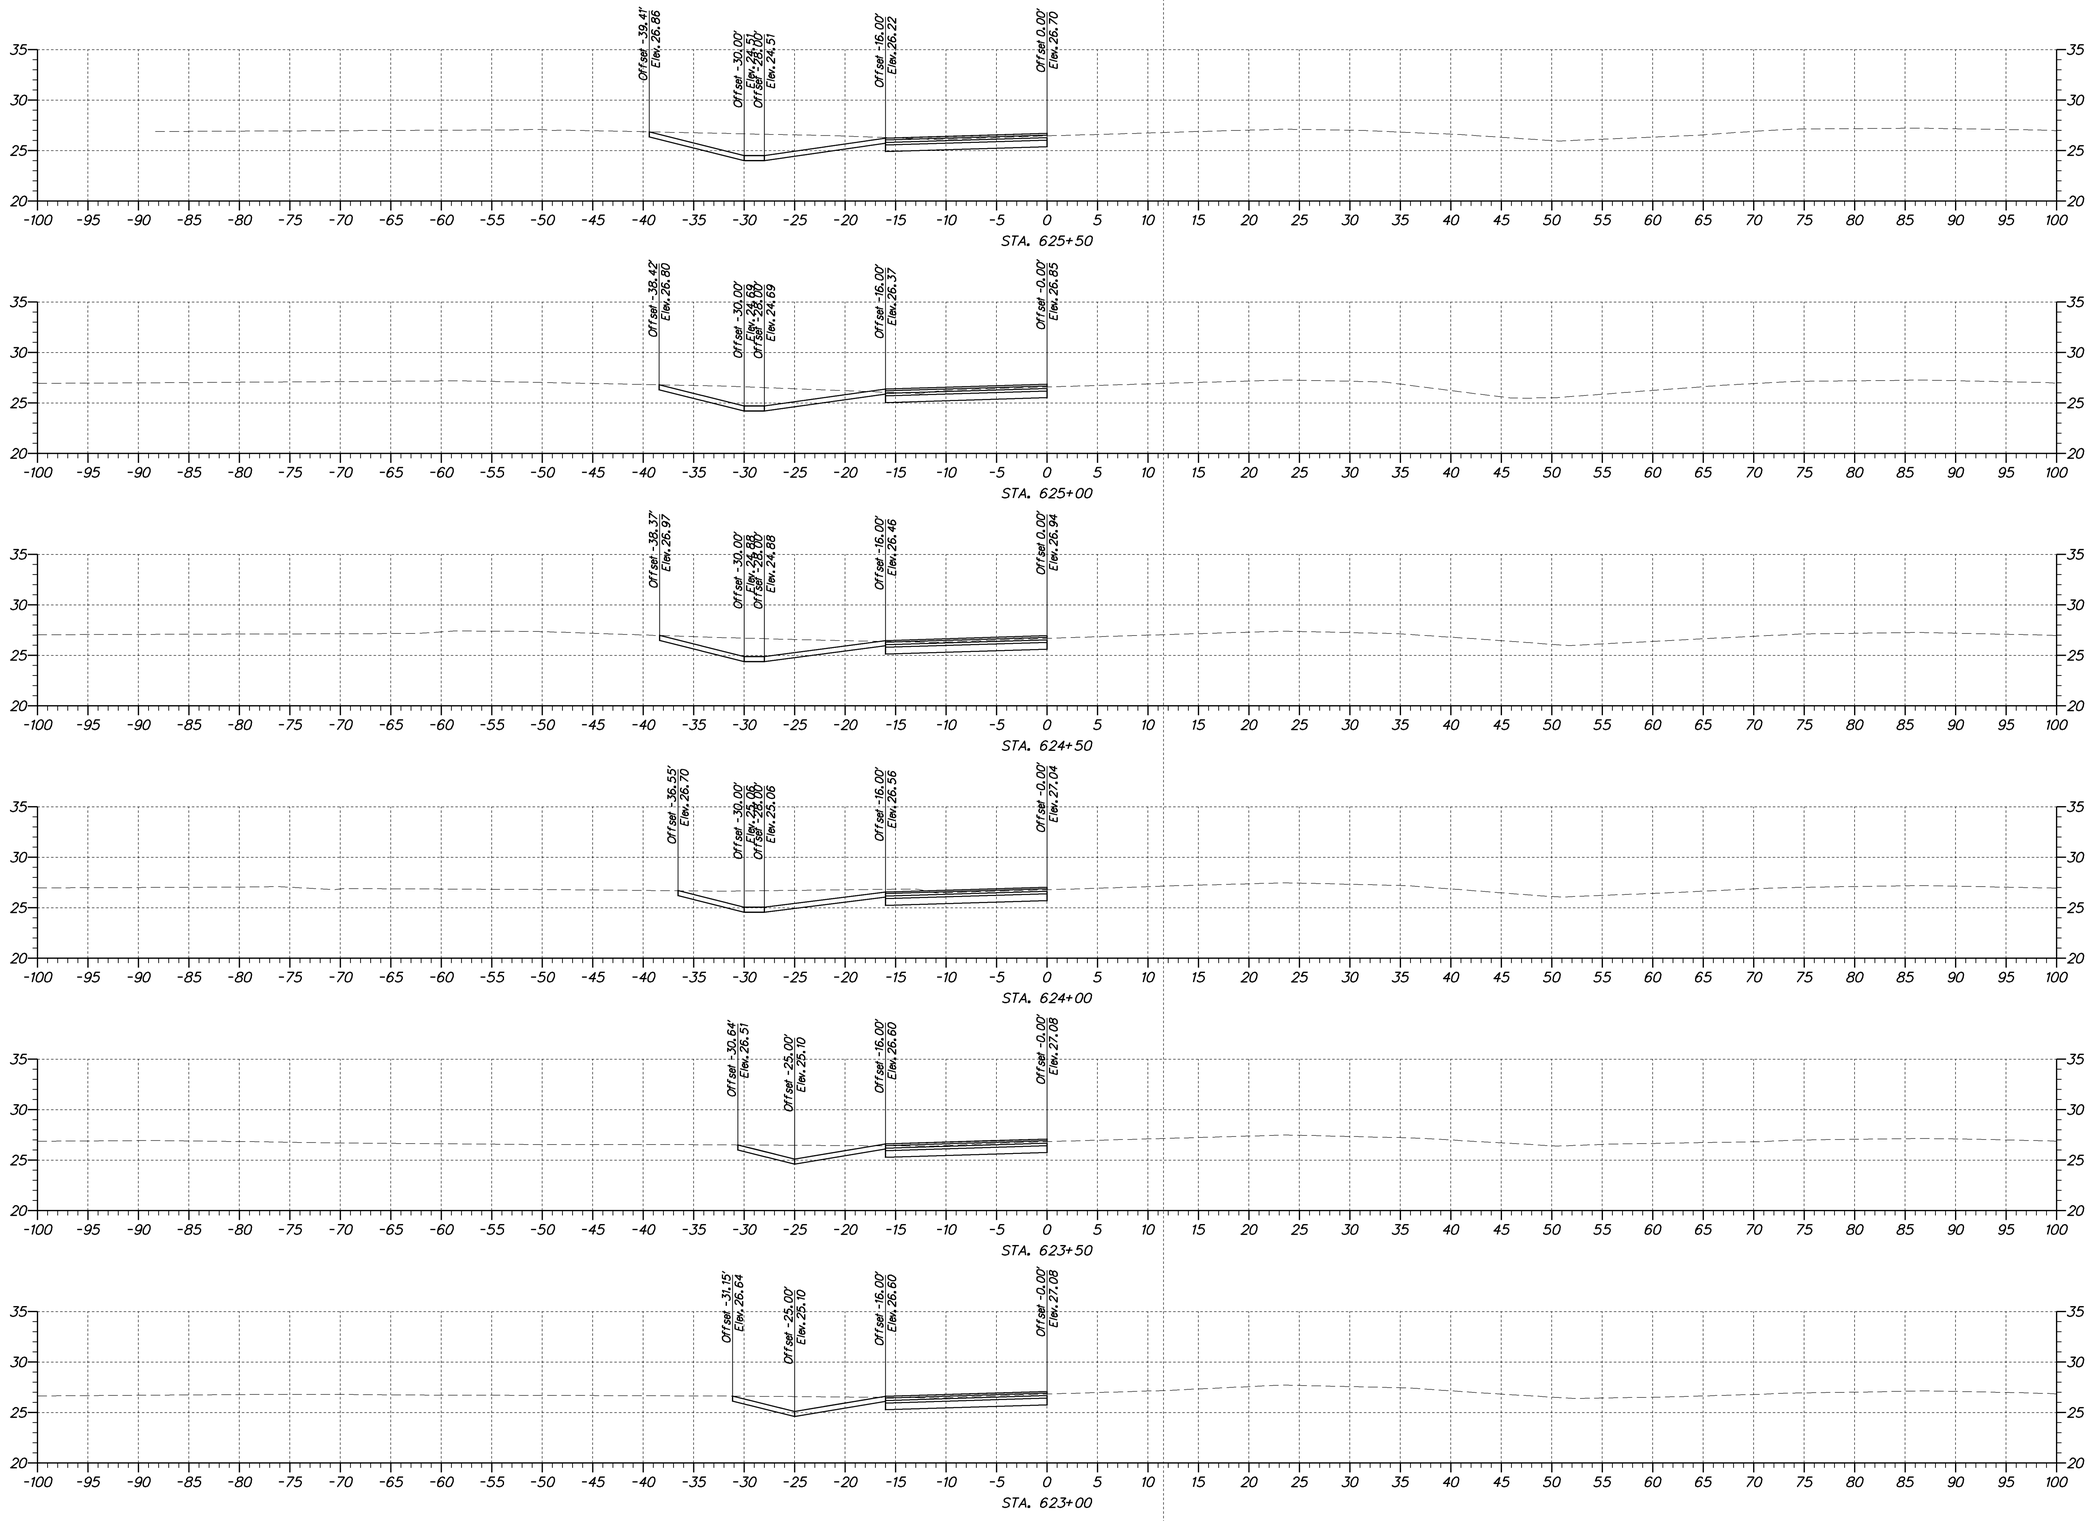

DELAWARE DEPARTMENT OF TRANSPORTATION

ADDENDUMS / REVISIONS

SCALE
0 7.5 15 22.5
FEET

SR 1, THOMPSONVILLE GRADE SEPARATED INTERSECTION

CONTRACT	BRIDGE NO.	X
T200412201	DESIGNED BY:	
COUNTY		
KENT	CHECKED BY:	

CROSS SECTIONS
STA. 623+00 TO STA. 625+50
RAMP D

SHEET NO.
52
TOTAL SHTS.
79

station range sheet number total sheets

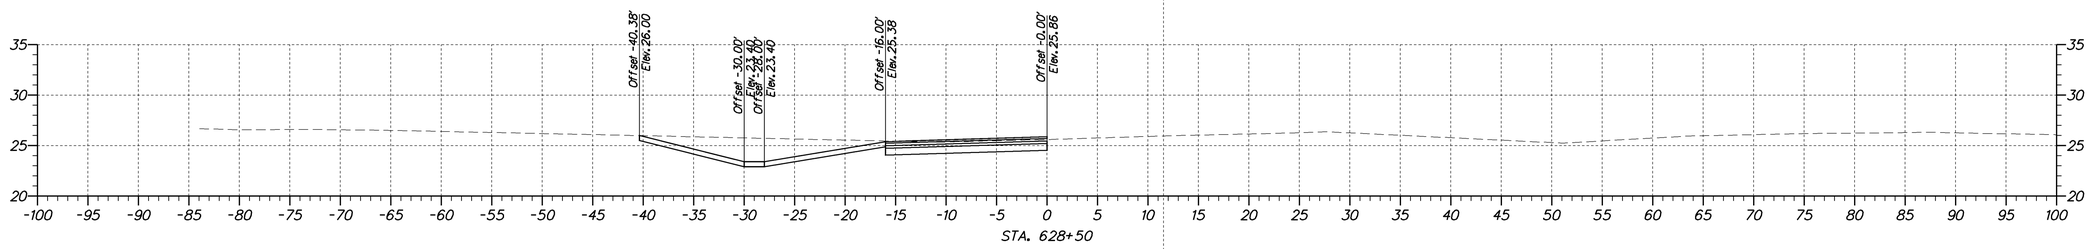

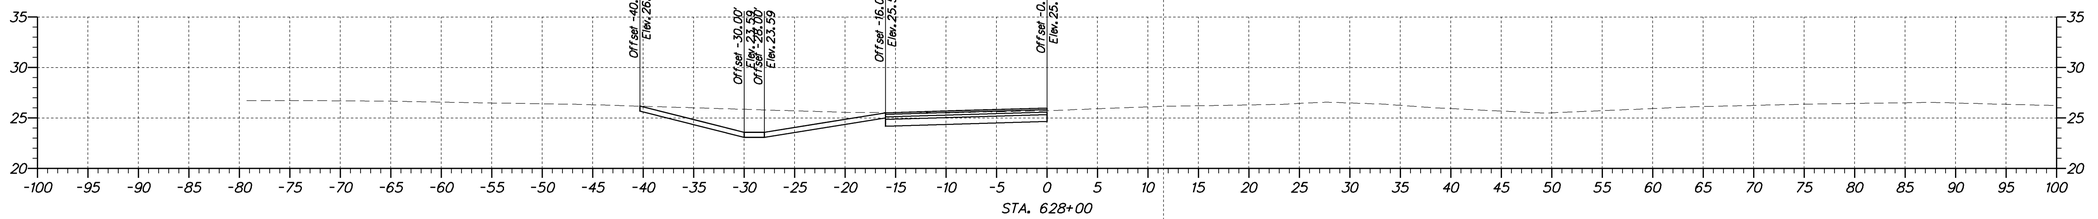

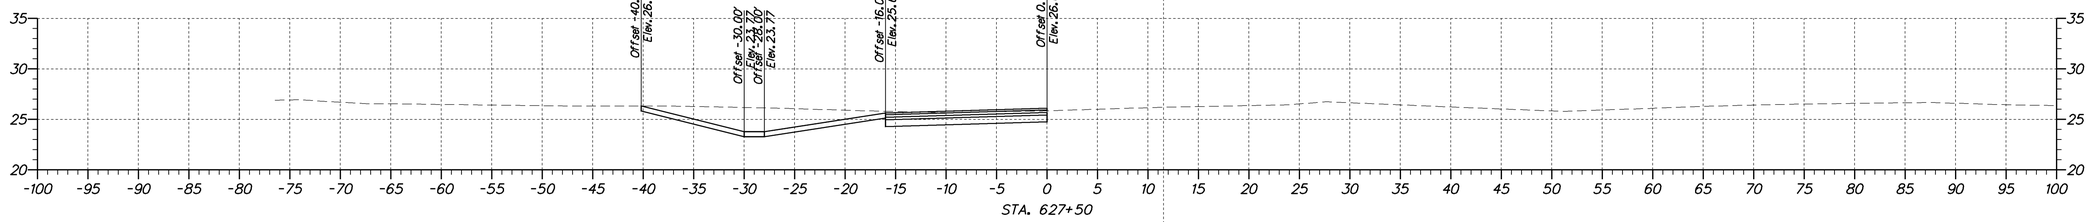

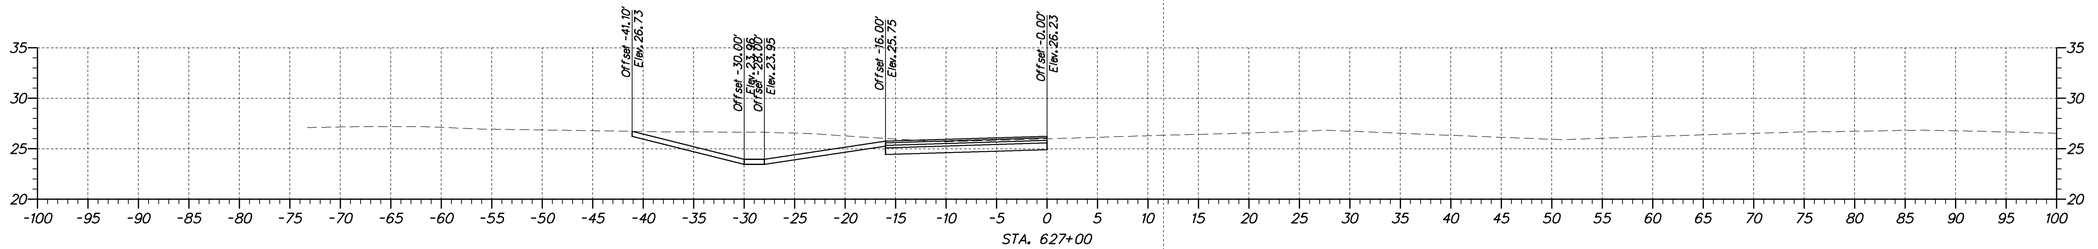

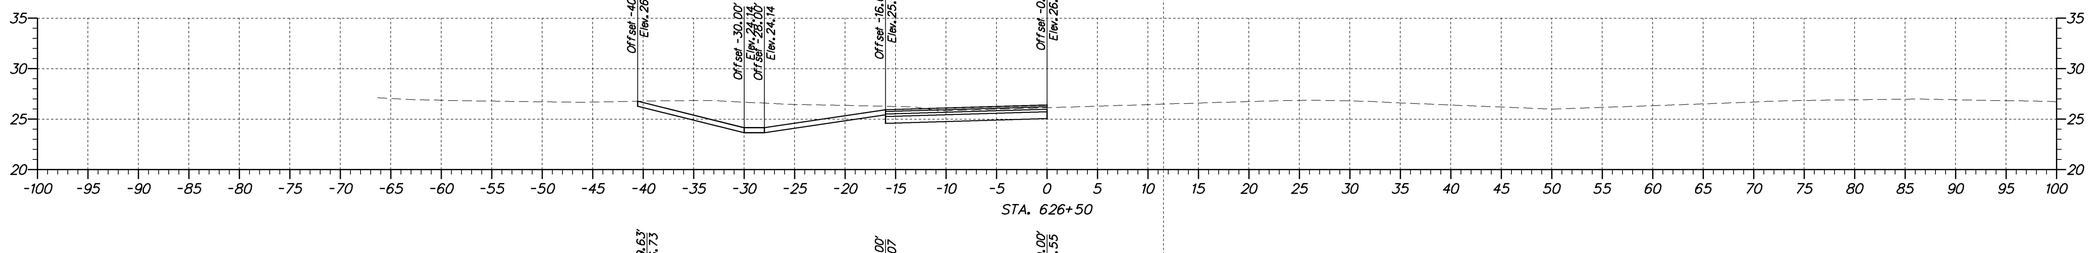

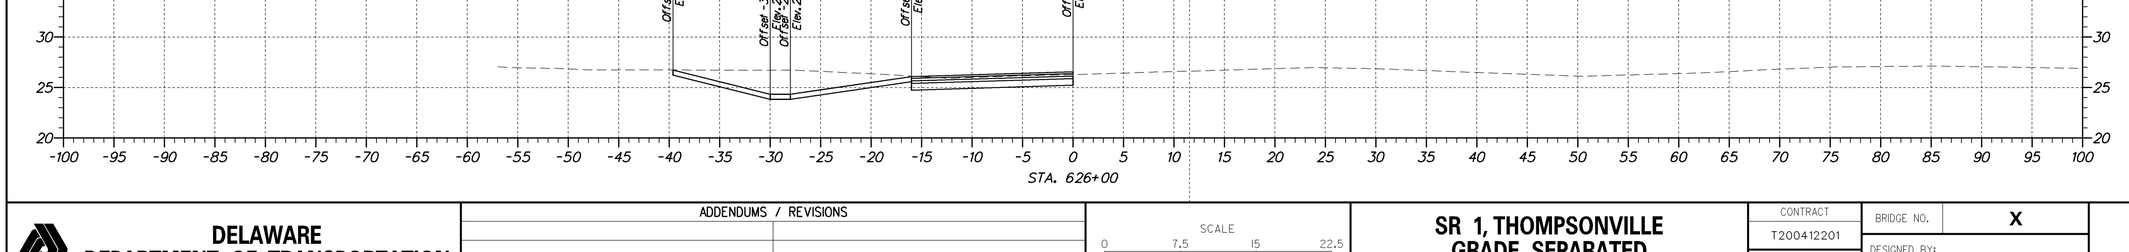

DELAWARE DEPARTMENT OF TRANSPORTATION

ADDENDUMS / REVISIONS

SCALE
0 7.5 15 22.5
FEET

SR 1, THOMPSONVILLE GRADE SEPARATED INTERSECTION

CONTRACT	BRIDGE NO.	X
T200412201	DESIGNED BY:	
COUNTY		
KENT	CHECKED BY:	

CROSS SECTIONS
STA. 626+00 TO STA. 628+50
RAMP D

SHEET NO.
53
TOTAL SHTS.
79

station range sheet number total sheets

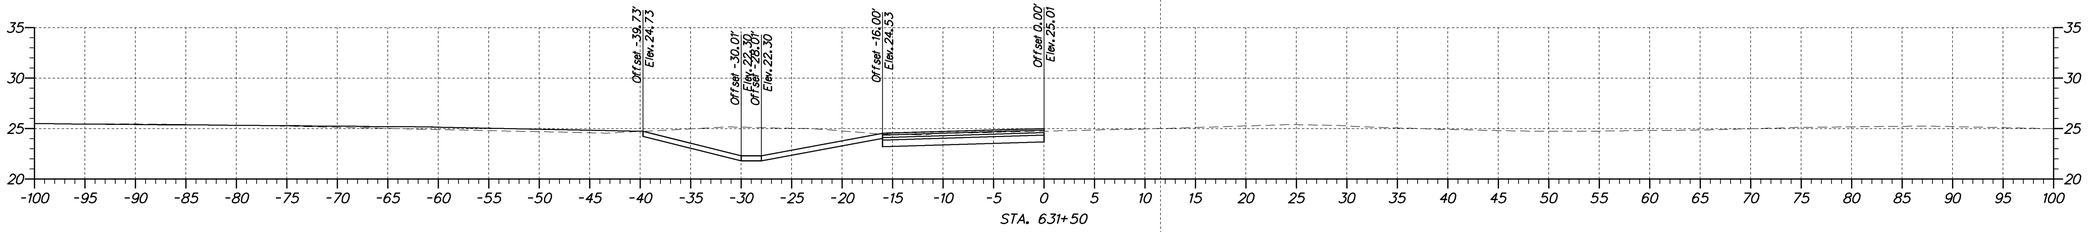

STA. 631+50

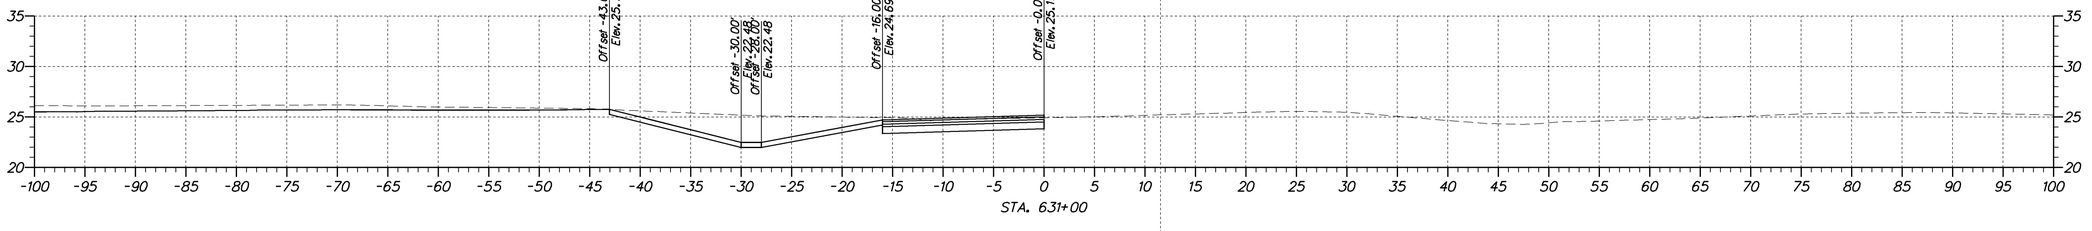

STA. 631+00

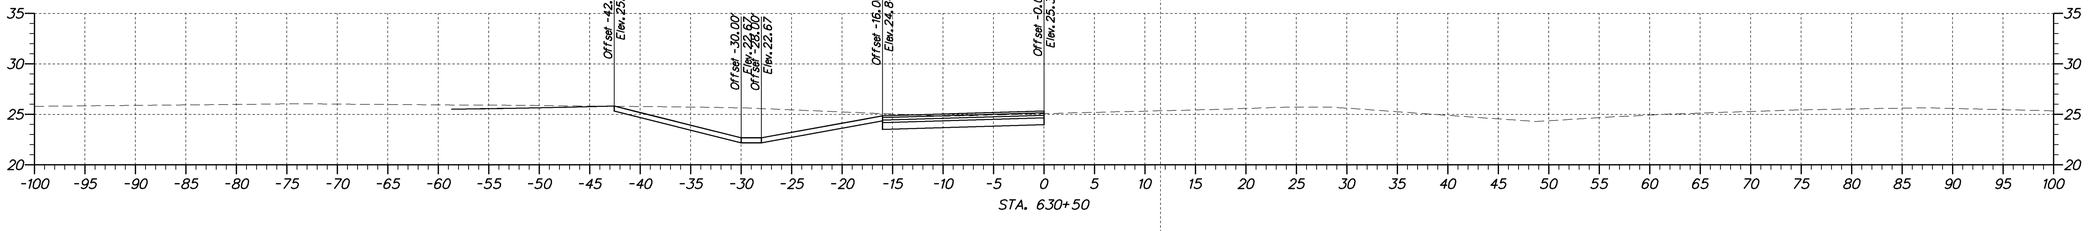

STA. 630+50

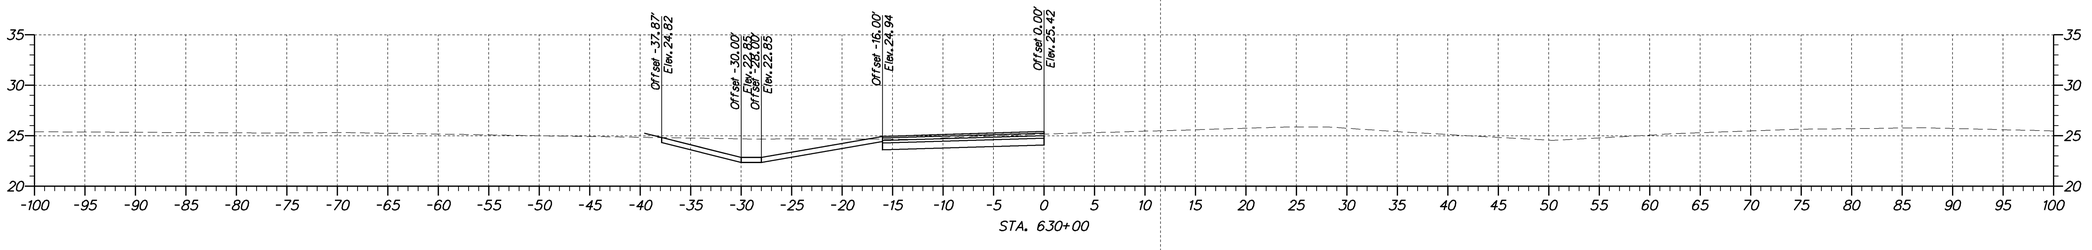

STA. 630+00

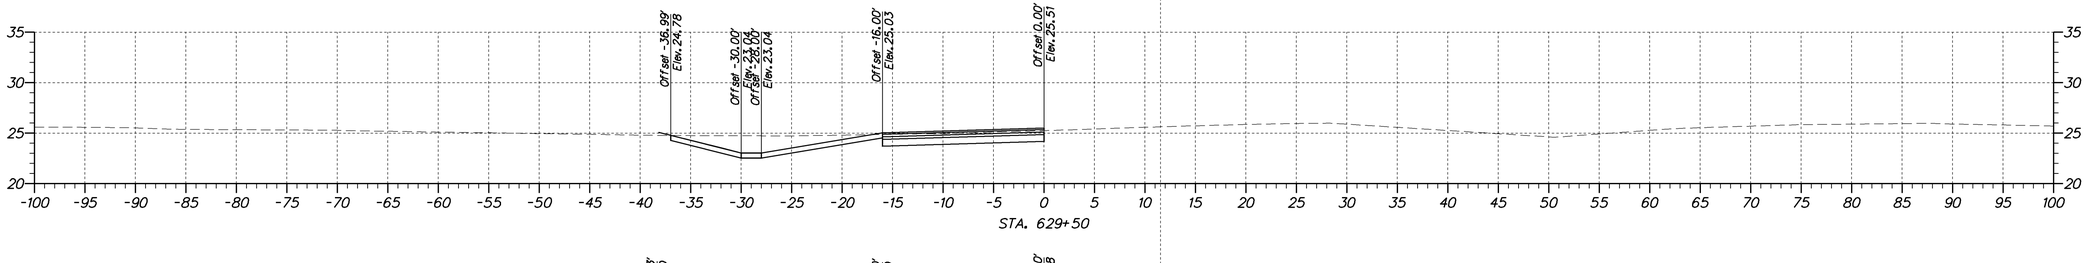

STA. 629+50

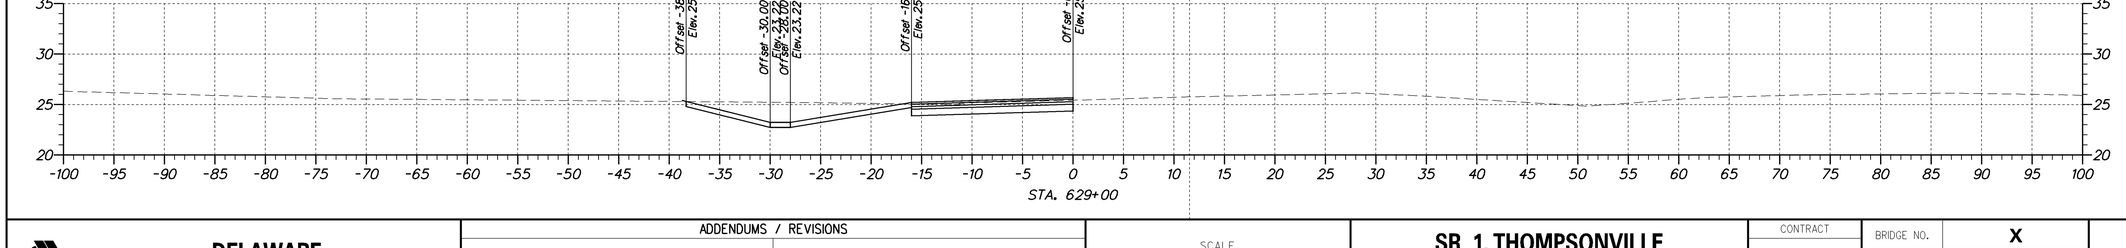

STA. 629+00

DELAWARE
DEPARTMENT OF TRANSPORTATION

ADDENDUMS / REVISIONS

SCALE
0 7.5 15 22.5
FEET

SR 1, THOMPSONVILLE
GRADE SEPARATED
INTERSECTION

CONTRACT	BRIDGE NO.	X
T200412201	DESIGNED BY:	
COUNTY		
KENT	CHECKED BY:	

CROSS SECTIONS
STA. 629+00 TO STA. 631+50
RAMP D

SHEET NO.
54
TOTAL SHTS.
79

station range sheet number total sheets

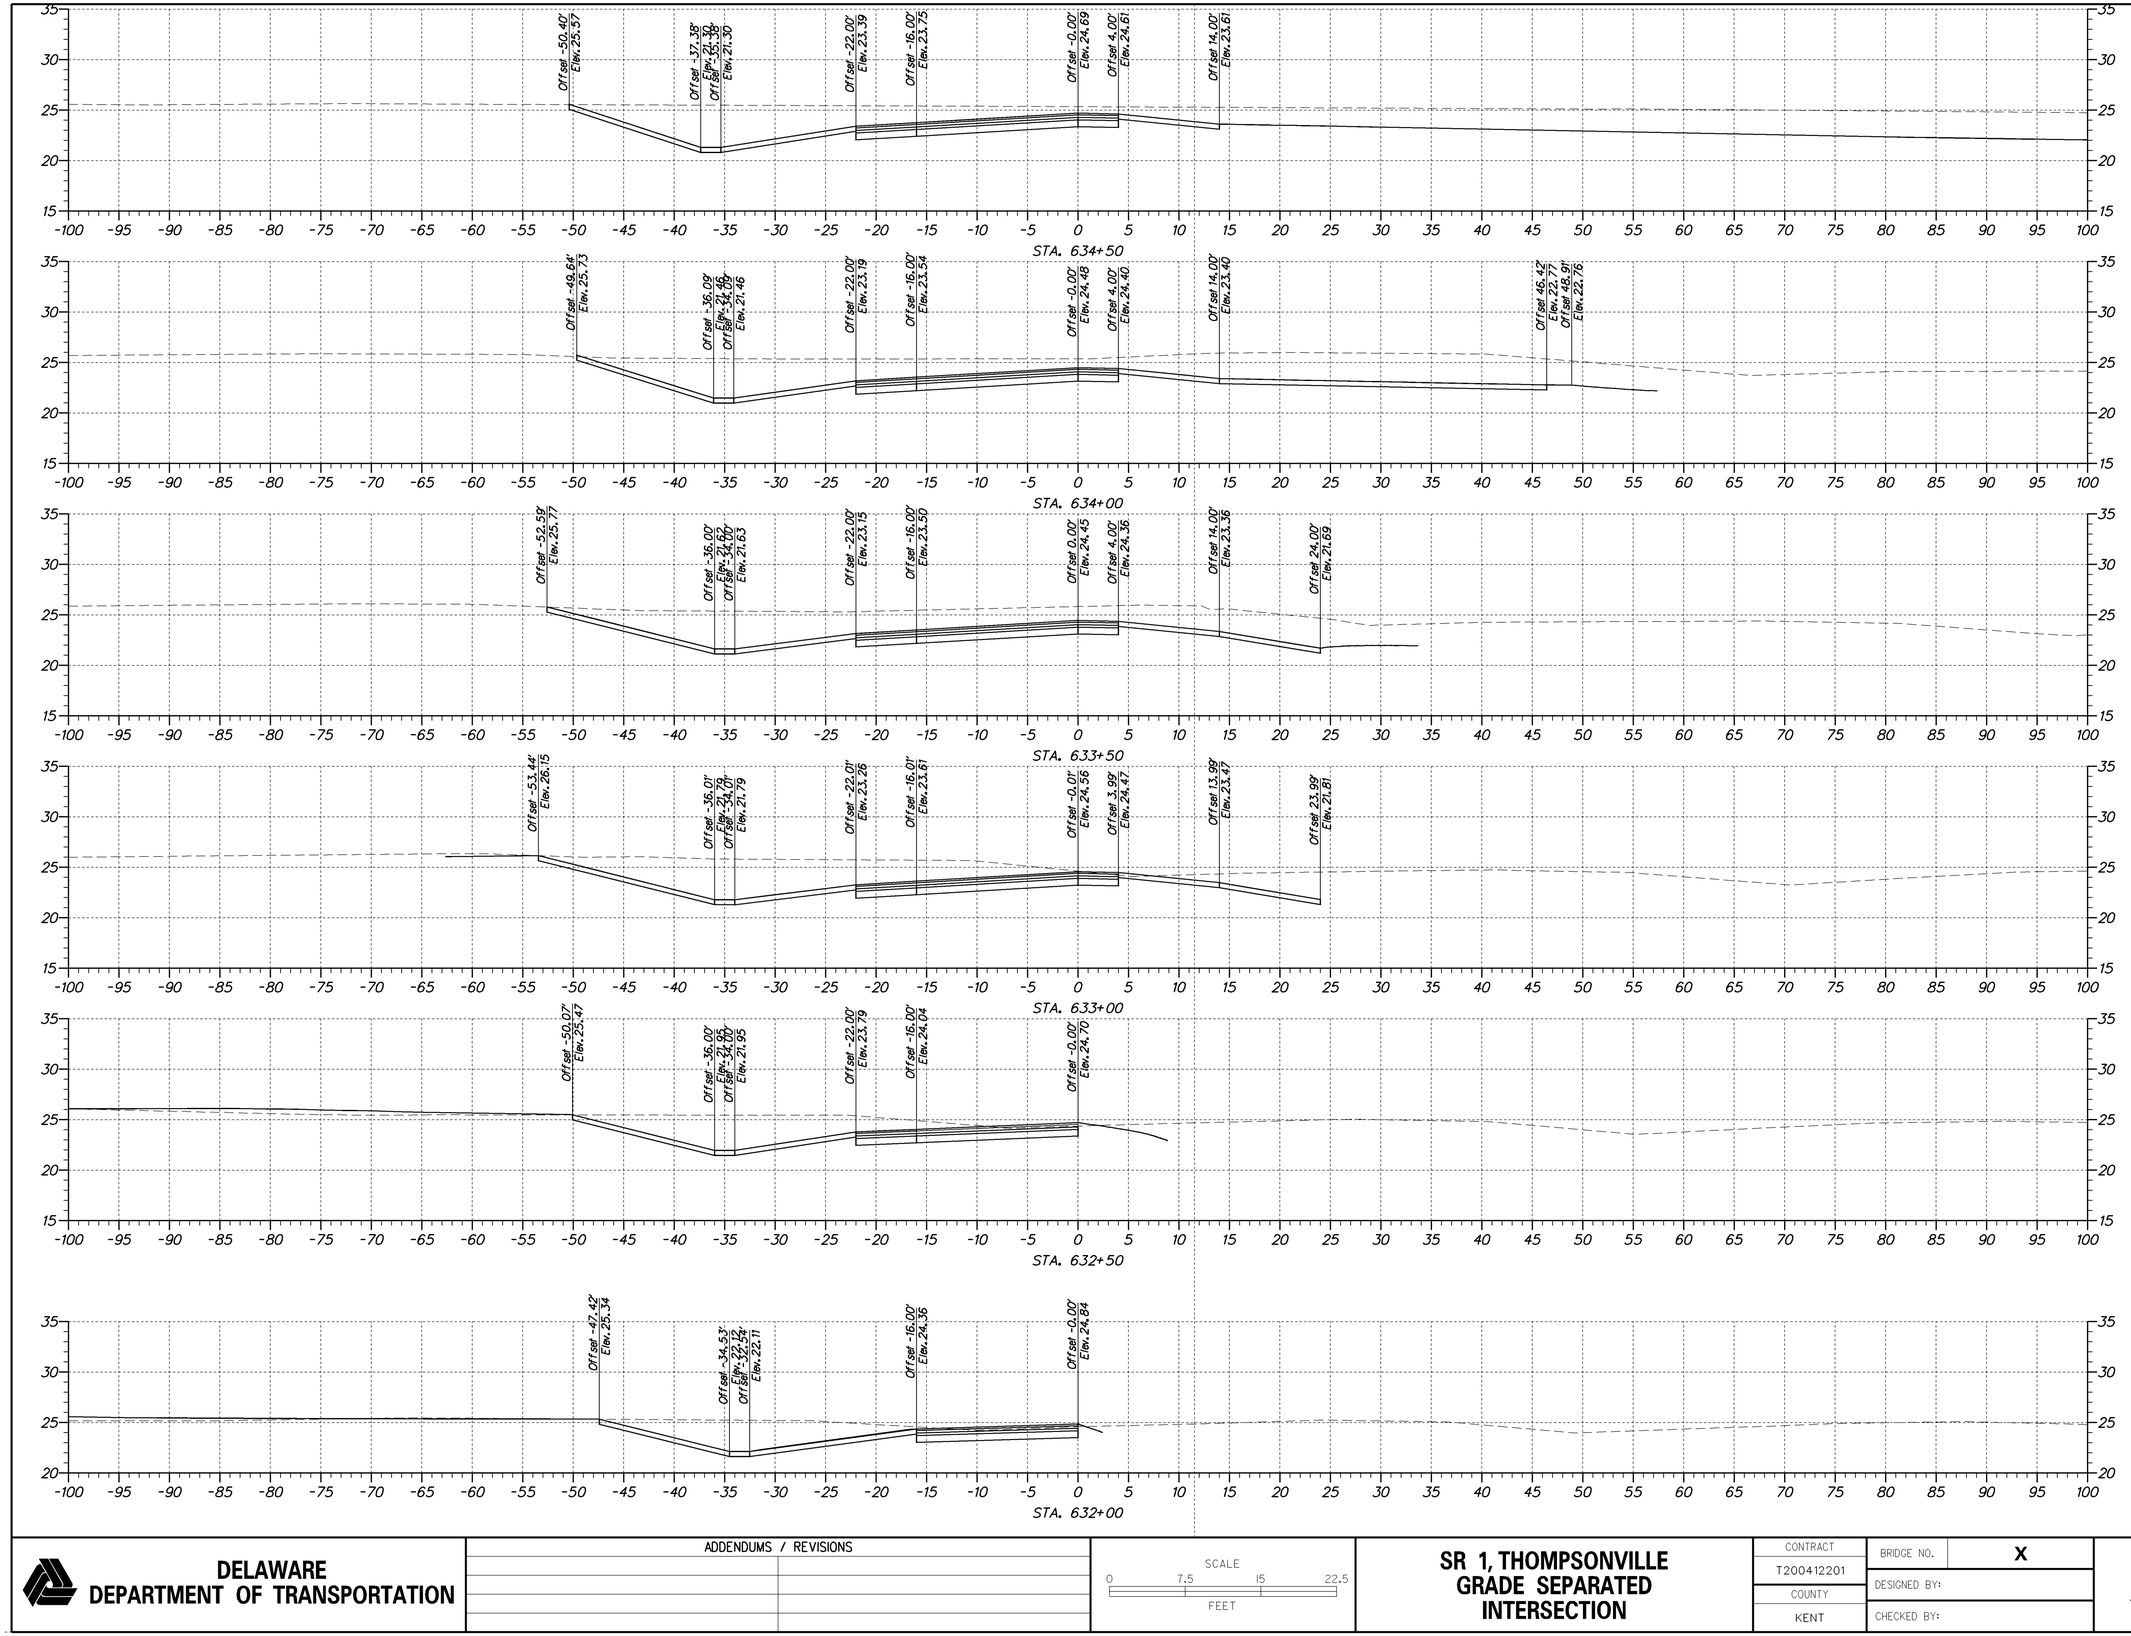

DELAWARE
DEPARTMENT OF TRANSPORTATION

ADDENDUMS / REVISIONS

SCALE
0 7.5 15 22.5
FEET

SR 1, THOMPSONVILLE
GRADE SEPARATED
INTERSECTION

CONTRACT	BRIDGE NO.	X
T200412201	DESIGNED BY:	
COUNTY		
KENT	CHECKED BY:	

CROSS SECTIONS
STA. 632+00 TO STA. 634+50
RAMP D

SHEET NO.
55
TOTAL SHTS.
79

station range sheet number total sheets

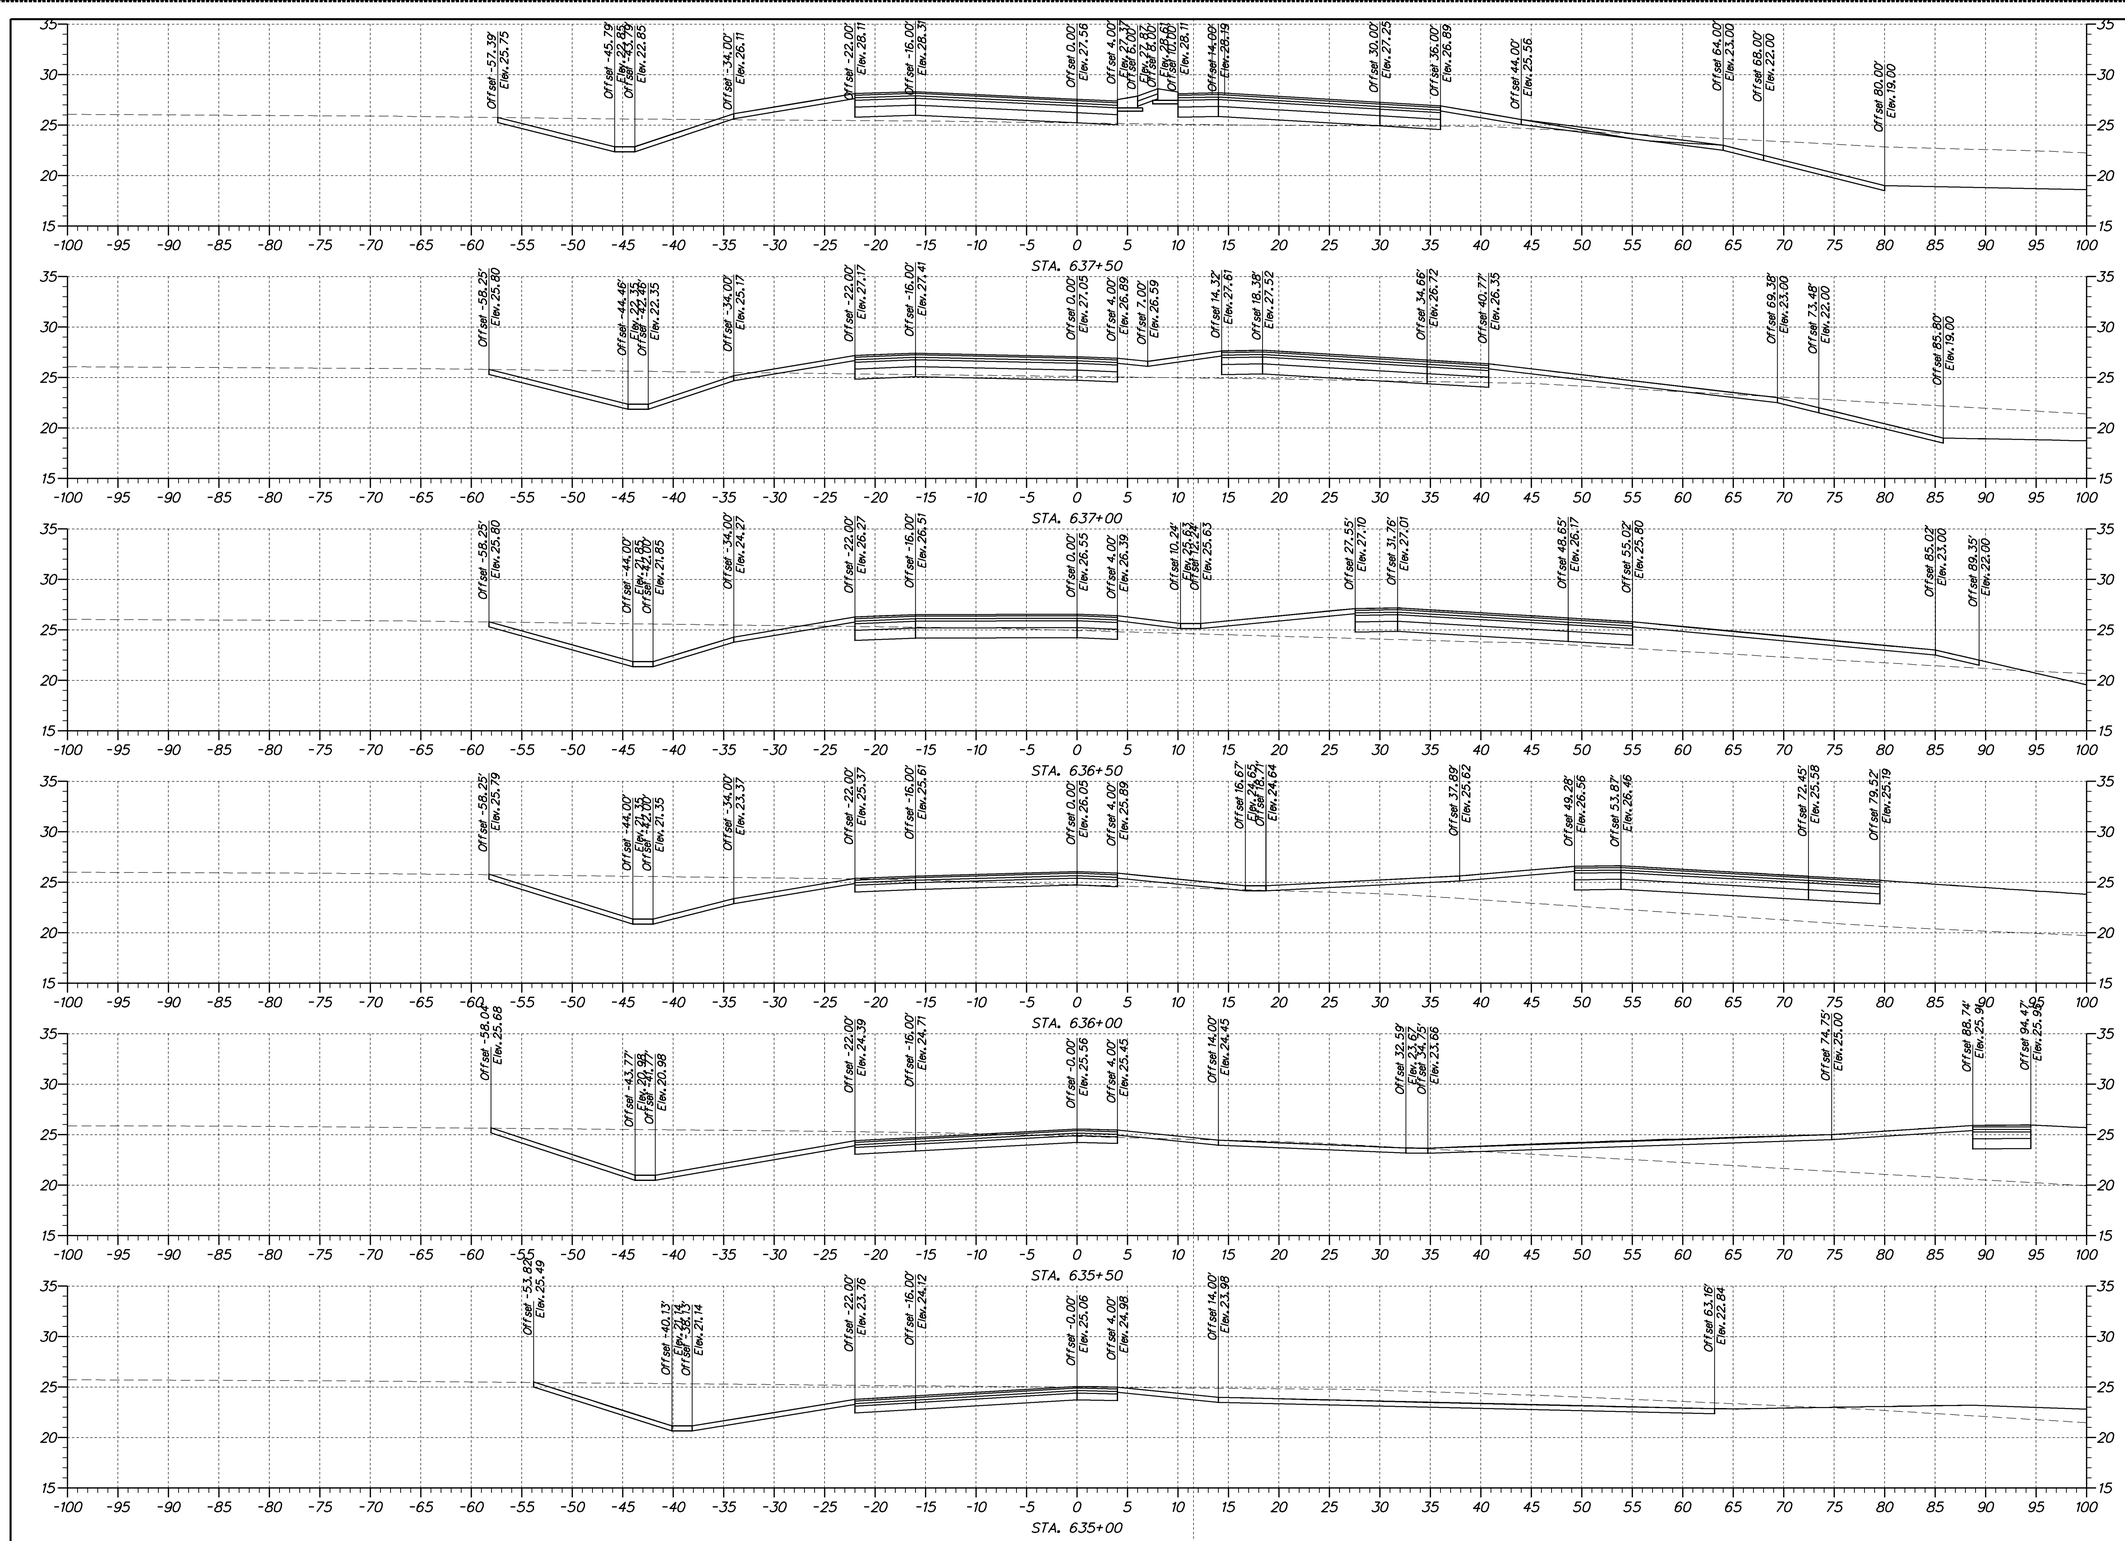

DELAWARE DEPARTMENT OF TRANSPORTATION

ADDENDUMS / REVISIONS

SCALE 0 7.5 15 22.5 FEET

SR 1, THOMPSONVILLE GRADE SEPARATED INTERSECTION

CONTRACT	BRIDGE NO.	X
T200412201	DESIGNED BY:	
COUNTY	CHECKED BY:	
KENT		

CROSS SECTIONS
STA. 635+00 TO STA. 637+50
RAMP D

SHEET NO.
56
TOTAL SHTS.
79

station range | sheet number | total sheets

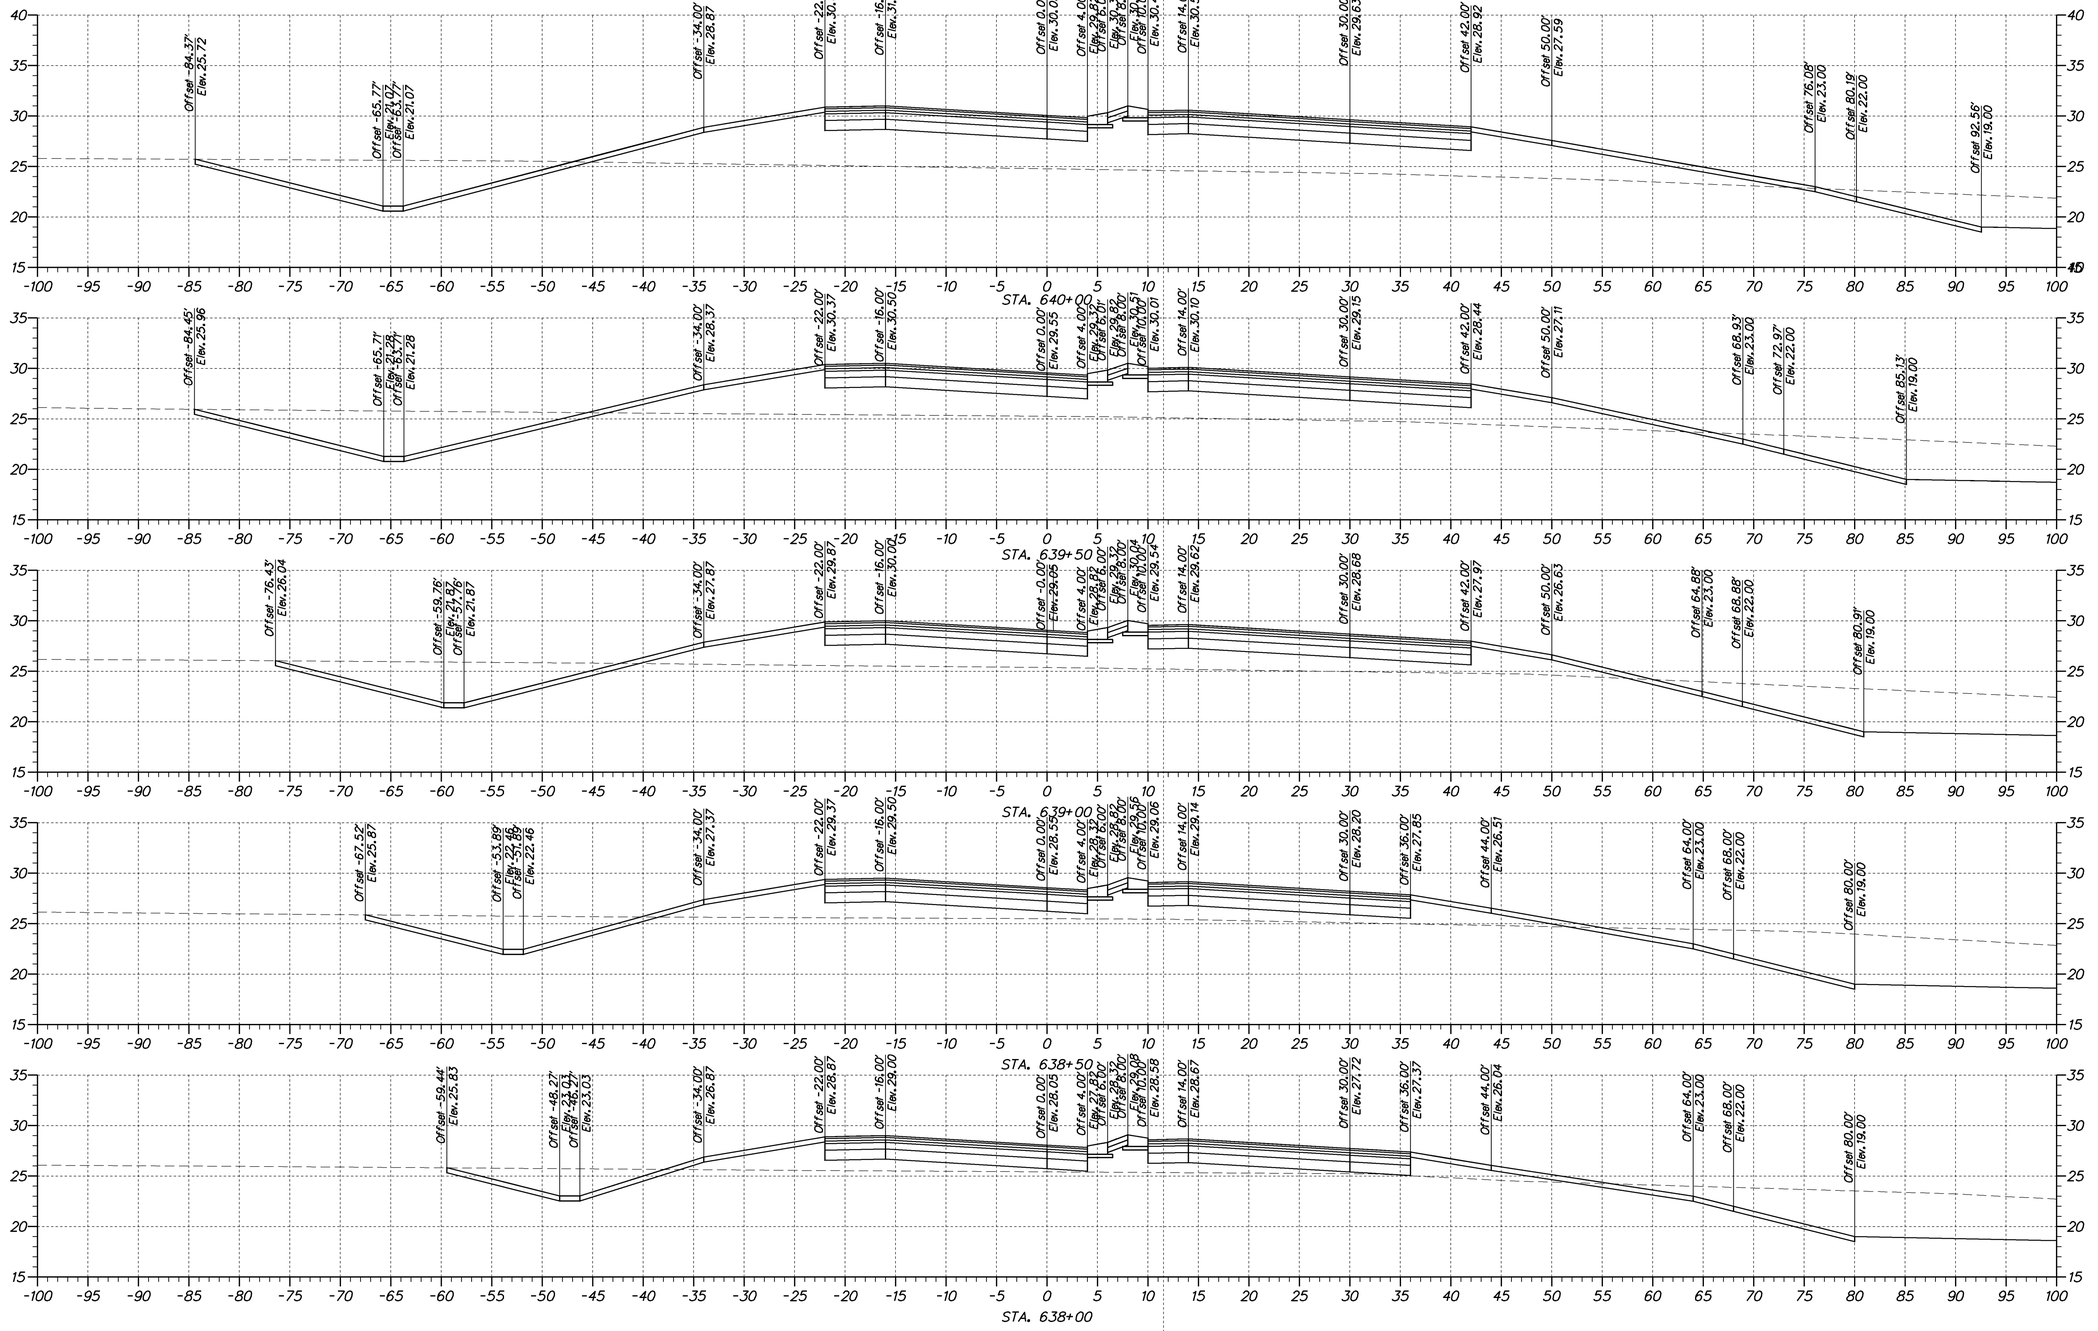

DELAWARE DEPARTMENT OF TRANSPORTATION

ADDENDUMS / REVISIONS

SCALE 0 7.5 15 22.5 FEET

SR 1, THOMPSONVILLE GRADE SEPARATED INTERSECTION

CONTRACT	BRIDGE NO.	X
T200412201	DESIGNED BY:	
COUNTY		
KENT	CHECKED BY:	

CROSS SECTIONS
STA. 638+00 TO STA. 640+00
RAMP D

SHEET NO.
57
TOTAL SHTS.
79

station range sheet number total sheets

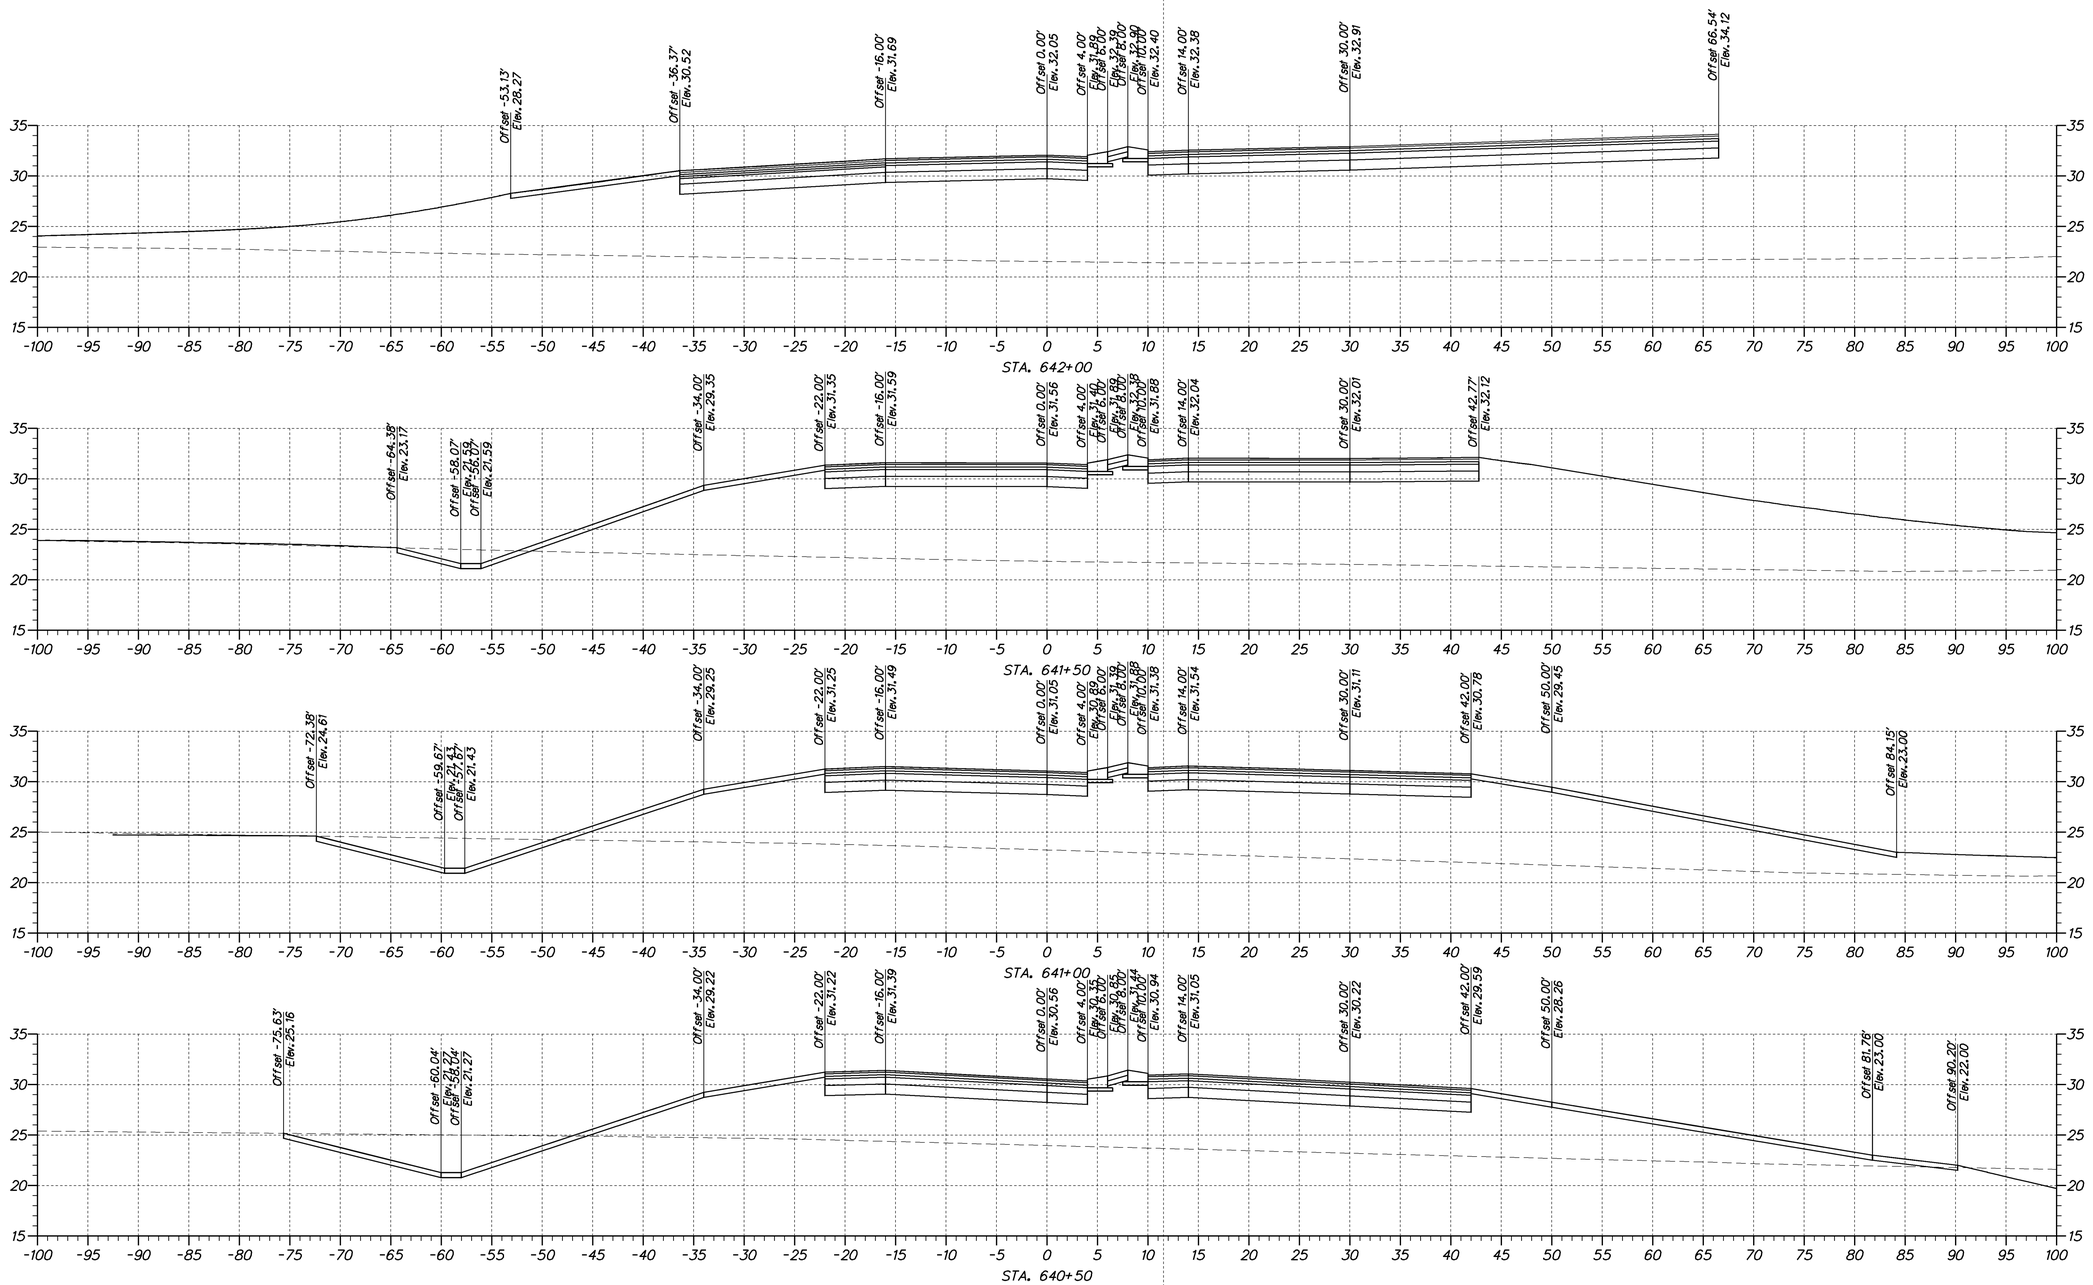

DELAWARE DEPARTMENT OF TRANSPORTATION

ADDENDUMS / REVISIONS

SCALE
0 7.5 15 22.5
FEET

SR 1, THOMPSONVILLE GRADE SEPARATED INTERSECTION

CONTRACT	BRIDGE NO.	X
T200412201	DESIGNED BY:	
COUNTY	CHECKED BY:	
KENT		

CROSS SECTIONS
STA. 640+50 TO STA. 642+48
RAMP D

SHEET NO.
58
TOTAL SHTS.
79

station range sheet number total sheets

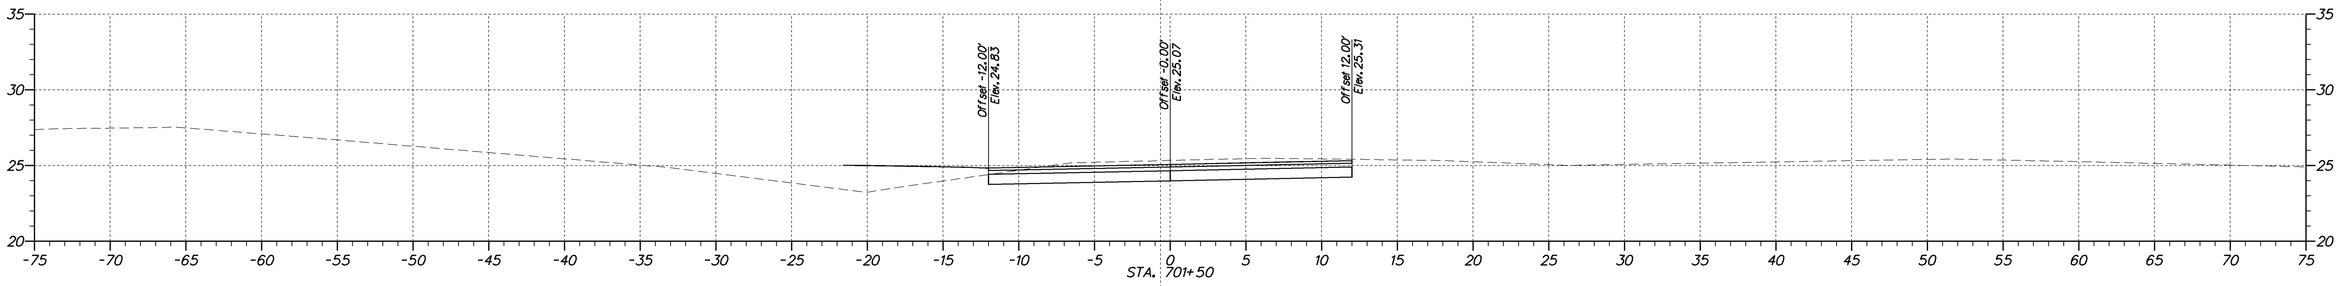

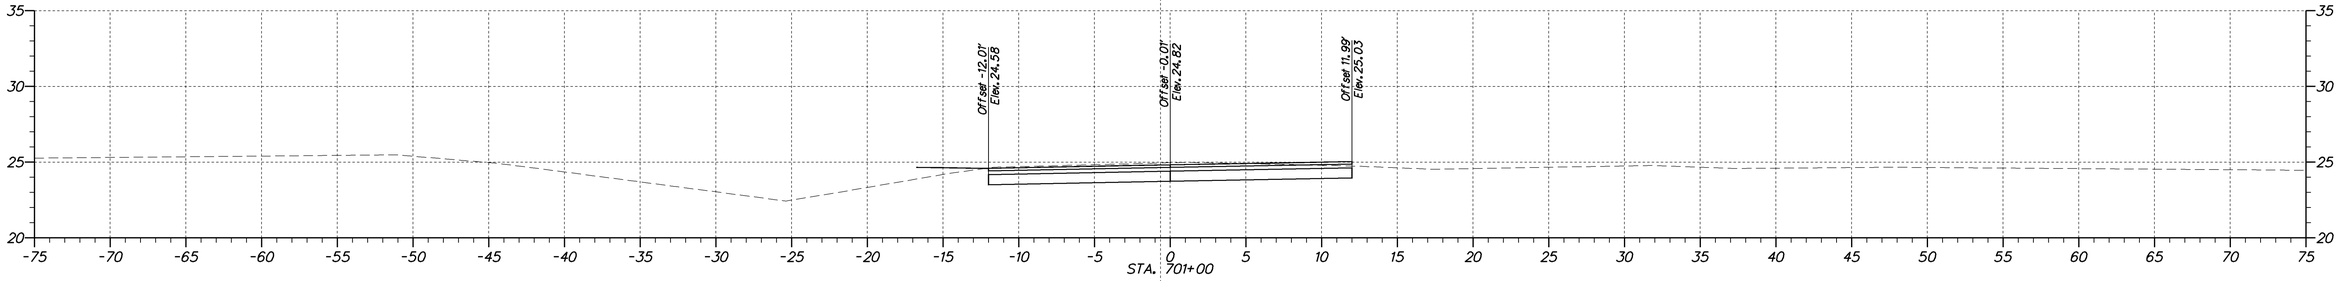

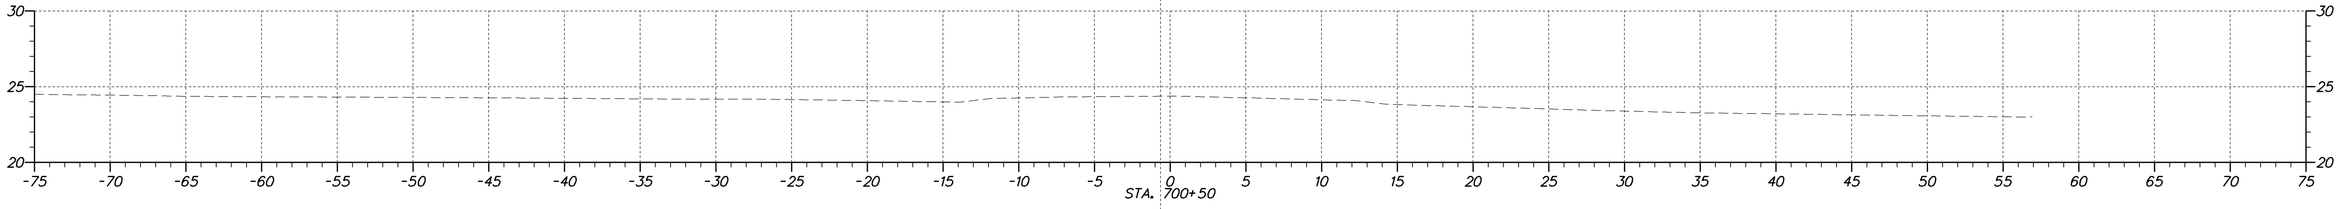

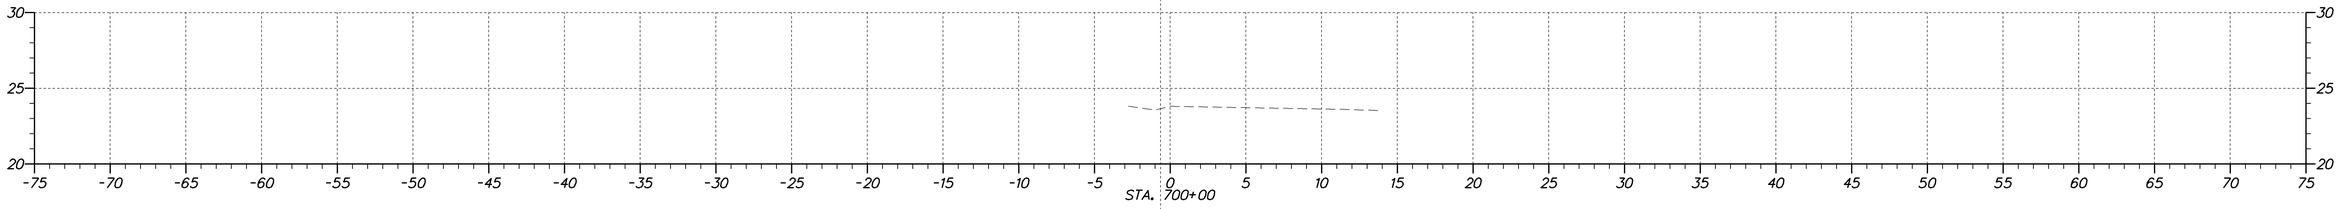

DELAWARE
DEPARTMENT OF TRANSPORTATION

ADDENDUMS / REVISIONS

SCALE
0 5 10 15
FEET

SR 1, THOMPSONVILLE
GRADE SEPARATED
INTERSECTION

CONTRACT	BRIDGE NO.	X
T200412201	DESIGNED BY:	
COUNTY	CHECKED BY:	
KENT		

CROSS SECTIONS
STA. 700+00 TO STA. 701+50
MONTOUR DRIVE

SHEET NO.
59
TOTAL SHTS.
79

station range sheet number total sheets

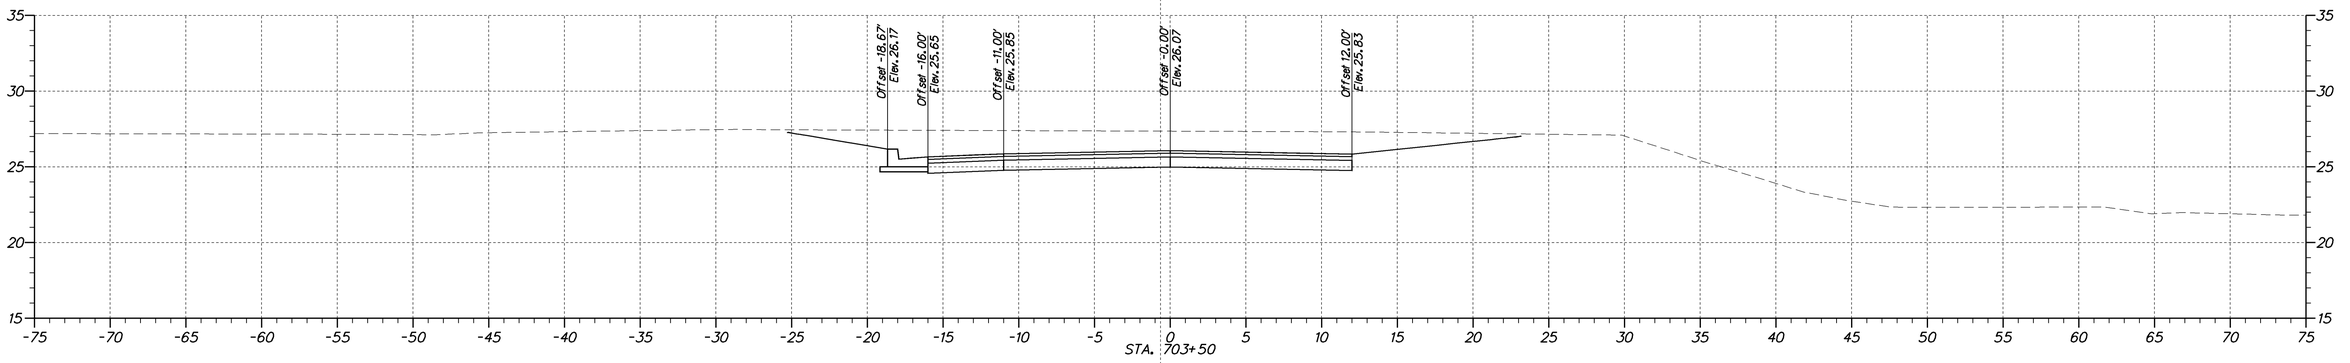

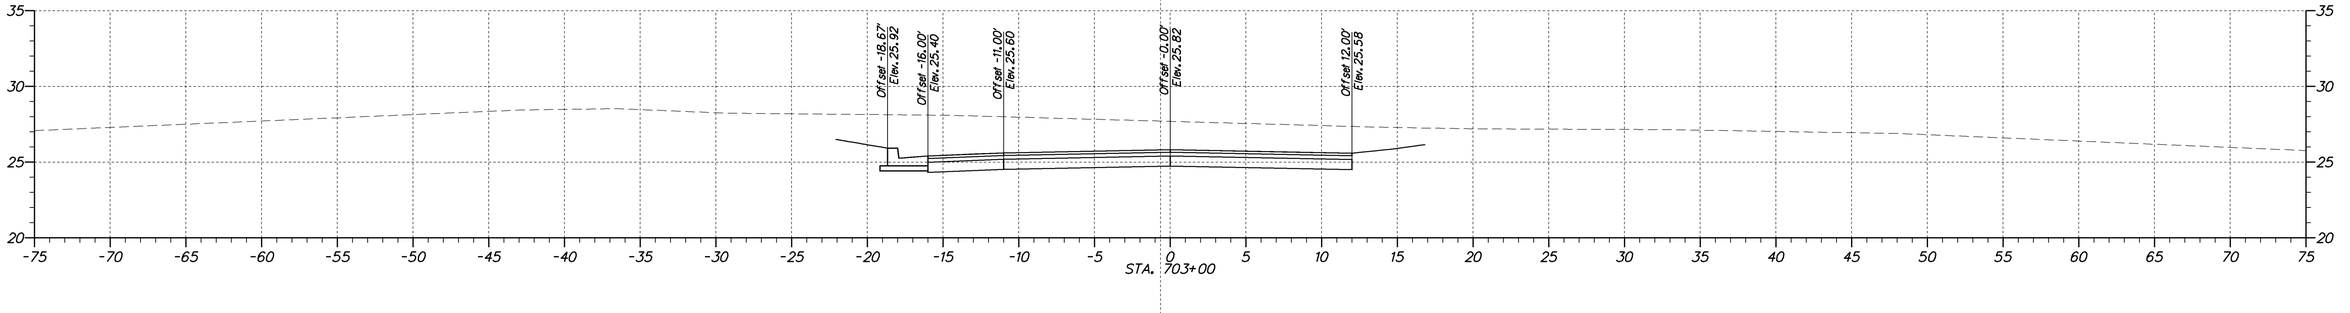

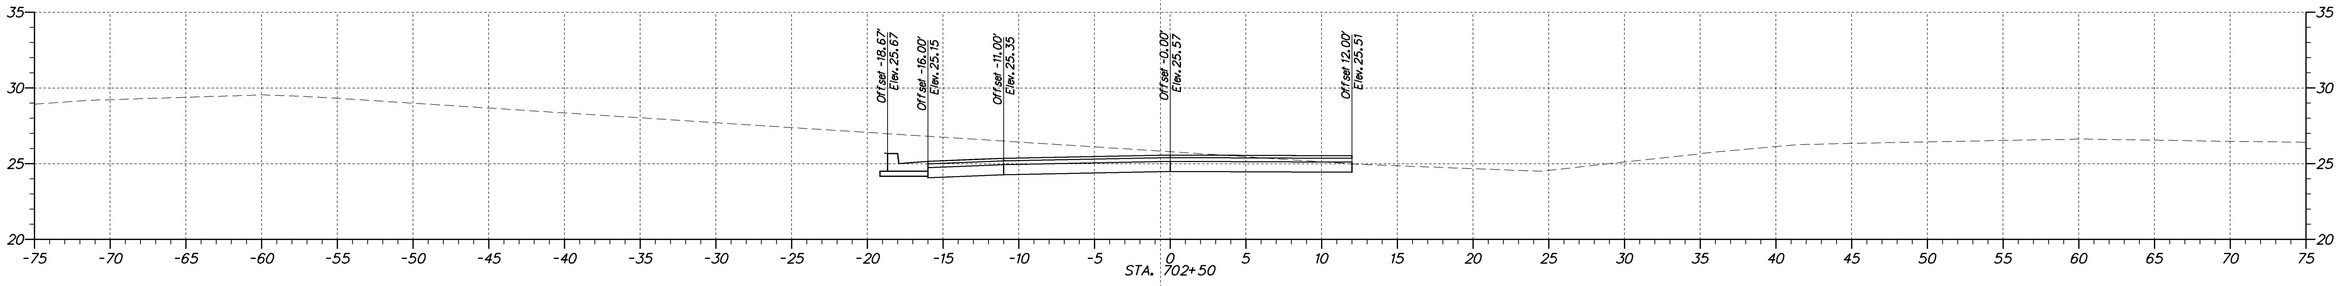

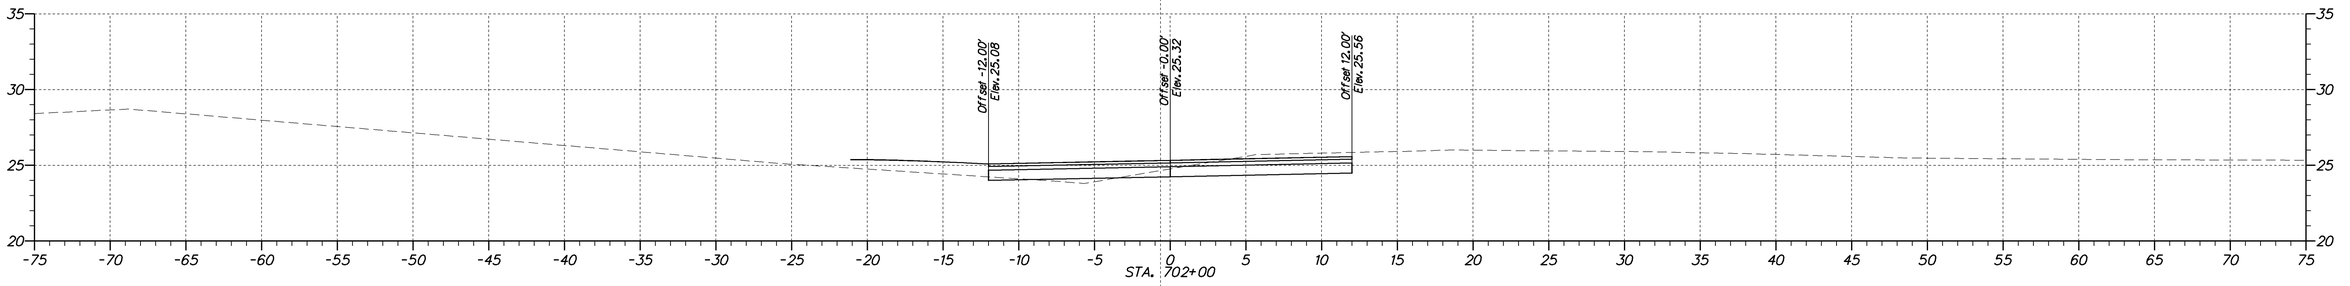

DELAWARE
DEPARTMENT OF TRANSPORTATION

ADDENDUMS / REVISIONS

SCALE
0 5 10 15
FEET

SR 1, THOMPSONVILLE
GRADE SEPARATED
INTERSECTION

CONTRACT	BRIDGE NO.	X
T200412201	DESIGNED BY:	
COUNTY	CHECKED BY:	
KENT		

CROSS SECTIONS
STA. 702+00 TO STA. 703+50
MONTOUR DRIVE

SHEET NO.
60
TOTAL SHTS.
79

station range sheet number total sheets

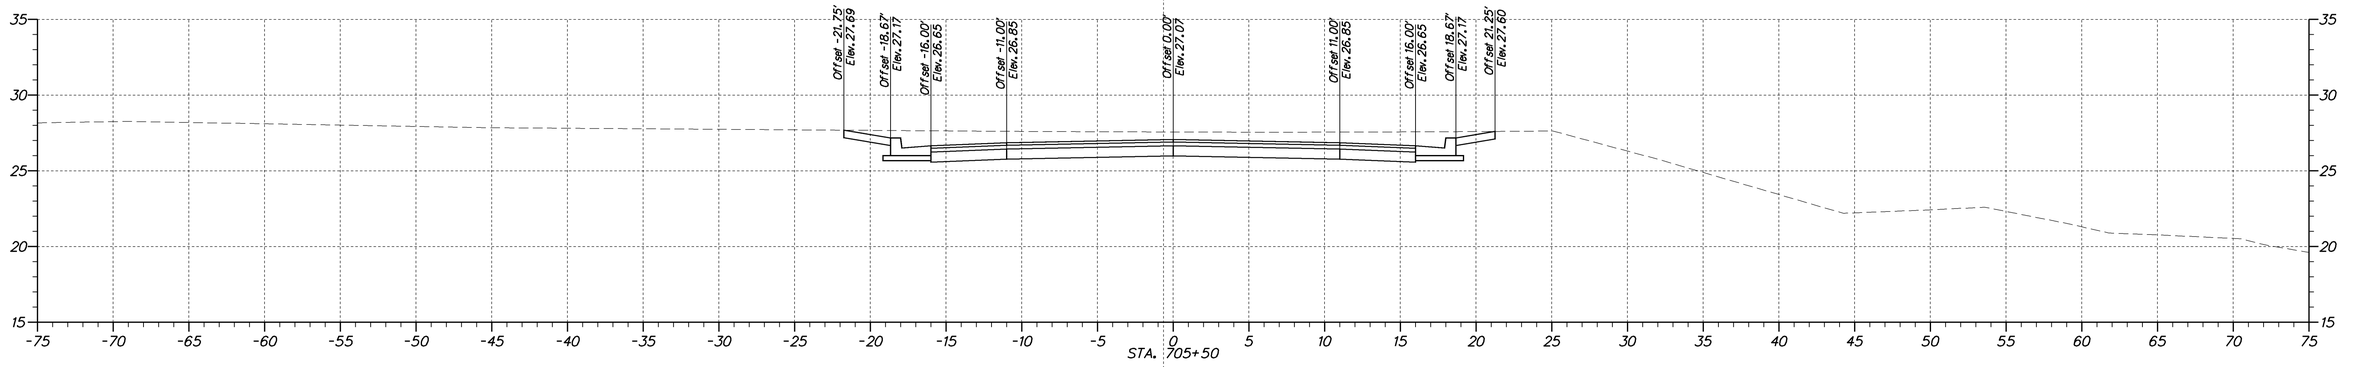

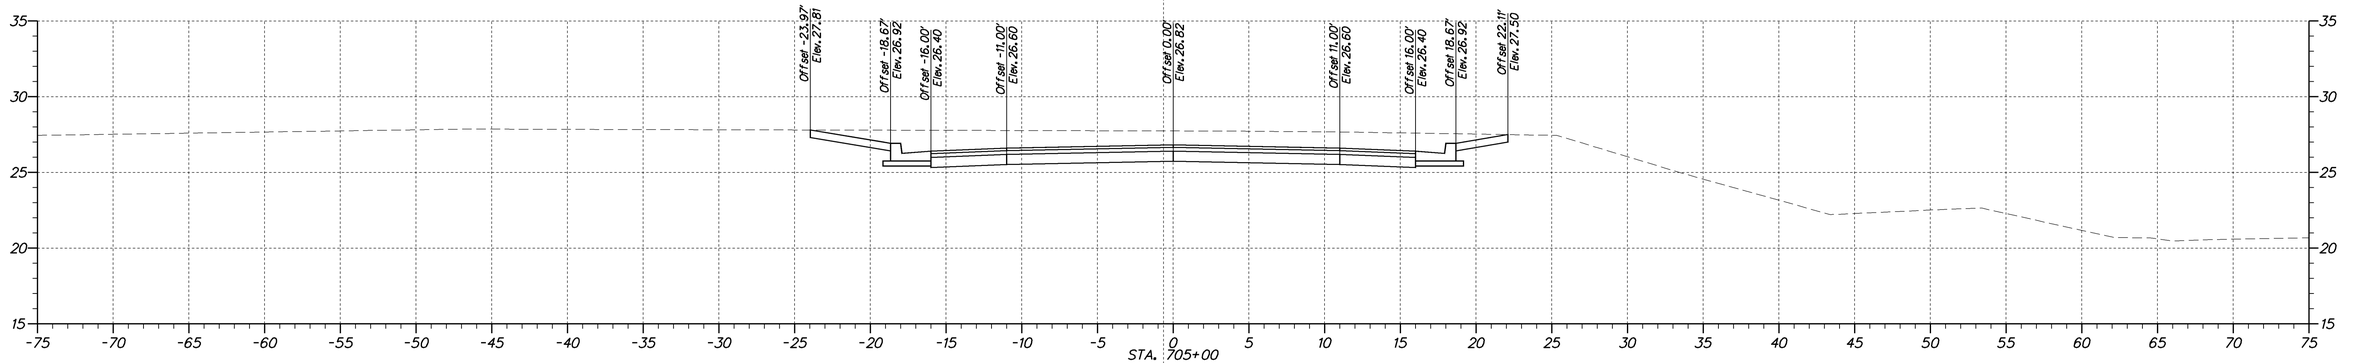

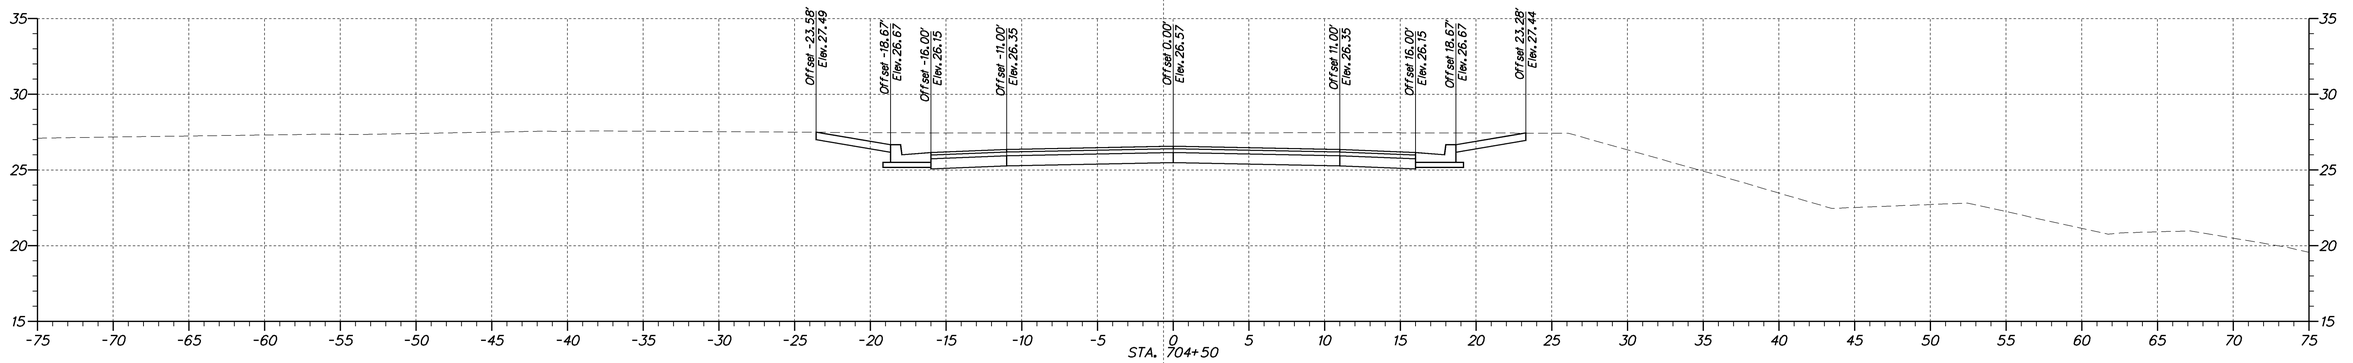

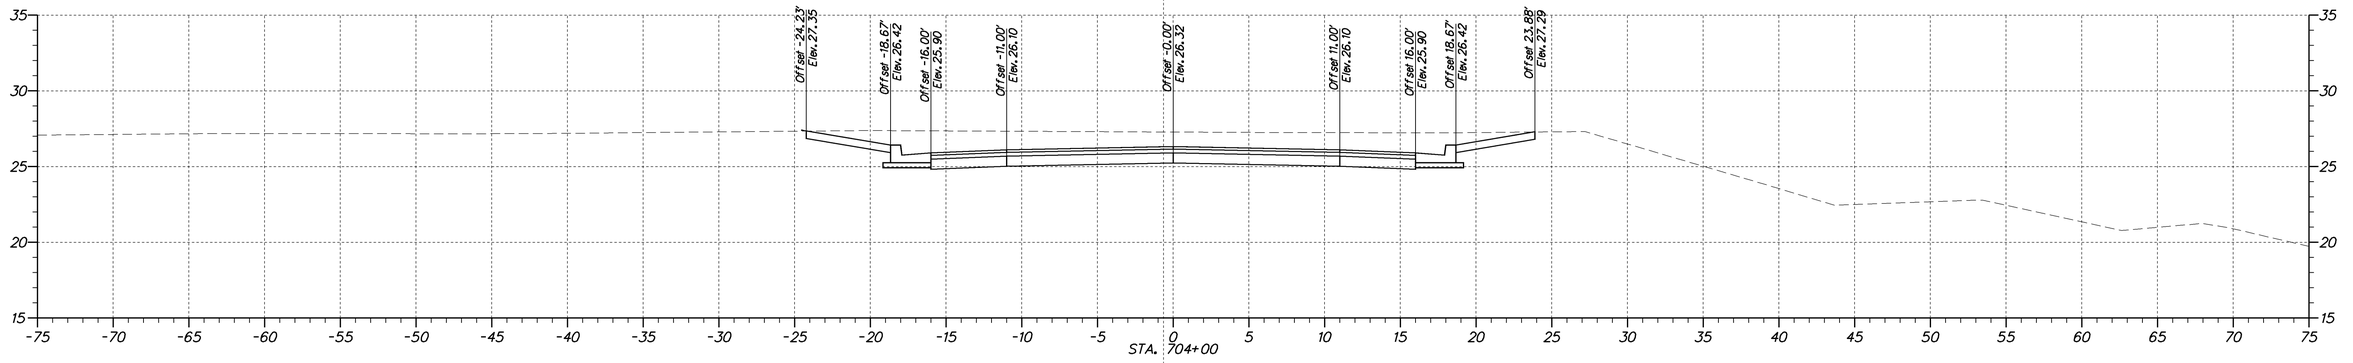

DELAWARE DEPARTMENT OF TRANSPORTATION

ADDENDUMS / REVISIONS

SCALE
0 5 10 15
FEET

SR 1, THOMPSONVILLE GRADE SEPARATED INTERSECTION

CONTRACT	BRIDGE NO.	X
T200412201	DESIGNED BY:	
COUNTY	CHECKED BY:	
KENT		

CROSS SECTIONS
STA. 704+00 TO STA. 705+50
MONTOUR DRIVE

SHEET NO.
61
TOTAL SHTS.
79

station range sheet number total sheets

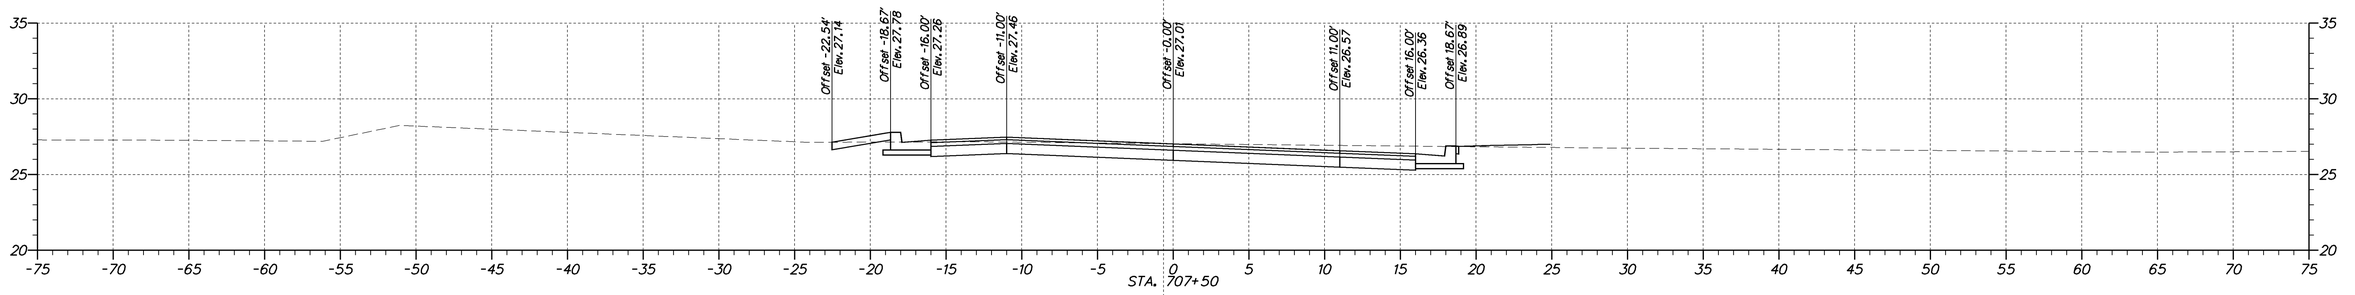

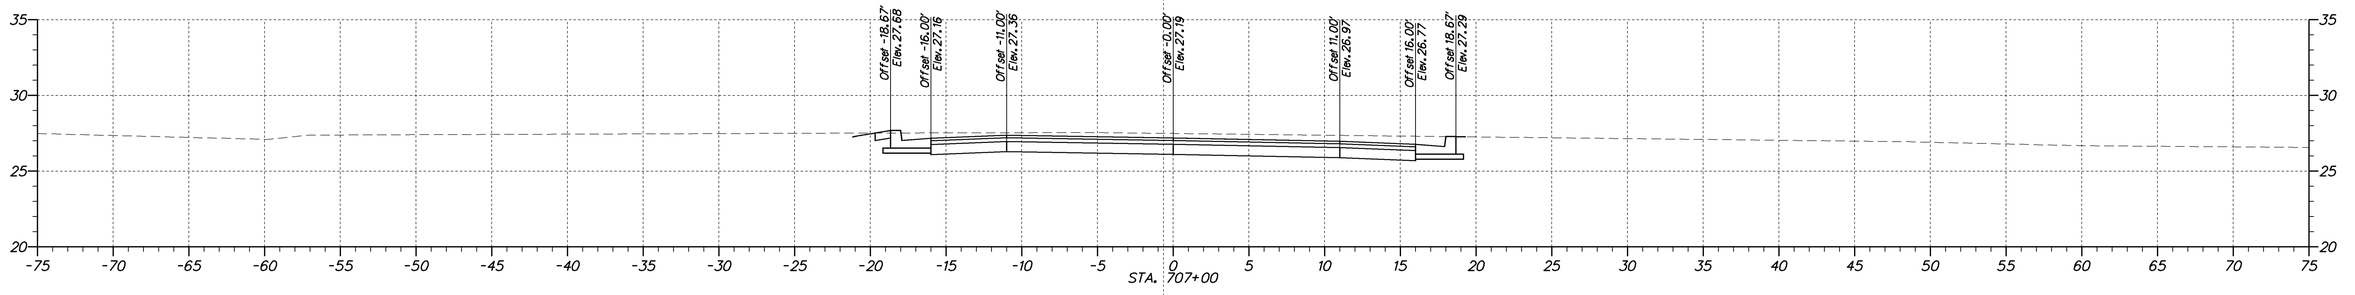

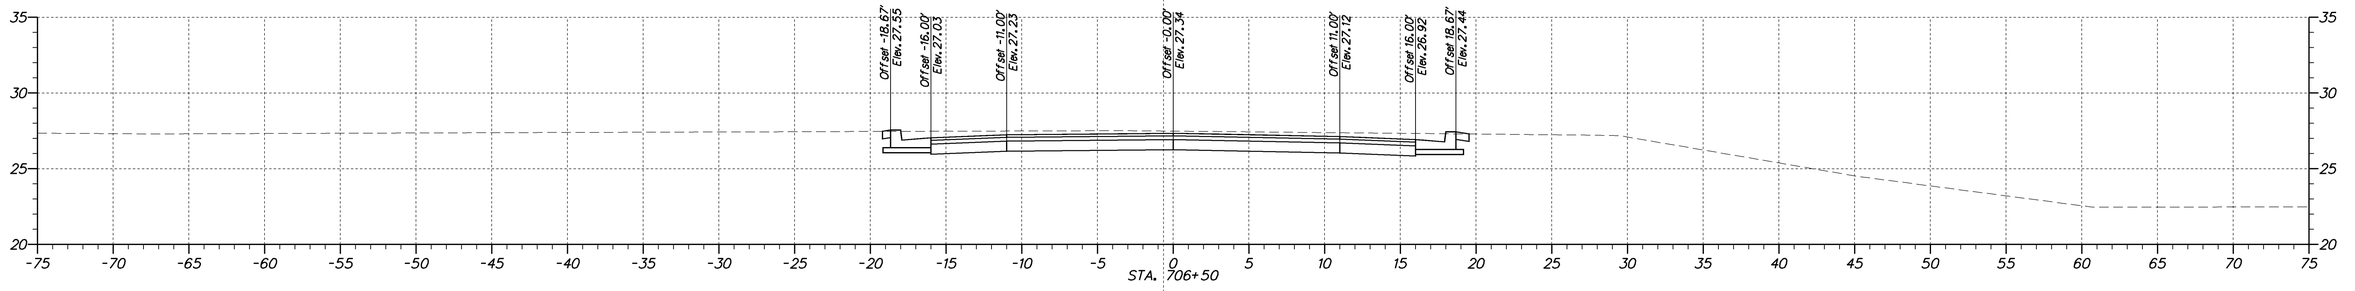

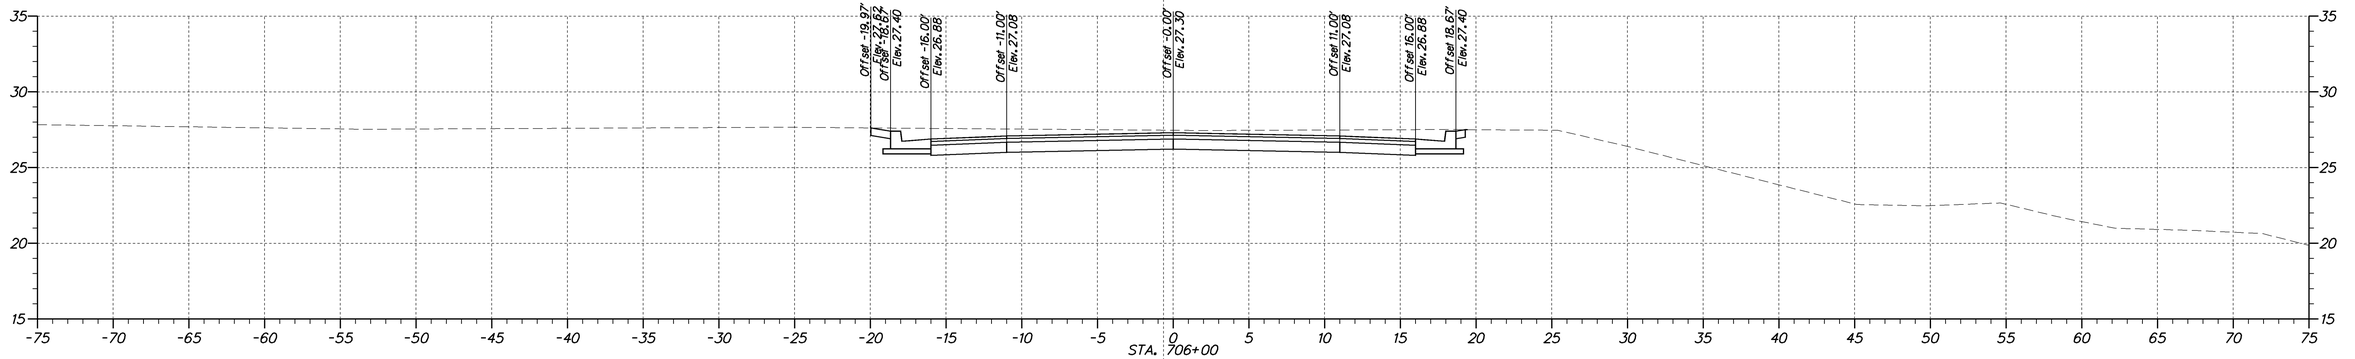

DELAWARE
DEPARTMENT OF TRANSPORTATION

ADDENDUMS / REVISIONS

SCALE
0 5 10 15
FEET

SR 1, THOMPSONVILLE GRADE SEPARATED INTERSECTION

CONTRACT	BRIDGE NO.	X
T200412201	DESIGNED BY:	
COUNTY	CHECKED BY:	
KENT		

CROSS SECTIONS
STA. 706+00 TO STA. 707+50
MONTOUR DRIVE

SHEET NO.
62
TOTAL SHTS.
79

station range sheet number total sheets

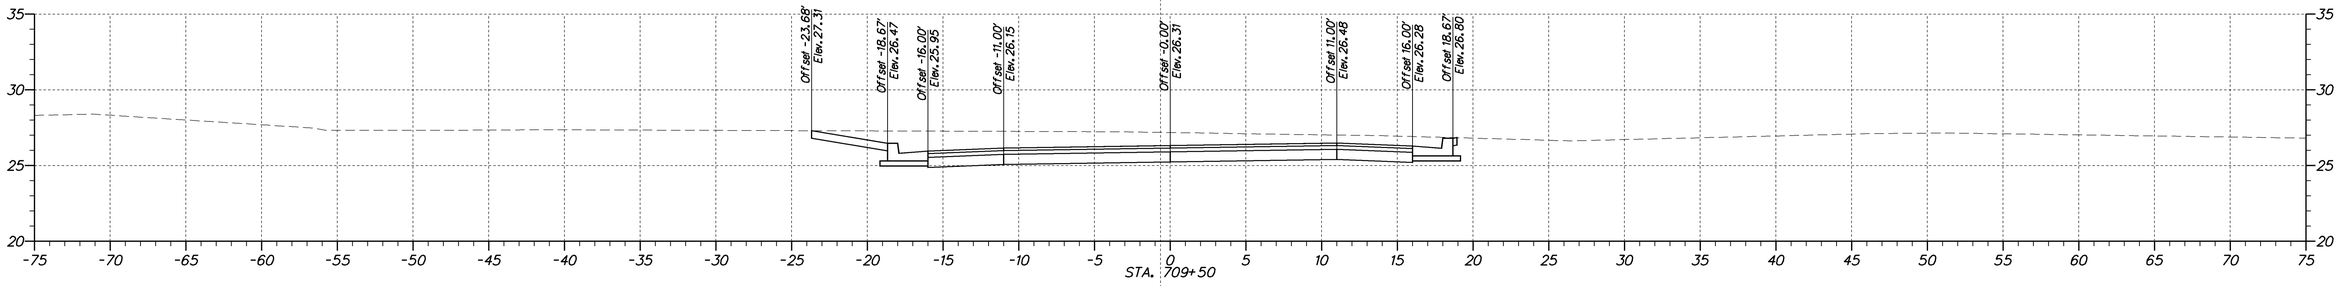

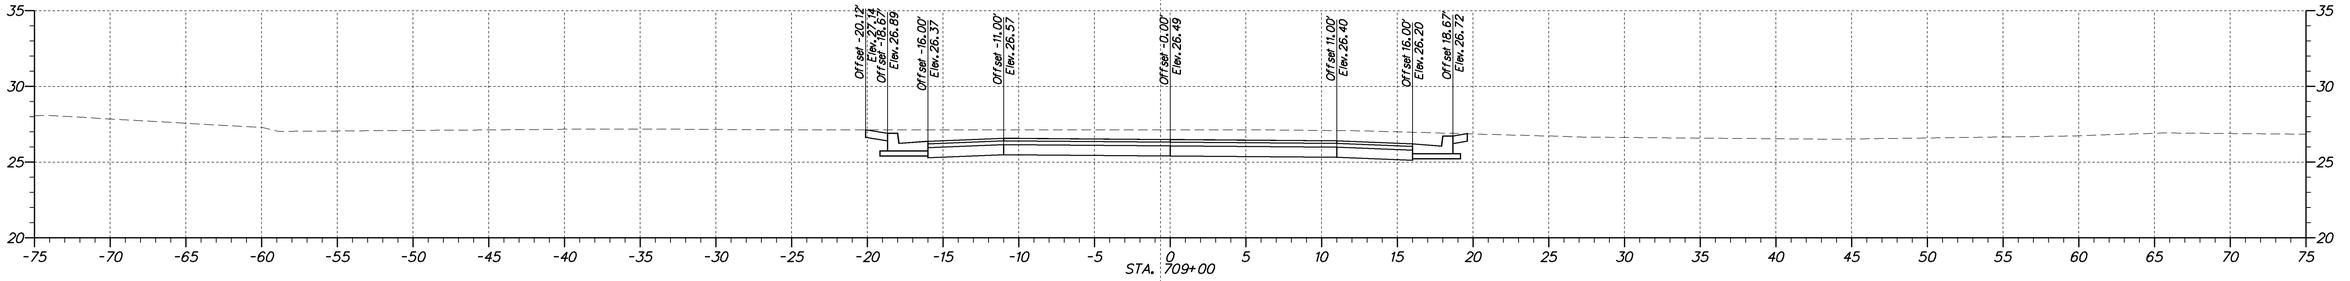

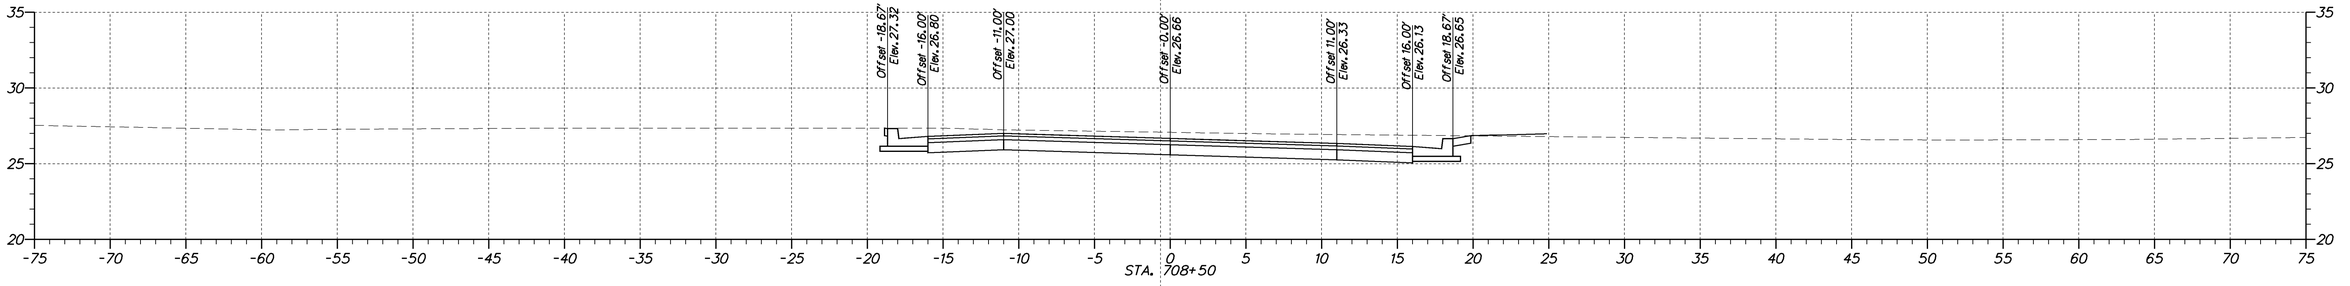

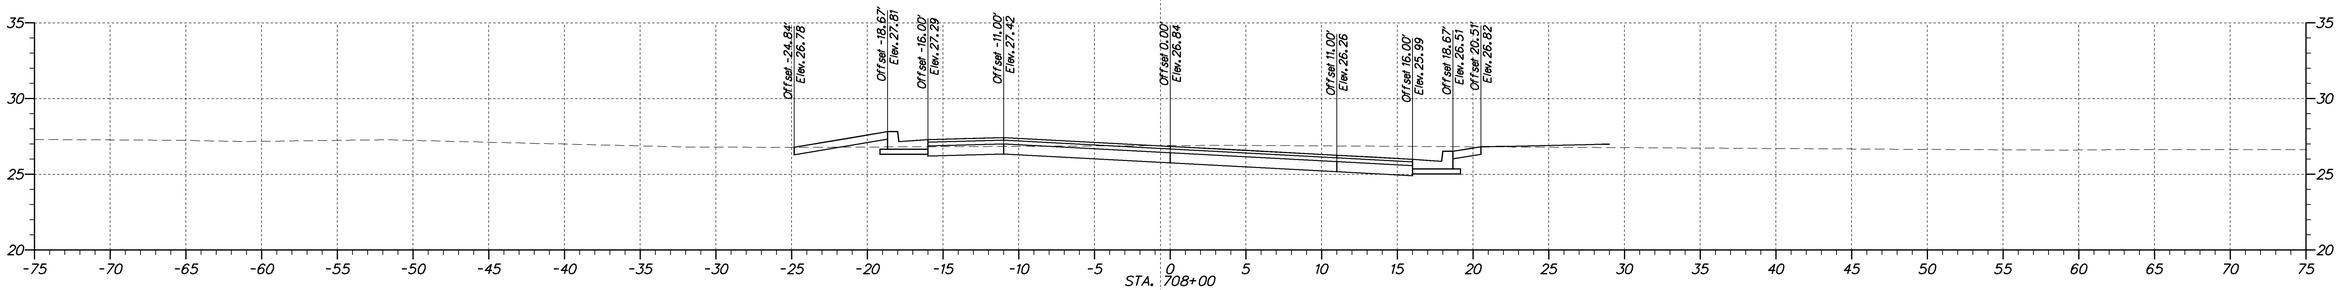

DELAWARE DEPARTMENT OF TRANSPORTATION

ADDENDUMS / REVISIONS

SCALE
0 5 10 15
FEET

SR 1, THOMPSONVILLE GRADE SEPARATED INTERSECTION

CONTRACT	BRIDGE NO.	X
T200412201	DESIGNED BY:	
COUNTY	CHECKED BY:	
KENT		

CROSS SECTIONS
STA. 708+00 TO STA. 709+50
MONTOUR DRIVE

SHEET NO.
63
TOTAL SHTS.
79

station range sheet number total sheets

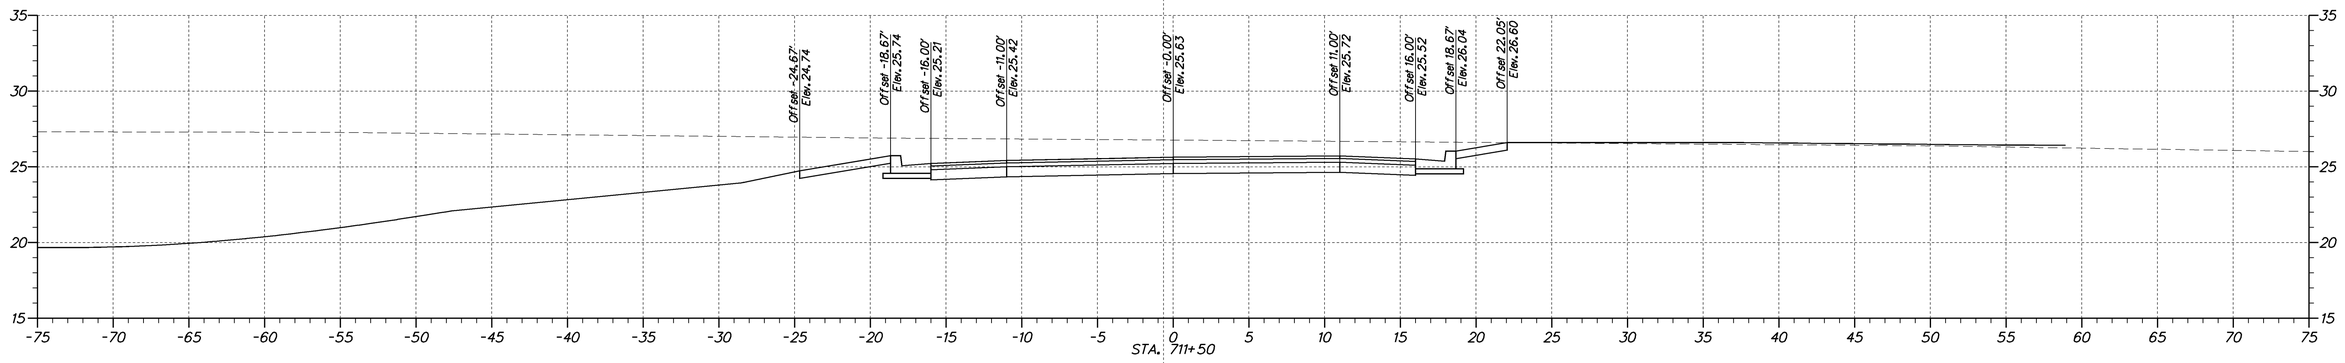

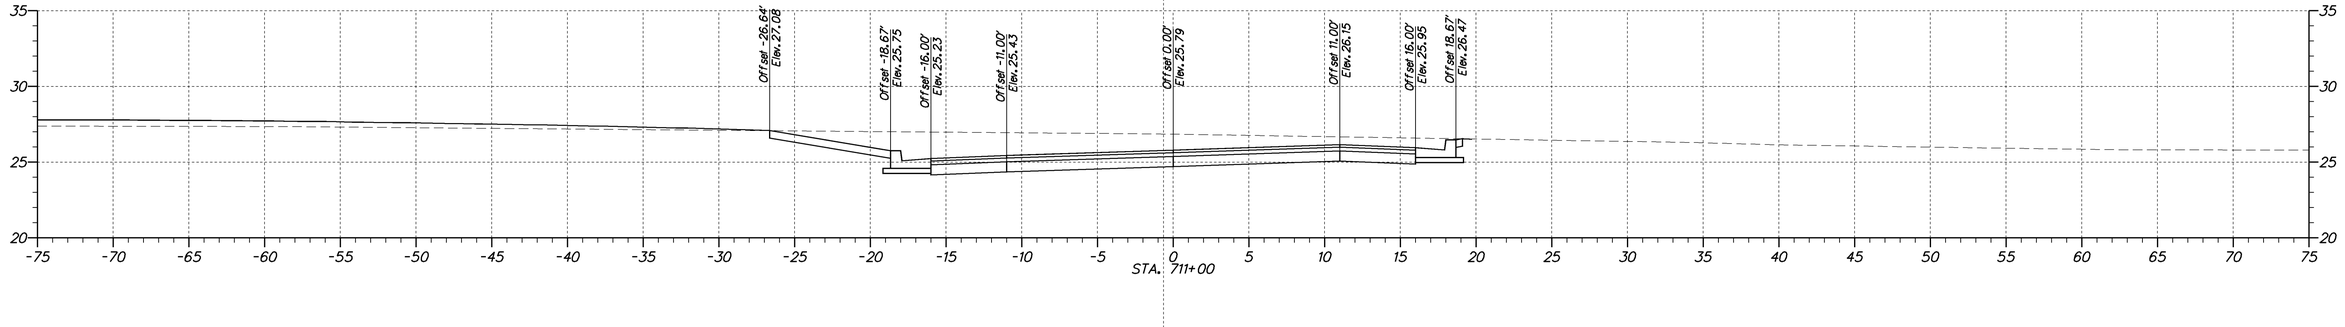

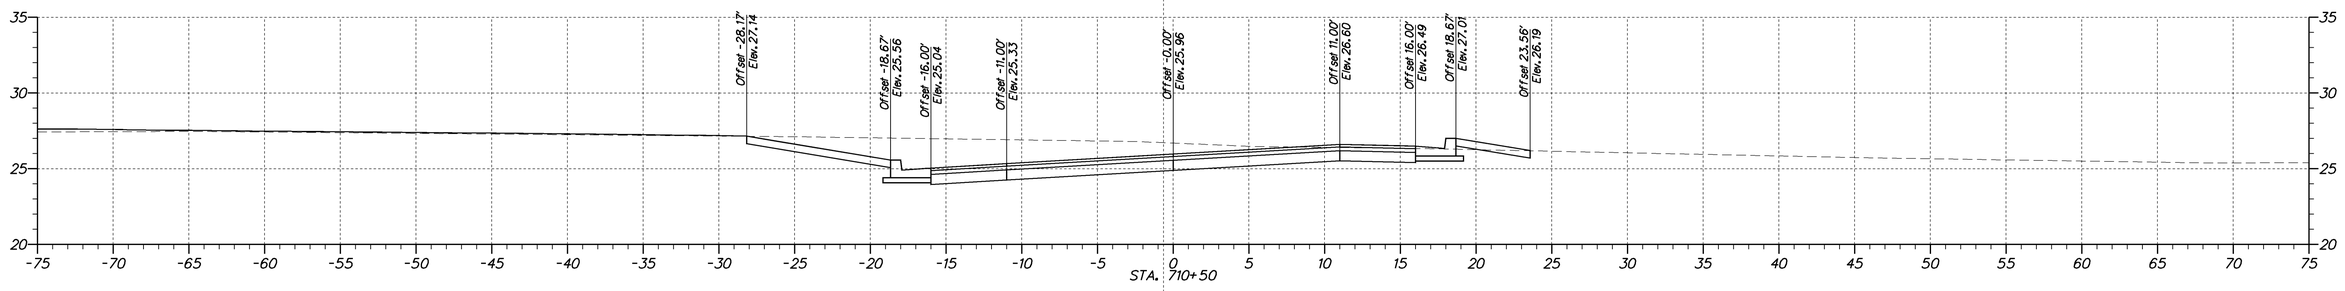

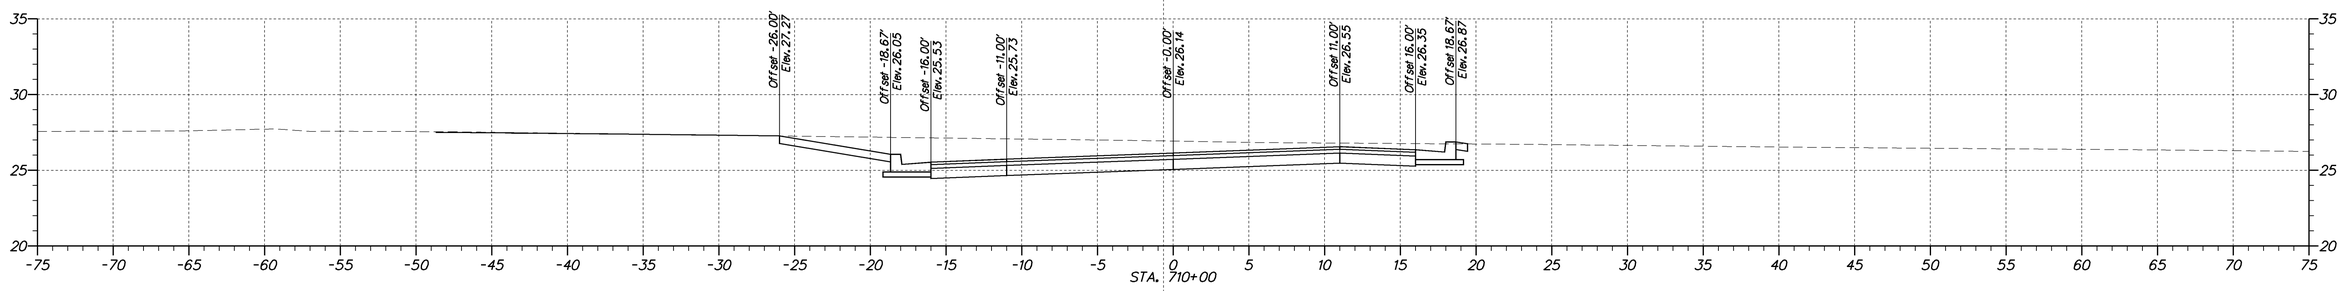

DELAWARE DEPARTMENT OF TRANSPORTATION

ADDENDUMS / REVISIONS

SCALE
0 5 10 15
FEET

SR 1, THOMPSONVILLE GRADE SEPARATED INTERSECTION

CONTRACT	BRIDGE NO.	X
T200412201	DESIGNED BY:	
COUNTY	CHECKED BY:	
KENT		

CROSS SECTIONS
STA. 710+00 TO STA. 711+50
MONTOUR DRIVE

SHEET NO.
64
TOTAL SHTS.
79

station range sheet number total sheets

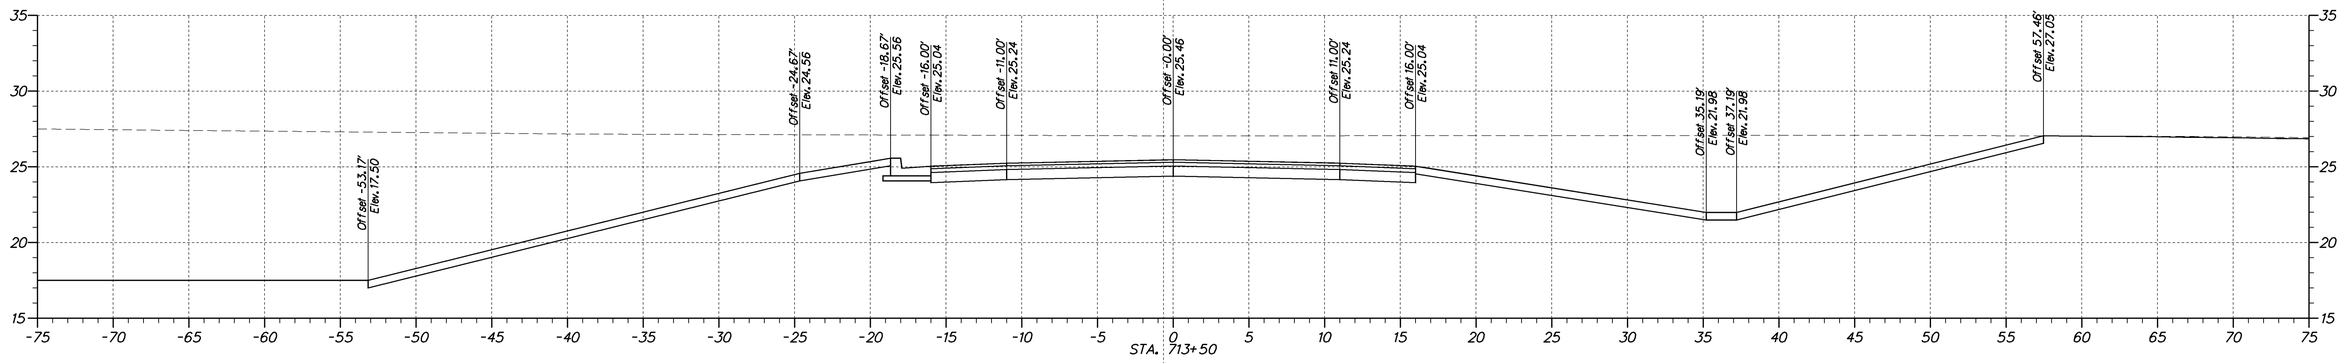

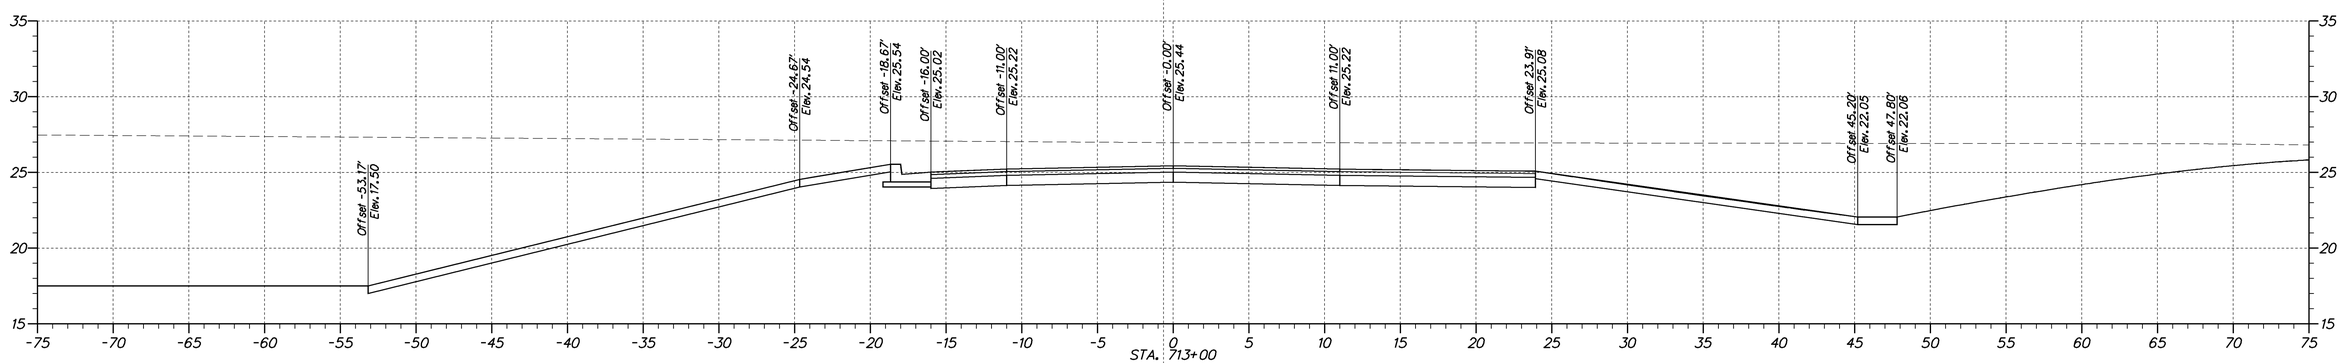

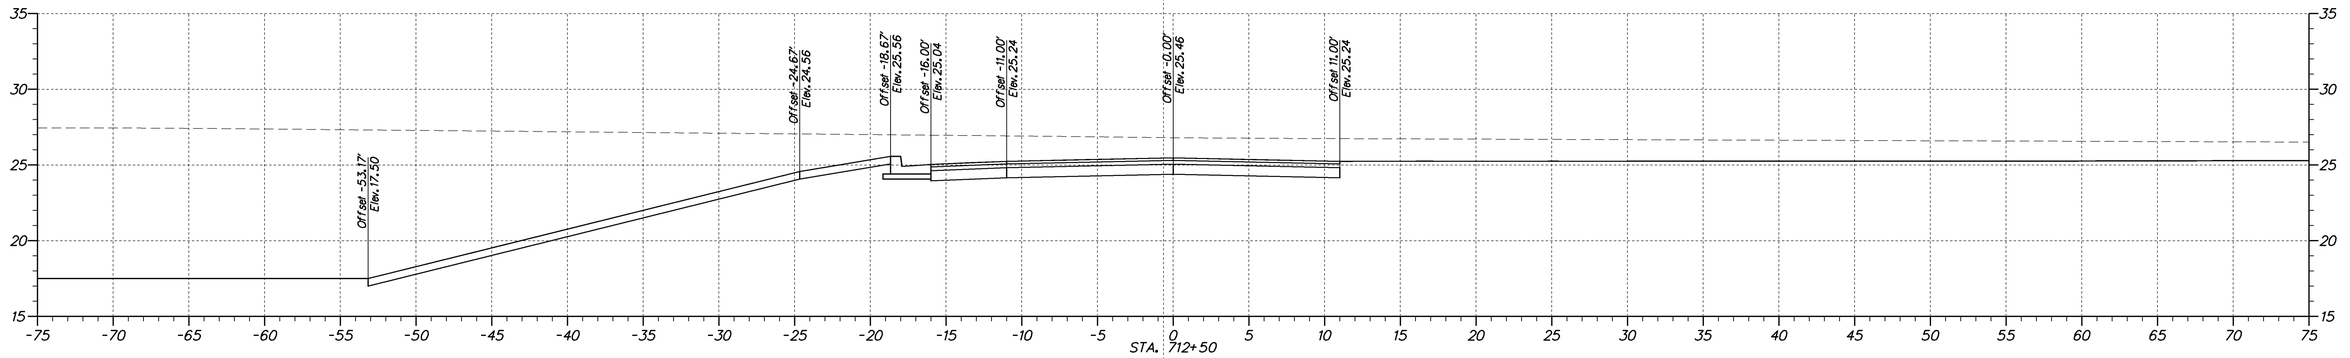

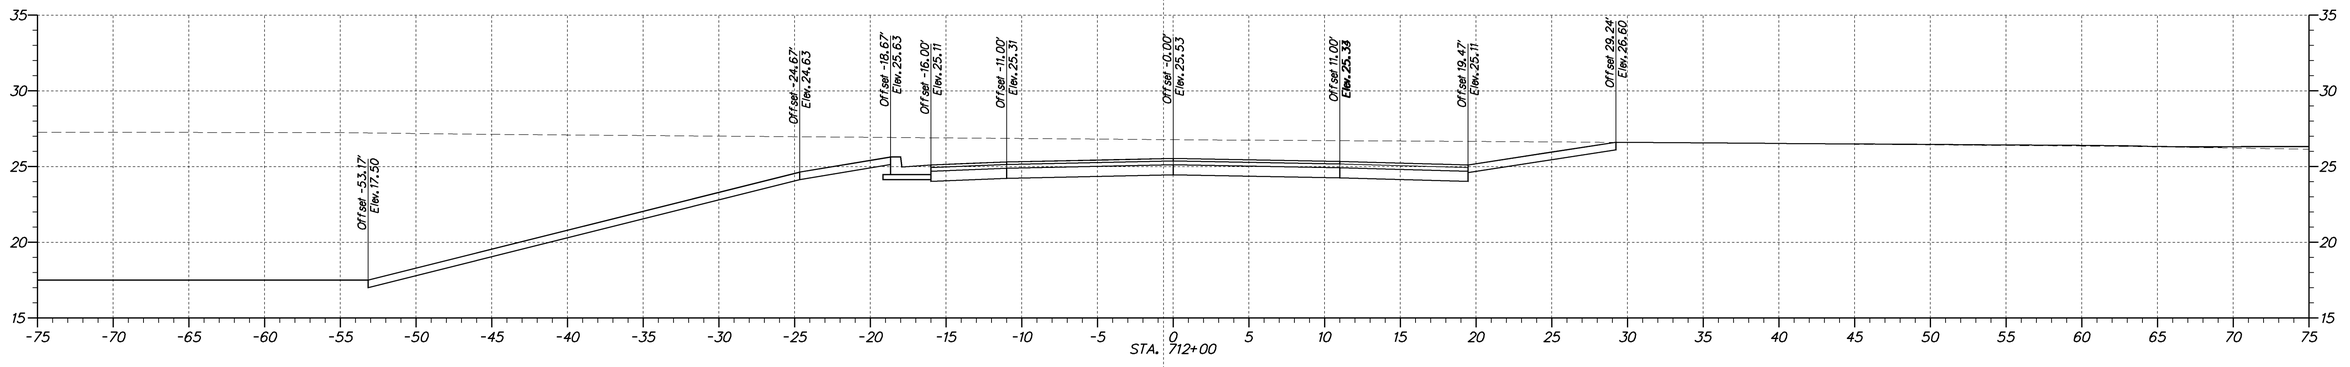

DELAWARE DEPARTMENT OF TRANSPORTATION

ADDENDUMS / REVISIONS

SCALE
0 5 10 15
FEET

SR 1, THOMPSONVILLE GRADE SEPARATED INTERSECTION

CONTRACT	BRIDGE NO.	X
T200412201	DESIGNED BY:	
COUNTY		
KENT	CHECKED BY:	

CROSS SECTIONS
STA. 712+00 TO STA. 713+50
MONTOUR DRIVE

SHEET NO.
65
TOTAL SHTS.
79

station range sheet number total sheets

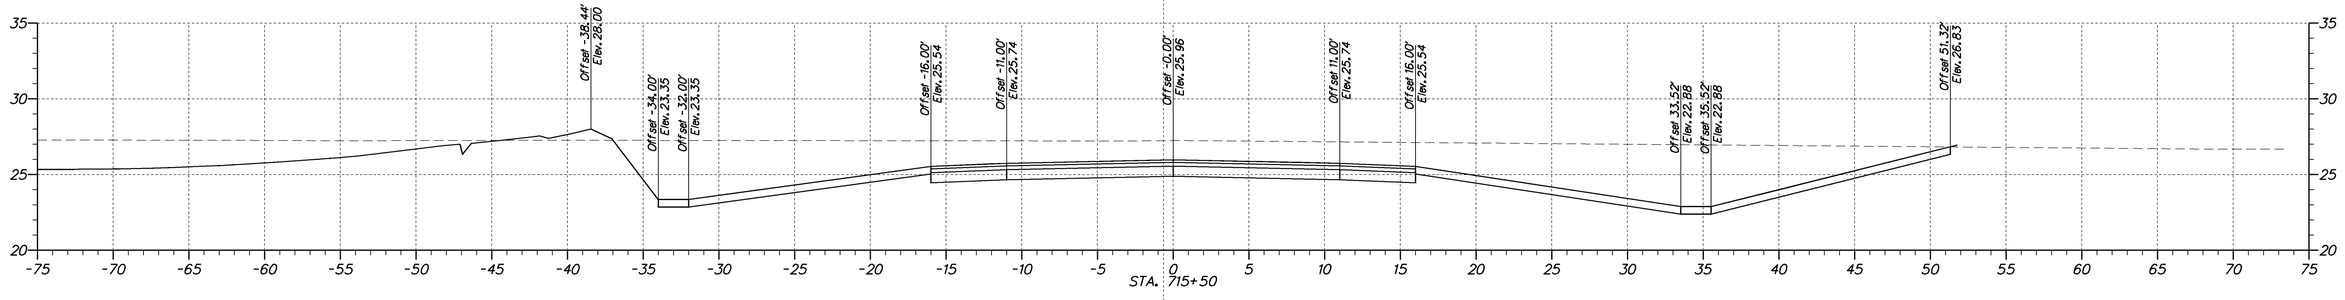

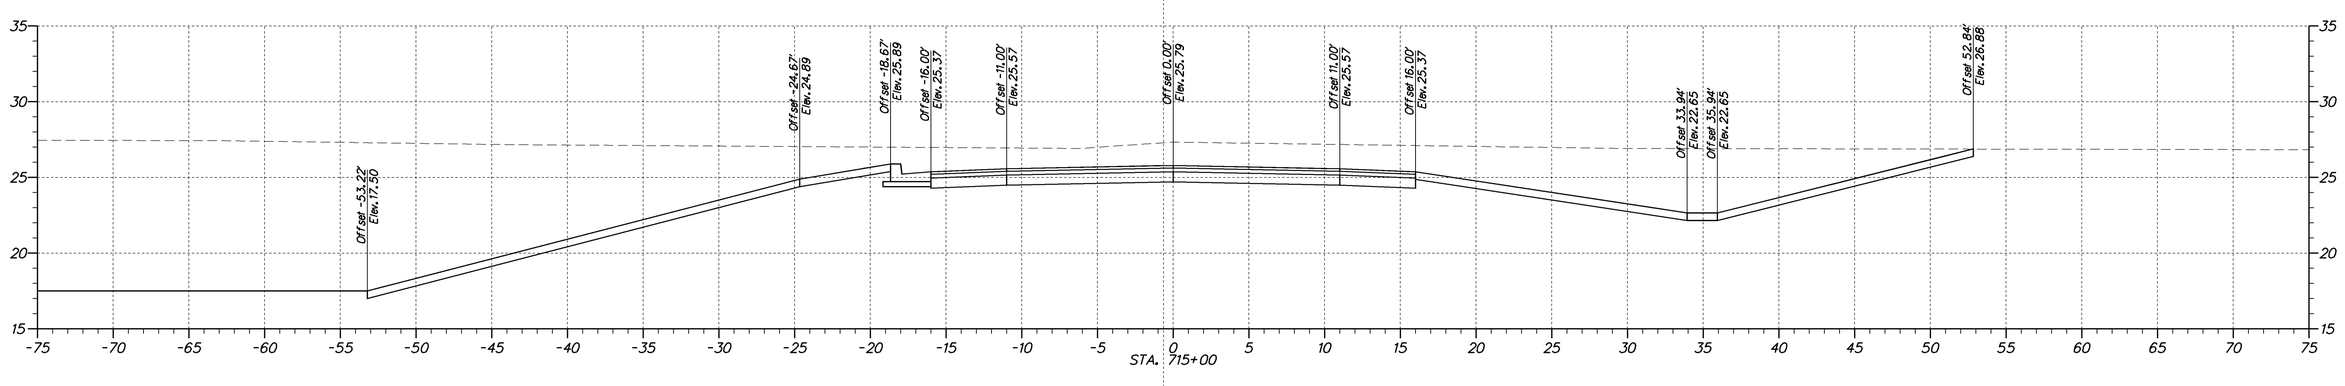

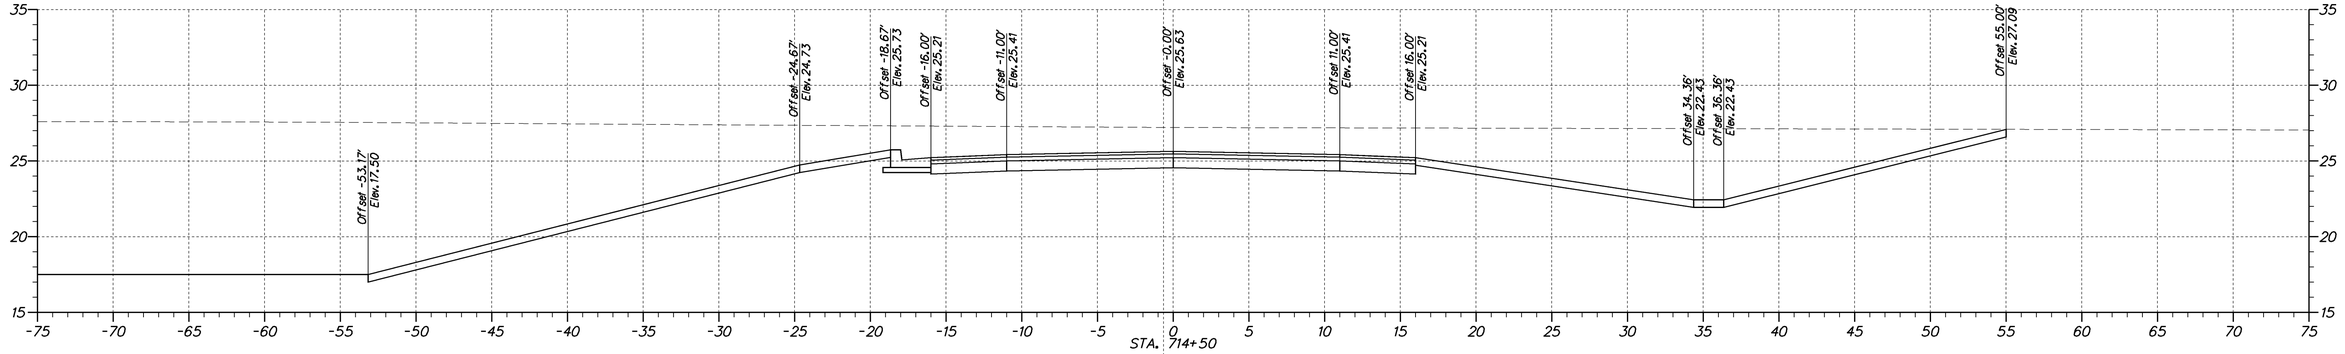

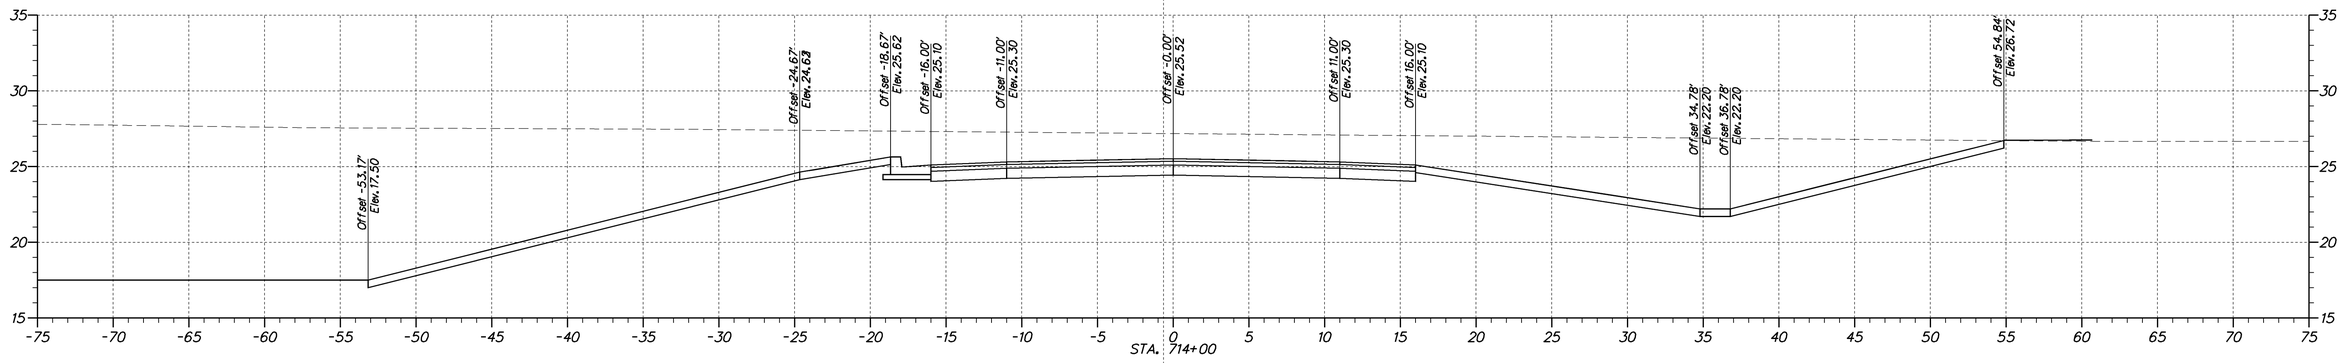

DELAWARE
DEPARTMENT OF TRANSPORTATION

ADDENDUMS / REVISIONS

SCALE
0 5 10 15
FEET

SR 1, THOMPSONVILLE
GRADE SEPARATED
INTERSECTION

CONTRACT	BRIDGE NO.	X
T200412201	DESIGNED BY:	
COUNTY		
KENT	CHECKED BY:	

CROSS SECTIONS
STA. 714+00 TO STA. 715+50
MONTOUR DRIVE

SHEET NO.
66
TOTAL SHTS.
79

station range sheet number total sheets

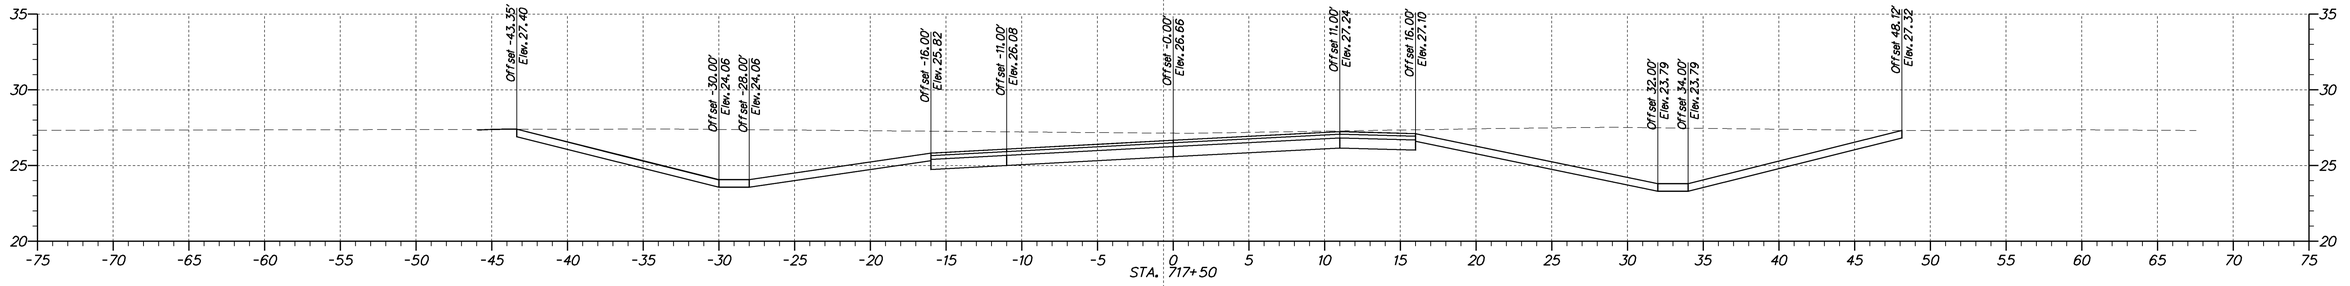

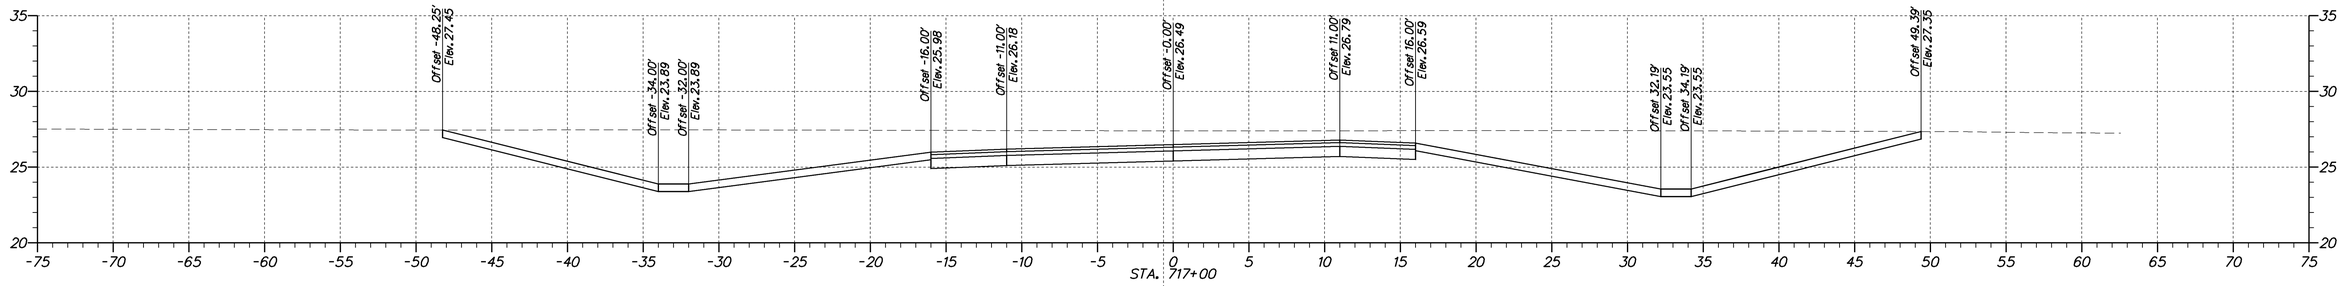

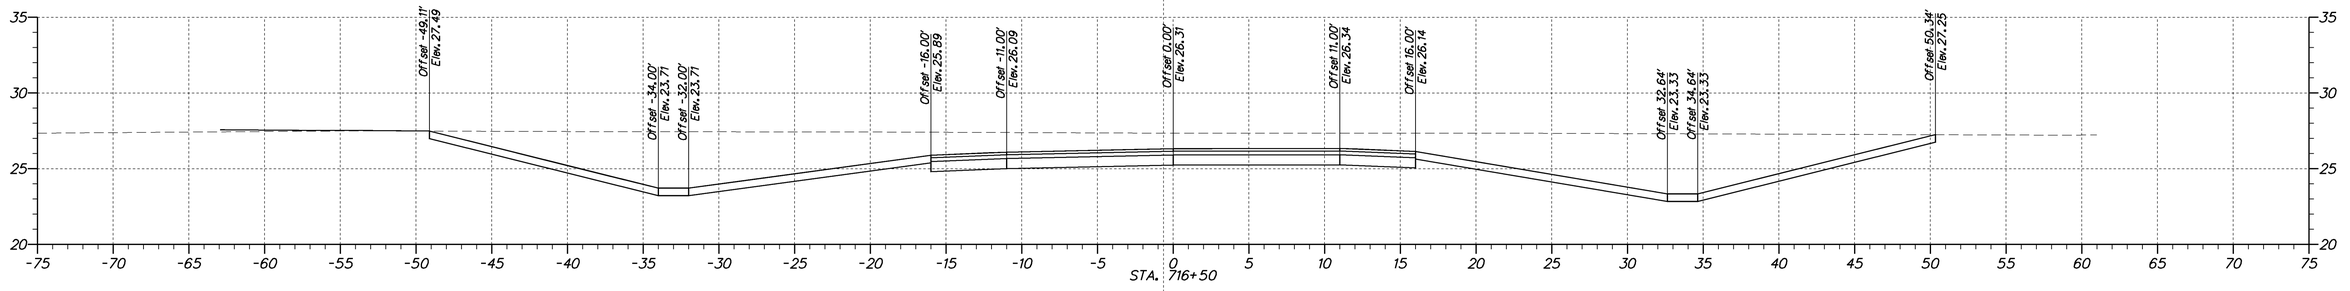

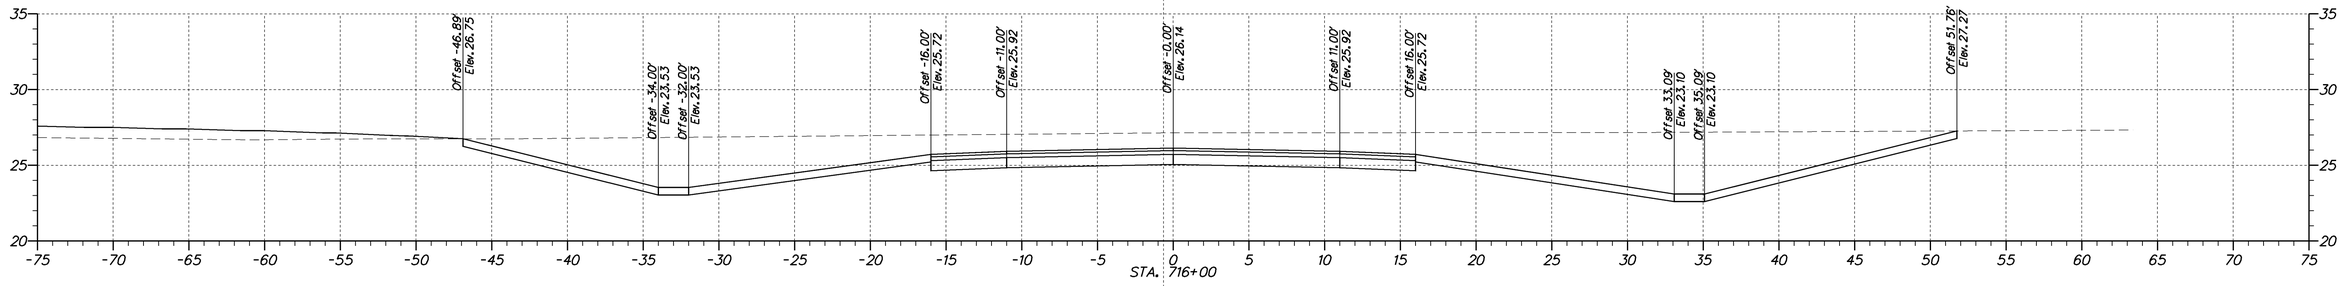

DELAWARE
DEPARTMENT OF TRANSPORTATION

ADDENDUMS / REVISIONS

SCALE
0 5 10 15
FEET

SR 1, THOMPSONVILLE
GRADE SEPARATED
INTERSECTION

CONTRACT	BRIDGE NO.	X
T200412201	DESIGNED BY:	
COUNTY	CHECKED BY:	
KENT		

CROSS SECTIONS
STA. 716+00 TO STA. 717+50
MONTOUR DRIVE

SHEET NO.
67
TOTAL SHTS.
79

station range sheet number total sheets

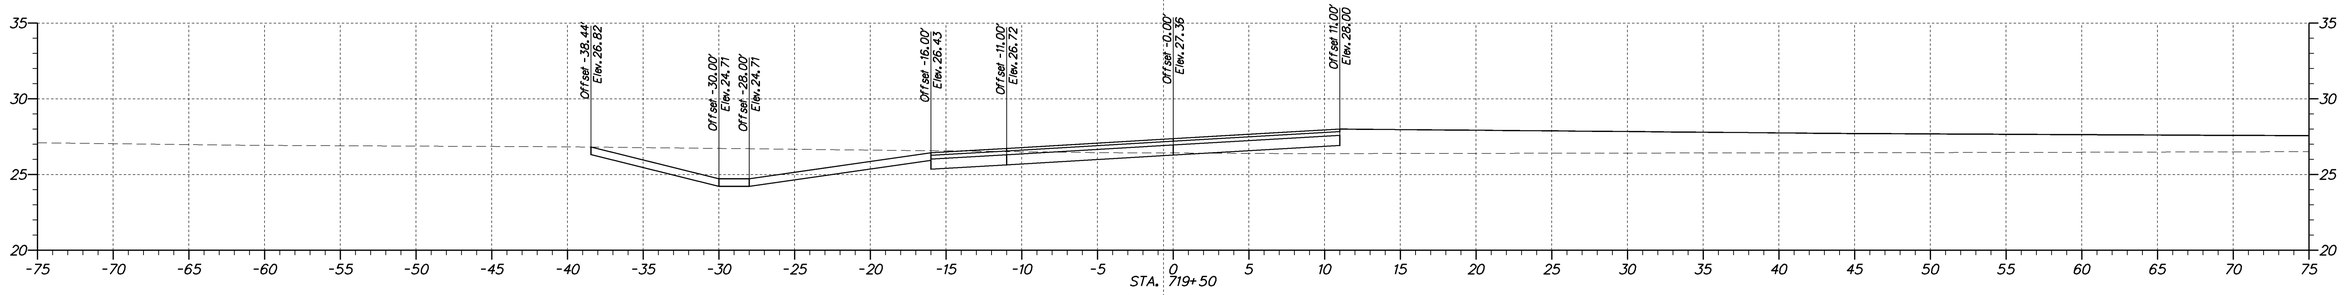

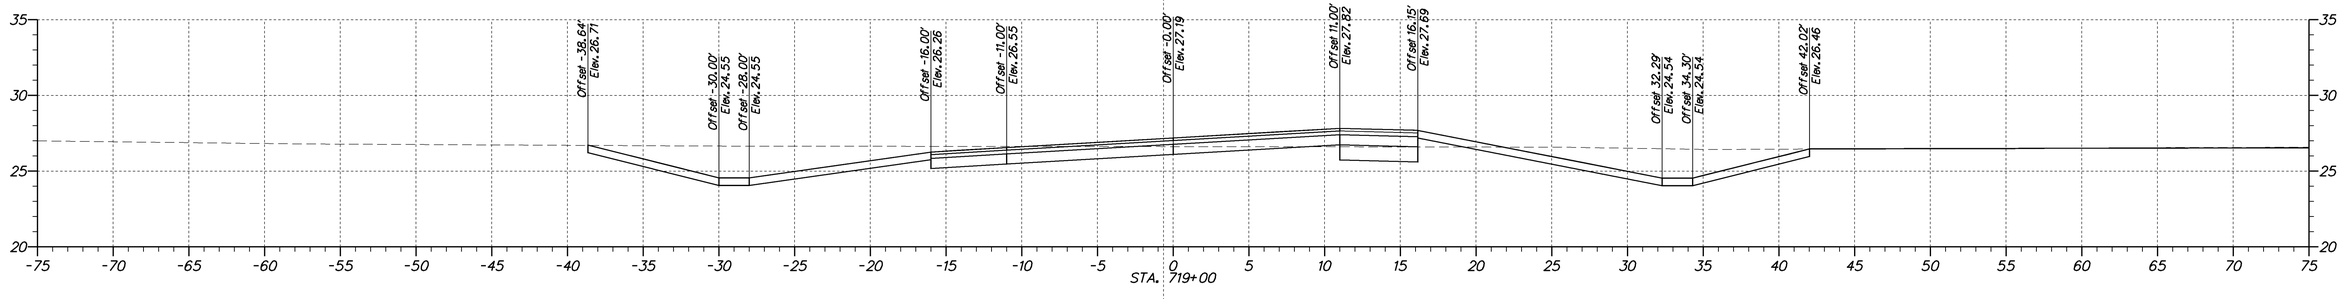

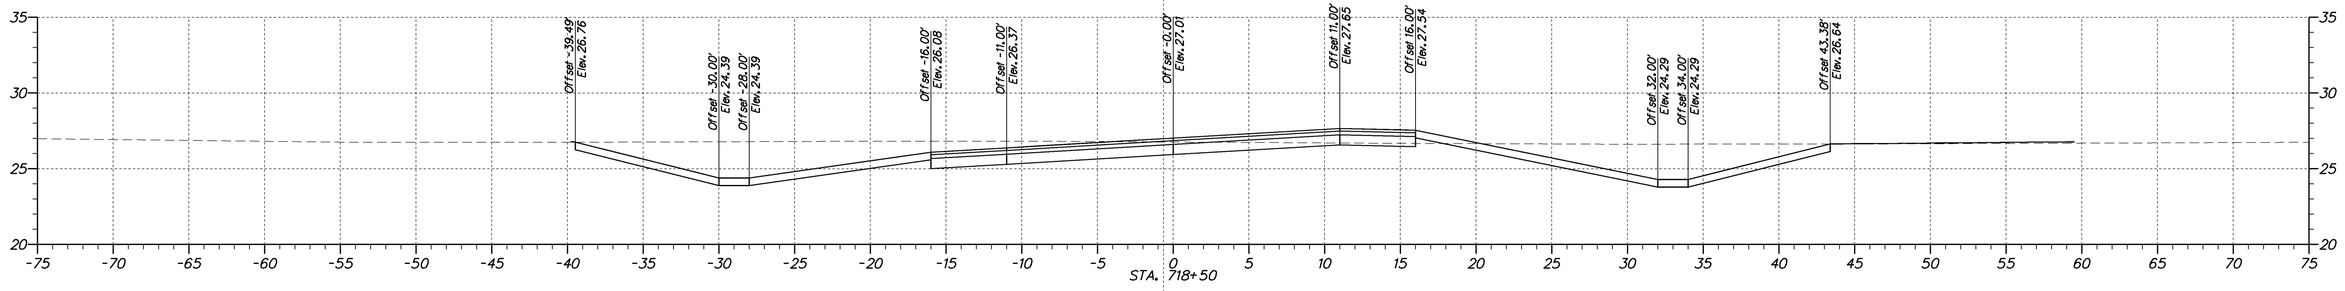

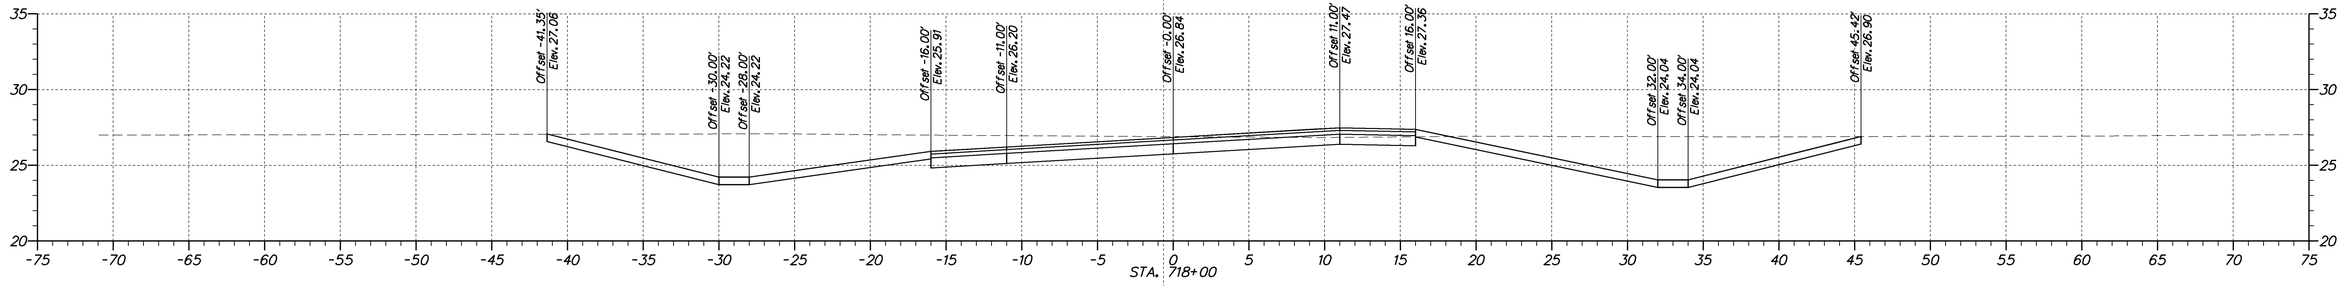

DELAWARE
DEPARTMENT OF TRANSPORTATION

ADDENDUMS / REVISIONS

SCALE
0 5 10 15
FEET

SR 1, THOMPSONVILLE
GRADE SEPARATED
INTERSECTION

CONTRACT	BRIDGE NO.	X
T200412201	DESIGNED BY:	
COUNTY	CHECKED BY:	
KENT		

CROSS SECTIONS
STA. 718+00 TO STA. 719+50
MONTOUR DRIVE

SHEET NO.
68
TOTAL SHTS.
79

station range sheet number total sheets

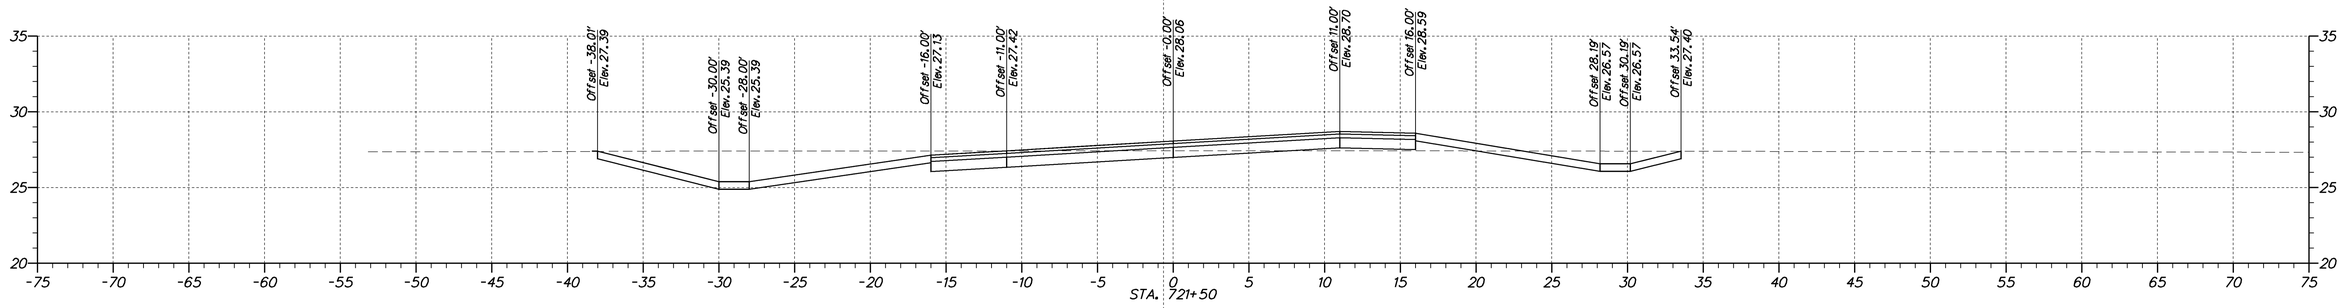

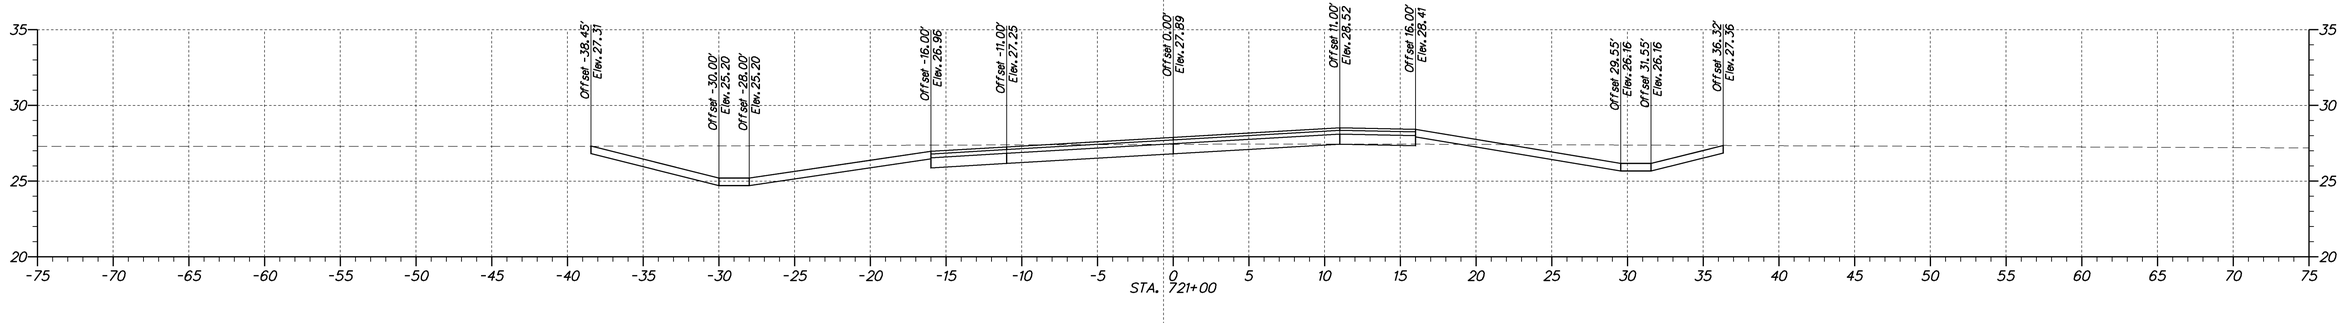

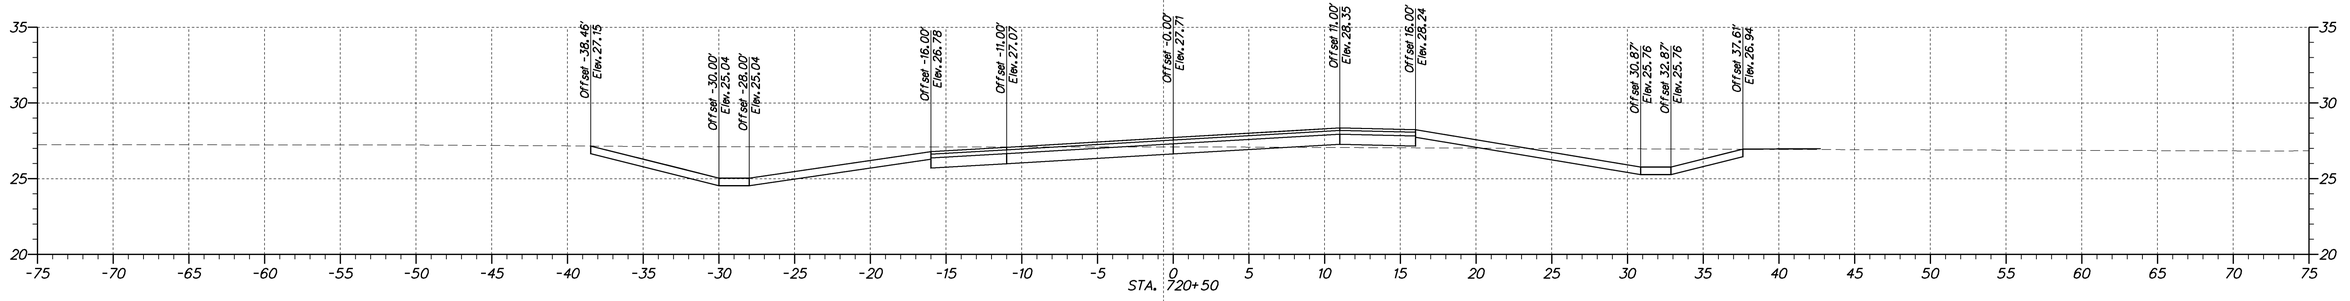

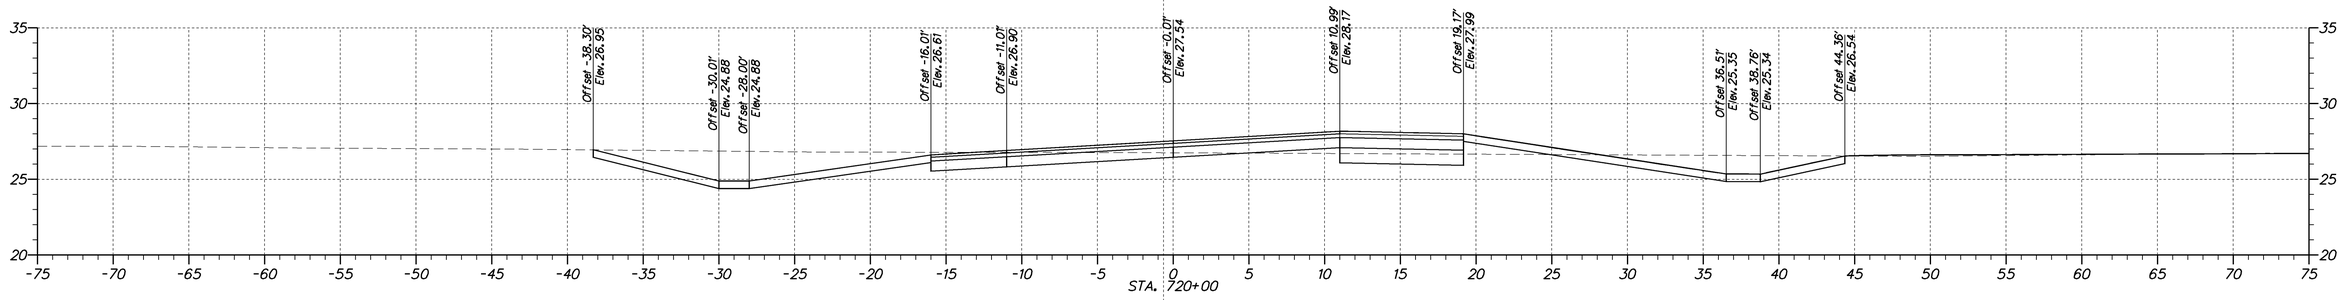

DELAWARE
DEPARTMENT OF TRANSPORTATION

ADDENDUMS / REVISIONS

SCALE
0 5 10 15
FEET

SR 1, THOMPSONVILLE
GRADE SEPARATED
INTERSECTION

CONTRACT	BRIDGE NO.	X
T200412201	DESIGNED BY:	
COUNTY	CHECKED BY:	
KENT		

CROSS SECTIONS
STA. 720+00 TO STA. 721+50
MONTOUR DRIVE

SHEET NO.
69
TOTAL SHTS.
79

station range sheet number total sheets

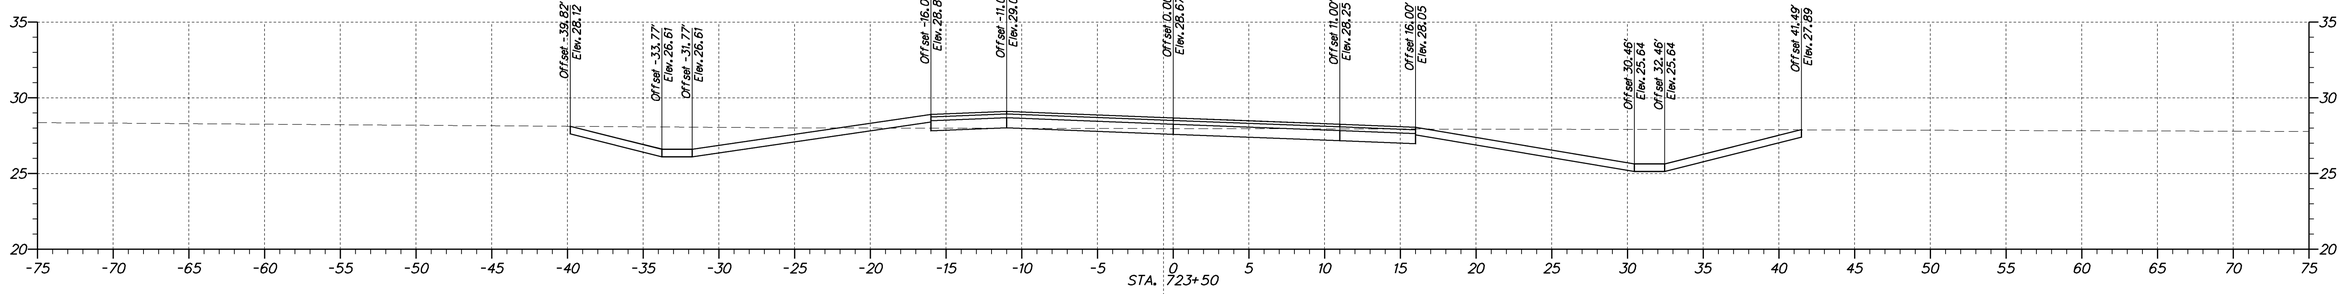

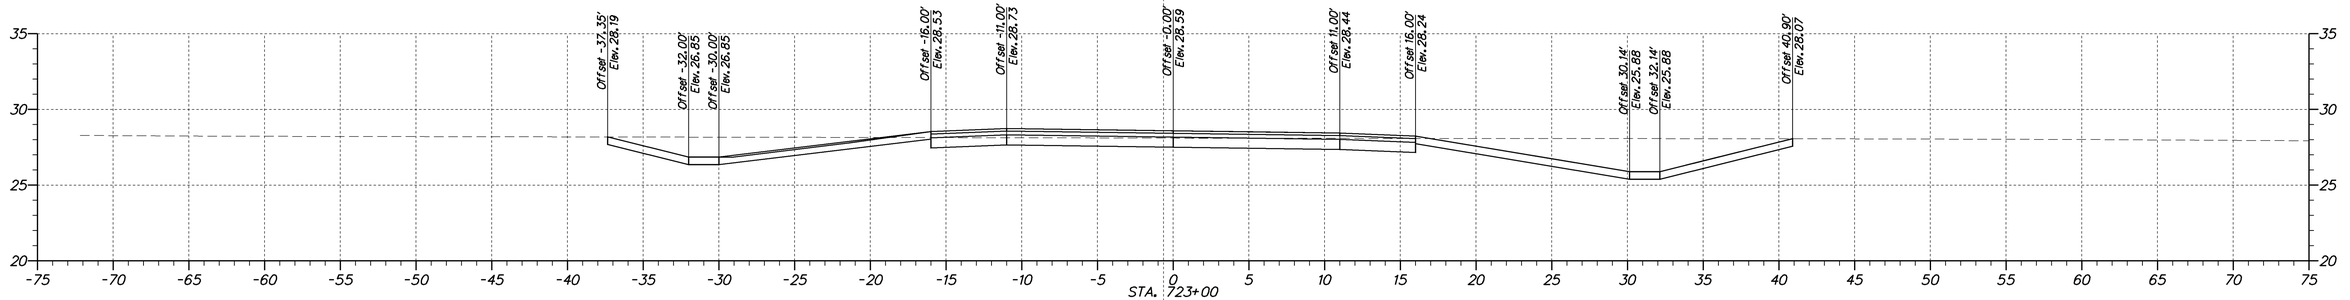

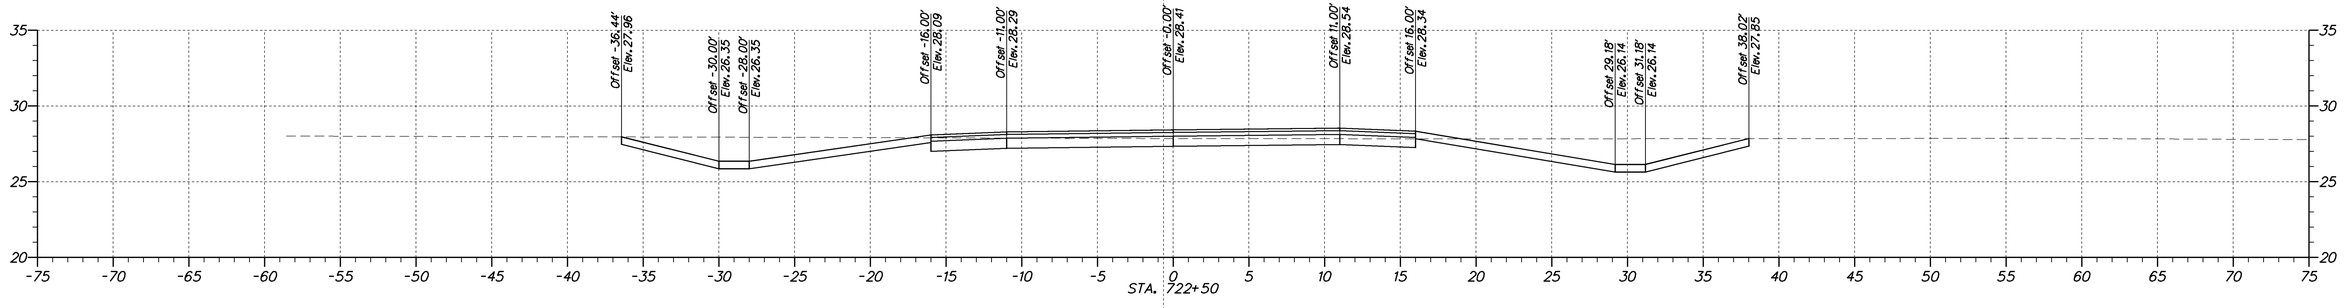

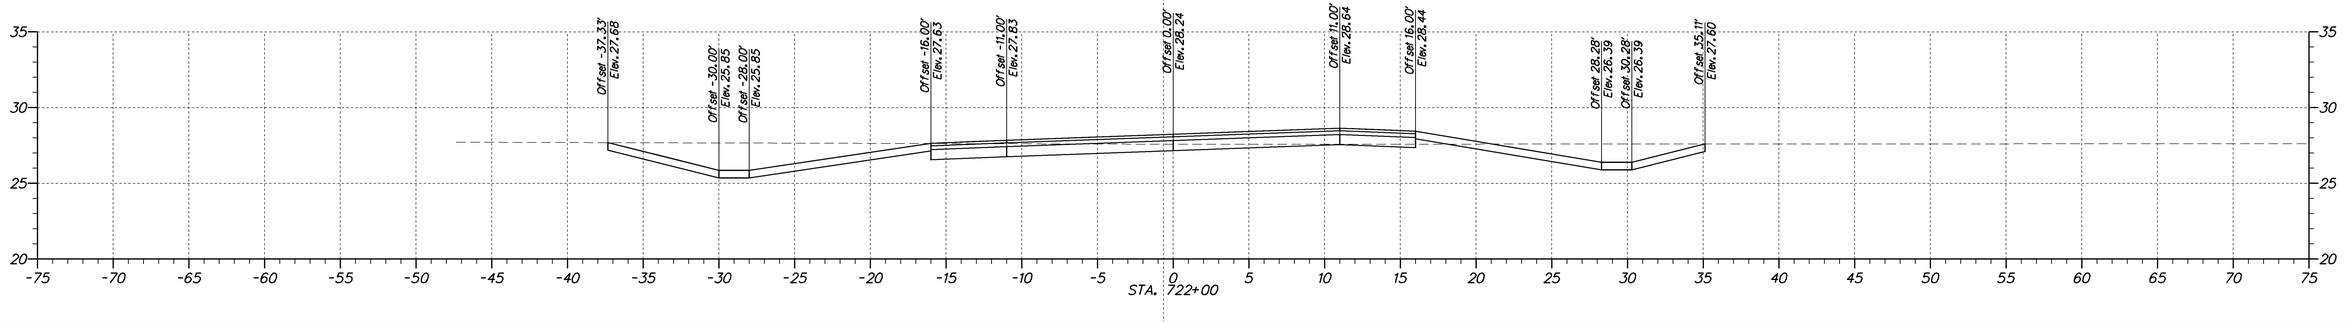

DELAWARE
DEPARTMENT OF TRANSPORTATION

ADDENDUMS / REVISIONS

SCALE
0 5 10 15
FEET

SR 1, THOMPSONVILLE GRADE SEPARATED INTERSECTION

CONTRACT	BRIDGE NO.	X
T200412201	DESIGNED BY:	
COUNTY	CHECKED BY:	
KENT		

CROSS SECTIONS
STA. 722+00 TO STA. 723+50
MONTOUR DRIVE

SHEET NO.
70
TOTAL SHTS.
79

station range sheet number total sheets

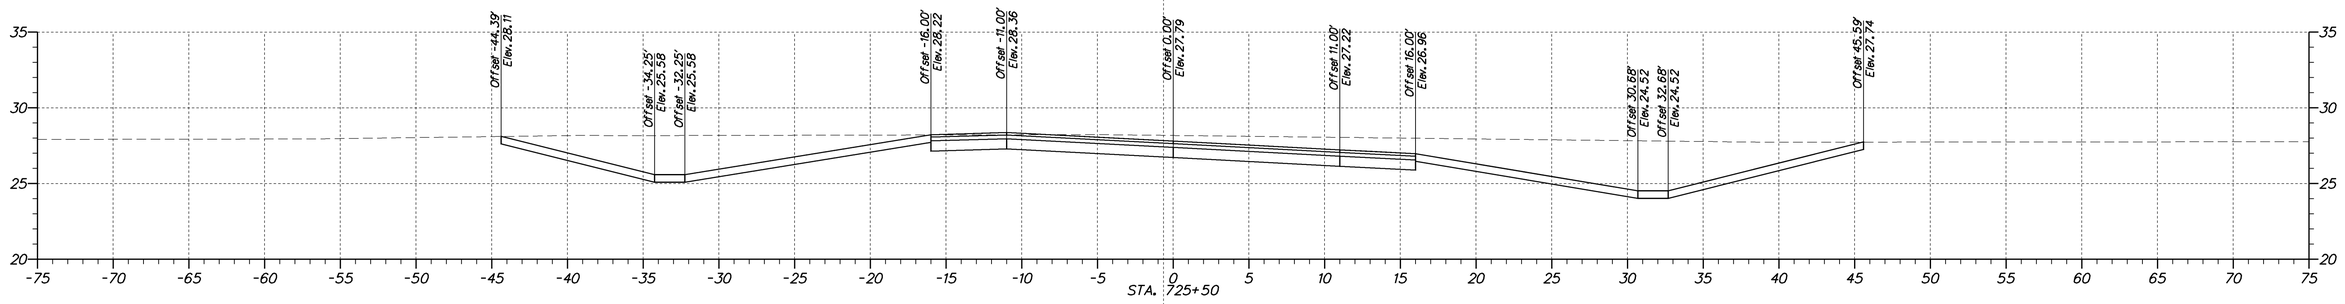

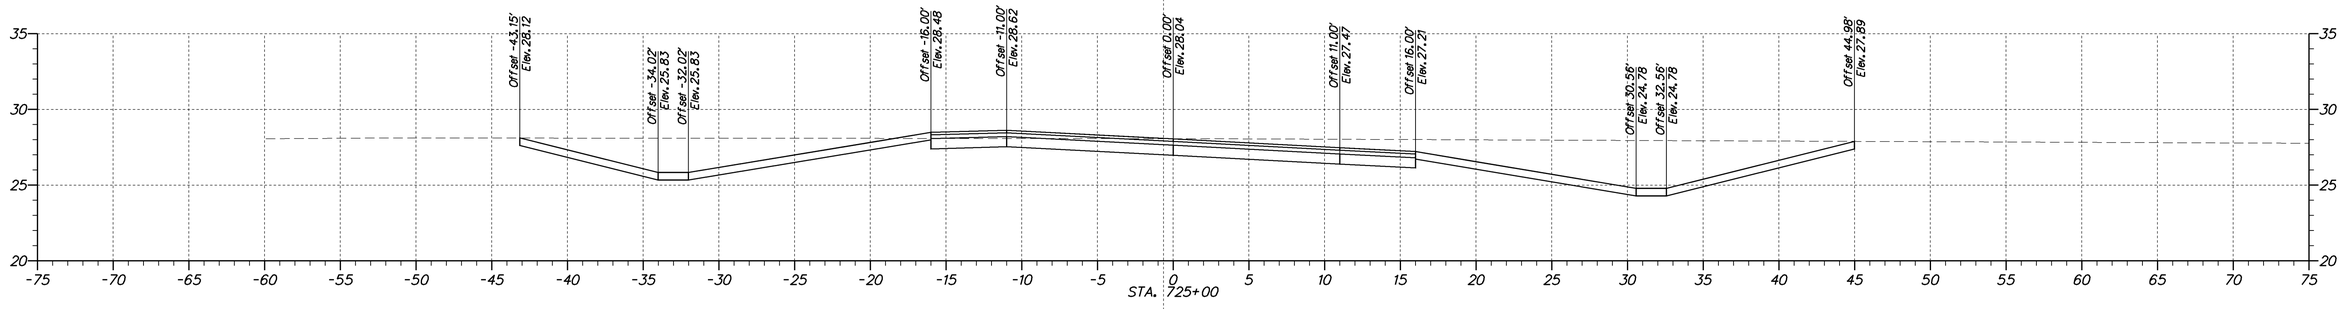

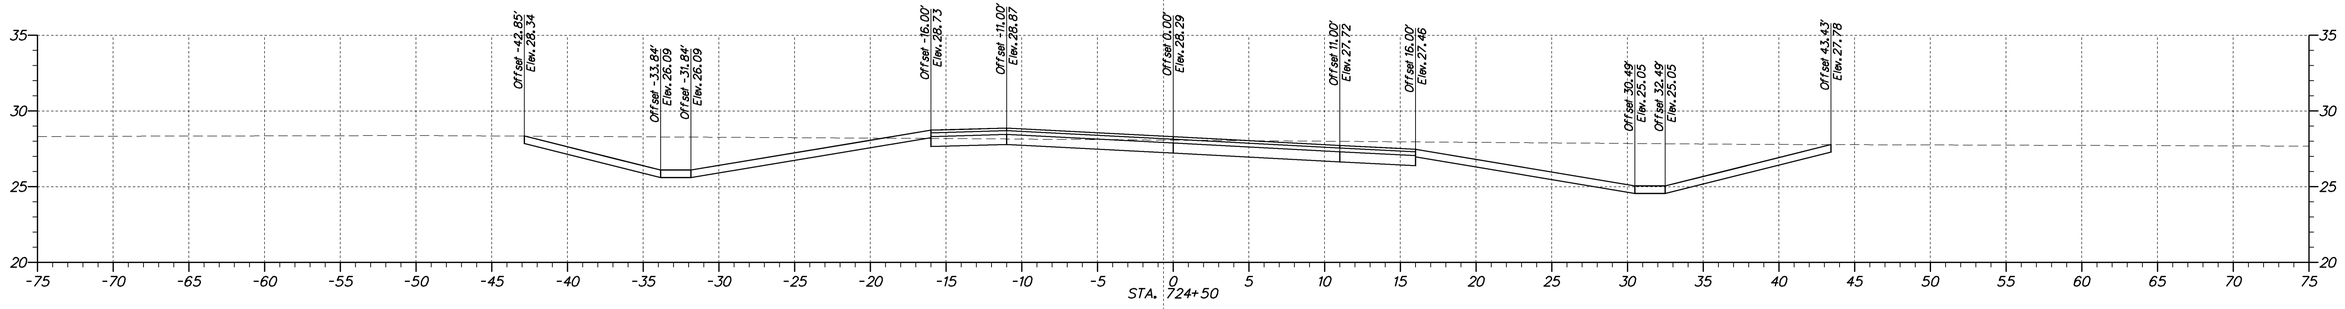

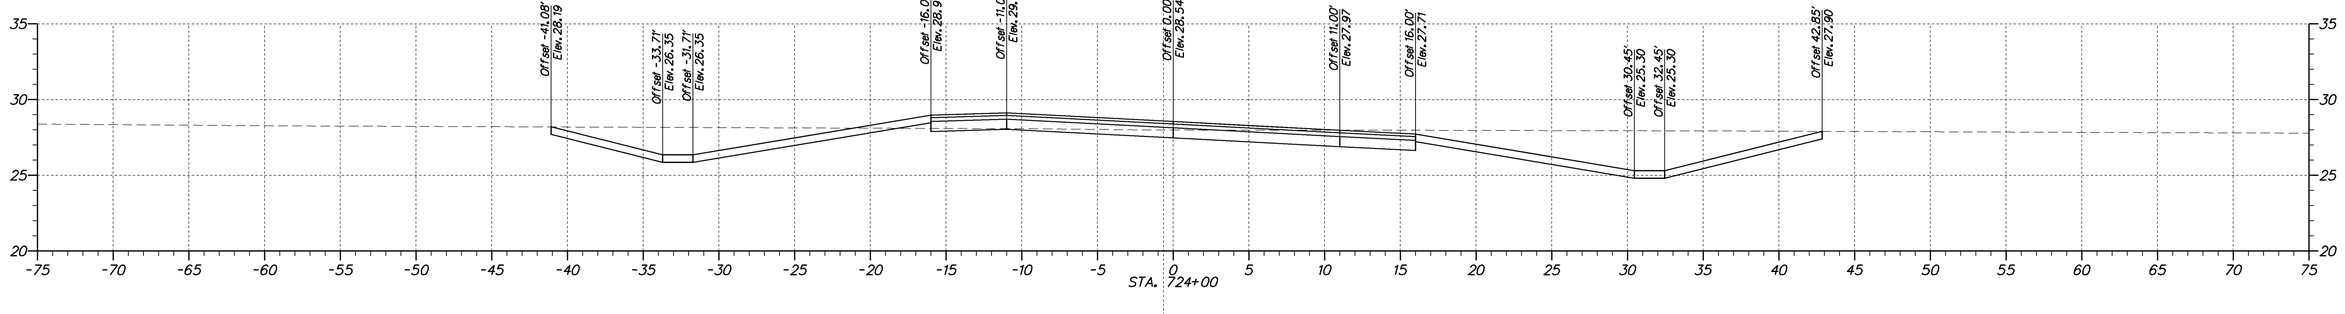

DELAWARE DEPARTMENT OF TRANSPORTATION

ADDENDUMS / REVISIONS

SCALE
0 5 10 15
FEET

SR 1, THOMPSONVILLE GRADE SEPARATED INTERSECTION

CONTRACT	BRIDGE NO.	X
T200412201	DESIGNED BY:	
COUNTY	CHECKED BY:	
KENT		

CROSS SECTIONS
STA. 724+00 TO STA. 725+50
MONTOUR DRIVE

SHEET NO.
71
TOTAL SHTS.
79

station range sheet number total sheets

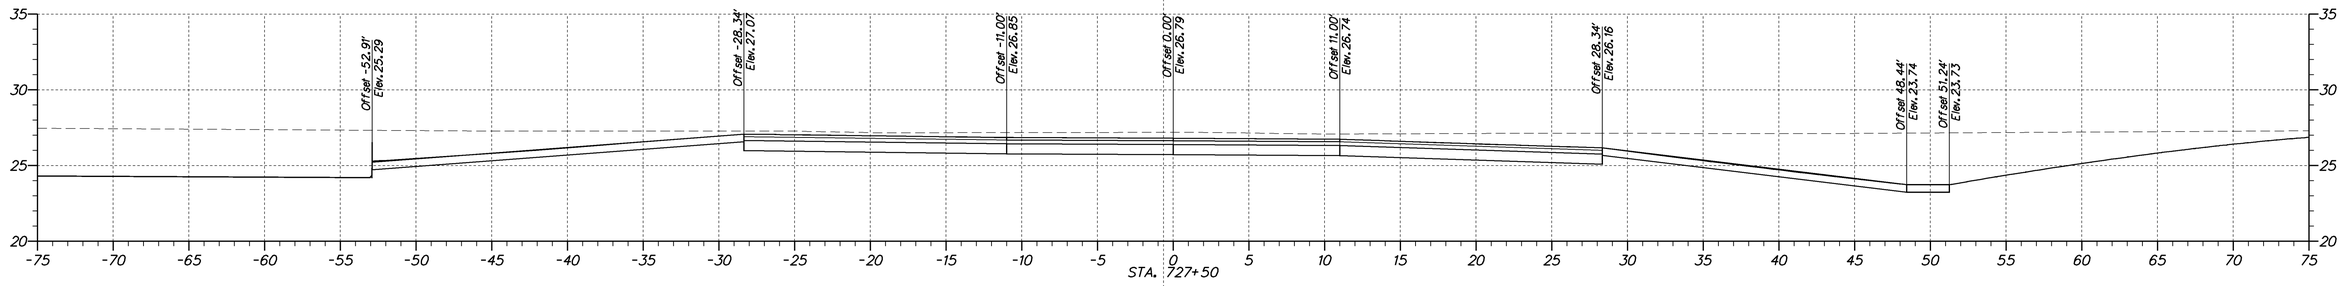

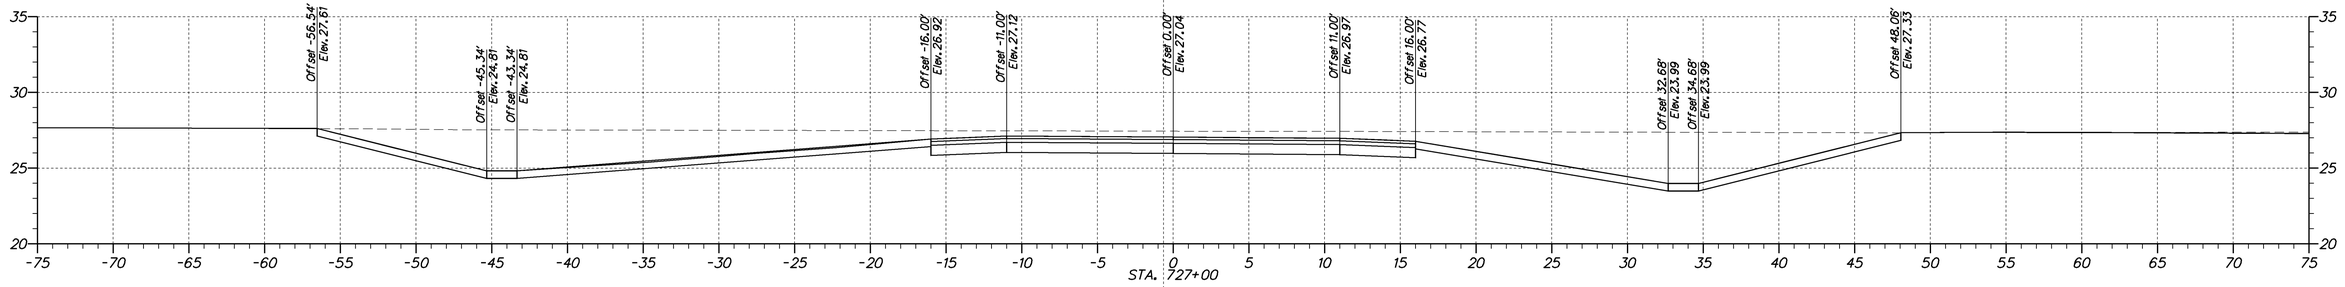

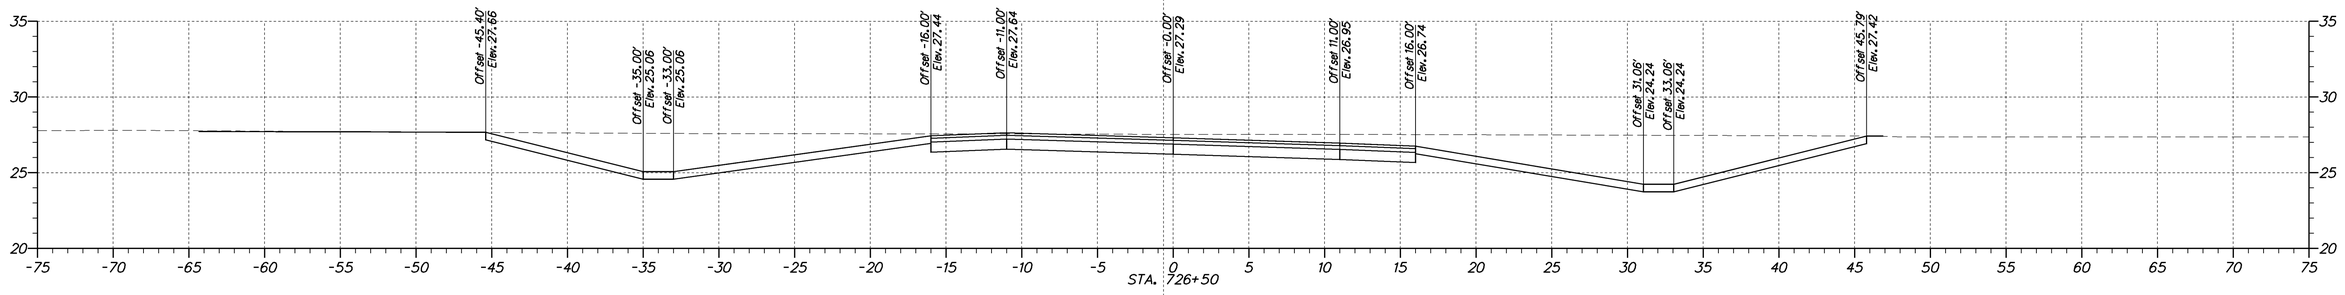

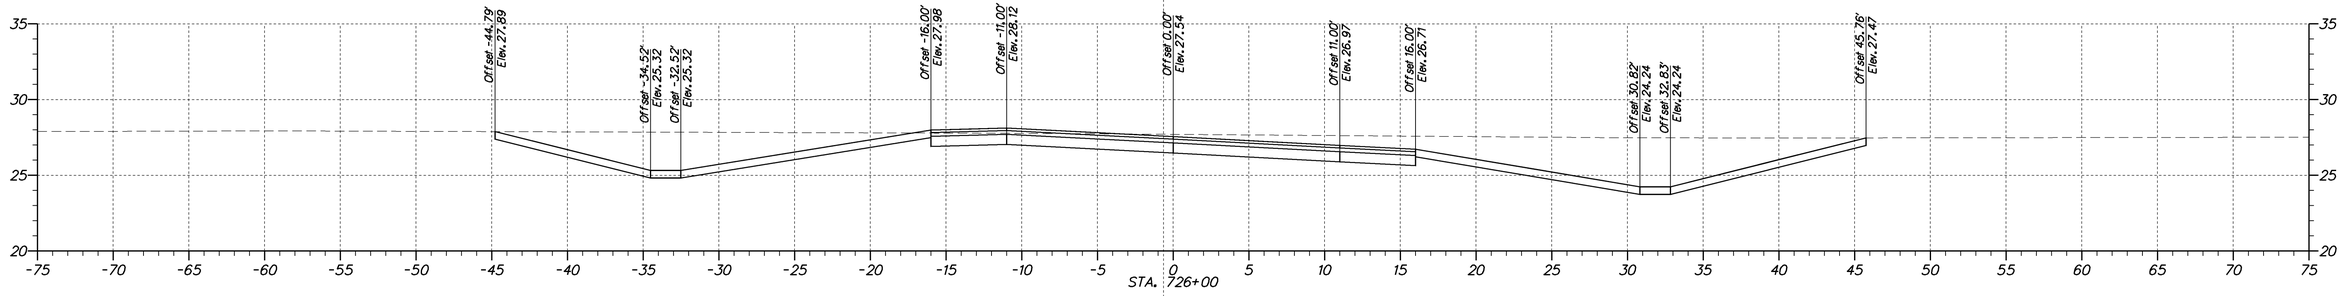

DELAWARE
DEPARTMENT OF TRANSPORTATION

ADDENDUMS / REVISIONS

SCALE
0 5 10 15
FEET

SR 1, THOMPSONVILLE
GRADE SEPARATED
INTERSECTION

CONTRACT	BRIDGE NO.	X
T200412201	DESIGNED BY:	
COUNTY	CHECKED BY:	
KENT		

CROSS SECTIONS
STA. 726+00 TO STA. 727+50
MONTOUR DRIVE

SHEET NO.
72
TOTAL SHTS.
79

station range sheet number total sheets

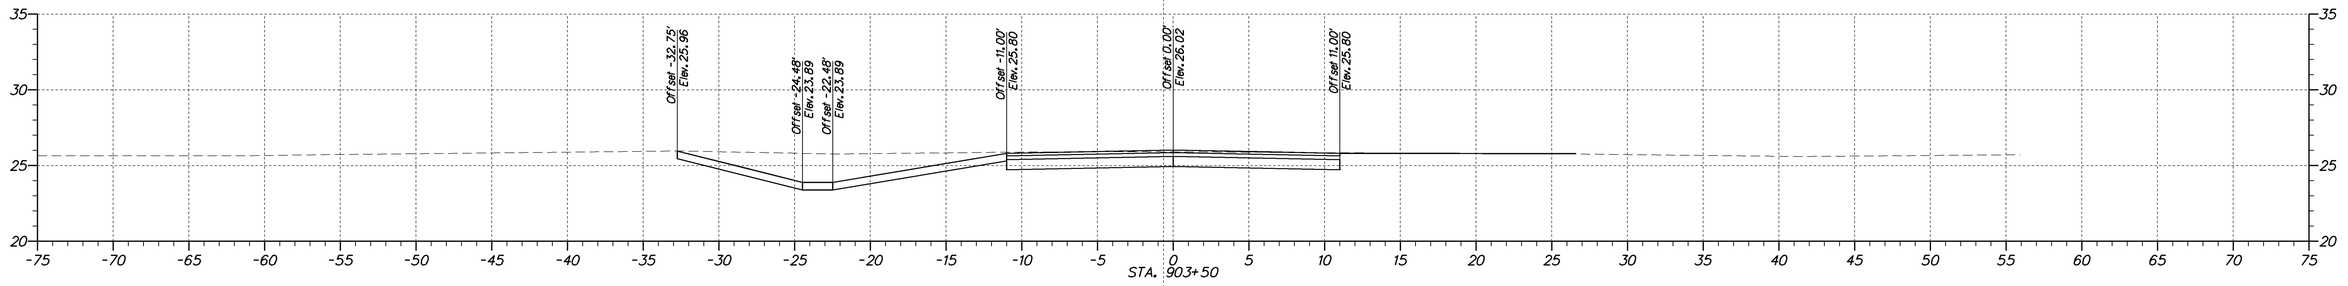

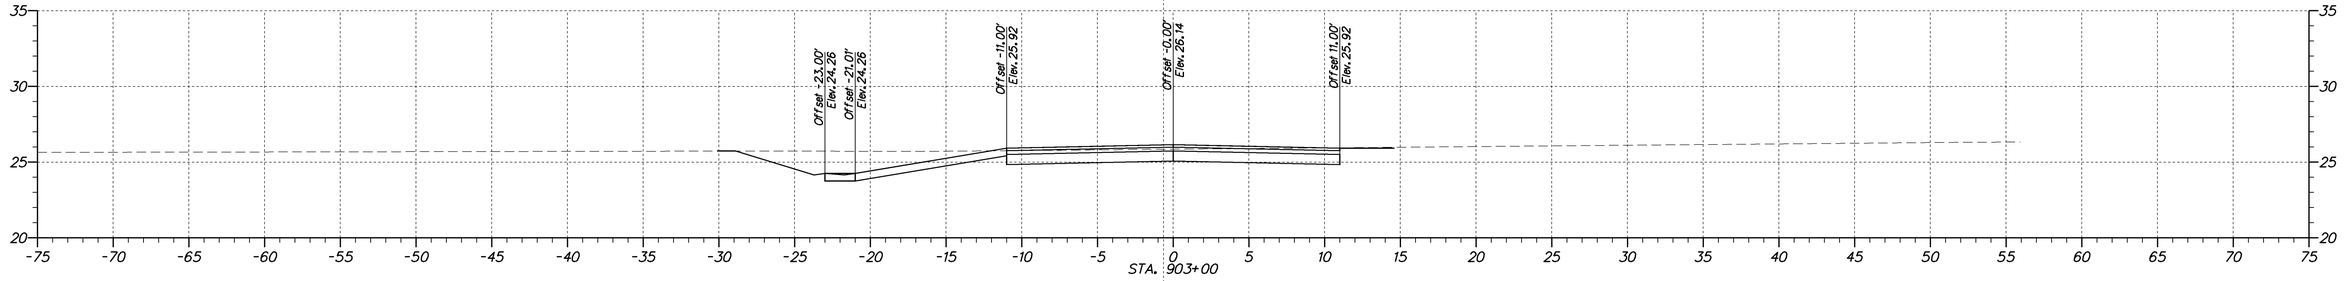

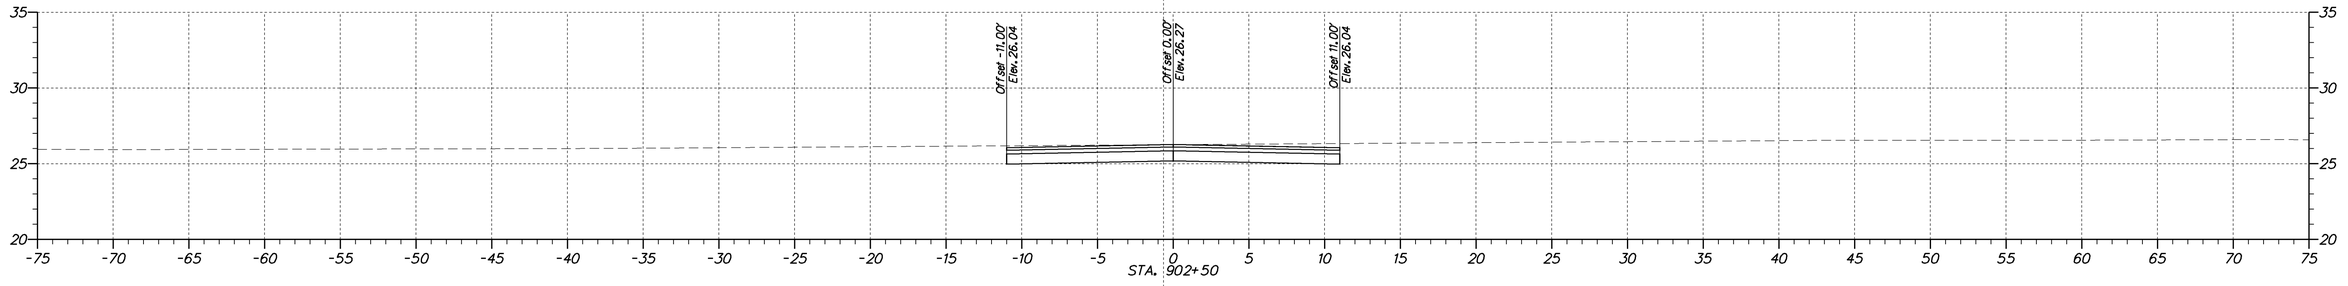

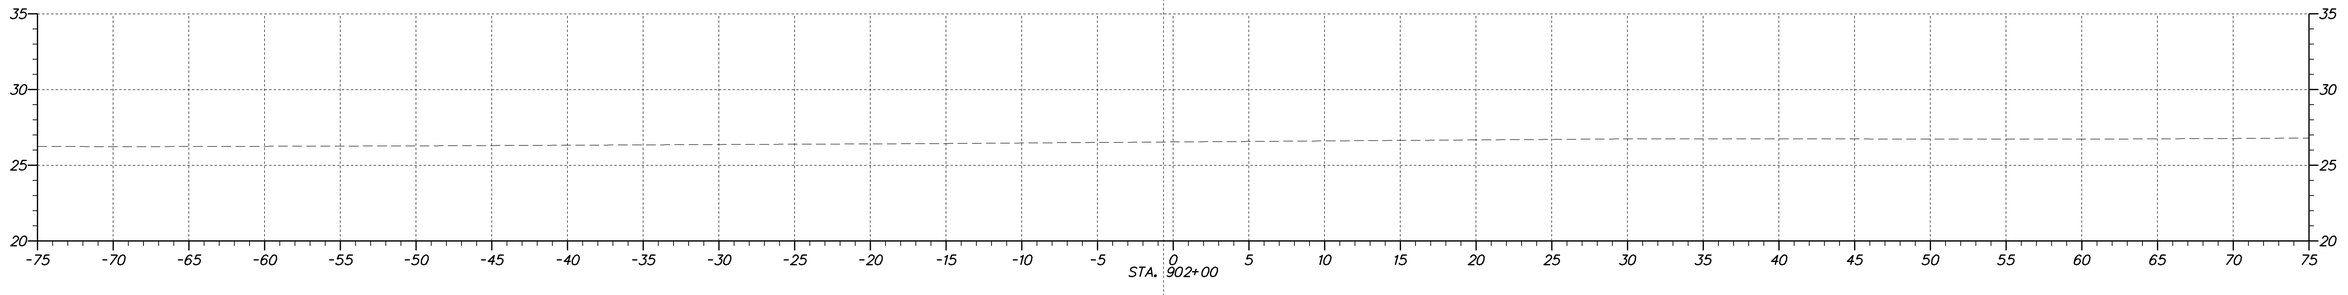

DELAWARE DEPARTMENT OF TRANSPORTATION

ADDENDUMS / REVISIONS

SCALE 0 5 10 15 FEET

SR 1, THOMPSONVILLE GRADE SEPARATED INTERSECTION

CONTRACT	BRIDGE NO.	X
T200412201	DESIGNED BY:	
COUNTY	CHECKED BY:	
KENT		

CROSS SECTIONS
STA. 902+00 TO STA. 903+50
MERCER AVENUE

SHEET NO.
73
TOTAL SHTS.
79

station range sheet number total sheets

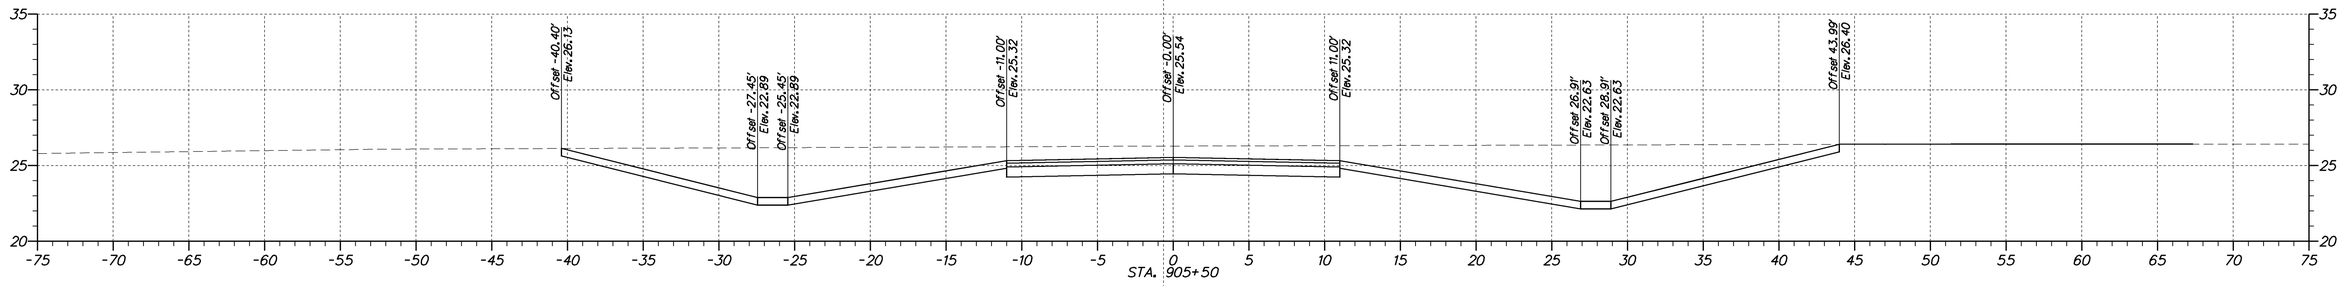

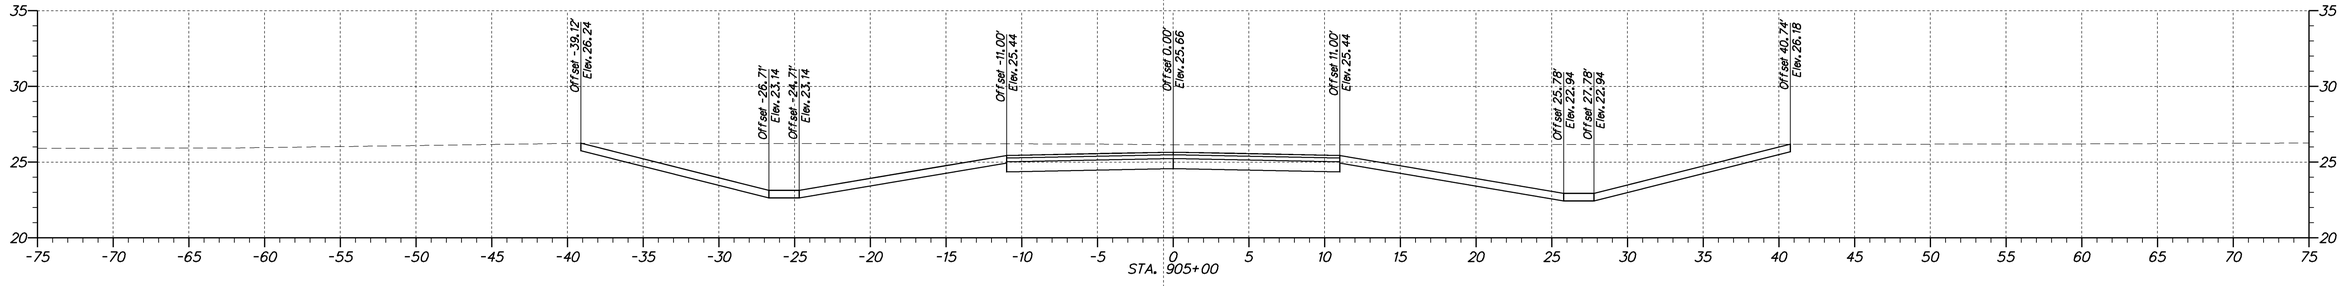

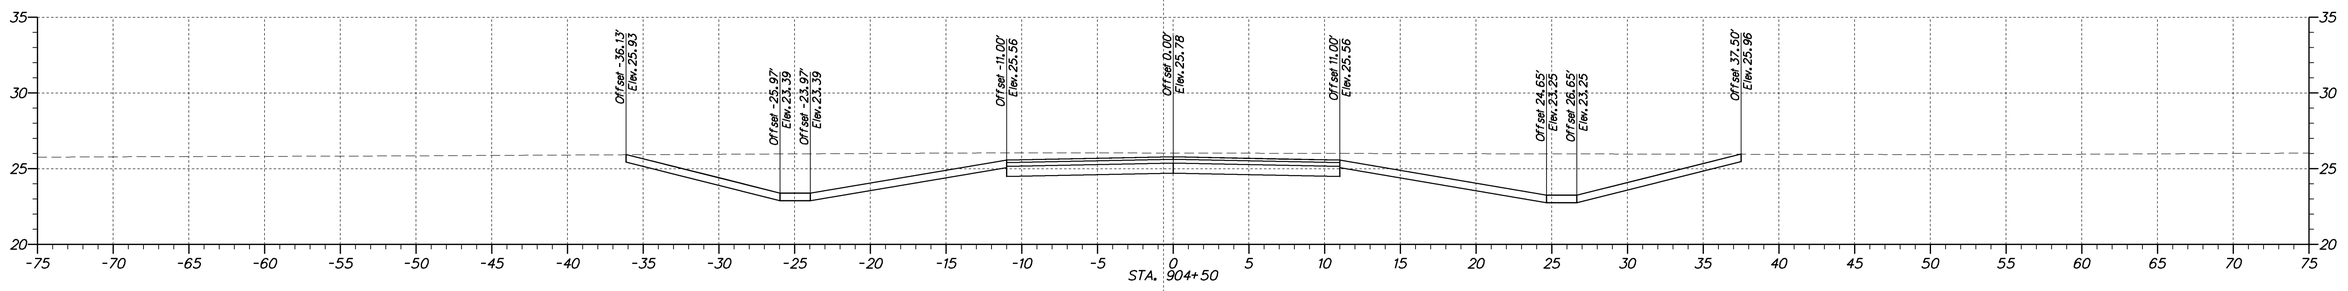

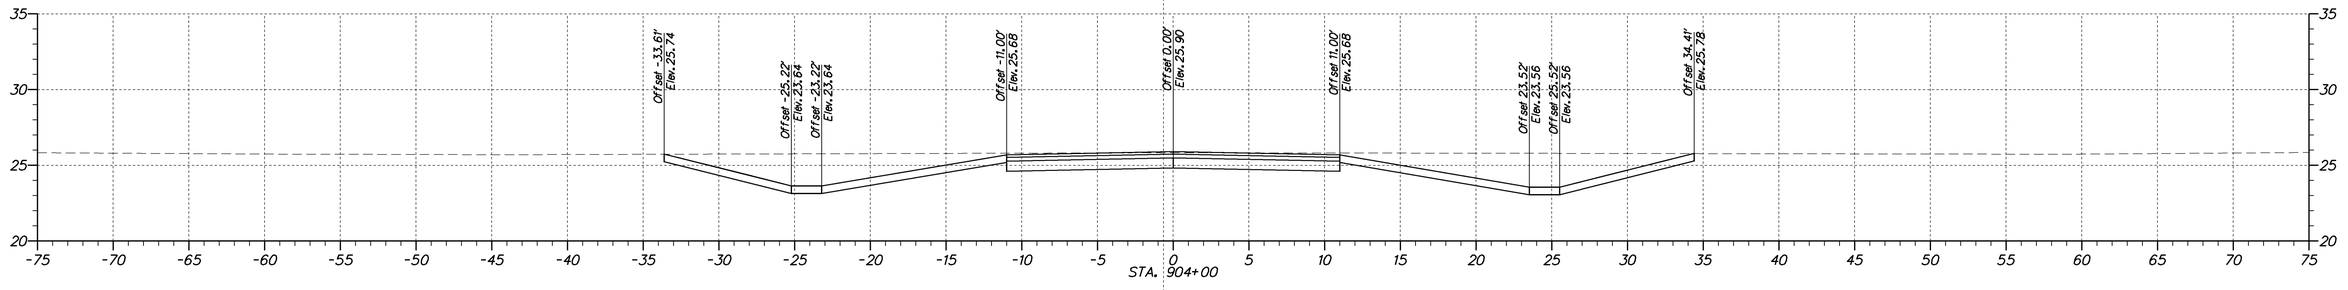

DELAWARE DEPARTMENT OF TRANSPORTATION

ADDENDUMS / REVISIONS

SCALE
0 5 10 15
FEET

SR 1, THOMPSONVILLE GRADE SEPARATED INTERSECTION

CONTRACT	BRIDGE NO.	X
T200412201	DESIGNED BY:	
COUNTY	CHECKED BY:	
KENT		

CROSS SECTIONS
STA. 904+00 TO STA. 905+50
MERCER AVENUE

SHEET NO.
74
TOTAL SHTS.
79

station range sheet number total sheets

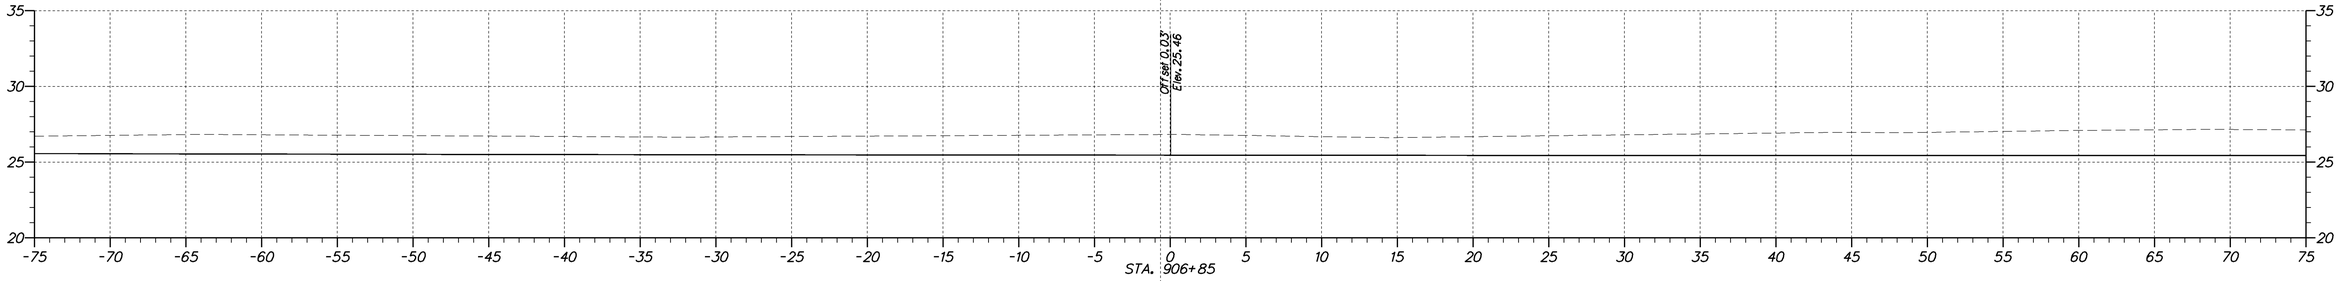

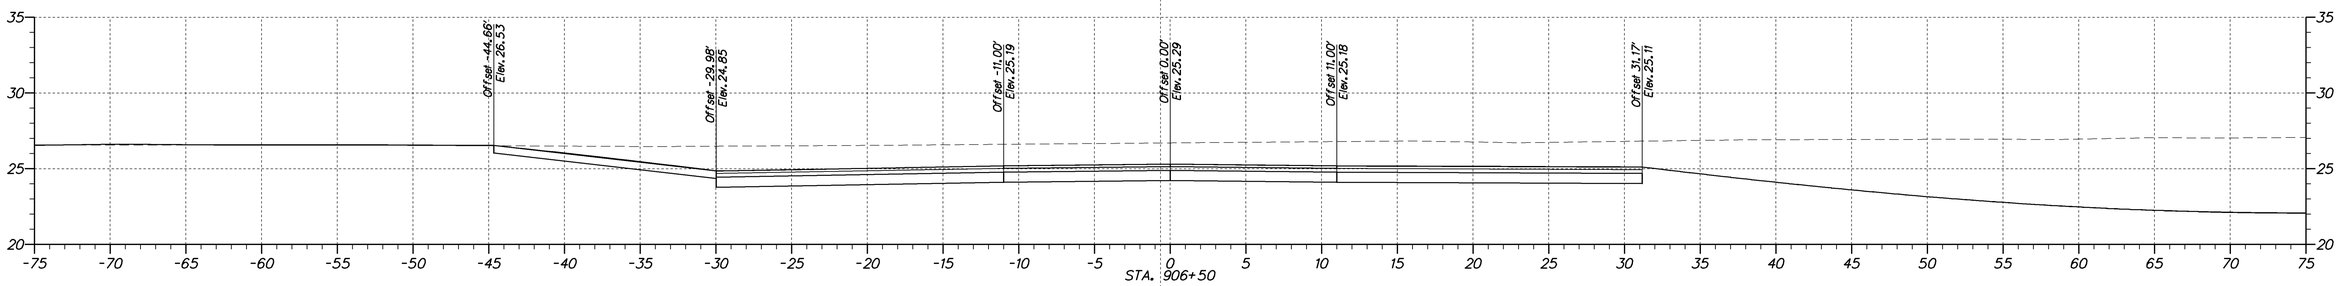

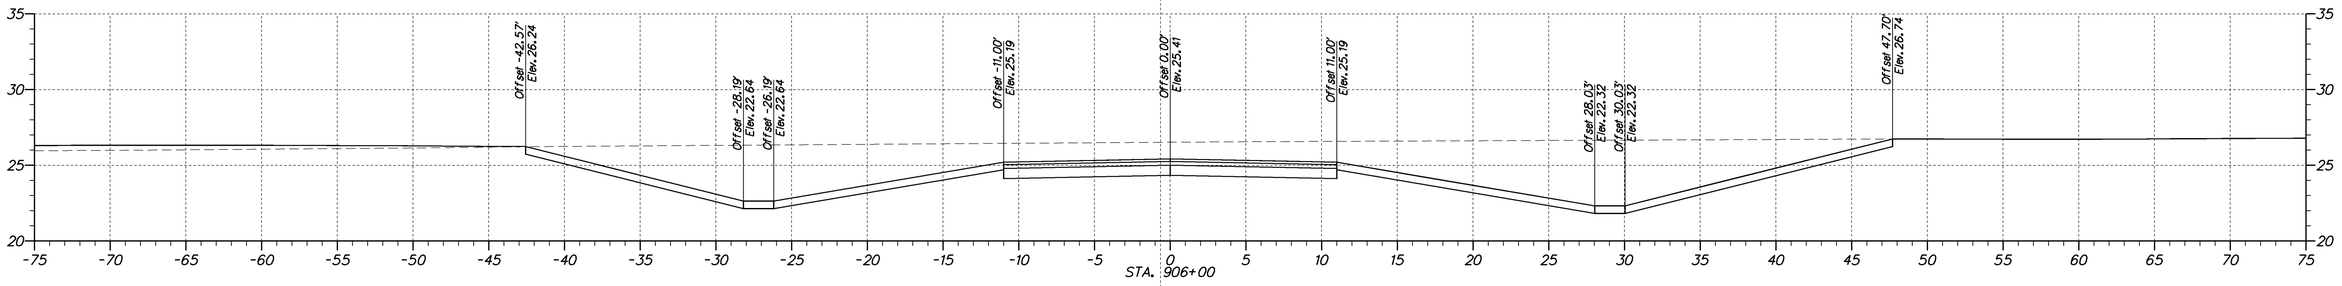

DELAWARE DEPARTMENT OF TRANSPORTATION

ADDENDUMS / REVISIONS

SCALE
0 5 10 15
FEET

SR 1, THOMPSONVILLE GRADE SEPARATED INTERSECTION

CONTRACT	BRIDGE NO.	X
T200412201	DESIGNED BY:	
COUNTY	CHECKED BY:	
KENT		

CROSS SECTIONS
STA. 906+00 TO STA. 906+85
MERCER AVENUE

SHEET NO.
75
TOTAL SHTS.
79

station range sheet number total sheets

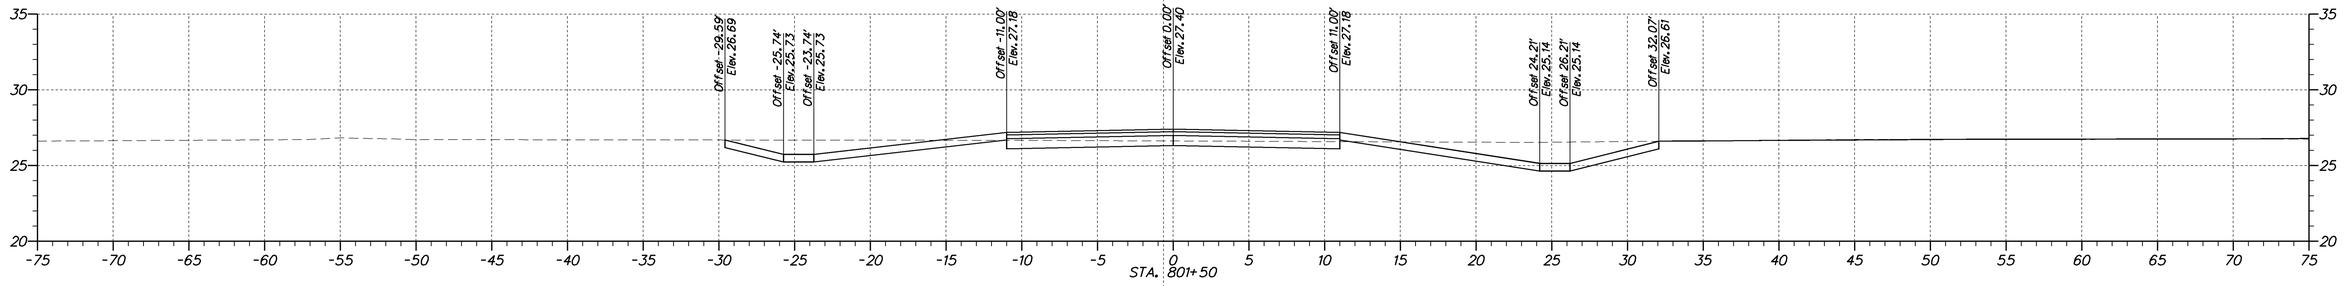

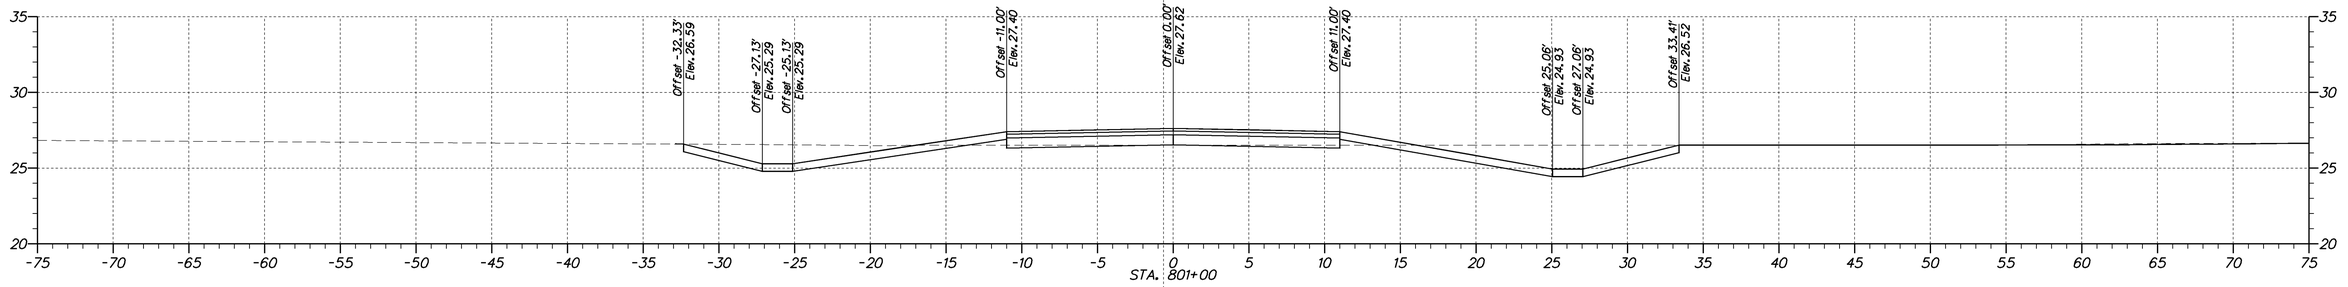

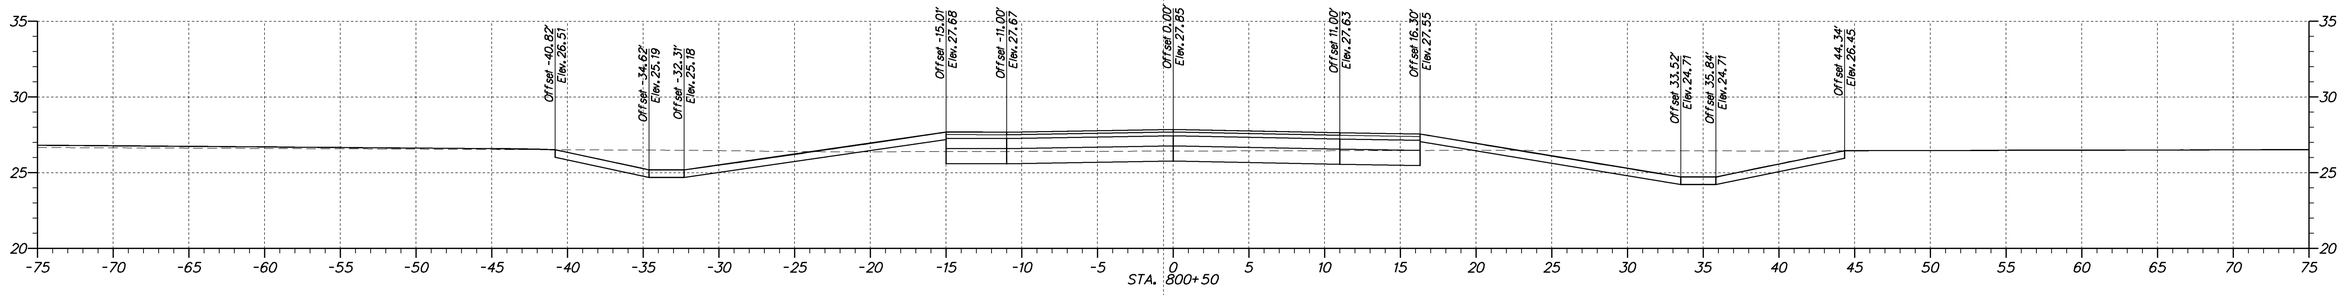

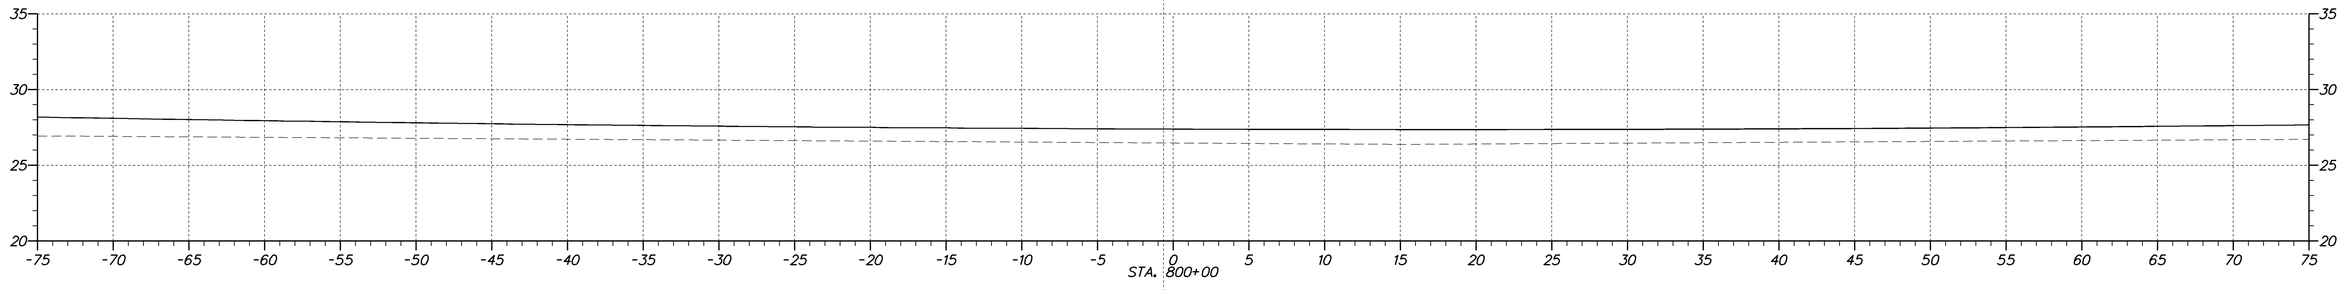

DELAWARE
DEPARTMENT OF TRANSPORTATION

ADDENDUMS / REVISIONS

SCALE
0 5 10 15
FEET

SR 1, THOMPSONVILLE
GRADE SEPARATED
INTERSECTION

CONTRACT	BRIDGE NO.	X
T200412201	DESIGNED BY:	
COUNTY	CHECKED BY:	
KENT		

CROSS SECTIONS
STA. 800+00 TO STA. 801+50
KELLER AVENUE

SHEET NO.
76
TOTAL SHTS.
79

station range sheet number total sheets

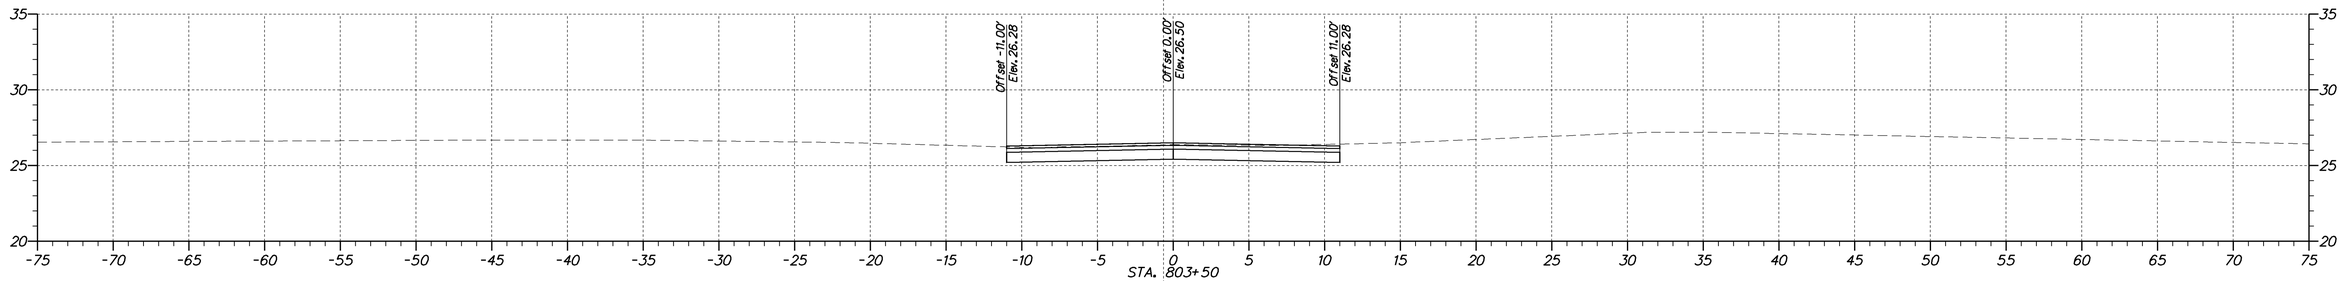

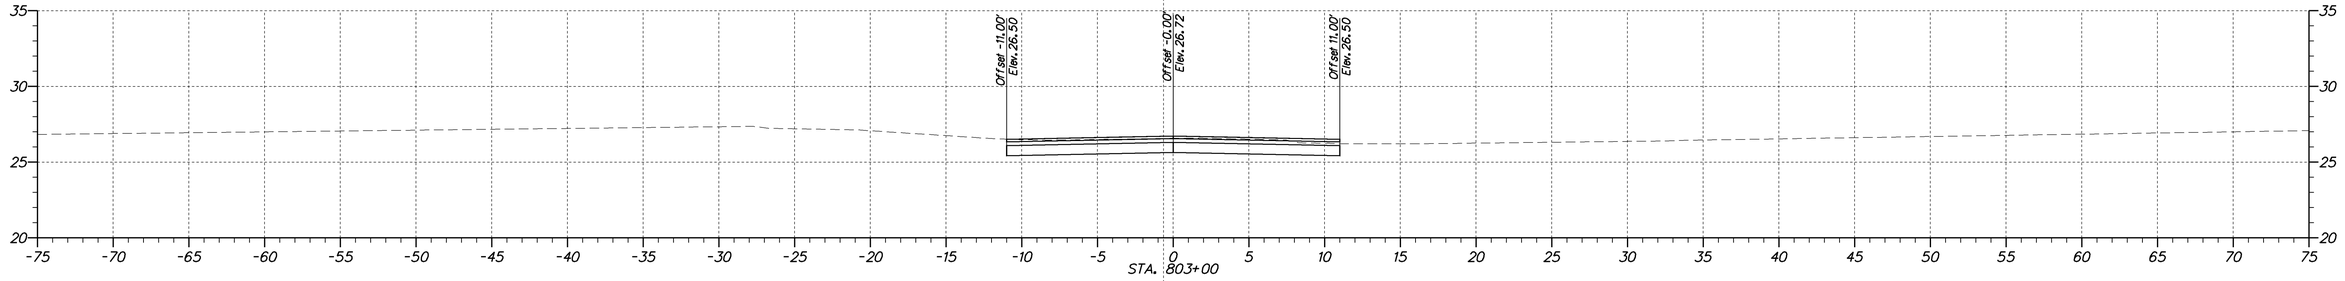

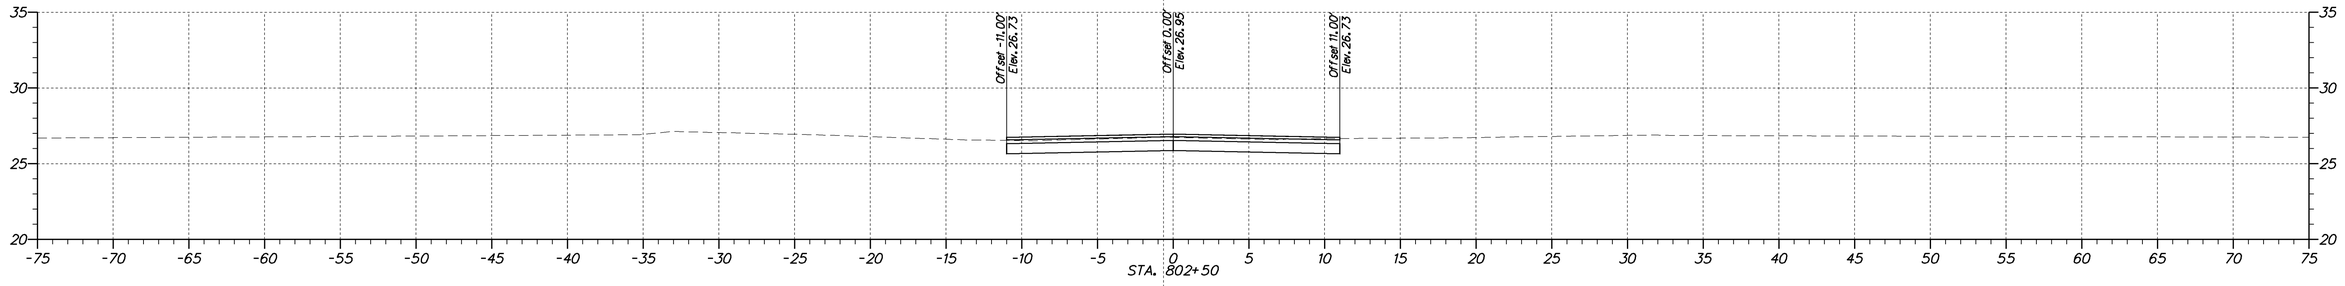

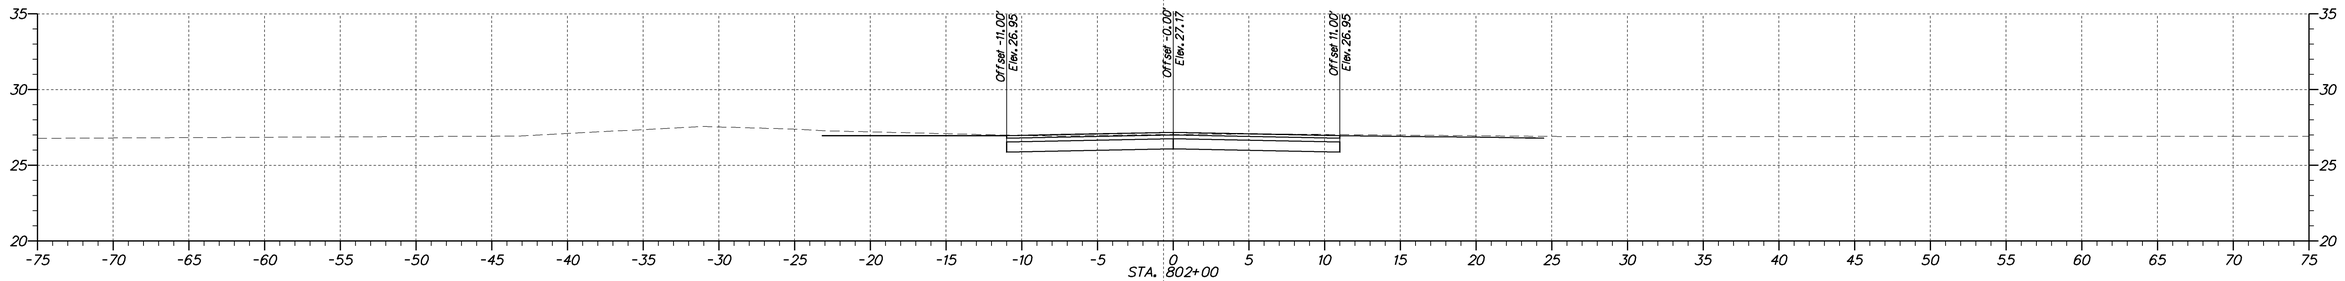

DELAWARE
DEPARTMENT OF TRANSPORTATION

ADDENDUMS / REVISIONS

SCALE
0 5 10 15
FEET

SR 1, THOMPSONVILLE
GRADE SEPARATED
INTERSECTION

CONTRACT	BRIDGE NO.	X
T200412201	DESIGNED BY:	
COUNTY		
KENT	CHECKED BY:	

CROSS SECTIONS
STA. 802+00 TO STA. 803+50
KELLER AVENUE

SHEET NO.
77
TOTAL SHTS.
79

station range sheet number total sheets

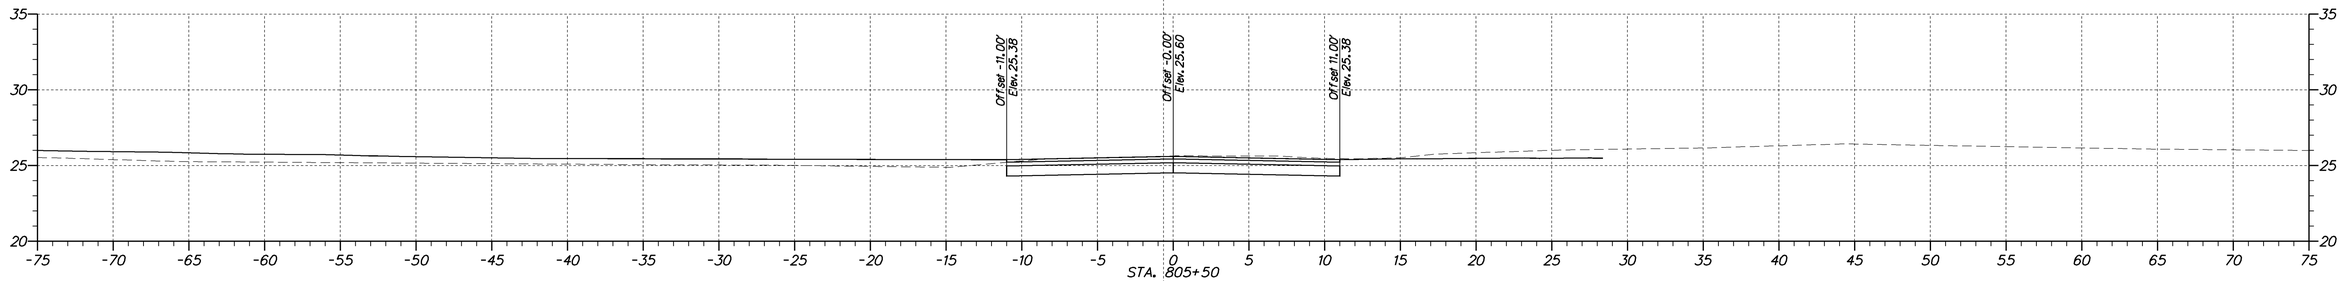

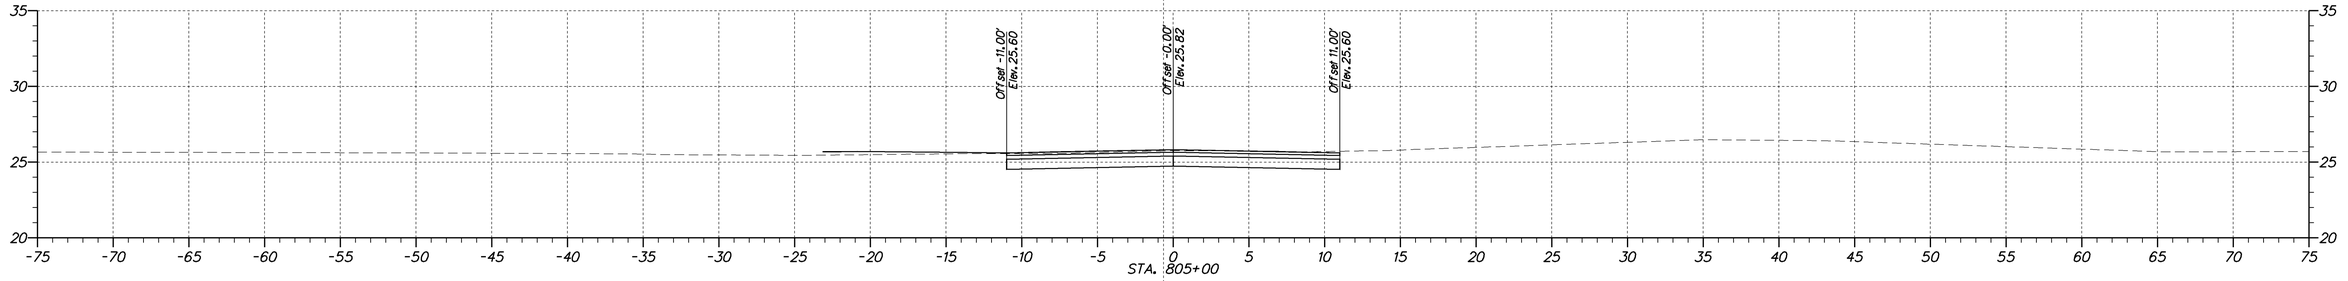

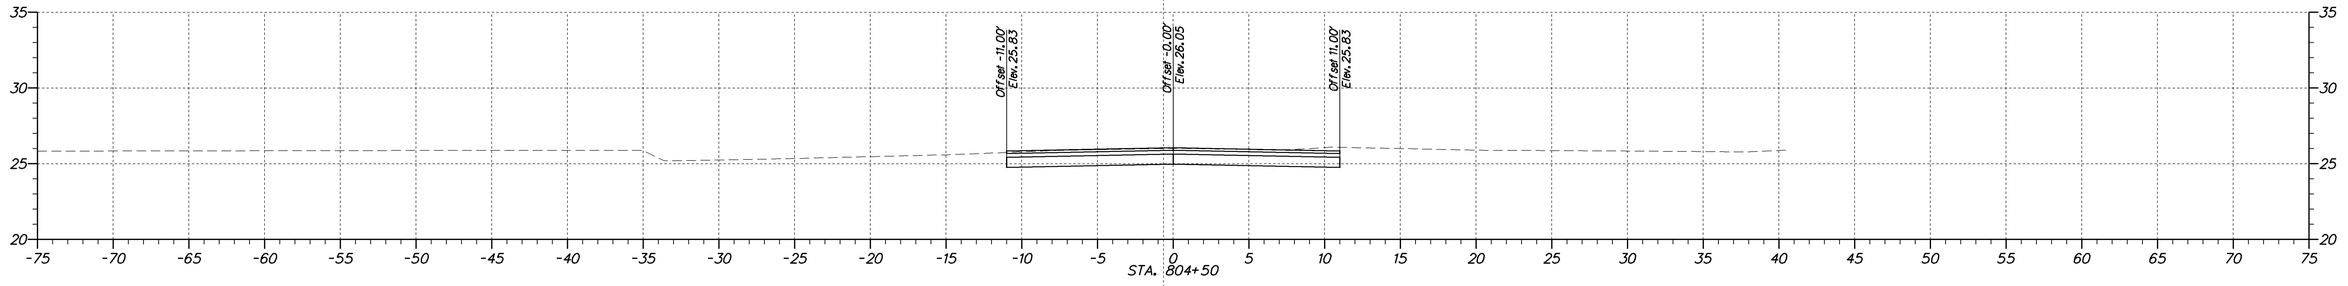

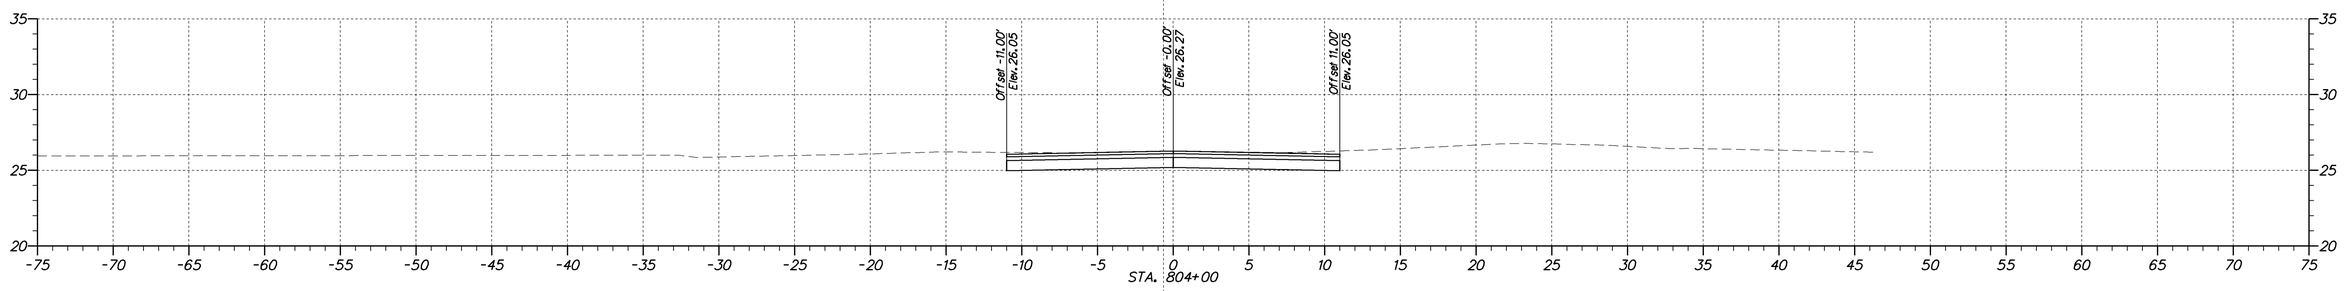

DELAWARE
DEPARTMENT OF TRANSPORTATION

ADDENDUMS / REVISIONS

SCALE
0 5 10 15
FEET

SR 1, THOMPSONVILLE
GRADE SEPARATED
INTERSECTION

CONTRACT	BRIDGE NO.	X
T200412201	DESIGNED BY:	
COUNTY		
KENT	CHECKED BY:	

CROSS SECTIONS
STA. 804+00 TO STA. 805+50
KELLER AVENUE

SHEET NO.
78
TOTAL SHTS.
79

station range sheet number total sheets

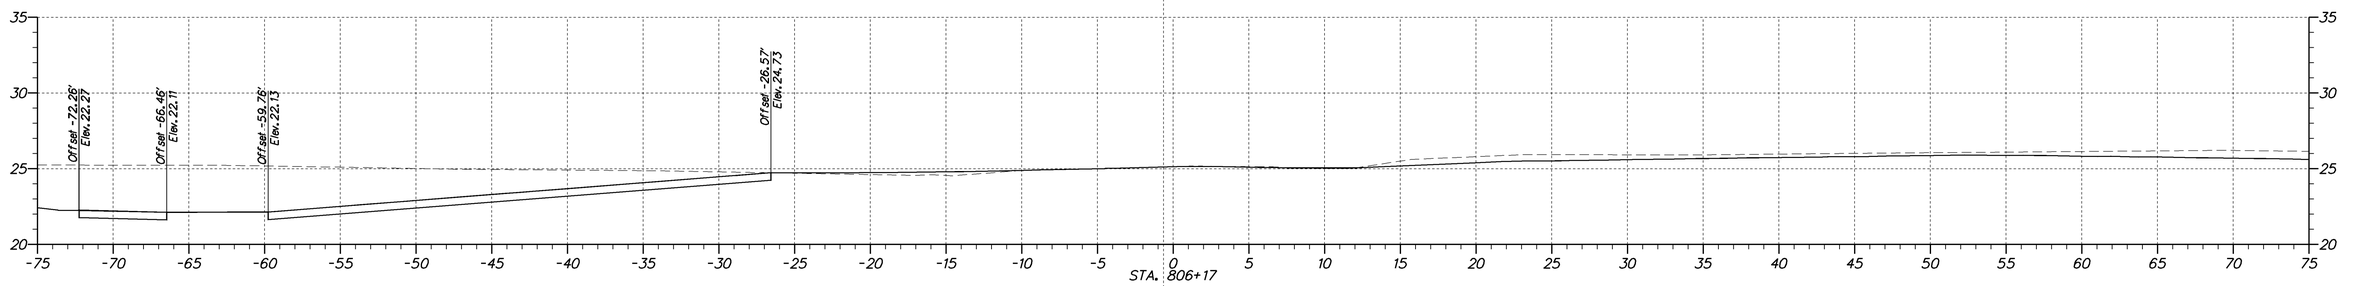

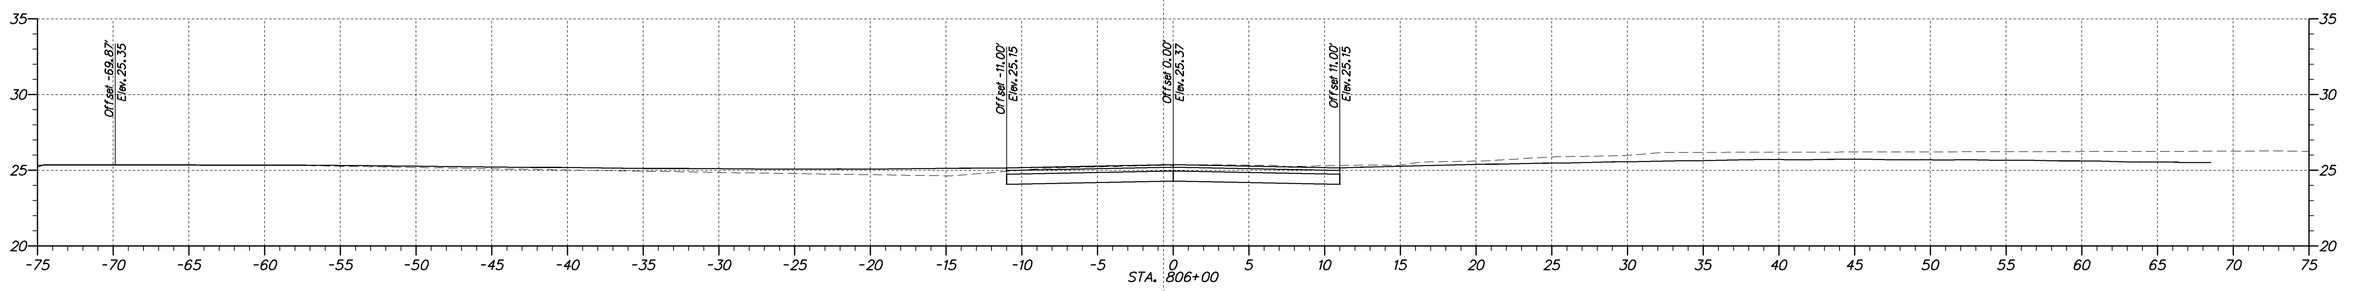

DELAWARE DEPARTMENT OF TRANSPORTATION

ADDENDUMS / REVISIONS

SCALE 0 5 10 15 FEET

SR 1, THOMPSONVILLE GRADE SEPARATED INTERSECTION

CONTRACT	BRIDGE NO.	X
T200412201	DESIGNED BY:	
COUNTY	CHECKED BY:	
KENT		

CROSS SECTIONS
STA. 806+00 TO STA. 806+17
KELLER AVENUE

SHEET NO.
79
TOTAL SHTS.
79

station range | sheet number | total sheets