CONSTRUCTION PHASING LEGEND	
	WORK AREA THIS PHASE
	PREVIOUSLY COMPLETED WORK

1. PLACE VARIABLE MESSAGE SIGNS ON NORTHBOUND AND SOUTHBOUND S 318 AS WELL AS EASTBOUND S 86 TEN (10) CALENDAR DAYS IN ADVANCE OF CONSTRUCTION TO INFORM TRAVELING PUBLIC OF IMPENDING ROAD WORK. MESSAGE AND LOCATION SHALL BE APPROVED BY TRAFFIC SAFETY. MESSAGE BOARDS SHALL BE PLACED FOR 5 DAYS POST CONSTRUCTION TO INFORM TRAVELLING PUBLIC OF THE NEW TRAFFIC PATTERN.
2. INSTALL SIGNS AS SHOWN ON DETOUR PLAN B.
3. INSTALL NEW CROSSROAD PIPE AT STA 342+75.
4. SAW CUT AND REMOVE EXISTING CURBS AND PAVEMENT AT REMAINING SCHOOL ENTRANCES. ACCESS MUST BE MAINTAINED TO THE SCHOOL DURING CONSTRUCTION
5. CONSTRUCT NEW CURBS AT REMAINING SCHOOL ENTRANCES.
6. CONSTRUCT NEW PAVEMENT, UP TO THE B LAYER. PROVIDE TEMPORARY STRIPING.
7. COMPLETE SIDE SLOPE CONSTRUCTION, TO INCLUDE TOPSOIL AND SEEDING.
8. INSTALL TEMPORARY STRIPING FOR PHASE 4.

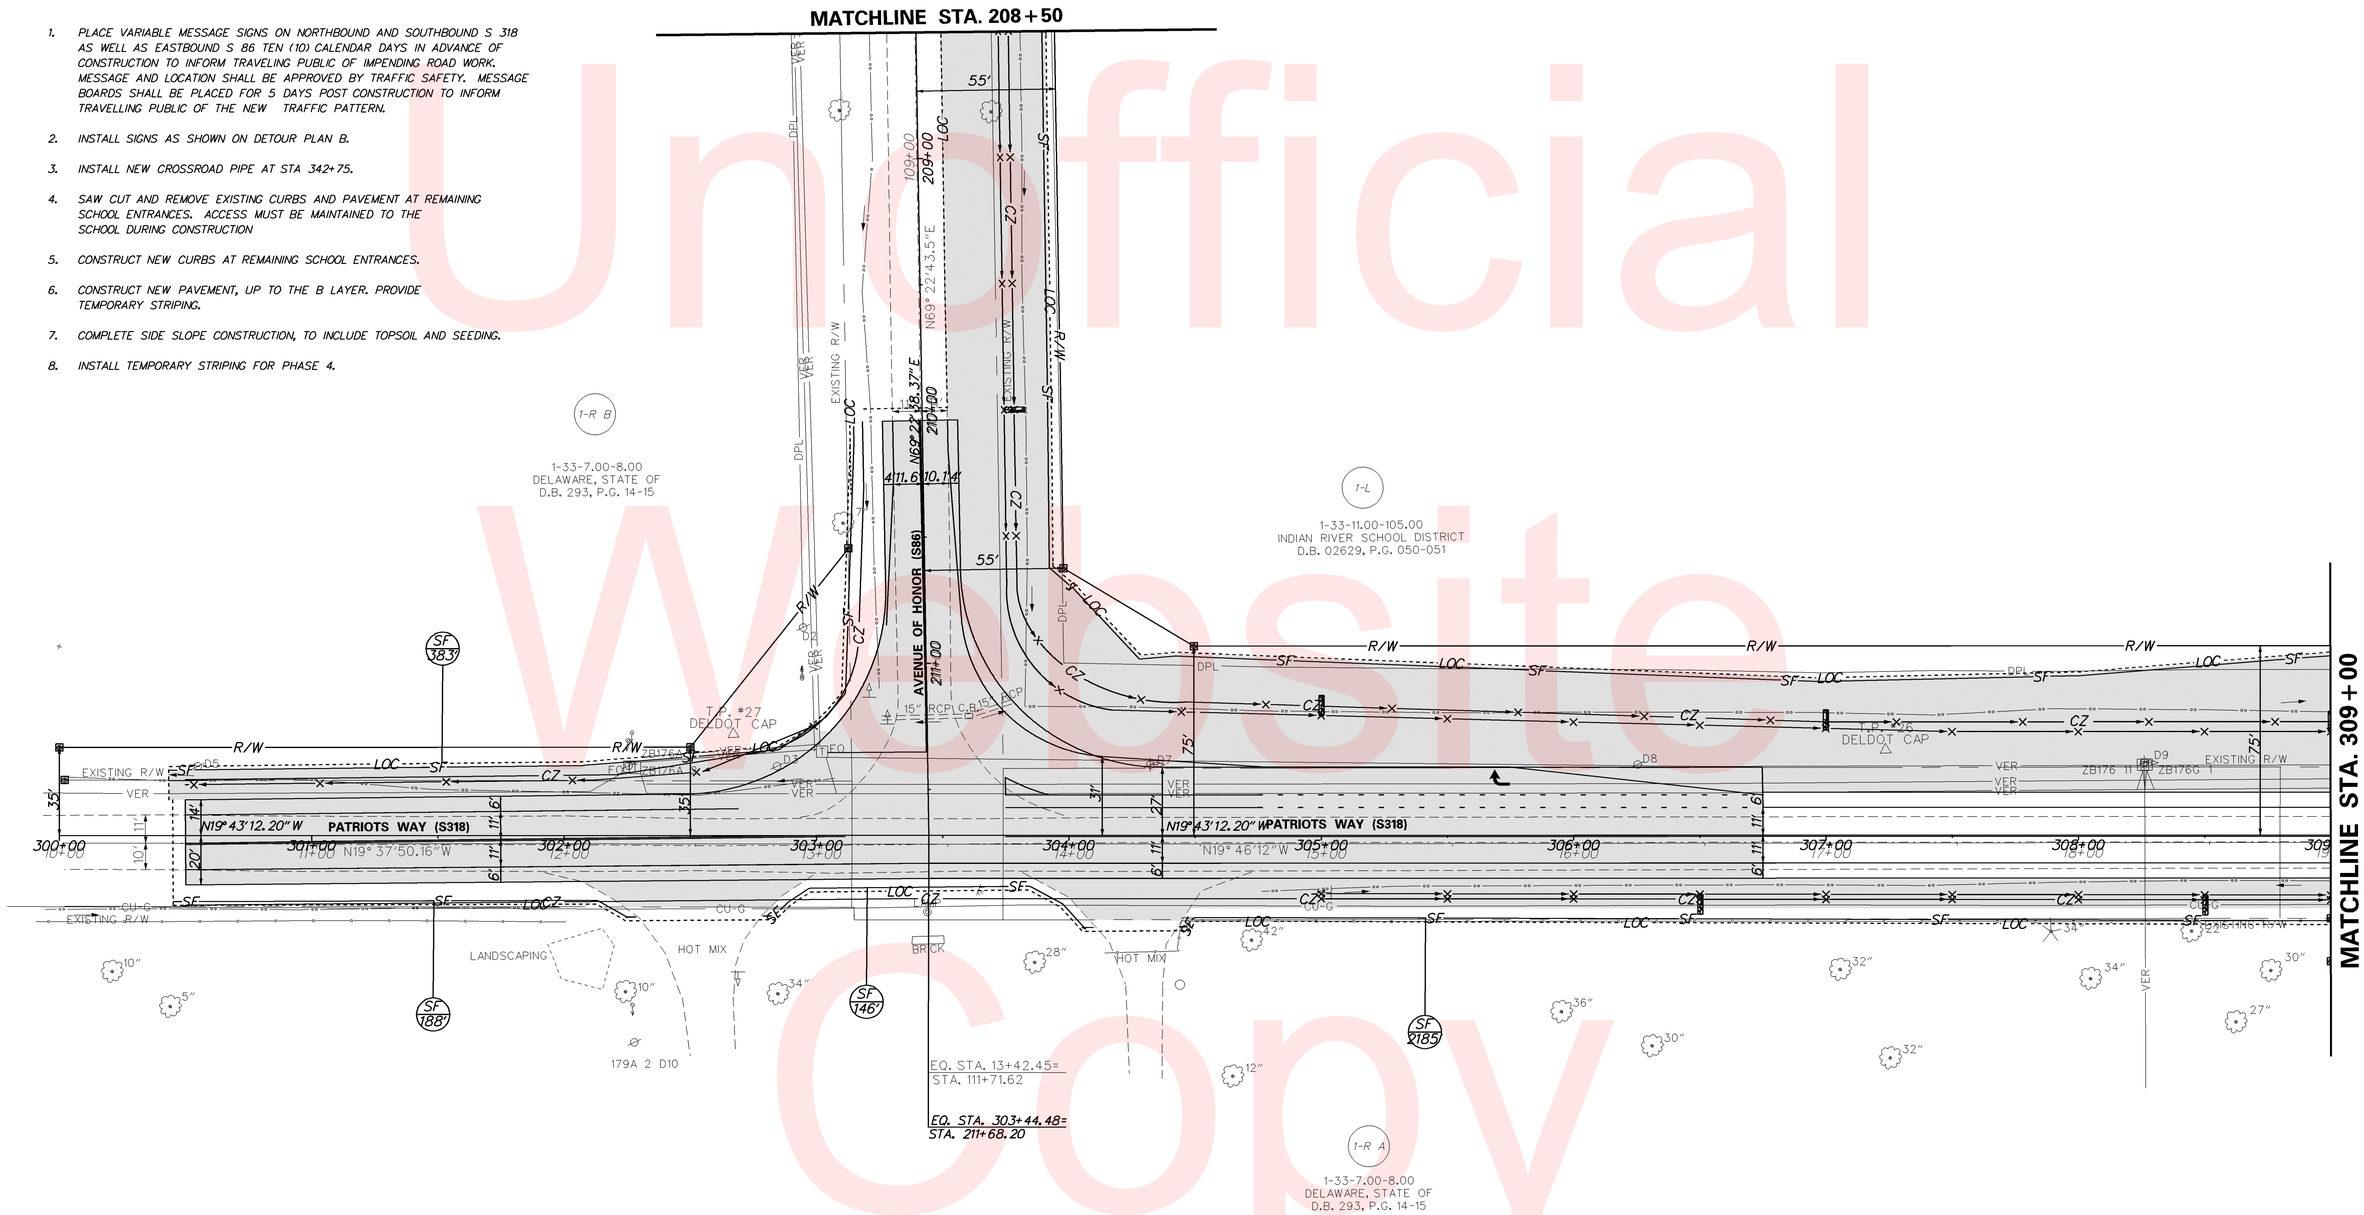

Unofficial Website Copy

DELAWARE DEPARTMENT OF TRANSPORTATION	ADDENDUMS / REVISIONS	SCALE 0 30 60 90 FEET	PATRIOTS WAY (S 318), AVENUE OF HONOR TO STOCKLEY BRANCH	CONTRACT T200511201	BRIDGE NO. NA	CONSTRUCTION PHASING, M.O.T., AND EROSION CONTROL PLAN – PHASE 3	SHEET NO. 52
				COUNTY SUSSEX	DESIGNED BY: ANM		TOTAL SHTS. 68
					CHECKED BY: RMH		

W:\MSV8\CELLS\PROJDEV\SB.CEL

CONSTRUCTION PHASING LEGEND	
	WORK AREA THIS PHASE
	PREVIOUSLY COMPLETED WORK

1. PLACE VARIABLE MESSAGE SIGNS ON NORTHBOUND AND SOUTHBOUND S 318 AS WELL AS EASTBOUND S 86 TEN (10) CALENDAR DAYS IN ADVANCE OF CONSTRUCTION TO INFORM TRAVELING PUBLIC OF IMPENDING ROAD WORK. MESSAGE AND LOCATION SHALL BE APPROVED BY TRAFFIC SAFETY. MESSAGE BOARDS SHALL BE PLACED FOR 5 DAYS POST CONSTRUCTION TO INFORM TRAVELLING PUBLIC OF THE NEW TRAFFIC PATTERN.
2. INSTALL SIGNS AS SHOWN ON DETOUR PLAN B.
3. INSTALL NEW CROSSROAD PIPE AT STA 342+75.
4. SAW CUT AND REMOVE EXISTING CURBS AND PAVEMENT AT REMAINING SCHOOL ENTRANCES. ACCESS MUST BE MAINTAINED TO THE SCHOOL DURING CONSTRUCTION
5. CONSTRUCT NEW CURBS AT REMAINING SCHOOL ENTRANCES.
6. CONSTRUCT NEW PAVEMENT, UP TO THE B LAYER. PROVIDE TEMPORARY STRIPING.
7. COMPLETE SIDE SLOPE CONSTRUCTION, TO INCLUDE TOPSOIL AND SEEDING.
8. INSTALL TEMPORARY STRIPING FOR PHASE 4.

1-33-11.00-105.00
INDIAN RIVER SCHOOL DISTRICT
D.B. 02629, P.G. 050-051

1-L

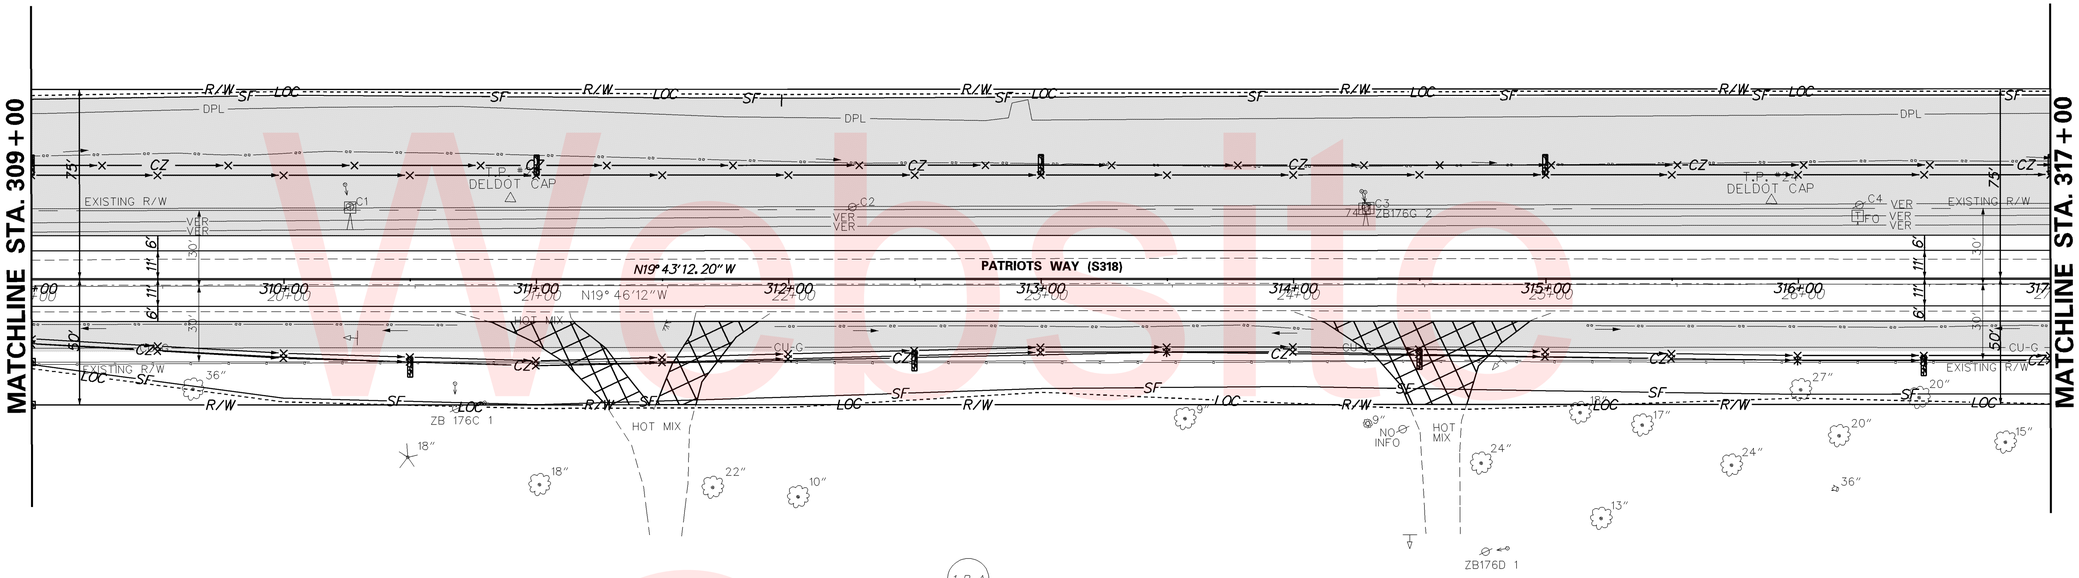

1-R A

1-33-7.00-8.00
DELAWARE, STATE OF
D.B. 293, P.G. 14-15

Unofficial Website Copy

W:\MS\V8\CELLS\PROJDEV\SB.CEL

DELAWARE DEPARTMENT OF TRANSPORTATION	ADDENDUMS / REVISIONS	SCALE 0 30 60 90 FEET	PATRIOTS WAY (S 318), AVENUE OF HONOR TO STOCKLEY BRANCH	CONTRACT T200511201	BRIDGE NO. NA	CONSTRUCTION PHASING, M.O.T., AND EROSION CONTROL PLAN – PHASE 3	SHEET NO. 53
				COUNTY SUSSEX	DESIGNED BY: ANM		TOTAL SHTS. 68
					CHECKED BY: RMH		

CONSTRUCTION PHASING LEGEND	
	WORK AREA THIS PHASE
	PREVIOUSLY COMPLETED WORK

1. PLACE VARIABLE MESSAGE SIGNS ON NORTHBOUND AND SOUTHBOUND S 318 AS WELL AS EASTBOUND S 86 TEN (10) CALENDAR DAYS IN ADVANCE OF CONSTRUCTION TO INFORM TRAVELING PUBLIC OF IMPENDING ROAD WORK. MESSAGE AND LOCATION SHALL BE APPROVED BY TRAFFIC SAFETY. MESSAGE BOARDS SHALL BE PLACED FOR 5 DAYS POST CONSTRUCTION TO INFORM TRAVELLING PUBLIC OF THE NEW TRAFFIC PATTERN.
2. INSTALL SIGNS AS SHOWN ON DETOUR PLAN B.
3. INSTALL NEW CROSSROAD PIPE AT STA 342+75.
4. SAW CUT AND REMOVE EXISTING CURBS AND PAVEMENT AT REMAINING SCHOOL ENTRANCES. ACCESS MUST BE MAINTAINED TO THE SCHOOL DURING CONSTRUCTION
5. CONSTRUCT NEW CURBS AT REMAINING SCHOOL ENTRANCES.
6. CONSTRUCT NEW PAVEMENT, UP TO THE B LAYER. PROVIDE TEMPORARY STRIPING.
7. COMPLETE SIDE SLOPE CONSTRUCTION, TO INCLUDE TOPSOIL AND SEEDING.
8. INSTALL TEMPORARY STRIPING FOR PHASE 4.

1-33-11.00-105.00
INDIAN RIVER SCHOOL DISTRICT
D.B. 02629, P.G. 050-051

1-L

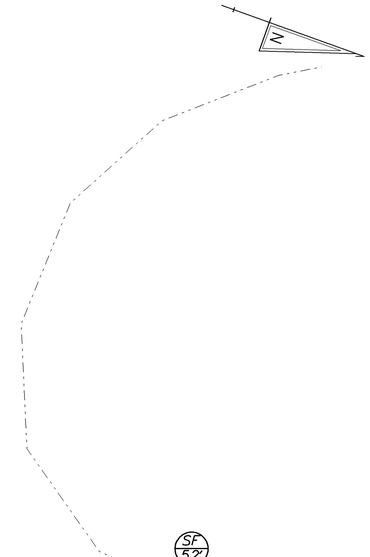

1-R A

1-33-7.00-8.00
DELAWARE, STATE OF
D.B. 293, P.G. 14-15

Unofficial Website Copy

DELAWARE DEPARTMENT OF TRANSPORTATION	ADDENDUMS / REVISIONS	SCALE 0 30 60 90 FEET	PATRIOTS WAY (S 318), AVENUE OF HONOR TO STOCKLEY BRANCH	CONTRACT T200511201	BRIDGE NO. NA	CONSTRUCTION PHASING, M.O.T., AND EROSION CONTROL PLAN – PHASE 3	SHEET NO. 54
				COUNTY SUSSEX	DESIGNED BY: ANM		TOTAL SHTS. 68
					CHECKED BY: RMH		

W:\MSV8\CELLS\PROJDEV\SB.CEL

CONSTRUCTION PHASING LEGEND	
	WORK AREA THIS PHASE
	PREVIOUSLY COMPLETED WORK

1. PLACE VARIABLE MESSAGE SIGNS ON NORTHBOUND AND SOUTHBOUND S 318 AS WELL AS EASTBOUND S 86 TEN (10) CALENDAR DAYS IN ADVANCE OF CONSTRUCTION TO INFORM TRAVELING PUBLIC OF IMPENDING ROAD WORK. MESSAGE AND LOCATION SHALL BE APPROVED BY TRAFFIC SAFETY. MESSAGE BOARDS SHALL BE PLACED FOR 5 DAYS POST CONSTRUCTION TO INFORM TRAVELLING PUBLIC OF THE NEW TRAFFIC PATTERN.
2. INSTALL SIGNS AS SHOWN ON DETOUR PLAN B.
3. INSTALL NEW CROSSROAD PIPE AT STA 342+75.
4. SAW CUT AND REMOVE EXISTING CURBS AND PAVEMENT AT REMAINING SCHOOL ENTRANCES. ACCESS MUST BE MAINTAINED TO THE SCHOOL DURING CONSTRUCTION
5. CONSTRUCT NEW CURBS AT REMAINING SCHOOL ENTRANCES.
6. CONSTRUCT NEW PAVEMENT, UP TO THE B LAYER. PROVIDE TEMPORARY STRIPING.
7. COMPLETE SIDE SLOPE CONSTRUCTION, TO INCLUDE TOPSOIL AND SEEDING.
8. INSTALL TEMPORARY STRIPING FOR PHASE 4.

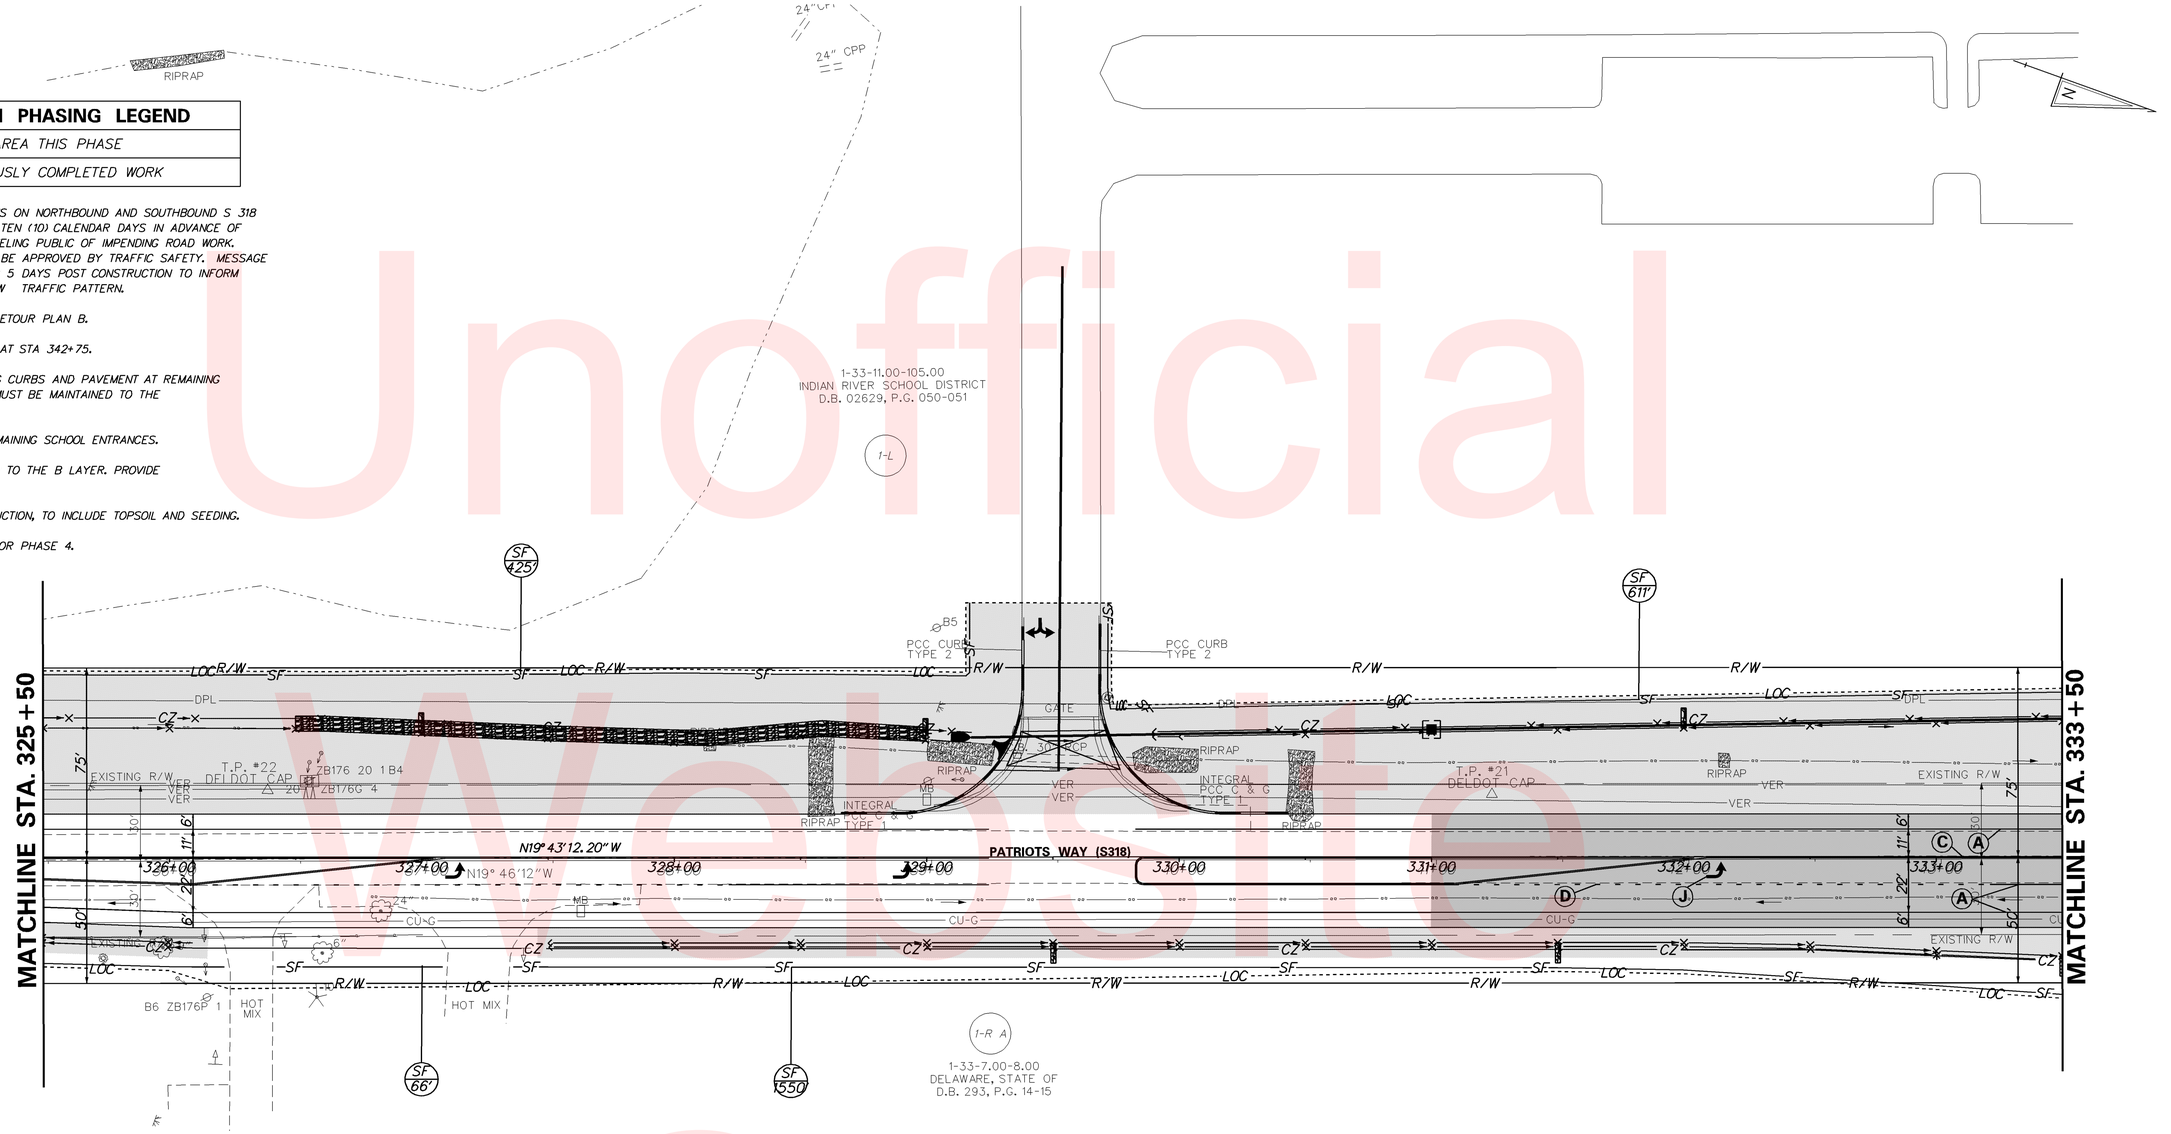

TEMPORARY PAVEMENT MARKINGS LEGEND		
SYMBOL	ITEM	QUANTITY
Ⓐ	4" SOLID WHITE TEMPORARY PAINT PAVEMENT STRIPING (ITEM 748019)	529 LF
Ⓒ	4" SOLID DOUBLE YELLOW TEMPORARY PAINT PAVEMENT STRIPING (ITEM 748019)	709 LF
Ⓓ	4" DASHED WHITE TEMPORARY PAINT PAVEMENT STRIPING, 2' LINE & 6' GAP (ITEM 748019)	53 LF
Ⓙ	WHITE TEMPORARY PAINT PAVEMENT SYMBOL (ITEM 748026)	16 SF

Unofficial Website Copy

W:\MSV8\CELLS\PROJDEV\SB.CEL

DELAWARE
DEPARTMENT OF TRANSPORTATION

ADDENDUMS / REVISIONS

SCALE
0 30 60 90
FEET

PATRIOTS WAY (S 318), AVENUE OF HONOR TO STOCKLEY BRANCH

CONTRACT	BRIDGE NO.	NA
T200511201	DESIGNED BY: ANM	
COUNTY	CHECKED BY: RMH	
SUSSEX		

CONSTRUCTION PHASING, M.O.T., AND EROSION CONTROL PLAN – PHASE 3

SHEET NO.	TOTAL SHTS.
55	68

CONSTRUCTION PHASING LEGEND

	WORK AREA THIS PHASE
	PREVIOUSLY COMPLETED WORK

1. PLACE VARIABLE MESSAGE SIGNS ON NORTHBOUND AND SOUTHBOUND S 318 AS WELL AS EASTBOUND S 86 TEN (10) CALENDAR DAYS IN ADVANCE OF CONSTRUCTION TO INFORM TRAVELING PUBLIC OF IMPENDING ROAD WORK. MESSAGE AND LOCATION SHALL BE APPROVED BY TRAFFIC SAFETY. MESSAGE BOARDS SHALL BE PLACED FOR 5 DAYS POST CONSTRUCTION TO INFORM TRAVELLING PUBLIC OF THE NEW TRAFFIC PATTERN.
2. INSTALL SIGNS AS SHOWN ON DETOUR PLAN B.
3. INSTALL NEW CROSSROAD PIPE AT STA 342+75.
4. SAW CUT AND REMOVE EXISTING CURBS AND PAVEMENT AT REMAINING SCHOOL ENTRANCES. ACCESS MUST BE MAINTAINED TO THE SCHOOL DURING CONSTRUCTION
5. CONSTRUCT NEW CURBS AT REMAINING SCHOOL ENTRANCES.
6. CONSTRUCT NEW PAVEMENT, UP TO THE B LAYER. PROVIDE TEMPORARY STRIPING.
7. COMPLETE SIDE SLOPE CONSTRUCTION, TO INCLUDE TOPSOIL AND SEEDING.
8. INSTALL TEMPORARY STRIPING FOR PHASE 4.

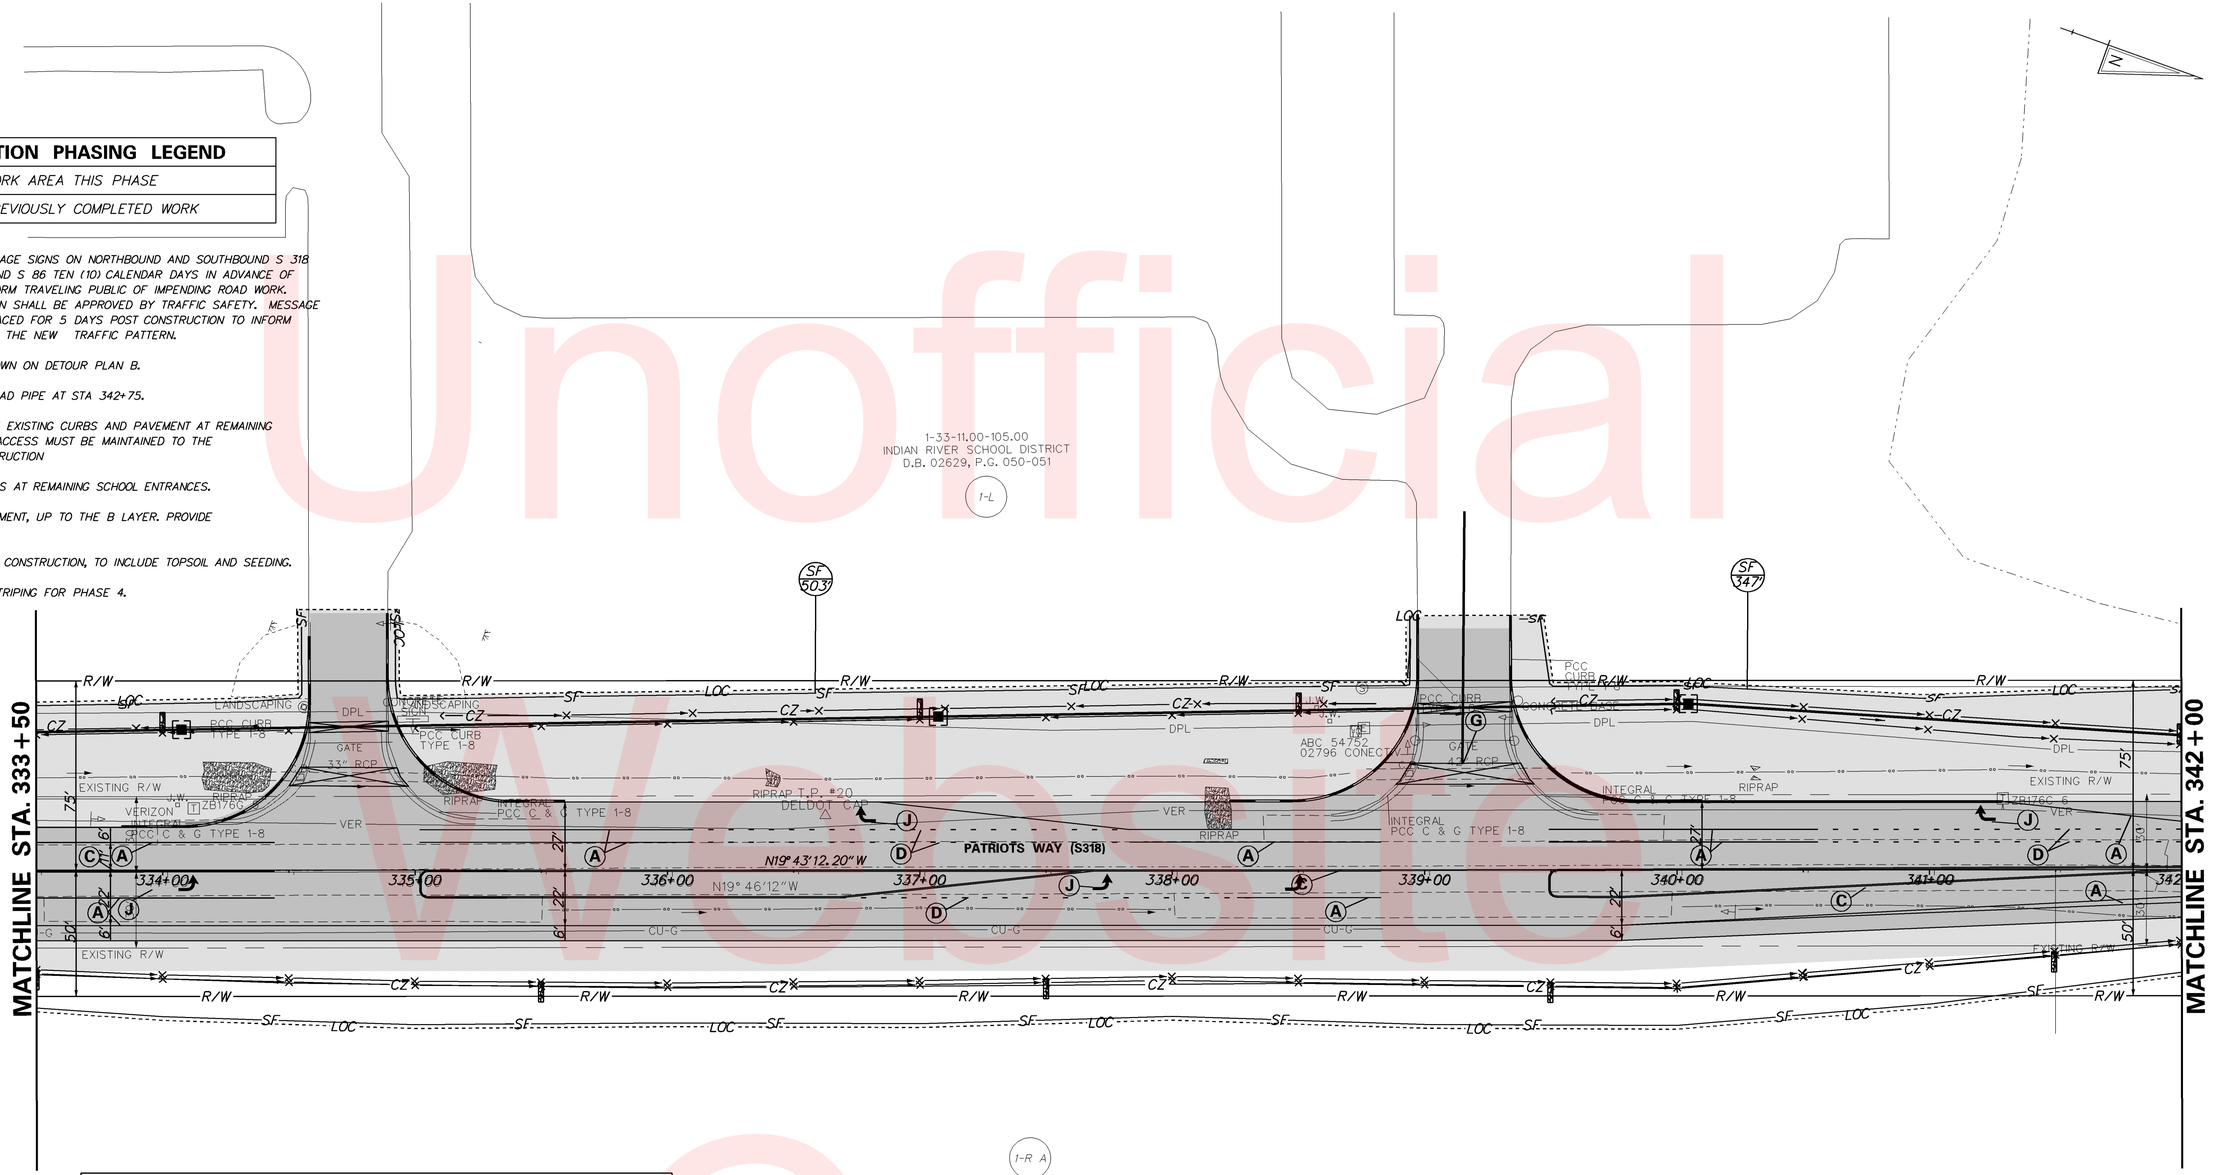

TEMPORARY PAVEMENT MARKINGS LEGEND

SYMBOL	ITEM	QUANTITY
(A)	4" SOLID WHITE TEMPORARY PAINT PAVEMENT STRIPING (ITEM 748019)	2,258 LF
(C)	4" SOLID DOUBLE YELLOW TEMPORARY PAINT PAVEMENT STRIPING (ITEM 748019)	2,709 LF
(D)	4" DASHED WHITE TEMPORARY PAINT PAVEMENT STRIPING, 2' LINE & 6' GAP (ITEM 748019)	200 LF
(G)	16" SOLID WHITE TEMPORARY PAINT PAVEMENT STRIPING (ITEM 748026)	42 SF
(J)	WHITE TEMPORARY PAINT PAVEMENT SYMBOL (ITEM 748026)	78 SF

Unofficial Website Copy

W:\MSV8\CELLS\PROJDEV\SB.CEL

DELAWARE
DEPARTMENT OF TRANSPORTATION

ADDENDUMS / REVISIONS

SCALE
0 30 60 90
FEET

PATRIOTS WAY (S 318),
AVENUE OF HONOR
TO STOCKLEY BRANCH

CONTRACT	BRIDGE NO.	NA
T200511201	DESIGNED BY: ANM	
COUNTY	CHECKED BY: RMH	
SUSSEX		

CONSTRUCTION PHASING, M.O.T., AND EROSION CONTROL PLAN – PHASE 3

SHEET NO.
56
TOTAL SHTS.
68

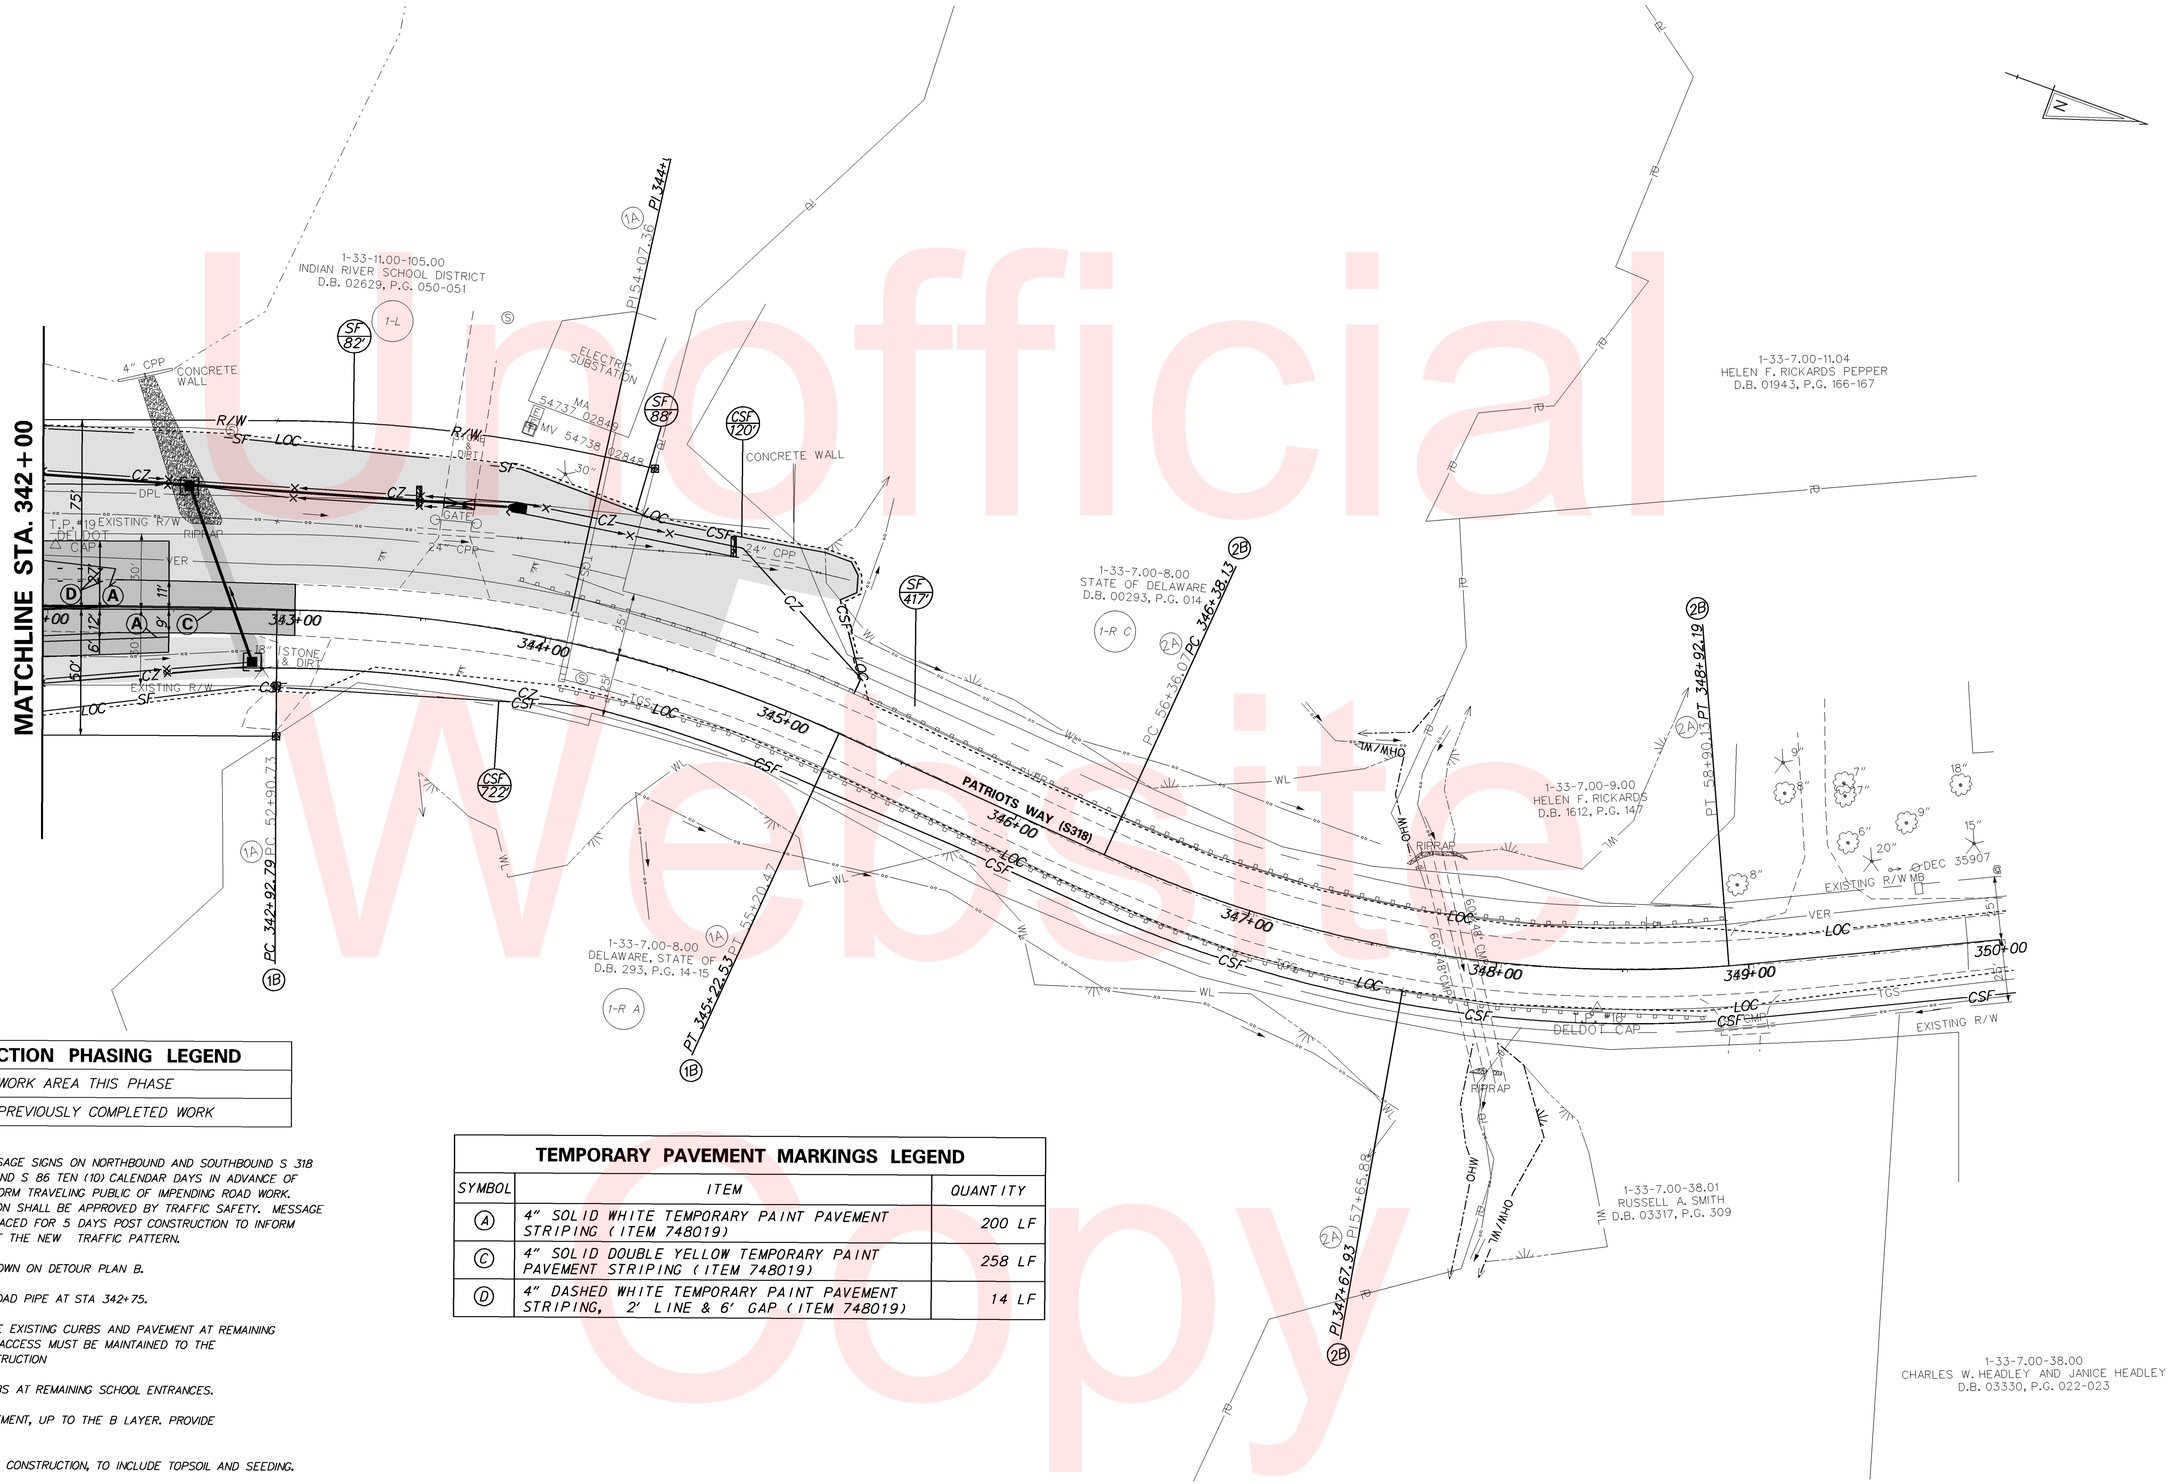

CONSTRUCTION PHASING LEGEND

	WORK AREA THIS PHASE
	PREVIOUSLY COMPLETED WORK

1. PLACE VARIABLE MESSAGE SIGNS ON NORTHBOUND AND SOUTHBOUND S 318 AS WELL AS EASTBOUND S 86 TEN (10) CALENDAR DAYS IN ADVANCE OF CONSTRUCTION TO INFORM TRAVELING PUBLIC OF IMPENDING ROAD WORK. MESSAGE AND LOCATION SHALL BE APPROVED BY TRAFFIC SAFETY. MESSAGE BOARDS SHALL BE PLACED FOR 5 DAYS POST CONSTRUCTION TO INFORM TRAVELLING PUBLIC OF THE NEW TRAFFIC PATTERN.
2. INSTALL SIGNS AS SHOWN ON DETOUR PLAN B.
3. INSTALL NEW CROSSROAD PIPE AT STA 342+75.
4. SAW CUT AND REMOVE EXISTING CURBS AND PAVEMENT AT REMAINING SCHOOL ENTRANCES. ACCESS MUST BE MAINTAINED TO THE SCHOOL DURING CONSTRUCTION
5. CONSTRUCT NEW CURBS AT REMAINING SCHOOL ENTRANCES.
6. CONSTRUCT NEW PAVEMENT, UP TO THE B LAYER. PROVIDE TEMPORARY STRIPING.
7. COMPLETE SIDE SLOPE CONSTRUCTION, TO INCLUDE TOPSOIL AND SEEDING.
8. INSTALL TEMPORARY STRIPING FOR PHASE 4.

TEMPORARY PAVEMENT MARKINGS LEGEND

SYMBOL	ITEM	QUANTITY
(A)	4" SOLID WHITE TEMPORARY PAINT PAVEMENT STRIPING (ITEM 748019)	200 LF
(C)	4" SOLID DOUBLE YELLOW TEMPORARY PAINT PAVEMENT STRIPING (ITEM 748019)	258 LF
(D)	4" DASHED WHITE TEMPORARY PAINT PAVEMENT STRIPING, 2' LINE & 6' GAP (ITEM 748019)	14 LF

Unofficial Website Copy

W:\MSV8\CELLS\PROJDEV\SB.CEL

DELAWARE DEPARTMENT OF TRANSPORTATION

ADDENDUMS / REVISIONS

SCALE 0 30 60 90 FEET

PATRIOTS WAY (S 318), AVENUE OF HONOR TO STOCKLEY BRANCH

CONTRACT	BRIDGE NO.	NA
T200511201	DESIGNED BY: ANM	
COUNTY	CHECKED BY: RMH	
SUSSEX		

CONSTRUCTION PHASING, M.O.T., AND EROSION CONTROL PLAN – PHASE 3

SHEET NO.	
57	
TOTAL SHTS.	
68	

CONSTRUCTION PHASING LEGEND	
	WORK AREA THIS PHASE
	PREVIOUSLY COMPLETED WORK

1. PLACE VARIABLE MESSAGE SIGNS ON NORTHBOUND AND SOUTHBOUND S 318 AS WELL AS EASTBOUND S 86 TEN (10) CALENDAR DAYS IN ADVANCE OF CONSTRUCTION TO INFORM TRAVELING PUBLIC OF IMPENDING ROAD WORK. MESSAGE AND LOCATION SHALL BE APPROVED BY TRAFFIC SAFETY. MESSAGE BOARDS SHALL BE PLACED FOR 5 DAYS POST CONSTRUCTION TO INFORM TRAVELLING PUBLIC OF THE NEW TRAFFIC PATTERN.
2. MAINTENANCE OF TRAFFIC DURING LANE CLOSURES SHALL CONFORM TO TYPICAL APPLICATION 10 OF THE TRAFFIC CONTROL MANUAL. WHEN SCHOOL IS IN SESSION, NO LANE CLOSURES SHALL BE PERMITTED DURING ARRIVAL AND DEPARTURE TIMES FOR SCHOOL BUS TRAFFIC.
3. OVERLAY TYPE C LAYER OVER NEW PAVEMENT AS SHOWN ON PLANS.
4. PLACE PERMANENT PAVEMENT MARKINGS FOR THE ENTIRE PROJECT.
5. PLACE PERMANENT SIGNING.
6. REMOVE ALL EROSION AND SEDIMENT CONTROL DEVICES AFTER STABILIZATION IS COMPLETE.

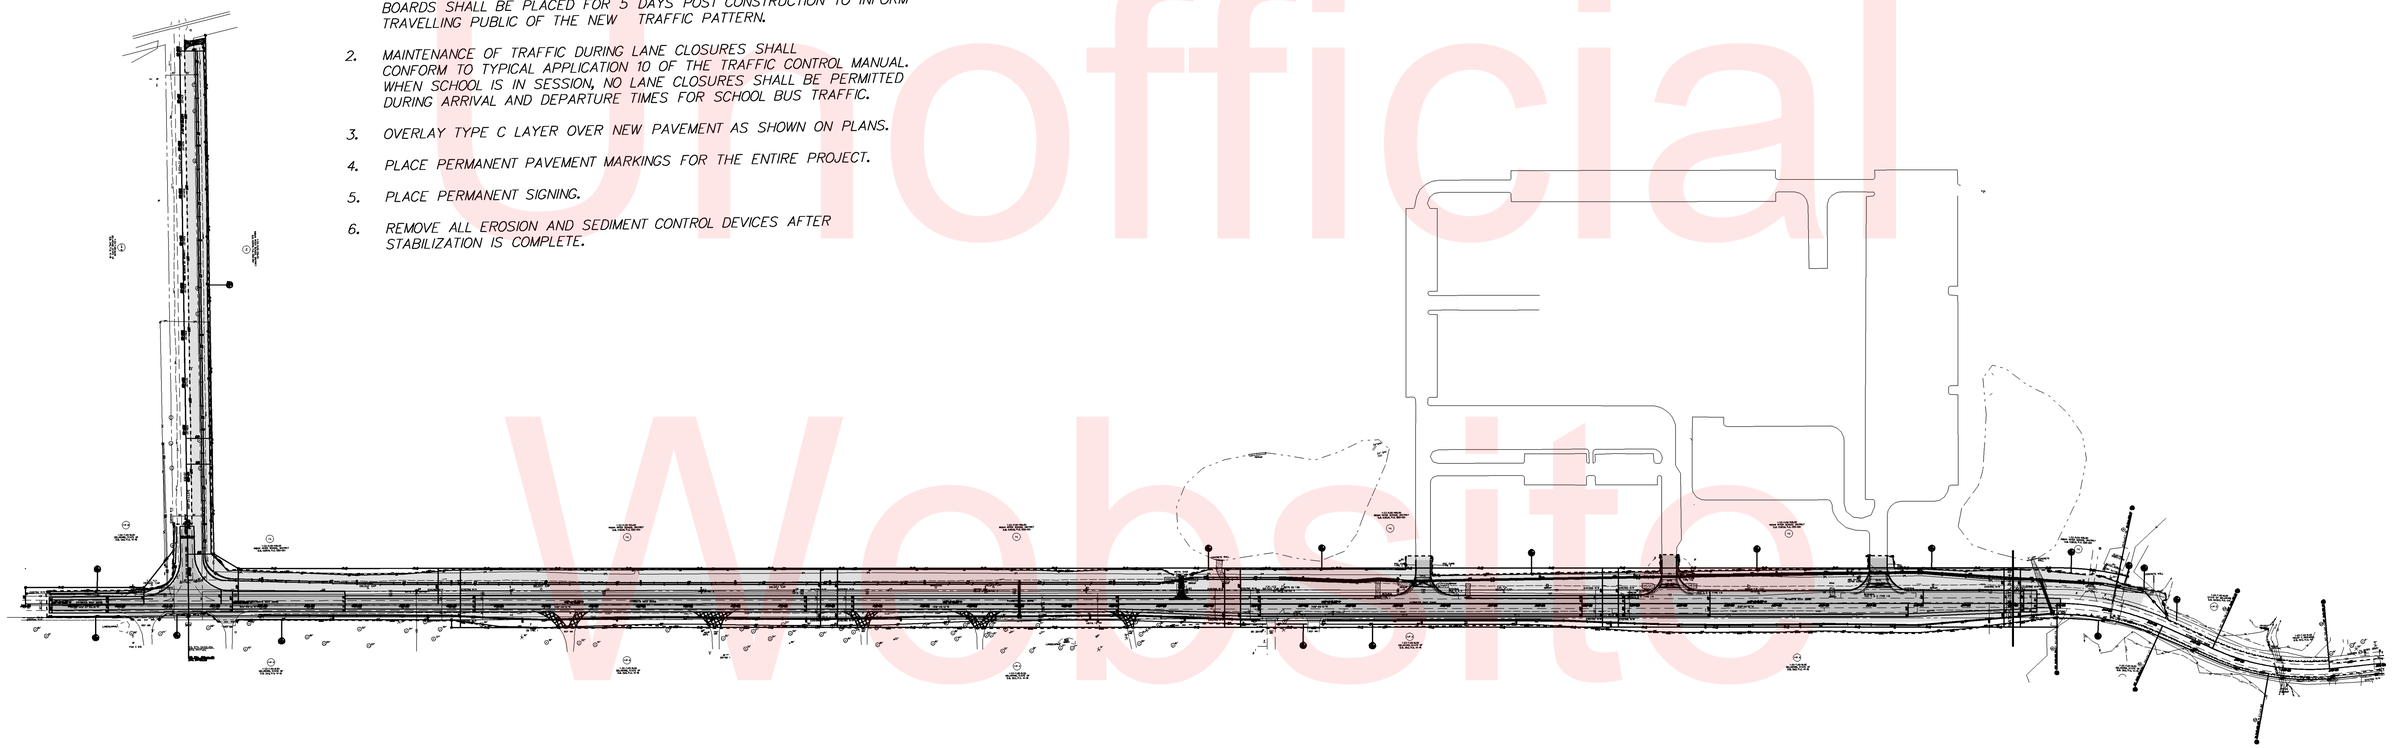

Unofficial Website Copy

W:\MSV8\CELLS\PROJDEV\SB.CEL

DELAWARE
DEPARTMENT OF TRANSPORTATION

ADDENDUMS / REVISIONS

SCALE
0 160 320 480
FEET

PATRIOTS WAY (S 318),
AVENUE OF HONOR
TO STOCKLEY BRANCH

CONTRACT	BRIDGE NO.	NA
T200511201	DESIGNED BY: ANM	
COUNTY	CHECKED BY: RMH	
SUSSEX		

CONSTRUCTION PHASING, M.O.T., AND EROSION CONTROL PLAN – PHASE 4

SHEET NO.
58
TOTAL SHTS.
68

ENVIRONMENTAL COMPLIANCE NOTES

1. GENERAL NOTES:

   A. THE PURPOSE OF THIS SHEET IS TO IDENTIFY THOSE ITEMS ASSOCIATED WITH ENVIRONMENTAL COMPLIANCE. IMPACT CALCULATIONS ARE FOR THE AGENCY PERMIT REPORTING PURPOSES ONLY AND ARE NOT TO BE USED FOR BIDDING PURPOSES.

   B. IF A DEPARTURE FROM THE APPROVED PLANS (WHICH WOULD AFFECT ANY NATURAL AND/OR CULTURAL RESOURCES) IS NECESSARY, THE ENVIRONMENTAL STUDIES SECTION SHALL BE CONTACTED AT (302)760-2264 TO ALLOW FOR COORDINATION WITH THE APPROPRIATE RESOURCE AGENCIES AND APPROVAL.

   C. USE OF THIS SHEET DOES NOT ALLEVIATE THE CONTRACTOR'S RESPONSIBILITY TO COMPLY WITH ALL CONDITIONS SET FORTH IN THE ENVIRONMENTAL STATEMENT AND PERMITS.

2. NATURAL RESOURCE ISSUES:

   A. PERMIT REQUIREMENTS/APPROVALS*:
   U.S. ARMY CORPS OF ENGINEERS (COE): NWP #3(a) AND (c). (NO PCN).
   DNREC - WETLANDS & SUBAQUEOUS LANDS (WLSL): NONE
   DNREC - WATER QUALITY (WQC) & COASTAL ZONE CONSISTENCY (CZM): ISSUED (PROJECT IS NOT LOCATED IN CRW).

   * THE PERMITS/APPROVALS LISTED ARE THOSE REQUIRED FOR THIS PROJECT. THE ENVIRONMENTAL STUDIES SECTION IS RESPONSIBLE FOR COORDINATING AND/OR OBTAINING THIS APPROVAL.

   NOTE: THE ABSENCE OF ASTERISKS AFTER A PERMIT (COE, WQC, CZM) INDICATES THAT COORDINATION HAS BEEN DONE WITH THAT AGENCY BUT NO WRITTEN AUTHORIZATION WAS REQUIRED. AS SUCH, NO PAPERWORK FROM THAT AGENCY SHOULD BE ANTICIPATED.

   B. CONSTRUCTION RESTRICTIONS:
   FISHERIES - NONE.
   ENDANGERED SPECIES - NONE.
   MIGRATORY BIRDS - NONE.

3. CULTURAL RESOURCE ISSUES:

   A. PROJECT CONSISTENT WITH STIPULATIONS II A.3, B.10 AND B.16 OF DELDOT's PROGRAMMATIC AGREEMENT WITH FHWA, DE SHPO AND ACHP.

4. CLEARING IN WETLAND AREAS SHALL BE KEPT TO A MINIMUM ABSOLUTELY NECESSARY FOR CONSTRUCTION ACCESS. IN WETLAND AREAS THAT ARE CLEARED, THERE SHALL BE NO GRUBBING EXCEPT WHERE NECESSARY TO CONSTRUCT PROJECT COMPONENTS SUCH AS RIPRAP PROTECTION. VEGETATION SHALL BE CUT FLUSH WITH THE GROUND (I.E. NO DISTURBANCE OF THE ROOT MAT).

5. DUE TO VARIOUS RESOURCES (WATERS/WETLANDS/DOE BRIDGE NATURE PRESERVE, STATE NATURAL AREA), CONTRACTOR'S ACCESS BEYOND THE LOC FROM STA 345+50 TO 349+00 L AND 343+50 TO 349+00 R IS STRICTLY PROHIBITED. ANY CHANGES TO THE LOC MUST BE COORDINATED WITH THE DELDOT ENVIRONMENTAL STUDIES SECTION. FURTHERMORE, CONSTRUCTION SFATEY FENCE SHALL BE USED ALONG THE LIMITS OF CONSTRUCTION IN AREA WHERE WETLANDS EXIST.

MATCHLINE STA. 342+00

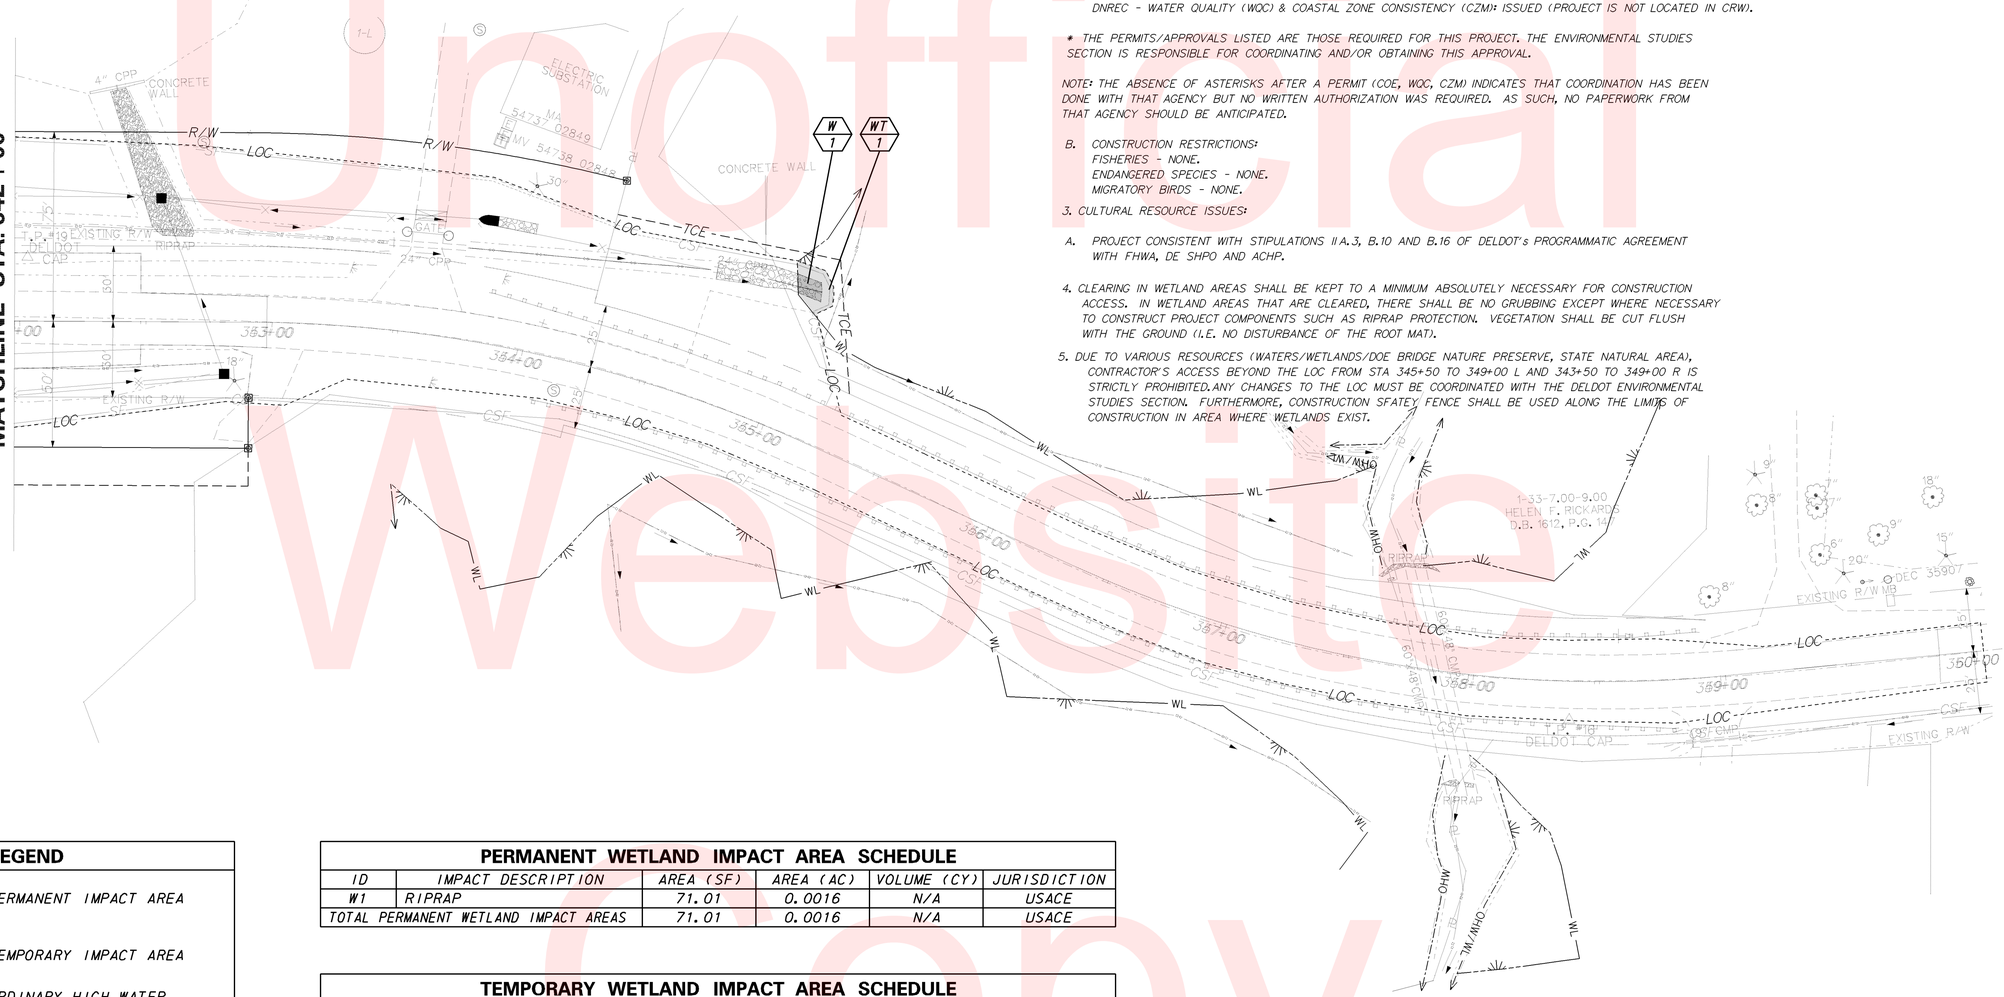

LEGEND

	PERMANENT IMPACT AREA
	TEMPORARY IMPACT AREA
OHW	ORDINARY HIGH WATER
OHW/WL	ORD. HIGH WATER / WETLAND
WL	WETLAND BOUNDARY
XX / ?X	IMPACT AREA TYPE ID. (SEE BELOW) / IMPACT AREA ID. AND/OR NUMBER

W = WETLAND IMPACT T = TEMPORARY IMPACT

PERMANENT WETLAND IMPACT AREA SCHEDULE

ID	IMPACT DESCRIPTION	AREA (SF)	AREA (AC)	VOLUME (CY)	JURISDICTION
W1	RIPRAP	71.01	0.0016	N/A	USACE
TOTAL PERMANENT WETLAND IMPACT AREAS		71.01	0.0016	N/A	USACE

TEMPORARY WETLAND IMPACT AREA SCHEDULE

ID	IMPACT DESCRIPTION	AREA (SF)	AREA (AC)	VOLUME (CY)	JURISDICTION
WT1	E&S AREA	149.03	0.0034	N/A	USACE
TOTAL TEMPORARY WETLAND IMPACT AREAS		149.03	0.0034	N/A	USACE

PROJECT AREA DELINEATED BY MCCORMICK TAYLOR, INC. IN MAY 2010 IN ACCORDANCE WITH THE 1987 CORPS OF ENGINEERS WETLAND DELINEATION MANUAL.

Unofficial Website Copy

W:\MSV8\CELLS\PROJDEV\SB.CEL

DELAWARE
DEPARTMENT OF TRANSPORTATION

ADDENDUMS / REVISIONS

SCALE 0 30 60 90 FEET

PATRIOTS WAY (S 318), AVENUE OF HONOR TO STOCKLEY BRANCH

CONTRACT	BRIDGE NO.	NA
T200511201	DESIGNED BY: ANM	
COUNTY	CHECKED BY: RMH	
SUSSEX		

ENVIRONMENTAL COMPLIANCE PLAN

SHEET NO. 59
TOTAL SHTS. 68

CHANGEABLE MESSAGE BOARDS

PRIOR TO DETOUR
(10 Days prior to beginning of detour)

CMS-1

PATRIOTS WAY CLOSED	STARTING ON XX/XX/XX

DURING DETOUR
(5 Days after the beginning of detour)

CMS-1

PATRIOTS WAY CLOSED	FOLLOW POSTED DETOUR

PRIOR TO DETOUR
(10 Days prior to beginning of detour)

CMS-2

XXXXXXXX XXXXXXXX XXXXXXXX	XXXXXXXX XXXXXXXX XXXXXXXX

DURING DETOUR

CMS-2

XXXXXXXX XXXXXXXX XXXXXXXX	XXXXXXXX XXXXXXXX XXXXXXXX

SPECIAL SIGNS

U

48"

72"

Patriots Way 6"C
CLOSED 6"C
North of 6"C
Ave of Honor 6"C
FOLLOW 6"C
DETOUR 6"C

D/G ORANGE
BLACK LEGEND

V

48"

72"

Patriots Way 6"C
CLOSED 6"C
South of 6"C
High School 5"C
6"C
FOLLOW 6"C
DETOUR 6"C

D/G ORANGE
BLACK LEGEND

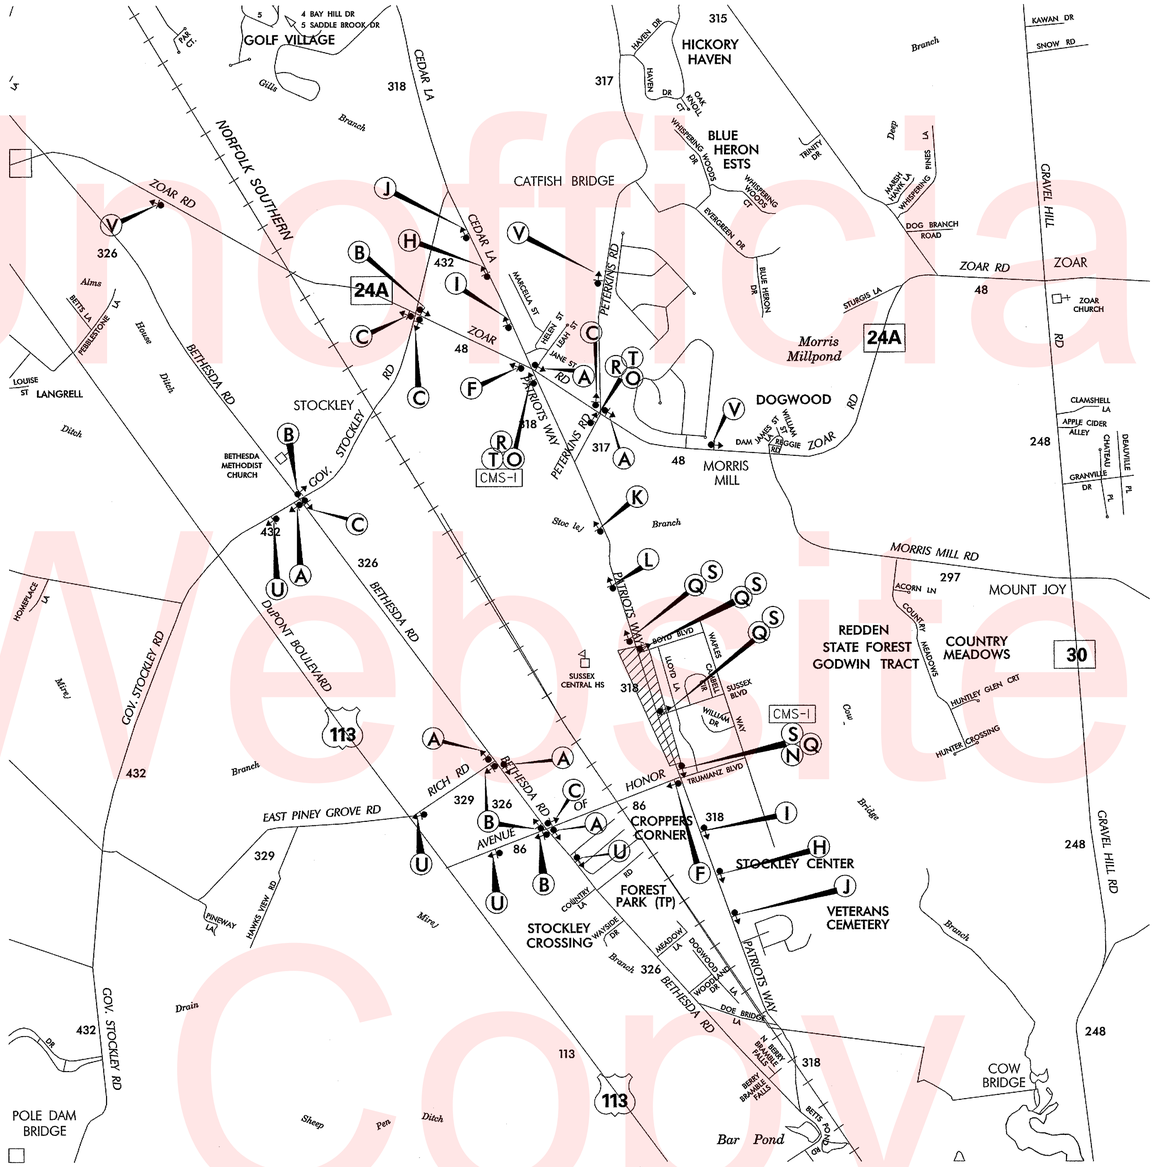

DETOUR SIGNS

A DETOUR ↑	B DETOUR ←	C DETOUR →
D DETOUR ↖	E DETOUR ↗	F END DETOUR
G DETOUR AHEAD	H DETOUR 1000 FT	I DETOUR 500 FT
J ROAD CLOSED AHEAD	K ROAD CLOSED 1000 FT	L ROAD CLOSED 500 FT
M	N ← DETOUR	O DETOUR →
P ROAD CLOSED XX MILES AHEAD LOCAL TRAFFIC ONLY	Q ROAD CLOSED	R ROAD CLOSED TO THRU TRAFFIC

S

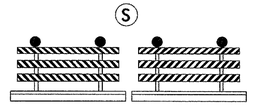

T

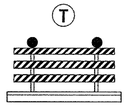

GENERAL NOTES

1. ALL DETOUR SIGNING INCLUDING, TRAILBLAZERS, ARE TO BE SUPPLIED AND MAINTAINED BY THE GENERAL CONTRACTOR IN COMPLIANCE TO THE DE MANUAL OF UNIFORM TRAFFIC CONTROL DEVICES.
2. THE CONTRACTOR SHALL COMPLY WITH GUIDELINES IN "THE DELAWARE MANUAL ON UNIFORM TRAFFIC CONTROL DEVICES (DE- MUTCD PART 6) FOR LIGHTS, BARRICADES AND SIGNS.(AS PER LATEST REVISION)
3. FIELD CONDITIONS MAY DICTATE CHANGES AT SOME TIME DURING THE LIFE OF THE CONTRACT. IN THE EVENT OF OMISSIONS OR CORRECTIONS, THE SIGNING PROVISIONS OF THE DELAWARE MANUAL ON UNIFORM TRAFFIC CONTROL DEVICES WILL PREVAIL.
4. SIGNS J THROUGH L AND P THROUGH R ,THE WORD (ROAD) SHOULD BE CHANGED TO RAMP, R/R OR BRIDGE WHERE APPLICABLE.
5. WARNING SIGNS SHOULD BE MOUNTED ON BREAKAWAY POSTS AND HAVE RETROREFLECTIVE FLUORESCENT SHEETING.
6. "S" BARRICADES SHALL COMPLETELY RUN THE FULL WIDTH OF ROADWAY.
7. BARRICADES SHALL BE A MINIMUM OF 6 FEET WIDE UNLESS DIRECTED BY THE ENGINEER.

Unofficial Website Copy

RECOMMENDED Myk Fleming DATE: April 28, 2011	RECOMMENDED _____ DATE:	RECOMMENDED _____ DATE:	APPROVED CHIEF SAFETY OFFICER _____ DATE: 5-24-11

APPROVED TRAFFIC ENGINEER _____ DATE: 5/24/11

DELAWARE DEPARTMENT OF TRANSPORTATION

ADDENDUM / REVISIONS

NOT TO SCALE

PATRIOTS WAY (S 318) AVENUE OF HONOR TO STOCKLEY BRANCH

CONTRACT	T200511201	ROAD NO.	S318
COUNTY	SUSSEX	DESIGNED BY:	MF
		CHECKED BY:	

DETOUR PLAN A

SHEET NO.	60
TOTAL SHTS.	68

CHANGEABLE MESSAGE BOARDS

CMS-1

PRIOR TO DETOUR
(10 Days prior to beginning of detour)

PATRIOTS WAY CLOSED	STARTING ON XX/XX/XX

CMS-1

DURING DETOUR
(5 Days after the beginning of detour)

PATRIOTS WAY CLOSED	FOLLOW POSTED DETOUR

CMS-2

PRIOR TO DETOUR
(10 Days prior to beginning of detour)

XXXXXXXX XXXXXXXX XXXXXXXX	XXXXXXXX XXXXXXXX XXXXXXXX

CMS-2

DURING DETOUR

XXXXXXXX XXXXXXXX XXXXXXXX	XXXXXXXX XXXXXXXX XXXXXXXX

SPECIAL SIGNS

U

48"

72"

Patriots Way 6"C
CLOSED 6"C
North of 6"C
Ave of Honor 6"C
FOLLOW 6"C
DETOUR 6"C

D/G ORANGE
BLACK LEGEND

V

48"

72"

Patriots Way 6"C
CLOSED 6"C
South of 6"C
Peterkins Road 6"C
6"C
FOLLOW 6"C
DETOUR 6"C

D/G ORANGE
BLACK LEGEND

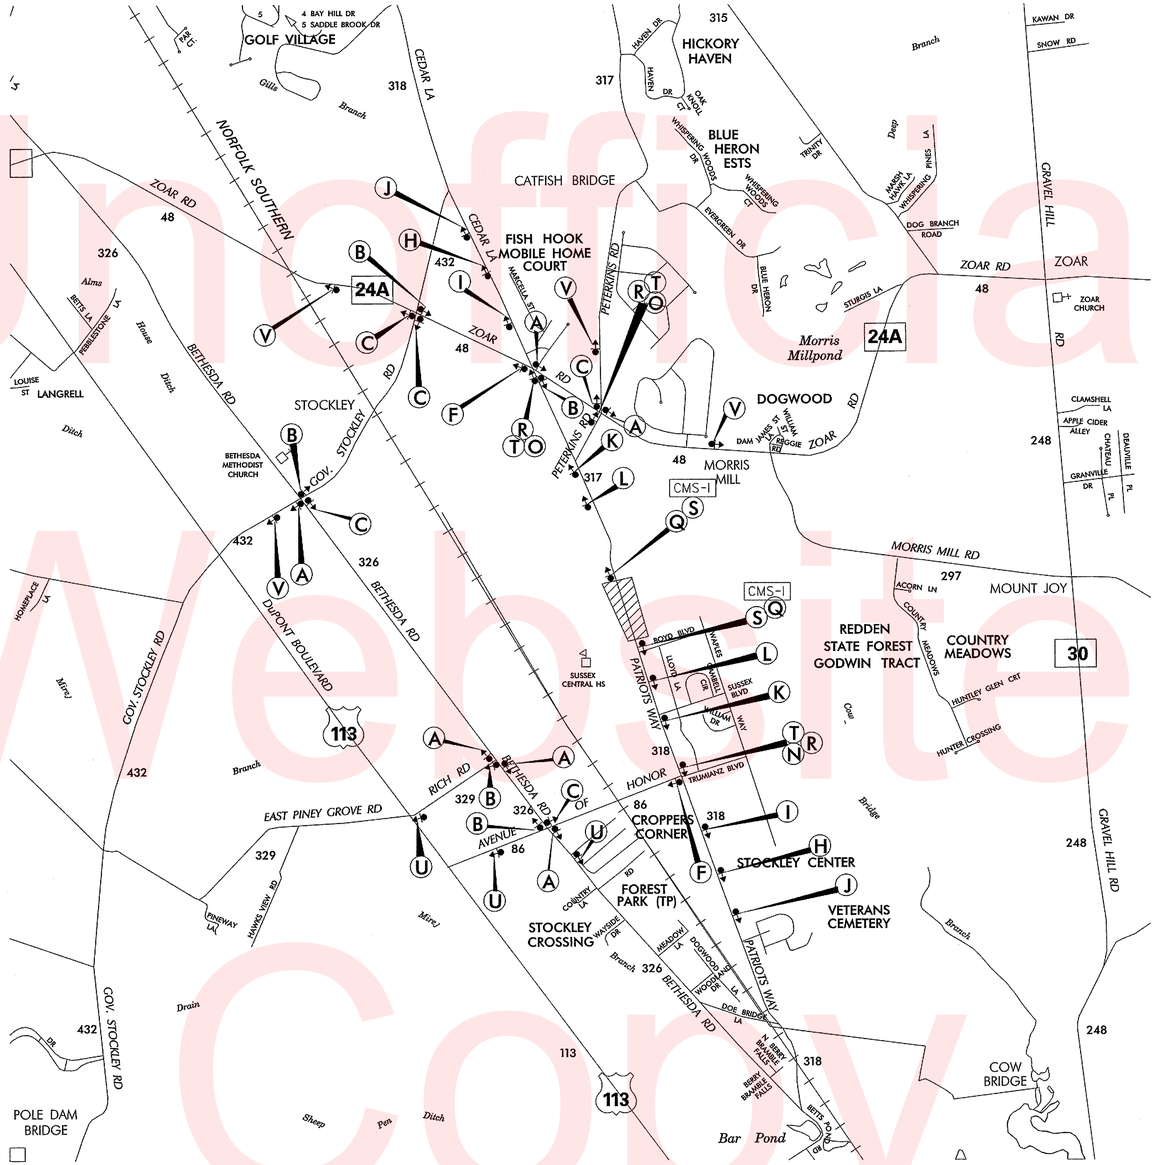

DETOUR SIGNS

A DETOUR ↑	B DETOUR ←	C DETOUR →
D DETOUR ↖	E DETOUR ↗	F END DETOUR
G DETOUR AHEAD	H DETOUR 1000 FT	I DETOUR 500 FT
J ROAD CLOSED AHEAD	K ROAD CLOSED 1000 FT	L ROAD CLOSED 500 FT
M	N ← DETOUR	O DETOUR →
P ROAD CLOSED XX MILES AHEAD LOCAL TRAFFIC ONLY	Q ROAD CLOSED	R ROAD CLOSED TO THRU TRAFFIC

S

T

GENERAL NOTES

1. ALL DETOUR SIGNING INCLUDING, TRAILBLAZERS, ARE TO BE SUPPLIED AND MAINTAINED BY THE GENERAL CONTRACTOR IN COMPLIANCE TO THE DE MANUAL OF UNIFORM TRAFFIC CONTROL DEVICES.
2. THE CONTRACTOR SHALL COMPLY WITH GUIDELINES IN "THE DELAWARE MANUAL ON UNIFORM TRAFFIC CONTROL DEVICES (DE- MUTCD PART 6) FOR LIGHTS, BARRICADES AND SIGNS.(AS PER LATEST REVISION)
3. FIELD CONDITIONS MAY DICTATE CHANGES AT SOME TIME DURING THE LIFE OF THE CONTRACT. IN THE EVENT OF OMISSIONS OR CORRECTIONS, THE SIGNING PROVISIONS OF THE DELAWARE MANUAL ON UNIFORM TRAFFIC CONTROL DEVICES WILL PREVAIL.
4. SIGNS J THROUGH L AND P THROUGH R ,THE WORD (ROAD) SHOULD BE CHANGED TO RAMP, R/R OR BRIDGE WHERE APPLICABLE.
5. WARNING SIGNS SHOULD BE MOUNTED ON BREAKAWAY POSTS AND HAVE RETROREFLECTIVE FLUORESCENT SHEETING.
6. "S" BARRICADES SHALL COMPLETELY RUN THE FULL WIDTH OF ROADWAY.
7. BARRICADES SHALL BE A MINIMUM OF 6 FEET WIDE UNLESS DIRECTED BY THE ENGINEER.

RECOMMENDED Myk Fleming DATE: April 28, 2011

RECOMMENDED _____ DATE: _____

RECOMMENDED _____ DATE: _____

APPROVED CHIEF SAFETY OFFICER _____ DATE: 9-28-11

APPROVED TRAFFIC ENGINEER _____ DATE: 5/24/11

DELAWARE DEPARTMENT OF TRANSPORTATION

ADDENDUM / REVISIONS

NOT TO SCALE

PATRIOTS WAY (S 318) AVENUE OF HONOR TO STOCKLEY BRANCH

CONTRACT	ROAD NO.	S318
T200511201	DESIGNED BY:	MF
COUNTY	CHECKED BY:	
SUSSEX		

DETOUR PLAN B

SHEET NO.
61
TOTAL SHTS.
68

PAVEMENT MARKINGS LEGEND

SYMBOL	ITEM	QUANTITY
(A)	EPOXY RESIN PAINT PAVEMENT STRIPING, WHITE 5" SOLID (ITEM 748548)	2,013 LF
(C)	EPOXY RESIN PAINT PAVEMENT STRIPING, YELLOW 5" SOLID DOUBLE LINE (ITEM 748548)	1,840 LF
(D)	EPOXY RESIN PAINT PAVEMENT STRIPING, WHITE 5" DOTTED - 2' LINE & 6' GAP (ITEM 748548)	100 LF
(G)	16" SOLID WHITE ALKYD THERMOPLASTIC PAVEMENT STRIPING (ITEM 748015)	65 SF
(J)	WHITE ALKYD THERMOPLASTIC PAVEMENT SYMBOL (ITEM 748015)	53 SF
(X)	PREFORMED THERMOPLASTIC PAVEMENT MARKING WHITE, BIKE SYMBOL (748553)	3 EACH

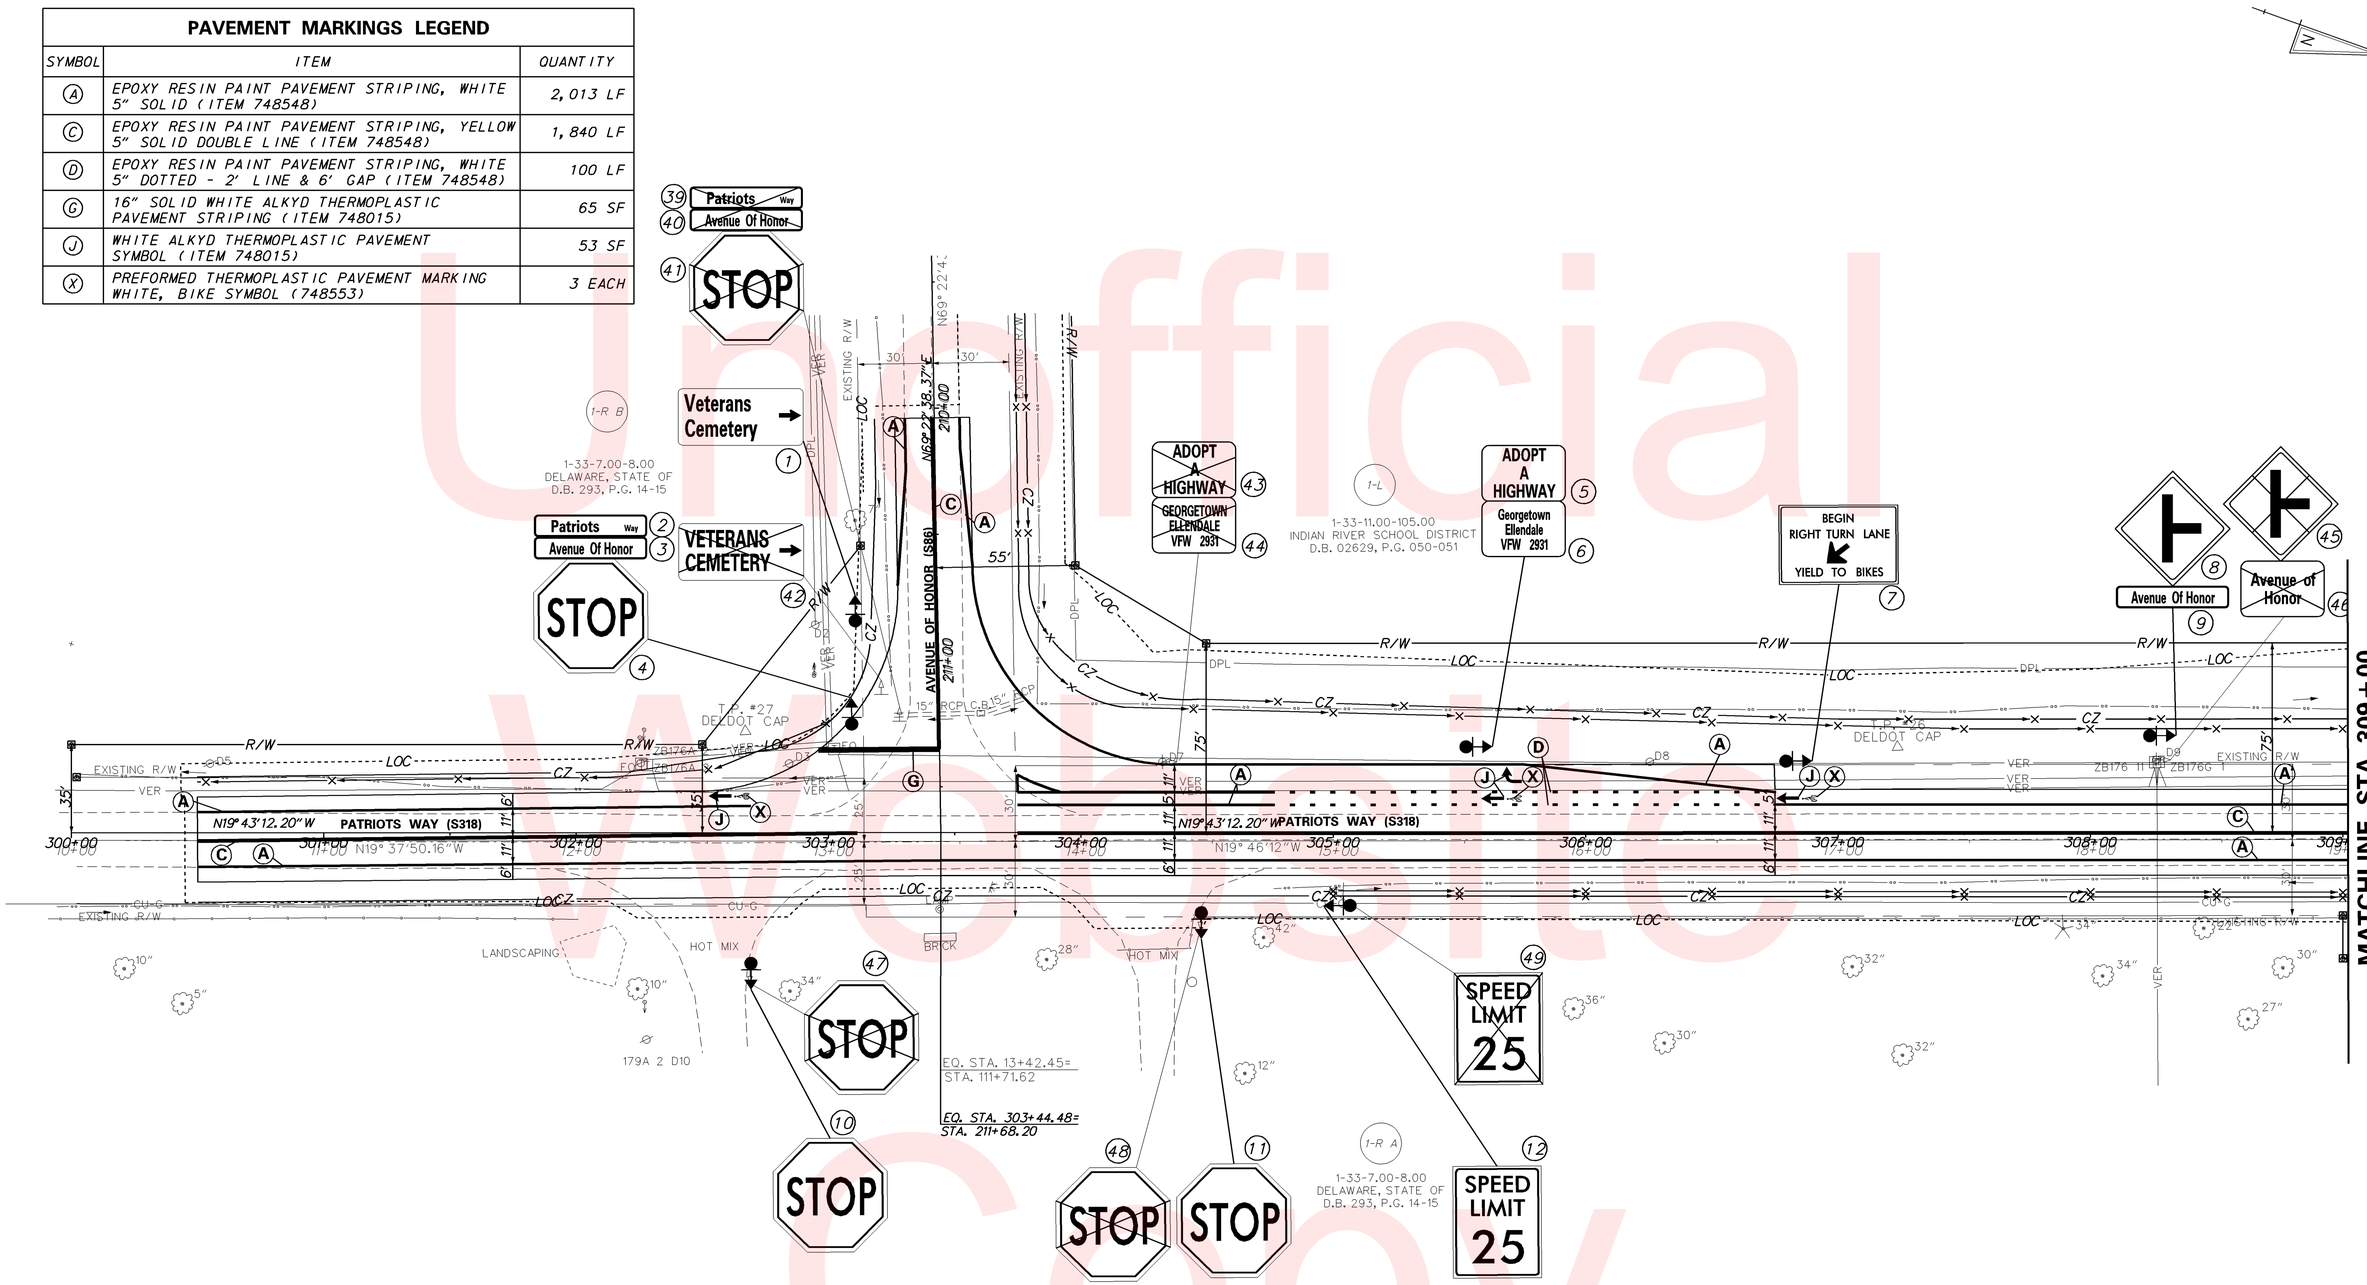

Unofficial Working Copy

W:\MSV8\CELLS\PROJDEV\SB.CEL

DELAWARE DEPARTMENT OF TRANSPORTATION	ADDENDUMS / REVISIONS	SCALE 0 30 60 90 FEET	PATRIOTS WAY (S 318), AVENUE OF HONOR TO STOCKLEY BRANCH	CONTRACT T200511201	BRIDGE NO. NA	SIGNING, STRIPING AND CONDUIT PLAN	SHEET NO. 62
				COUNTY SUSSEX	DESIGNED BY: ANM		TOTAL SHTS. 68
					CHECKED BY: RMH		

PAVEMENT MARKINGS LEGEND		
SYMBOL	ITEM	QUANTITY
(A)	EPOXY RESIN PAINT PAVEMENT STRIPING, WHITE 5" SOLID (ITEM 748548)	1,600 LF
(C)	EPOXY RESIN PAINT PAVEMENT STRIPING, YELLOW 5" SOLID DOUBLE LINE (ITEM 748548)	1,600 LF

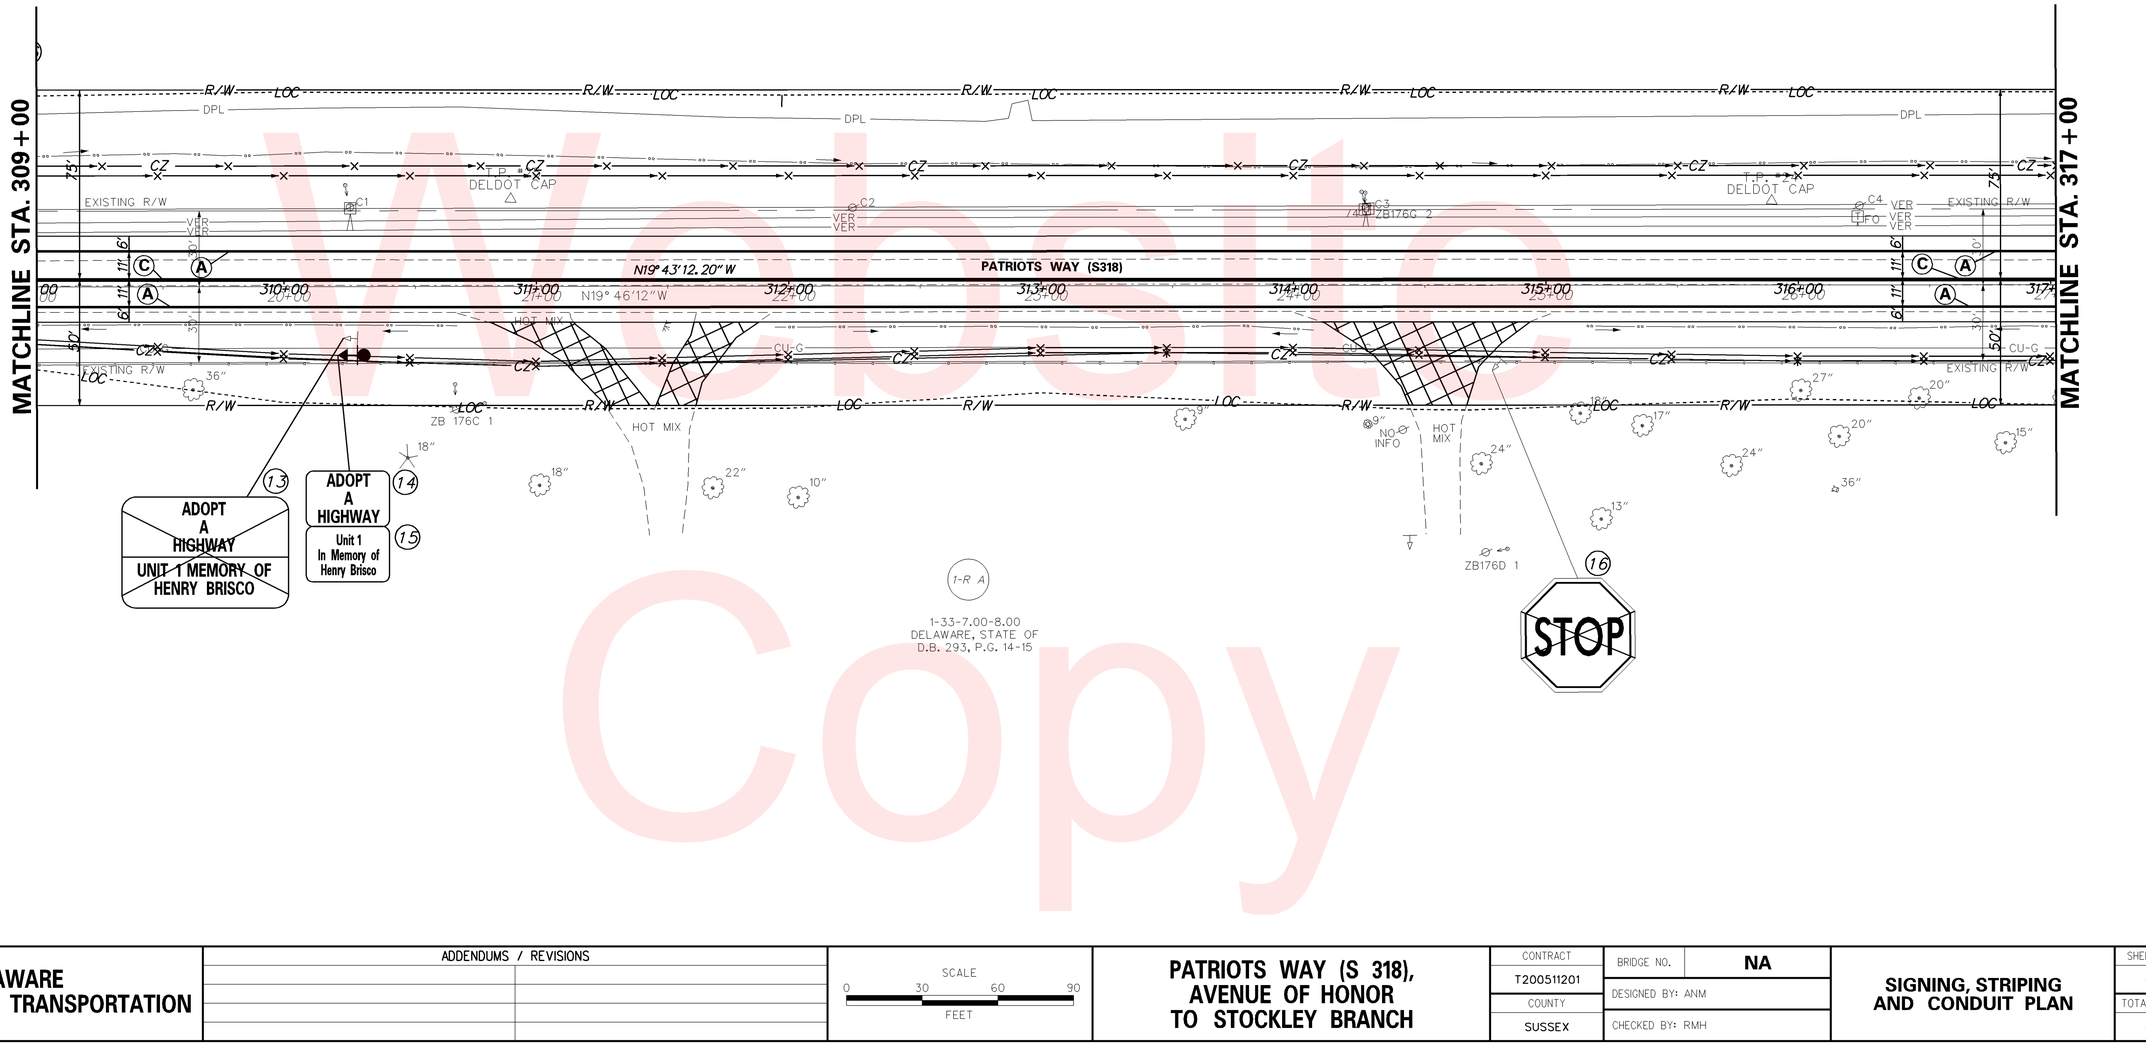

Unofficial Website Copy

W:\MSV8\CELLS\PROJDEV\SB.CEL

DELAWARE DEPARTMENT OF TRANSPORTATION	ADDENDUMS / REVISIONS	SCALE 0 30 60 90 FEET	PATRIOTS WAY (S 318), AVENUE OF HONOR TO STOCKLEY BRANCH	CONTRACT T200511201	BRIDGE NO. NA	SIGNING, STRIPING AND CONDUIT PLAN	SHEET NO. 63
				COUNTY SUSSEX	DESIGNED BY: ANM		TOTAL SHTS. 68
					CHECKED BY: RMH		

PAVEMENT MARKINGS LEGEND		
SYMBOL	ITEM	QUANTITY
(A)	EPOXY RESIN PAINT PAVEMENT STRIPING, WHITE 5" SOLID (ITEM 748548)	1,700 LF
(C)	EPOXY RESIN PAINT PAVEMENT STRIPING, YELLOW 5" SOLID DOUBLE LINE (ITEM 748548)	2,158 LF
(J)	WHITE ALKYD THERMOPLASTIC PAVEMENT SYMBOL (ITEM 748015)	35 SF

Unofficial Website Copy

1-33-11.00-105.00
INDIAN RIVER SCHOOL DISTRICT
D.B. 02629, P.G. 050-051
1-L

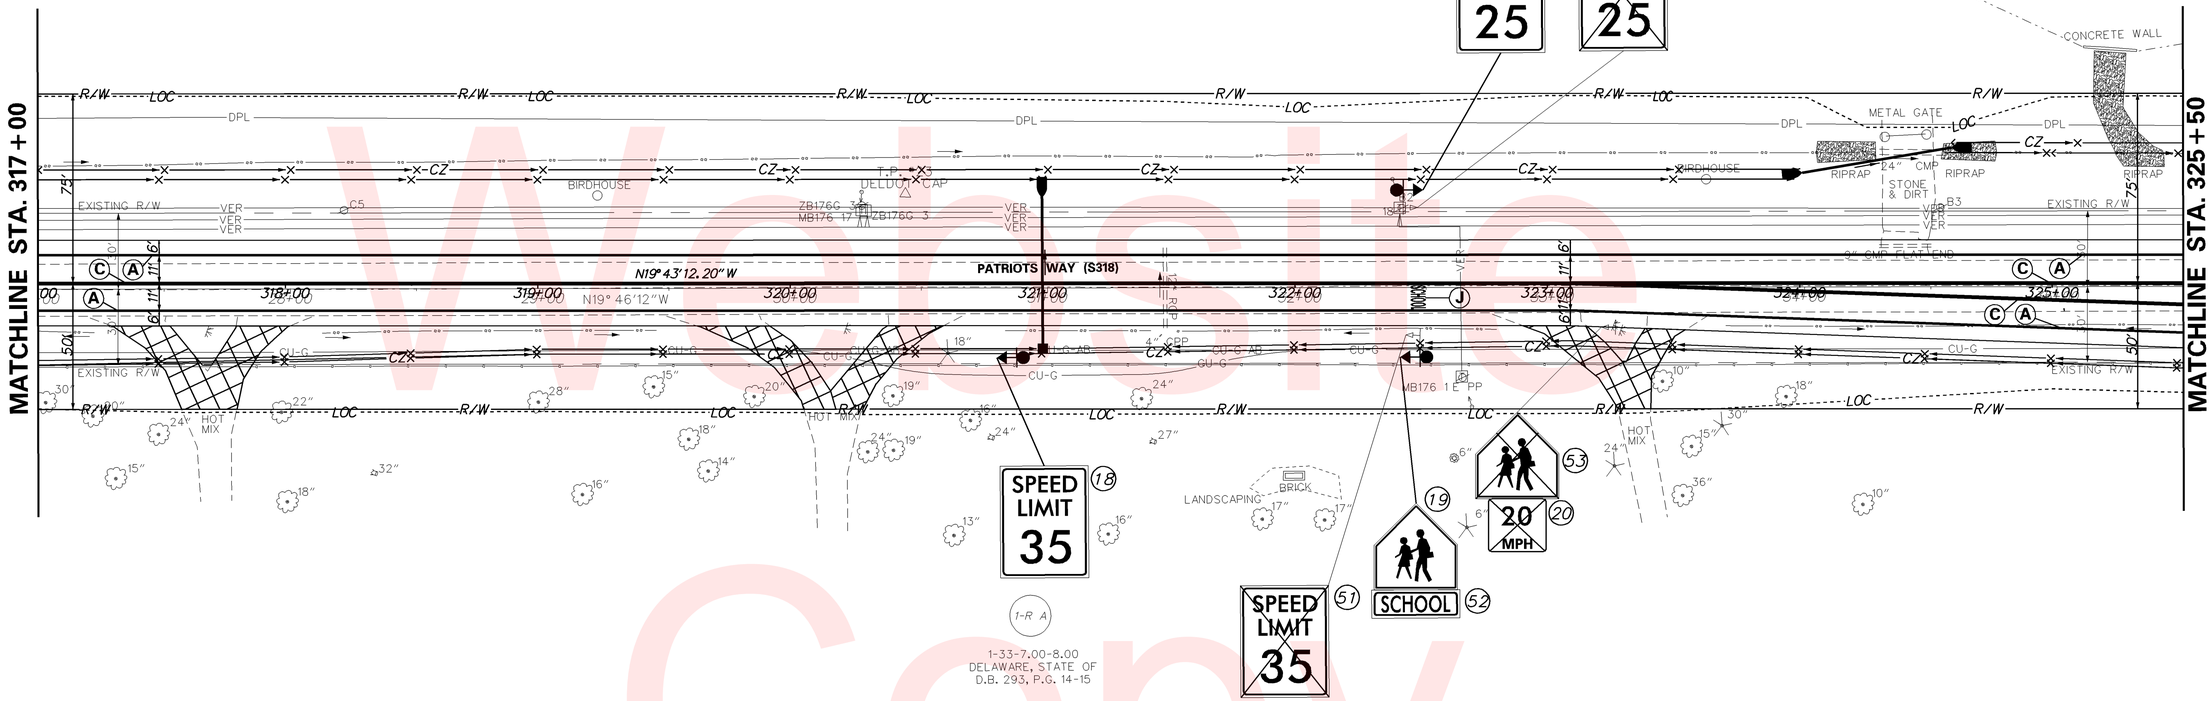

DELAWARE DEPARTMENT OF TRANSPORTATION	ADDENDUMS / REVISIONS	SCALE 0 30 60 90 FEET	PATRIOTS WAY (S 318), AVENUE OF HONOR TO STOCKLEY BRANCH	CONTRACT T200511201	BRIDGE NO. NA	SIGNING, STRIPING AND CONDUIT PLAN	SHEET NO. 64
				COUNTY SUSSEX	DESIGNED BY: ANM		TOTAL SHTS. 68
					CHECKED BY: RMH		

W:\MSV8\CELLS\PROJDEV\SB.CEL

Unofficial Website Copy

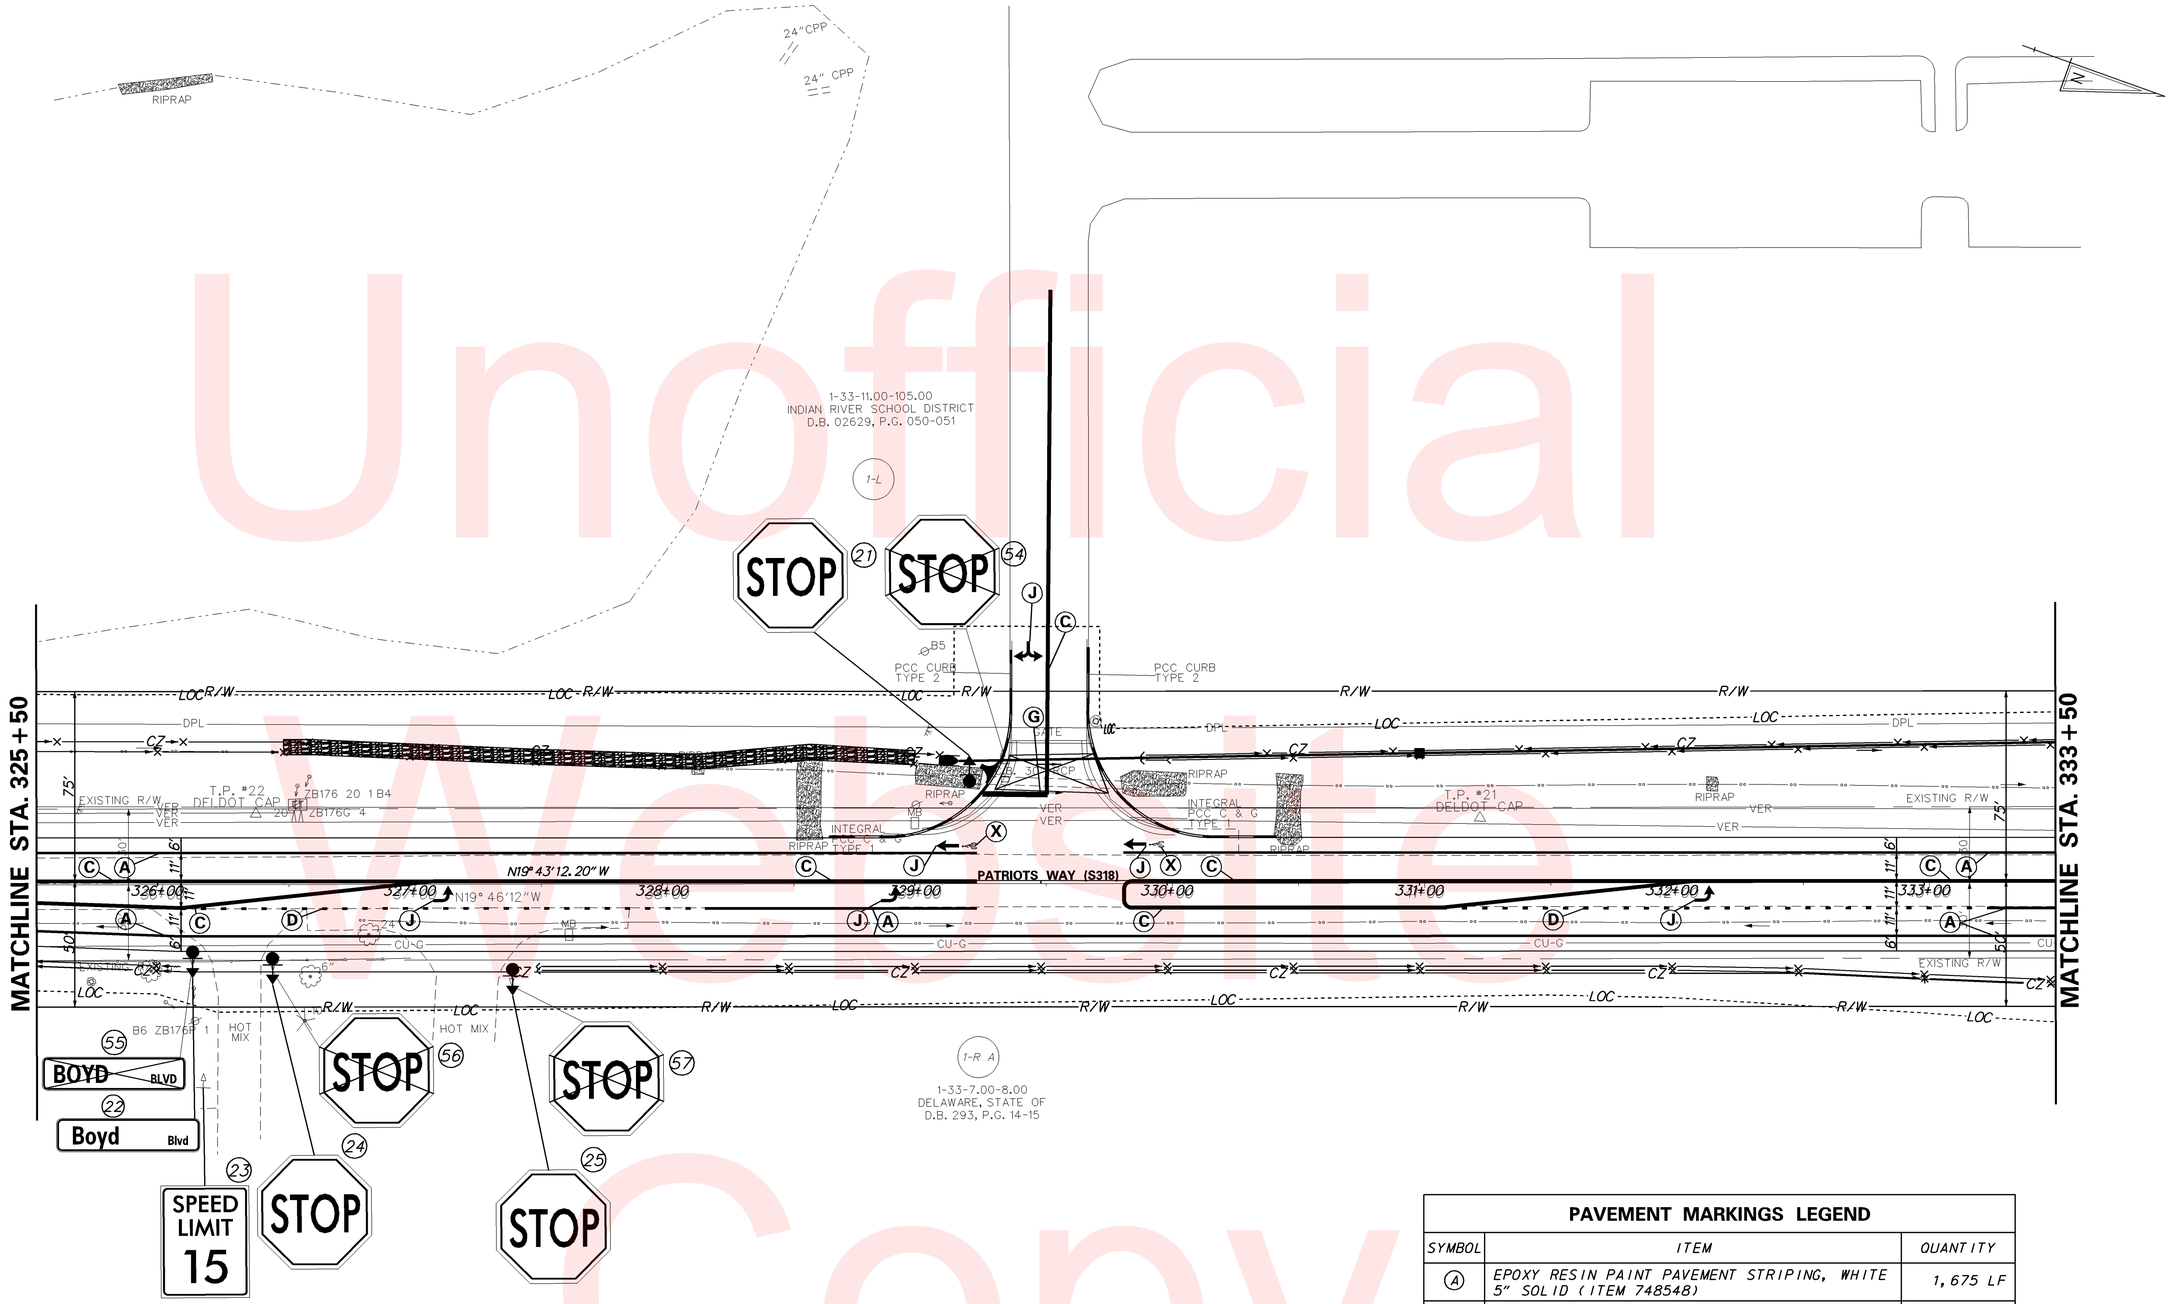

PAVEMENT MARKINGS LEGEND

SYMBOL	ITEM	QUANTITY
(A)	EPOXY RESIN PAINT PAVEMENT STRIPING, WHITE 5" SOLID (ITEM 748548)	1,675 LF
(C)	EPOXY RESIN PAINT PAVEMENT STRIPING, YELLOW 5" SOLID DOUBLE LINE (ITEM 748548)	2,648 LF
(D)	EPOXY RESIN PAINT PAVEMENT STRIPING, WHITE 5" DOTTED - 2' LINE & 6' GAP (ITEM 748548)	106 LF
(G)	16" SOLID WHITE ALKYD THERMOPLASTIC PAVEMENT STRIPING (ITEM 748015)	35 SF
(J)	WHITE ALKYD THERMOPLASTIC PAVEMENT SYMBOL (ITEM 748015)	92 SF
(X)	PREFORMED THERMOPLASTIC PAVEMENT MARKING WHITE, BIKE SYMBOL (748553)	2 EACH

W:\MSV8\CELLS\PROJDEV\SB.CEL

DELAWARE
DEPARTMENT OF TRANSPORTATION

ADDENDUMS / REVISIONS

SCALE
0 30 60 90
FEET

PATRIOTS WAY (S 318), AVENUE OF HONOR TO STOCKLEY BRANCH

CONTRACT	BRIDGE NO.	NA
T200511201	DESIGNED BY: ANM	
COUNTY	CHECKED BY: RMH	
SUSSEX		

SIGNING, STRIPING AND CONDUIT PLAN

SHEET NO.
65
TOTAL SHTS.
68

Unofficial Website Copy

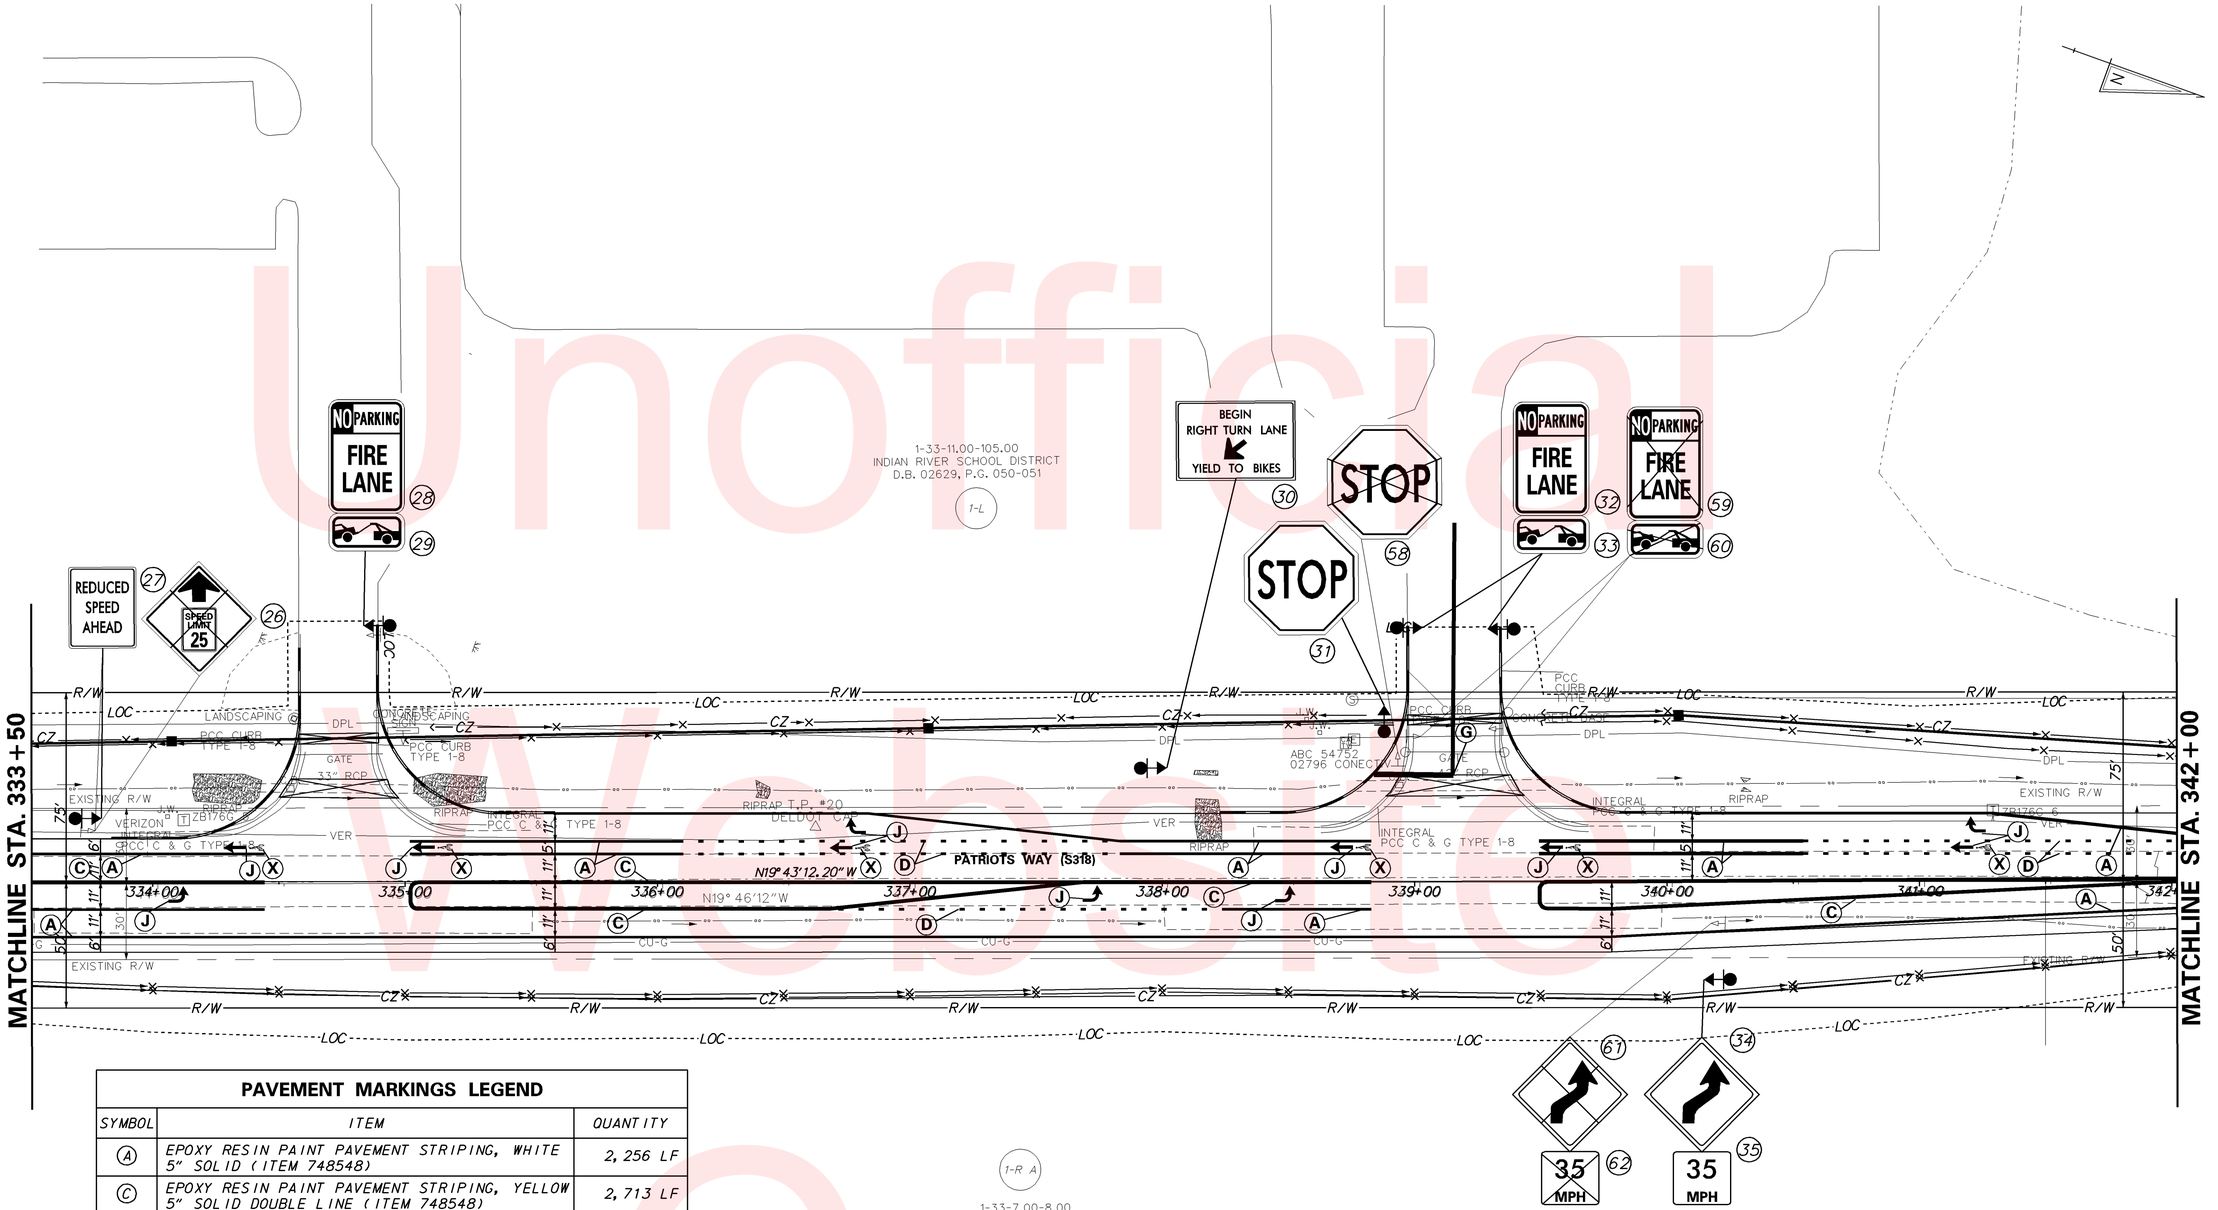

PAVEMENT MARKINGS LEGEND

SYMBOL	ITEM	QUANTITY
(A)	EPOXY RESIN PAINT PAVEMENT STRIPING, WHITE 5" SOLID (ITEM 748548)	2,256 LF
(C)	EPOXY RESIN PAINT PAVEMENT STRIPING, YELLOW 5" SOLID DOUBLE LINE (ITEM 748548)	2,713 LF
(D)	EPOXY RESIN PAINT PAVEMENT STRIPING, WHITE 5" DOTTED - 2' LINE & 6' GAP (ITEM 748548)	201 LF
(G)	16" SOLID WHITE ALKYD THERMOPLASTIC PAVEMENT STRIPING (ITEM 748015)	42 SF
(J)	WHITE ALKYD THERMOPLASTIC PAVEMENT SYMBOL (ITEM 748015)	153 SF
(X)	PREFORMED THERMOPLASTIC PAVEMENT MARKING WHITE, BIKE SYMBOL (748553)	6 EACH

W:\MSV8\CELLS\PROJDEV\SB.CEL

DELAWARE
DEPARTMENT OF TRANSPORTATION

ADDENDUMS / REVISIONS

SCALE
0 30 60 90
FEET

PATRIOTS WAY (S 318),
AVENUE OF HONOR
TO STOCKLEY BRANCH

CONTRACT	BRIDGE NO.	NA
T200511201	DESIGNED BY: ANM	
COUNTY	CHECKED BY: RMH	
SUSSEX		

SIGNING, STRIPING
AND CONDUIT PLAN

SHEET NO.
66
TOTAL SHTS.
68

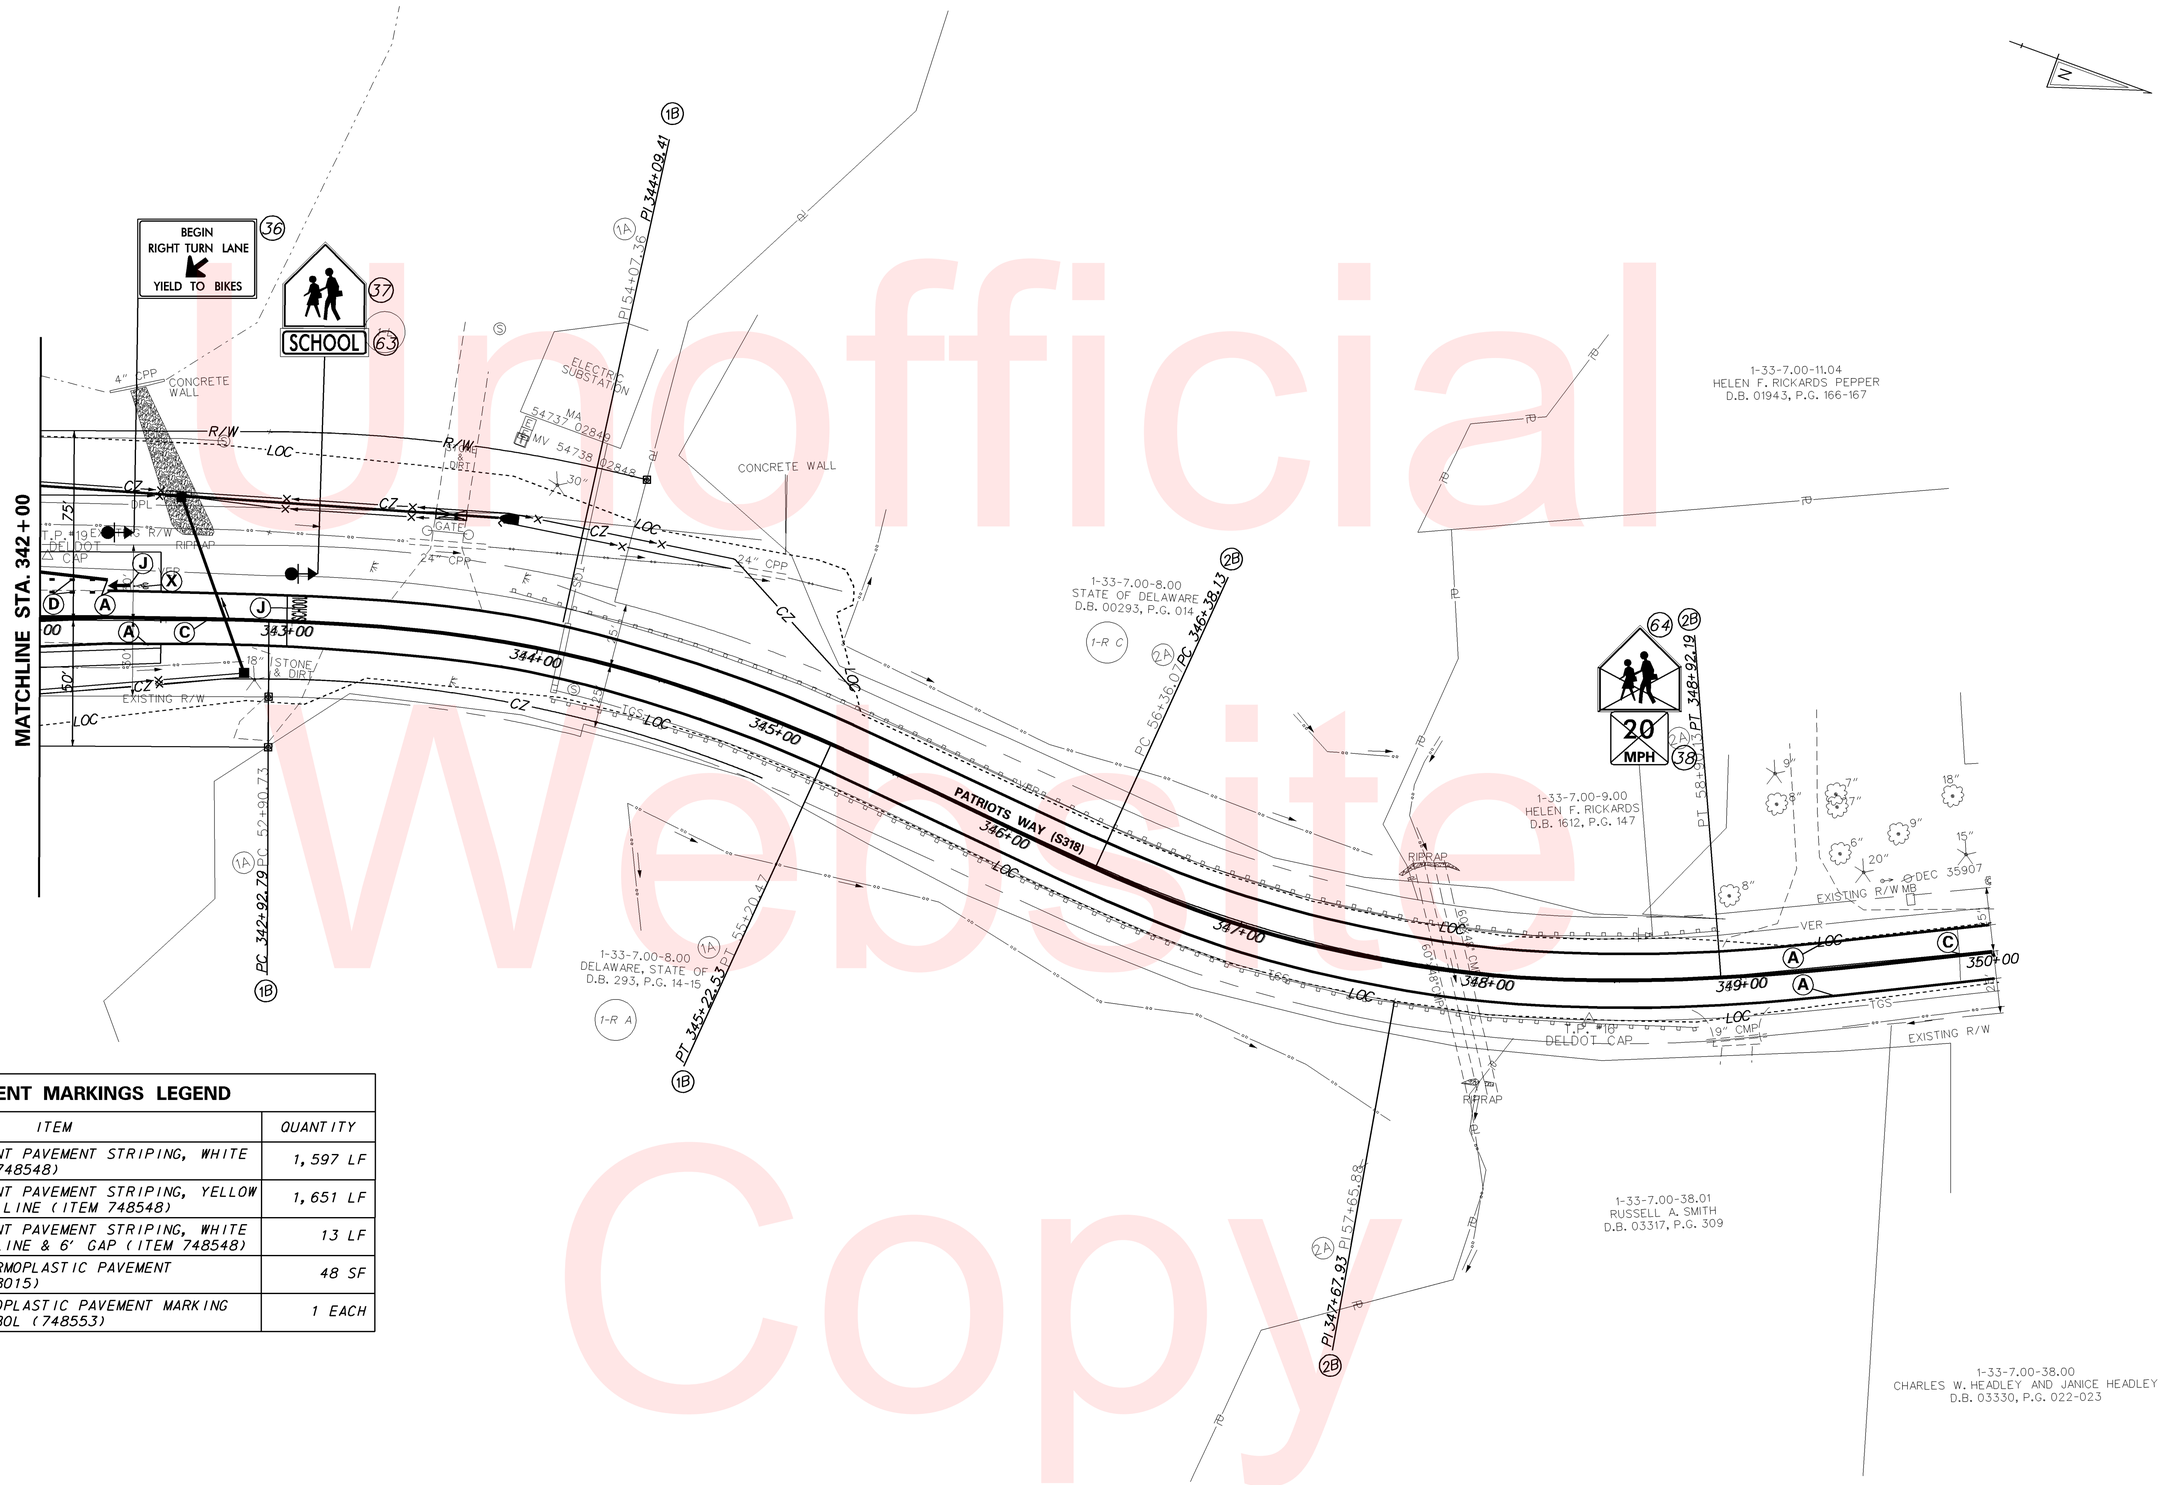

PAVEMENT MARKINGS LEGEND		
SYMBOL	ITEM	QUANTITY
(A)	EPOXY RESIN PAINT PAVEMENT STRIPING, WHITE 5" SOLID (ITEM 748548)	1,597 LF
(C)	EPOXY RESIN PAINT PAVEMENT STRIPING, YELLOW 5" SOLID DOUBLE LINE (ITEM 748548)	1,651 LF
(D)	EPOXY RESIN PAINT PAVEMENT STRIPING, WHITE 5" DOTTED - 2' LINE & 6' GAP (ITEM 748548)	13 LF
(J)	WHITE ALKYD THERMOPLASTIC PAVEMENT SYMBOL (ITEM 748015)	48 SF
(X)	PREFORMED THERMOPLASTIC PAVEMENT MARKING WHITE, BIKE SYMBOL (748553)	1 EACH

Unofficial Website Copy

W:\MSV8\CELLS\PROJDEV\SB.CEL

DELAWARE
DEPARTMENT OF TRANSPORTATION

ADDENDUMS / REVISIONS

SCALE
0 30 60 90
FEET

PATRIOTS WAY (S 318),
AVENUE OF HONOR
TO STOCKLEY BRANCH

CONTRACT	BRIDGE NO.	NA
T200511201	DESIGNED BY: ANM	
COUNTY	CHECKED BY: RMH	
SUSSEX		

SIGNING, STRIPING
AND CONDUIT PLAN

SHEET NO.
67
TOTAL SHTS.
68

SIGN SCHEDULE

NO.	SHEET NO.	PLAN INDICATOR	CODE (DE-MUTCD)	QTY.	DESCRIPTION	ASSEMBLY NO.	SIGN WIDTH (IN)	SIGN HEIGHT (IN)	SIGN AREA (SF)	ITEM 749687 SINGLE POST (EACH)				ITEM 749690 MULTI POST (SF)				POST INSTALLATION TYPE	Code X11 12' Post (W/ Basepost)	ITEM 749688 4" HOLE, 0-6" (EACH)	ITEM 749689 4" HOLE, >6" (EACH)	REMARKS
										SIGN DISPOSTION	TOTAL SIGN AREA (SF)	REMOVE	INSTALL	SIGN DISPOSTION	TOTAL SIGN AREA (SF)	REMOVE	INSTALL					
1	62	1	D1-2	1	Veterans Cemetery				0	REPOSITION	0	1	1		0	0	0		0	0	0	
2	62	2	D3-1-DE1	1	Street Sign "Patriots Way"	4	36	6	2	NEW	2	0	1		0	0	0	SOIL	1	0	0	
3	62	3	D3-1-DE1	1	Street Sign "Avenue of Honor "	4	48	6	2	NEW	2	0	1		0	0	0	SOIL	1	0	0	
4	62	4	R1-1(48)	1	Stop Sign		48	48	16		0	0	0	NEW	16	0	1	SOIL	1	0	0	
5	62	5	D14-3-DE	1	Adopt A Highway Plaque				0	REPOSITION	0	1	1		0	0	0		0	0	0	Currently on utility pole.
6	62	6	D14-3-DE	1	Georgetown Ellendale VFW Adopt A Highway Plaque	5			0	REPOSITION	0	1	1		0	0	0		0	0	0	Currently on utility pole.
7	62	7	R4-4	1	Turn Lane Yield to Bikes		36	30	8	NEW	8	0	1		0	0	0	SOIL	1	0	0	
8	62	8	W2-2_R(36)	1	Intersection Ahead				0	REPOSITION	0	1	1		0	0	0		0	0	0	Currently on utility pole.
9	62	9	D3-1-DE1	1	Street Sign "Avenue of Honor "	8	48	6	2	ADD TO EXIST	2	0	1		0	0	0		0	0	0	
10	62	10	R1-1(48)	1	Stop Sign		48	48	16		0	0	0	NEW	16	0	1	SOIL	1	0	0	
11	62	11	R1-1(48)	1	Stop Sign		48	48	16		0	0	0	NEW	16	0	1	SOIL	1	0	0	
12	62	12	R2-1-25(36)	1	Speed Limit		36	28	7	RENEW	7	1	1		0	0	0		0	0	0	And Reposition
13	63	13	D14-3-DE	1	Adopt A Highway Sign				0	REMOVE	0	1	0		0	0	0		0	0	0	
14	63	14	D14-3-DE	1	Adopt A Highway Plaque		24	24	4	NEW	4	0	1		0	0	0	SOIL	1	0	0	
15	63	15	D14-3-DE	1	Henry Brisco Memorial Adopt A Highway Plaque	14	24	24	4	NEW	4	0	1		0	0	0	SOIL	1	0	0	
16	63	16	R1-1(48)	1	Stop Sign		0	0	0	REMOVE	0	1	0		0	0	0		0	0	0	
17	64	17	R2-1-25(36)	1	Speed Limit		36	28	7	RENEW	7	1	1		0	0	0		0	0	0	And Reposition, currently on utility pole.
18	64	18	R2-1-35(36)	1	Speed Limit		36	28	7	RENEW	7	1	1		0	0	0		0	0	0	And Reposition
19	64	19	S1-1(36)	1	School Warning Sign		36	36	9	NEW	9	0	1		0	0	0	HOTMIX	1	0	1	
20	64	20	W13-1P-20(24)	1	Speed Advisory Plaque	19			0	REMOVE	0	1	0		0	0	0		0	0	0	
21	65	21	R1-1(48)	1	Stop Sign		48	48	16		0	0	0	NEW	16	0	1	SOIL	1	0	0	
22	65	22	D3-1-DE1	1	Street Sign "Boyd Blvd"		30	6	1	NEW	1	0	1		0	0	0	SOIL	1	0	0	
23	65	23	R2-1(36)	1	Speed Limit		36	36	9	RENEW	9	1	1		0	0	0		0	0	0	
24	65	24	R1-1(48)	1	Stop Sign		48	48	16		0	0	0	NEW	16	0	1	SOIL	1	0	0	
25	65	25	R1-1(48)	1	Stop Sign		48	48	16		0	0	0	NEW	16	0	1	SOIL	1	0	0	
26	66	26	W3-5(48)	1	Speed Limit 25 Ahead Warning		48	48	16		0	0	0	NEW	16	0	1	SOIL	1	0	0	
27	66	27	W3-5DE	1	Reduced Speed Ahead				0	REMOVE	0	1	0		0	0	0		0	0	0	
28	66	28	R7-2	1	No Parking Fire Lane				0	REPOSITION	0	1	1		0	0	0		0	0	0	
29	66	29	R7-201P_R	1	Tow Truck Plaque				0	REPOSITION	0	1	1		0	0	0		0	0	0	
30	66	30	R4-4	1	Turn Lane Yield to Bikes		36	30	8	NEW	8	0	1		0	0	0	SOIL	1	0	0	
31	66	31	R1-1(48)	1	Stop Sign		48	48	16		0	0	0	NEW	16	0	1	SOIL	1	0	0	
32	66	32	r7-2	1	No Parking Fire Lane				0	REPOSITION	0	1	1		0	0	0		0	0	0	
33	66	33	R7-201P_R	1	Tow Truck Plaque				0	REPOSITION	0	1	1		0	0	0		0	0	0	
34	66	34	W1-4_R(36)	1	Curve Ahead Warning				0	REPOSITION	0	1	1		0	0	0		0	0	0	
35	66	35	W13-1P-35(30)	1	Speed Advisory Plaque				0	REPOSITION	0	1	1		0	0	0		0	0	0	
36	67	36	R4-4	1	Turn Lane Yield to Bikes		36	30	8	NEW	8	0	1		0	0	0	SOIL	1	0	0	
37	67	37	S1-1(36)	1	School Warning Sign	35	36	36	9	NEW	9	0	1		0	0	0	SOIL	1	0	0	
38	67	38	W13-1P-20(30)	1	Speed Advisory Plaque				0	REMOVE	0	1	0		0	0	0		0	0	0	
39	62	39	D3-1-DE1	1	Street Sign "Patriots Way"				0	REMOVE	0	1	0		0	0	0		0	0	0	
40	62	40	D3-1-DE1	1	Street Sign "Avenue of Honor "				0	REMOVE	0	1	0		0	0	0		0	0	0	
41	62	41	R1-1(36)	1	Stop Sign				0	REMOVE	0	1	0		0	0	0	HOTMIX	0	0	0	
42	62	42	D1-2	1	Veterans Cemetery				0	REMOVE	0	1	0	NEW	0	0	0	CONCRETE	0	0	0	
43	62	43	D14-3-DE	1	Adopt A Highway Plaque				0	REMOVE	0	1	0		0	0	0		0	0	0	
44	62	44	D14-3-DE	1	Georgetown Ellendale VFW Adopt A Highway Plaque				0	REMOVE	0	1	0		0	0	0		0	0	0	
45	62	45	W2-2_R(36)	1	Intersection Ahead				0	REMOVE	0	1	0		0	0	0		0	0	0	
46	62	46	D3-1-DE1	1	Street Sign "Avenue of Honor"				0	REMOVE	0	1	0		0	0	0		0	0	0	
47	62	47	R1-1(36)	1	Stop Sign				0	REMOVE	0	1	0		0	0	0		0	0	0	
48	62	48	R1-1(36)	1	Stop Sign				0	REMOVE	0	1	0		0	0	0		0	0	0	
49	62	49	R2-1-25(36)	1	Speed Limit				0	REMOVE	0	1	0		0	0	0		0	0	0	
50	64	50	R2-1-25(36)	1	Speed Limit				0	REMOVE	0	1	0		0	0	0		0	0	0	
51	64	51	R2-1-35(36)	1	Speed Limit				0	REMOVE	0	1	0		0	0	0		0	0	0	
52	64	52	R1-3P(30)	1	"School" Plaque		18	6	1	NEW	1	0	1		0	0	0	SOIL	1	0	0	
53	64	53	S1-1(36)	1	School Warning Sign				0	REMOVE	0	1	0		0	0	0		0	0	0	
54	65	54	R1-1(36)	1	Stop Sign				0	REMOVE	0	1	0		0	0	0		0	0	0	
55	65	55	D3-1-DE1	1	Street Sign "Boyd Blvd"				0	REMOVE	0	1	0		0	0	0		0	0	0	
56	65	56	R1-1(36)	1	Stop Sign				0	REMOVE	0	1	0		0	0	0		0	0	0	
57	65	57	R1-1(36)	1	Stop Sign				0	REMOVE	0	1	0		0	0	0		0	0	0	
58	66	58	R1-1(36)	1	Stop Sign				0	REMOVE	0	1	0		0	0	0		0	0	0	
59	66	59	R7-2	1	No Parking Fire Lane				0	REMOVE	0	1	0		0	0	0		0	0	0	
60	66	60	R7-201P_R	1	Tow Truck Plaque				0	REMOVE	0	1	0		0	0	0		0	0	0	
61	66	61	W1-4_R(36)	1	Curve Ahead Warning				0	REMOVE	0	1	0		0	0	0		0	0	0	
62	66	62	W13-1P-20(30)	1	Speed Advisory Plaque				0	REMOVE	0	1	0		0	0	0		0	0	0	
63	67	63	R1-3P(30)	1	"School" Plaque		18	6	1	NEW	1	0	1		0	0	0	SOIL	1	0	0	
64	67	64	S1-1(36)	1	School Warning Sign				0	REMOVE	0	1	0		0	0	0		0	0	0	
					JOB TOTALS						89	43	27		128	0	8		20	0	1	

Unofficial Working Copy

DELAWARE
DEPARTMENT OF TRANSPORTATION

ADDENDUMS / REVISIONS

PATRIOTS WAY (S 318), AVENUE OF HONOR TO STOCKLEY BRANCH

CONTRACT	BRIDGE NO.	NA
T200511201	DESIGNED BY: ANM	
COUNTY	CHECKED BY: RMH	
SUSSEX		

SIGNING, STRIPING AND CONDUIT PLAN

SHEET NO.
68
TOTAL SHTS.
68

W:\MSV8\CELLS\PROJDEV\SB.CEL