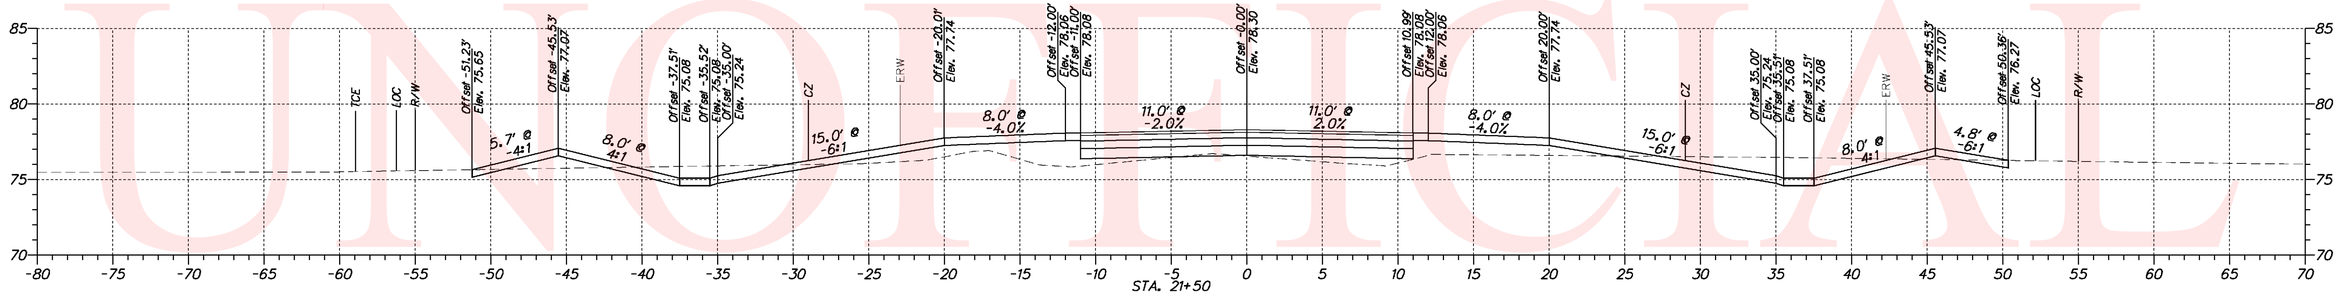

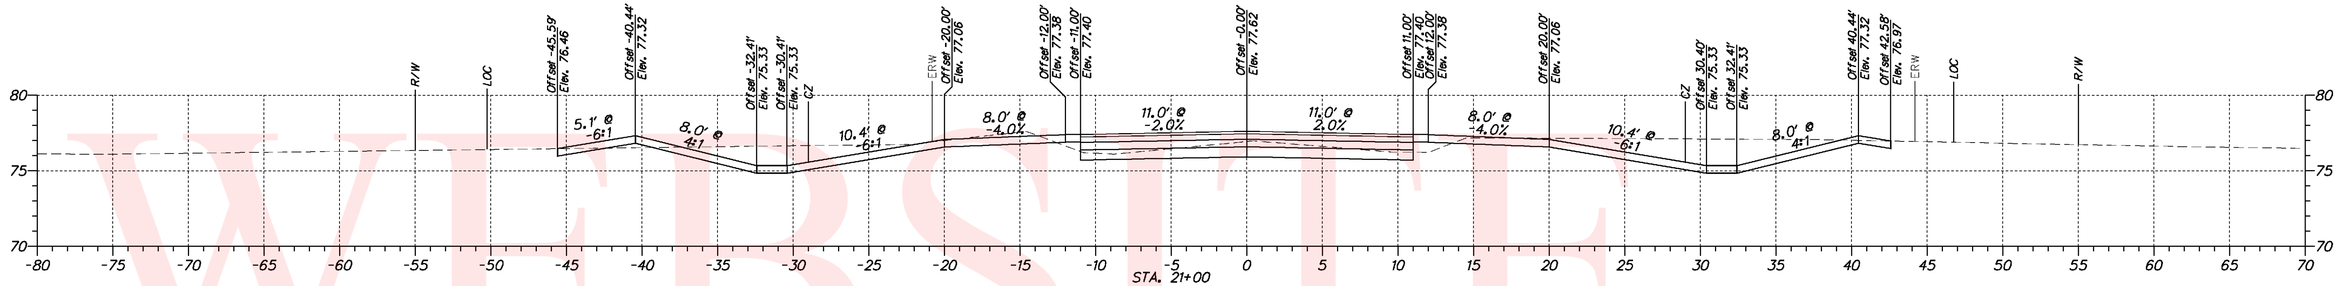

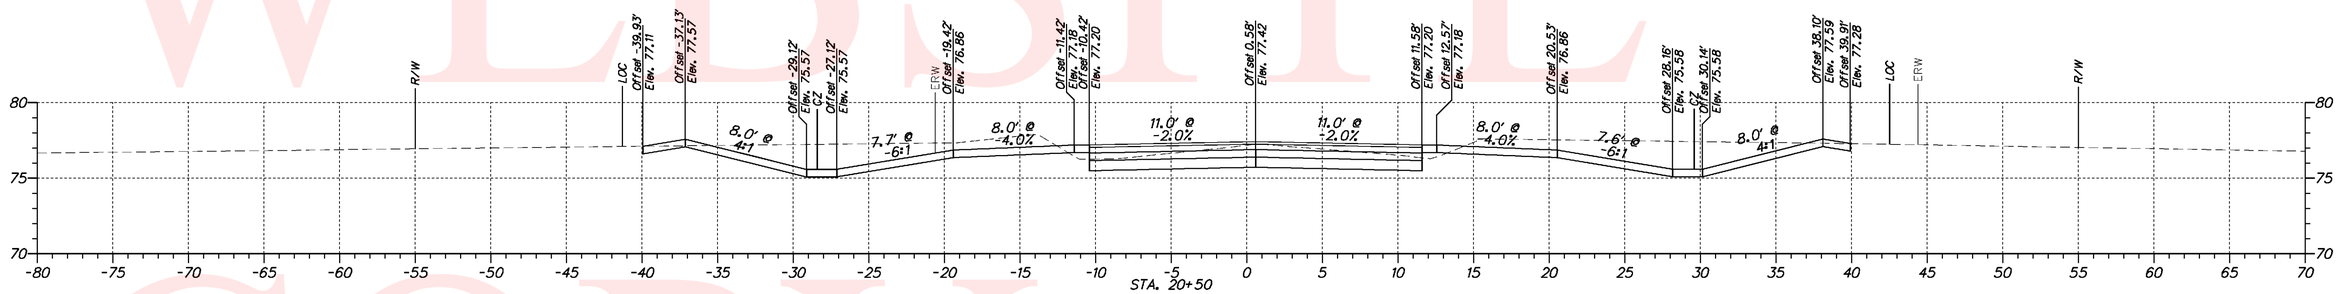

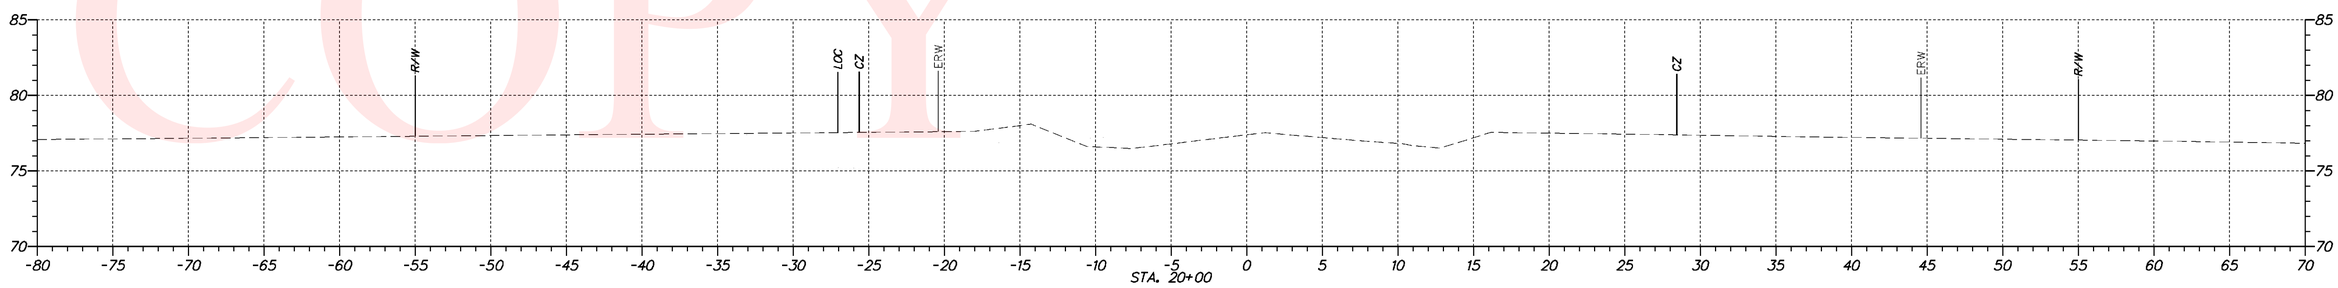

UNOFFICIAL WEBSITE COPY

DELAWARE DEPARTMENT OF TRANSPORTATION	ADDENDUMS / REVISIONS	SCALE 0 30 60 90 FEET	N412A, HYETTS CORNER ROAD TO LOREWOOD GROVE ROAD	CONTRACT T200912001	BRIDGE NO. N/A	CROSS SECTIONS	SHEET NO. 1
				COUNTY NEW CASTLE	DESIGNED BY: SHB		TOTAL SHTS. 57
					CHECKED BY: JKL		

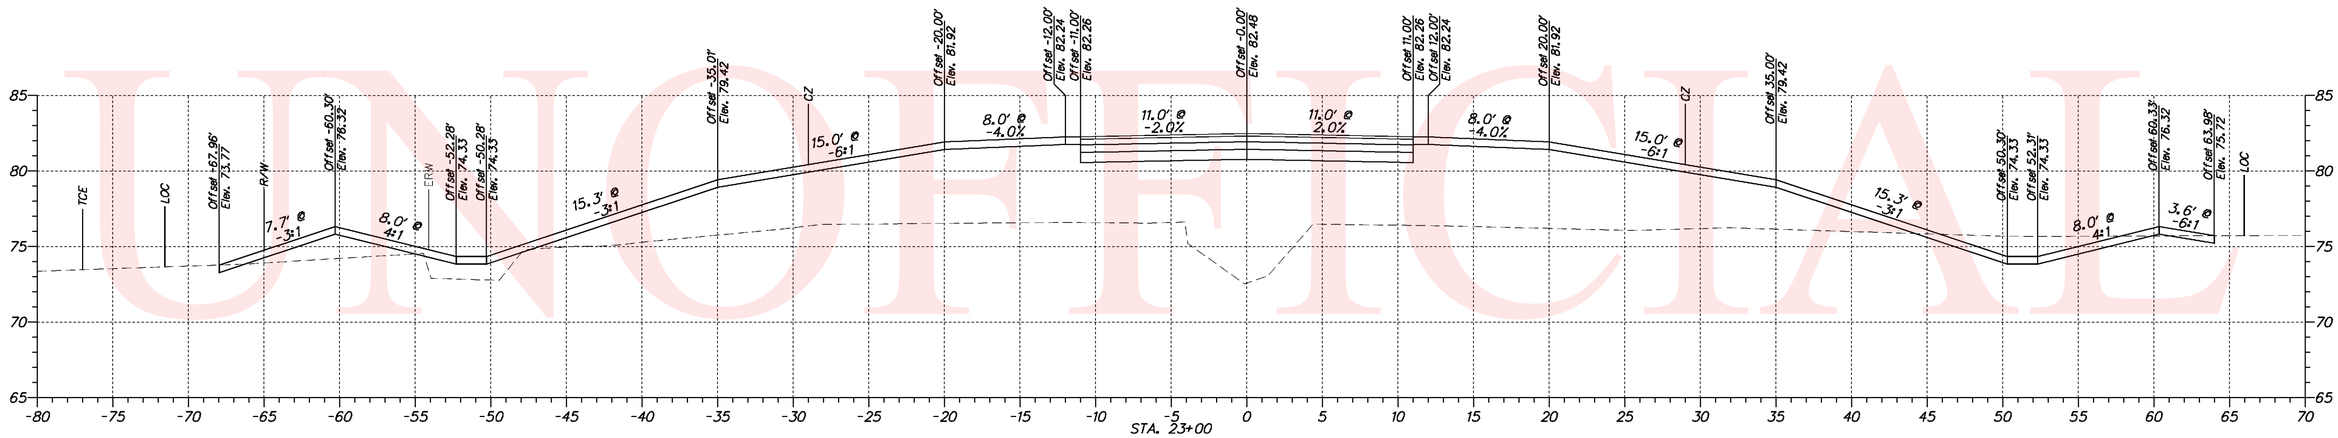

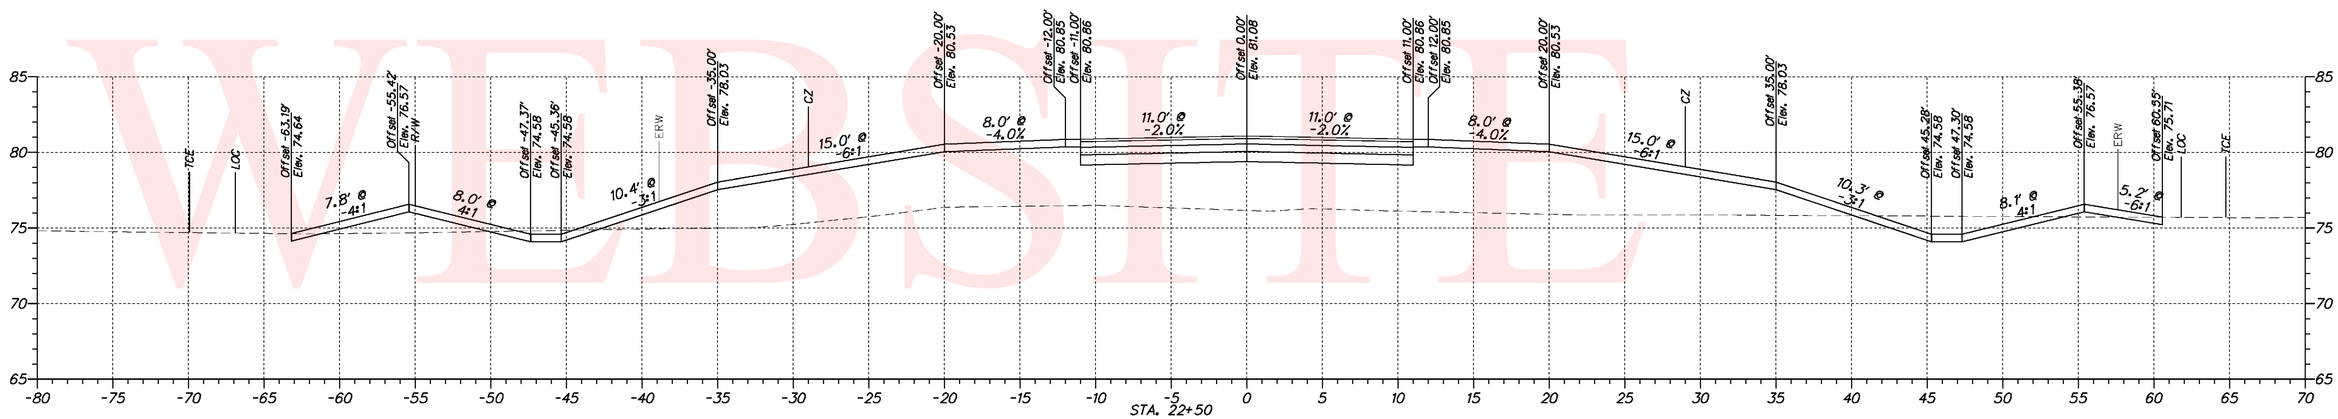

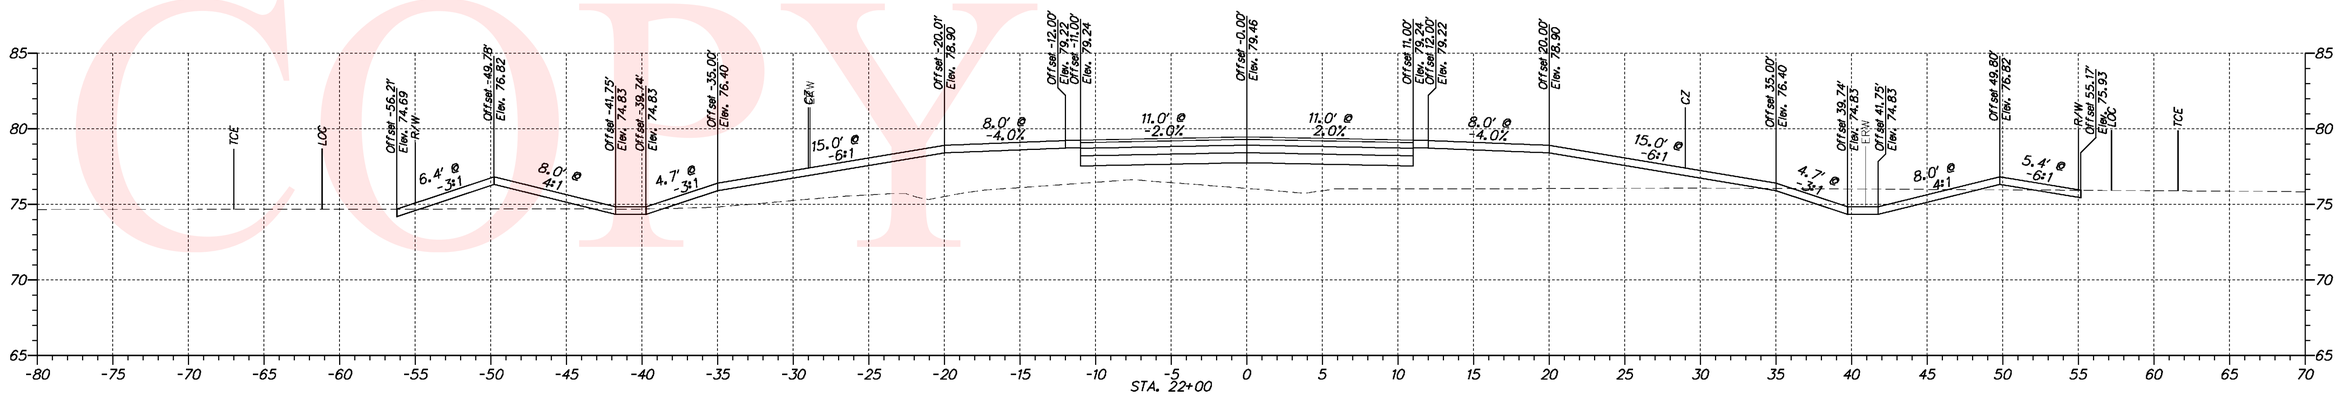

UNOFFICIAL WEBSITE COPY

DELAWARE DEPARTMENT OF TRANSPORTATION

ADDENDUMS / REVISIONS

SCALE 0 30 60 90 FEET

N412A, HYETTS CORNER ROAD TO LOREWOOD GROVE ROAD

CONTRACT	BRIDGE NO.	N/A
T200912001	DESIGNED BY: SHB	
COUNTY		
NEW CASTLE	CHECKED BY: JKL	

CROSS SECTIONS

SHEET NO.
2
TOTAL SHTS.
57

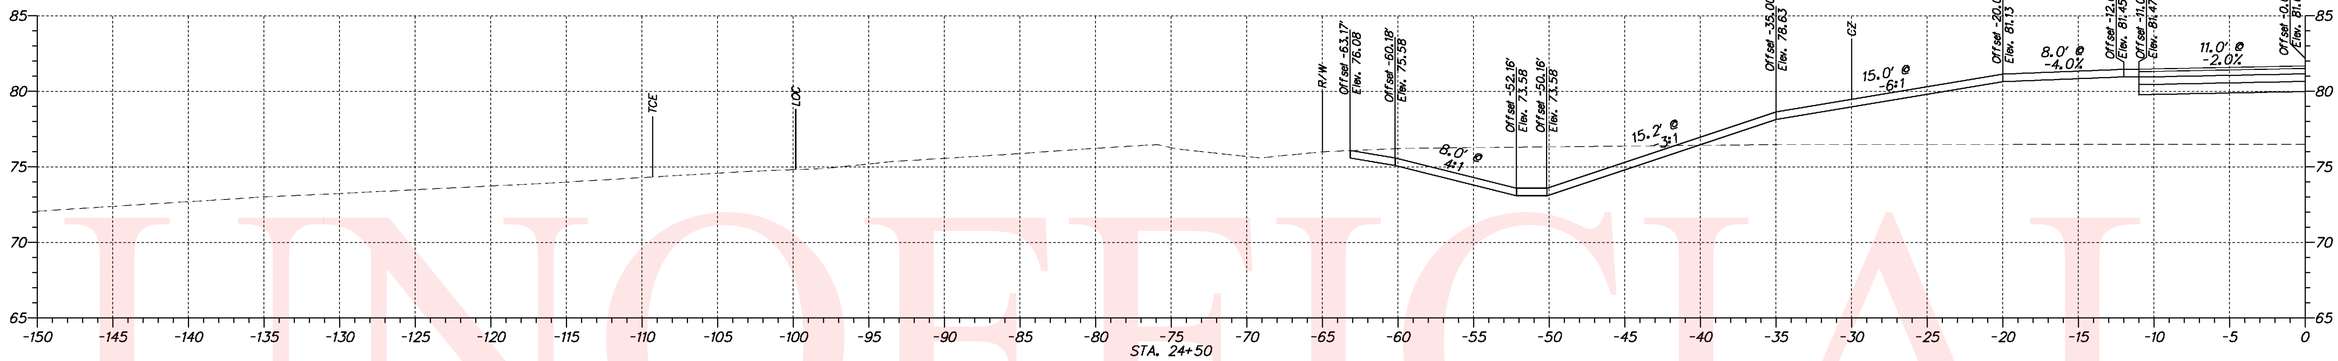

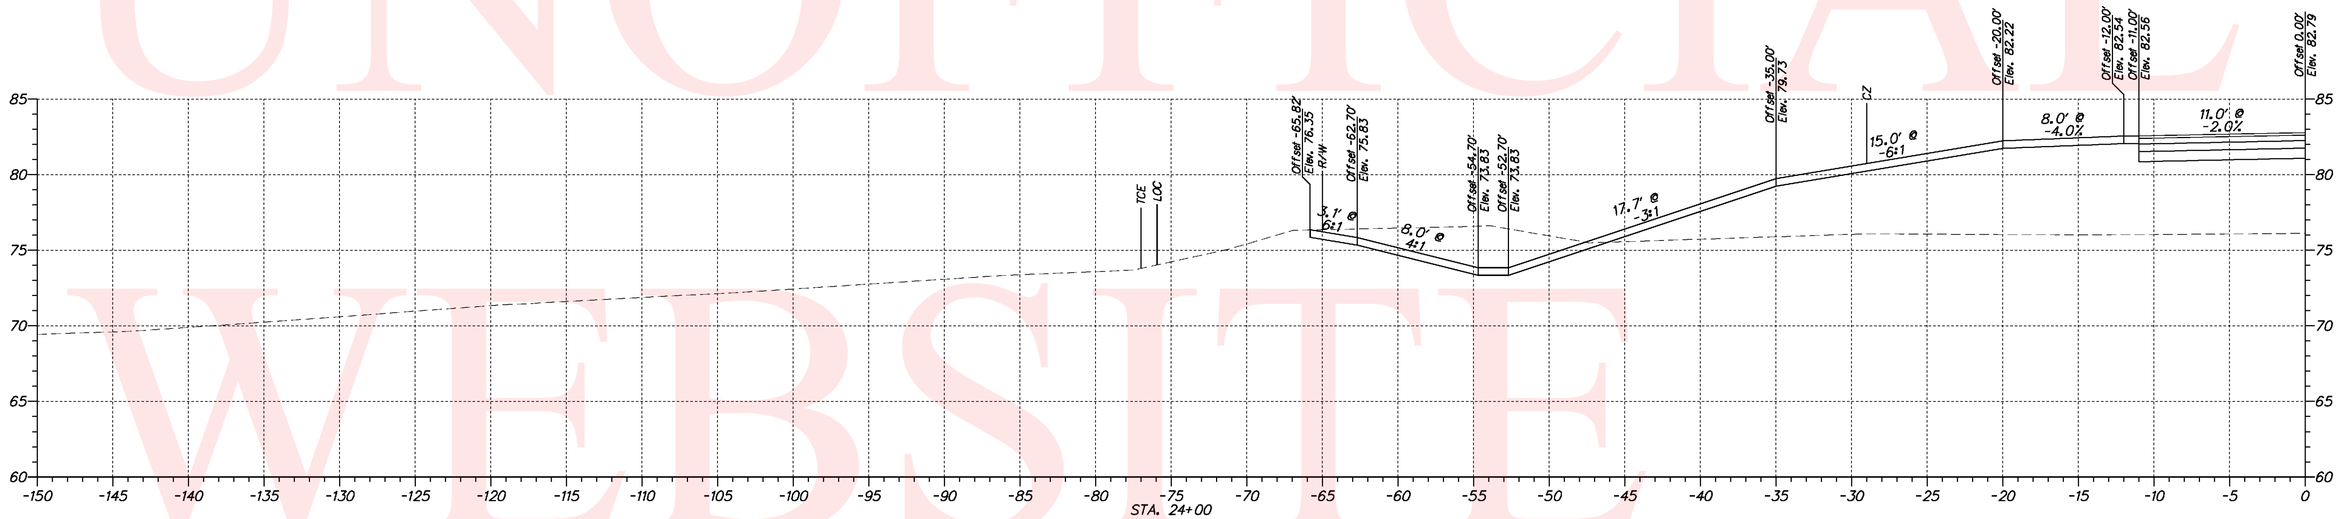

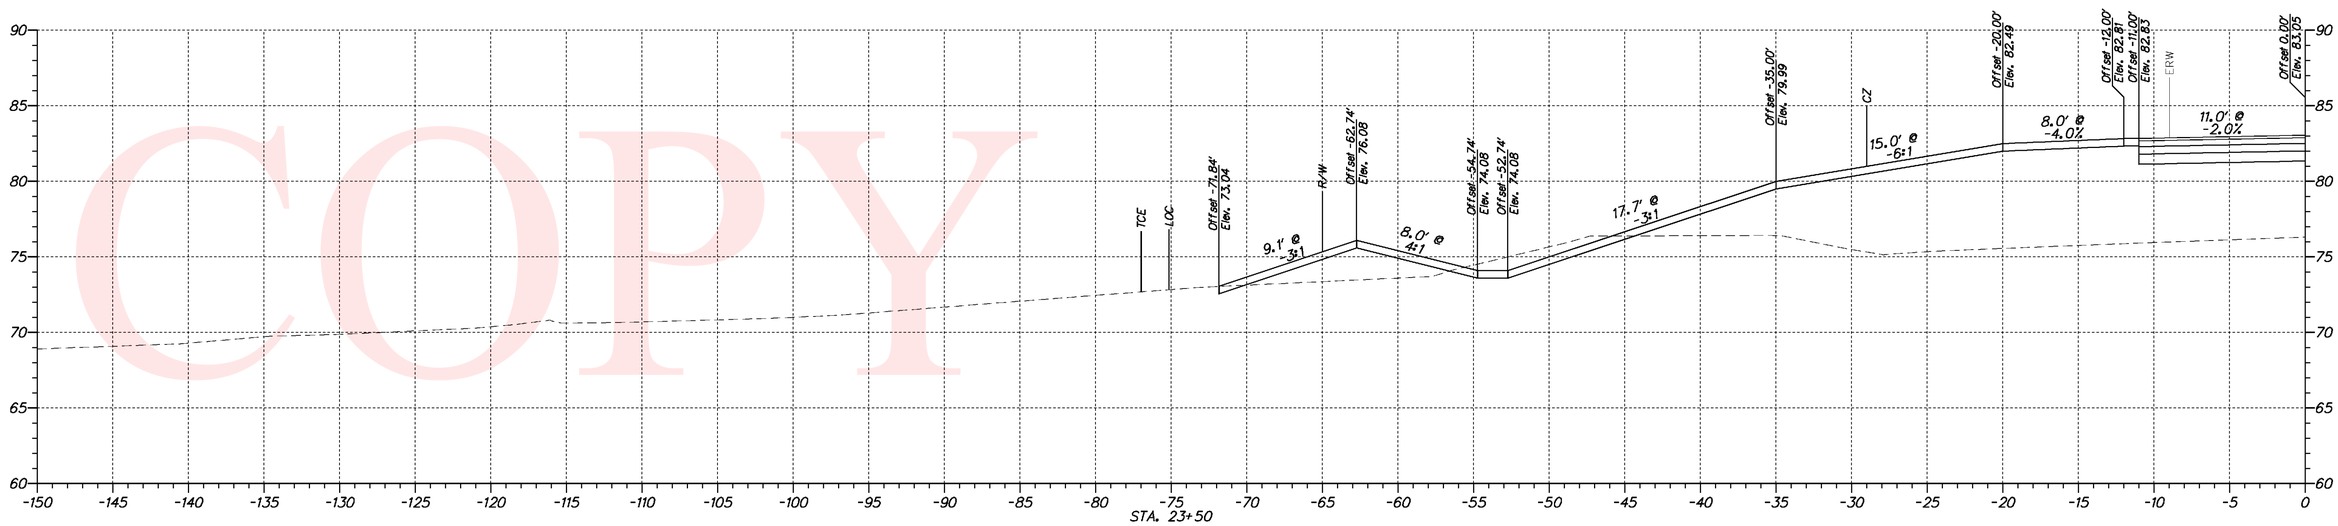

UNOFFICIAL WEBSITE COPY

DELAWARE DEPARTMENT OF TRANSPORTATION	ADDENDUMS / REVISIONS	SCALE 0 30 60 90 FEET	N412A, HYETTS CORNER ROAD TO LOREWOOD GROVE ROAD	CONTRACT T200912001	BRIDGE NO. N/A	CROSS SECTIONS	SHEET NO. 3
				COUNTY NEW CASTLE	DESIGNED BY: SHB		TOTAL SHTS. 57
					CHECKED BY: JKL		

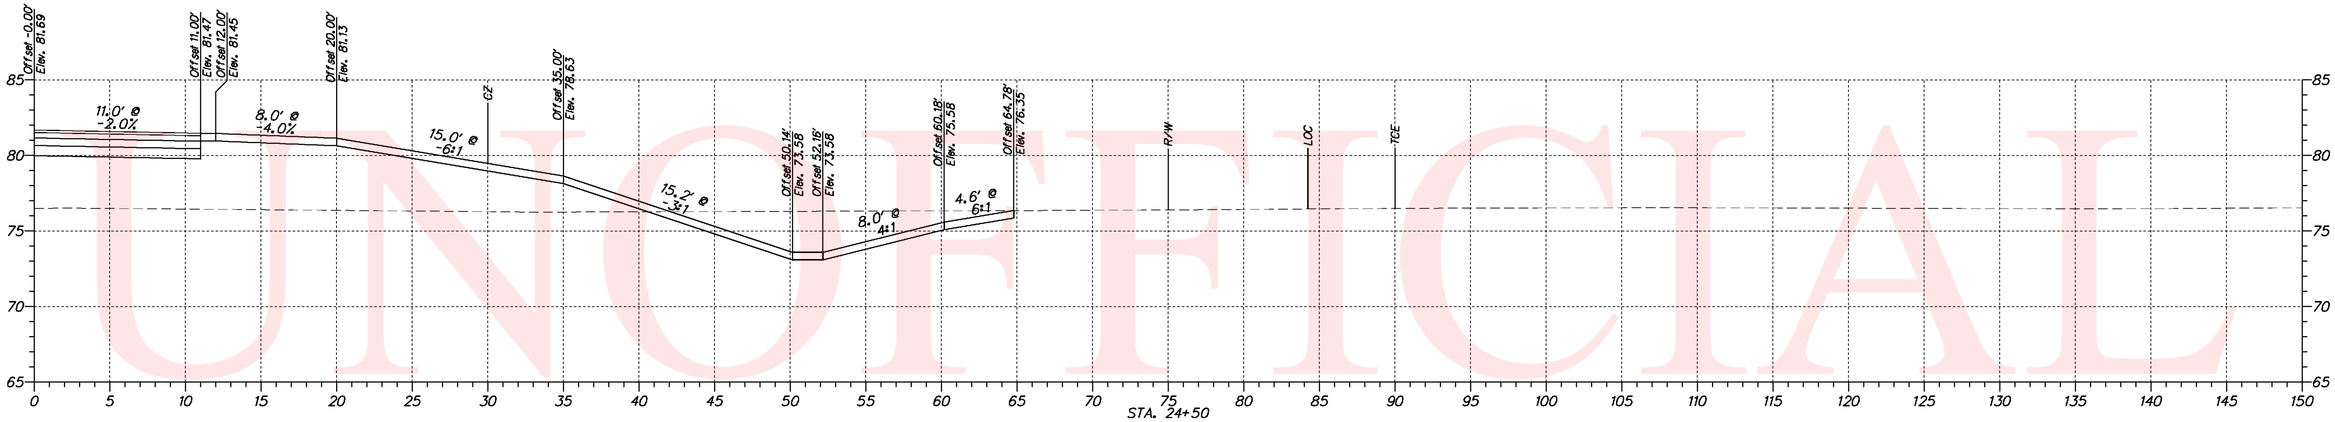

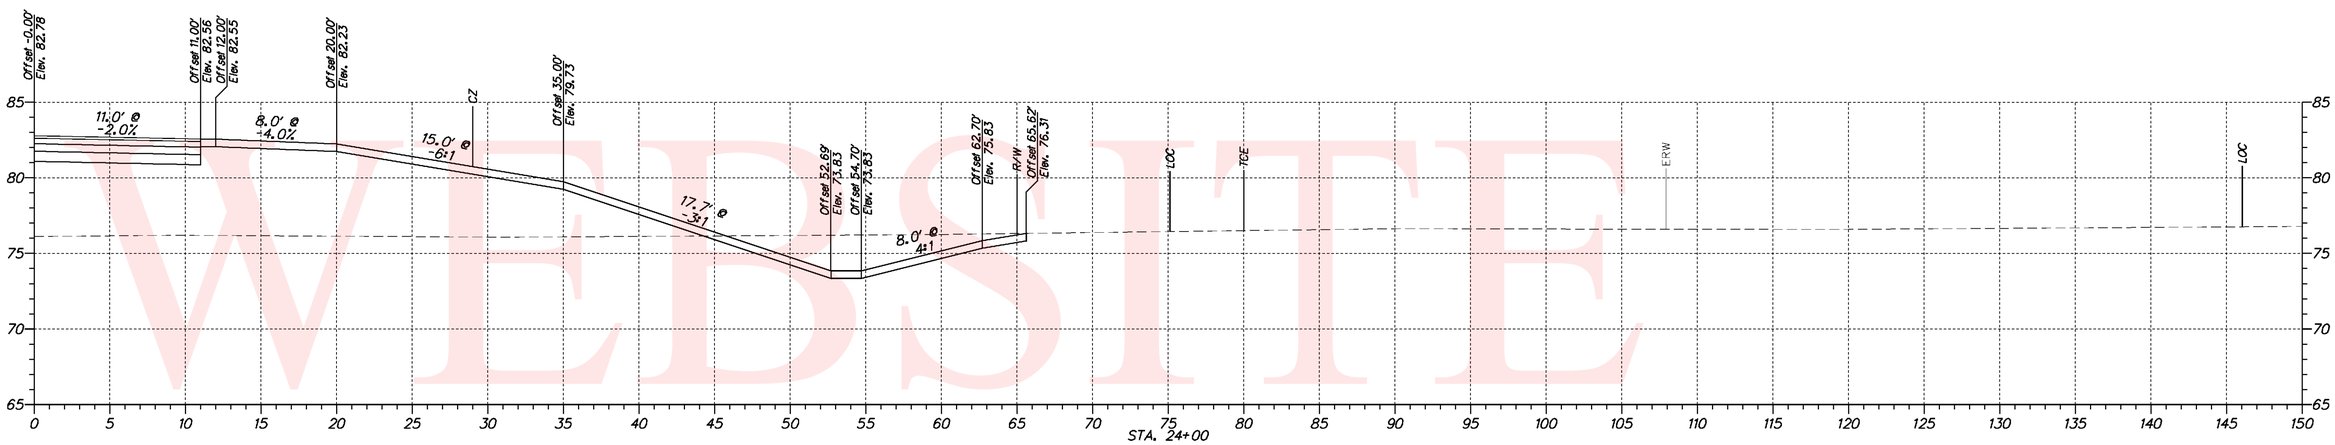

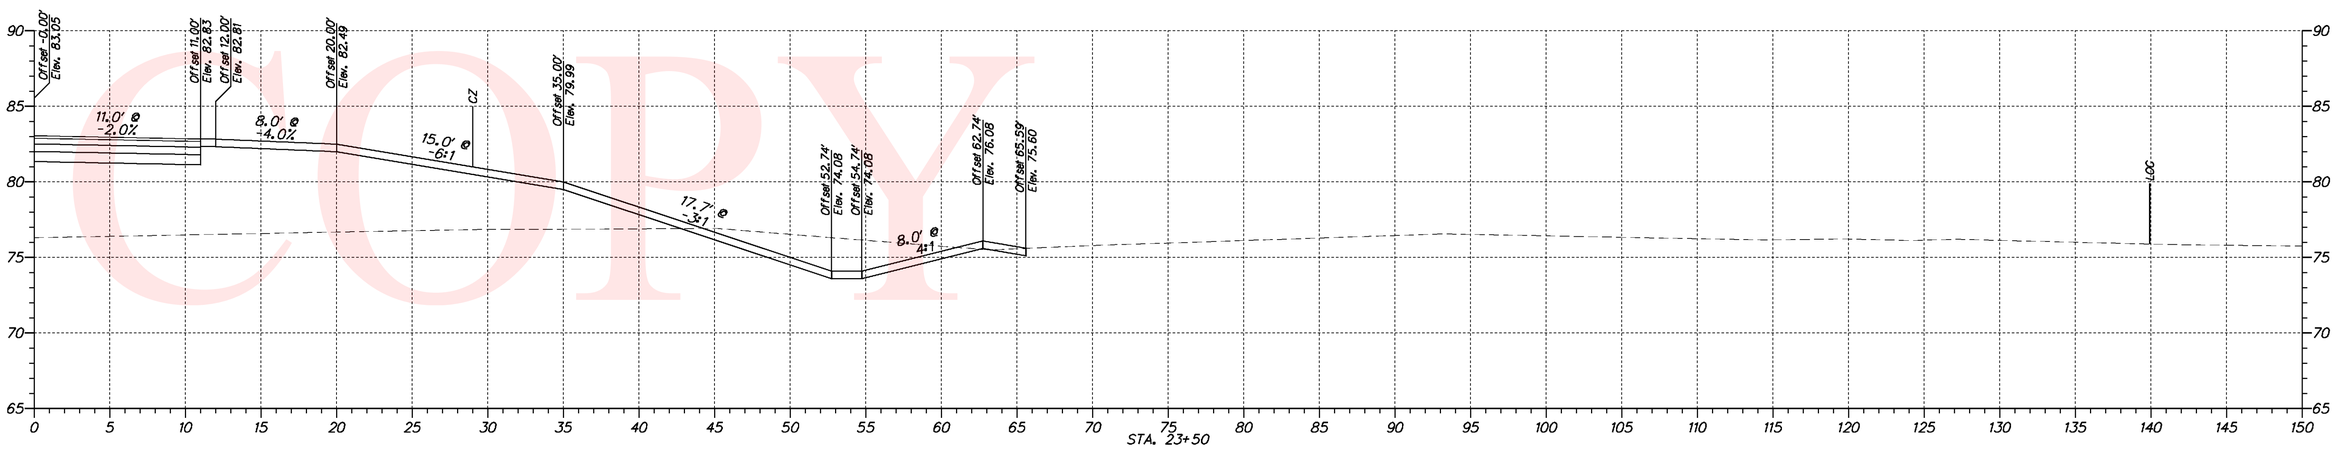

UNOFFICIAL WEBSITE COPY

DELAWARE DEPARTMENT OF TRANSPORTATION	ADDENDUMS / REVISIONS	SCALE 0 30 60 90 FEET	N412A, HYETTS CORNER ROAD TO LOREWOOD GROVE ROAD	CONTRACT T200912001 / COUNTY NEW CASTLE	BRIDGE NO. N/A / DESIGNED BY: SHB / CHECKED BY: JKL	CROSS SECTIONS	SHEET NO. 4 / TOTAL SHTS. 57

UNOFFICIAL WEBSITE COPY

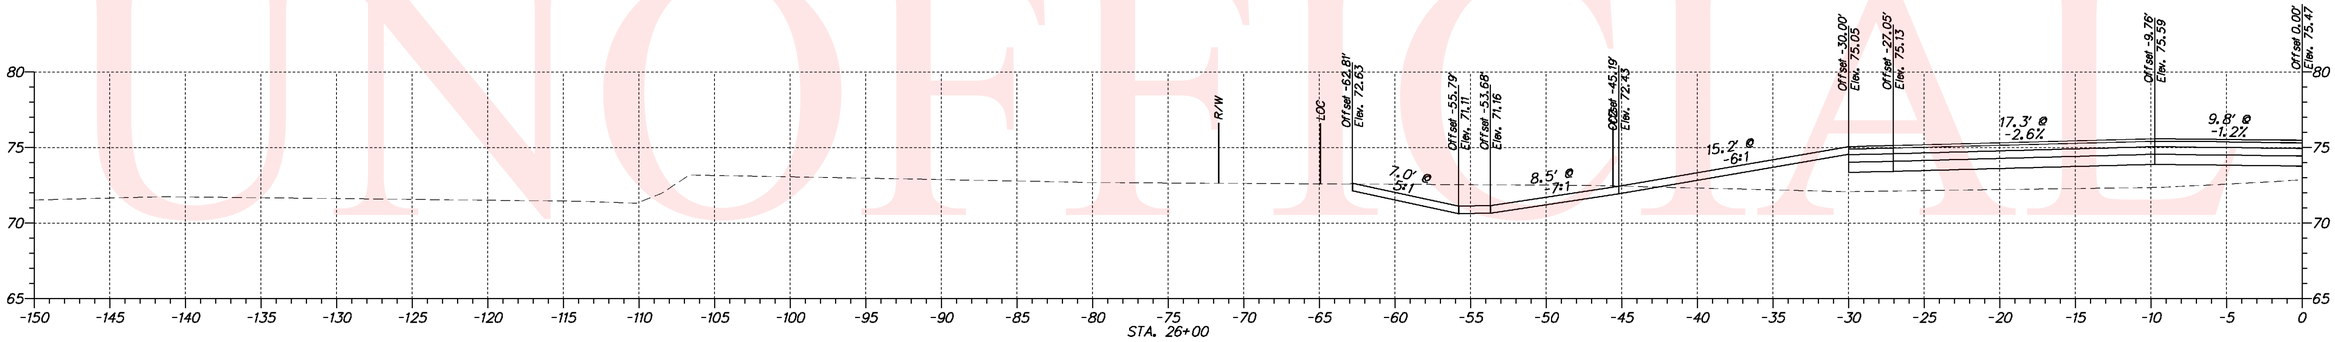

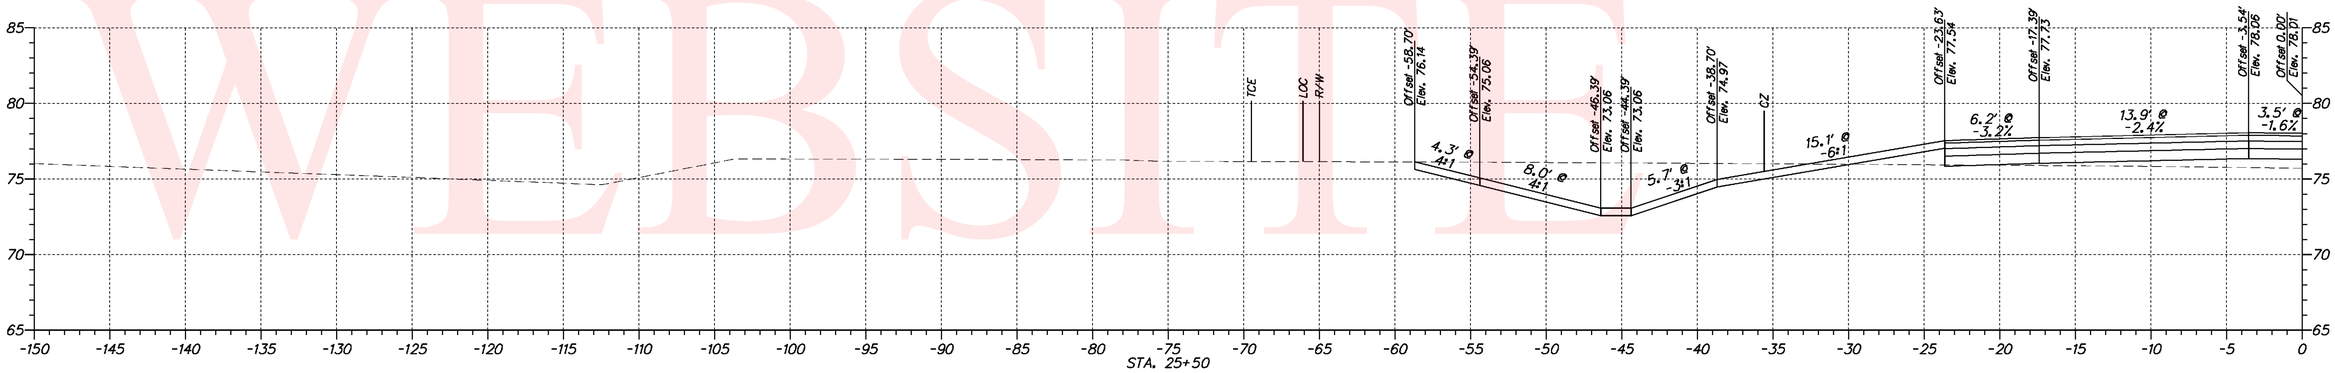

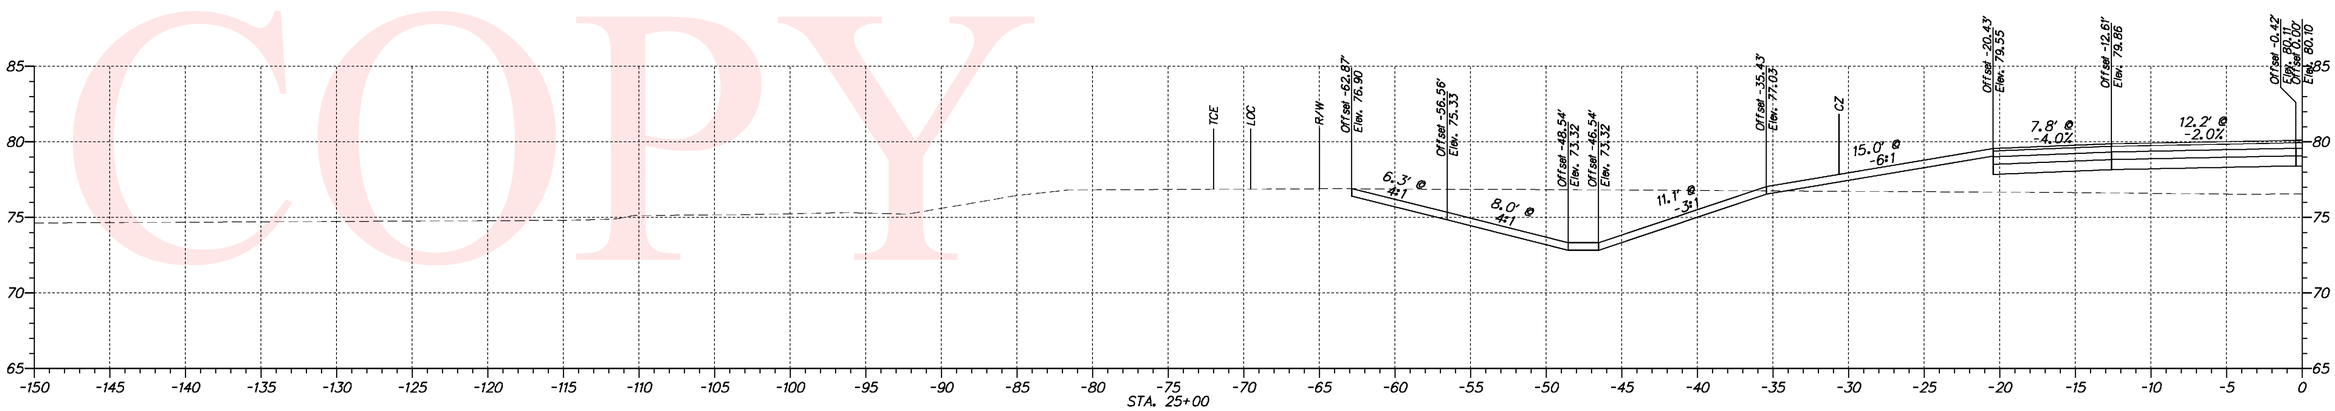

DELAWARE DEPARTMENT OF TRANSPORTATION	ADDENDUMS / REVISIONS	SCALE 0 30 60 90 FEET	**N412A, HYETTS CORNER ROAD TO LOREWOOD GROVE ROAD**	CONTRACT T200912001 / COUNTY NEW CASTLE	BRIDGE NO. N/A / DESIGNED BY: SHB / CHECKED BY: JKL	**CROSS SECTIONS**	SHEET NO. 5 / TOTAL SHTS. 57

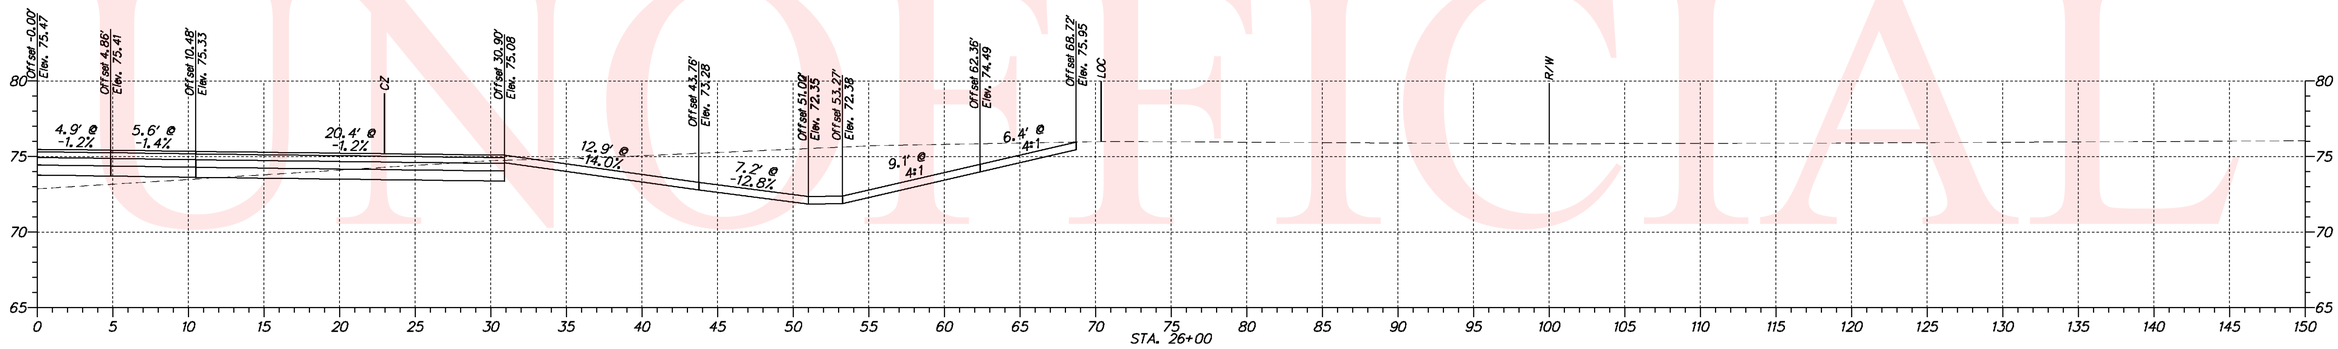

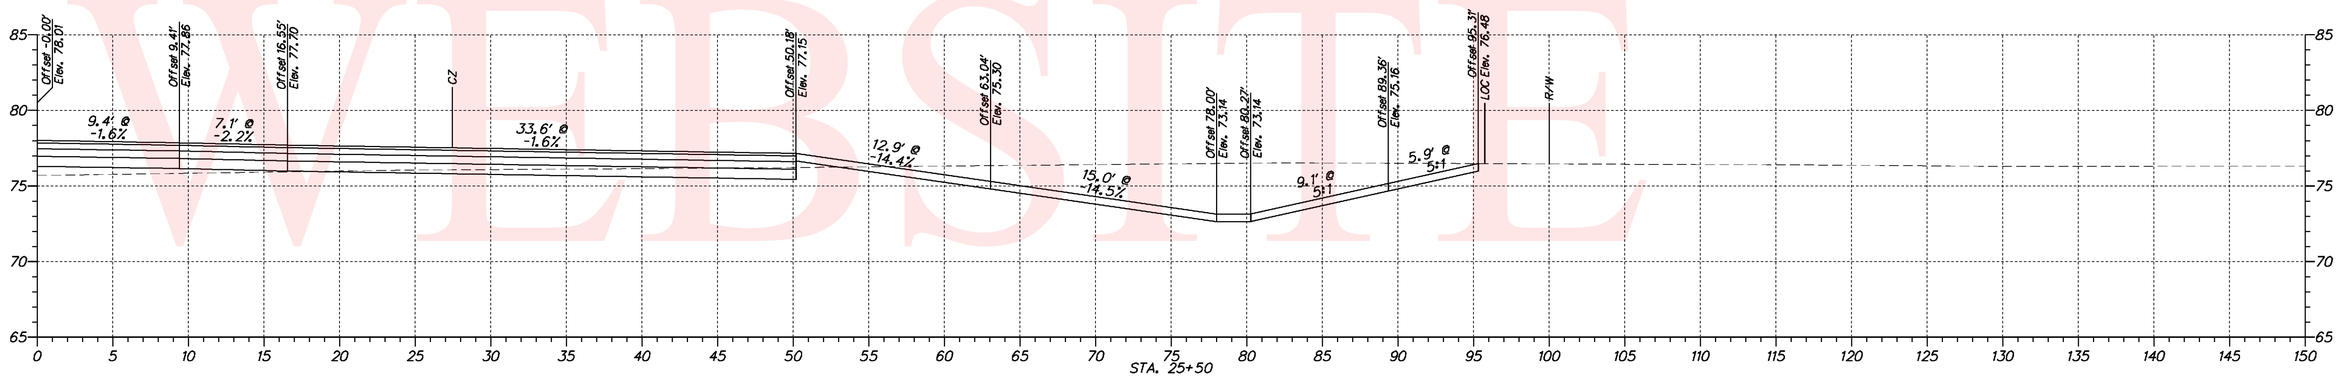

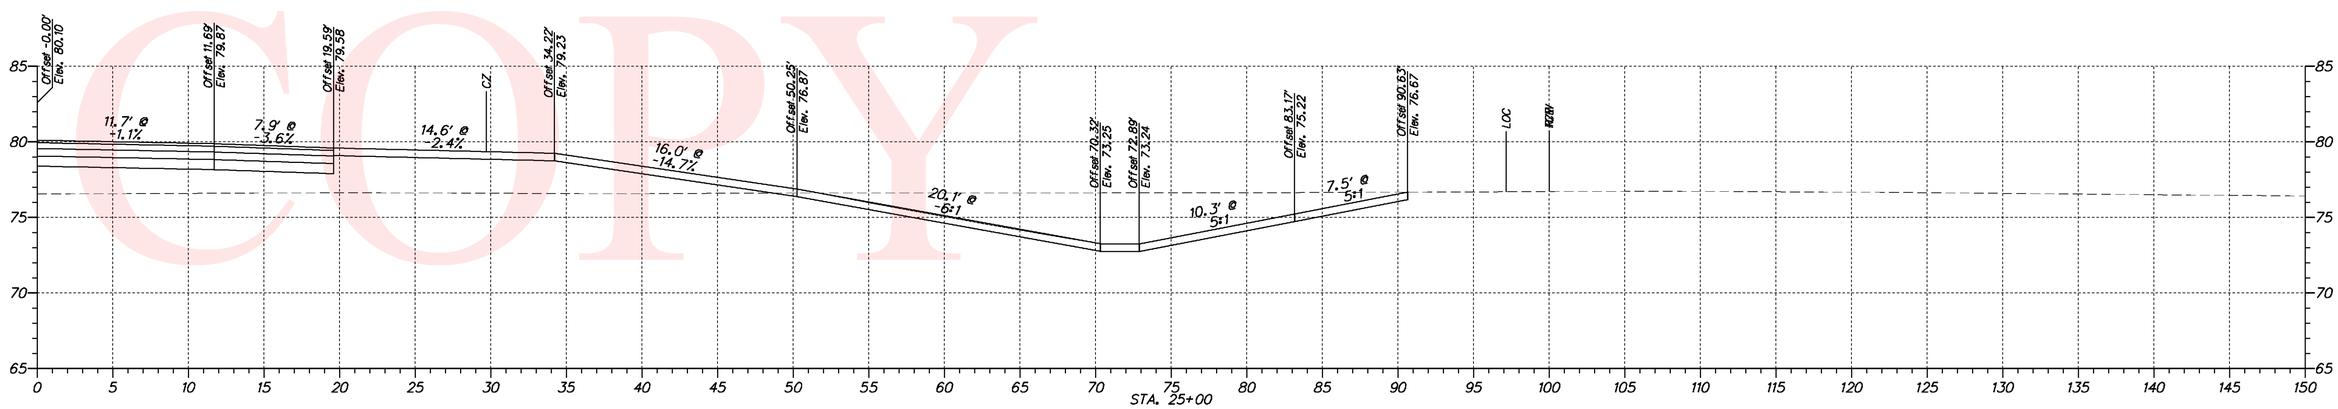

UNOFFICIAL WEBSITE COPY

DELAWARE DEPARTMENT OF TRANSPORTATION	ADDENDUMS / REVISIONS	SCALE 0 30 60 90 FEET	N412A, HYETTS CORNER ROAD TO LOREWOOD GROVE ROAD	CONTRACT T200912001	BRIDGE NO. N/A	CROSS SECTIONS	SHEET NO. 6
				COUNTY NEW CASTLE	DESIGNED BY: SHB		TOTAL SHTS. 57
					CHECKED BY: JKL		

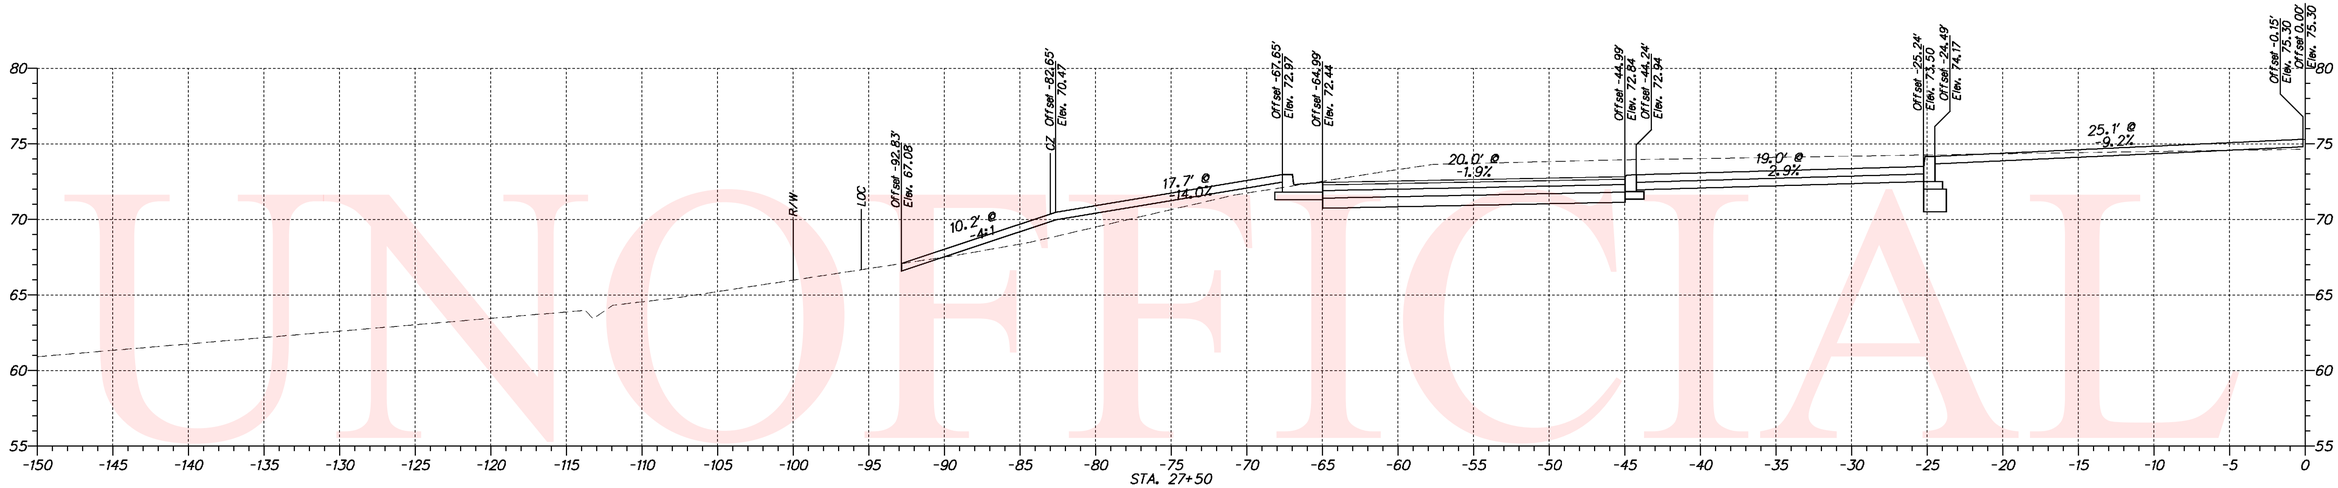

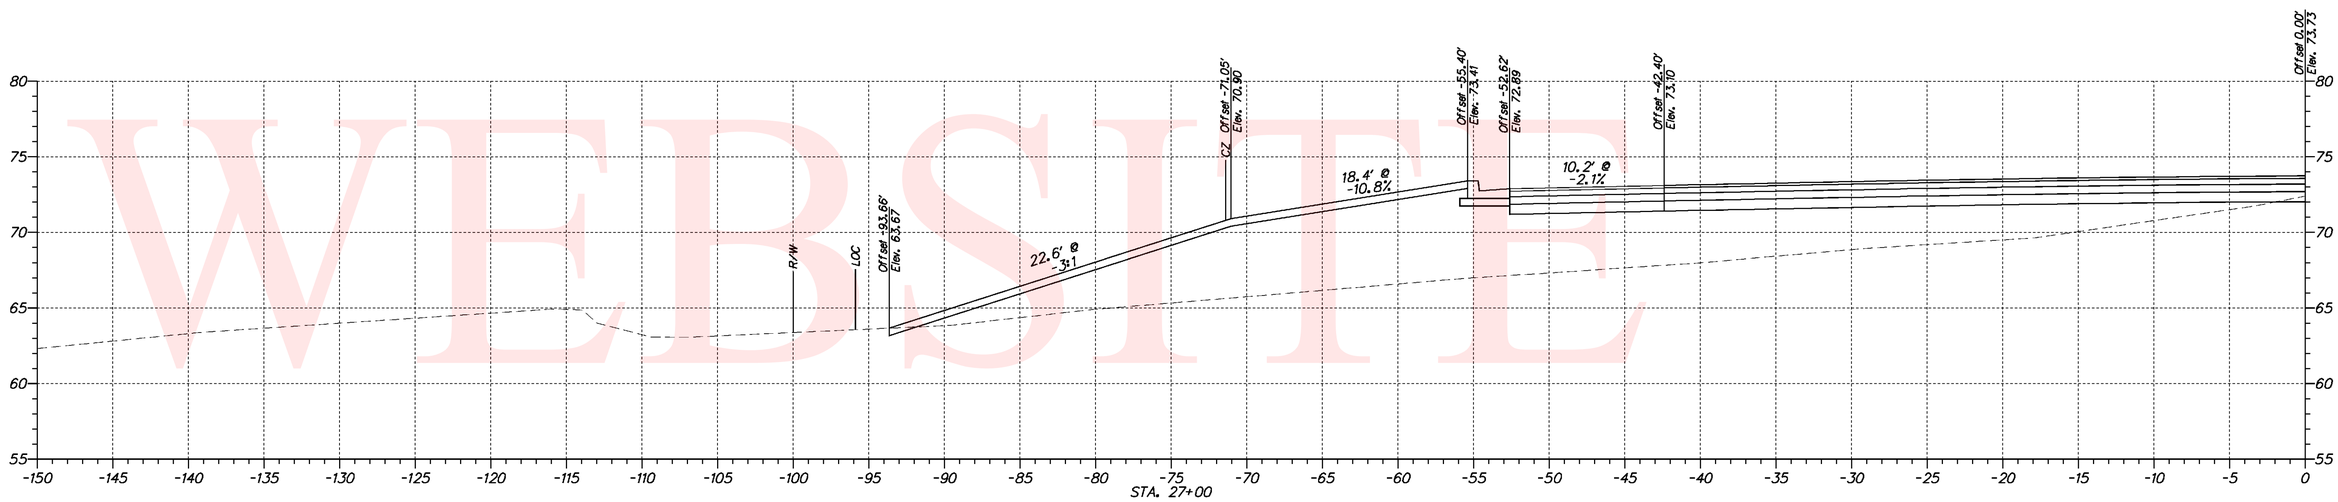

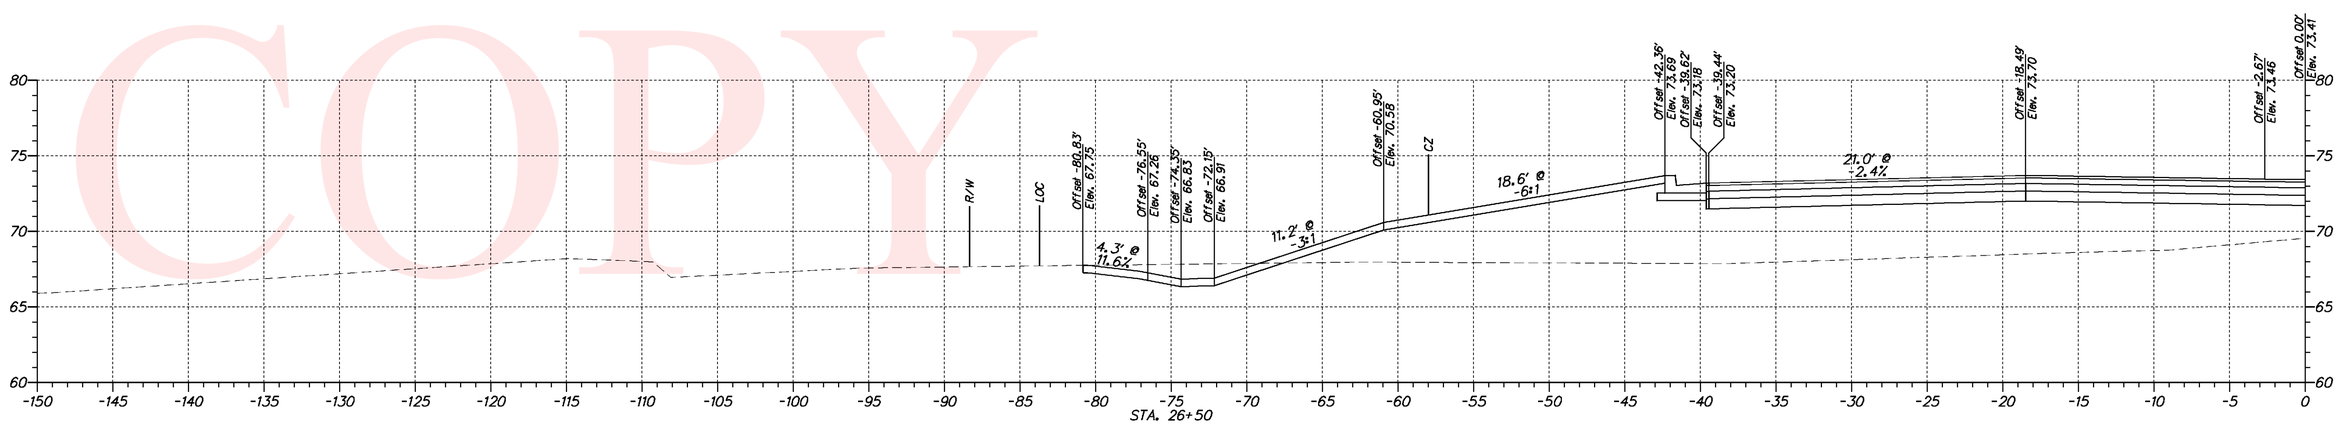

UNOFFICIAL WEBSITE COPY

DELAWARE DEPARTMENT OF TRANSPORTATION	ADDENDUMS / REVISIONS	SCALE 0 30 60 90 FEET	N412A, HYETTS CORNER ROAD TO LOREWOOD GROVE ROAD	CONTRACT T200912001	BRIDGE NO. N/A	CROSS SECTIONS	SHEET NO. 7
				COUNTY NEW CASTLE	DESIGNED BY: SHB		TOTAL SHTS. 57
					CHECKED BY: JKL		

UNOFFICIAL WEBSITE COPY

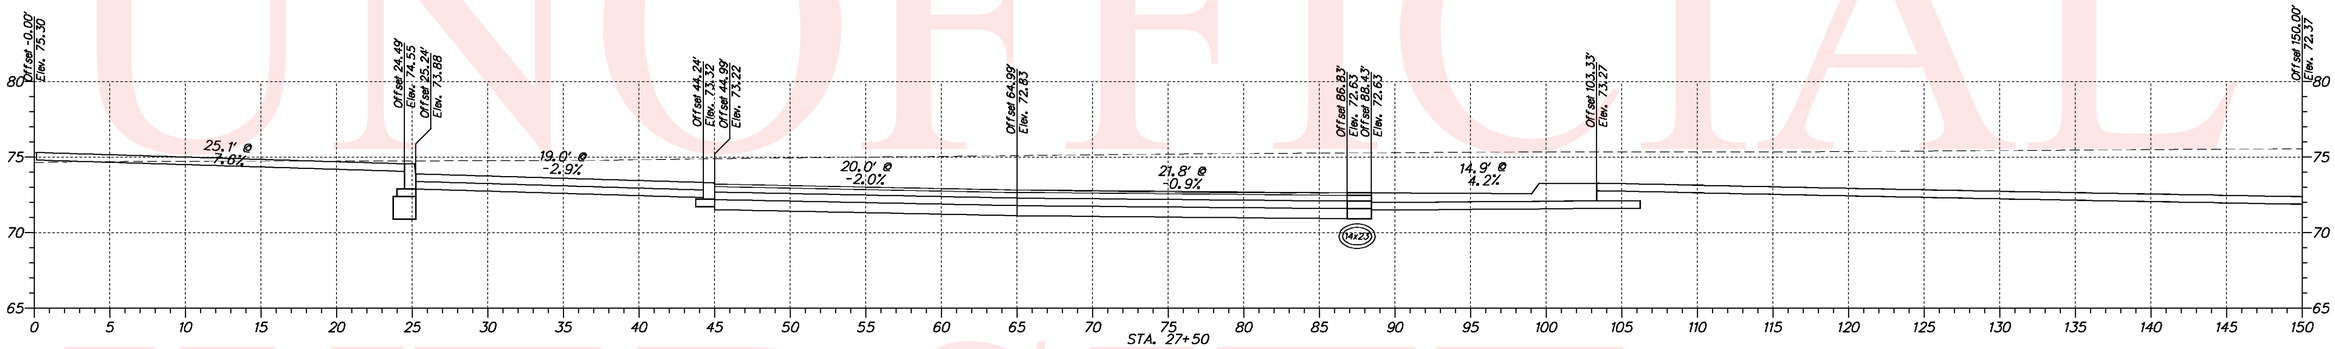

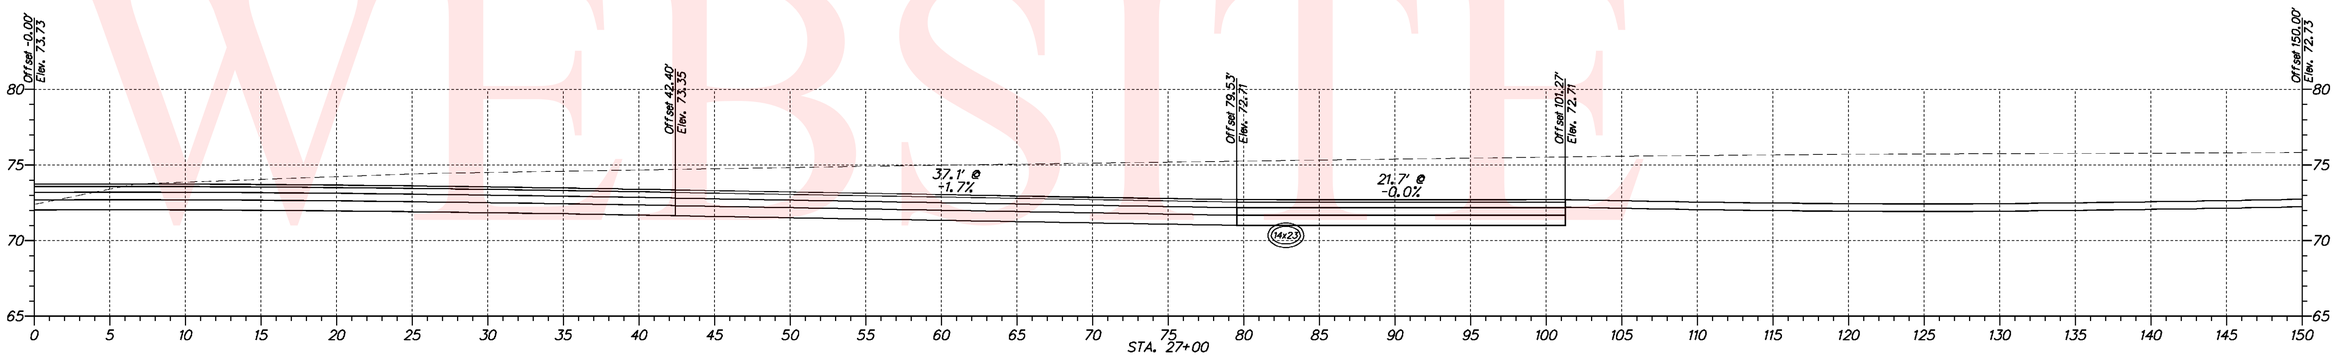

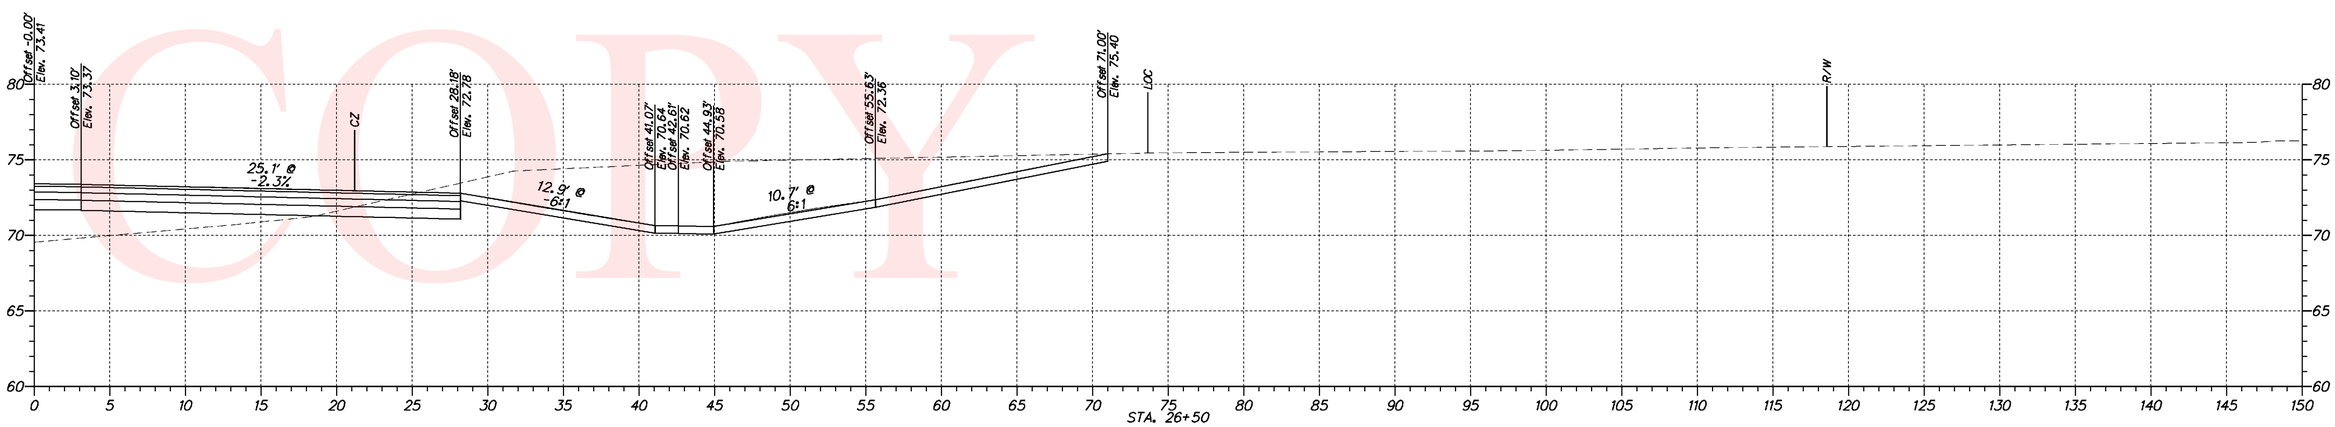

DELAWARE DEPARTMENT OF TRANSPORTATION	ADDENDUMS / REVISIONS	SCALE 0 30 60 90 FEET	N412A, HYETTS CORNER ROAD TO LOREWOOD GROVE ROAD	CONTRACT T200912001	BRIDGE NO. N/A	CROSS SECTIONS	SHEET NO. 8
				COUNTY NEW CASTLE	DESIGNED BY: SHB		TOTAL SHTS. 57
					CHECKED BY: JKL		

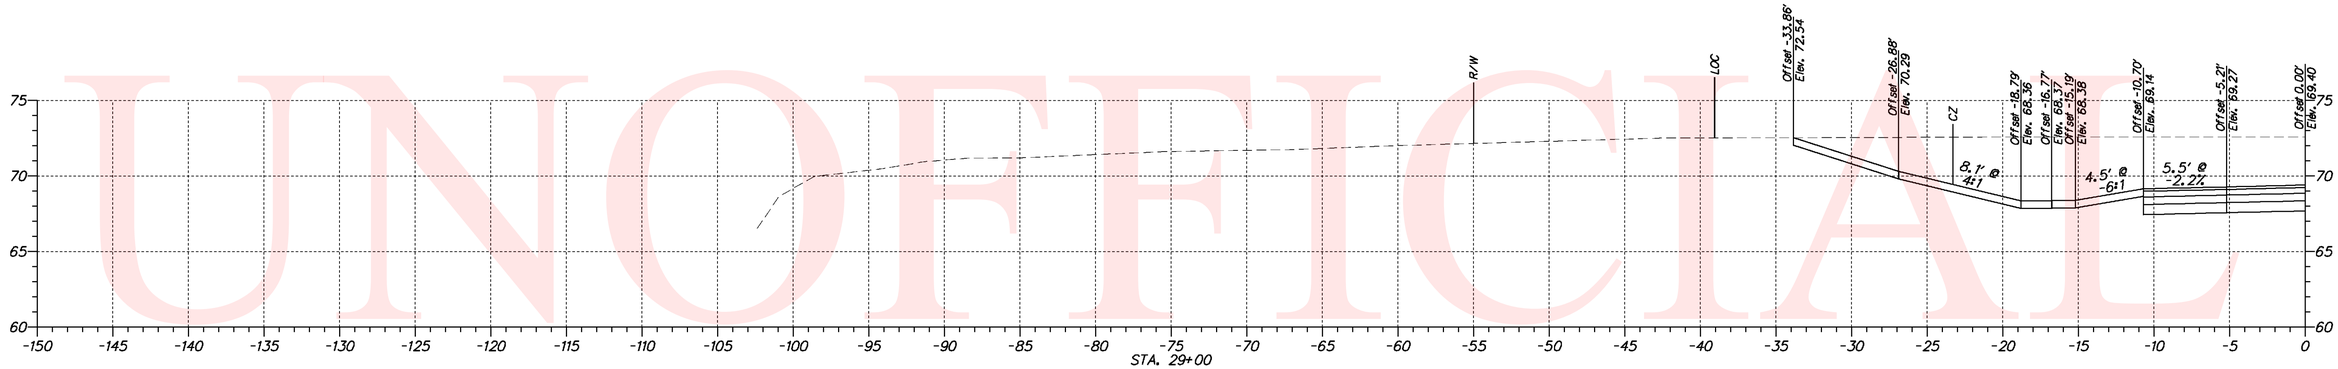

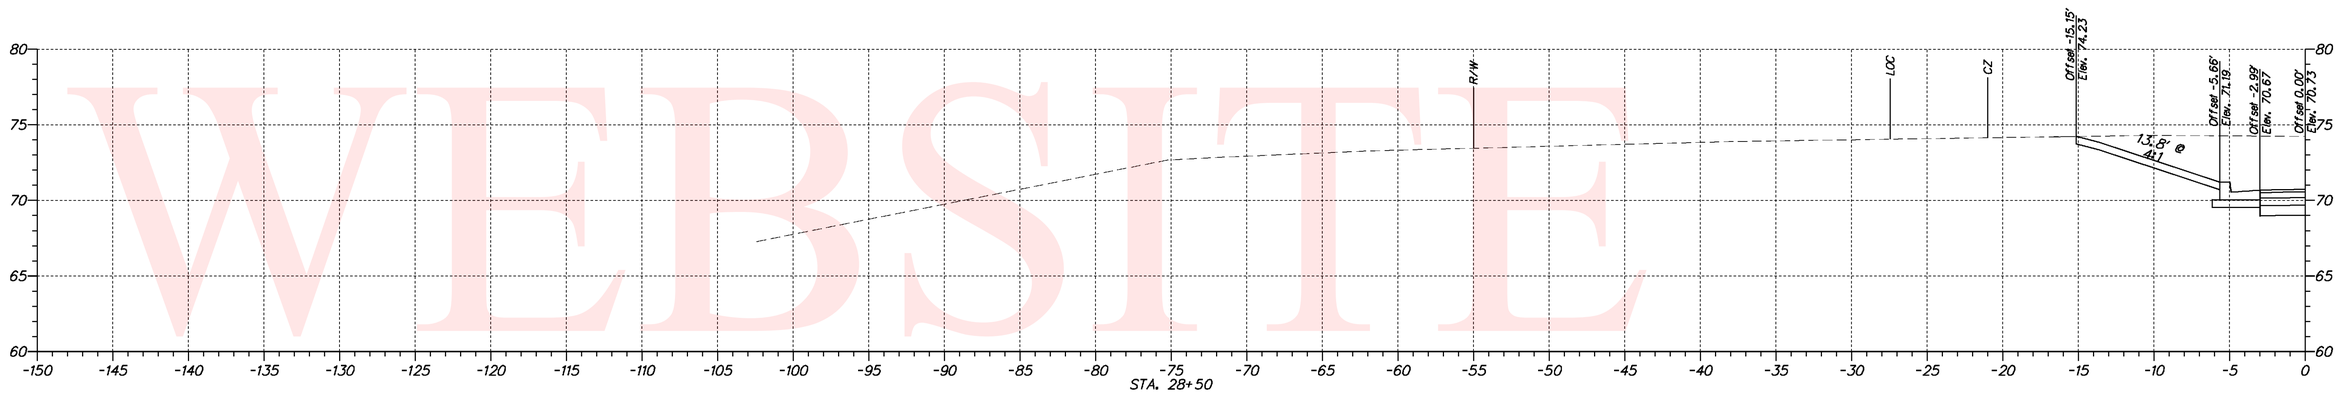

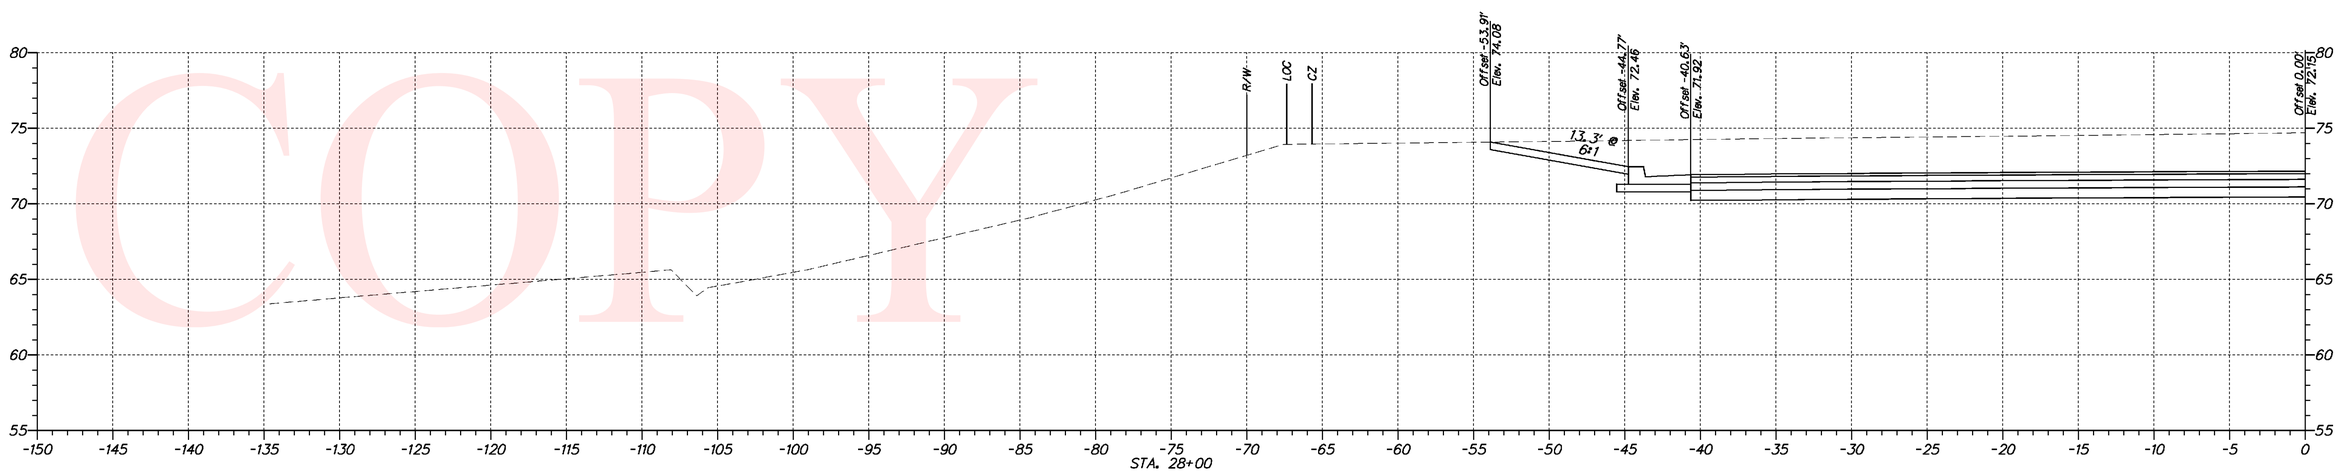

UNOFFICIAL WEBSITE COPY

DELAWARE DEPARTMENT OF TRANSPORTATION	ADDENDUMS / REVISIONS	SCALE 0 30 60 90 FEET	N412A, HYETTS CORNER ROAD TO LOREWOOD GROVE ROAD	CONTRACT T200912001 / COUNTY NEW CASTLE	BRIDGE NO. N/A / DESIGNED BY: SHB / CHECKED BY: JKL	CROSS SECTIONS	SHEET NO. 9 / TOTAL SHTS. 57

UNOFFICIAL WEBSITE COPY

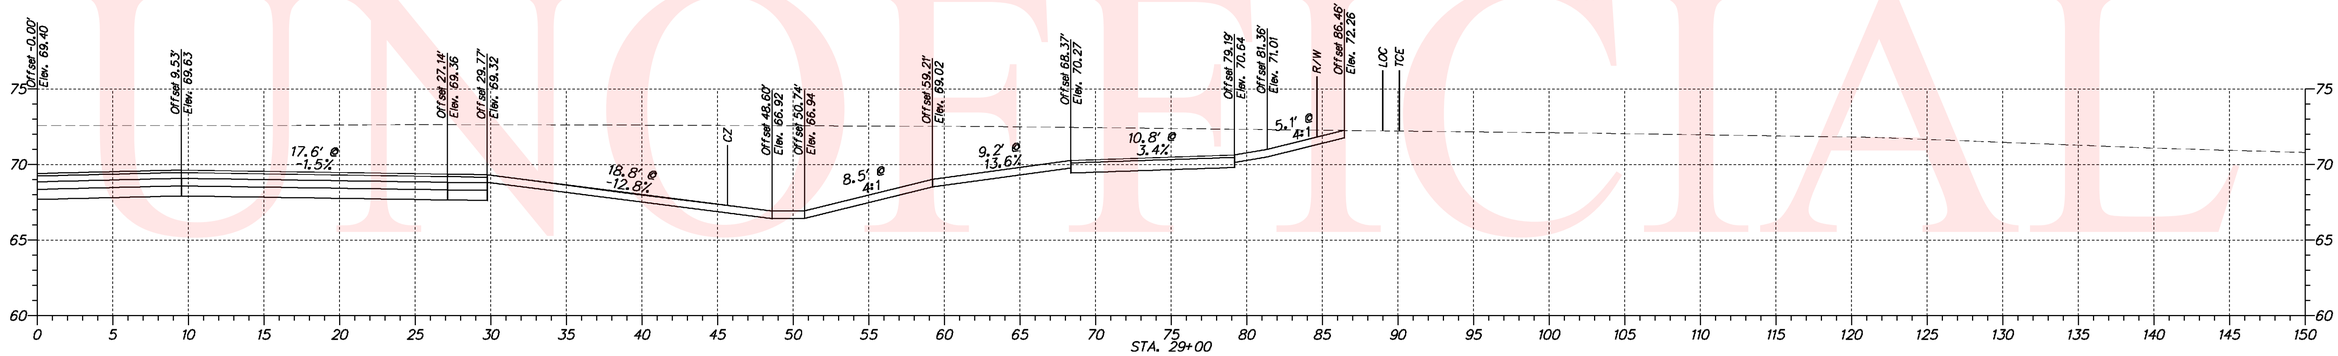

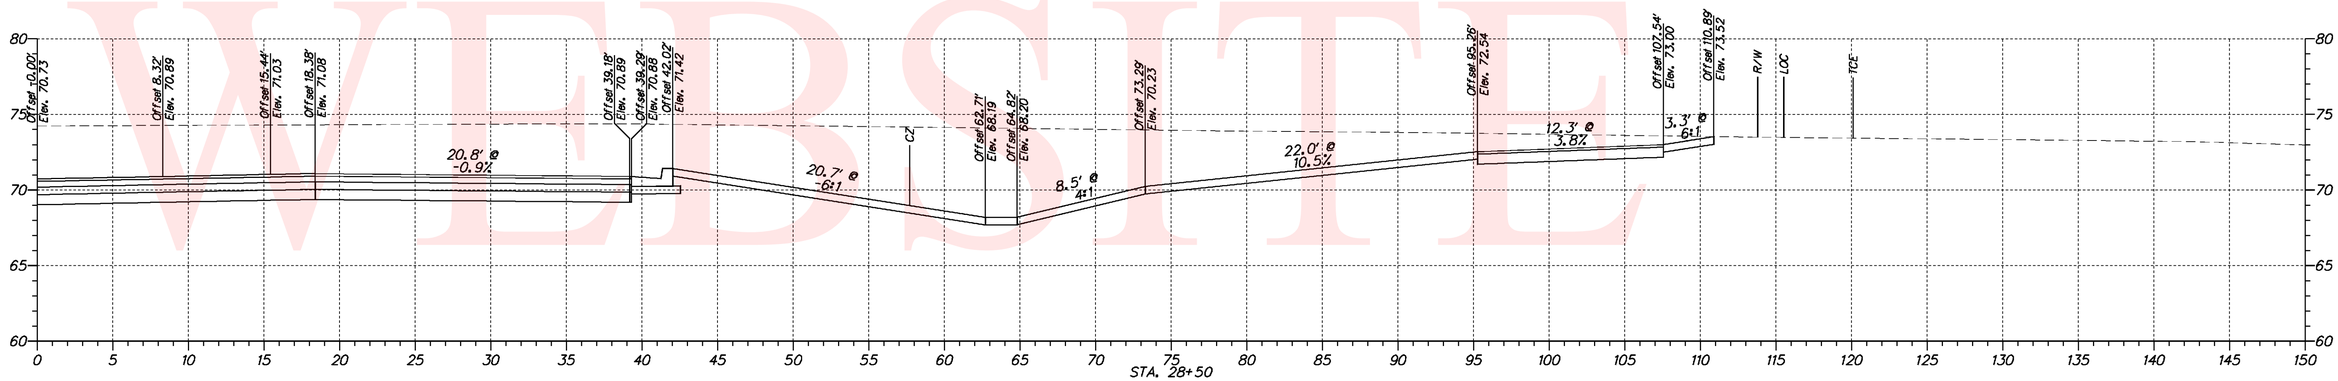

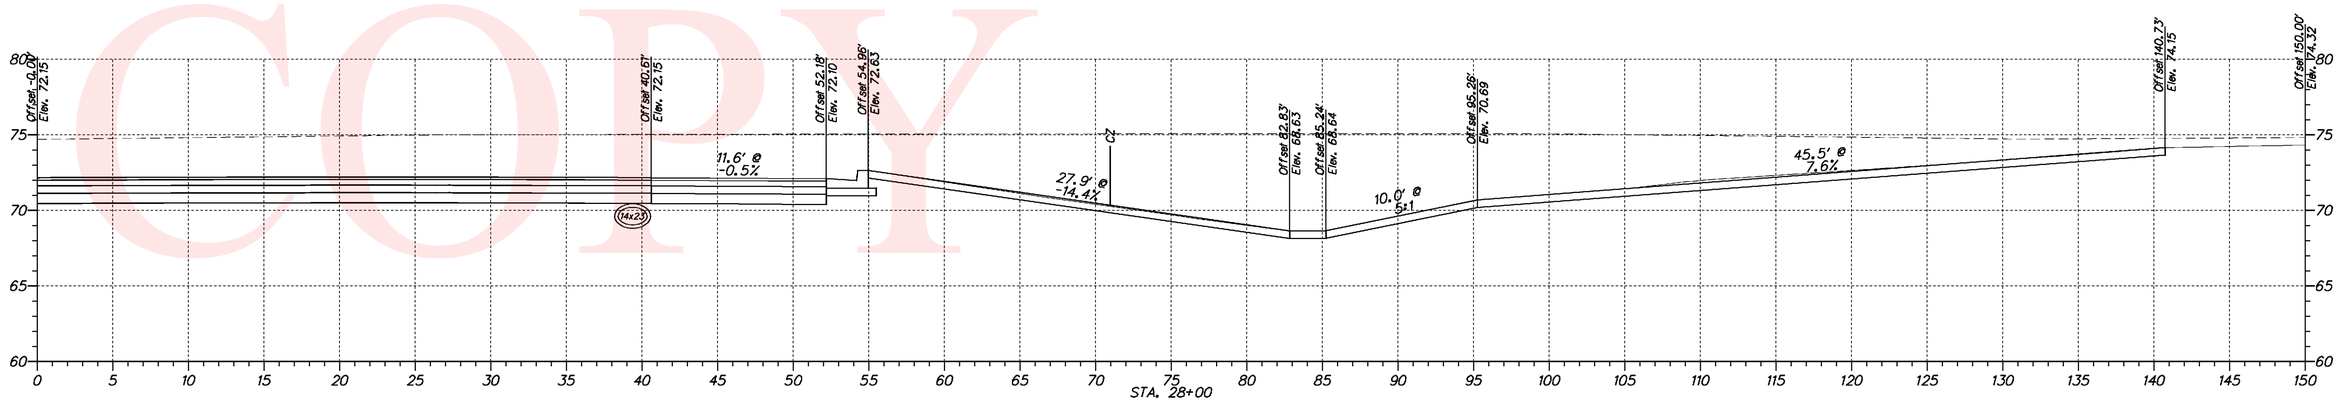

DELAWARE DEPARTMENT OF TRANSPORTATION

ADDENDUMS / REVISIONS

SCALE 0 30 60 90 FEET

N412A, HYETTS CORNER ROAD TO LOREWOOD GROVE ROAD

CONTRACT	BRIDGE NO.	N/A
T200912001	DESIGNED BY: SHB	
COUNTY	CHECKED BY: JKL	
NEW CASTLE		

CROSS SECTIONS

SHEET NO.
10
TOTAL SHTS.
57

UNOFFICIAL WEBSITE COPY

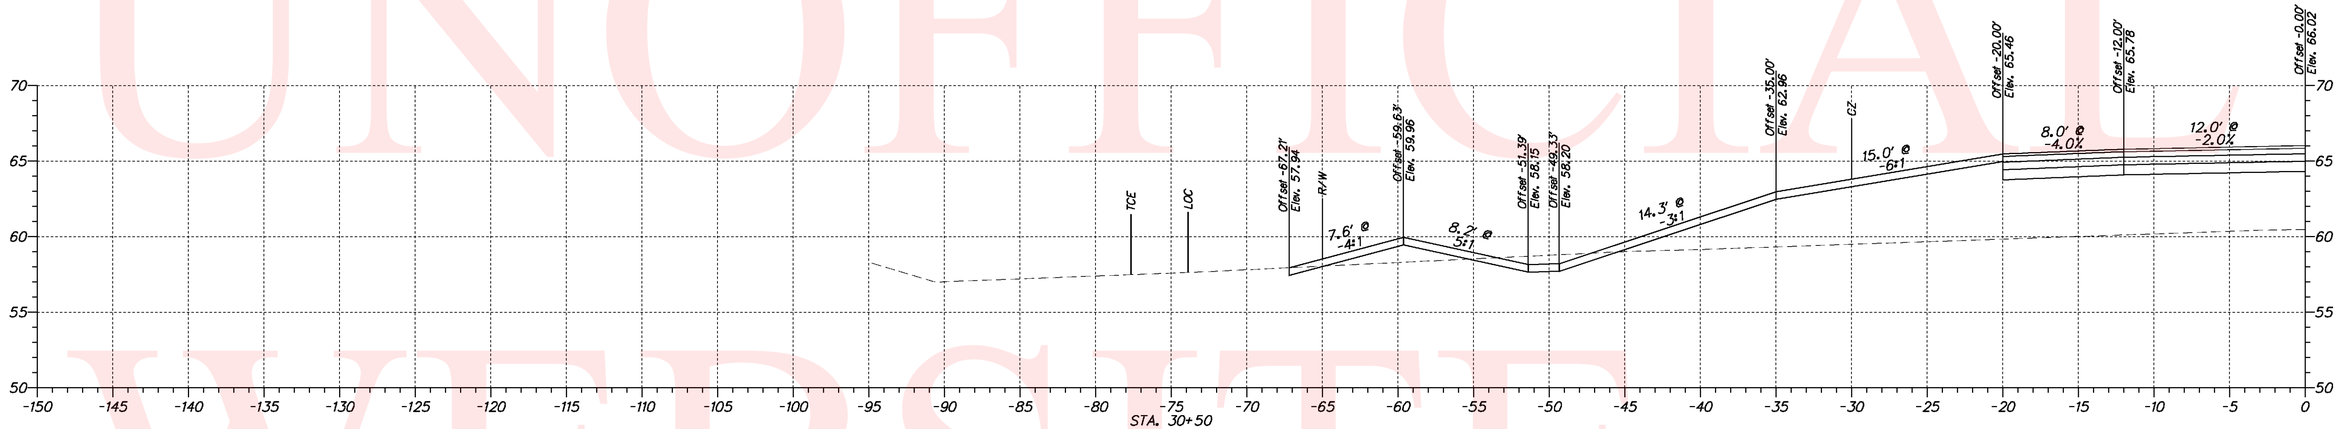

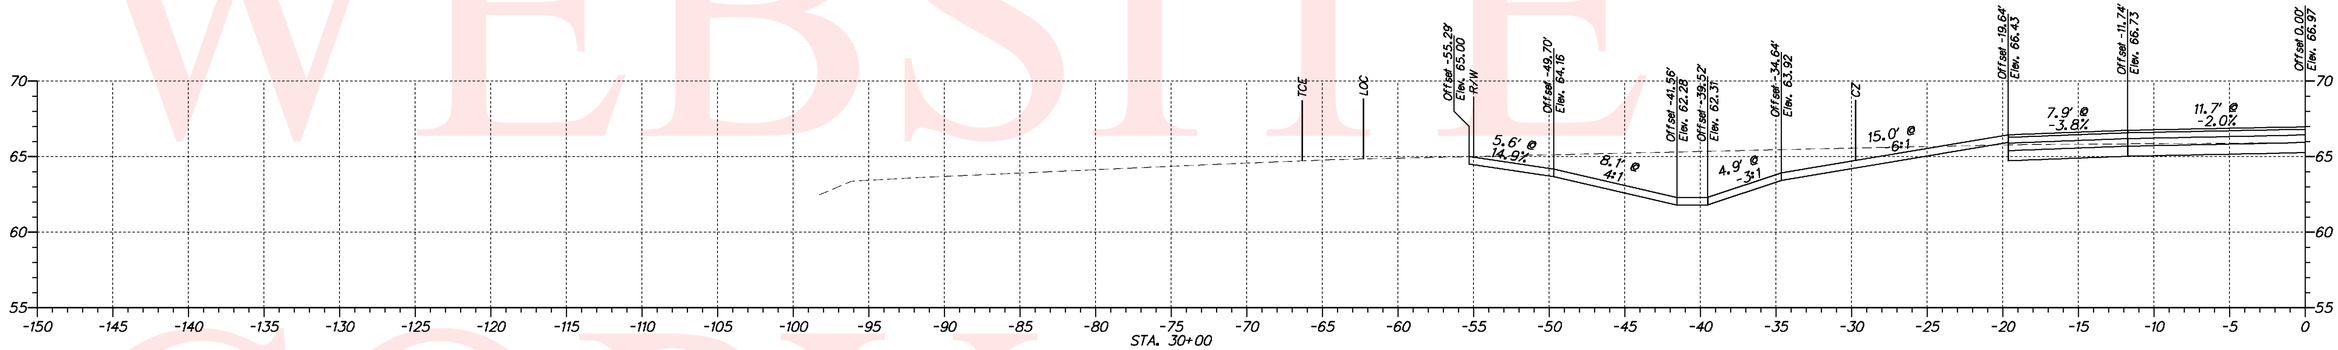

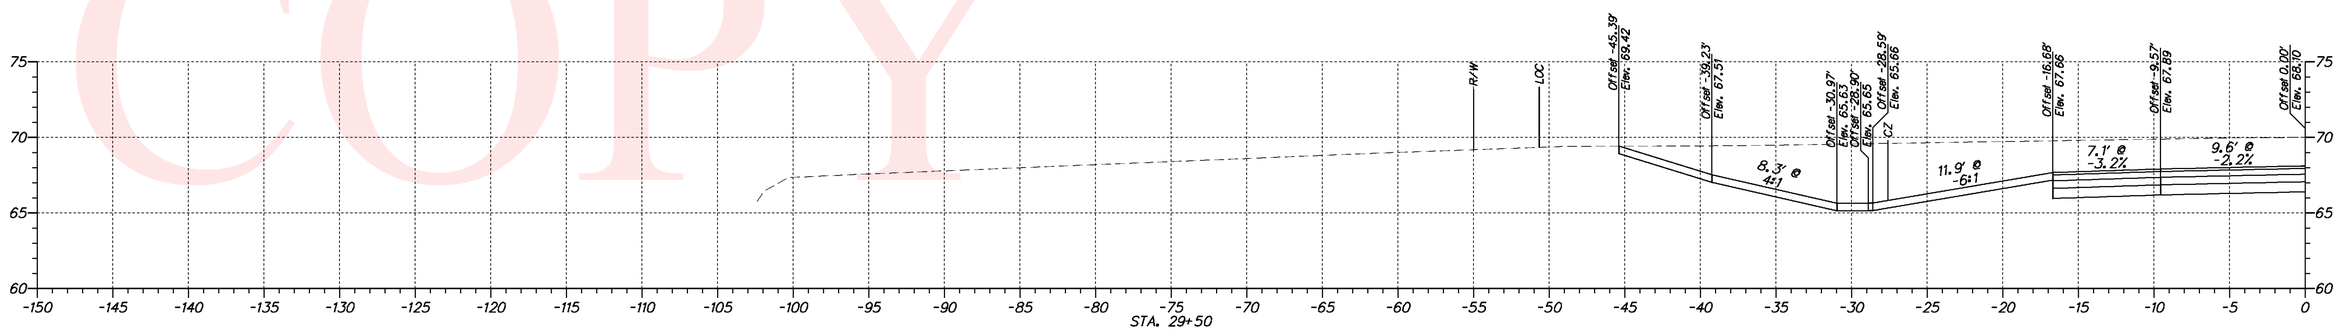

DELAWARE DEPARTMENT OF TRANSPORTATION	ADDENDUMS / REVISIONS	SCALE 0 30 60 90 FEET	N412A, HYETTS CORNER ROAD TO LOREWOOD GROVE ROAD	CONTRACT T200912001	BRIDGE NO. N/A	CROSS SECTIONS	SHEET NO. 11
				COUNTY NEW CASTLE	DESIGNED BY: SHB		TOTAL SHTS. 57
					CHECKED BY: JKL		

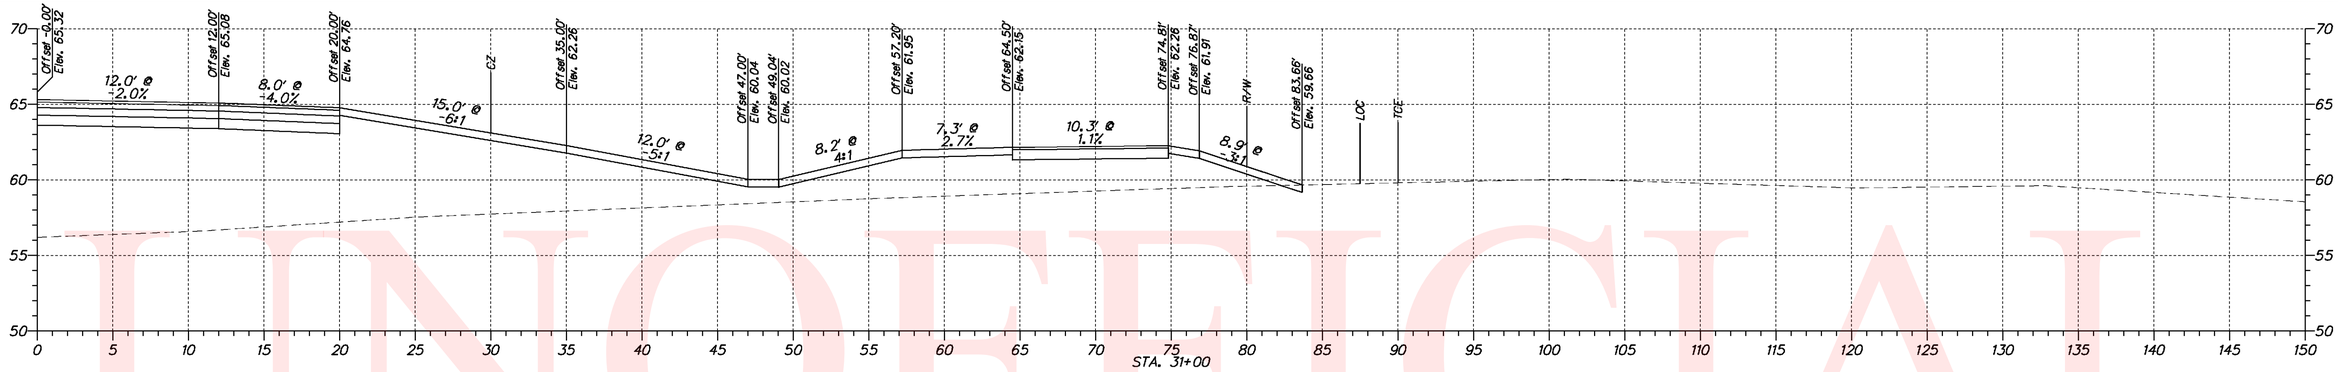

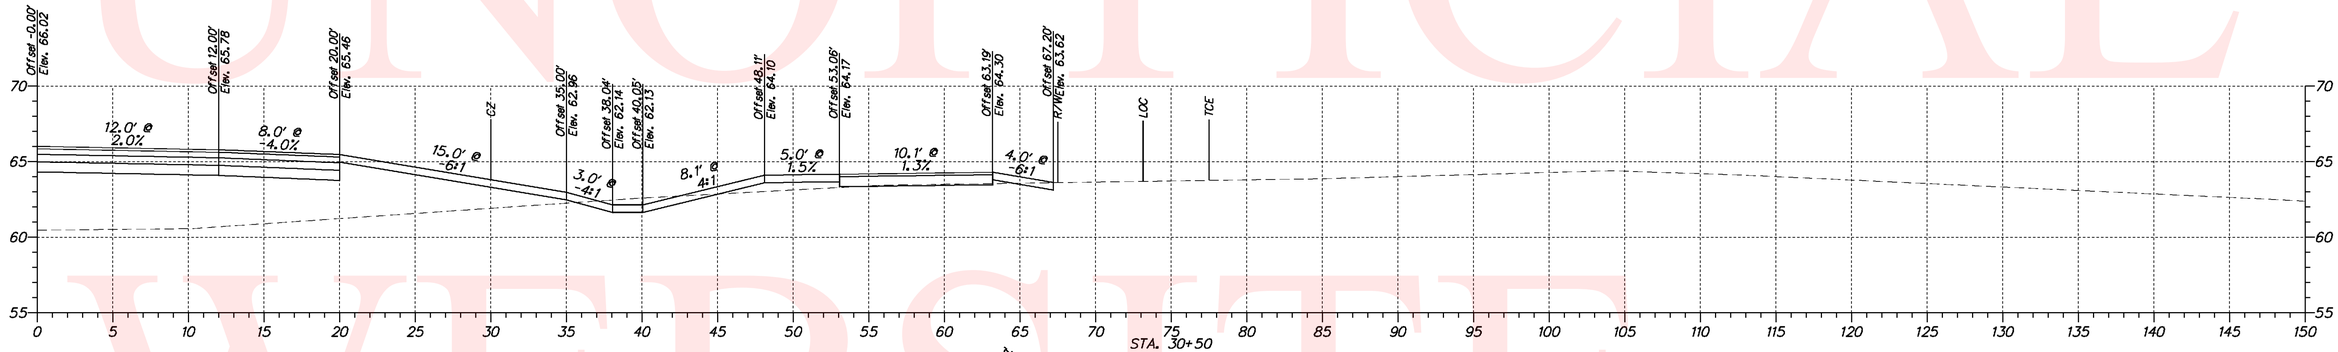

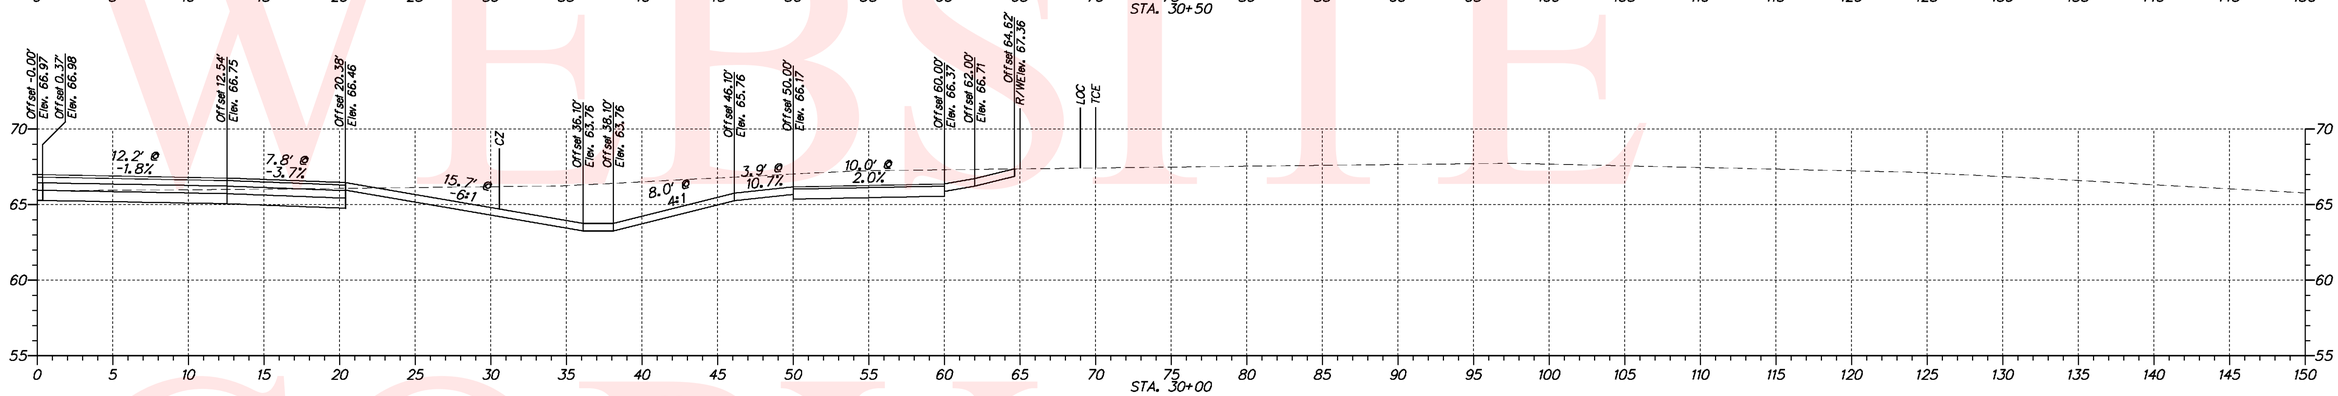

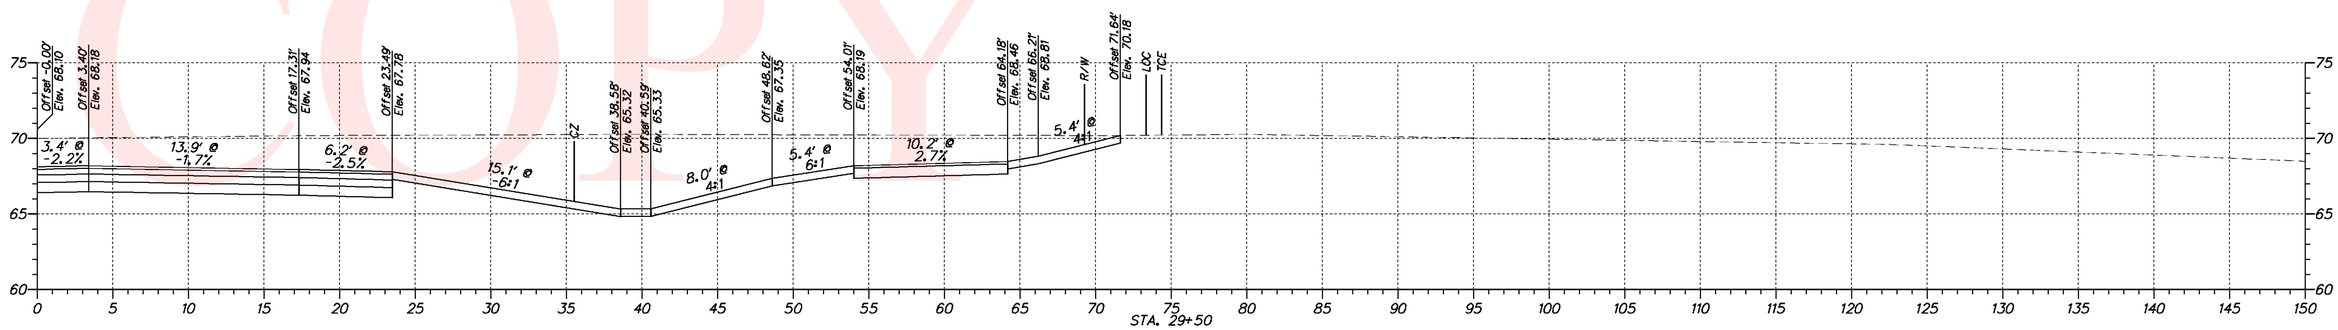

UNOFFICIAL WEBSITE COPY

DELAWARE DEPARTMENT OF TRANSPORTATION	ADDENDUMS / REVISIONS	SCALE 0 30 60 90 FEET	N412A, HYETTS CORNER ROAD TO LOREWOOD GROVE ROAD	CONTRACT T200912001 / COUNTY NEW CASTLE	BRIDGE NO. N/A / DESIGNED BY: SHB / CHECKED BY: JKL	CROSS SECTIONS	SHEET NO. 12 / TOTAL SHTS. 57

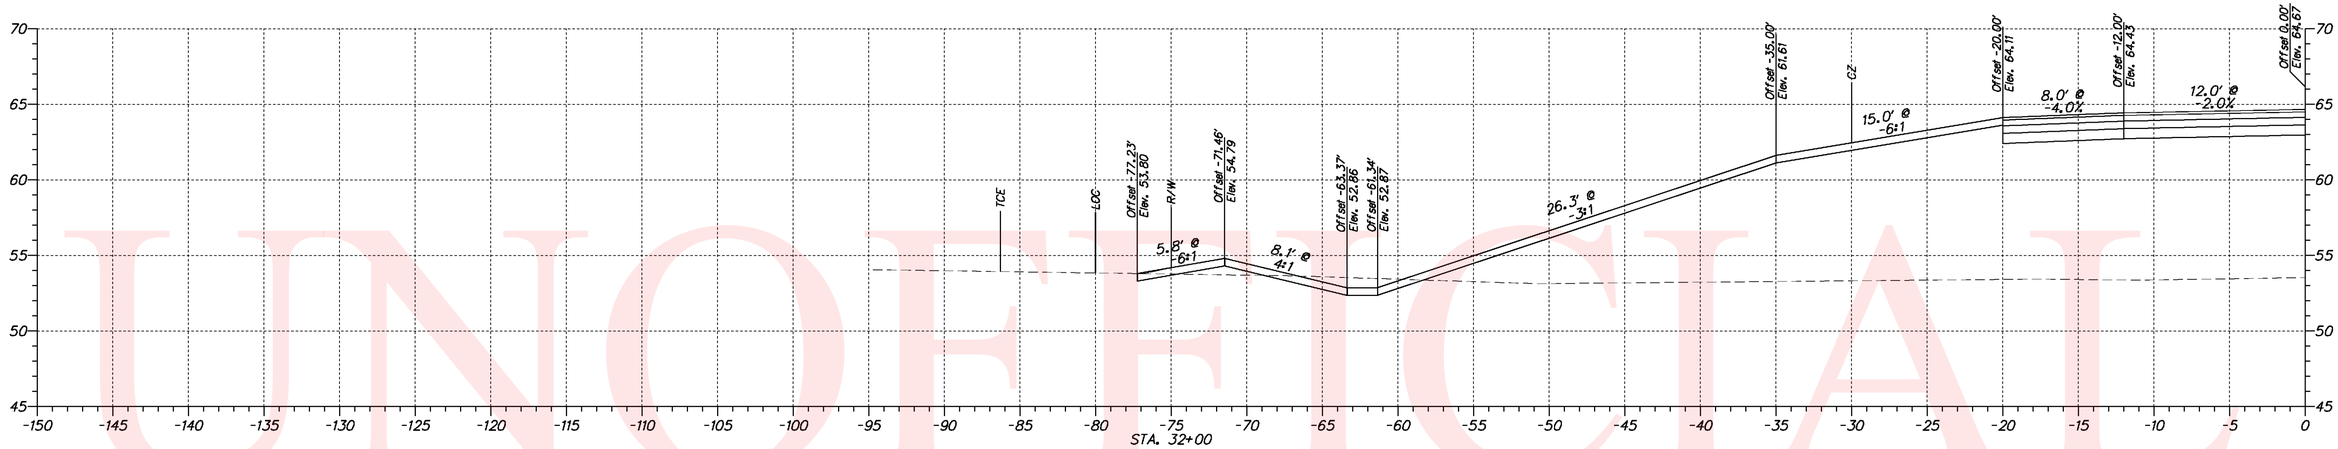

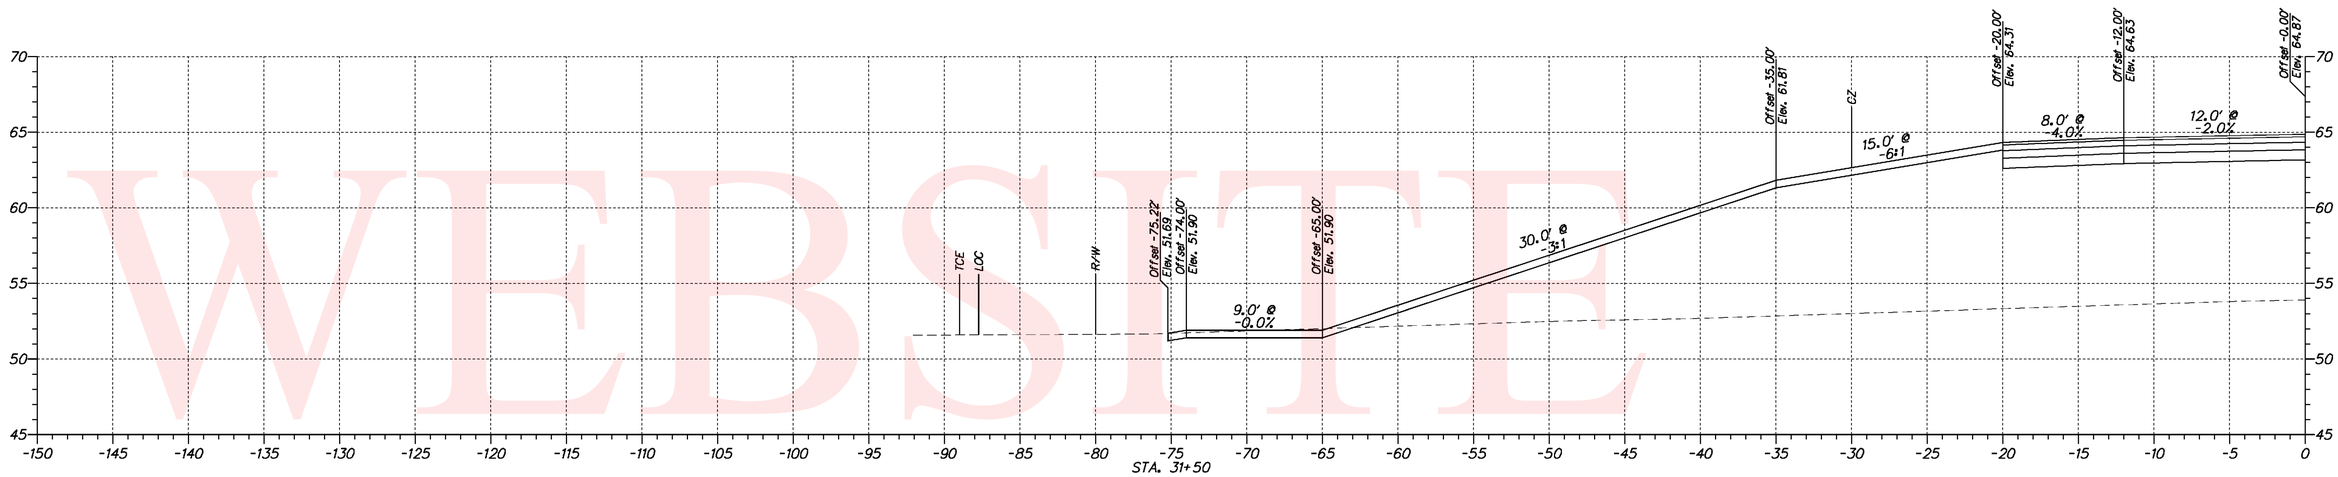

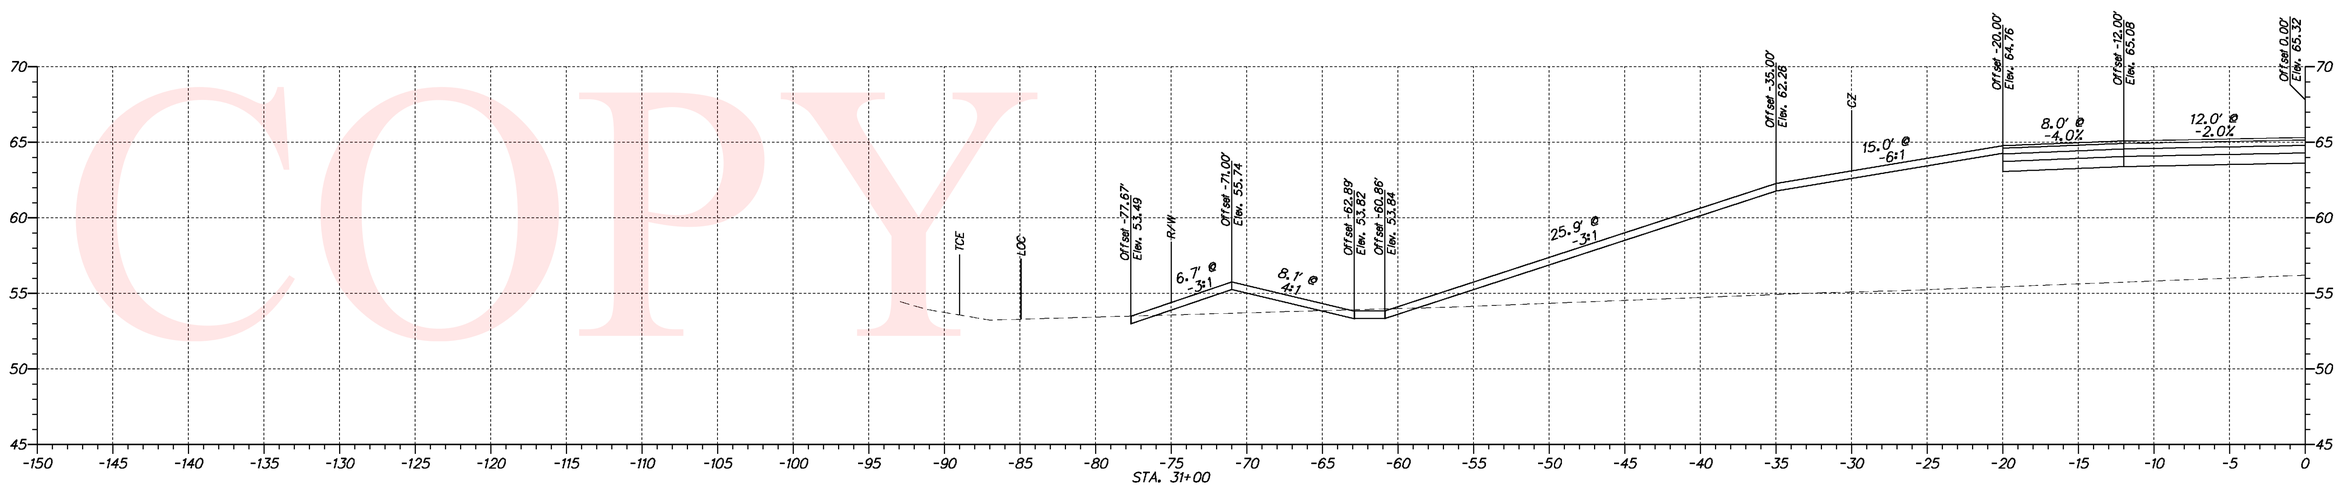

UNOFFICIAL WEBSITE COPY

DELAWARE DEPARTMENT OF TRANSPORTATION	ADDENDUMS / REVISIONS	SCALE 0 30 60 90 FEET	N412A, HYETTS CORNER ROAD TO LOREWOOD GROVE ROAD	CONTRACT T200912001	BRIDGE NO. N/A	CROSS SECTIONS	SHEET NO. 13
				COUNTY NEW CASTLE	DESIGNED BY: SHB		TOTAL SHTS. 57
					CHECKED BY: JKL		

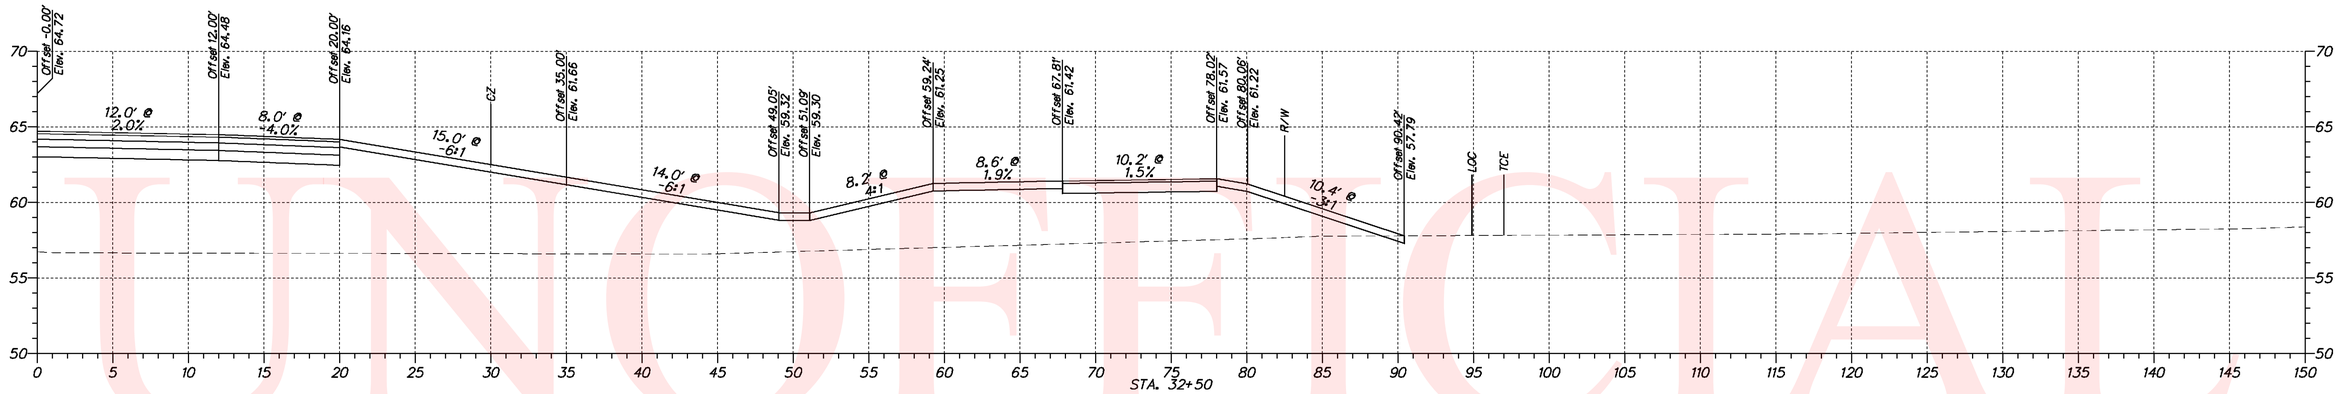

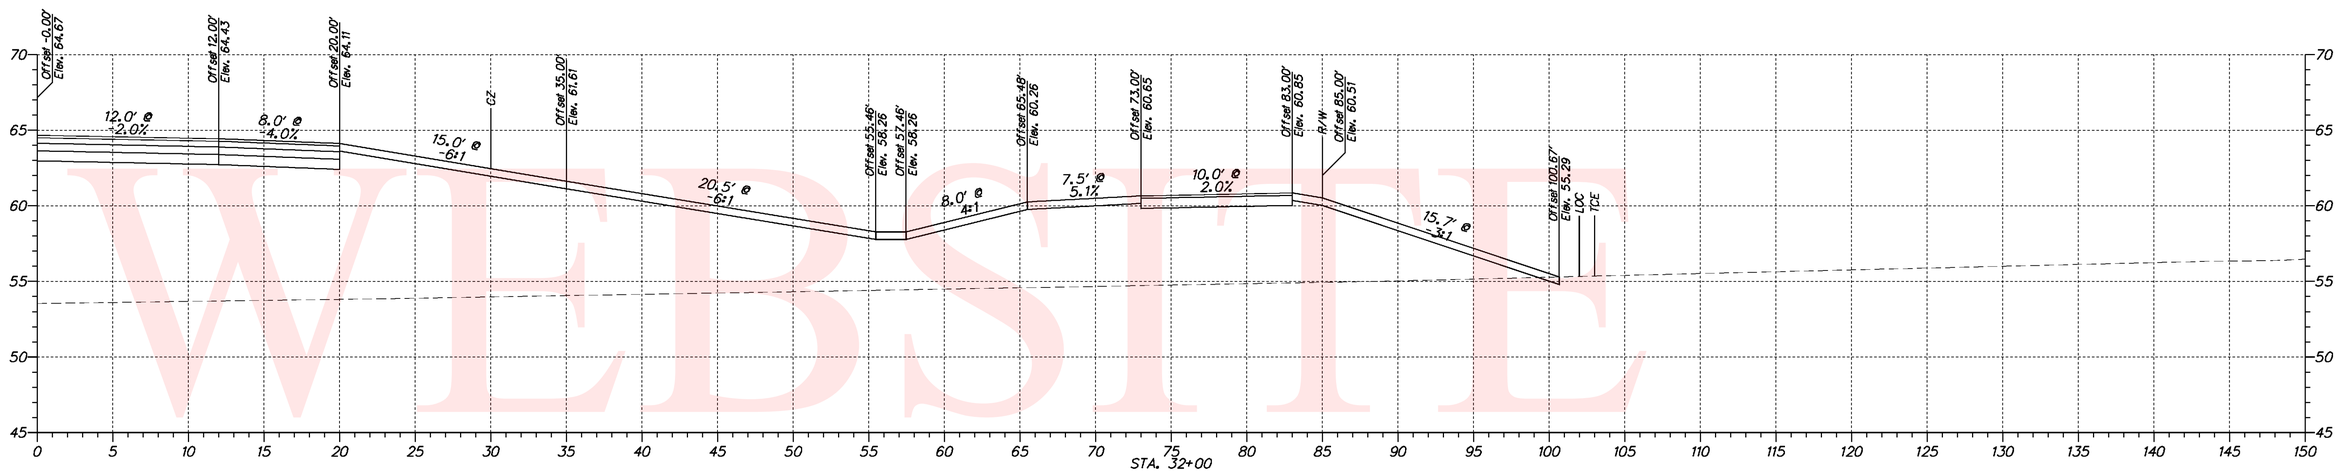

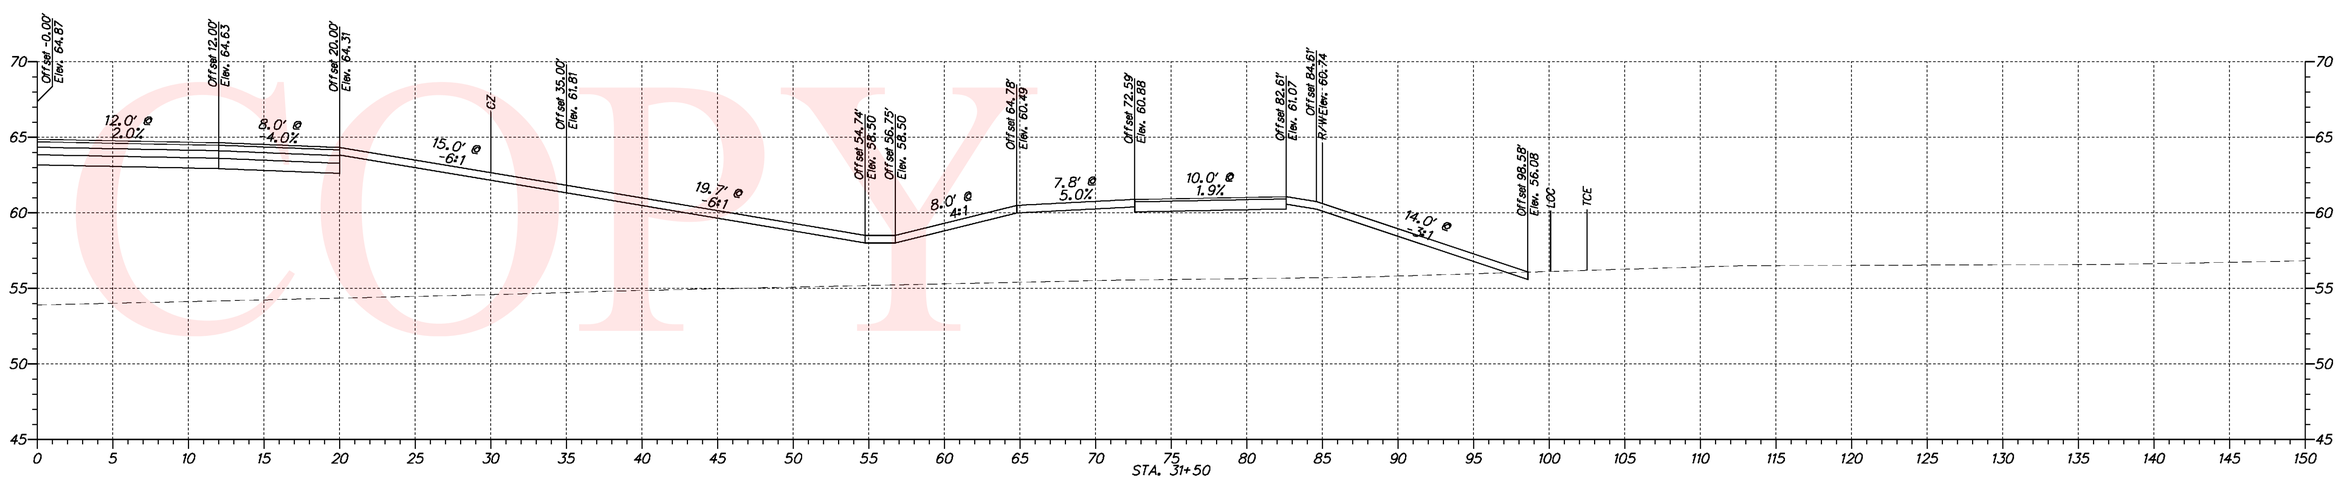

UNOFFICIAL WEBSITE COPY

DELAWARE DEPARTMENT OF TRANSPORTATION	ADDENDUMS / REVISIONS	SCALE 0 30 60 90 FEET	N412A, HYETTS CORNER ROAD TO LOREWOOD GROVE ROAD	CONTRACT T200912001 / COUNTY NEW CASTLE	BRIDGE NO. N/A / DESIGNED BY: SHB / CHECKED BY: JKL	CROSS SECTIONS	SHEET NO. 14 / TOTAL SHTS. 57

UNOFFICIAL WEBSITE COPY

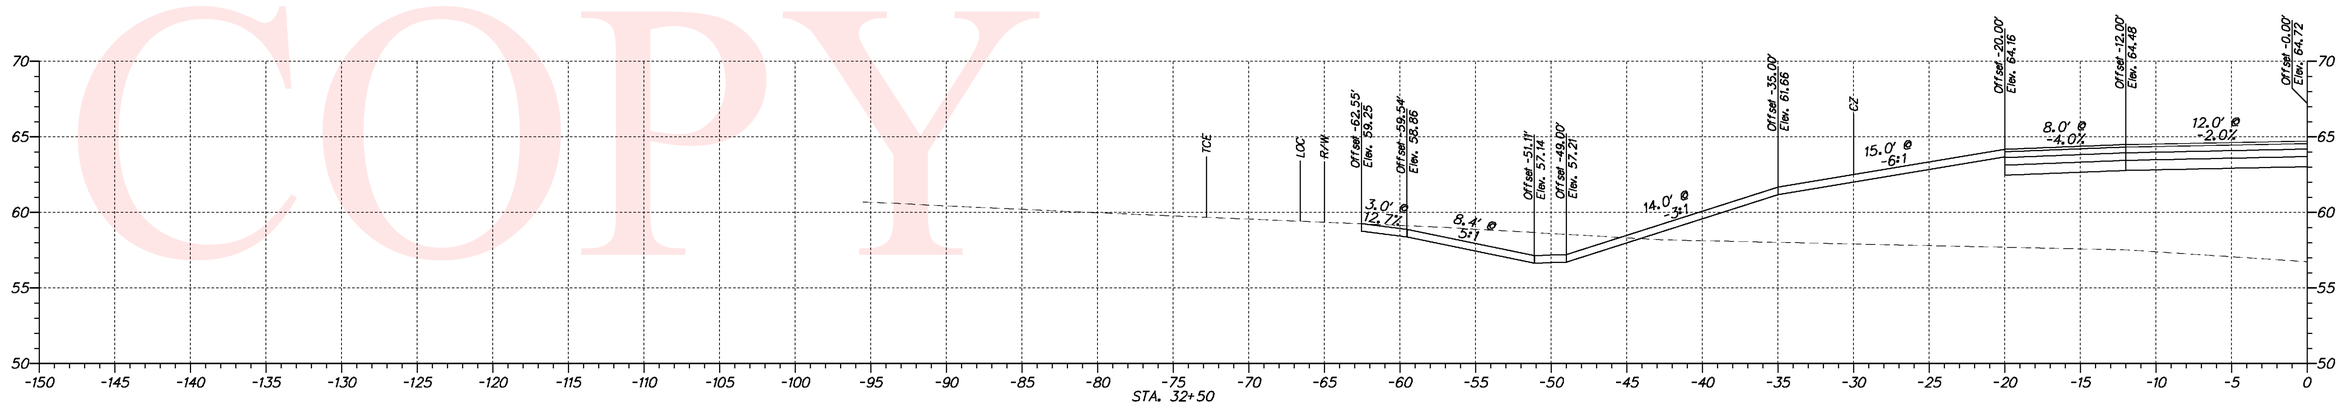

DELAWARE DEPARTMENT OF TRANSPORTATION	ADDENDUMS / REVISIONS	SCALE 0 30 60 90 FEET	N412A, HYETTS CORNER ROAD TO LOREWOOD GROVE ROAD	CONTRACT T200912001	BRIDGE NO. N/A	CROSS SECTIONS	SHEET NO. 15
				COUNTY NEW CASTLE	DESIGNED BY: SHB		TOTAL SHTS. 57
					CHECKED BY: JKL		

UNOFFICIAL WEBSITE COPY

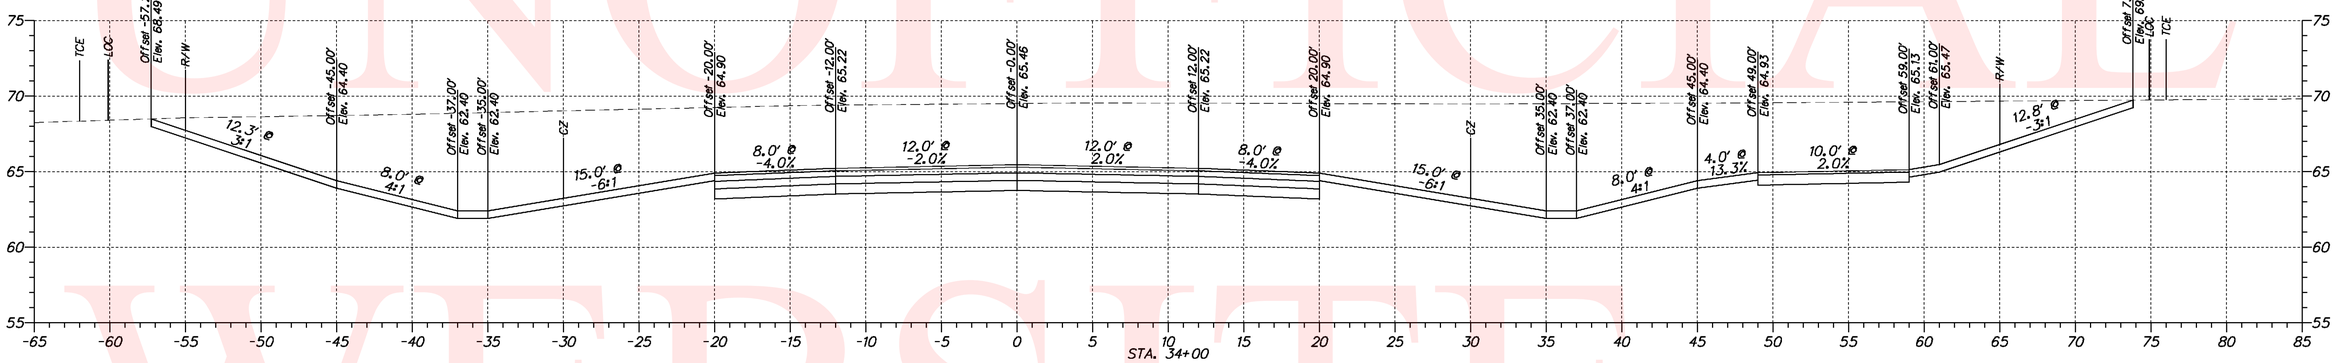

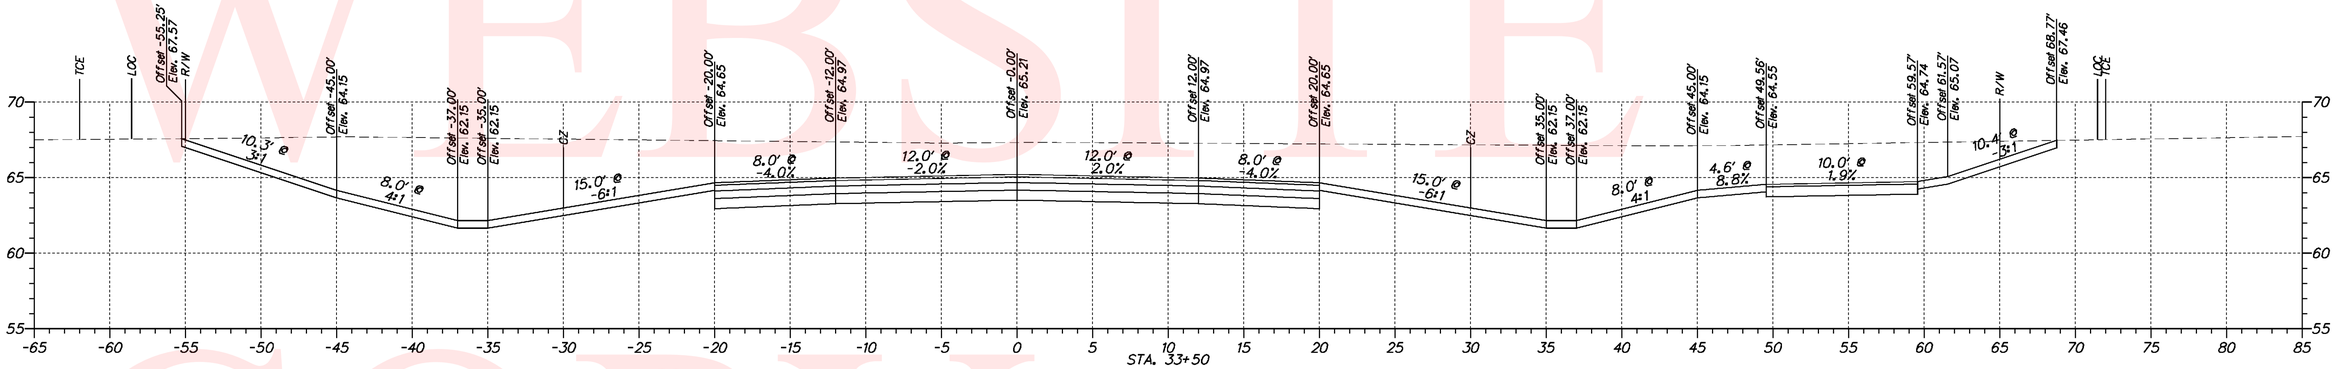

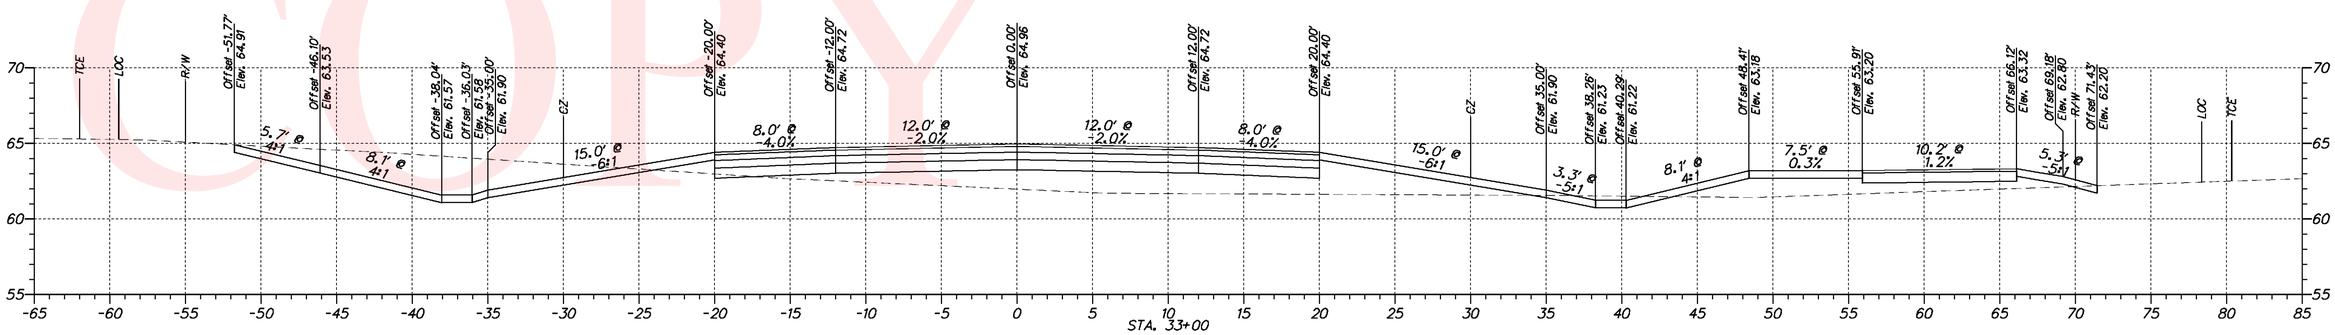

DELAWARE DEPARTMENT OF TRANSPORTATION	ADDENDUMS / REVISIONS	SCALE 0 30 60 90 FEET	**N412A, HYETTS CORNER ROAD TO LOREWOOD GROVE ROAD**	CONTRACT T200912001 / COUNTY NEW CASTLE	BRIDGE NO. **N/A** / DESIGNED BY: SHB / CHECKED BY: JKL	**CROSS SECTIONS**	SHEET NO. 16 / TOTAL SHTS. 57

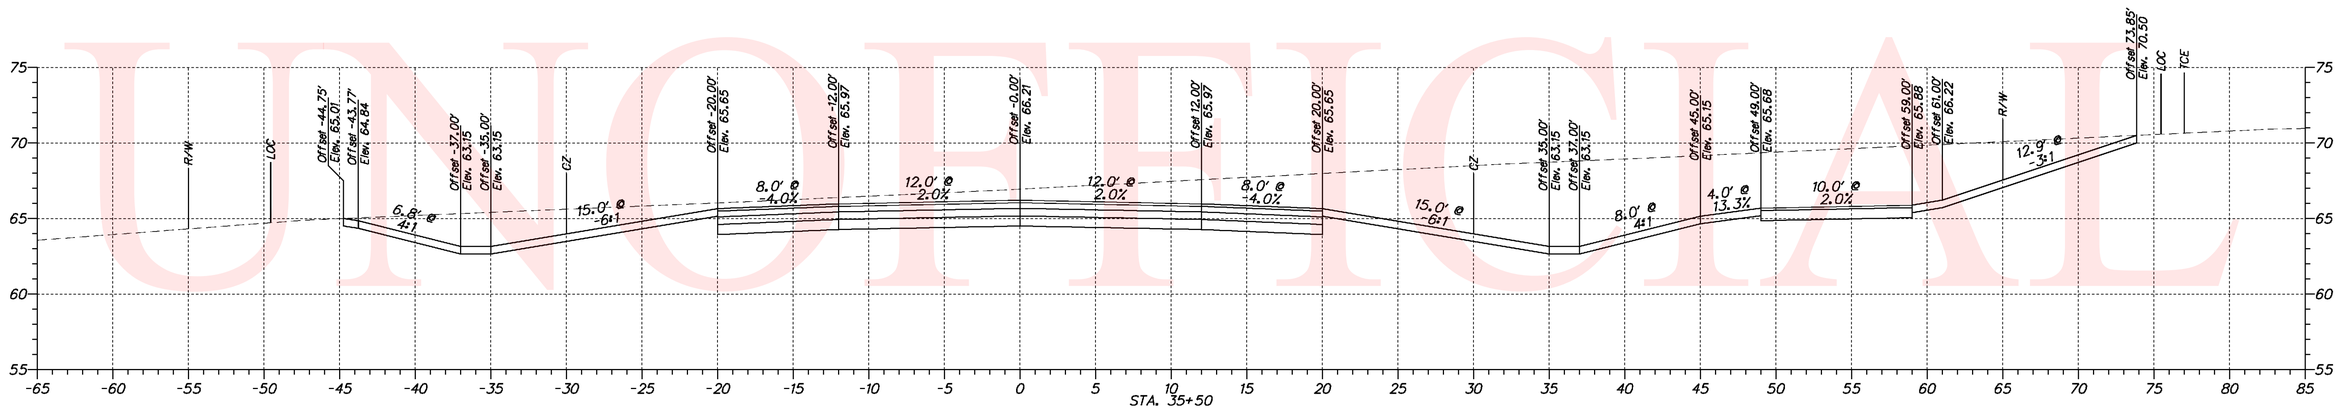

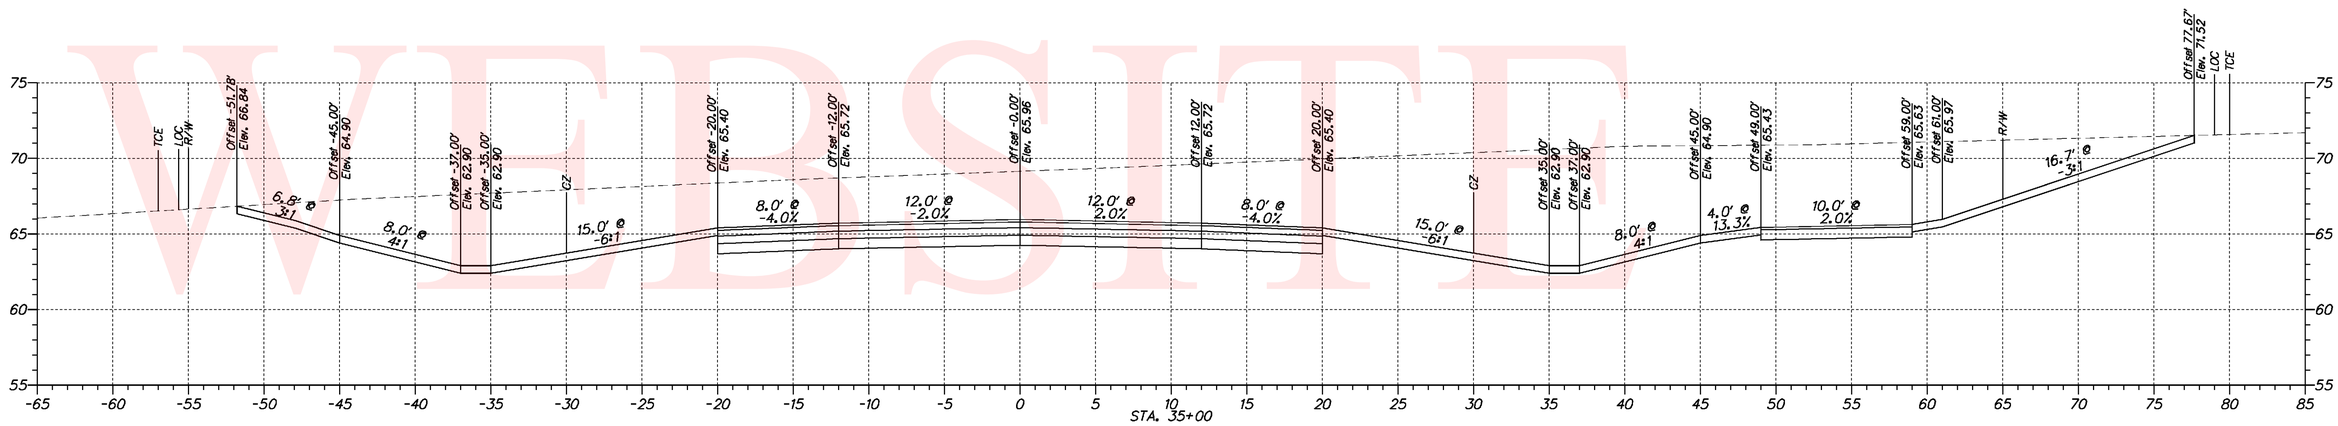

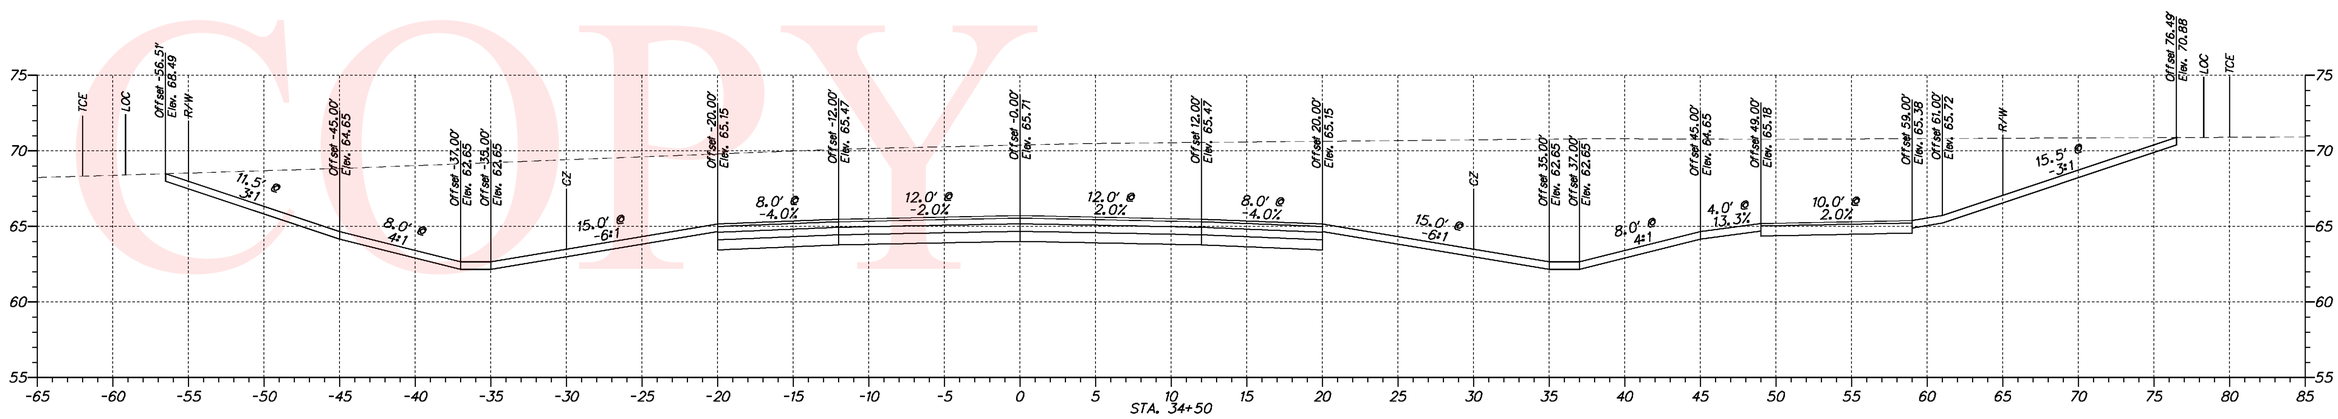

UNOFFICIAL WEBSITE COPY

DELAWARE DEPARTMENT OF TRANSPORTATION	ADDENDUMS / REVISIONS	SCALE 0 30 60 90 FEET	N412A, HYETTS CORNER ROAD TO LOREWOOD GROVE ROAD	CONTRACT T200912001 / COUNTY NEW CASTLE	BRIDGE NO. N/A / DESIGNED BY: SHB / CHECKED BY: JKL	CROSS SECTIONS	SHEET NO. 17 / TOTAL SHTS. 57

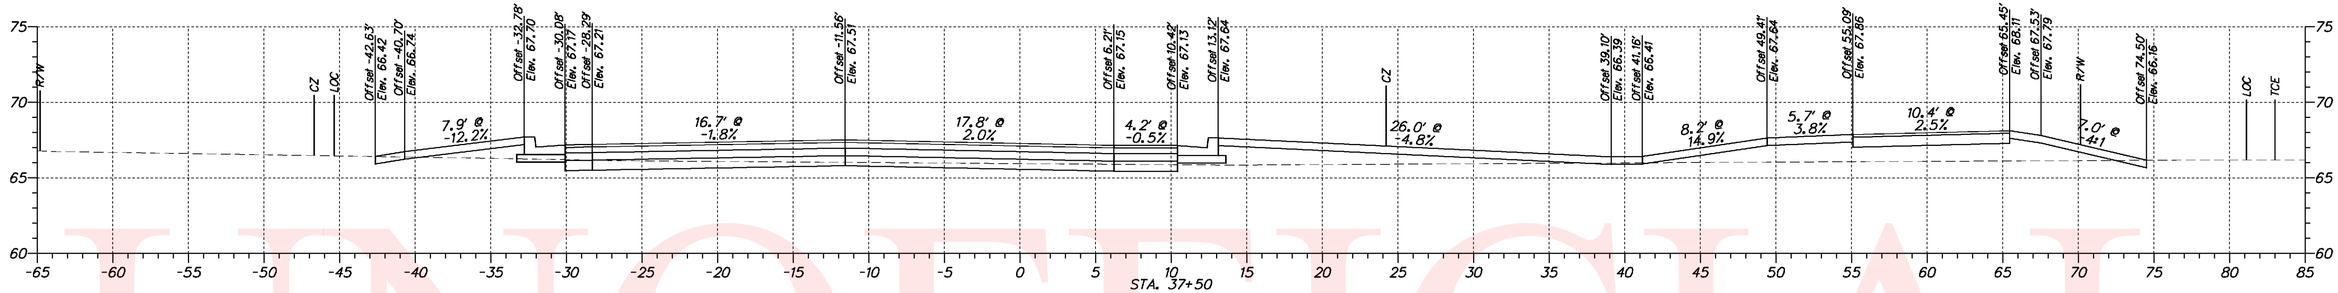

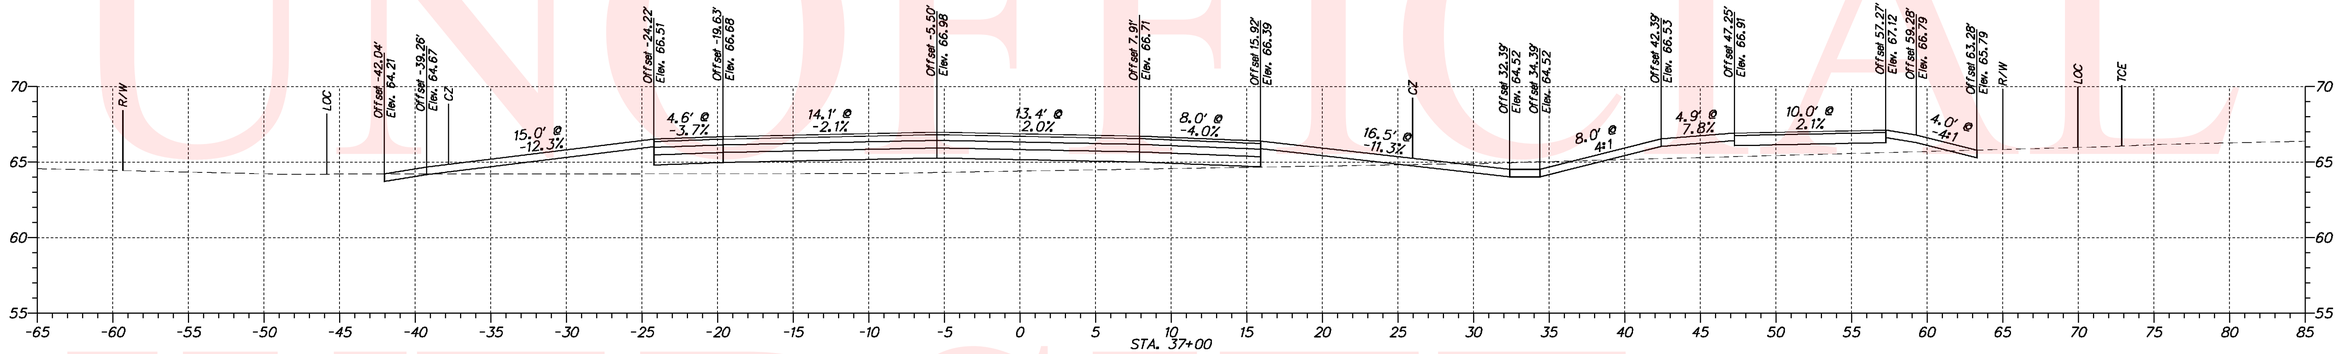

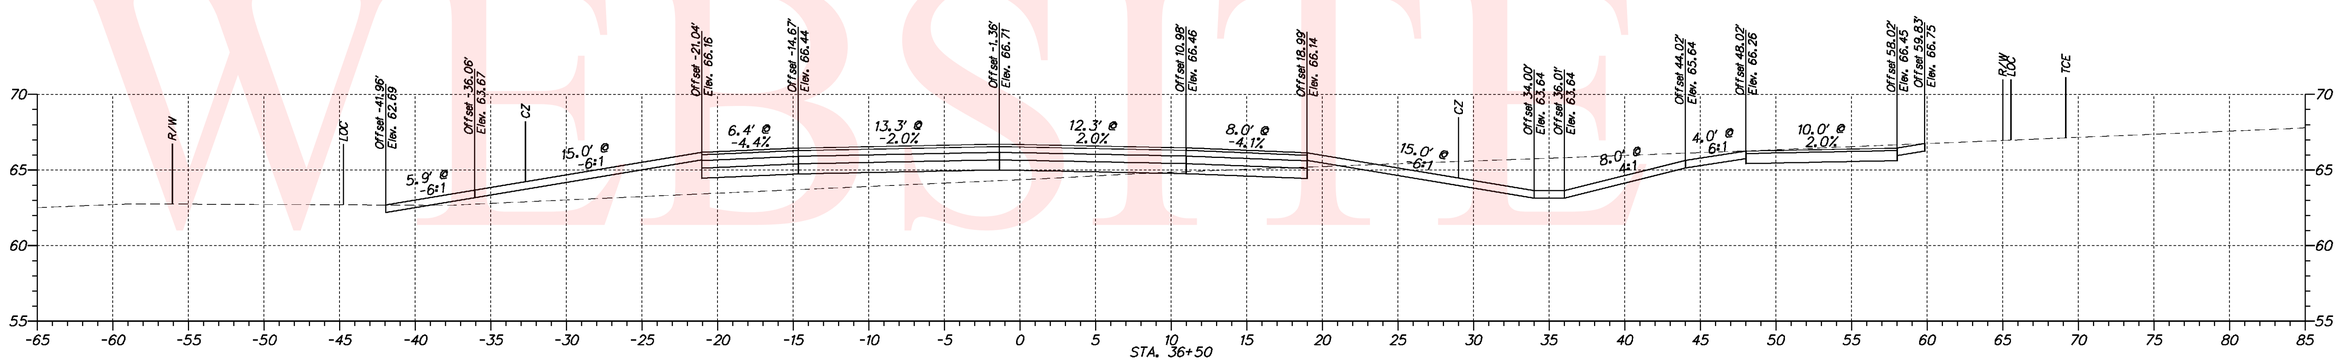

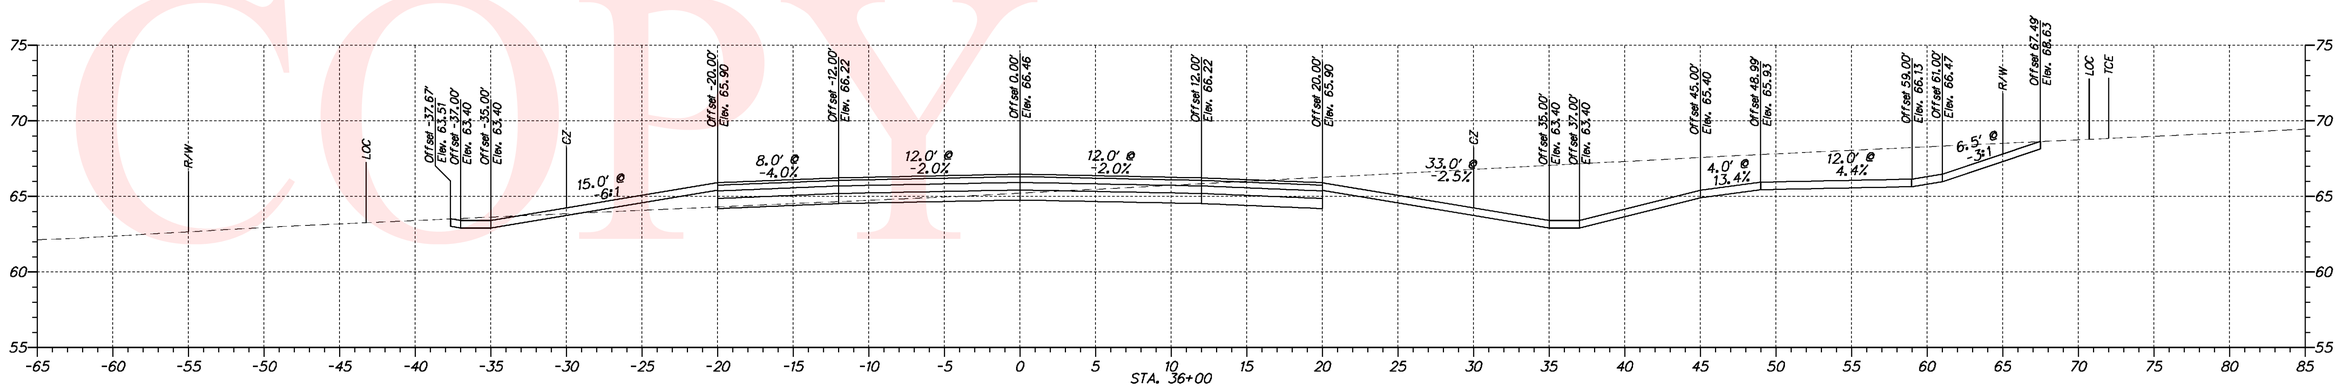

UNOFFICIAL WEBSITE COPY

DELAWARE DEPARTMENT OF TRANSPORTATION	ADDENDUMS / REVISIONS	SCALE 0 30 60 90 FEET	N412A, HYETTS CORNER ROAD TO LOREWOOD GROVE ROAD	CONTRACT T200912001	BRIDGE NO. N/A	CROSS SECTIONS	SHEET NO. 18
				COUNTY NEW CASTLE	DESIGNED BY: SHB		TOTAL SHTS. 57
					CHECKED BY: JKL		

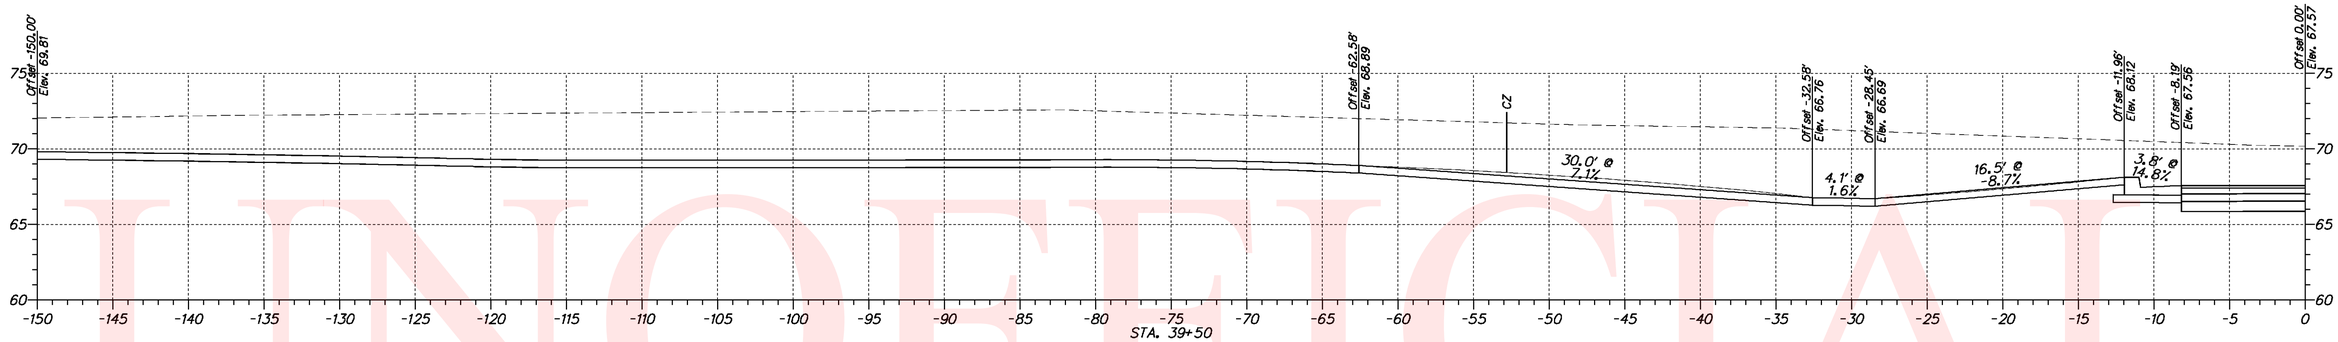

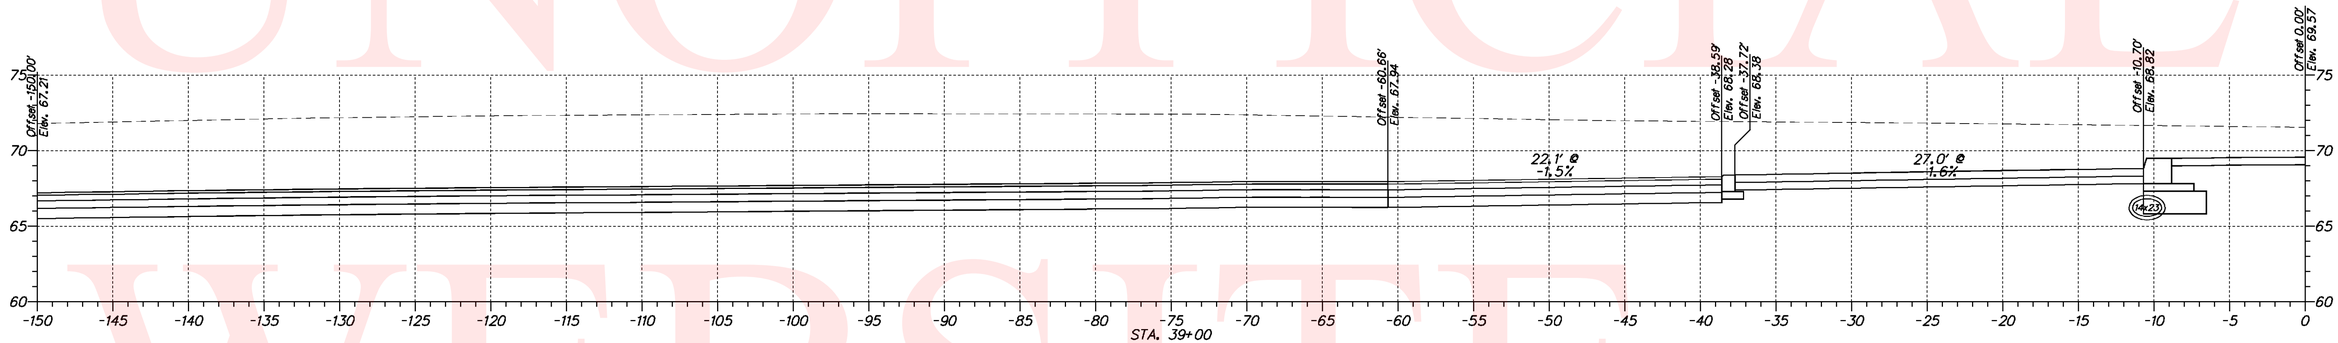

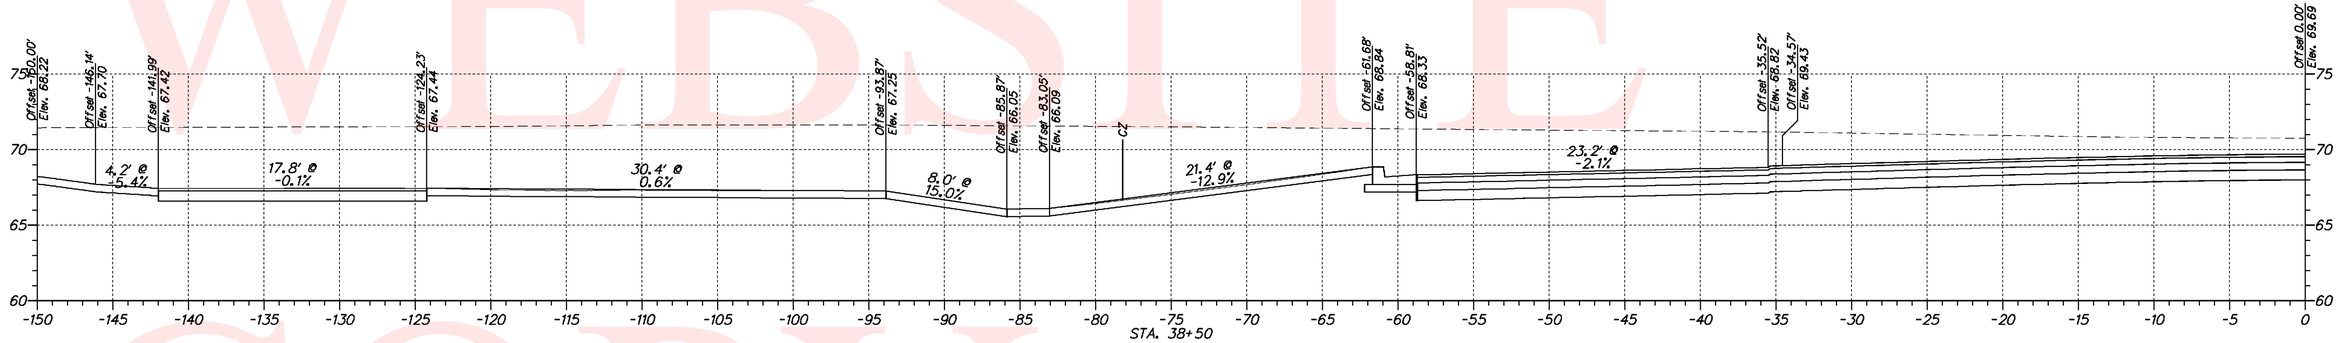

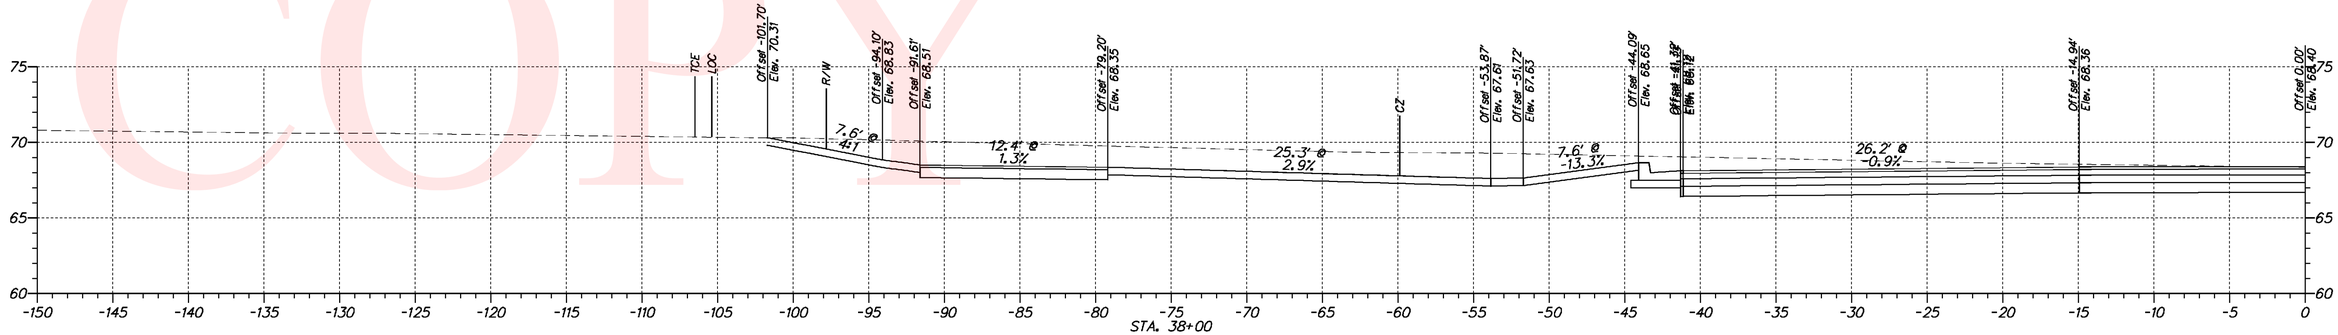

UNOFFICIAL WEBSITE COPY

DELAWARE DEPARTMENT OF TRANSPORTATION	ADDENDUMS / REVISIONS	SCALE 0 30 60 90 FEET	N412A, HYETTS CORNER ROAD TO LOREWOOD GROVE ROAD	CONTRACT T200912001	BRIDGE NO. N/A	CROSS SECTIONS	SHEET NO. 19
				COUNTY NEW CASTLE	DESIGNED BY: SHB		TOTAL SHTS. 57
					CHECKED BY: JKL		

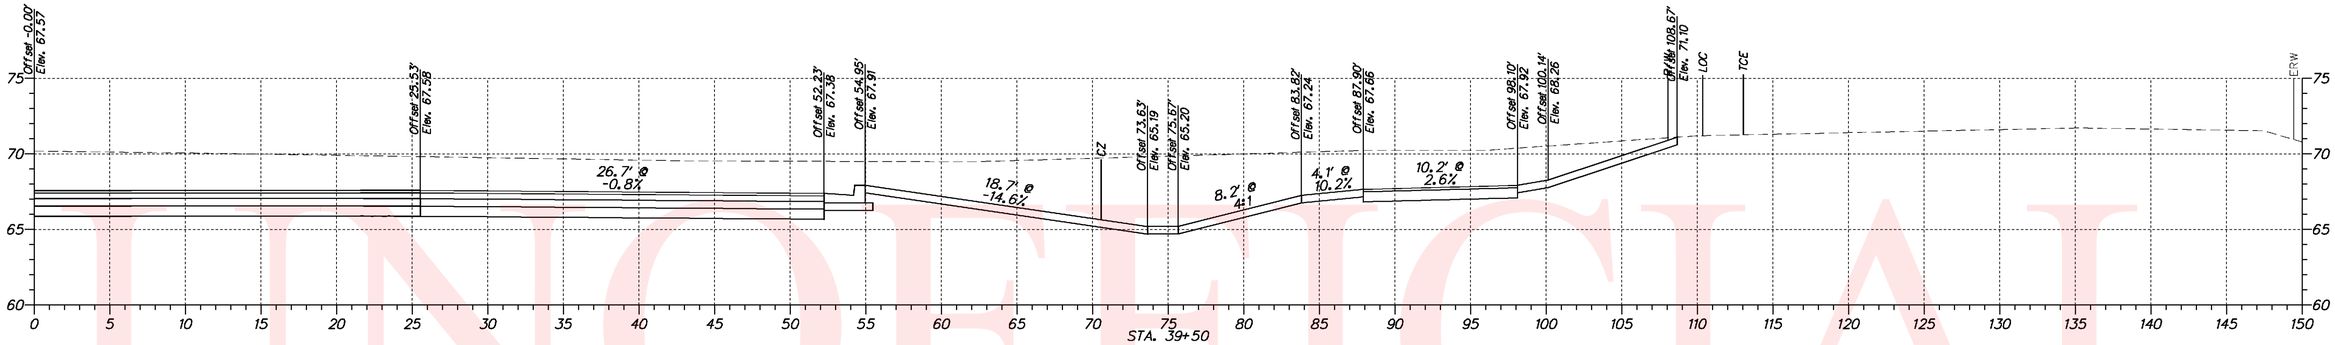

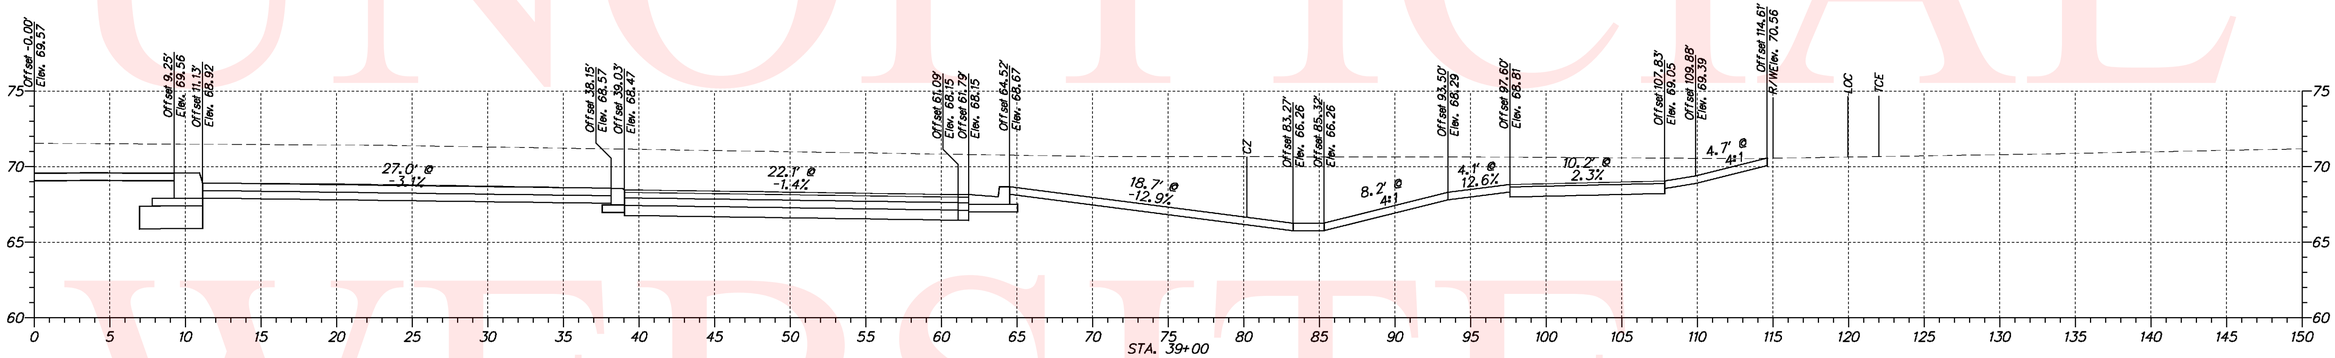

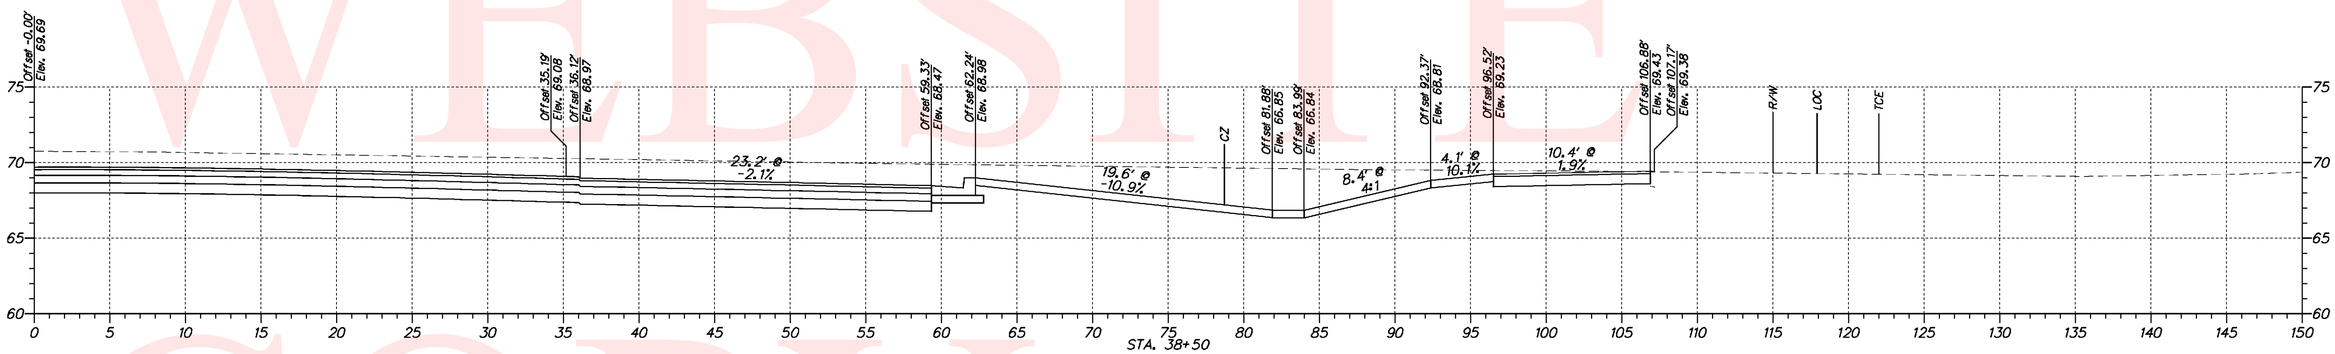

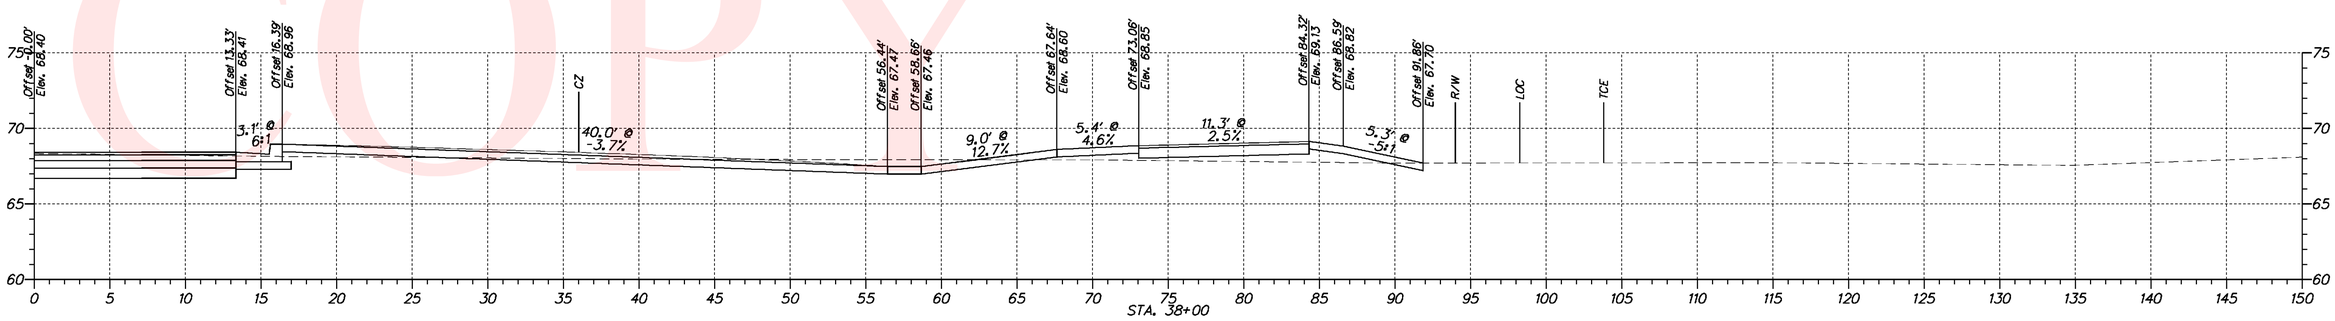

UNOFFICIAL WEBSITE COPY

DELAWARE DEPARTMENT OF TRANSPORTATION	ADDENDUMS / REVISIONS	SCALE 0 30 60 90 FEET	N412A, HYETTS CORNER ROAD TO LOREWOOD GROVE ROAD	CONTRACT T200912001	BRIDGE NO. N/A	CROSS SECTIONS	SHEET NO. 20
				COUNTY NEW CASTLE	DESIGNED BY: SHB		TOTAL SHTS. 57
					CHECKED BY: JKL		

UNOFFICIAL WEBSITE COPY

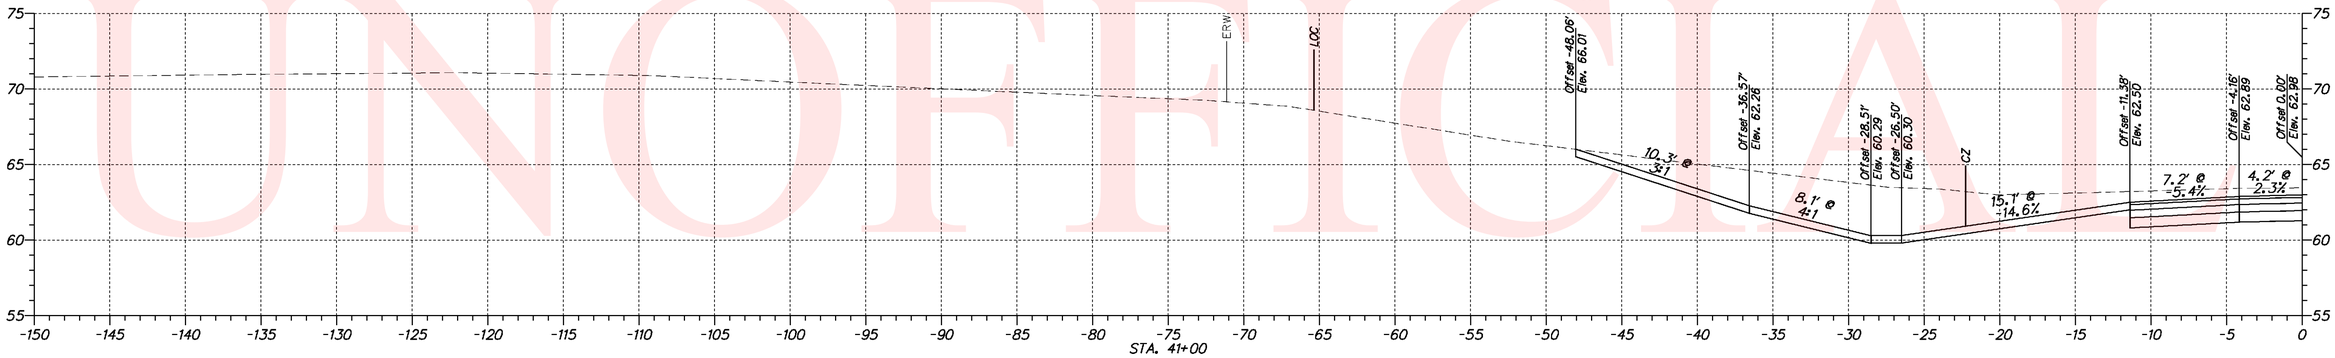

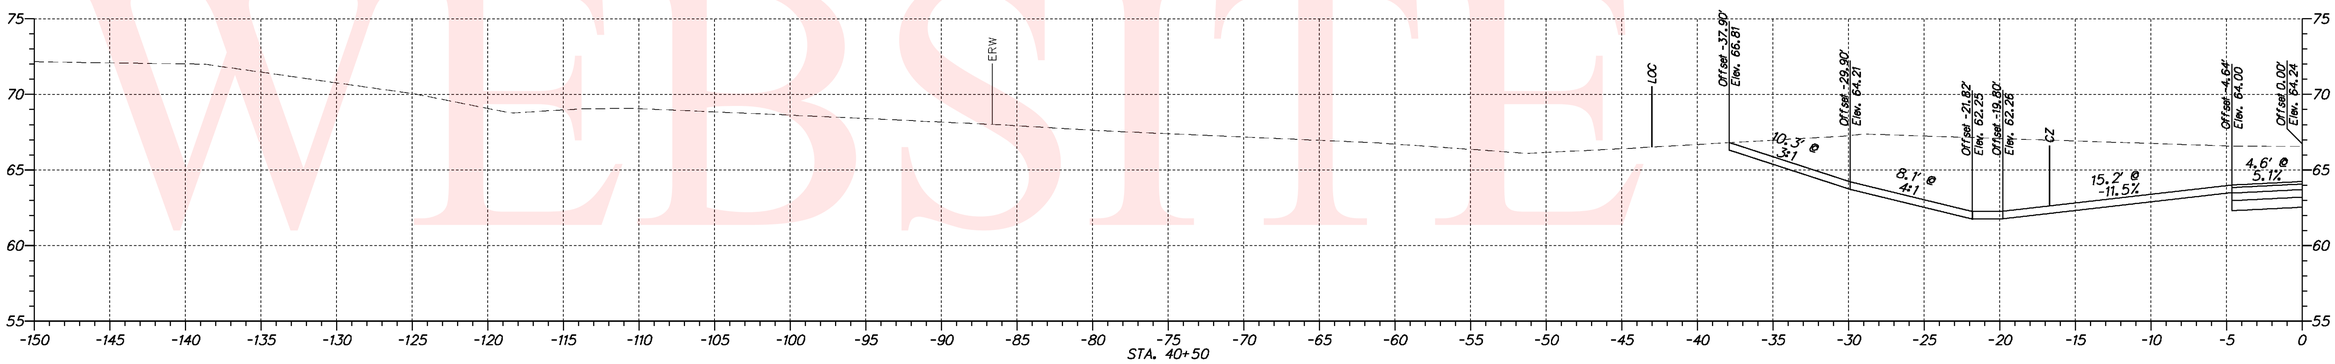

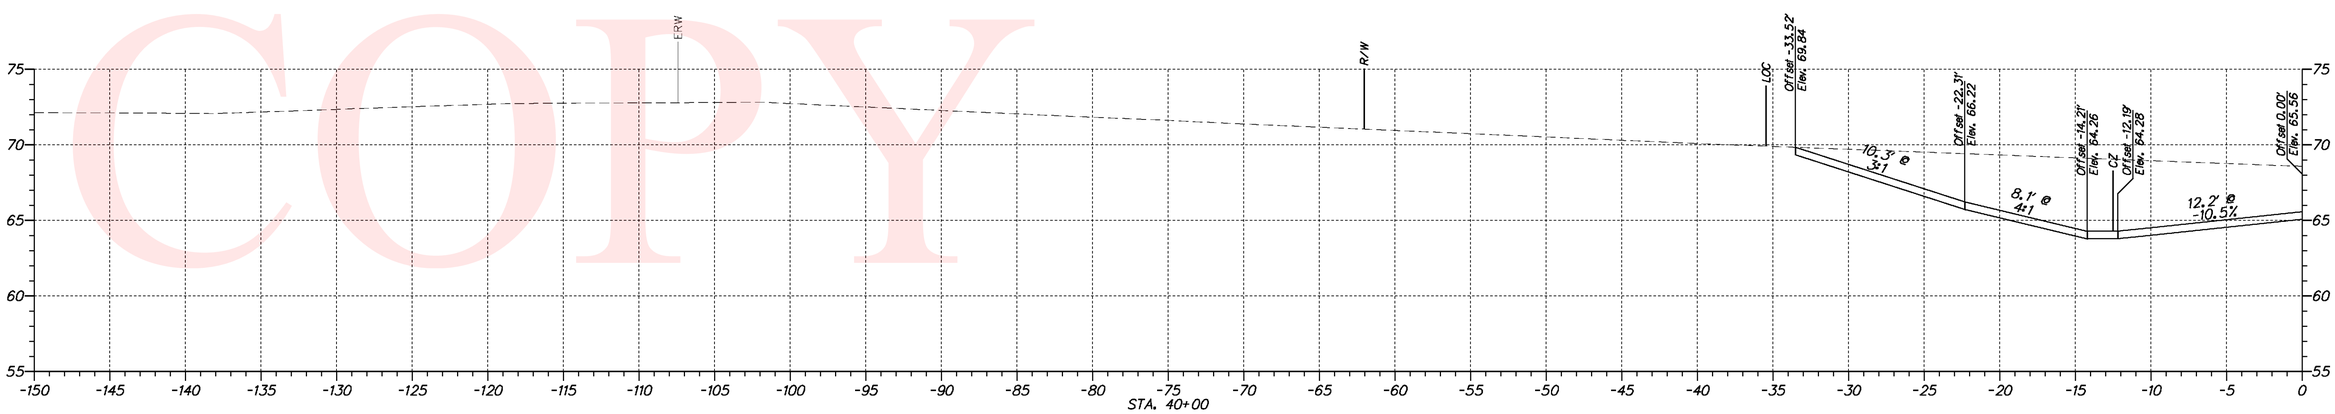

DELAWARE DEPARTMENT OF TRANSPORTATION	ADDENDUMS / REVISIONS	SCALE 0 30 60 90 FEET	N412A, HYETTS CORNER ROAD TO LOREWOOD GROVE ROAD	CONTRACT T200912001	BRIDGE NO. N/A	CROSS SECTIONS	SHEET NO. 21
				COUNTY NEW CASTLE	DESIGNED BY: SHB		TOTAL SHTS. 57
					CHECKED BY: JKL		

UNOFFICIAL WEBSITE COPY

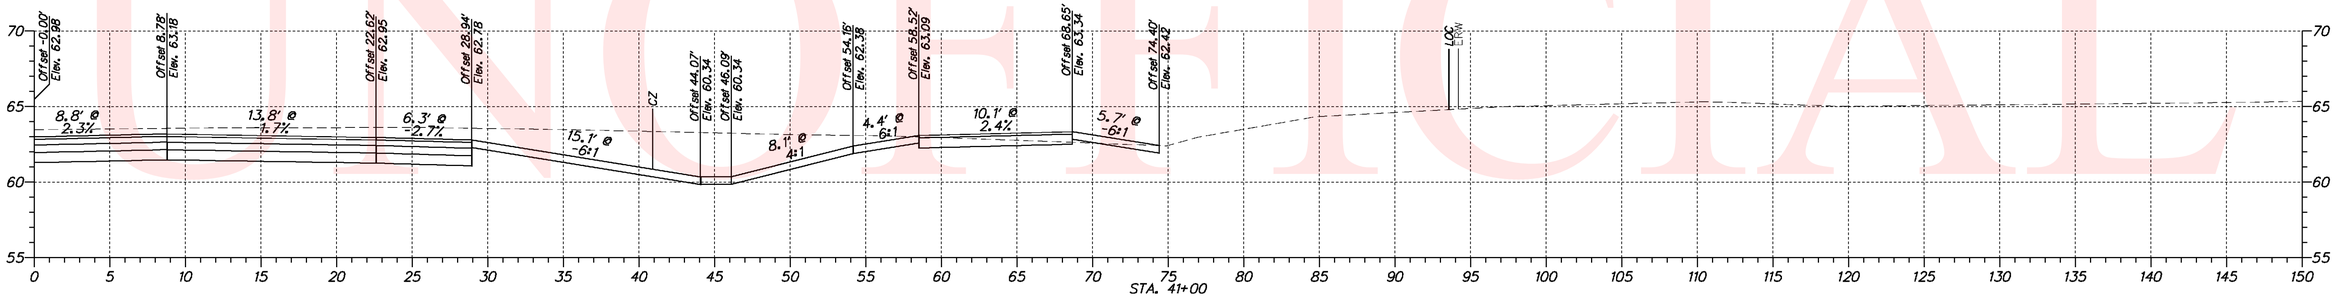

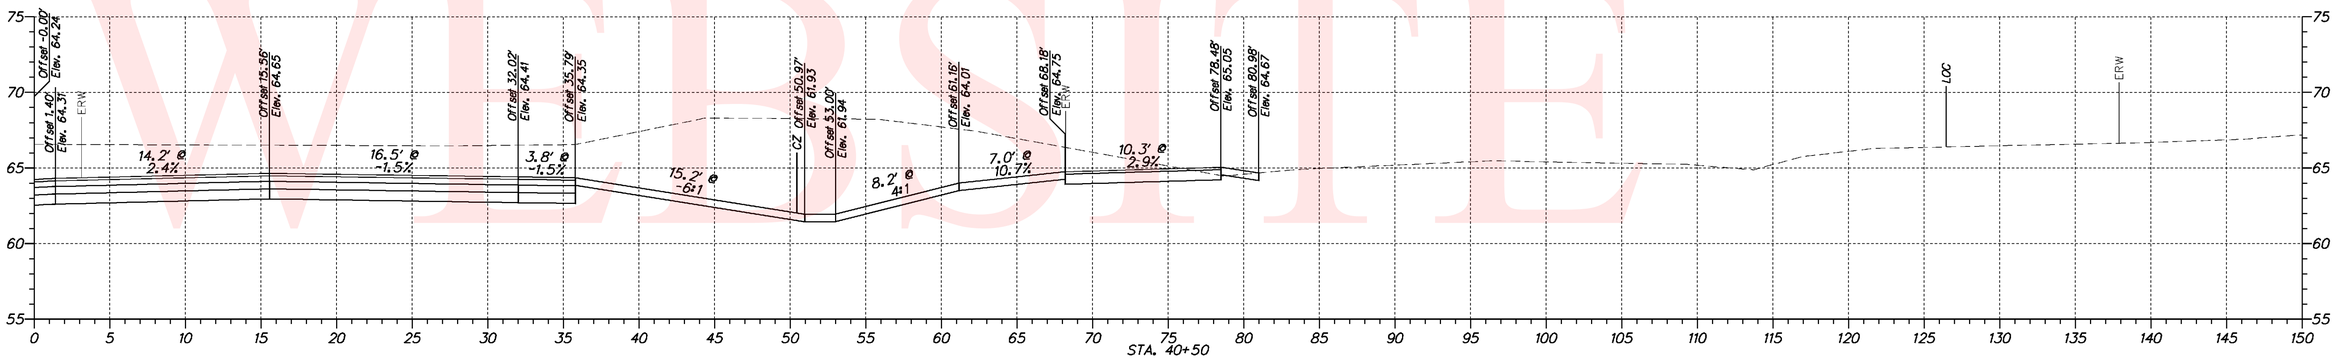

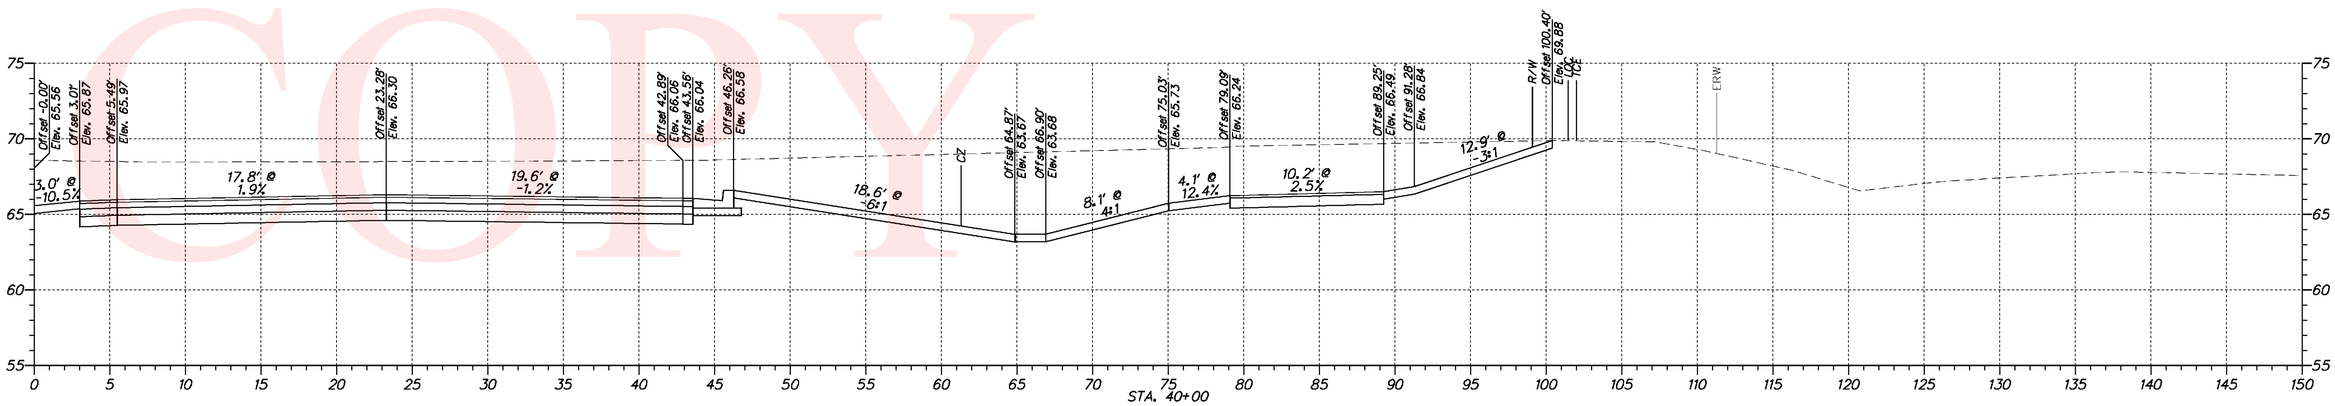

DELAWARE DEPARTMENT OF TRANSPORTATION	ADDENDUMS / REVISIONS	SCALE 0 30 60 90 FEET	N412A, HYETTS CORNER ROAD TO LOREWOOD GROVE ROAD	CONTRACT T200912001 / COUNTY NEW CASTLE	BRIDGE NO. N/A / DESIGNED BY: SHB / CHECKED BY: JKL	CROSS SECTIONS	SHEET NO. 22 / TOTAL SHTS. 57

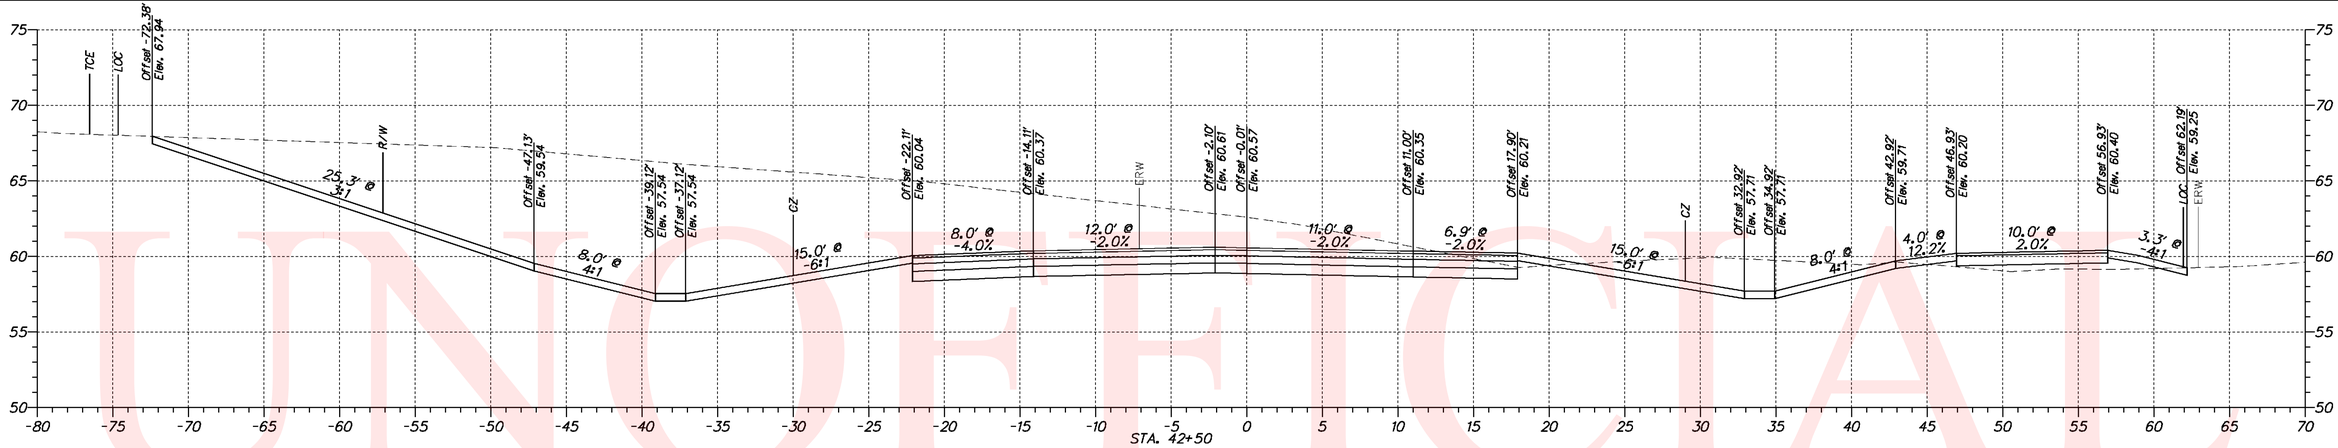

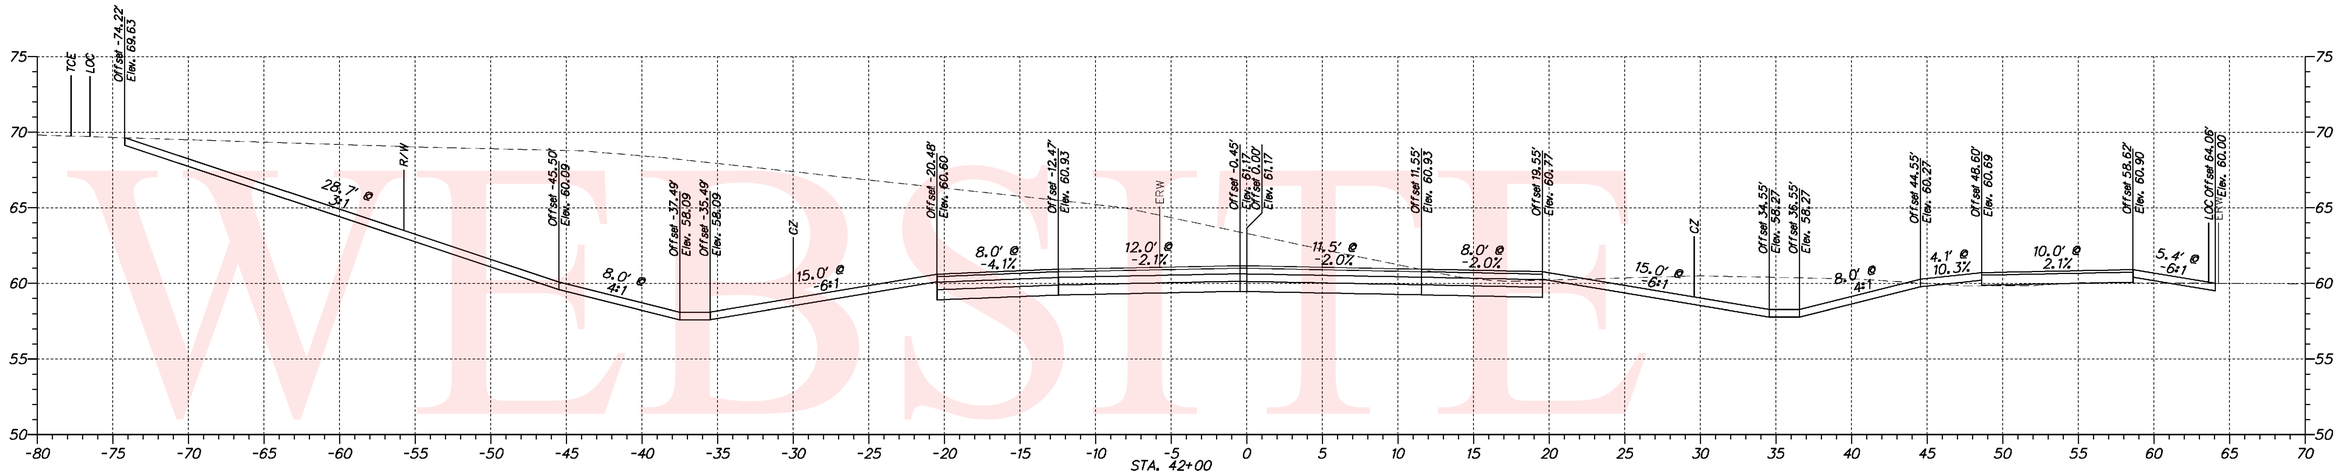

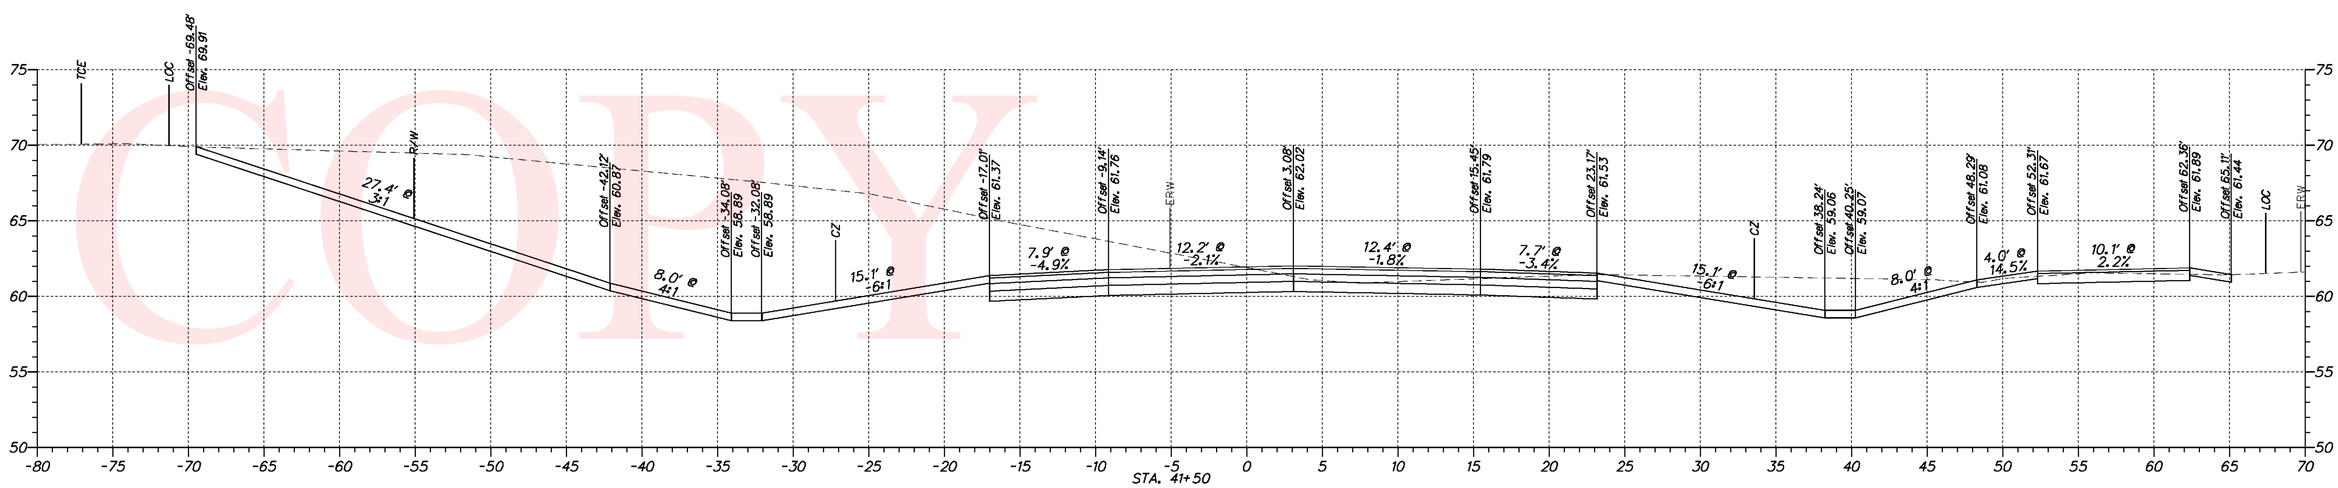

UNOFFICIAL WEBSITE COPY

DELAWARE DEPARTMENT OF TRANSPORTATION	ADDENDUMS / REVISIONS	SCALE 0 30 60 90 FEET	N412A, HYETTS CORNER ROAD TO LOREWOOD GROVE ROAD	CONTRACT T200912001	BRIDGE NO. N/A	CROSS SECTIONS	SHEET NO. 23
				COUNTY NEW CASTLE	DESIGNED BY: SHB		TOTAL SHTS. 57
					CHECKED BY: JKL		

UNOFFICIAL WEBSITE COPY

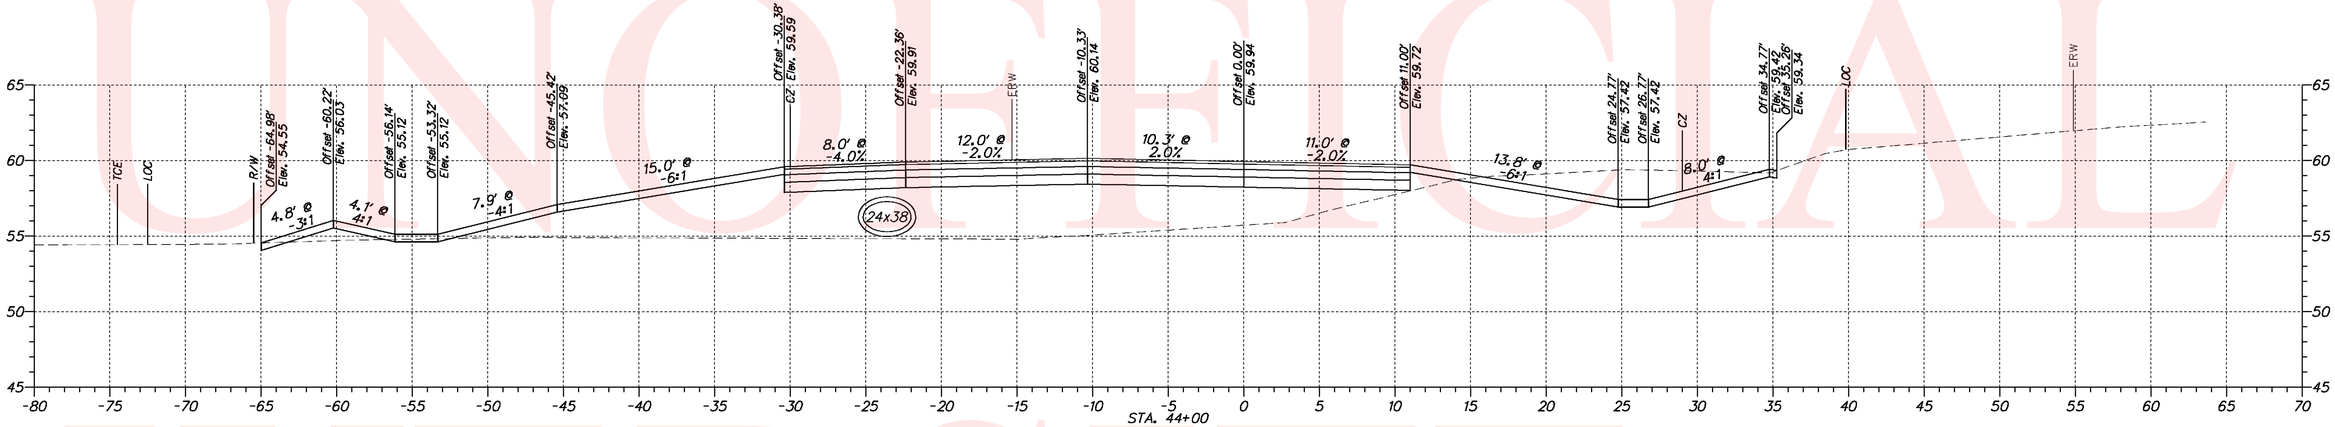

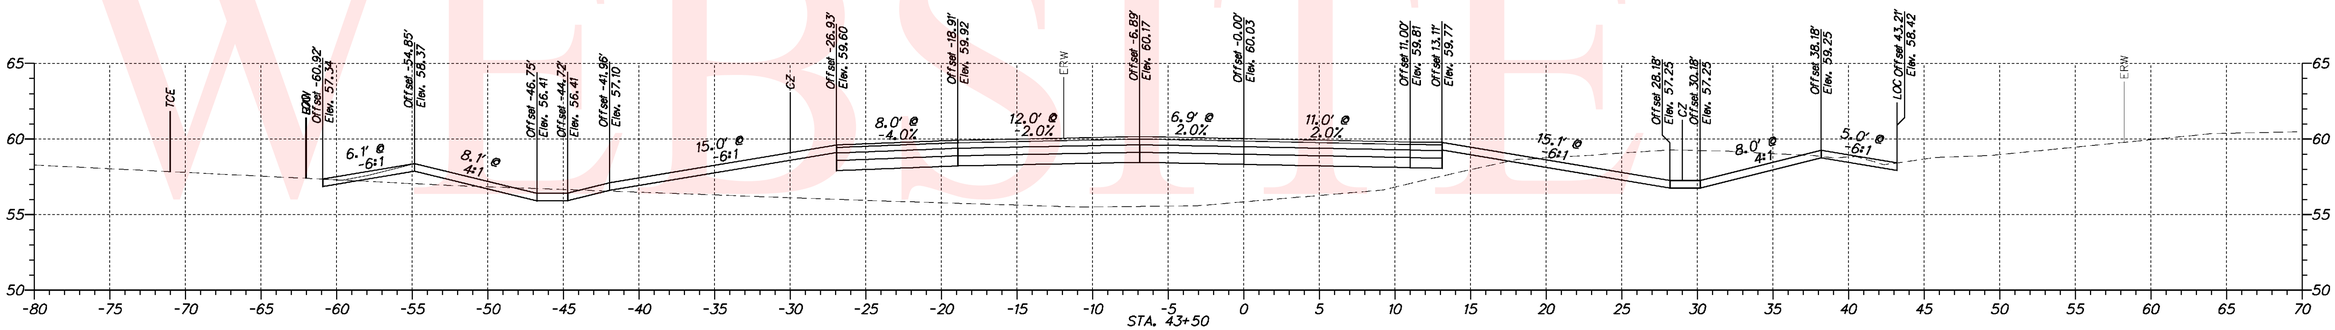

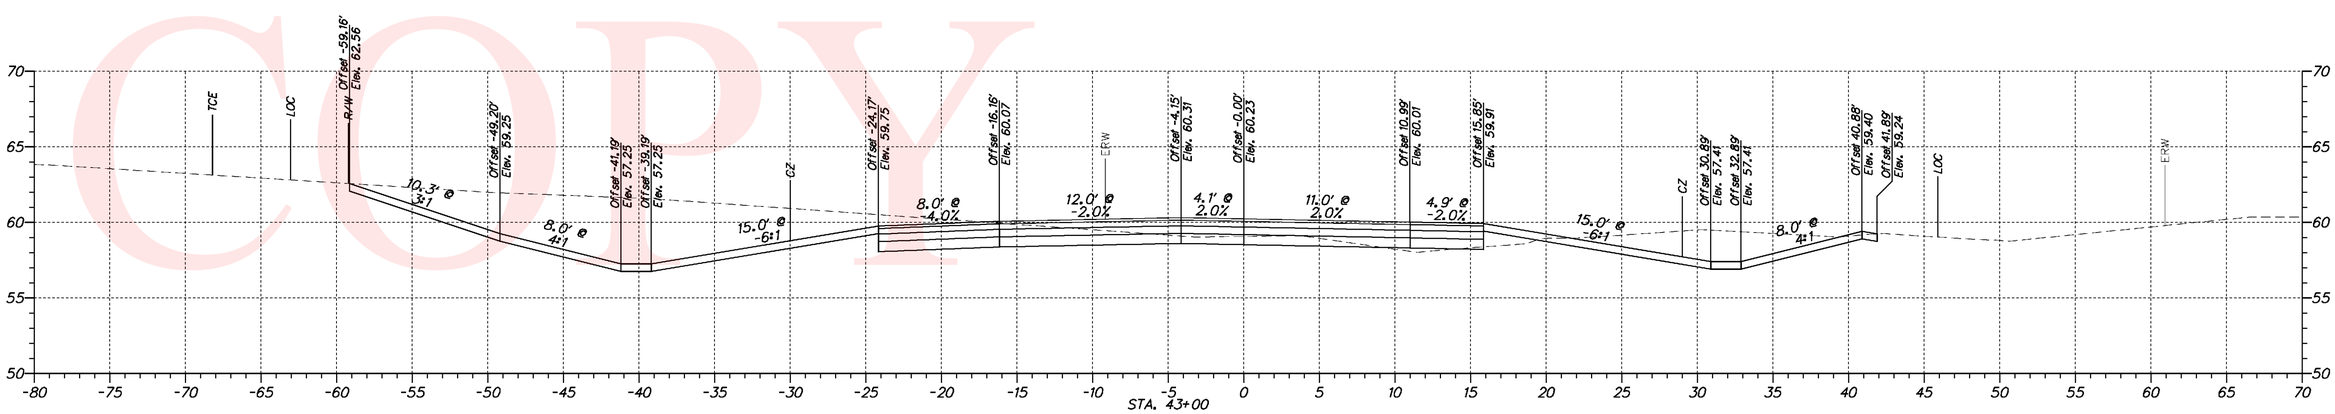

DELAWARE DEPARTMENT OF TRANSPORTATION	ADDENDUMS / REVISIONS	SCALE 0 30 60 90 FEET	N412A, HYETTS CORNER ROAD TO LOREWOOD GROVE ROAD	CONTRACT T200912001 / COUNTY NEW CASTLE	BRIDGE NO. N/A / DESIGNED BY: SHB / CHECKED BY: JKL	CROSS SECTIONS	SHEET NO. 24 / TOTAL SHTS. 57

UNOFFICIAL WEBSITE COPY

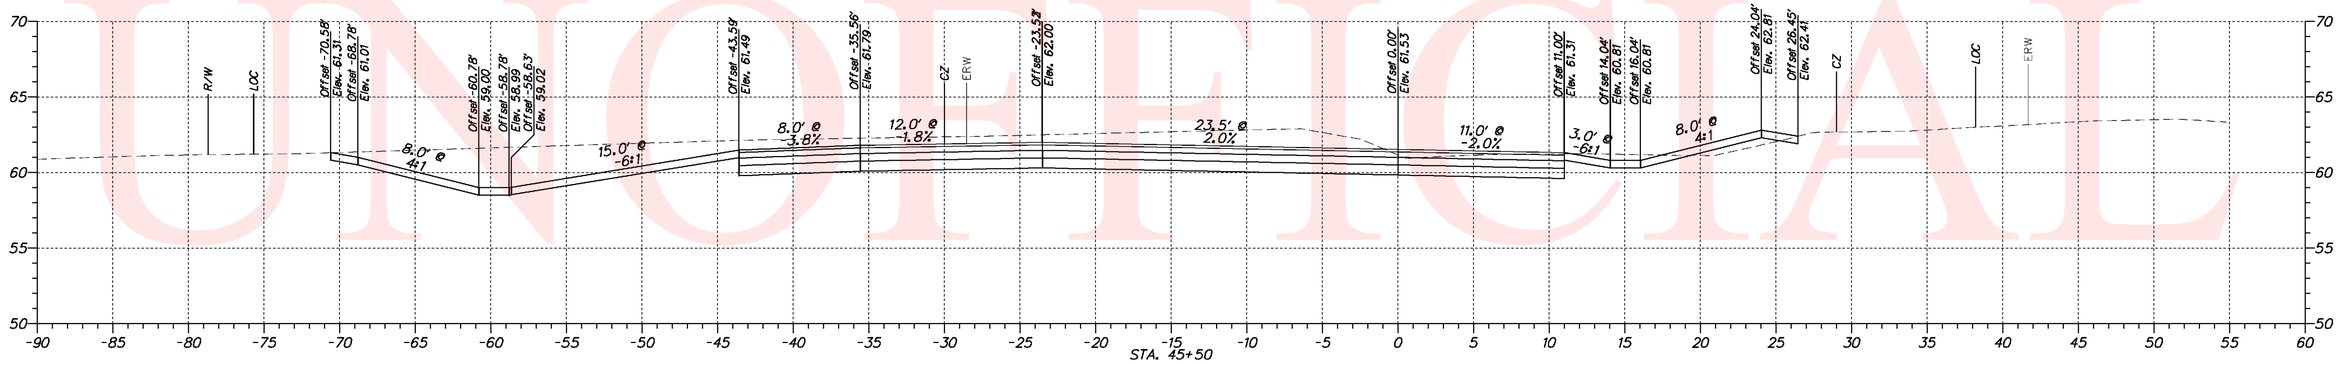

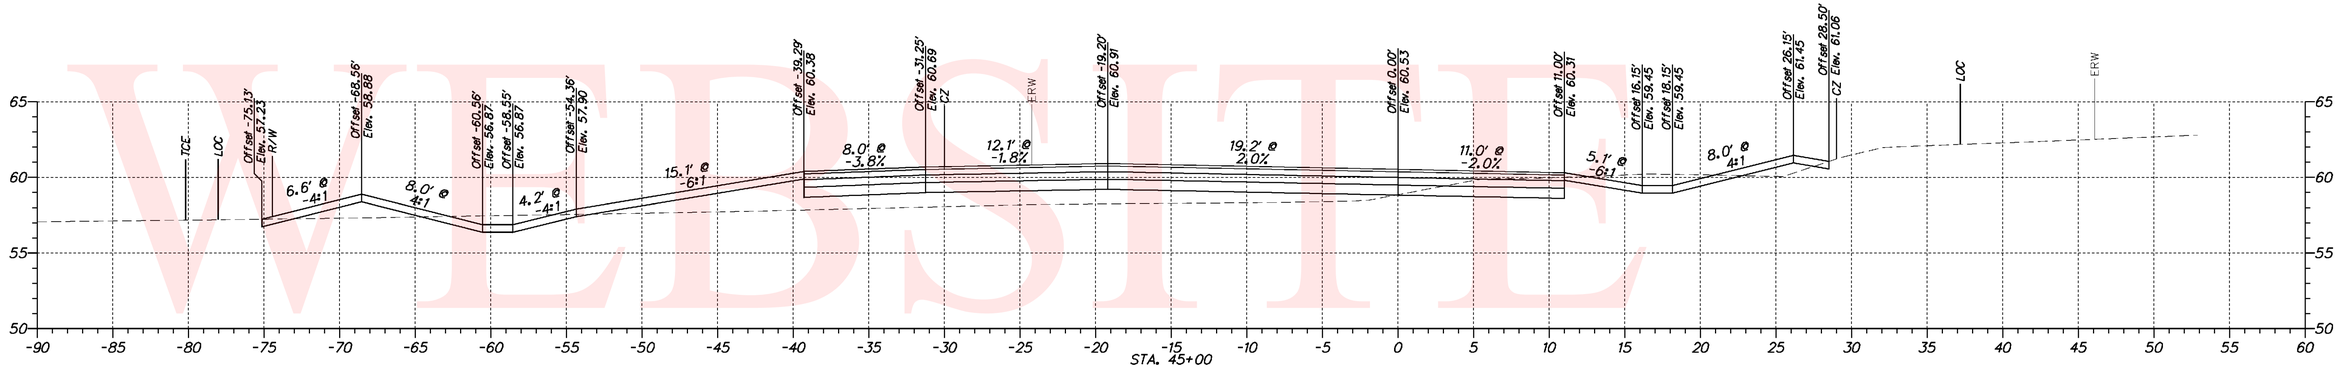

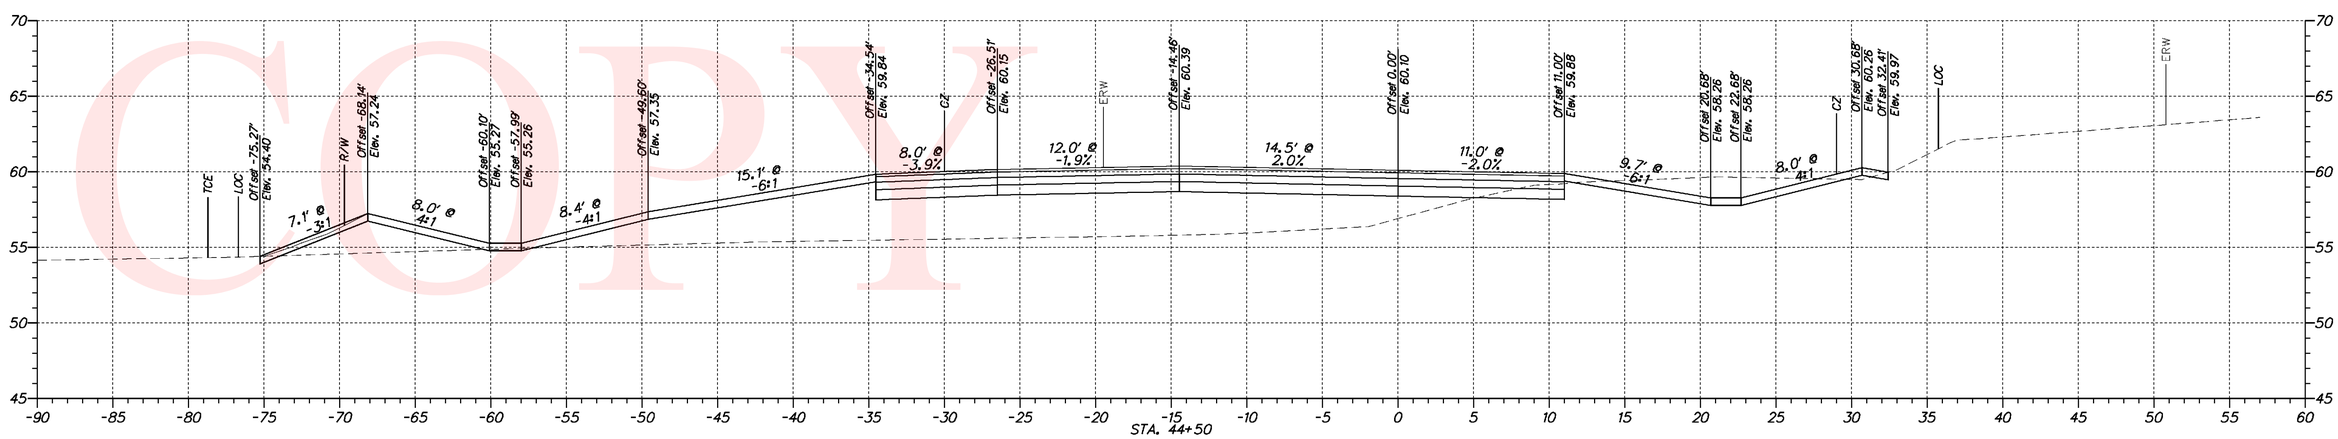

DELAWARE DEPARTMENT OF TRANSPORTATION	ADDENDUMS / REVISIONS	SCALE 0 30 60 90 FEET	N412A, HYETTS CORNER ROAD TO LOREWOOD GROVE ROAD	CONTRACT T200912001 / COUNTY NEW CASTLE	BRIDGE NO. N/A / DESIGNED BY: SHB / CHECKED BY: JKL	CROSS SECTIONS	SHEET NO. 25 / TOTAL SHTS. 57

UNOFFICIAL WEBSITE COPY

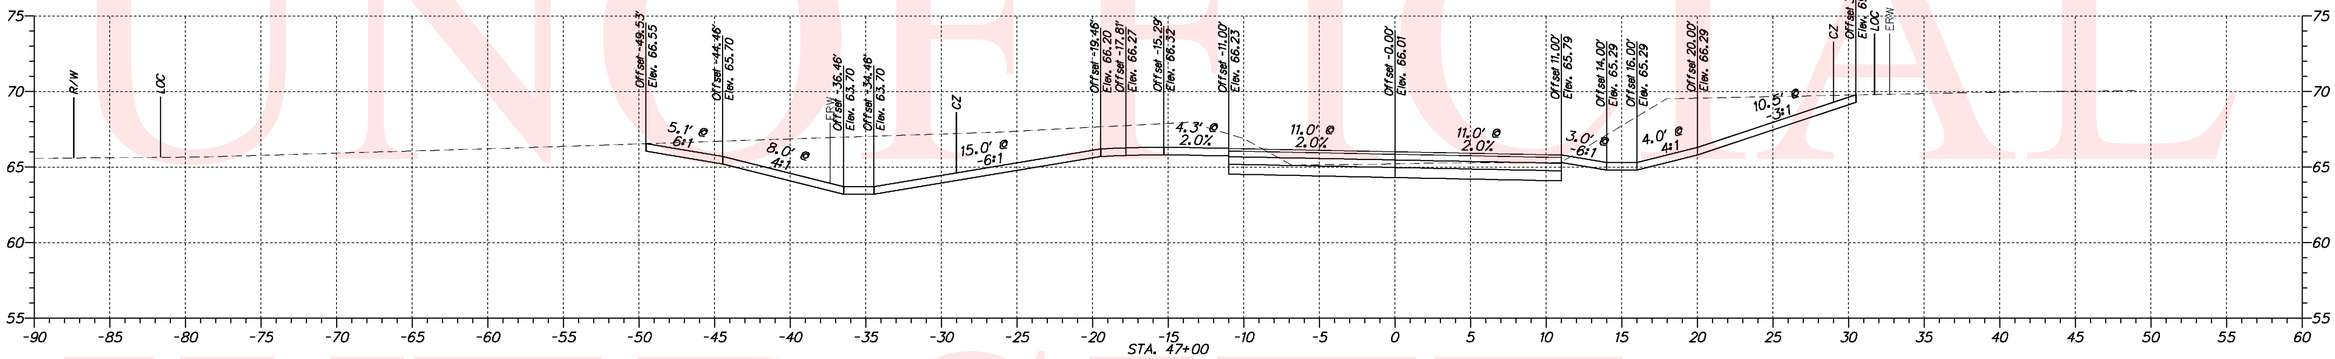

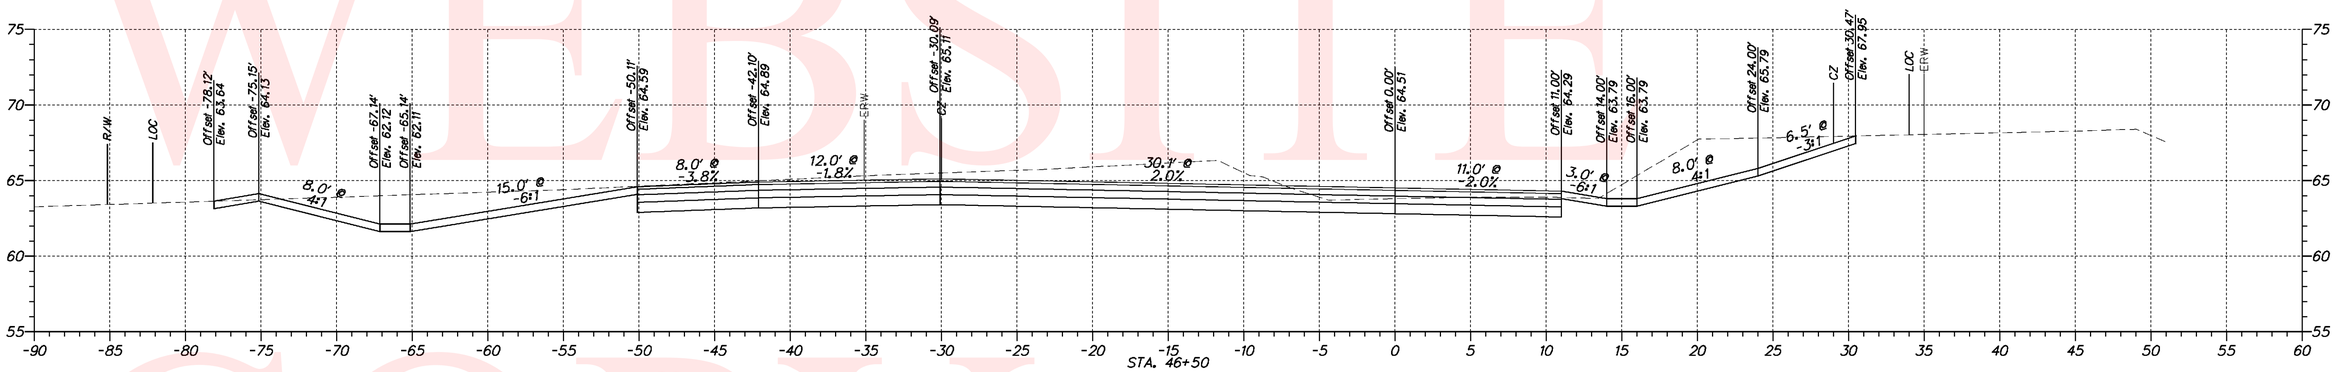

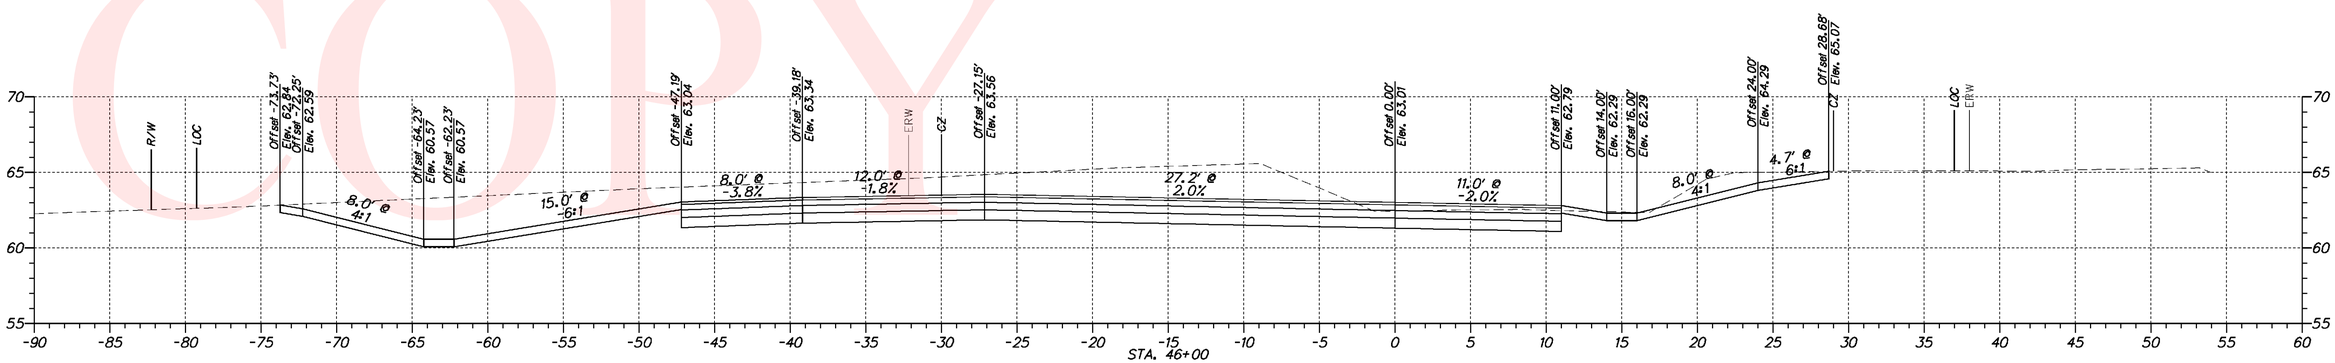

DELAWARE DEPARTMENT OF TRANSPORTATION

ADDENDUMS / REVISIONS

SCALE 0 30 60 90 FEET

N412A, HYETTS CORNER ROAD TO LOREWOOD GROVE ROAD

CONTRACT	BRIDGE NO.	N/A
T200912001	DESIGNED BY: SHB	
COUNTY		
NEW CASTLE	CHECKED BY: JKL	

CROSS SECTIONS

SHEET NO.
26
TOTAL SHTS.
57

UNOFFICIAL WEBSITE COPY

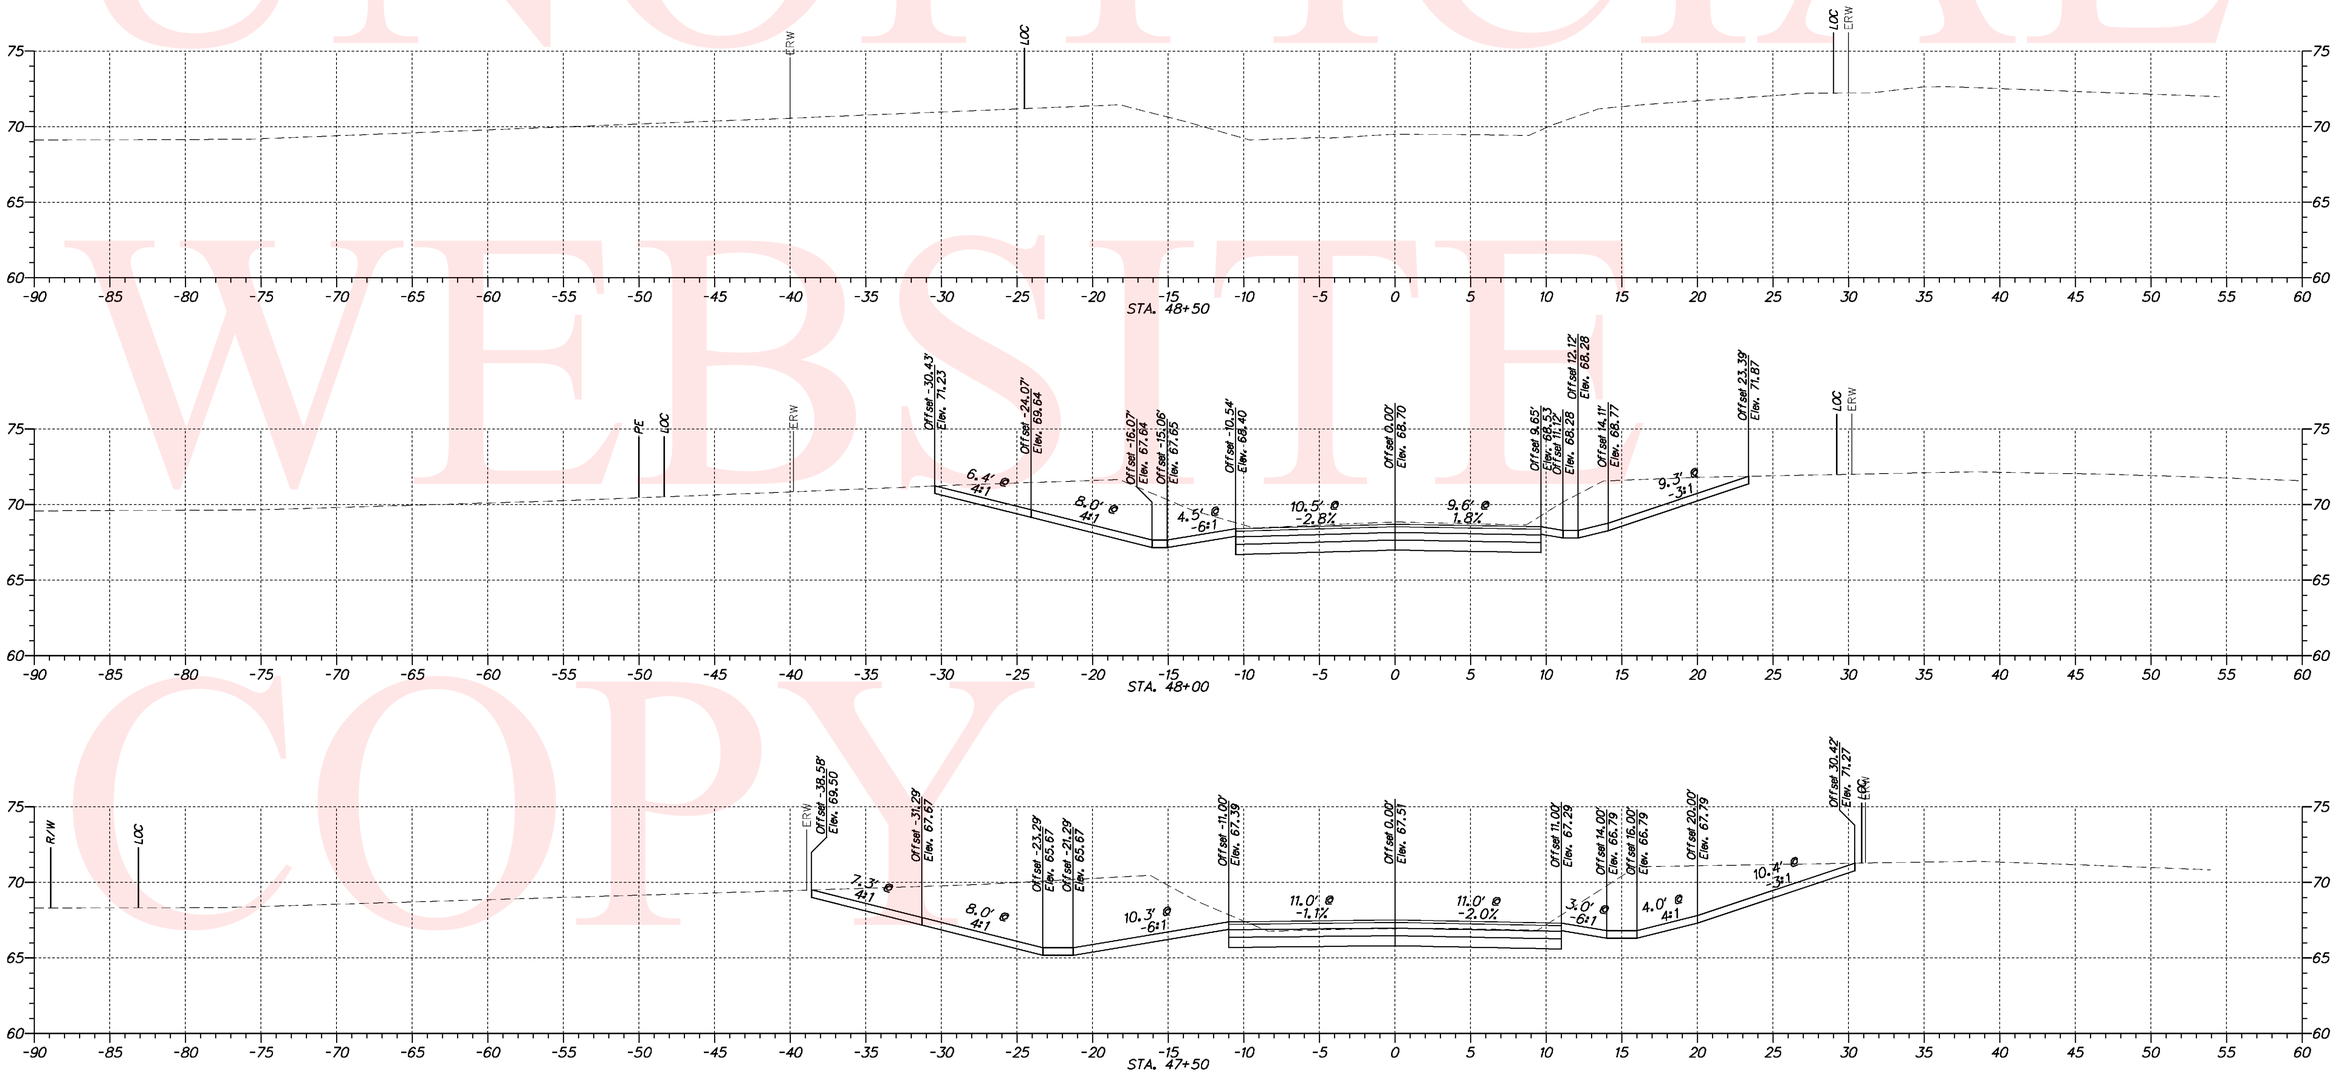

DELAWARE DEPARTMENT OF TRANSPORTATION	ADDENDUMS / REVISIONS	SCALE 0 30 60 90 FEET	**N412A, HYETTS CORNER ROAD TO LOREWOOD GROVE ROAD**	CONTRACT T200912001 / COUNTY NEW CASTLE	BRIDGE NO. N/A / DESIGNED BY: SHB / CHECKED BY: JKL	**CROSS SECTIONS**	SHEET NO. 27 / TOTAL SHTS. 57

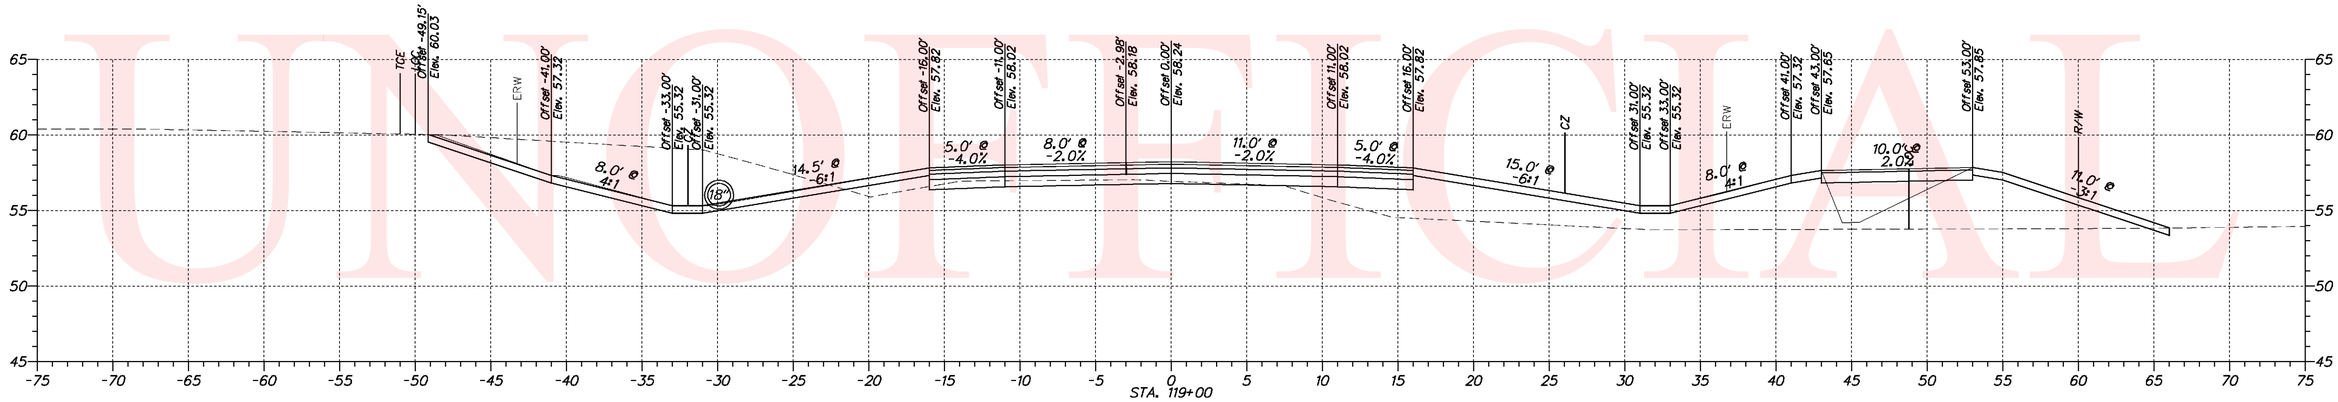

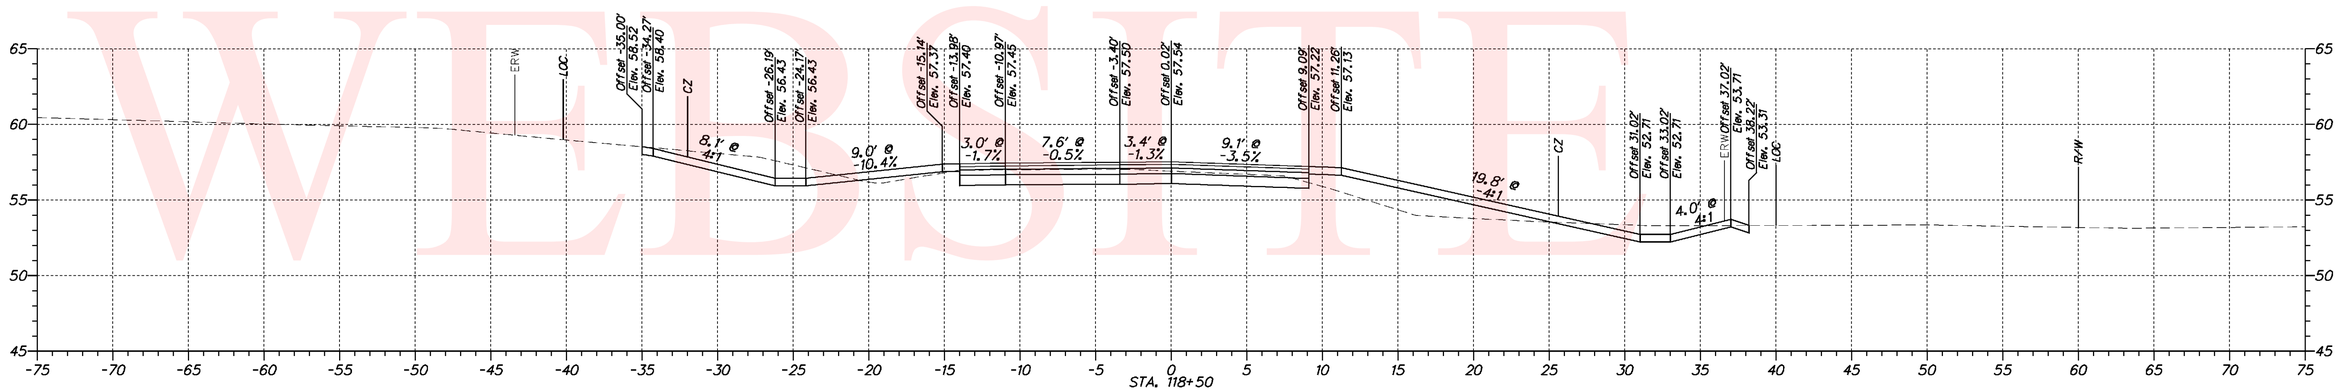

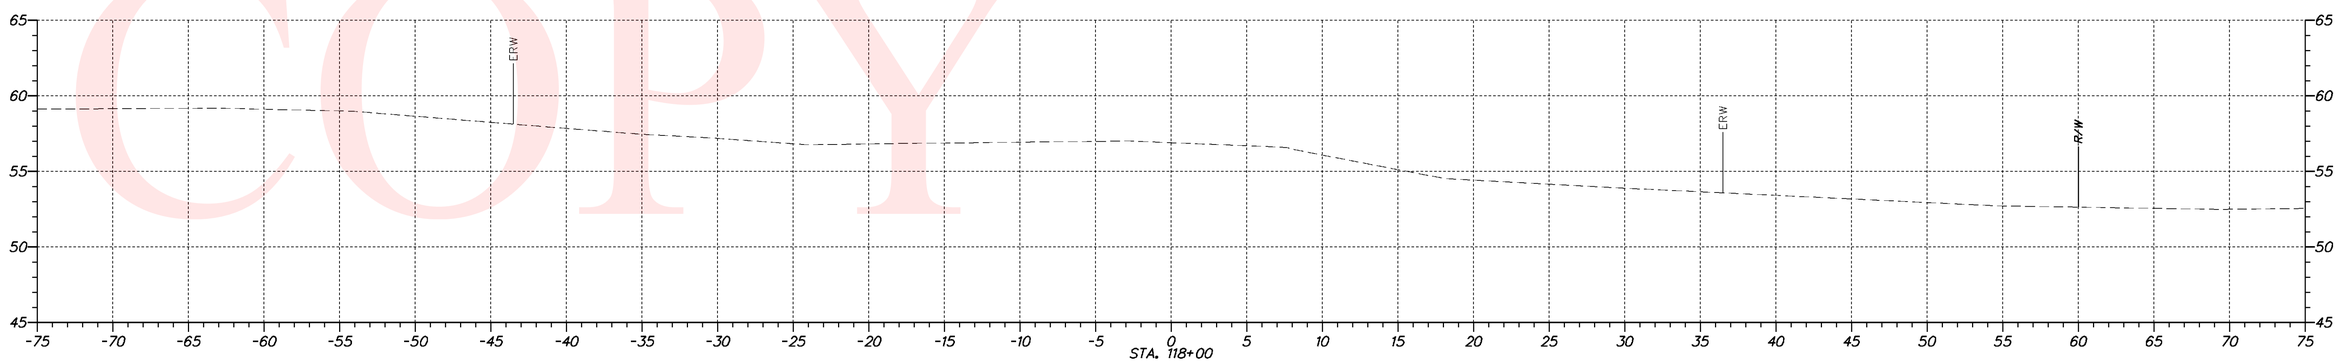

UNOFFICIAL WEBSITE COPY

DELAWARE DEPARTMENT OF TRANSPORTATION	ADDENDUMS / REVISIONS	SCALE 0 30 60 90 FEET	N412A, HYETTS CORNER ROAD TO LOREWOOD GROVE ROAD	CONTRACT T200912001	BRIDGE NO. N/A	CROSS SECTIONS	SHEET NO. 28
				COUNTY NEW CASTLE	DESIGNED BY: SHB		TOTAL SHTS. 57
					CHECKED BY: JKL		

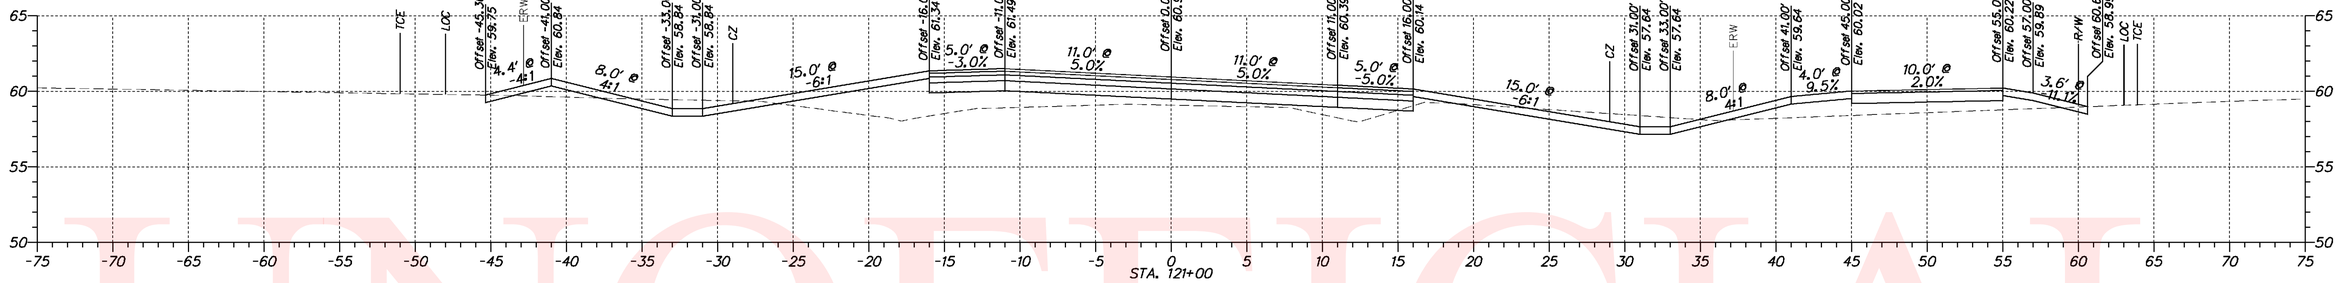

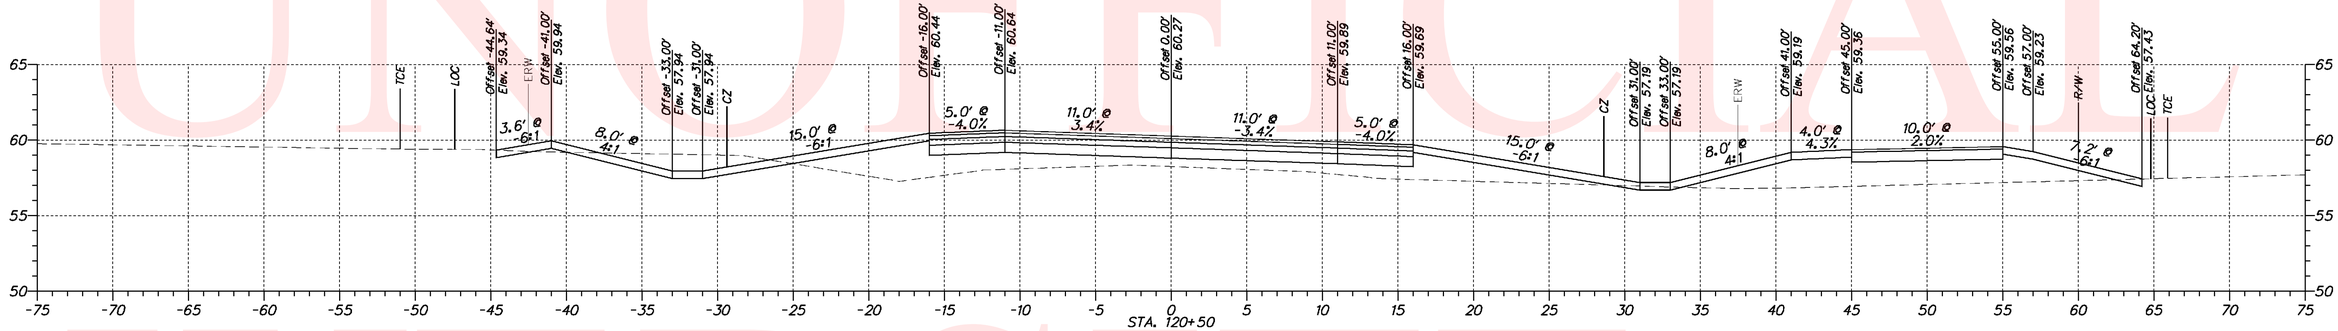

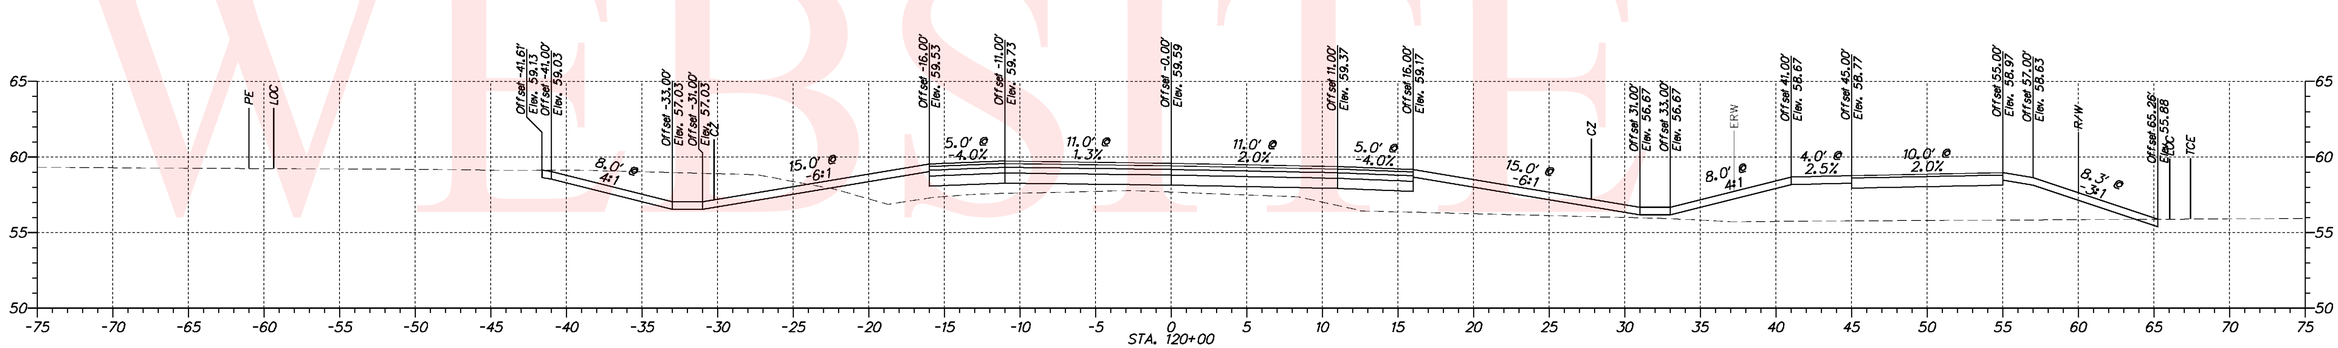

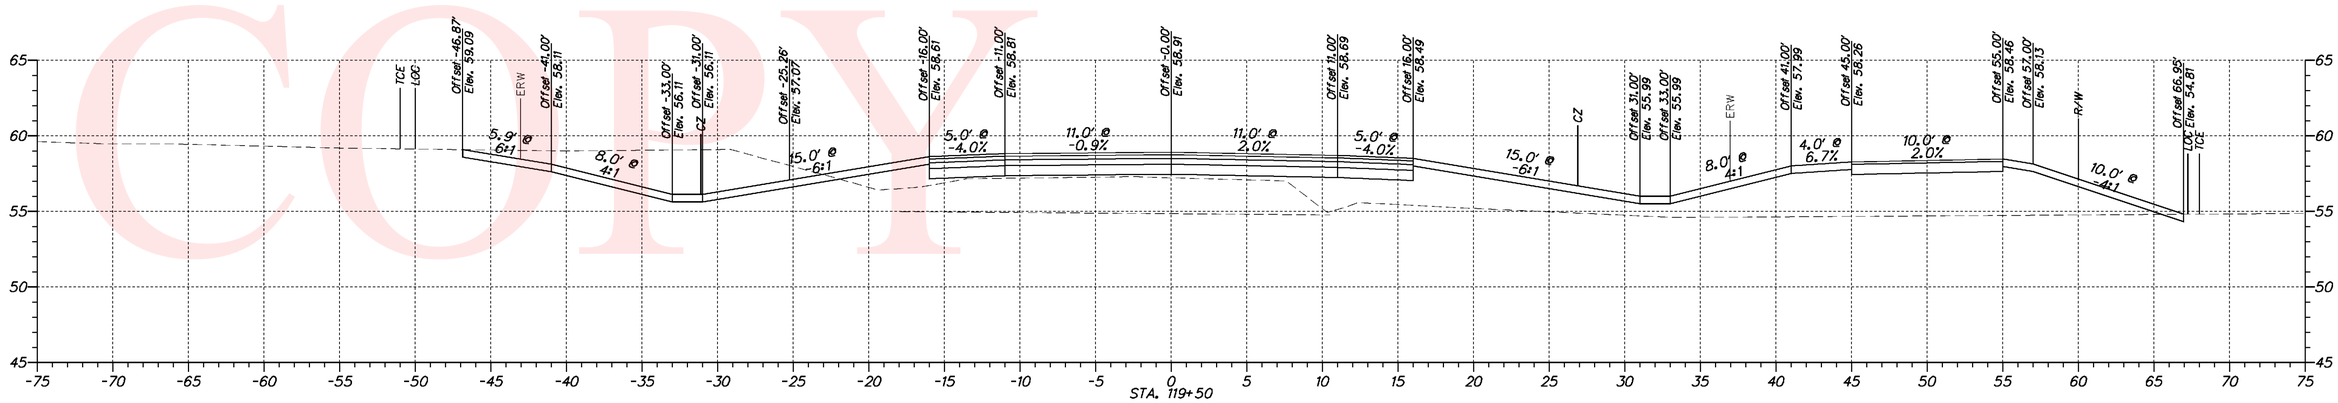

UNOFFICIAL WEBSITE COPY

DELAWARE DEPARTMENT OF TRANSPORTATION

ADDENDUMS / REVISIONS

SCALE 0 30 60 90 FEET

N412A, HYETTS CORNER ROAD TO LOREWOOD GROVE ROAD

CONTRACT	BRIDGE NO.	N/A
T200912001	DESIGNED BY: SHB	
COUNTY		
NEW CASTLE	CHECKED BY: JKL	

CROSS SECTIONS

SHEET NO.
29
TOTAL SHTS.
57

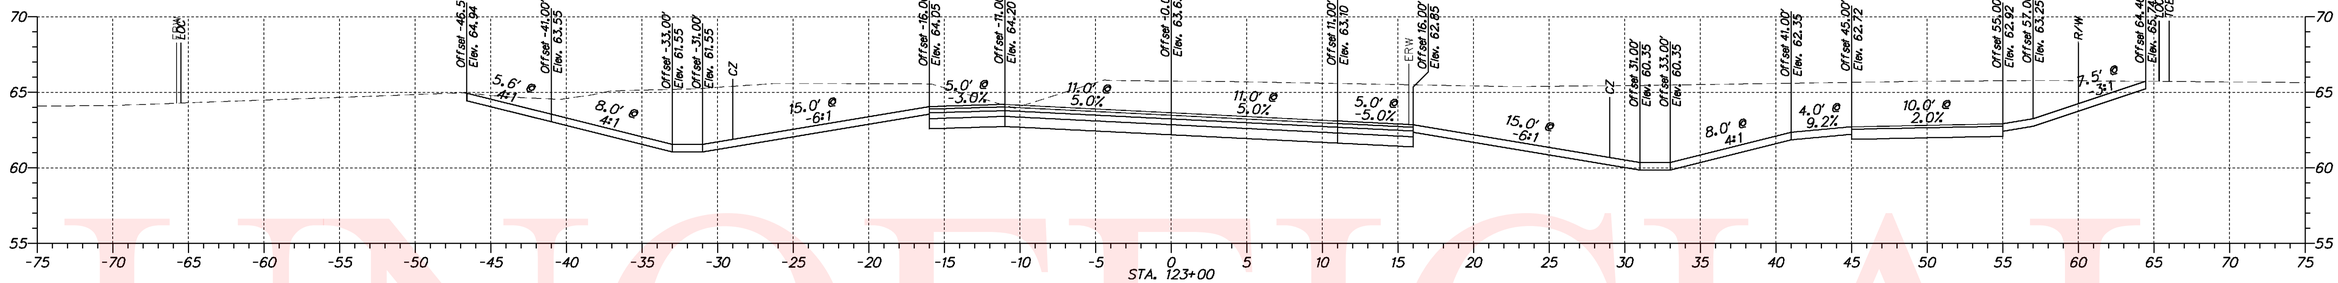

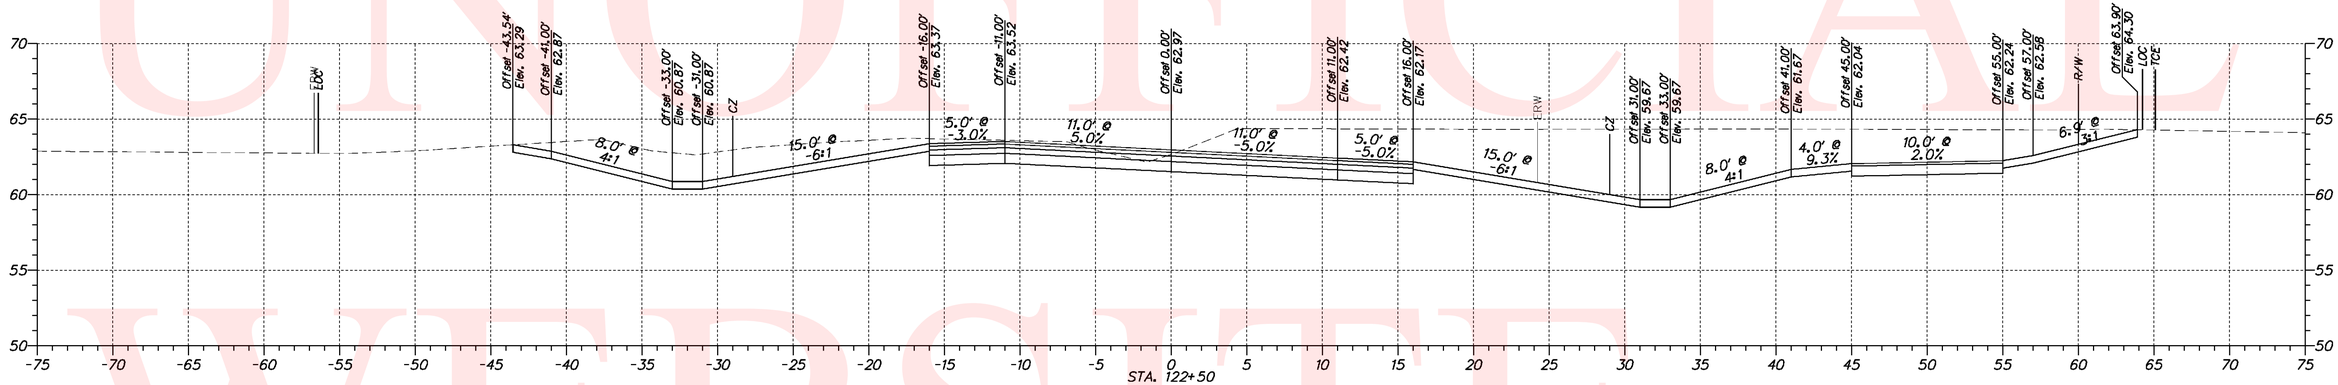

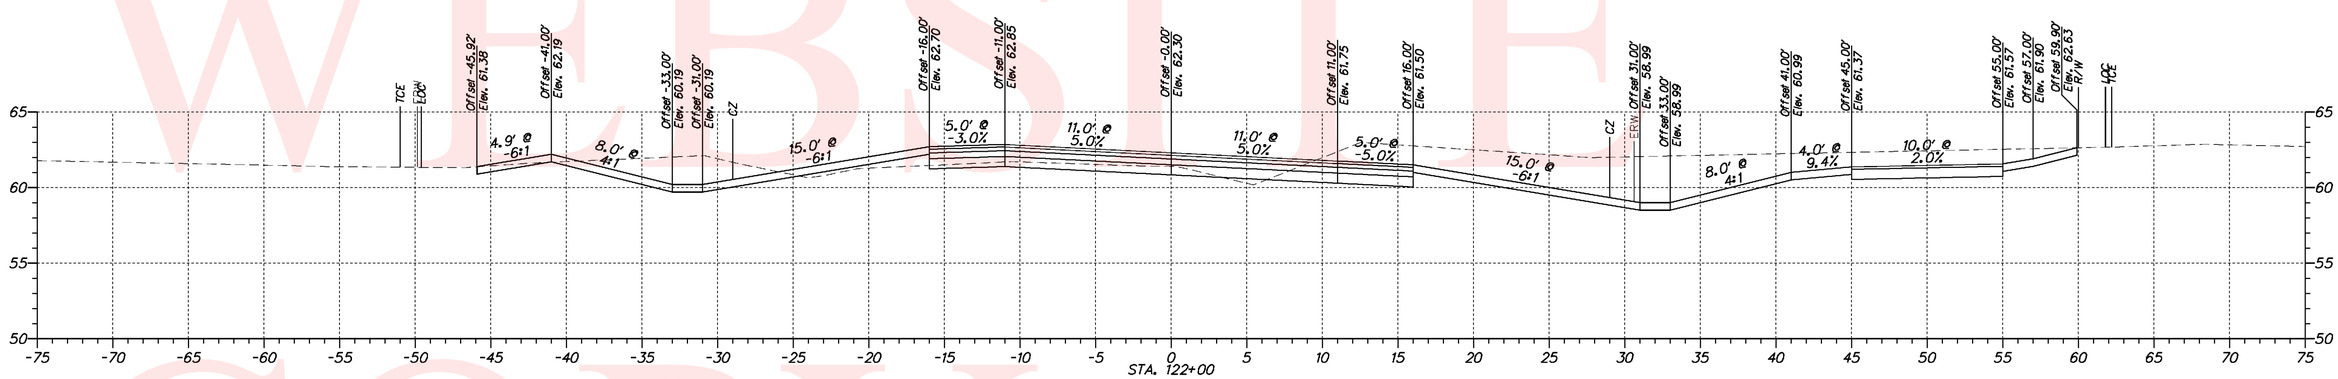

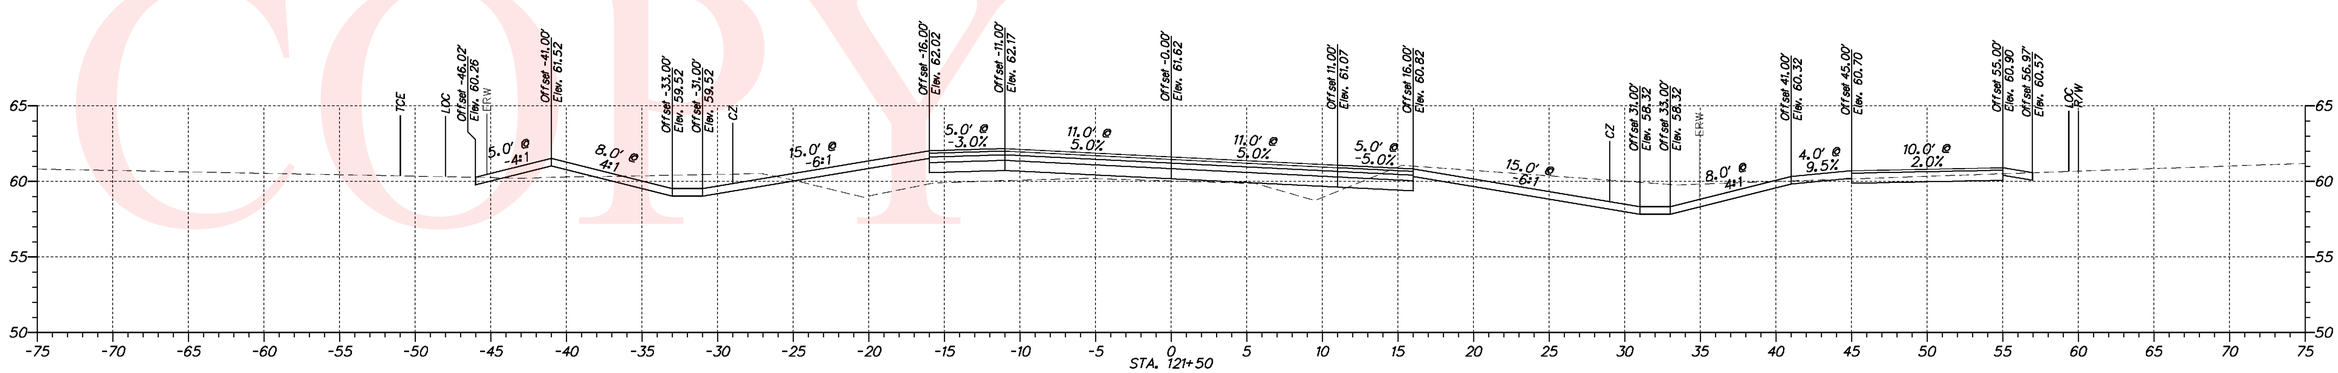

UNOFFICIAL WEBSITE COPY

DELAWARE DEPARTMENT OF TRANSPORTATION

ADDENDUMS / REVISIONS

SCALE 0 30 60 90 FEET

N412A, HYETTS CORNER ROAD TO LOREWOOD GROVE ROAD

CONTRACT	BRIDGE NO.	N/A
T200912001	DESIGNED BY: SHB	
COUNTY		
NEW CASTLE	CHECKED BY: JKL	

CROSS SECTIONS

SHEET NO.
30
TOTAL SHTS.
57

UNOFFICIAL WEBSITE COPY

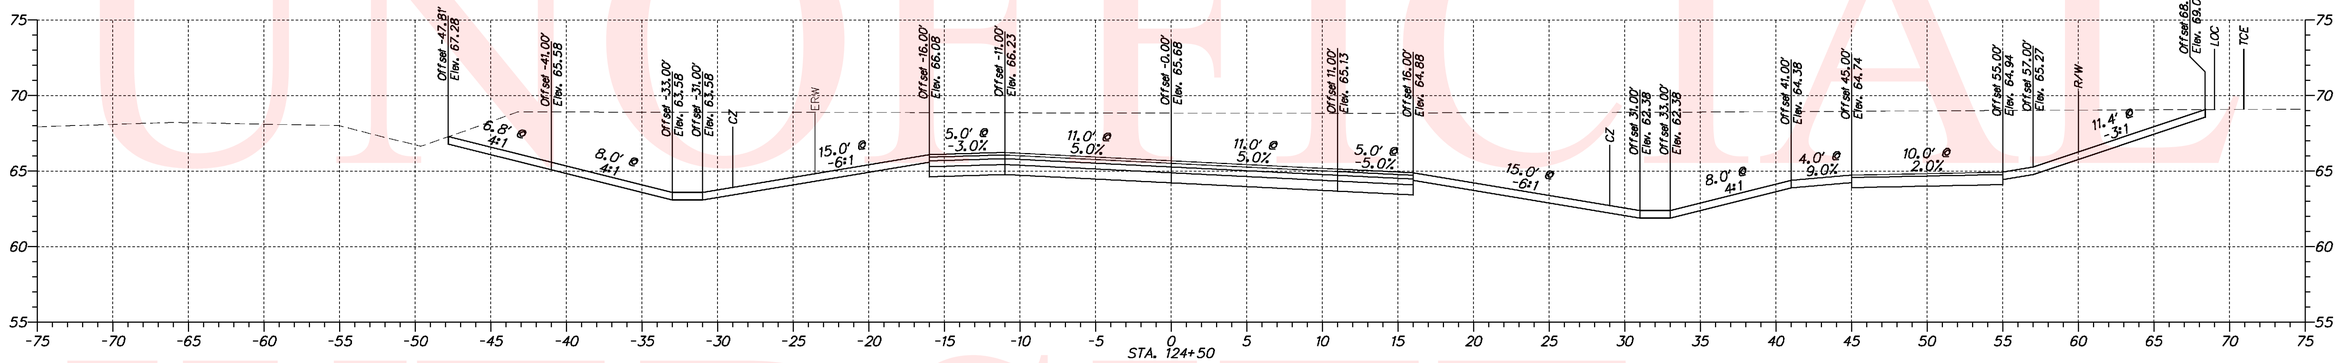

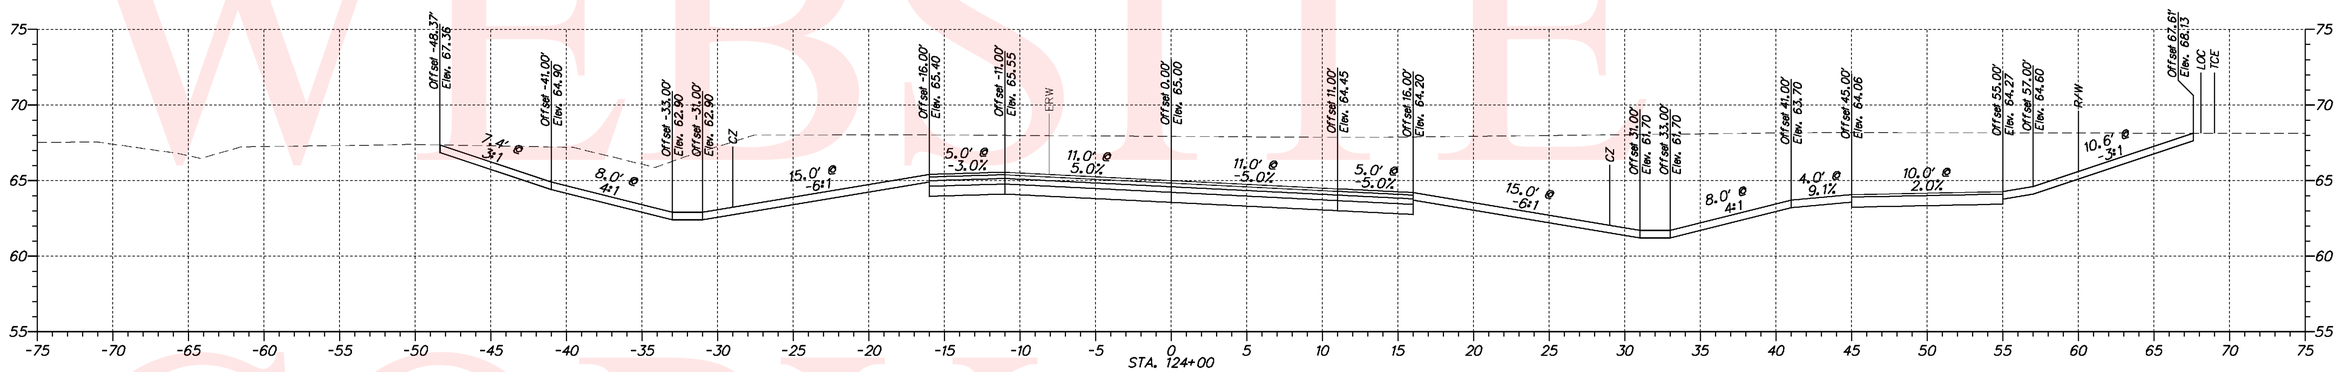

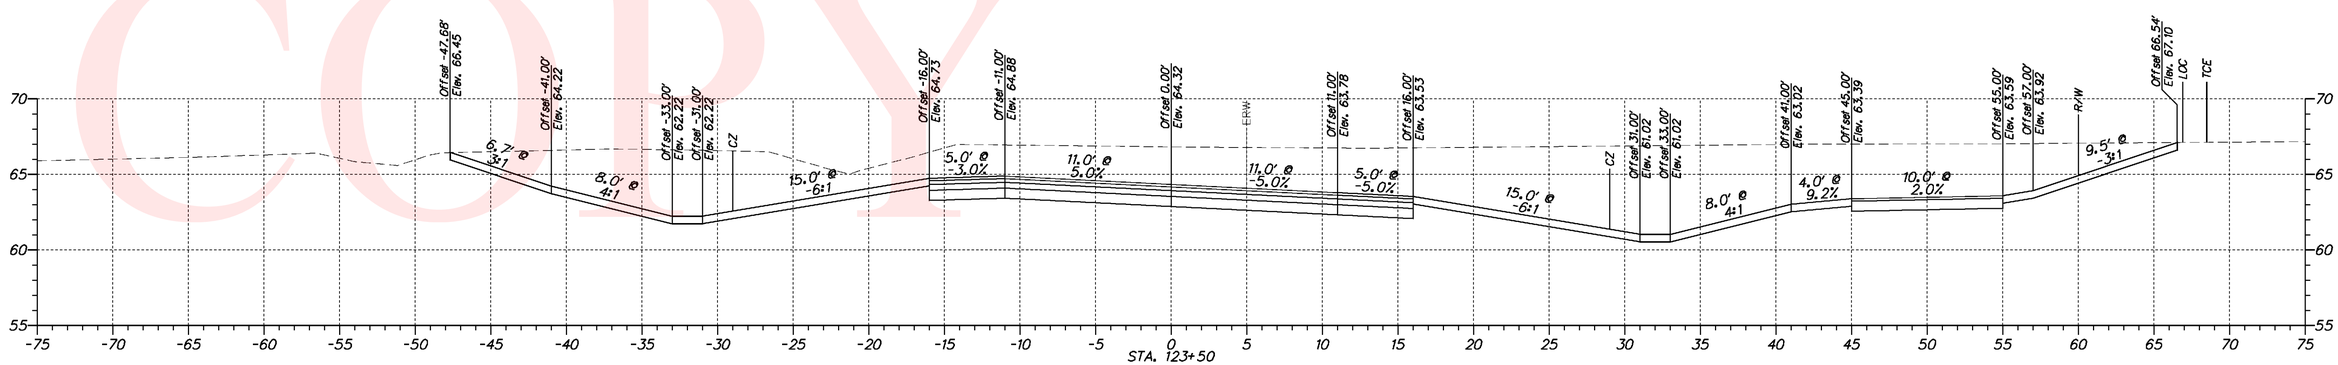

DELAWARE DEPARTMENT OF TRANSPORTATION

ADDENDUMS / REVISIONS

SCALE 0 30 60 90 FEET

N412A, HYETTS CORNER ROAD TO LOREWOOD GROVE ROAD

CONTRACT	BRIDGE NO.	N/A
T200912001	DESIGNED BY: SHB	
COUNTY		
NEW CASTLE	CHECKED BY: JKL	

CROSS SECTIONS

SHEET NO.
31
TOTAL SHTS.
57

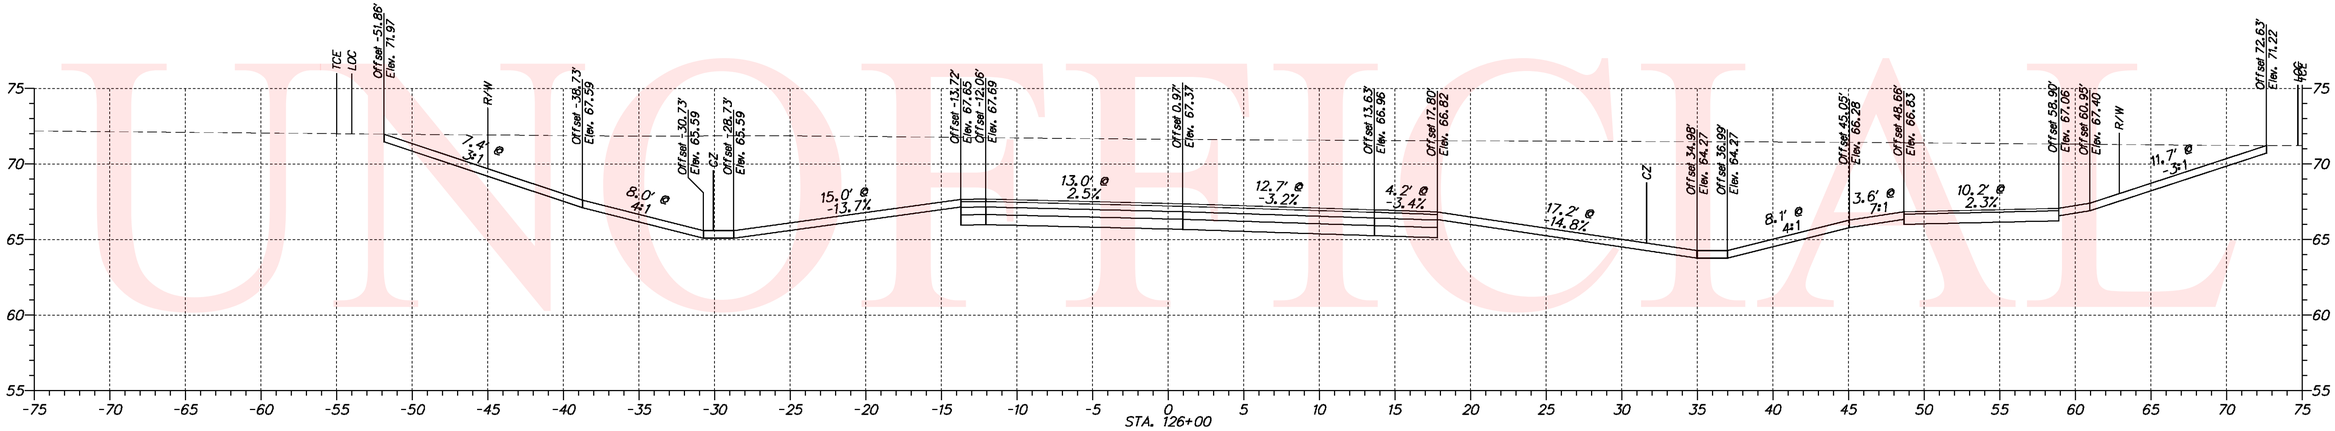

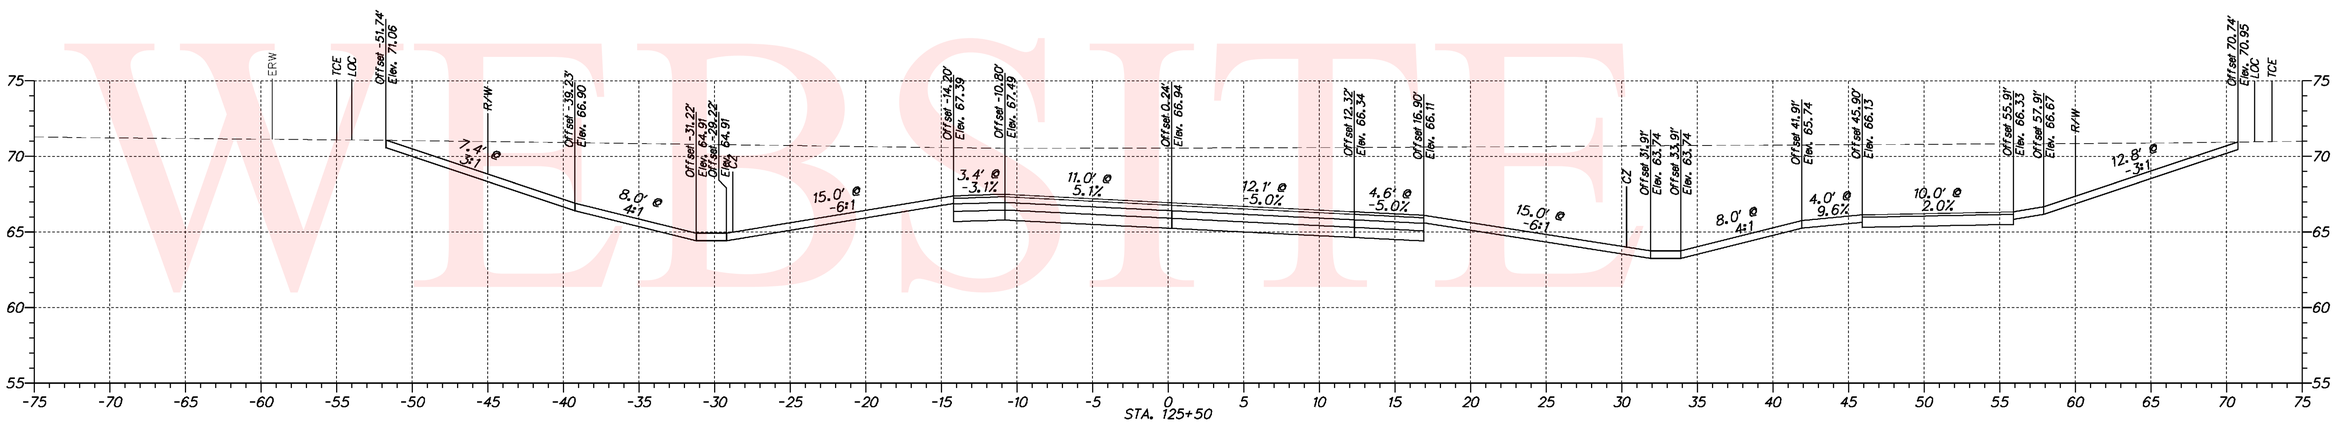

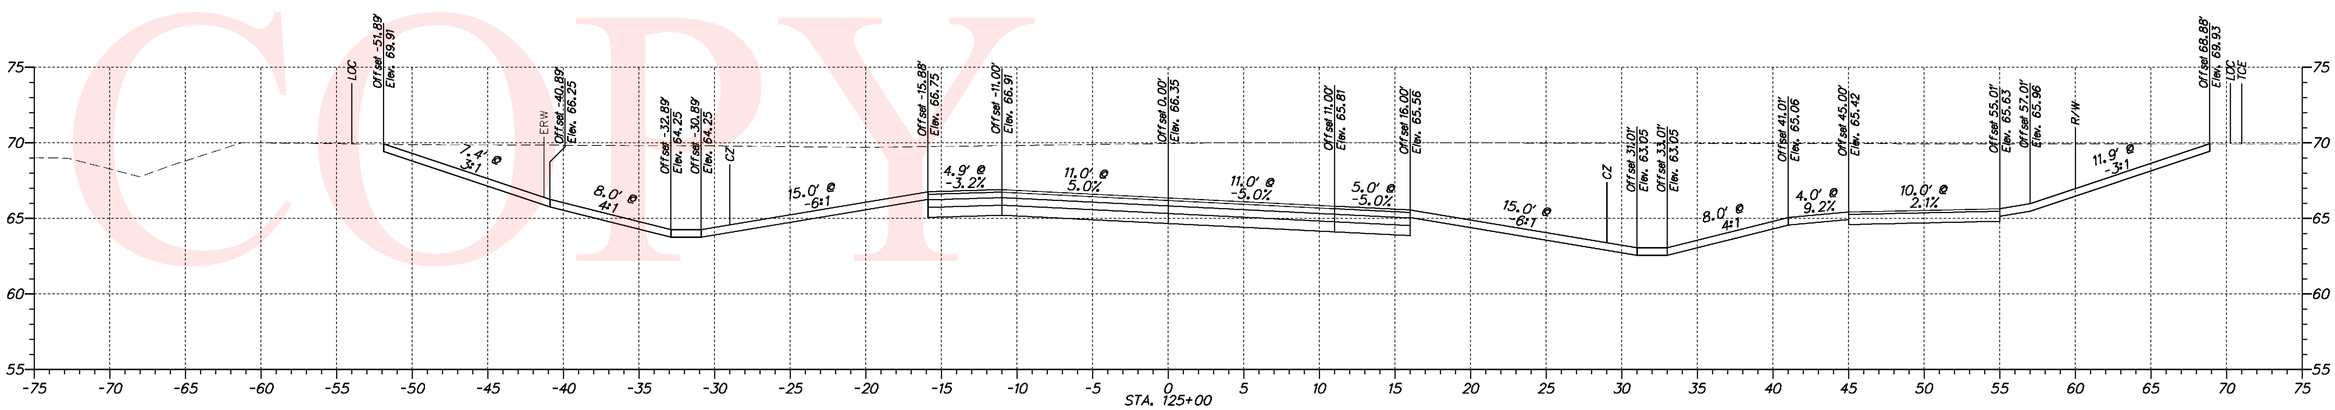

UNOFFICIAL WEBSITE COPY

DELAWARE DEPARTMENT OF TRANSPORTATION

ADDENDUMS / REVISIONS

SCALE 0 30 60 90 FEET

N412A, HYETTS CORNER ROAD TO LOREWOOD GROVE ROAD

CONTRACT	BRIDGE NO.	N/A
T200912001	DESIGNED BY: SHB	
COUNTY		
NEW CASTLE	CHECKED BY: JKL	

CROSS SECTIONS

SHEET NO.
32
TOTAL SHTS.
57

UNOFFICIAL WEBSITE COPY

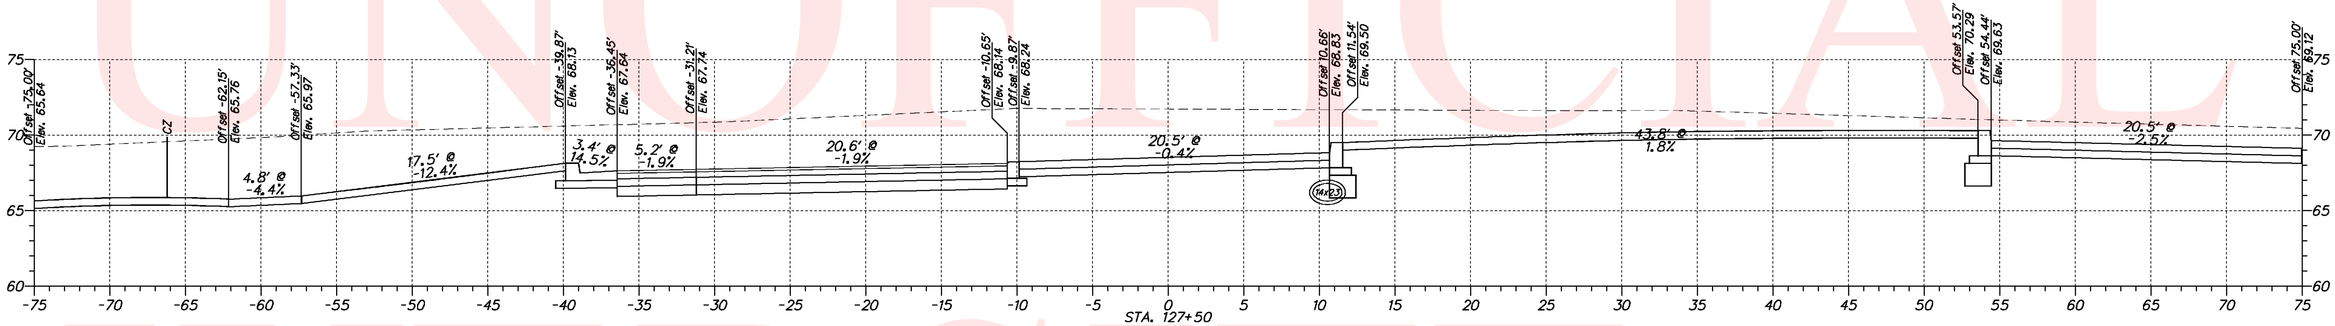

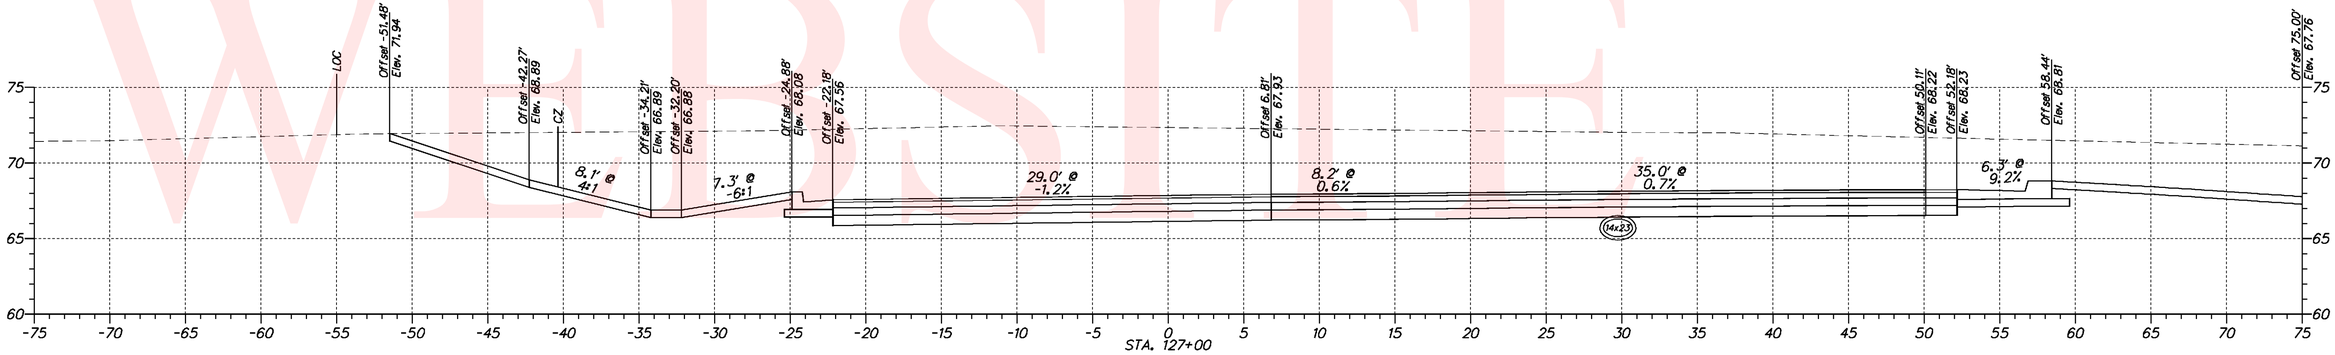

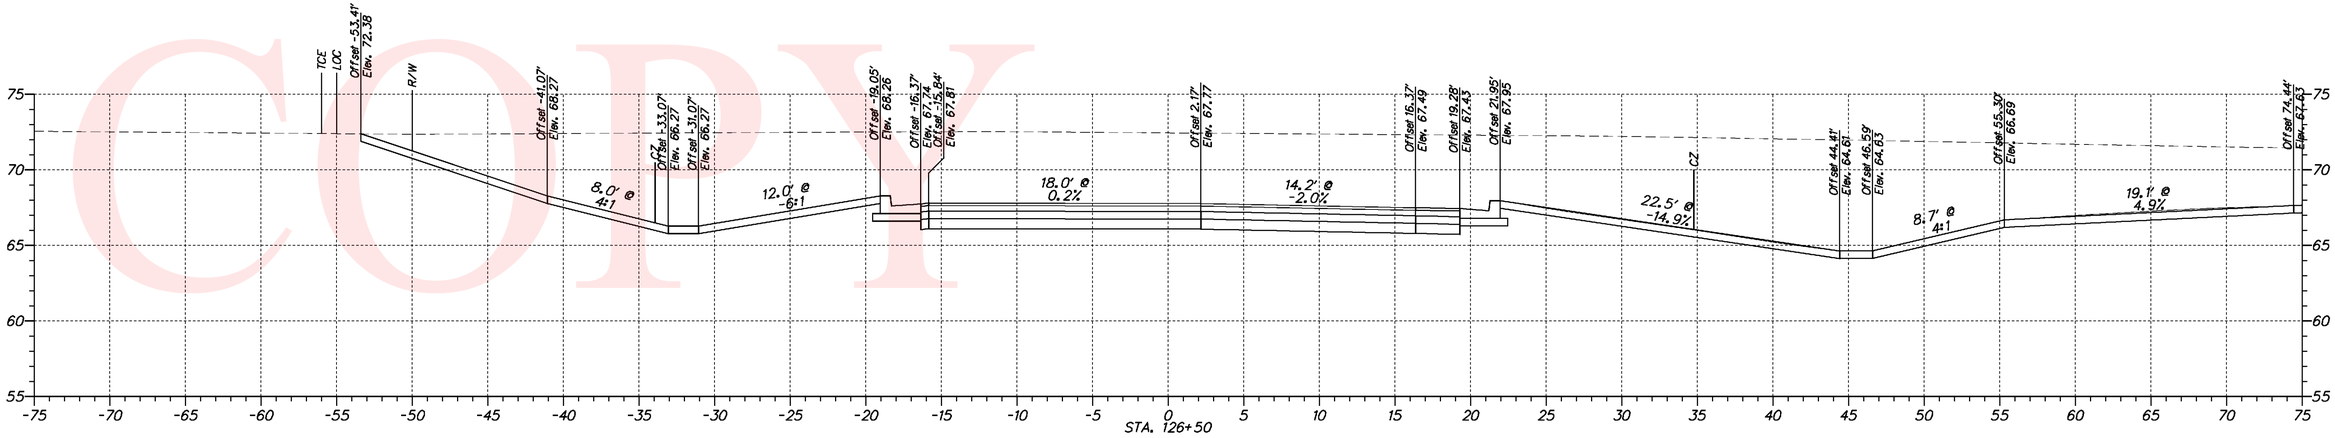

DELAWARE DEPARTMENT OF TRANSPORTATION

ADDENDUMS / REVISIONS

SCALE 0 30 60 90 FEET

N412A, HYETTS CORNER ROAD TO LOREWOOD GROVE ROAD

CONTRACT	BRIDGE NO.	N/A
T200912001	DESIGNED BY: SHB	
COUNTY		
NEW CASTLE	CHECKED BY: JKL	

CROSS SECTIONS

SHEET NO.
33
TOTAL SHTS.
57

UNOFFICIAL WEBSITE COPY

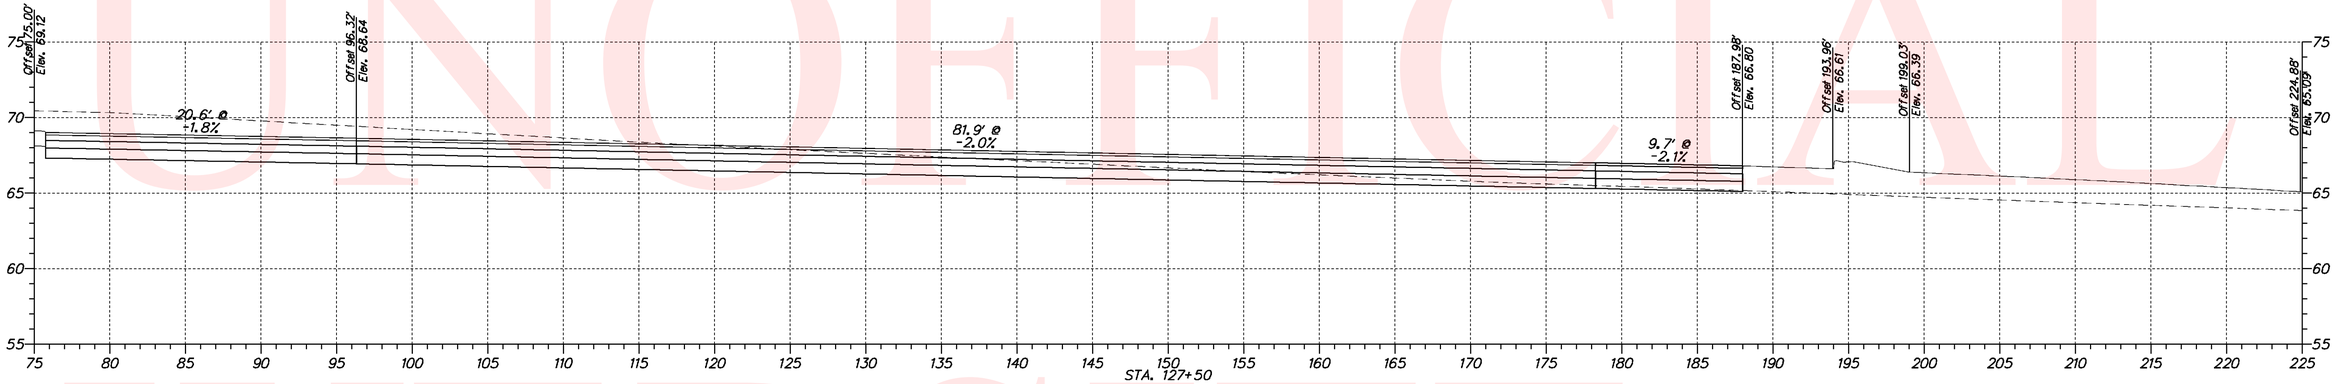

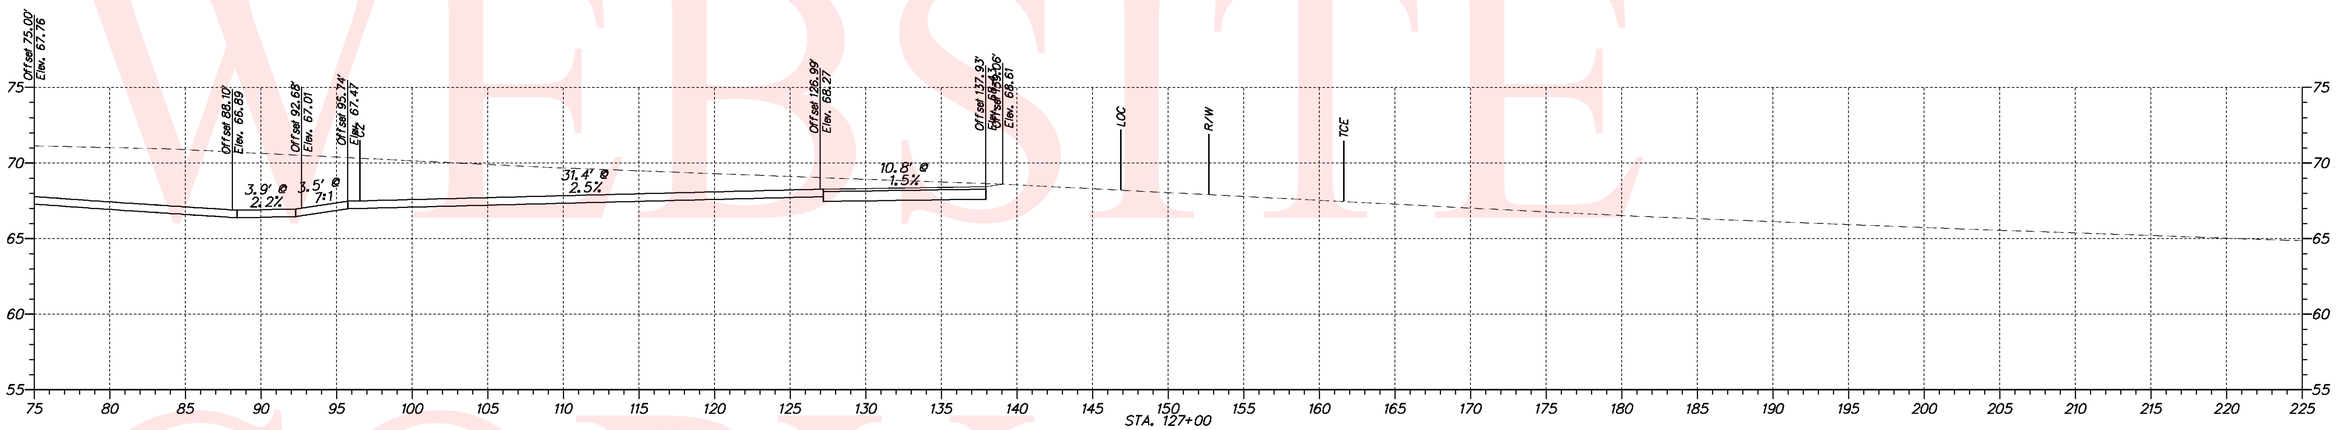

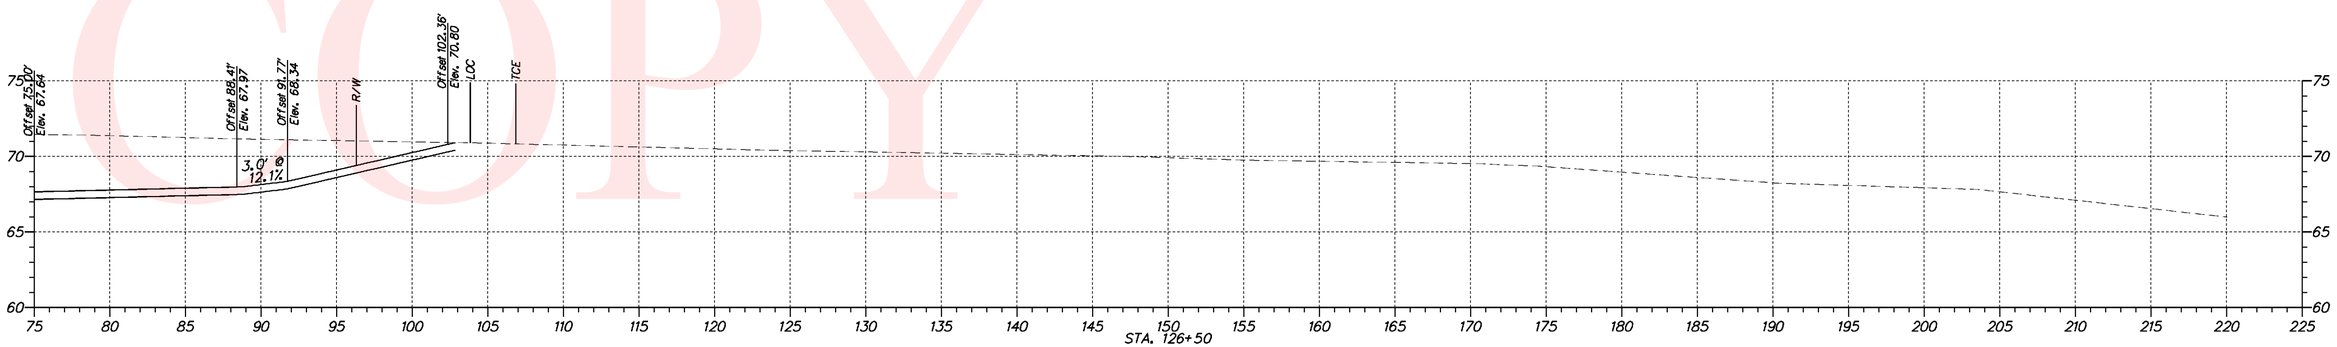

DELAWARE DEPARTMENT OF TRANSPORTATION	ADDENDUMS / REVISIONS	SCALE 0 30 60 90 FEET	N412A, HYETTS CORNER ROAD TO LOREWOOD GROVE ROAD	CONTRACT T200912001	BRIDGE NO. N/A	CROSS SECTIONS	SHEET NO. 34
				COUNTY NEW CASTLE	DESIGNED BY: SHB		TOTAL SHTS. 57
					CHECKED BY: JKL		

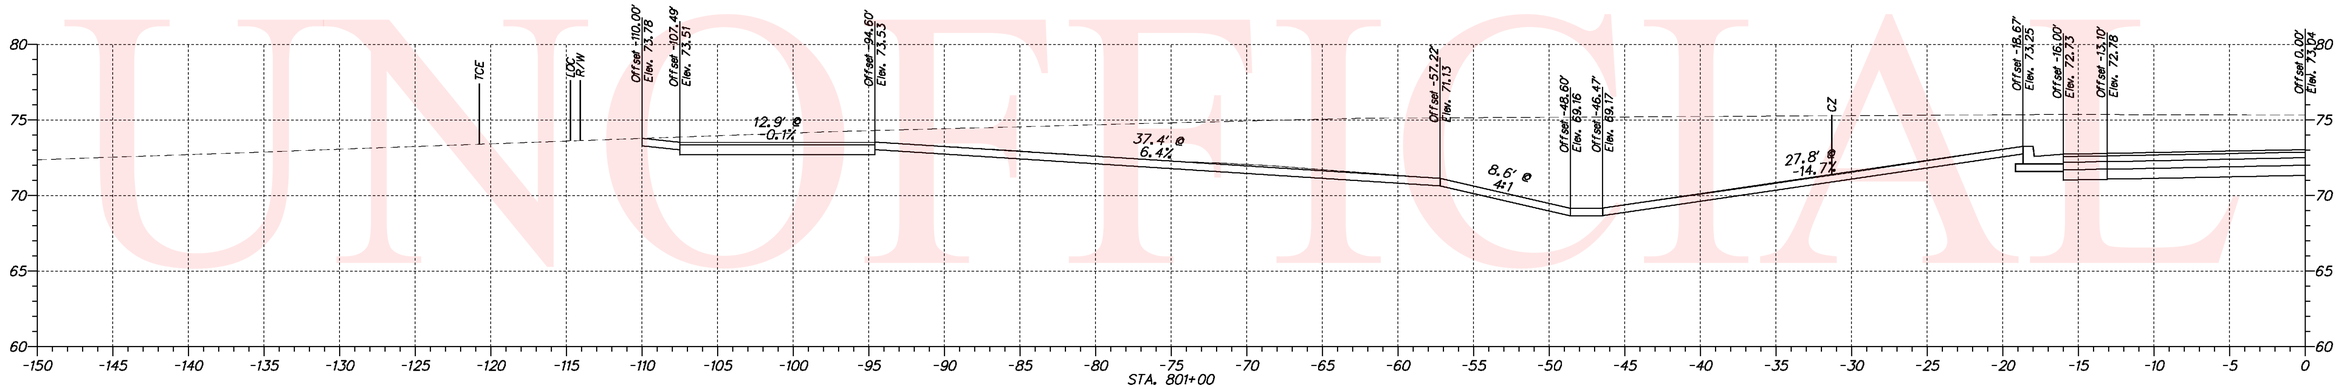

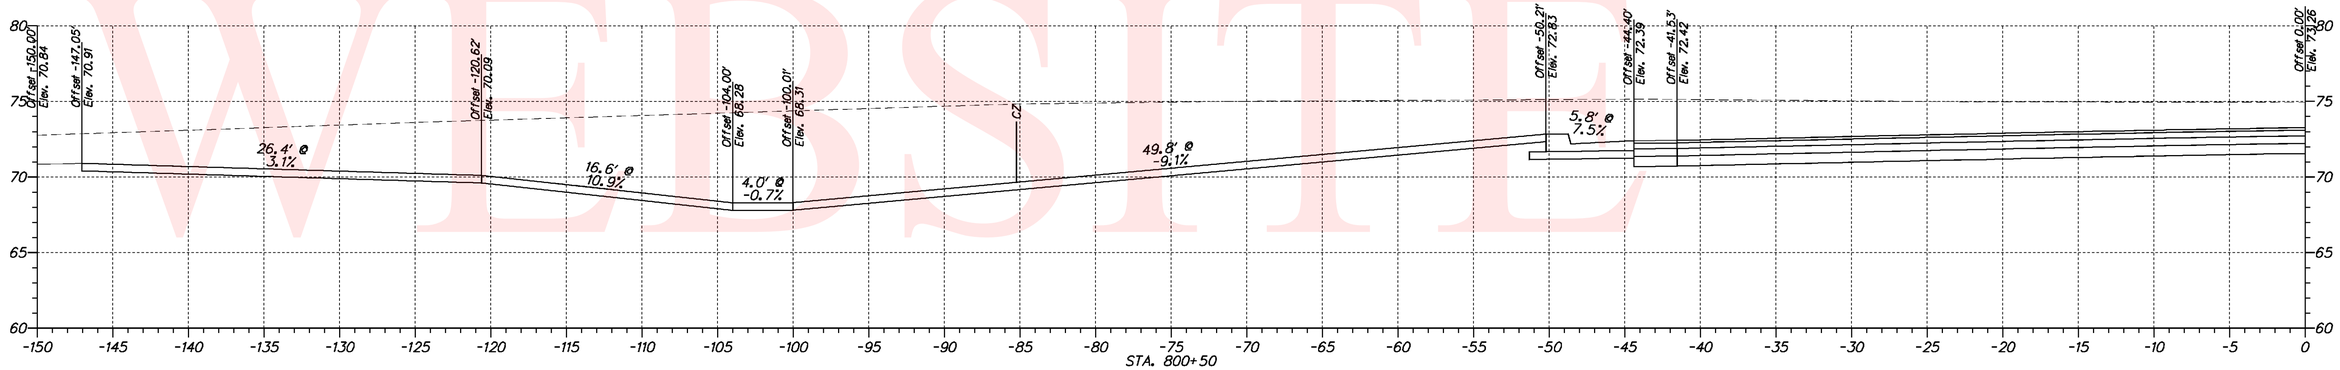

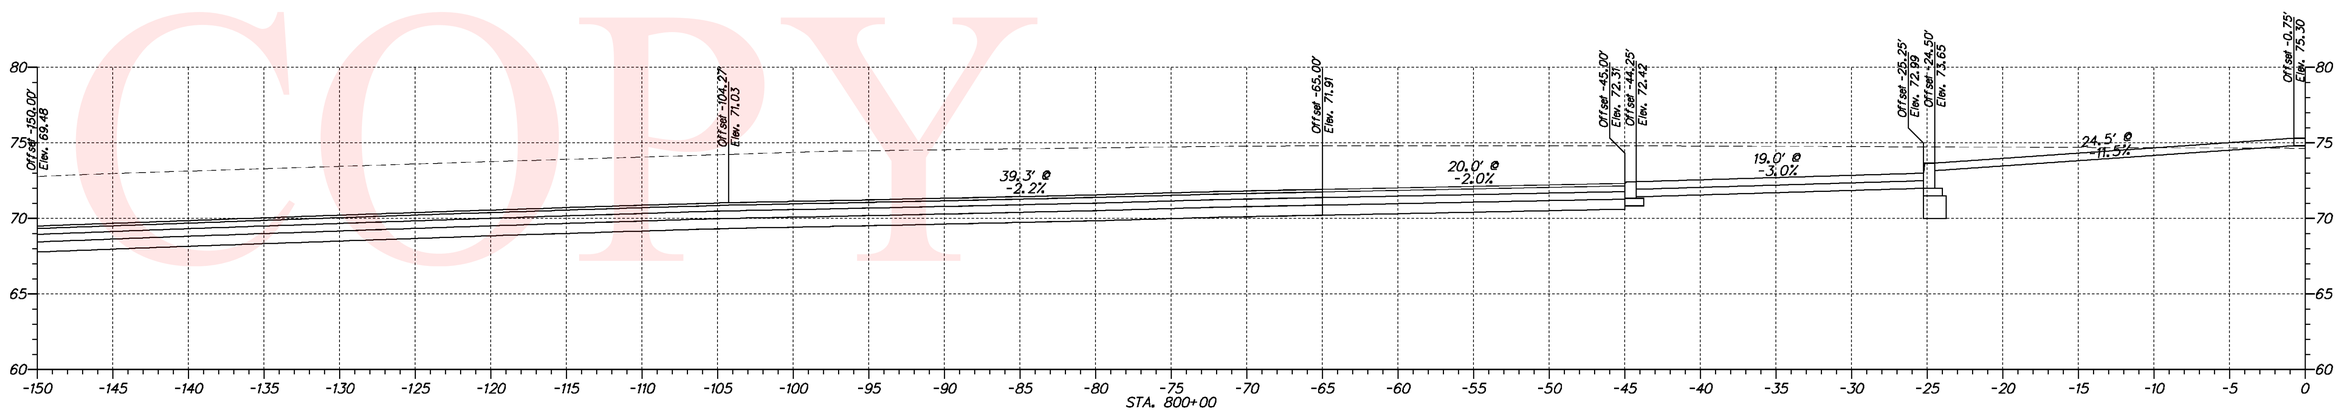

UNOFFICIAL WEBSITE COPY

DELAWARE DEPARTMENT OF TRANSPORTATION	ADDENDUMS / REVISIONS	SCALE 0 30 60 90 FEET	N412A, HYETTS CORNER ROAD TO LOREWOOD GROVE ROAD	CONTRACT T200912001	BRIDGE NO. N/A	CROSS SECTIONS	SHEET NO. 35
				COUNTY NEW CASTLE	DESIGNED BY: SHB		TOTAL SHTS. 57
					CHECKED BY: JKL		

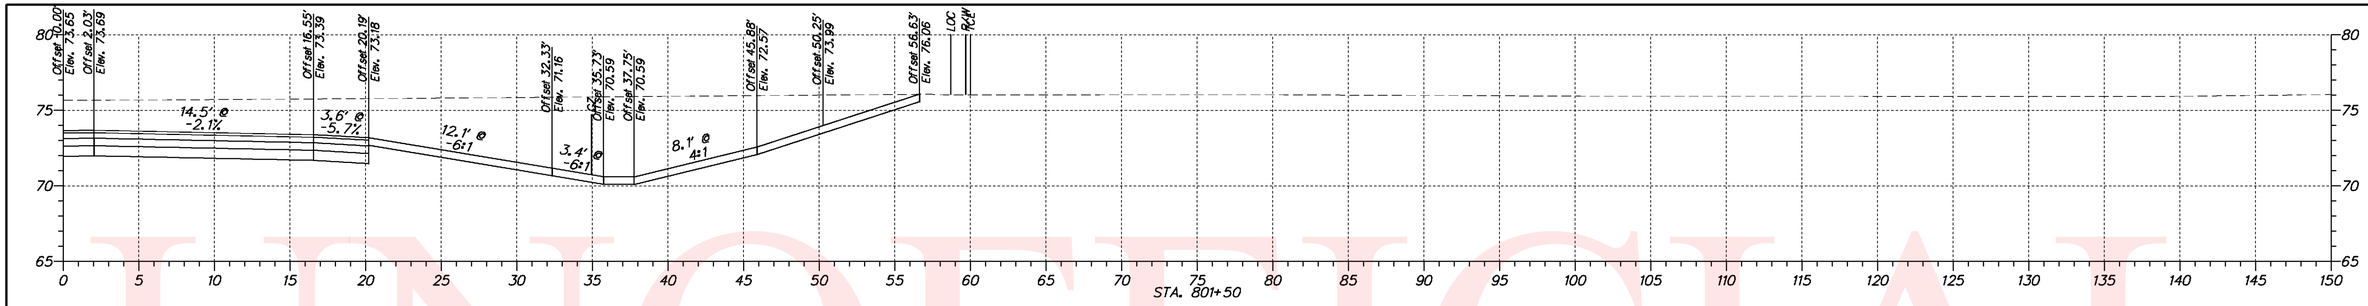

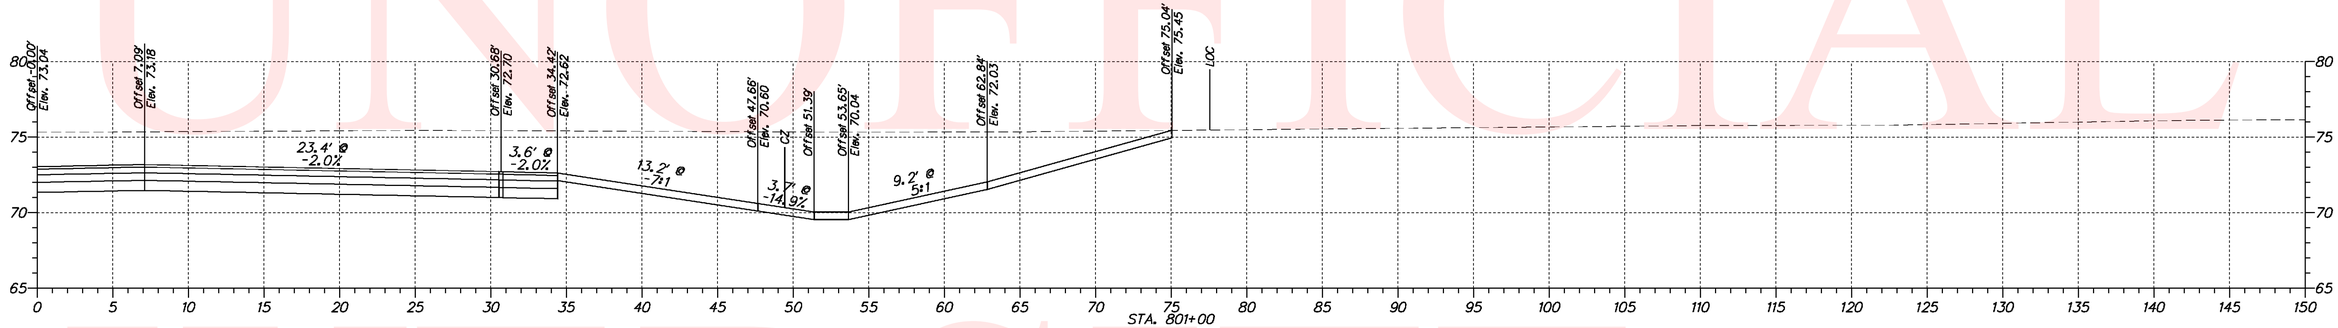

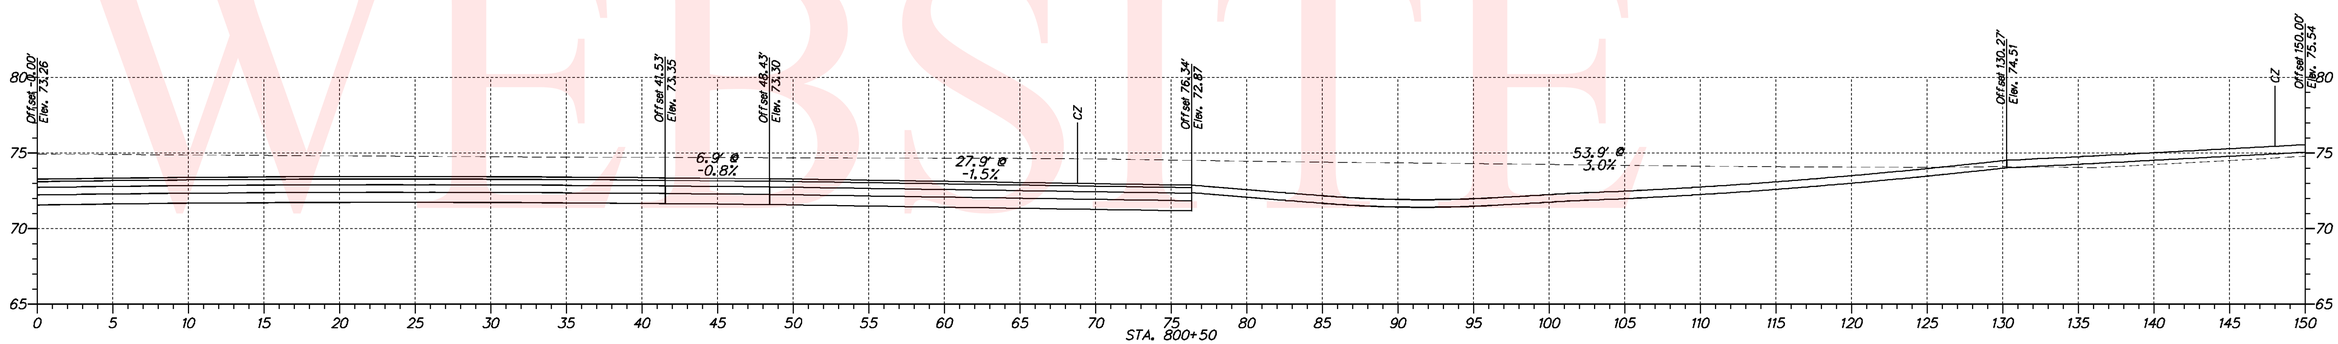

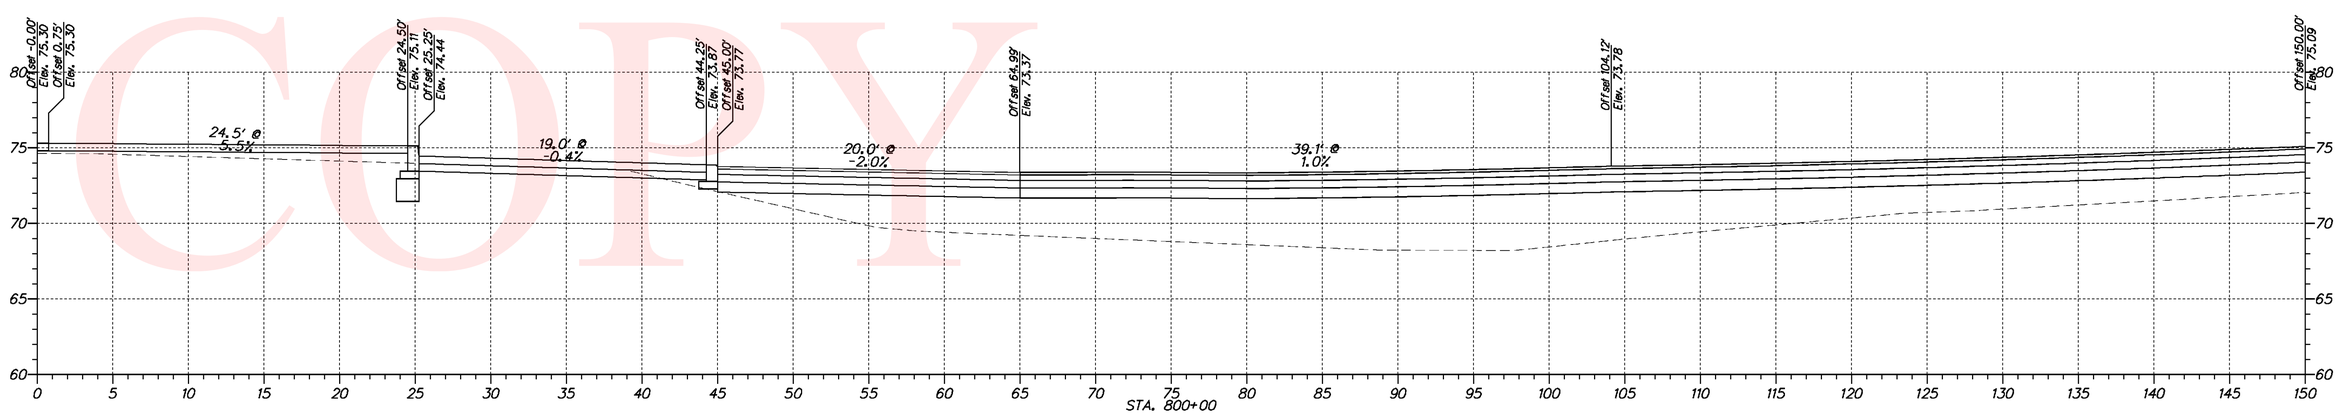

UNOFFICIAL WEBSITE COPY

DELAWARE DEPARTMENT OF TRANSPORTATION	ADDENDUMS / REVISIONS	SCALE 0 30 60 90 FEET	N412A, HYETTS CORNER ROAD TO LOREWOOD GROVE ROAD	CONTRACT T200912001 / COUNTY NEW CASTLE	BRIDGE NO. N/A / DESIGNED BY: SHB / CHECKED BY: JKL	CROSS SECTIONS	SHEET NO. 36 / TOTAL SHTS. 57

UNOFFICIAL WEBSITE COPY

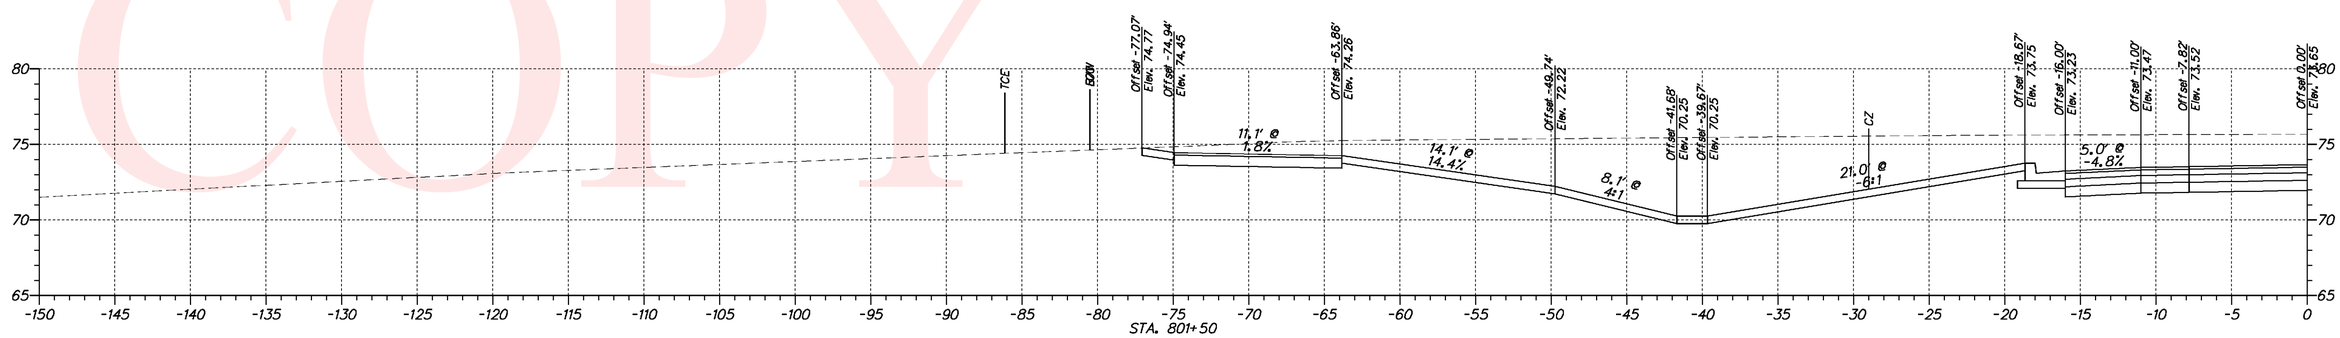

DELAWARE DEPARTMENT OF TRANSPORTATION	ADDENDUMS / REVISIONS	SCALE 0 30 60 90 FEET	N412A, HYETTS CORNER ROAD TO LOREWOOD GROVE ROAD	CONTRACT T200912001	BRIDGE NO. N/A	CROSS SECTIONS	SHEET NO. 37
				COUNTY NEW CASTLE	DESIGNED BY: SHB		TOTAL SHTS. 57
					CHECKED BY: JKL		

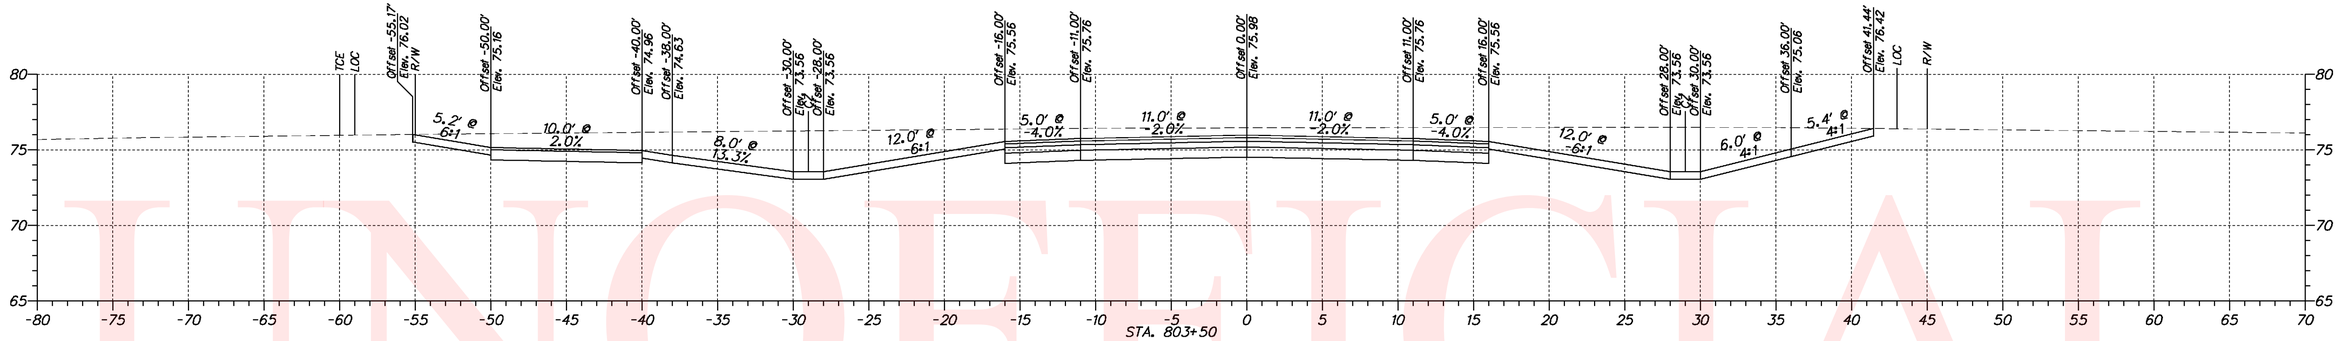

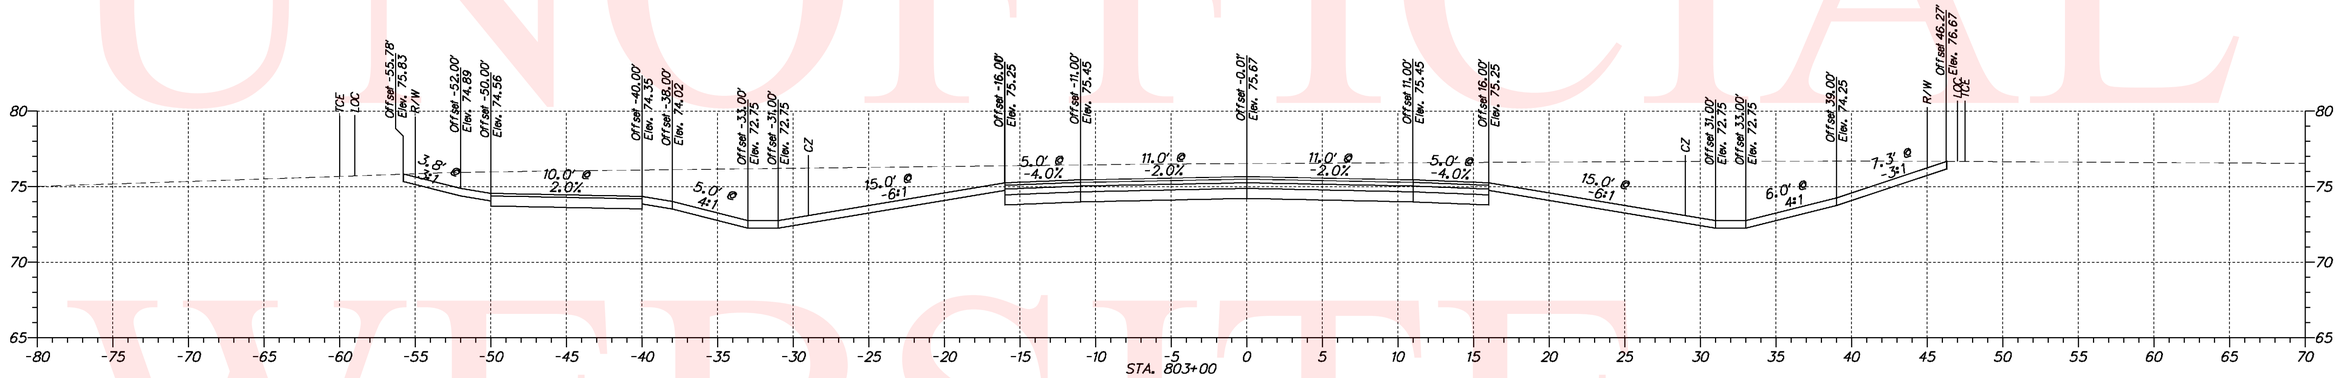

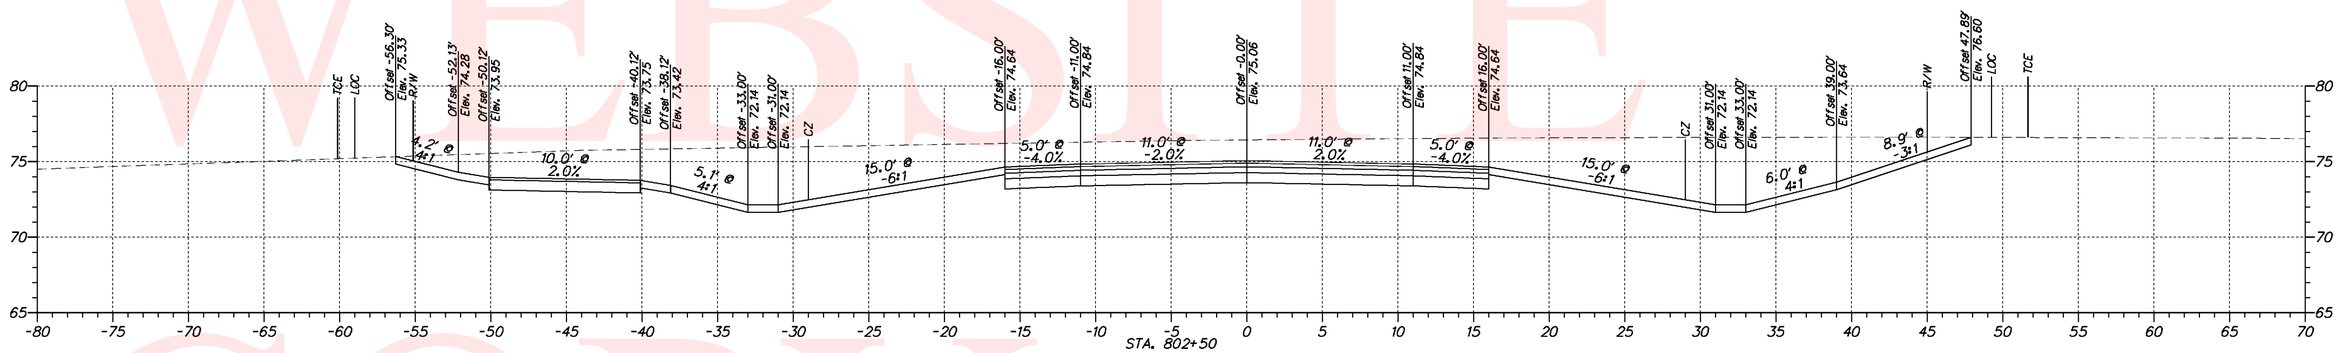

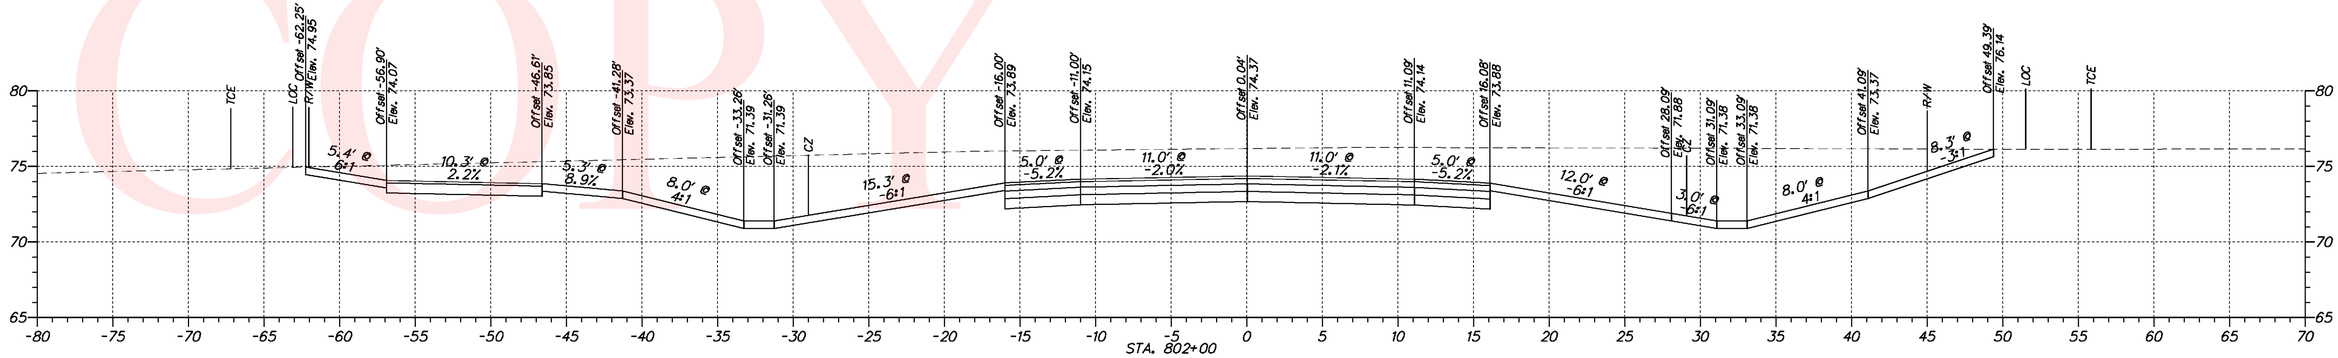

UNOFFICIAL WEBSITE COPY

DELAWARE DEPARTMENT OF TRANSPORTATION	ADDENDUMS / REVISIONS	SCALE 0 30 60 90 FEET	N412A, HYETTS CORNER ROAD TO LOREWOOD GROVE ROAD	CONTRACT T200912001	BRIDGE NO. N/A	CROSS SECTIONS	SHEET NO. 38
				COUNTY NEW CASTLE	DESIGNED BY: SHB		TOTAL SHTS. 57
					CHECKED BY: JKL		

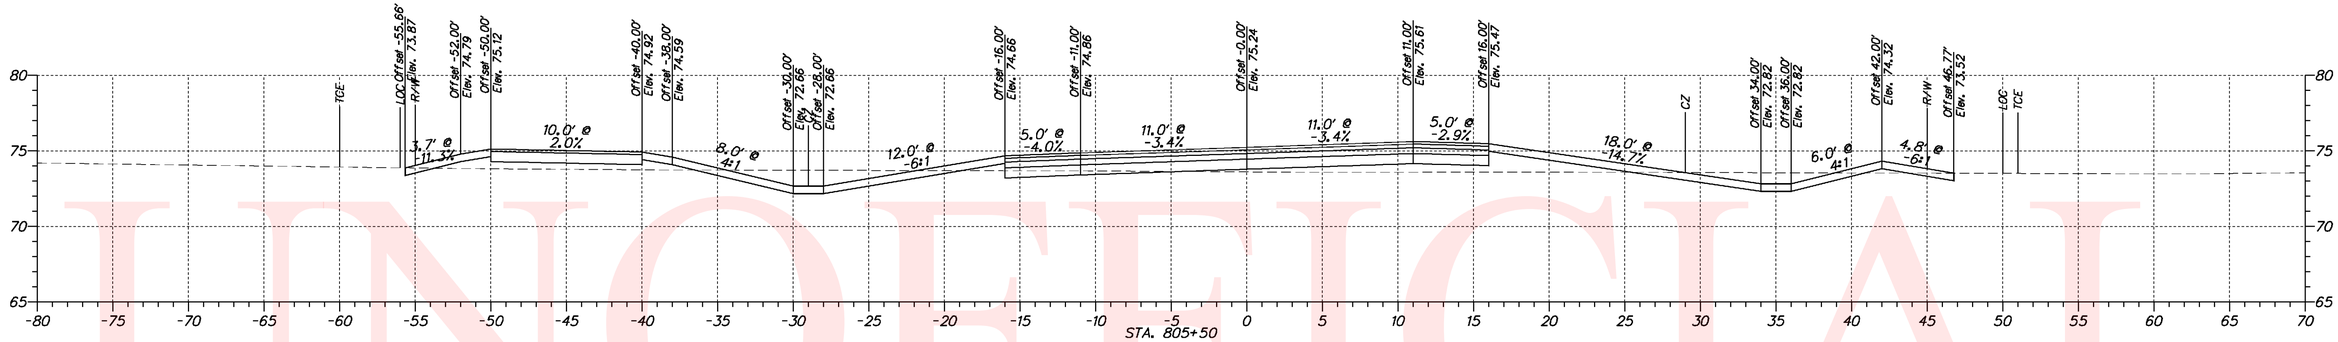

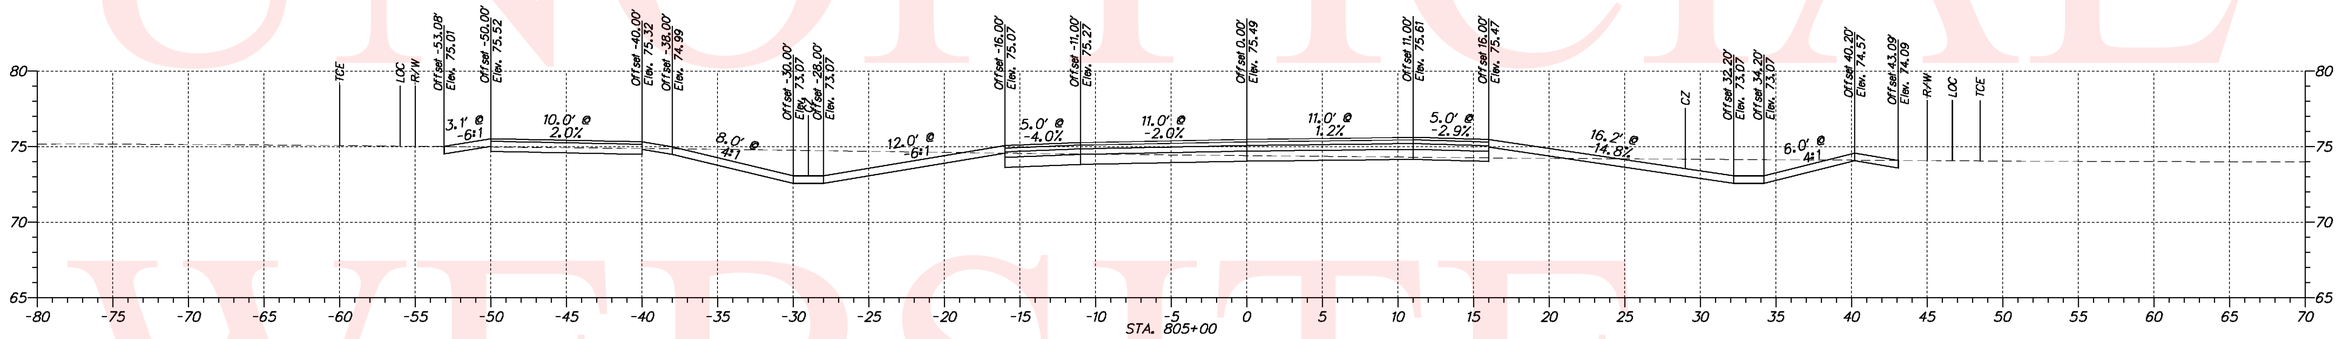

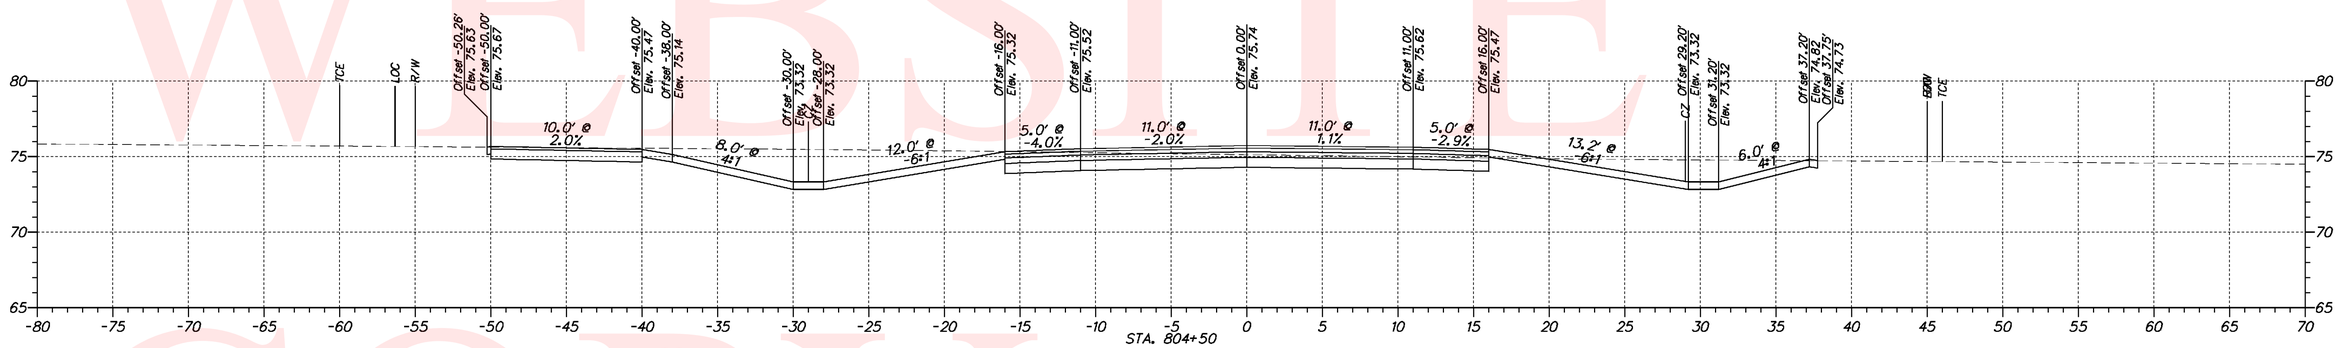

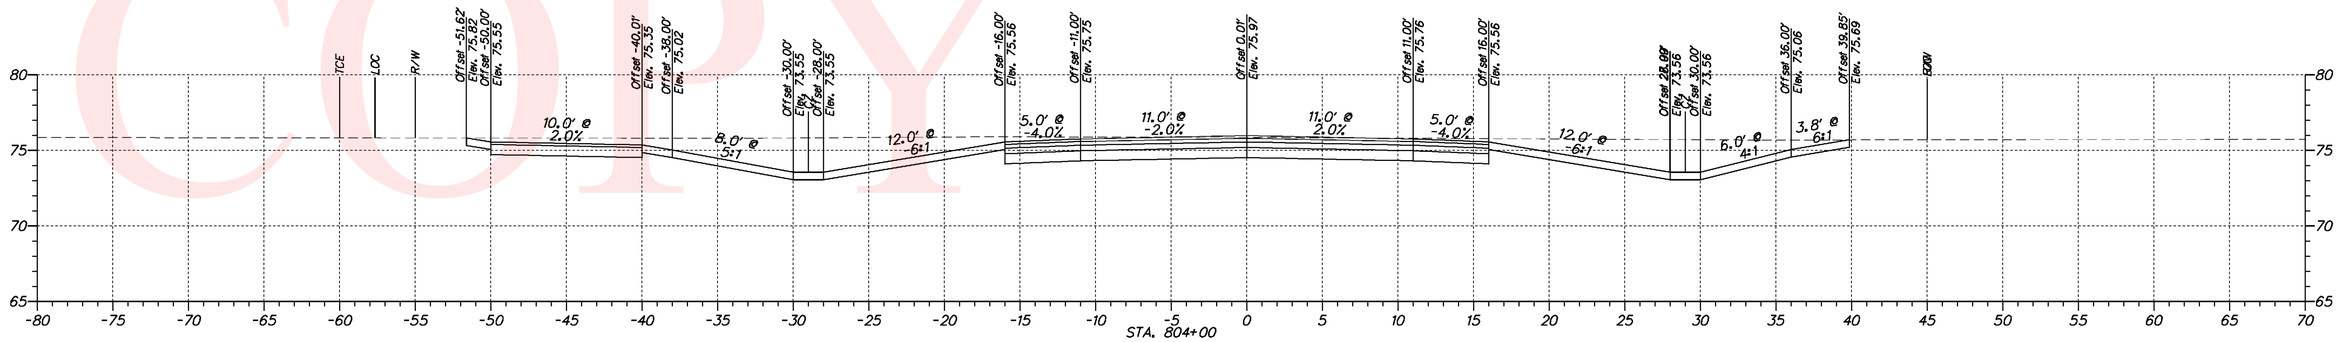

UNOFFICIAL WEBSITE COPY

DELAWARE DEPARTMENT OF TRANSPORTATION	ADDENDUMS / REVISIONS	SCALE 0 30 60 90 FEET	N412A, HYETTS CORNER ROAD TO LOREWOOD GROVE ROAD	CONTRACT T200912001 / COUNTY NEW CASTLE	BRIDGE NO. N/A / DESIGNED BY: SHB / CHECKED BY: JKL	CROSS SECTIONS	SHEET NO. 39 / TOTAL SHTS. 57

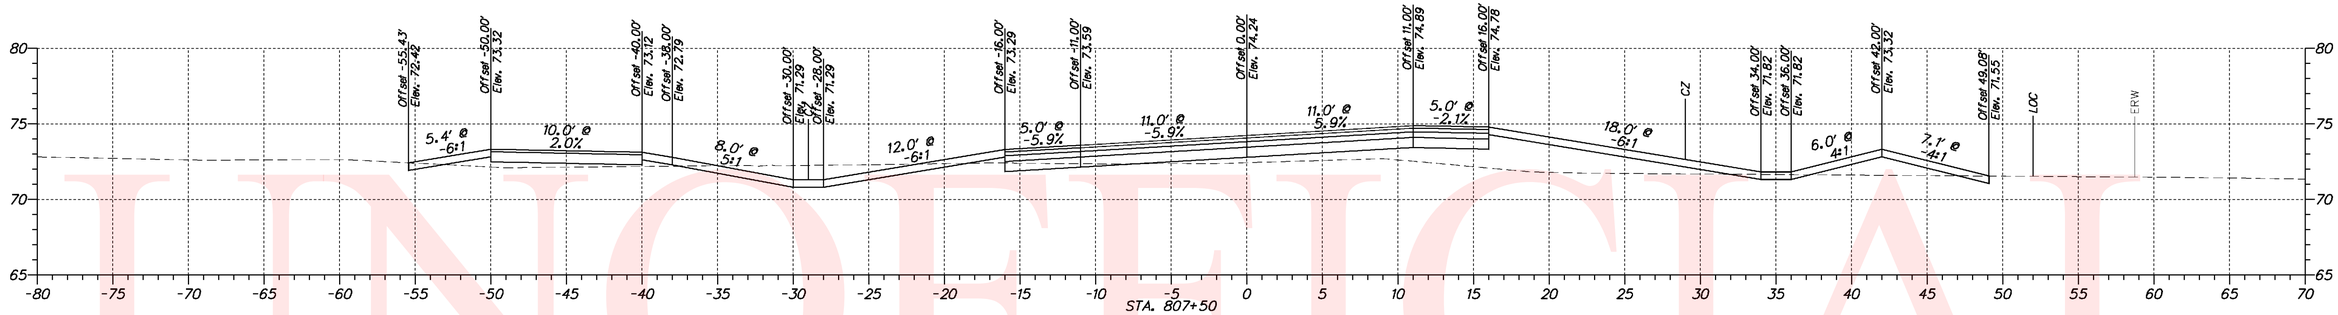

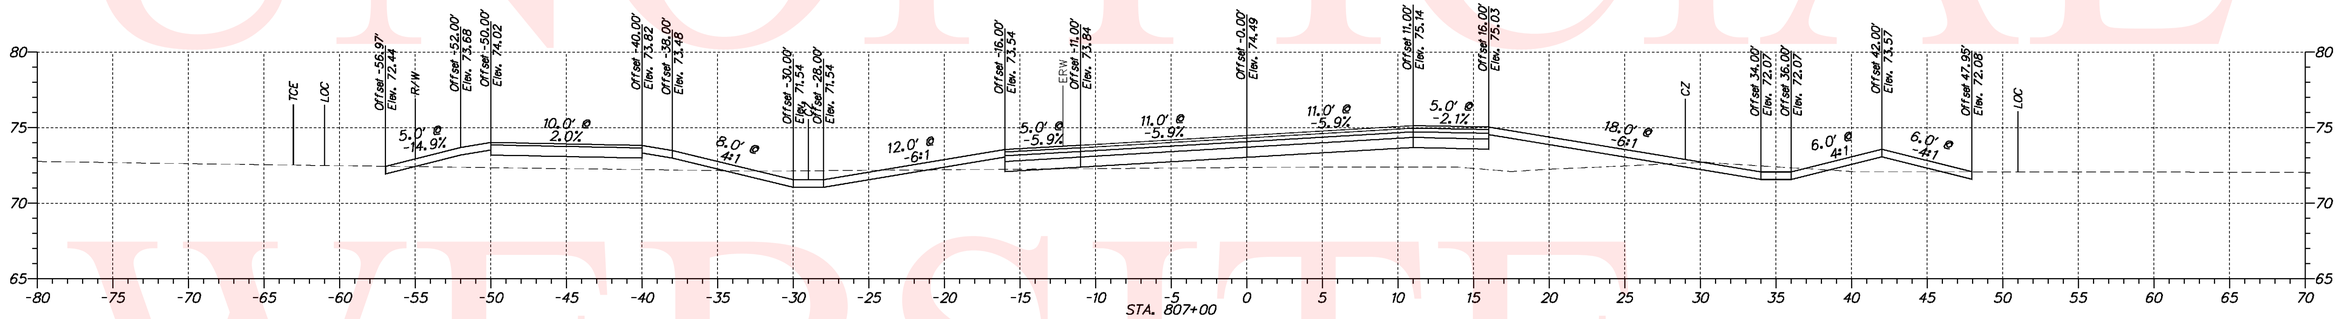

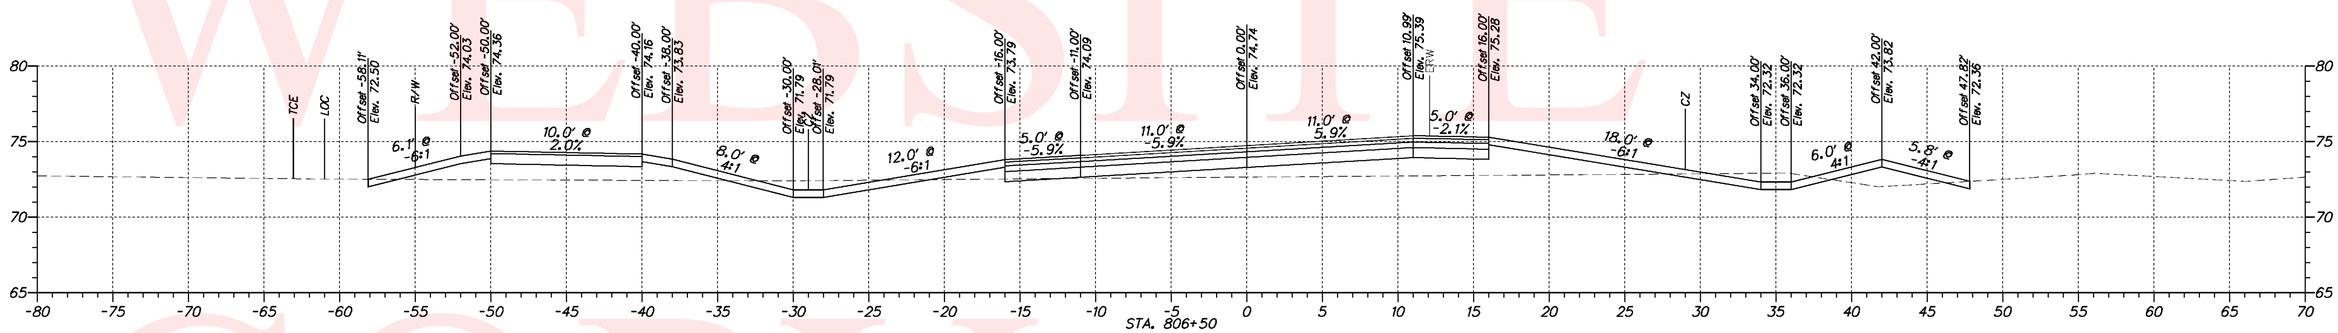

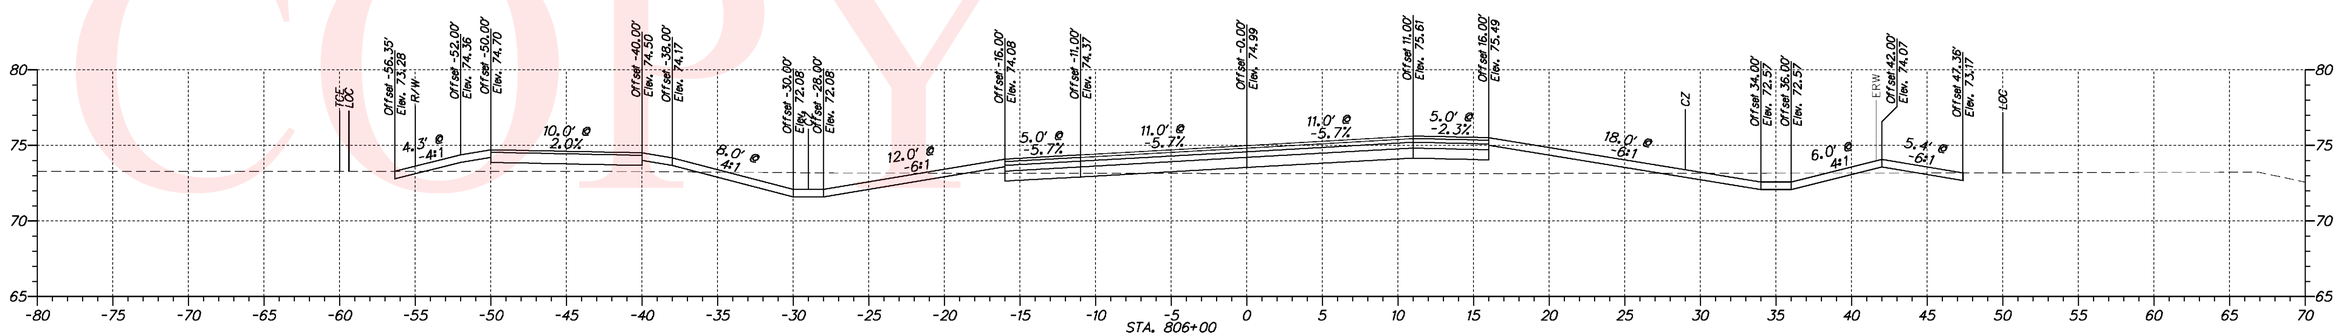

UNOFFICIAL WEBSITE COPY

DELAWARE DEPARTMENT OF TRANSPORTATION

ADDENDUMS / REVISIONS

SCALE 0 30 60 90 FEET

N412A, HYETTS CORNER ROAD TO LOREWOOD GROVE ROAD

CONTRACT	BRIDGE NO.	N/A
T200912001	DESIGNED BY: SHB	
COUNTY		
NEW CASTLE	CHECKED BY: JKL	

CROSS SECTIONS

SHEET NO.
40
TOTAL SHTS.
57

UNOFFICIAL WEBSITE COPY

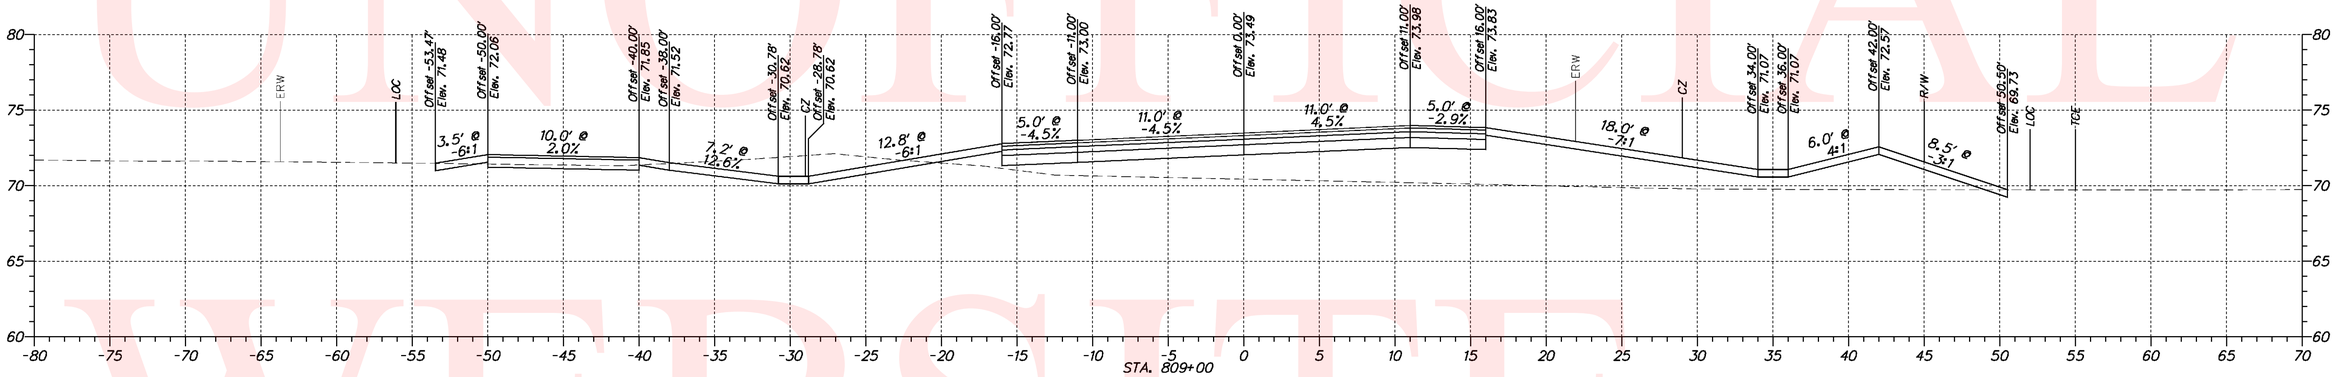

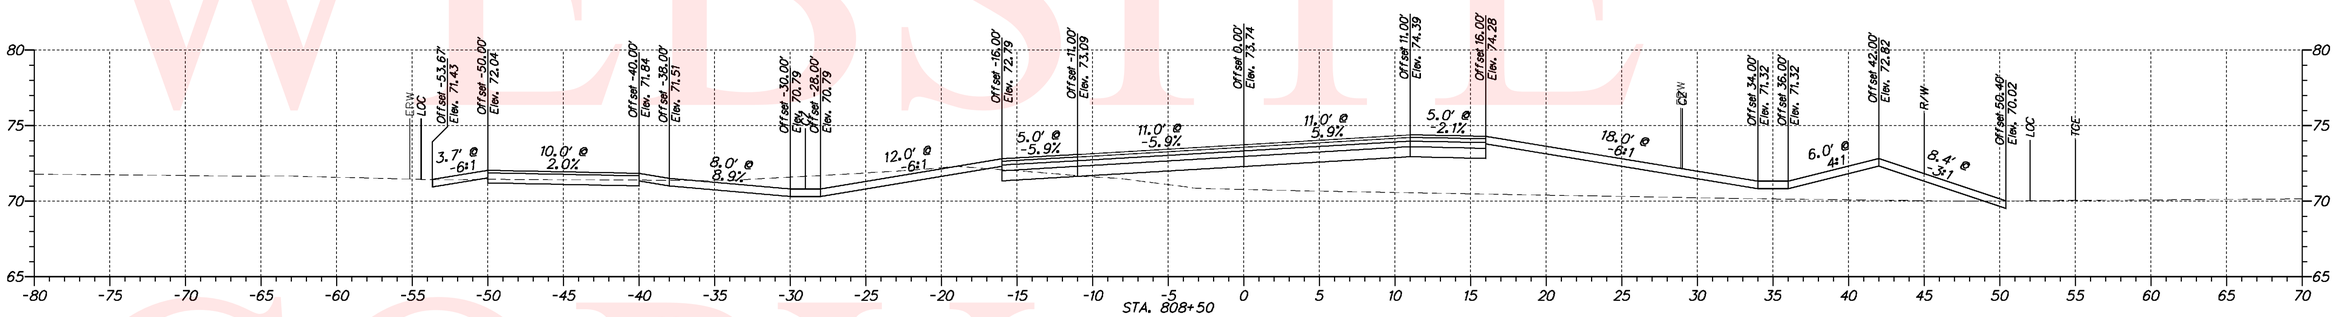

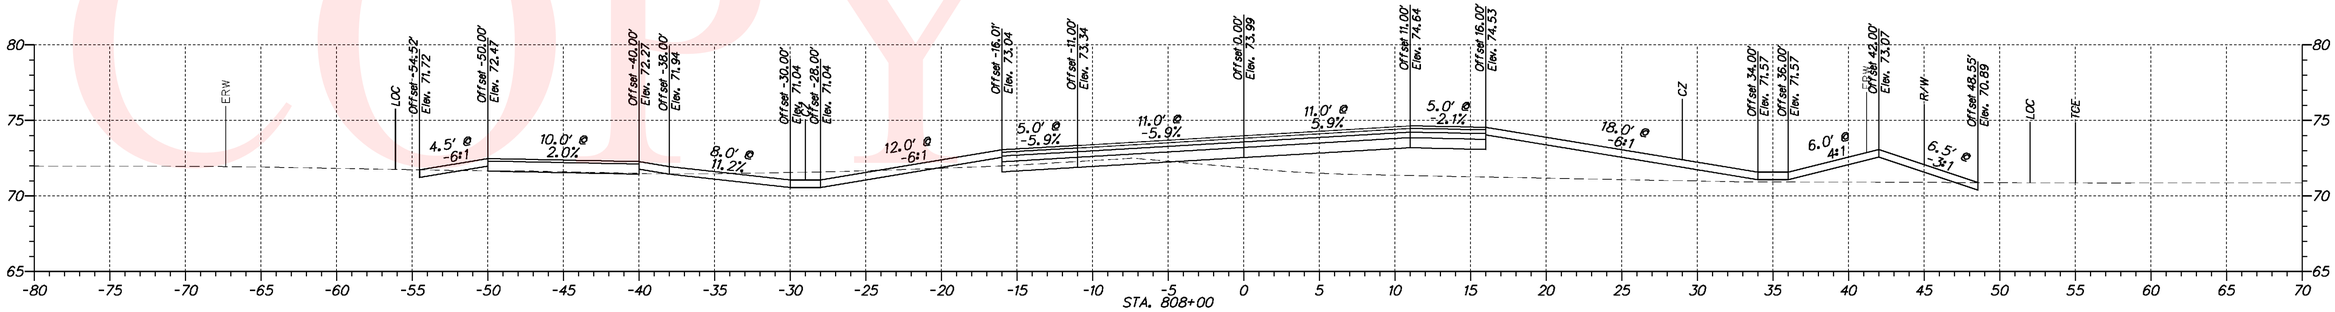

DELAWARE DEPARTMENT OF TRANSPORTATION

ADDENDUMS / REVISIONS

SCALE 0 30 60 90 FEET

N412A, HYETTS CORNER ROAD TO LOREWOOD GROVE ROAD

CONTRACT	BRIDGE NO.	N/A
T200912001	DESIGNED BY: SHB	
COUNTY		
NEW CASTLE	CHECKED BY: JKL	

CROSS SECTIONS

SHEET NO.
41
TOTAL SHTS.
57

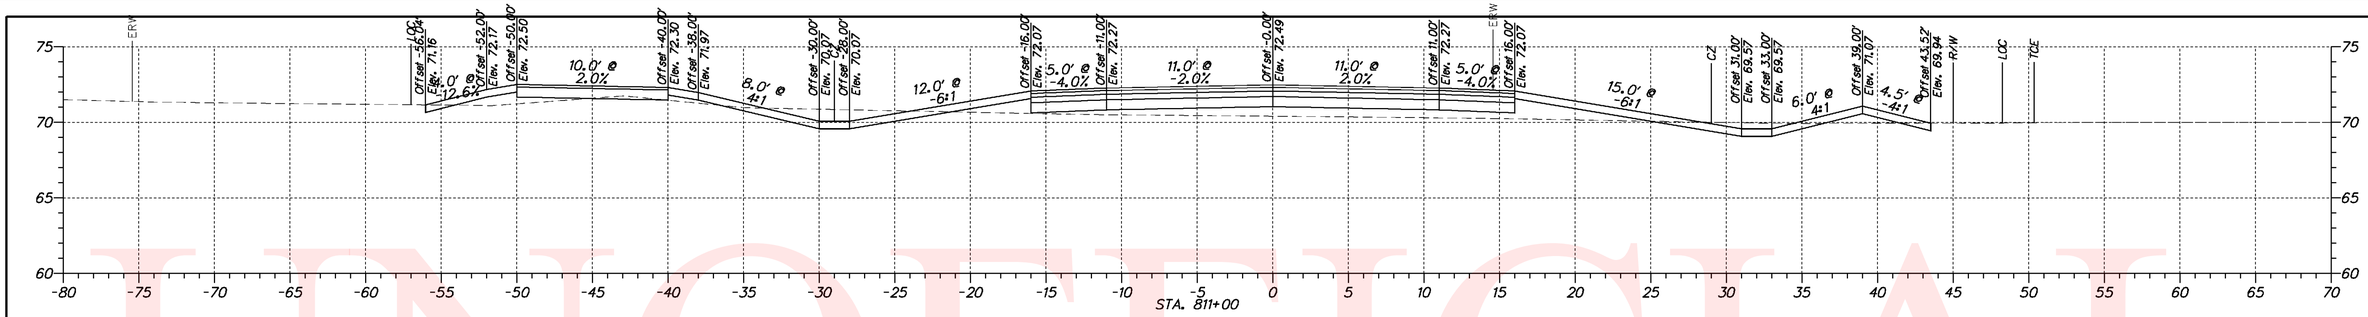

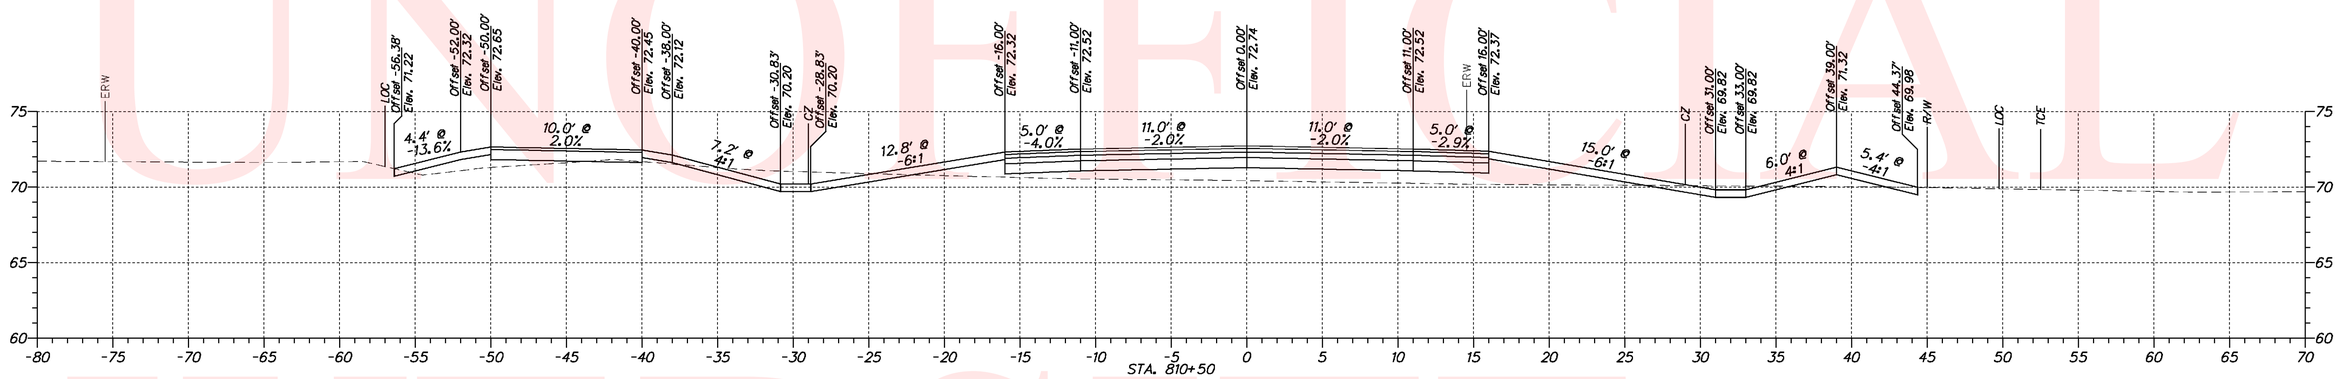

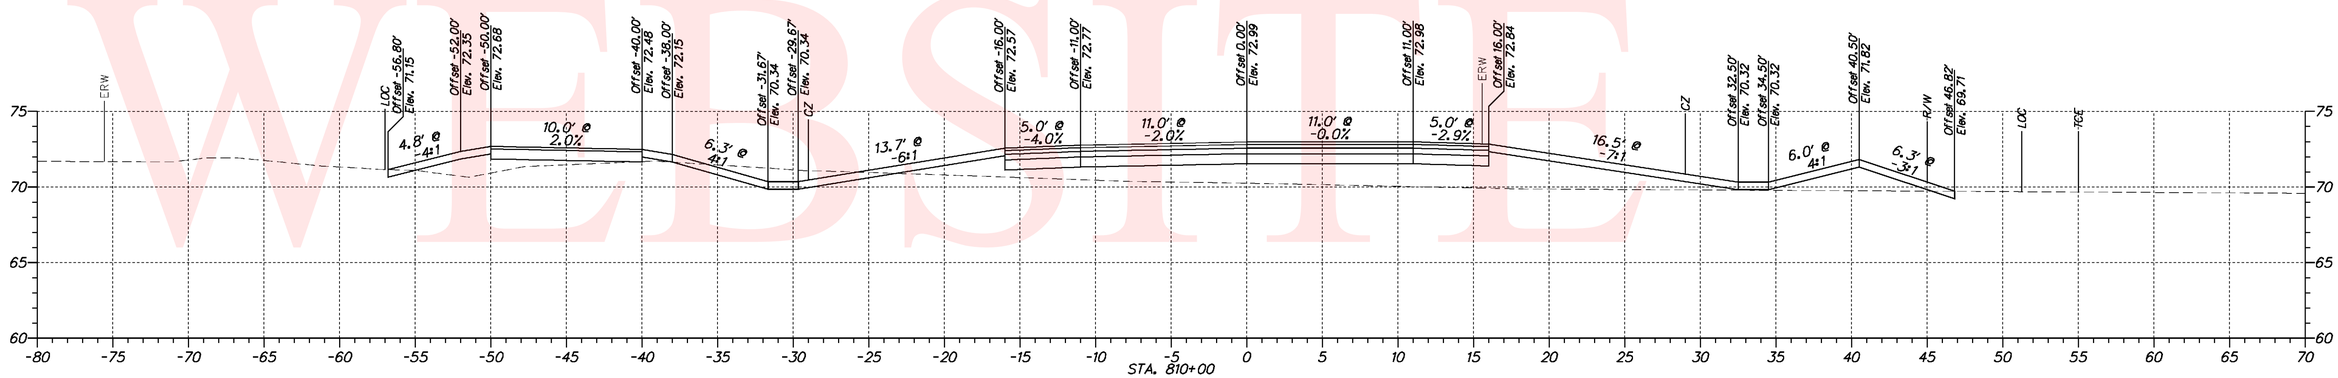

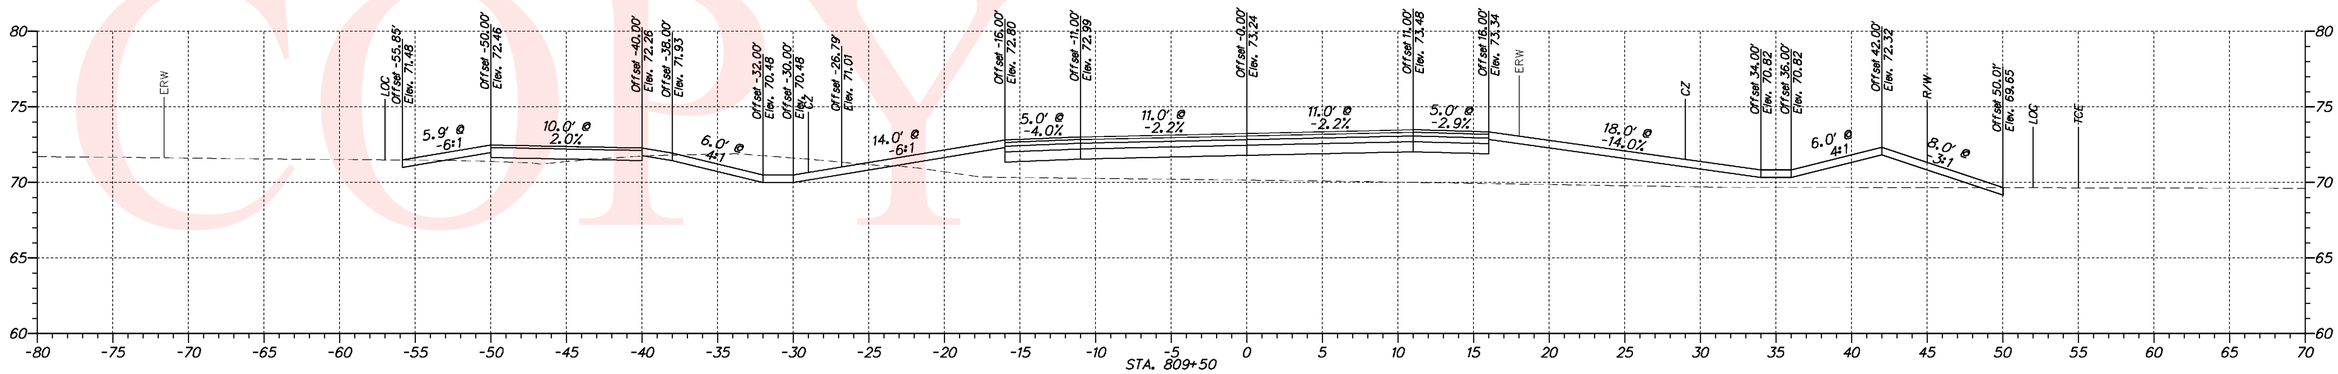

UNOFFICIAL WEBSITE COPY

DELAWARE DEPARTMENT OF TRANSPORTATION	ADDENDUMS / REVISIONS	SCALE 0 30 60 90 FEET	N412A, HYETTS CORNER ROAD TO LOREWOOD GROVE ROAD	CONTRACT T200912001 / COUNTY NEW CASTLE	BRIDGE NO. N/A / DESIGNED BY: SHB / CHECKED BY: JKL	CROSS SECTIONS	SHEET NO. 42 / TOTAL SHTS. 57

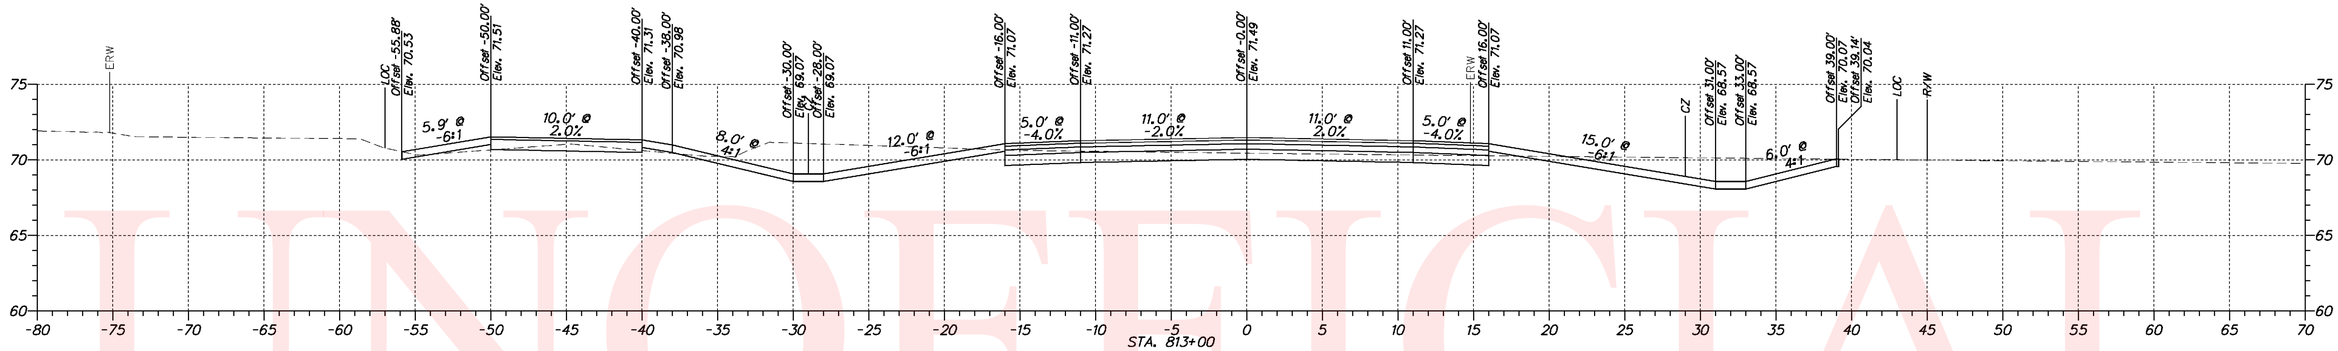

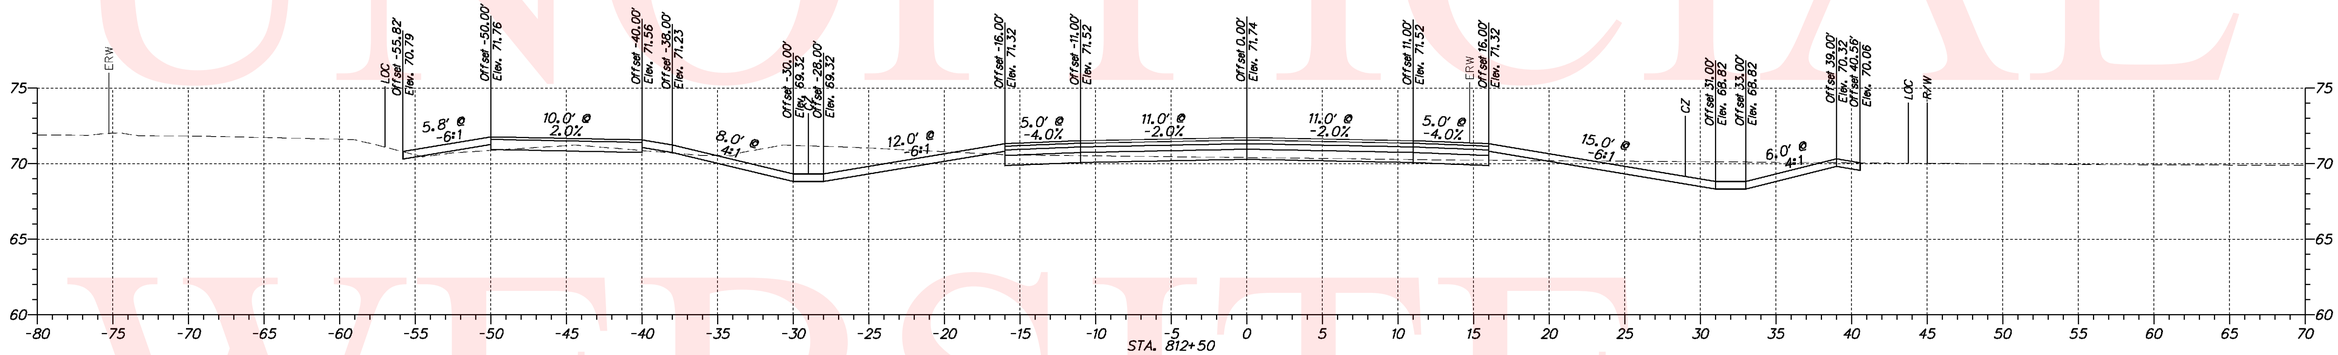

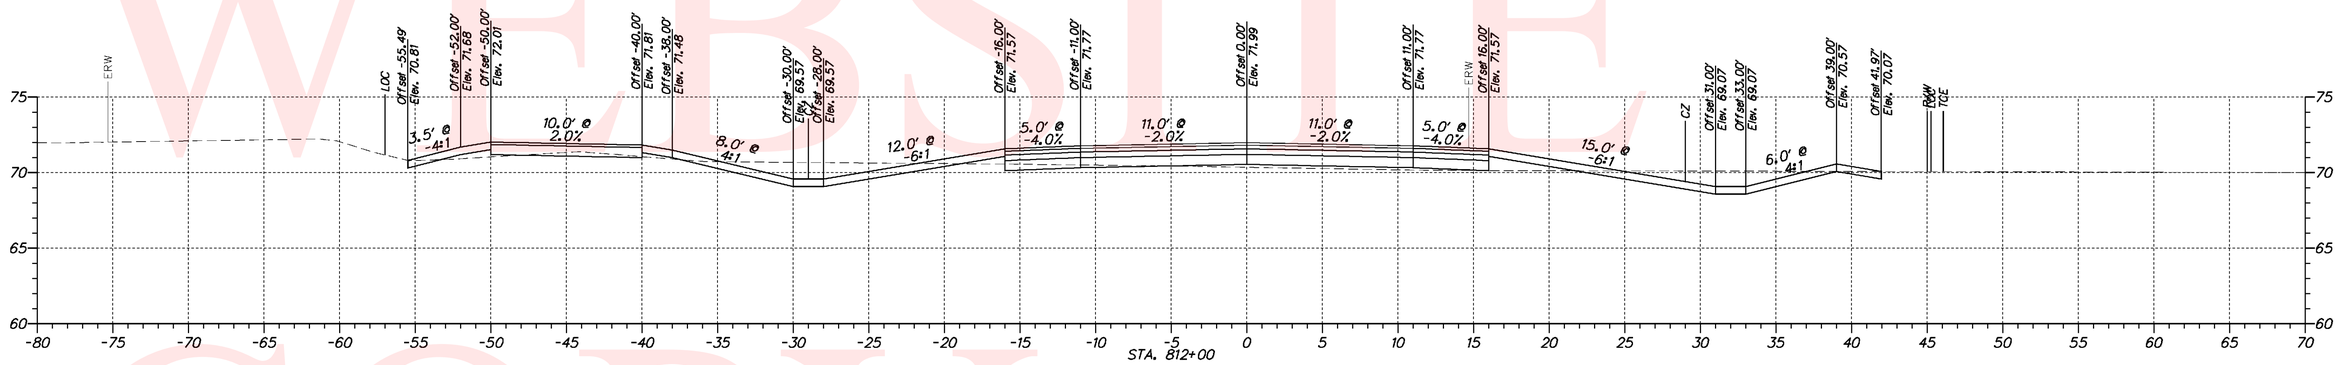

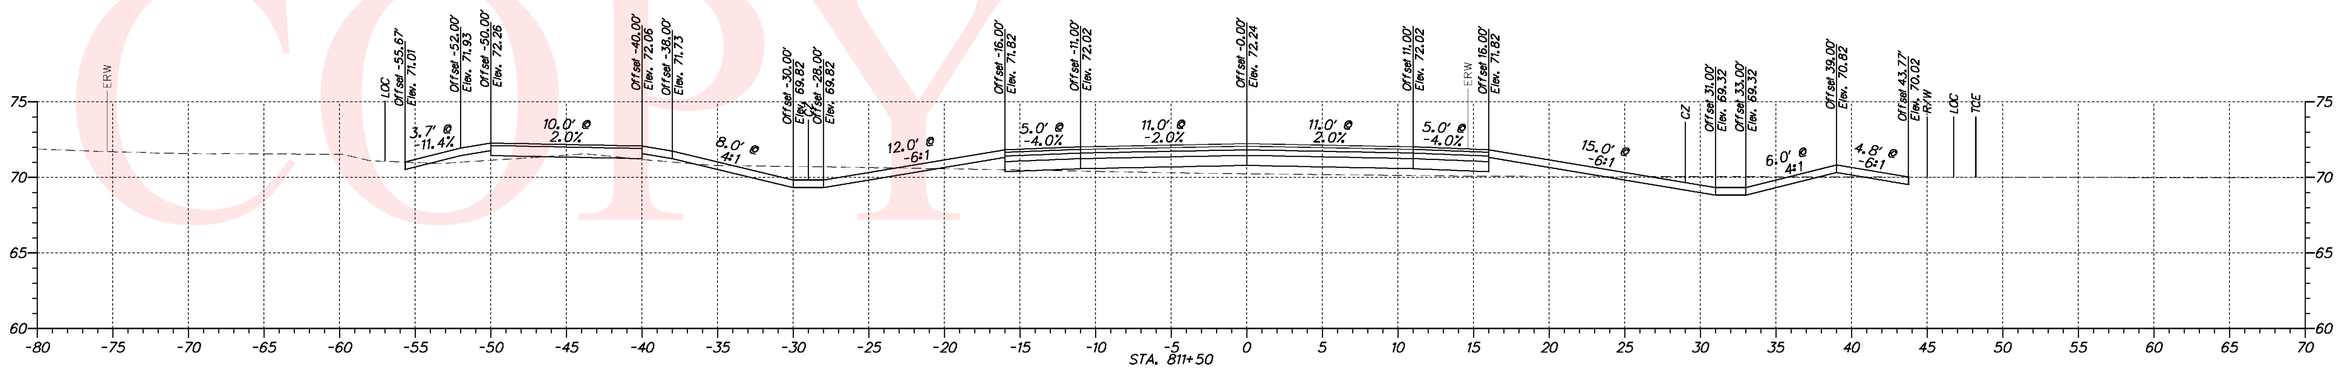

UNOFFICIAL WEBSITE COPY

DELAWARE DEPARTMENT OF TRANSPORTATION	ADDENDUMS / REVISIONS	SCALE 0 30 60 90 FEET	N412A, HYETTS CORNER ROAD TO LOREWOOD GROVE ROAD	CONTRACT T200912001 / COUNTY NEW CASTLE	BRIDGE NO. N/A / DESIGNED BY: SHB / CHECKED BY: JKL	CROSS SECTIONS	SHEET NO. 43 / TOTAL SHTS. 57

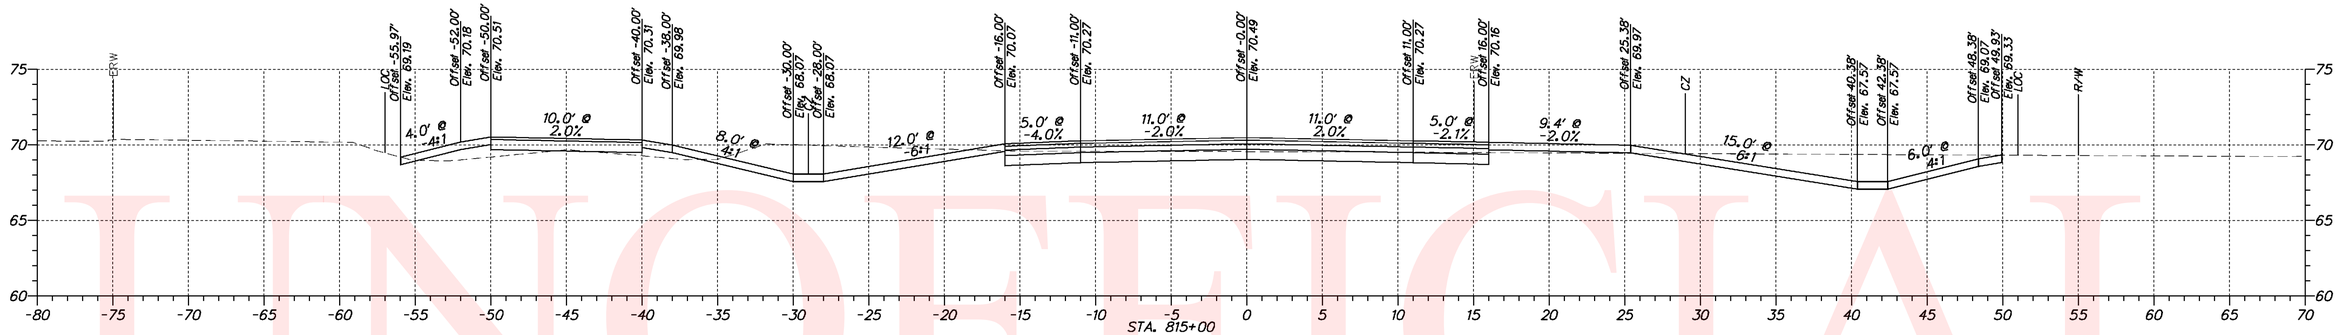

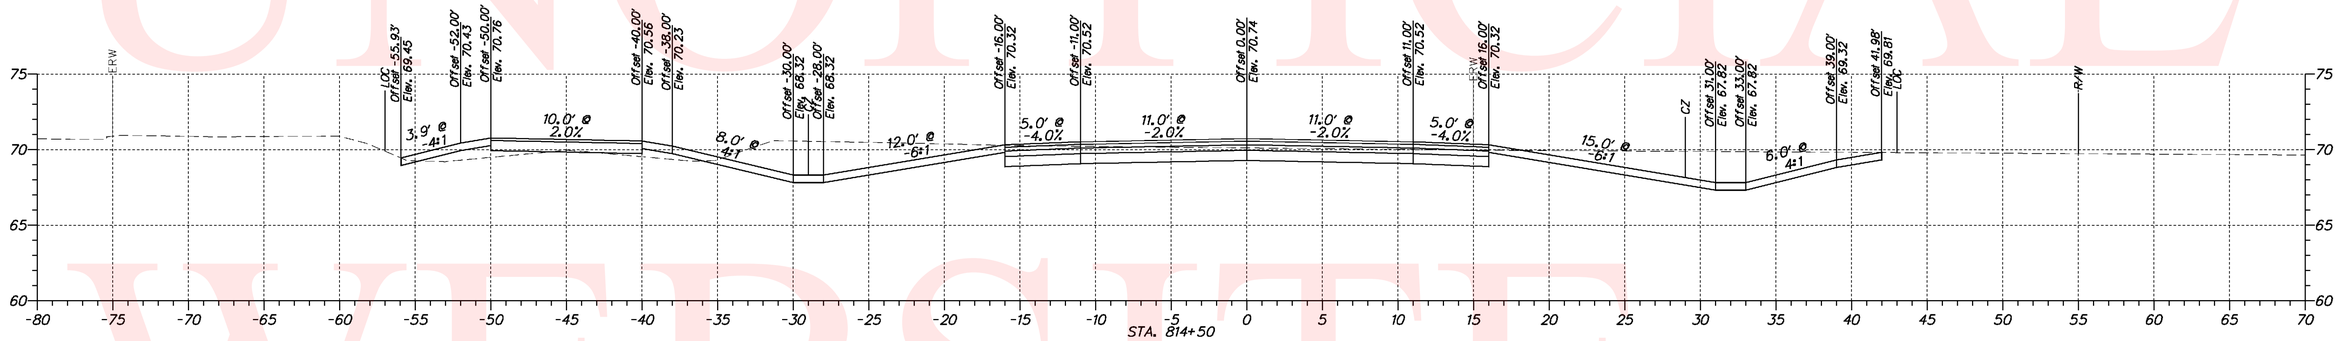

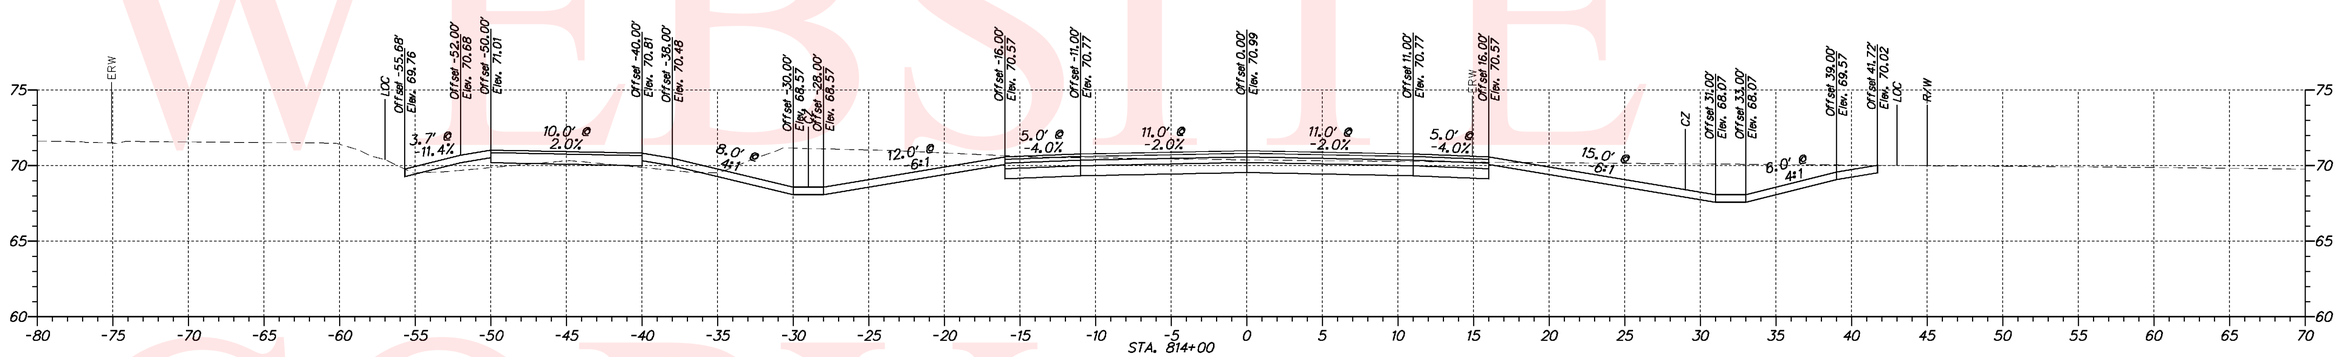

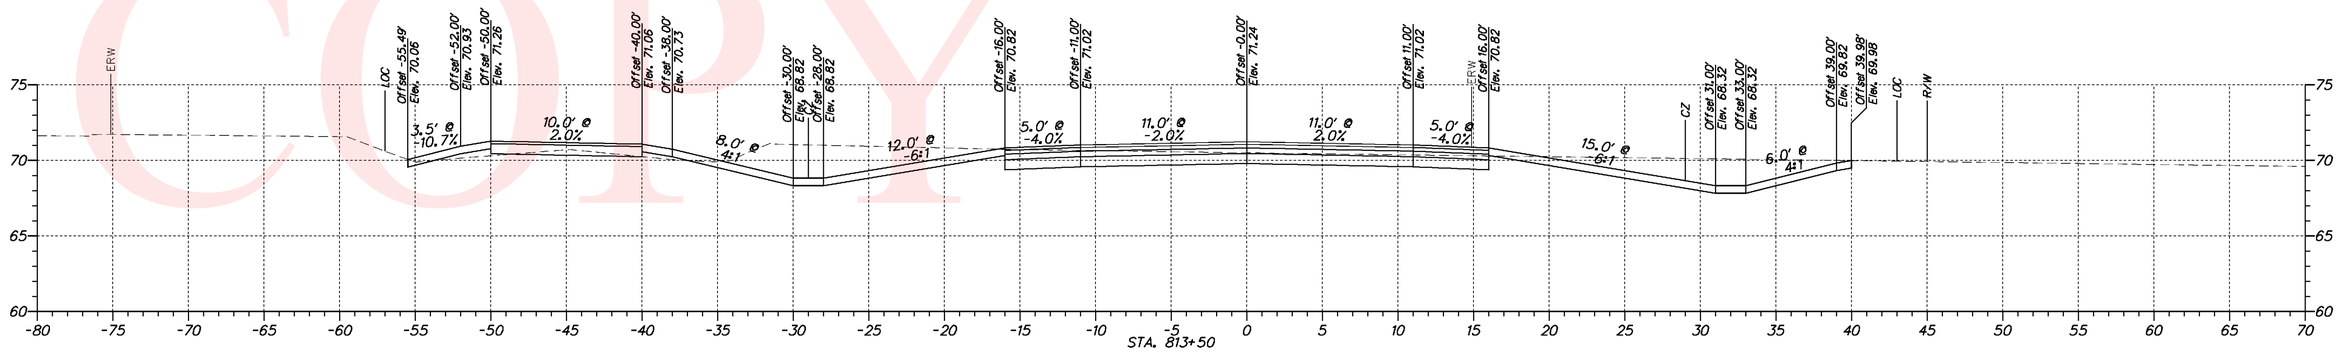

UNOFFICIAL WEBSITE COPY

DELAWARE DEPARTMENT OF TRANSPORTATION

ADDENDUMS / REVISIONS

SCALE 0 30 60 90 FEET

N412A, HYETTS CORNER ROAD TO LOREWOOD GROVE ROAD

CONTRACT	BRIDGE NO.	N/A
T200912001	DESIGNED BY: SHB	
COUNTY		
NEW CASTLE	CHECKED BY: JKL	

CROSS SECTIONS

SHEET NO.
44
TOTAL SHTS.
57

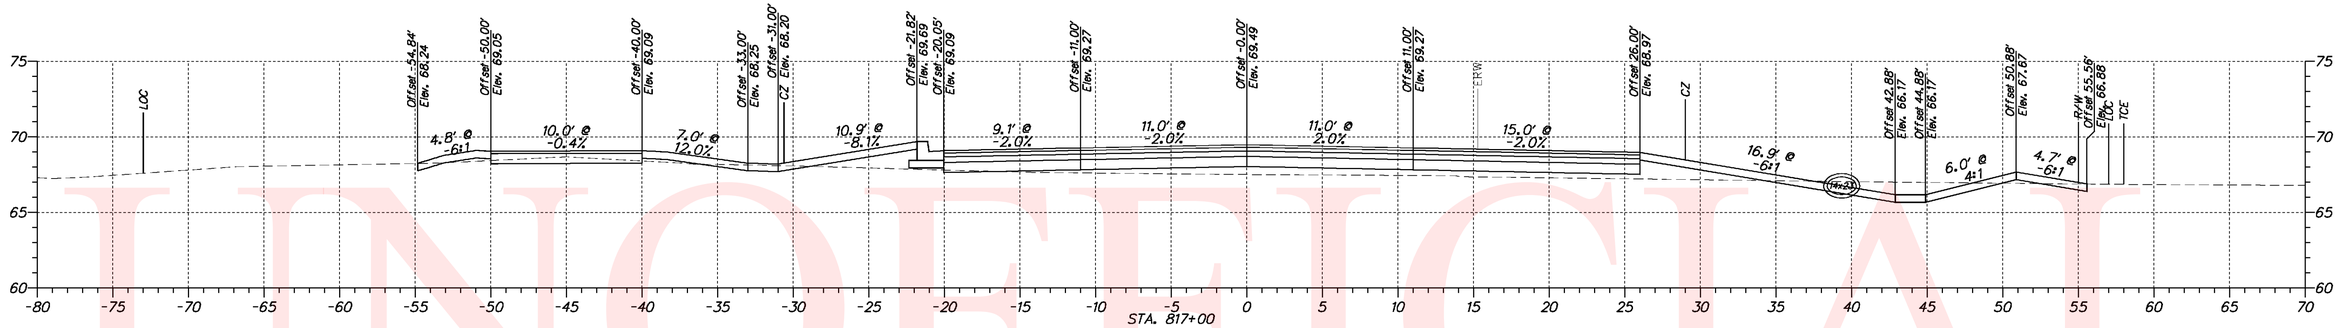

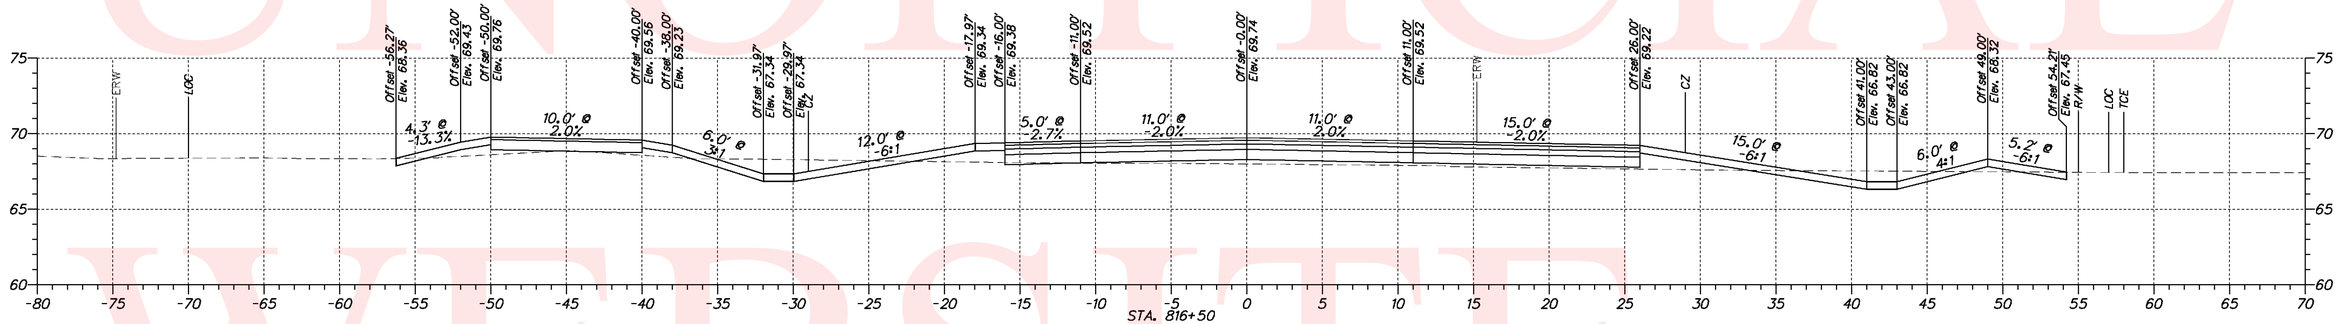

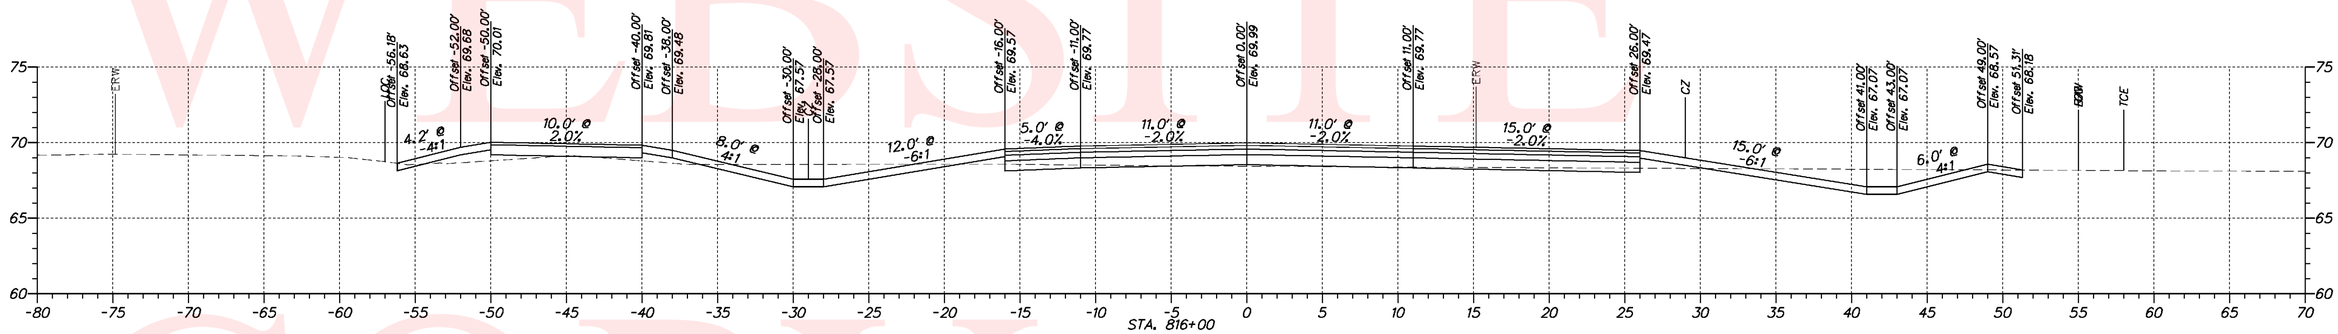

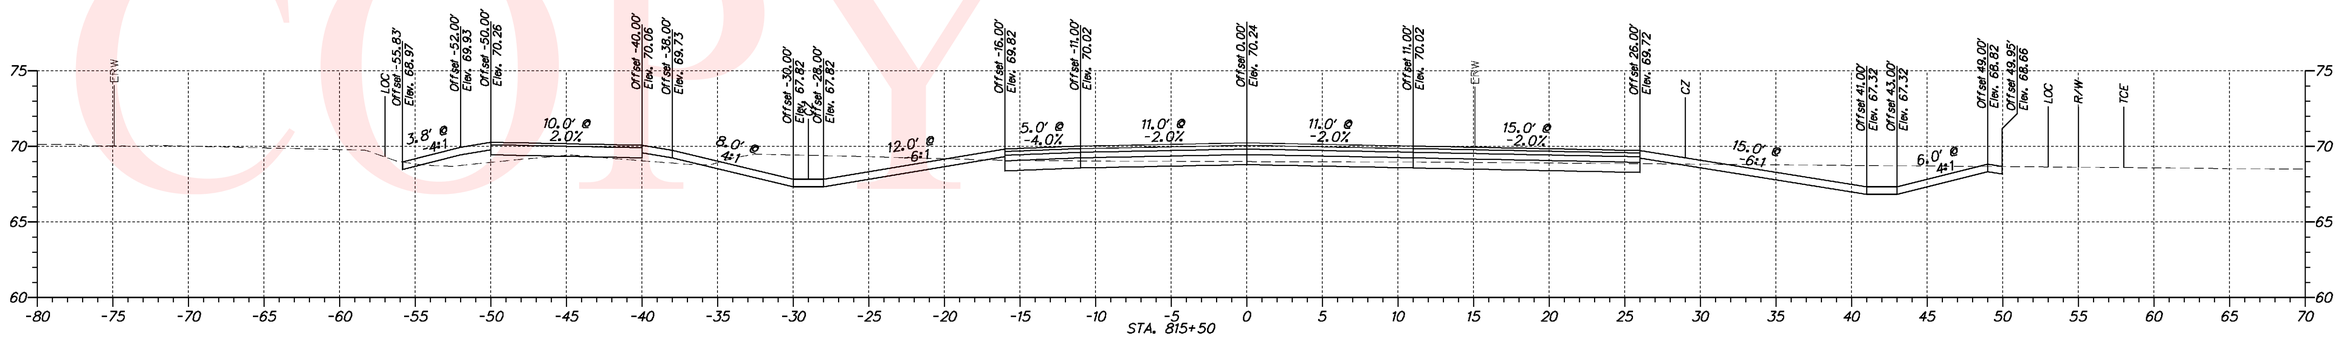

UNOFFICIAL WEBSITE COPY

DELAWARE DEPARTMENT OF TRANSPORTATION	ADDENDUMS / REVISIONS	SCALE 0 30 60 90 FEET	N412A, HYETTS CORNER ROAD TO LOREWOOD GROVE ROAD	CONTRACT T200912001 / COUNTY NEW CASTLE	BRIDGE NO. N/A / DESIGNED BY: SHB / CHECKED BY: JKL	CROSS SECTIONS	SHEET NO. 45 / TOTAL SHTS. 57

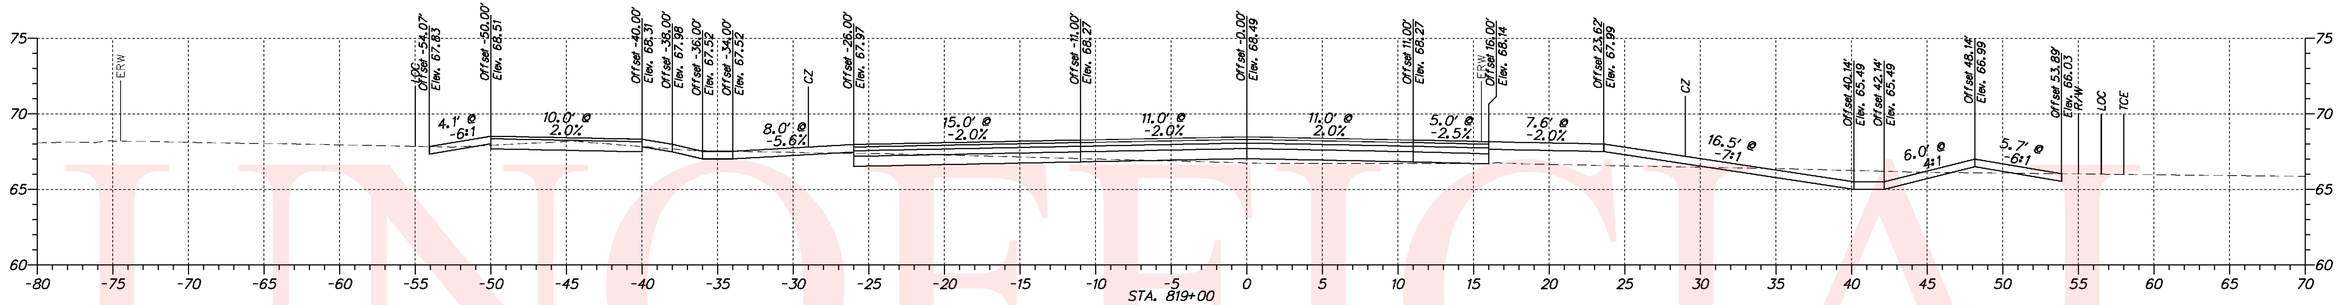

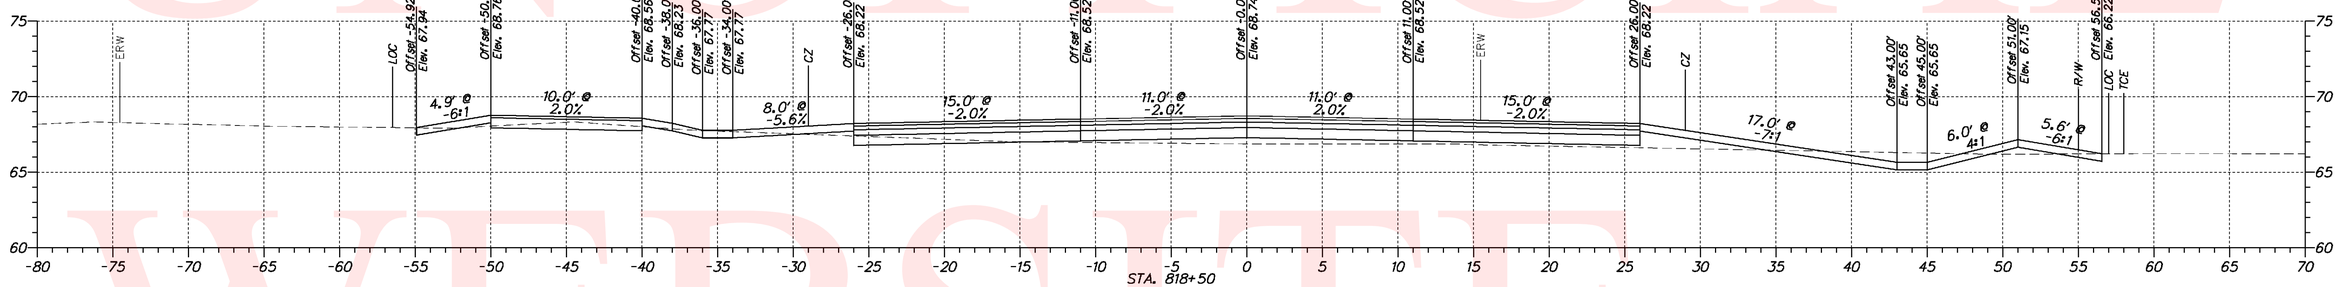

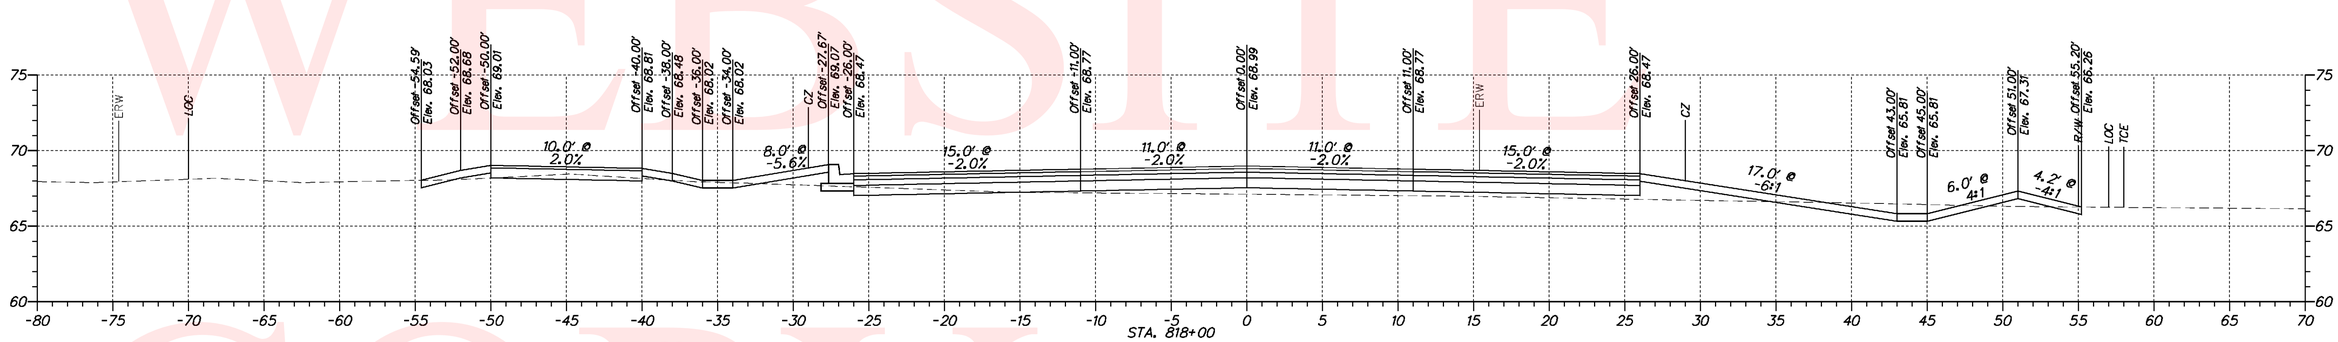

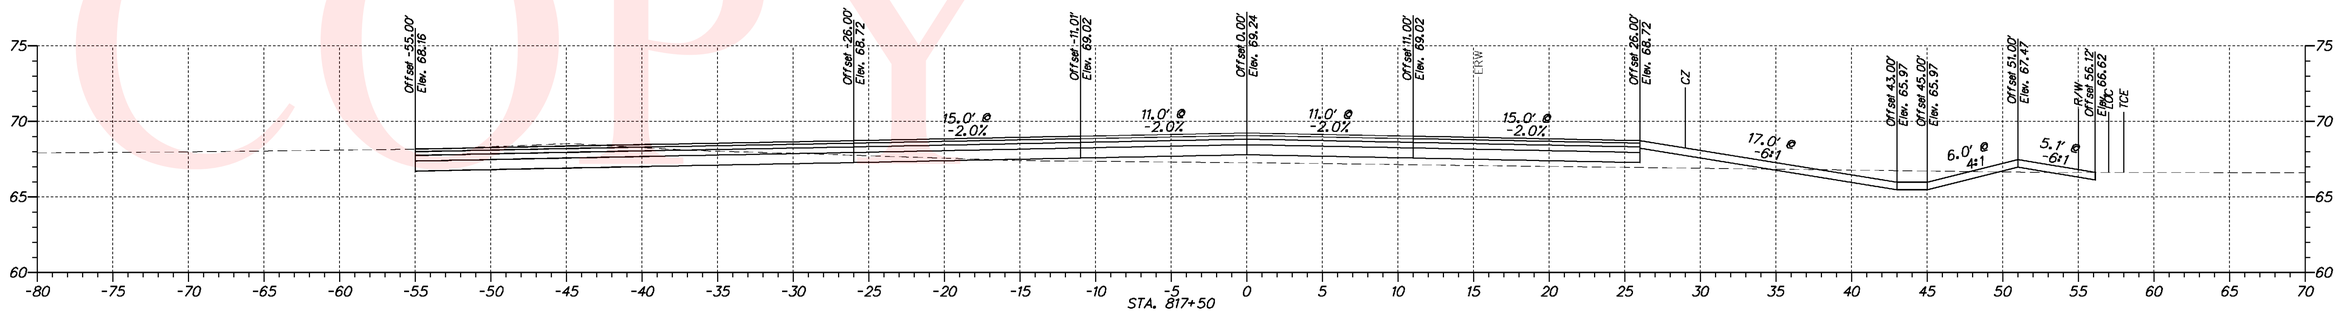

UNOFFICIAL WEBSITE COPY

DELAWARE DEPARTMENT OF TRANSPORTATION	ADDENDUMS / REVISIONS	SCALE 0 30 60 90 FEET	N412A, HYETTS CORNER ROAD TO LOREWOOD GROVE ROAD	CONTRACT T200912001	BRIDGE NO. N/A	CROSS SECTIONS	SHEET NO. 46
				COUNTY NEW CASTLE	DESIGNED BY: SHB		TOTAL SHTS. 57
					CHECKED BY: JKL		

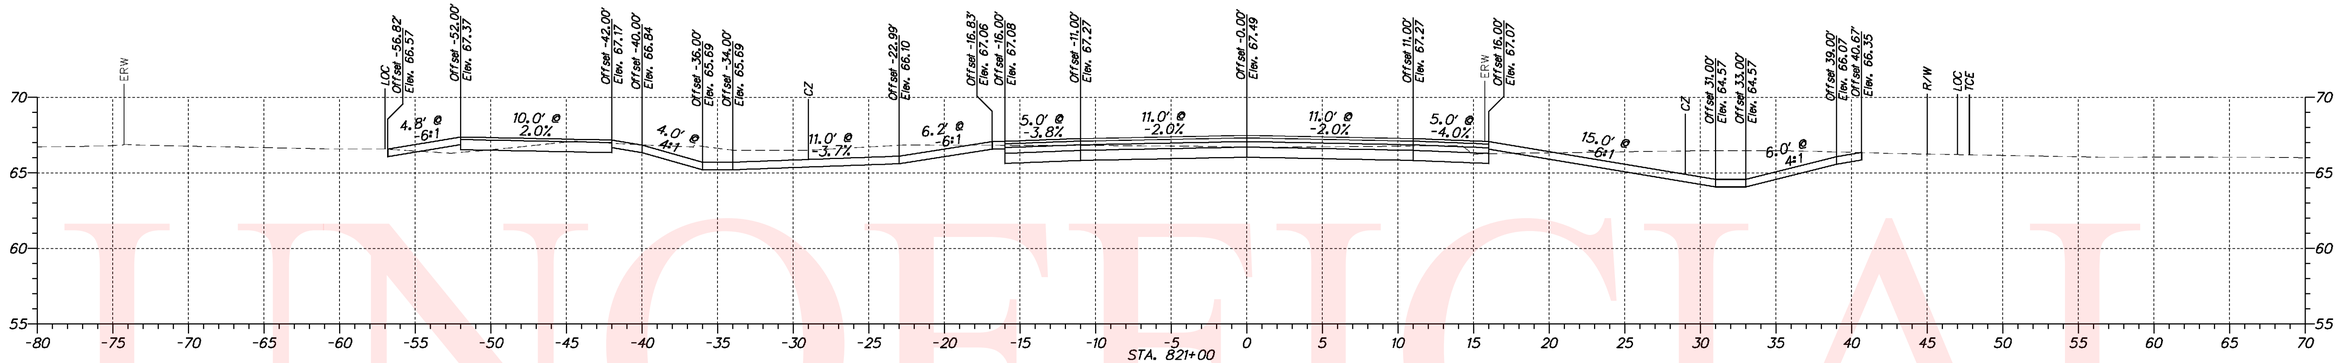

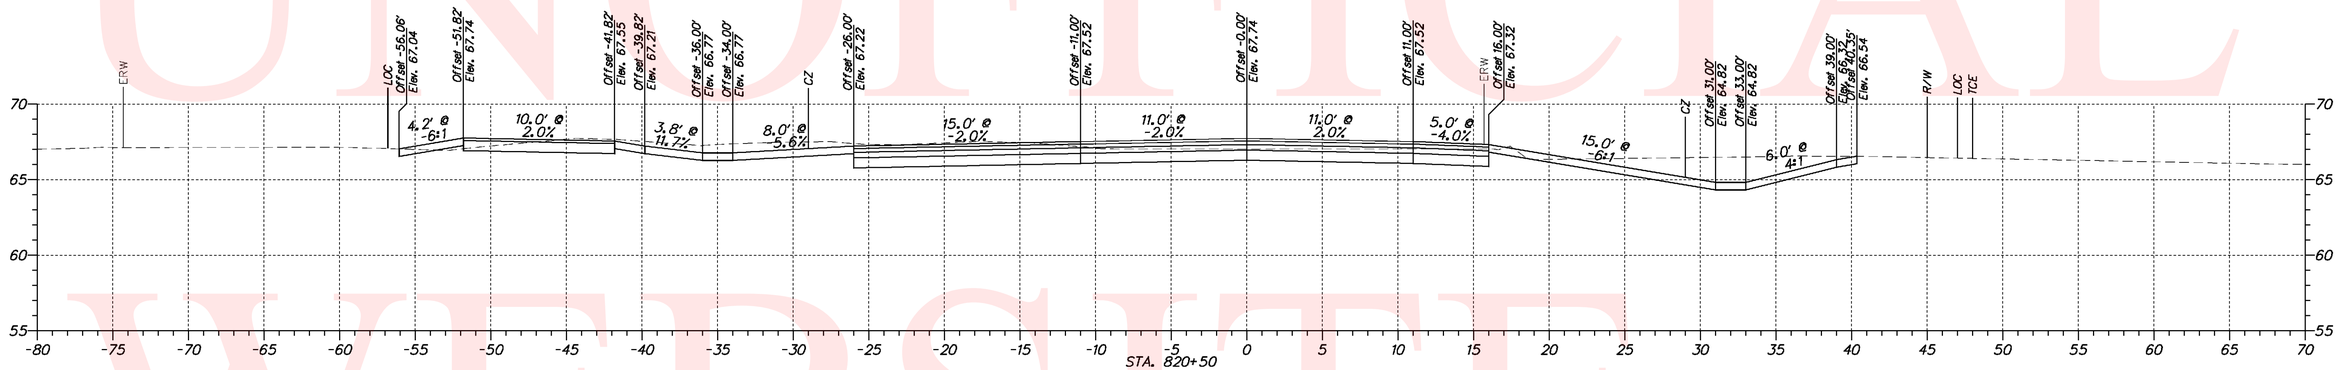

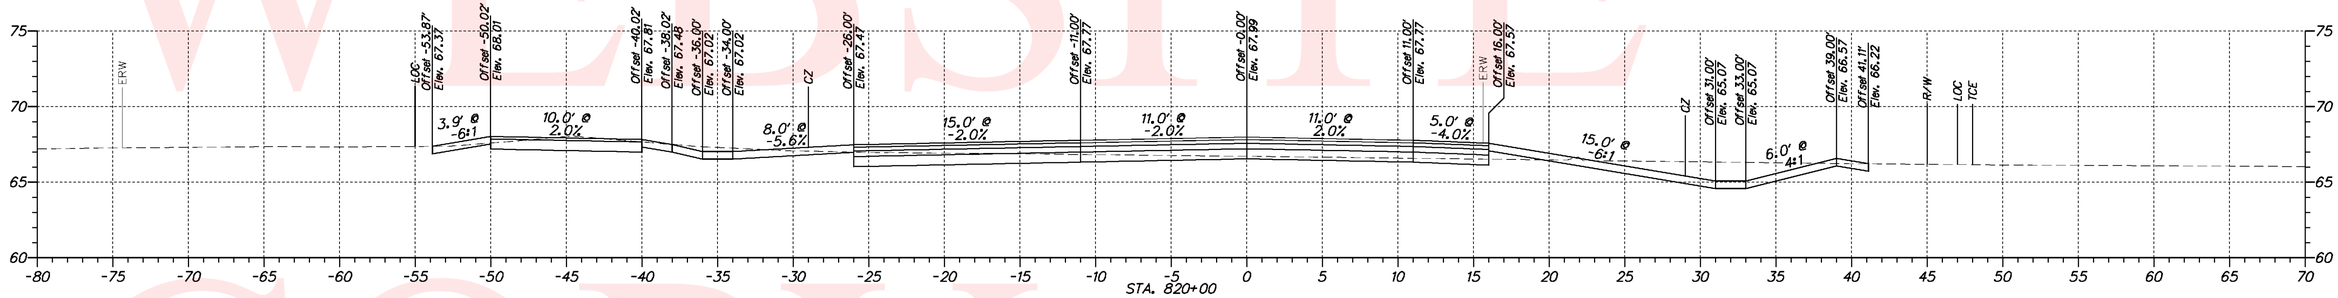

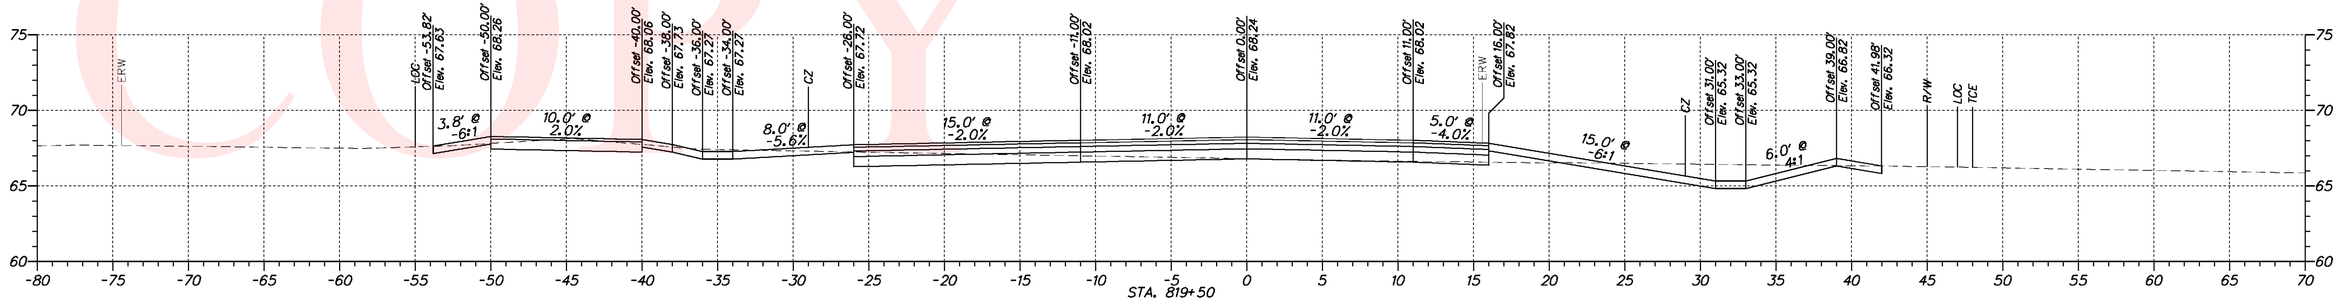

UNOFFICIAL WEBSITE COPY

DELAWARE DEPARTMENT OF TRANSPORTATION	ADDENDUMS / REVISIONS	SCALE 0 30 60 90 FEET	N412A, HYETTS CORNER ROAD TO LOREWOOD GROVE ROAD	CONTRACT T200912001	BRIDGE NO. N/A	CROSS SECTIONS	SHEET NO. 47
				COUNTY NEW CASTLE	DESIGNED BY: SHB		TOTAL SHTS. 57
					CHECKED BY: JKL		

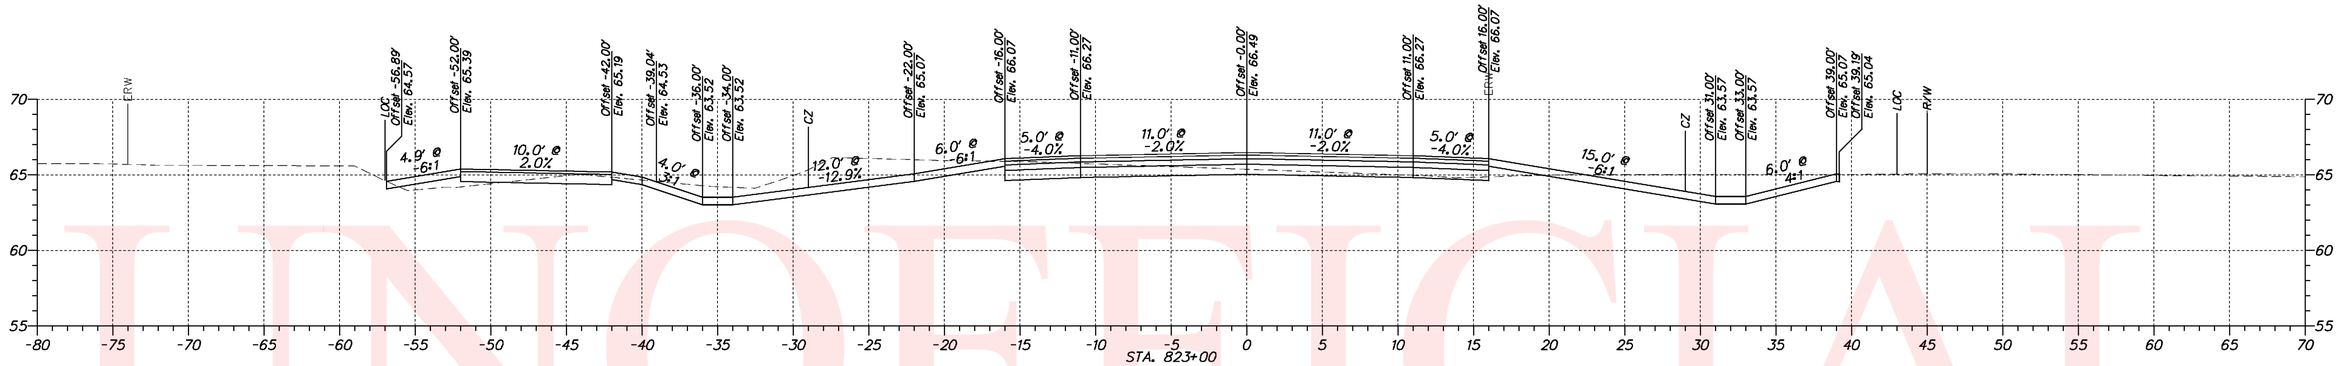

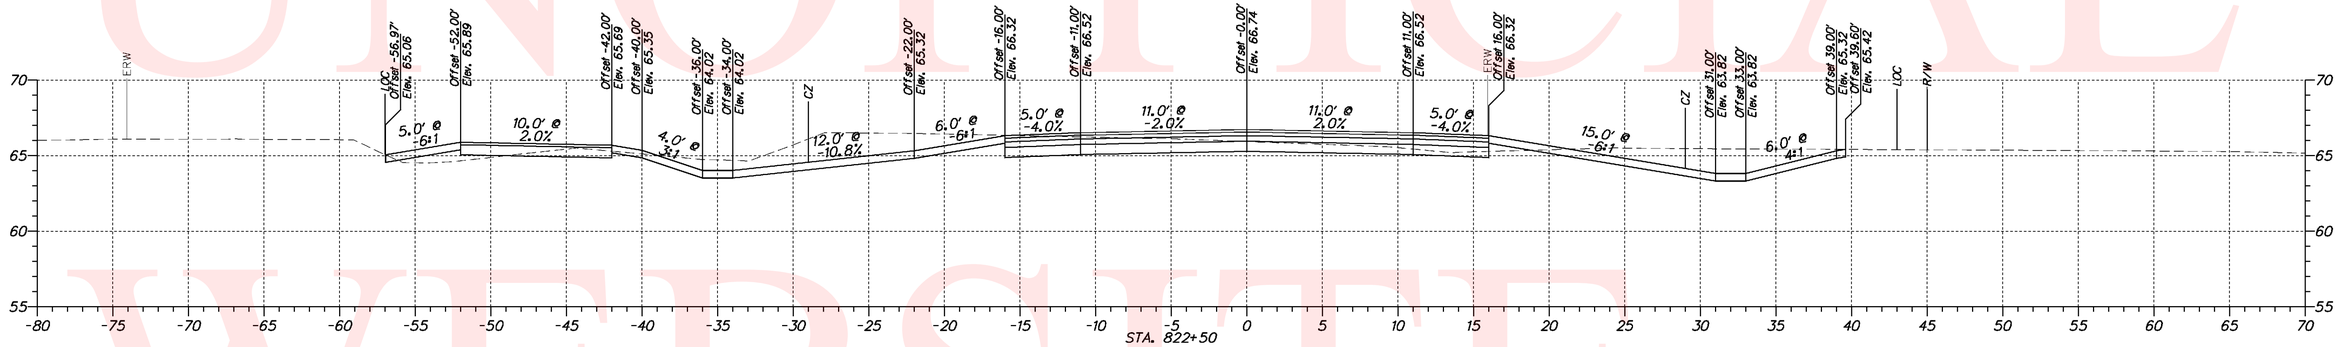

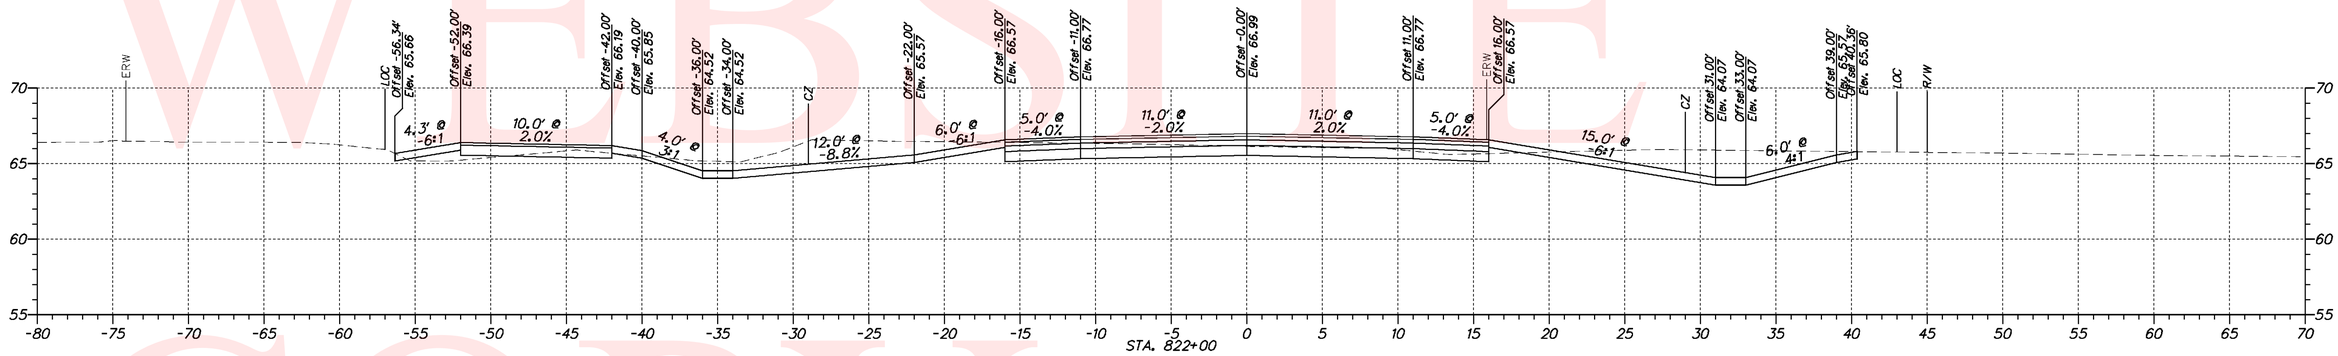

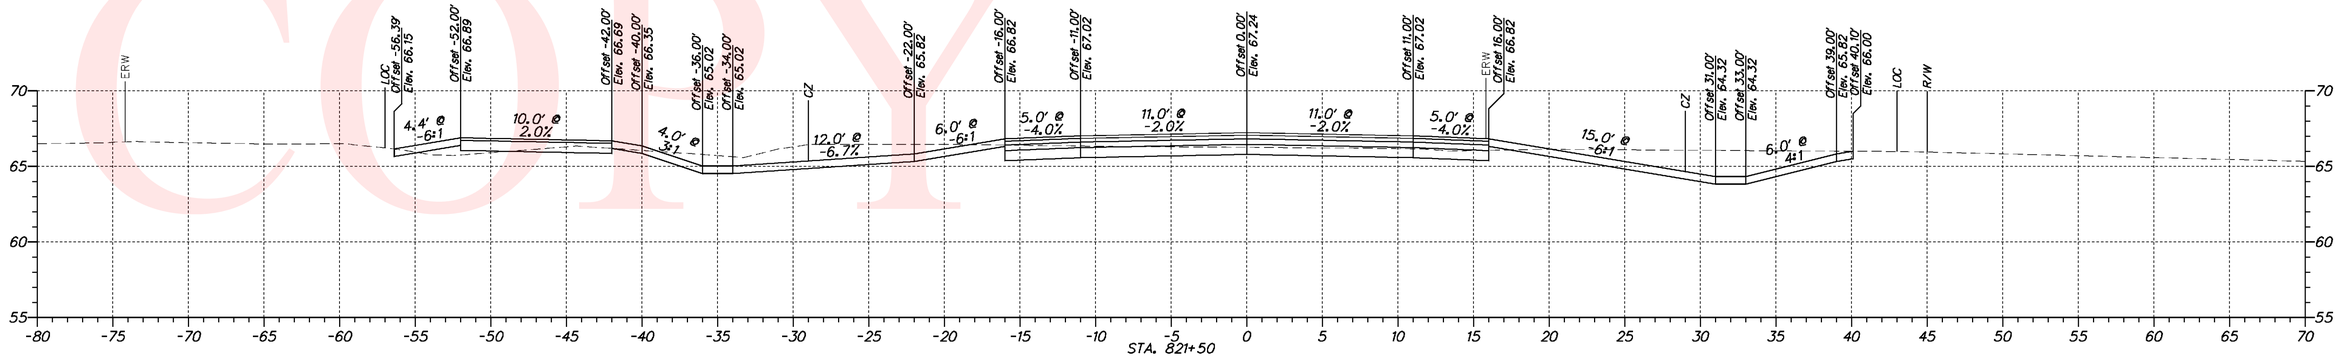

UNOFFICIAL WEBSITE COPY

DELAWARE DEPARTMENT OF TRANSPORTATION

ADDENDUMS / REVISIONS

SCALE 0 30 60 90 FEET

N412A, HYETTS CORNER ROAD TO LOREWOOD GROVE ROAD

CONTRACT	BRIDGE NO.	N/A
T200912001	DESIGNED BY: SHB	
COUNTY		
NEW CASTLE	CHECKED BY: JKL	

CROSS SECTIONS

SHEET NO.
48
TOTAL SHTS.
57

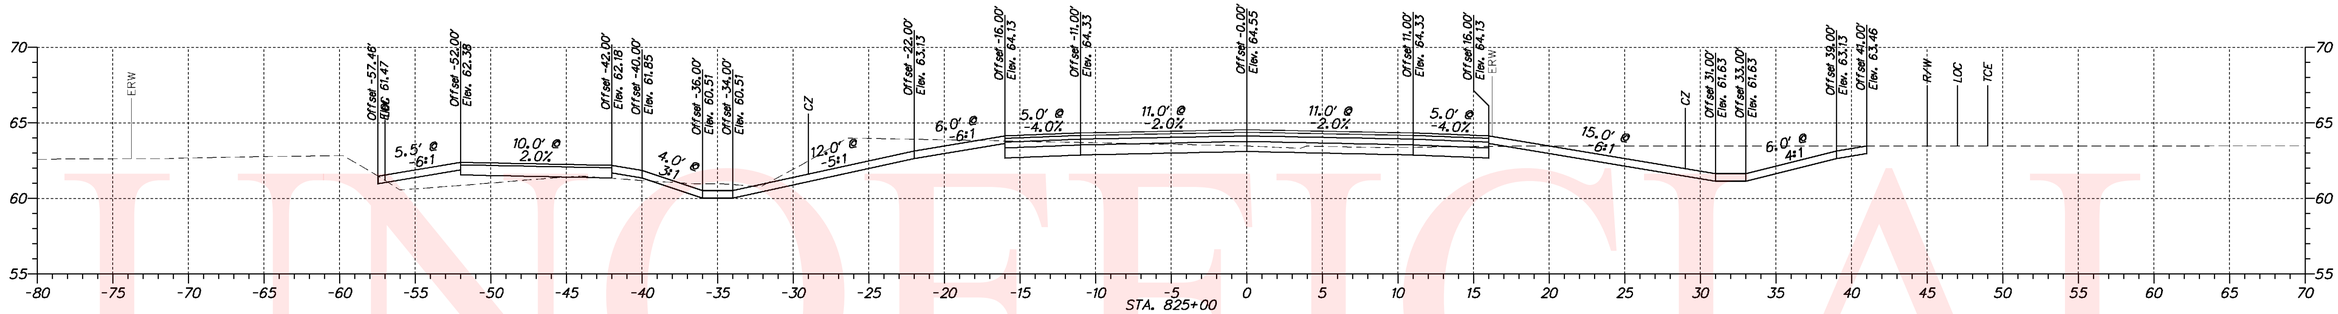

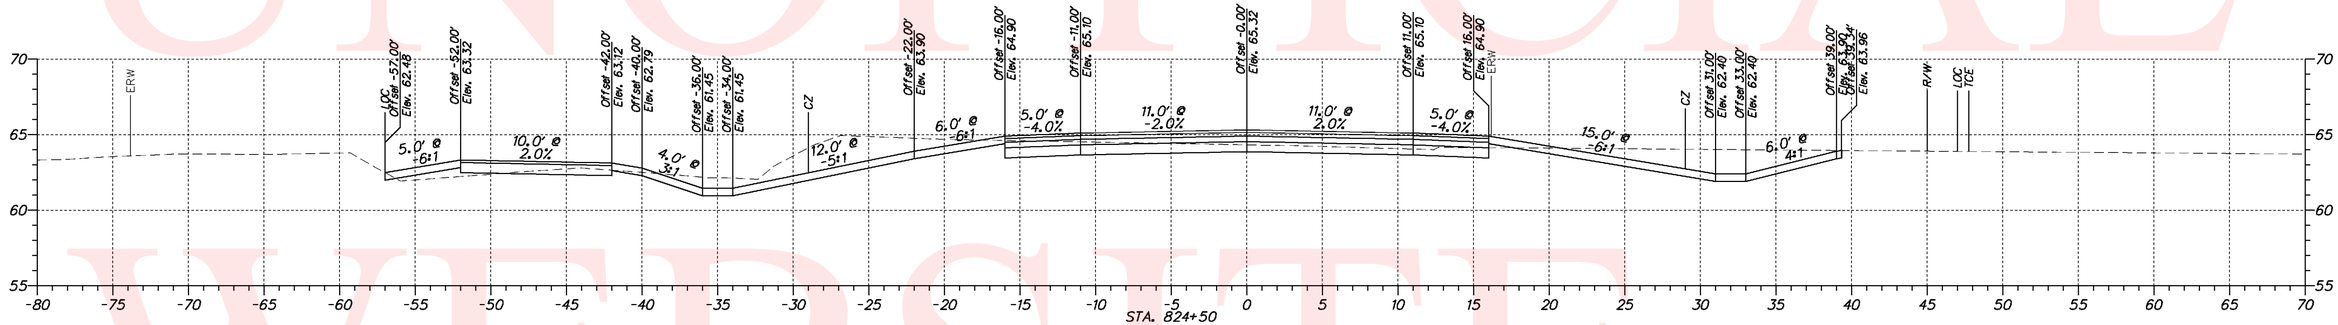

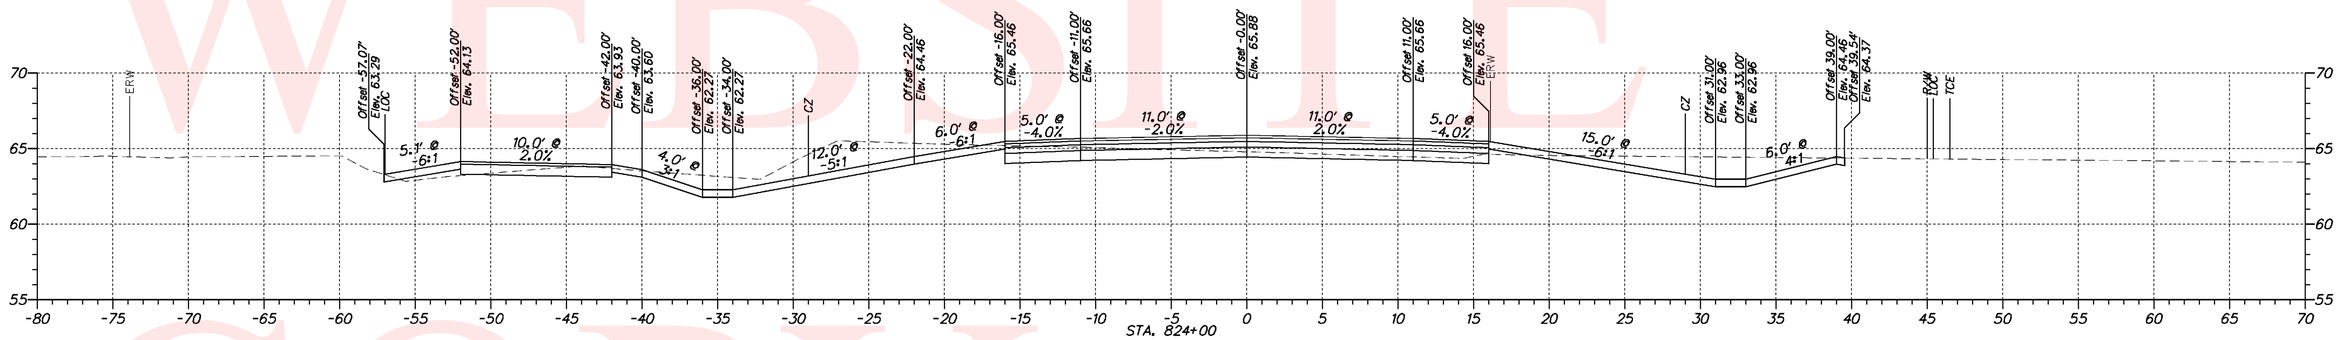

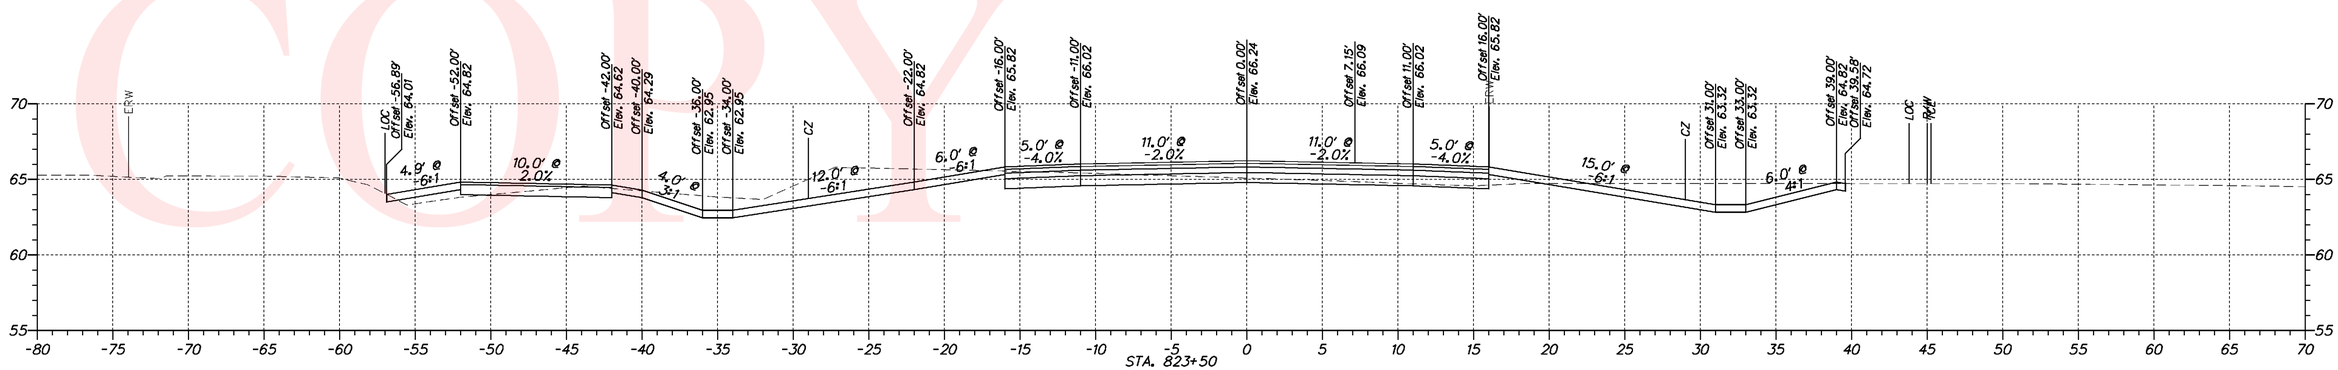

UNOFFICIAL WEBSITE COPY

DELAWARE DEPARTMENT OF TRANSPORTATION

ADDENDUMS / REVISIONS

SCALE 0 30 60 90 FEET

N412A, HYETTS CORNER ROAD TO LOREWOOD GROVE ROAD

CONTRACT	BRIDGE NO.	N/A
T200912001	DESIGNED BY: SHB	
COUNTY		
NEW CASTLE	CHECKED BY: JKL	

CROSS SECTIONS

SHEET NO.
49
TOTAL SHTS.
57

UNOFFICIAL WEBSITE COPY

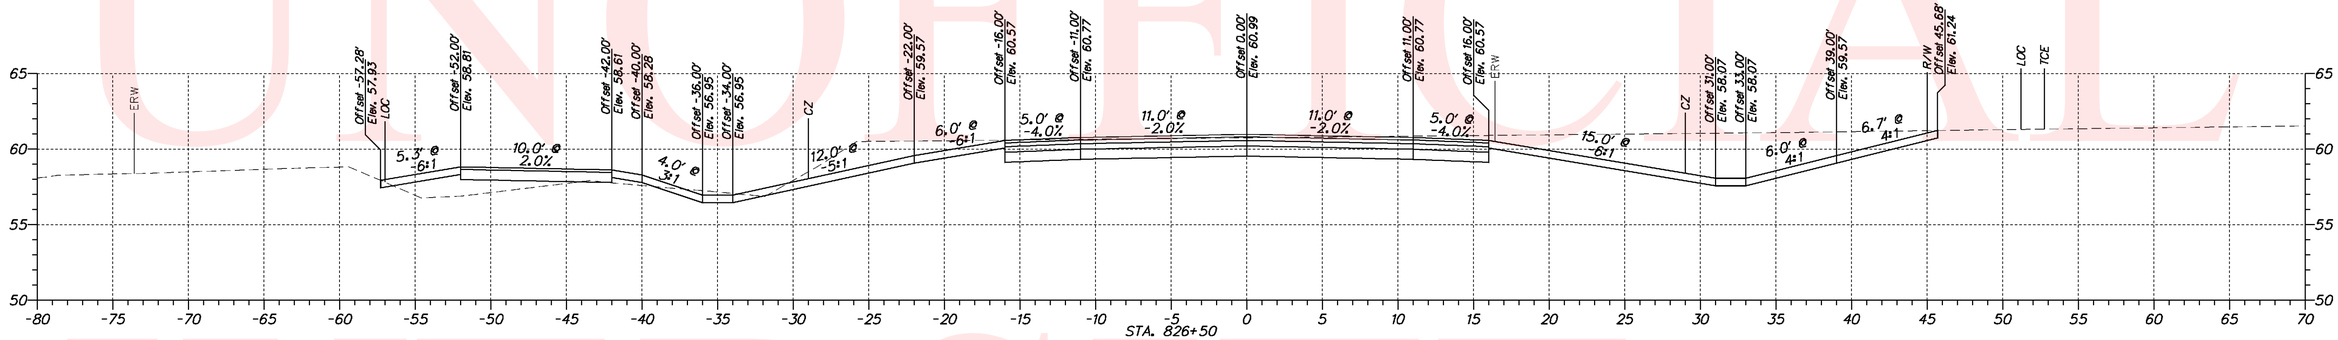

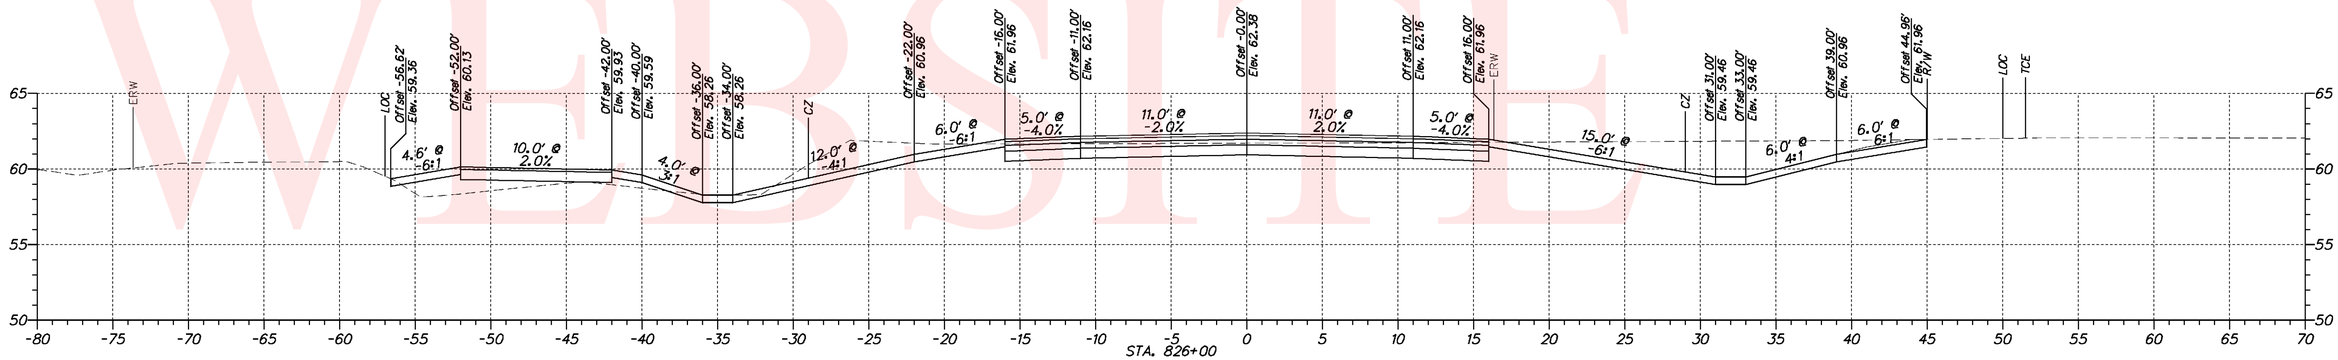

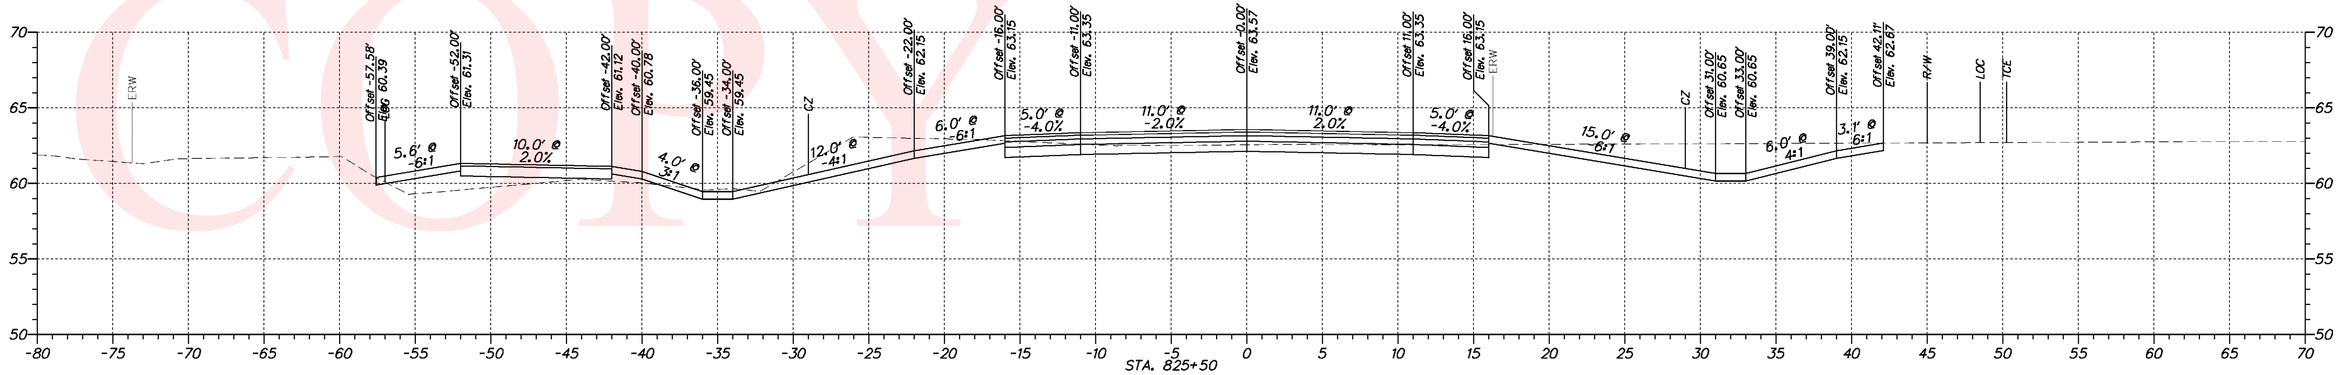

DELAWARE DEPARTMENT OF TRANSPORTATION	ADDENDUMS / REVISIONS	SCALE 0 30 60 90 FEET	**N412A, HYETTS CORNER ROAD TO LOREWOOD GROVE ROAD**	CONTRACT T200912001	BRIDGE NO. N/A	**CROSS SECTIONS**	SHEET NO. 50
				COUNTY NEW CASTLE	DESIGNED BY: SHB		TOTAL SHTS. 57
					CHECKED BY: JKL		

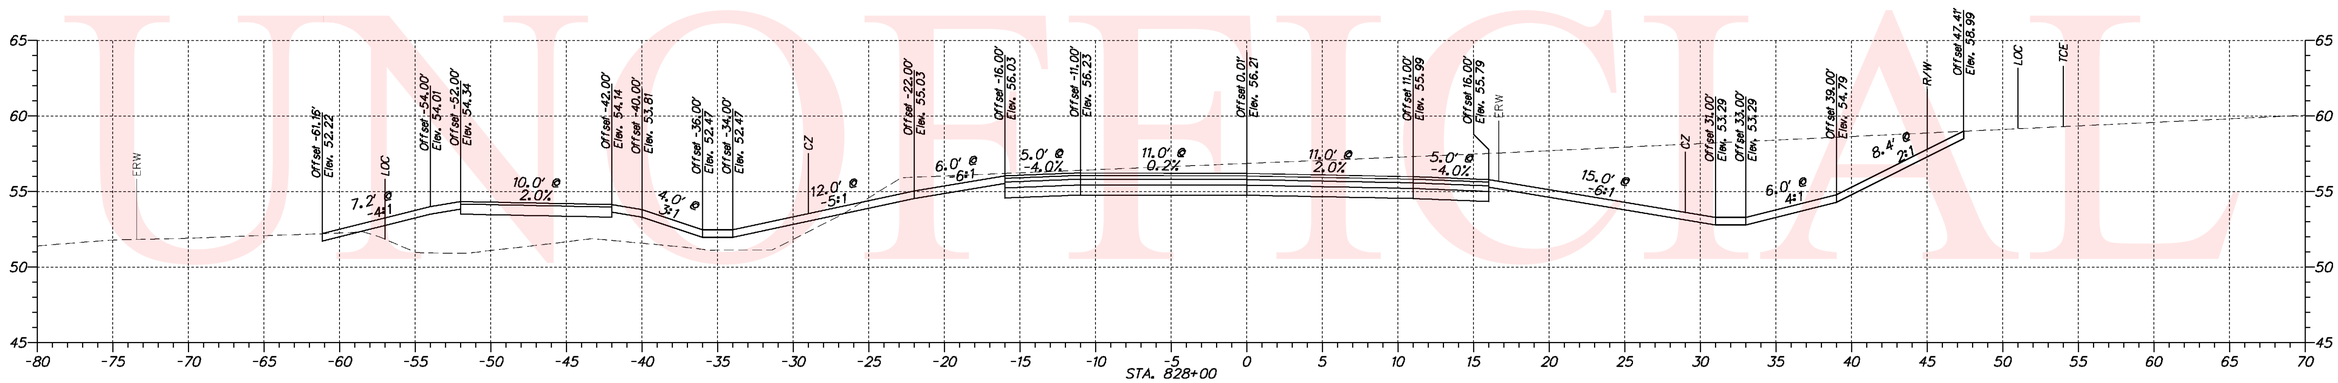

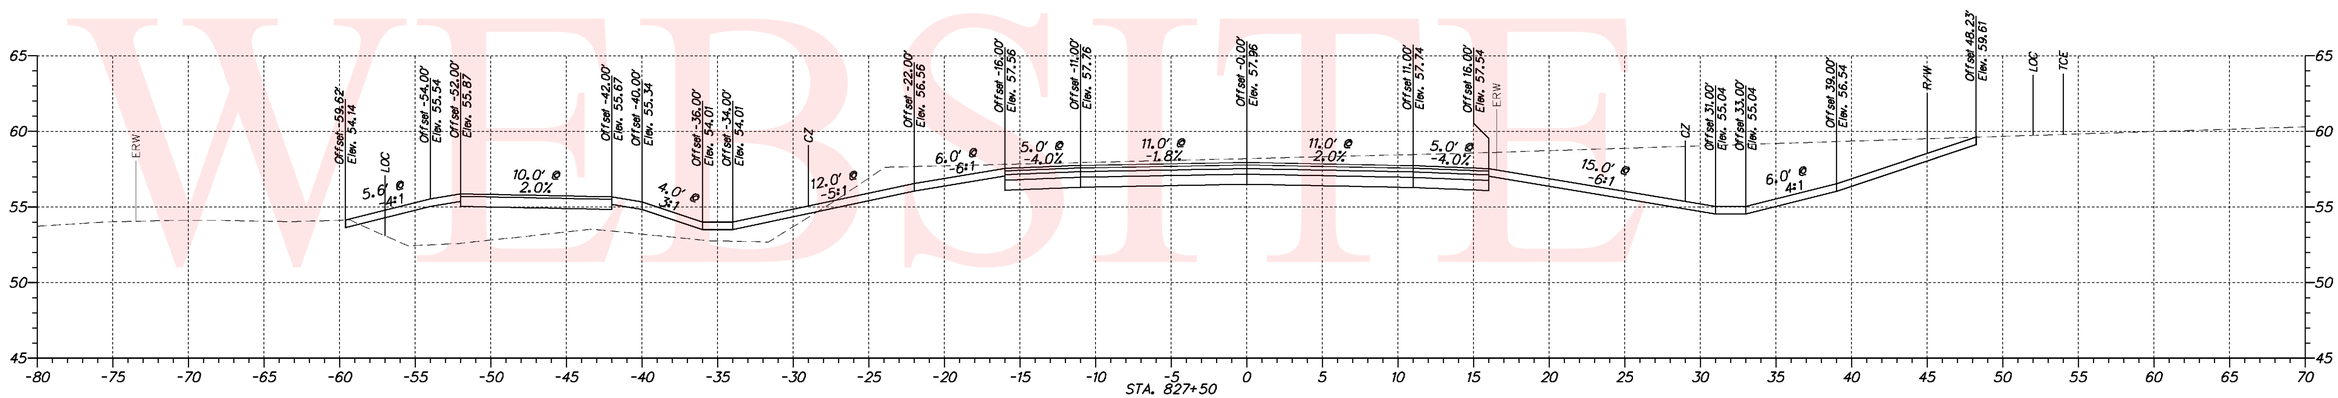

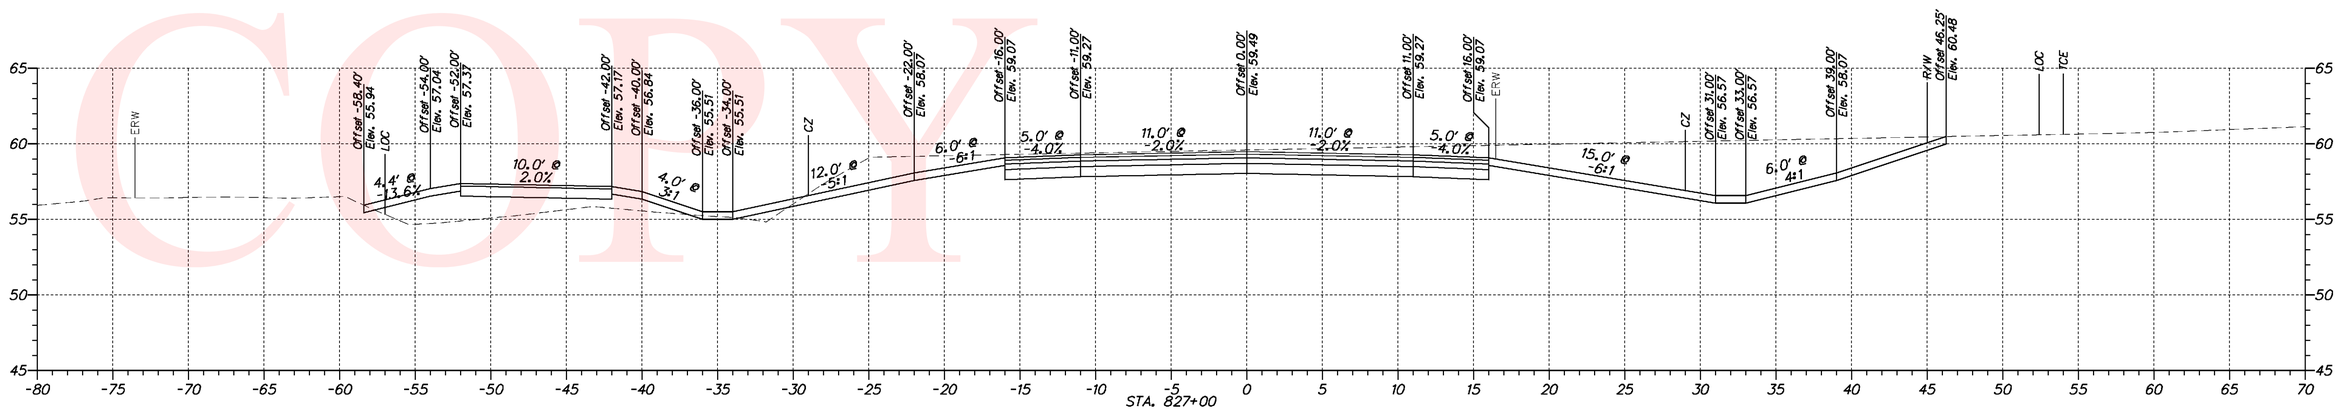

UNOFFICIAL WEBSITE COPY

DELAWARE DEPARTMENT OF TRANSPORTATION	ADDENDUMS / REVISIONS	SCALE 0 30 60 90 FEET	N412A, HYETTS CORNER ROAD TO LOREWOOD GROVE ROAD	CONTRACT T200912001	BRIDGE NO. N/A	CROSS SECTIONS	SHEET NO. 51
				COUNTY NEW CASTLE	DESIGNED BY: SHB		TOTAL SHTS. 57
					CHECKED BY: JKL		

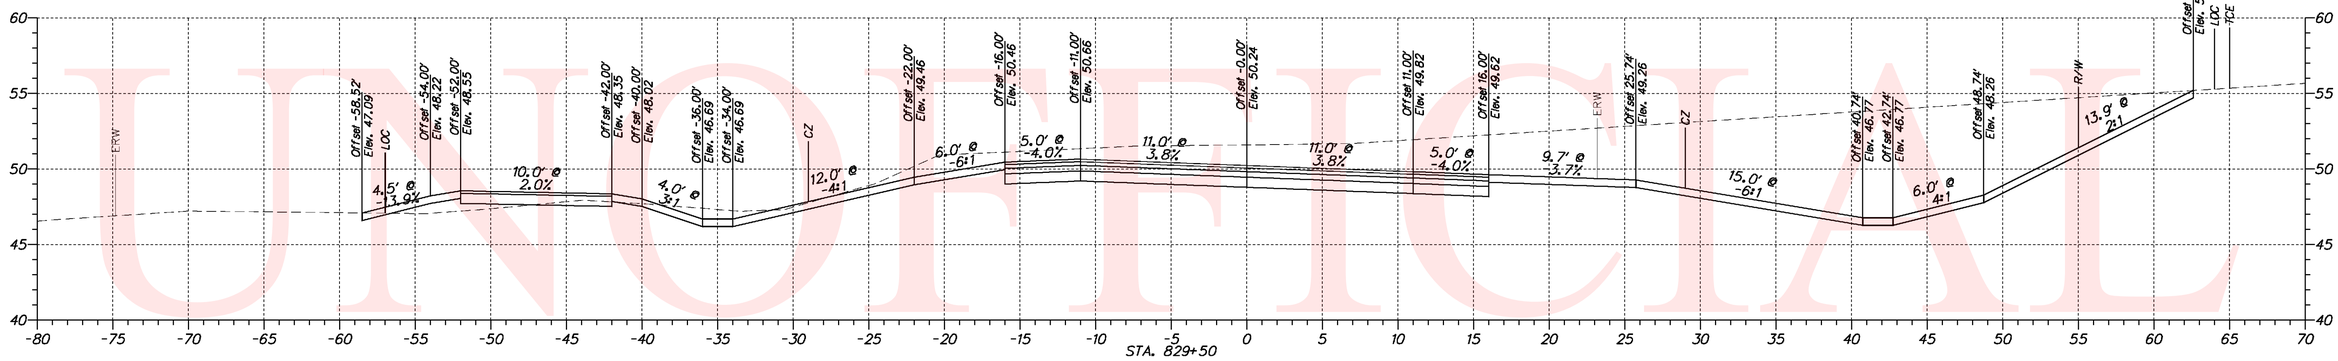

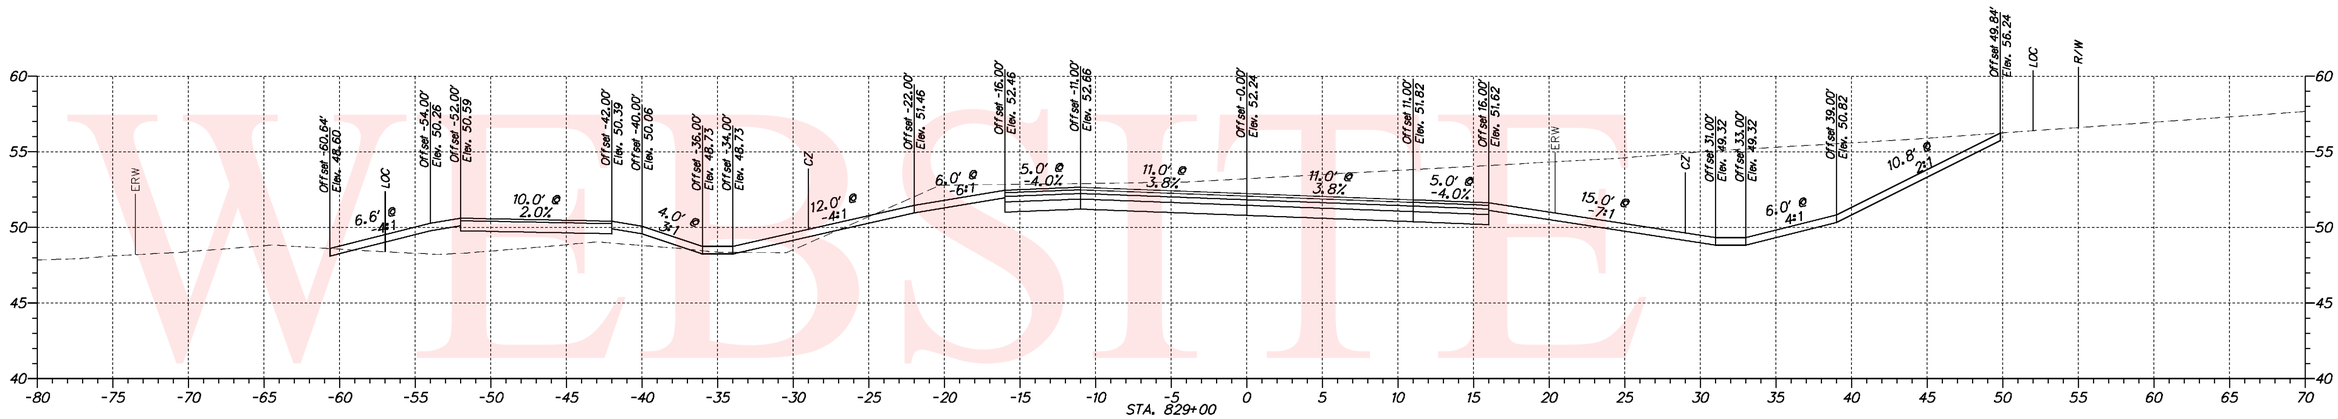

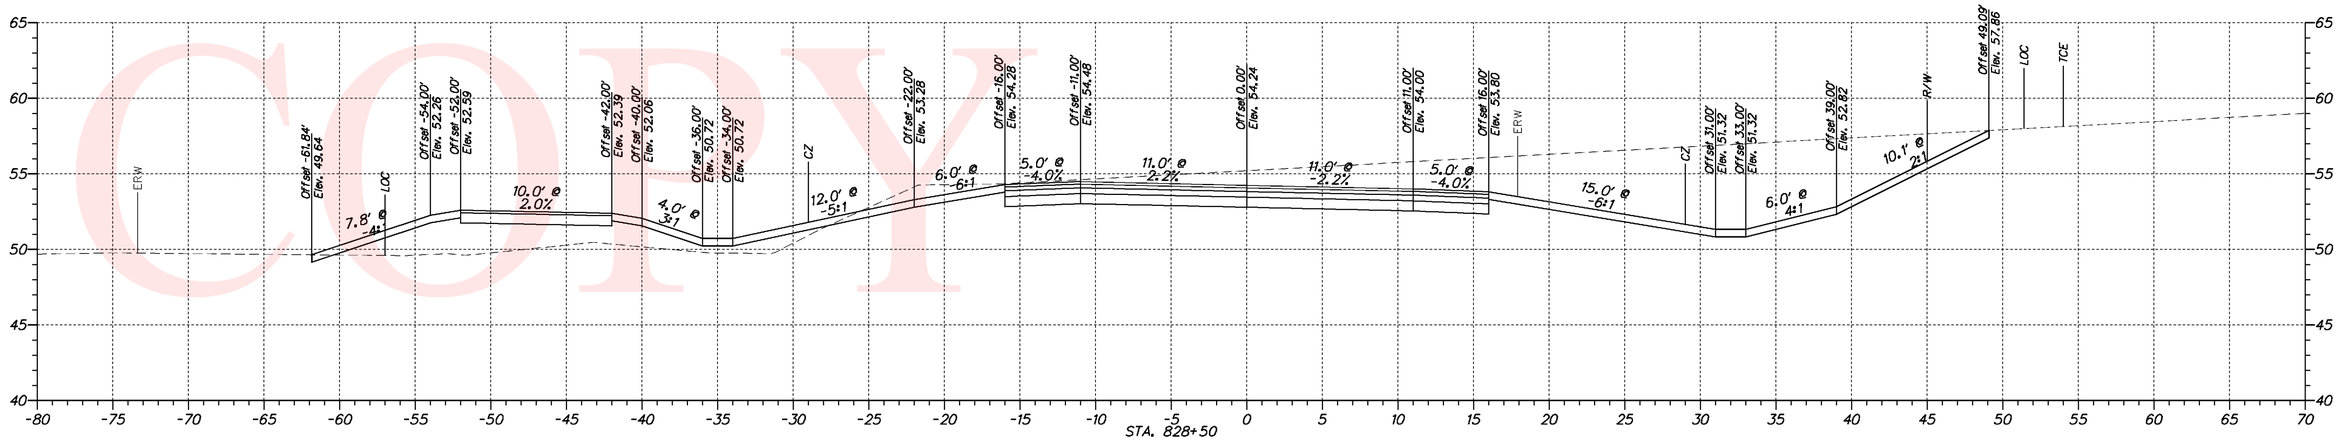

UNOFFICIAL WEBSITE COPY

DELAWARE DEPARTMENT OF TRANSPORTATION	ADDENDUMS / REVISIONS	SCALE 0 30 60 90 FEET	N412A, HYETTS CORNER ROAD TO LOREWOOD GROVE ROAD	CONTRACT T200912001 / COUNTY NEW CASTLE	BRIDGE NO. N/A / DESIGNED BY: SHB / CHECKED BY: JKL	CROSS SECTIONS	SHEET NO. 52 / TOTAL SHTS. 57

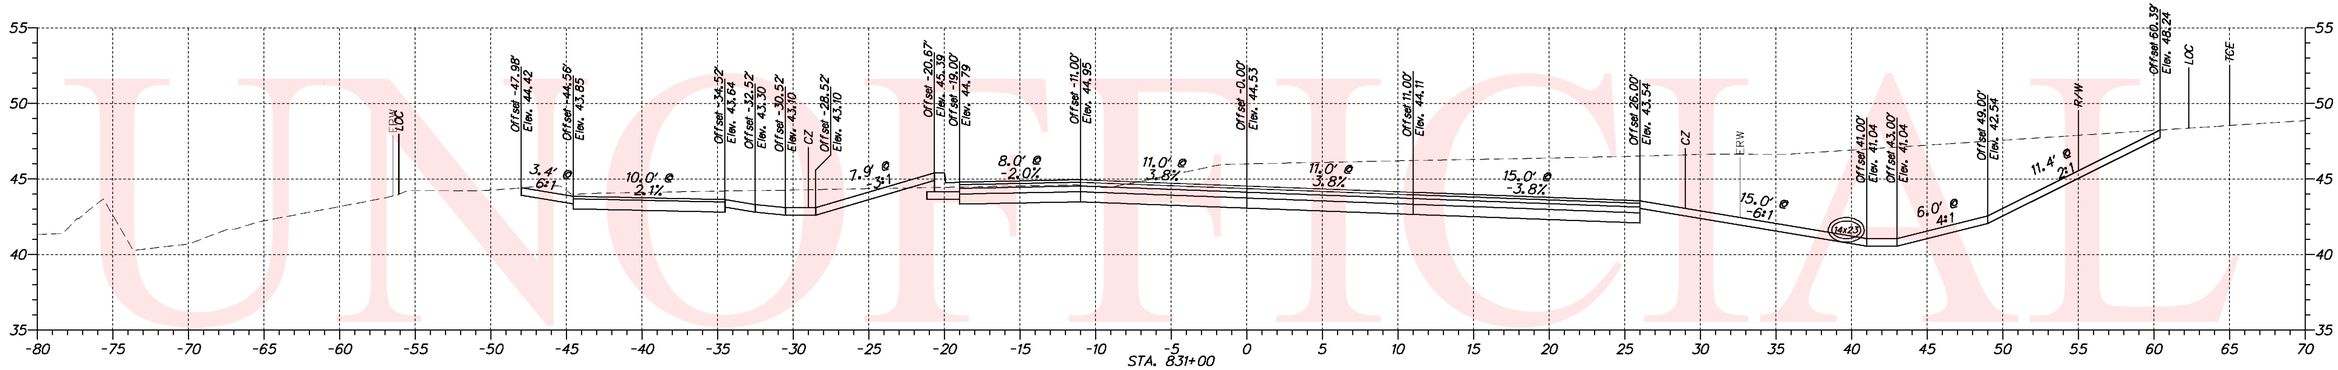

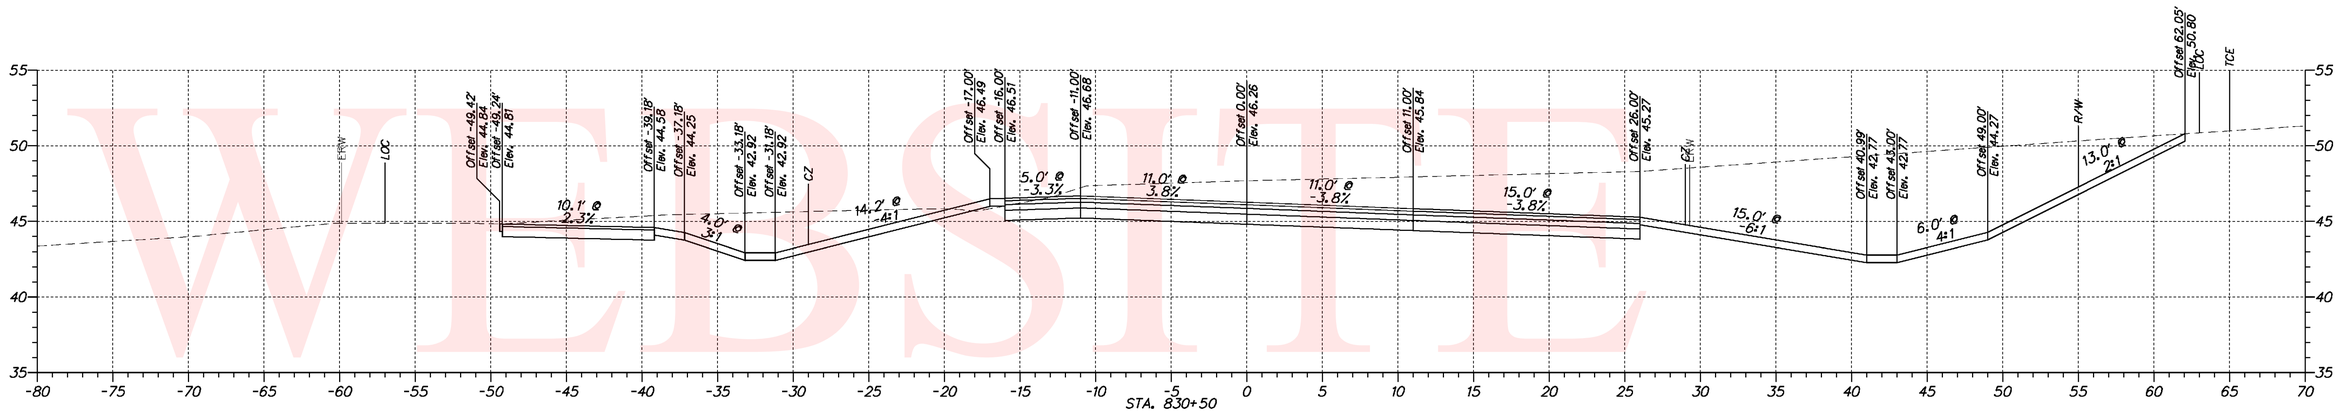

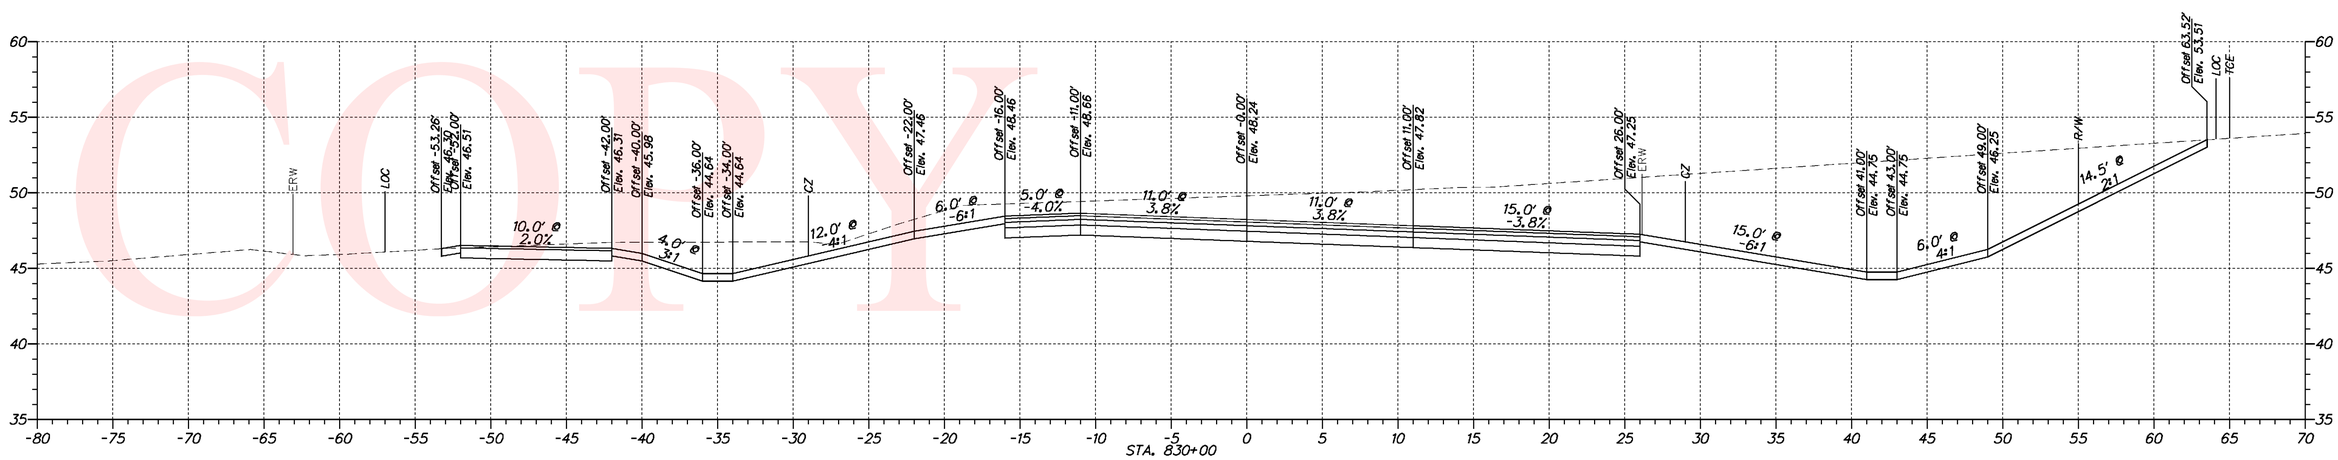

UNOFFICIAL WEBSITE COPY

DELAWARE DEPARTMENT OF TRANSPORTATION	ADDENDUMS / REVISIONS	SCALE 0 30 60 90 FEET	N412A, HYETTS CORNER ROAD TO LOREWOOD GROVE ROAD	CONTRACT T200912001 / COUNTY NEW CASTLE	BRIDGE NO. N/A / DESIGNED BY: SHB / CHECKED BY: JKL	CROSS SECTIONS	SHEET NO. 53 / TOTAL SHTS. 57

UNOFFICIAL WEBSITE COPY

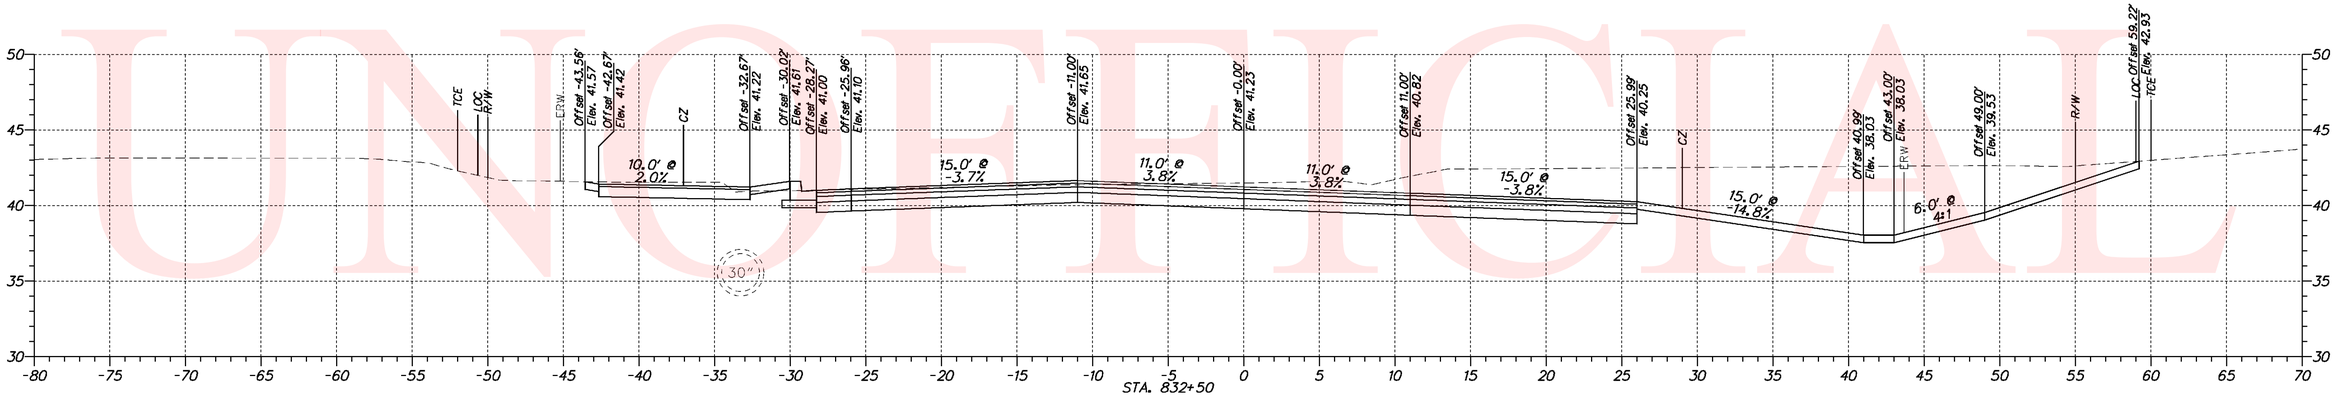

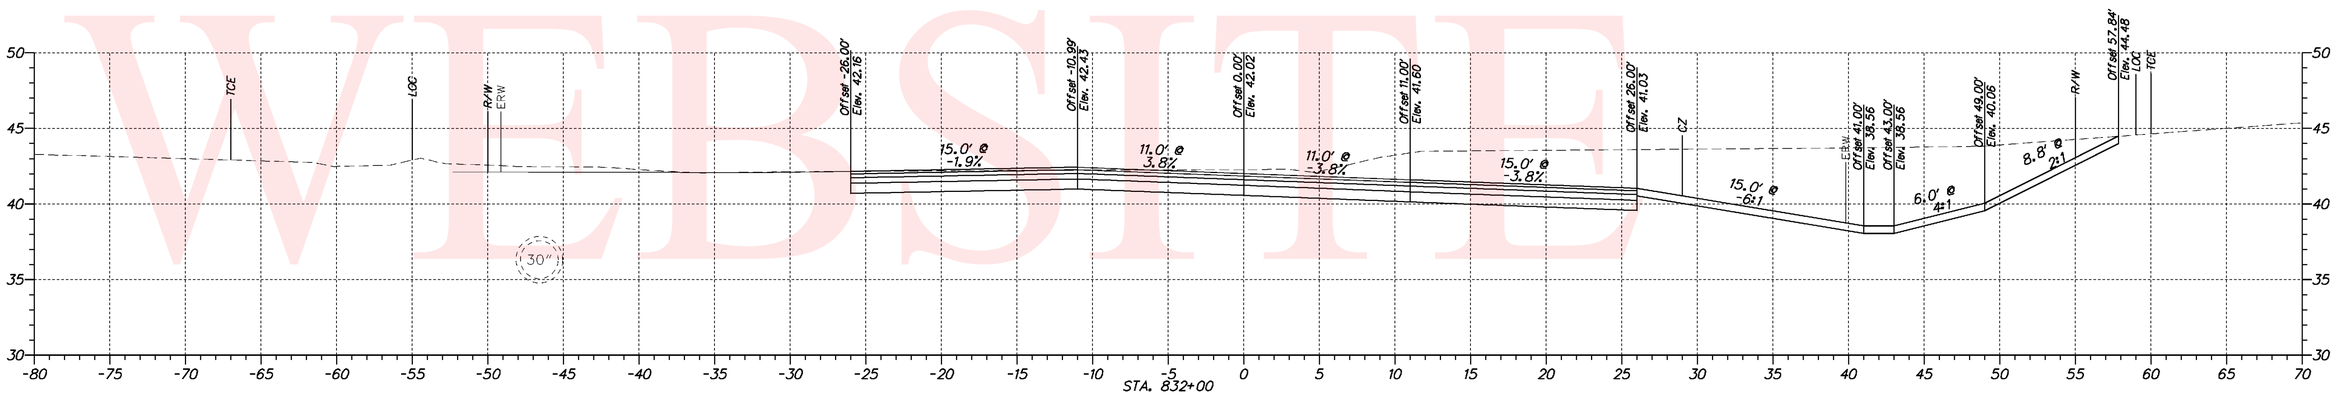

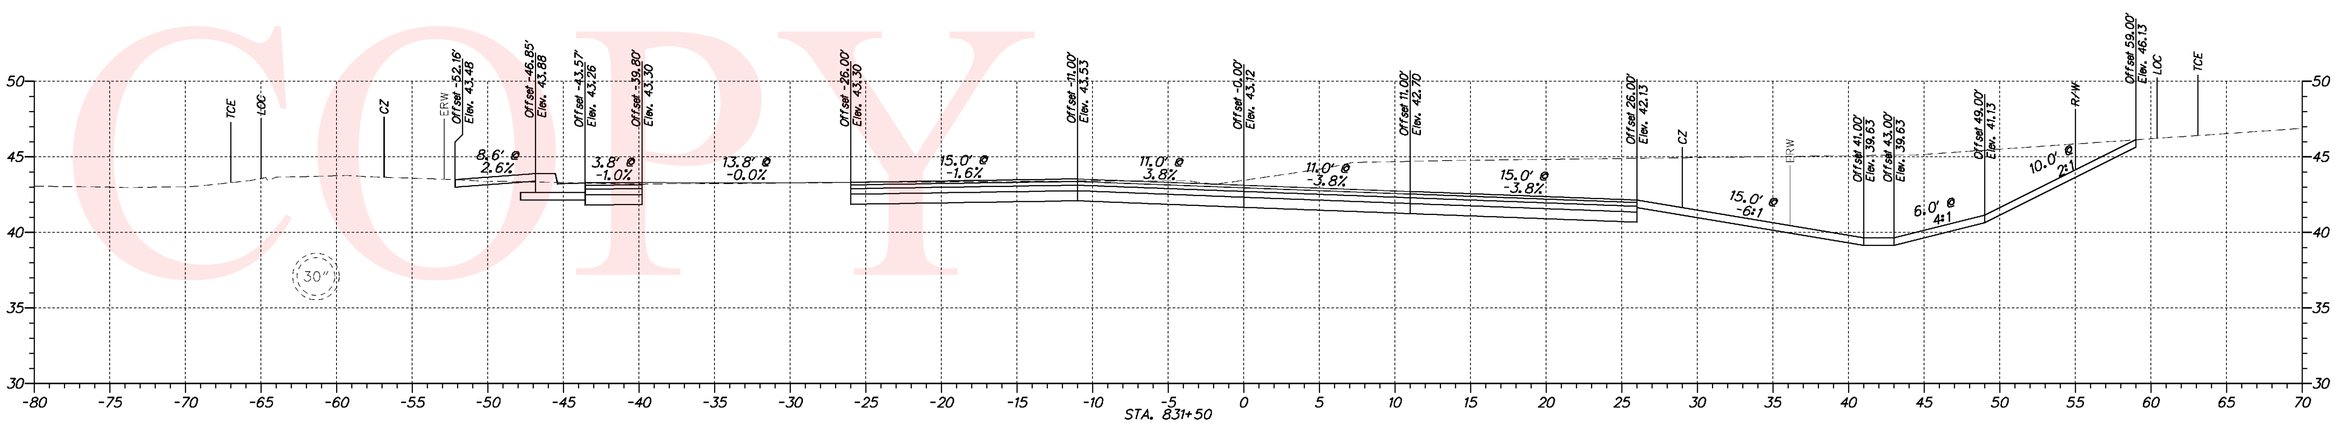

DELAWARE DEPARTMENT OF TRANSPORTATION	ADDENDUMS / REVISIONS	SCALE 0 30 60 90 FEET	**N412A, HYETTS CORNER ROAD TO LOREWOOD GROVE ROAD**	CONTRACT T200912001 / COUNTY NEW CASTLE	BRIDGE NO. N/A / DESIGNED BY: SHB / CHECKED BY: JKL	**CROSS SECTIONS**	SHEET NO. 54 / TOTAL SHTS. 57

UNOFFICIAL WEBSITE COPY

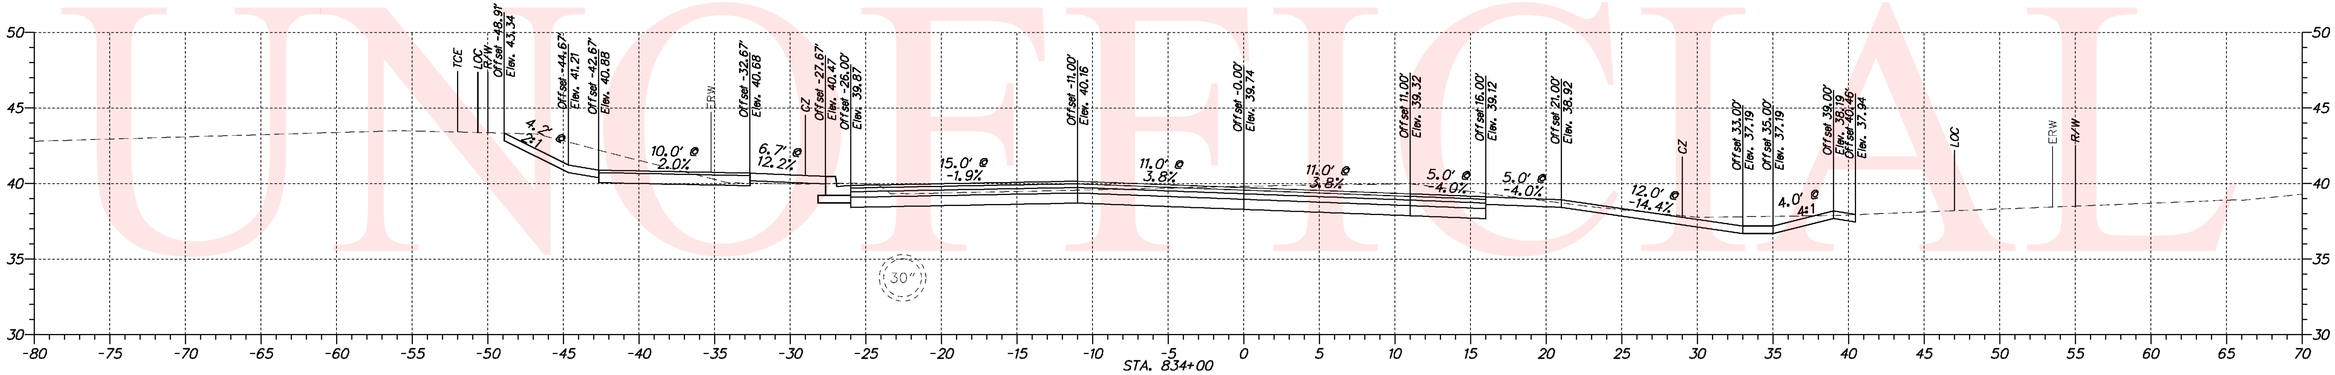

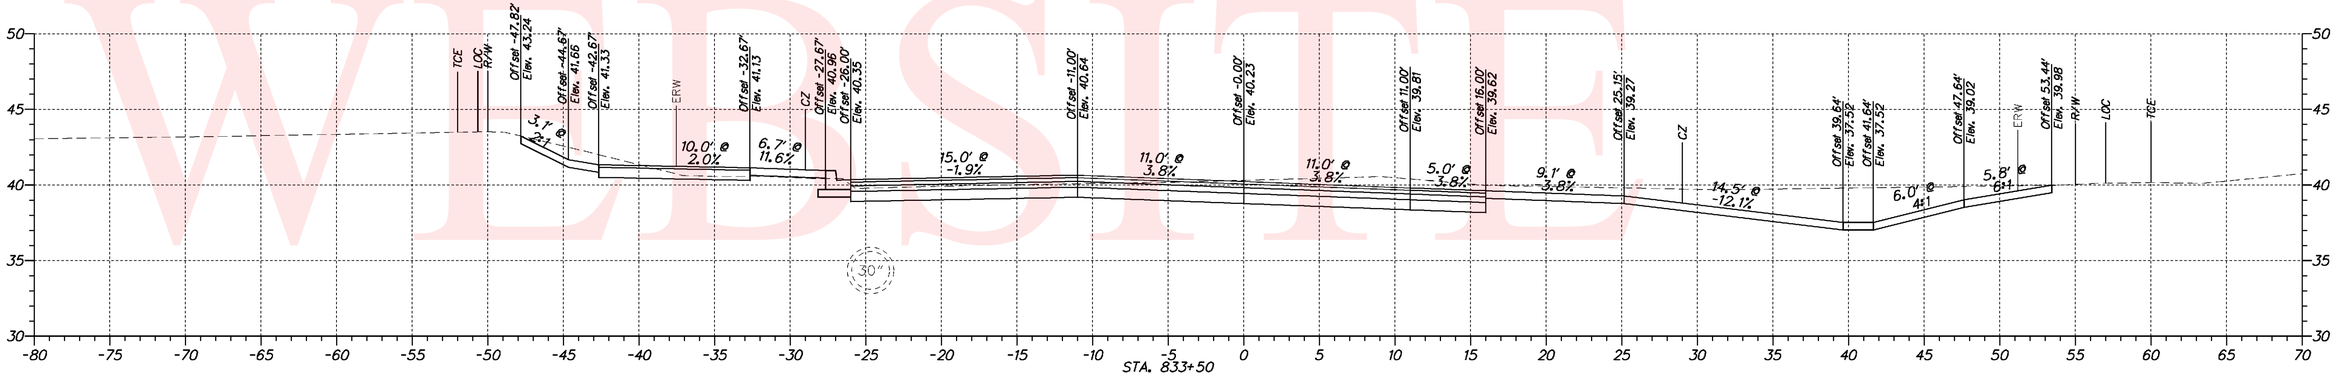

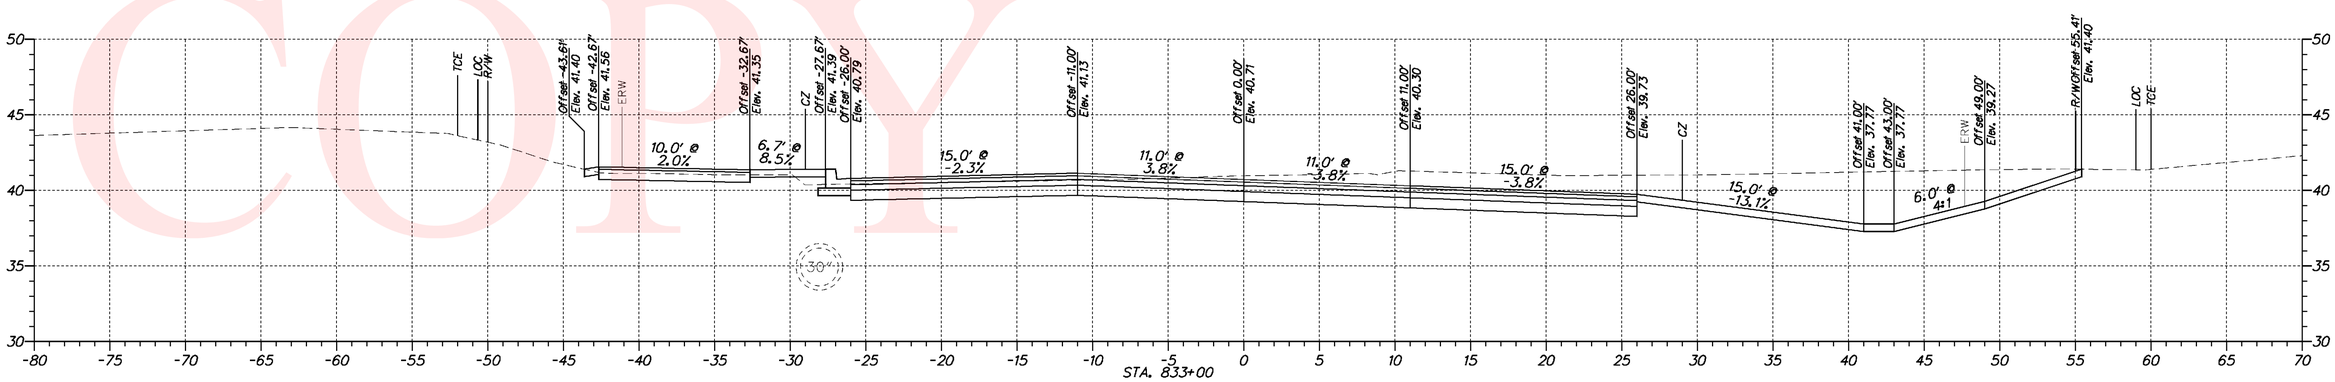

DELAWARE DEPARTMENT OF TRANSPORTATION	ADDENDUMS / REVISIONS	SCALE 0 30 60 90 FEET	N412A, HYETTS CORNER ROAD TO LOREWOOD GROVE ROAD	CONTRACT T200912001	BRIDGE NO. N/A	CROSS SECTIONS	SHEET NO. 55
				COUNTY NEW CASTLE	DESIGNED BY: SHB		TOTAL SHTS. 57
					CHECKED BY: JKL		

UNOFFICIAL WEBSITE COPY

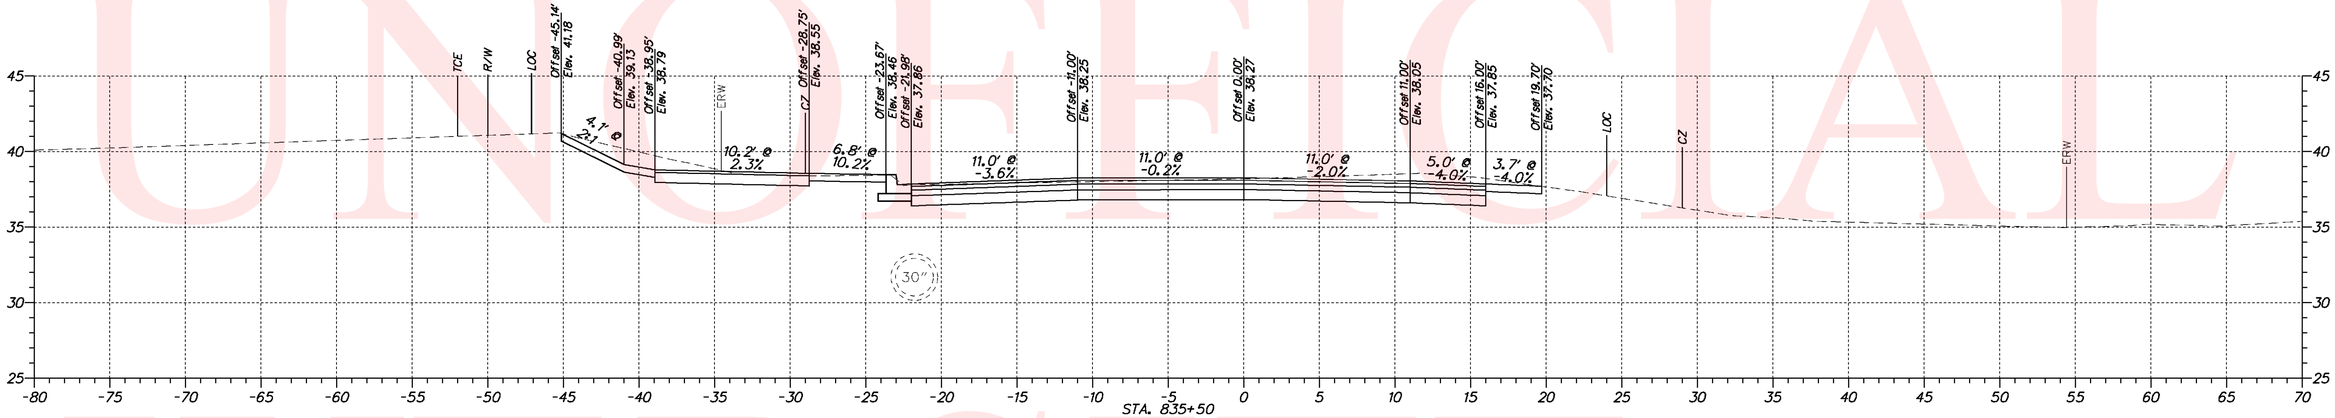

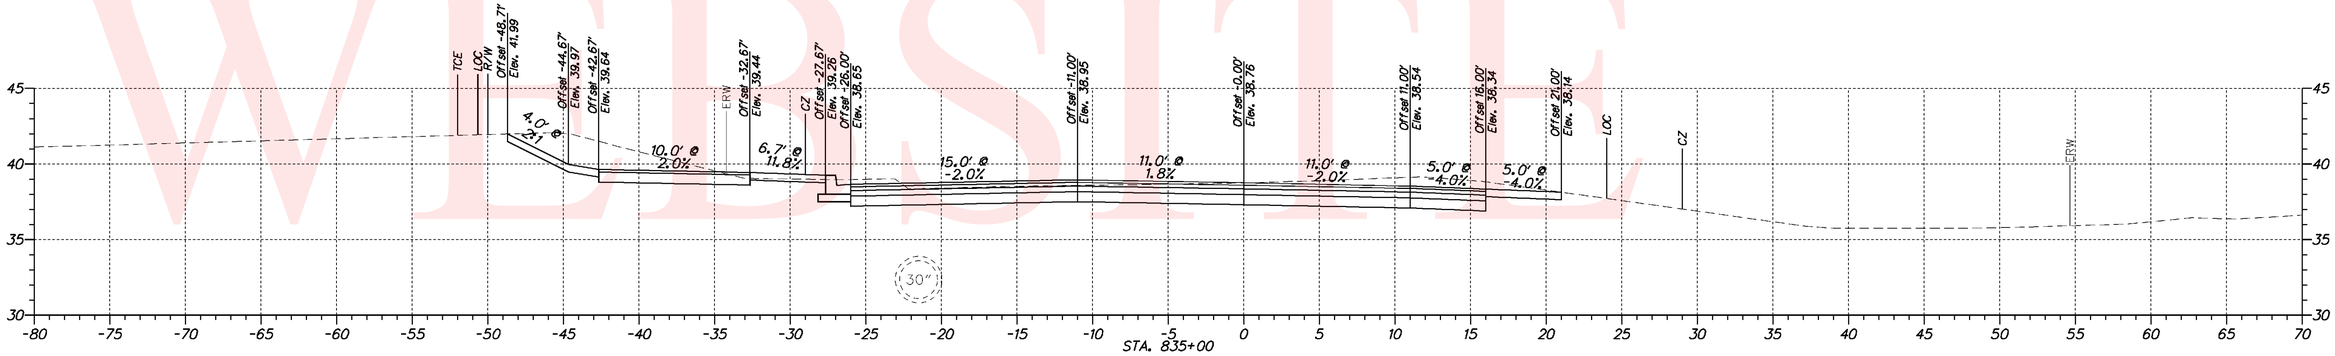

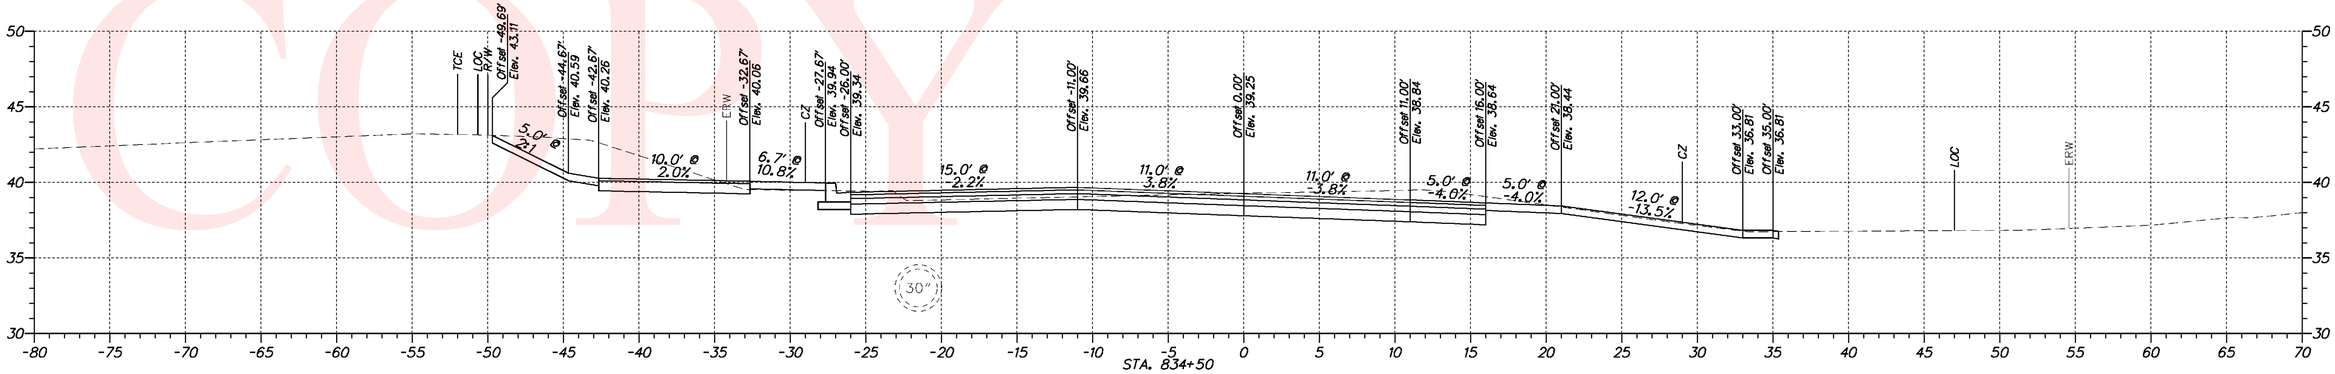

DELAWARE DEPARTMENT OF TRANSPORTATION	ADDENDUMS / REVISIONS	SCALE 0 30 60 90 FEET	**N412A, HYETTS CORNER ROAD TO LOREWOOD GROVE ROAD**	CONTRACT T200912001 / COUNTY NEW CASTLE	BRIDGE NO. N/A / DESIGNED BY: SHB / CHECKED BY: JKL	**CROSS SECTIONS**	SHEET NO. 56 / TOTAL SHTS. 57

UNOFFICIAL WEBSITE COPY

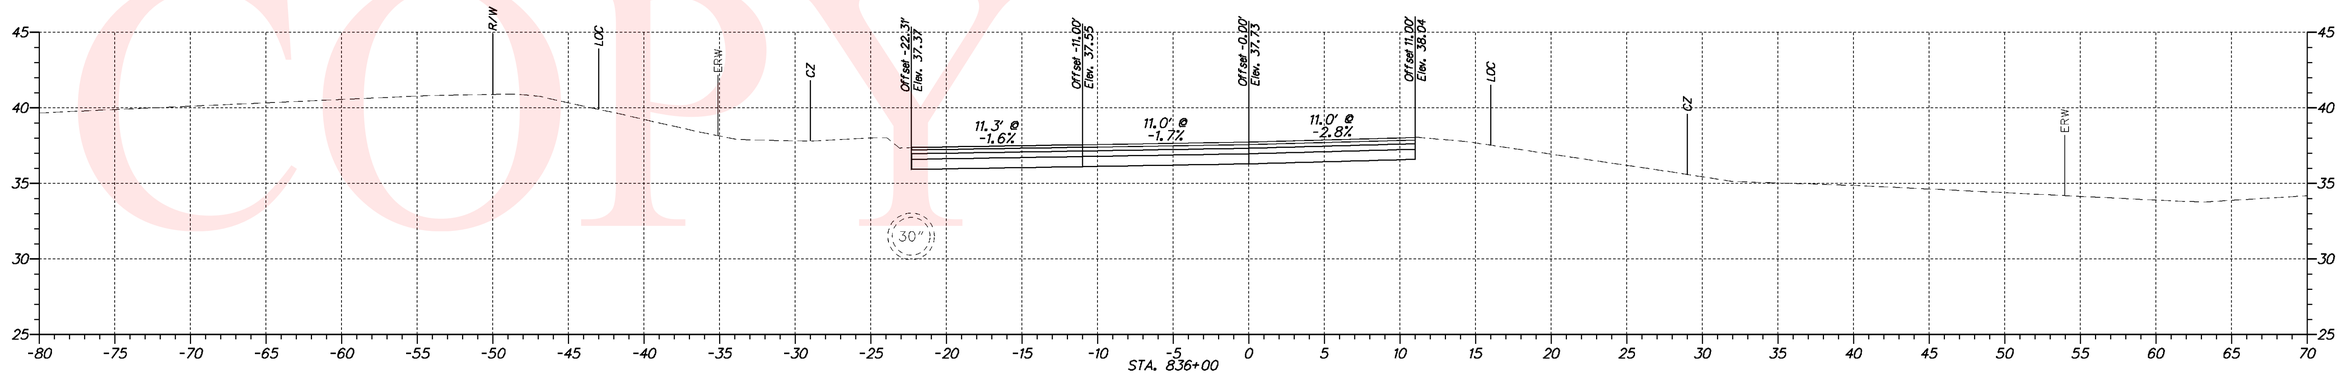

DELAWARE DEPARTMENT OF TRANSPORTATION	ADDENDUMS / REVISIONS	SCALE 0 30 60 90 FEET	N412A, HYETTS CORNER ROAD TO LOREWOOD GROVE ROAD	CONTRACT T200912001	BRIDGE NO. N/A	CROSS SECTIONS	SHEET NO. 57
				COUNTY NEW CASTLE	DESIGNED BY: SHB		TOTAL SHTS. 57
					CHECKED BY: JKL		