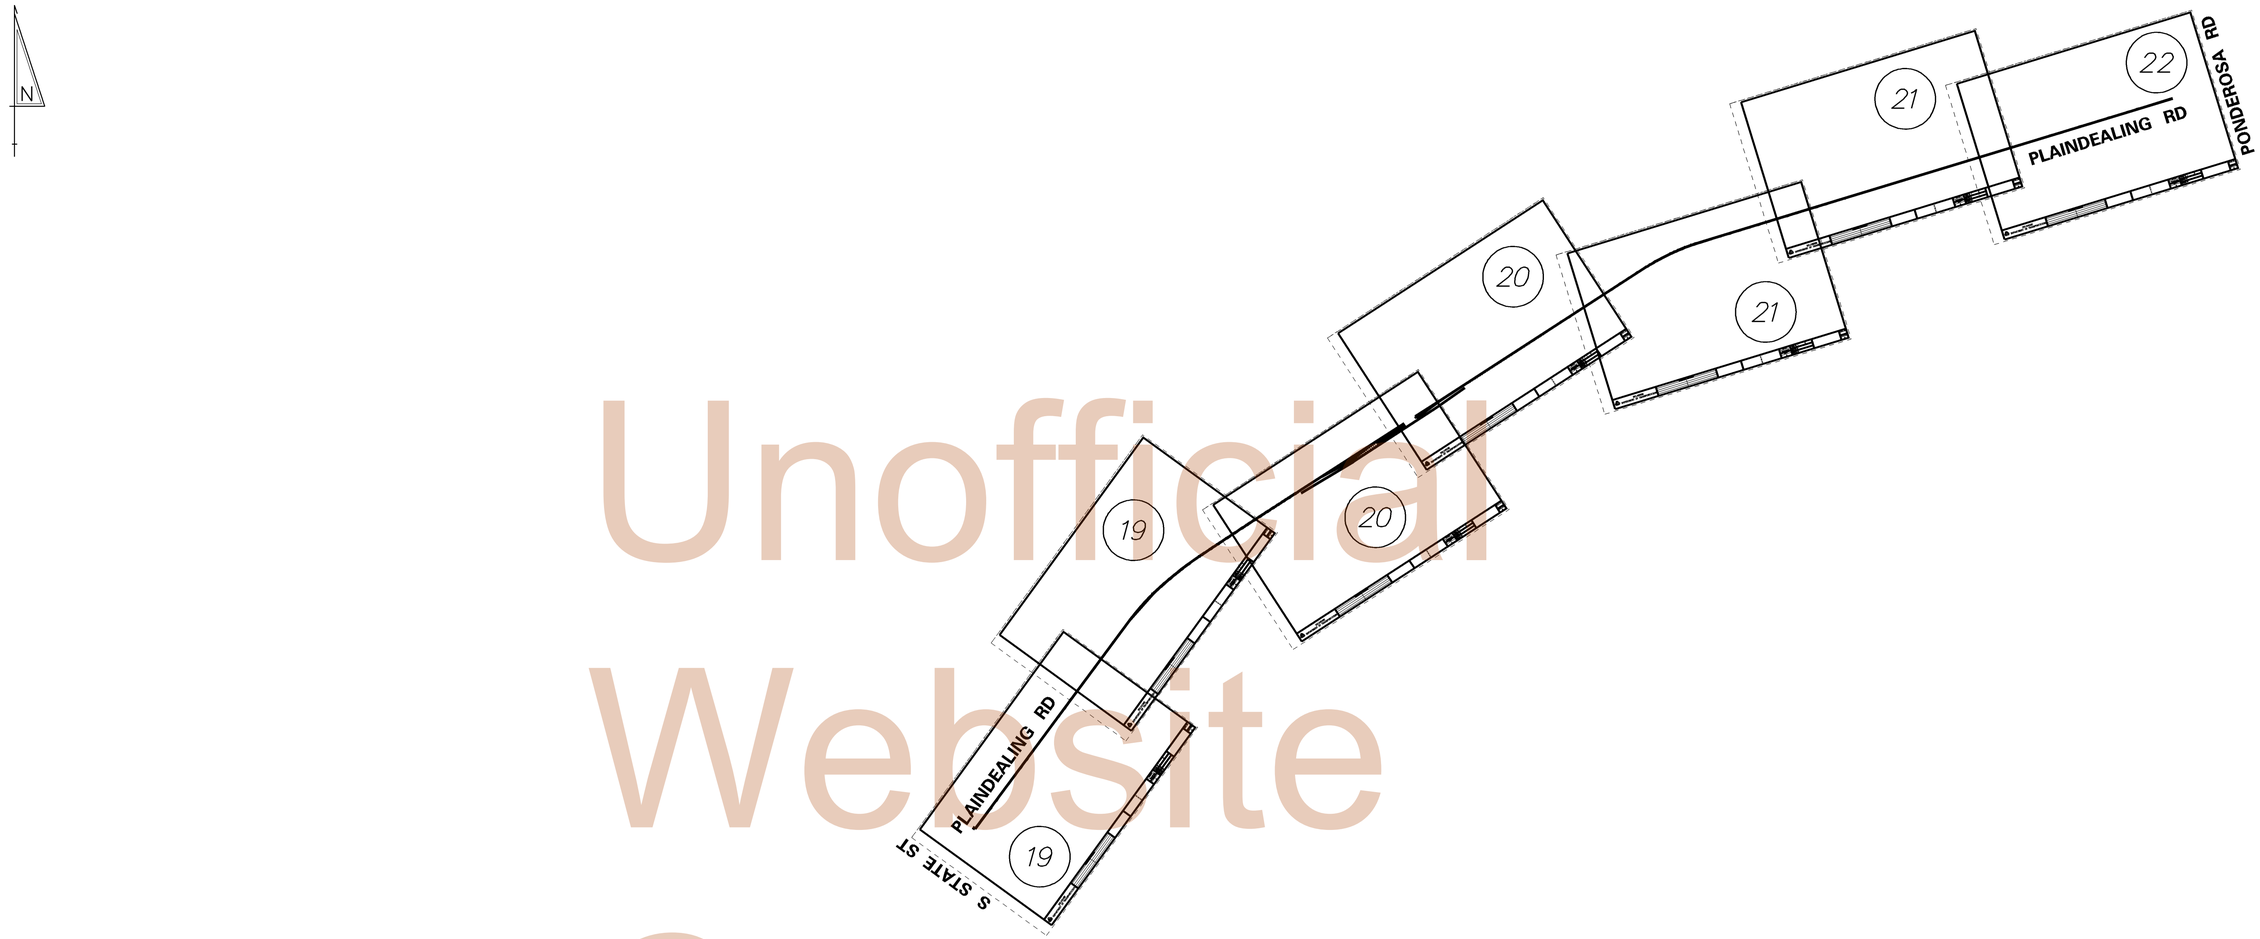

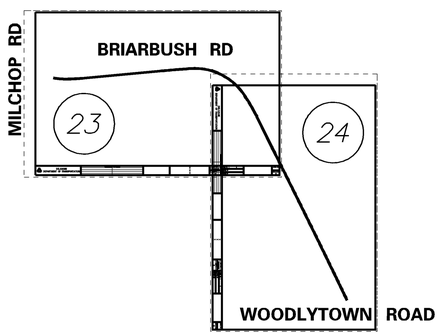

Unofficial Website Copy

Y:\TRAFFIC\PROJECTS\PAVE & REHAB?\STRIPING\T201206205\VS_01.DGN

DELAWARE
DEPARTMENT OF TRANSPORTATION

ADDENDUMS / REVISIONS

SCALE
0 300 600 900
FEET

PAVEMENT & REHABILITATION
SOUTH I-V, 2012

CONTRACT	BRIDGE NO.	X
T201206205	DESIGNED BY: JWVH	
COUNTY	CHECKED BY:	
KENT		

PLAN SHEET INDEX

SHEET NO.
4
TOTAL SHTS.
29

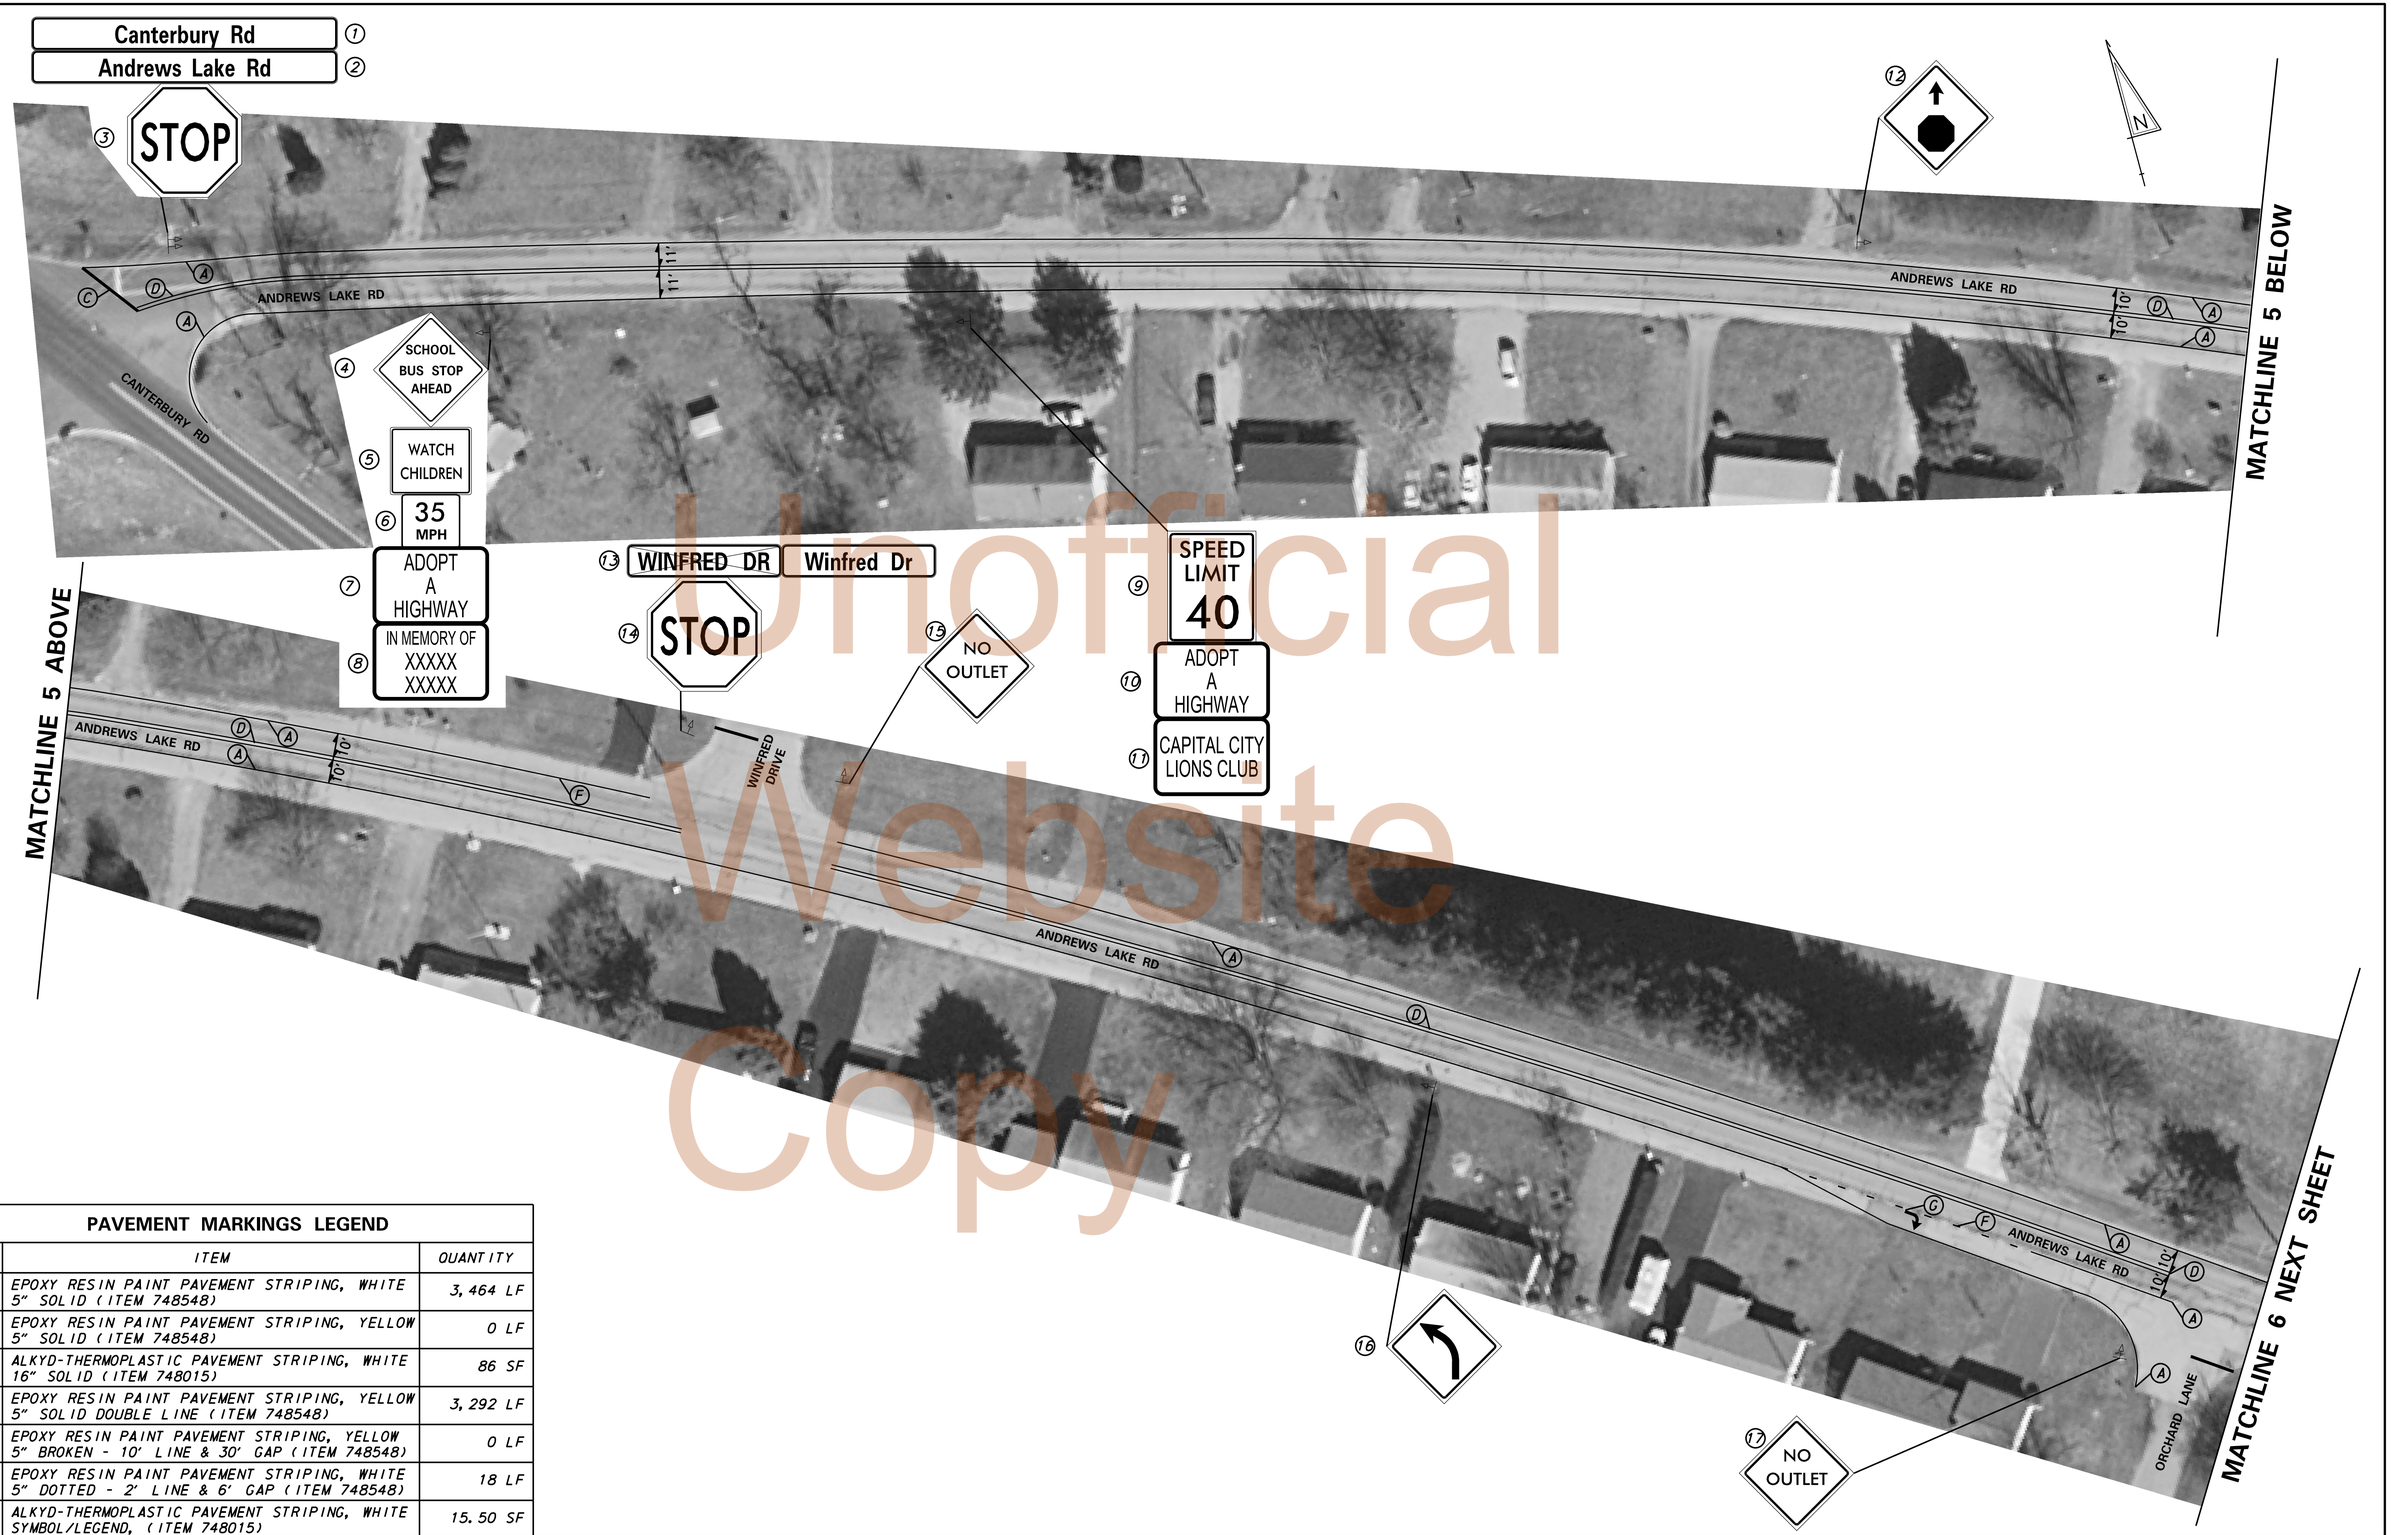

Unofficial Website Copy

PAVEMENT MARKINGS LEGEND

SYMBOL	ITEM	QUANTITY
(A)	EPOXY RESIN PAINT PAVEMENT STRIPING, WHITE 5" SOLID (ITEM 748548)	3,464 LF
(B)	EPOXY RESIN PAINT PAVEMENT STRIPING, YELLOW 5" SOLID (ITEM 748548)	0 LF
(C)	ALKYD-THERMOPLASTIC PAVEMENT STRIPING, WHITE 16" SOLID (ITEM 748015)	86 SF
(D)	EPOXY RESIN PAINT PAVEMENT STRIPING, YELLOW 5" SOLID DOUBLE LINE (ITEM 748548)	3,292 LF
(E)	EPOXY RESIN PAINT PAVEMENT STRIPING, YELLOW 5" BROKEN - 10' LINE & 30' GAP (ITEM 748548)	0 LF
(F)	EPOXY RESIN PAINT PAVEMENT STRIPING, WHITE 5" DOTTED - 2' LINE & 6' GAP (ITEM 748548)	18 LF
(G)	ALKYD-THERMOPLASTIC PAVEMENT STRIPING, WHITE SYMBOL/LEGEND, (ITEM 748015)	15.50 SF

DELAWARE
DEPARTMENT OF TRANSPORTATION

ADDENDUMS / REVISIONS

SCALE
0 30 60 90
FEET

PAVEMENT & REHABILITATION
SOUTH I-V, 2012

CONTRACT	BRIDGE NO.	X
T201206205	DESIGNED BY: JWVH	
COUNTY	CHECKED BY: MS	
KENT		

SIGNING, STRIPING AND CONDUIT PLAN

SHEET NO.
5
TOTAL SHTS.
24

Y:\TRAFFIC\PROJECTS\PAVE & REHAB?\STRIPING\T201206205\CP_01.DGN

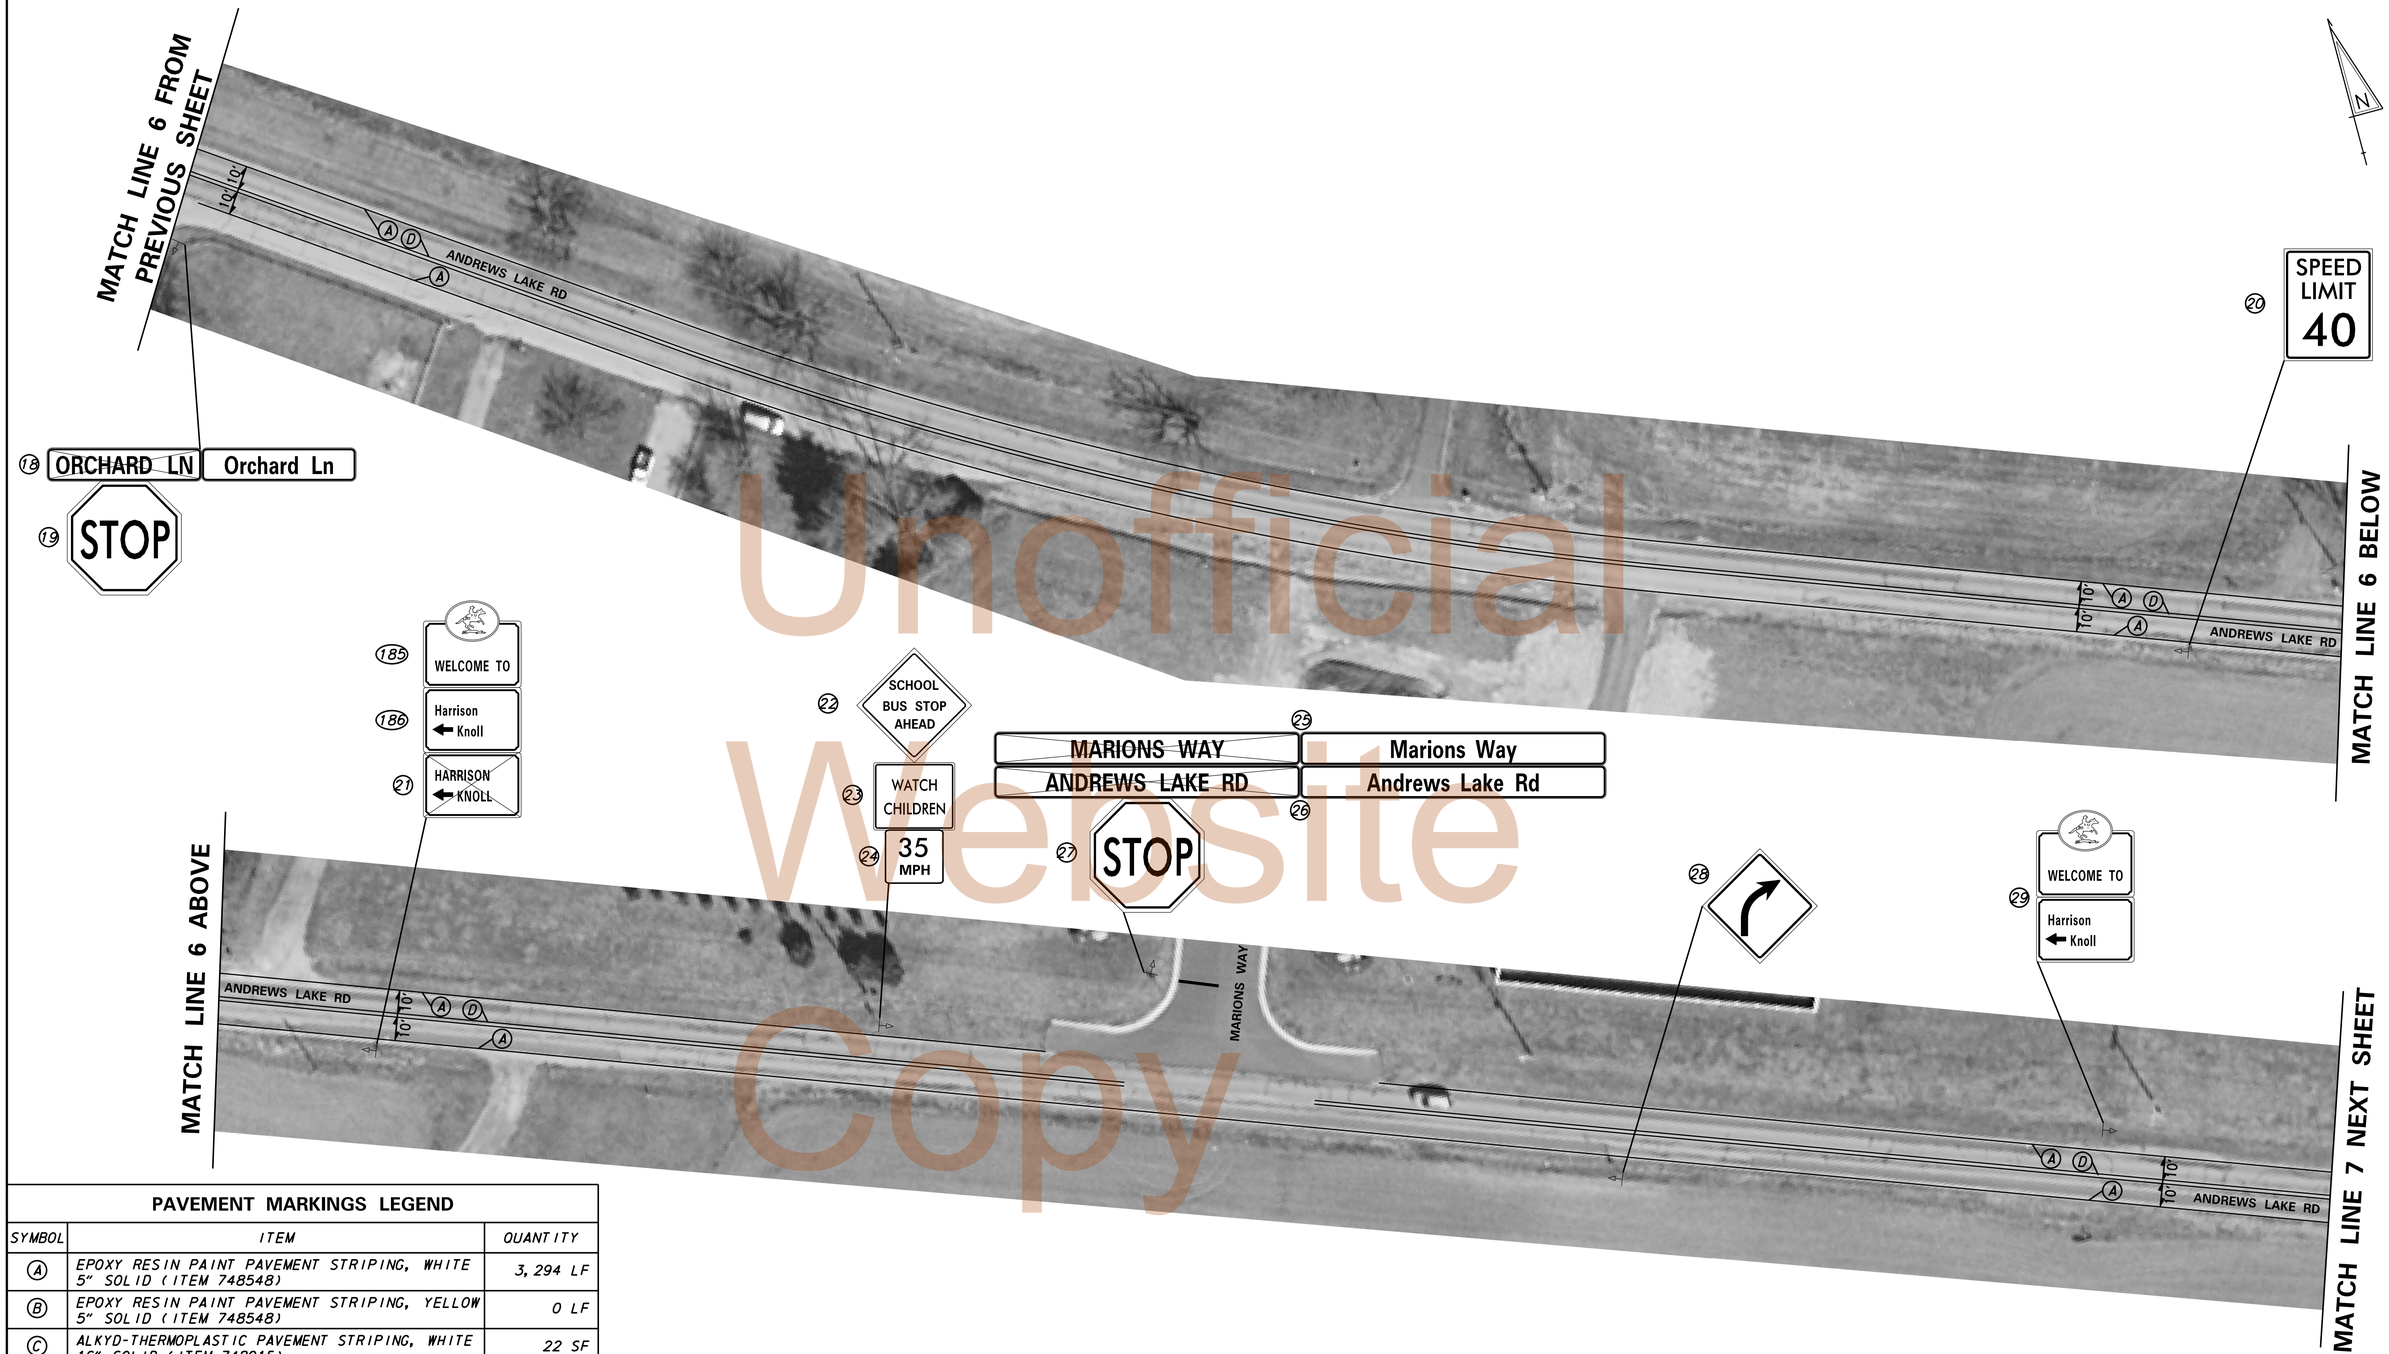

Unofficial Website Copy

PAVEMENT MARKINGS LEGEND

SYMBOL	ITEM	QUANTITY
(A)	EPOXY RESIN PAINT PAVEMENT STRIPING, WHITE 5" SOLID (ITEM 748548)	3,294 LF
(B)	EPOXY RESIN PAINT PAVEMENT STRIPING, YELLOW 5" SOLID (ITEM 748548)	0 LF
(C)	ALKYD-THERMOPLASTIC PAVEMENT STRIPING, WHITE 16" SOLID (ITEM 748015)	22 SF
(D)	EPOXY RESIN PAINT PAVEMENT STRIPING, YELLOW 5" SOLID DOUBLE LINE (ITEM 748548)	3,282 LF
(E)	EPOXY RESIN PAINT PAVEMENT STRIPING, YELLOW 5" BROKEN - 10' LINE & 30' GAP (ITEM 748548)	0 LF
(F)	EPOXY RESIN PAINT PAVEMENT STRIPING, WHITE 5" DOTTED - 2' LINE & 6' GAP (ITEM 748548)	0 LF
(G)	ALKYD-THERMOPLASTIC PAVEMENT STRIPING, WHITE SYMBOL/LEGEND, (ITEM 748015)	0 SF

DELAWARE
DEPARTMENT OF TRANSPORTATION

ADDENDUMS / REVISIONS

SCALE
0 30 60 90
FEET

PAVEMENT & REHABILITATION
SOUTH I-V, 2012

CONTRACT	BRIDGE NO.	X
T201206205	DESIGNED BY: JWVH	
COUNTY	CHECKED BY: MS	
KENT		

SIGNING, STRIPING AND CONDUIT PLAN

SHEET NO. 6
TOTAL SHTS. 29

Y:\TRAFFIC\PROJECTS\PAVE & REHAB?\STRIPING\T201206205\CP_02.DGN

Unofficial
Website
Copy

PAVEMENT MARKINGS LEGEND

SYMBOL	ITEM	QUANTITY
A	EPOXY RESIN PAINT PAVEMENT STRIPING, WHITE 5" SOLID (ITEM 748548)	3,308 LF
B	EPOXY RESIN PAINT PAVEMENT STRIPING, YELLOW 5" SOLID (ITEM 748548)	0 LF
C	ALKYD-THERMOPLASTIC PAVEMENT STRIPING, WHITE 16" SOLID (ITEM 748015)	19 SF
D	EPOXY RESIN PAINT PAVEMENT STRIPING, YELLOW 5" SOLID DOUBLE LINE (ITEM 748548)	2,174 LF
E	EPOXY RESIN PAINT PAVEMENT STRIPING, YELLOW 5" BROKEN - 10' LINE & 30' GAP (ITEM 748548)	150 LF
F	EPOXY RESIN PAINT PAVEMENT STRIPING, WHITE 5" DOTTED - 2' LINE & 6' GAP (ITEM 748548)	0 LF
G	ALKYD-THERMOPLASTIC PAVEMENT STRIPING, WHITE SYMBOL/LEGEND, (ITEM 748015)	0 SF

DELAWARE
DEPARTMENT OF TRANSPORTATION

ADDENDUMS / REVISIONS

SCALE
0 30 60 90
FEET

PAVEMENT & REHABILITATION
SOUTH I-V, 2012

CONTRACT T201206205
COUNTY KENT
BRIDGE NO. X
DESIGNED BY: JWVH
CHECKED BY: MS

SIGNING, STRIPING
AND CONDUIT PLAN

SHEET NO. 7
TOTAL SHTS. 29

Y:\TRAFFIC\PROJECTS\PAVE & REHAB?\STRIPING\T201206205\CP_03.DGN