Unofficial Website Copy

PAVEMENT MARKINGS LEGEND

SYMBOL	ITEM	QUANTITY
A	EPOXY RESIN PAINT PAVEMENT STRIPING, WHITE 5" SOLID (ITEM 748548)	1,712 LF
B	EPOXY RESIN PAINT PAVEMENT STRIPING, YELLOW 5" SOLID (ITEM 748548)	535 LF
C	ALKYD-THERMOPLASTIC PAVEMENT STRIPING, WHITE 16" SOLID (ITEM 748015)	0 SF
D	EPOXY RESIN PAINT PAVEMENT STRIPING, YELLOW 5" SOLID DOUBLE LINE (ITEM 748548)	0 LF
E	EPOXY RESIN PAINT PAVEMENT STRIPING, YELLOW 5" BROKEN - 10' LINE & 30' GAP (ITEM 748548)	230 LF
F	EPOXY RESIN PAINT PAVEMENT STRIPING, WHITE 5" DOTTED - 2' LINE & 6' GAP (ITEM 748548)	0 LF
G	ALKYD-THERMOPLASTIC PAVEMENT STRIPING, WHITE SYMBOL/LEGEND, (ITEM 748015)	0 LF

Y:\TRAFFIC\PROJECTS\PAVE & REHAB2\STRIPING\T201206205\CP_04.DGN

DELAWARE
DEPARTMENT OF TRANSPORTATION

ADDENDUMS / REVISIONS

SCALE
0 30 60 90
FEET

PAVEMENT & REHABILITATION
SOUTH I-V, 2012

CONTRACT: T201206205
COUNTY: KENT
BRIDGE NO.: X
DESIGNED BY: JWVH
CHECKED BY: MS

SIGNING, STRIPING
AND CONDUIT PLAN

SHEET NO. 8
TOTAL SHTS. 29

PAVEMENT MARKINGS LEGEND

SYMBOL	ITEM	QUANTITY
A	EPOXY RESIN PAINT PAVEMENT STRIPING, WHITE 5" SOLID (ITEM 748548)	3,287 LF
B	EPOXY RESIN PAINT PAVEMENT STRIPING, YELLOW 5" SOLID (ITEM 748548)	359 LF
C	ALKYD-THERMOPLASTIC PAVEMENT STRIPING, WHITE 16" SOLID (ITEM 748015)	54 SF
D	EPOXY RESIN PAINT PAVEMENT STRIPING, YELLOW 5" SOLID DOUBLE LINE (ITEM 748548)	2,094 LF
E	EPOXY RESIN PAINT PAVEMENT STRIPING, YELLOW 5" BROKEN - 10' LINE & 30' GAP (ITEM 748548)	160 LF
F	EPOXY RESIN PAINT PAVEMENT STRIPING, WHITE 5" DOTTED - 2' LINE & 6' GAP (ITEM 748548)	0 LF
G	ALKYD-THERMOPLASTIC PAVEMENT STRIPING, WHITE SYMBOL/LEGEND, (ITEM 748015)	0 SF

Unofficial Website Copy

Y:\TRAFFIC\PROJECTS\PAVE & REHAB?\STRIPING\T201206205\CP_05.DGN

DELAWARE DEPARTMENT OF TRANSPORTATION	ADDENDUMS / REVISIONS	SCALE 0 30 60 90 FEET	PAVEMENT & REHABILITATION SOUTH I-V, 2012	CONTRACT T201206205	BRIDGE NO. X	SIGNING, STRIPING AND CONDUIT PLAN	SHEET NO. 9
				COUNTY KENT	DESIGNED BY: JWVH		TOTAL SHTS. 29
					CHECKED BY: MS		

MATCH LINE 10
PREVIOUS PAGE

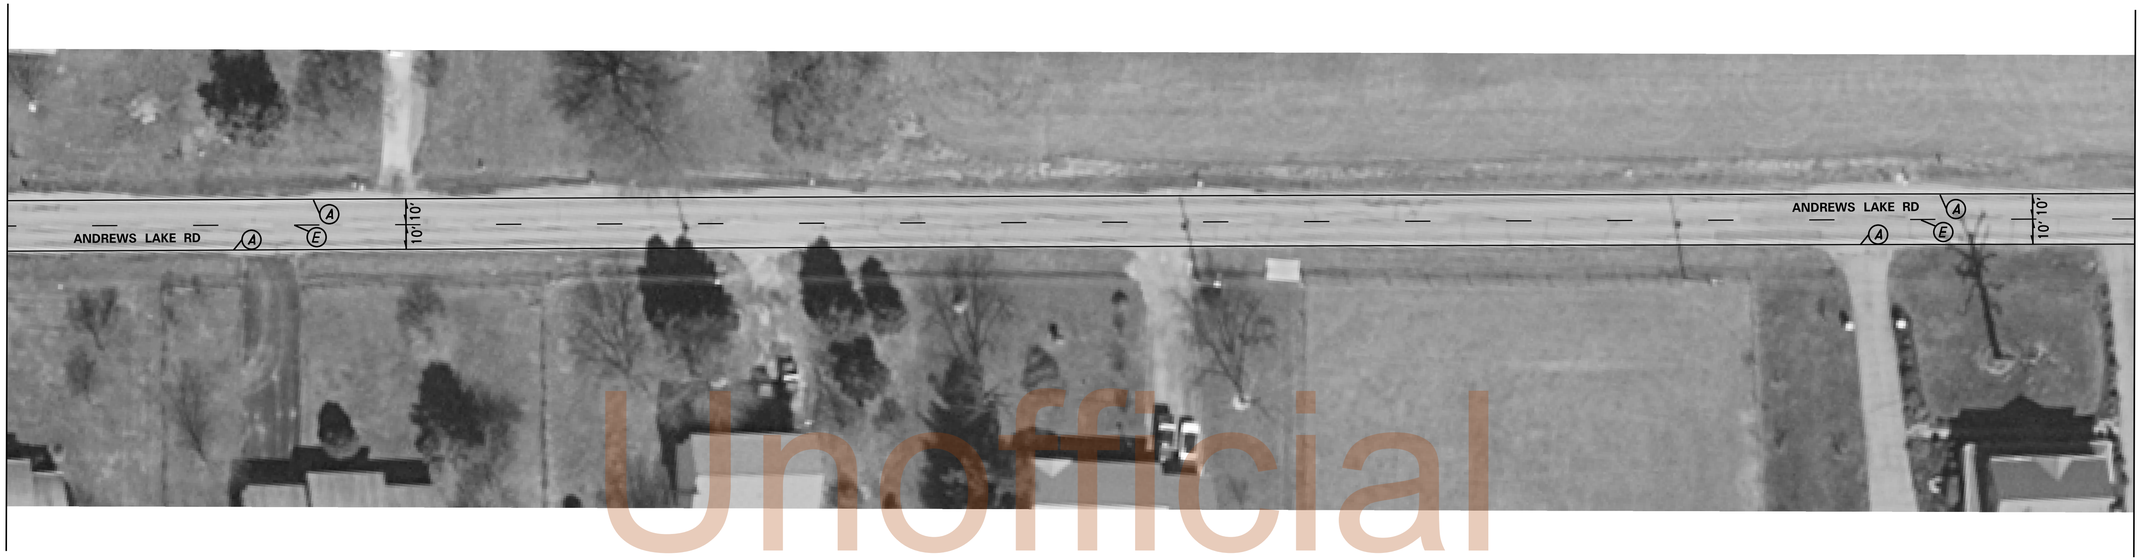

MATCH LINE 10 BELOW

Unofficial Website Copy

MATCH LINE 10 ABOVE

MATCH LINE 11
NEXT PAGE

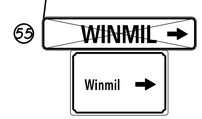

PAVEMENT MARKINGS LEGEND

SYMBOL	ITEM	QUANTITY
A	EPOXY RESIN PAINT PAVEMENT STRIPING, WHITE 5" SOLID (ITEM 748548)	3,160 LF
B	EPOXY RESIN PAINT PAVEMENT STRIPING, YELLOW 5" SOLID (ITEM 748548)	0 LF
C	ALKYD-THERMOPLASTIC PAVEMENT STRIPING, WHITE 16" SOLID (ITEM 748015)	0 SF
D	EPOXY RESIN PAINT PAVEMENT STRIPING, YELLOW 5" SOLID DOUBLE LINE (ITEM 748548)	3 LF

PAVEMENT MARKINGS LEGEND

SYMBOL	ITEM	QUANTITY
E	EPOXY RESIN PAINT PAVEMENT STRIPING, YELLOW 5" BROKEN - 10' LINE & 30' GAP (ITEM 748548)	400 LF
F	EPOXY RESIN PAINT PAVEMENT STRIPING, WHITE 5" DOTTED - 2' LINE & 6' GAP (ITEM 748548)	0 LF
G	ALKYD-THERMOPLASTIC PAVEMENT STRIPING, WHITE SYMBOL/LEGEND, (ITEM 748015)	0 SF

Y:\TRAFFIC\PROJECTS\PAVE & REHAB2\STRIPING\T201206205\CP_06.DGN

DELAWARE
DEPARTMENT OF TRANSPORTATION

ADDENDUMS / REVISIONS

SCALE
0 30 60 90
FEET

PAVEMENT & REHABILITATION
SOUTH I-V, 2012

CONTRACT	BRIDGE NO.	X
T201206205	DESIGNED BY: JWVH	
COUNTY		
KENT	CHECKED BY: MS	

SIGNING, STRIPING
AND CONDUIT PLAN

SHEET NO.
10
TOTAL SHTS.
29

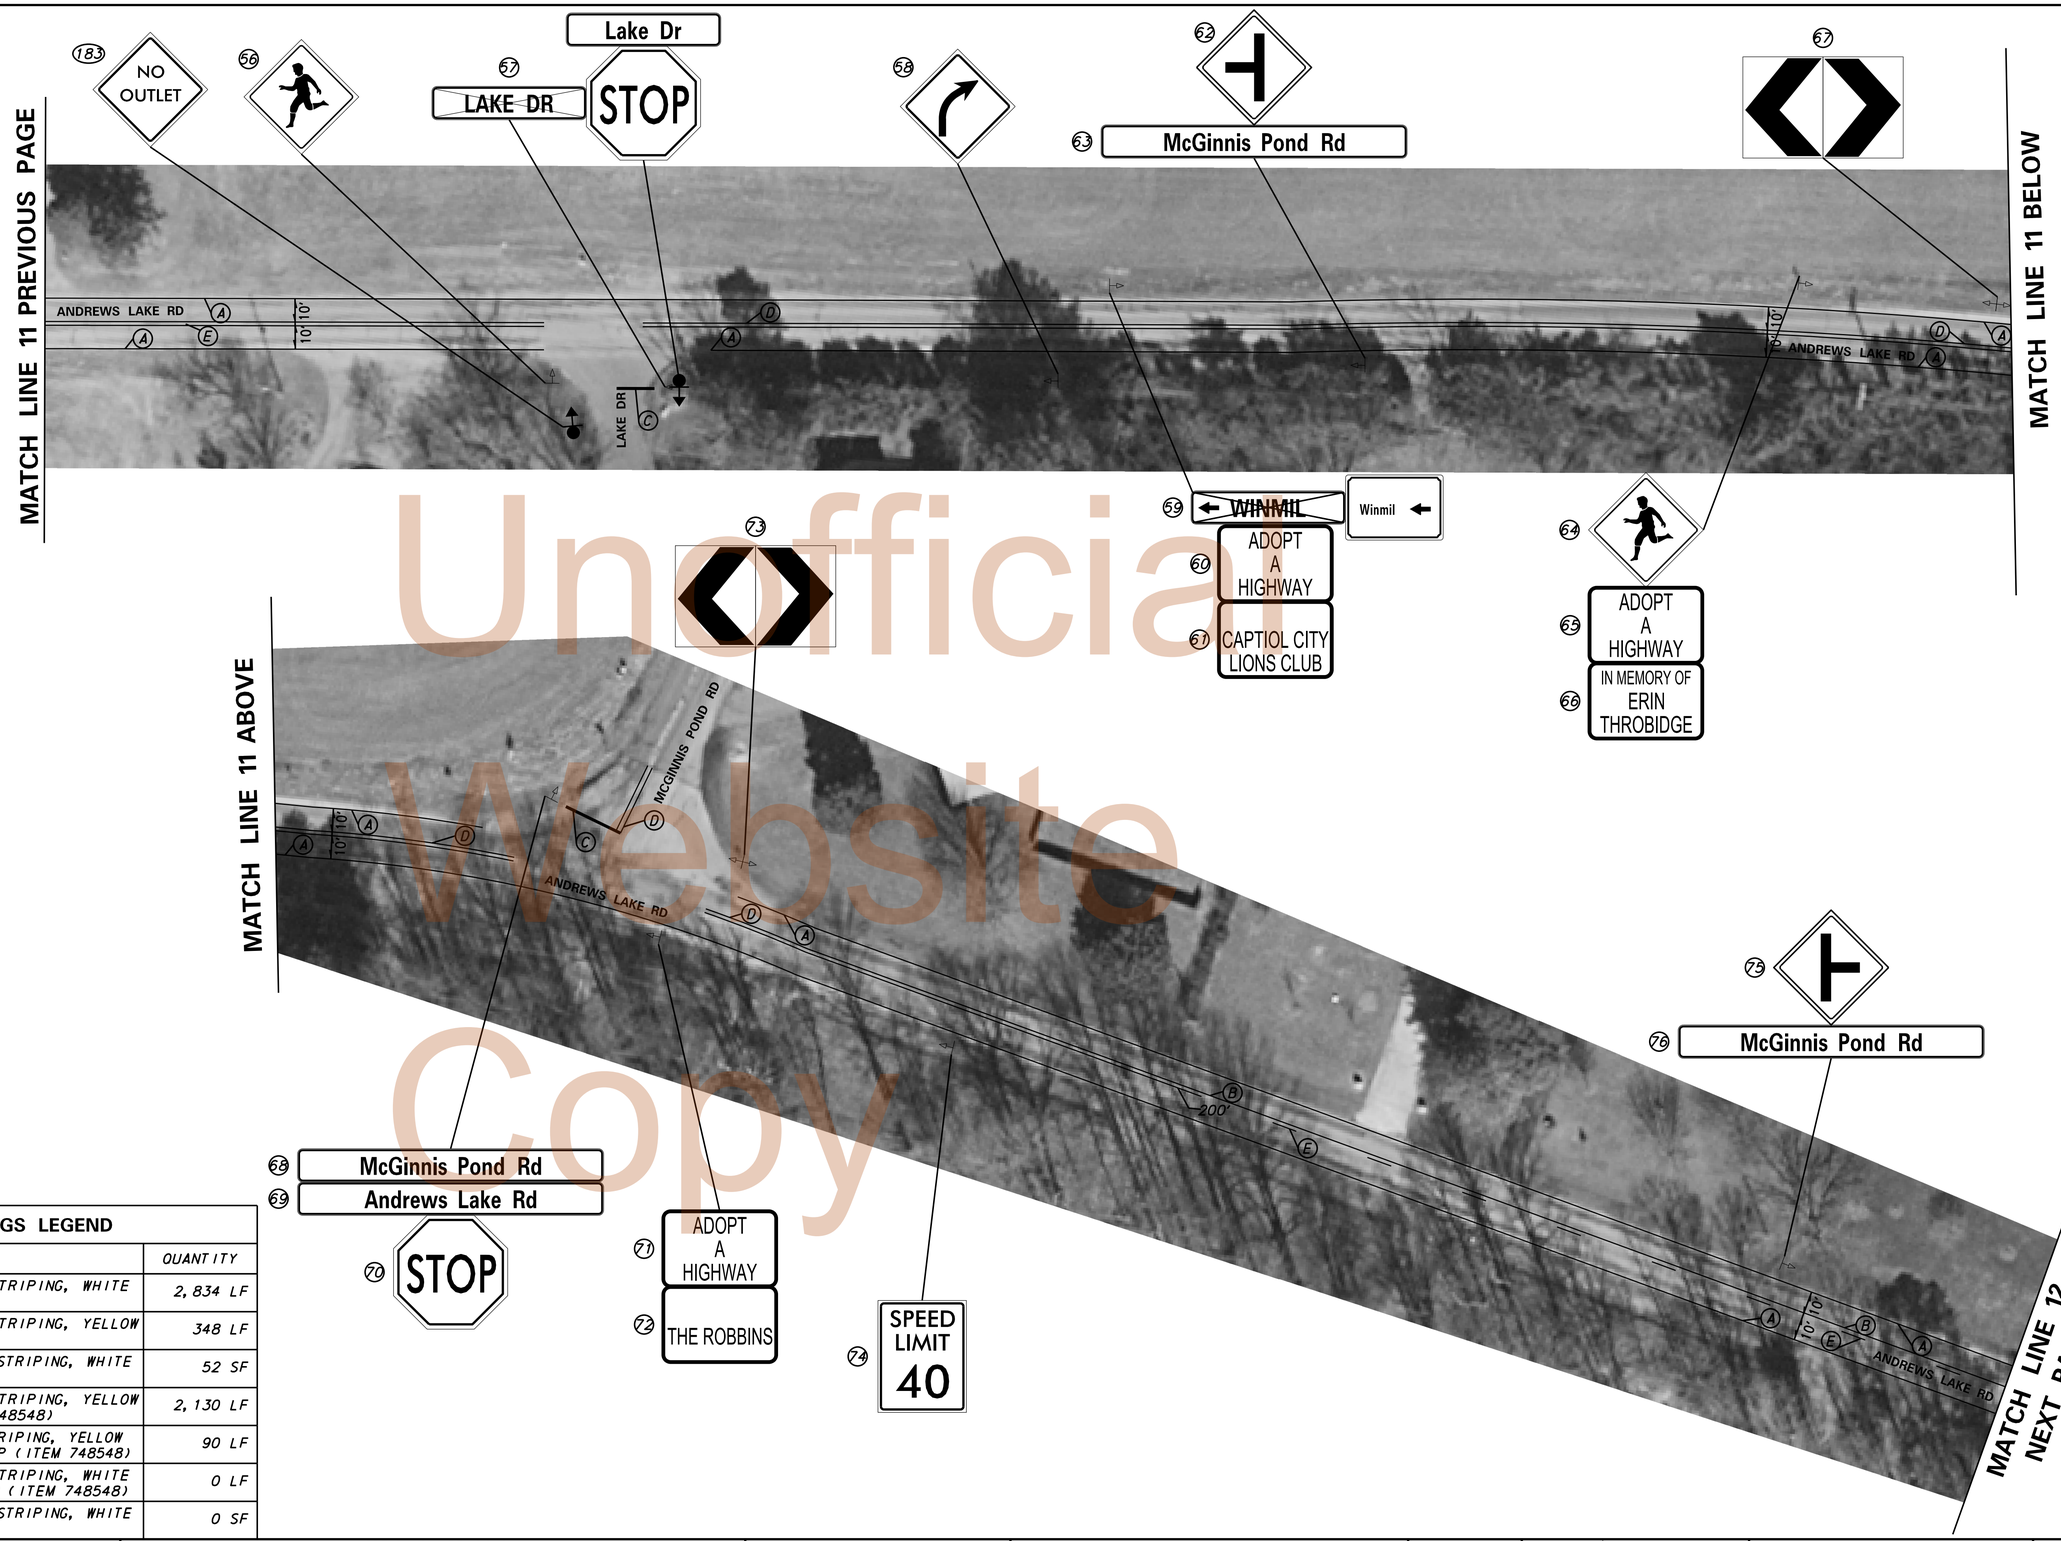

Unofficial Website Copy

PAVEMENT MARKINGS LEGEND

SYMBOL	ITEM	QUANTITY
A	EPOXY RESIN PAINT PAVEMENT STRIPING, WHITE 5" SOLID (ITEM 748548)	2,834 LF
B	EPOXY RESIN PAINT PAVEMENT STRIPING, YELLOW 5" SOLID (ITEM 748548)	348 LF
C	ALKYD-THERMOPLASTIC PAVEMENT STRIPING, WHITE 16" SOLID (ITEM 748015)	52 SF
D	EPOXY RESIN PAINT PAVEMENT STRIPING, YELLOW 5" SOLID DOUBLE LINE (ITEM 748548)	2,130 LF
E	EPOXY RESIN PAINT PAVEMENT STRIPING, YELLOW 5" BROKEN - 10' LINE & 30' GAP (ITEM 748548)	90 LF
F	EPOXY RESIN PAINT PAVEMENT STRIPING, WHITE 5" DOTTED - 2' LINE & 6' GAP (ITEM 748548)	0 LF
G	ALKYD-THERMOPLASTIC PAVEMENT STRIPING, WHITE SYMBOL/LEGEND, (ITEM 748015)	0 SF

Y:\TRAFFIC\PROJECTS\PAVE & REHAB2\STRIPING\T201206205\CP_07.DGN

DELAWARE DEPARTMENT OF TRANSPORTATION

ADDENDUMS / REVISIONS

SCALE 0 30 60 90 FEET

PAVEMENT & REHABILITATION SOUTH I-V, 2012

CONTRACT	BRIDGE NO.	X
T201206205	DESIGNED BY: JWVH	
COUNTY		
KENT	CHECKED BY: MS	

SIGNING, STRIPING AND CONDUIT PLAN

SHEET NO. 11

TOTAL SHTS. 29