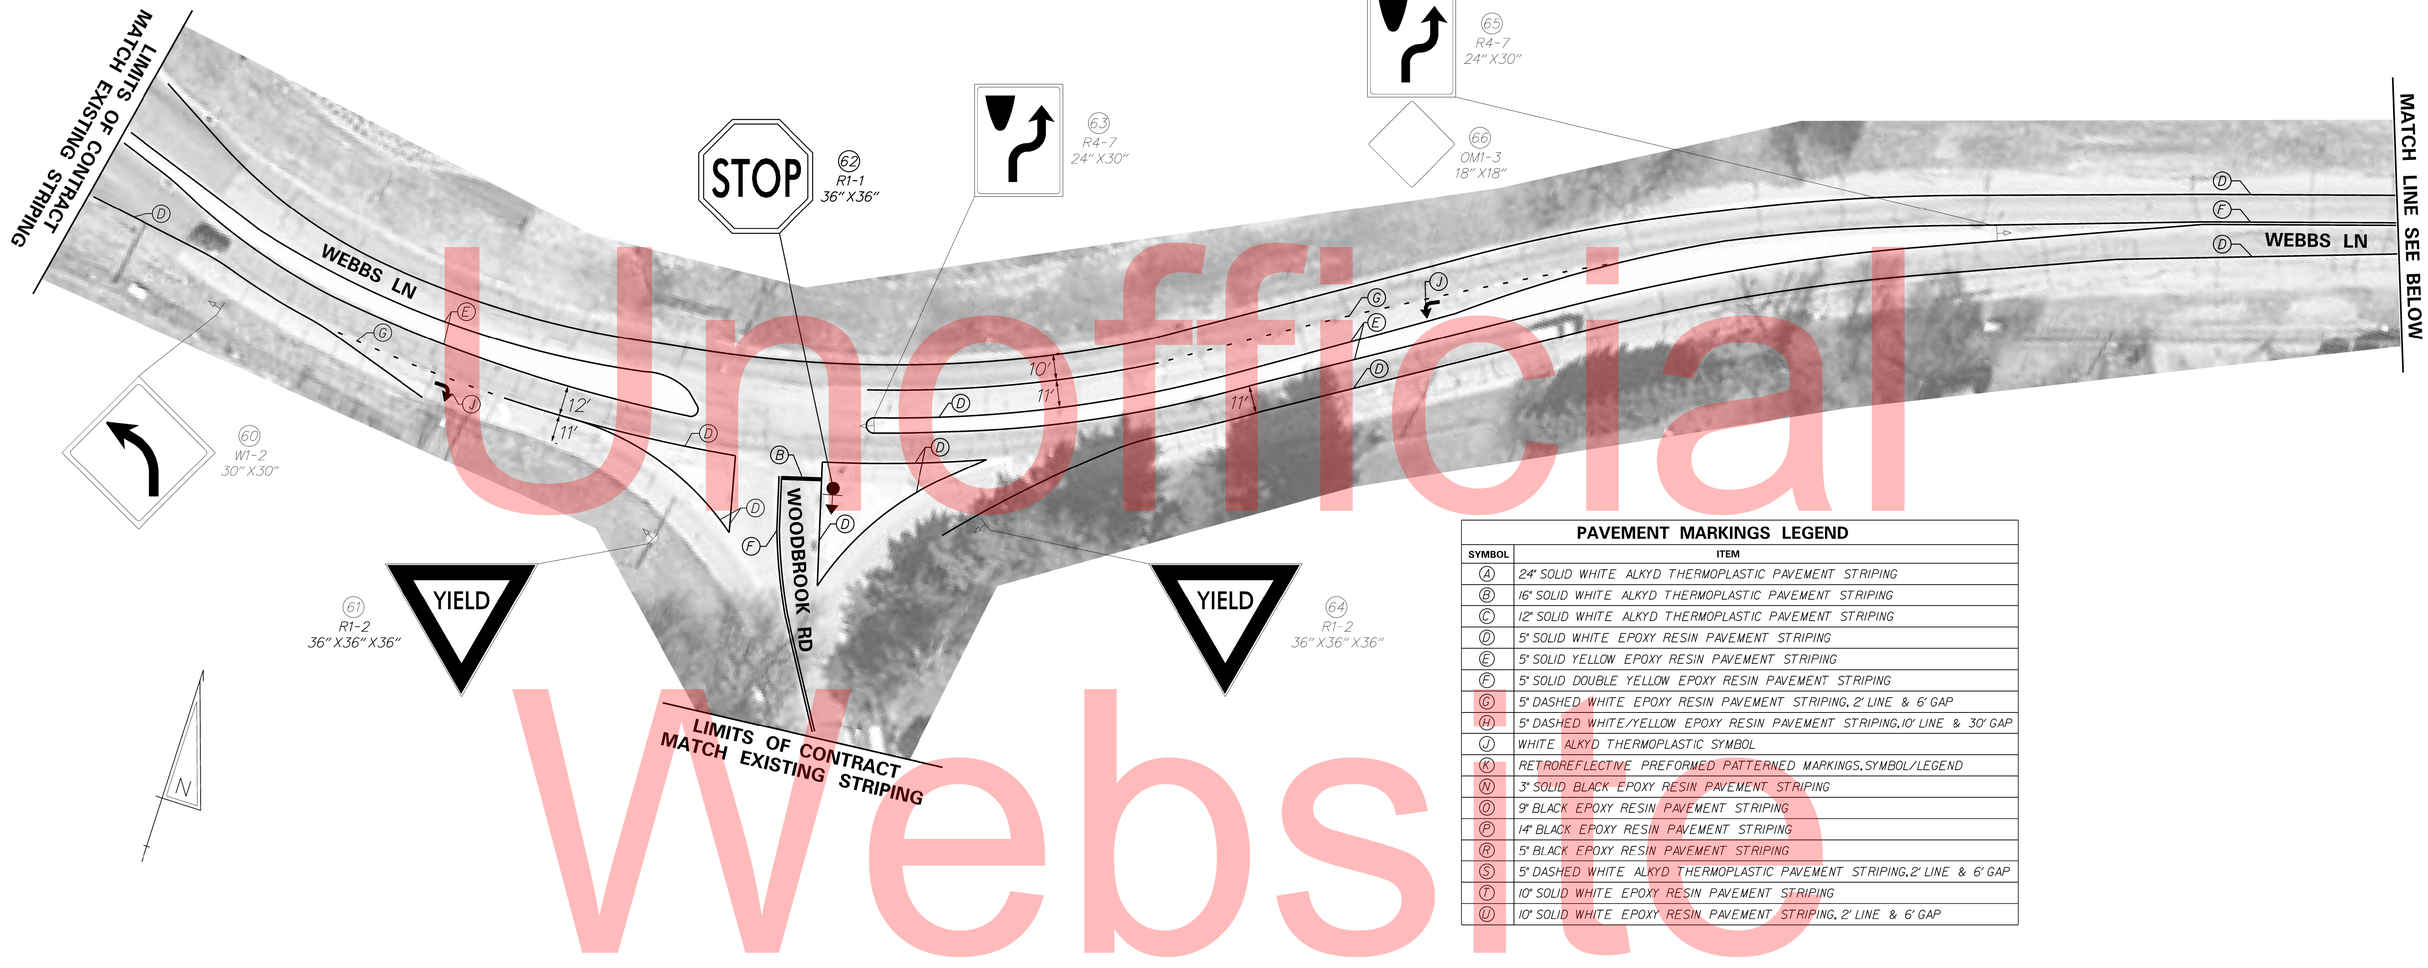

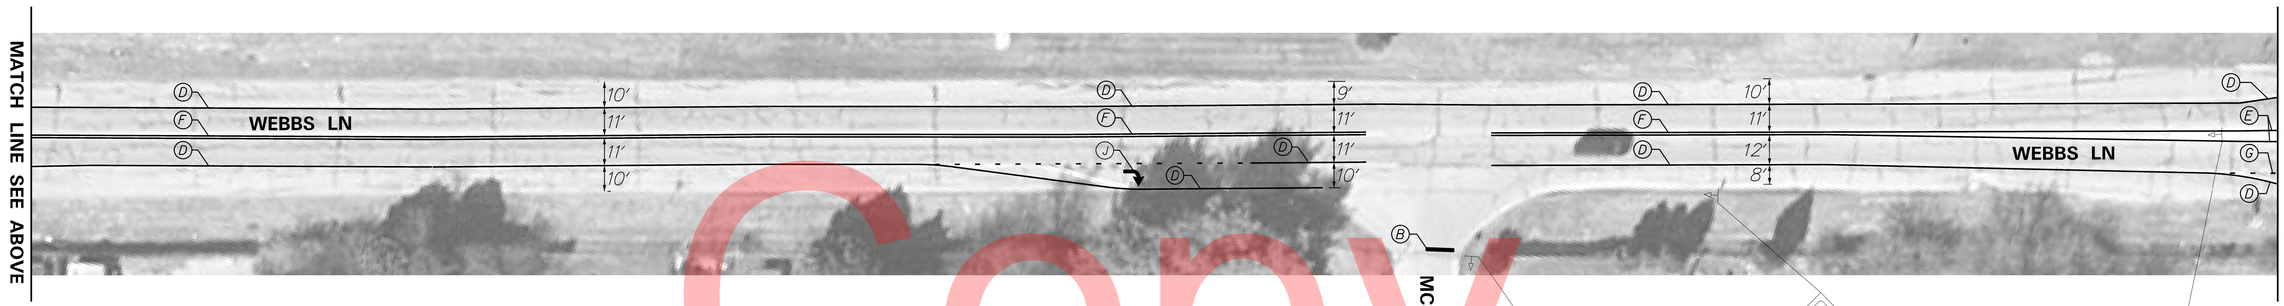

PAVEMENT MARKINGS LEGEND

SYMBOL	ITEM
A	24" SOLID WHITE ALKYD THERMOPLASTIC PAVEMENT STRIPING
B	16" SOLID WHITE ALKYD THERMOPLASTIC PAVEMENT STRIPING
C	12" SOLID WHITE ALKYD THERMOPLASTIC PAVEMENT STRIPING
D	5" SOLID WHITE EPOXY RESIN PAVEMENT STRIPING
E	5" SOLID YELLOW EPOXY RESIN PAVEMENT STRIPING
F	5" SOLID DOUBLE YELLOW EPOXY RESIN PAVEMENT STRIPING
G	5" DASHED WHITE EPOXY RESIN PAVEMENT STRIPING, 2' LINE & 6' GAP
H	5" DASHED WHITE/YELLOW EPOXY RESIN PAVEMENT STRIPING, 10' LINE & 30' GAP
J	WHITE ALKYD THERMOPLASTIC SYMBOL
K	RETROREFLECTIVE PREFORMED PATTERNED MARKINGS, SYMBOL/LEGEND
N	3" SOLID BLACK EPOXY RESIN PAVEMENT STRIPING
O	9" BLACK EPOXY RESIN PAVEMENT STRIPING
P	14" BLACK EPOXY RESIN PAVEMENT STRIPING
R	5" BLACK EPOXY RESIN PAVEMENT STRIPING
S	5" DASHED WHITE ALKYD THERMOPLASTIC PAVEMENT STRIPING, 2' LINE & 6' GAP
T	10" SOLID WHITE EPOXY RESIN PAVEMENT STRIPING
U	10" SOLID WHITE EPOXY RESIN PAVEMENT STRIPING, 2' LINE & 6' GAP

PAVEMENT MARKING QUANTITIES

ITEM #	DESCRIPTION	QUANTITY
748015	PERMANENT PAVEMENT STRIPING, SYMBOL/LEGEND, ALKYD-THERMOPLASTIC	85 SF
748548	PERMANENT PAVEMENT STRIPING, EPOXY RESIN, 5"	7650 LF

Unofficial Website Copy

DELAWARE
DEPARTMENT OF TRANSPORTATION

ADDENDUMS / REVISIONS

SCALE
0 30 60 90
FEET

PAVEMENT & REHABILITATION
KENT I, FY-2014

AGREEMENT NO.	PERMIT NO.	-
T201306201	DESIGNED BY:	EBS
COUNTY	CHECKED BY:	BAM
KENT		

PROPOSED SIGNING AND STRIPING PLAN

SHEET NO.
10
TOTAL SHTS.
13

6/10/2014
G:\PROJECTS\125\
7:58:01 AM

Unofficial Website Copy

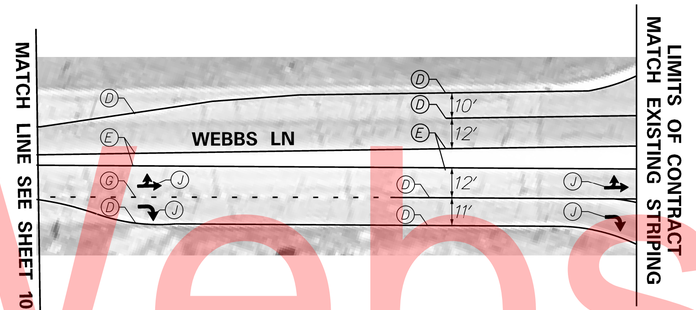

PAVEMENT MARKINGS LEGEND

SYMBOL	ITEM
A	24" SOLID WHITE ALKYD THERMOPLASTIC PAVEMENT STRIPING
B	16" SOLID WHITE ALKYD THERMOPLASTIC PAVEMENT STRIPING
C	12" SOLID WHITE ALKYD THERMOPLASTIC PAVEMENT STRIPING
D	5" SOLID WHITE EPOXY RESIN PAVEMENT STRIPING
E	5" SOLID YELLOW EPOXY RESIN PAVEMENT STRIPING
F	5" SOLID DOUBLE YELLOW EPOXY RESIN PAVEMENT STRIPING
G	5" DASHED WHITE EPOXY RESIN PAVEMENT STRIPING, 2' LINE & 6' GAP
H	5" DASHED WHITE/YELLOW EPOXY RESIN PAVEMENT STRIPING, 10' LINE & 30' GAP
J	WHITE ALKYD THERMOPLASTIC SYMBOL
K	RETROREFLECTIVE PREFORMED PATTERNED MARKINGS, SYMBOL/LEGEND
N	3" SOLID BLACK EPOXY RESIN PAVEMENT STRIPING
O	9" BLACK EPOXY RESIN PAVEMENT STRIPING
P	14" BLACK EPOXY RESIN PAVEMENT STRIPING
R	5" BLACK EPOXY RESIN PAVEMENT STRIPING
S	5" DASHED WHITE ALKYD THERMOPLASTIC PAVEMENT STRIPING, 2' LINE & 6' GAP
T	10" SOLID WHITE EPOXY RESIN PAVEMENT STRIPING
U	10" SOLID WHITE EPOXY RESIN PAVEMENT STRIPING, 2' LINE & 6' GAP

PAVEMENT MARKING QUANTITIES

ITEM #	DESCRIPTION	QUANTITY
748015	PERMANENT PAVEMENT STRIPING, SYMBOL/LEGEND, ALKYD-THERMOPLASTIC	77 SF
748548	PERMANENT PAVEMENT STRIPING, EPOXY RESIN, 5"	1290 LF

DELAWARE
DEPARTMENT OF TRANSPORTATION

ADDENDUMS / REVISIONS

SCALE
0 30 60 90
FEET

PAVEMENT & REHABILITATION
KENT I, FY-2014

AGREEMENT NO.	PERMIT NO.	-
T201306201	DESIGNED BY:	EBS
COUNTY	CHECKED BY:	BAM
KENT		

PROPOSED SIGNING AND STRIPING PLAN

SHEET NO.
11
TOTAL SHTS.
13

6/10/2014
G:\PROJECTS\125\
7:58:22 AM

SIGN SCHEDULE (Location 2)

#	SHEET NO.	PLAN INDICATOR	CODE	QTY.	DESCRIPTION	ASSEMBLY NO.	SIGN WIDTH (IN)	SIGN HEIGHT (IN)	SIGN AREA (SF)	ITEM 749687 SINGLE POST (EACH)			ITEM 749690 MULTI POST (SF)			POST INSTALLATION TYPE	Code X11 12' Post (W/ Basepost)	ITEM 749688 4" HOLE, 0-6" (EACH)	ITEM 749689 4" HOLE, >6" (EACH)	REMARKS
										SIGN DISPOSTION	REMOVE	INSTALL	SIGN DISPOSTION	REMOVE	INSTALL					
4	4	1	R1-1(36)	1	STOP		36"	36"	9	RENEW	1	1					0	0	0	
4	4	2	R1-1(36)	1	STOP		36"	36"	9	RENEW	1	1					0	0	0	
4	4	3	R1-1(36)	1	STOP		36"	36"	9	RENEW	1	1					0	0	0	
1124	4	4	W10-1(36)	1	HIGHWAY-RAIL GRADE CROSSING ADVANCE WARNING 36 Inch		36	1	7	REPOSITION	1	1				SOIL	0	0	0	
4	4	5	R1-1(36)	1	STOP		36"	36"	9	RENEW							0	0	0	
1169	4	6	W11-2(30)	1	PEDESTRIAN (Symbol) - 30x30		30"	30"	6.25	NEW		1				CONCRETE	1	1	0	
1359	4	7	W16-7P_L(24)	1	LEFT DOWNWARD DIAGONAL ARROW (plaque) - 24x12		24"	18"	3	ADD TO EXIST.							0	0	0	
1169	4	8	W11-2(30)	1	PEDESTRIAN (Symbol) - 30x30		30"	30"	6.25	NEW		1				CONCRETE	1	1	0	
1359	4	9	W16-7P_L(24)	1	LEFT DOWNWARD DIAGONAL ARROW (plaque) - 24x12		24"	18"	3	ADD TO EXIST.							0	0	0	
1169	4	10	W11-2(30)	1	PEDESTRIAN (Symbol) - 30x30		30"	30"		REMOVE	1						0	0	0	
4	4	11	R1-1(36)	1	STOP		36"	36"	9	RENEW							0	0	0	
4	4	12	R1-1(36)	1	STOP		36"	36"	9	RENEW							0	0	0	
1966	5	13	S1-1(36)	1	SCHOOL SIGN (Symbol) - 36x36		36"	36"		REMAIN							0	0	0	
1982	5	14	S4-3P(36)	1	SCHOOL - 36x12		36"	12"		REMAIN							0	0	0	
877	5,6	15	W3-3(30)	1	SIGNAL AHEAD (Symbol) - 30x30		30"	30"		REMAIN							0	0	0	
1966	5	16	S1-1(36)	1	SCHOOL SIGN (Symbol) - 36x36		36"	36"		REMAIN							0	0	0	
1982	5	17	S4-3P(36)	1	SCHOOL - 36x12		36"	12"		REMAIN							0	0	0	
4	5	18	R1-1(36)	1	STOP		36"	36"	9	RENEW	1	1					0	0	0	
1999	5	19	S5-2(24)	1	END SCHOOL ZONE - 24x30		24"	30"	5	REPOSITION	1	1				SOIL	0	0	0	200 FEET FROM SCHOOL PROPERTY LINE
1997	5	20	S5-1-DE(24)	1	SCHOOL SPEED LIMIT XX WHEN CHILDREN PRESENT - 24x54		24"	54"	9	REPOSITION	1	1				SOIL	0	0	0	200 FEET FROM SCHOOL PROPERTY LINE
1966	5	21	S1-1(36)	1	SCHOOL SIGN (Symbol) - 36x36		36"	36"		REMAIN							0	0	0	
1365	5	22	W16-7P_FYG(24)L	1	LEFT DOWNWARD DIAGONAL ARROW (plaque) - 24x12		24"	18"		REMAIN							0	0	0	
1966	5	23	S1-1(36)	1	SCHOOL SIGN (Symbol) - 36x36		36"	36"		REMAIN							0	0	0	
1365	5	24	W16-7P_FYG(24)L	1	LEFT DOWNWARD DIAGONAL ARROW (plaque) - 24x12		24"	18"		REMAIN							0	0	0	
877	5,6	25	W3-3(30)	1	SIGNAL AHEAD (Symbol) - 30x30		30"	30"	6.25	REPOSITION	1	1				SOIL	0	0	0	
4	6	26	R1-1(36)	1	STOP		36"	36"		REMAIN							0	0	0	
358	6	27	R5-1(30)	1	DO NOT ENTER - 30x30		30"	30"		REMAIN							0	0	0	
358	6	28	R5-1(30)	1	DO NOT ENTER - 30x30		30"	30"		REMAIN							0	0	0	
1966	6	29	S1-1(36)	1	SCHOOL SIGN (Symbol) - 36x36		36"	36"		REMAIN							0	0	0	
1371	6	30	W16-9P_FYG(24)	1	AHEAD (plaque) - 24x12		24"	12"		REMAIN							0	0	0	
4	6	31	R1-1(36)	1	STOP		36"	36"	9	RENEW	1	1					0	0	0	
1966	6	32	S1-1(36)	1	SCHOOL SIGN (Symbol) - 36x36		36"	36"		REMAIN							0	0	0	
1365	6	33	W16-7P_FYG(24)L	1	LEFT DOWNWARD DIAGONAL ARROW (plaque) - 24x12		24"	18"		REMAIN							0	0	0	
1966	6	34	S1-1(36)	1	SCHOOL SIGN (Symbol) - 36x36		36"	36"		REMAIN							0	0	0	
1365	6	35	W16-7P_FYG(24)L	1	LEFT DOWNWARD DIAGONAL ARROW (plaque) - 24x12		24"	18"		REMAIN							0	0	0	
1966	6	36	S1-1(36)	1	SCHOOL SIGN (Symbol) - 36x36		36"	36"		REMAIN							0	0	0	
1371	6	37	W16-9P_FYG(24)	1	AHEAD (plaque) - 24x12		24"	12"		REMAIN							0	0	0	
1999	6	38	S5-2(24)	1	END SCHOOL ZONE - 24x30		24"	30"		REMAIN							0	0	0	
1997	6	39	S5-1-DE(24)	1	SCHOOL SPEED LIMIT XX WHEN CHILDREN PRESENT - 24x54		24"	54"		REMAIN							0	0	0	
1197	6	40	W11-8(30)	1	EMERGENCY VEHICLE (Symbol) - 30x30		30"	30"	6.25	RENEW	1	1					0	0	0	
1966	6	41	S1-1(36)	1	SCHOOL SIGN (Symbol) - 36x36		36"	36"		REMAIN						SOIL	0	0	0	
1982	6	42	S4-3P(36)	1	SCHOOL - 36x12		36"	12"		REMAIN							0	0	0	
4	6	43	R1-1(36)	1	STOP		36"	36"	9	RENEW	1	1					0	0	0	
4	6	44	R1-1(36)	1	STOP		36"	36"	9	RENEW	1	1					0	0	0	
3	7	45	R1-1(30)	1	STOP		30"	30"		REMAIN							0	0	0	
110	7	46	R3-2(24)	1	LEFT TURN PROHIBITION (Symbol) - 24x24		24"	24"		REMAIN							0	0	0	
566	7	47	R10-7	1	DO NOT BLOCK INTERSECTION		24"	30"		REMAIN							0	0	0	
4	7	48	R1-1(36)	1	STOP		36"	36"	9	RENEW	1	1					0	0	0	
1220	SIG-K196P	A	W11-12-DE(60)	2	FIRE SIGNAL STOP ON FLASHING RED - 60x48		60"	48"		REMOVE	1						0	0	0	REMOVE BY TRAFFIC CONTRACTOR
584	SIG-K196P	B	R10-14a	2	EMERGENCY SIGNAL STOP ON FLASHING RED (Overhead)		60"	24"	20	NEW		1					1	0	0	INSTALL BY TRAFFIC CONTRACTOR
PAGE TOTALS									171		15	16		0	0		2	2	0	

Unofficial Website Copy

DELAWARE
DEPARTMENT OF TRANSPORTATION

ADDENDUMS / REVISIONS

NOT TO SCALE

PAVEMENT & REHABILITATION
KENT I, FY-2014

AGREEMENT NO.	PERMIT NO.	-
T201306201	DESIGNED BY:	EBS
COUNTY	CHECKED BY:	BAM
KENT		

PROPOSED SIGNING AND STRIPING PLAN

SHEET NO.
12
TOTAL SHTS.
13

6/10/2014
G:\PROJECTS\T25017.00 Traffic - 1608 - 2\125017.03 South I-FY14\CADD FILES\Sheets\Signing and Striping\ss_12.dgn
7:59:43 AM

SIGN SCHEDULE (Location 3)

NO.	SHEET NO.	PLAN INDICATOR	CODE	QTY.	DISCRIPTION	ASSEMBLY NO.	SIGN WIDTH (IN)	SIGN HEIGHT (IN)	SIGN AREA (SF)	ITEM 749687 SINGLE POST			ITEM 749690 MULTI POST			POST INSTALLATION TYPE	Code X11 12' Post (W/ Basepost)	ITEM 749688 4" HOLE, 0-6" (EACH)	ITEM 749689 4" HOLE, >6" (EACH)	REMARKS
										SIGN DISPOSTION	REMOVE	INSTALL	SIGN DISPOSTION	REMOVE	INSTALL					
8	8	49	R1-2(36)	1	YIELD		36"	36"		REMAIN							0	0	0	
4	8	50	R1-1(36)	1	STOP		36"	36"		REMAIN							0	0	0	
4	9	51	R1-1(36)	1	STOP		36"	36"		REMAIN	1	1					0	0	0	
778	9	52	W1-7(48)	1	TWO DIRECTIONAL LARGE ARROW - 48x24		48"	24"	8				NEW		8	SOIL	2	0	0	
1964	9	53	OM4-3	2	END OF ROAD OBJECT MARKER		18"	18"	4.5	ADD TO EXIST.		2					0	0	0	
4	9	54	R1-1(36)	1	STOP		36"	36"		REMAIN	1	1					0	0	0	
1504	9	55	M2-1(21)	1	JUNCTION - 21x15		21"	15"	2.2	REPOSITION							0	0	0	
1484	9	56	M1-4(24)	1	US ROUTE (2 - Digit Sign) - 24x24		24"	24"	2	REPOSITION	1	1				SOIL	0	0	0	
877	9	57	W3-3(30)	1	SIGNAL AHEAD (Symbol) - 30x30		30"	30"		REMAIN							0	0	0	
3	9	58	R1-1(30)	1	STOP		30"	30"		REMAIN							0	0	0	
3	9	59	R1-1(30)	1	STOP		30"	30"		REMAIN							0	0	0	
PAGE TOTALS									16.7		3	5		0	8		2	0	0	

SIGN SCHEDULE (Location 1)

NO.	SHEET NO.	PLAN INDICATOR	CODE	QTY.	DISCRIPTION	ASSEMBLY NO.	SIGN WIDTH (IN)	SIGN HEIGHT (IN)	SIGN AREA (SF)	ITEM 749687 SINGLE POST (EACH)			ITEM 749690 MULTI POST (SF)			POST INSTALLATION TYPE	Code X11 12' Post (W/ Basepost)	ITEM 749688 4" HOLE, 0-6" (EACH)	ITEM 749689 4" HOLE, >6" (EACH)	REMARKS
										SIGN DISPOSTION	REMOVE	INSTALL	SIGN DISPOSTION	REMOVE	INSTALL					
723	10	60	W1-2_L(30)	1	CURVE (Left) - 30x30		30"	30"		REMAIN							0	0	0	
8	10	61	R1-2(36)	1	YIELD		36"	36"		REMAIN							0	0	0	
4	10	62	R1-1(36)	1	STOP		36"	36"	9	RENEW	1	1					0	0	0	
311	10	63	R4-7(24)	1	KEEP RIGHT (Symbol) - 24x30		24"	30"		REMAIN							0	0	0	
8	10	64	R1-2(36)	1	YIELD		36"	36"		REMAIN							0	0	0	
311	10	65	R4-7(24)	1	KEEP RIGHT (Symbol) - 24x30		24"	30"		REMAIN							0	0	0	
1955	10	66	OM1-3	1	TYPE 1 OBJECT MARKER		18"	18"		REMAIN							0	0	0	
4	10	67	R1-1(36)	1	STOP		36"	36"		REMAIN							0	0	0	
877	10	68	W3-3(30)	1	SIGNAL AHEAD (Symbol) - 30x30		30"	30"		REMAIN							0	0	0	
311	10	69	R4-7(24)	1	KEEP RIGHT (Symbol) - 24x30		24"	30"		REMAIN							0	0	0	
PAGE TOTALS									9		1	1		0	0		0	0	0	

JOB TOTALS	196.7		19	22		0	8		4	2	0	

Unofficial Website Copy

6/10/2014
C:\PROJECTS\125017.00 Traffic - 1608 - 2\125017.03 South I-FY14\CADD FILES\Sheets\Signing and Striping\ss_13.dgn
6:00:58 AM

DELAWARE DEPARTMENT OF TRANSPORTATION

ADDENDUMS / REVISIONS

NOT TO SCALE

PAVEMENT & REHABILITATION KENT I, FY-2014

AGREEMENT NO.	PERMIT NO.	-
T201306201	DESIGNED BY:	EBS
COUNTY	CHECKED BY:	BAM
KENT		

PROPOSED SIGNING AND STRIPING PLAN

SHEET NO.
13
TOTAL SHTS.
13