THE STATE OF DELAWARE
DEPARTMENT OF TRANSPORTATION

SR 1 NORTHBOUND AUXILIARY LANE
US 40 TO SR 273

CONTRACT NUMBER: T201511001
FEDERAL AID PROJECT NUMBER: NH-NO67(27)

SUMMARY OF CROSS SECTIONS

ROADWAYS	SHEET NO.
SR 1	2 THRU 67

5/29/2015 11:26:45 AM
\\BALSRV02\V2011\2011\11009_TYBOUTS\SR1WIDE_ NBAUXLANE\CADD\CONTRACT\PLANS\XS01_NBAUXLN.DGN

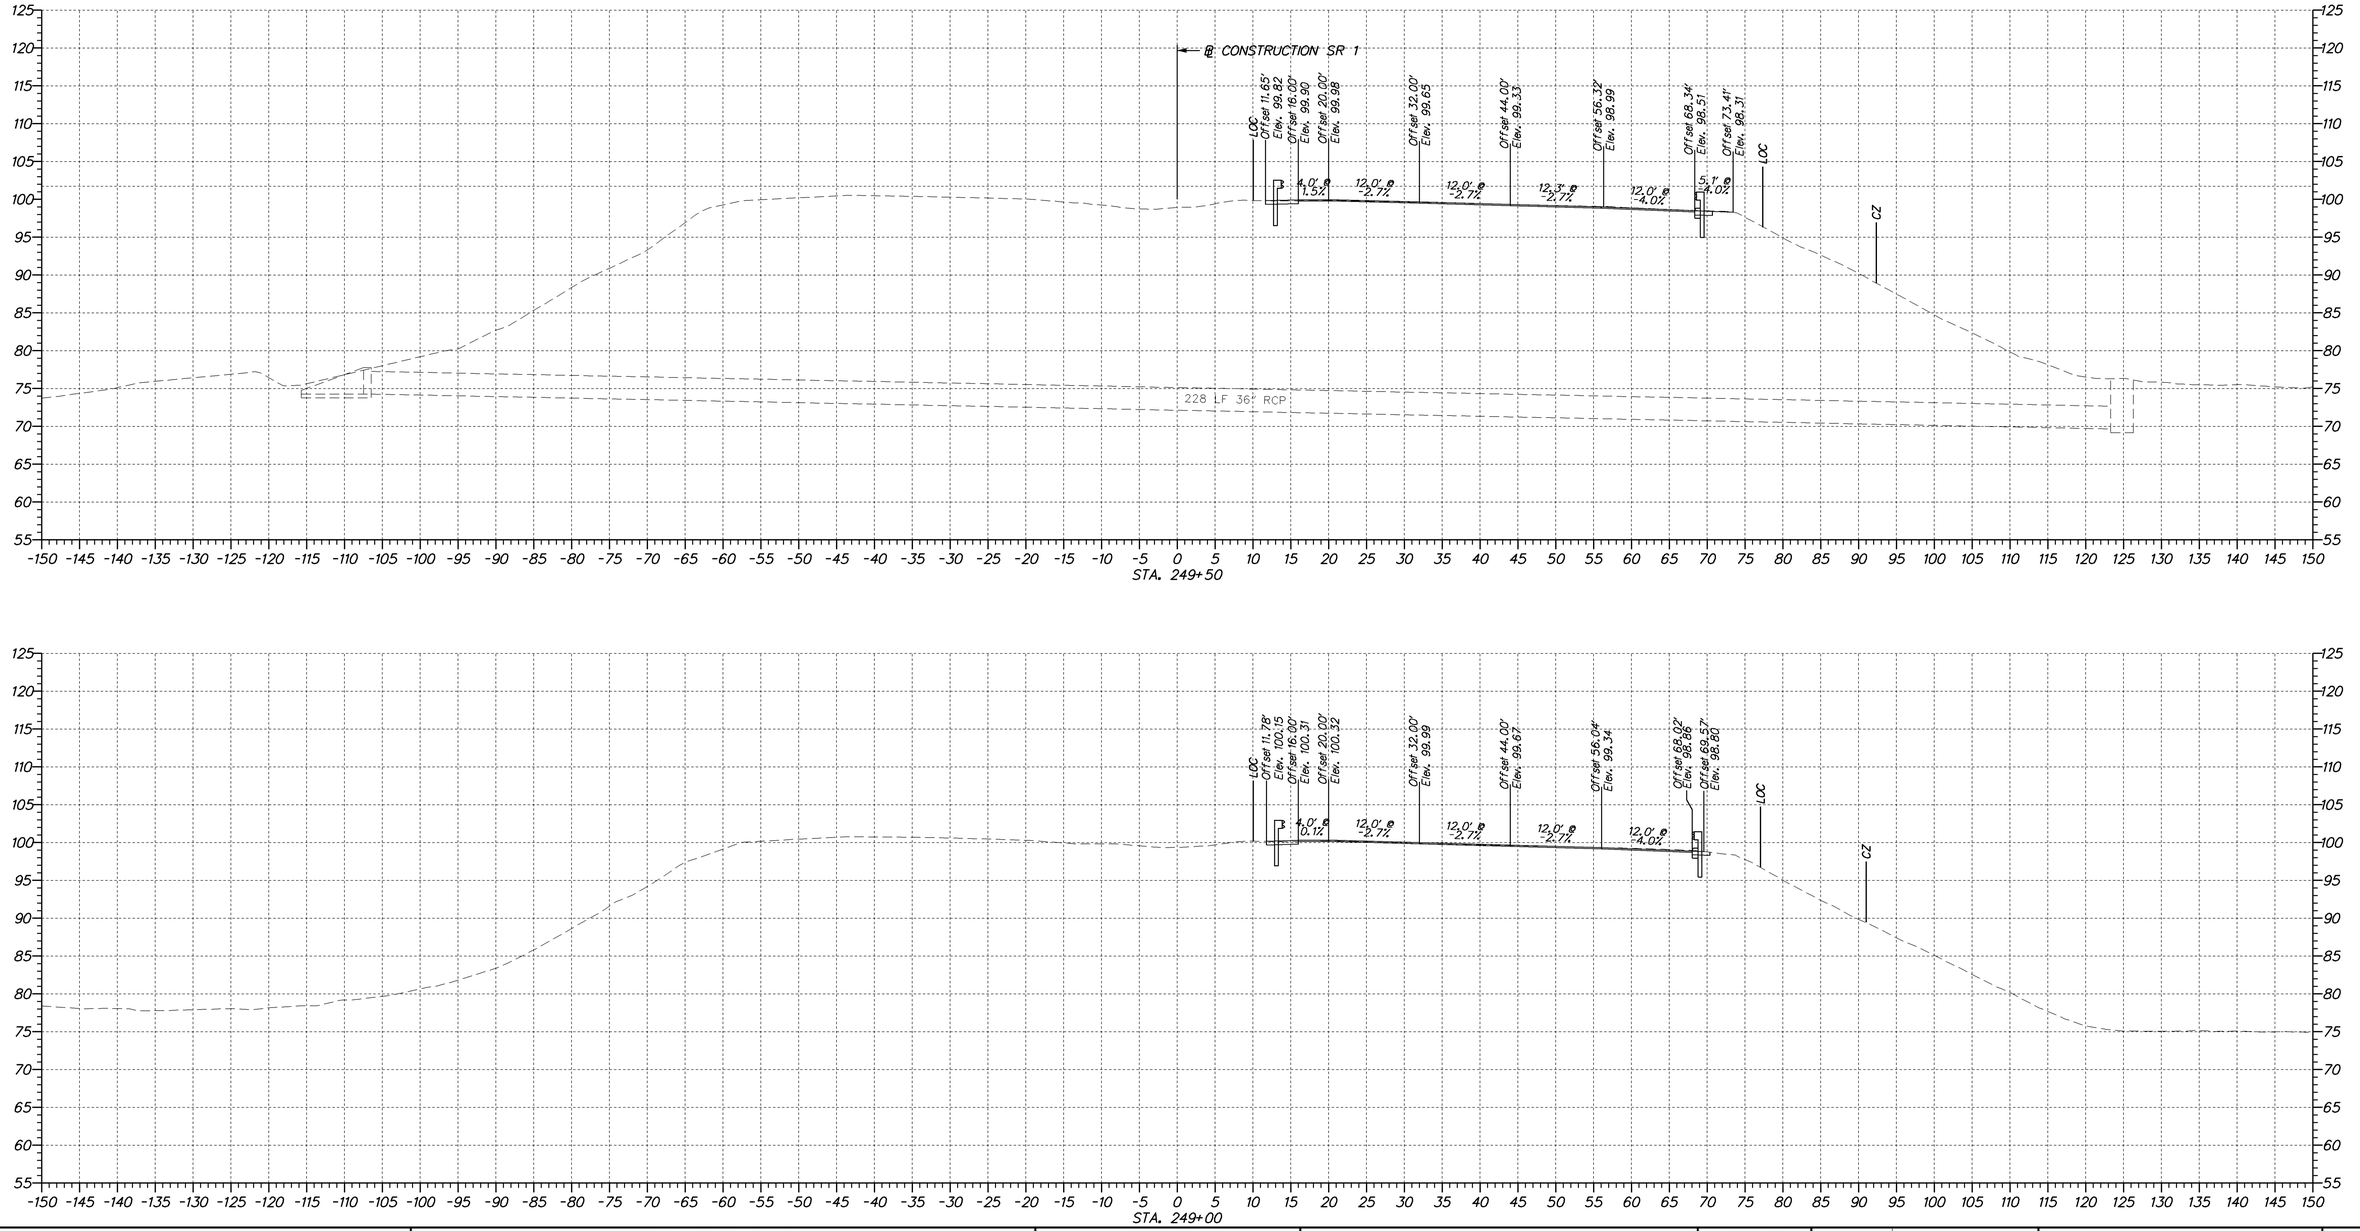

DELAWARE DEPARTMENT OF TRANSPORTATION

ADDENDUMS / REVISIONS	

SCALE
0 10 20 30
FEET

SR 1 NORTHBOUND AUXILIARY LANE US 40 TO SR 273

CONTRACT	T201511001
COUNTY	NEW CASTLE
BRIDGE NO.	
DESIGNED BY:	MCK
CHECKED BY:	ZJS

CROSS SECTIONS

SHEET NO.	2
TOTAL SHTS.	67

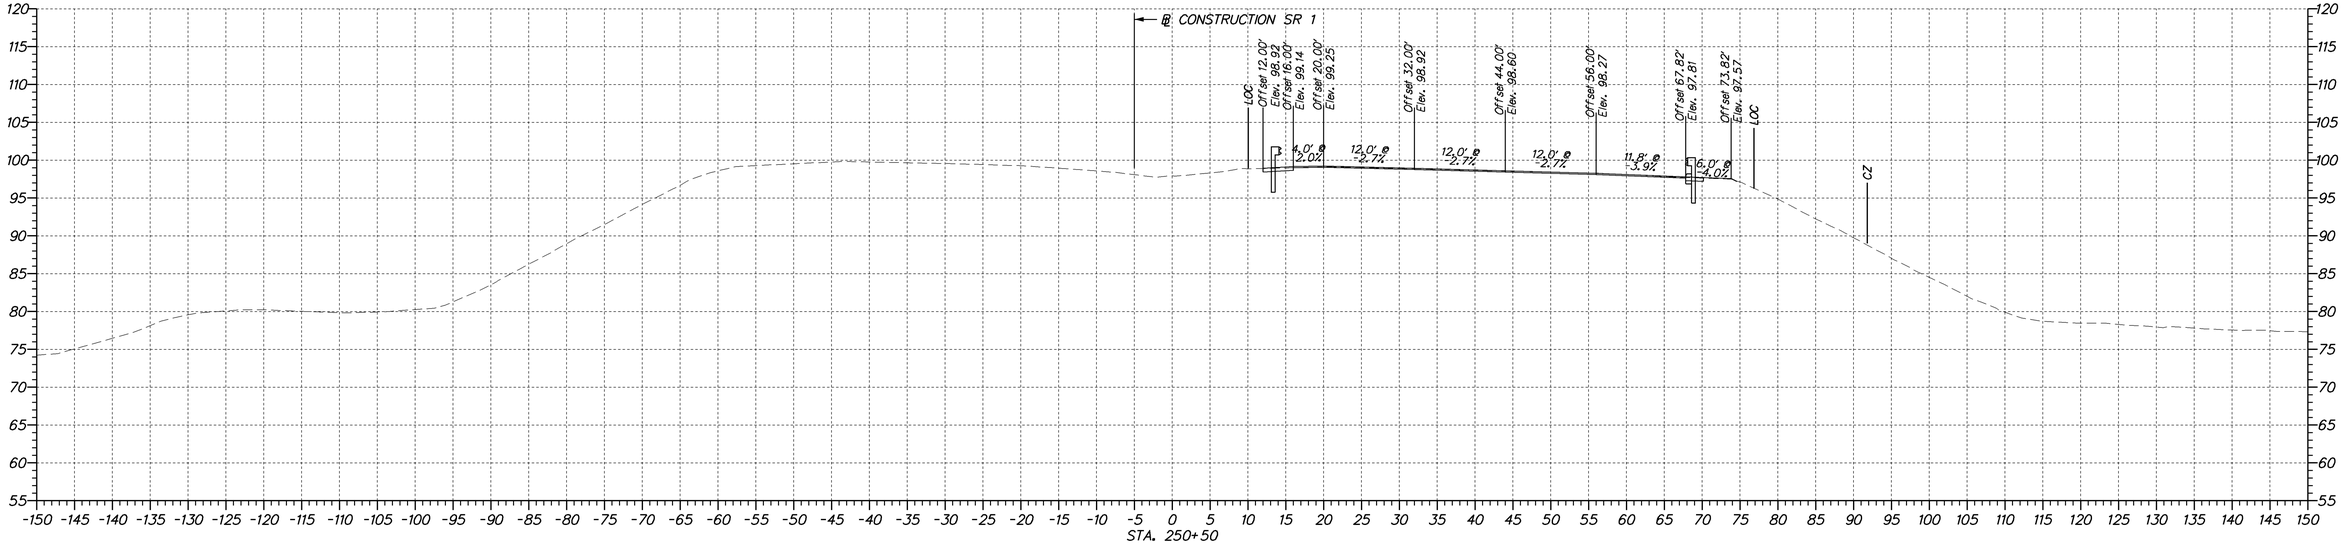

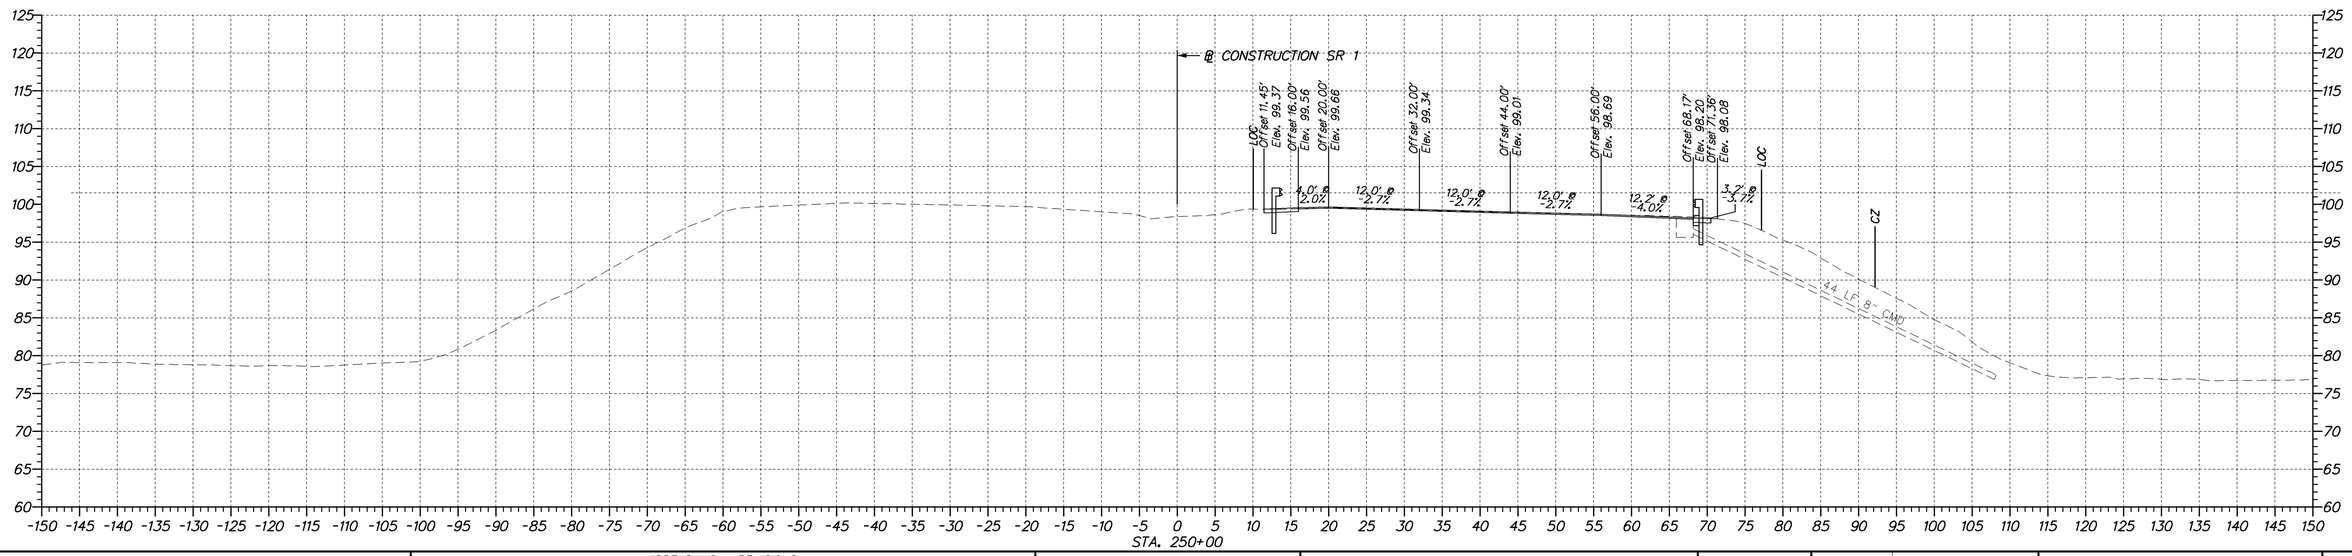

DELAWARE DEPARTMENT OF TRANSPORTATION

ADDENDUMS / REVISIONS

SCALE
0 10 20 30
FEET

SR 1 NORTHBOUND AUXILIARY LANE US 40 TO SR 273

CONTRACT	BRIDGE NO.	
T201511001	DESIGNED BY: MCK	
COUNTY		
NEW CASTLE	CHECKED BY: ZJS	

CROSS SECTIONS

SHEET NO.
3
TOTAL SHTS.
67

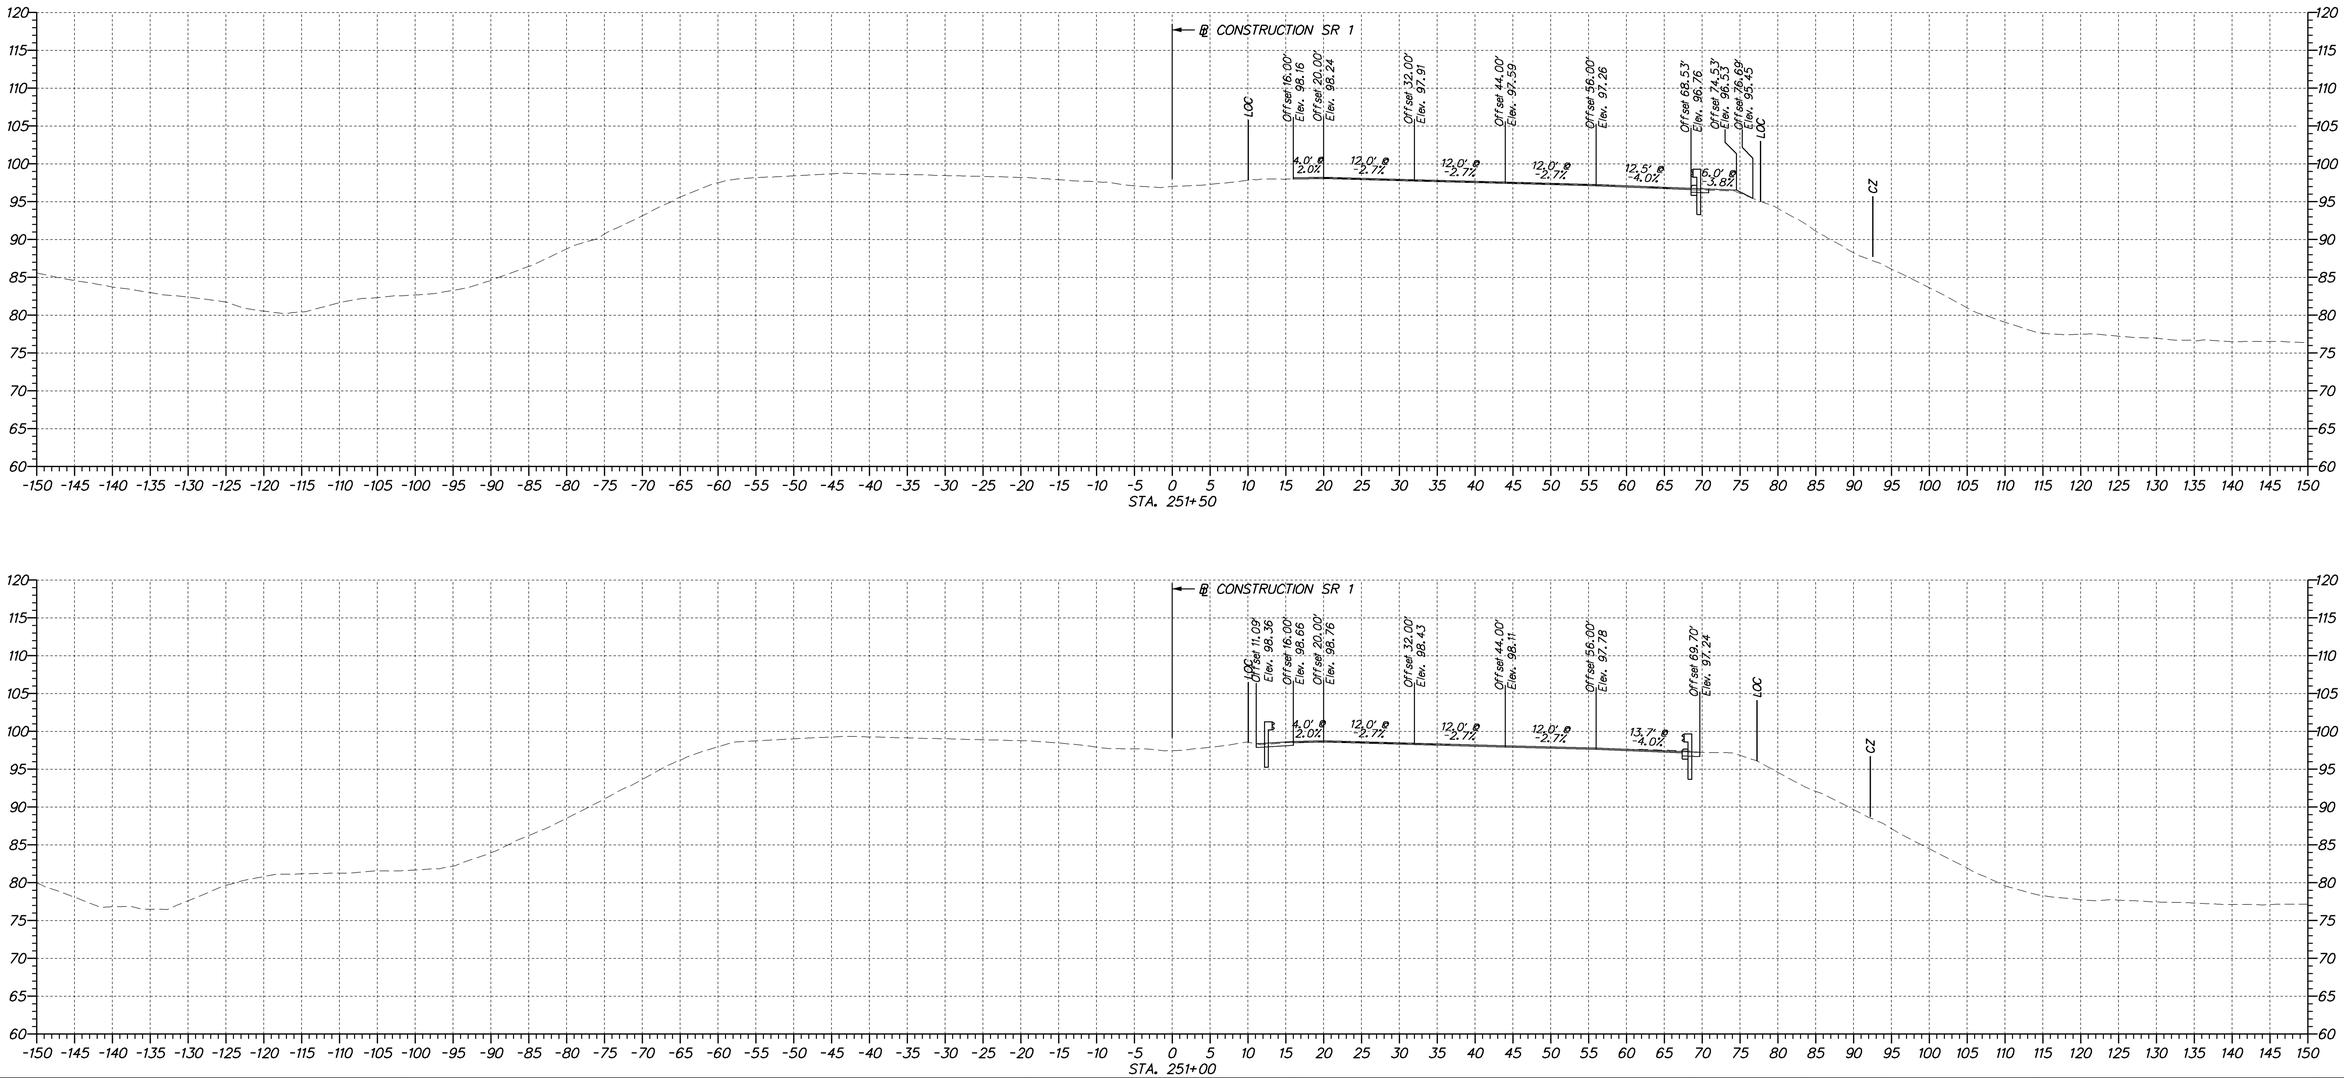

DELAWARE
DEPARTMENT OF TRANSPORTATION

ADDENDUMS / REVISIONS	

SCALE
0 10 20 30
FEET

SR 1 NORTHBOUND AUXILIARY LANE US 40 TO SR 273

CONTRACT	T201511001
COUNTY	NEW CASTLE
BRIDGE NO.	
DESIGNED BY:	MCK
CHECKED BY:	ZJS

CROSS SECTIONS

SHEET NO.	4
TOTAL SHTS.	67

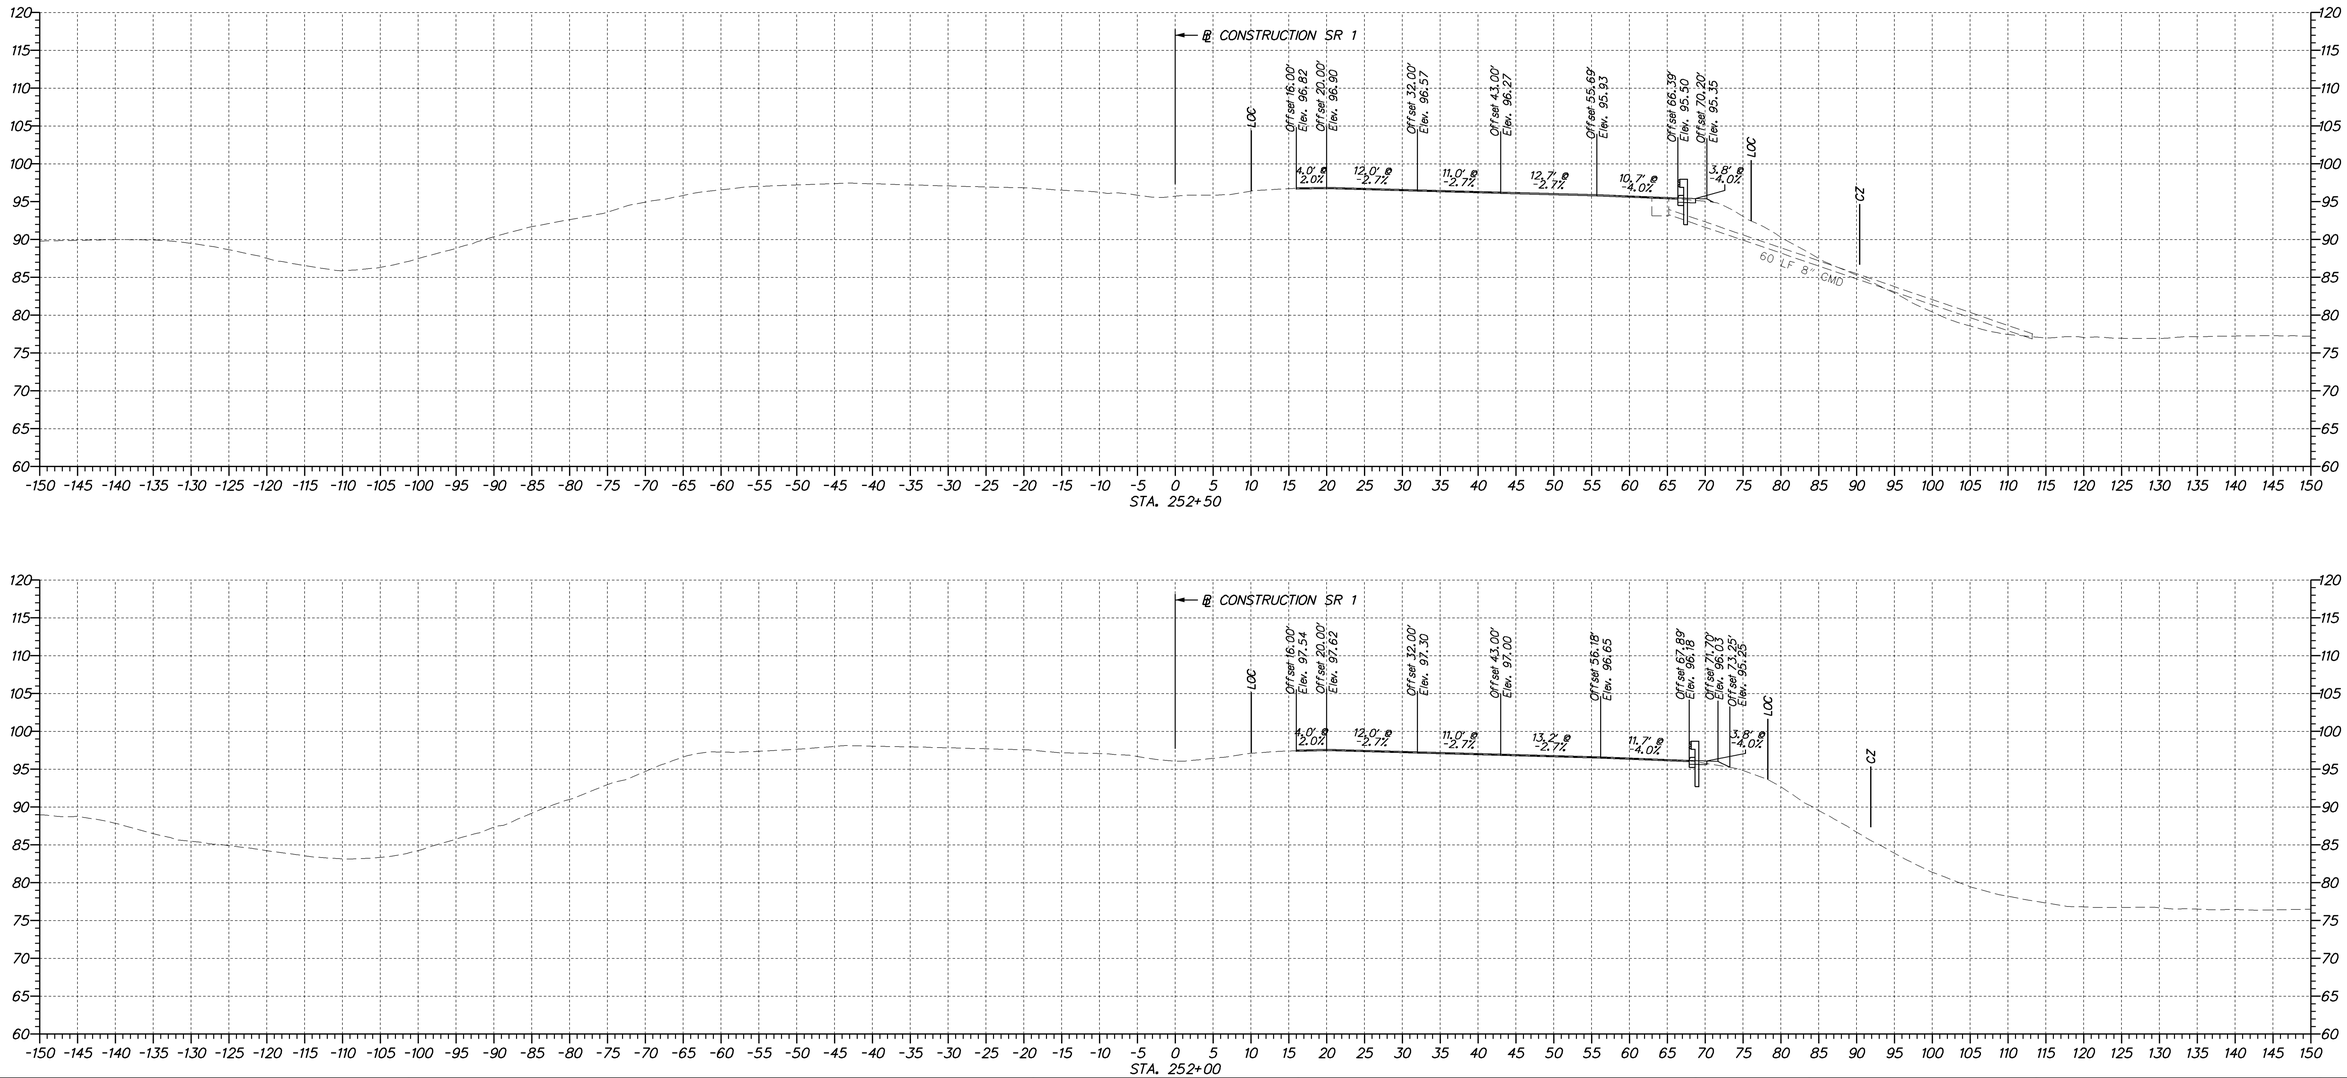

DELAWARE
DEPARTMENT OF TRANSPORTATION

ADDENDUMS / REVISIONS

SCALE
0 10 20 30
FEET

SR 1 NORTHBOUND AUXILIARY LANE US 40 TO SR 273

CONTRACT	BRIDGE NO.	
T201511001	DESIGNED BY: MCK	
COUNTY	CHECKED BY: ZJS	
NEW CASTLE		

CROSS SECTIONS

SHEET NO.
5
TOTAL SHTS.
67

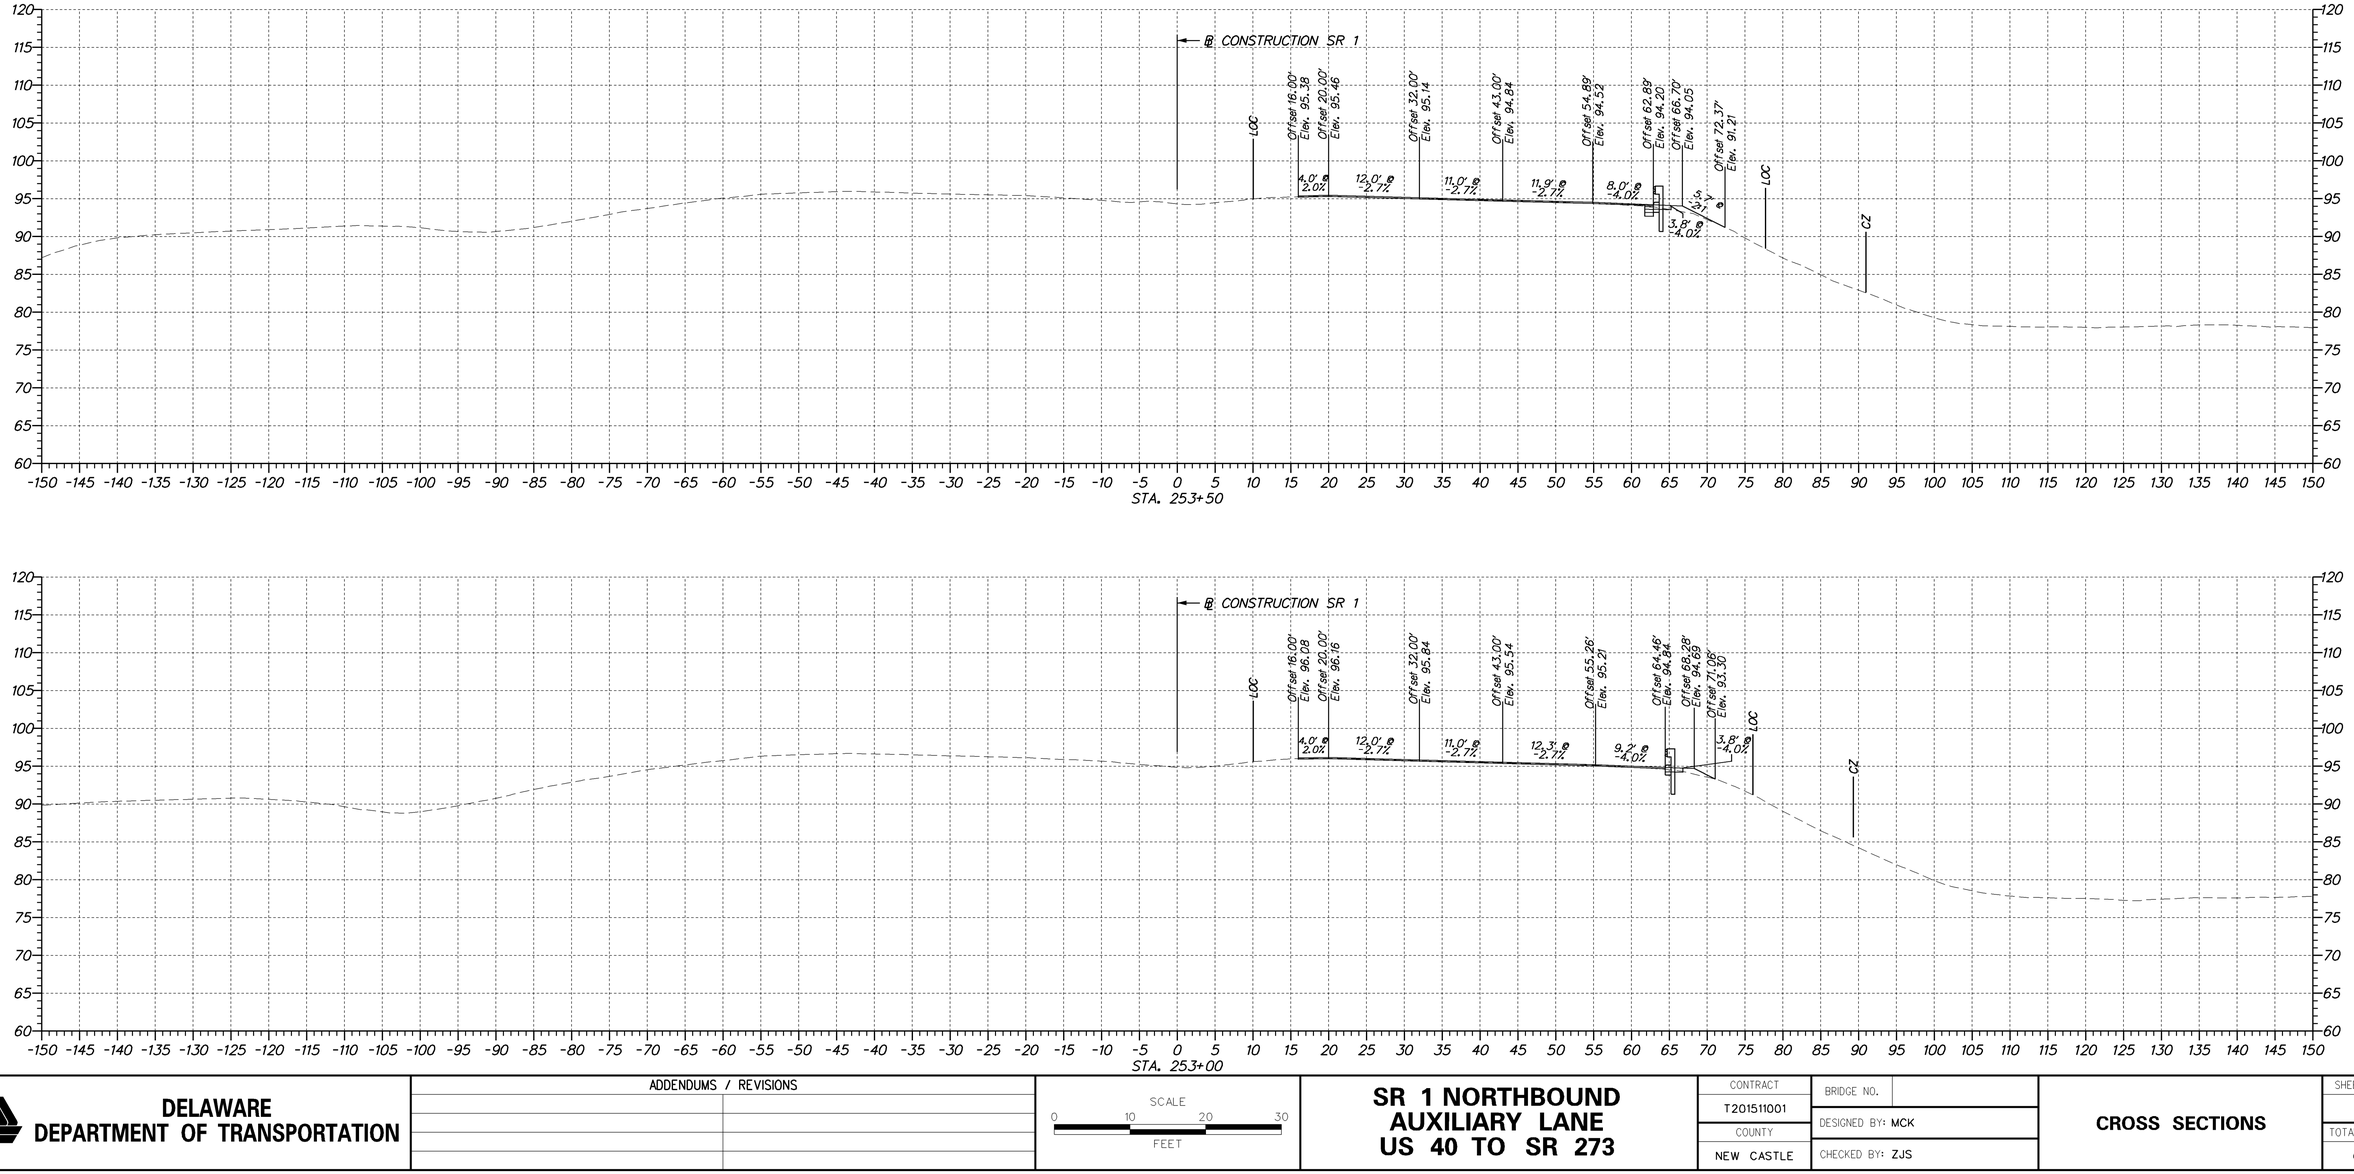

DELAWARE
DEPARTMENT OF TRANSPORTATION

ADDENDUMS / REVISIONS

SCALE
0 10 20 30
FEET

SR 1 NORTHBOUND AUXILIARY LANE US 40 TO SR 273

CONTRACT	BRIDGE NO.	
T201511001	DESIGNED BY: MCK	
COUNTY	CHECKED BY: ZJS	
NEW CASTLE		

CROSS SECTIONS

SHEET NO.
6
TOTAL SHTS.
67

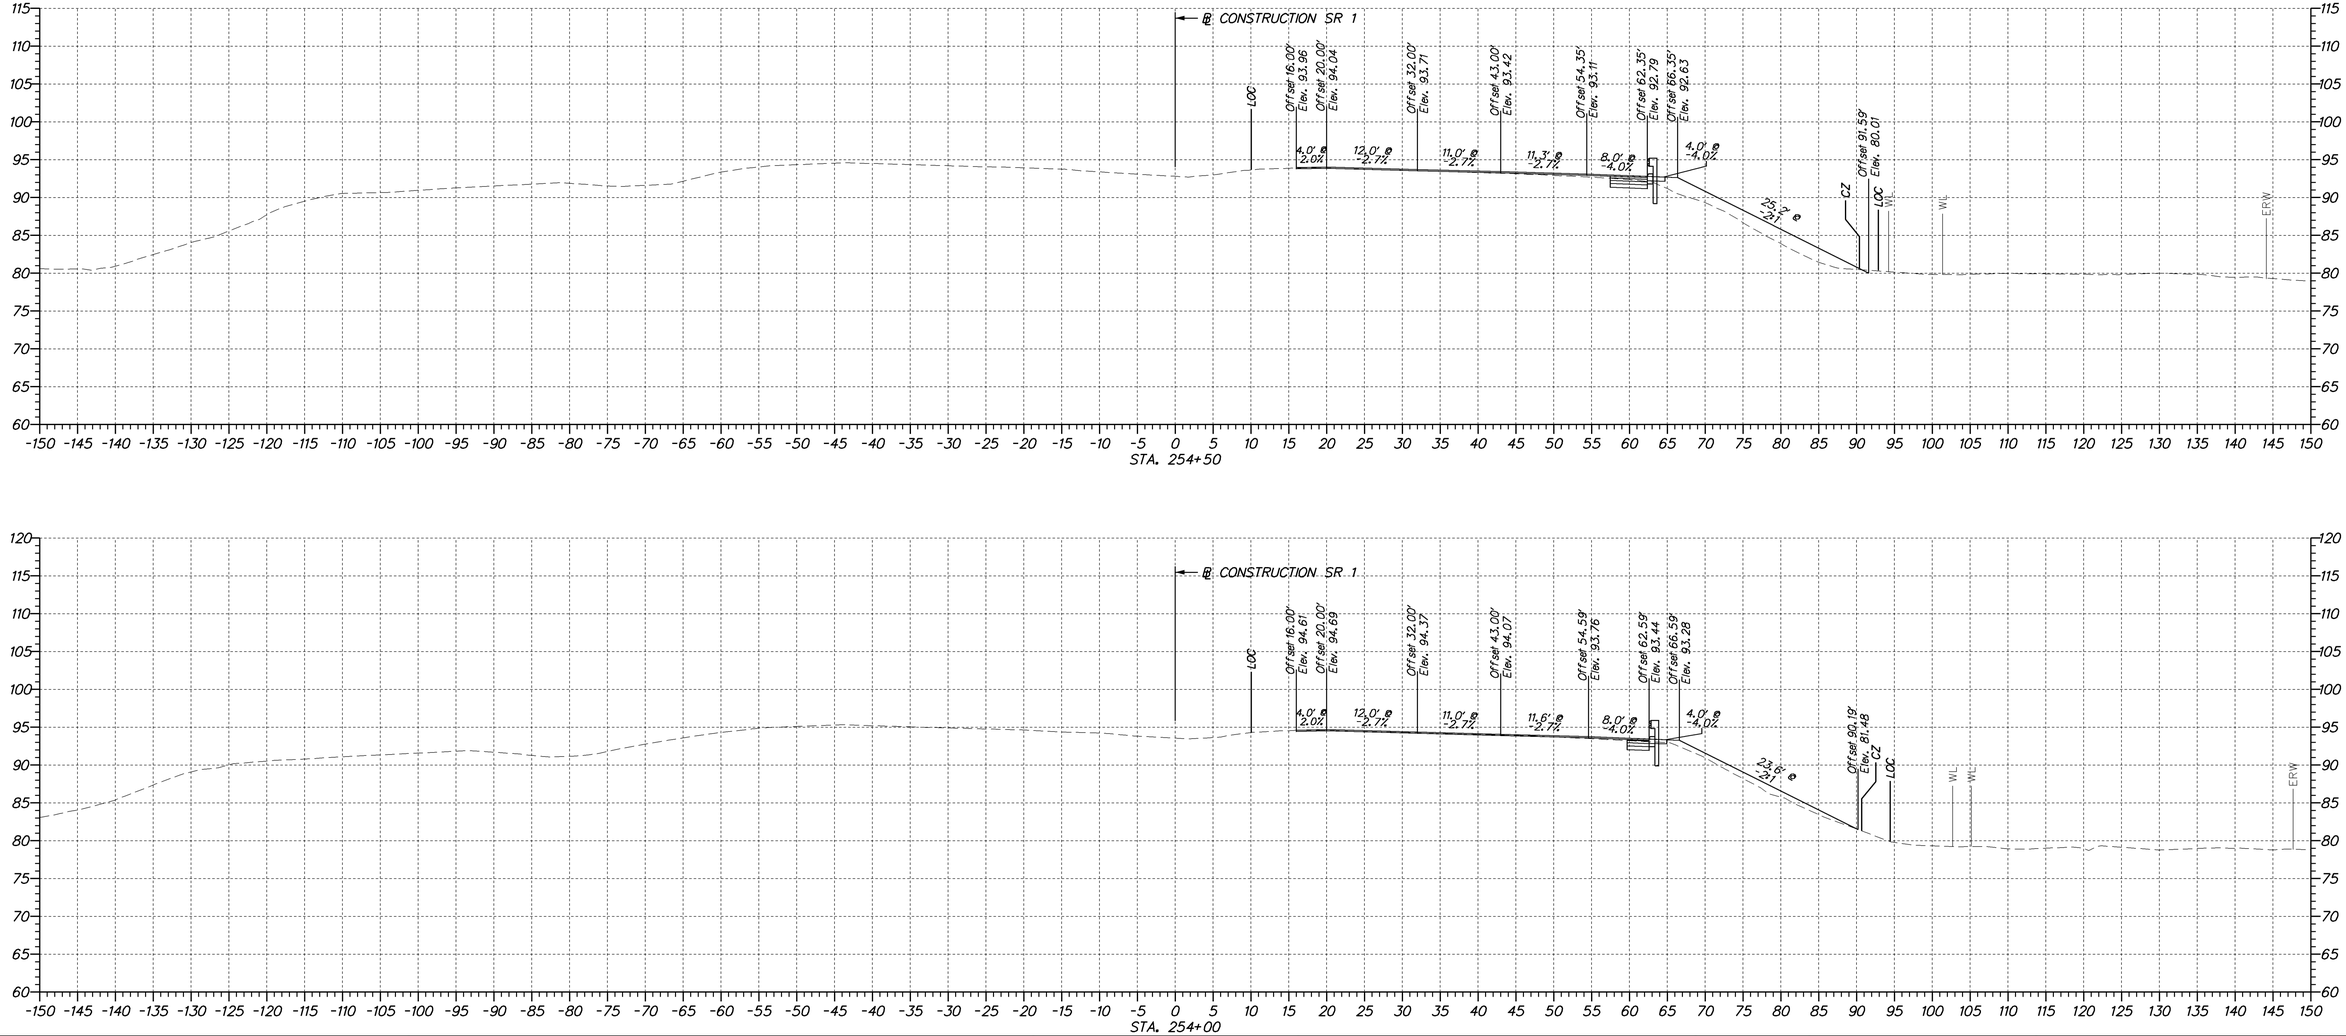

DELAWARE DEPARTMENT OF TRANSPORTATION	ADDENDUMS / REVISIONS	SCALE 0 10 20 30 FEET	**SR 1 NORTHBOUND AUXILIARY LANE US 40 TO SR 273**	CONTRACT T201511001	BRIDGE NO.	**CROSS SECTIONS**	SHEET NO. 7
				COUNTY NEW CASTLE	DESIGNED BY: MCK		TOTAL SHTS. 67
					CHECKED BY: ZJS		

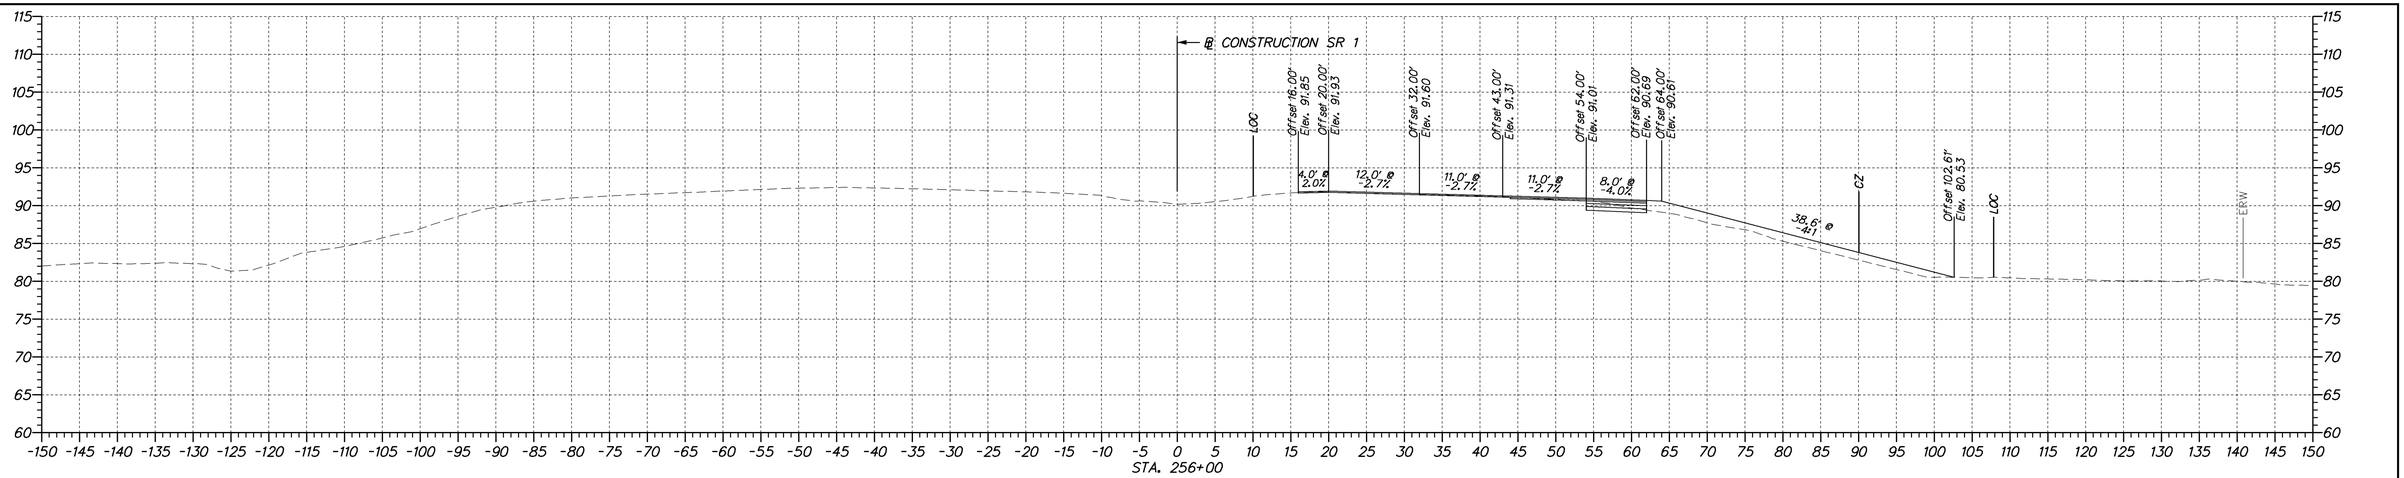

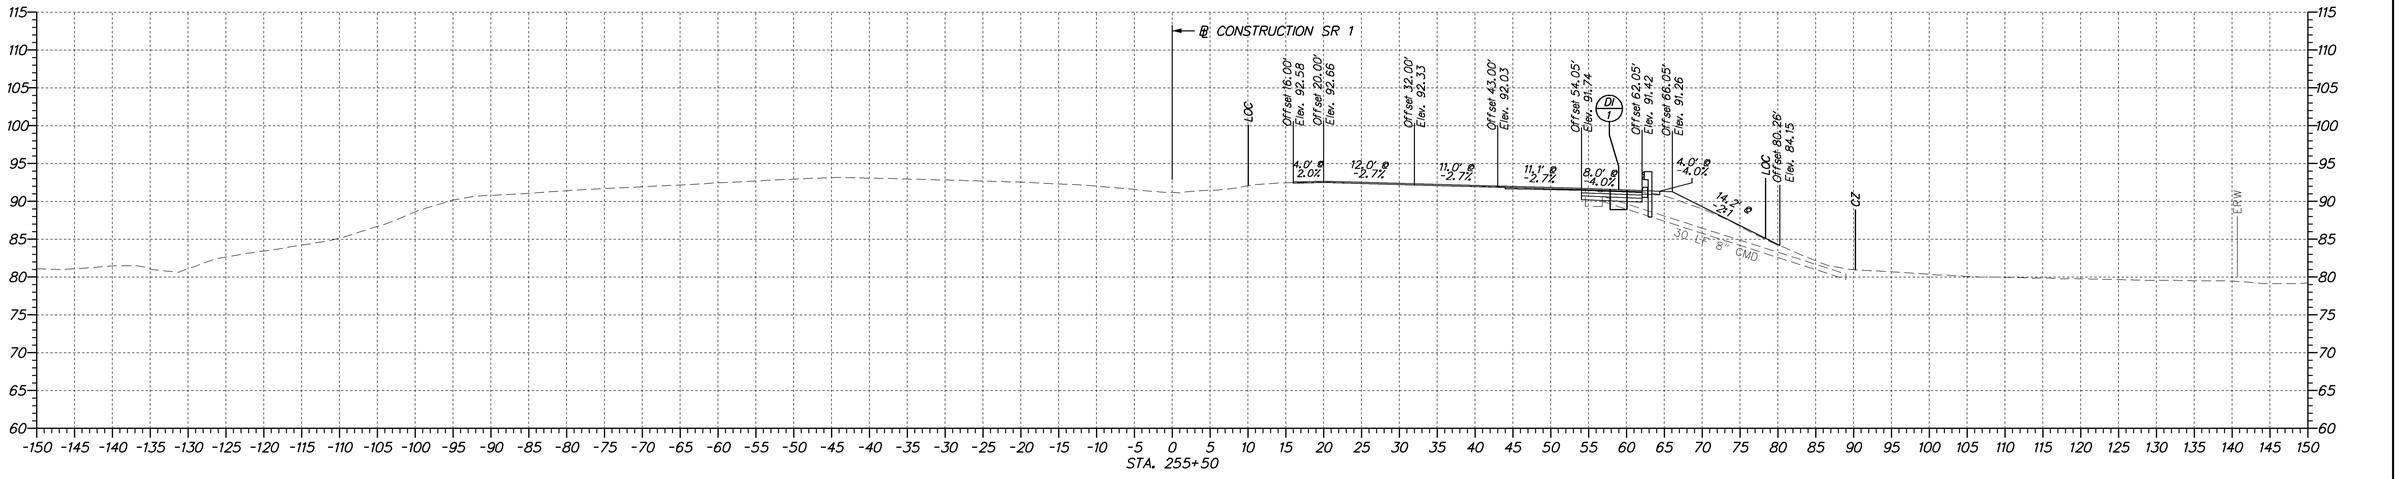

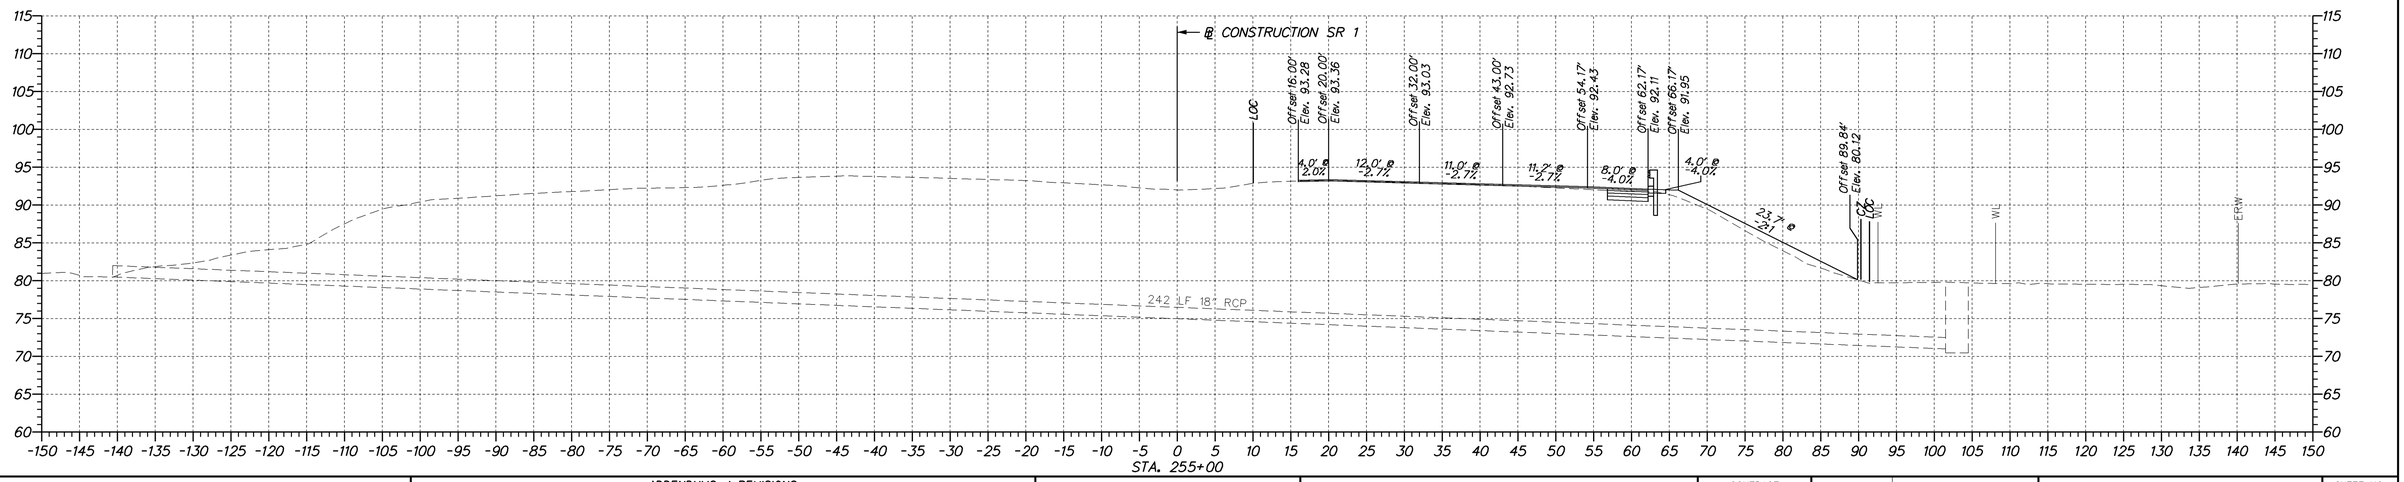

DELAWARE DEPARTMENT OF TRANSPORTATION

ADDENDUMS / REVISIONS

SCALE 0 10 20 30 FEET

SR 1 NORTHBOUND AUXILIARY LANE US 40 TO SR 273

CONTRACT	BRIDGE NO.	
T201511001	DESIGNED BY: MCK	
COUNTY	CHECKED BY: ZJS	
NEW CASTLE		

CROSS SECTIONS

SHEET NO.
8
TOTAL SHTS.
67

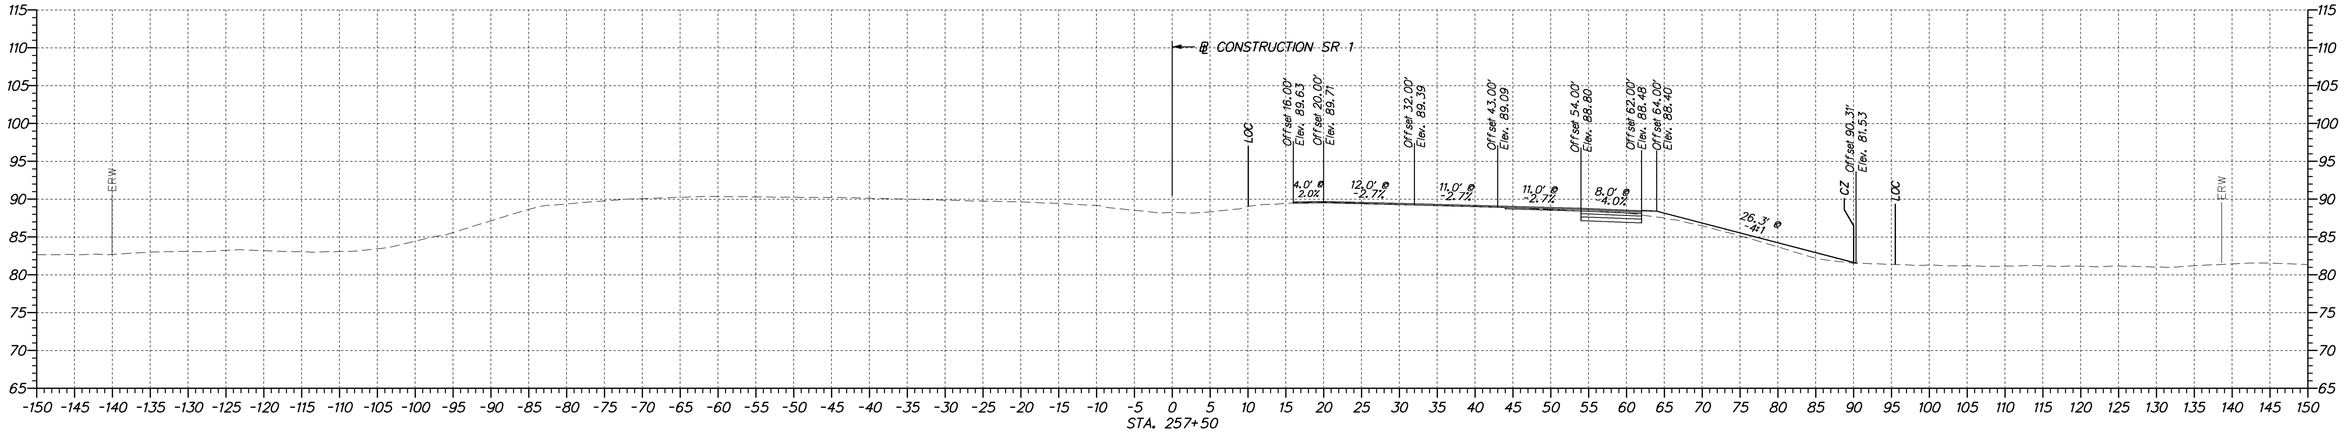

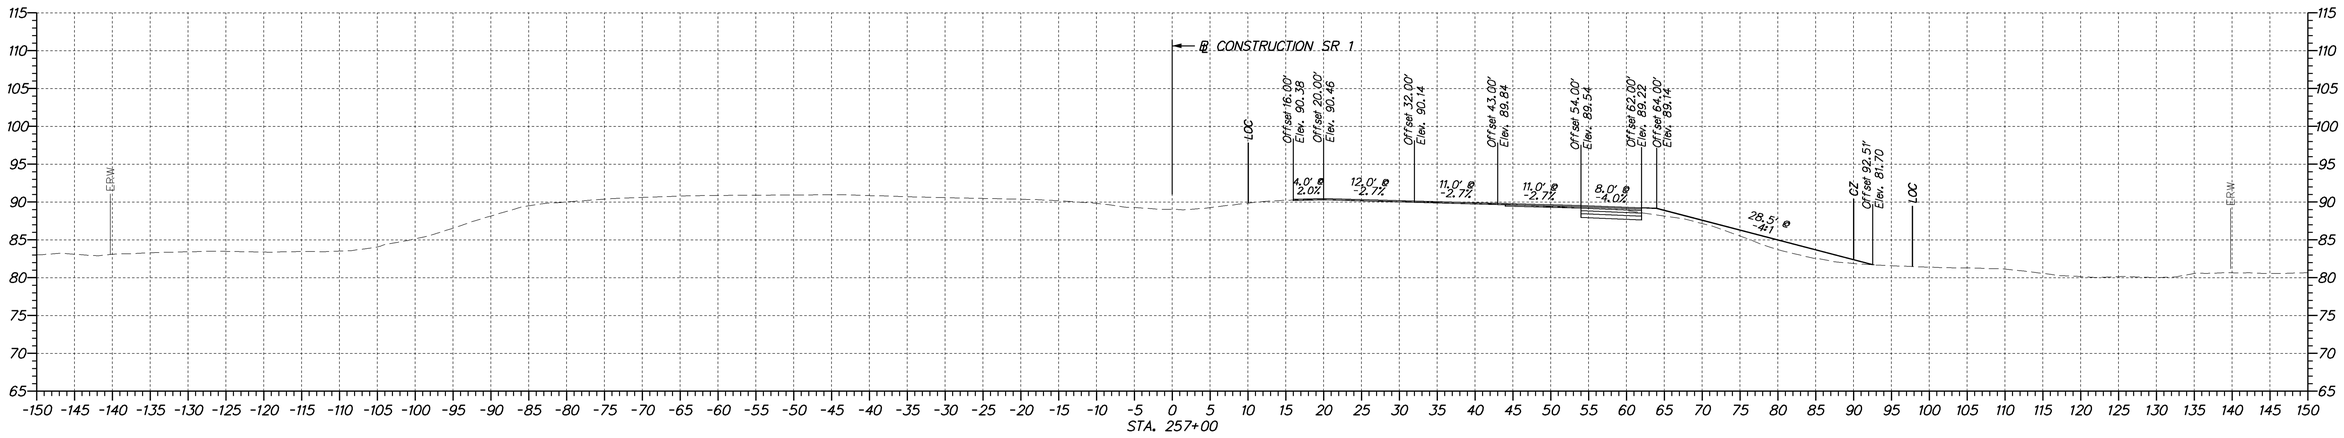

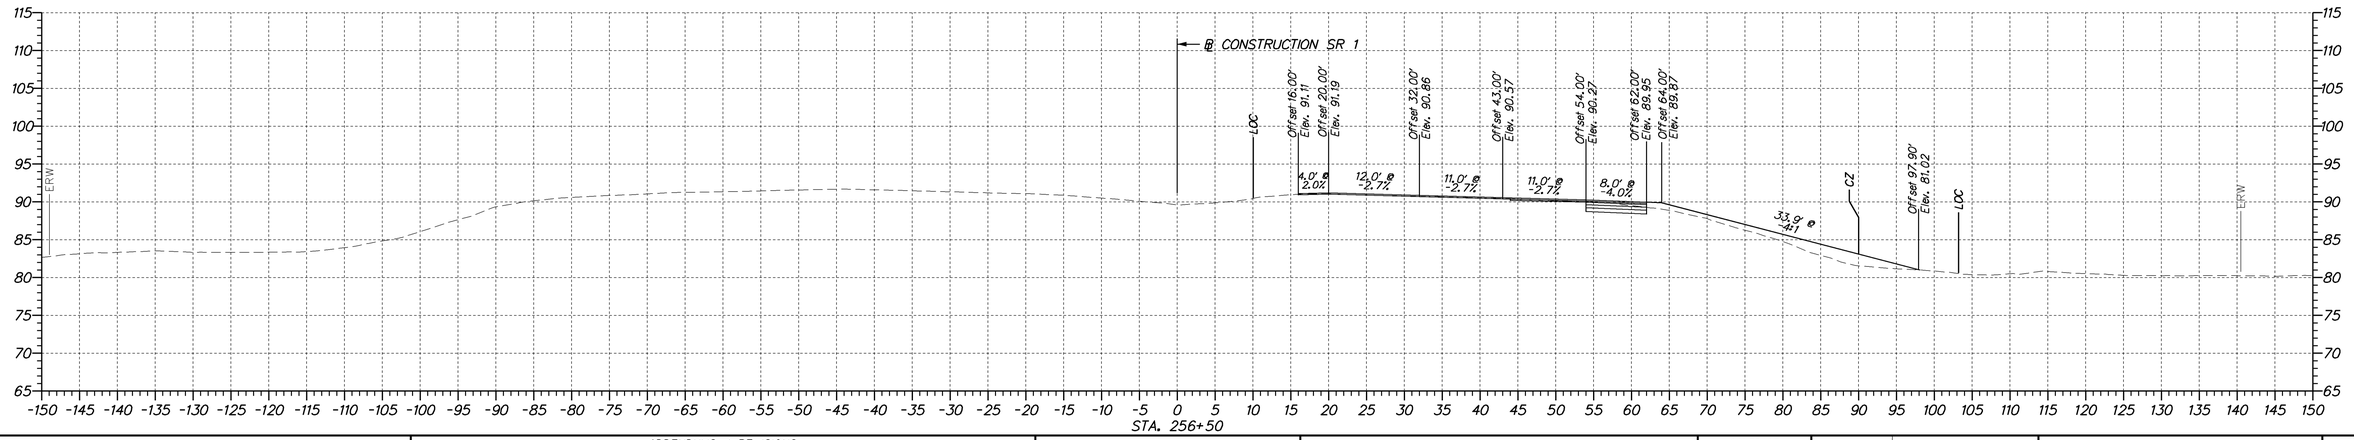

DELAWARE DEPARTMENT OF TRANSPORTATION

ADDENDUMS / REVISIONS

SCALE
0 10 20 30
FEET

SR 1 NORTHBOUND AUXILIARY LANE US 40 TO SR 273

CONTRACT	BRIDGE NO.	
T201511001	DESIGNED BY: MCK	
COUNTY	CHECKED BY: ZJS	
NEW CASTLE		

CROSS SECTIONS

SHEET NO.
9
TOTAL SHTS.
67

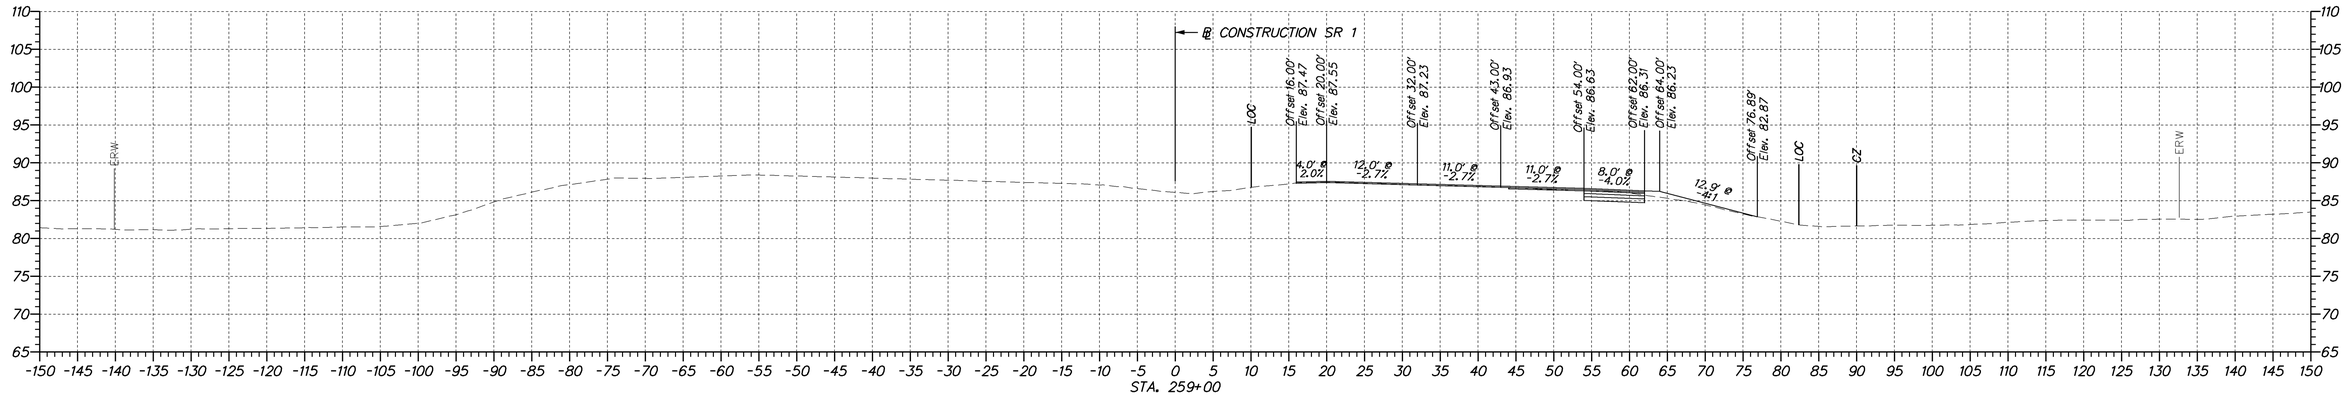

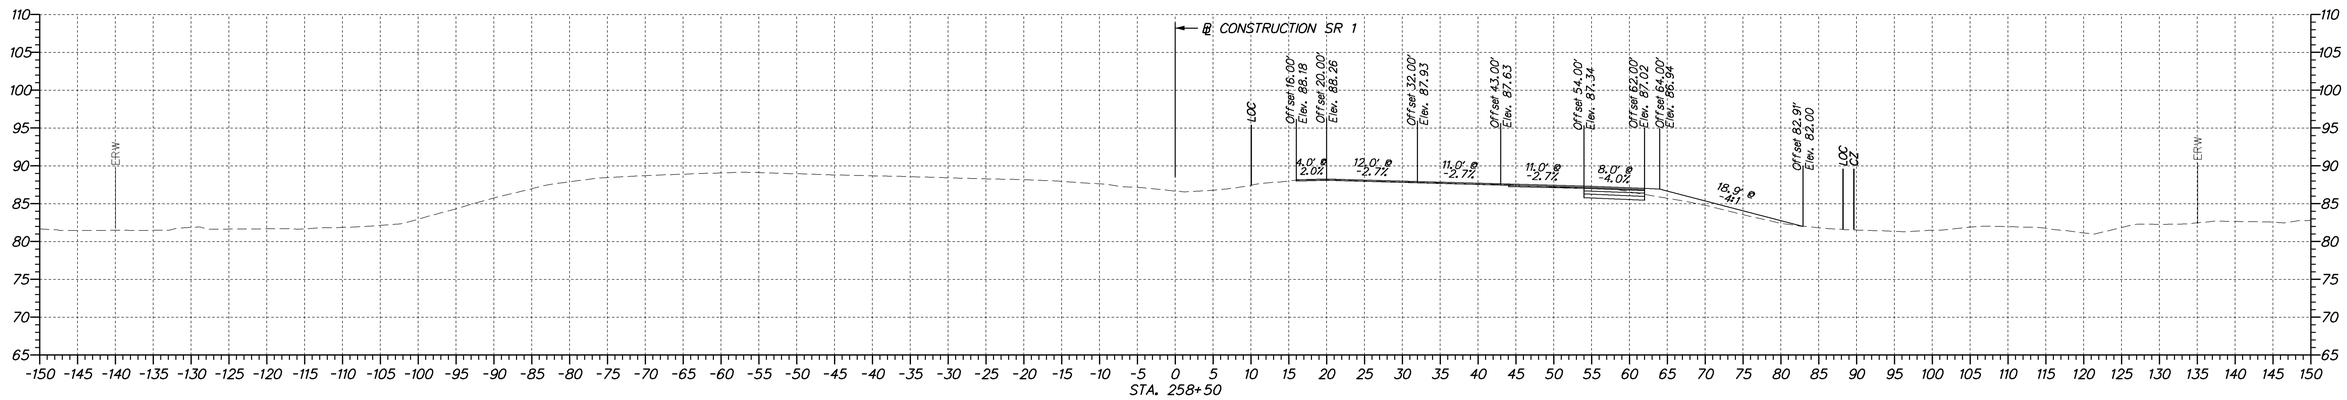

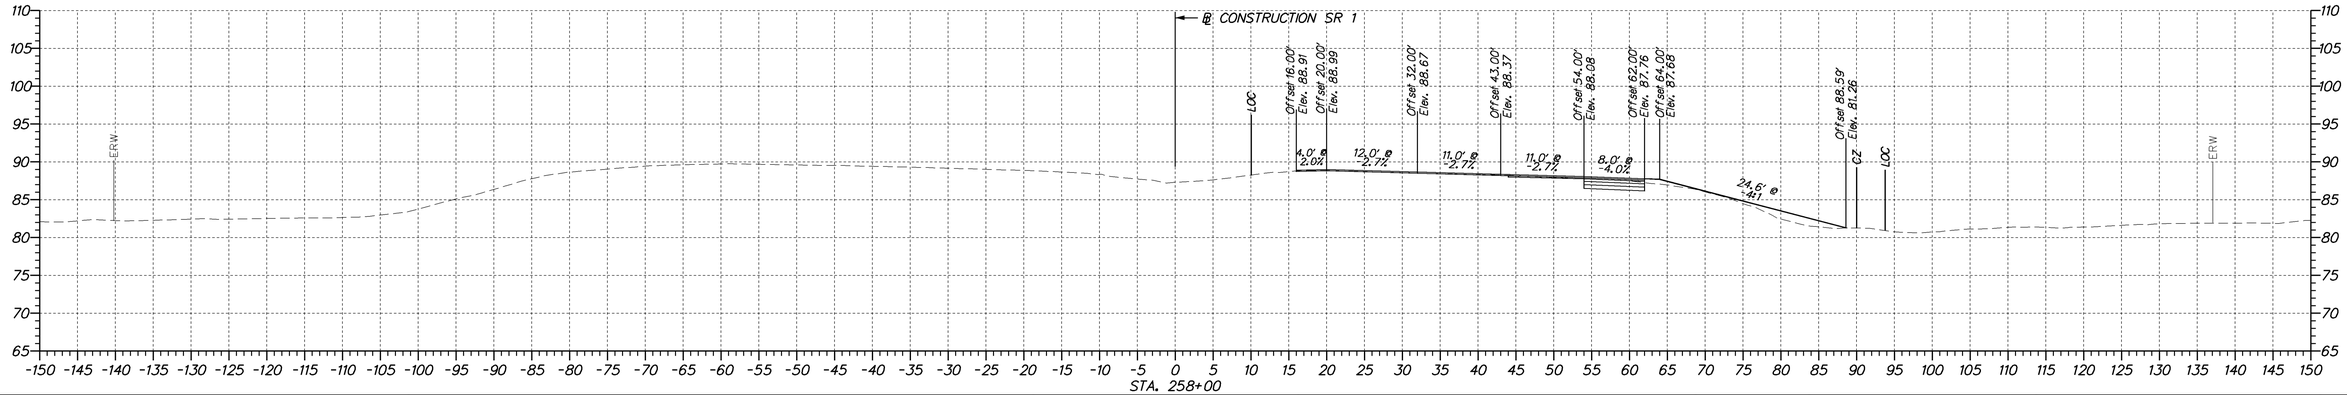

DELAWARE
DEPARTMENT OF TRANSPORTATION

ADDENDUMS / REVISIONS

SCALE
0 10 20 30
FEET

SR 1 NORTHBOUND AUXILIARY LANE US 40 TO SR 273

CONTRACT	BRIDGE NO.	SHEET NO.
T201511001		10
COUNTY	DESIGNED BY: MCK	TOTAL SHTS.
NEW CASTLE	CHECKED BY: ZJS	67

CROSS SECTIONS

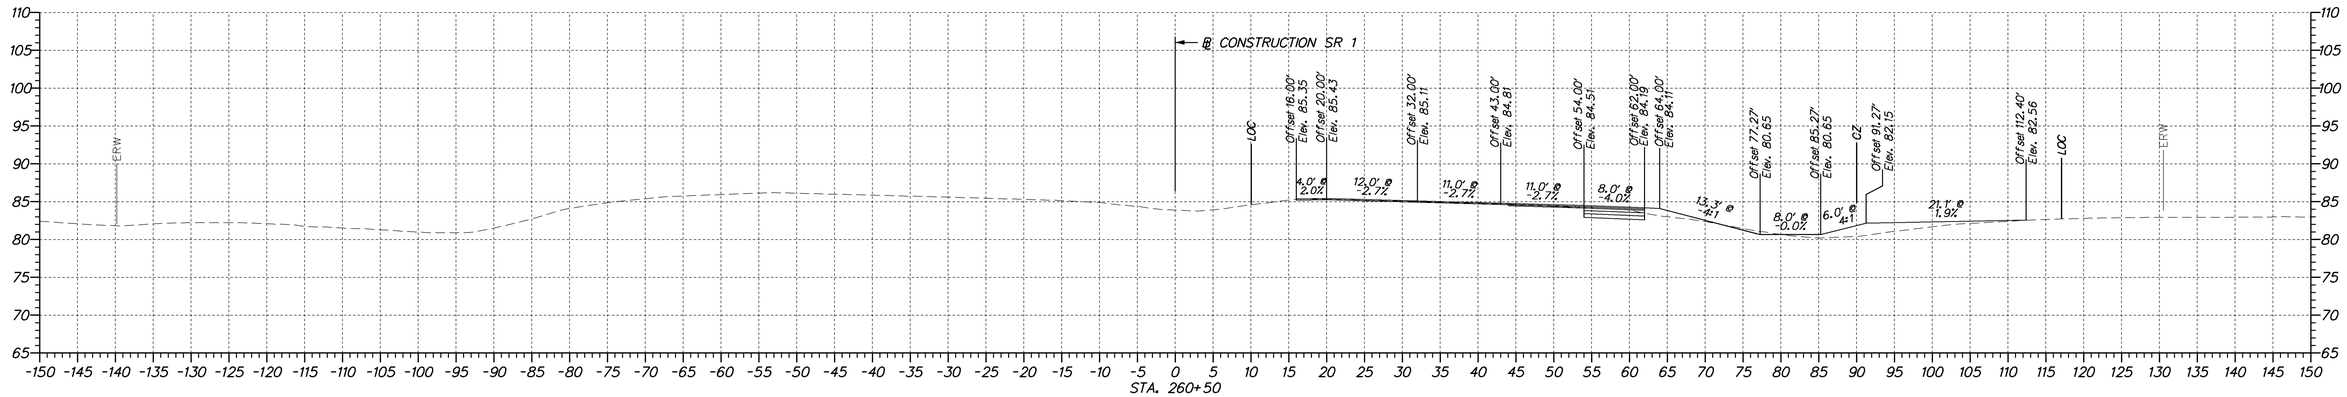

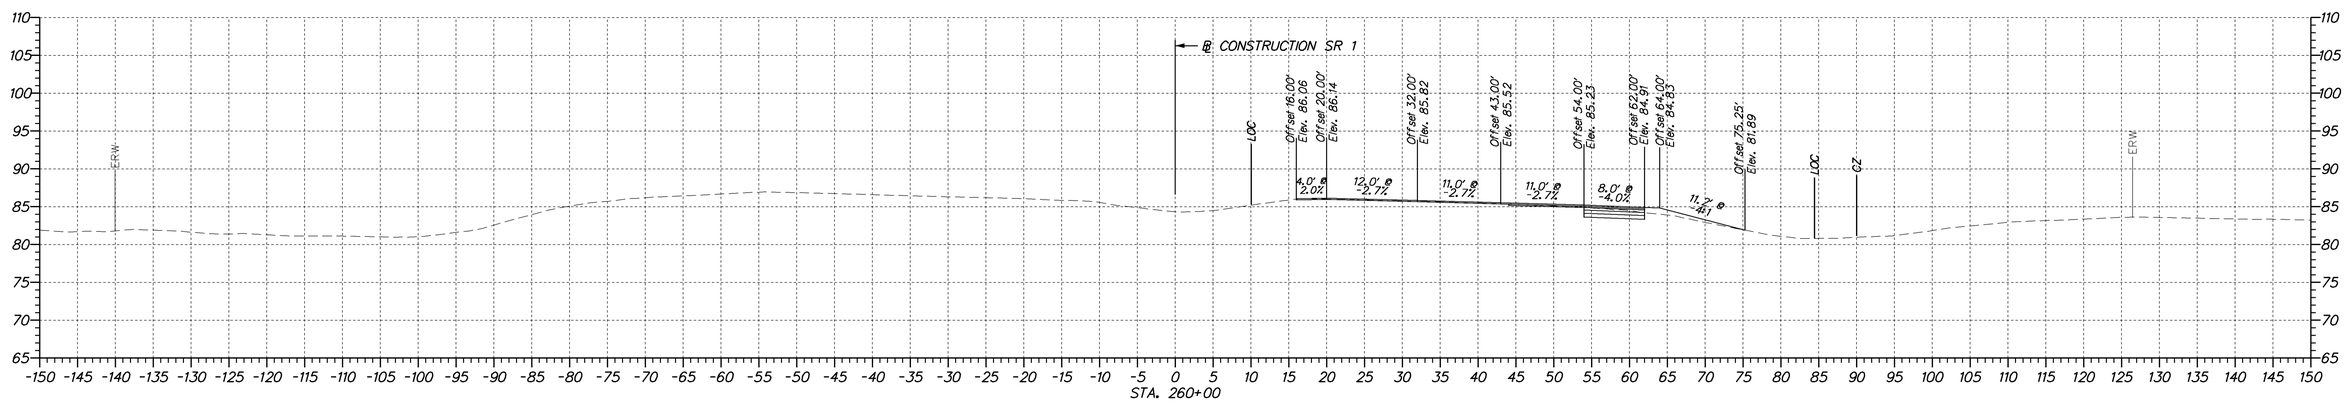

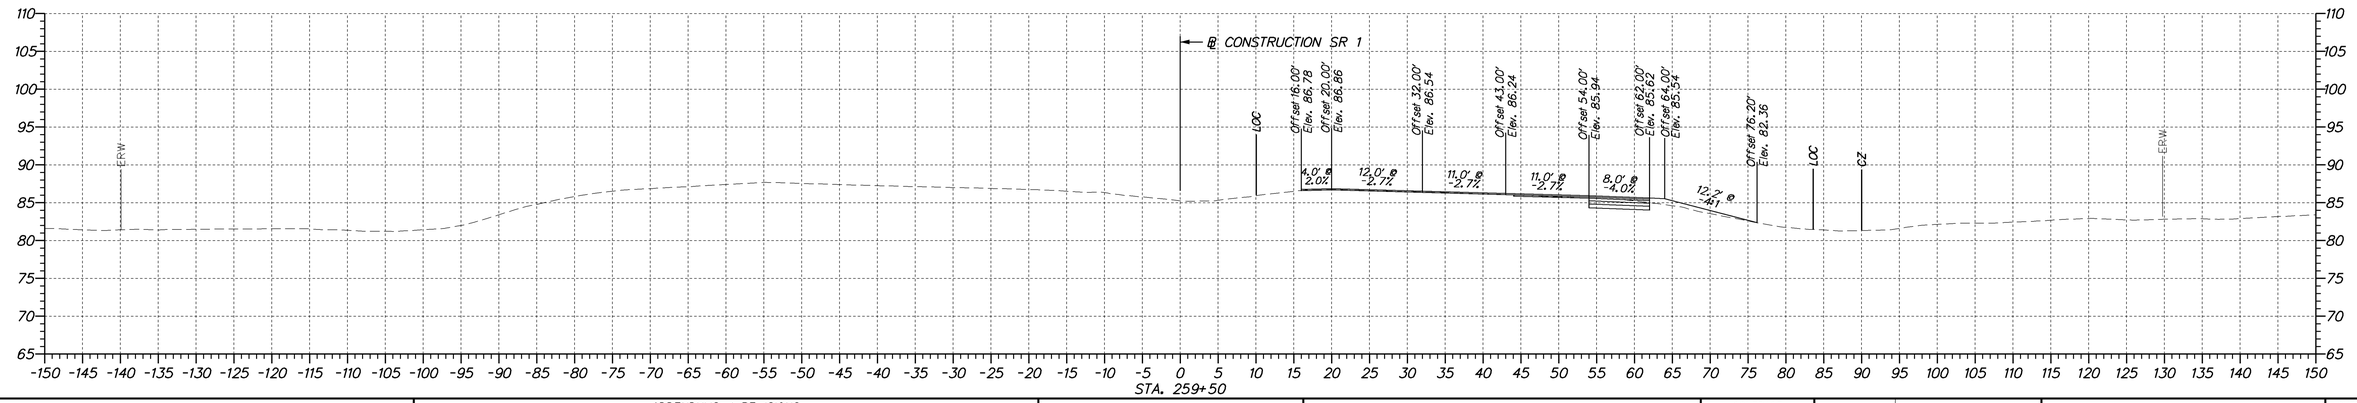

DELAWARE
DEPARTMENT OF TRANSPORTATION

ADDENDUMS / REVISIONS

SCALE
0 10 20 30
FEET

SR 1 NORTHBOUND AUXILIARY LANE US 40 TO SR 273

CONTRACT	BRIDGE NO.	
T201511001	DESIGNED BY: MCK	
COUNTY	CHECKED BY: ZJS	
NEW CASTLE		

CROSS SECTIONS

SHEET NO.
11
TOTAL SHTS.
67

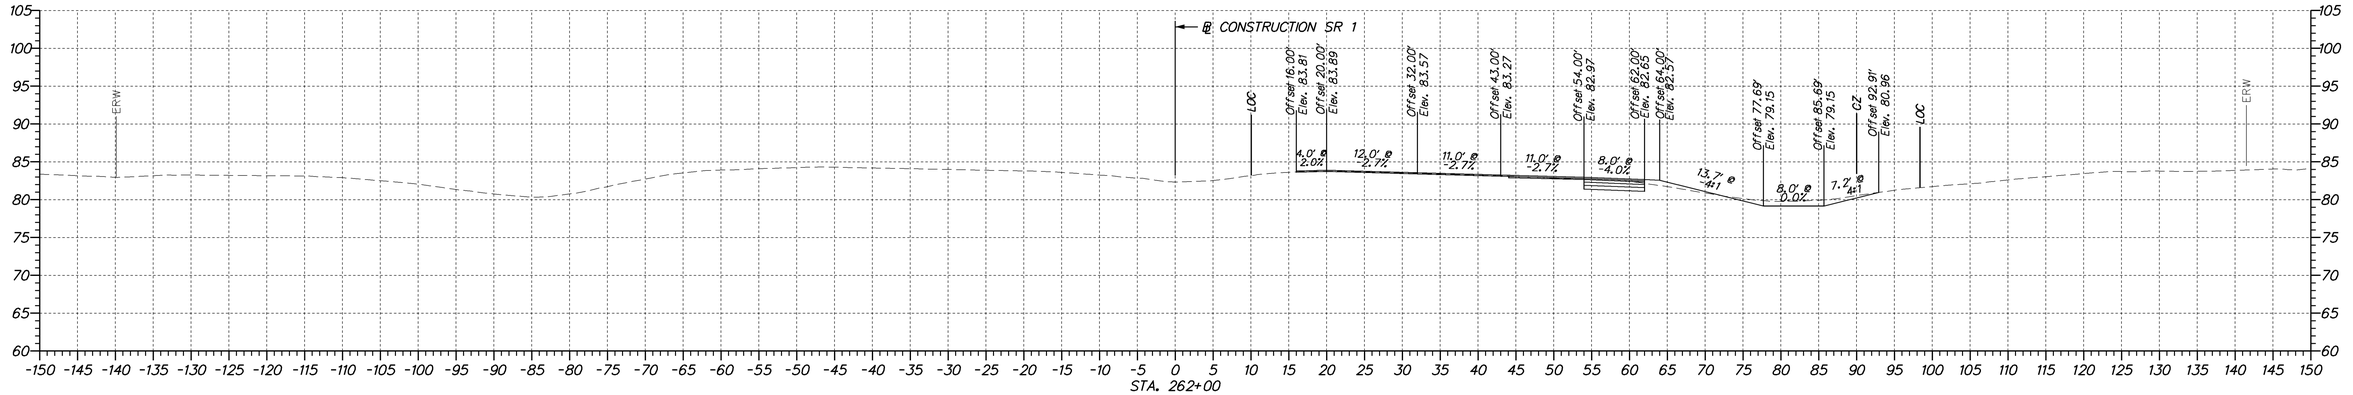

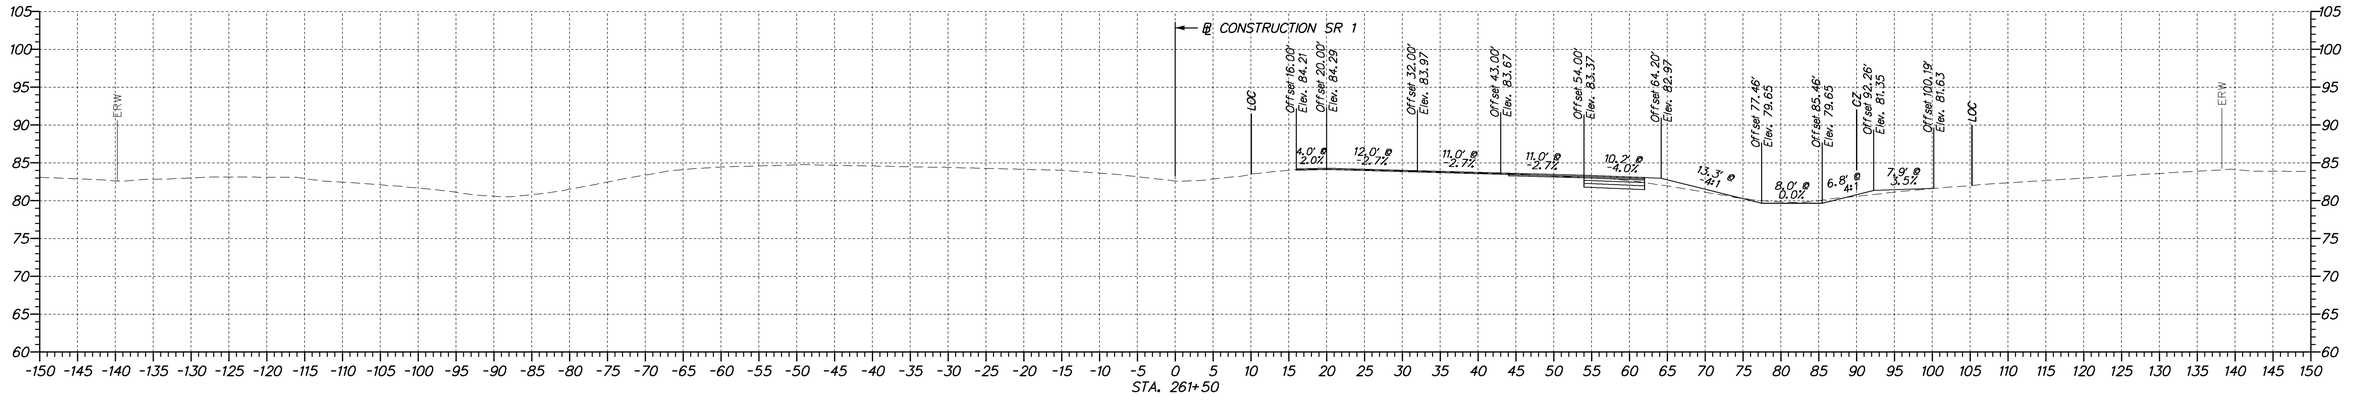

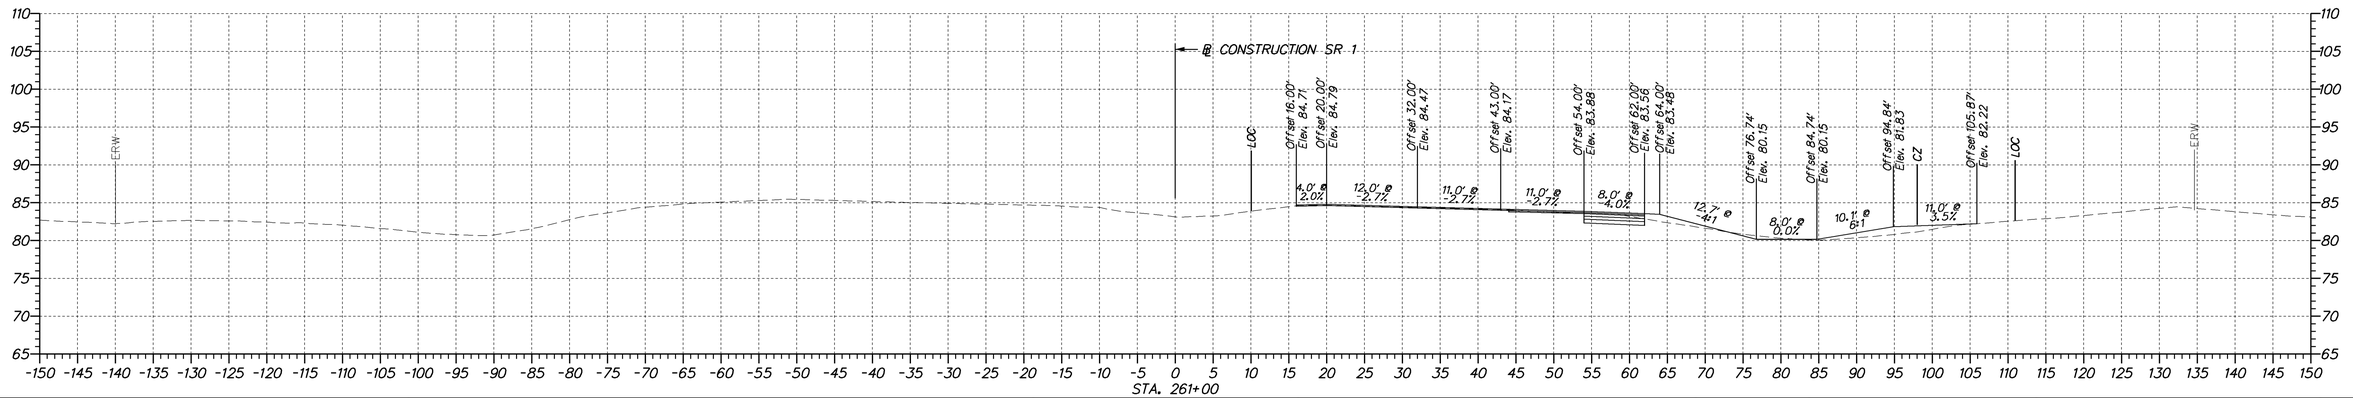

DELAWARE DEPARTMENT OF TRANSPORTATION

ADDENDUMS / REVISIONS

SCALE
0 10 20 30
FEET

SR 1 NORTHBOUND AUXILIARY LANE US 40 TO SR 273

CONTRACT	BRIDGE NO.	
T201511001	DESIGNED BY: MCK	CROSS SECTIONS
COUNTY	CHECKED BY: ZJS	
NEW CASTLE		

SHEET NO.
12
TOTAL SHTS.
67

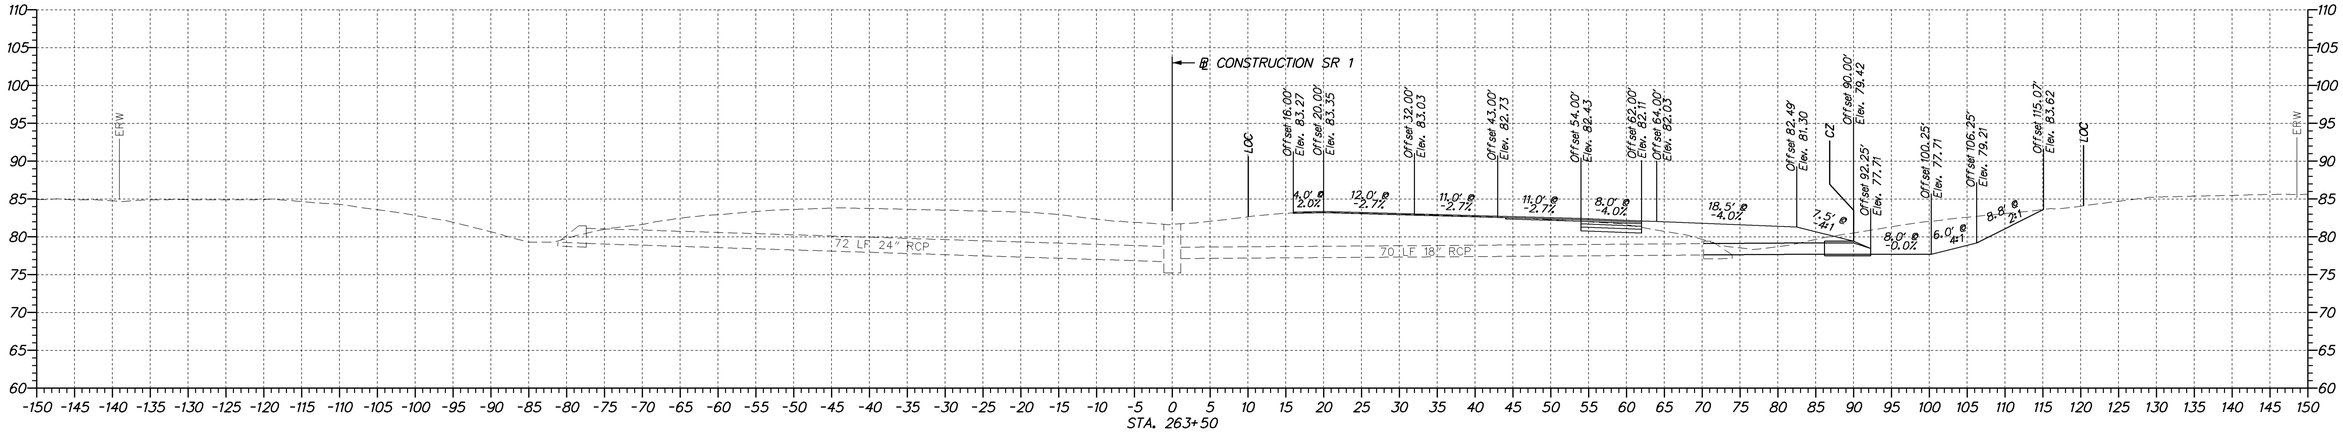

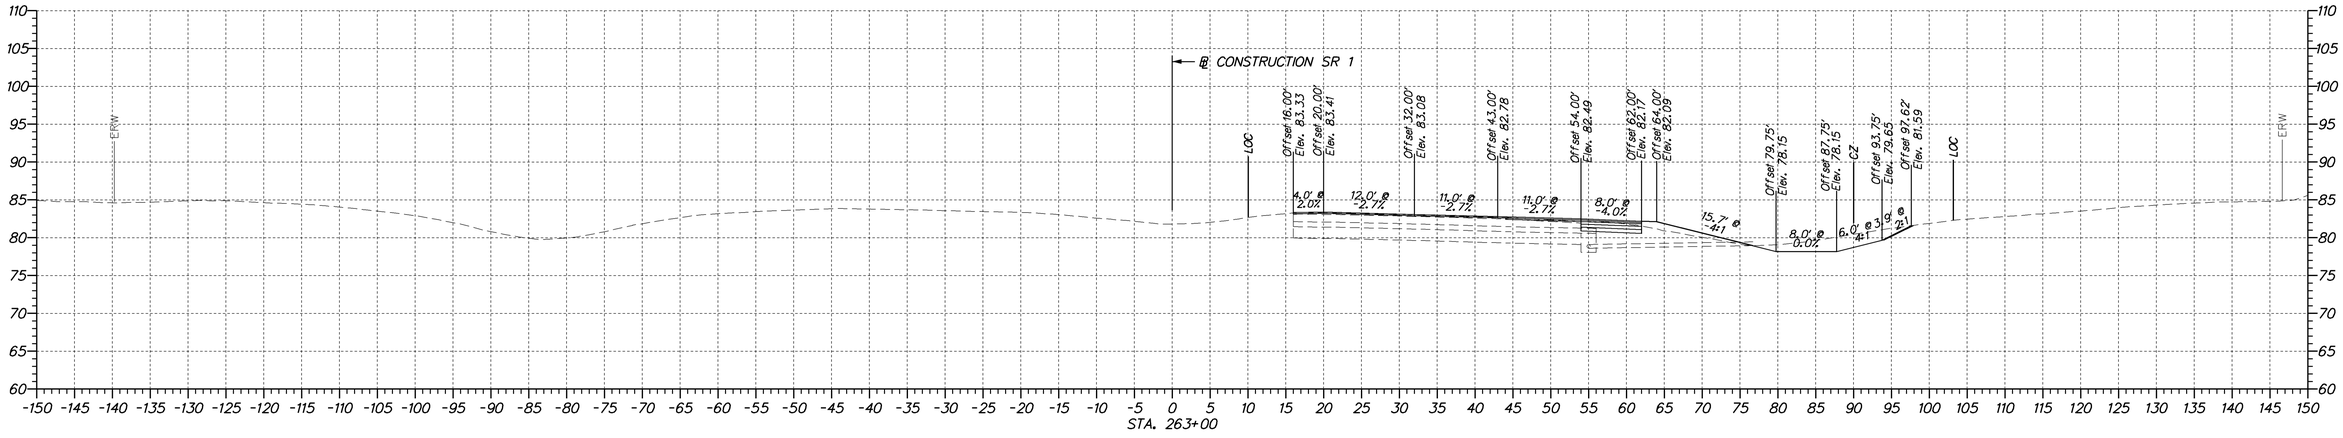

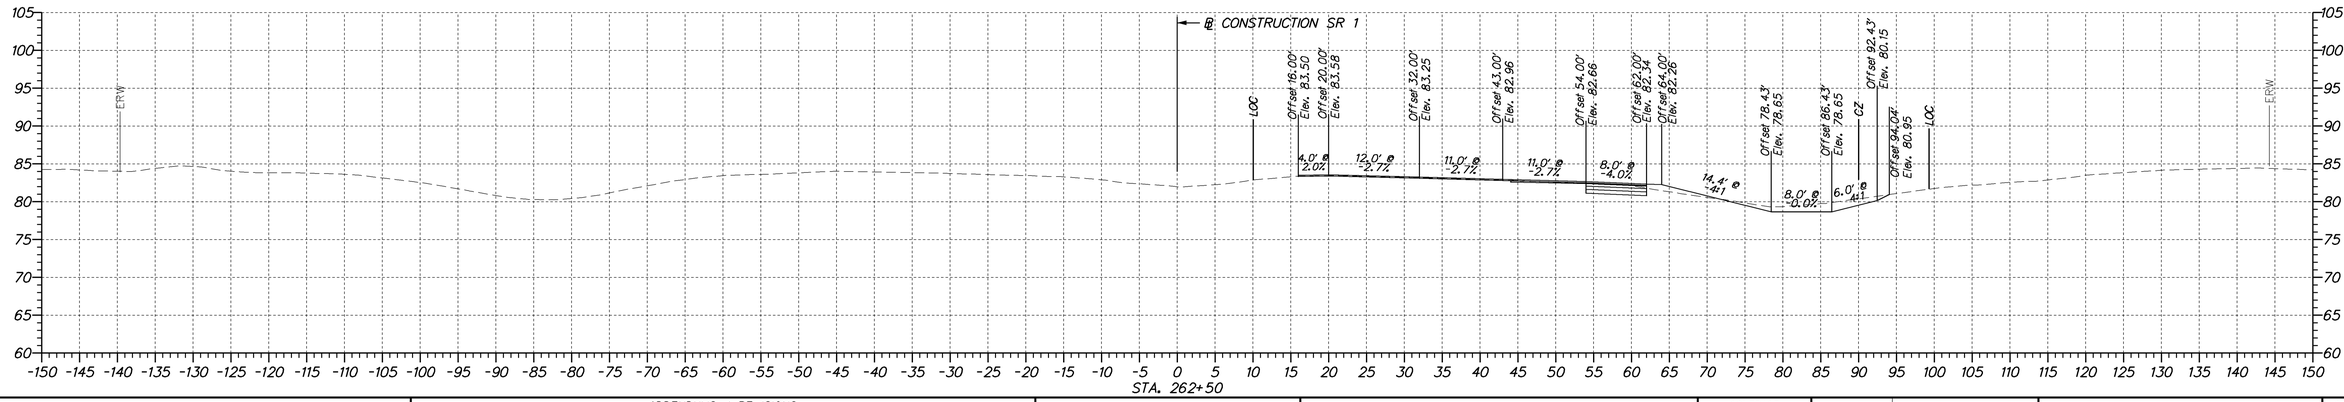

DELAWARE
DEPARTMENT OF TRANSPORTATION

ADDENDUMS / REVISIONS

SCALE
0 10 20 30
FEET

SR 1 NORTHBOUND AUXILIARY LANE US 40 TO SR 273

CONTRACT	BRIDGE NO.	
T201511001	DESIGNED BY: MCK	CROSS SECTIONS
COUNTY	CHECKED BY: ZJS	
NEW CASTLE		

SHEET NO.
13
TOTAL SHTS.
67

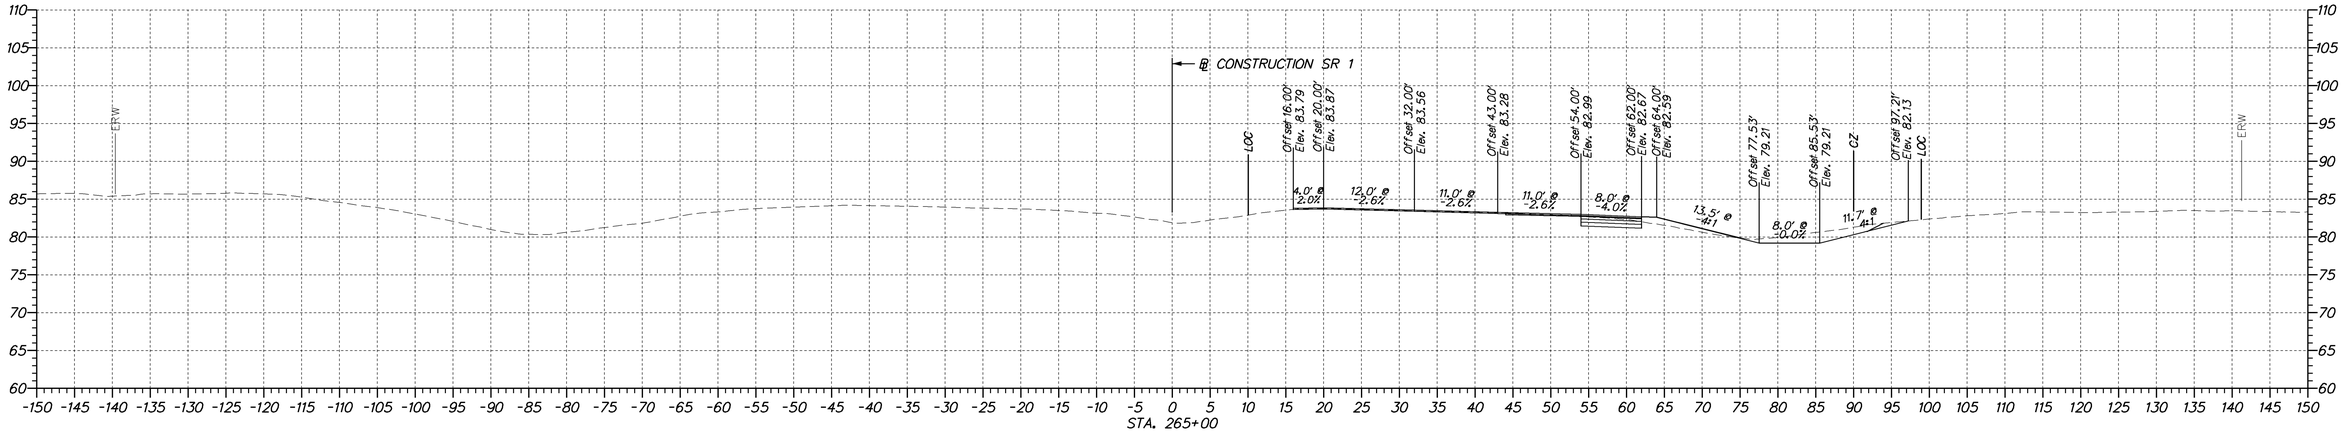

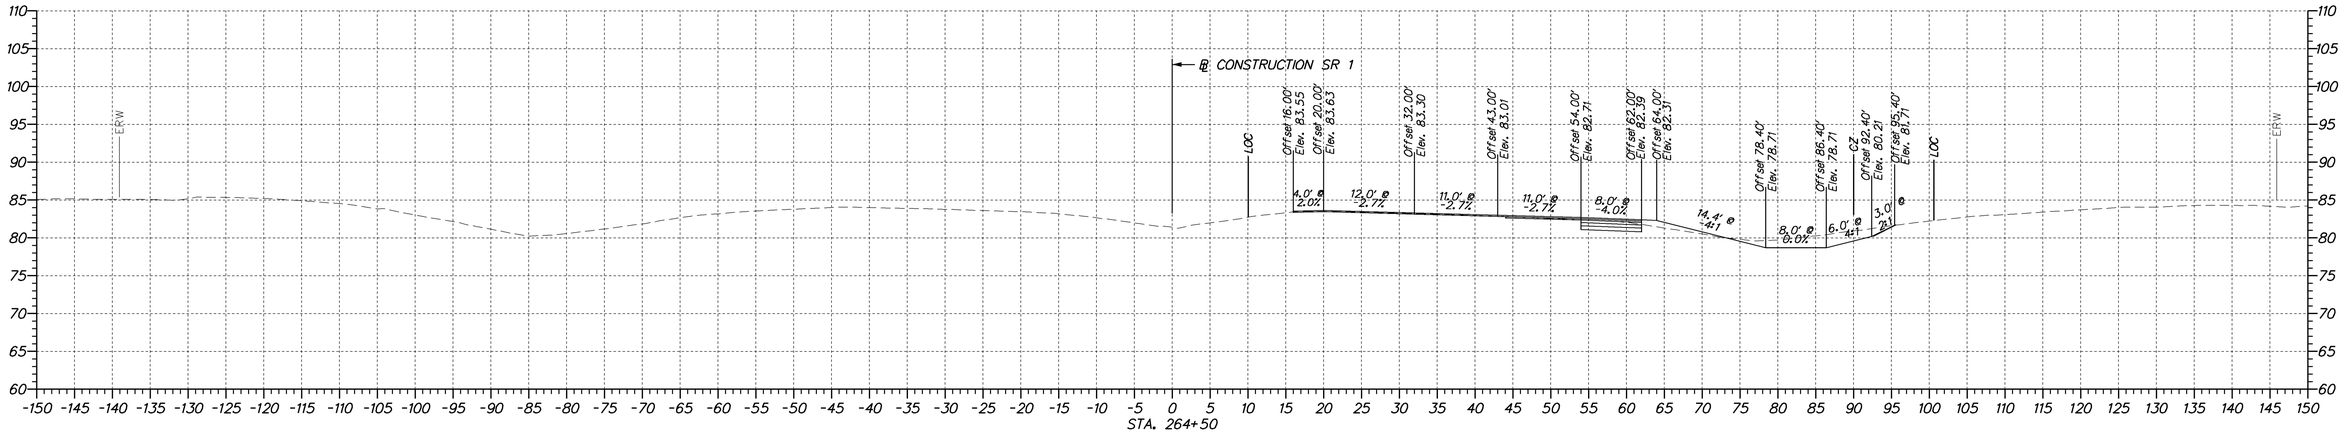

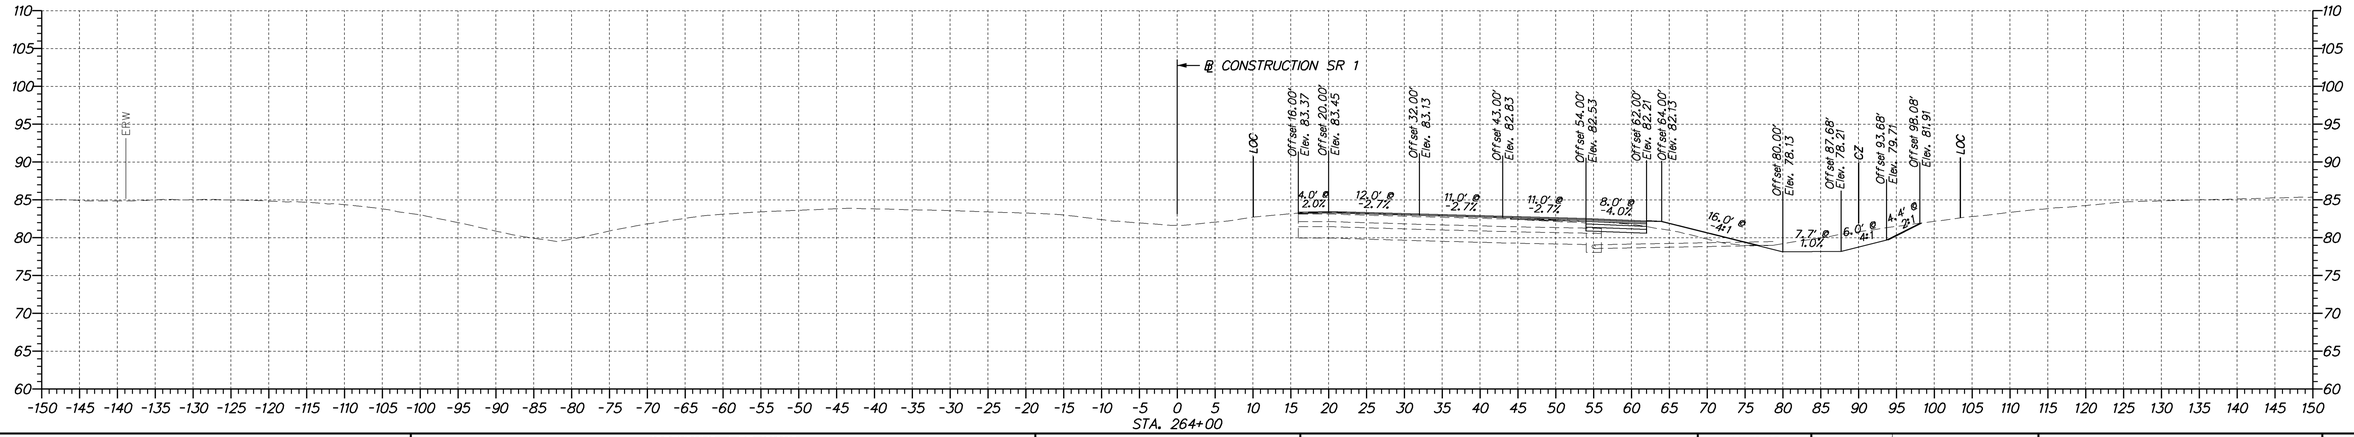

DELAWARE
DEPARTMENT OF TRANSPORTATION

ADDENDUMS / REVISIONS

SCALE
0 10 20 30
FEET

SR 1 NORTHBOUND AUXILIARY LANE US 40 TO SR 273

CONTRACT	BRIDGE NO.	
T201511001	DESIGNED BY: MCK	
COUNTY		
NEW CASTLE	CHECKED BY: ZJS	

CROSS SECTIONS

SHEET NO.
14
TOTAL SHTS.
67

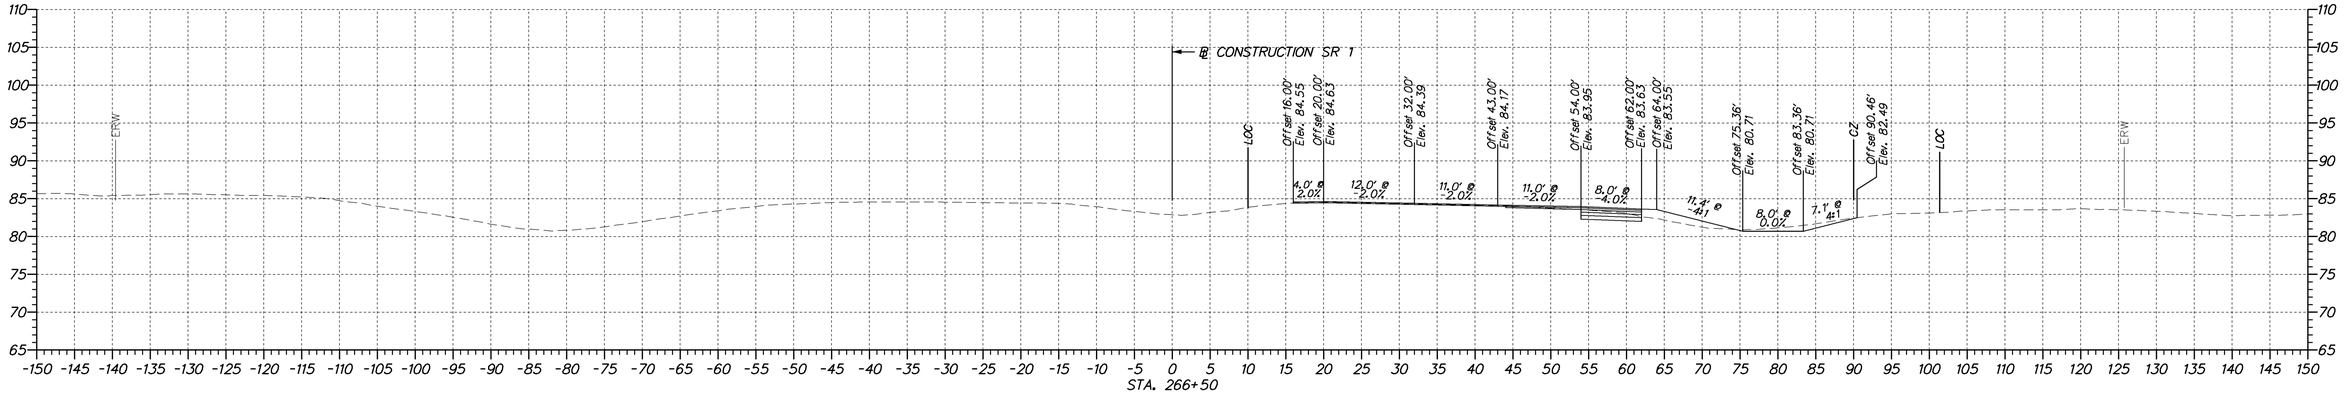

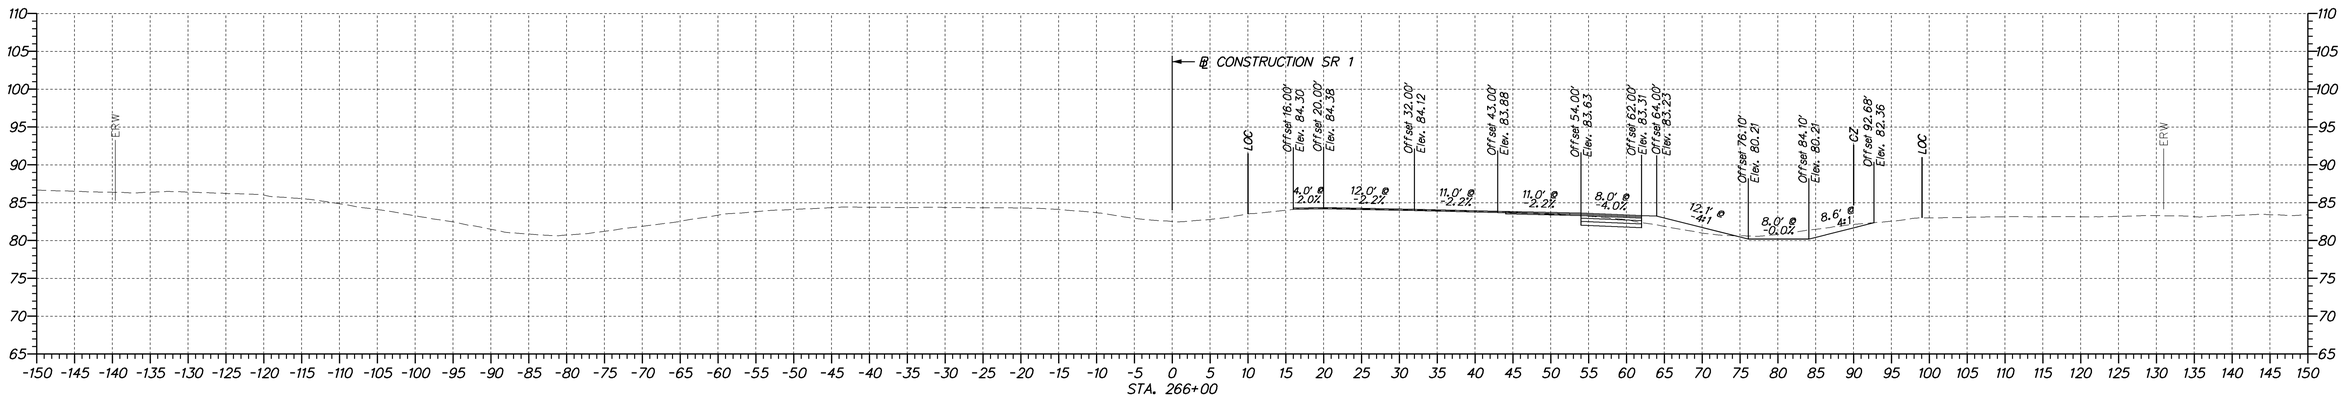

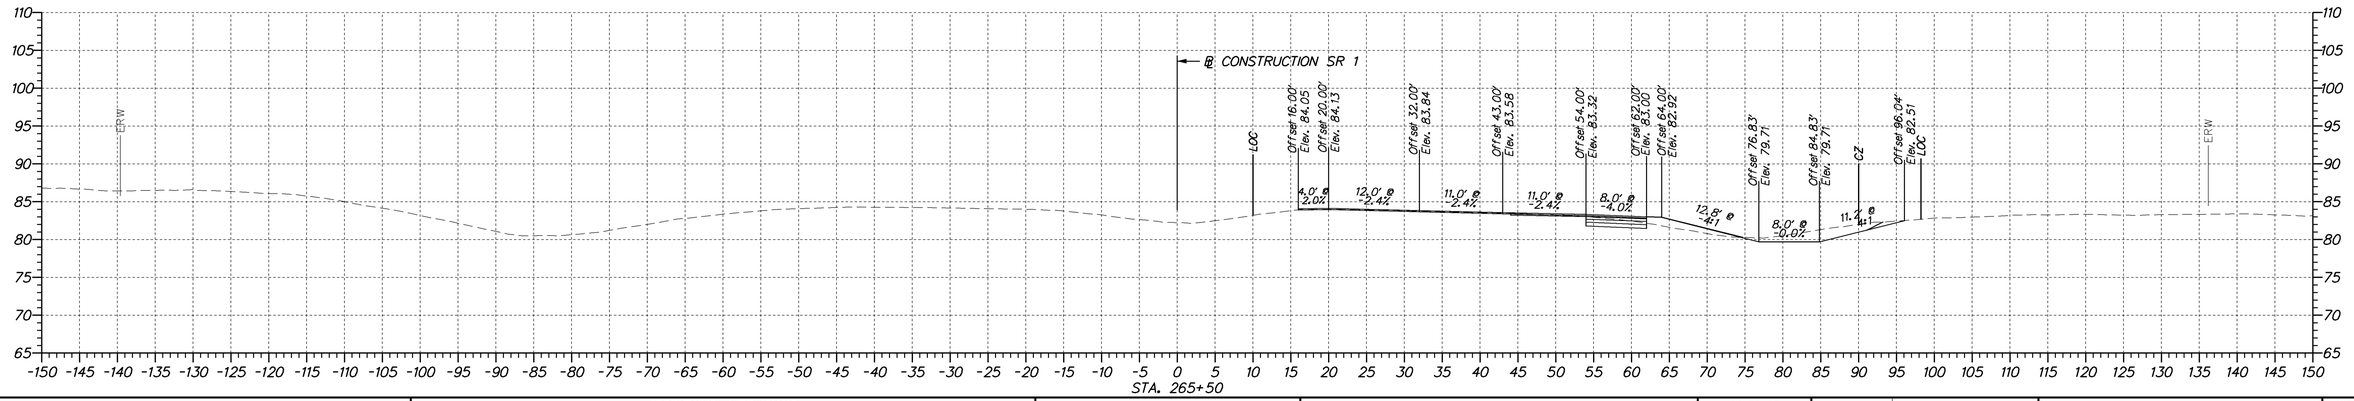

DELAWARE
DEPARTMENT OF TRANSPORTATION

ADDENDUMS / REVISIONS

SCALE
0 10 20 30
FEET

SR 1 NORTHBOUND AUXILIARY LANE US 40 TO SR 273

CONTRACT	BRIDGE NO.	
T201511001	DESIGNED BY: MCK	CROSS SECTIONS
COUNTY	CHECKED BY: ZJS	
NEW CASTLE		

SHEET NO.
15
TOTAL SHTS.
67

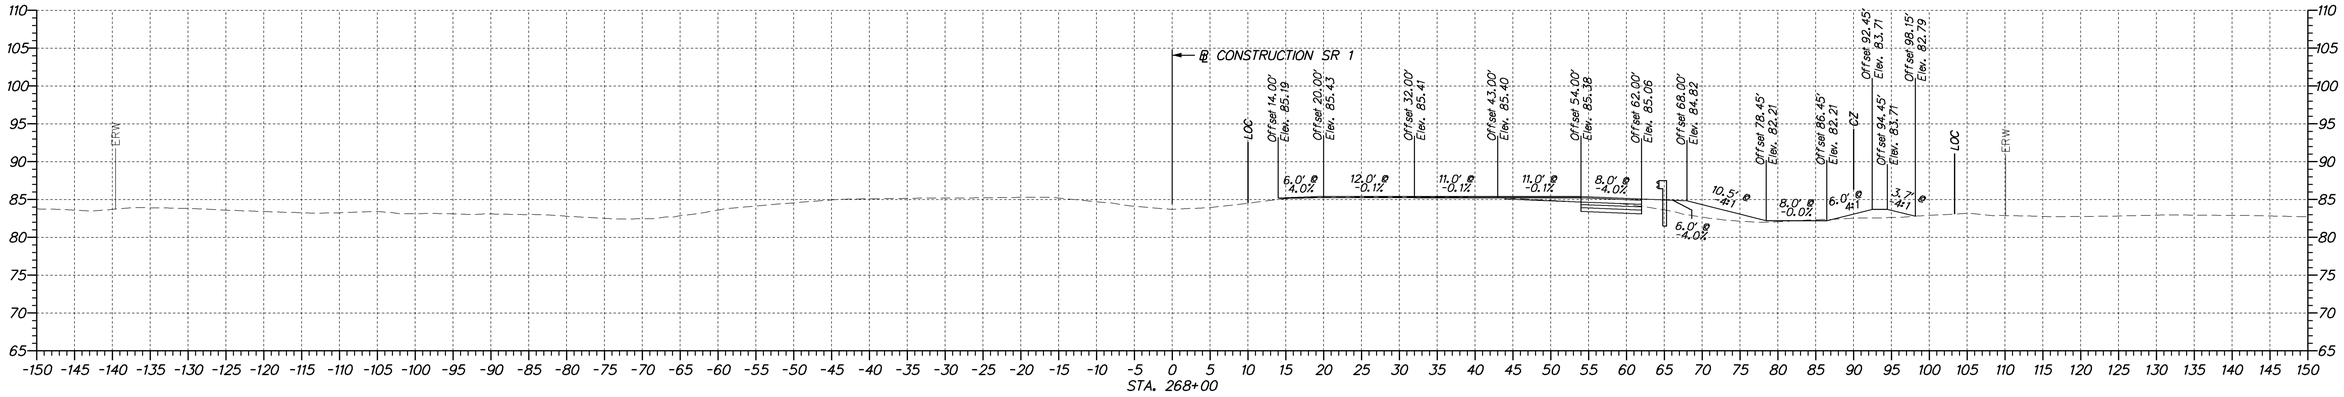

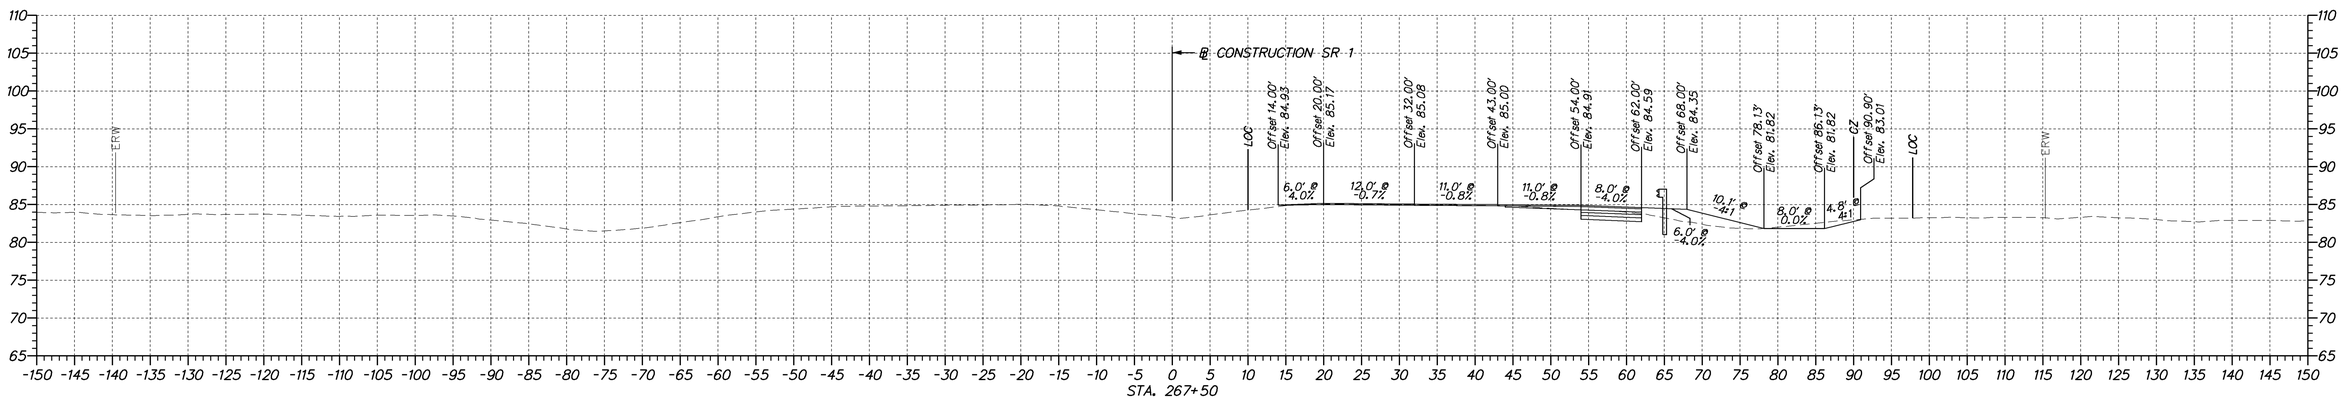

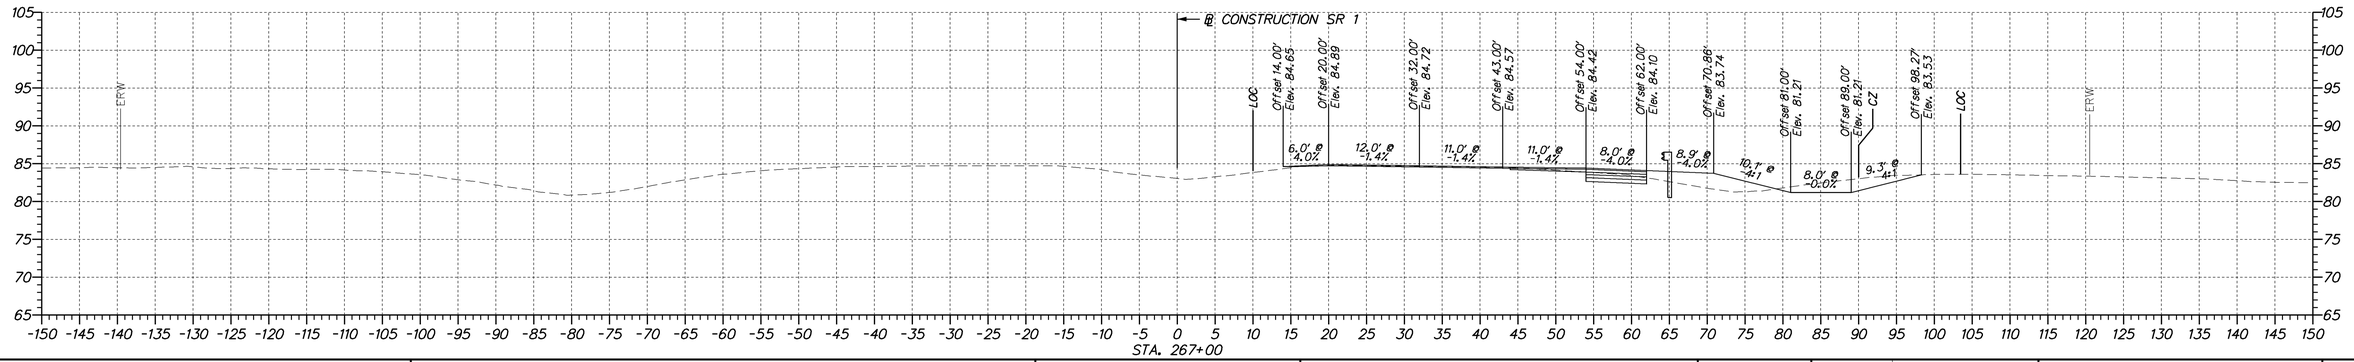

DELAWARE
DEPARTMENT OF TRANSPORTATION

ADDENDUMS / REVISIONS	

SCALE
0 10 20 30
FEET

SR 1 NORTHBOUND AUXILIARY LANE US 40 TO SR 273

CONTRACT	BRIDGE NO.	
T201511001	DESIGNED BY: MCK	
COUNTY	CHECKED BY: ZJS	
NEW CASTLE		

CROSS SECTIONS

SHEET NO.
16
TOTAL SHTS.
67

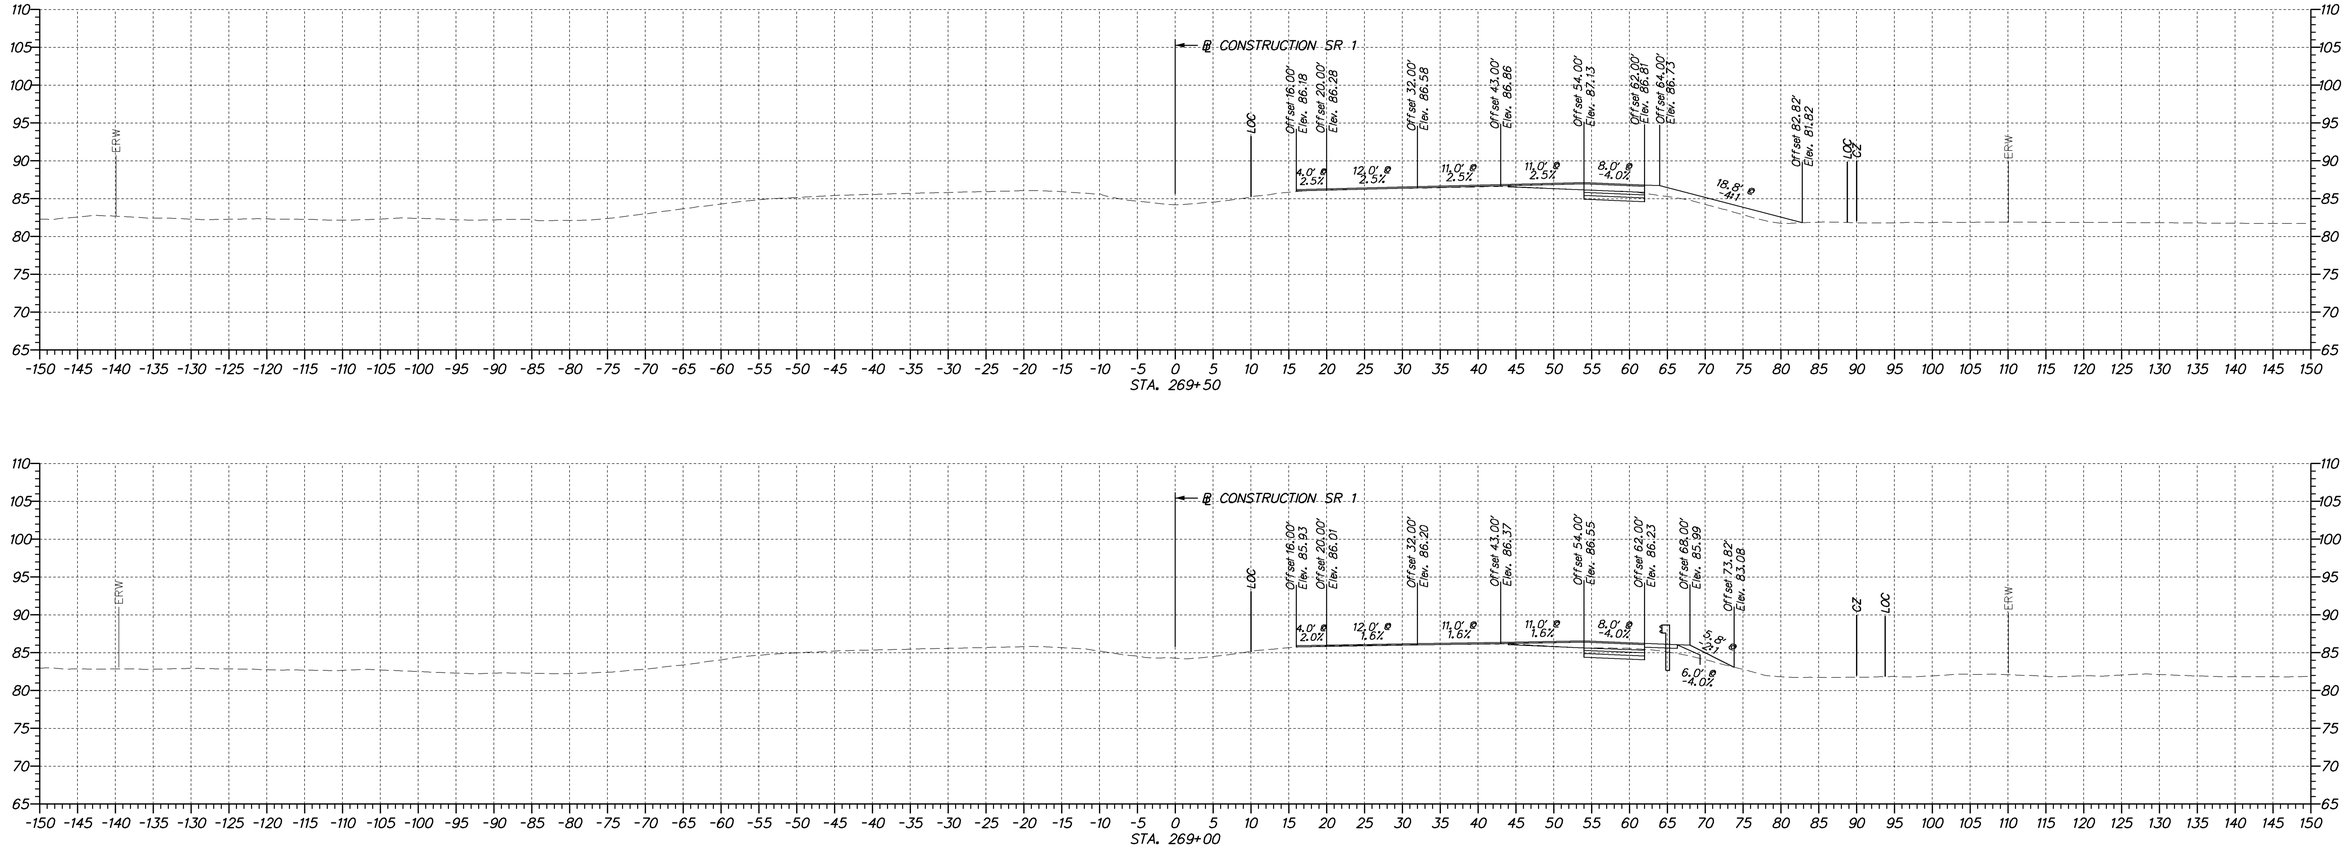

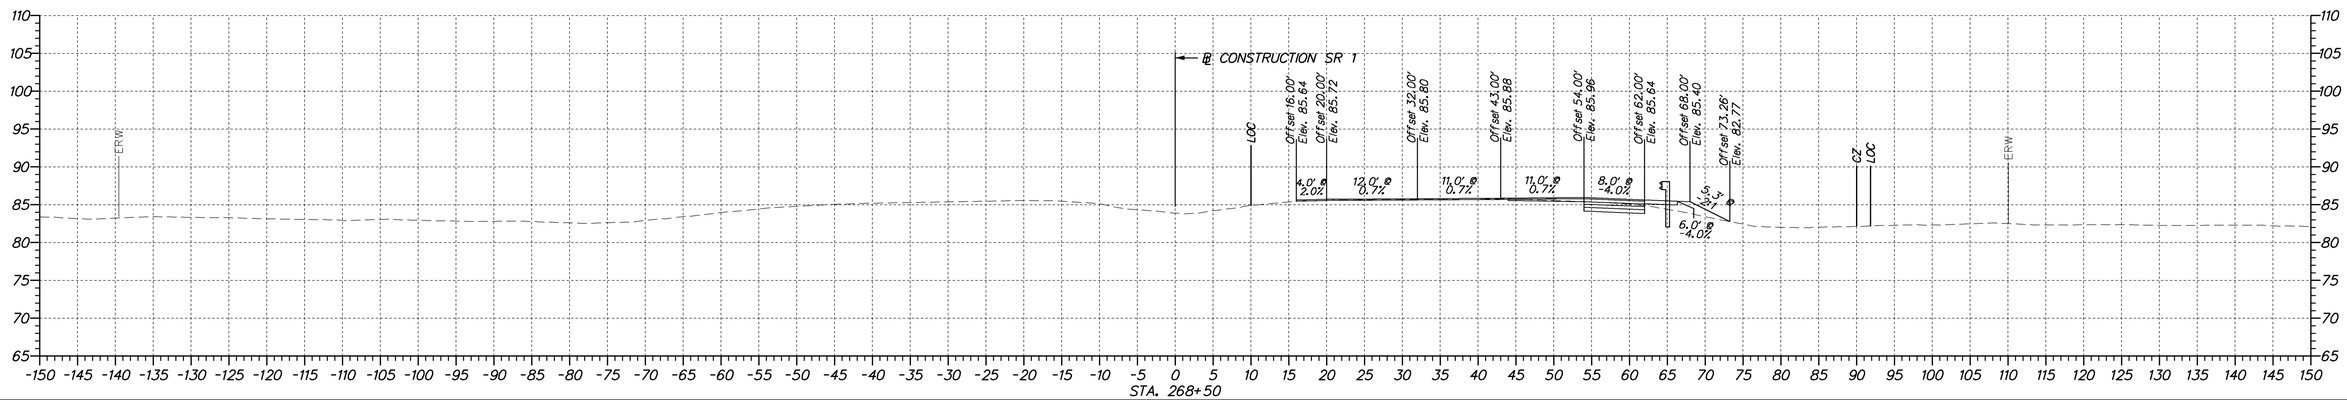

DELAWARE DEPARTMENT OF TRANSPORTATION	ADDENDUMS / REVISIONS	SCALE 0 10 20 30 FEET	**SR 1 NORTHBOUND AUXILIARY LANE US 40 TO SR 273**	CONTRACT T201511001	BRIDGE NO.	**CROSS SECTIONS**	SHEET NO. 17
				COUNTY NEW CASTLE	DESIGNED BY: MCK		TOTAL SHTS. 67
					CHECKED BY: ZJS		

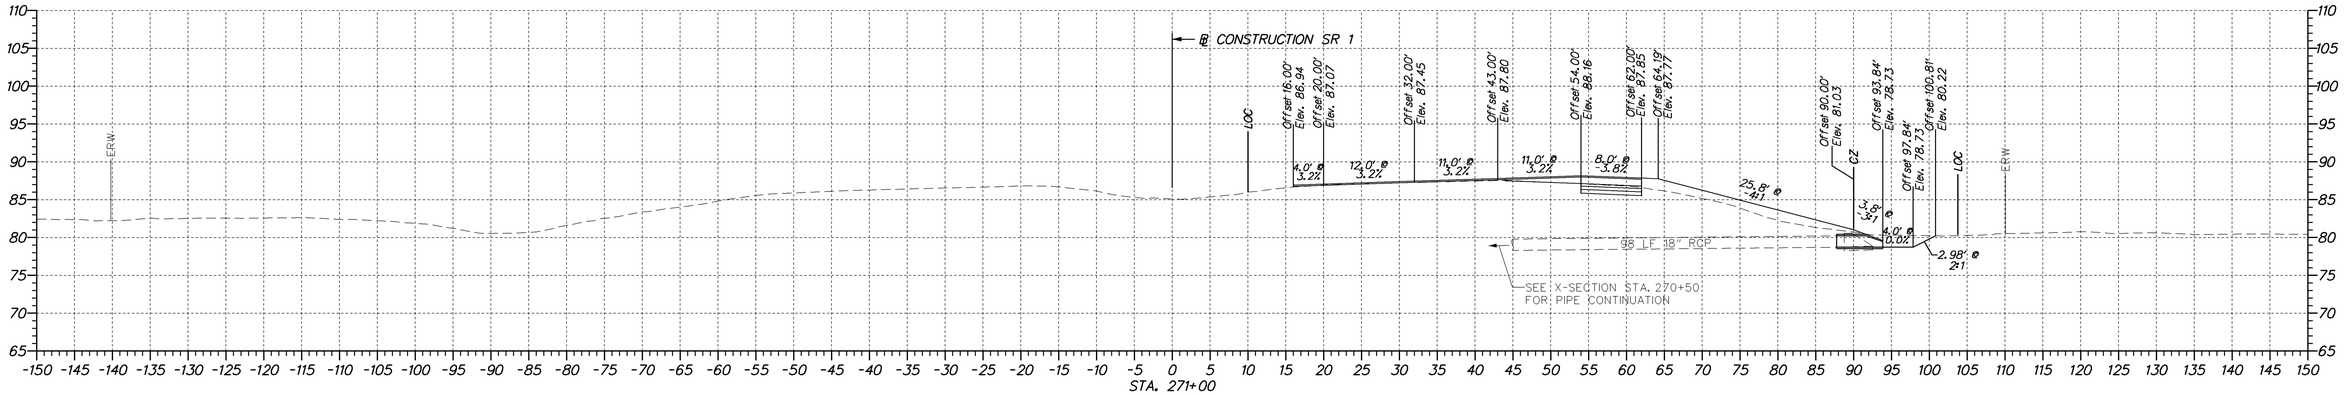

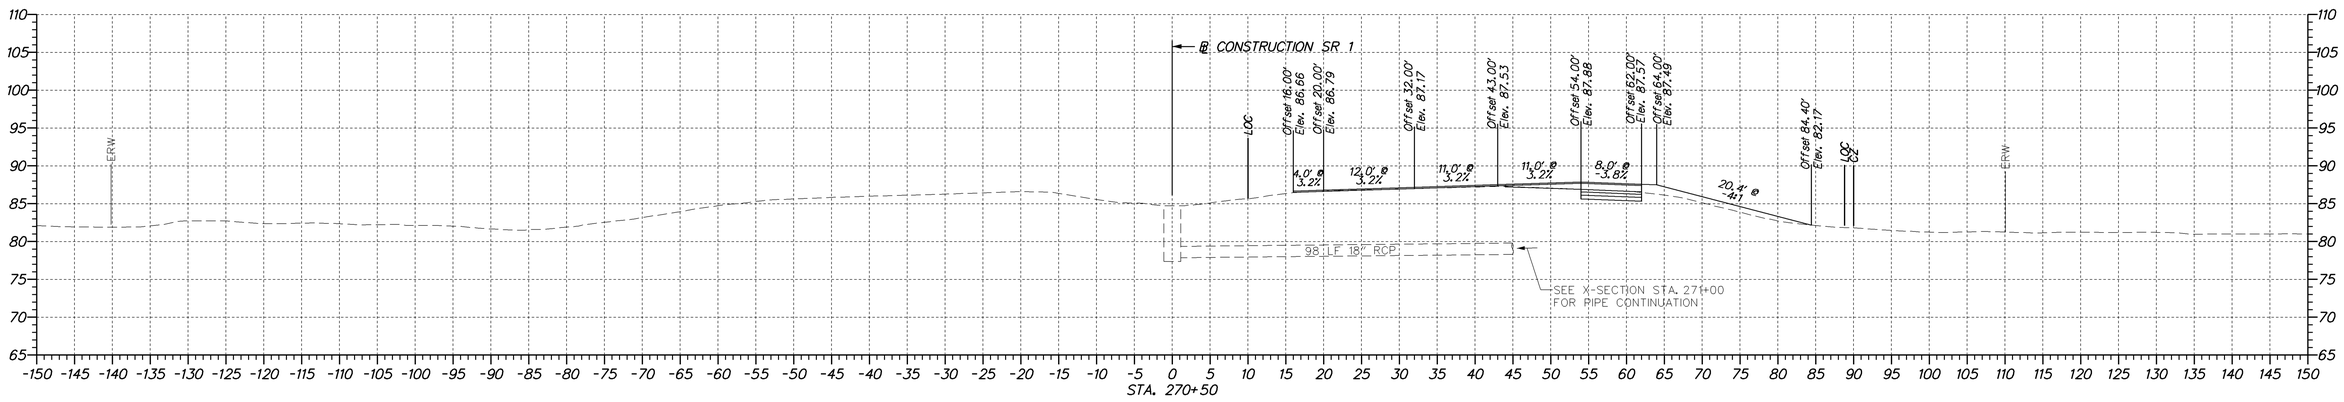

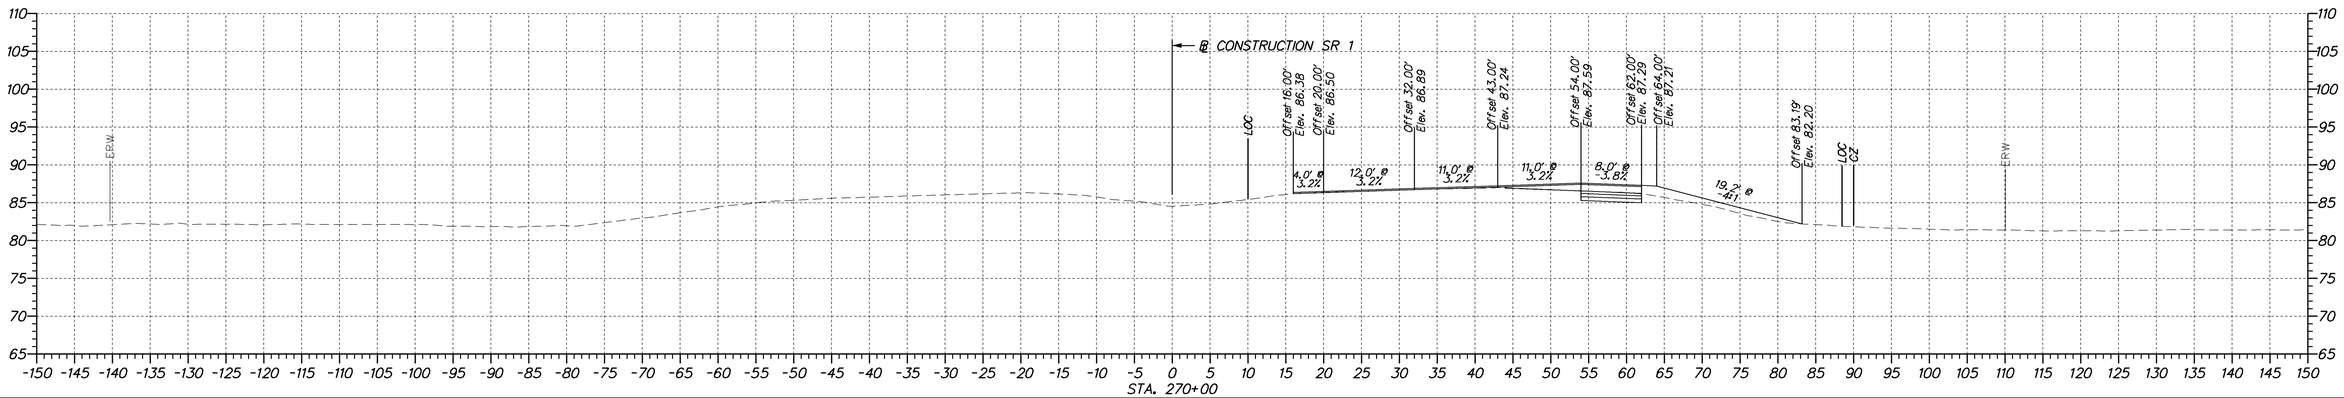

DELAWARE DEPARTMENT OF TRANSPORTATION

ADDENDUMS / REVISIONS

SCALE 0 10 20 30 FEET

SR 1 NORTHBOUND AUXILIARY LANE US 40 TO SR 273

CONTRACT	BRIDGE NO.	
T201511001	DESIGNED BY: MCK	CROSS SECTIONS
COUNTY	CHECKED BY: ZJS	
NEW CASTLE		

SHEET NO.
18
TOTAL SHTS.
67

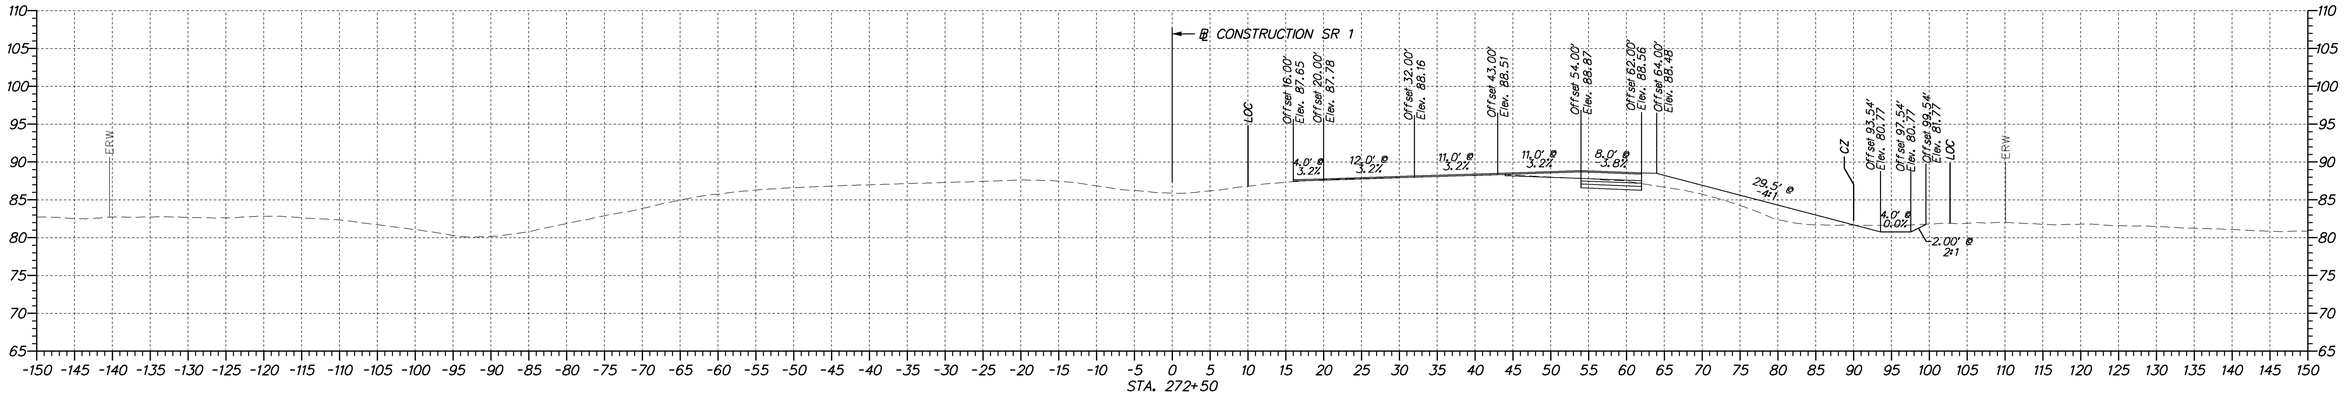

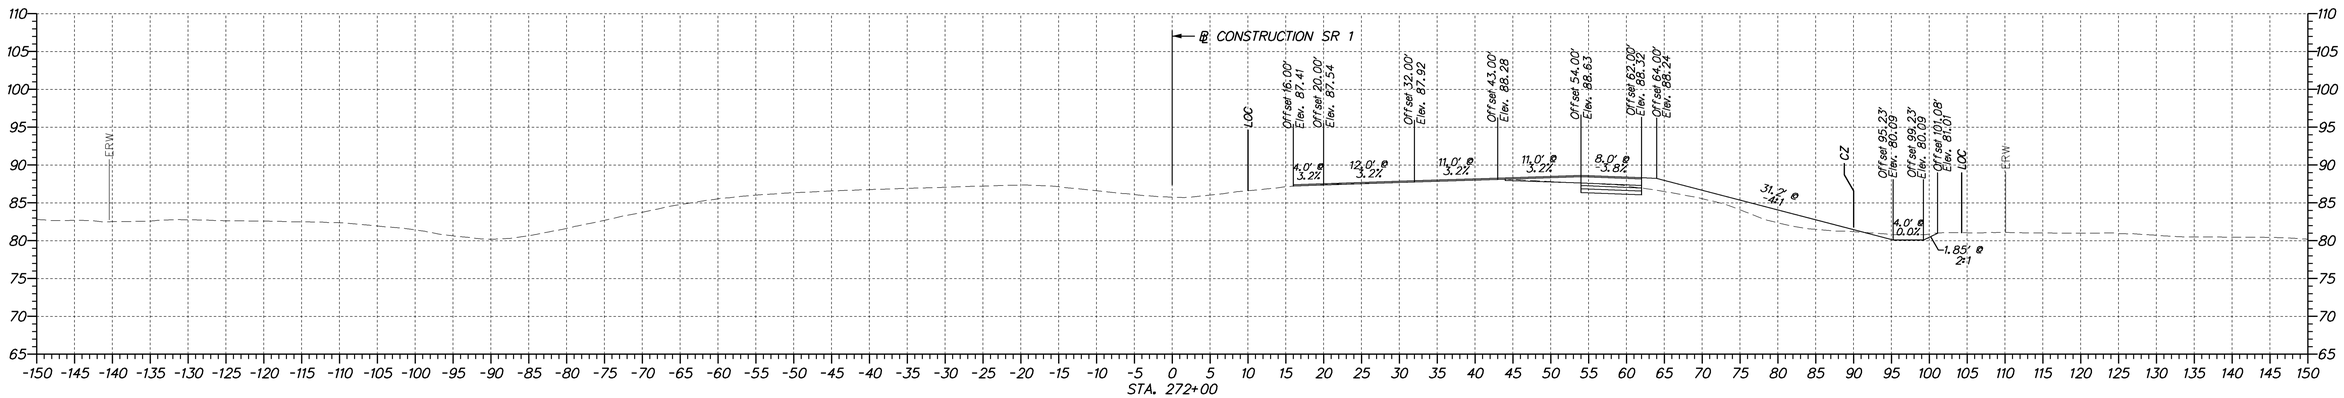

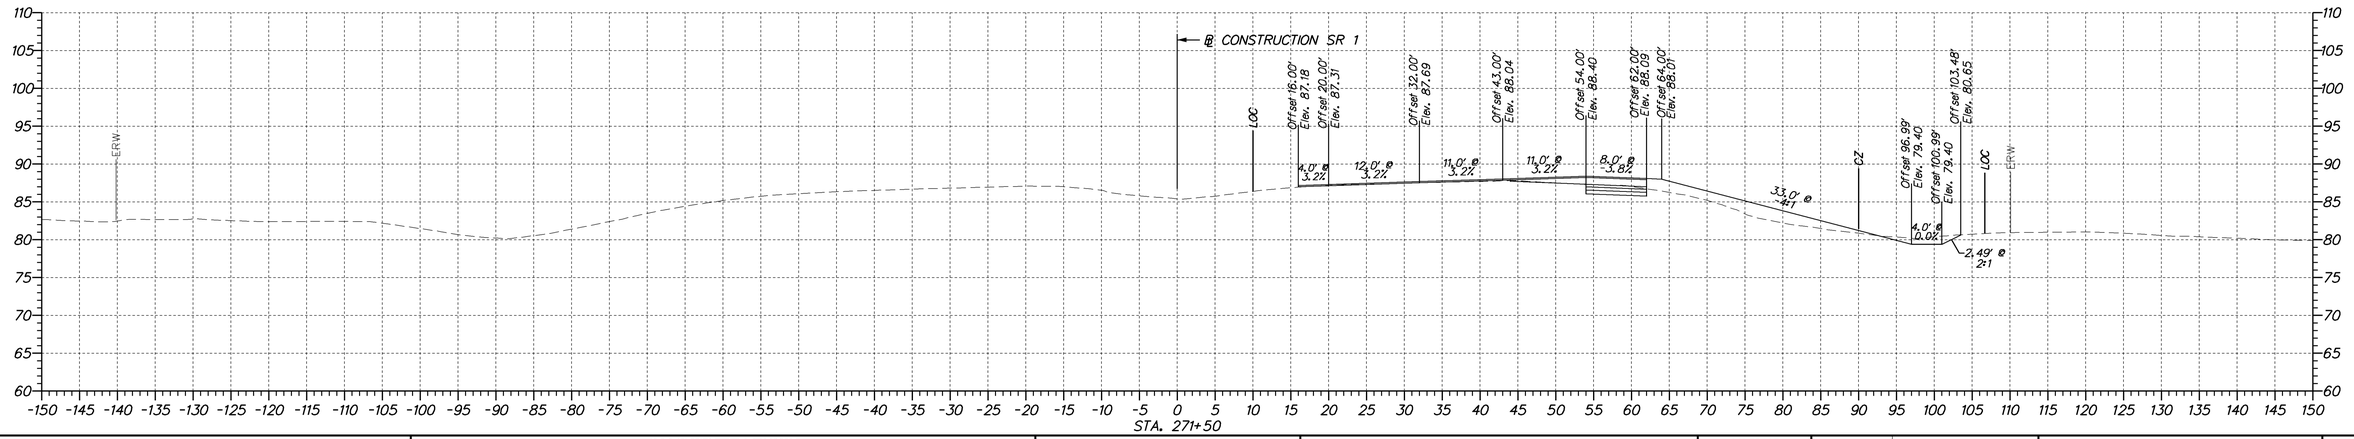

DELAWARE DEPARTMENT OF TRANSPORTATION	ADDENDUMS / REVISIONS	SCALE 0 10 20 30 FEET	**SR 1 NORTHBOUND AUXILIARY LANE US 40 TO SR 273**	CONTRACT T201511001	BRIDGE NO.	**CROSS SECTIONS**	SHEET NO. 19
				COUNTY NEW CASTLE	DESIGNED BY: MCK		TOTAL SHTS. 67
					CHECKED BY: ZJS		

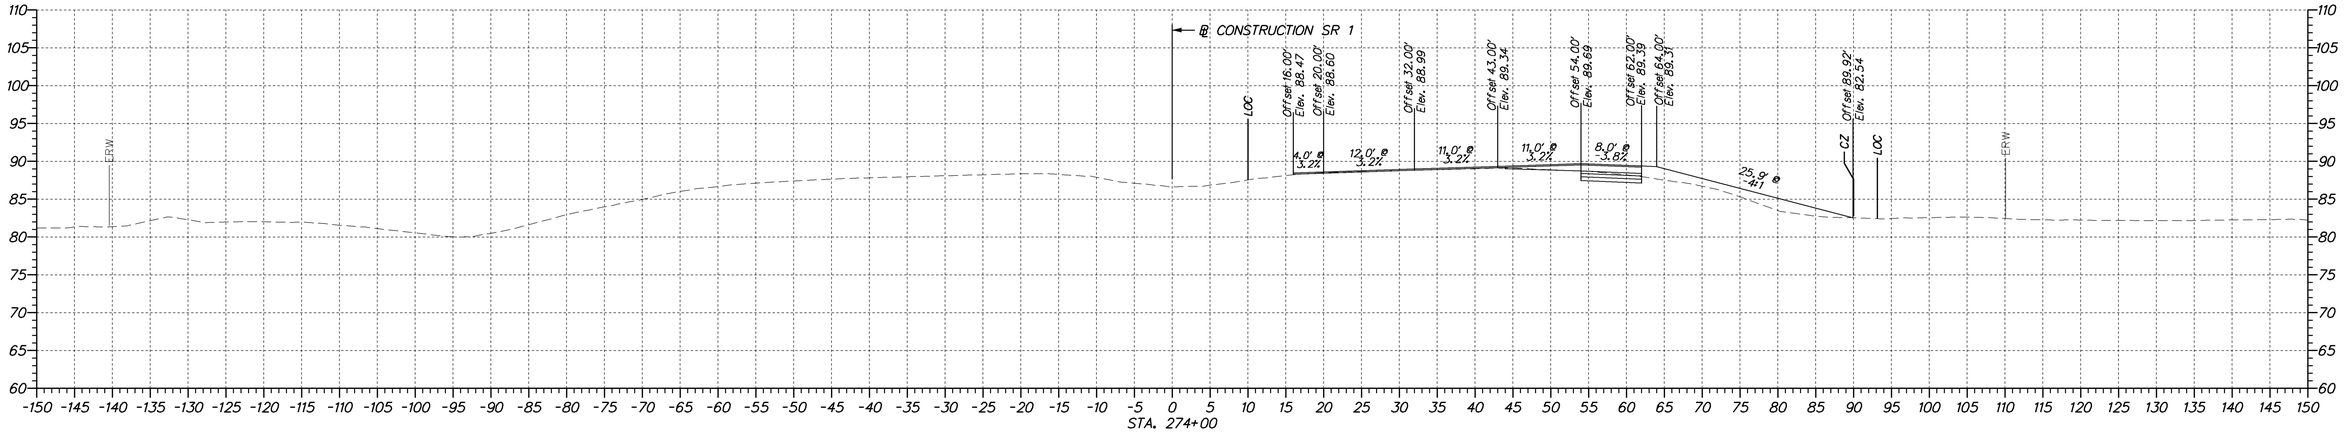

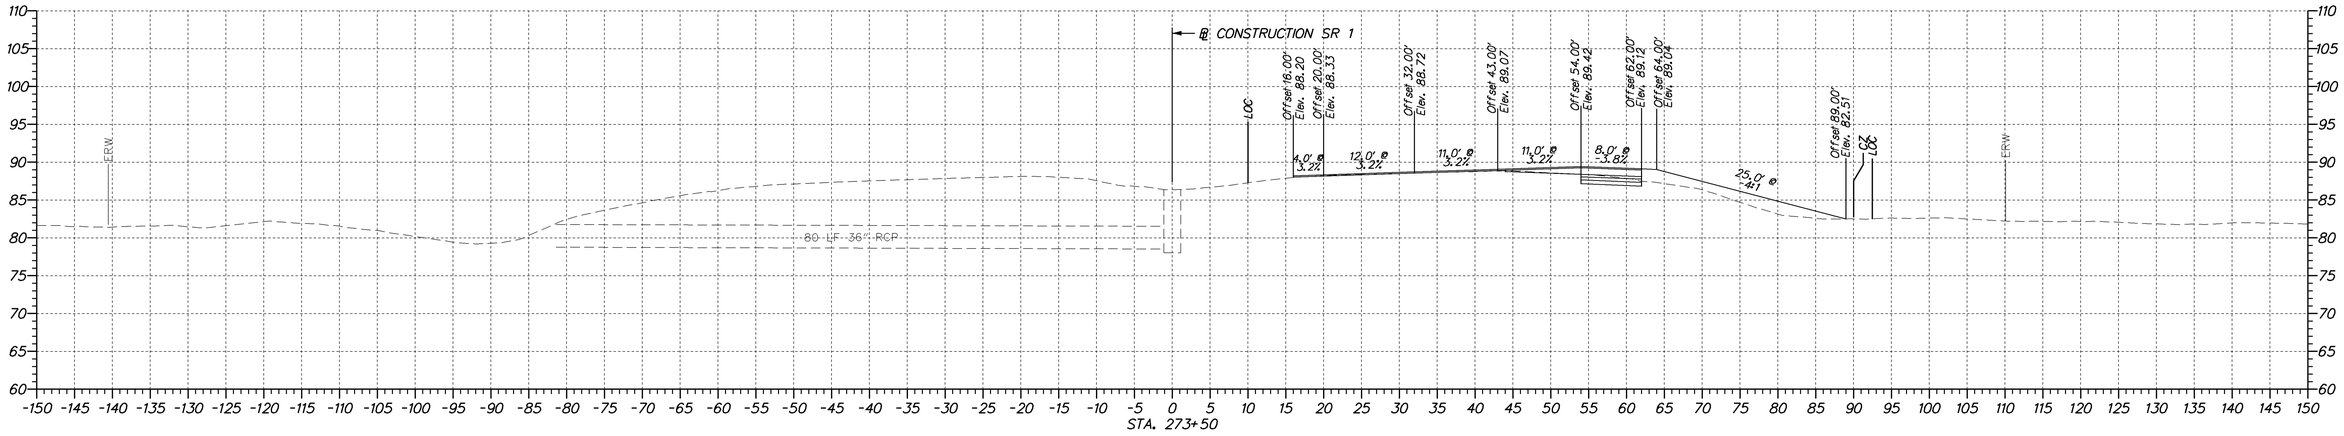

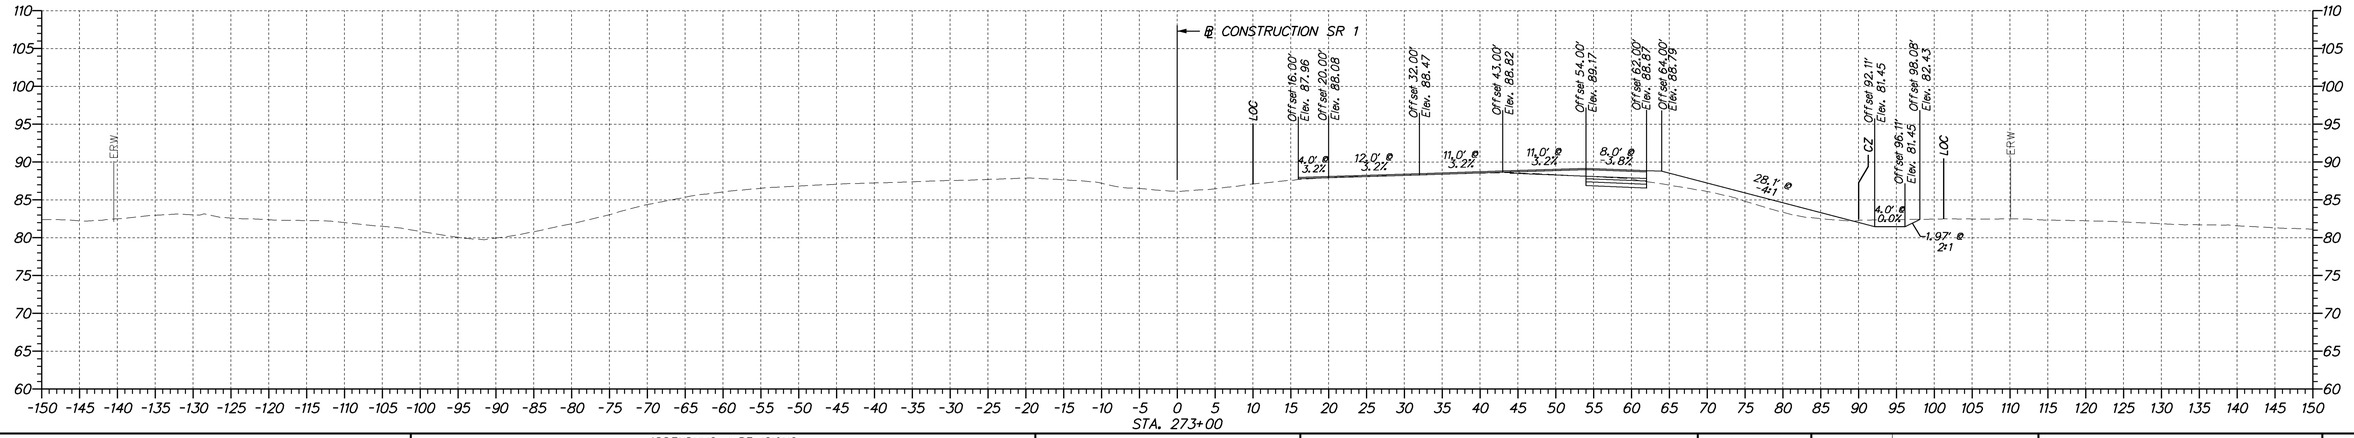

DELAWARE DEPARTMENT OF TRANSPORTATION

ADDENDUMS / REVISIONS	

SCALE
0 10 20 30
FEET

SR 1 NORTHBOUND AUXILIARY LANE US 40 TO SR 273

CONTRACT	BRIDGE NO.	
T201511001	DESIGNED BY: MCK	CROSS SECTIONS
COUNTY	CHECKED BY: ZJS	
NEW CASTLE		

SHEET NO.
20
TOTAL SHTS.
67

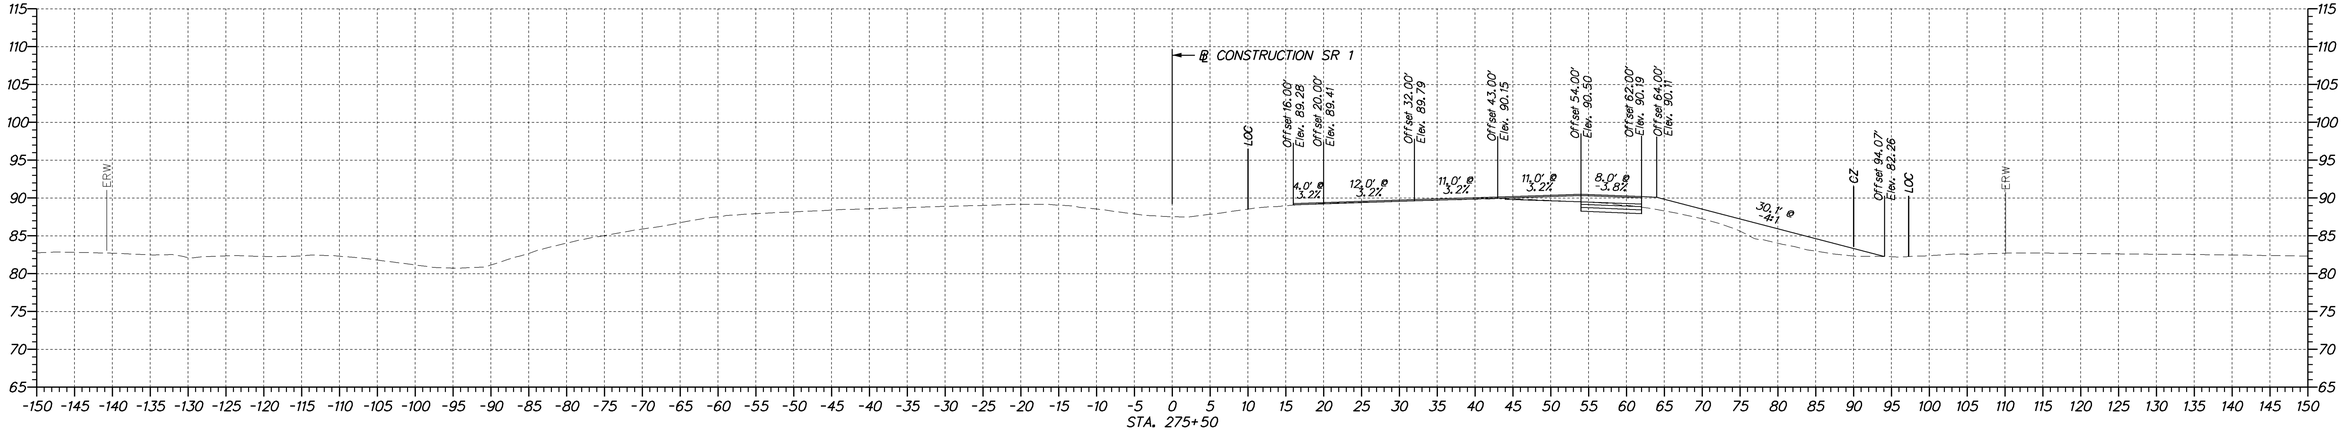

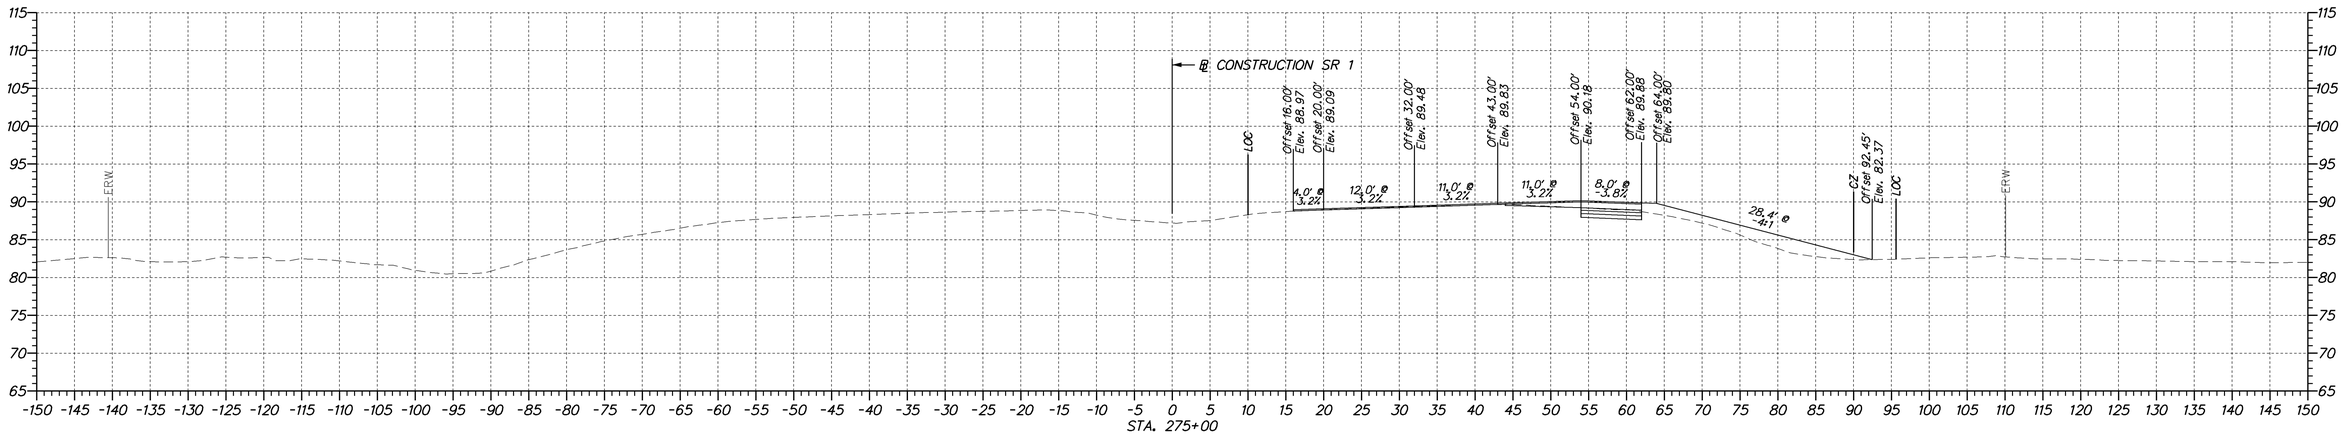

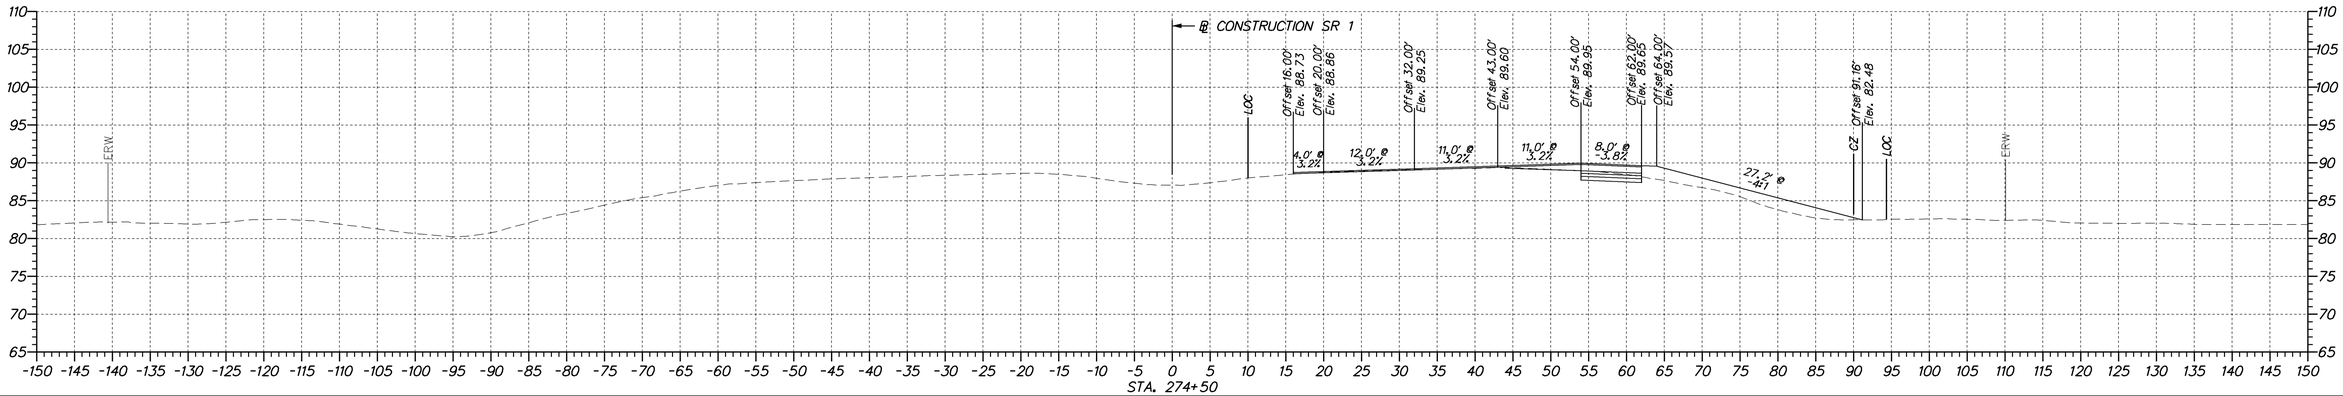

DELAWARE DEPARTMENT OF TRANSPORTATION	ADDENDUMS / REVISIONS	SCALE 0 10 20 30 FEET	**SR 1 NORTHBOUND AUXILIARY LANE US 40 TO SR 273**	CONTRACT T201511001	BRIDGE NO.	**CROSS SECTIONS**	SHEET NO. 21
				COUNTY NEW CASTLE	DESIGNED BY: MCK		TOTAL SHTS. 67
					CHECKED BY: ZJS		

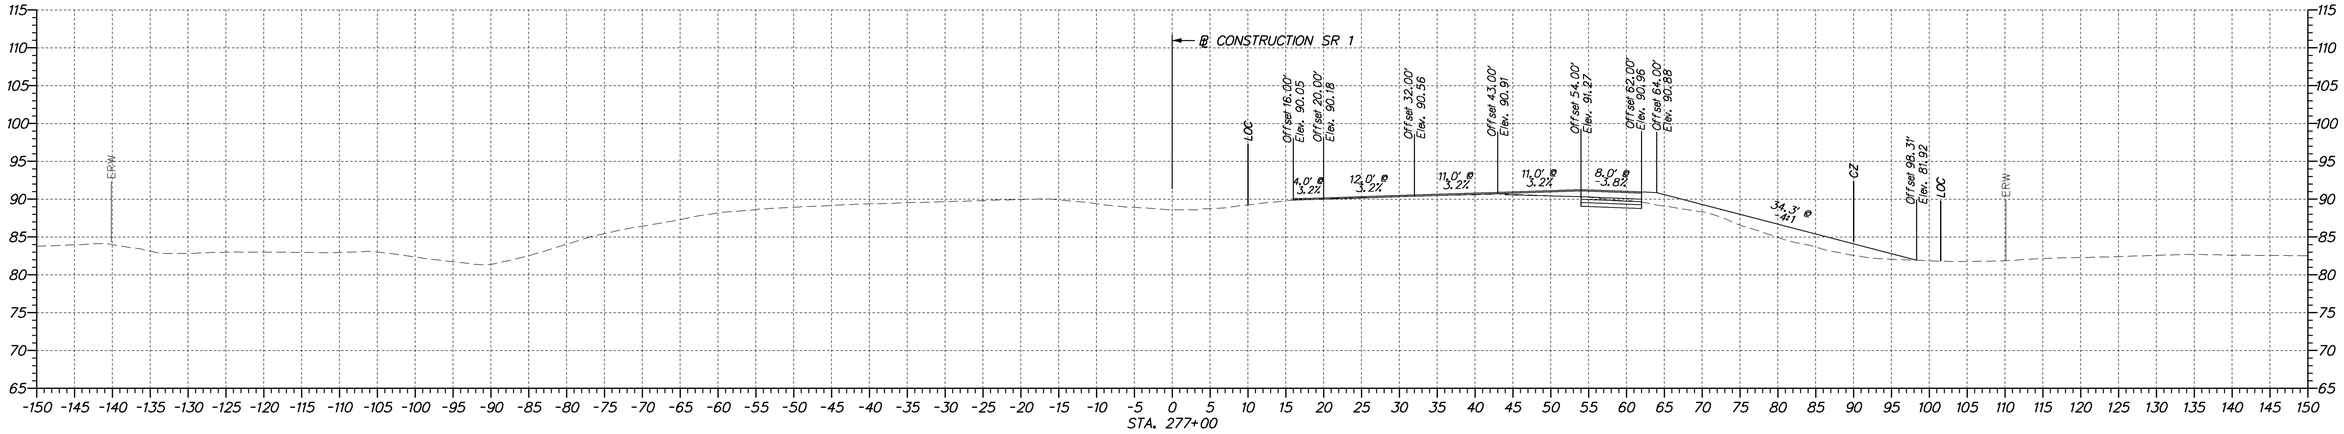

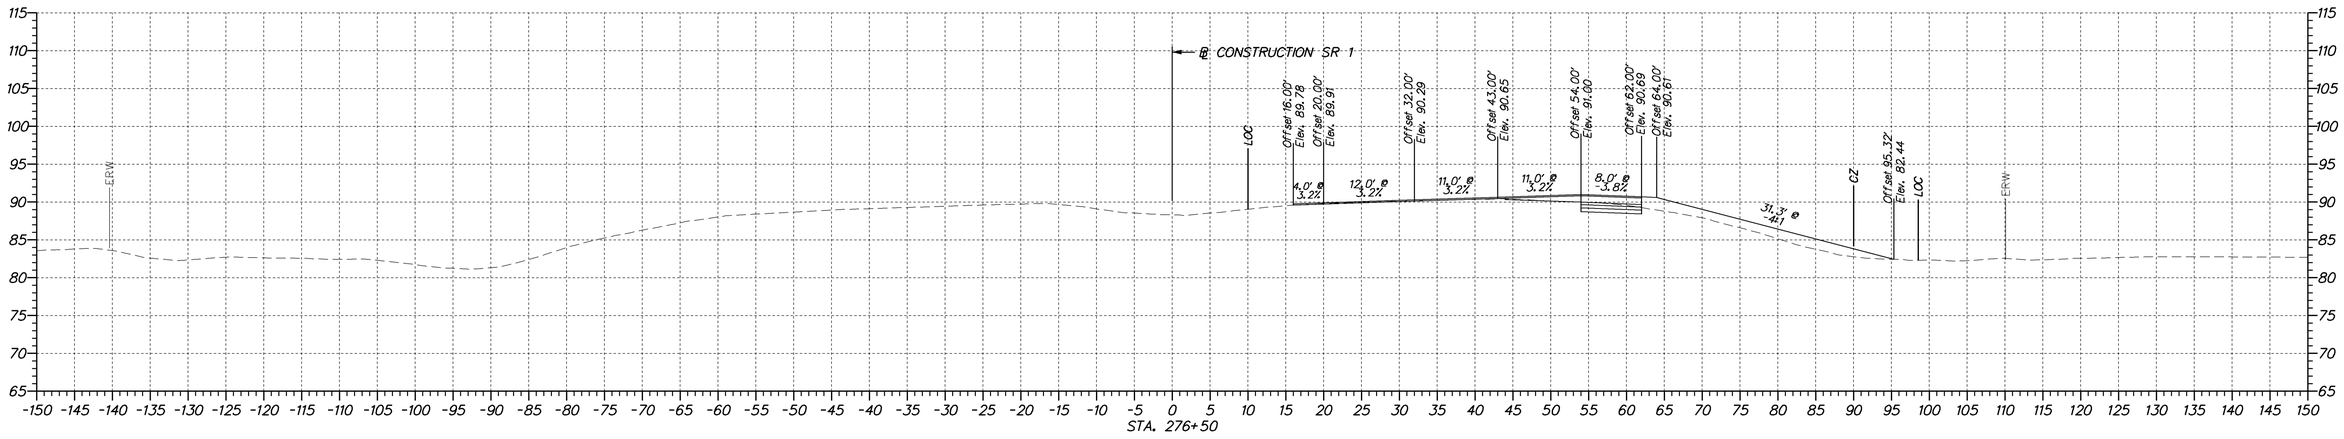

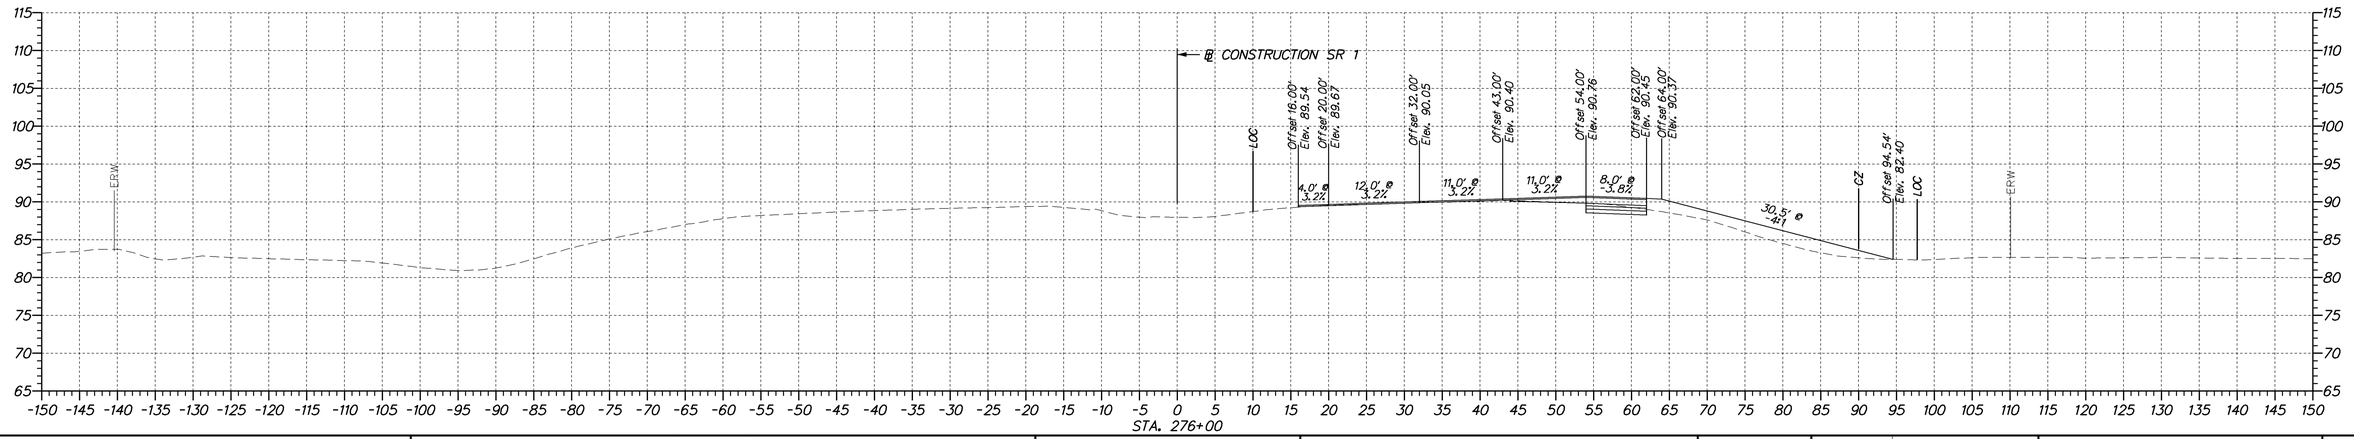

DELAWARE DEPARTMENT OF TRANSPORTATION

ADDENDUMS / REVISIONS

SCALE
0 10 20 30
FEET

SR 1 NORTHBOUND AUXILIARY LANE US 40 TO SR 273

CONTRACT	BRIDGE NO.	
T201511001	DESIGNED BY: MCK	
COUNTY	CHECKED BY: ZJS	
NEW CASTLE		

CROSS SECTIONS

SHEET NO.
22
TOTAL SHTS.
67

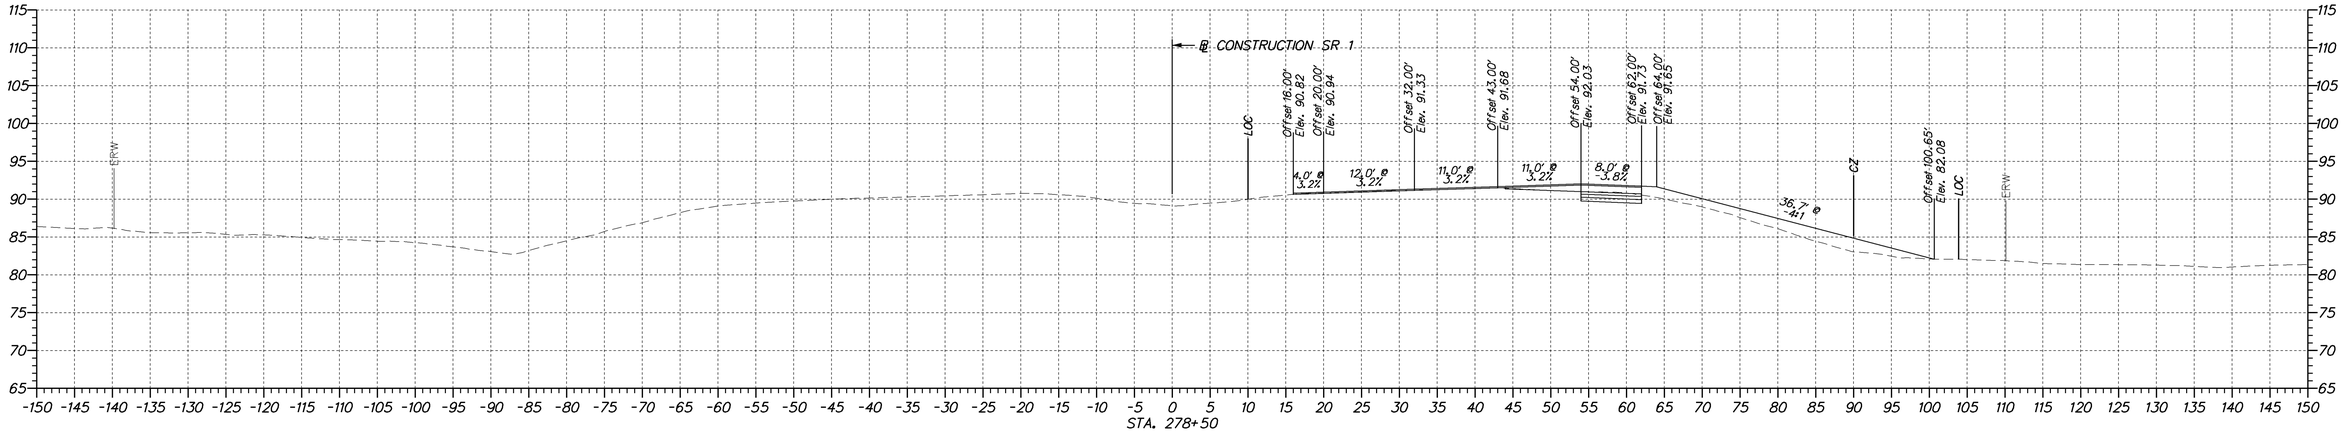

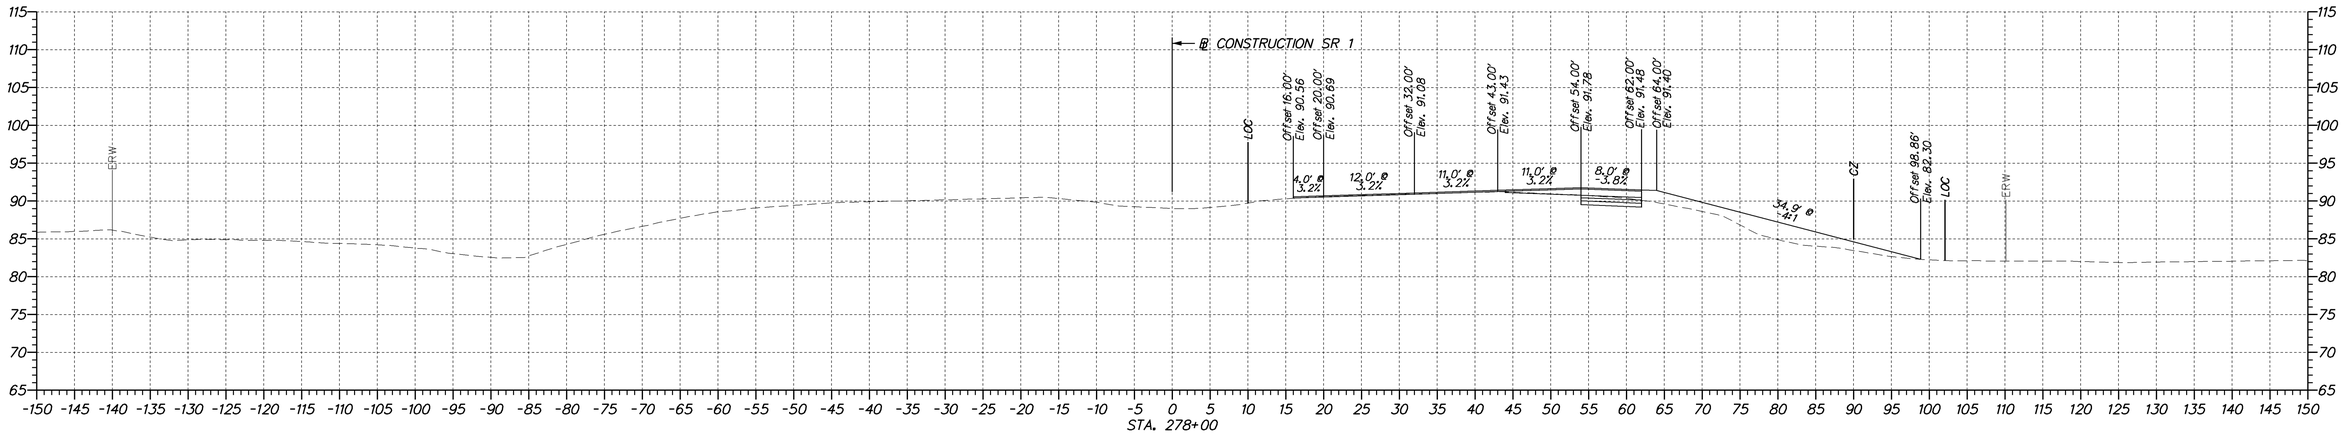

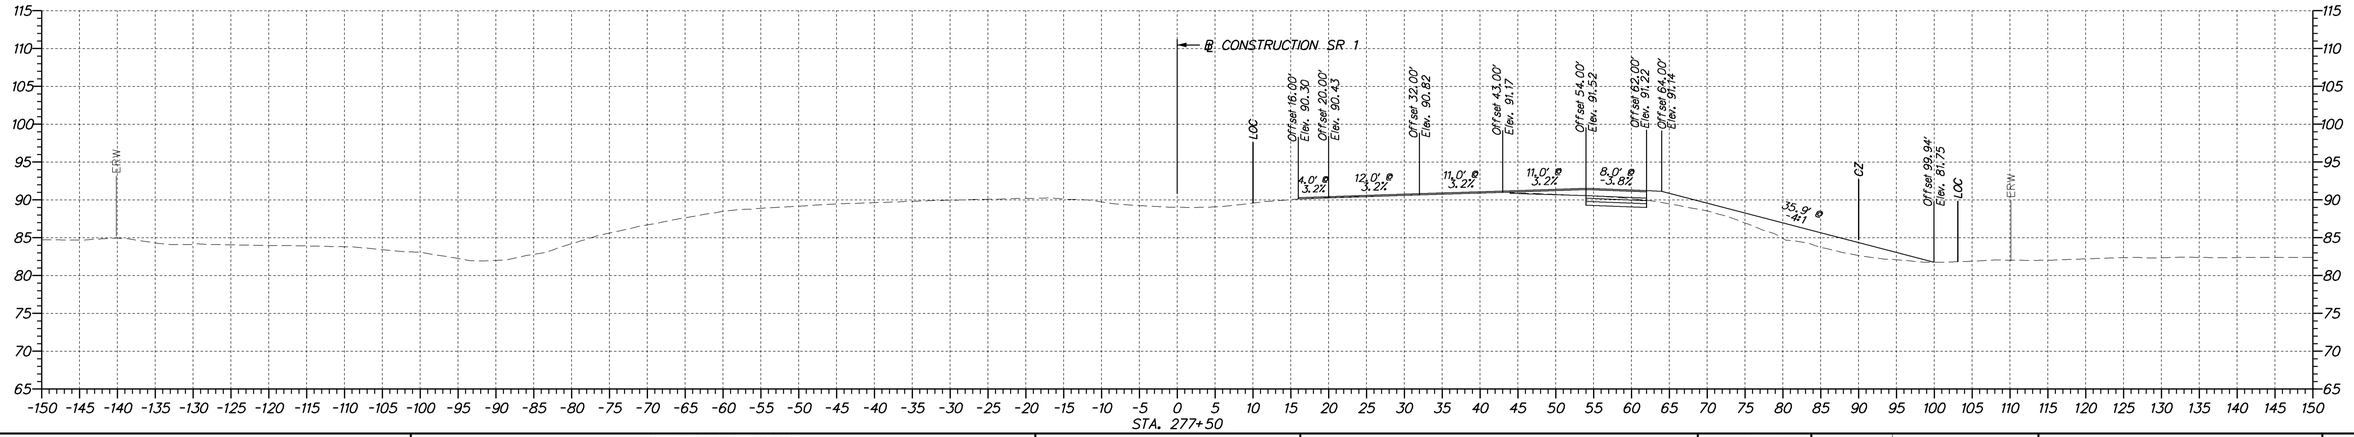

DELAWARE DEPARTMENT OF TRANSPORTATION	ADDENDUMS / REVISIONS	SCALE 0 10 20 30 FEET	**SR 1 NORTHBOUND AUXILIARY LANE US 40 TO SR 273**	CONTRACT T201511001 / COUNTY NEW CASTLE	BRIDGE NO. / DESIGNED BY: MCK / CHECKED BY: ZJS	**CROSS SECTIONS**	SHEET NO. 23 / TOTAL SHTS. 67

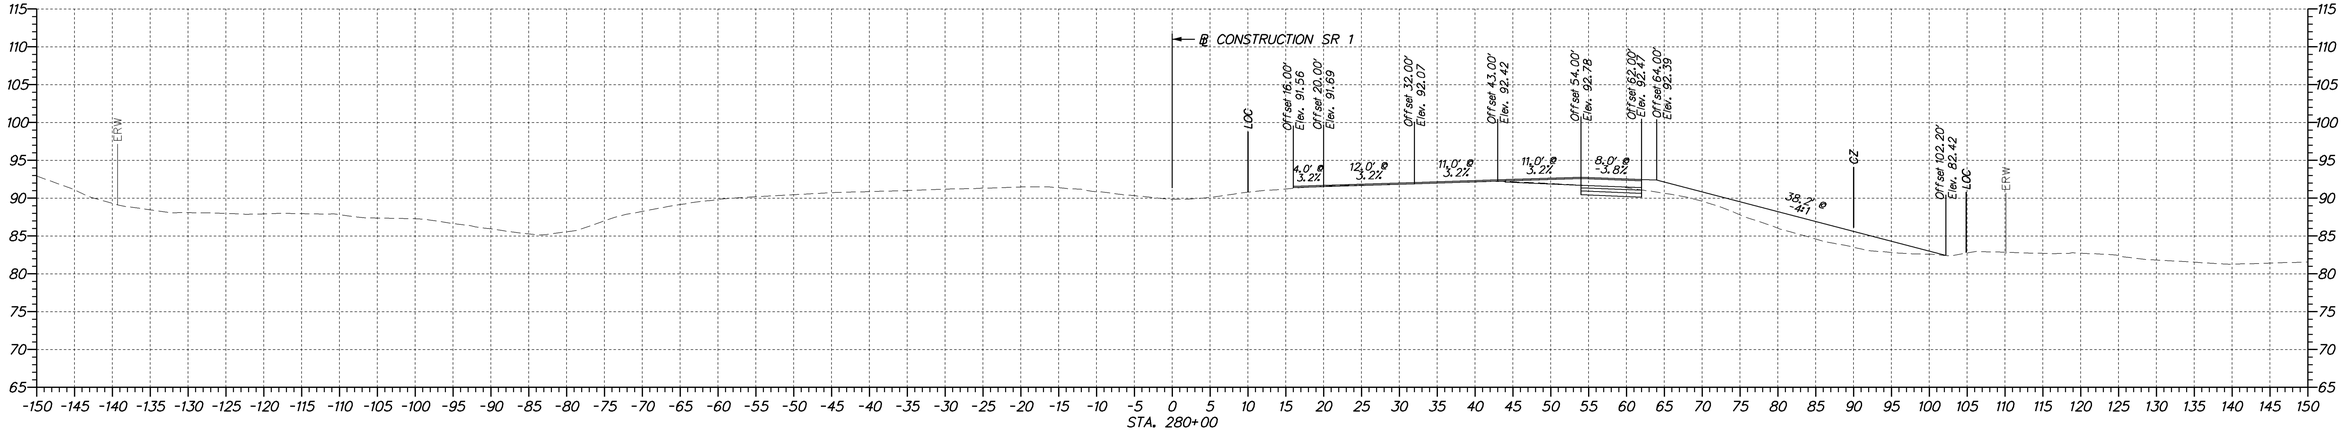

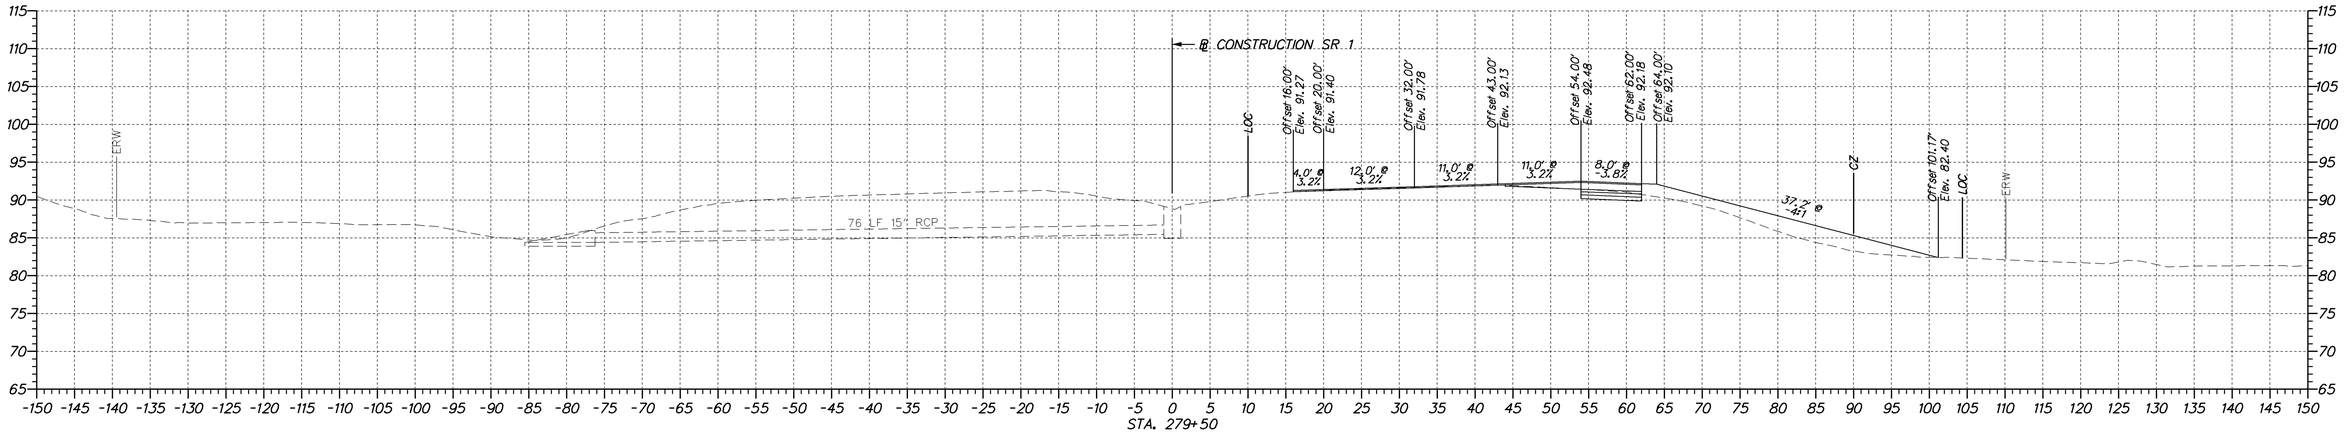

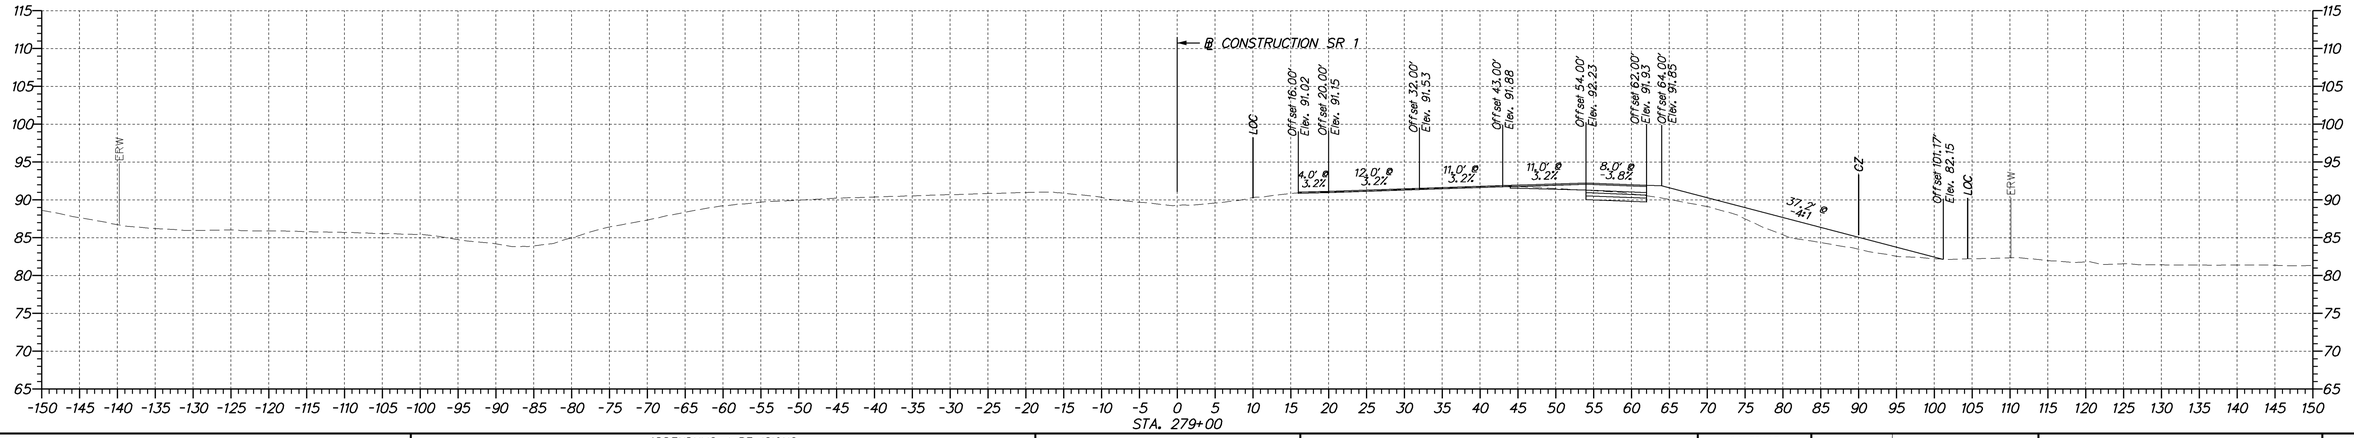

DELAWARE
DEPARTMENT OF TRANSPORTATION

ADDENDUMS / REVISIONS

SCALE
0 10 20 30
FEET

SR 1 NORTHBOUND AUXILIARY LANE US 40 TO SR 273

CONTRACT	BRIDGE NO.	
T201511001	DESIGNED BY: MCK	
COUNTY	CHECKED BY: ZJS	
NEW CASTLE		

CROSS SECTIONS

SHEET NO.
24
TOTAL SHTS.
67

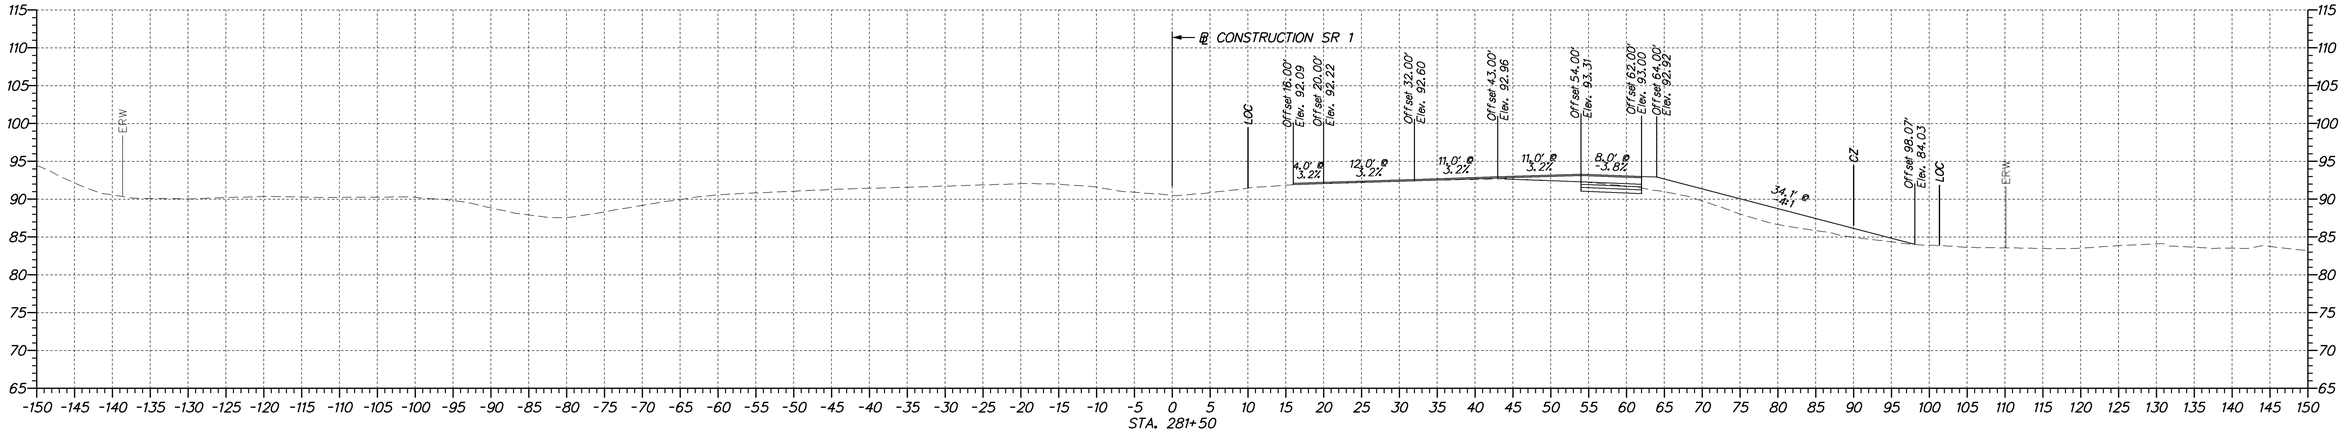

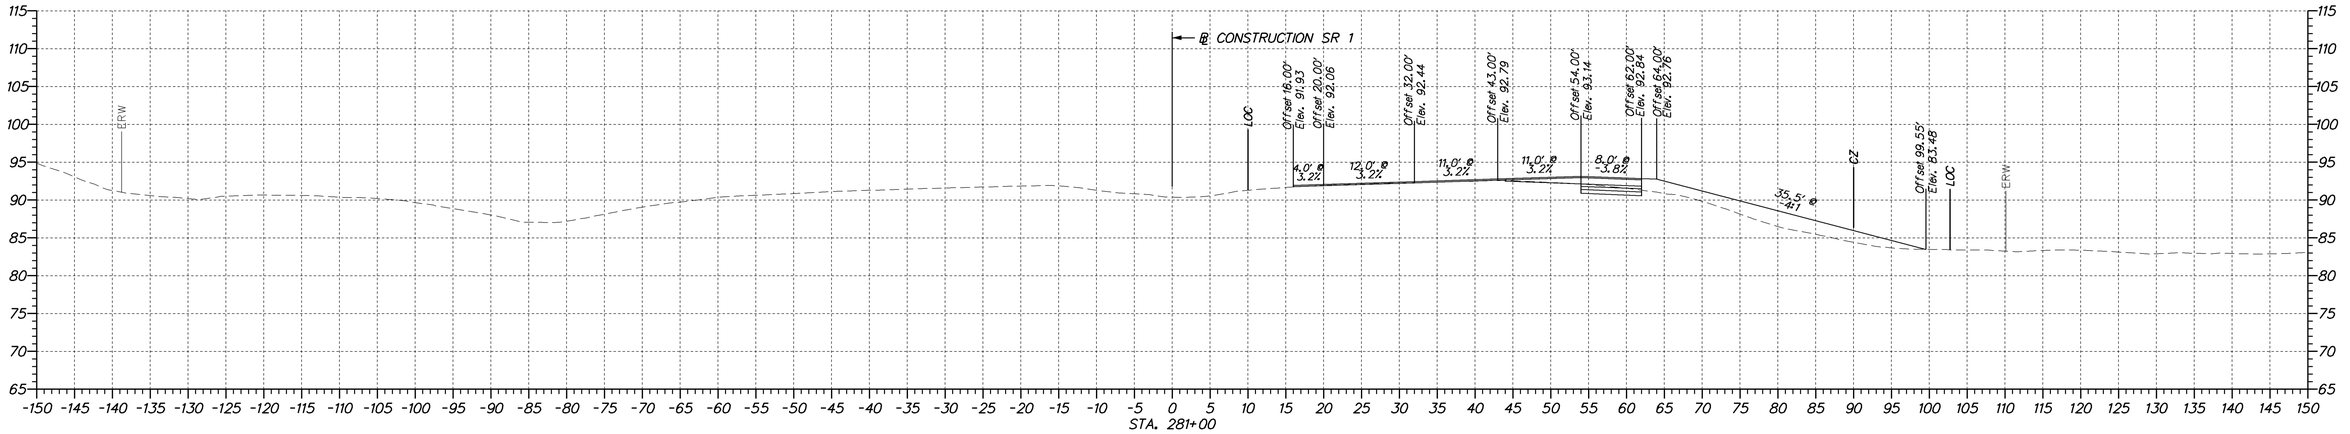

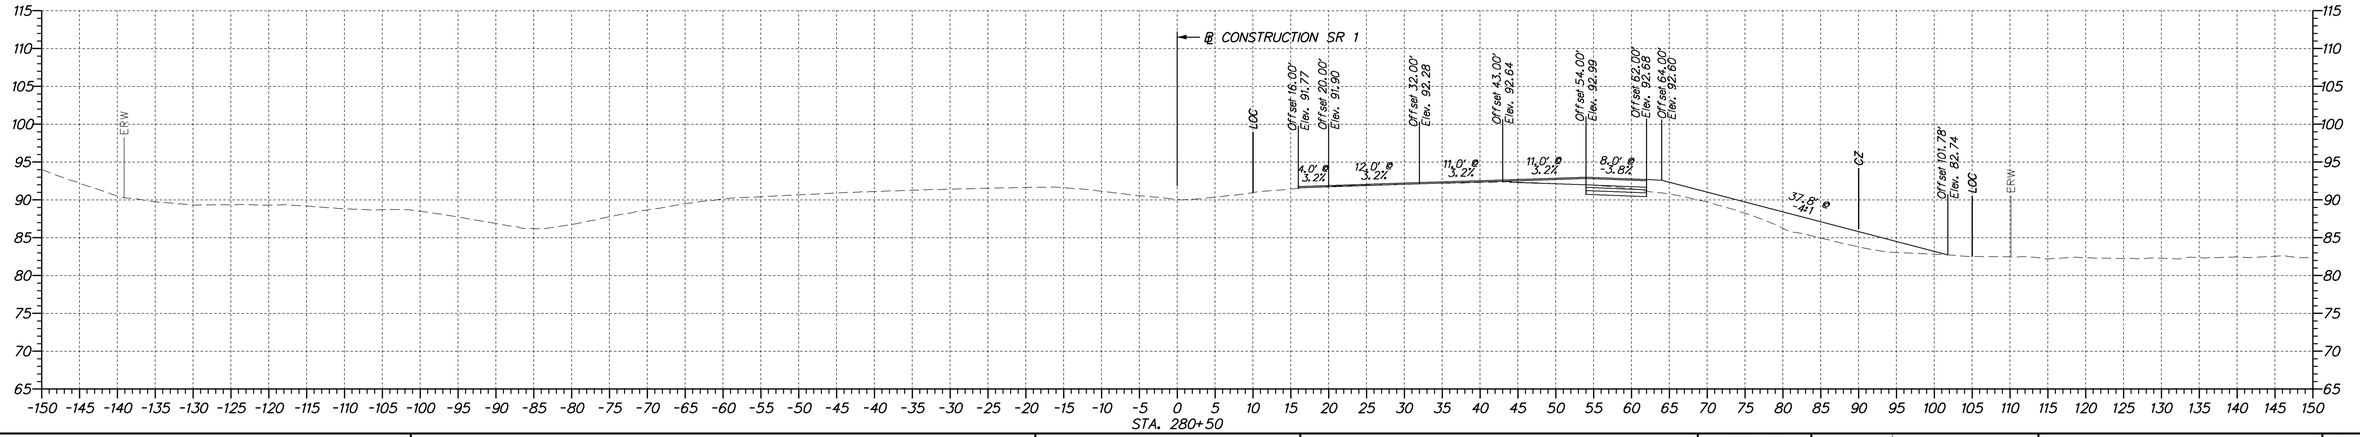

DELAWARE
DEPARTMENT OF TRANSPORTATION

ADDENDUMS / REVISIONS

SCALE
0 10 20 30
FEET

SR 1 NORTHBOUND AUXILIARY LANE US 40 TO SR 273

CONTRACT	BRIDGE NO.	
T201511001	DESIGNED BY: MCK	
COUNTY		
NEW CASTLE	CHECKED BY: ZJS	

CROSS SECTIONS

SHEET NO.
25
TOTAL SHTS.
67

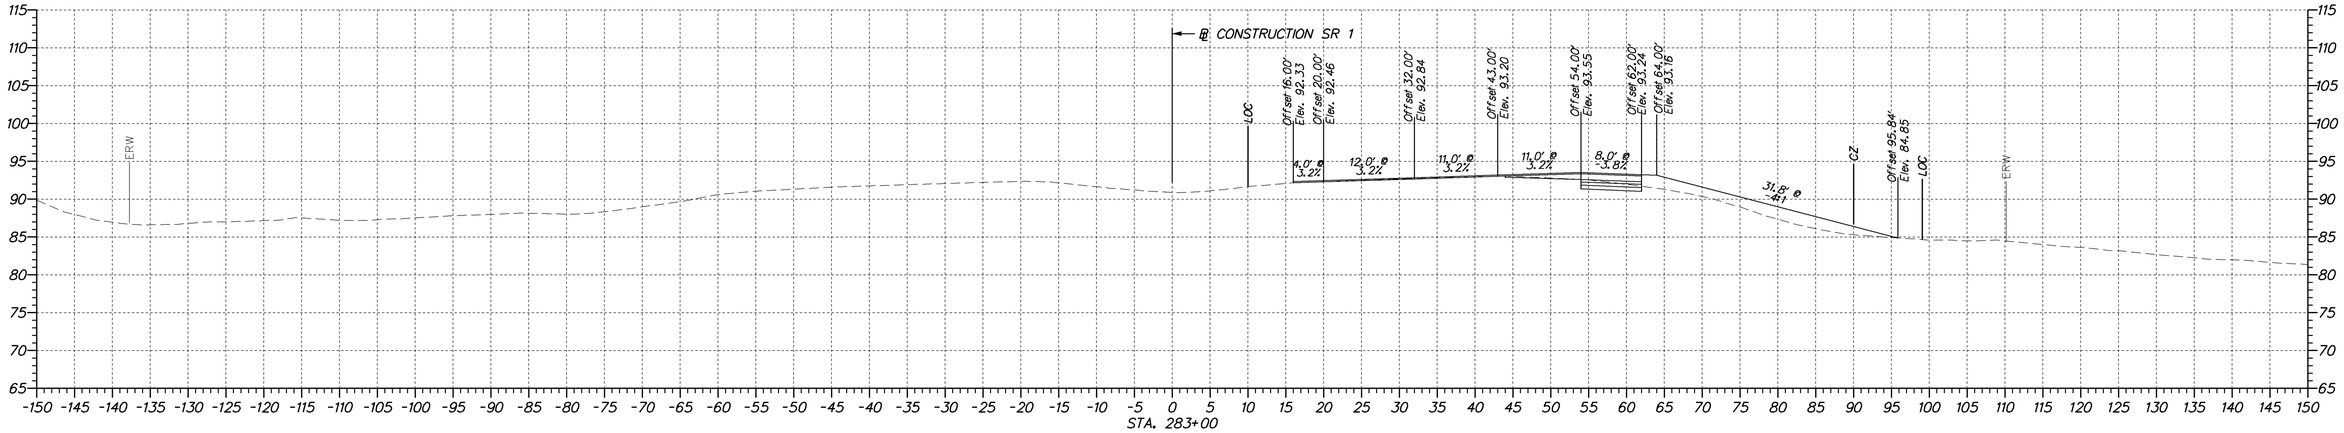

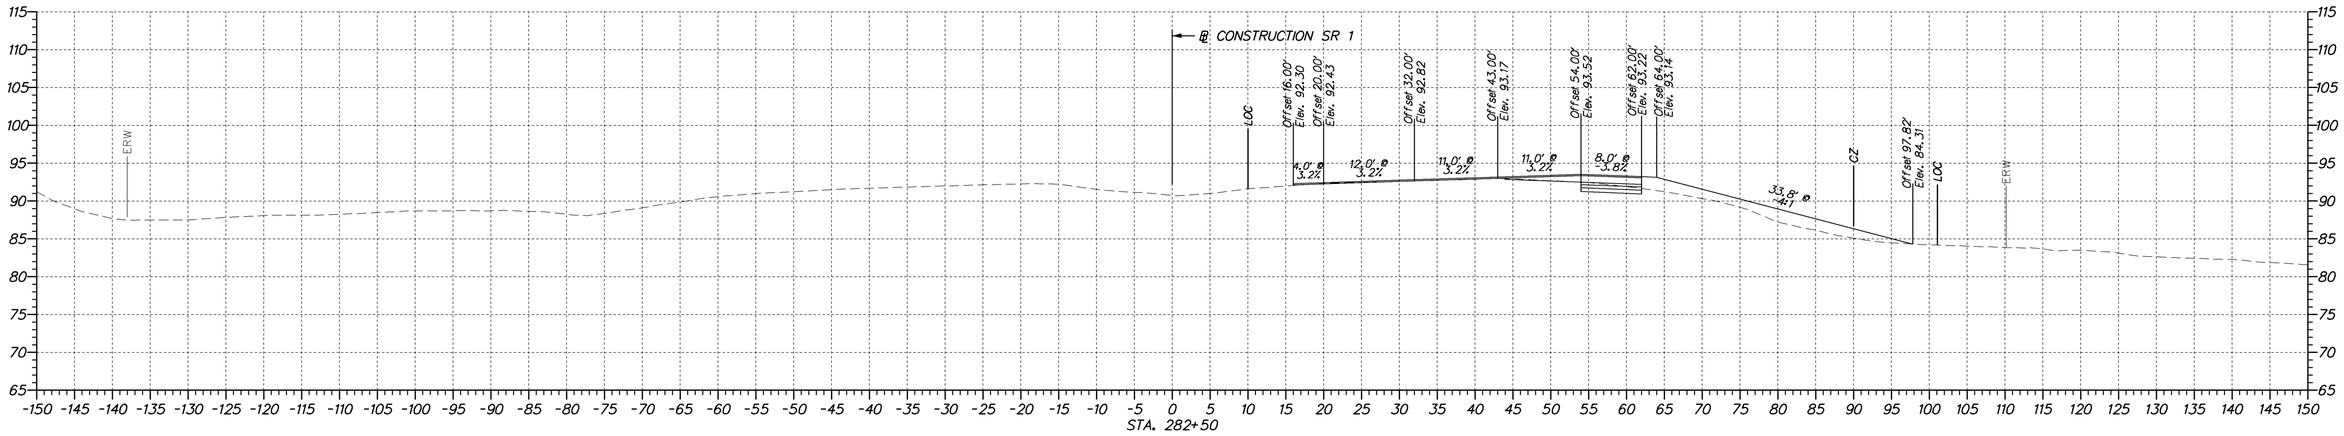

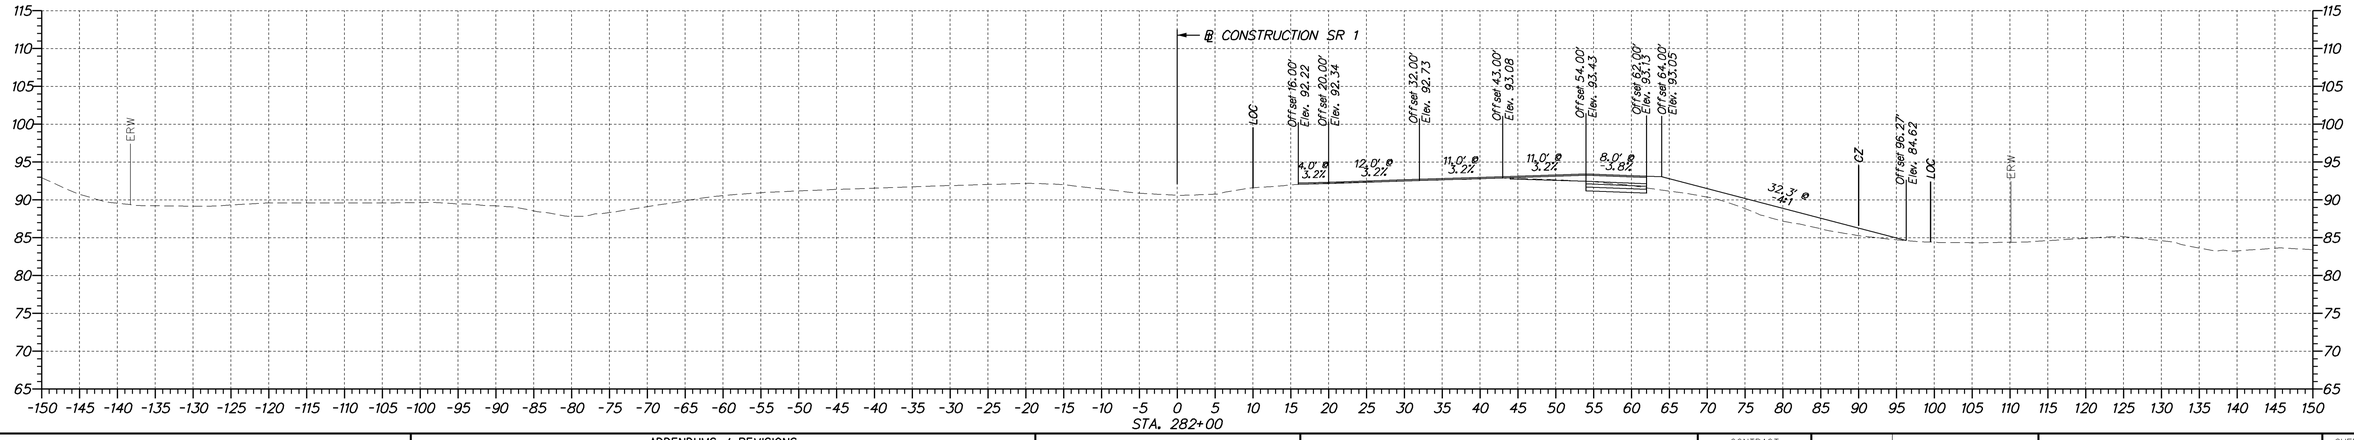

DELAWARE
DEPARTMENT OF TRANSPORTATION

ADDENDUMS / REVISIONS

SCALE
0 10 20 30
FEET

SR 1 NORTHBOUND AUXILIARY LANE US 40 TO SR 273

CONTRACT	BRIDGE NO.	
T201511001	DESIGNED BY: MCK	
COUNTY	CHECKED BY: ZJS	
NEW CASTLE		

CROSS SECTIONS

SHEET NO.
26
TOTAL SHTS.
67

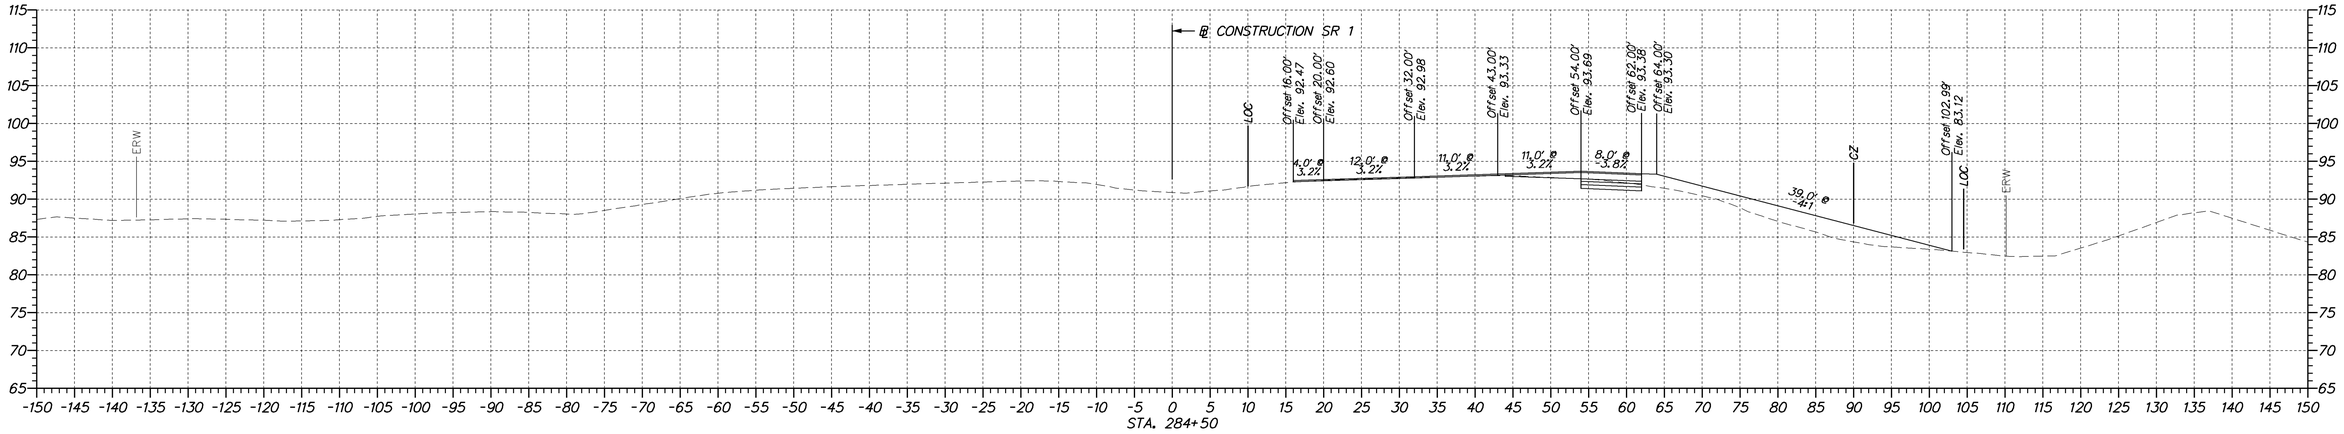

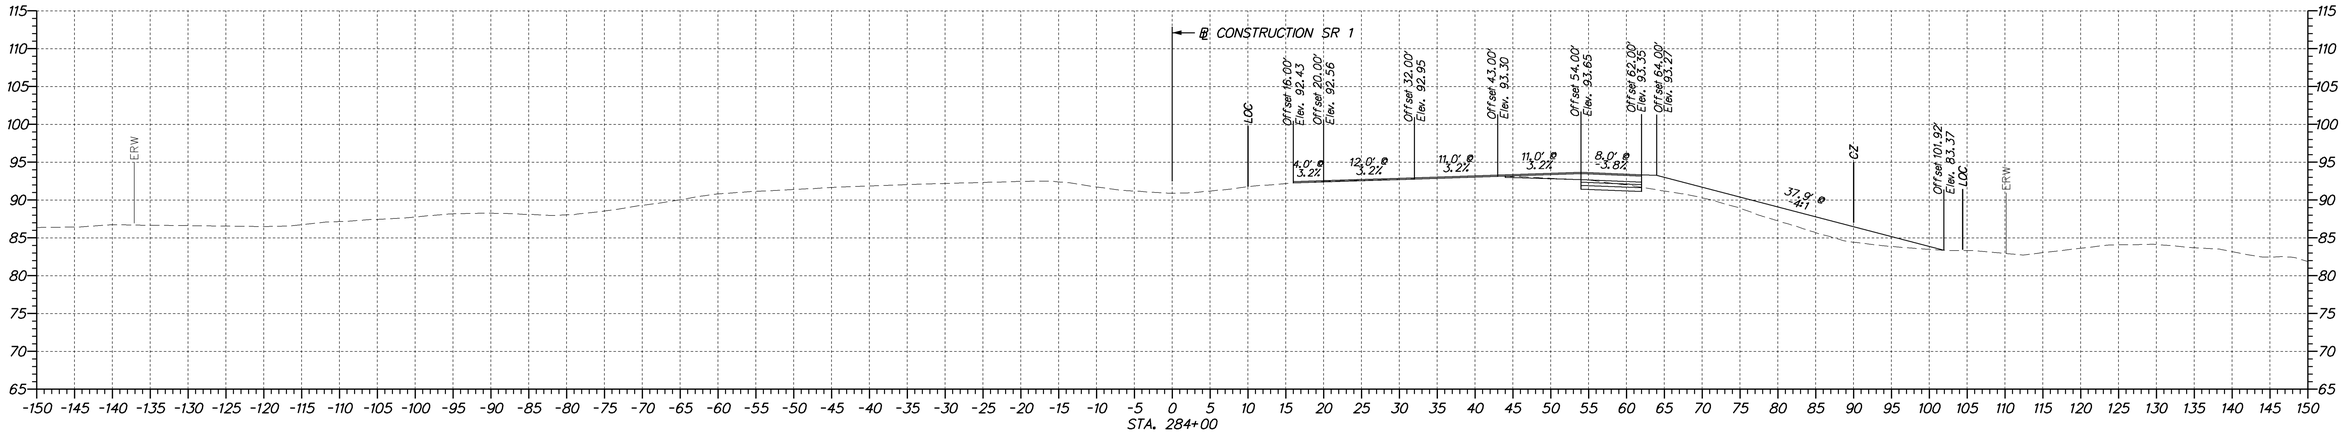

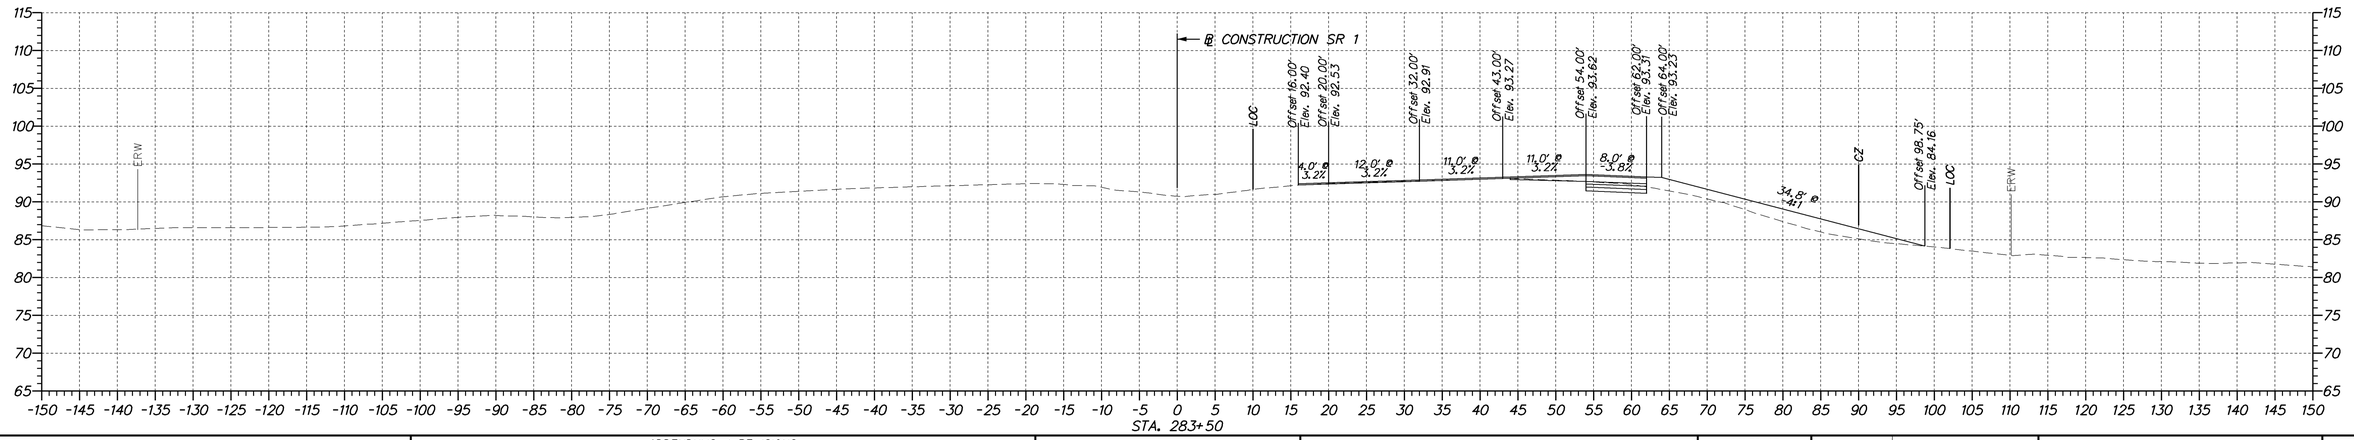

DELAWARE
DEPARTMENT OF TRANSPORTATION

ADDENDUMS / REVISIONS

SCALE
0 10 20 30
FEET

SR 1 NORTHBOUND AUXILIARY LANE US 40 TO SR 273

CONTRACT	BRIDGE NO.	
T201511001	DESIGNED BY: MCK	CROSS SECTIONS
COUNTY	CHECKED BY: ZJS	
NEW CASTLE		

SHEET NO.
27
TOTAL SHTS.
67

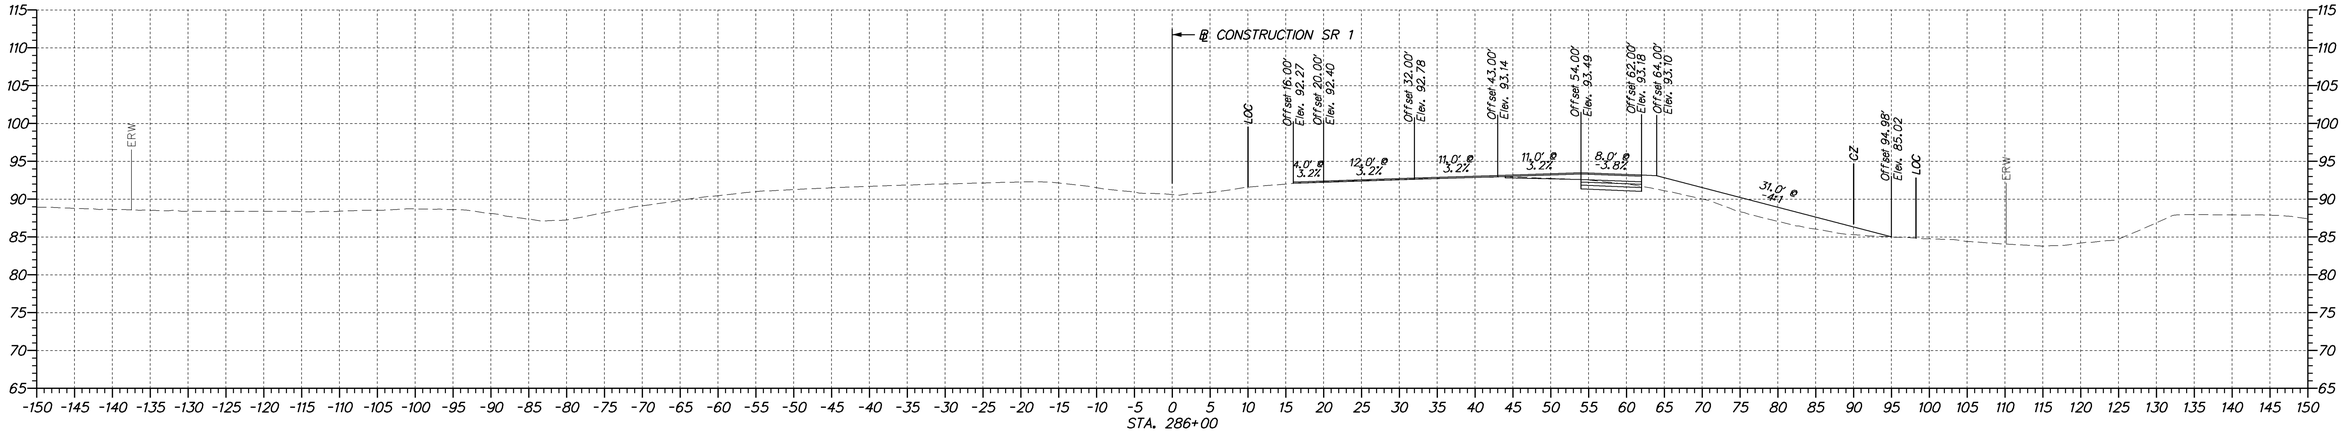

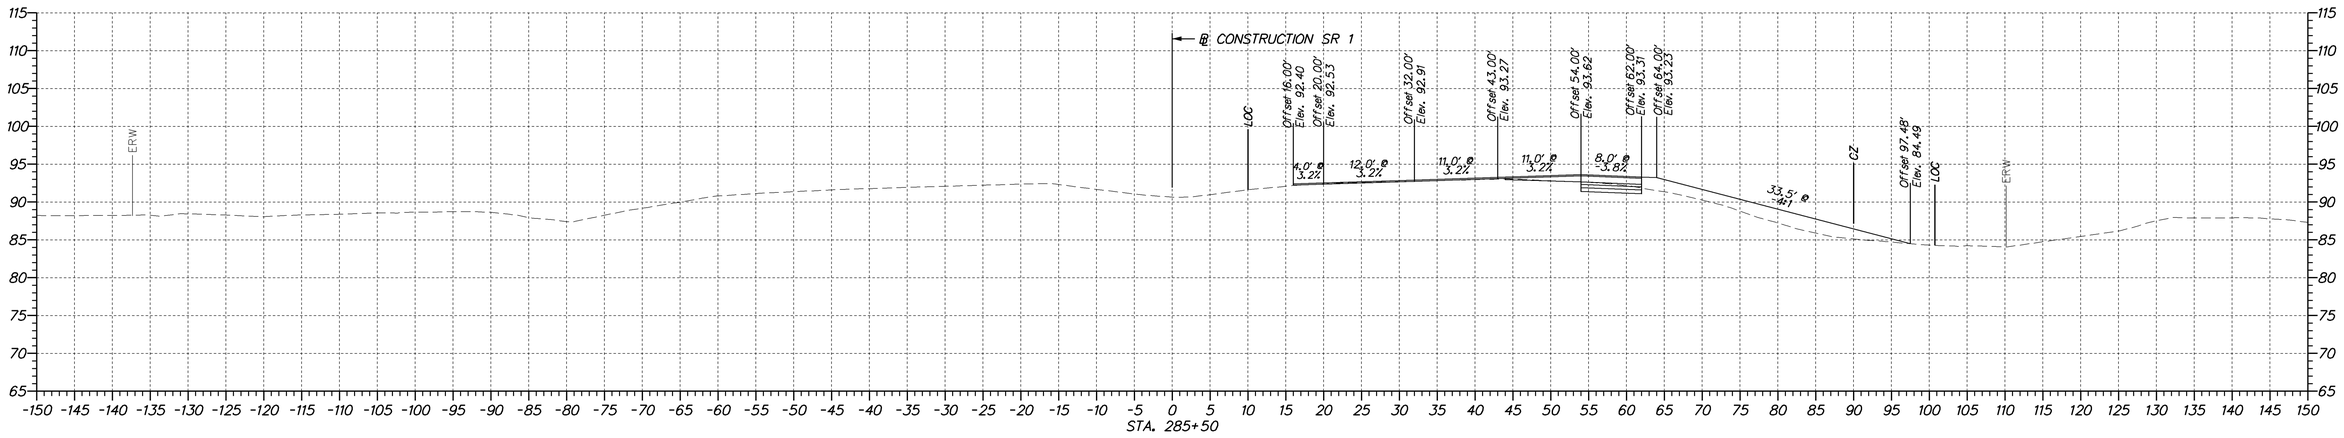

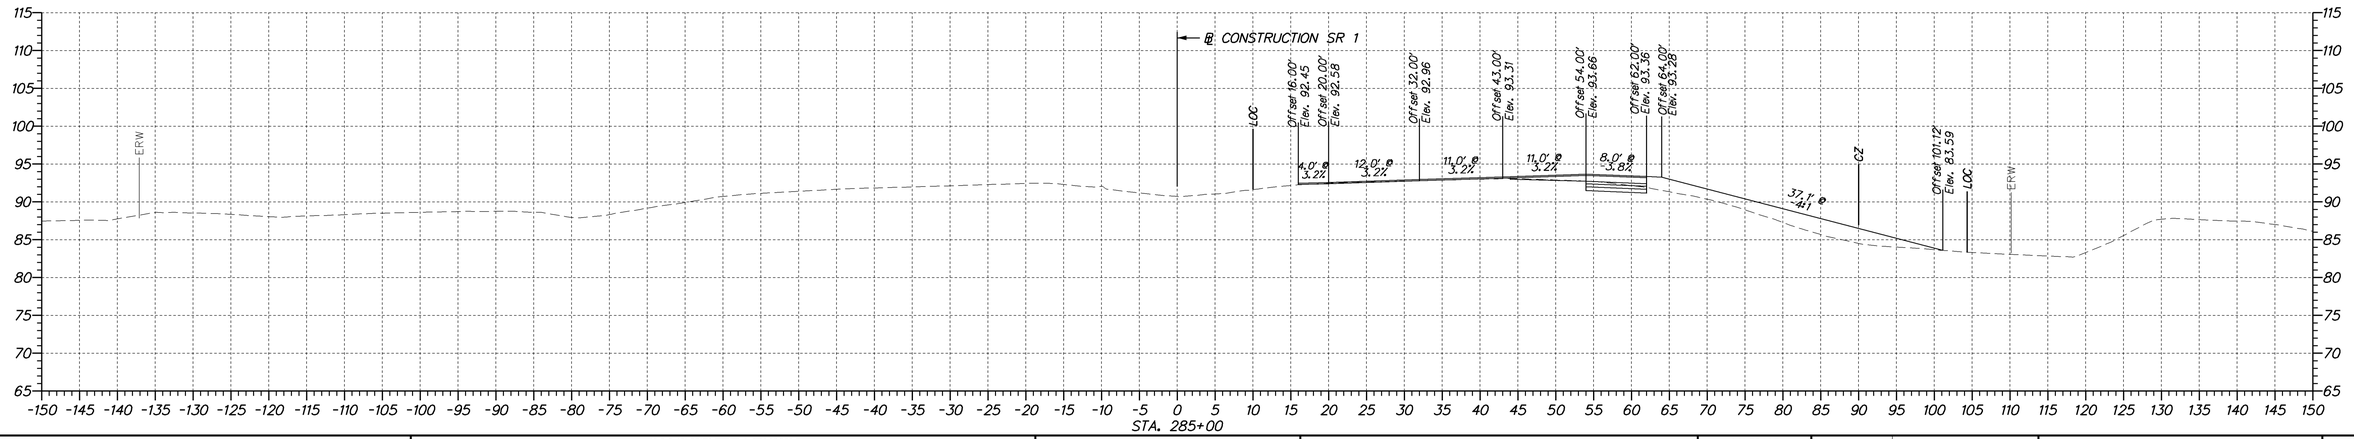

DELAWARE DEPARTMENT OF TRANSPORTATION

ADDENDUMS / REVISIONS

SCALE
0 10 20 30
FEET

SR 1 NORTHBOUND AUXILIARY LANE US 40 TO SR 273

CONTRACT	BRIDGE NO.	SHEET NO.
T201511001		28
COUNTY	DESIGNED BY: MCK	TOTAL SHTS.
NEW CASTLE	CHECKED BY: ZJS	67

CROSS SECTIONS

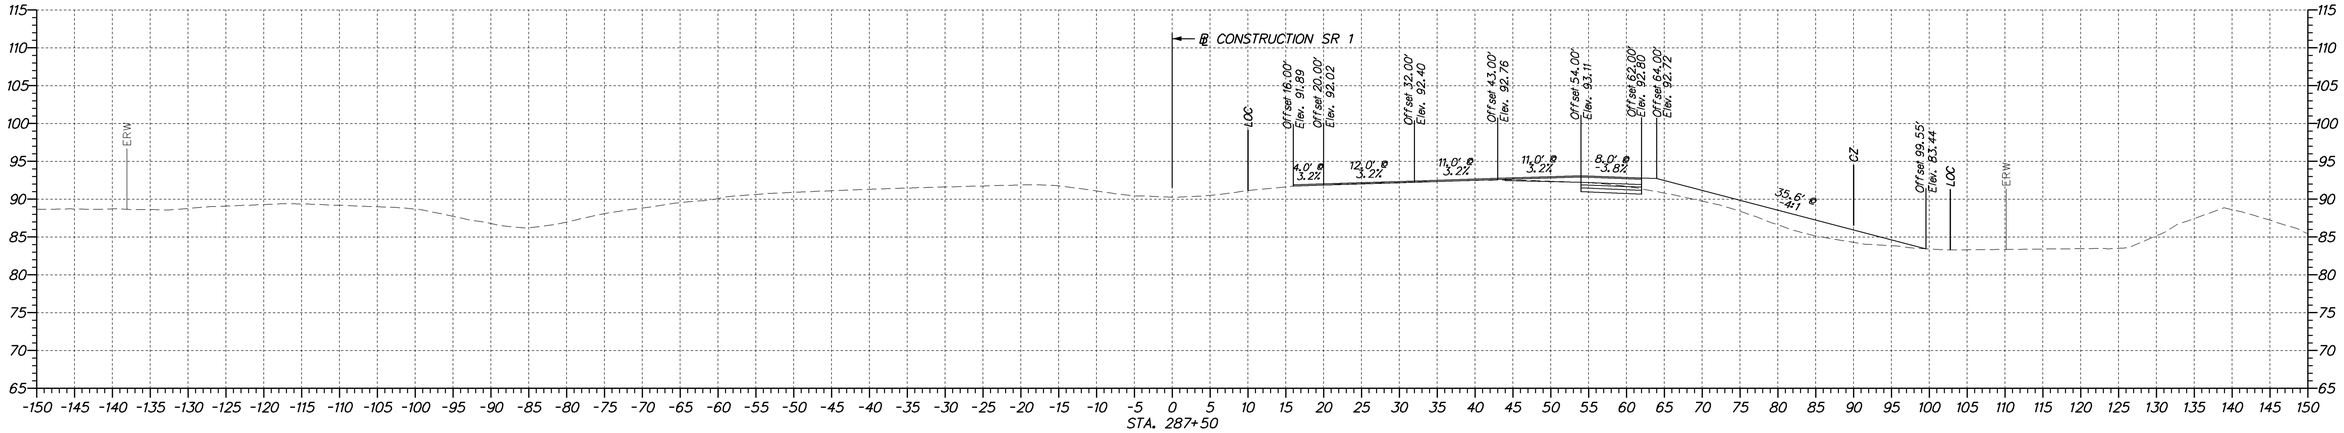

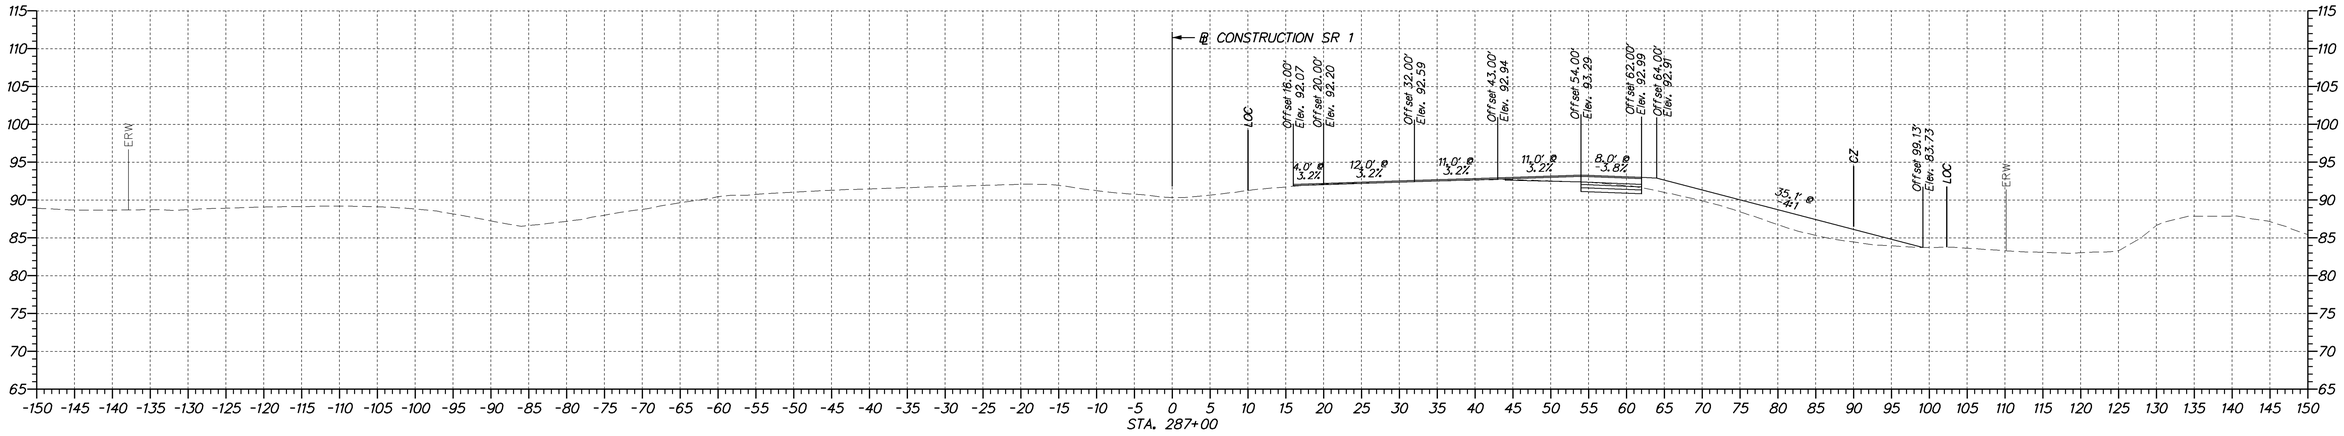

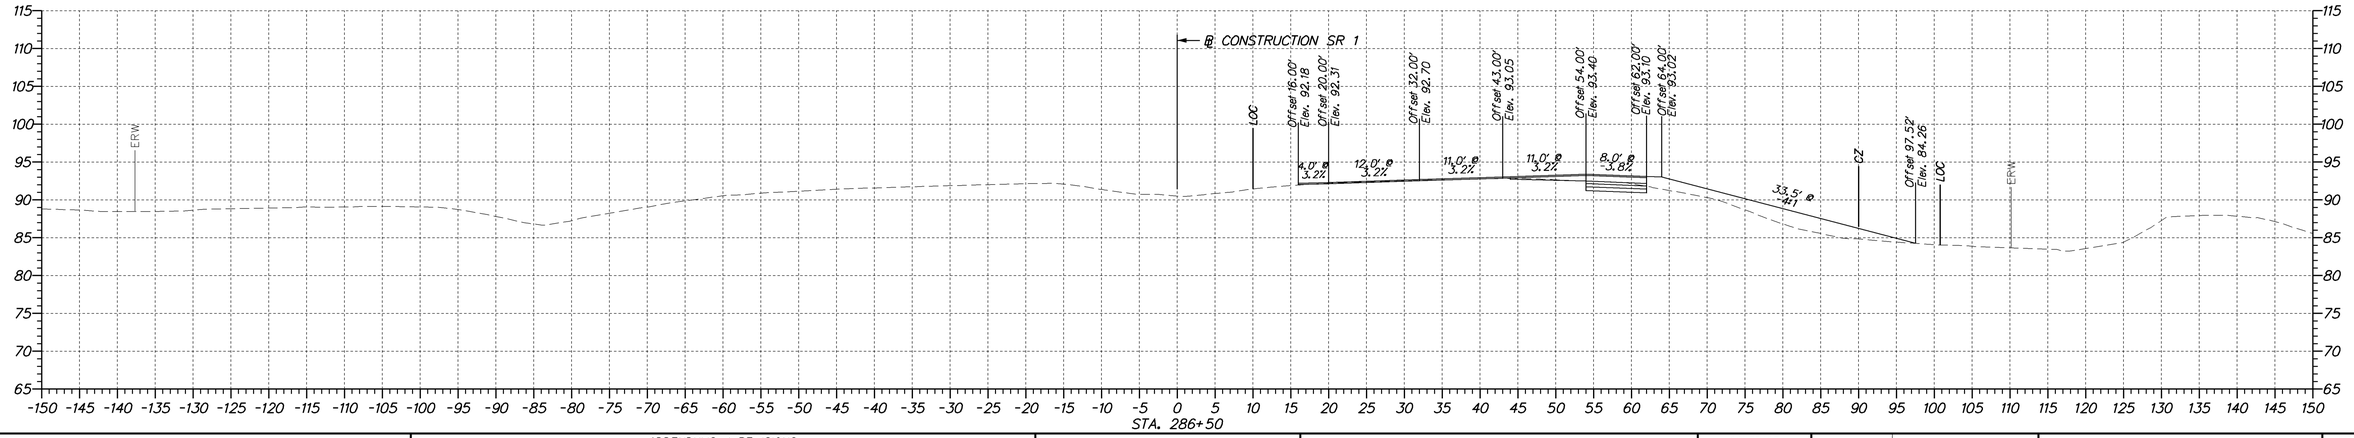

DELAWARE
DEPARTMENT OF TRANSPORTATION

ADDENDUMS / REVISIONS

SCALE
0 10 20 30
FEET

SR 1 NORTHBOUND AUXILIARY LANE US 40 TO SR 273

CONTRACT	BRIDGE NO.	
T201511001	DESIGNED BY: MCK	
COUNTY		
NEW CASTLE	CHECKED BY: ZJS	

CROSS SECTIONS

SHEET NO.
29
TOTAL SHTS.
67

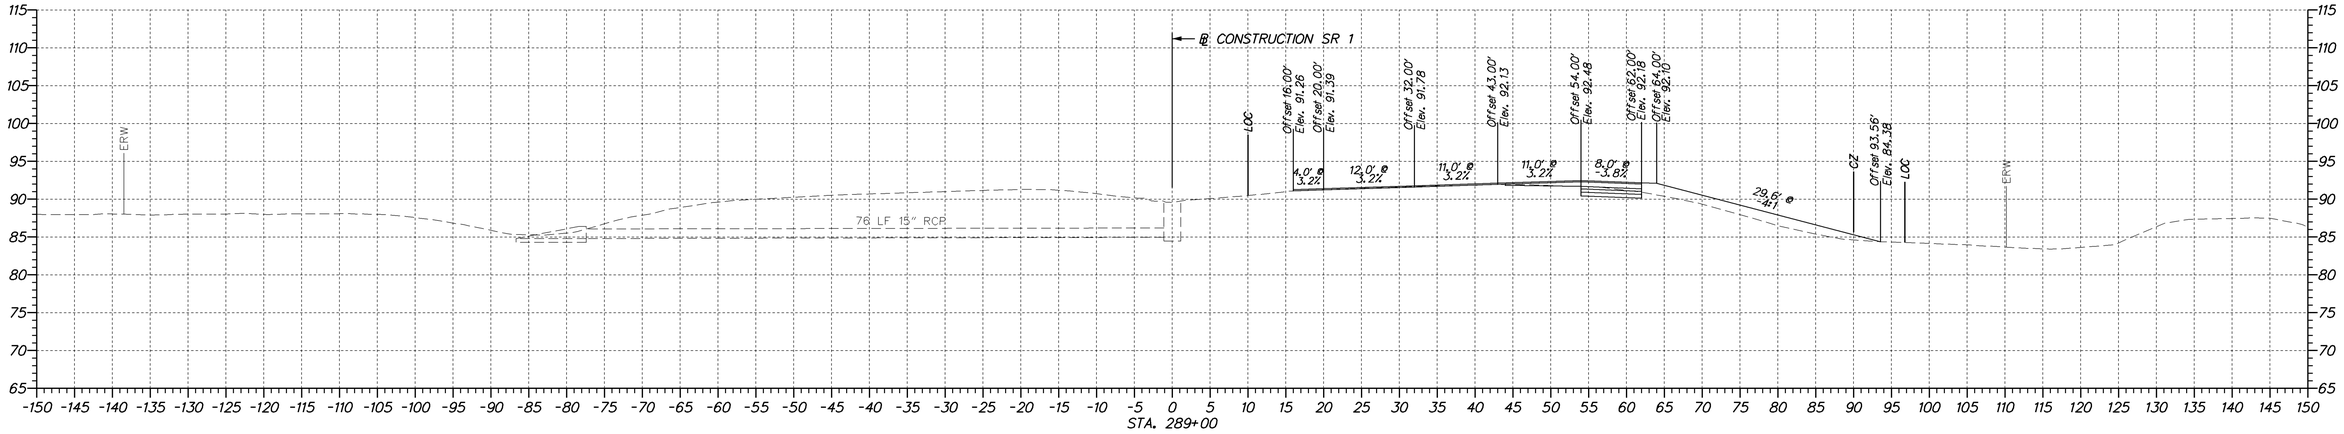

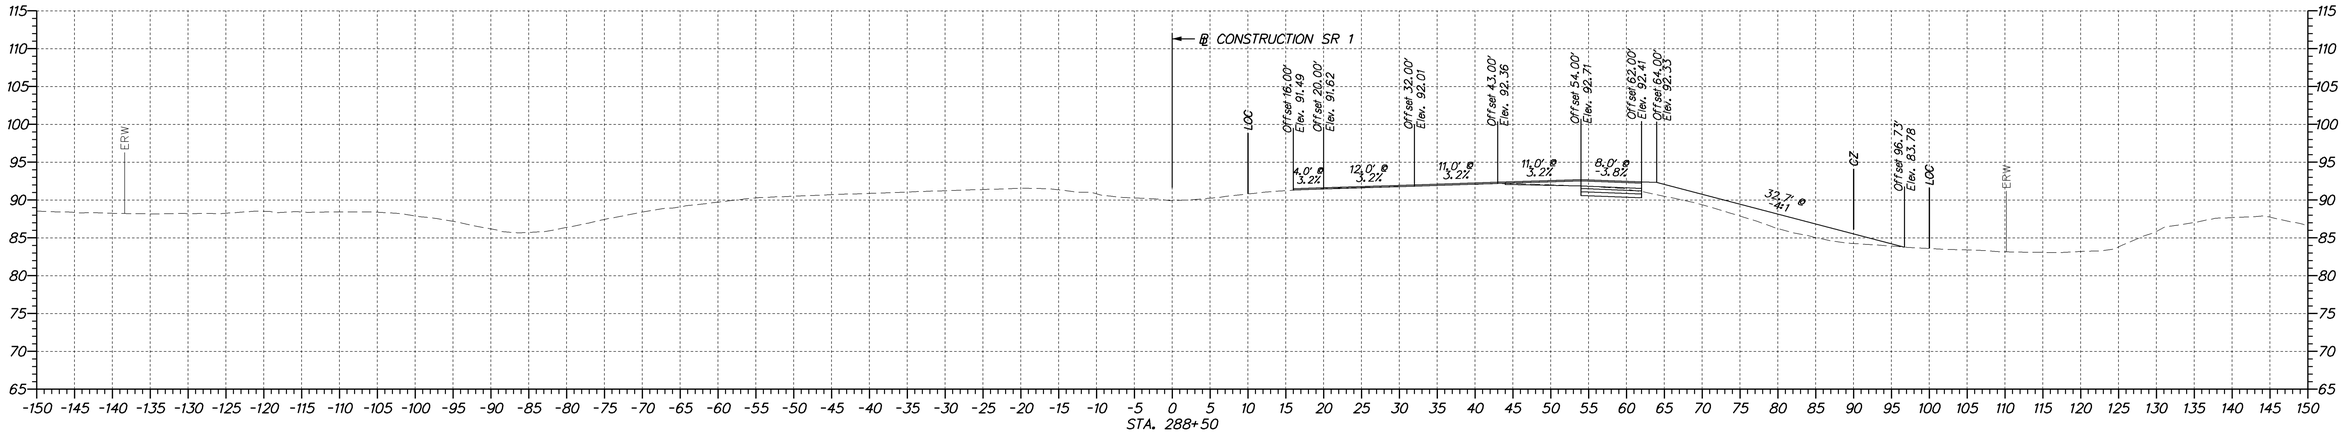

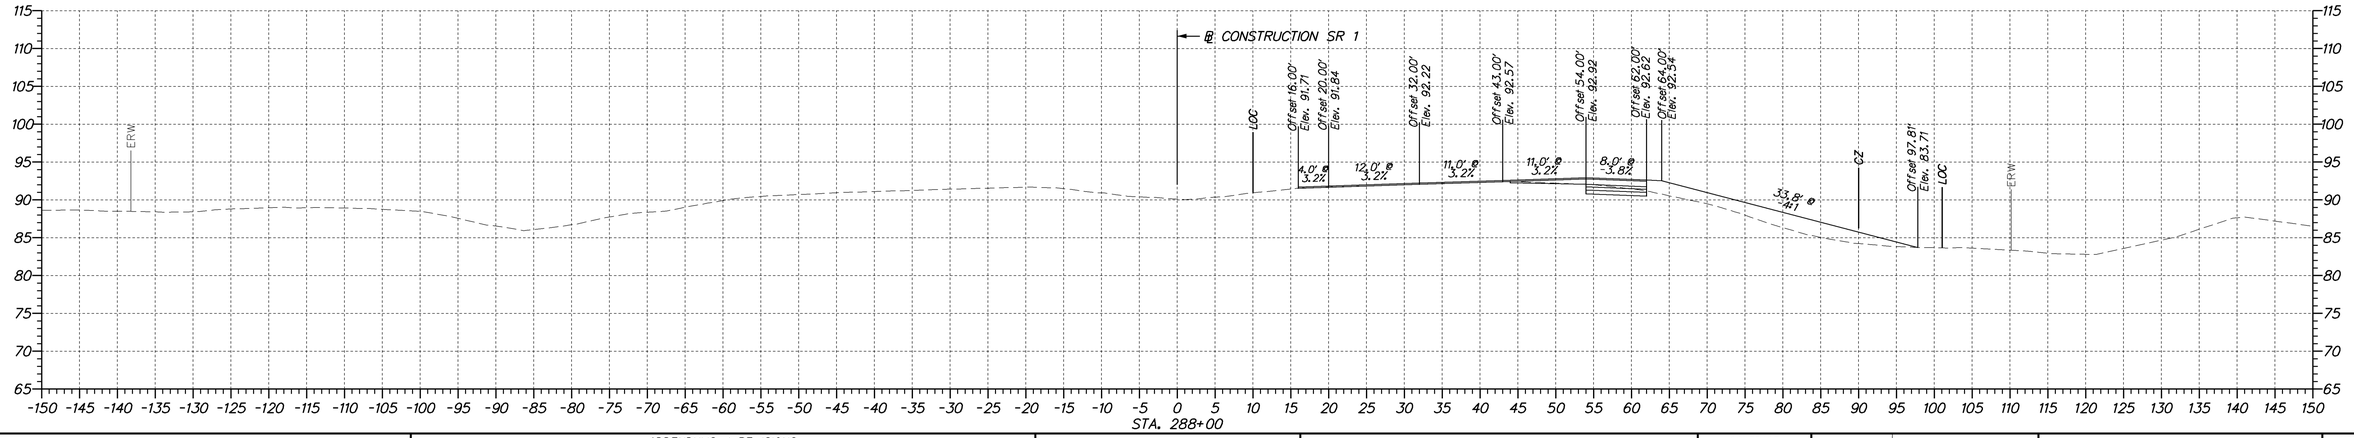

DELAWARE
DEPARTMENT OF TRANSPORTATION

ADDENDUMS / REVISIONS

SCALE
0 10 20 30
FEET

SR 1 NORTHBOUND AUXILIARY LANE US 40 TO SR 273

CONTRACT	BRIDGE NO.	
T201511001	DESIGNED BY: MCK	
COUNTY	CHECKED BY: ZJS	
NEW CASTLE		

CROSS SECTIONS

SHEET NO.
30
TOTAL SHTS.
67

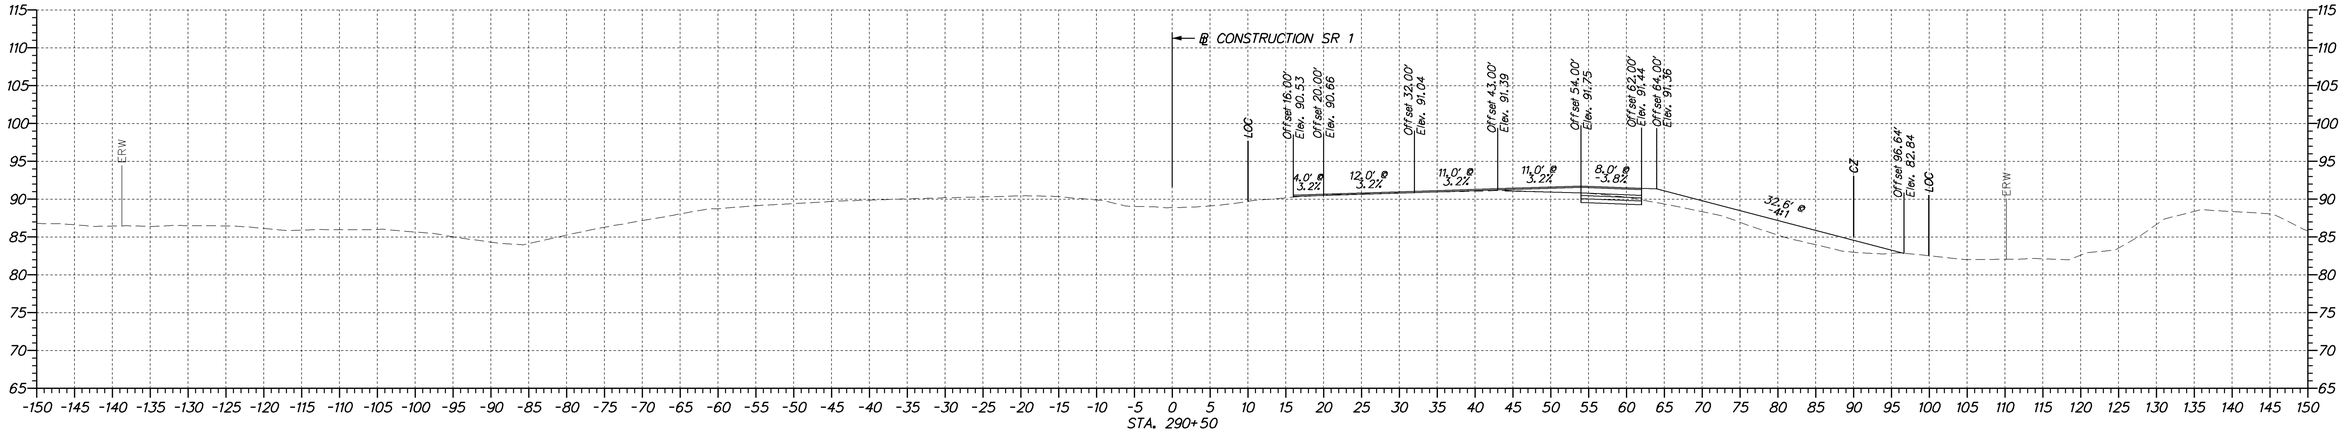

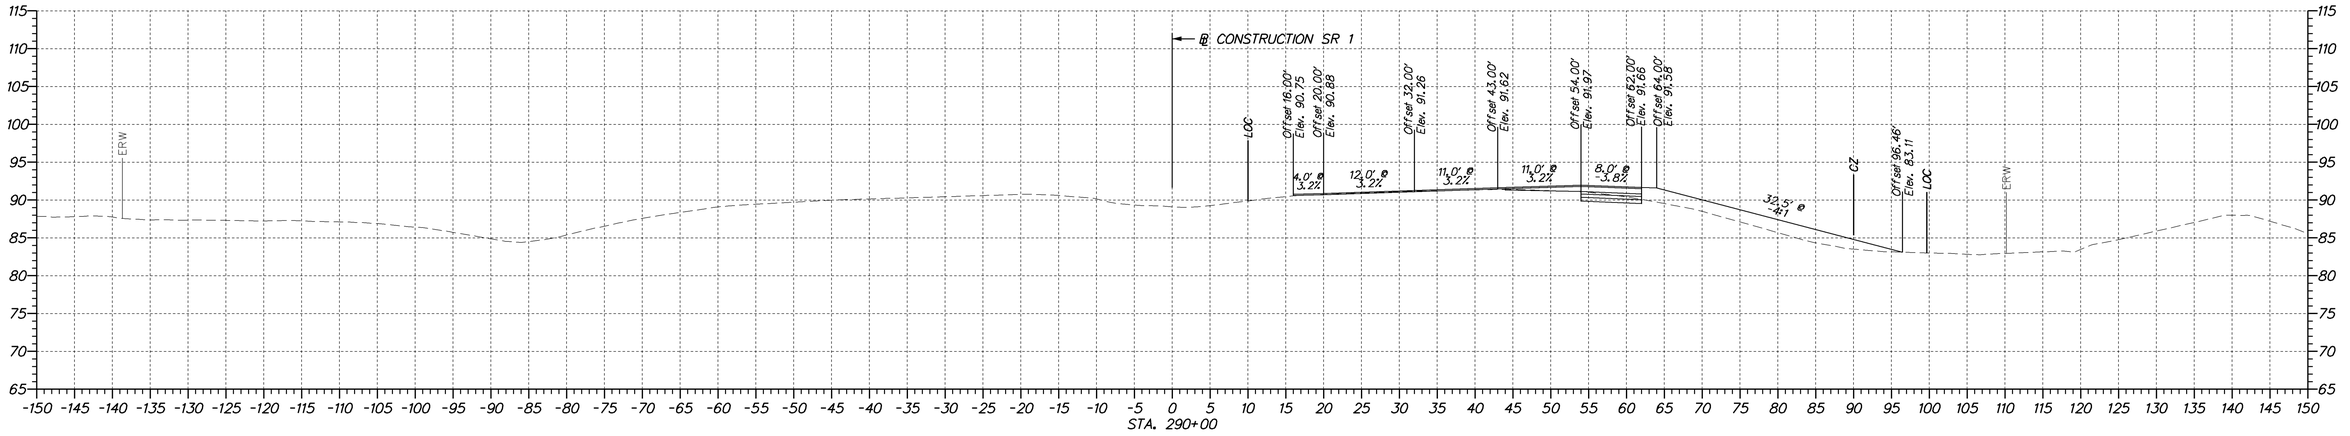

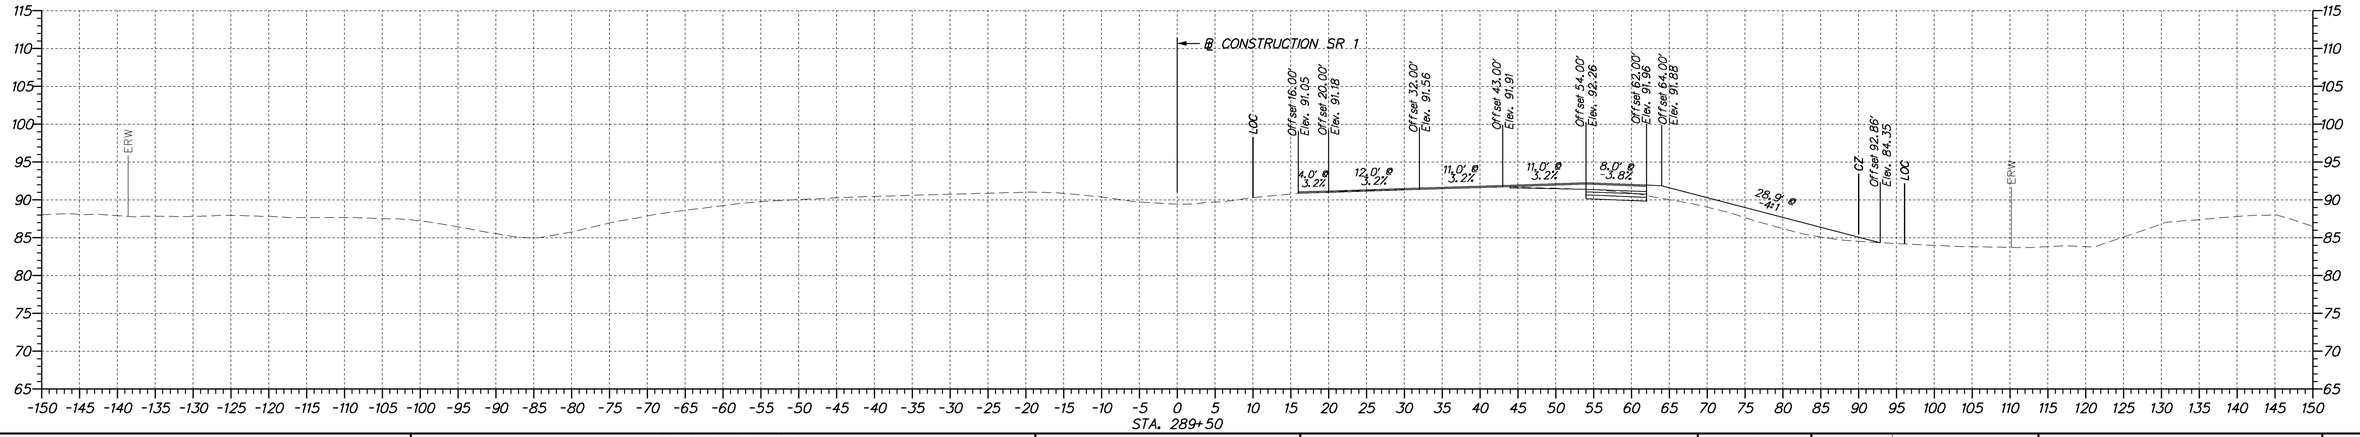

DELAWARE
DEPARTMENT OF TRANSPORTATION

ADDENDUMS / REVISIONS

SCALE
0 10 20 30
FEET

SR 1 NORTHBOUND AUXILIARY LANE US 40 TO SR 273

CONTRACT	BRIDGE NO.	
T201511001	DESIGNED BY: MCK	CROSS SECTIONS
COUNTY	CHECKED BY: ZJS	
NEW CASTLE		

SHEET NO.
31
TOTAL SHTS.
67

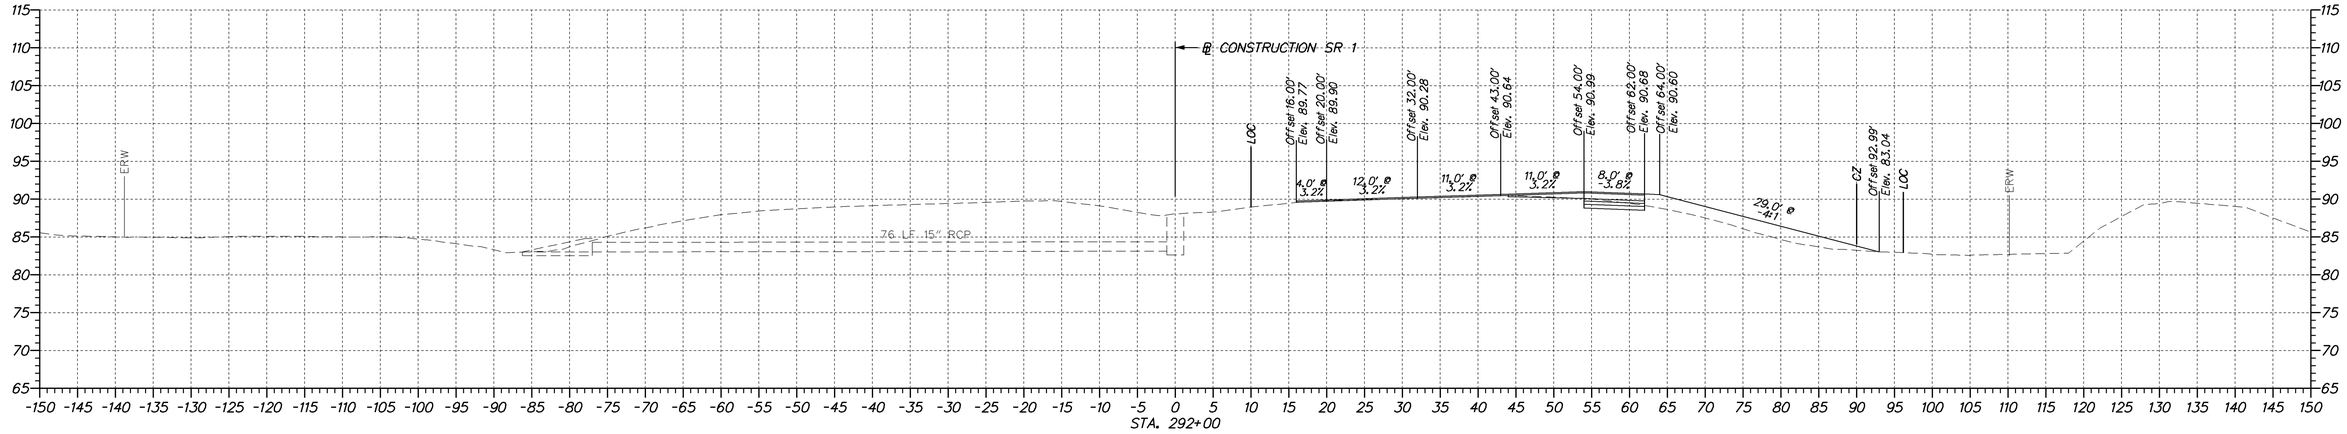

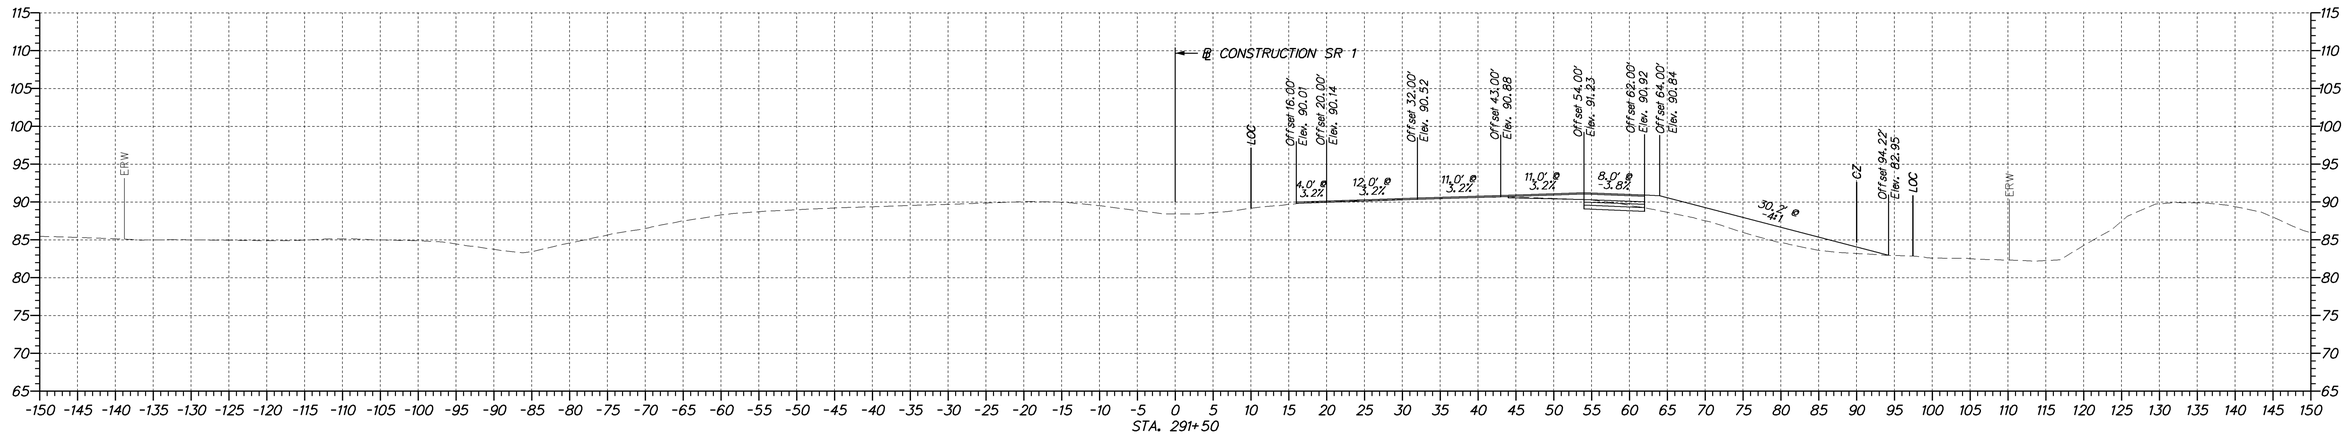

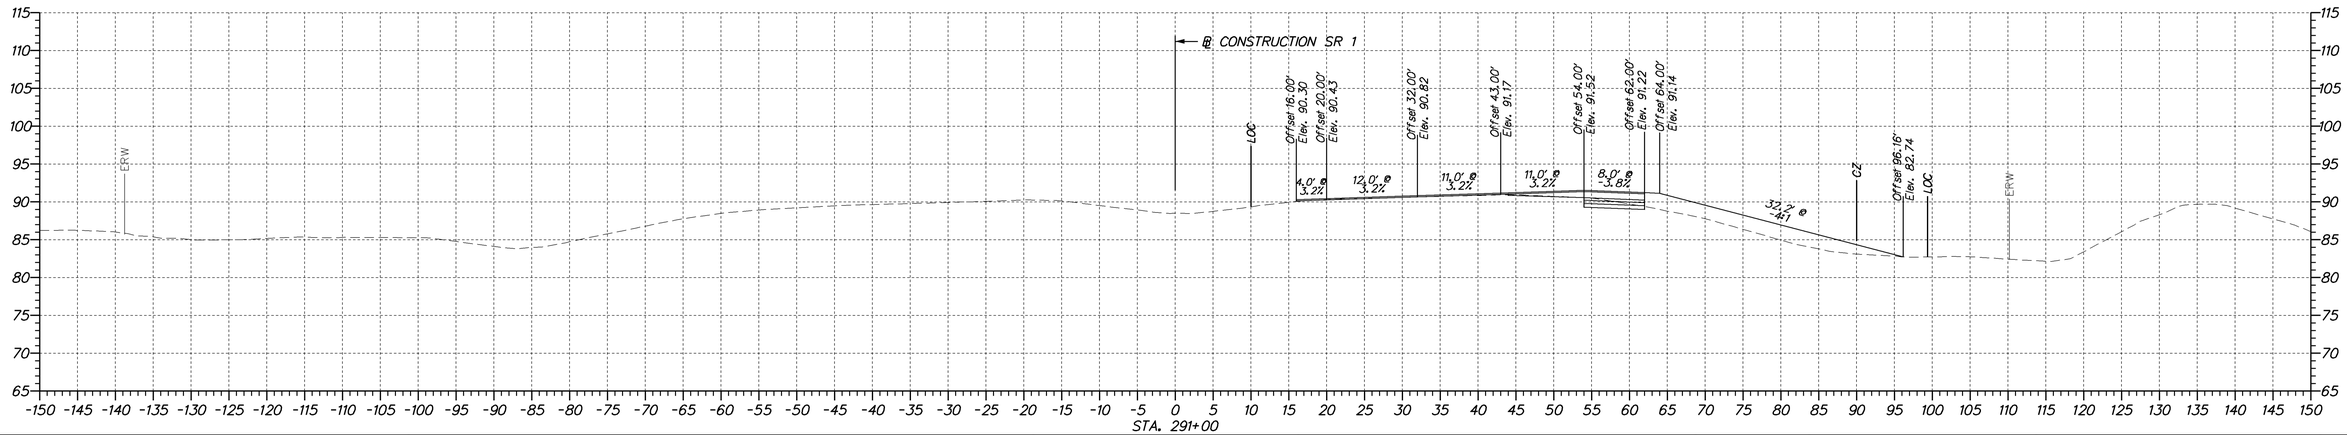

DELAWARE
DEPARTMENT OF TRANSPORTATION

ADDENDUMS / REVISIONS

SCALE
0 10 20 30
FEET

SR 1 NORTHBOUND AUXILIARY LANE US 40 TO SR 273

CONTRACT	BRIDGE NO.	SHEET NO.
T201511001		32
COUNTY	DESIGNED BY: MCK	TOTAL SHTS.
NEW CASTLE	CHECKED BY: ZJS	67

CROSS SECTIONS

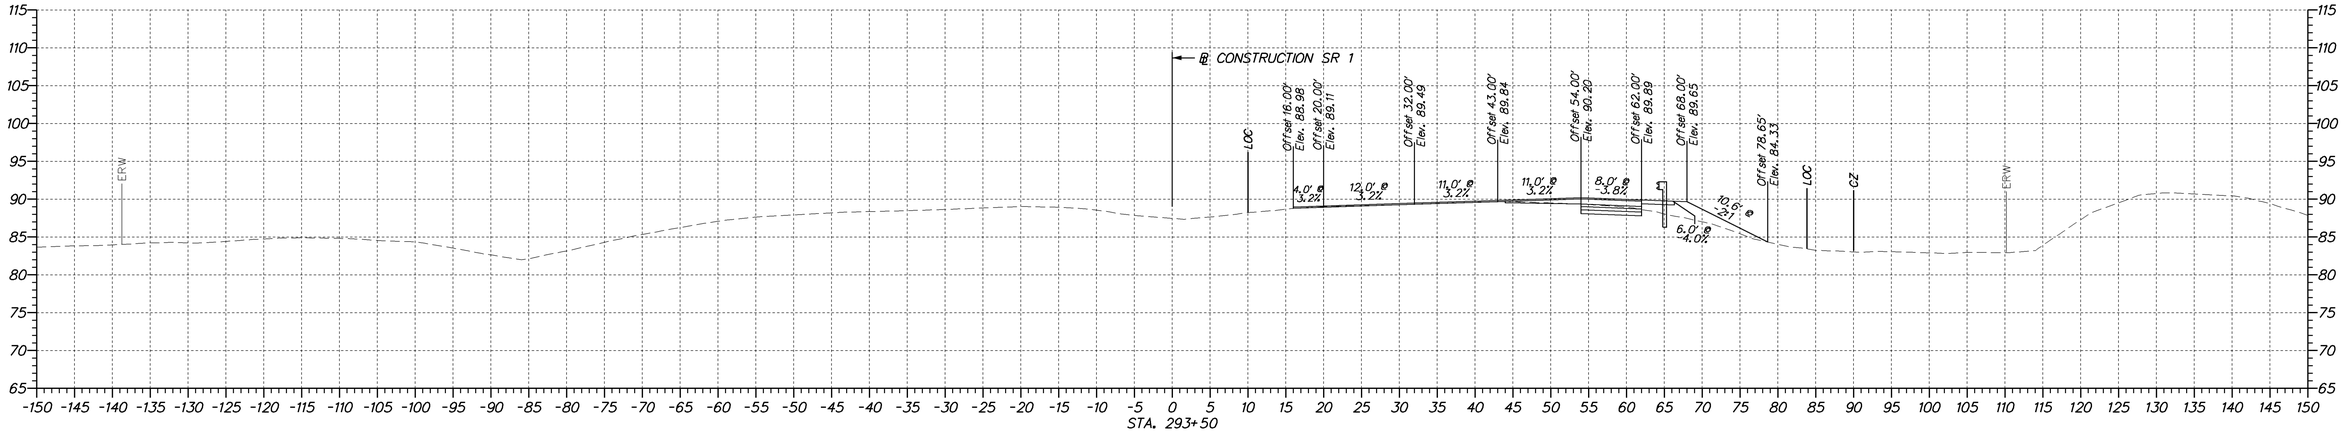

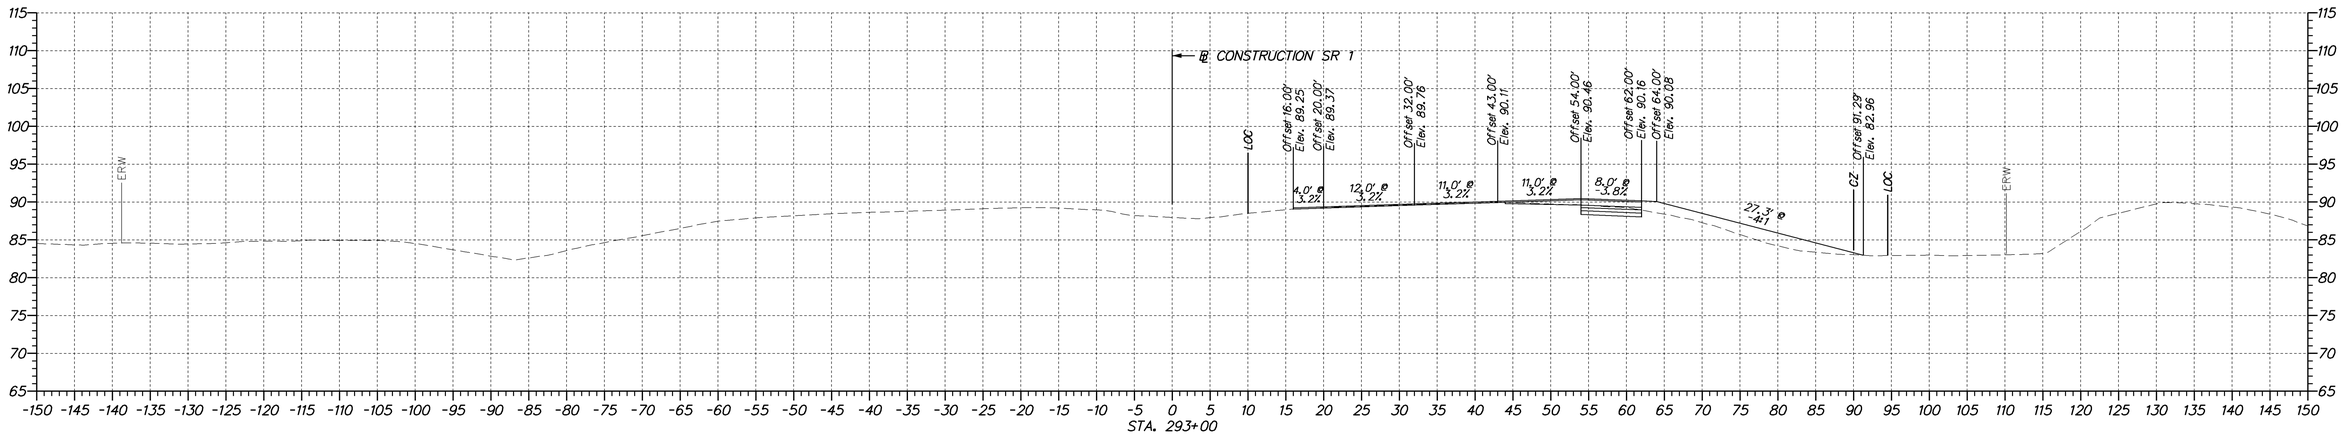

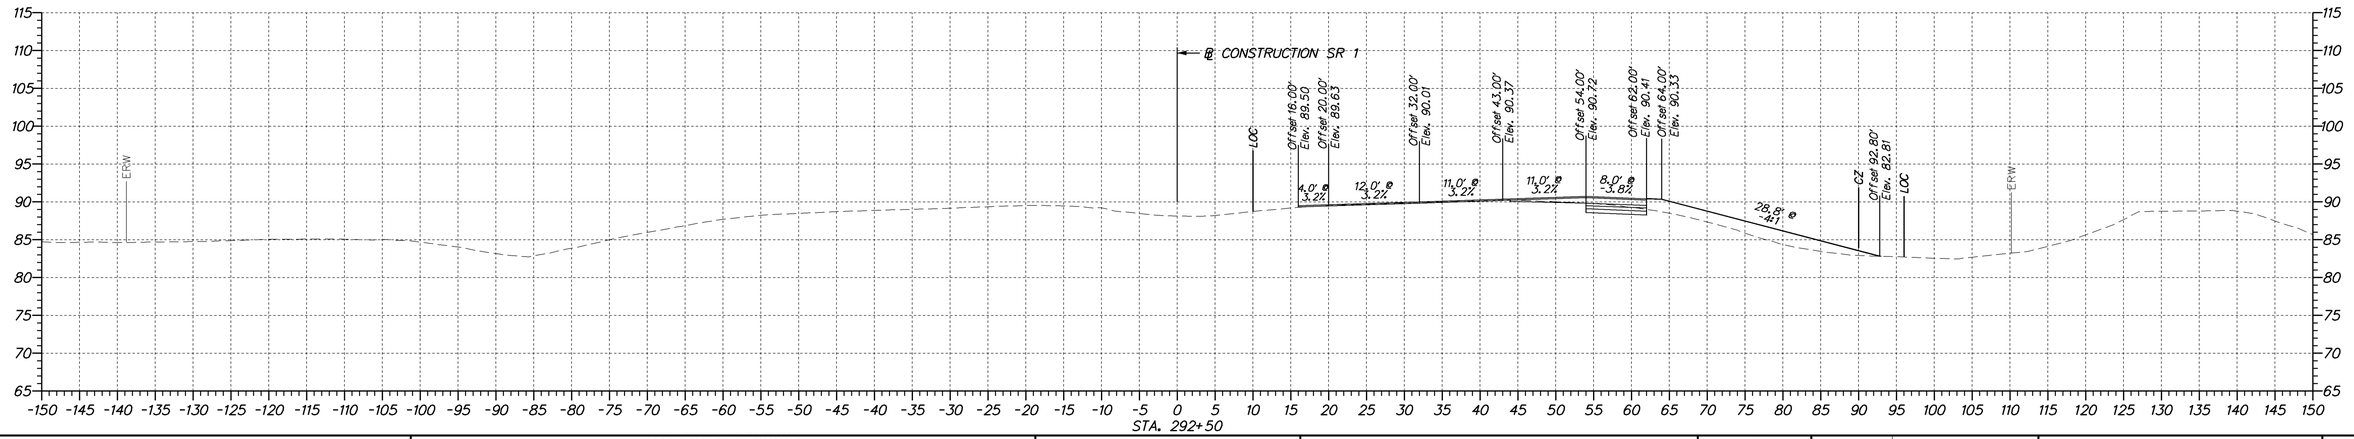

DELAWARE
DEPARTMENT OF TRANSPORTATION

ADDENDUMS / REVISIONS

SCALE
0 10 20 30
FEET

SR 1 NORTHBOUND AUXILIARY LANE US 40 TO SR 273

CONTRACT	BRIDGE NO.	
T201511001	DESIGNED BY: MCK	
COUNTY	CHECKED BY: ZJS	
NEW CASTLE		

CROSS SECTIONS

SHEET NO.
33
TOTAL SHTS.
67

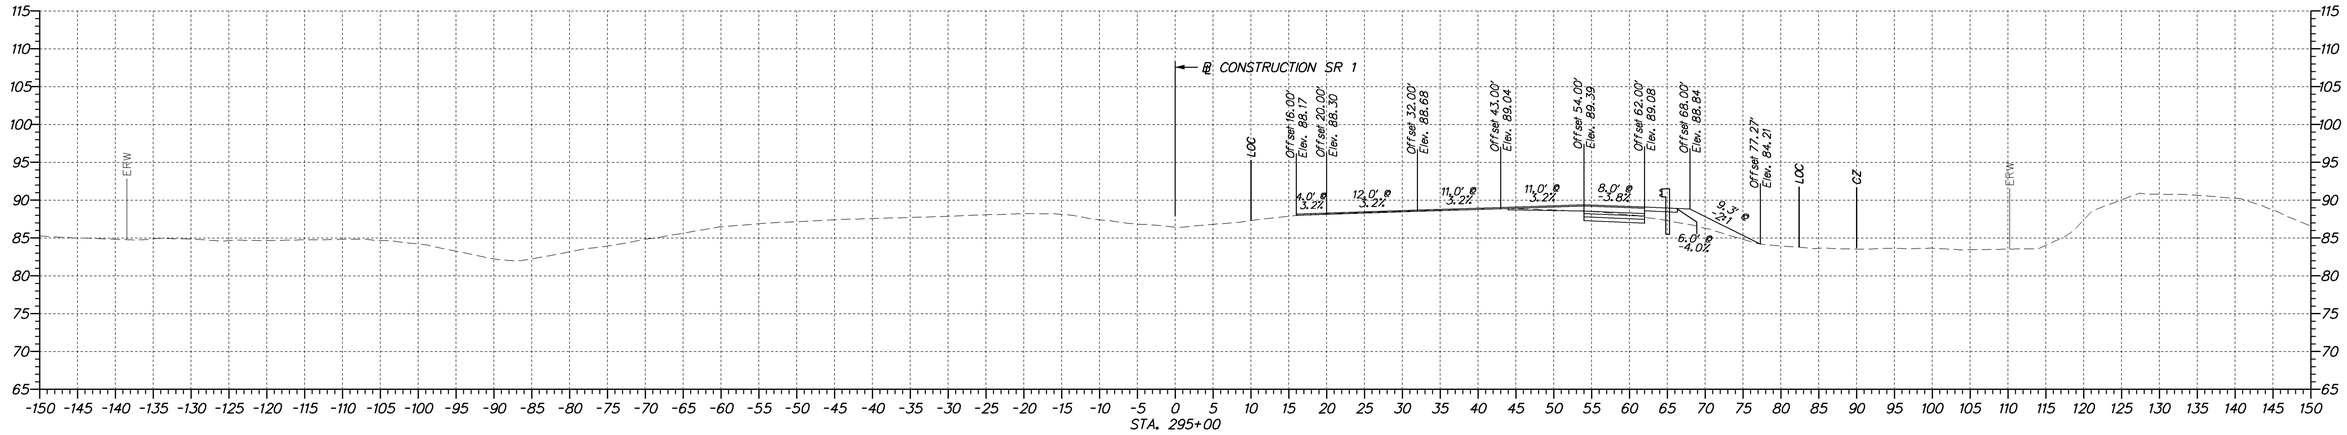

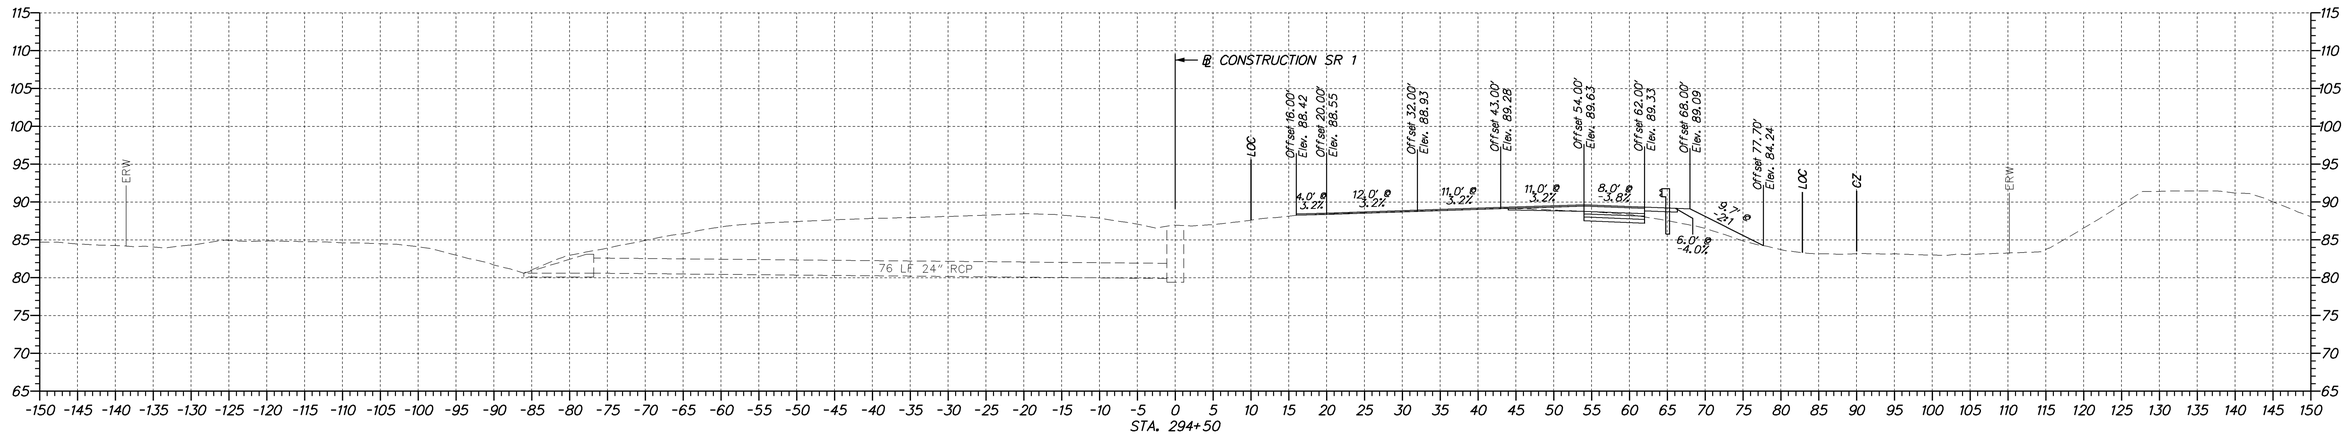

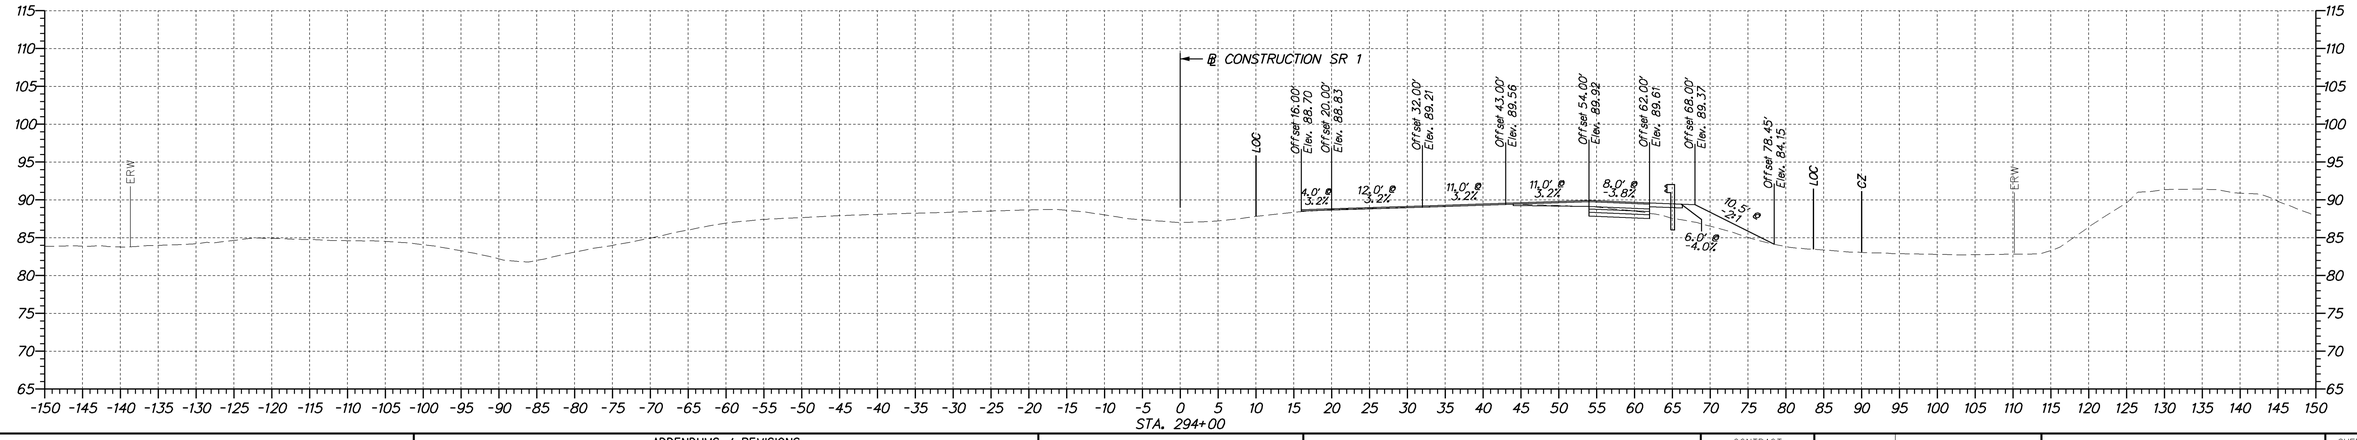

DELAWARE
DEPARTMENT OF TRANSPORTATION

ADDENDUMS / REVISIONS

SCALE
0 10 20 30
FEET

SR 1 NORTHBOUND AUXILIARY LANE US 40 TO SR 273

CONTRACT	BRIDGE NO.
T201511001	DESIGNED BY: MCK
COUNTY	CHECKED BY: ZJS
NEW CASTLE	

CROSS SECTIONS

SHEET NO.
34
TOTAL SHTS.
67

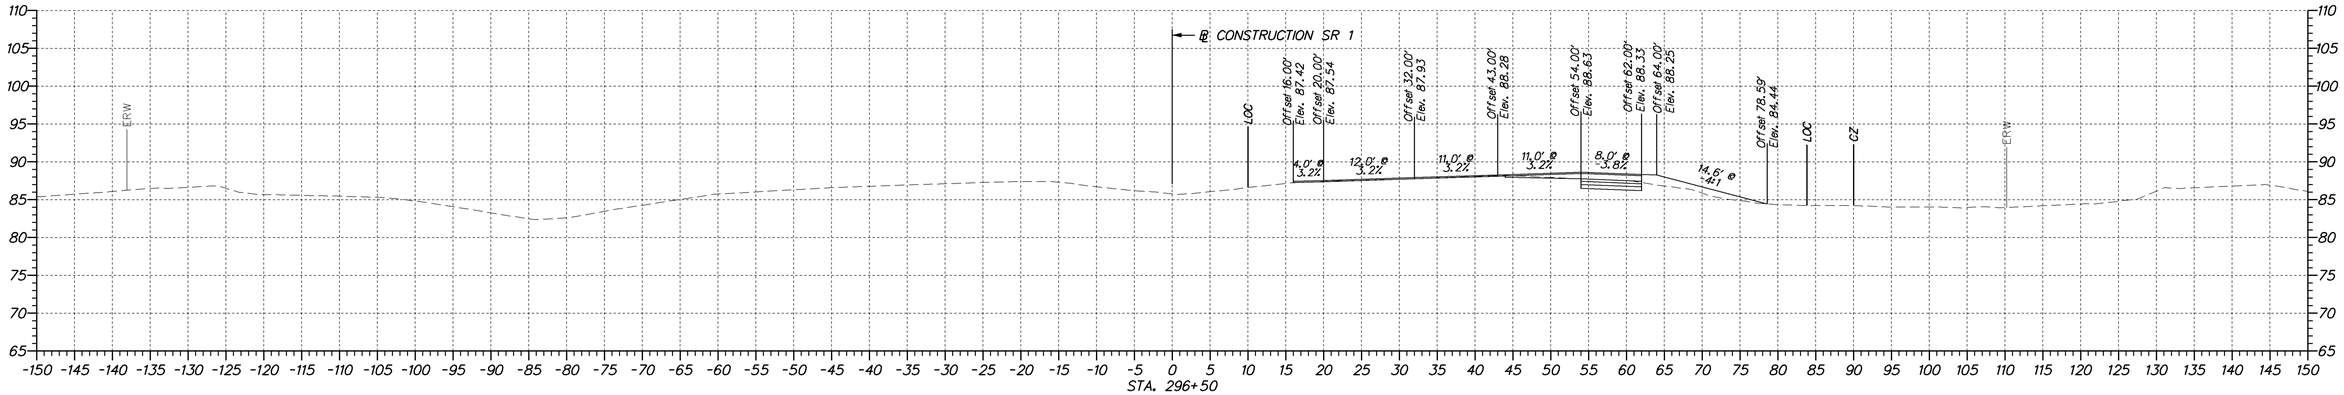

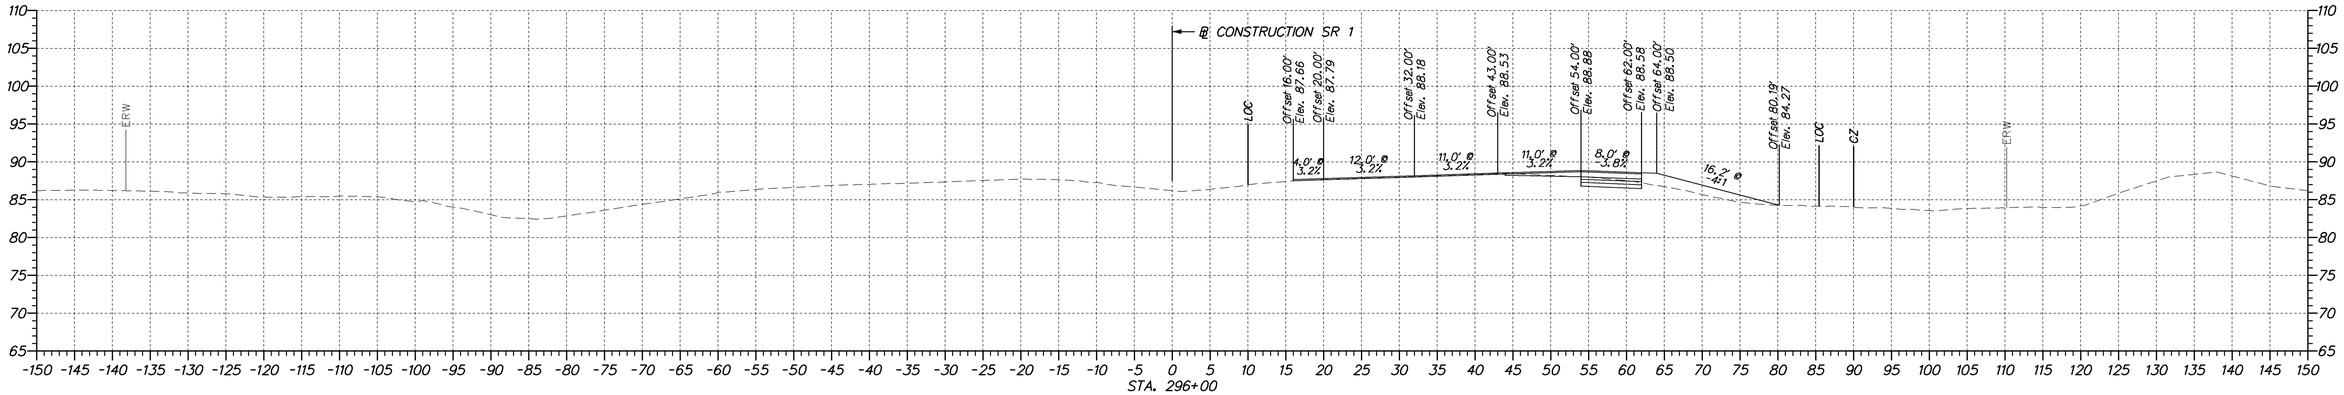

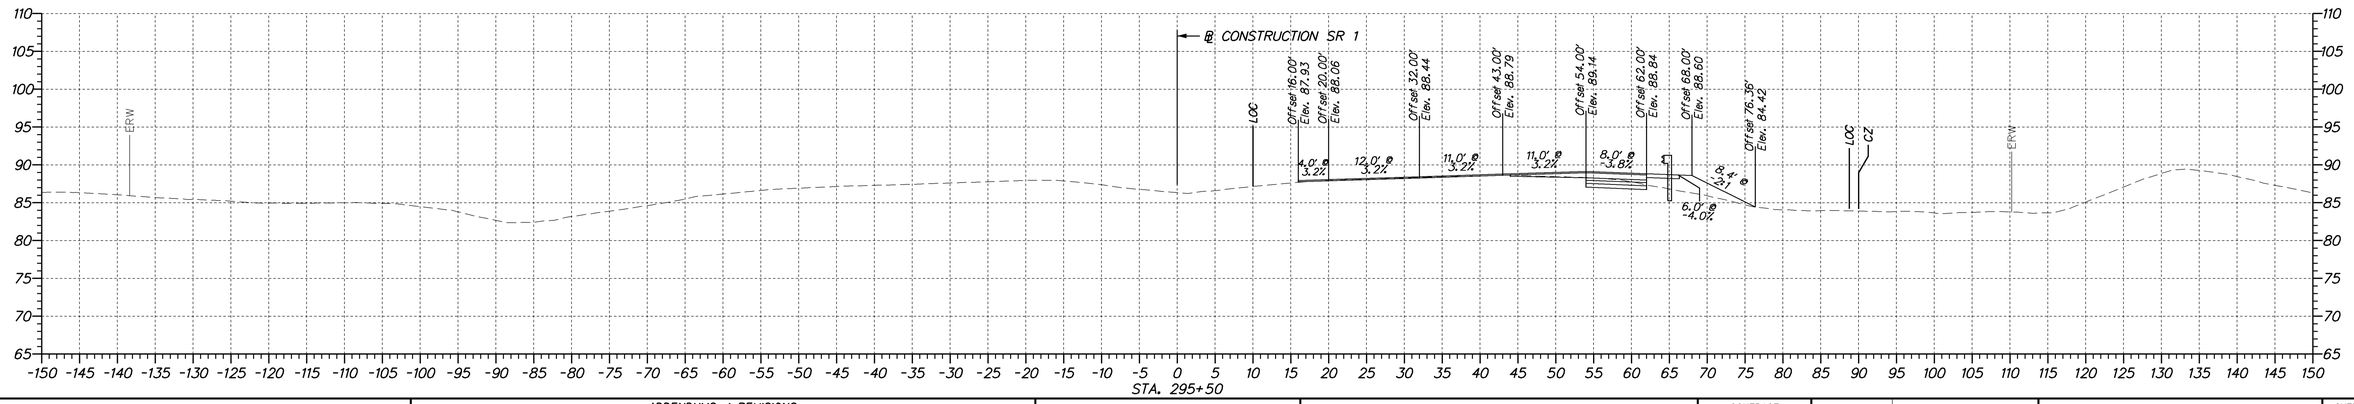

DELAWARE DEPARTMENT OF TRANSPORTATION	ADDENDUMS / REVISIONS	SCALE 0 10 20 30 FEET	**SR 1 NORTHBOUND AUXILIARY LANE US 40 TO SR 273**	CONTRACT T201511001 / COUNTY NEW CASTLE	BRIDGE NO. / DESIGNED BY: MCK / CHECKED BY: ZJS	**CROSS SECTIONS**	SHEET NO. 35 / TOTAL SHTS. 67

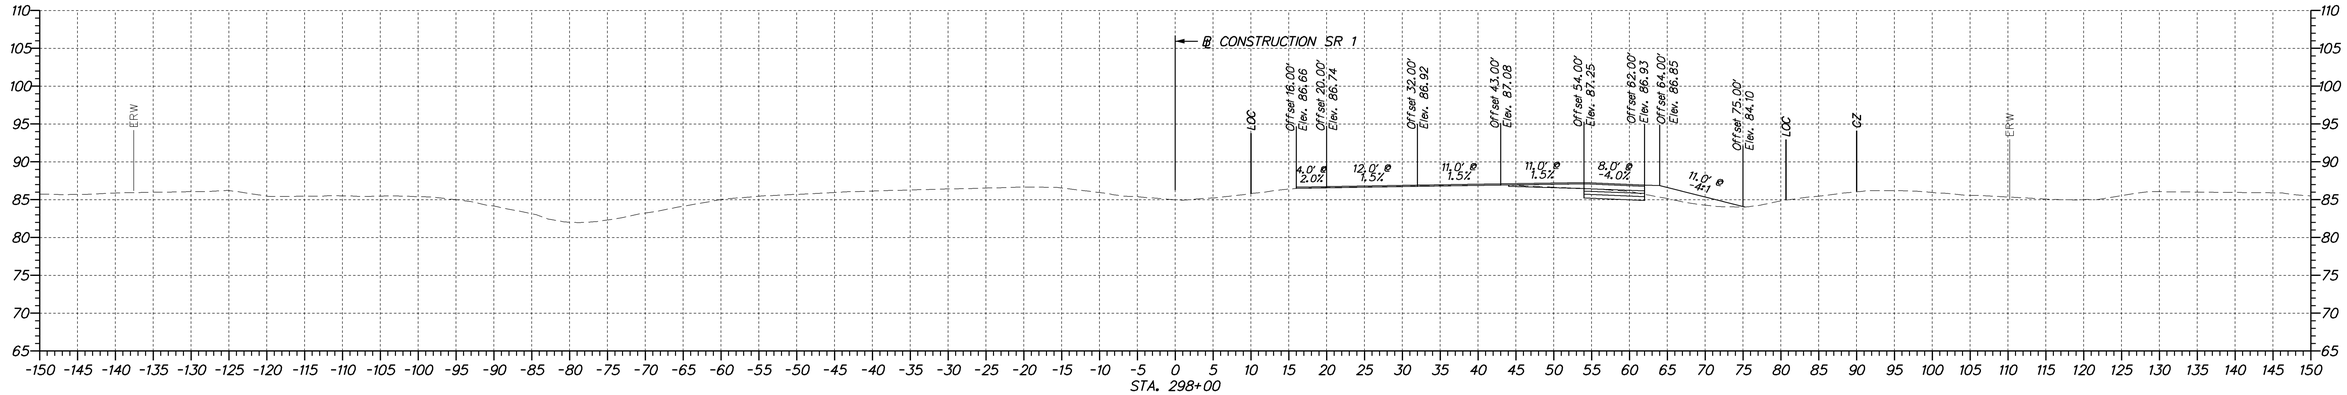

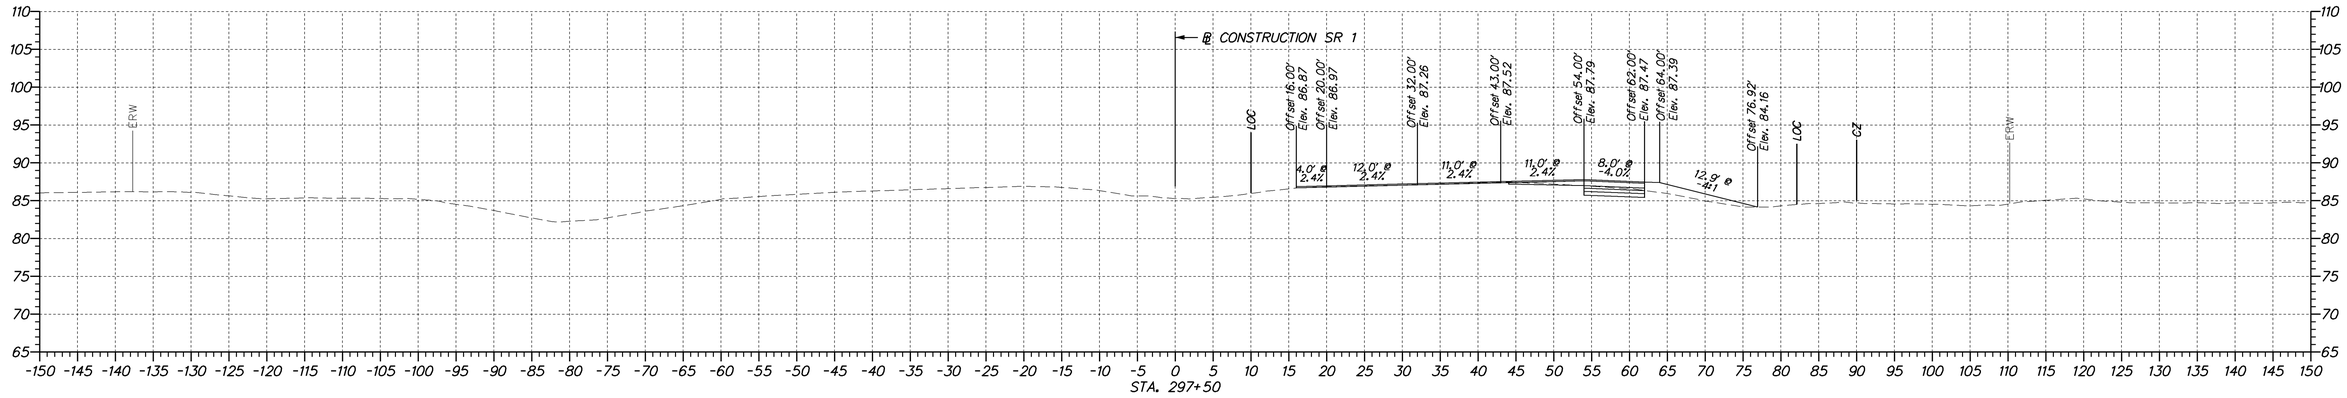

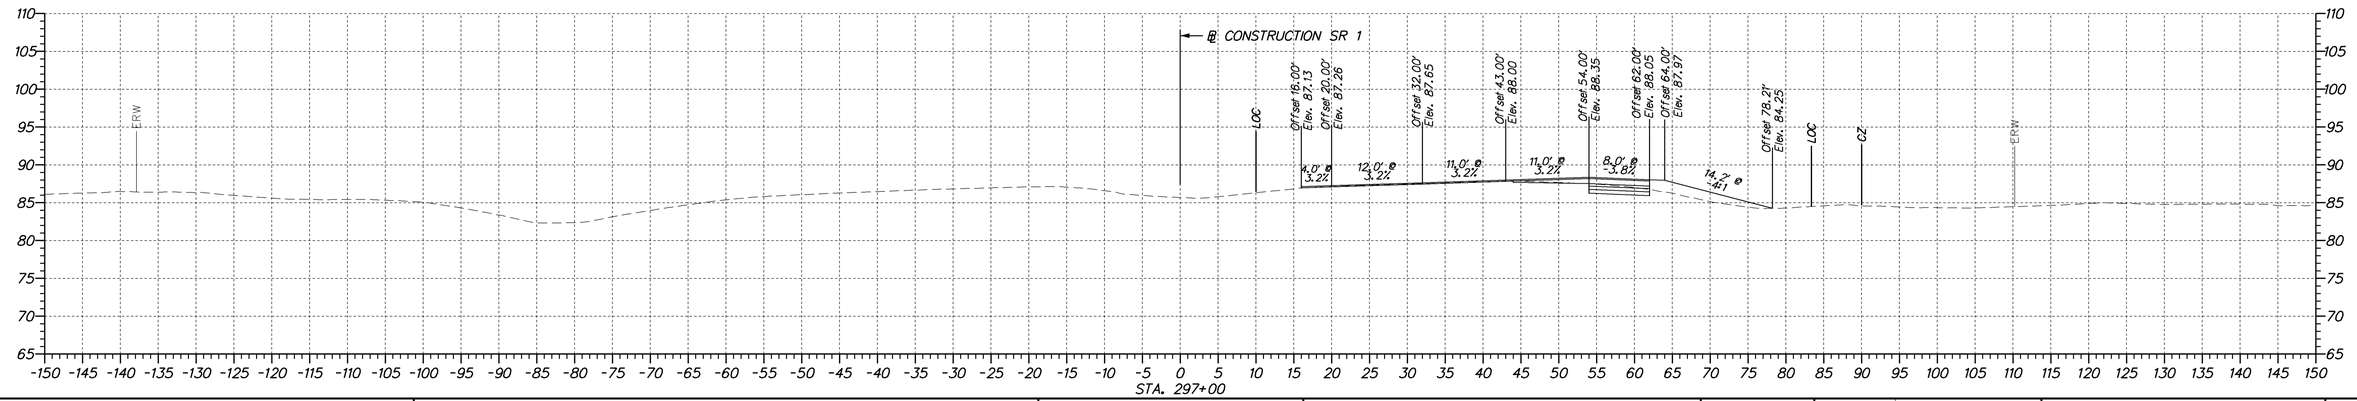

DELAWARE DEPARTMENT OF TRANSPORTATION	ADDENDUMS / REVISIONS	SCALE 0 10 20 30 FEET	**SR 1 NORTHBOUND AUXILIARY LANE US 40 TO SR 273**	CONTRACT T201511001 / COUNTY NEW CASTLE	BRIDGE NO. / DESIGNED BY: MCK / CHECKED BY: ZJS	**CROSS SECTIONS**	SHEET NO. 36 / TOTAL SHTS. 67

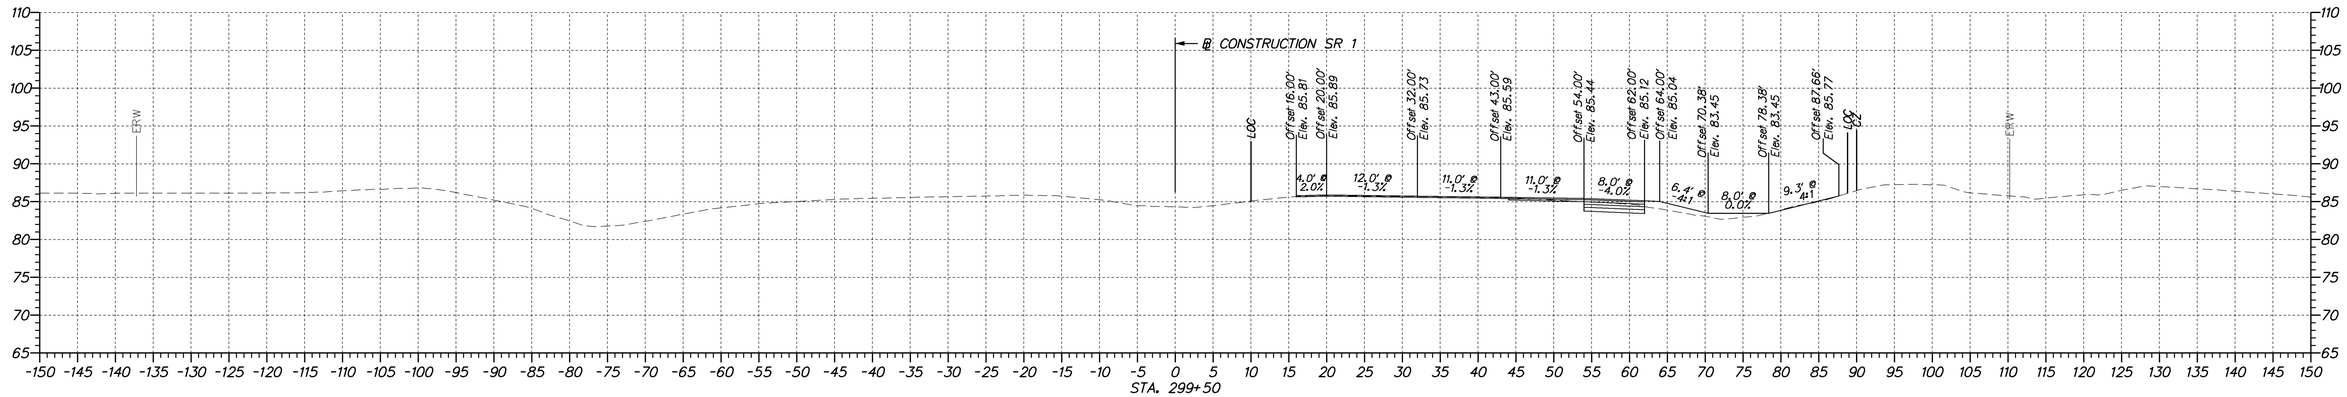

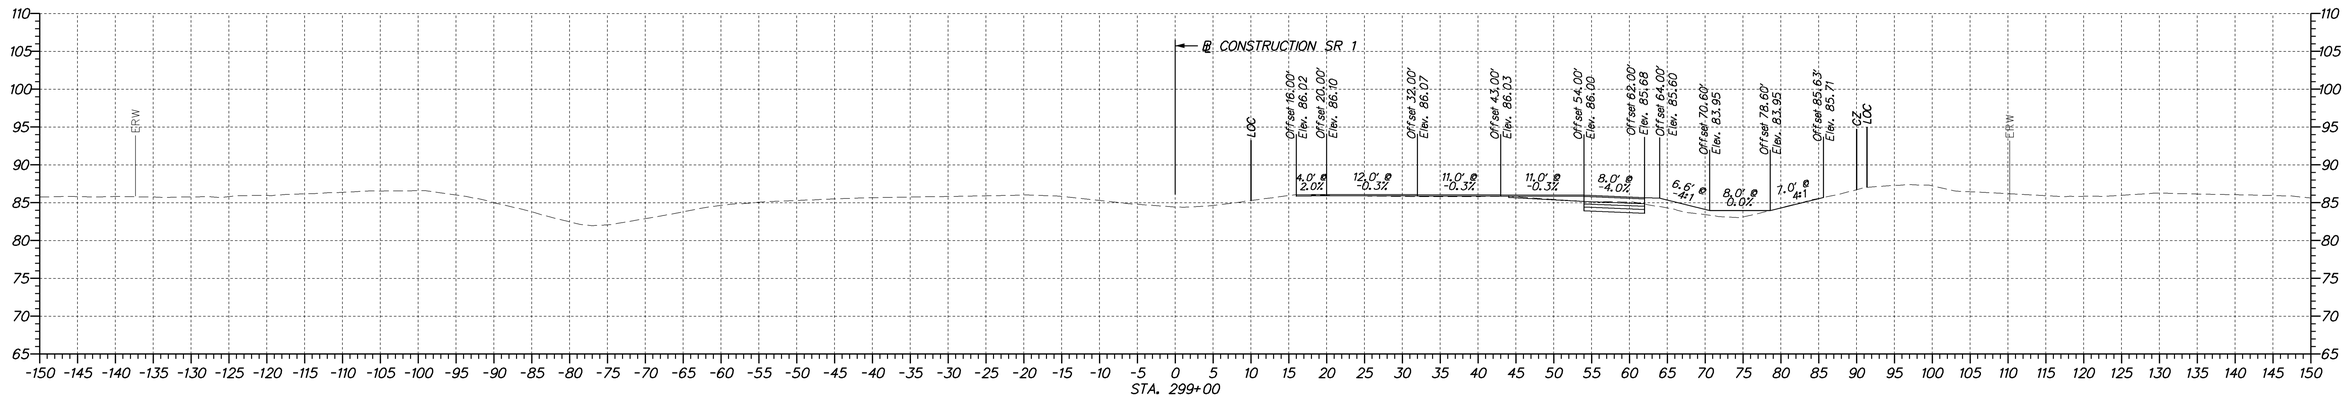

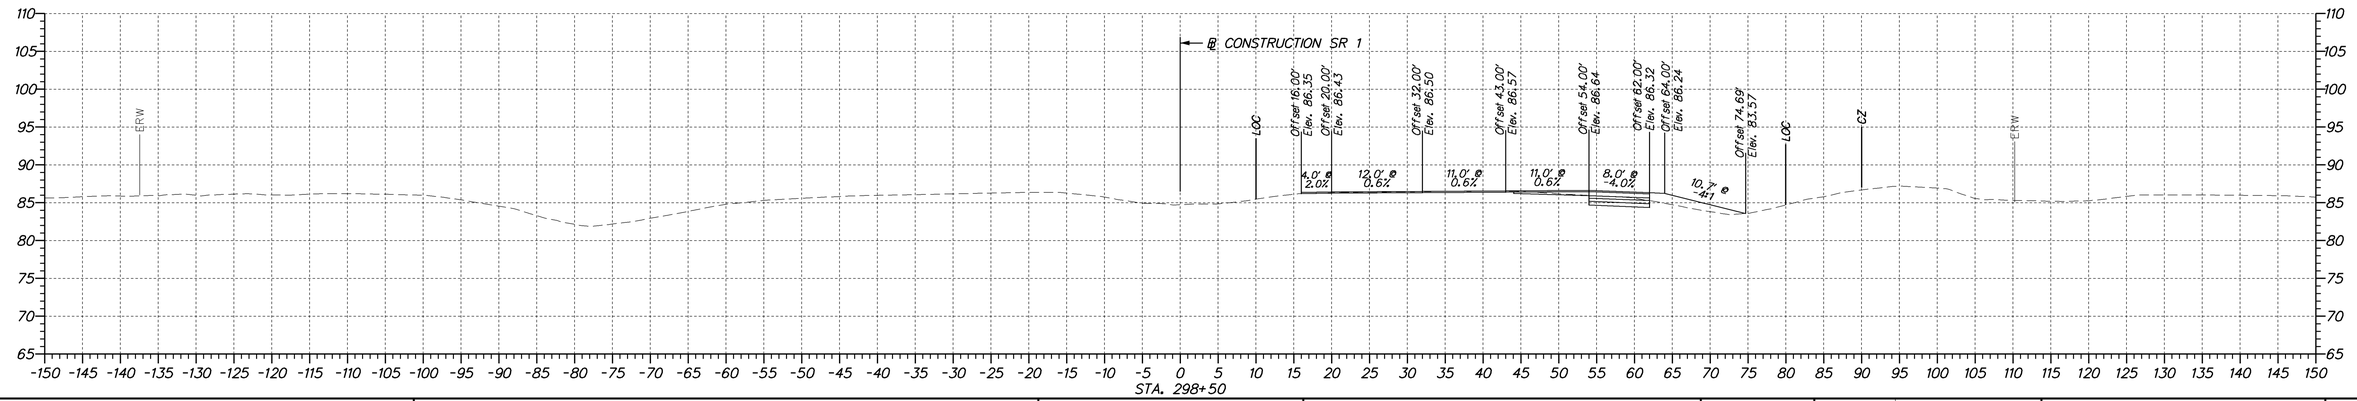

DELAWARE
DEPARTMENT OF TRANSPORTATION

ADDENDUMS / REVISIONS

SCALE
0 10 20 30
FEET

SR 1 NORTHBOUND
AUXILIARY LANE
US 40 TO SR 273

CONTRACT	BRIDGE NO.
T201511001	DESIGNED BY: MCK
COUNTY	CHECKED BY: ZJS
NEW CASTLE	

CROSS SECTIONS

SHEET NO.
37
TOTAL SHTS.
67

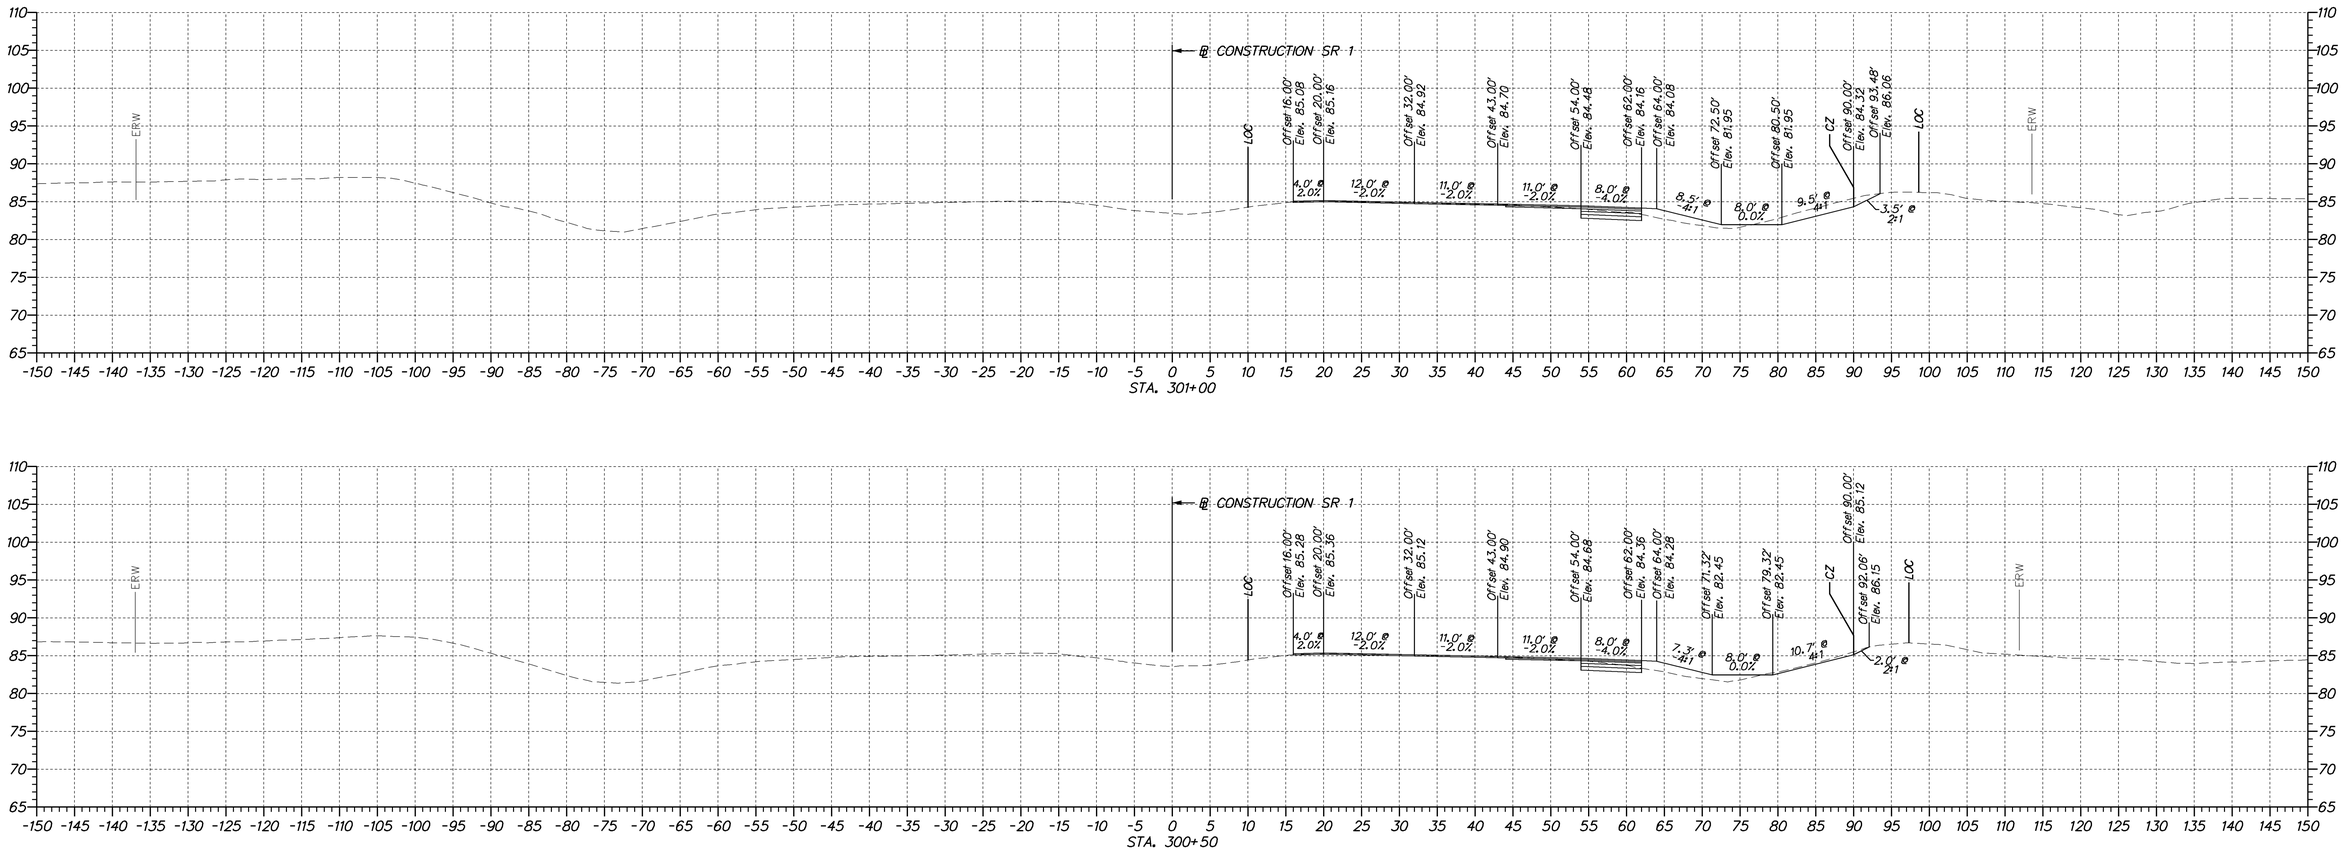

DELAWARE DEPARTMENT OF TRANSPORTATION

ADDENDUMS / REVISIONS

SCALE
0 10 20 30
FEET

SR 1 NORTHBOUND AUXILIARY LANE US 40 TO SR 273

CONTRACT	BRIDGE NO.	
T201511001	DESIGNED BY: MCK	
COUNTY	CHECKED BY: ZJS	
NEW CASTLE		

CROSS SECTIONS

SHEET NO.
38
TOTAL SHTS.
67

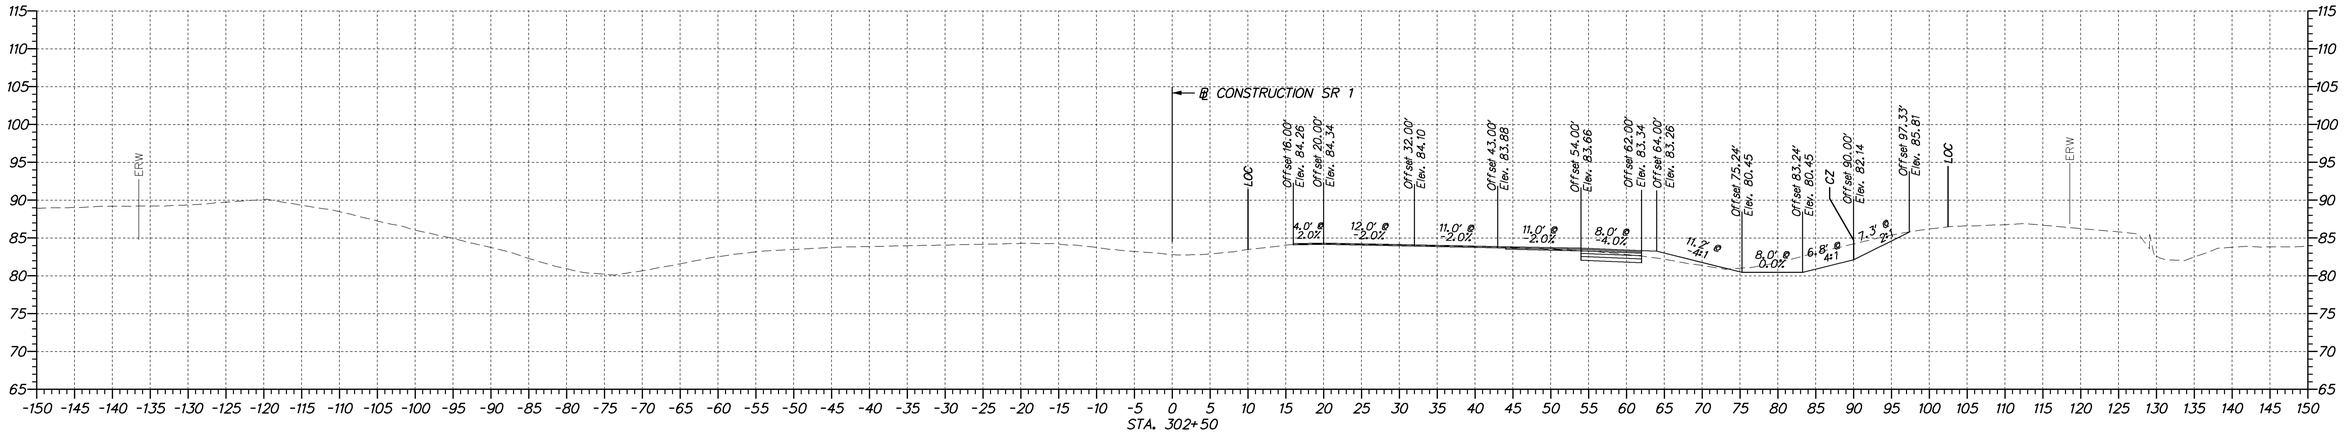

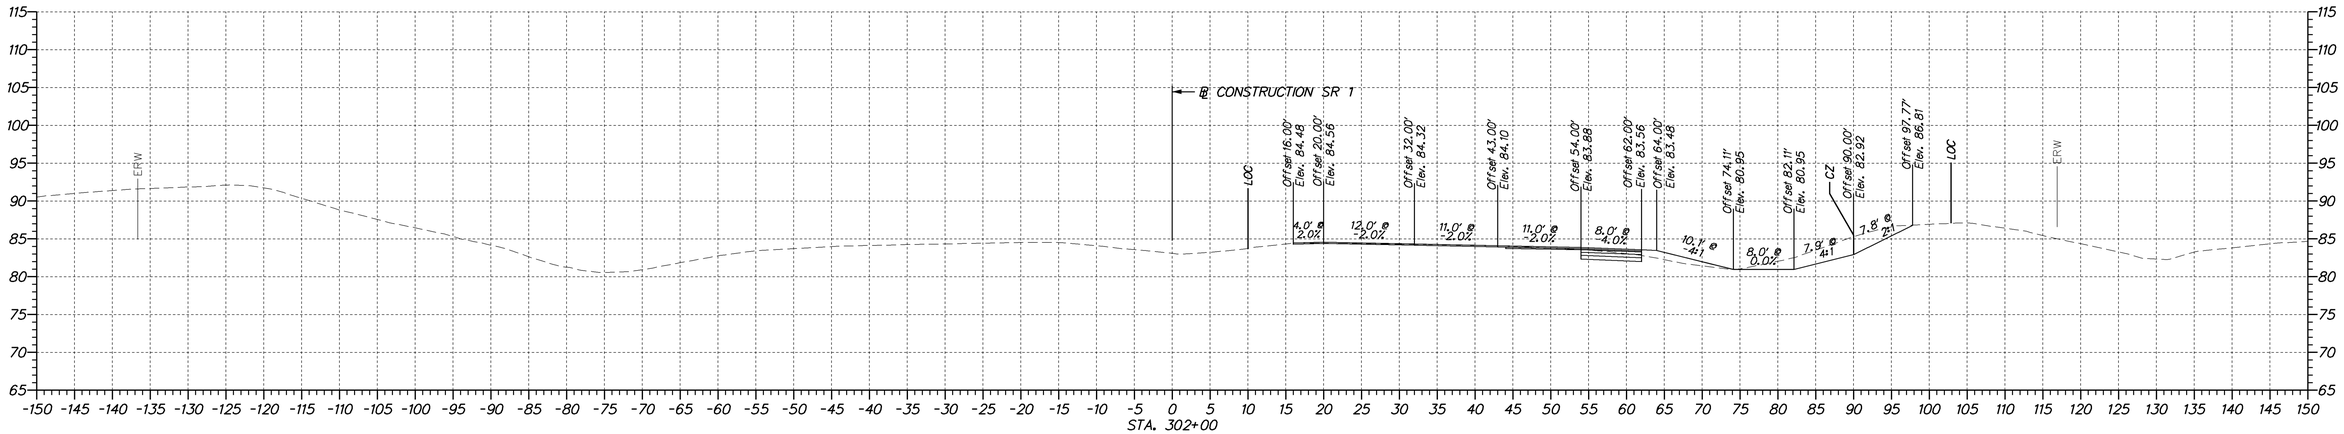

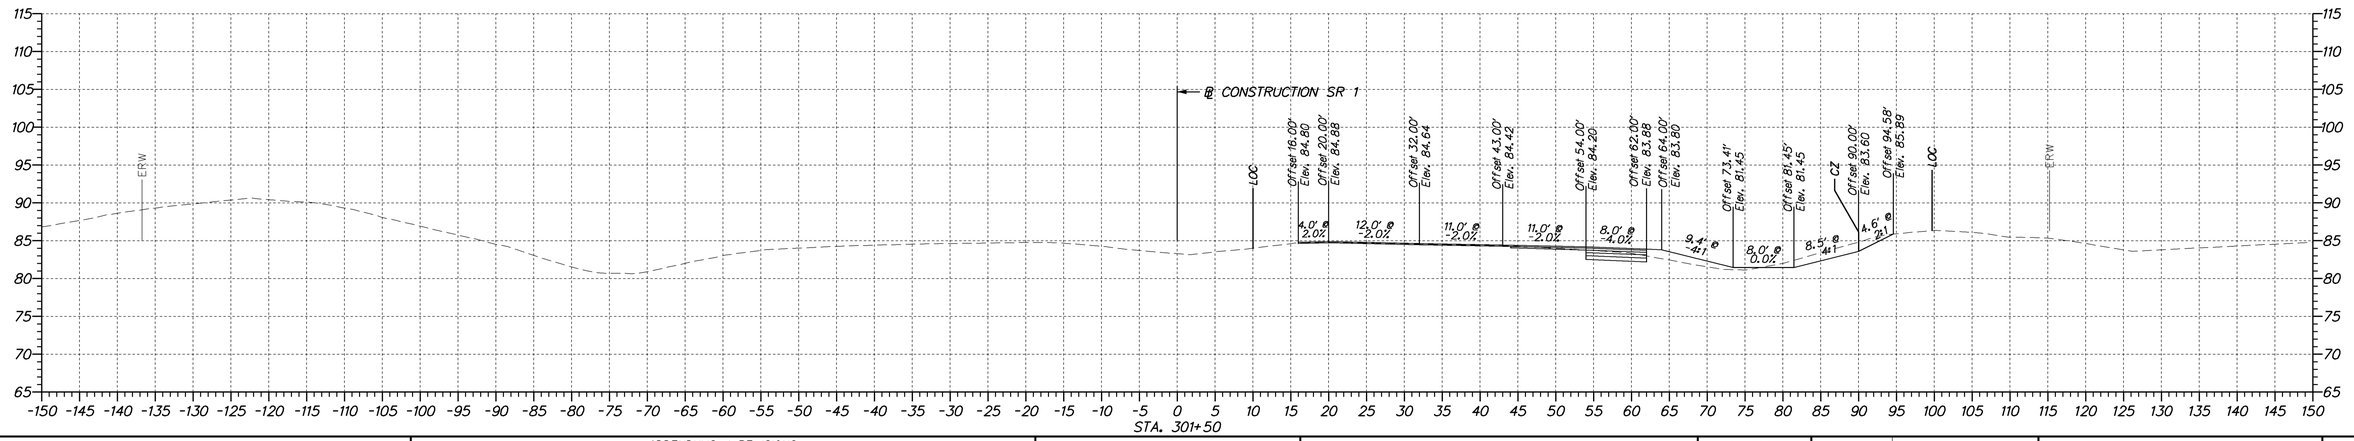

DELAWARE DEPARTMENT OF TRANSPORTATION

ADDENDUMS / REVISIONS

SCALE
0 10 20 30
FEET

SR 1 NORTHBOUND AUXILIARY LANE US 40 TO SR 273

CONTRACT	BRIDGE NO.	
T201511001	DESIGNED BY: MCK	
COUNTY	CHECKED BY: ZJS	
NEW CASTLE		

CROSS SECTIONS

SHEET NO.
39
TOTAL SHTS.
67

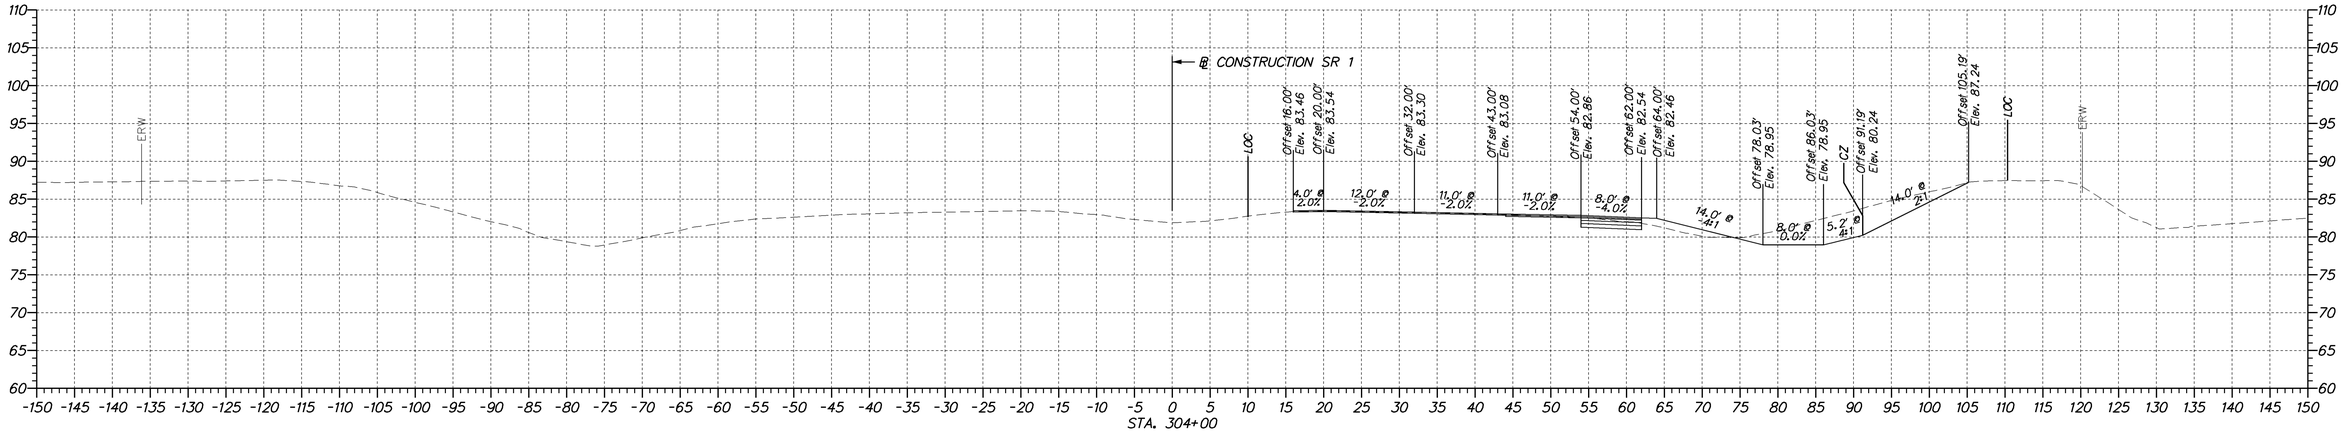

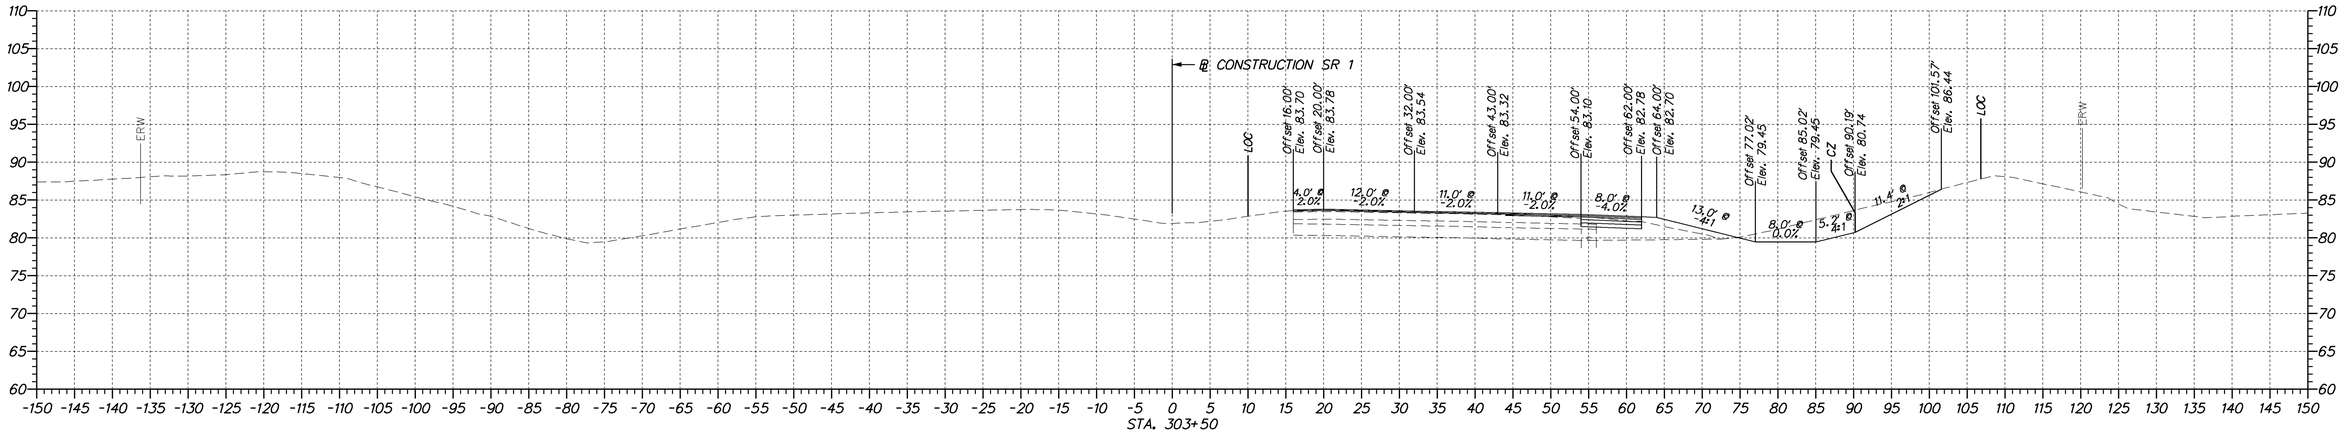

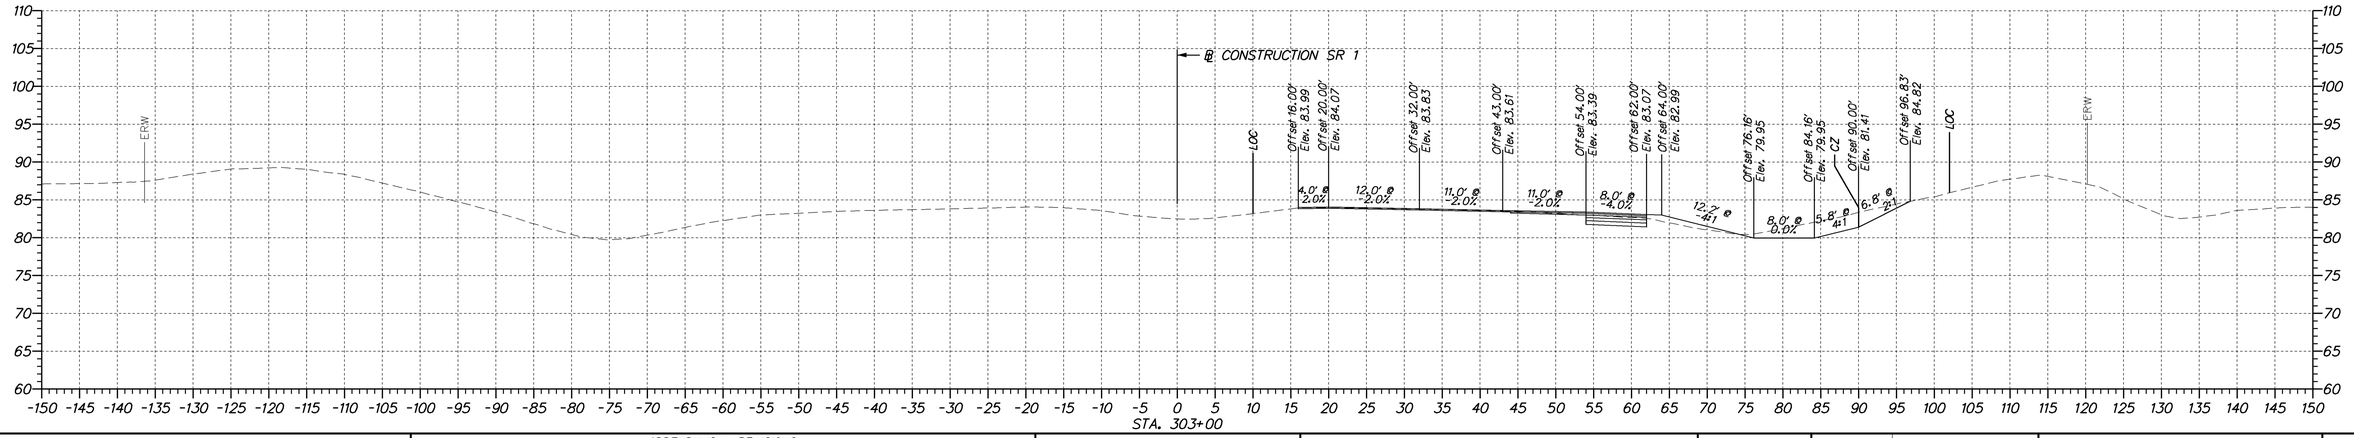

DELAWARE DEPARTMENT OF TRANSPORTATION

ADDENDUMS / REVISIONS

SCALE 0 10 20 30 FEET

SR 1 NORTHBOUND AUXILIARY LANE US 40 TO SR 273

CONTRACT	BRIDGE NO.	
T201511001	DESIGNED BY: MCK	
COUNTY		
NEW CASTLE	CHECKED BY: ZJS	

CROSS SECTIONS

SHEET NO.
40
TOTAL SHTS.
67

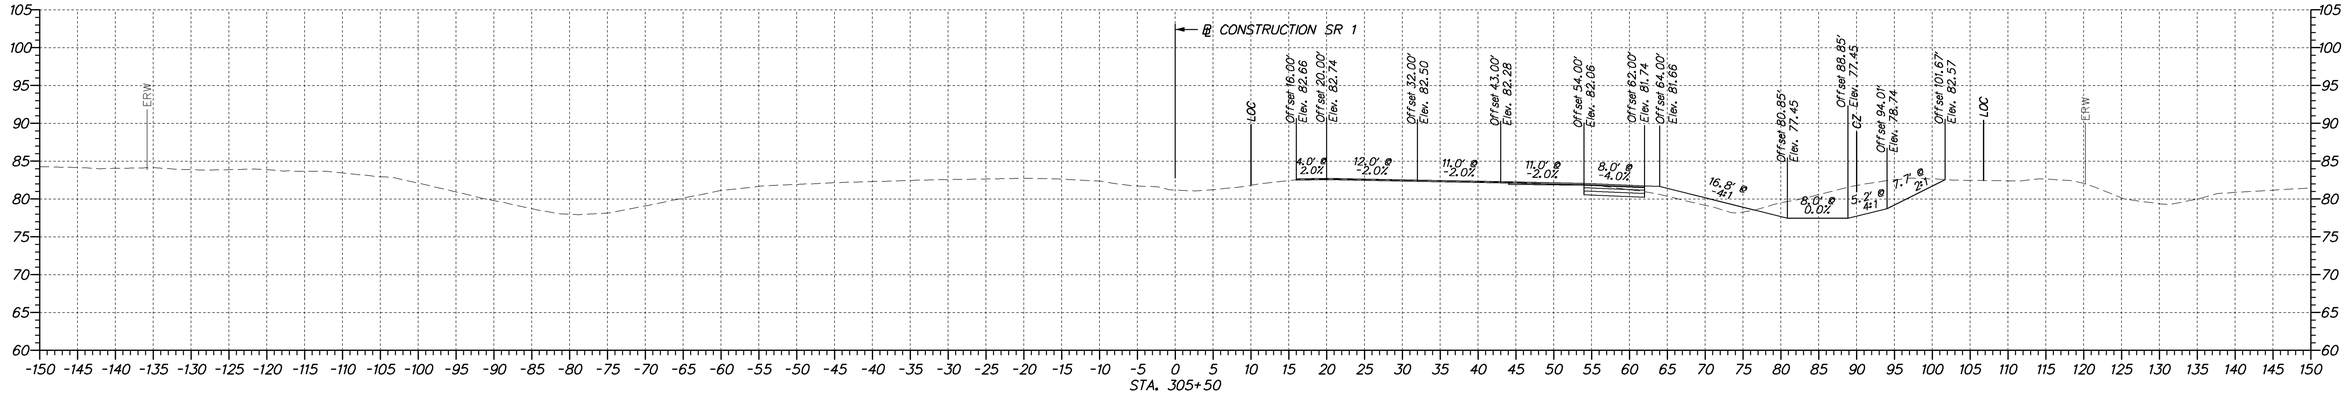

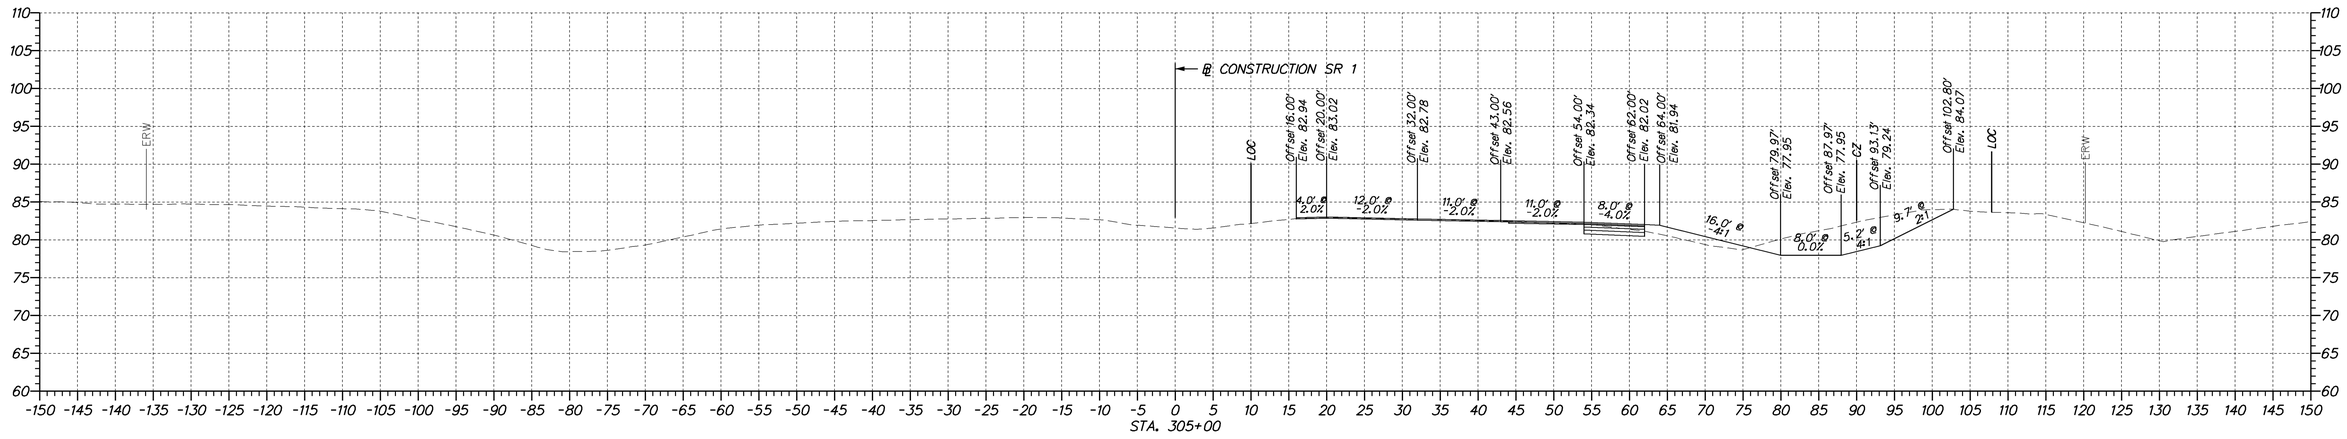

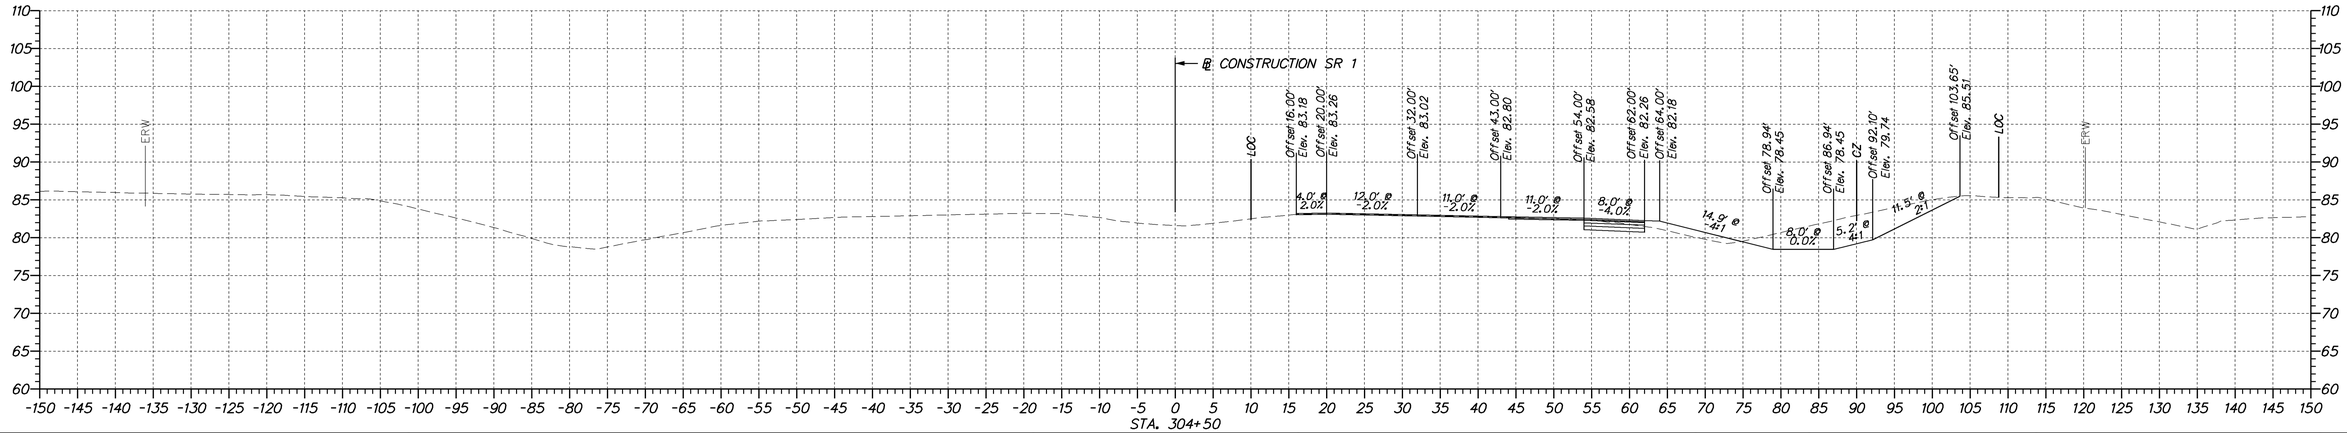

DELAWARE
DEPARTMENT OF TRANSPORTATION

ADDENDUMS / REVISIONS

SCALE
0 10 20 30
FEET

SR 1 NORTHBOUND AUXILIARY LANE US 40 TO SR 273

CONTRACT	BRIDGE NO.	
T201511001	DESIGNED BY: MCK	
COUNTY	CHECKED BY: ZJS	
NEW CASTLE		

CROSS SECTIONS

SHEET NO.
41
TOTAL SHTS.
67

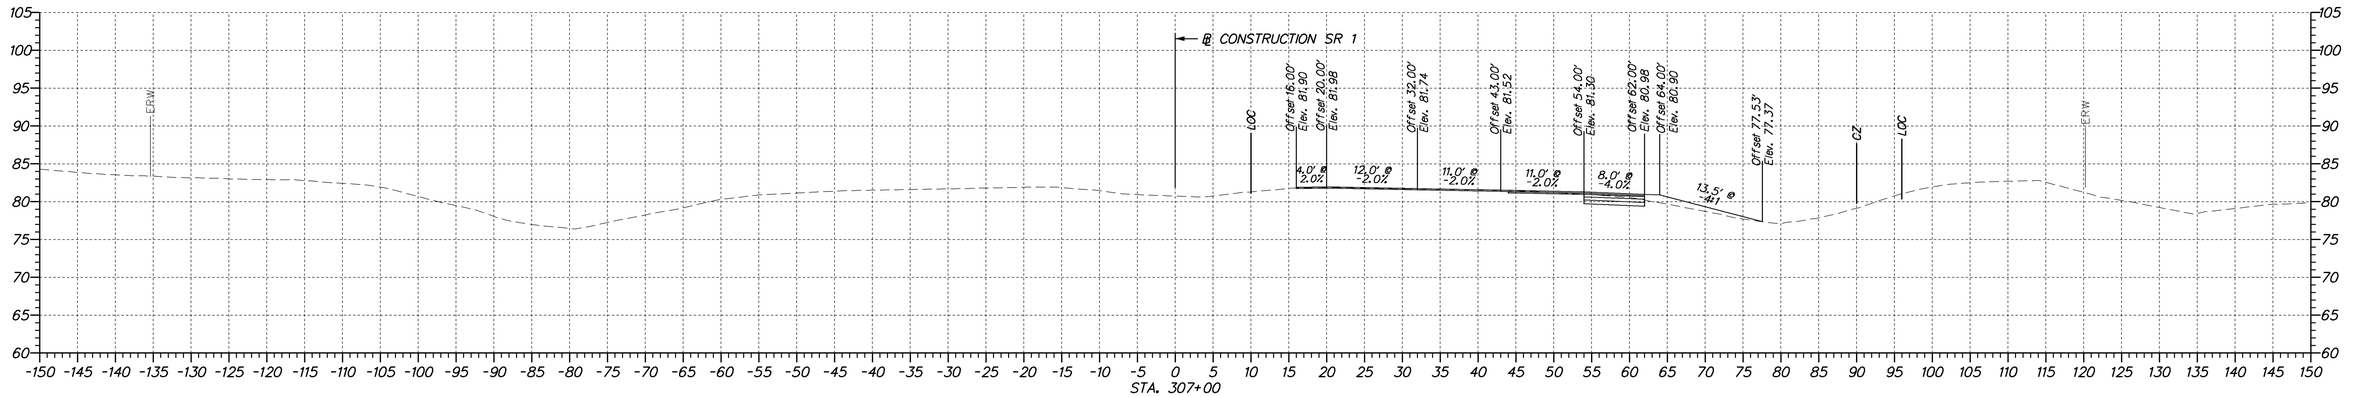

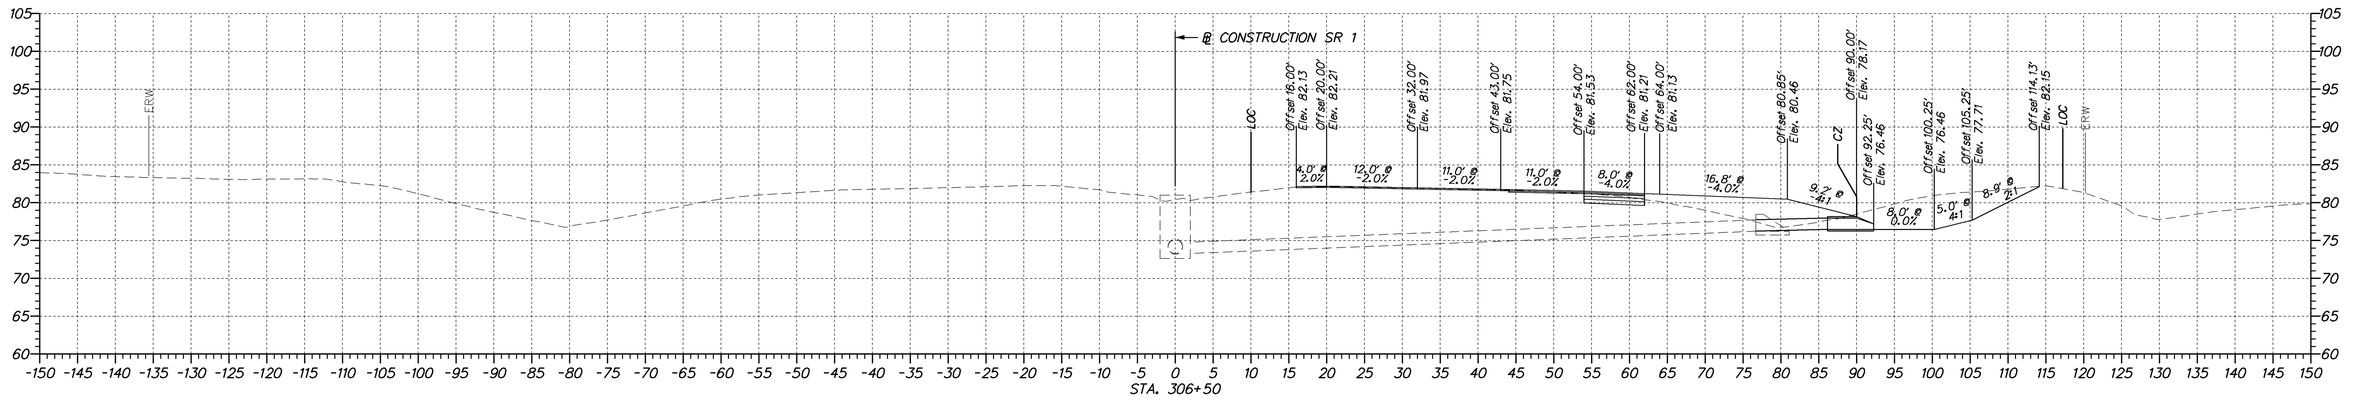

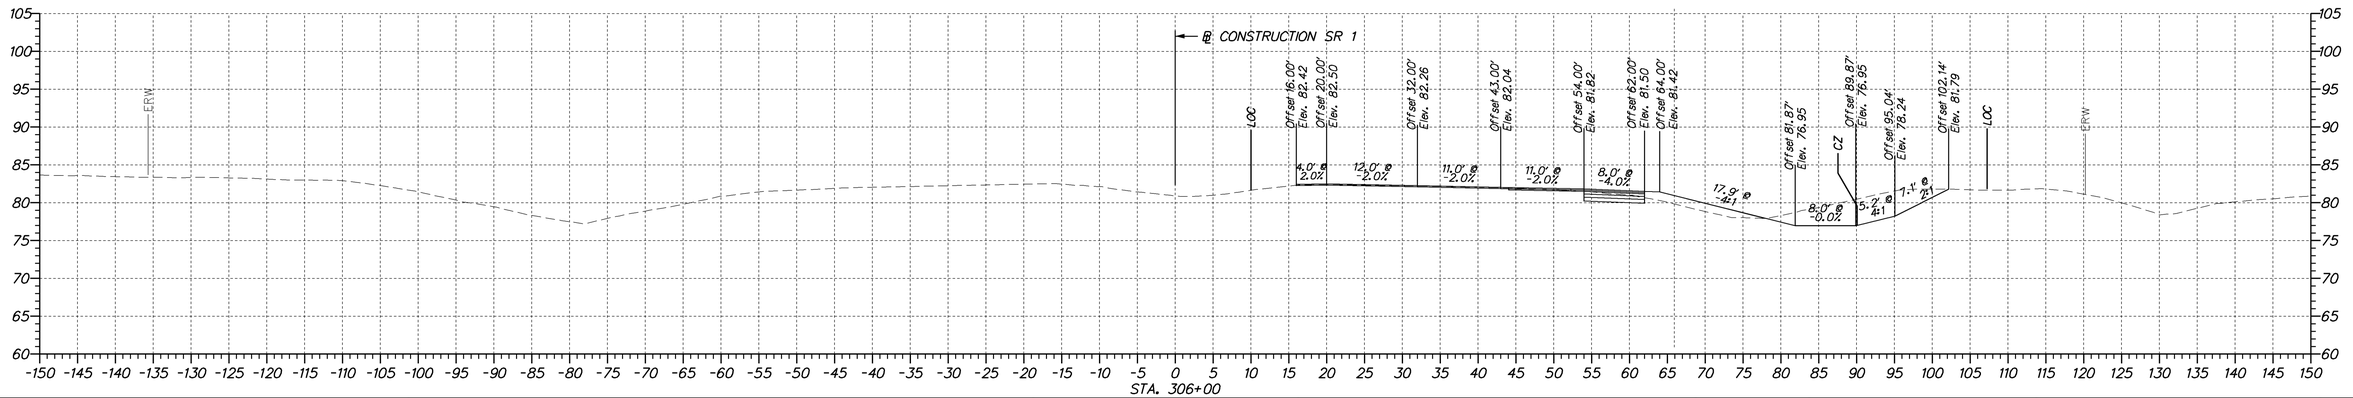

DELAWARE
DEPARTMENT OF TRANSPORTATION

ADDENDUMS / REVISIONS

SCALE
0 10 20 30
FEET

SR 1 NORTHBOUND AUXILIARY LANE US 40 TO SR 273

CONTRACT	BRIDGE NO.	
T201511001	DESIGNED BY: MCK	
COUNTY	CHECKED BY: ZJS	
NEW CASTLE		

CROSS SECTIONS

SHEET NO.
42
TOTAL SHTS.
67

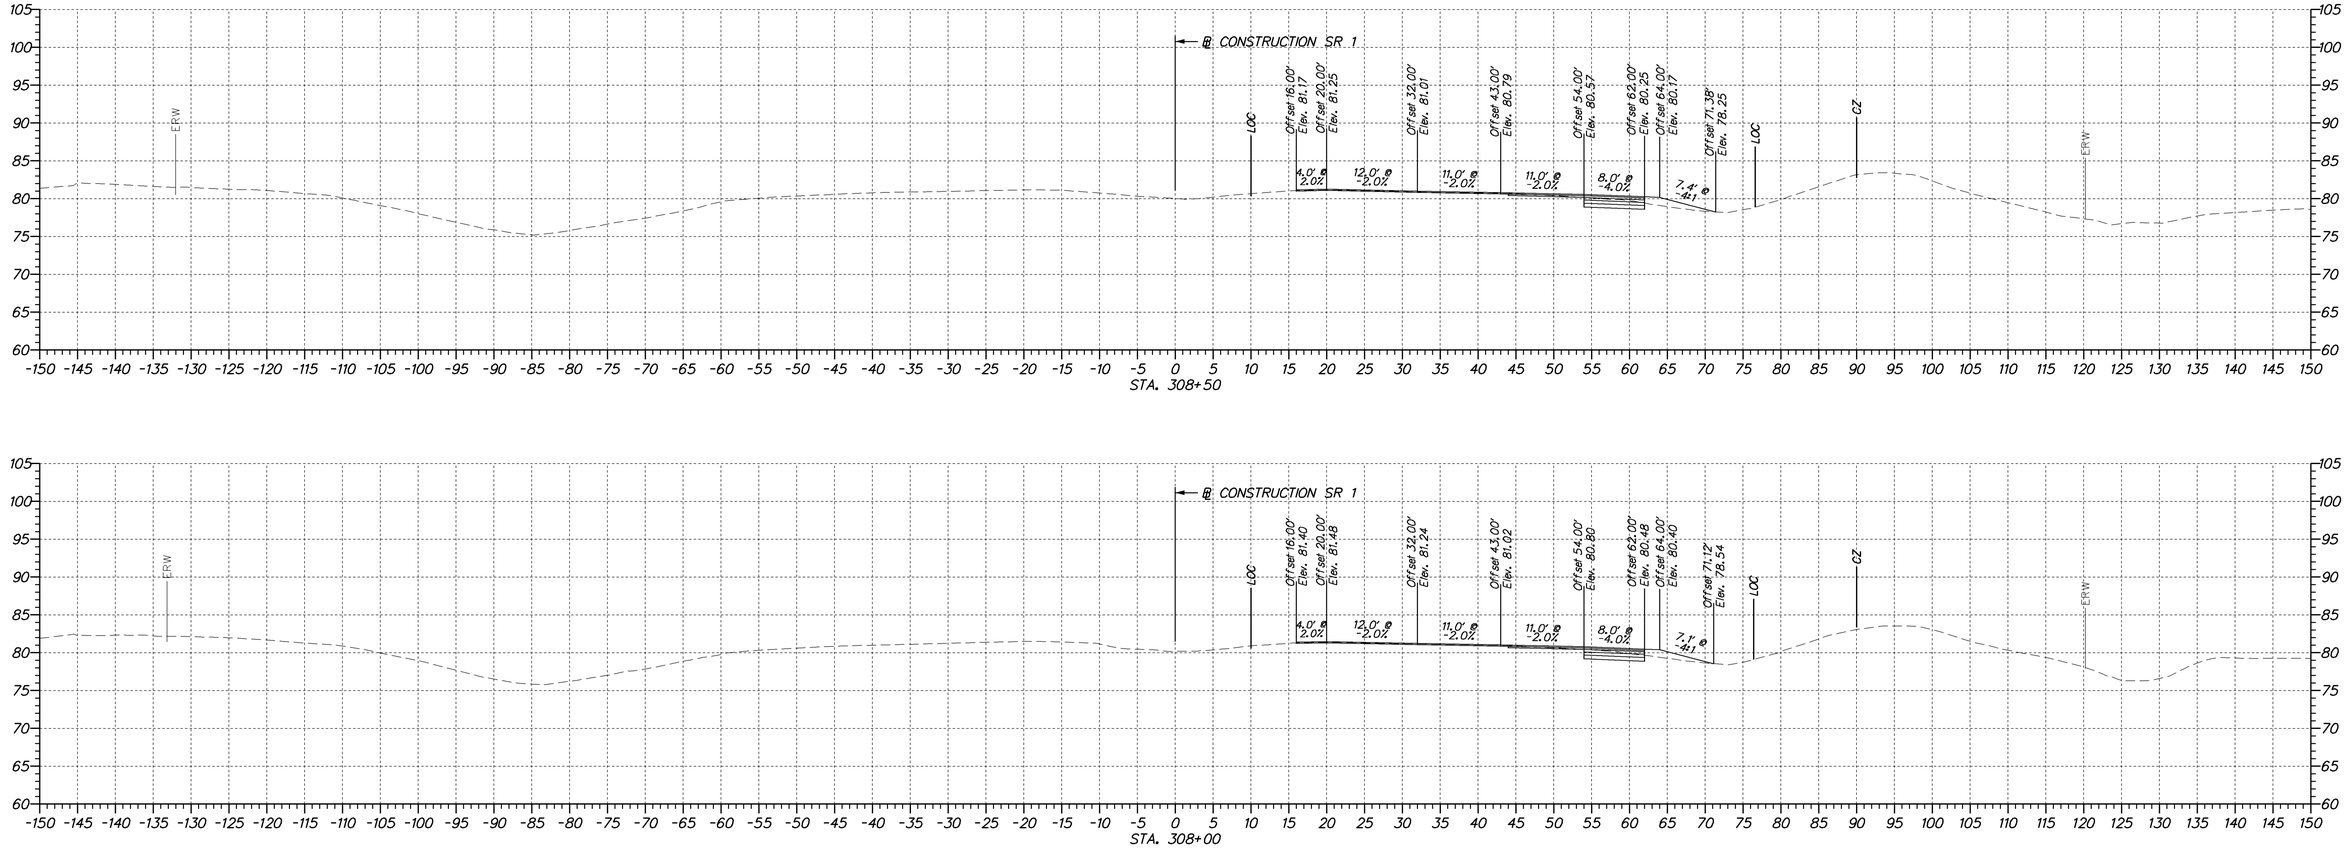

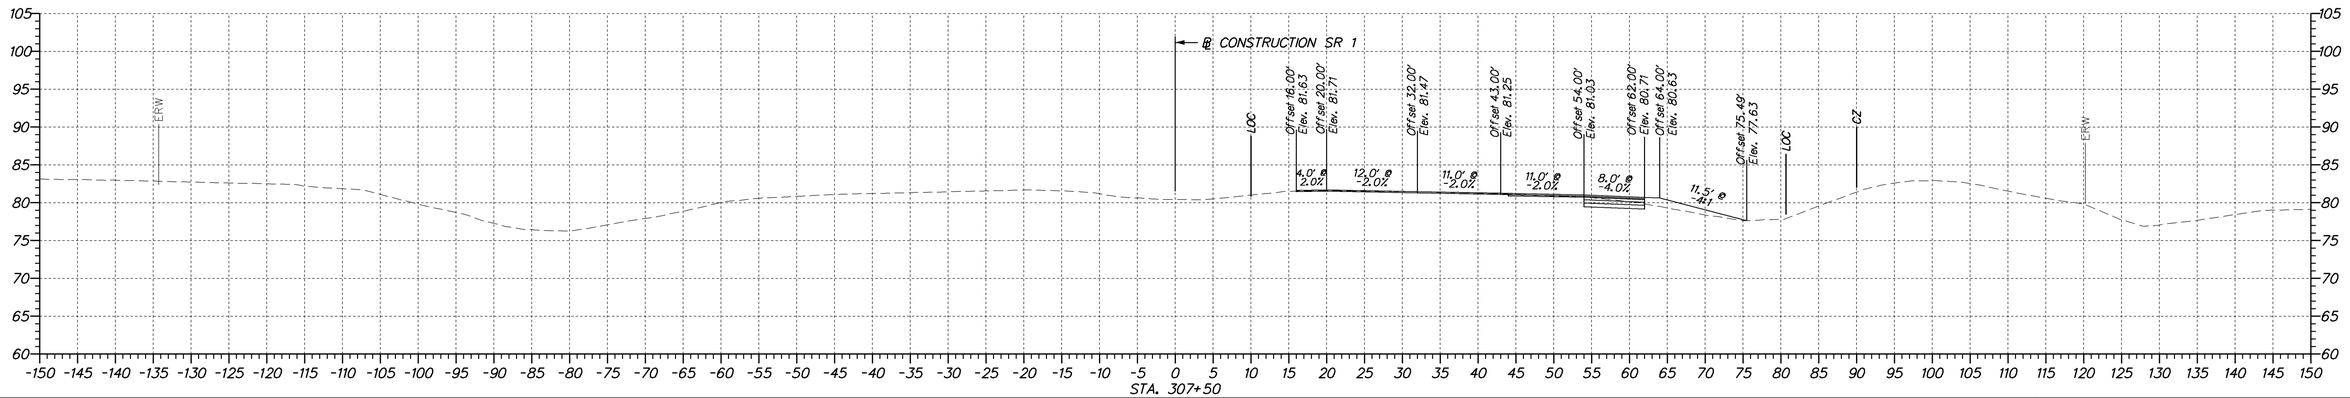

DELAWARE DEPARTMENT OF TRANSPORTATION

ADDENDUMS / REVISIONS

SCALE 0 10 20 30 FEET

SR 1 NORTHBOUND AUXILIARY LANE US 40 TO SR 273

CONTRACT	BRIDGE NO.	
T201511001	DESIGNED BY: MCK	
COUNTY	CHECKED BY: ZJS	
NEW CASTLE		

CROSS SECTIONS

SHEET NO.
43
TOTAL SHTS.
67

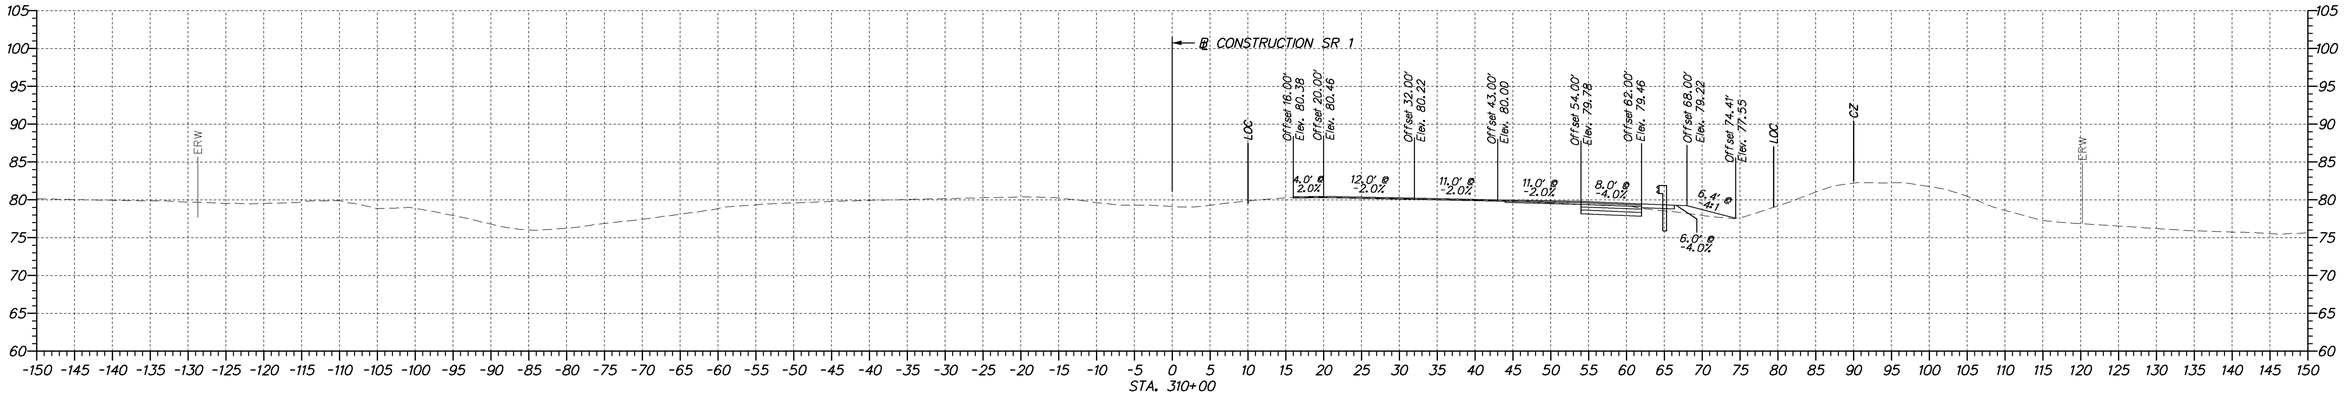

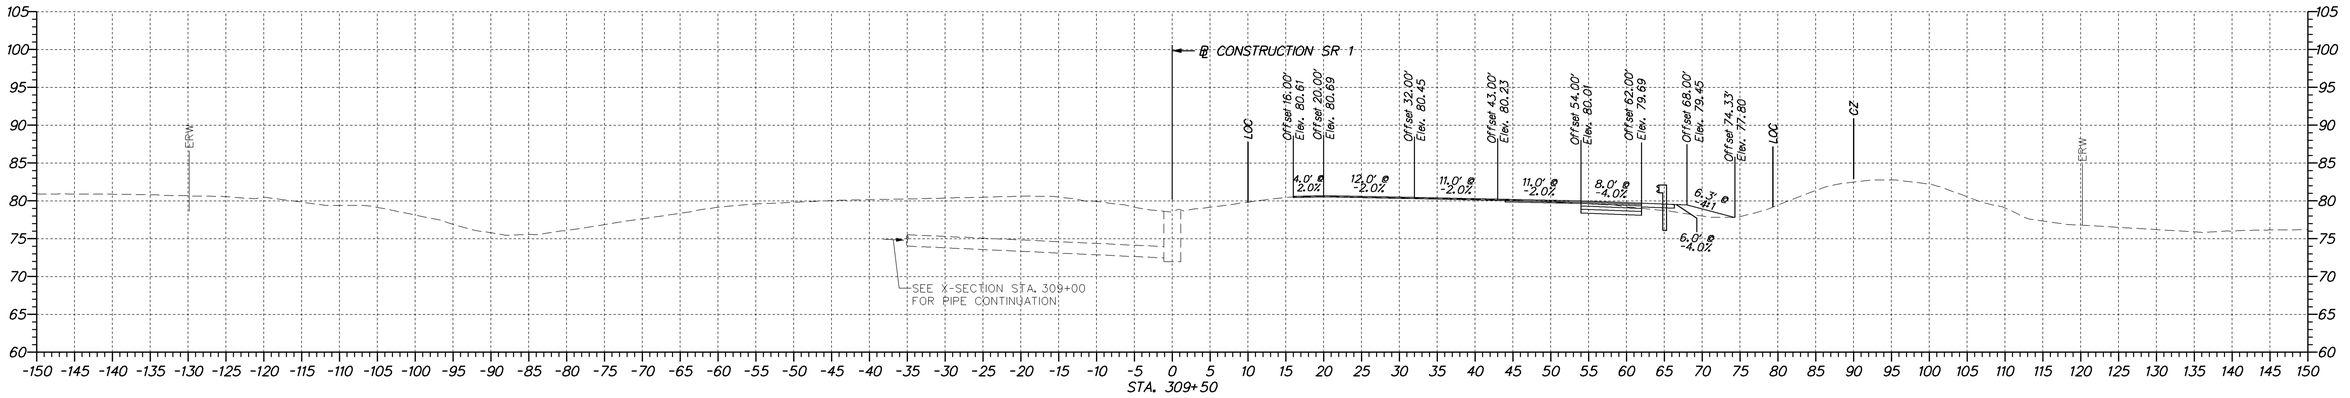

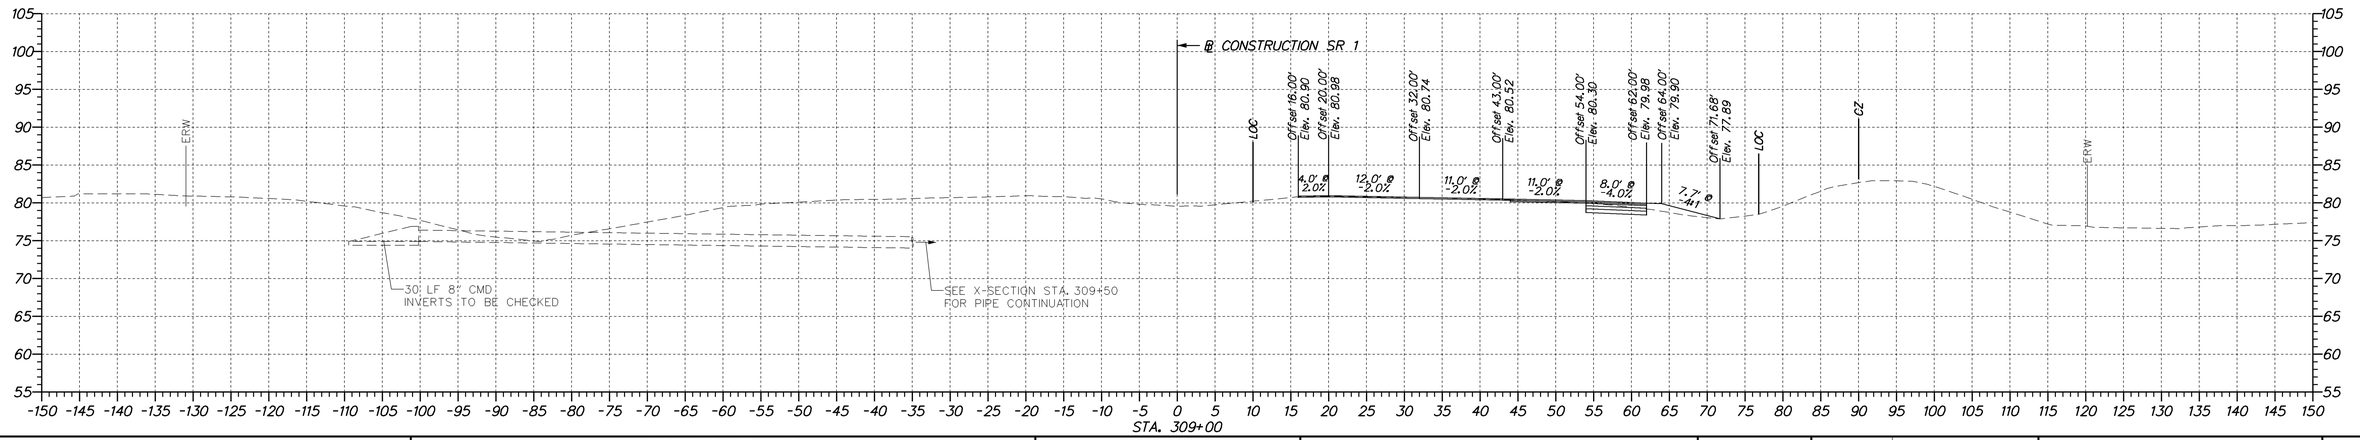

DELAWARE
DEPARTMENT OF TRANSPORTATION

ADDENDUMS / REVISIONS

SCALE
0 10 20 30
FEET

SR 1 NORTHBOUND AUXILIARY LANE US 40 TO SR 273

CONTRACT	BRIDGE NO.	
T201511001	DESIGNED BY: MCK	
COUNTY	CHECKED BY: ZJS	
NEW CASTLE		

CROSS SECTIONS

SHEET NO.
44
TOTAL SHTS.
67

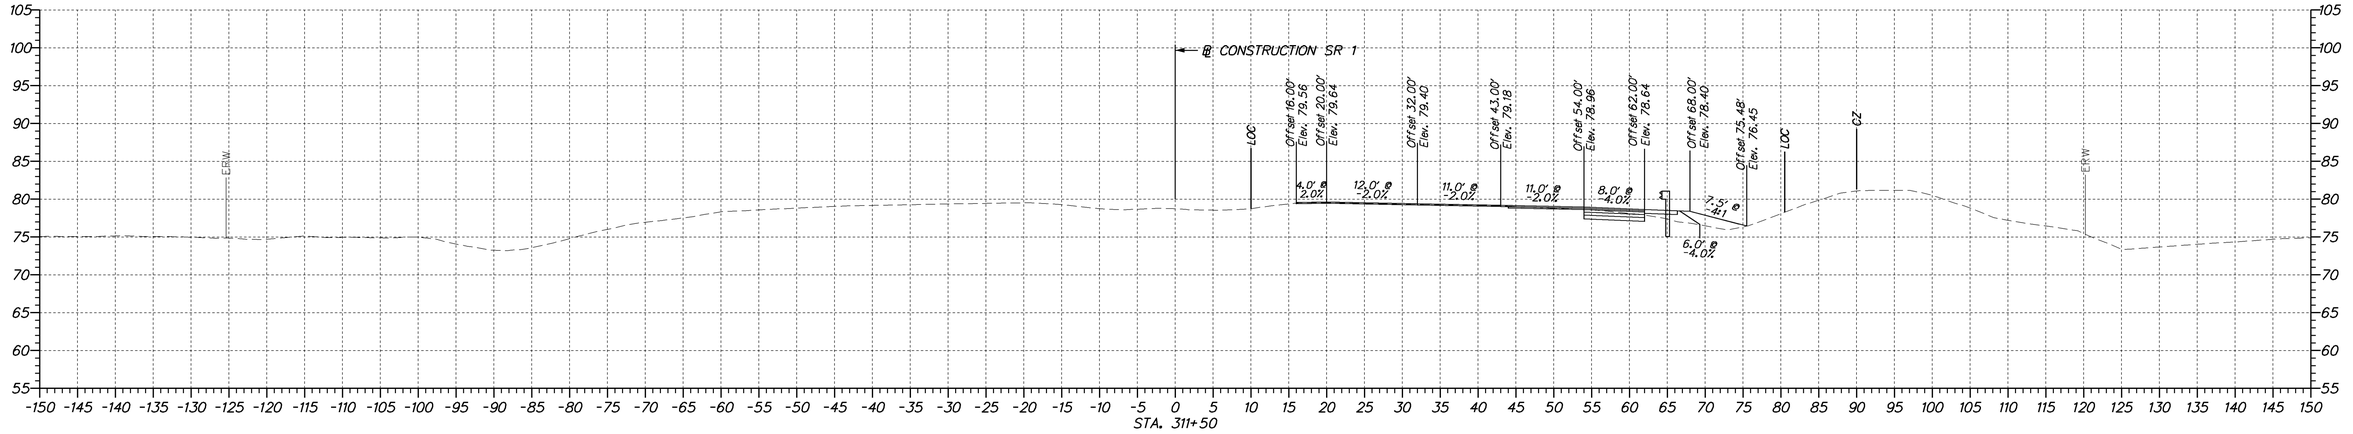

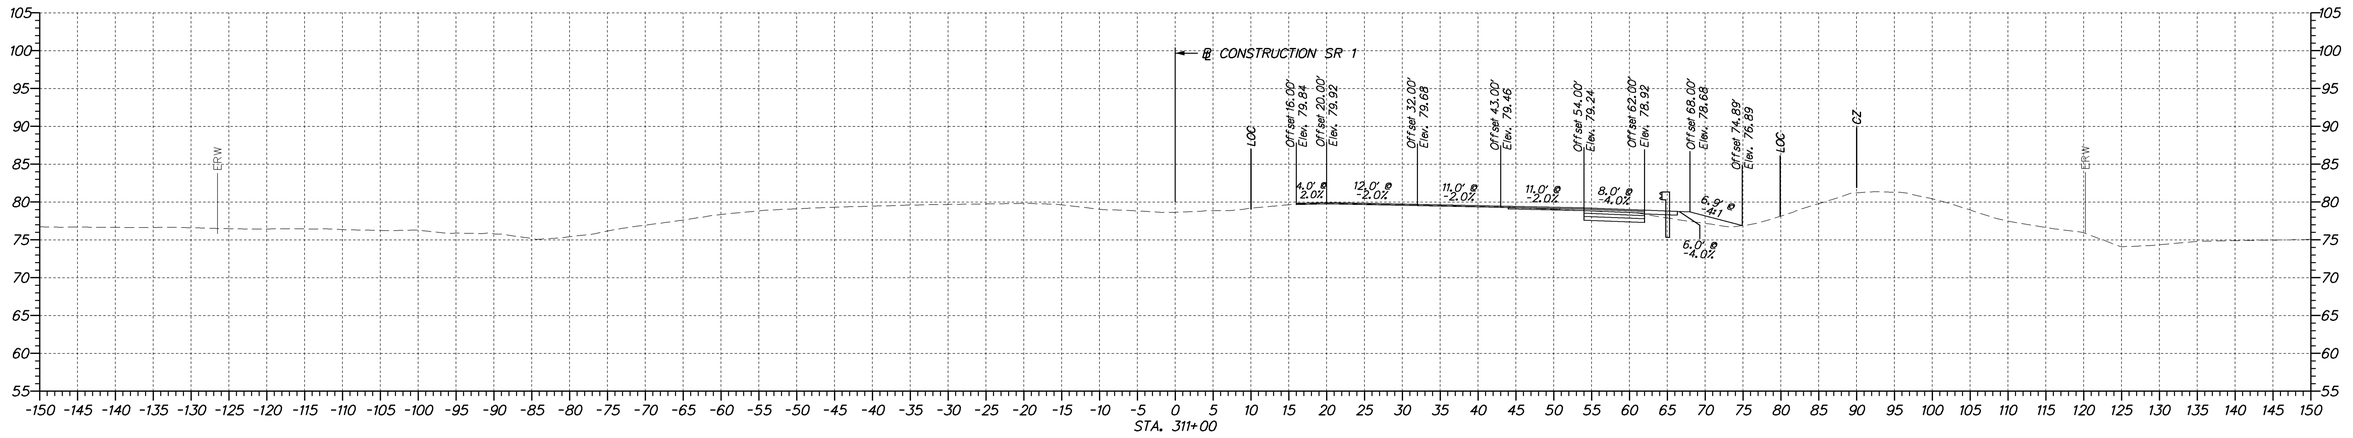

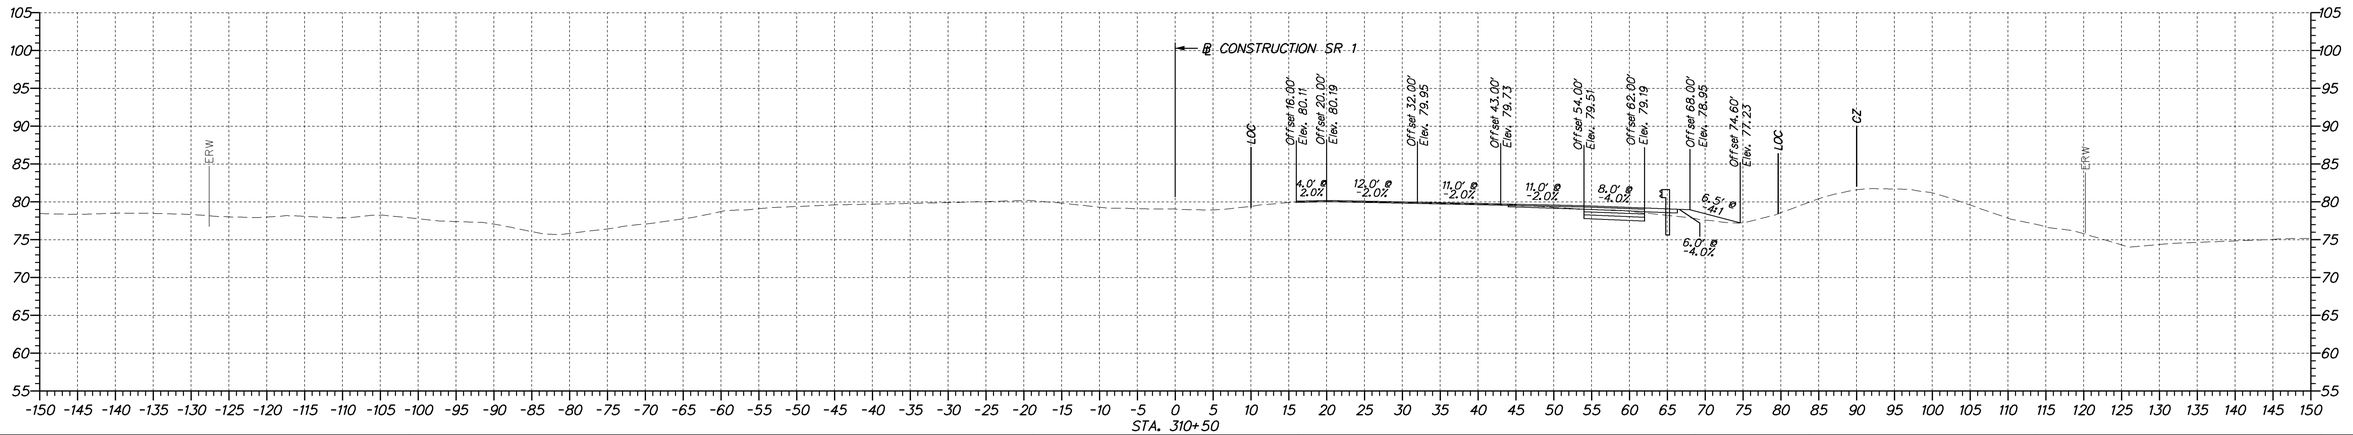

DELAWARE DEPARTMENT OF TRANSPORTATION

ADDENDUMS / REVISIONS

SCALE
0 10 20 30
FEET

SR 1 NORTHBOUND AUXILIARY LANE US 40 TO SR 273

CONTRACT	BRIDGE NO.
T201511001	
COUNTY	DESIGNED BY: MCK
NEW CASTLE	CHECKED BY: ZJS

CROSS SECTIONS

SHEET NO.
45
TOTAL SHTS.
67

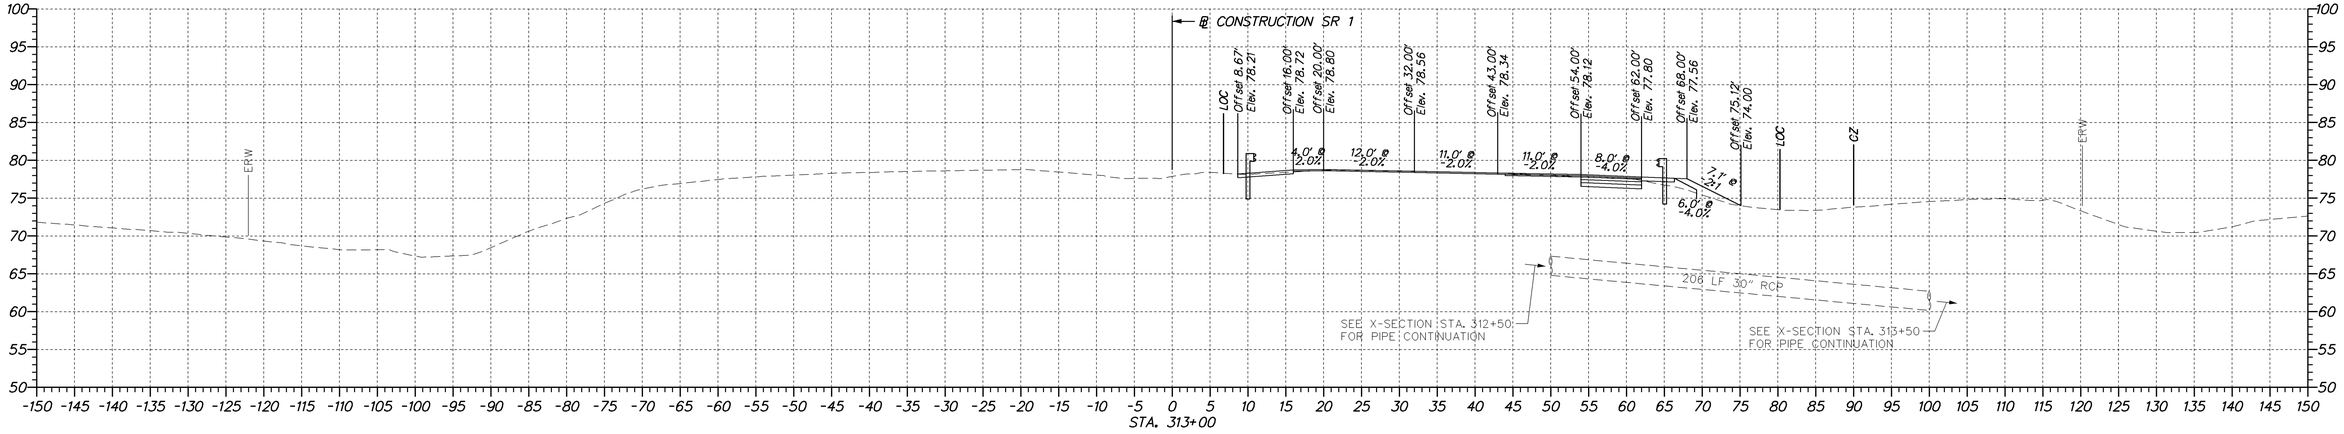

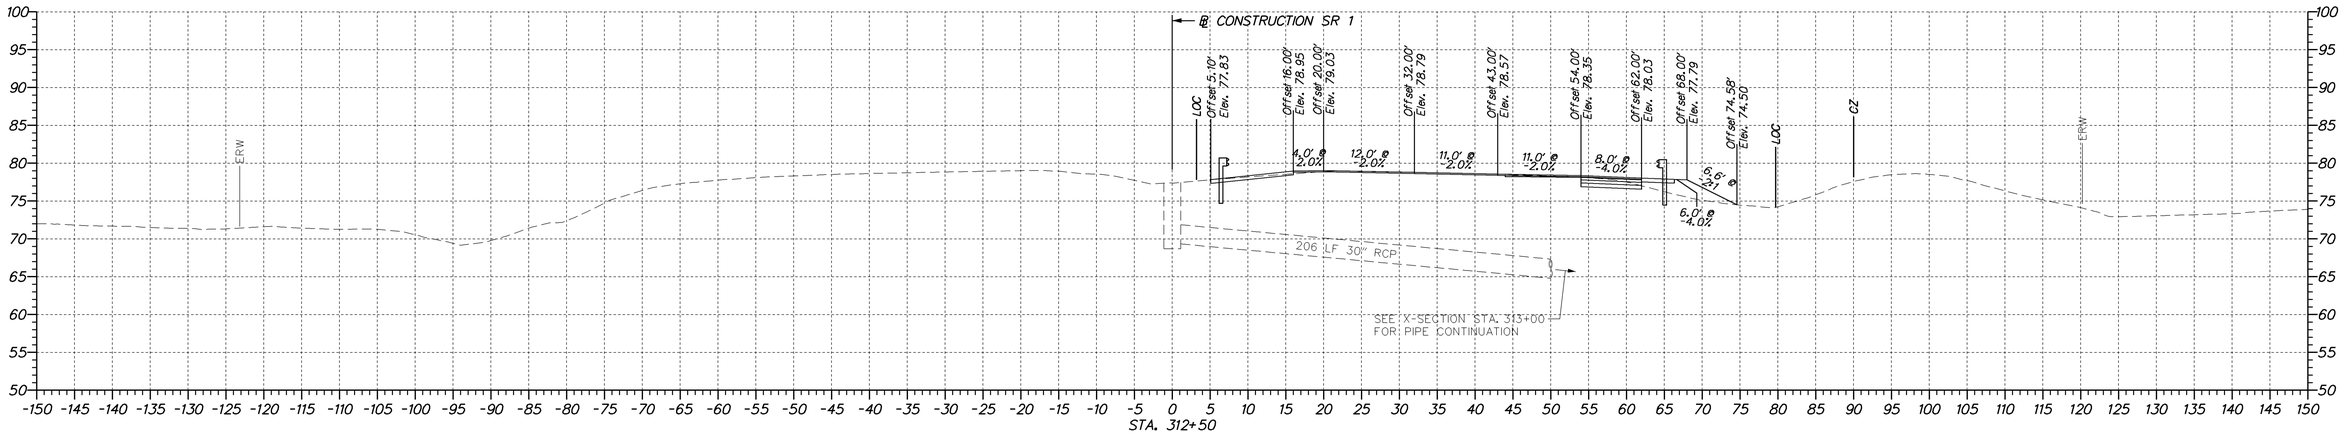

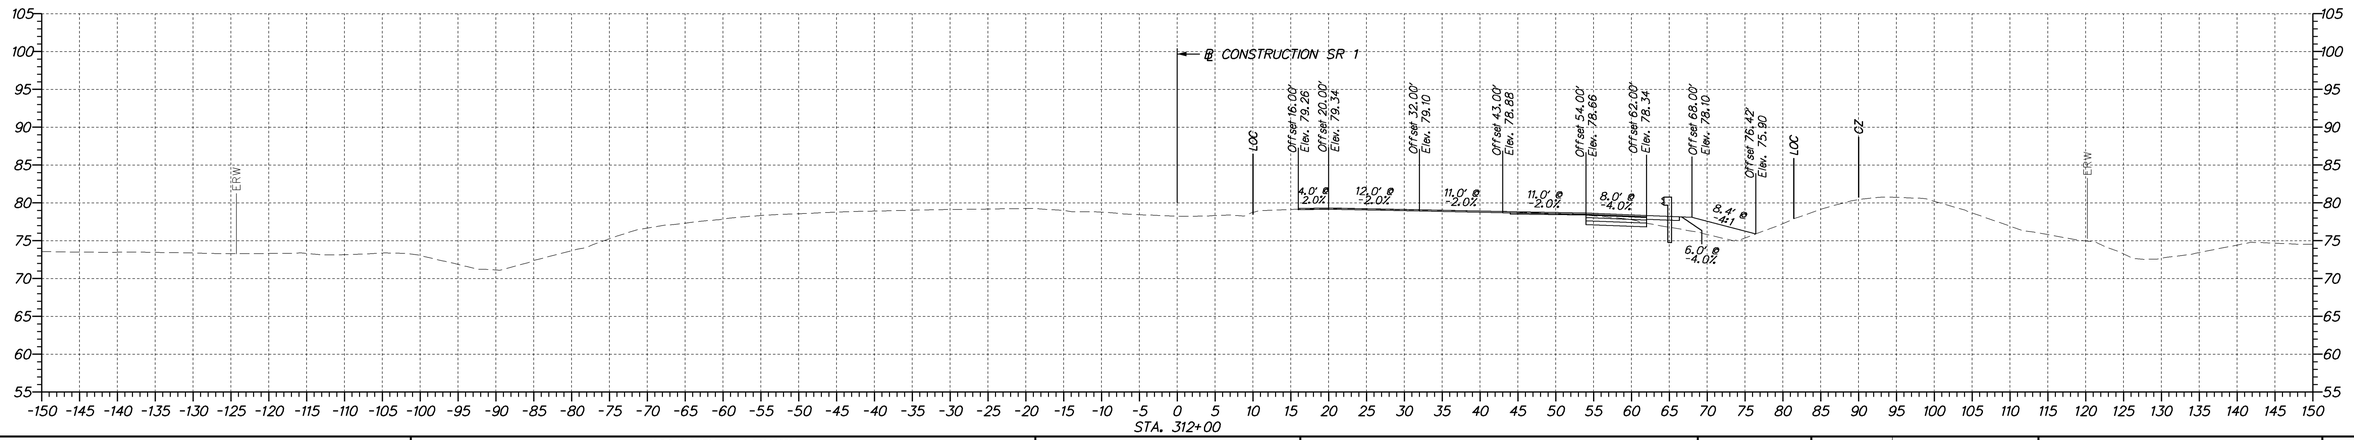

DELAWARE DEPARTMENT OF TRANSPORTATION

ADDENDUMS / REVISIONS

SCALE
0 10 20 30
FEET

SR 1 NORTHBOUND AUXILIARY LANE US 40 TO SR 273

CONTRACT	BRIDGE NO.	
T201511001	DESIGNED BY: MCK	
COUNTY	CHECKED BY: ZJS	
NEW CASTLE		

CROSS SECTIONS

SHEET NO.
46
TOTAL SHTS.
67

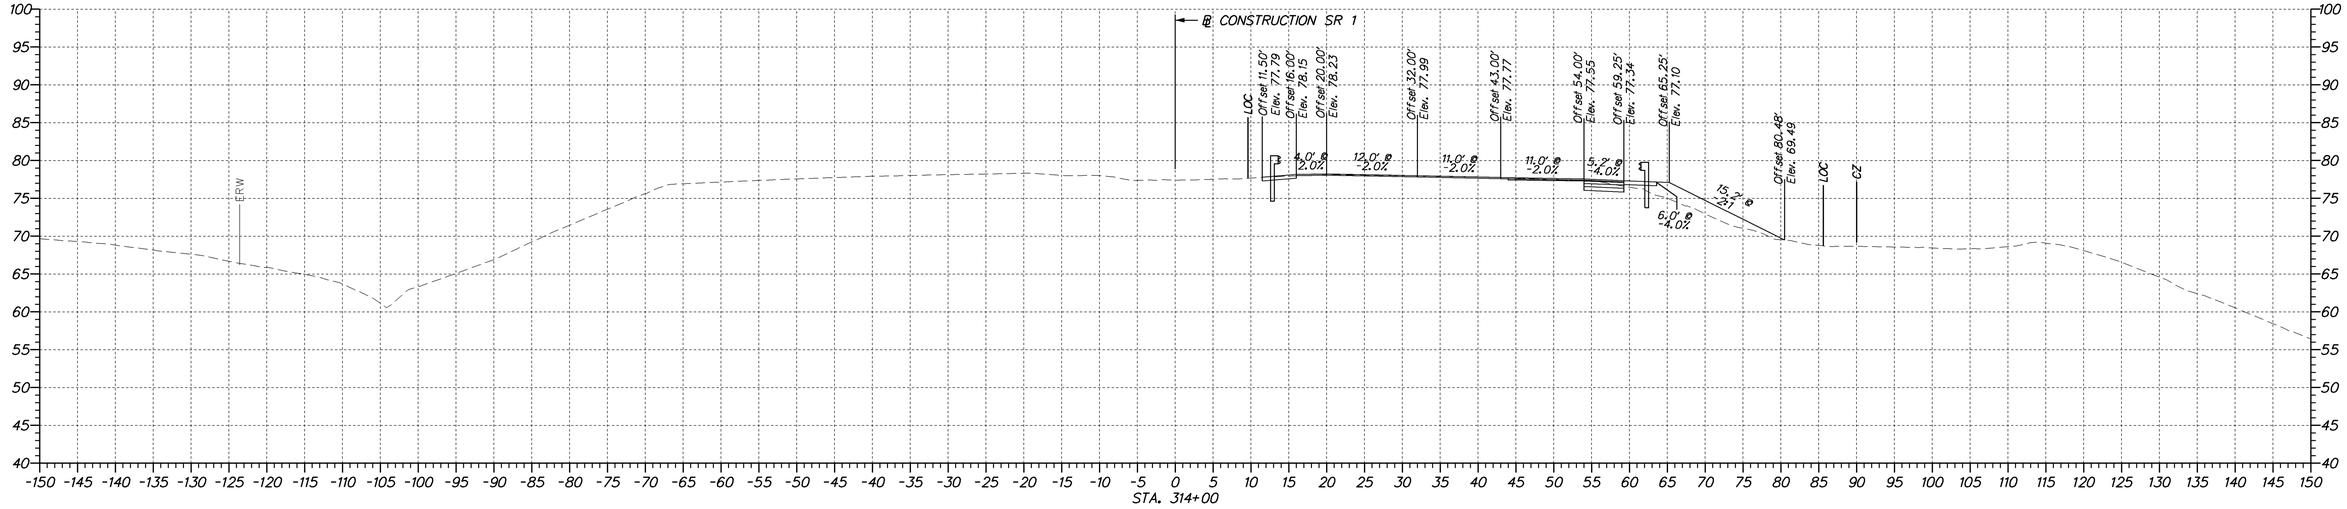

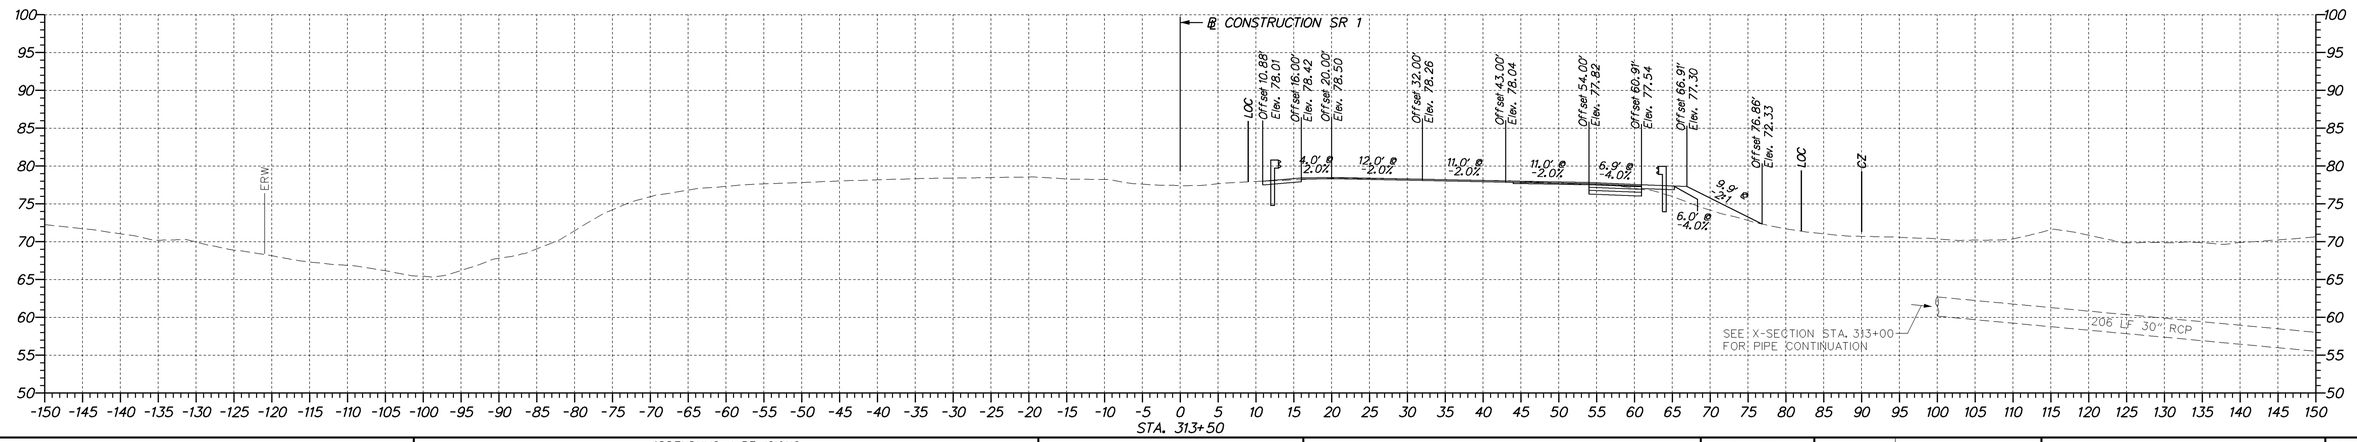

DELAWARE DEPARTMENT OF TRANSPORTATION	ADDENDUMS / REVISIONS	SCALE 0 10 20 30 FEET	**SR 1 NORTHBOUND AUXILIARY LANE US 40 TO SR 273**	CONTRACT T201511001 / COUNTY NEW CASTLE	BRIDGE NO. / DESIGNED BY: MCK / CHECKED BY: ZJS	**CROSS SECTIONS**	SHEET NO. 47 / TOTAL SHTS. 67

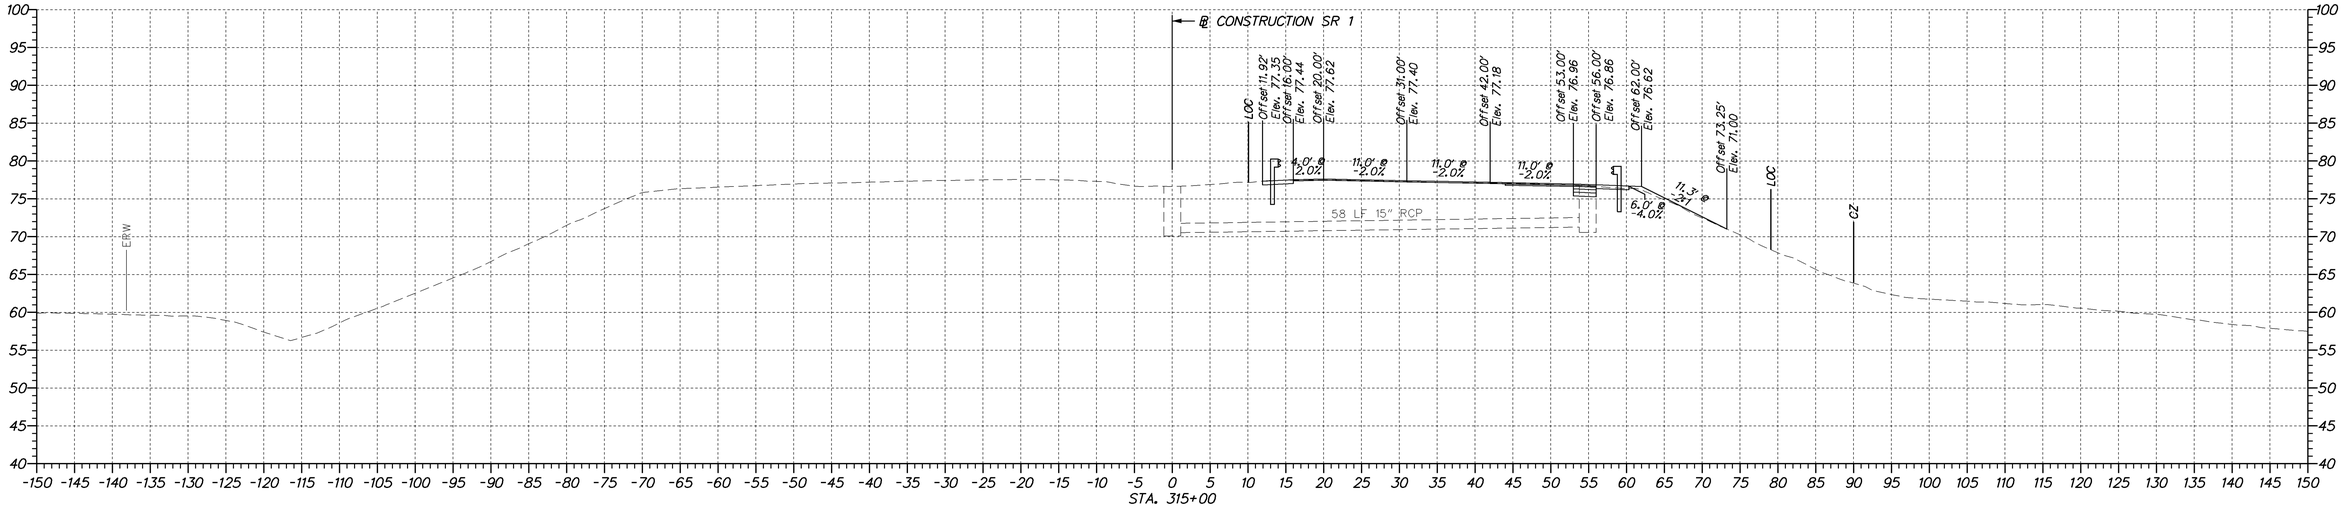
℄ CONSTRUCTION SR 1
LOC
Offset 11.92'
Elev. 77.35
Offset 16.00'
Elev. 77.44
Offset 20.00'
Elev. 77.62
Offset 31.00'
Elev. 77.40
Offset 42.00'
Elev. 77.18
Offset 53.00'
Elev. 76.96
Offset 56.00'
Elev. 76.86
Offset 62.00'
Elev. 76.62
Offset 73.25'
Elev. 71.00
4.0' @ 2.0%
11.0' @ -2.0%
11.0' @ -2.0%
11.0' @ -2.0%
6.0' @ -4.0%
11.3' @ 3:1
58 LF 15" RCP
EP
EP
E

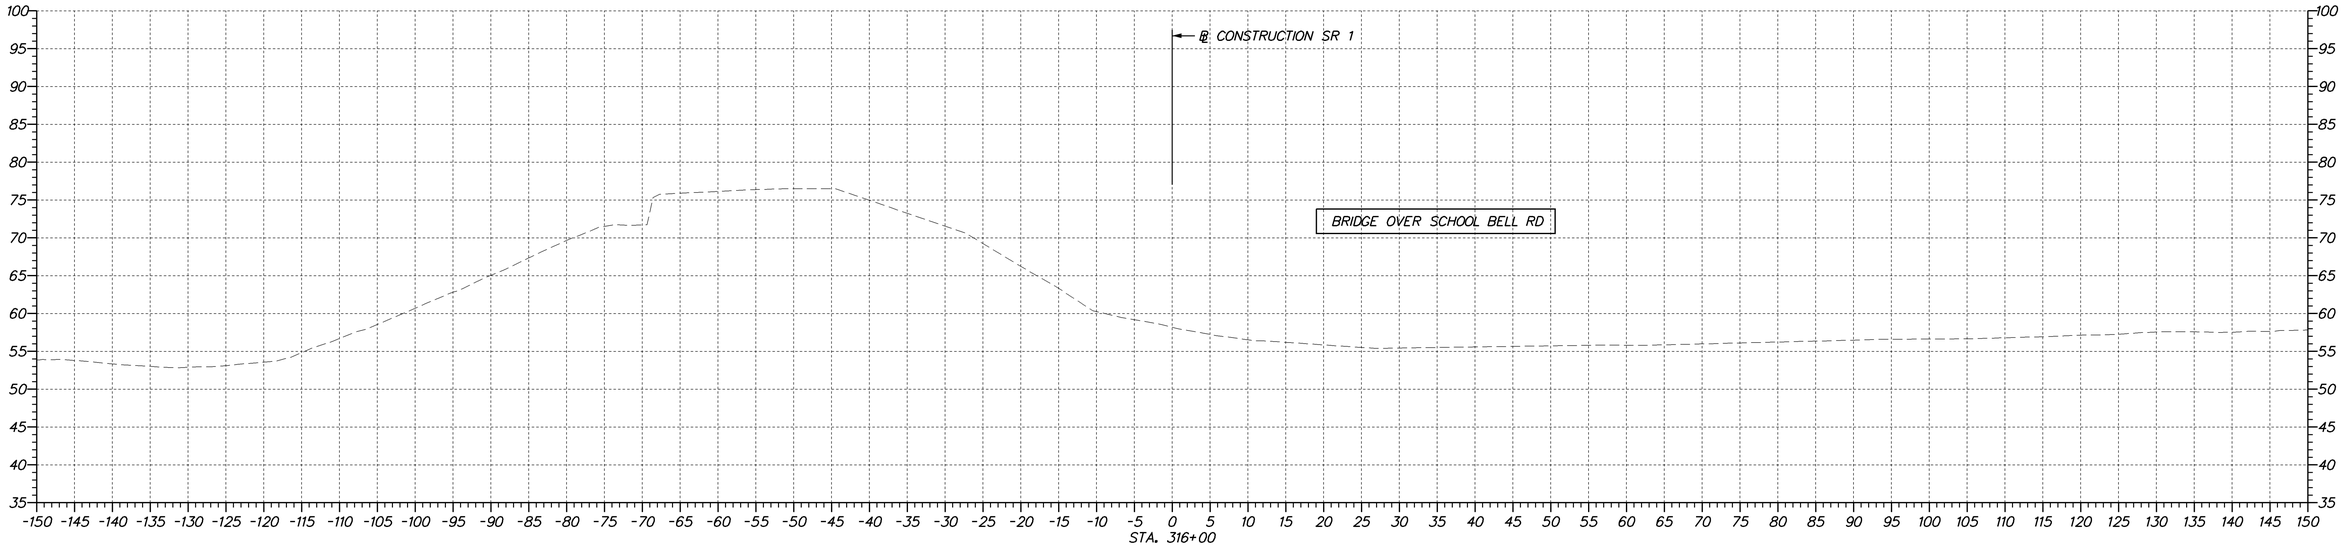

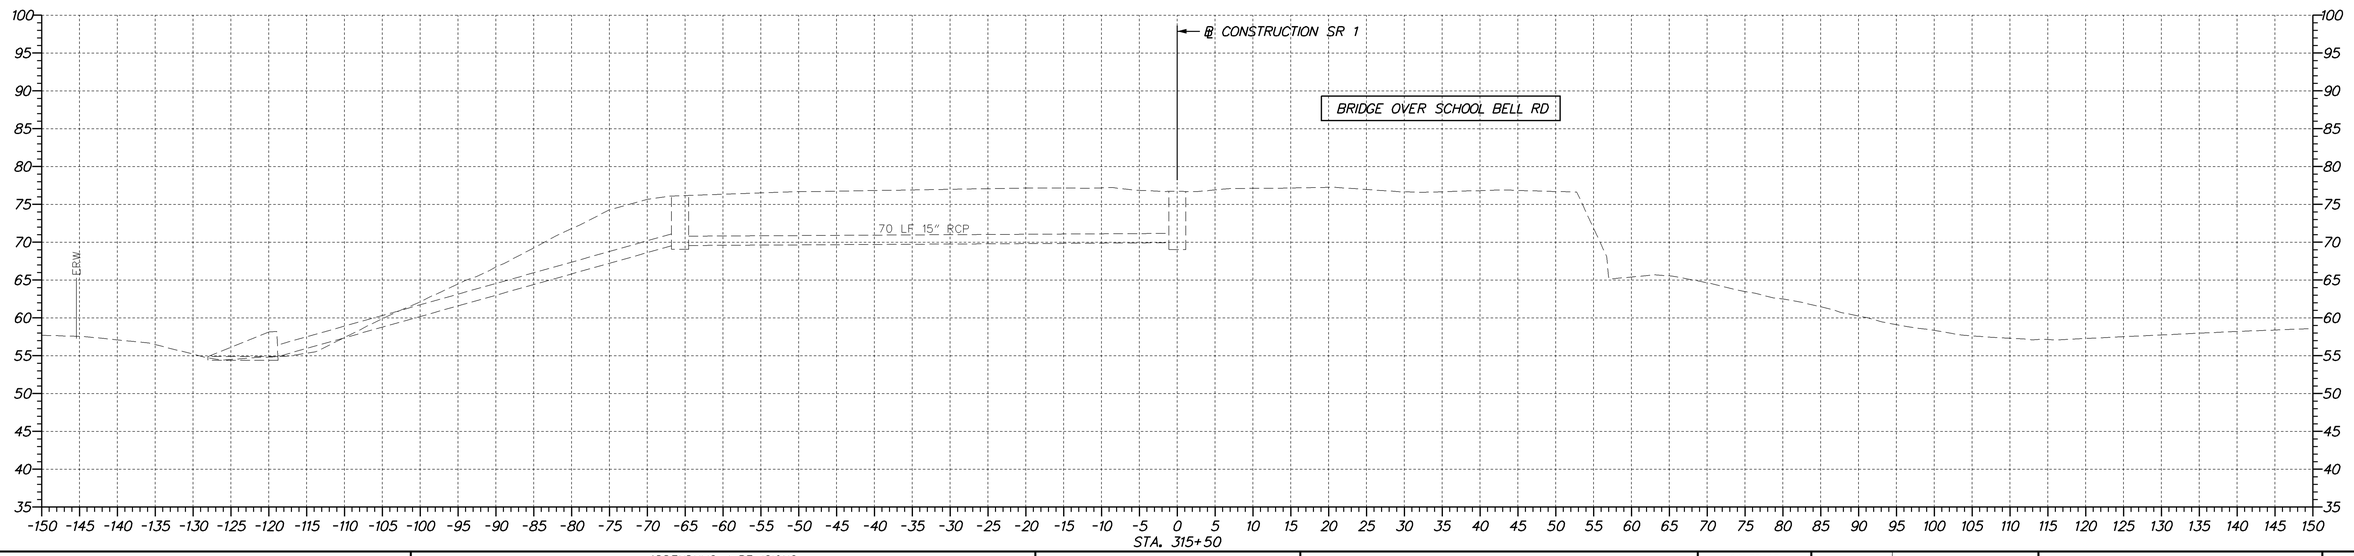

DELAWARE DEPARTMENT OF TRANSPORTATION	ADDENDUMS / REVISIONS	SCALE 0 10 20 30 FEET	**SR 1 NORTHBOUND AUXILIARY LANE US 40 TO SR 273**	CONTRACT T201511001 / COUNTY NEW CASTLE; BRIDGE NO.; DESIGNED BY: MCK; CHECKED BY: ZJS	**CROSS SECTIONS**	SHEET NO. 49 / TOTAL SHTS. 67

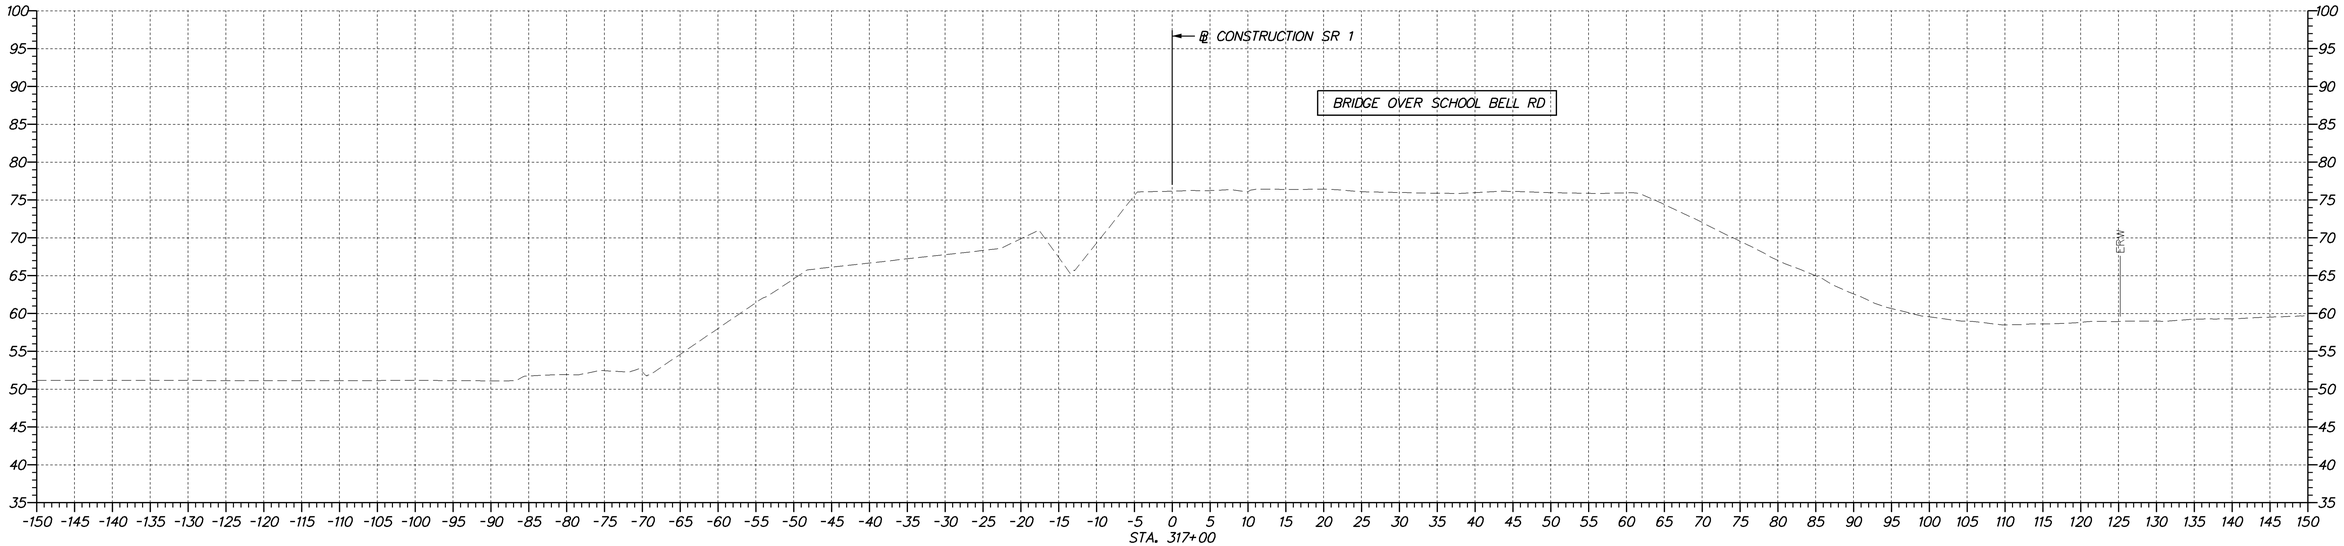

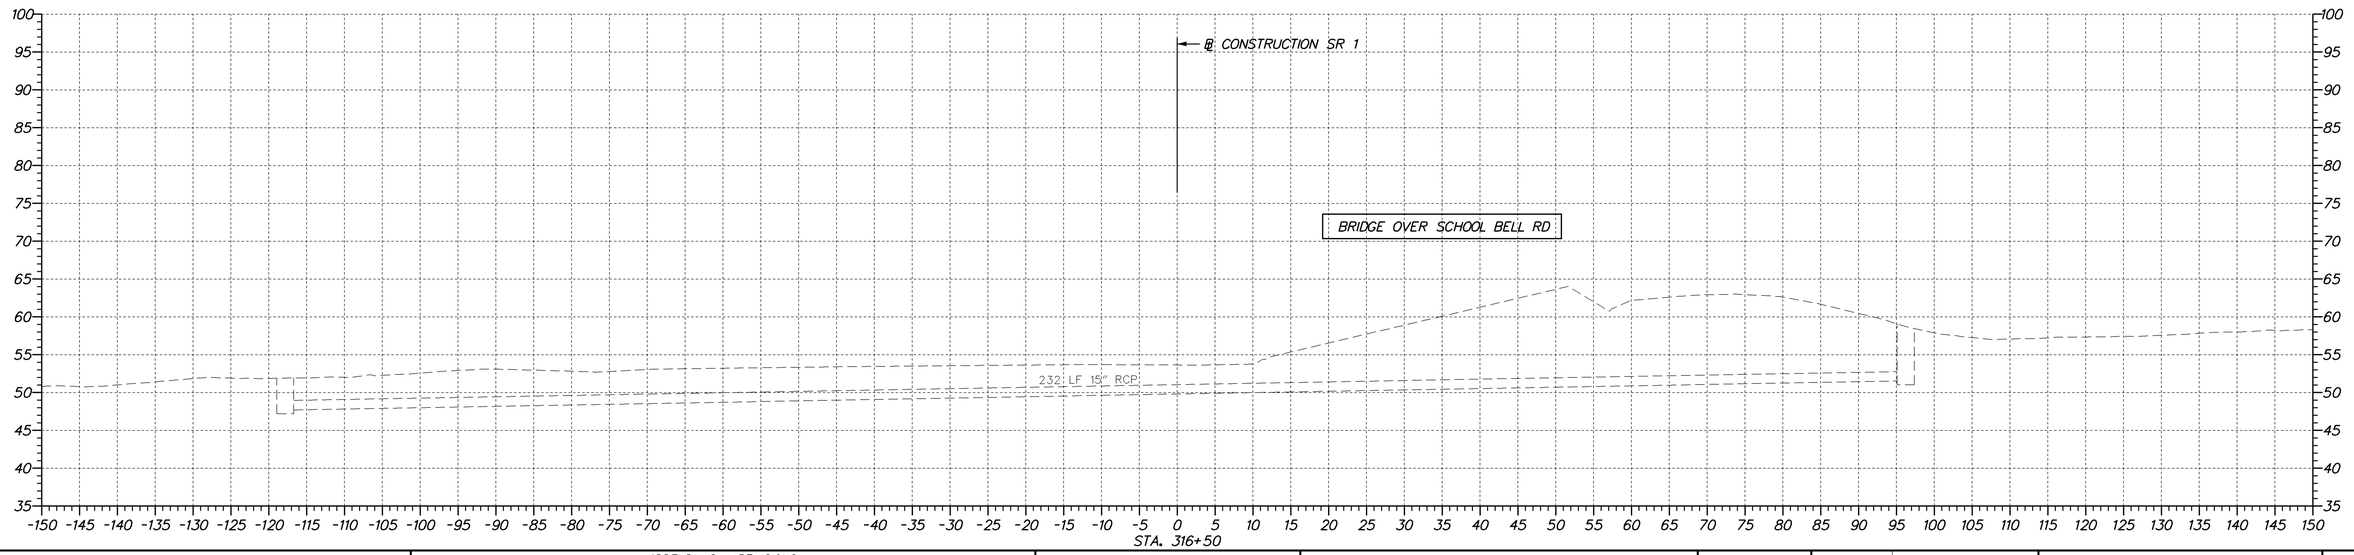

DELAWARE
DEPARTMENT OF TRANSPORTATION

ADDENDUMS / REVISIONS

SCALE
0 10 20 30
FEET

SR 1 NORTHBOUND AUXILIARY LANE US 40 TO SR 273

CONTRACT	BRIDGE NO.	
T201511001	DESIGNED BY: MCK	CROSS SECTIONS
COUNTY		
NEW CASTLE	CHECKED BY: ZJS	

SHEET NO.
50
TOTAL SHTS.
67

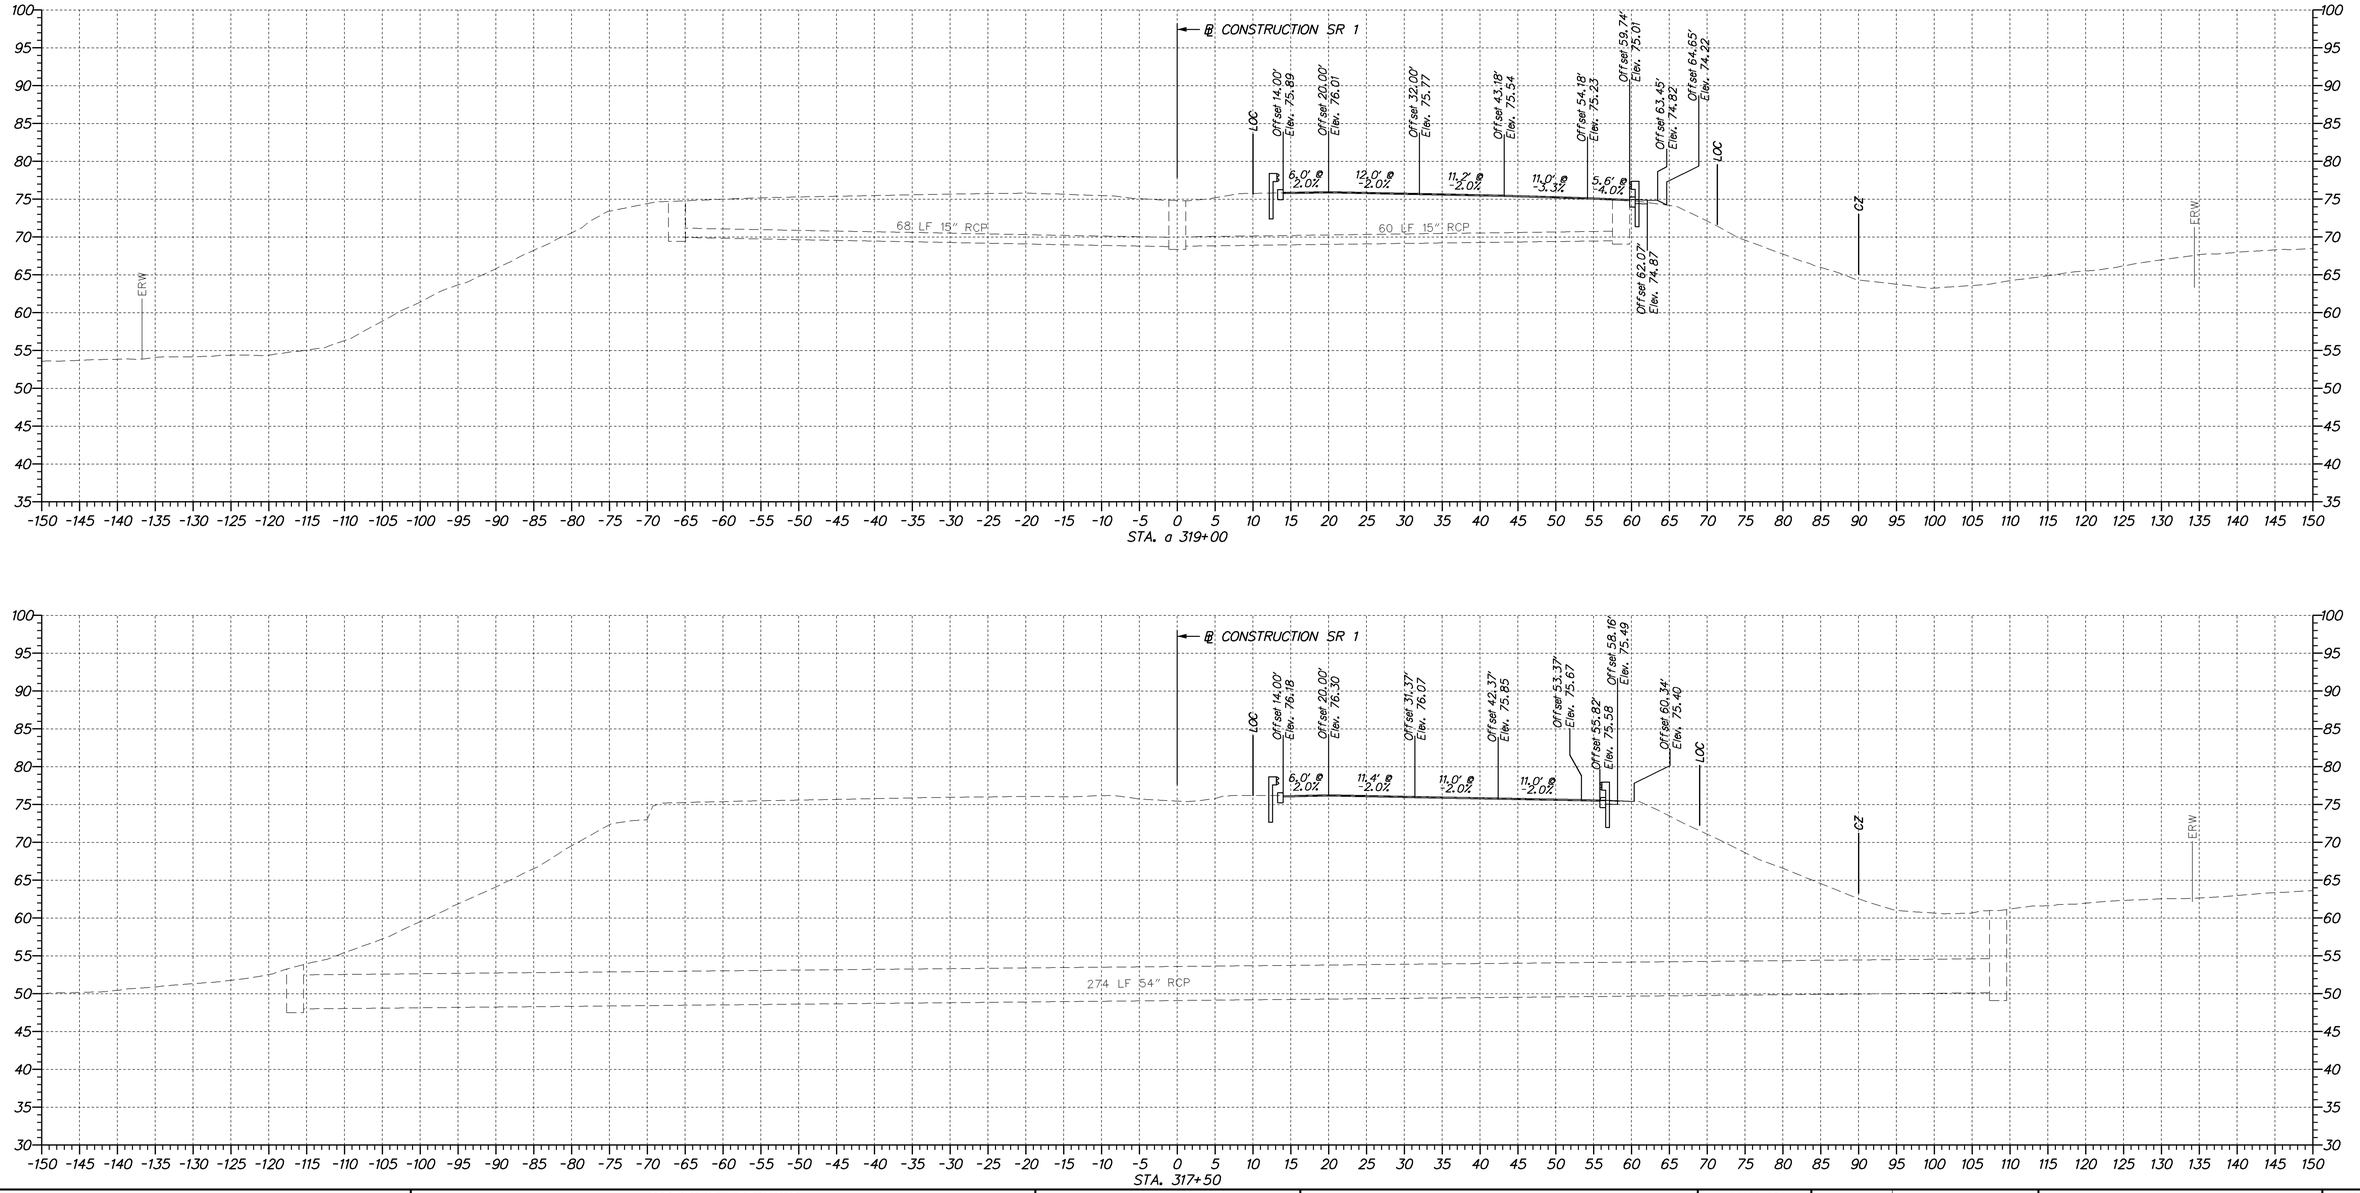

DELAWARE DEPARTMENT OF TRANSPORTATION

ADDENDUMS / REVISIONS

SCALE
0 10 20 30
FEET

SR 1 NORTHBOUND AUXILIARY LANE US 40 TO SR 273

CONTRACT	BRIDGE NO.	
T201511001	DESIGNED BY: MCK	
COUNTY	CHECKED BY: ZJS	
NEW CASTLE		

CROSS SECTIONS

SHEET NO.
51
TOTAL SHTS.
67

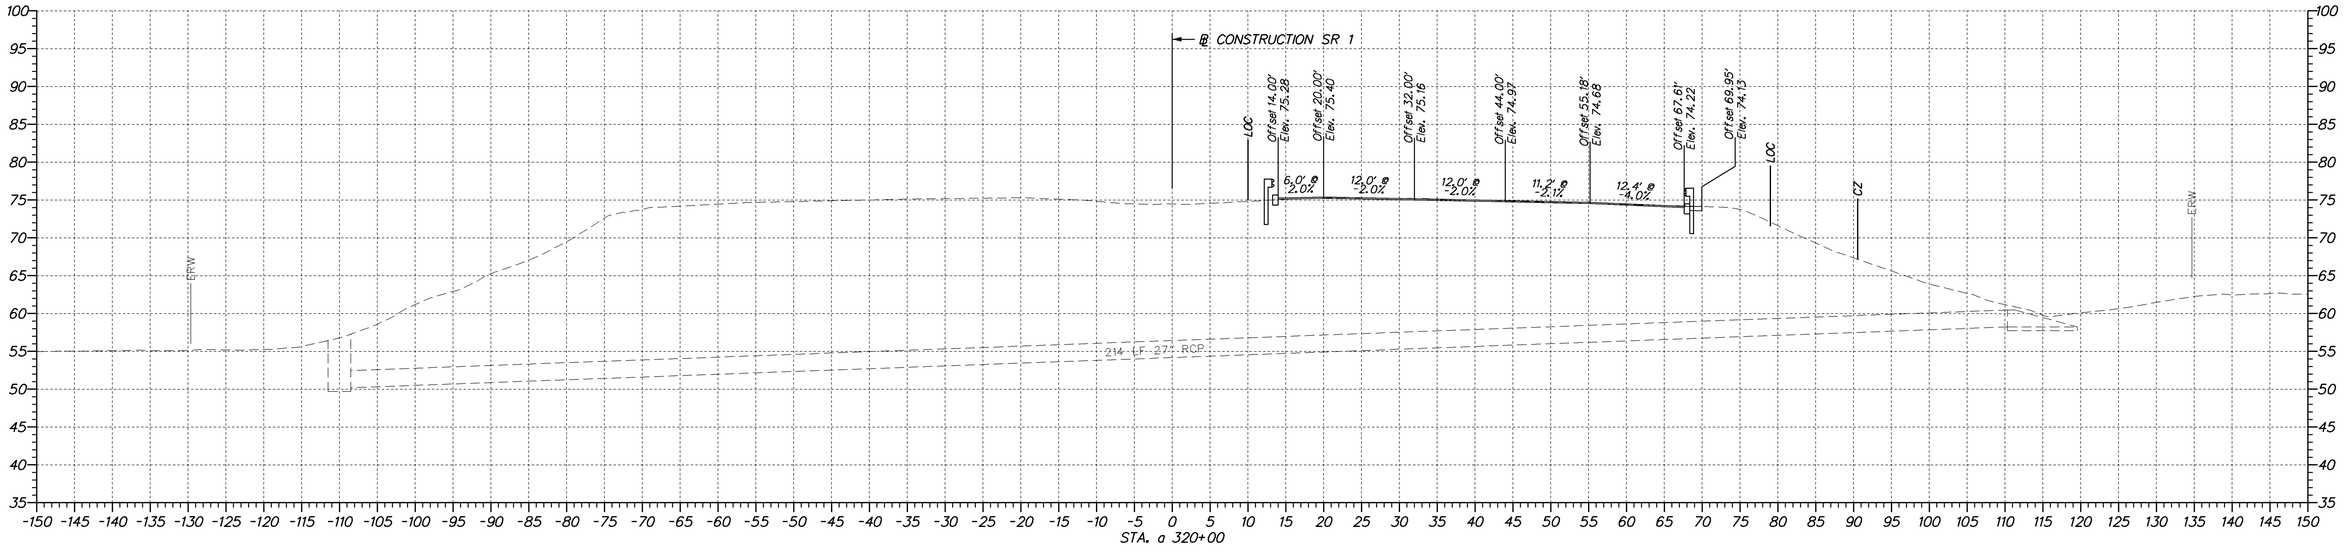

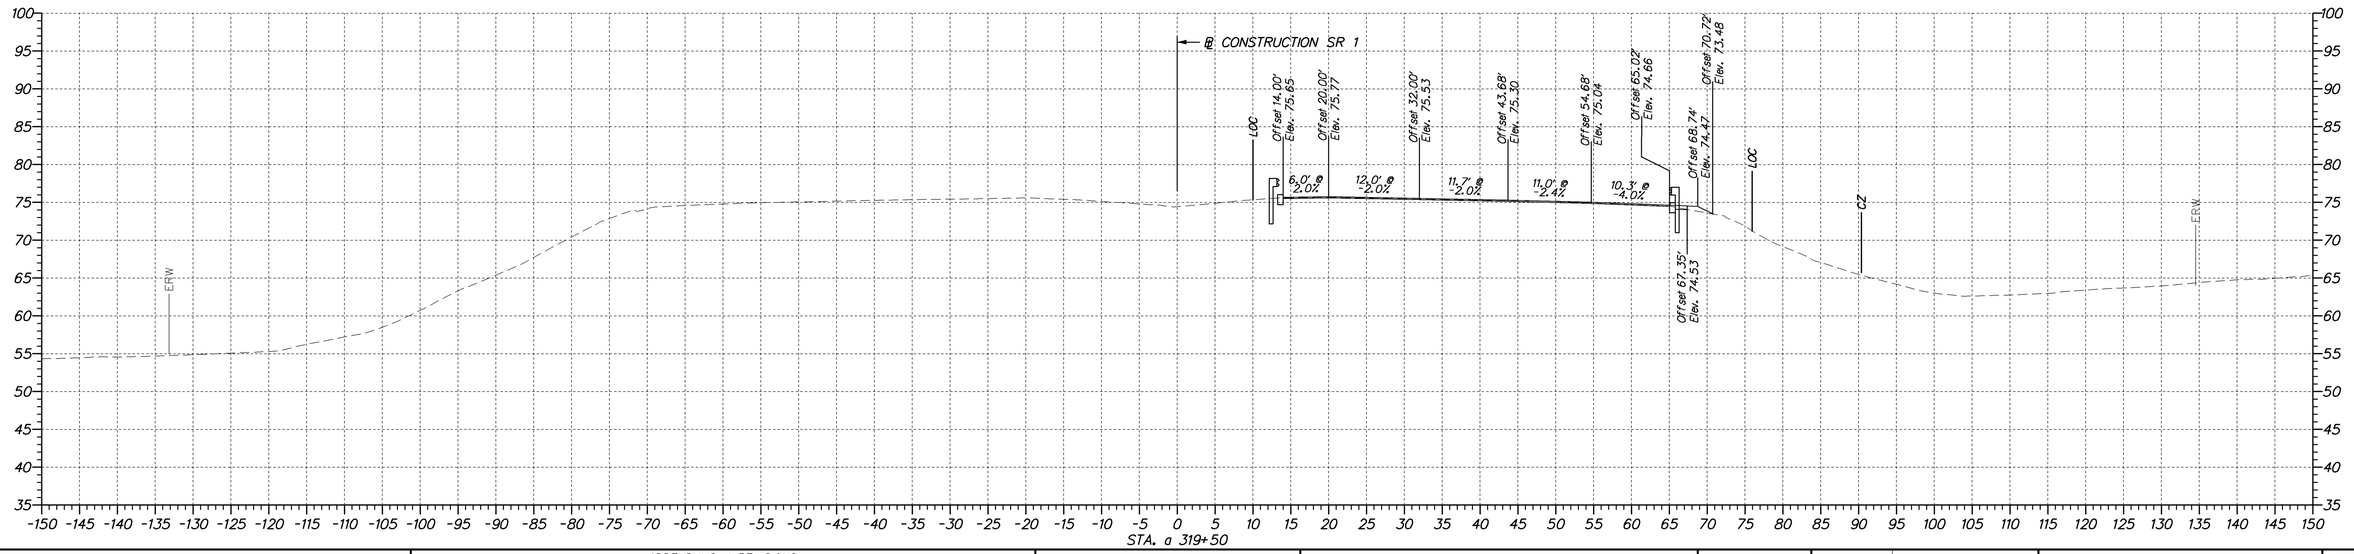

DELAWARE
DEPARTMENT OF TRANSPORTATION

ADDENDUMS / REVISIONS

SCALE
0 10 20 30
FEET

SR 1 NORTHBOUND AUXILIARY LANE US 40 TO SR 273

CONTRACT	BRIDGE NO.	
T201511001	DESIGNED BY: MCK	CROSS SECTIONS
COUNTY	CHECKED BY: ZJS	
NEW CASTLE		

SHEET NO.
52
TOTAL SHTS.
67

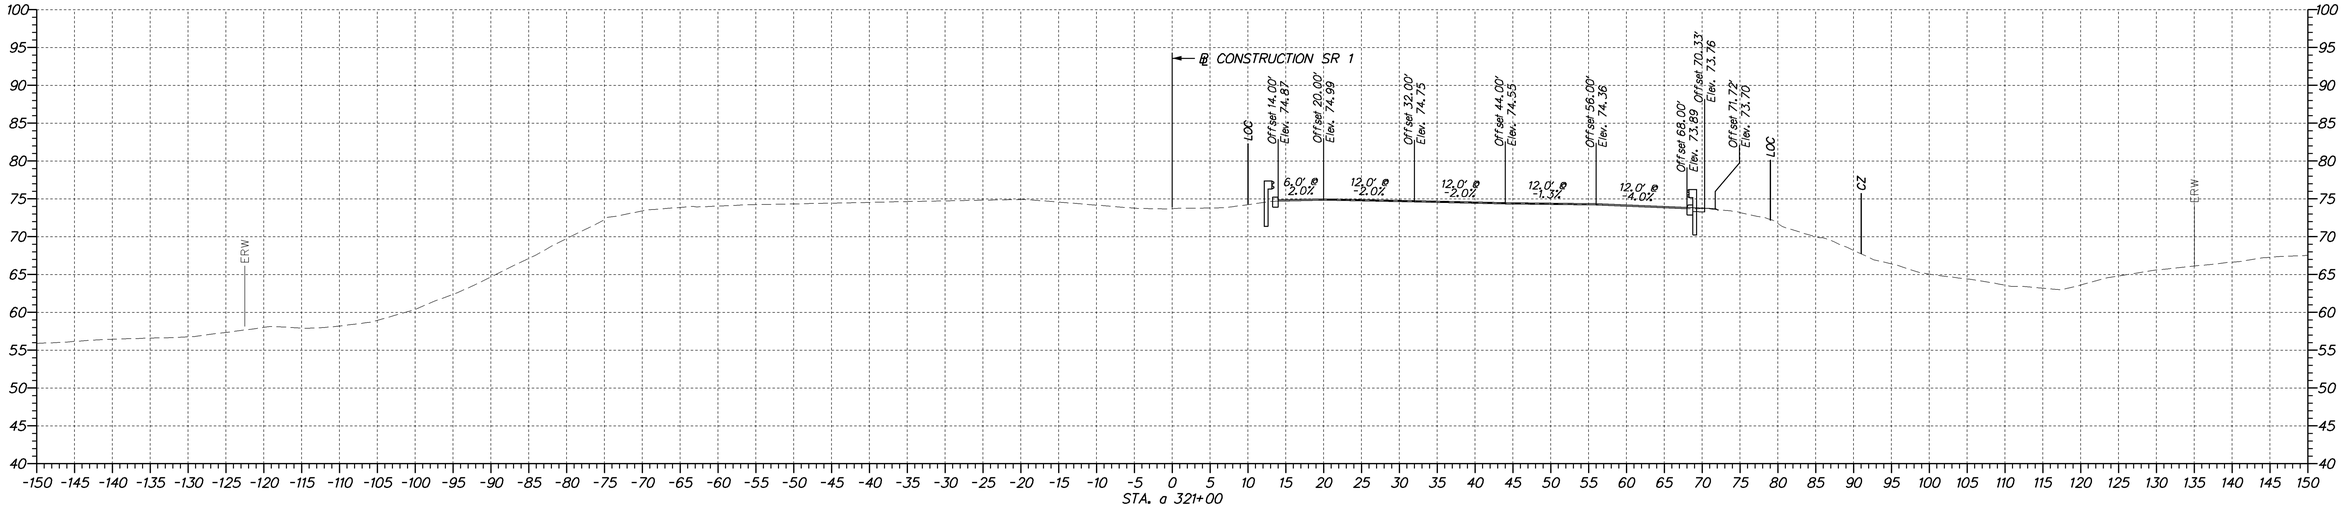

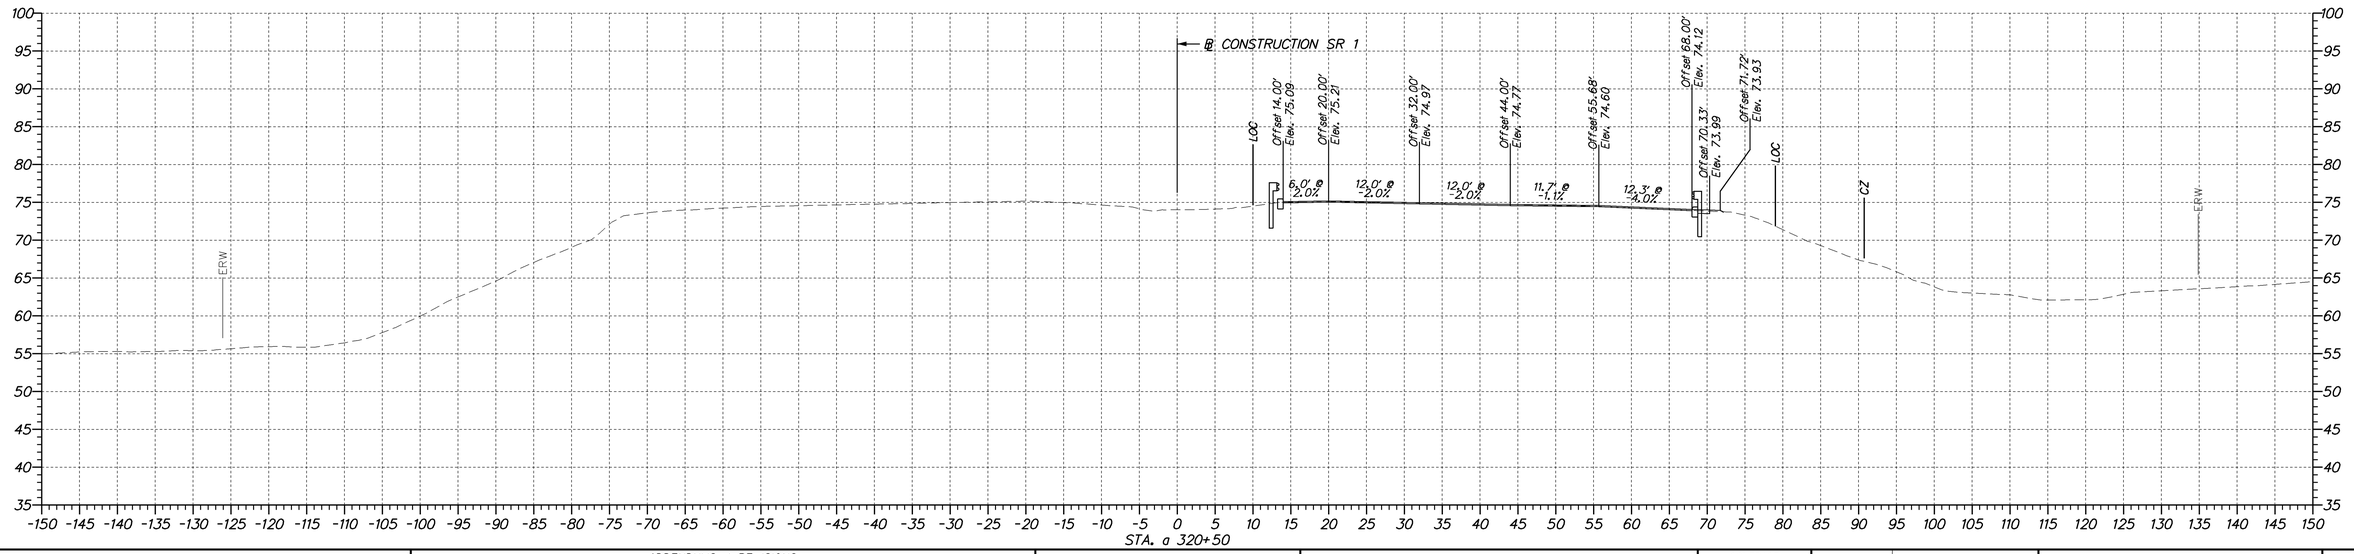

DELAWARE DEPARTMENT OF TRANSPORTATION	ADDENDUMS / REVISIONS	SCALE 0 10 20 30 FEET	**SR 1 NORTHBOUND AUXILIARY LANE US 40 TO SR 273**	CONTRACT T201511001	BRIDGE NO.	**CROSS SECTIONS**	SHEET NO. 53
				COUNTY NEW CASTLE	DESIGNED BY: MCK		TOTAL SHTS. 67
					CHECKED BY: ZJS		

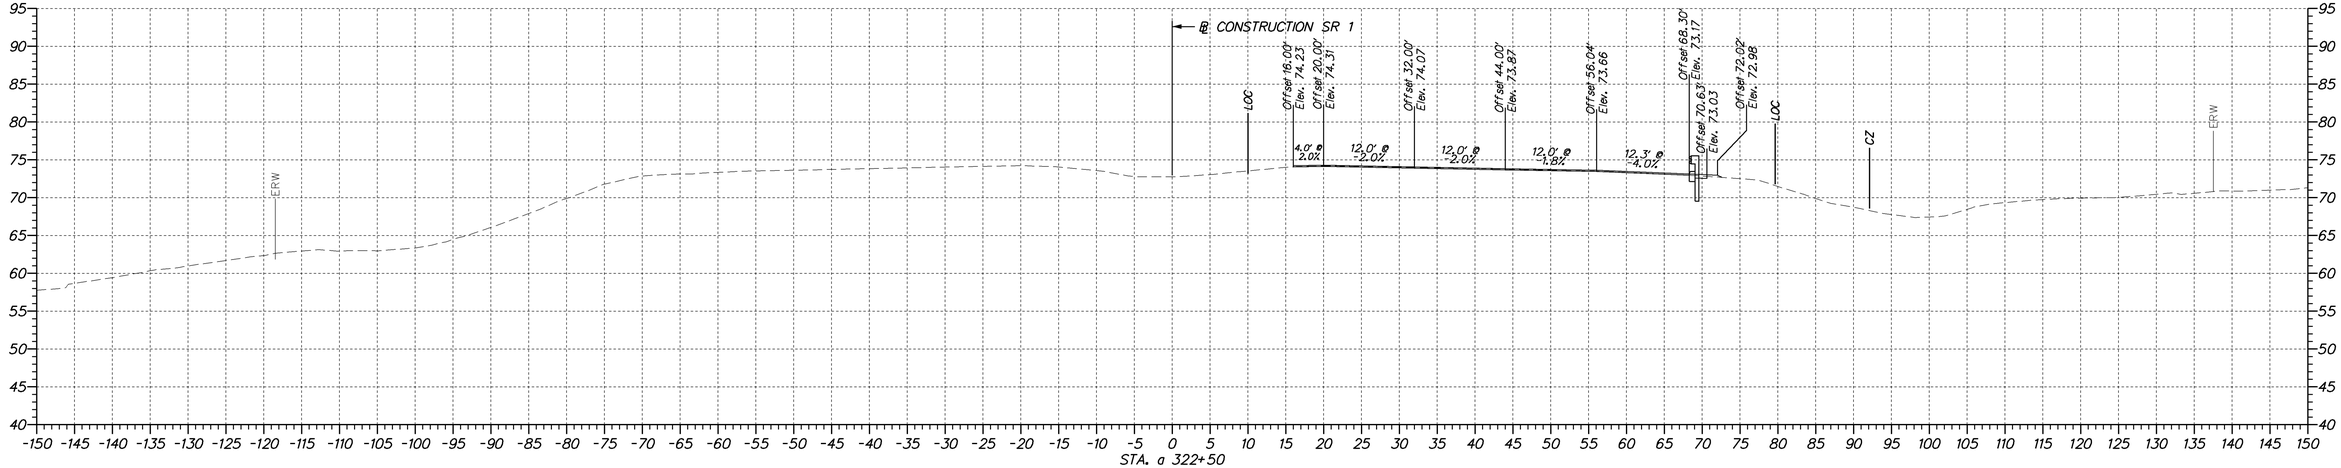

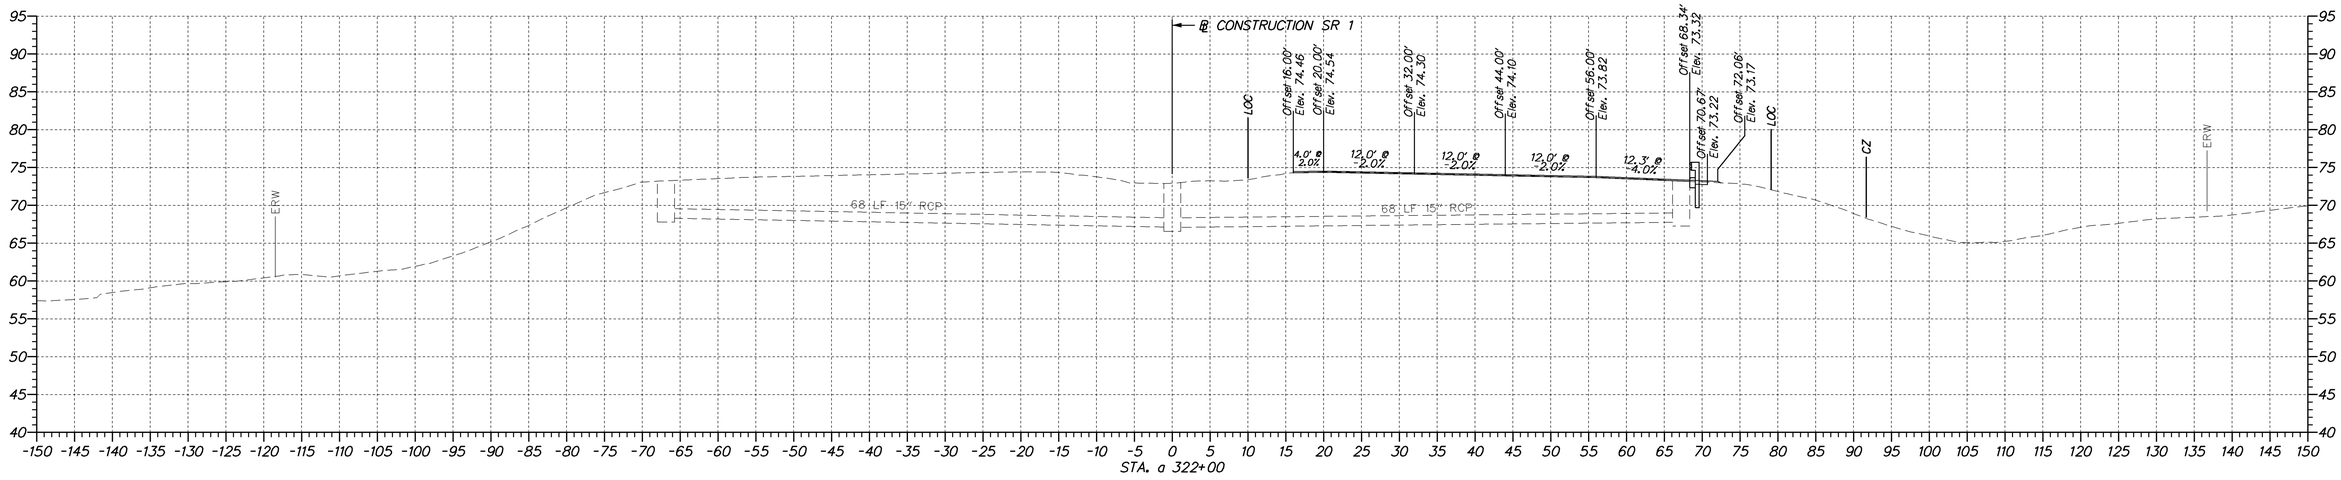

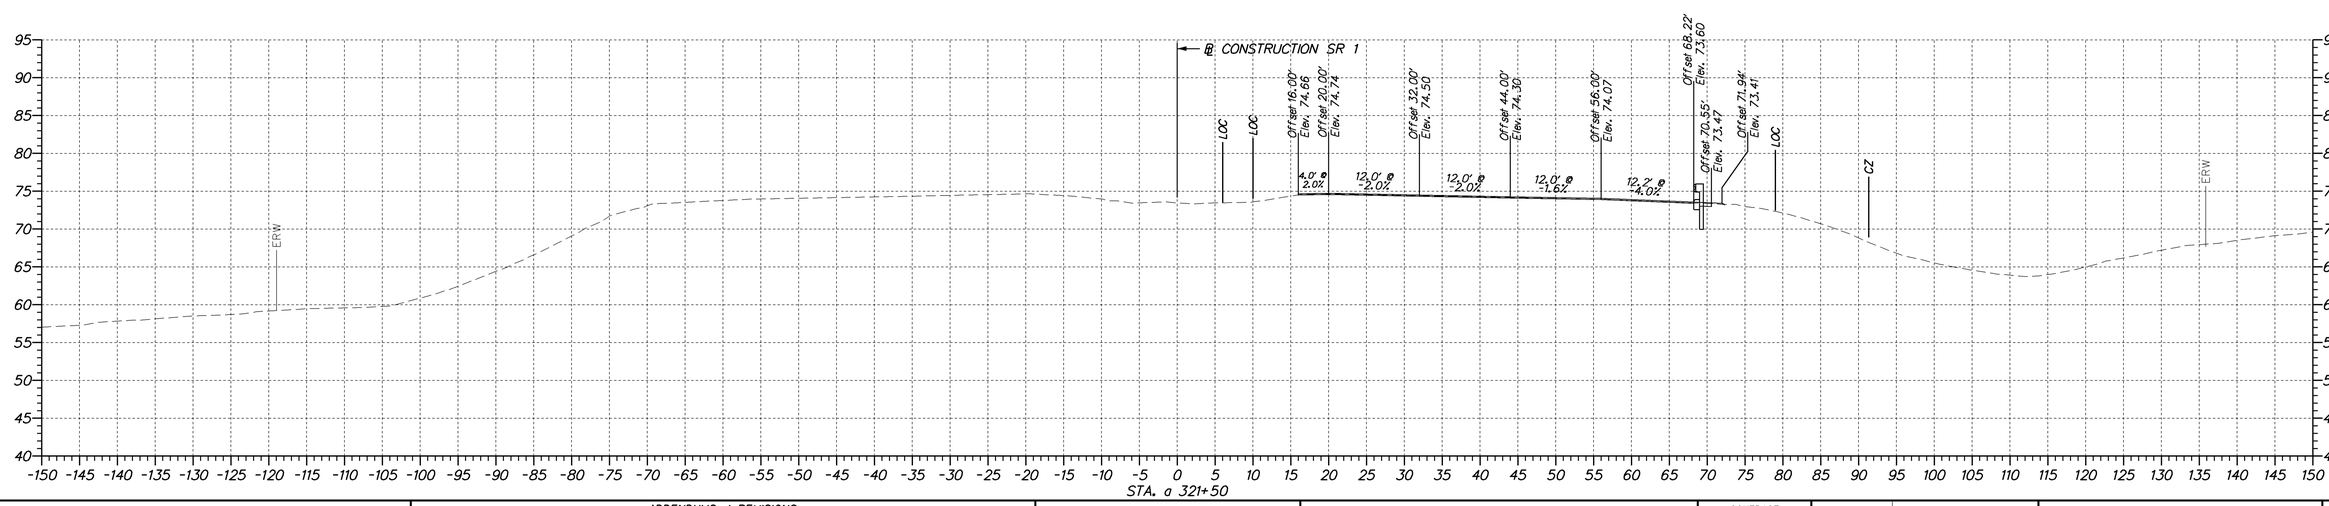

DELAWARE DEPARTMENT OF TRANSPORTATION

ADDENDUMS / REVISIONS	

SCALE
0 10 20 30
FEET

SR 1 NORTHBOUND AUXILIARY LANE US 40 TO SR 273

CONTRACT	BRIDGE NO.
T201511001	DESIGNED BY: MCK
COUNTY	CHECKED BY: ZJS
NEW CASTLE	

CROSS SECTIONS

SHEET NO.
54
TOTAL SHTS.
67

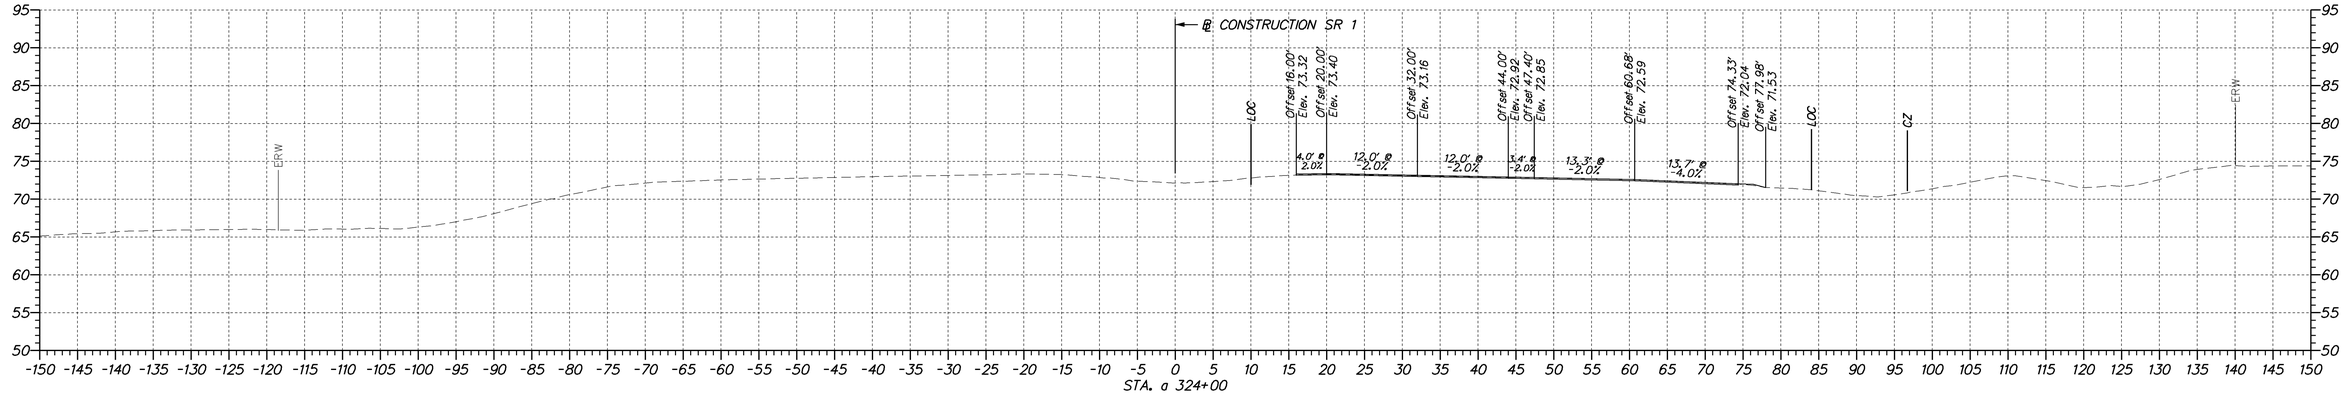

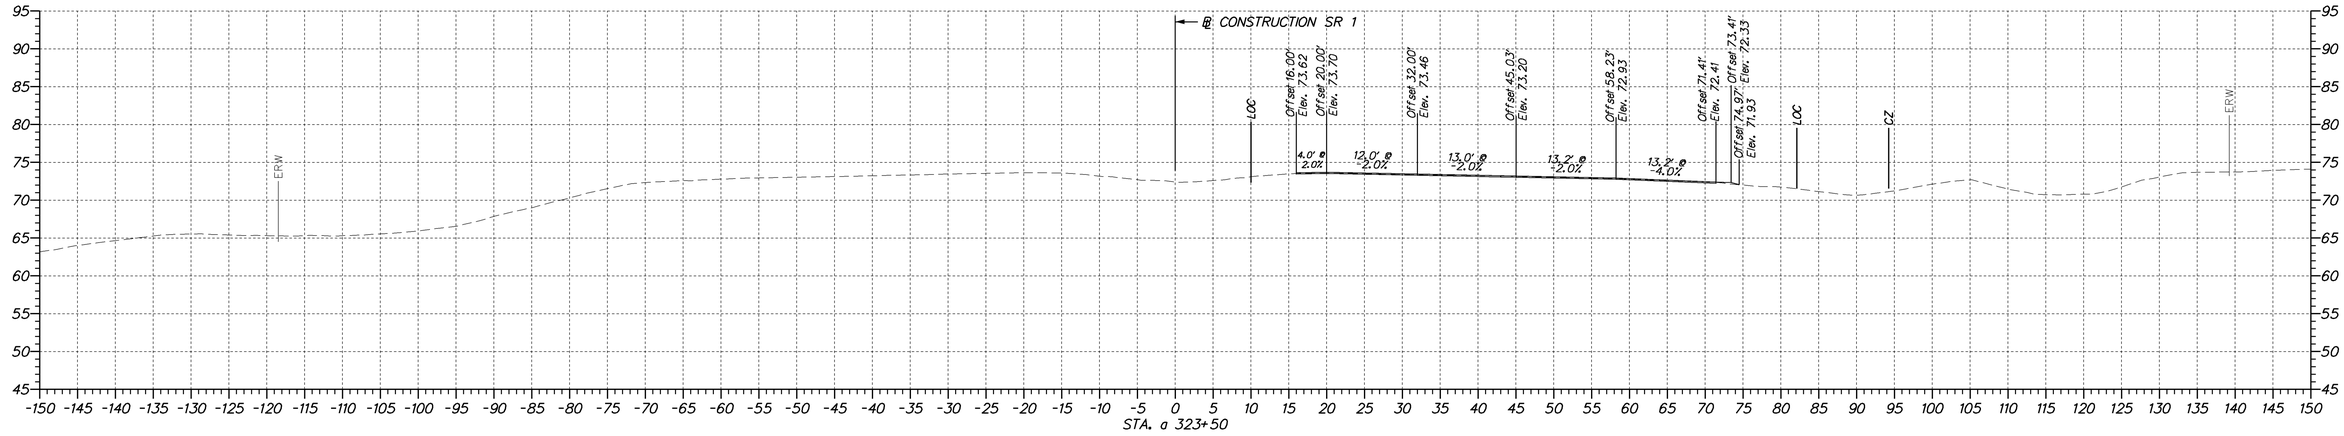

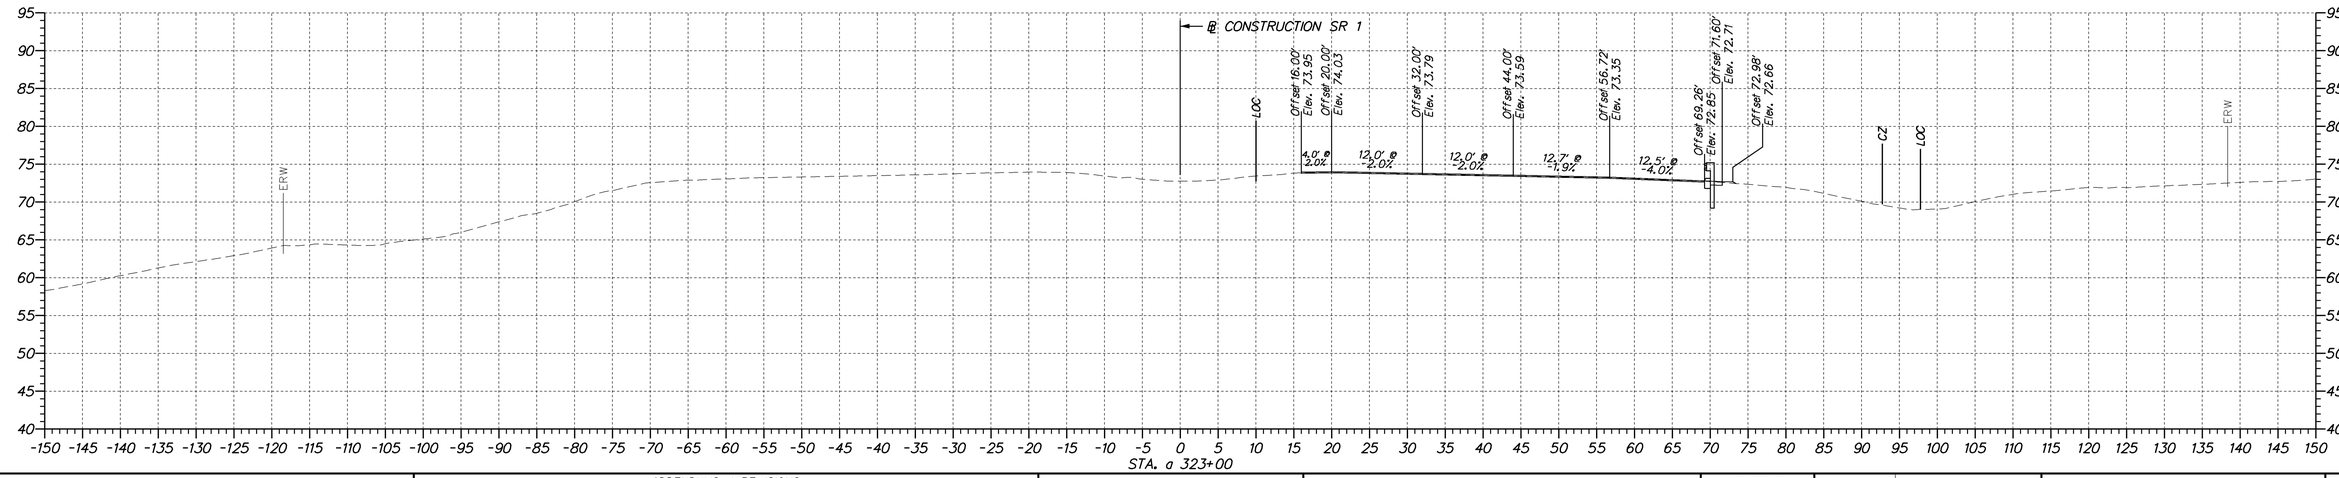

DELAWARE DEPARTMENT OF TRANSPORTATION

ADDENDUMS / REVISIONS	

SCALE
0 10 20 30
FEET

SR 1 NORTHBOUND AUXILIARY LANE US 40 TO SR 273

CONTRACT	BRIDGE NO.
T201511001	DESIGNED BY: MCK
COUNTY	CHECKED BY: ZJS
NEW CASTLE	

CROSS SECTIONS

SHEET NO.
55
TOTAL SHTS.
67

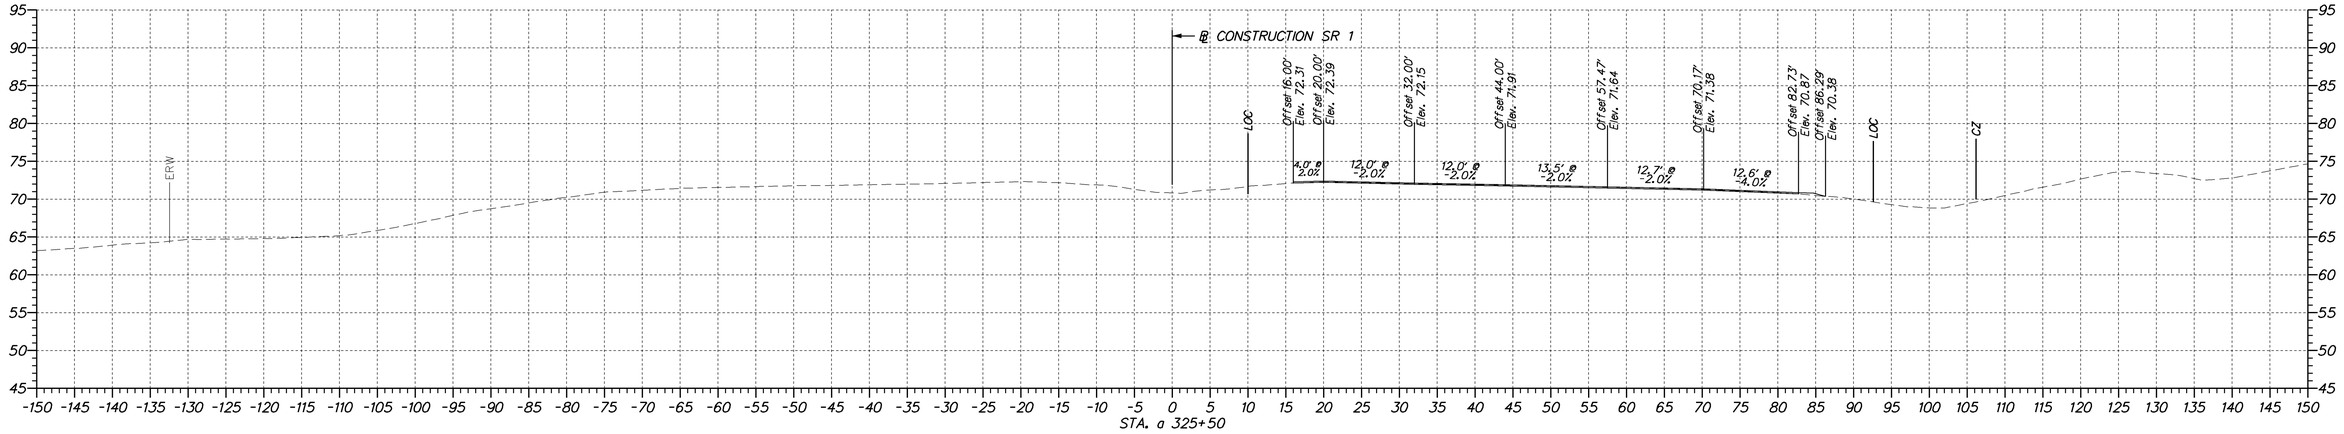

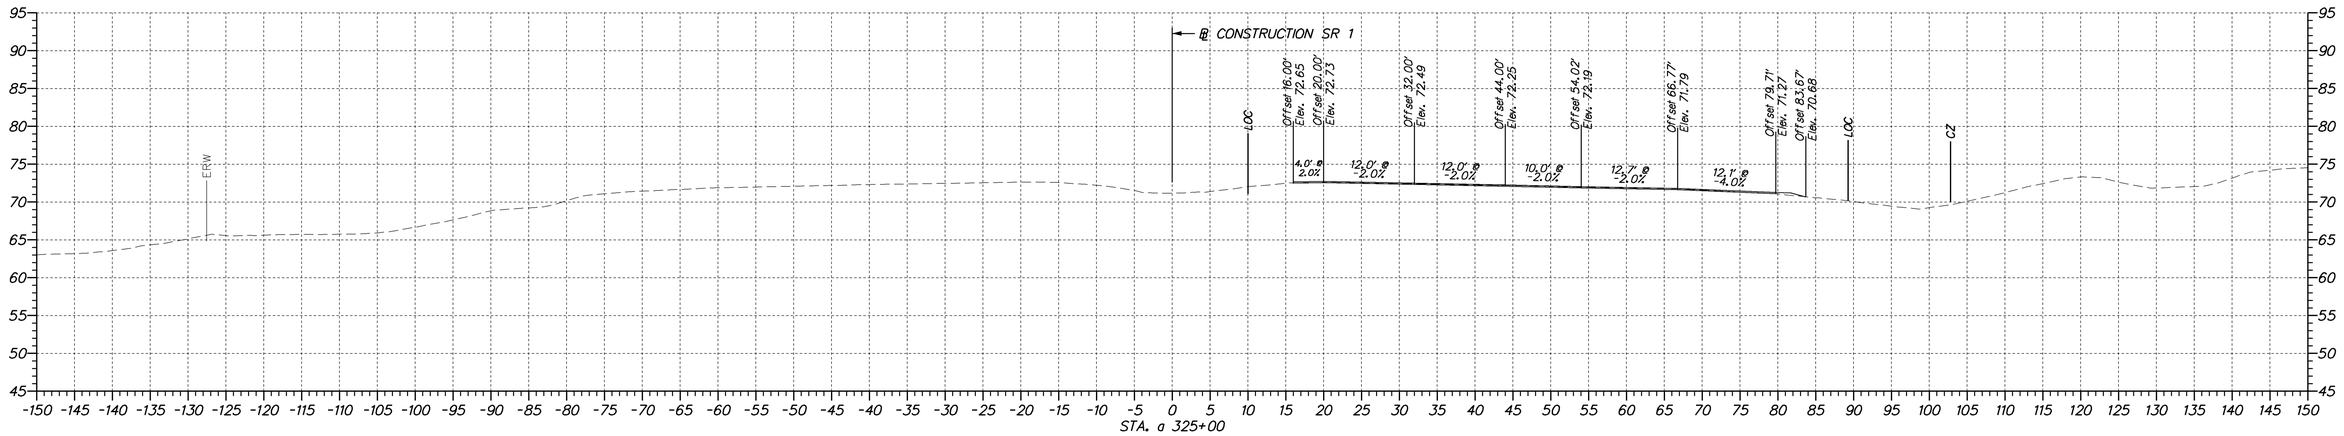

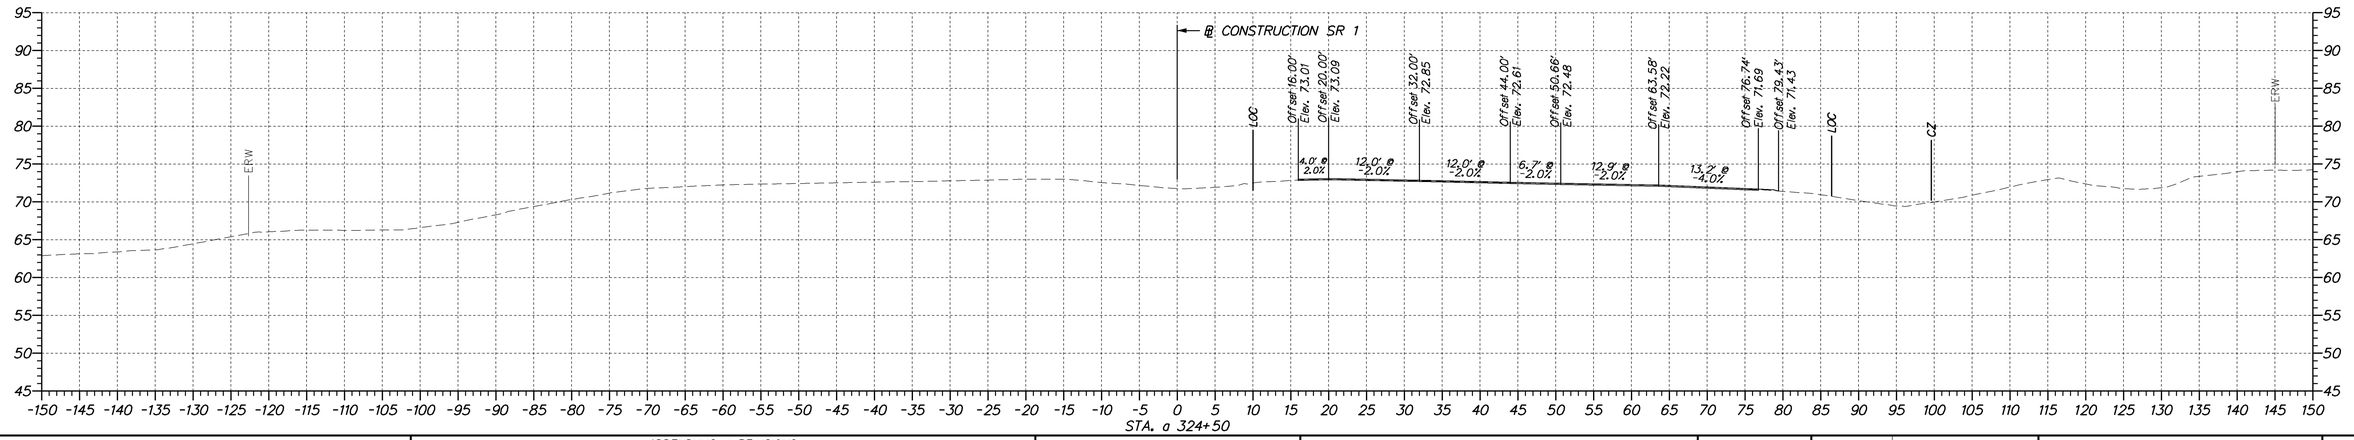

DELAWARE DEPARTMENT OF TRANSPORTATION

ADDENDUMS / REVISIONS

SCALE 0 10 20 30 FEET

SR 1 NORTHBOUND AUXILIARY LANE US 40 TO SR 273

CONTRACT	BRIDGE NO.	
T201511001	DESIGNED BY: MCK	
COUNTY	CHECKED BY: ZJS	
NEW CASTLE		

CROSS SECTIONS

SHEET NO.
56
TOTAL SHTS.
67

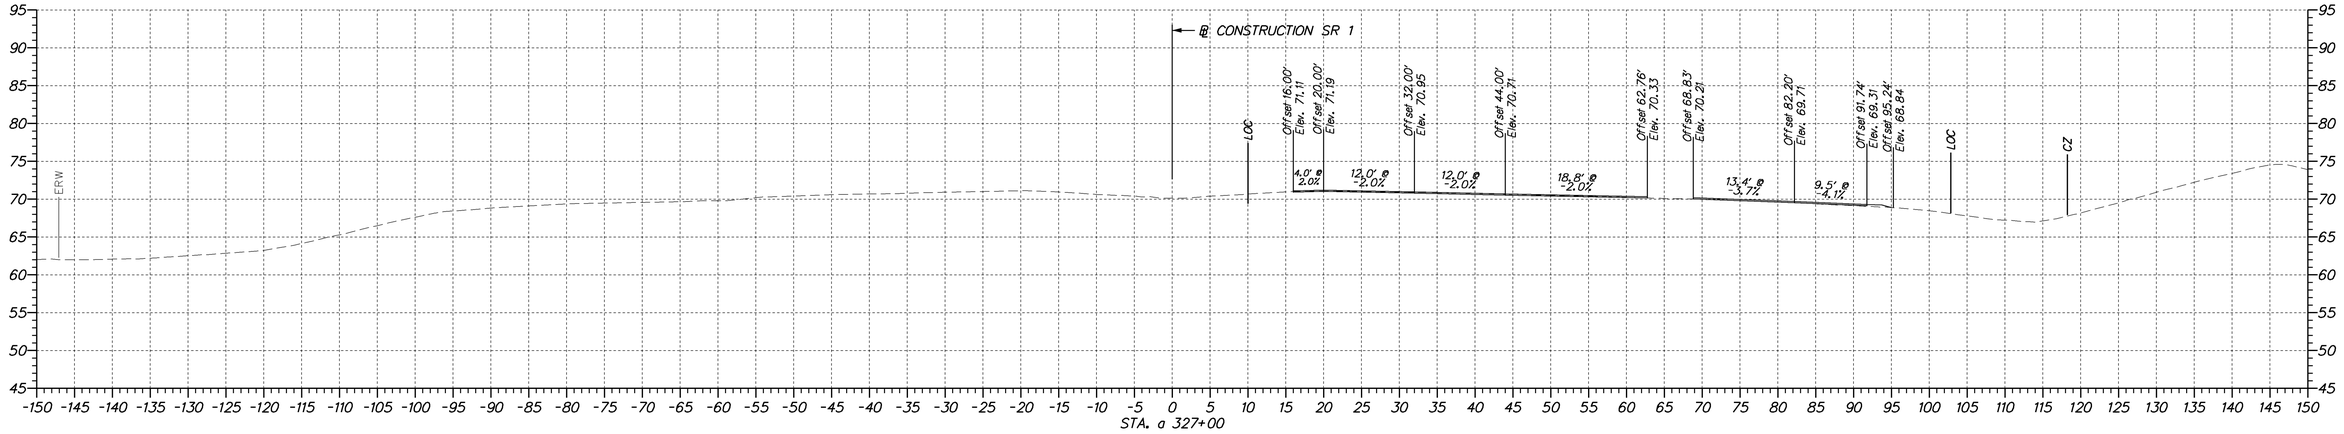

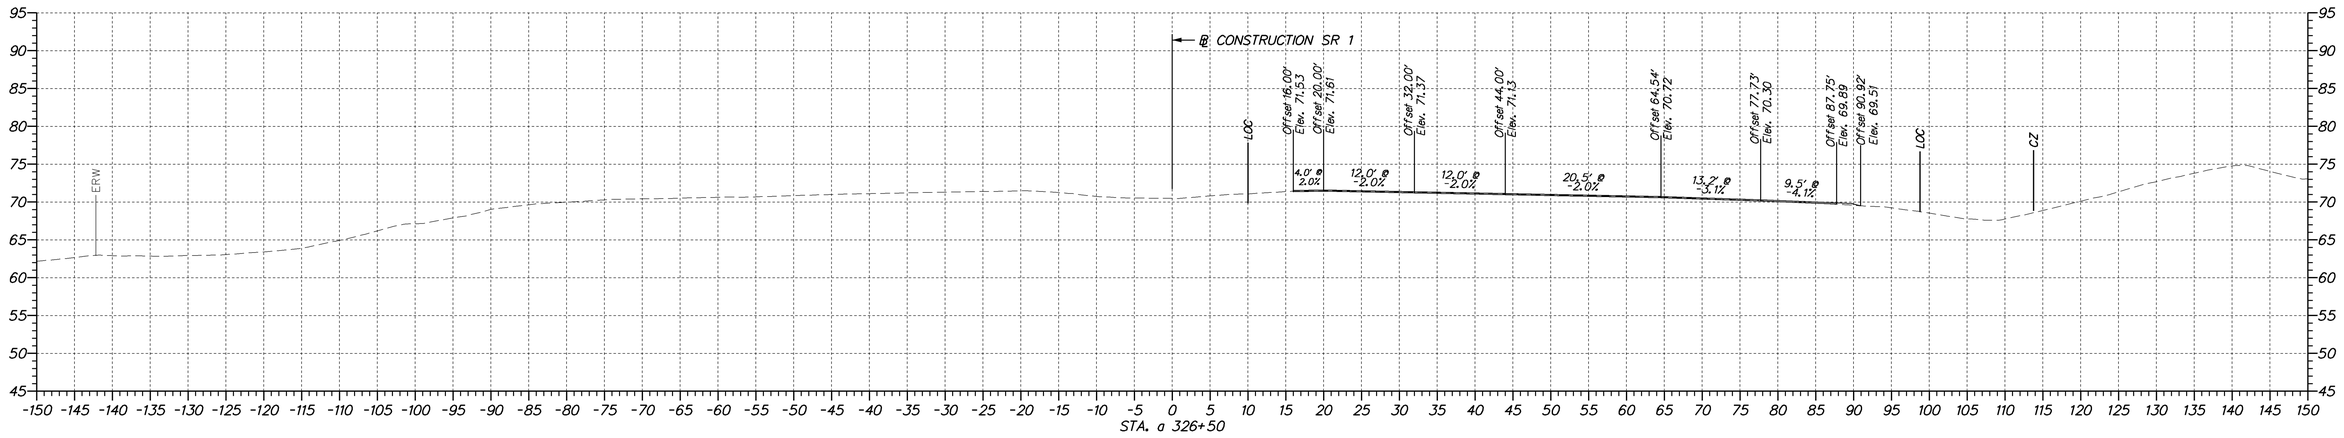

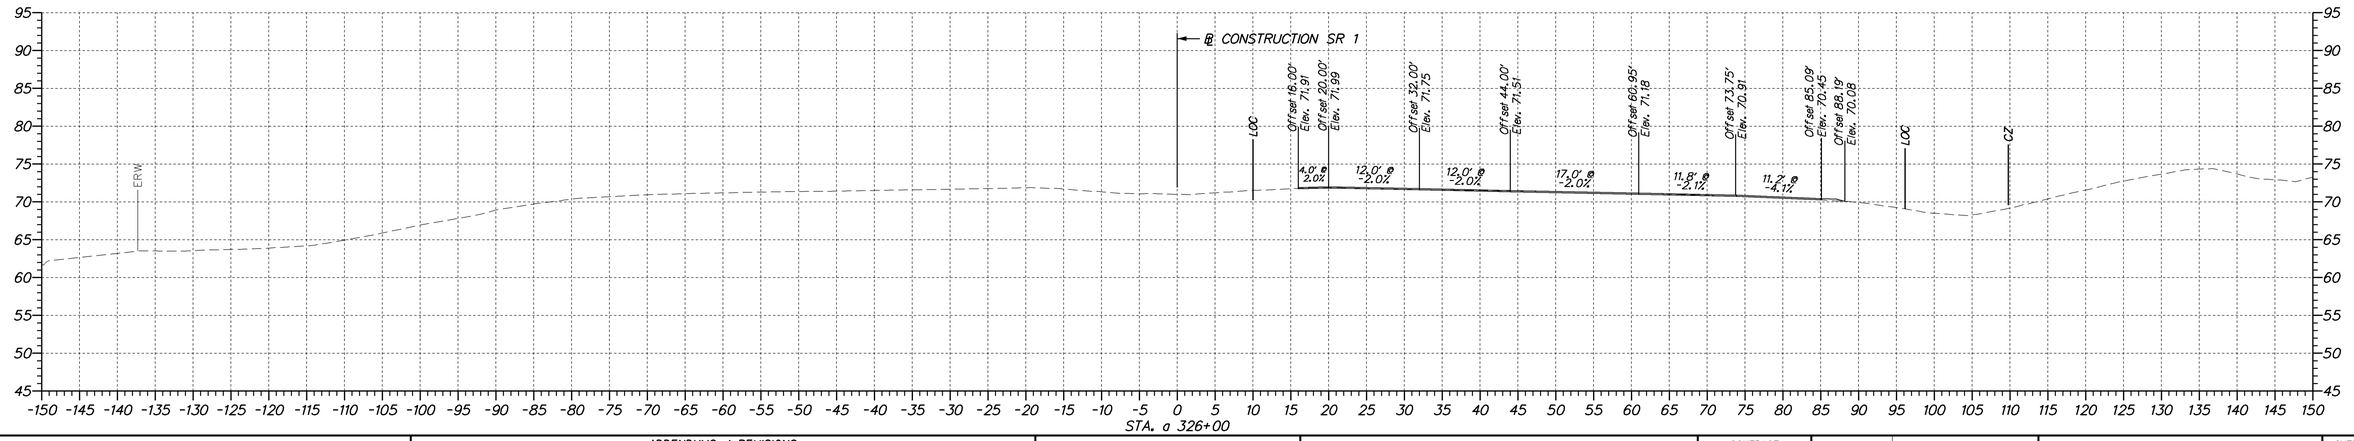

DELAWARE DEPARTMENT OF TRANSPORTATION

ADDENDUMS / REVISIONS	

SCALE
0 10 20 30
FEET

SR 1 NORTHBOUND AUXILIARY LANE US 40 TO SR 273

CONTRACT	BRIDGE NO.	
T201511001	DESIGNED BY: MCK	CROSS SECTIONS
COUNTY	CHECKED BY: ZJS	
NEW CASTLE		

SHEET NO.
57
TOTAL SHTS.
67

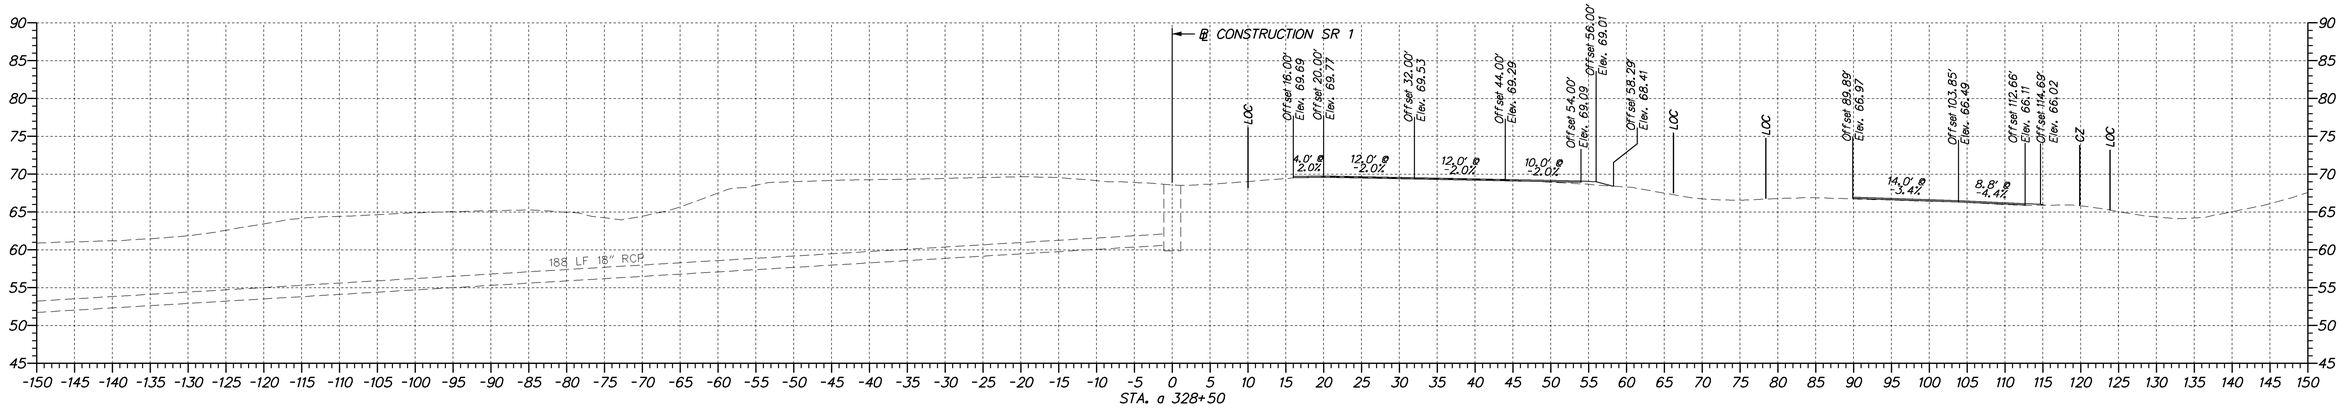

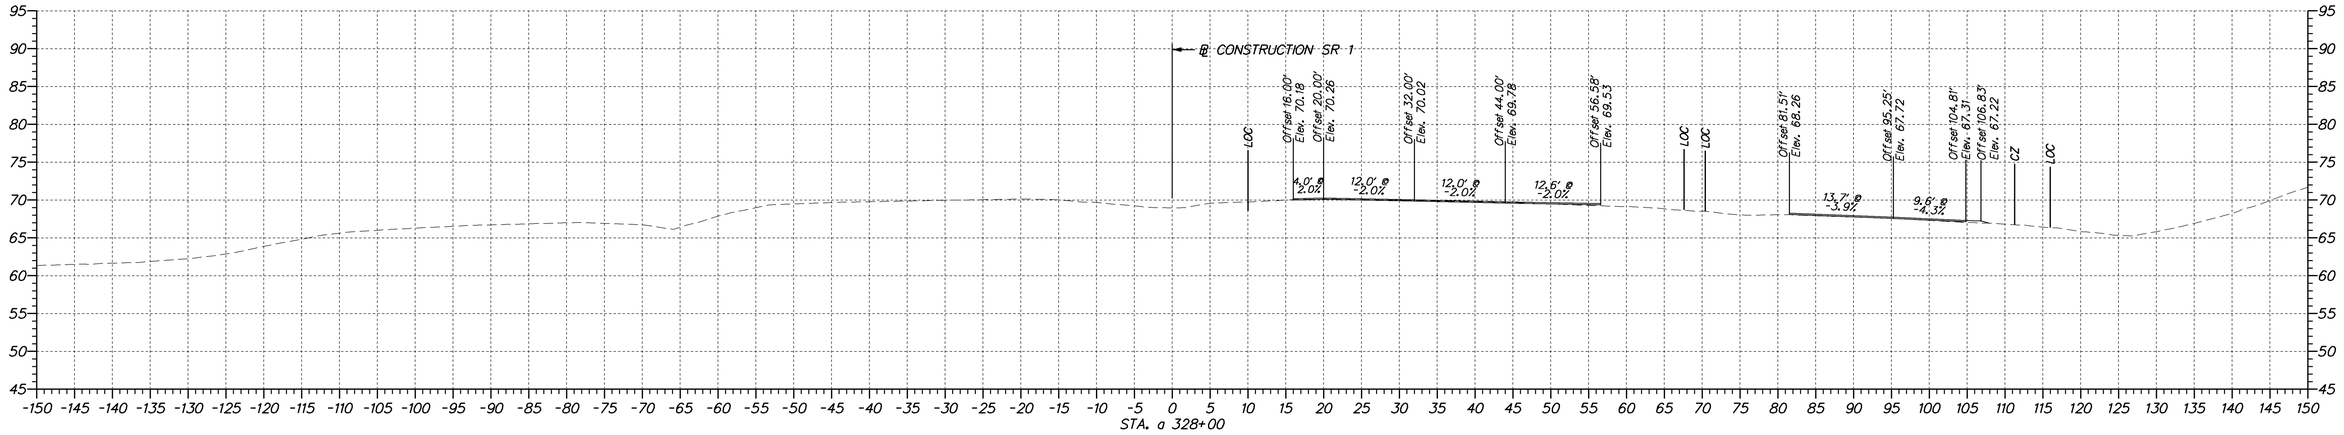

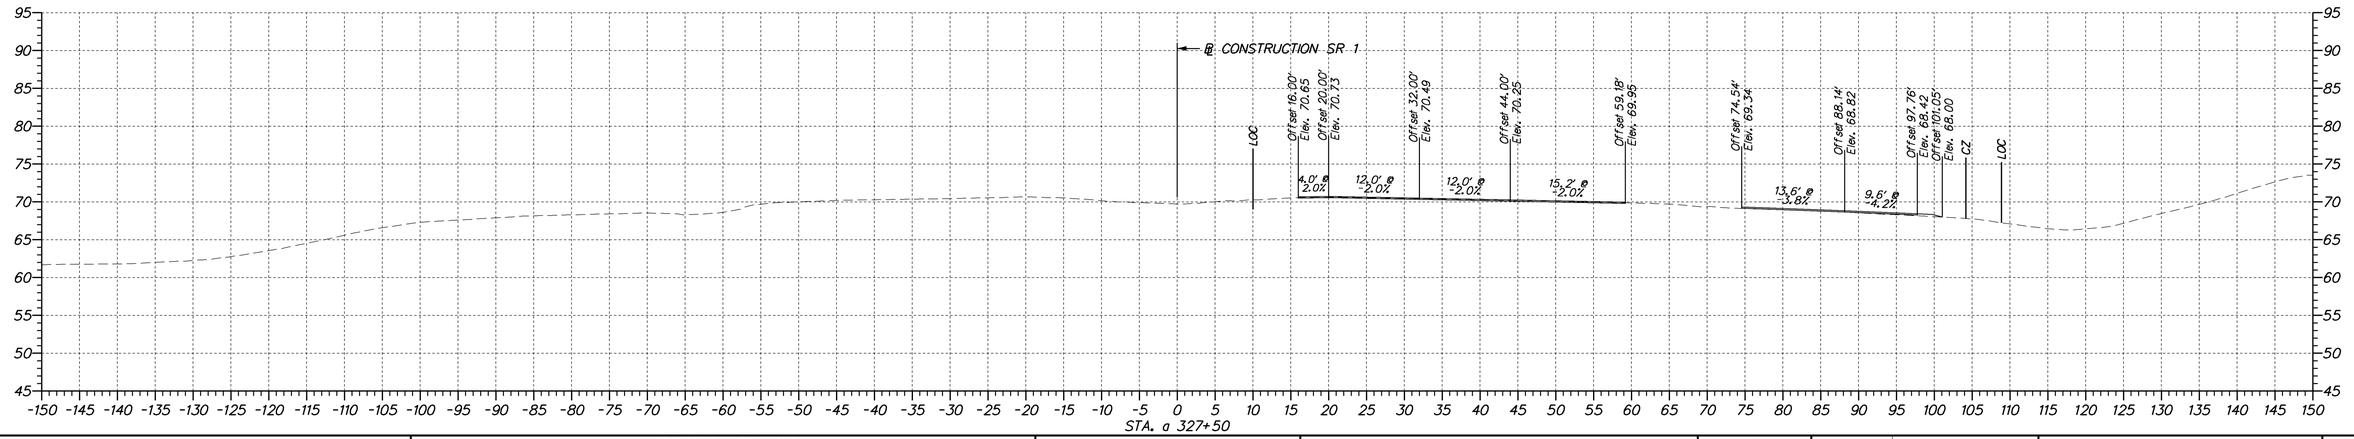

DELAWARE DEPARTMENT OF TRANSPORTATION

ADDENDUMS / REVISIONS	

SCALE
0 10 20 30
FEET

SR 1 NORTHBOUND AUXILIARY LANE US 40 TO SR 273

CONTRACT	BRIDGE NO.
T201511001	
COUNTY	DESIGNED BY: MCK
NEW CASTLE	CHECKED BY: ZJS

CROSS SECTIONS

SHEET NO.
58
TOTAL SHTS.
67

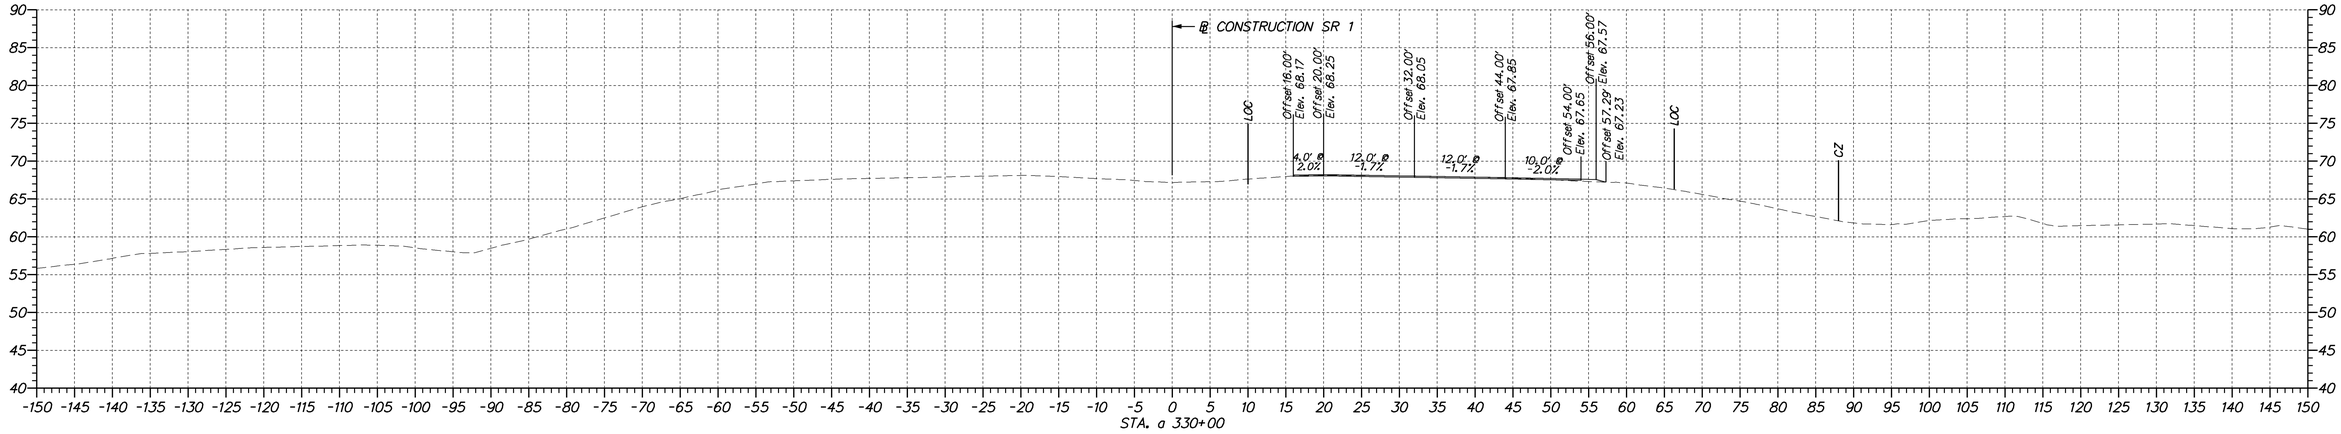

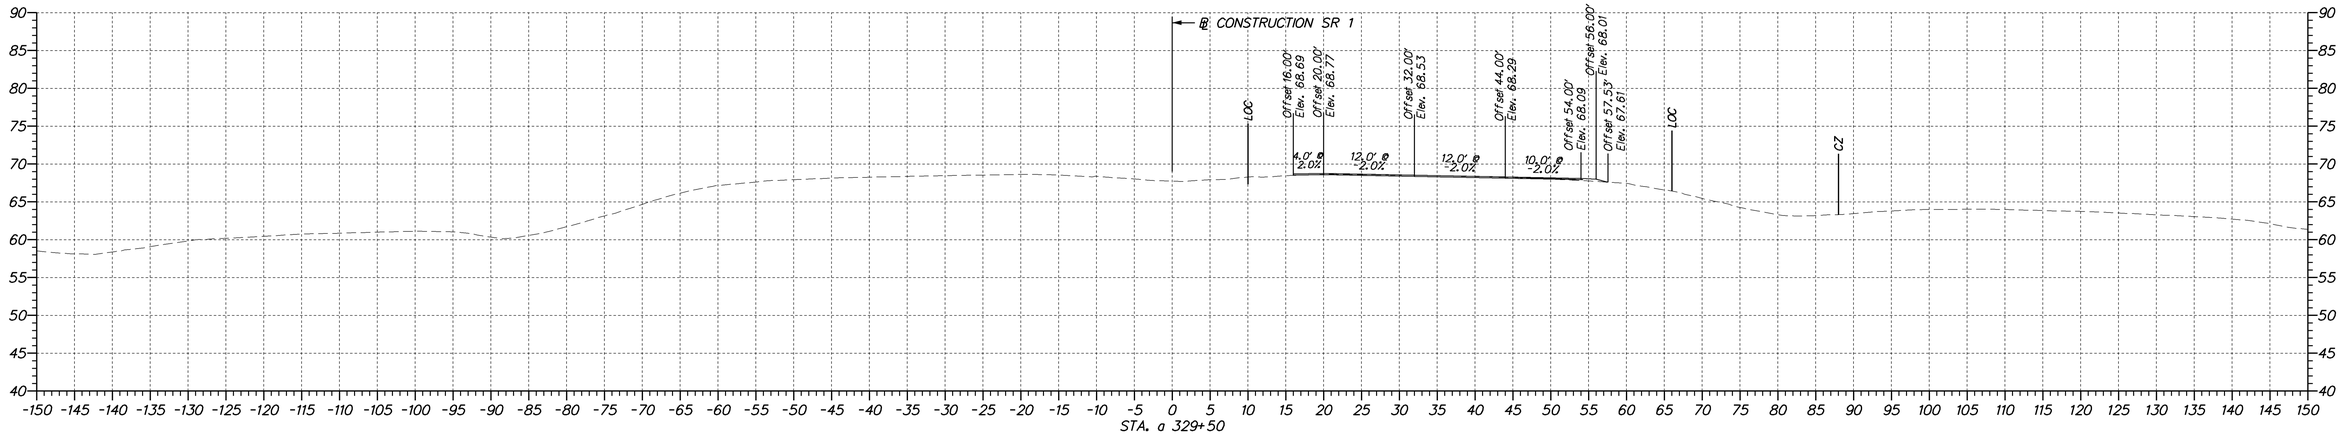

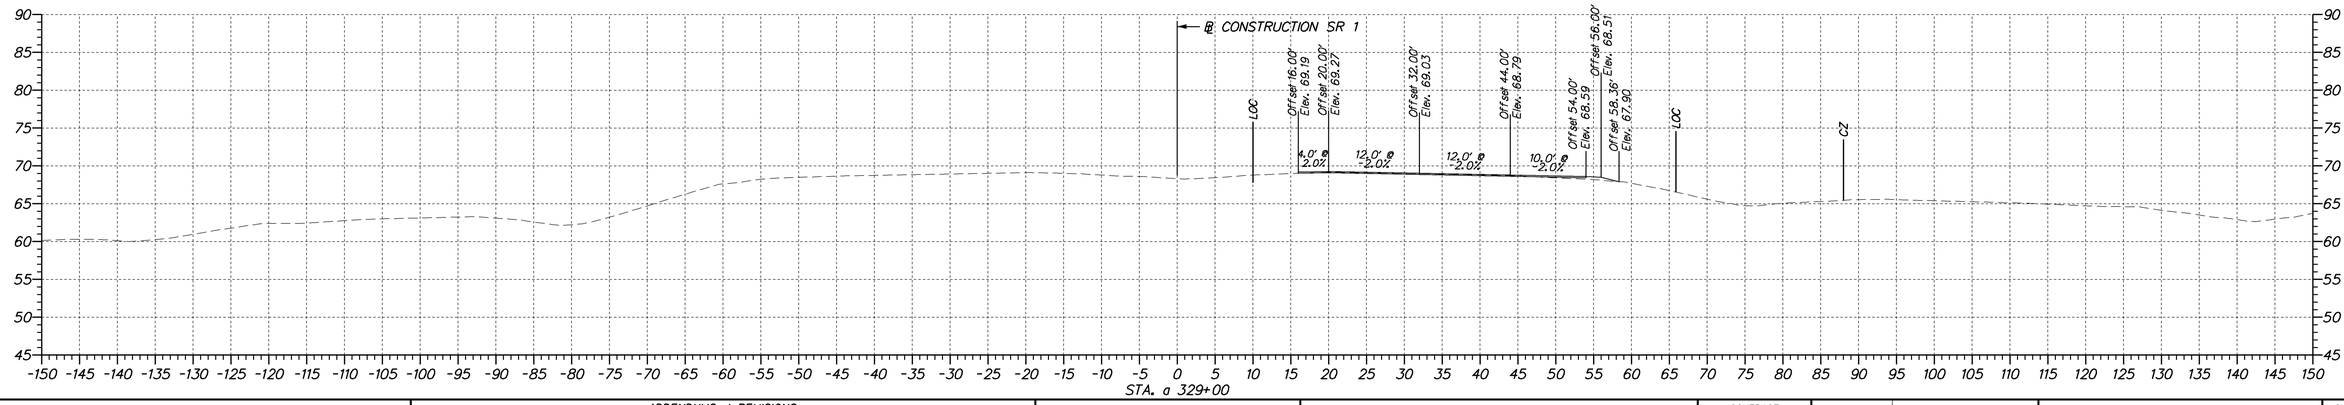

DELAWARE
DEPARTMENT OF TRANSPORTATION

ADDENDUMS / REVISIONS

SCALE
0 10 20 30
FEET

SR 1 NORTHBOUND
AUXILIARY LANE
US 40 TO SR 273

CONTRACT	BRIDGE NO.	
T201511001	DESIGNED BY: MCK	
COUNTY	CHECKED BY: ZJS	
NEW CASTLE		

CROSS SECTIONS

SHEET NO.
59
TOTAL SHTS.
67

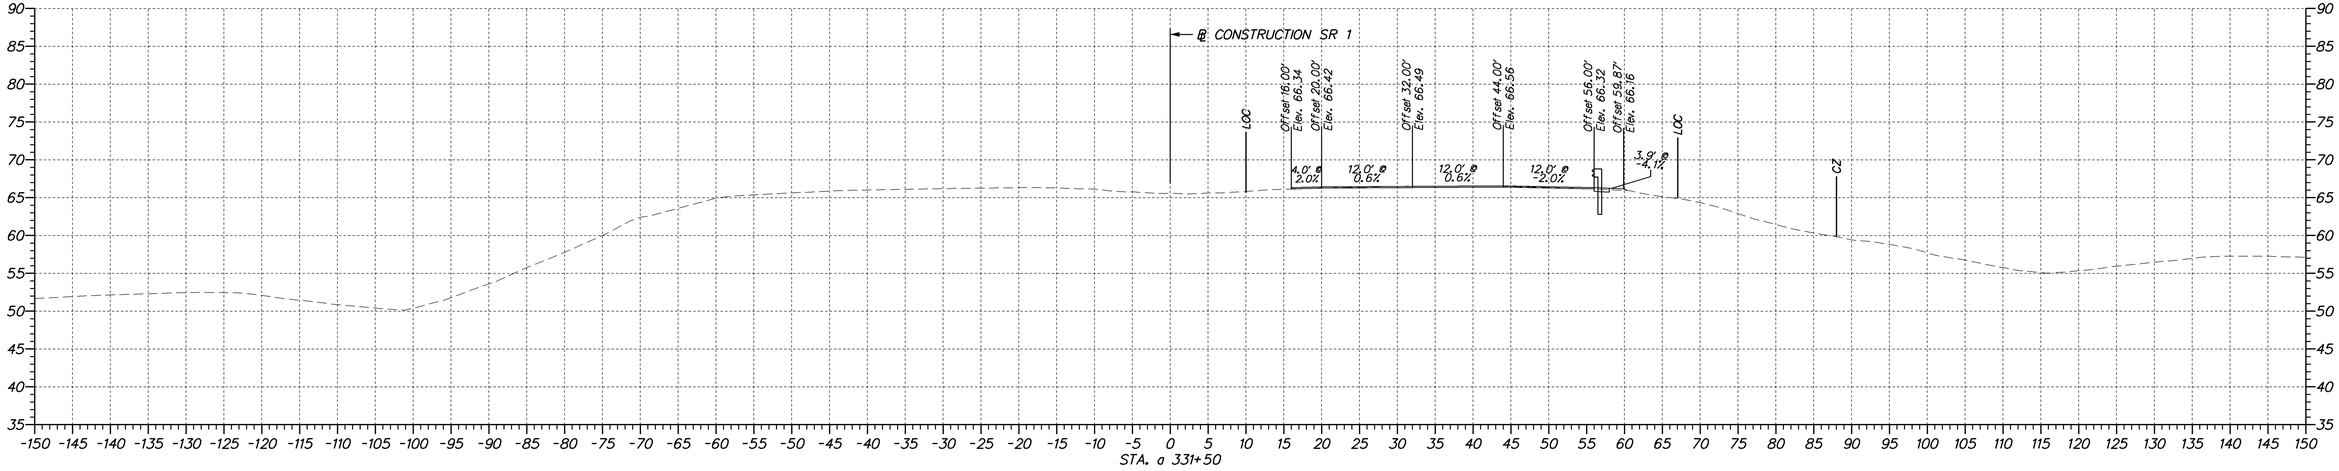

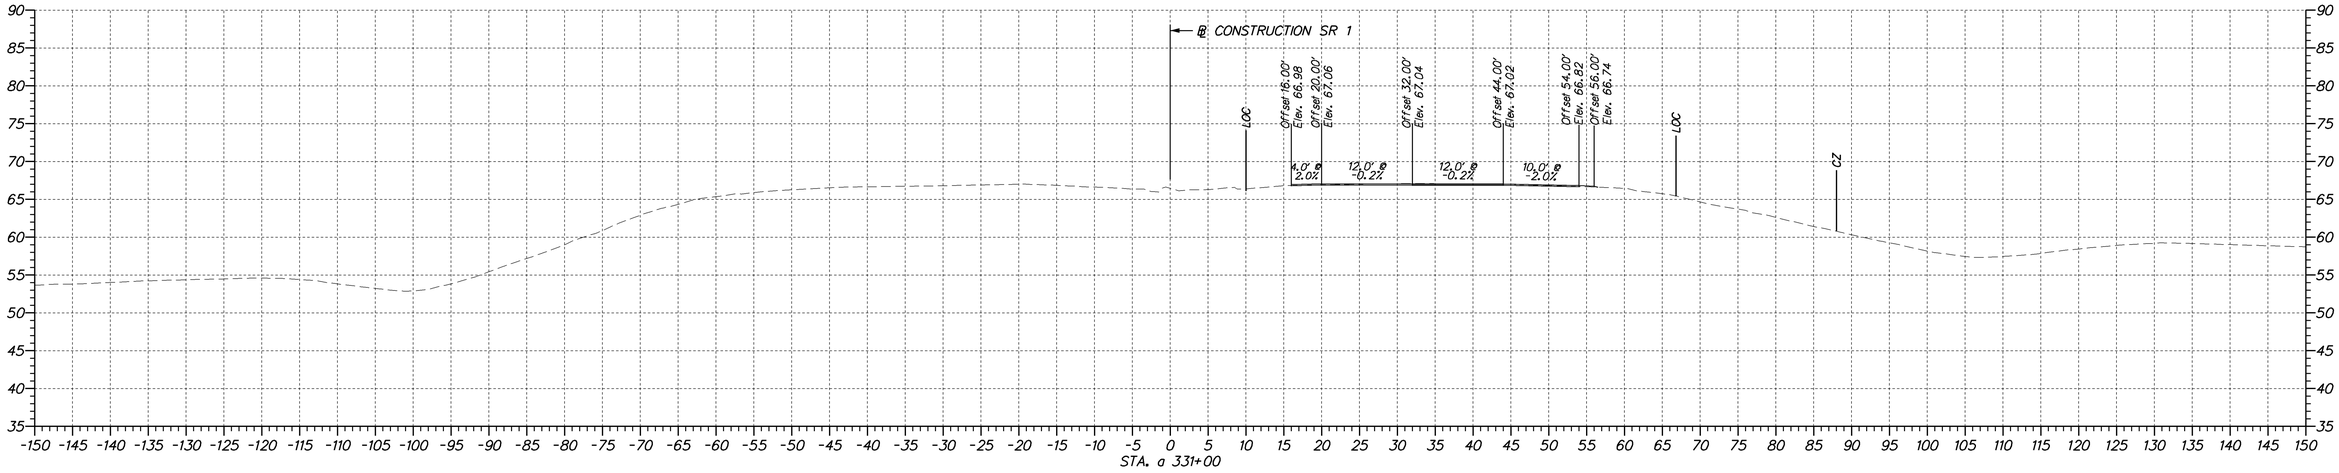

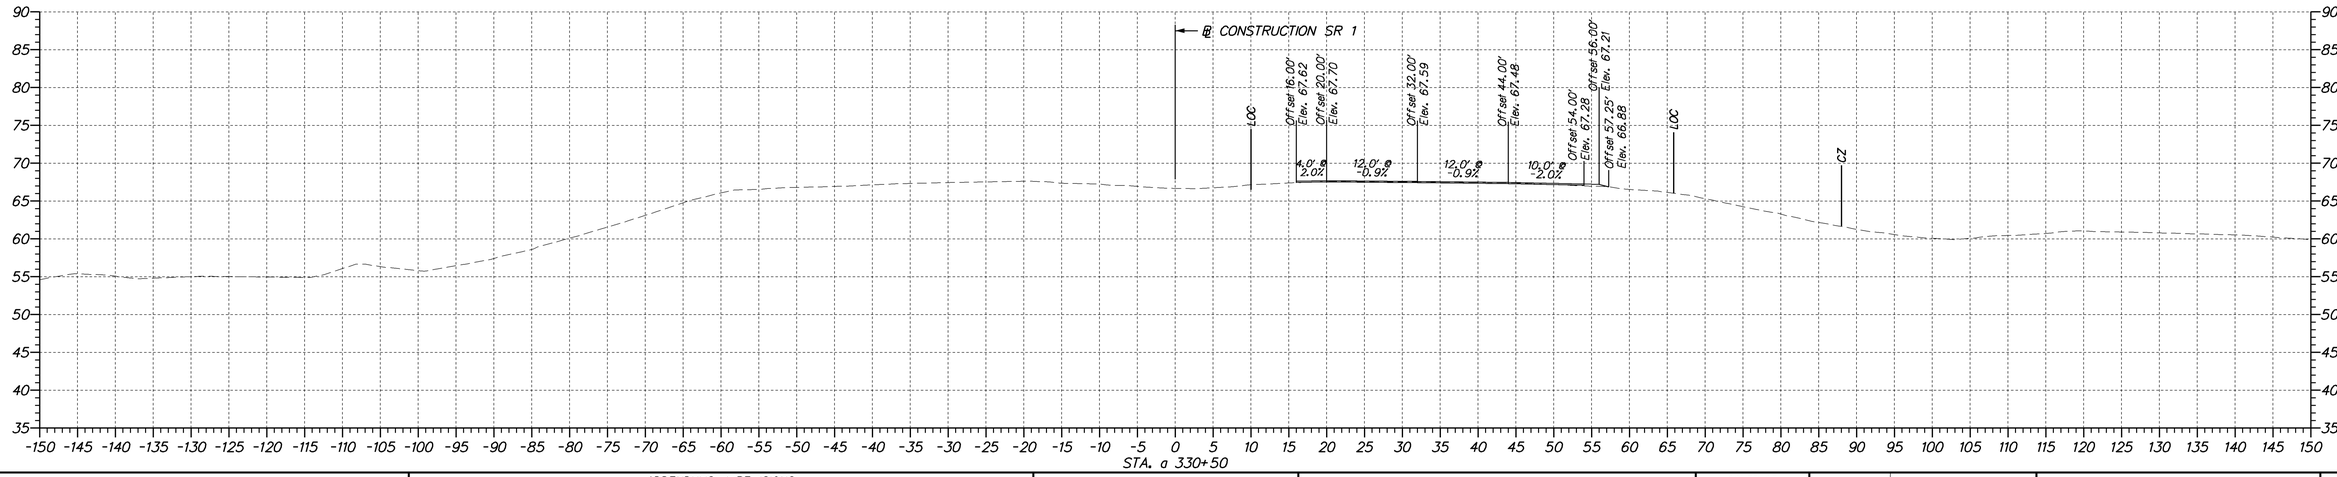

DELAWARE
DEPARTMENT OF TRANSPORTATION

ADDENDUMS / REVISIONS	

SCALE
0 10 20 30
FEET

SR 1 NORTHBOUND AUXILIARY LANE US 40 TO SR 273

CONTRACT	BRIDGE NO.
T201511001	DESIGNED BY: MCK
COUNTY	CHECKED BY: ZJS
NEW CASTLE	

CROSS SECTIONS

SHEET NO.
60
TOTAL SHTS.
67

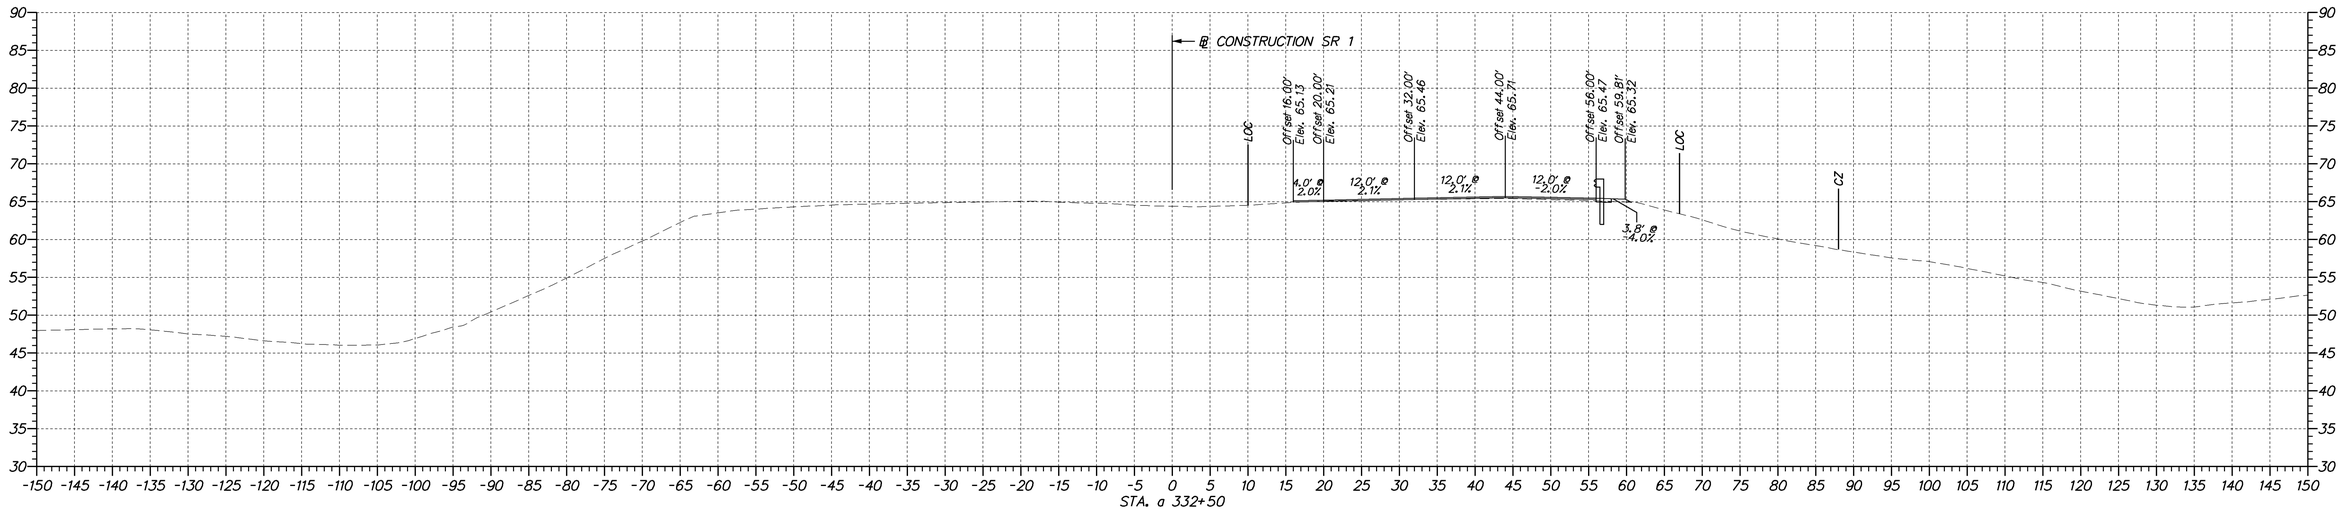

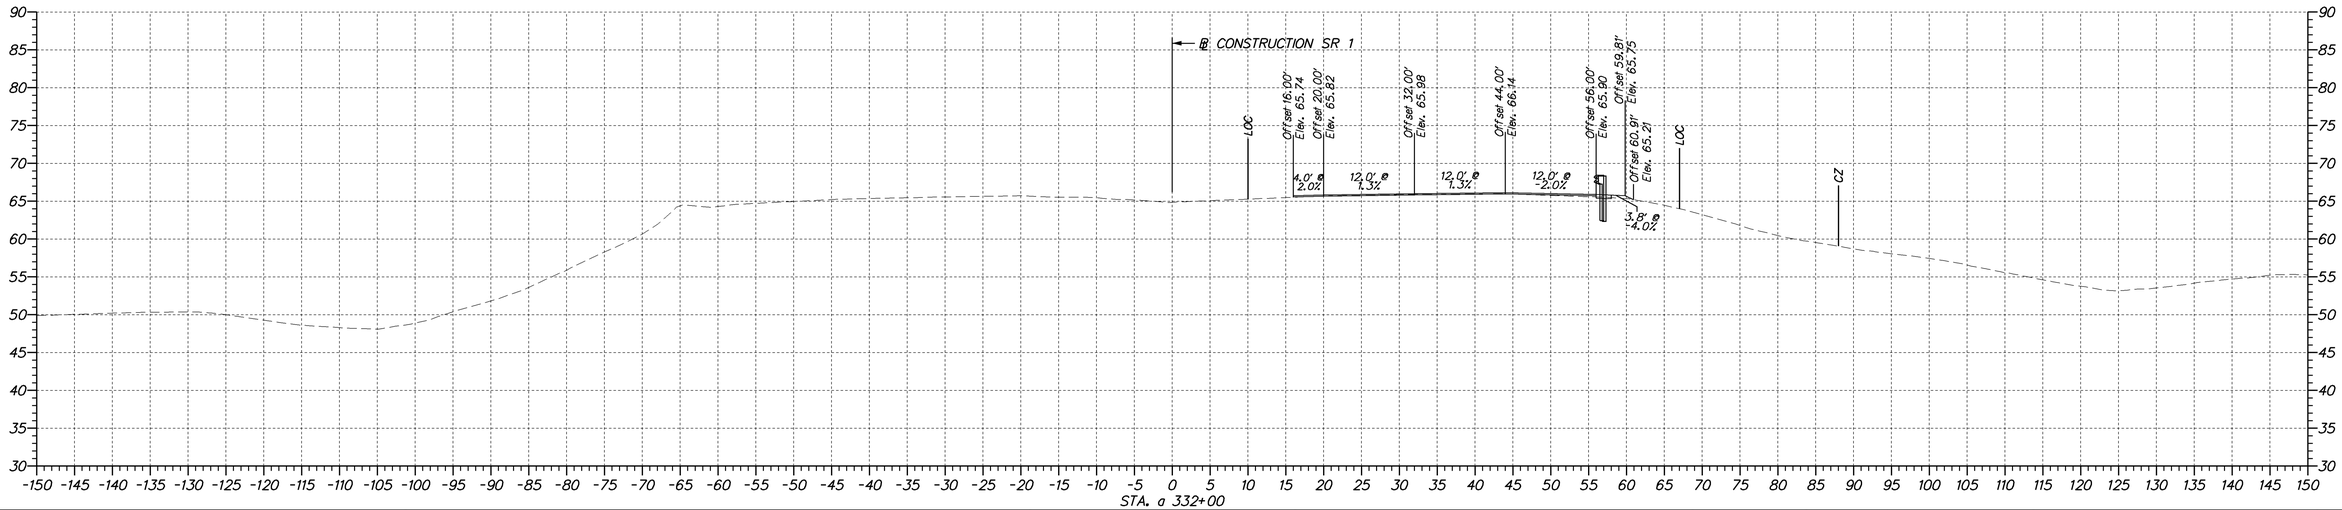

DELAWARE DEPARTMENT OF TRANSPORTATION	ADDENDUMS / REVISIONS	SCALE 0 10 20 30 FEET	**SR 1 NORTHBOUND AUXILIARY LANE US 40 TO SR 273**	CONTRACT T201511001 / COUNTY NEW CASTLE	BRIDGE NO. / DESIGNED BY: MCK / CHECKED BY: ZJS	**CROSS SECTIONS**	SHEET NO. 61 / TOTAL SHTS. 67

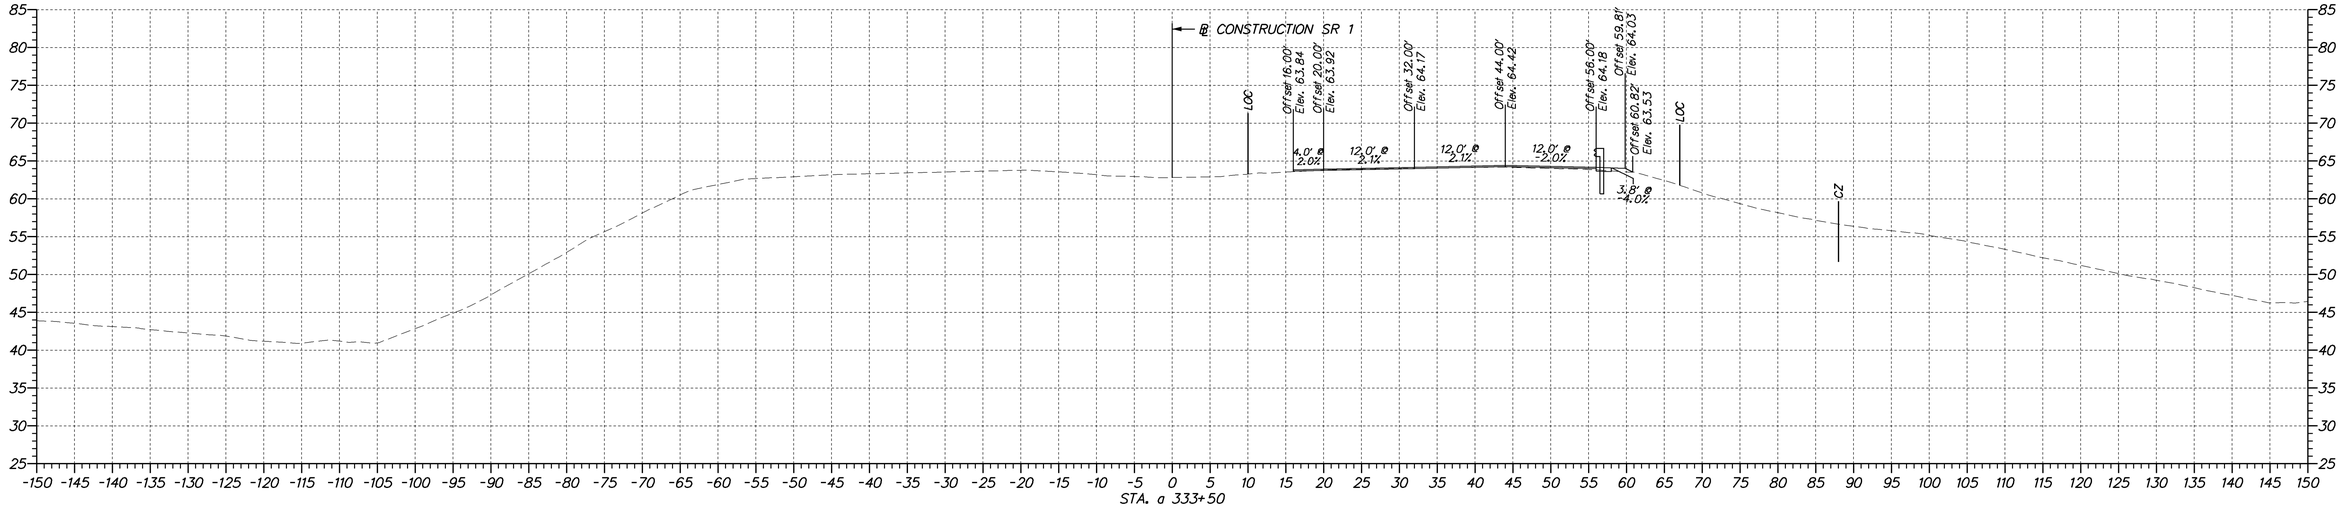

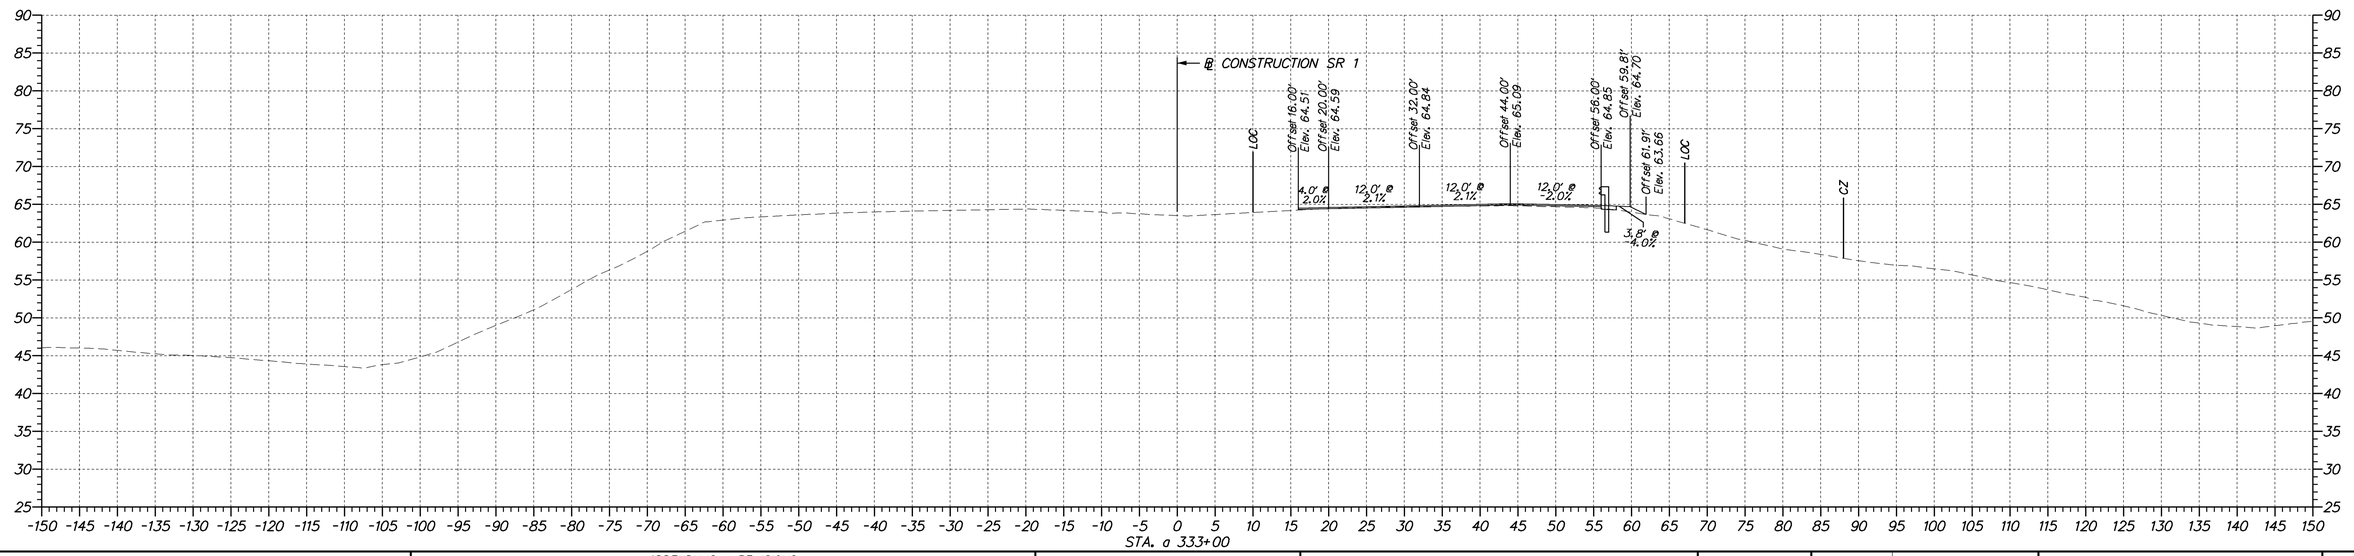

DELAWARE DEPARTMENT OF TRANSPORTATION

ADDENDUMS / REVISIONS

SCALE
0 10 20 30
FEET

SR 1 NORTHBOUND AUXILIARY LANE US 40 TO SR 273

CONTRACT	BRIDGE NO.	
T201511001	DESIGNED BY: MCK	CROSS SECTIONS
COUNTY	CHECKED BY: ZJS	
NEW CASTLE		

SHEET NO.
62
TOTAL SHTS.
67

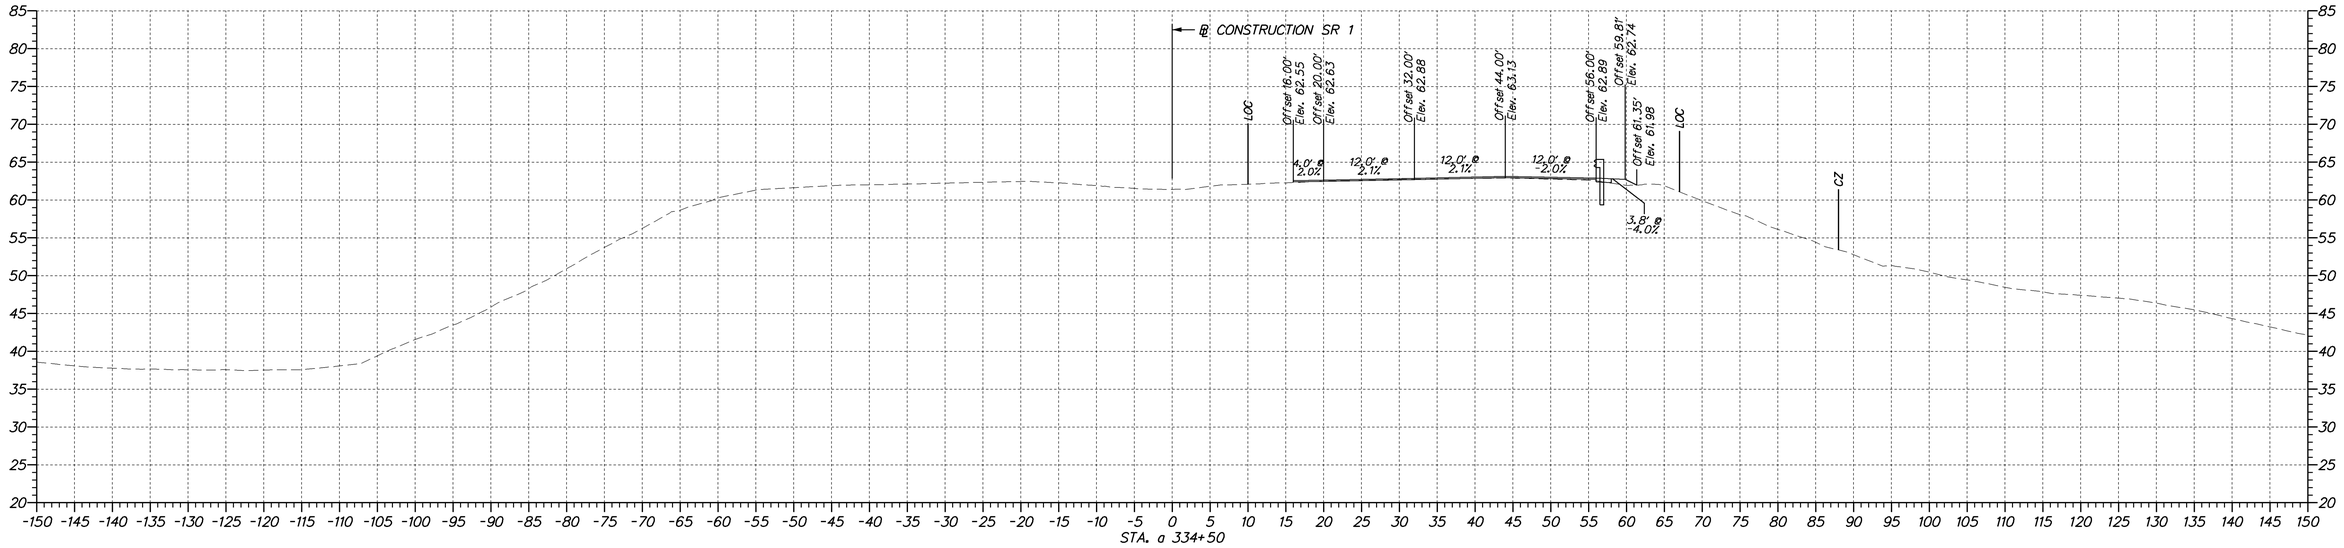

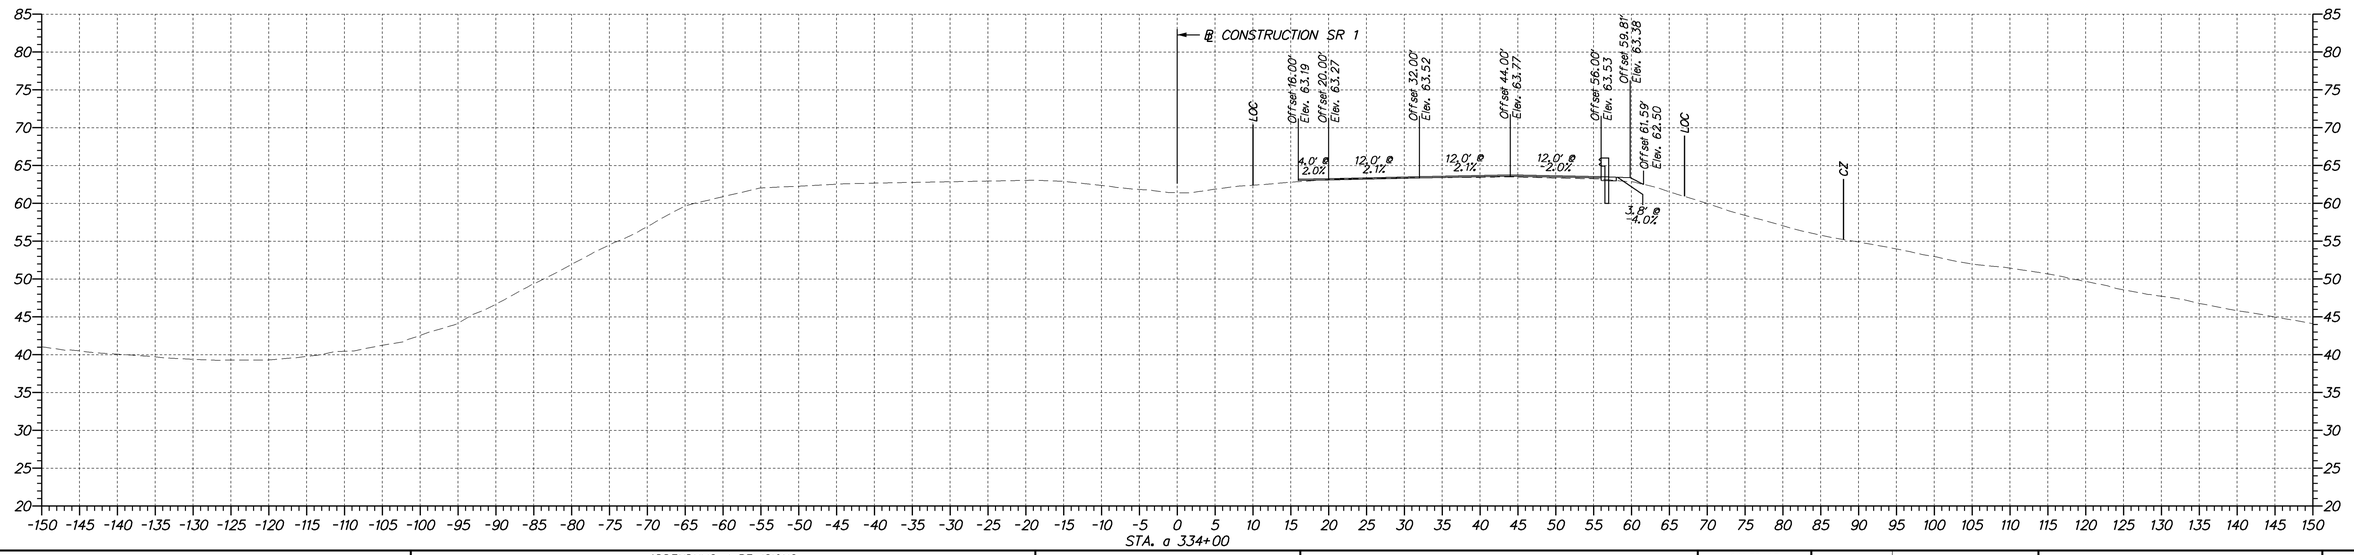

DELAWARE
DEPARTMENT OF TRANSPORTATION

ADDENDUMS / REVISIONS

SCALE
0 10 20 30
FEET

SR 1 NORTHBOUND AUXILIARY LANE US 40 TO SR 273

CONTRACT	BRIDGE NO.	
T201511001	DESIGNED BY: MCK	
COUNTY		
NEW CASTLE	CHECKED BY: ZJS	

CROSS SECTIONS

SHEET NO.
63
TOTAL SHTS.
67

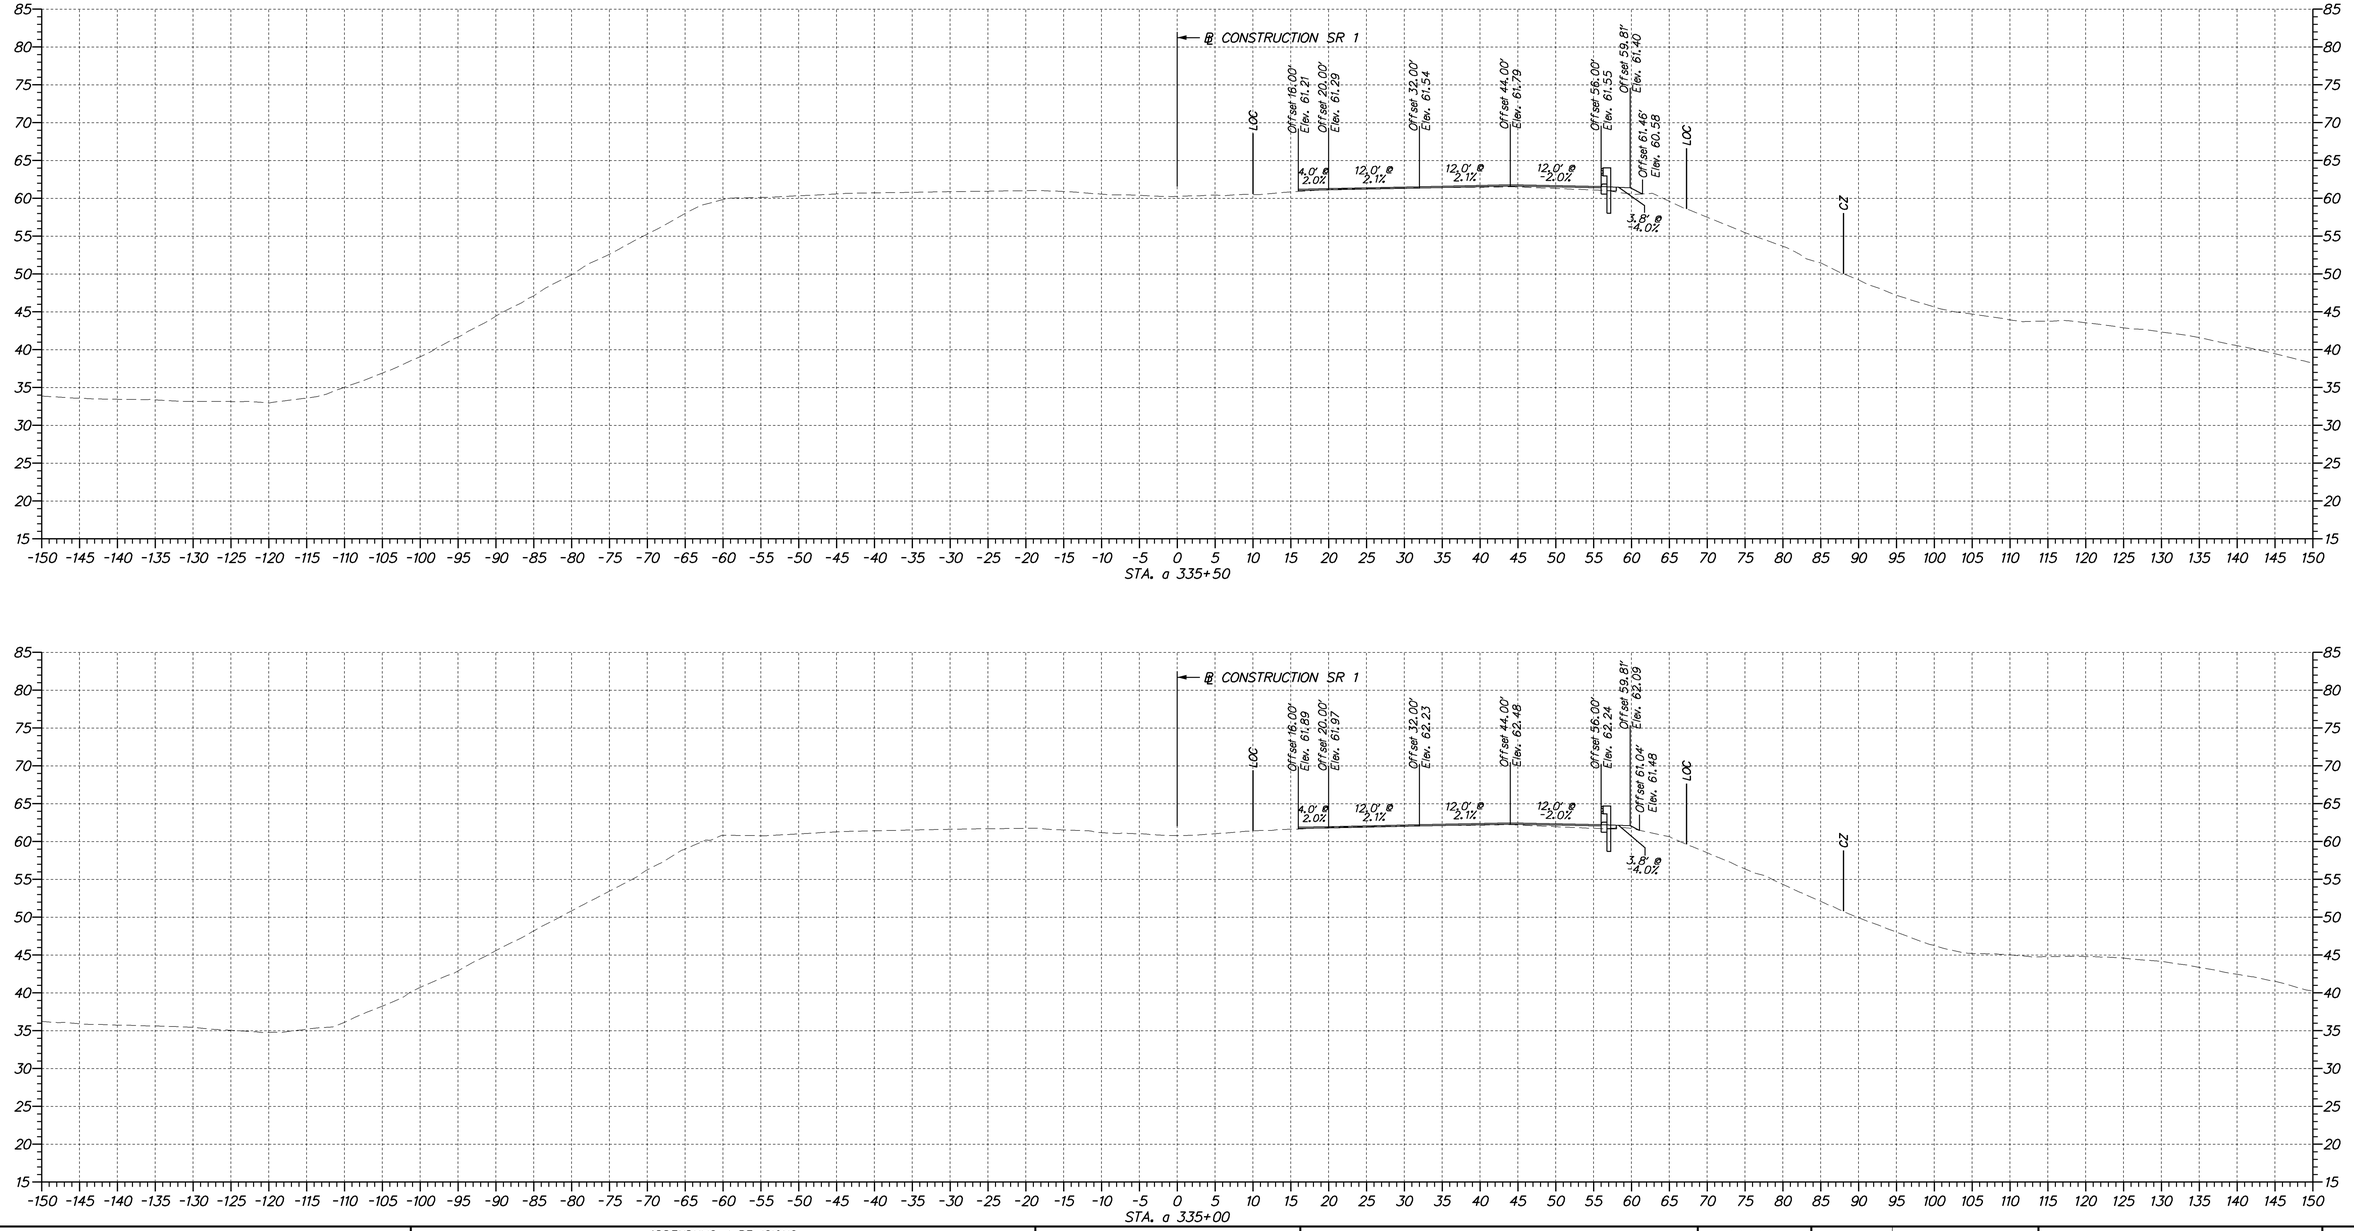

DELAWARE DEPARTMENT OF TRANSPORTATION

ADDENDUMS / REVISIONS	

SCALE
0 10 20 30
FEET

SR 1 NORTHBOUND AUXILIARY LANE US 40 TO SR 273

CONTRACT	BRIDGE NO.	
T201511001	DESIGNED BY: MCK	
COUNTY	CHECKED BY: ZJS	
NEW CASTLE		

CROSS SECTIONS

SHEET NO.
64
TOTAL SHTS.
67

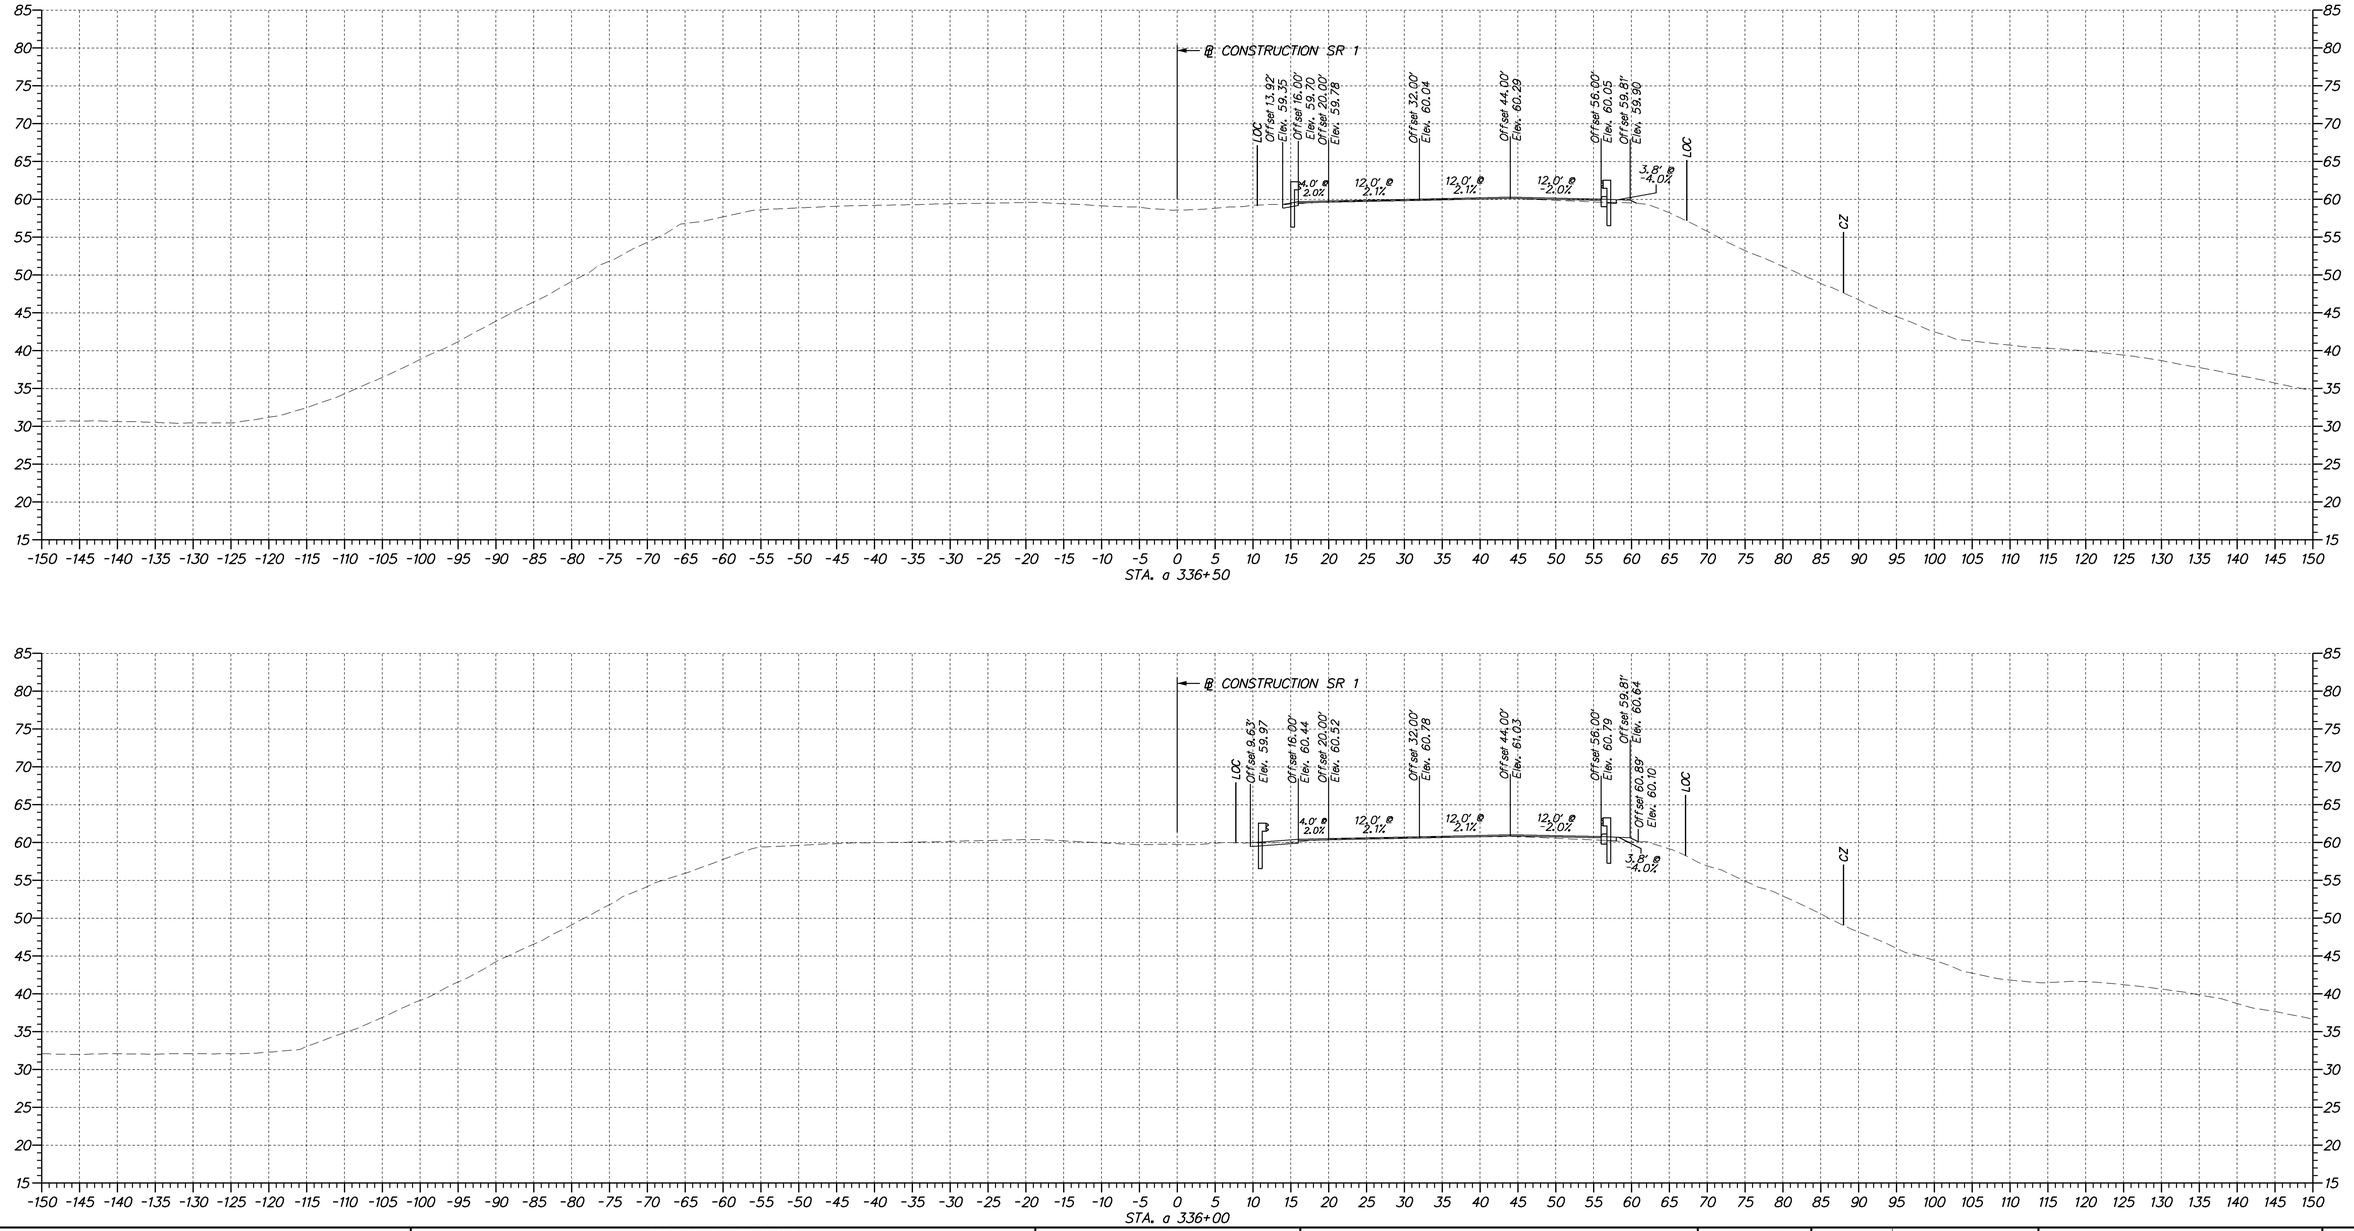

DELAWARE DEPARTMENT OF TRANSPORTATION

ADDENDUMS / REVISIONS

SCALE
0 10 20 30
FEET

SR 1 NORTHBOUND AUXILIARY LANE US 40 TO SR 273

CONTRACT	BRIDGE NO.	
T201511001	DESIGNED BY: MCK	
COUNTY	CHECKED BY: ZJS	
NEW CASTLE		

CROSS SECTIONS

SHEET NO.
65
TOTAL SHTS.
67

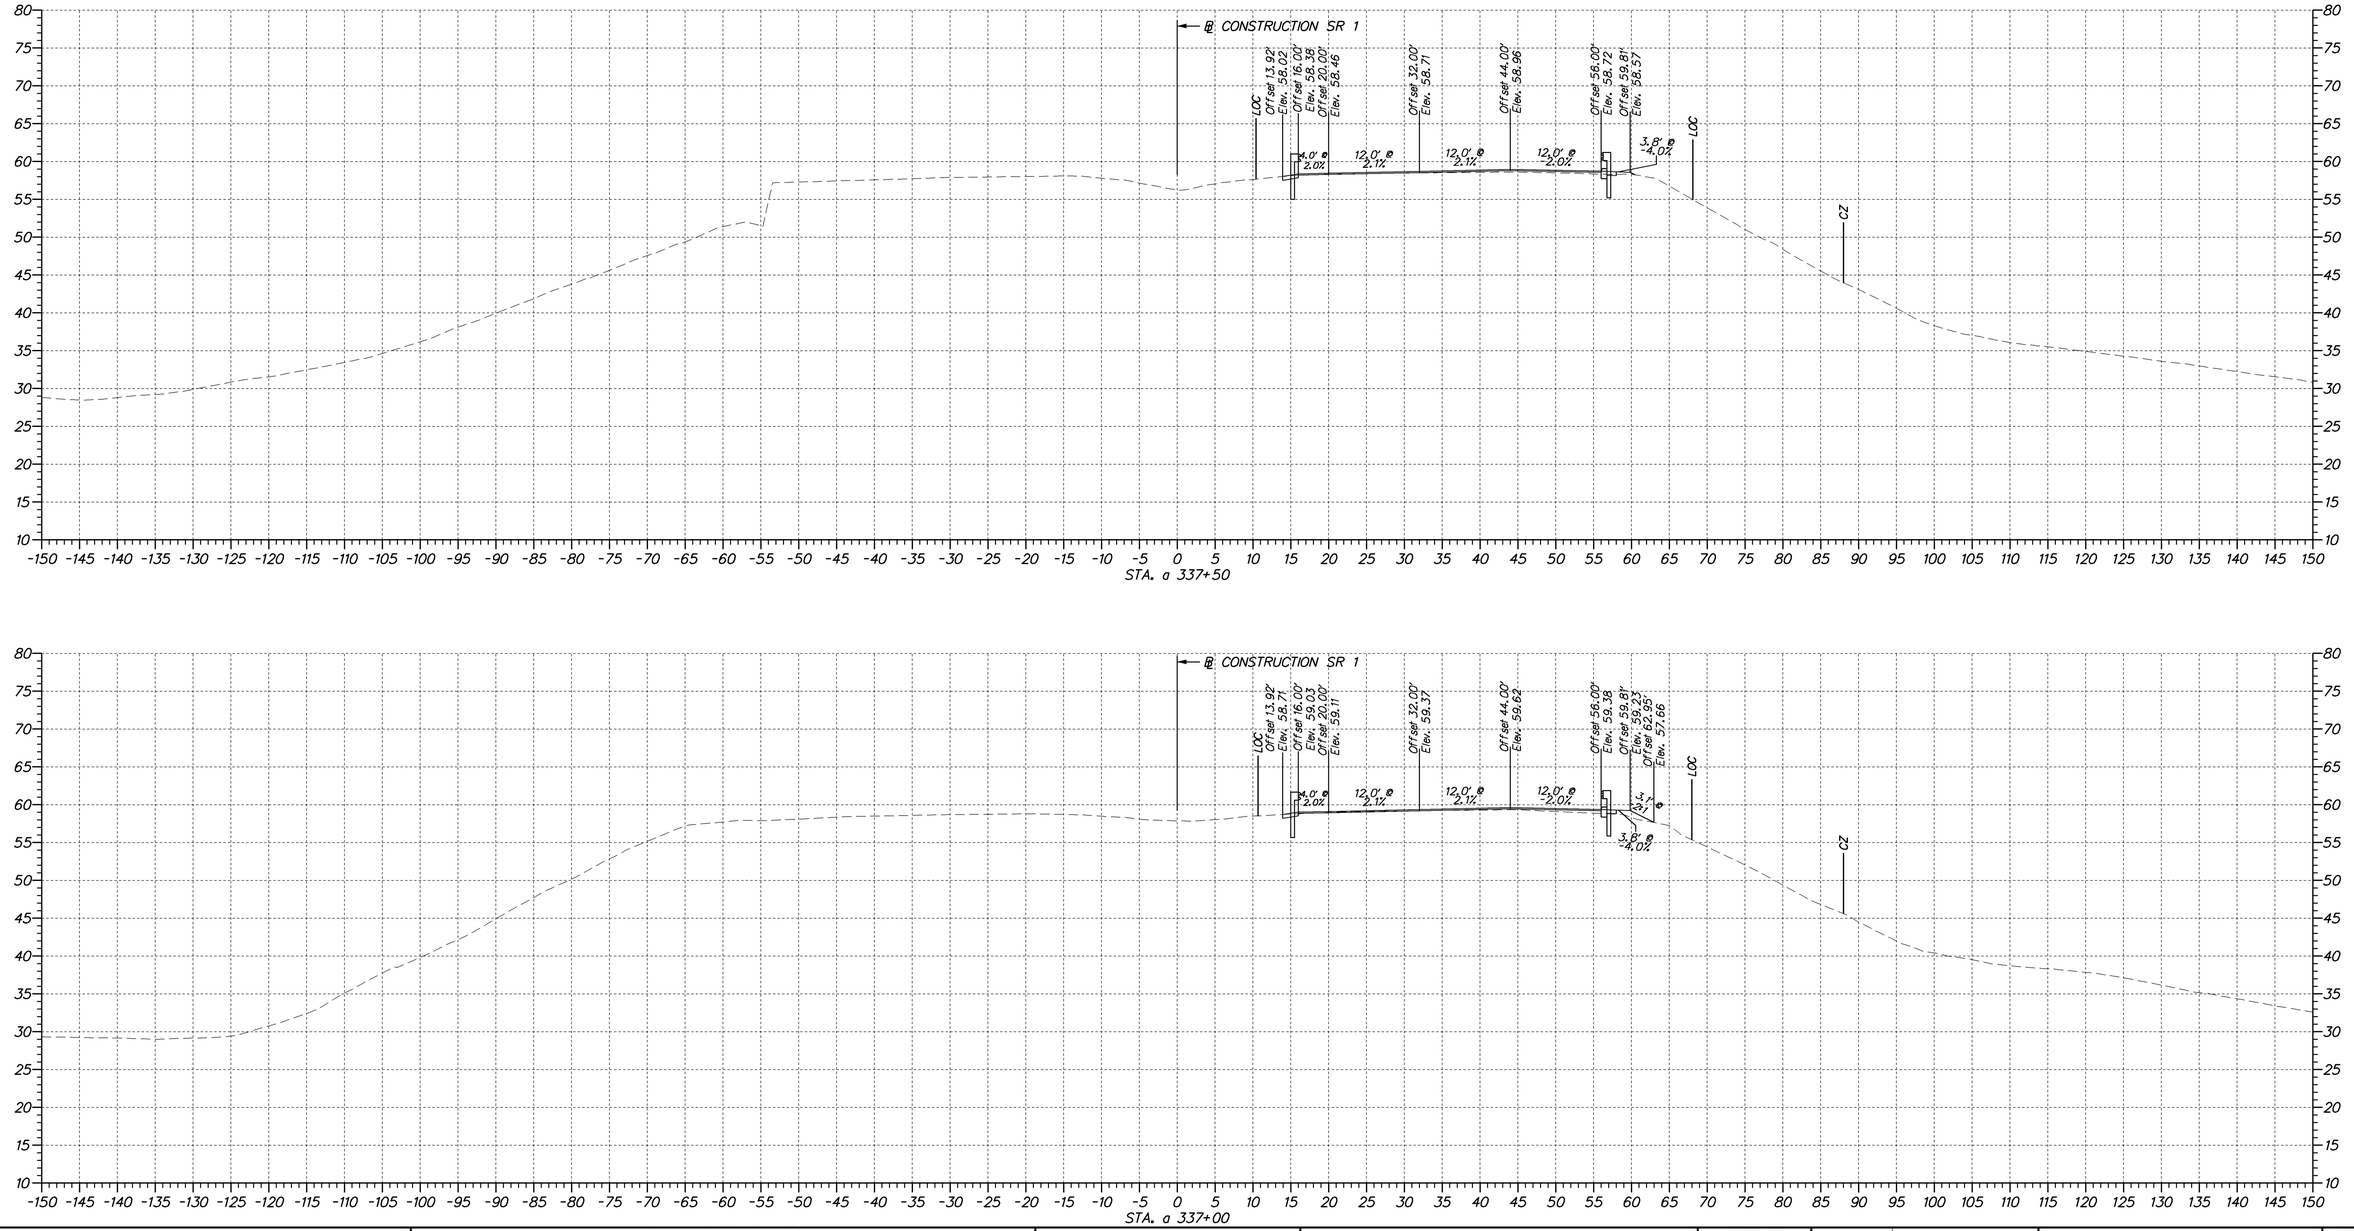

DELAWARE DEPARTMENT OF TRANSPORTATION	ADDENDUMS / REVISIONS	SCALE 0 10 20 30 FEET	**SR 1 NORTHBOUND AUXILIARY LANE US 40 TO SR 273**	CONTRACT T201511001 / COUNTY NEW CASTLE	BRIDGE NO. / DESIGNED BY: MCK / CHECKED BY: ZJS	**CROSS SECTIONS**	SHEET NO. 66 / TOTAL SHTS. 67

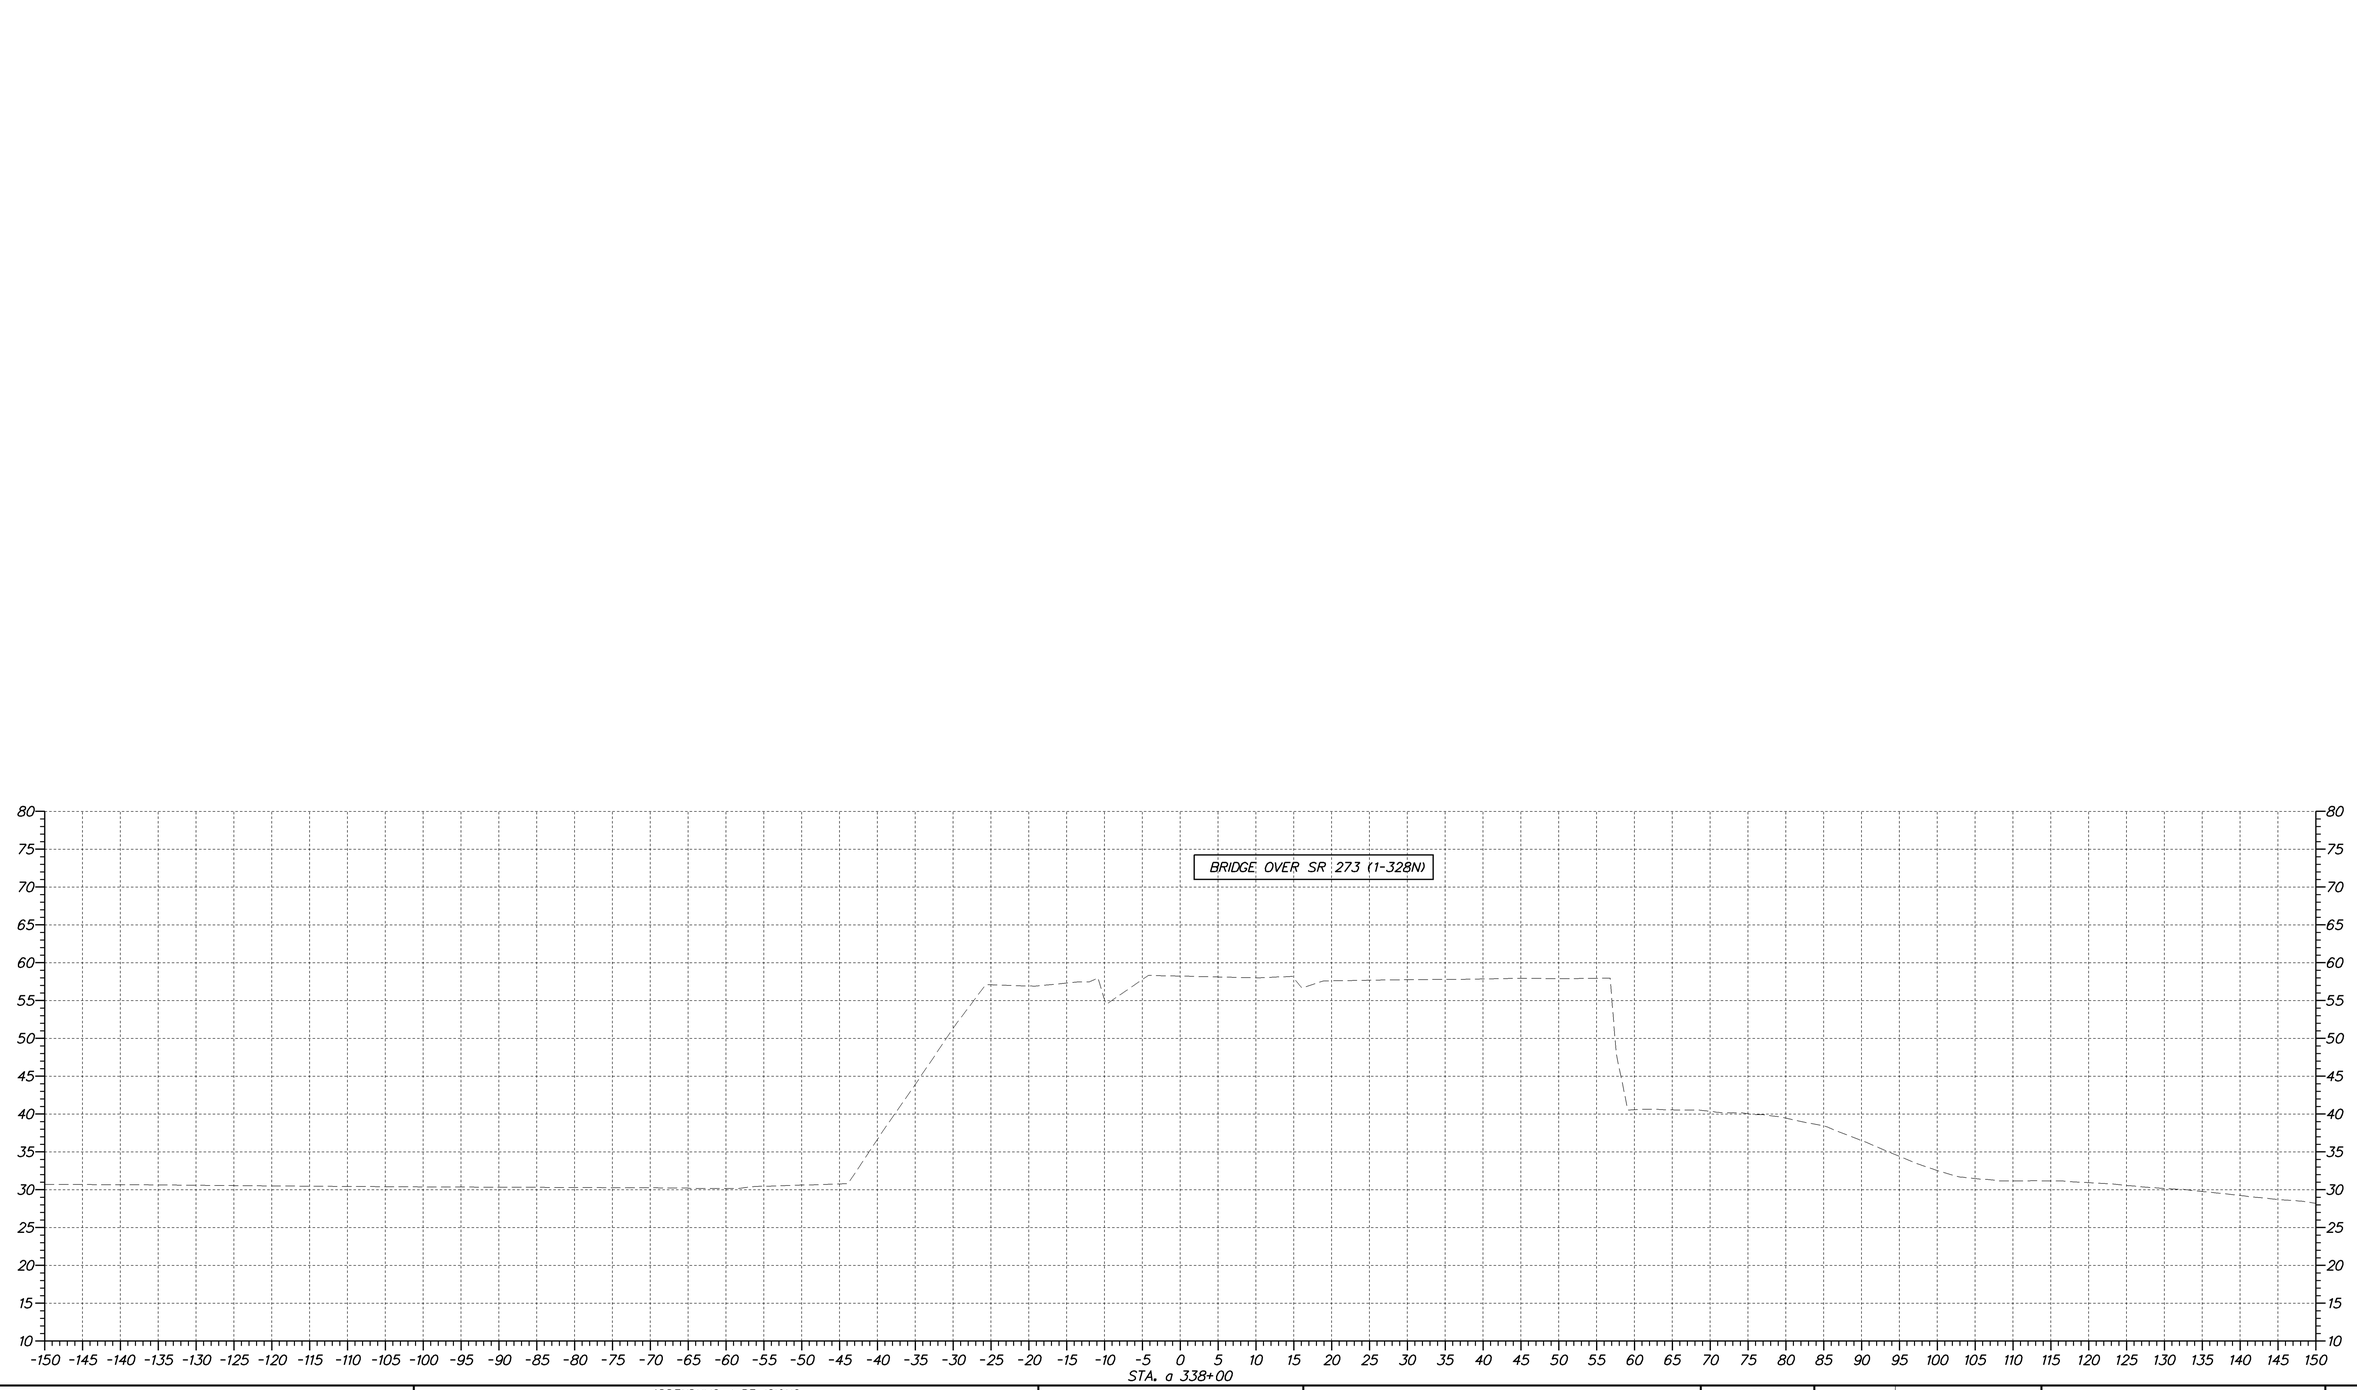

DELAWARE DEPARTMENT OF TRANSPORTATION	ADDENDUMS / REVISIONS	SCALE 0 10 20 30 FEET	**SR 1 NORTHBOUND AUXILIARY LANE US 40 TO SR 273**	CONTRACT T201511001 / COUNTY NEW CASTLE	BRIDGE NO. / DESIGNED BY: MCK / CHECKED BY: ZJS	**CROSS SECTIONS**	SHEET NO. 67 / TOTAL SHTS. 67