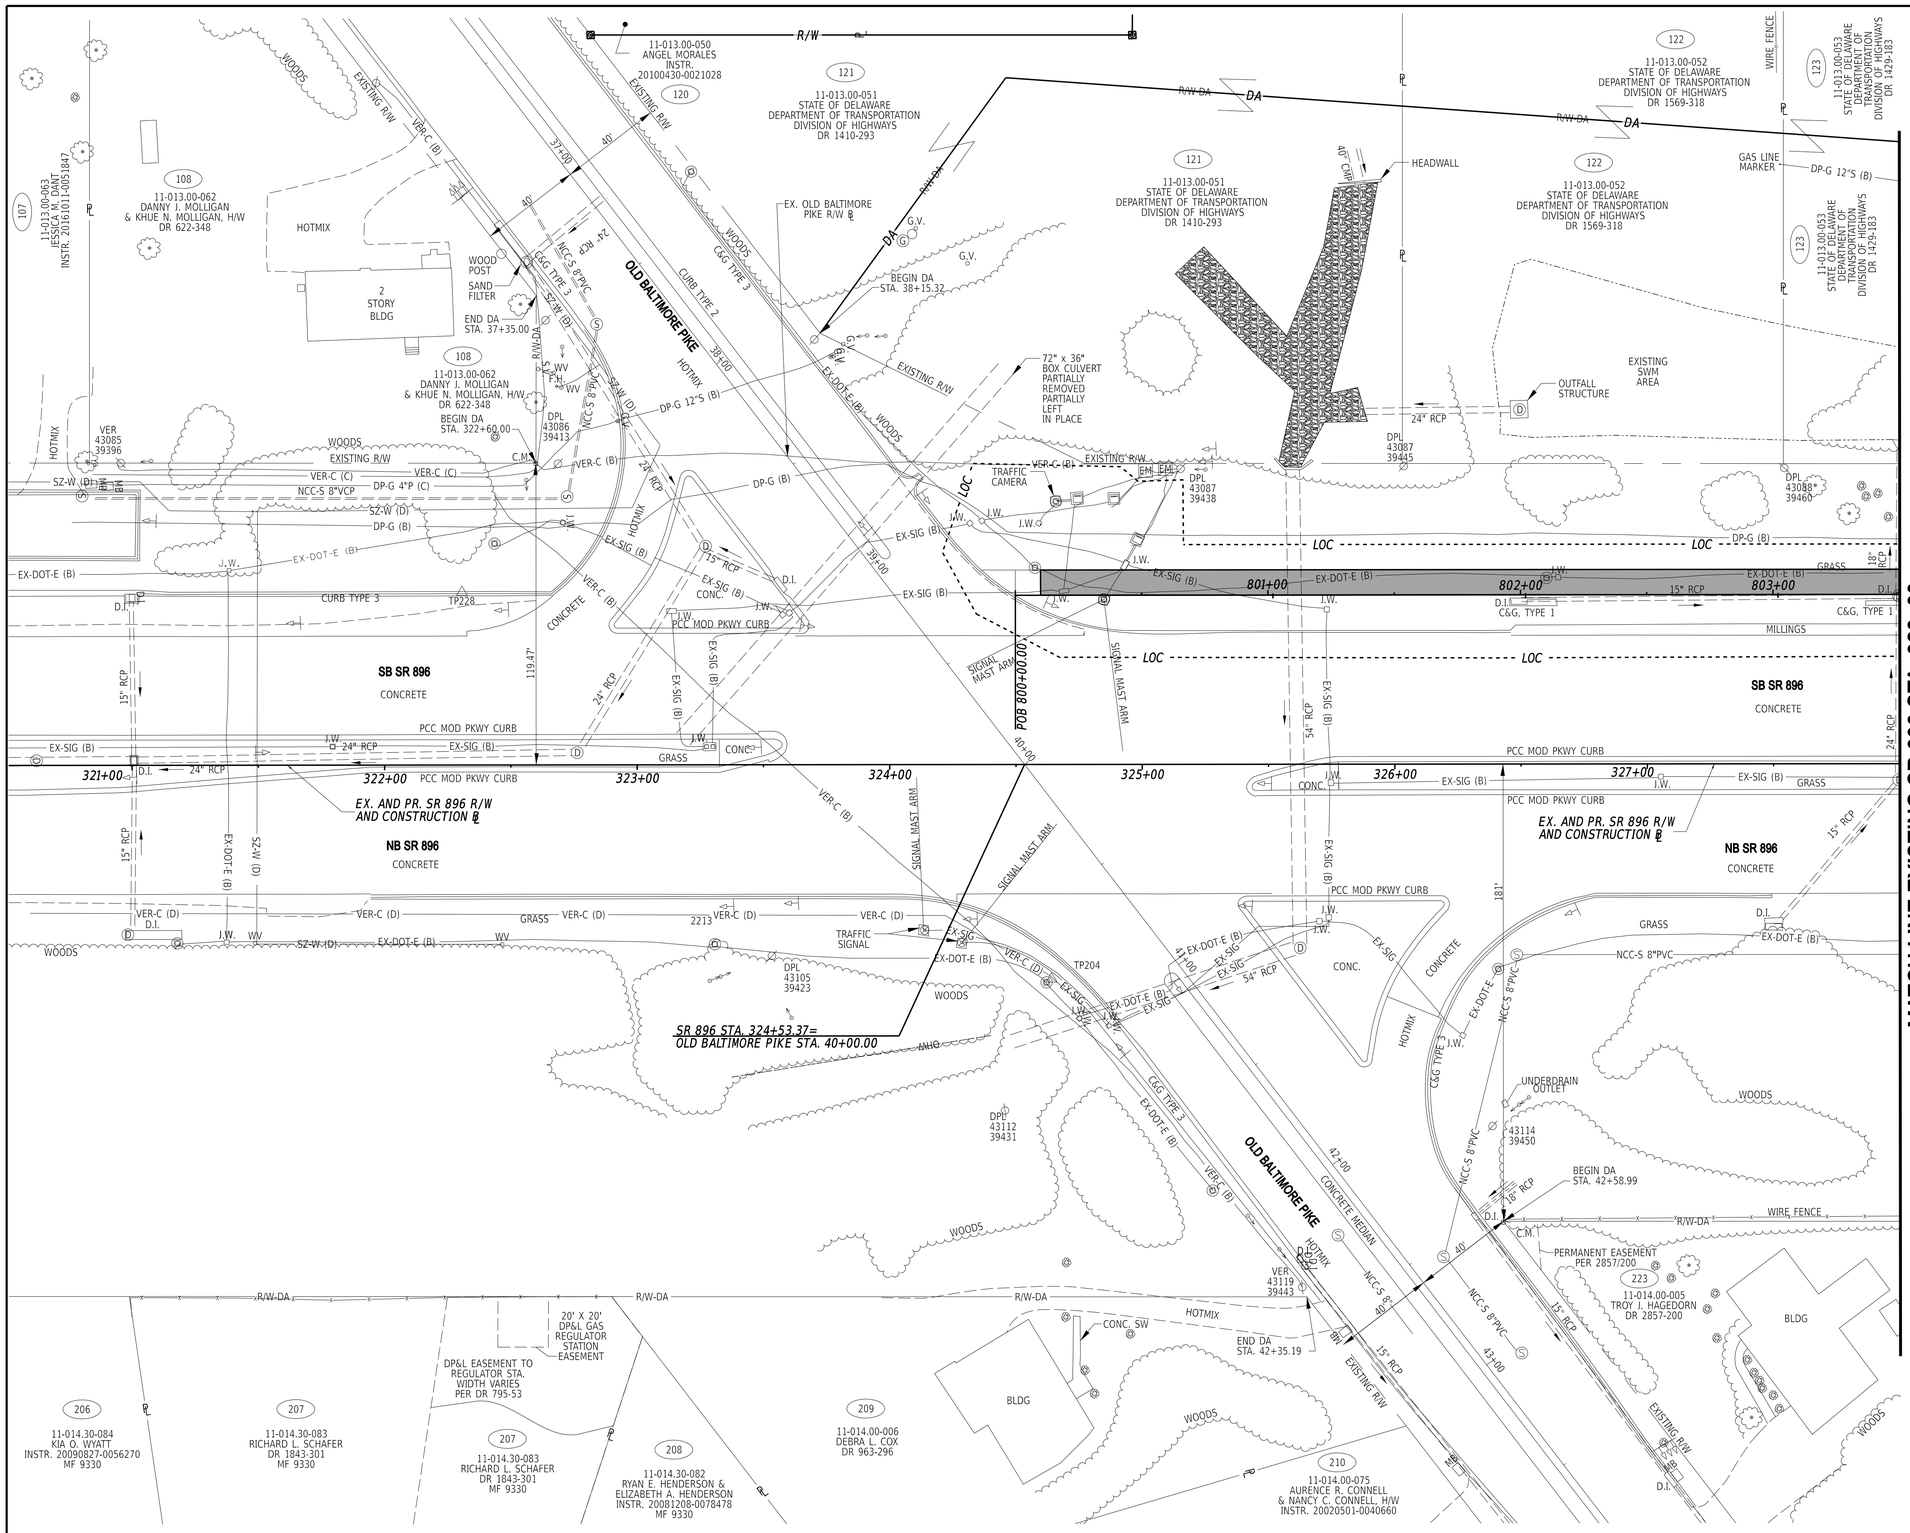

26-OCT-2020
09:19
pw://deldot-pw.bentley.com:deldot-pw-01/Documents/01_Active_Projects/DelDOT_Capital_Projects/T201609002_1769_4B_CEI/400_CADD/420_ROAD/424_DISPLAYS/B001_RDSF_T201609002_CEI

ADDENDA / REVISIONS	

SCALE
0 30 60 90
FEET

I-95 AND SR 896 INTERCHANGE

CONTRACT	BRIDGE NO.	N/A
T201609002	DESIGNED BY:	K. SMAGALA
COUNTY		
NEW CASTLE	CHECKED BY:	S. PENOZA

SOIL BORING PLAN

BO-01
SECTION
CEI
SHEET NO.

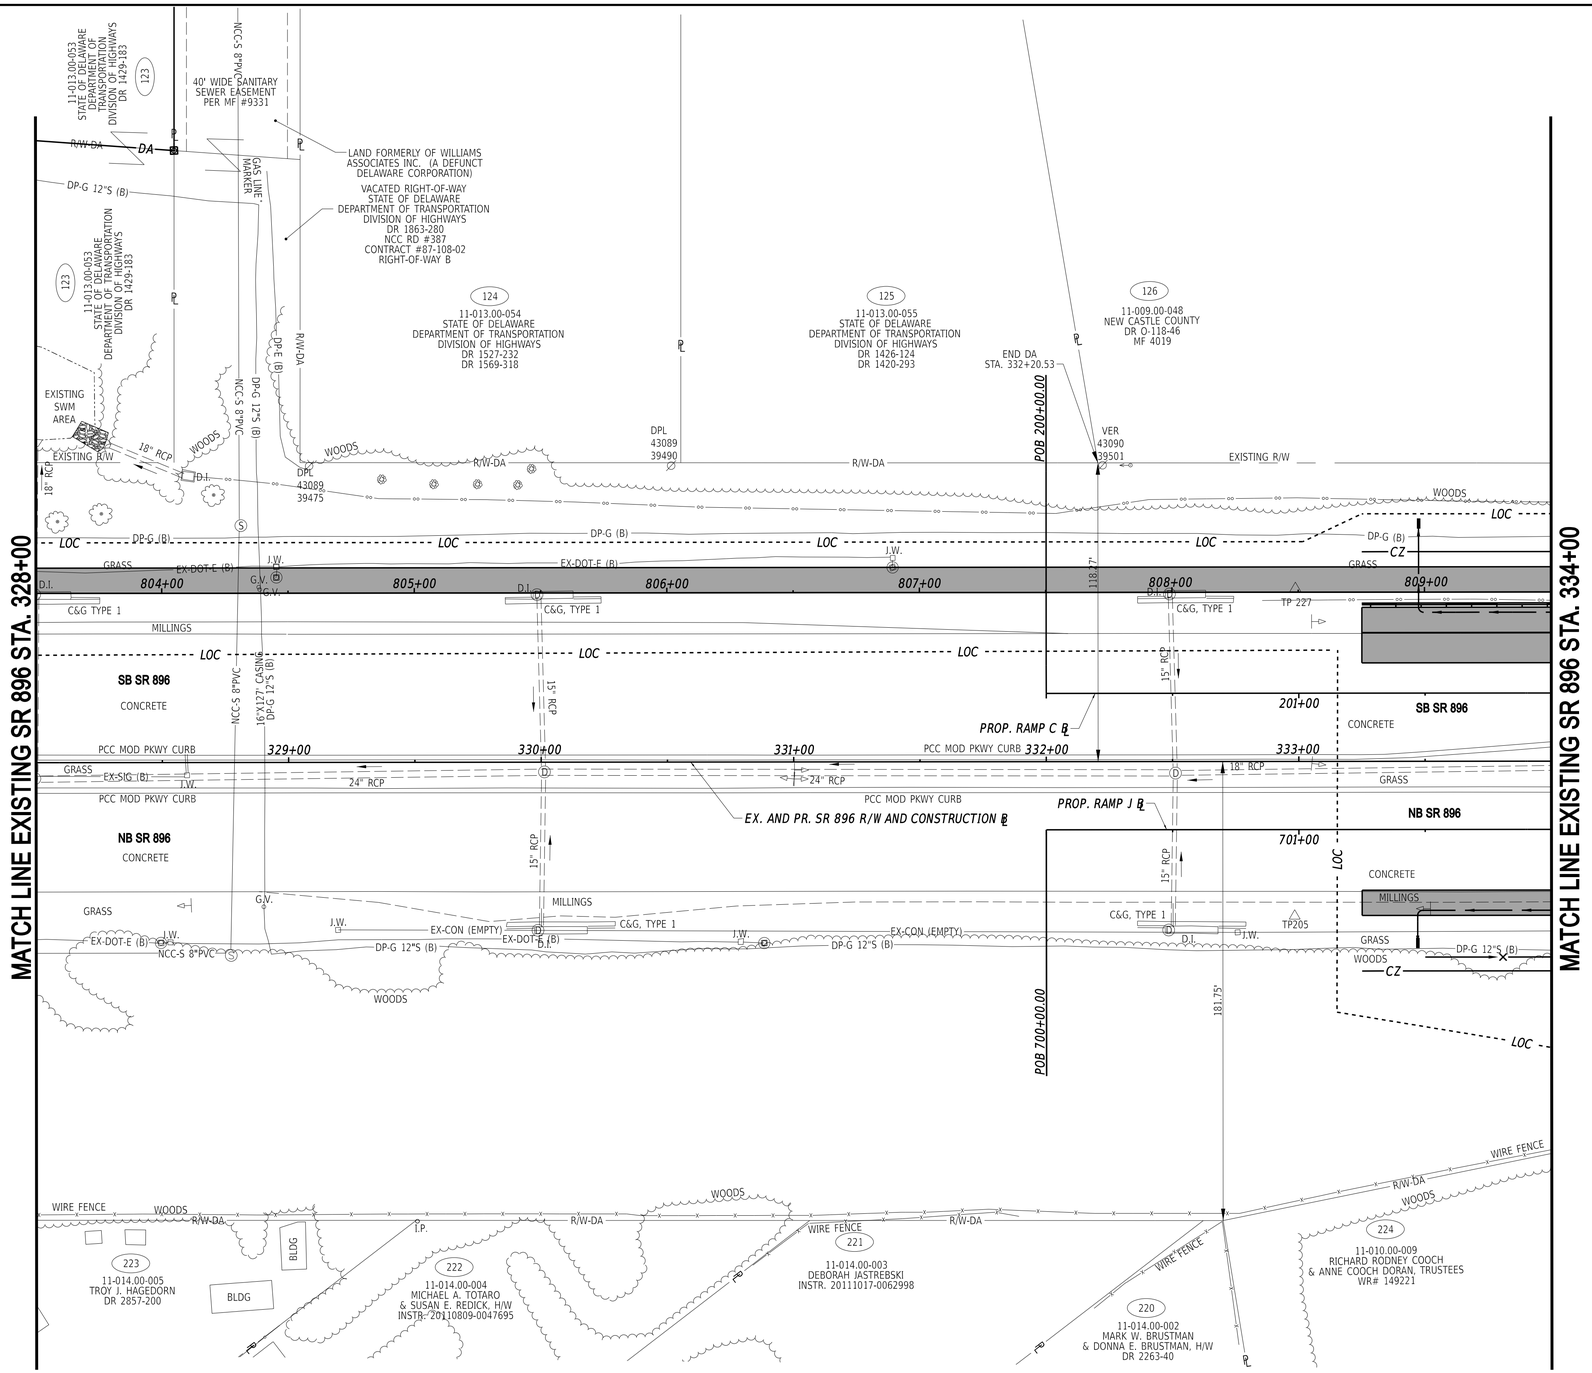

26-OCT-2020
09:35
pw://deldot-pw.bentley.com:deldot-pw-01/Documents/01_Active_Projects/DelDOT_Capital_Projects/T201609002_1769_4B_CEI/400_CADD/420_ROAD/424_DISPLAYS/B002_RDSF_T201609002_CEI

ADDENDA / REVISIONS	

SCALE
0 30 60 90
FEET

I-95 AND SR 896 INTERCHANGE

CONTRACT	BRIDGE NO.	N/A
T201609002	DESIGNED BY:	K. SMAGALA
COUNTY		
NEW CASTLE	CHECKED BY:	S. PENOZA

SOIL BORING PLAN

BO-02
SECTION
CEI
SHEET NO.

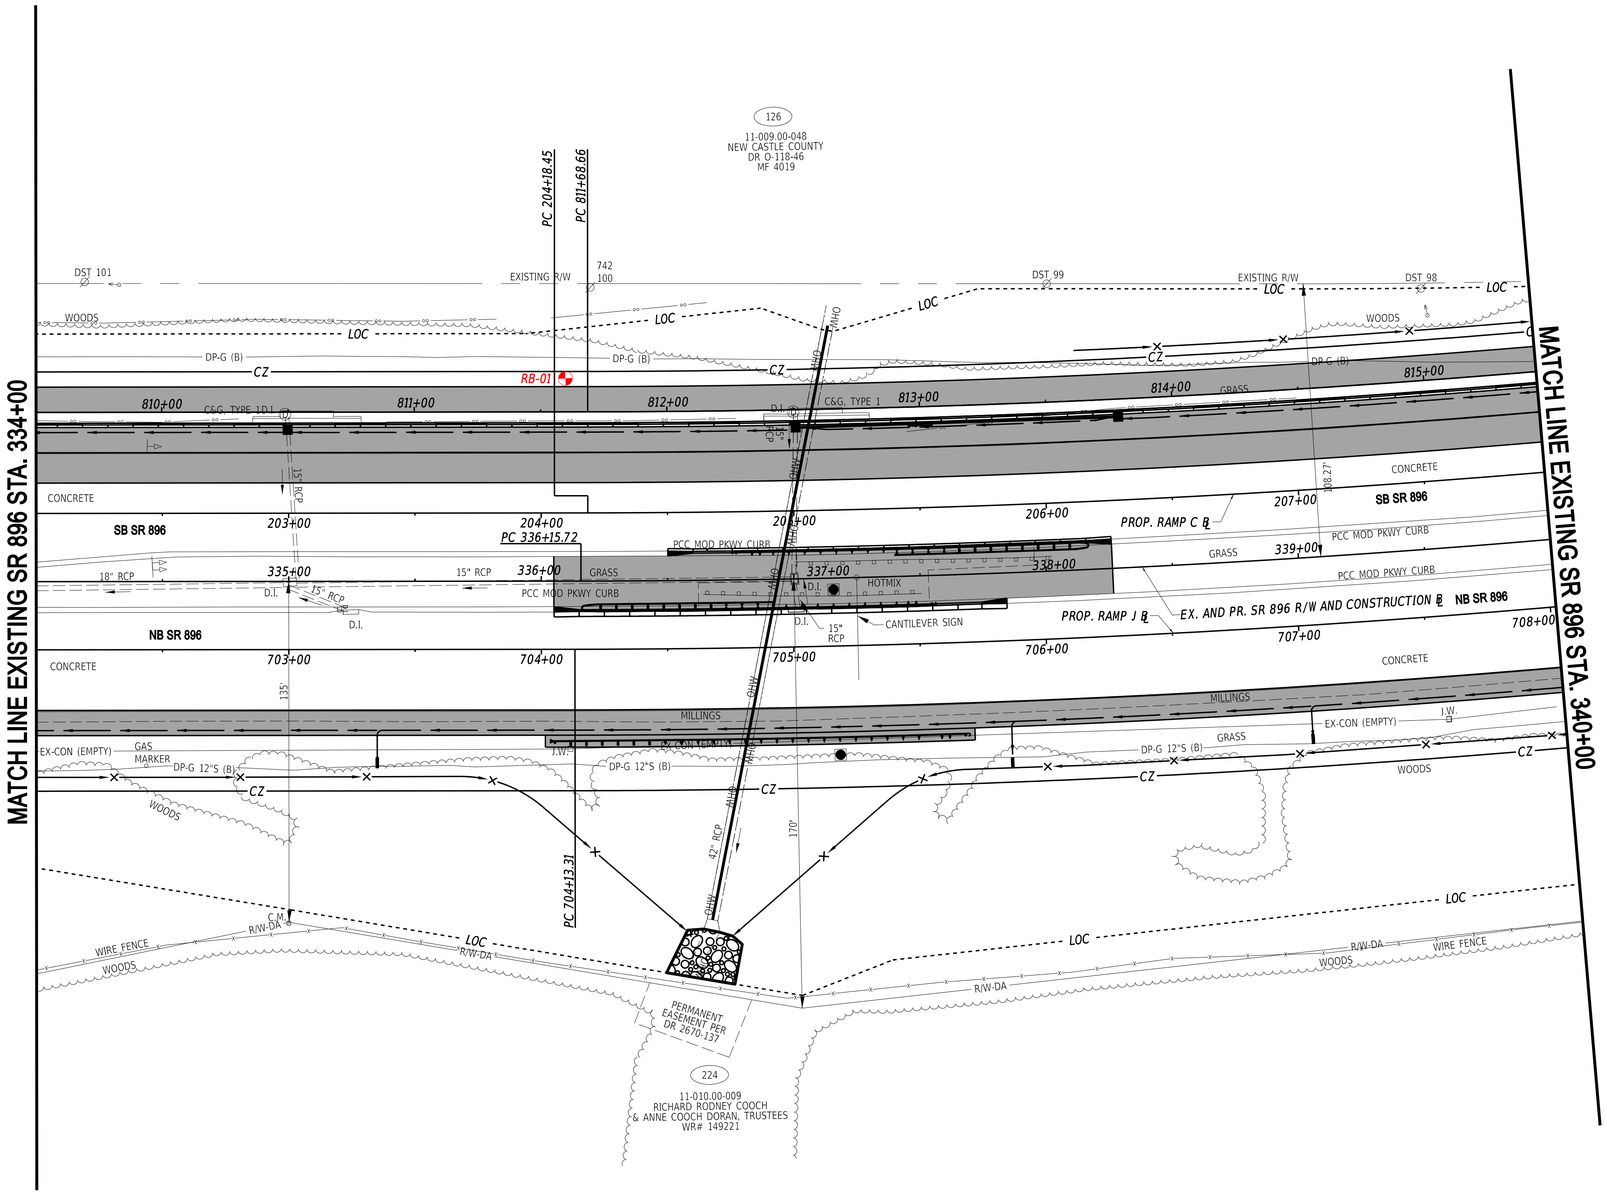

26-OCT-2020
09:15
pw://deldot-pw.bentley.com:deldot-pw-01/Documents/01_Active_Projects/DelDOT_Capital_Projects/T201609002_1769_4B_CEI/400_CADD/420_ROAD/424_DISPLAYS/B003_RDSF_T201609002_CEI

ADDENDA / REVISIONS	

SCALE
0 30 60 90
FEET

I-95 AND SR 896 INTERCHANGE

CONTRACT	BRIDGE NO.	N/A
T201609002	DESIGNED BY:	K. SMAGALA
COUNTY		
NEW CASTLE	CHECKED BY:	S. PENOZA

SOIL BORING PLAN

BO-03

SECTION
CEI

SHEET NO.

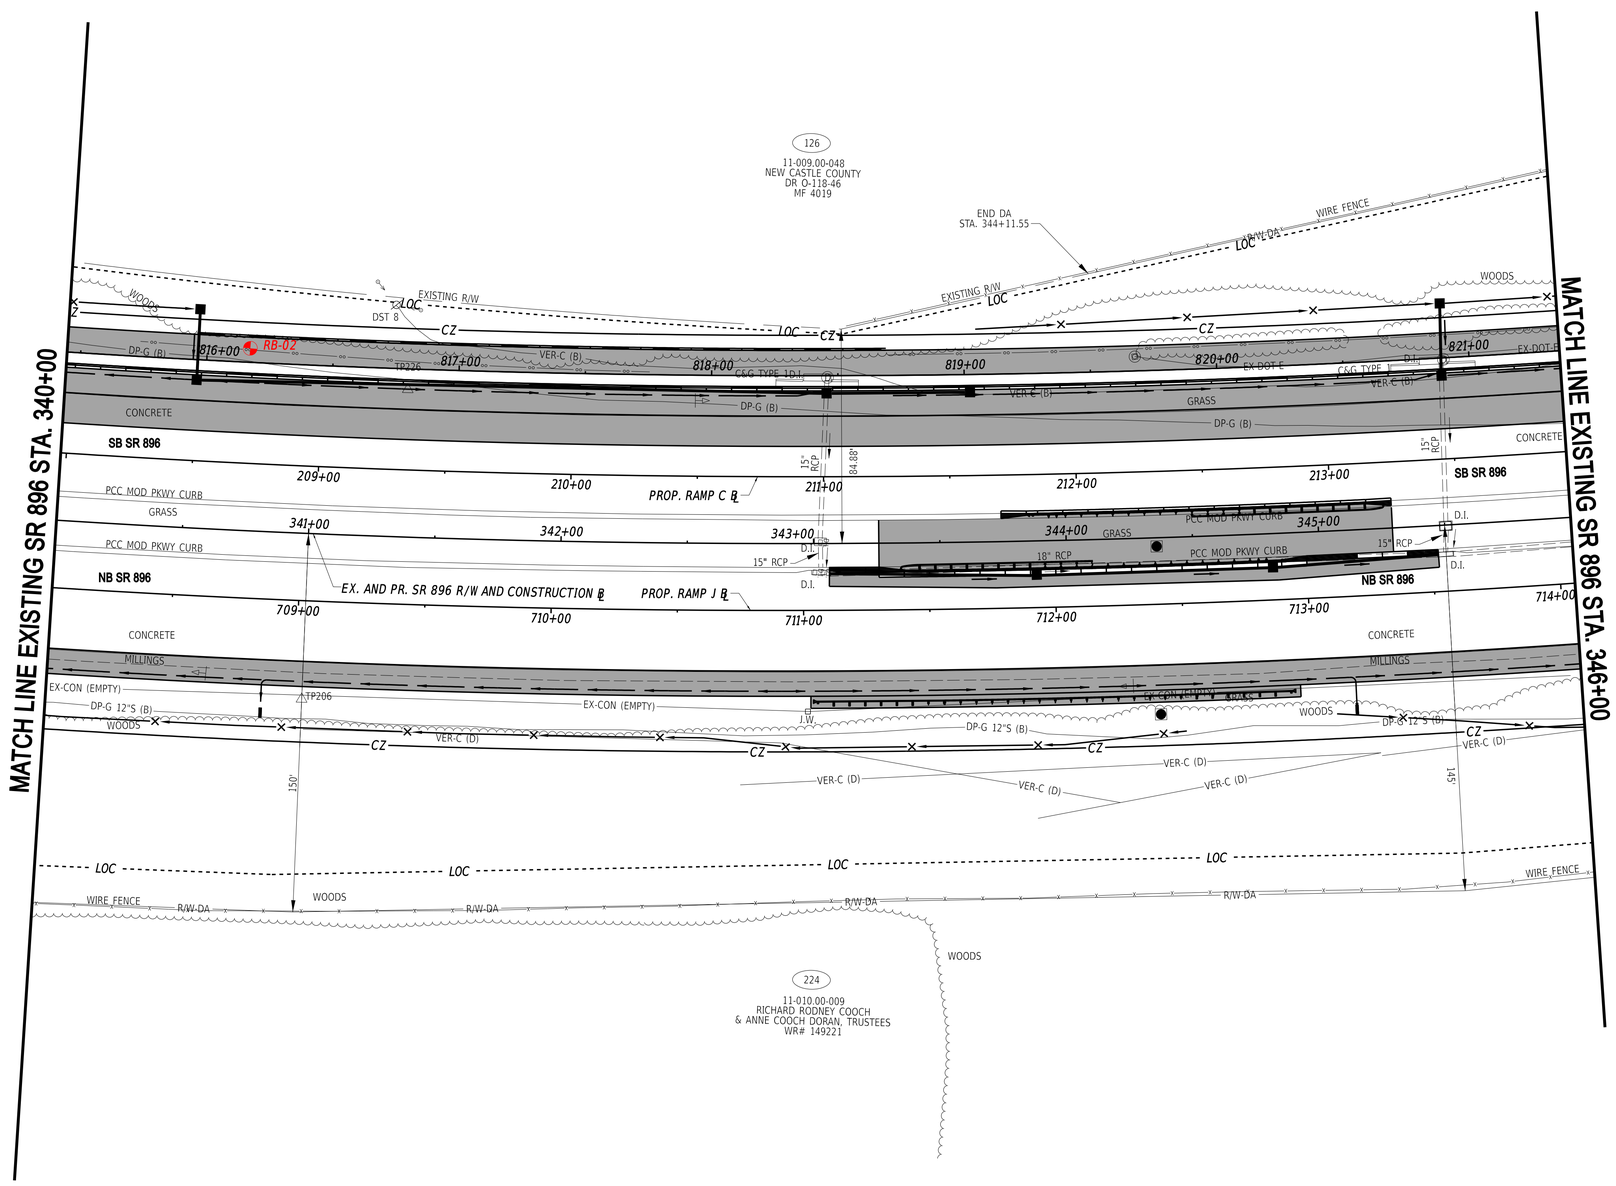

26-OCT-2020
09:51
pw://deldot-pw.bentley.com:deldot-pw-01/Documents/01_Active_Projects/DelDOT_Capital_Projects/T201609002_1769_4B_CEI/400_CADD/420_ROAD/424_DISPLAYS/B004_RDSF_T201609002_CEI

ADDENDA / REVISIONS	

SCALE
0 30 60 90
FEET

I-95 AND SR 896 INTERCHANGE

CONTRACT	BRIDGE NO.	N/A
T201609002	DESIGNED BY:	K. SMAGALA
COUNTY		
NEW CASTLE	CHECKED BY:	S. PENOZA

SOIL BORING PLAN

BO-04
SECTION
CEI
SHEET NO.

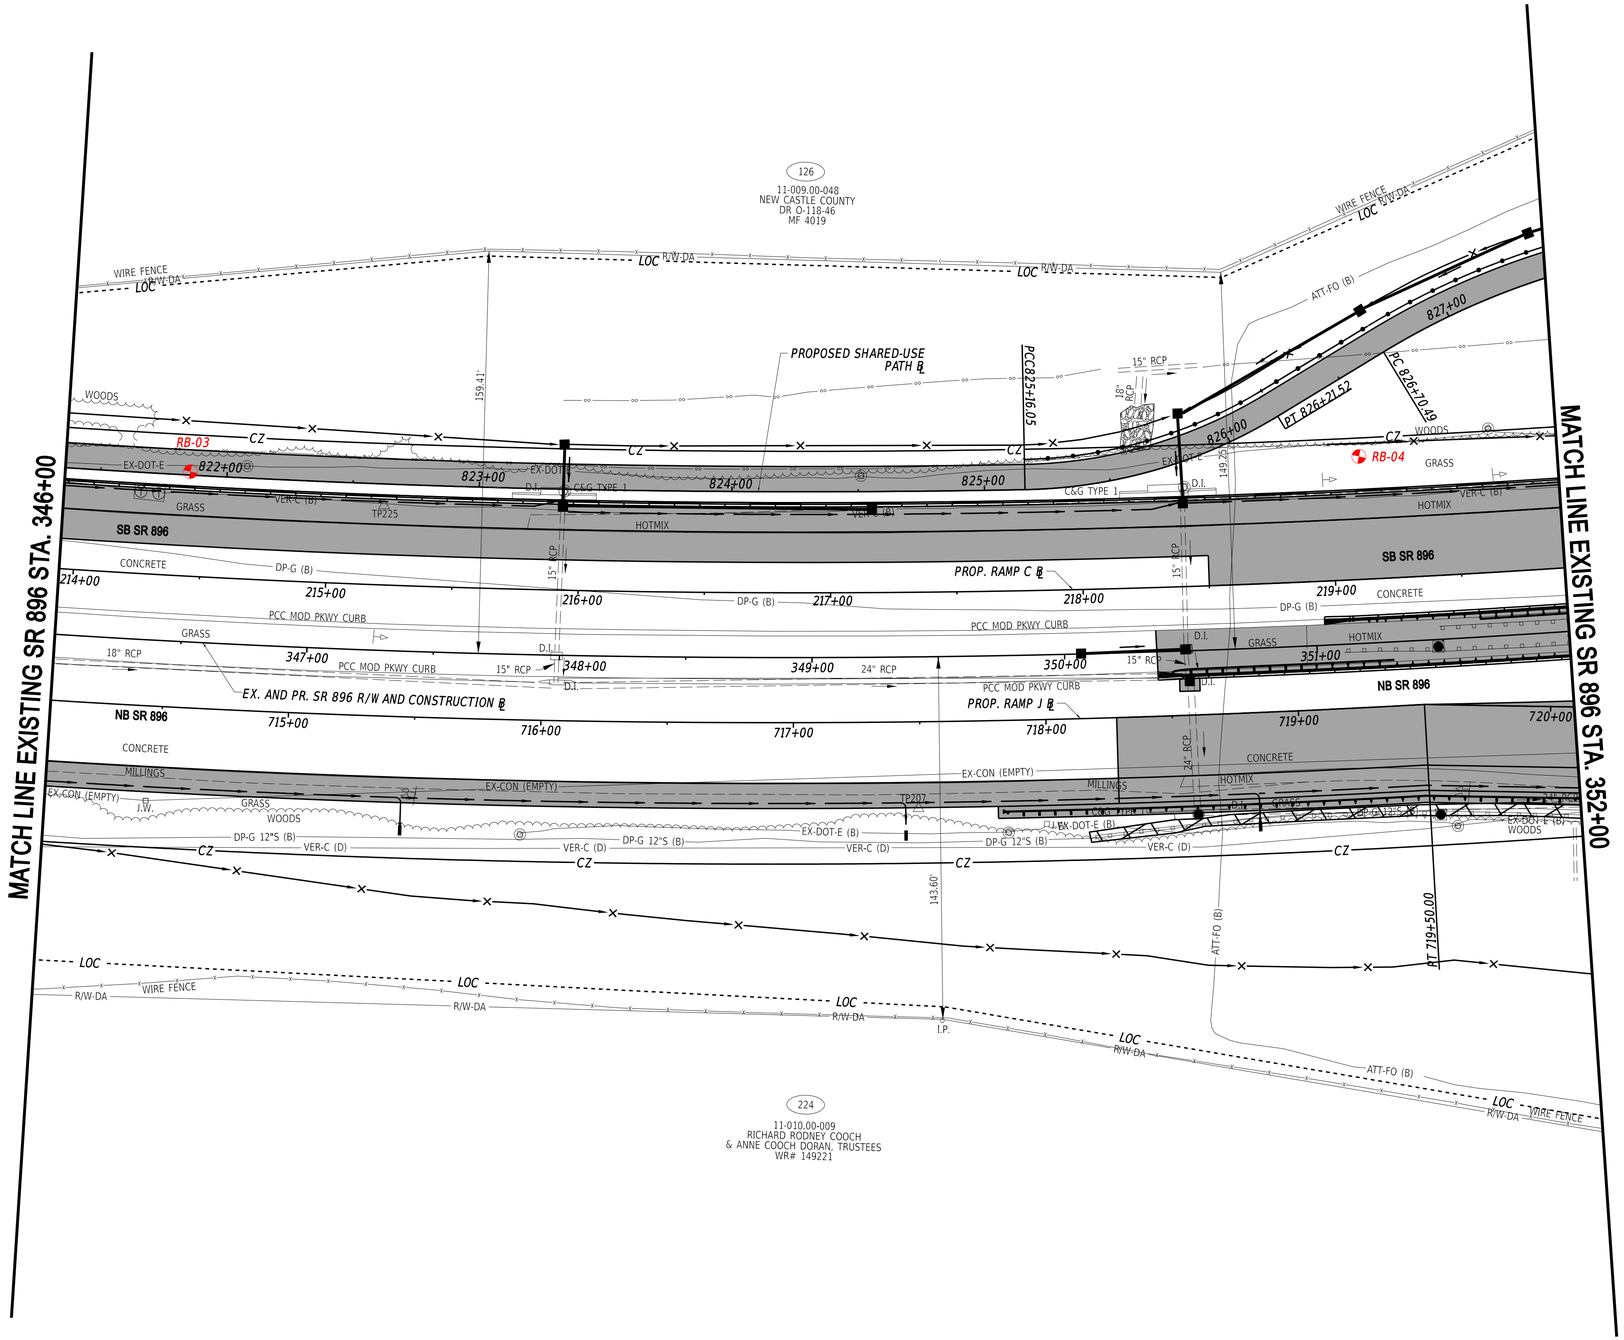

26-OCT-2020
09:20
pw://deldot-pw.bentley.com:deldot-pw-01/Documents/01_Active_Projects/DelDOT_Capital_Projects/T201609002_1769_48_CEI/400_CADD/420_ROAD/424_DISPLAYS/B005_RDSF_T201609002_CEI

ADDENDA / REVISIONS	

SCALE
0 30 60 90
FEET

I-95 AND SR 896 INTERCHANGE

CONTRACT	BRIDGE NO.	N/A
T201609002	DESIGNED BY:	K. SMAGALA
COUNTY		
NEW CASTLE	CHECKED BY:	S. PENOZA

SOIL BORING PLAN

BO-05
SECTION
CEI
SHEET NO.

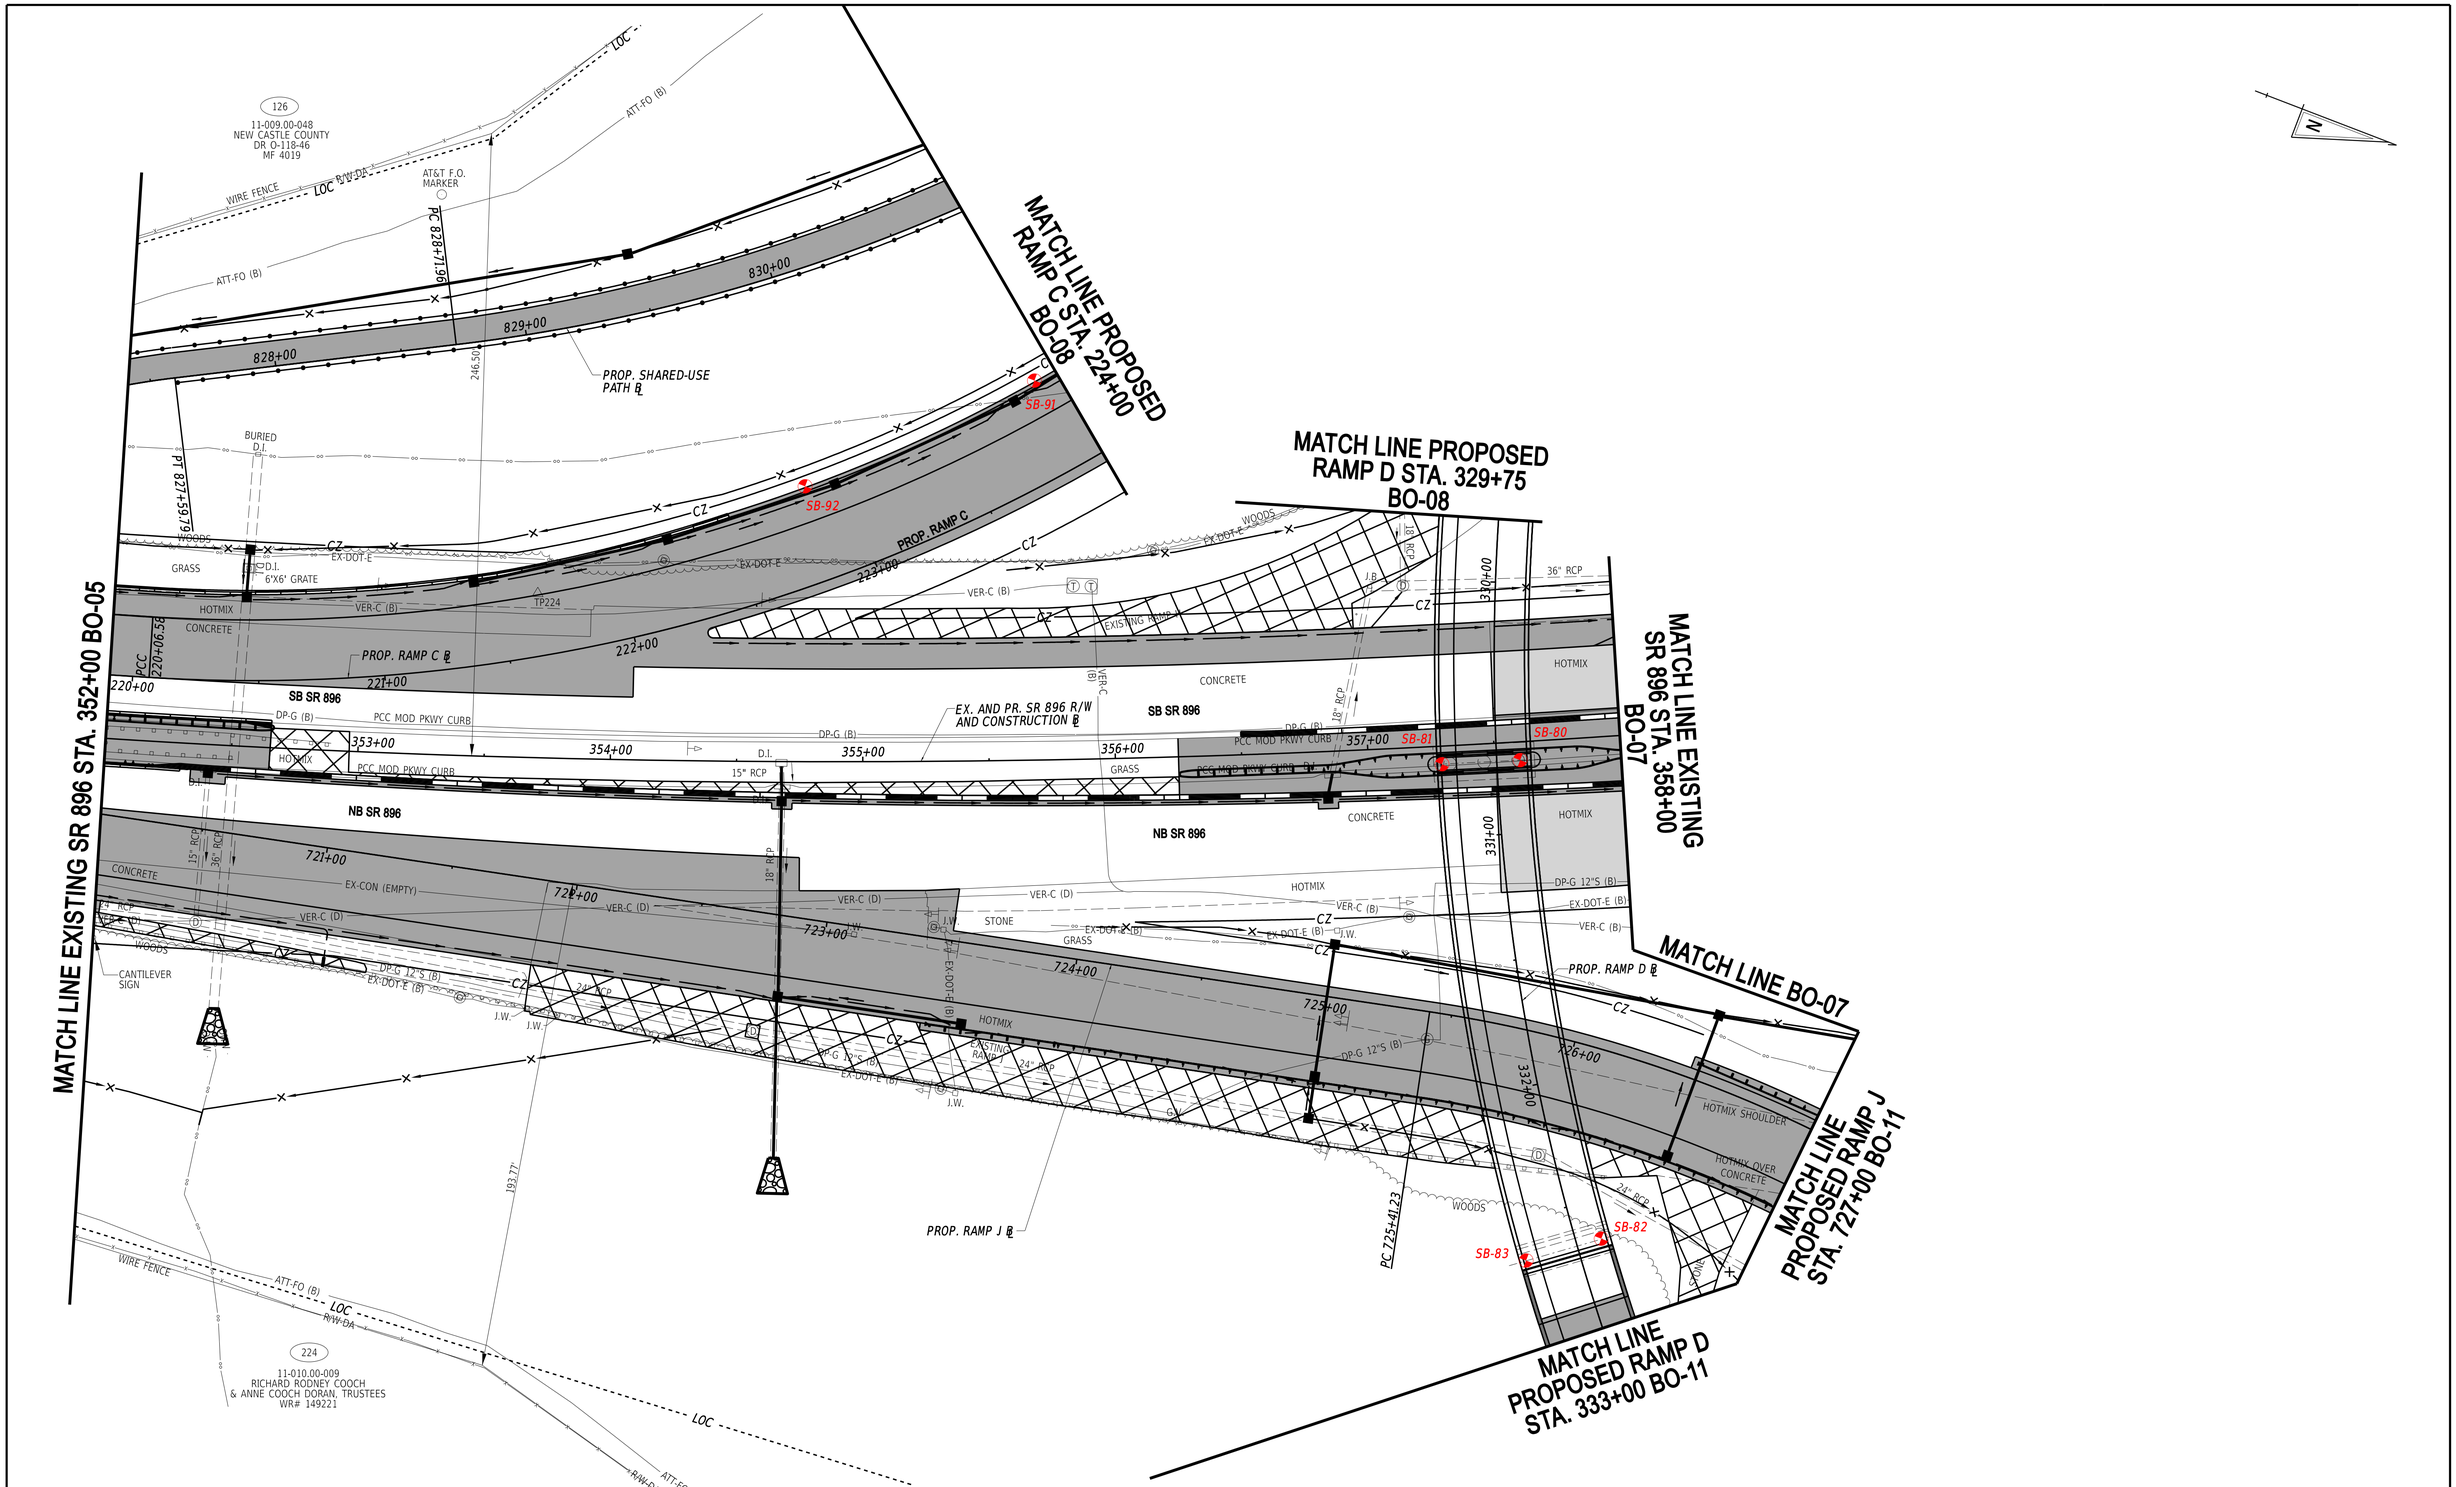

ADDENDA / REVISIONS	

SCALE
0 30 60 90
FEET

I-95 AND SR 896 INTERCHANGE

CONTRACT	BRIDGE NO.	N/A
T201609002	DESIGNED BY:	K. SMAGALA
COUNTY		
NEW CASTLE	CHECKED BY:	S. PENOZA

SOIL BORING PLAN

BO-06
SECTION
CEI
SHEET NO.

26-OCT-2020
09:20
pw://deldot-pw.bentley.com:deldot-pw-01/Documents/01_Active_Projects/DelDOT_Capital_Projects/T201609002_1769_4B_CEI/400_CADD/420_ROAD/424_DISPLAYS/BO06_RDSF_T201609002_CEI

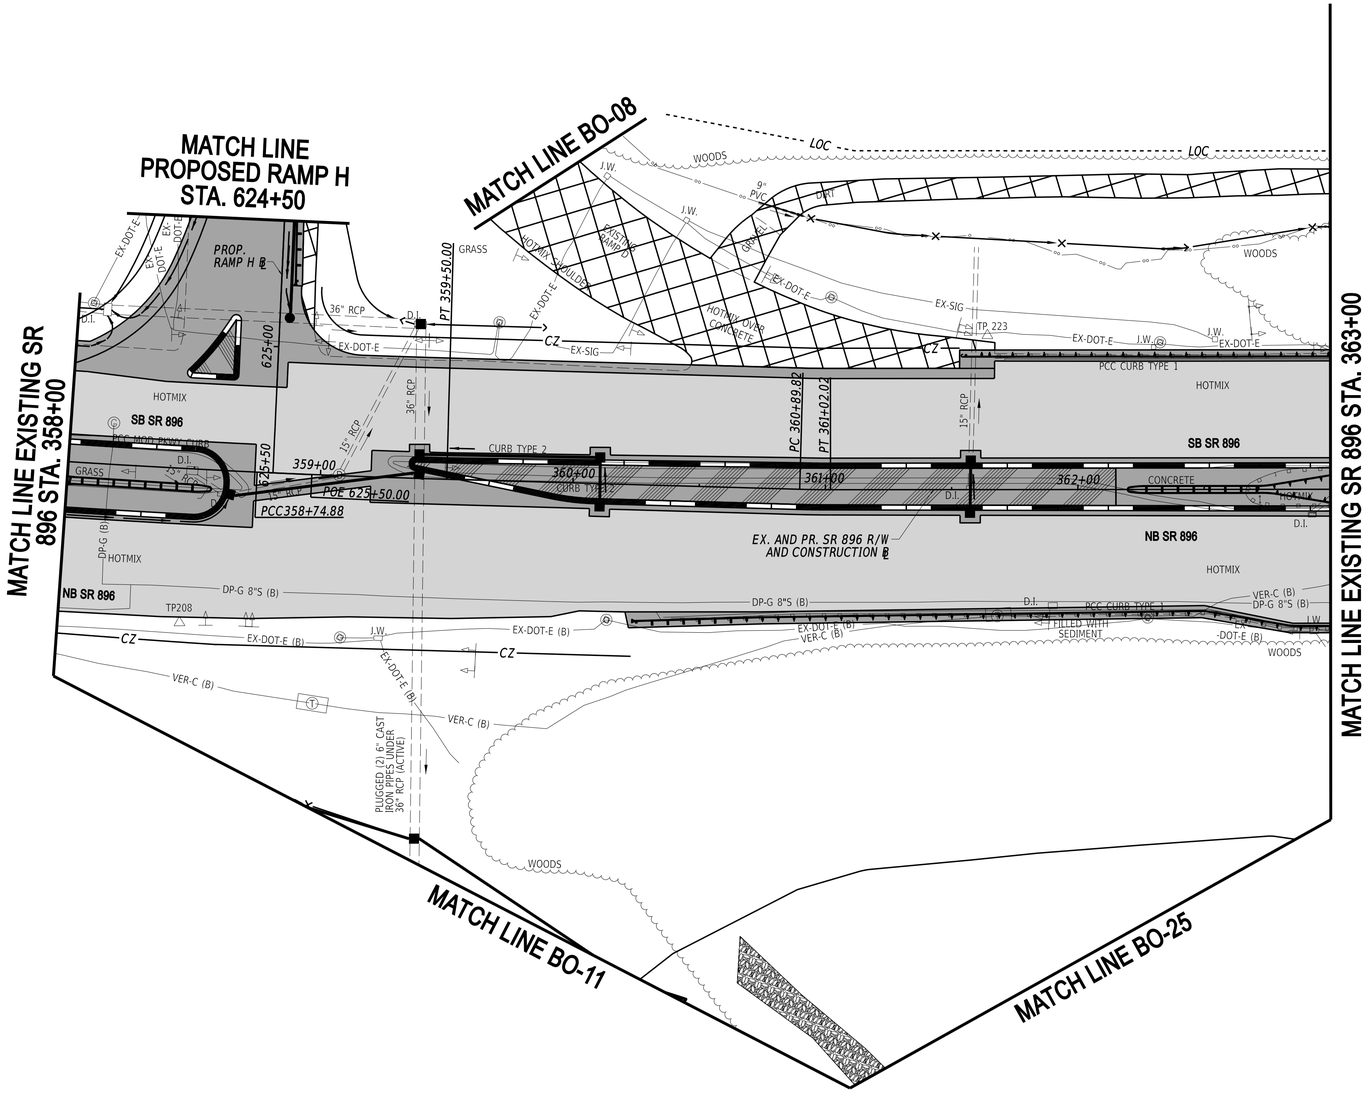

ADDENDA / REVISIONS	

SCALE
0 30 60 90
FEET

I-95 AND SR 896 INTERCHANGE

CONTRACT	BRIDGE NO.	N/A
T201609002	DESIGNED BY:	K. SMAGALA
COUNTY		
NEW CASTLE	CHECKED BY:	S. PENOZA

SOIL BORING PLAN

BO-07
SECTION
CEI
SHEET NO.

26-OCT-2020
09:27
pw://deldot-pw.bentley.com:deldot-pw-01/Documents/01_Active_Projects/DelDOT_Capital_Projects/T201609002_1769_4B_CEI/400_CADD/420_ROAD/424_DISPLAYS/B007_RDSF_T201609002_CEI

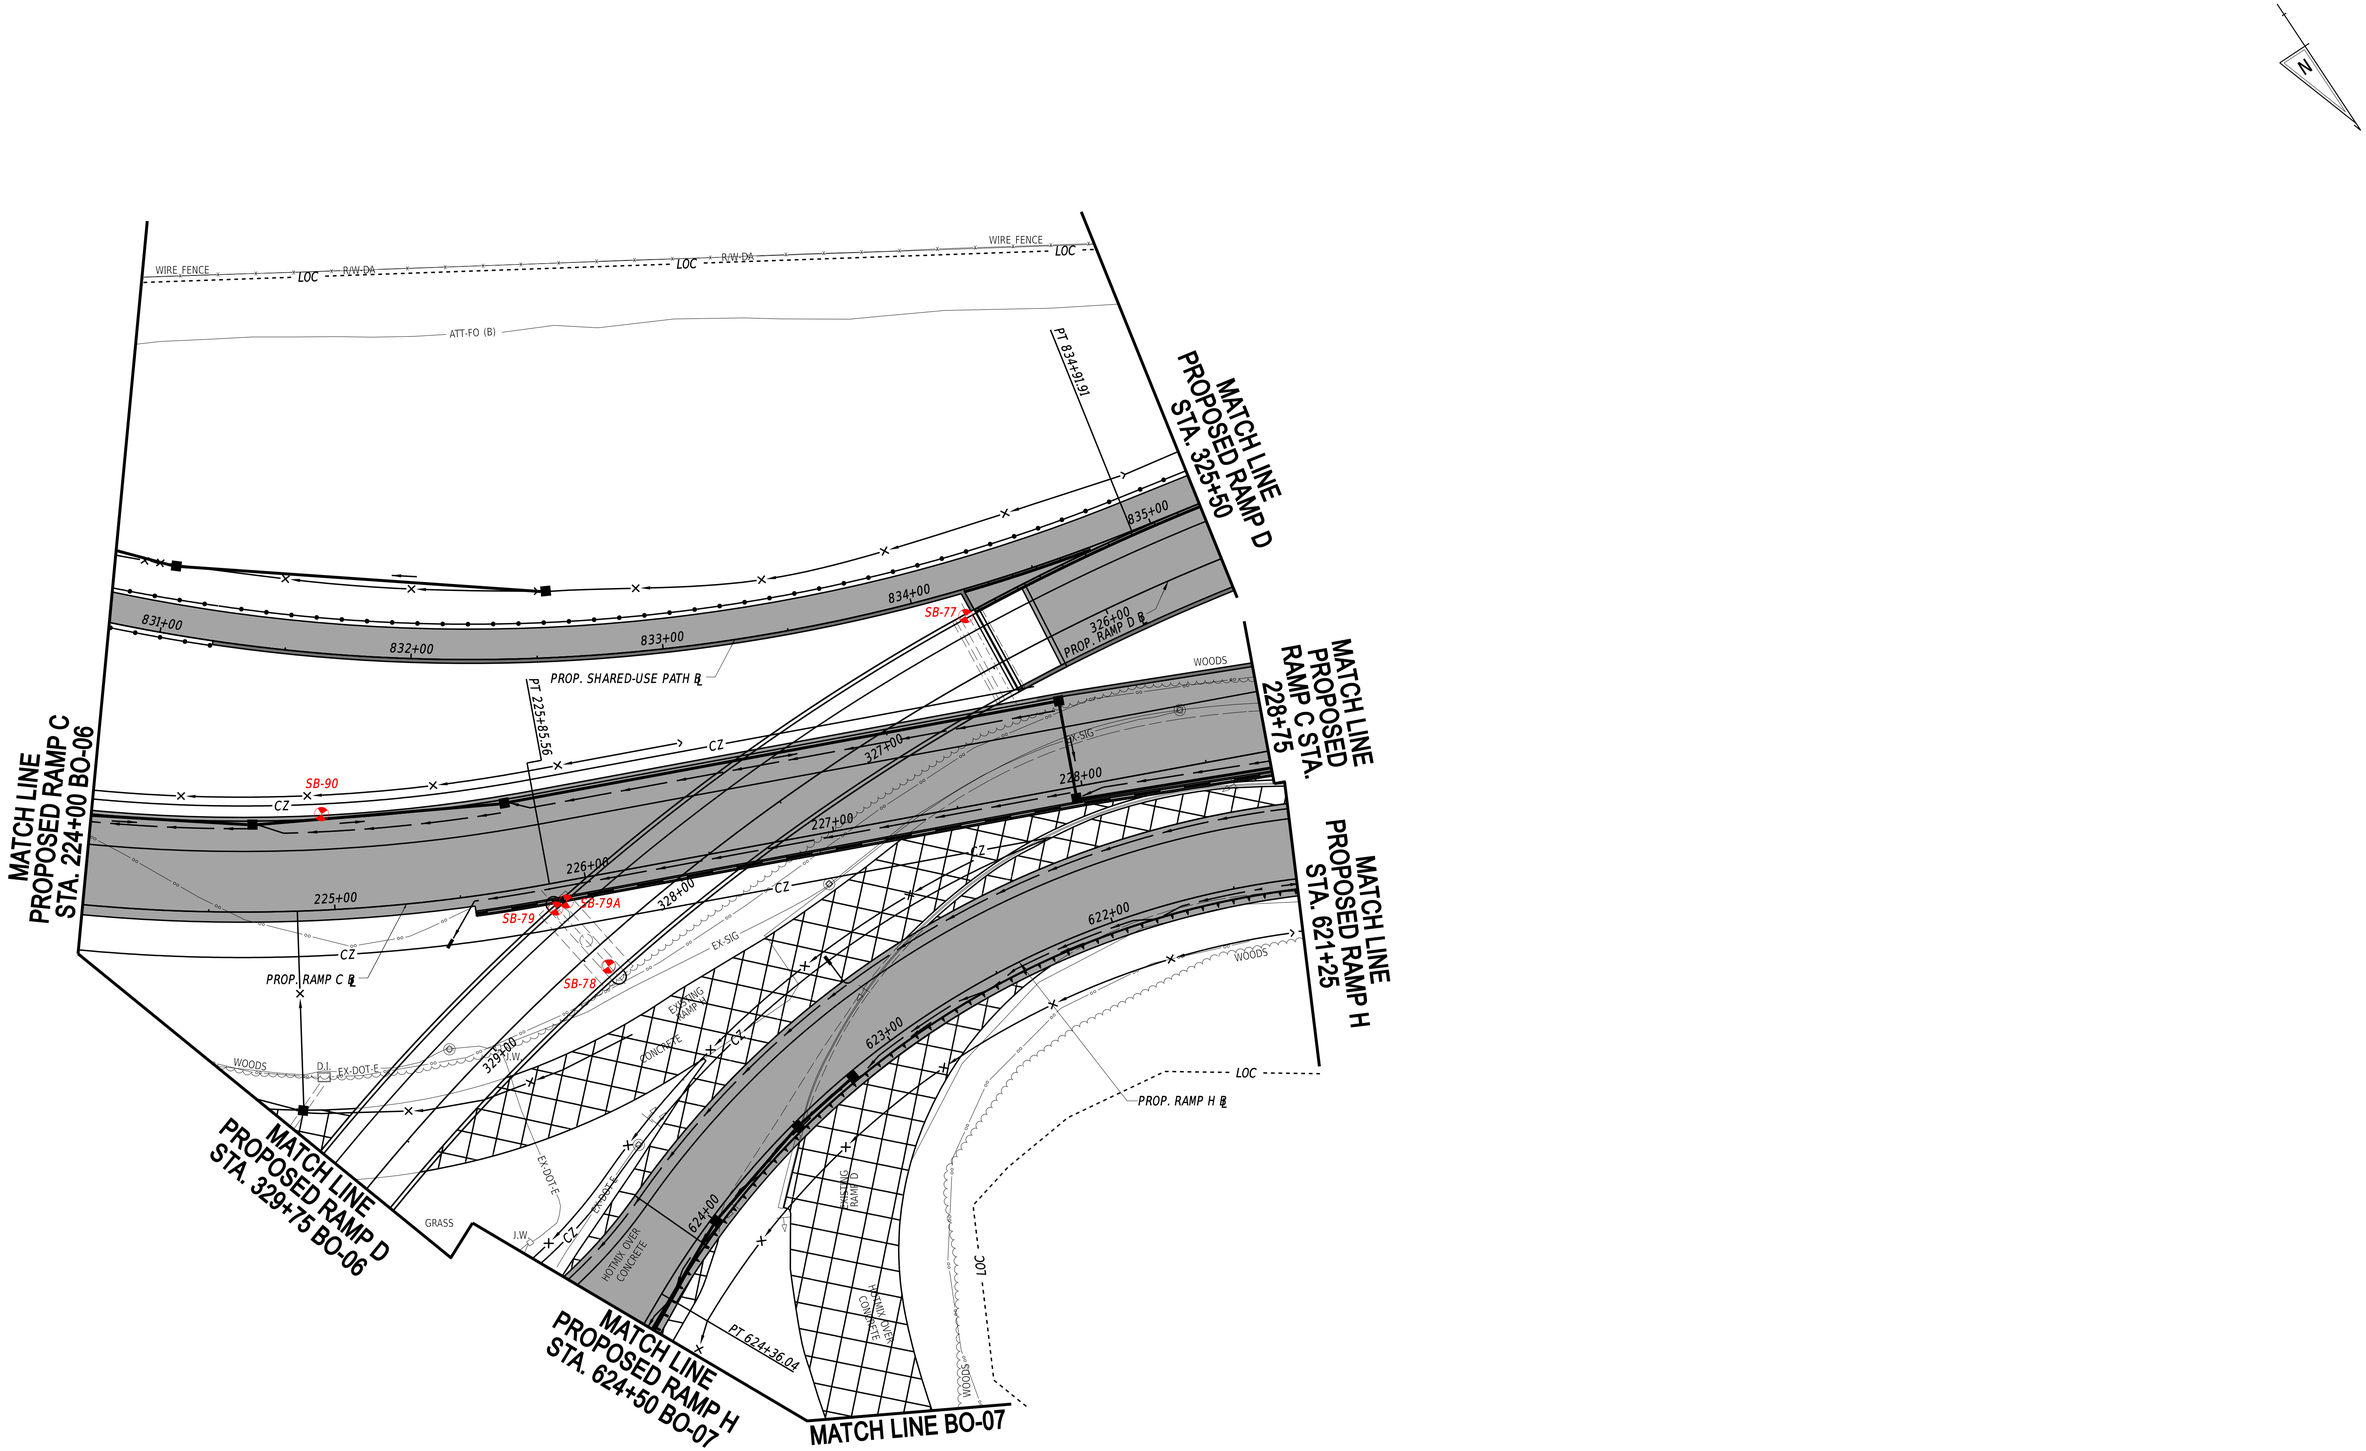

ADDENDA / REVISIONS	

SCALE
0 30 60 90
FEET

I-95 AND SR 896 INTERCHANGE

CONTRACT	BRIDGE NO.	N/A
T201609002	DESIGNED BY:	K. SMAGALA
COUNTY		
NEW CASTLE	CHECKED BY:	S. PENOZA

SOIL BORING PLAN

BO-08
SECTION
CEI
SHEET NO.

26-OCT-2020
09:20
pw://deldot-pw.bentley.com:deldot-pw-01/Documents/01_Active_Projects/DelDOT_Capital_Projects/T201609002_1769_4B_CEI/400_CADD/420_ROAD/424_DISPLAYS/B008_RD5F_T201609002_CEI

126
11-009.00-048
NEW CASTLE COUNTY
DR O-118-46
MF 4019

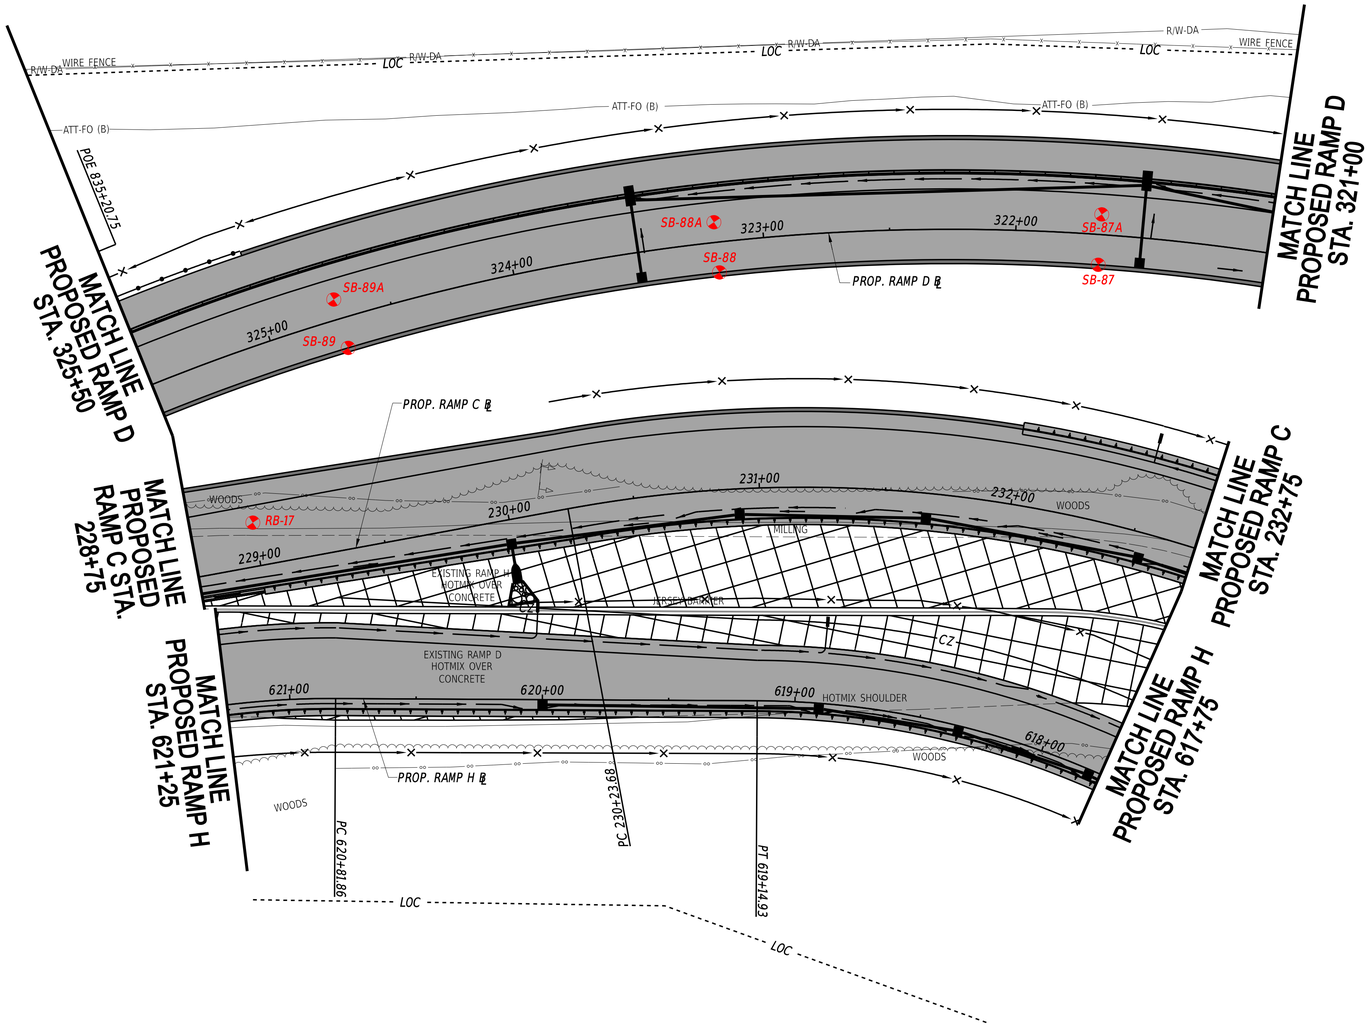

ADDENDA / REVISIONS	

SCALE
0 30 60 90
FEET

I-95 AND SR 896 INTERCHANGE

CONTRACT	BRIDGE NO.	N/A
T201609002	DESIGNED BY:	K. SMAGALA
COUNTY		
NEW CASTLE	CHECKED BY:	S. PENOZA

SOIL BORING PLAN

BO-09
SECTION
CEI
SHEET NO.

26-OCT-2020
09:20
pw://deldot-pw.bentley.com:deldot-pw-01/Documents/01_Active_Projects/DelDOT_Capital_Projects/T201609002_1769_48_CEI/400_CADD/420_ROAD/424_DISPLAYS/B009_RDSF_T201609002_CEI

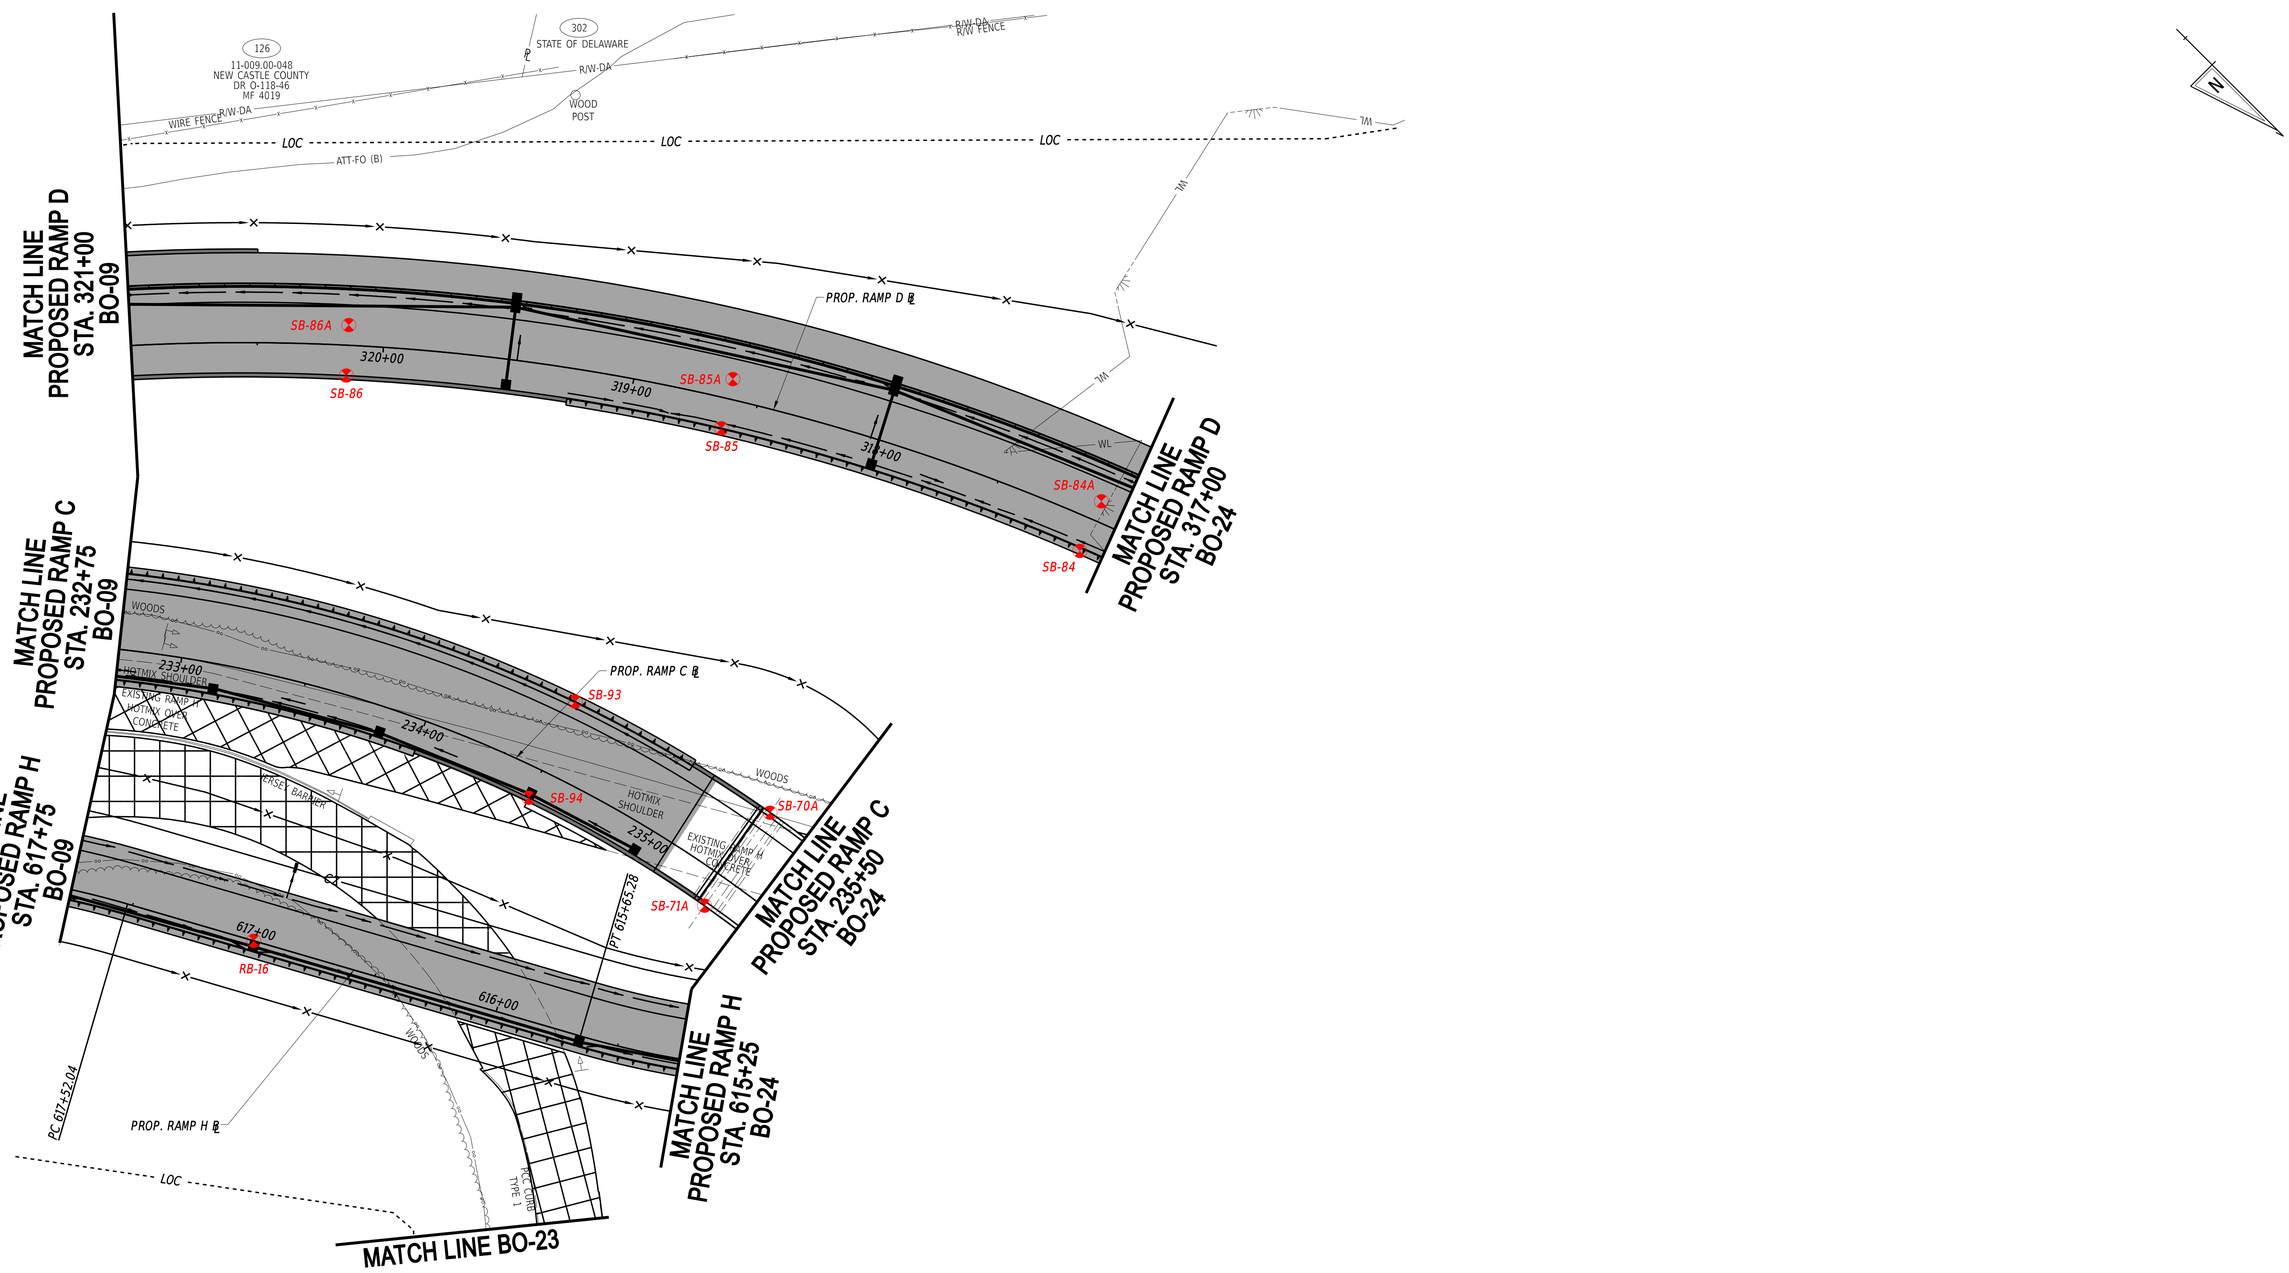

ADDENDA / REVISIONS	

SCALE
0 30 60 90
FEET

I-95 AND SR 896 INTERCHANGE

CONTRACT	BRIDGE NO.	N/A
T201609002	DESIGNED BY:	K. SMAGALA
COUNTY		
NEW CASTLE	CHECKED BY:	S. PENOZA

SOIL BORING PLAN

BO-10

SECTION
CEI

SHEET NO.

26-OCT-2020
09:44
pw://deldot-pw.bentley.com:deldot-pw-01/Documents/01_Active_Projects/DelDOT_Capital_Projects/T201609002_1769_4B_CEI/400_CADD/420_ROAD/424_DISPLAYS/BO10_BDSF_T201609002_CEI

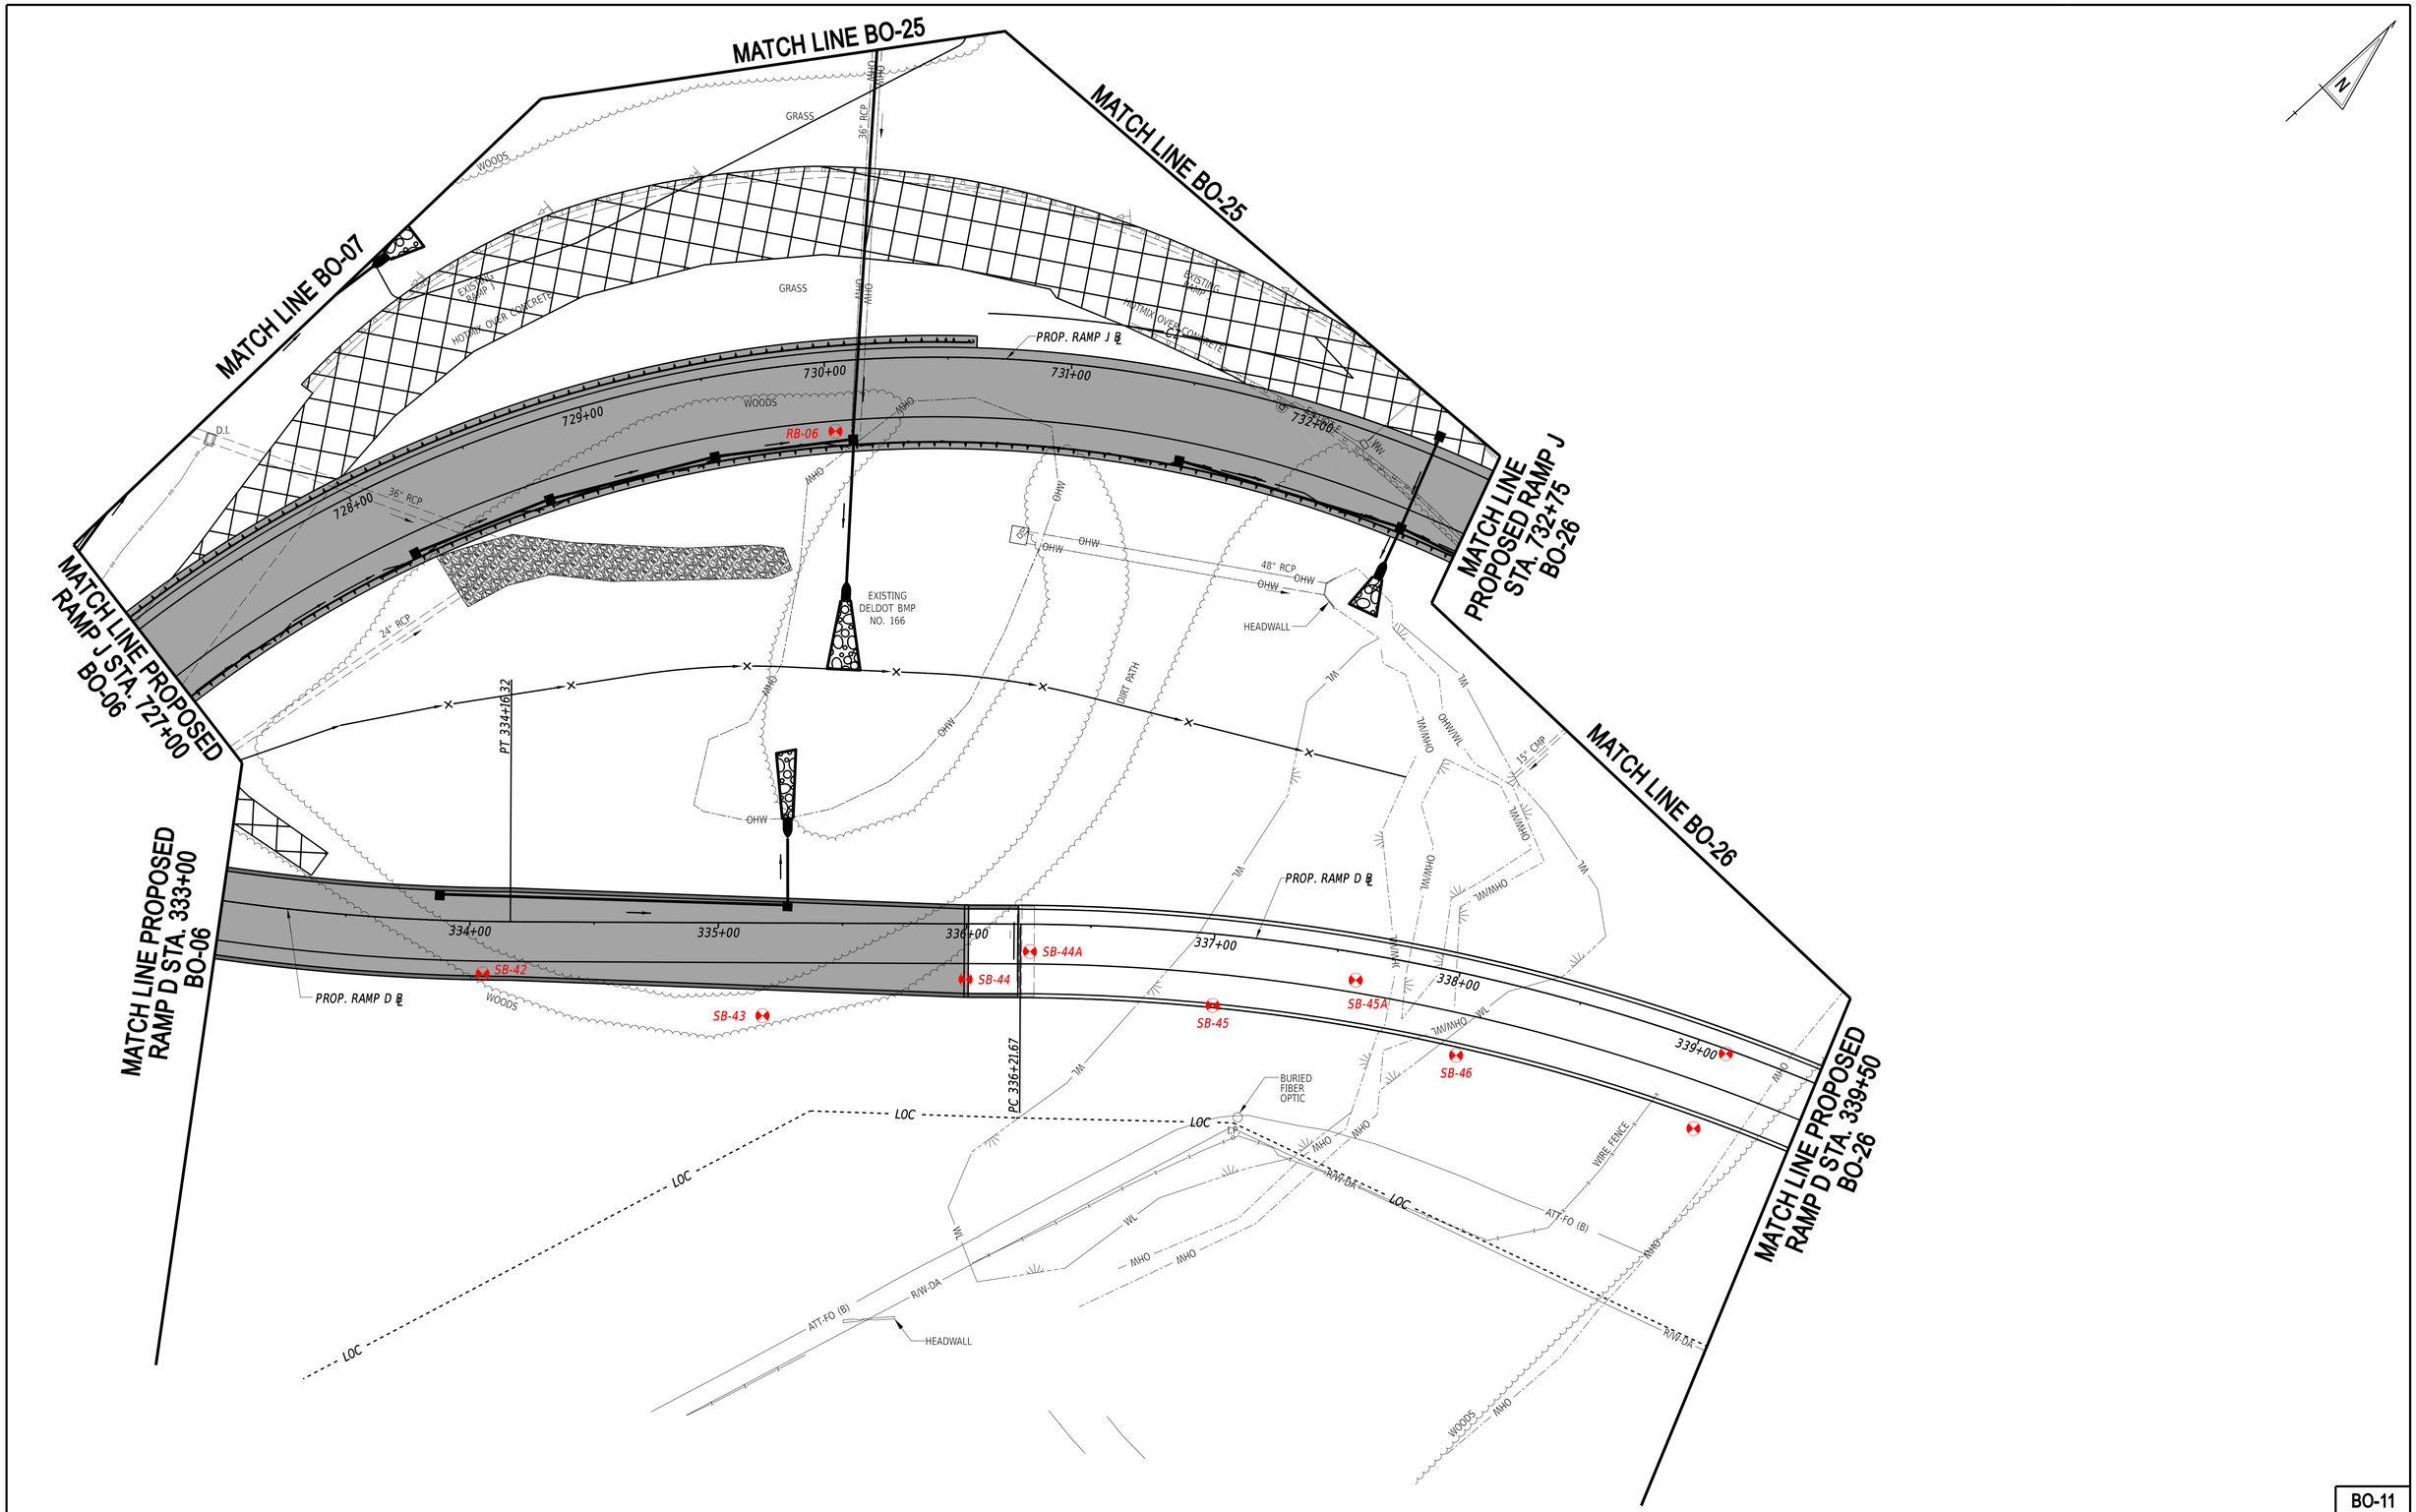

26-OCT-2020
10:07
pw://deldot-pw.bentley.com:deldot-pw-01/Documents/01_Active_Projects/DelDOT_Capital_Projects/T201609002_1769_4B_CEI/400_CADD/420_ROAD/424_DISPLAYS/B011_RDSF_T201609002_CEI

ADDENDA / REVISIONS		SCALE 0 30 60 90 FEET	I-95 AND SR 896 INTERCHANGE	CONTRACT T201609002	BRIDGE NO. N/A	SOIL BORING PLAN	BO-11 SECTION CEI
				COUNTY NEW CASTLE	DESIGNED BY: K. SMAGALA		SHEET NO.
					CHECKED BY: S. PENOZA		

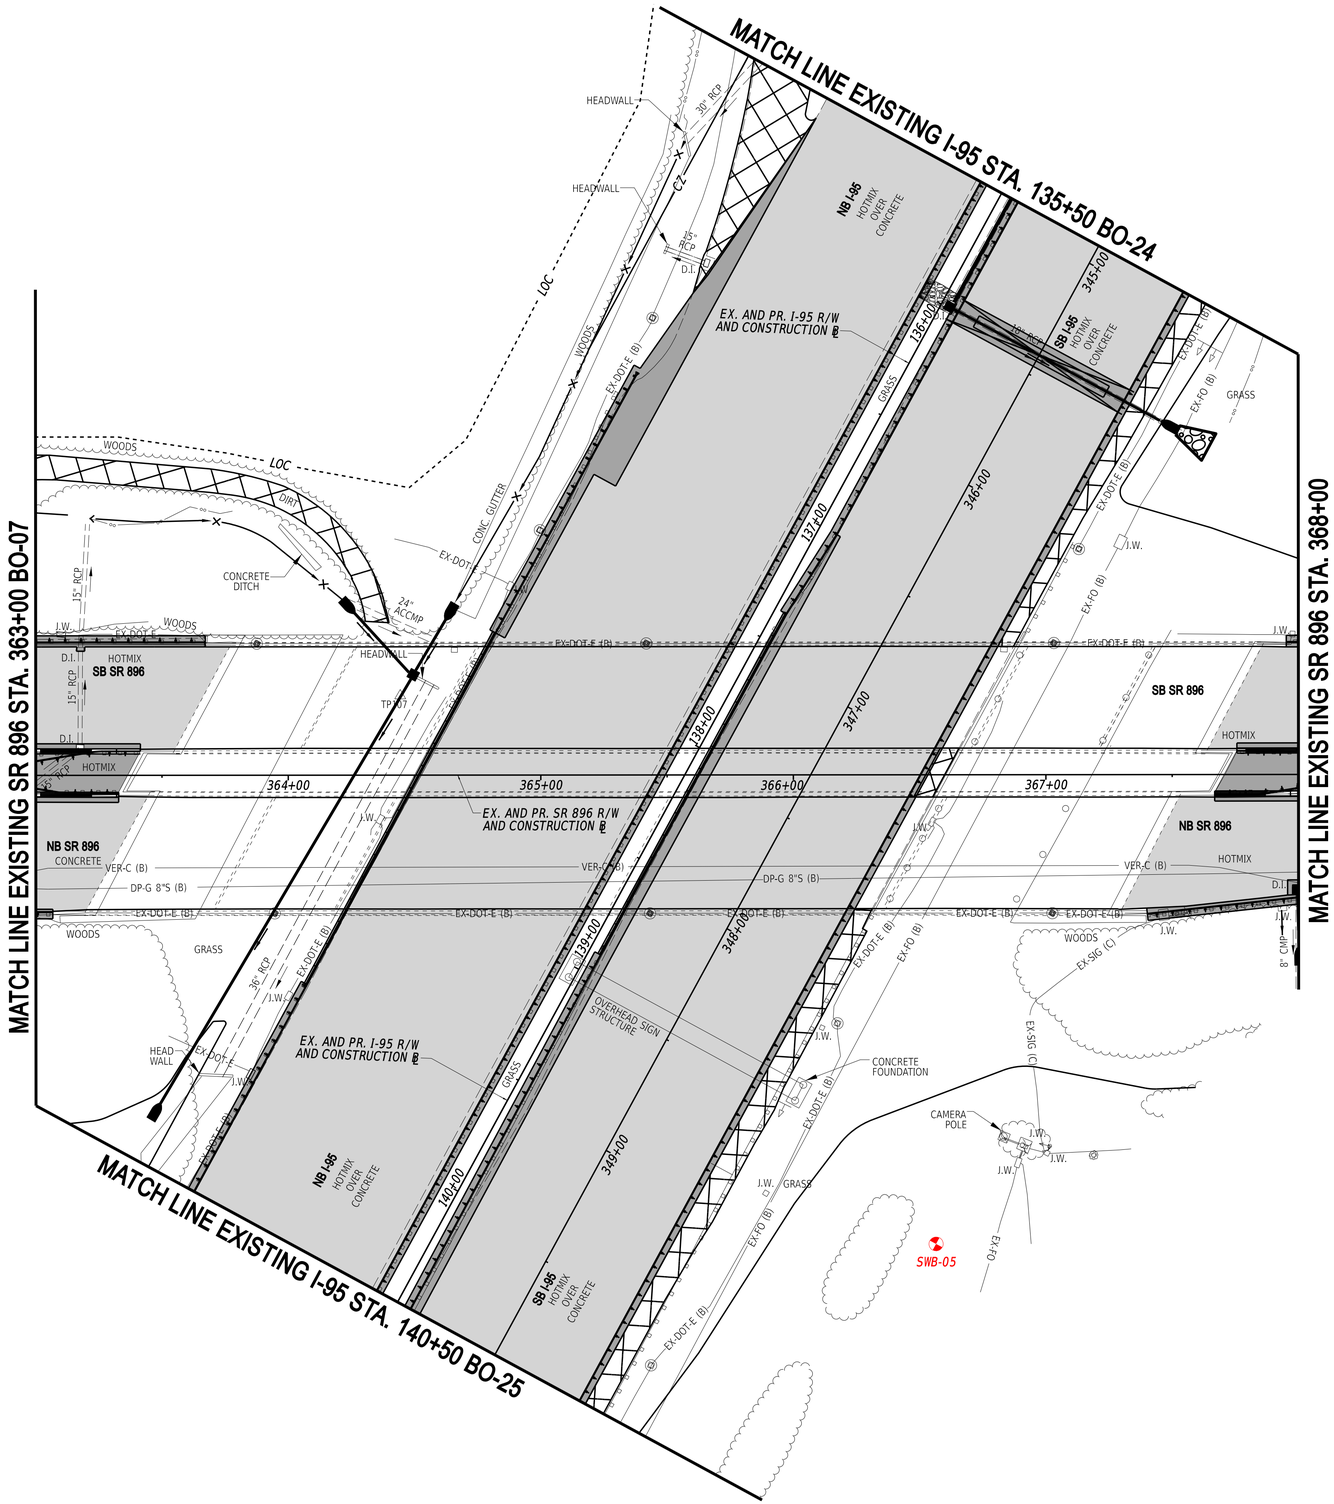

ADDENDA / REVISIONS	

SCALE
0 30 60 90
FEET

I-95 AND SR 896 INTERCHANGE

CONTRACT	BRIDGE NO.	N/A
T201609002	DESIGNED BY:	K. SMAGALA
COUNTY		
NEW CASTLE	CHECKED BY:	S. PENOZA

SOIL BORING PLAN

BO-12
SECTION
CEI
SHEET NO.

26-OCT-2020
09:22
pw://deldot-pw.bentley.com:deldot-pw-01/Documents/01_Active_Projects/DelDOT_Capital_Projects/T201609002_1769_4B_CEI/400_CADD/420_ROAD/424_DISPLAYS/BO12_RDSF_T201609002_CEI

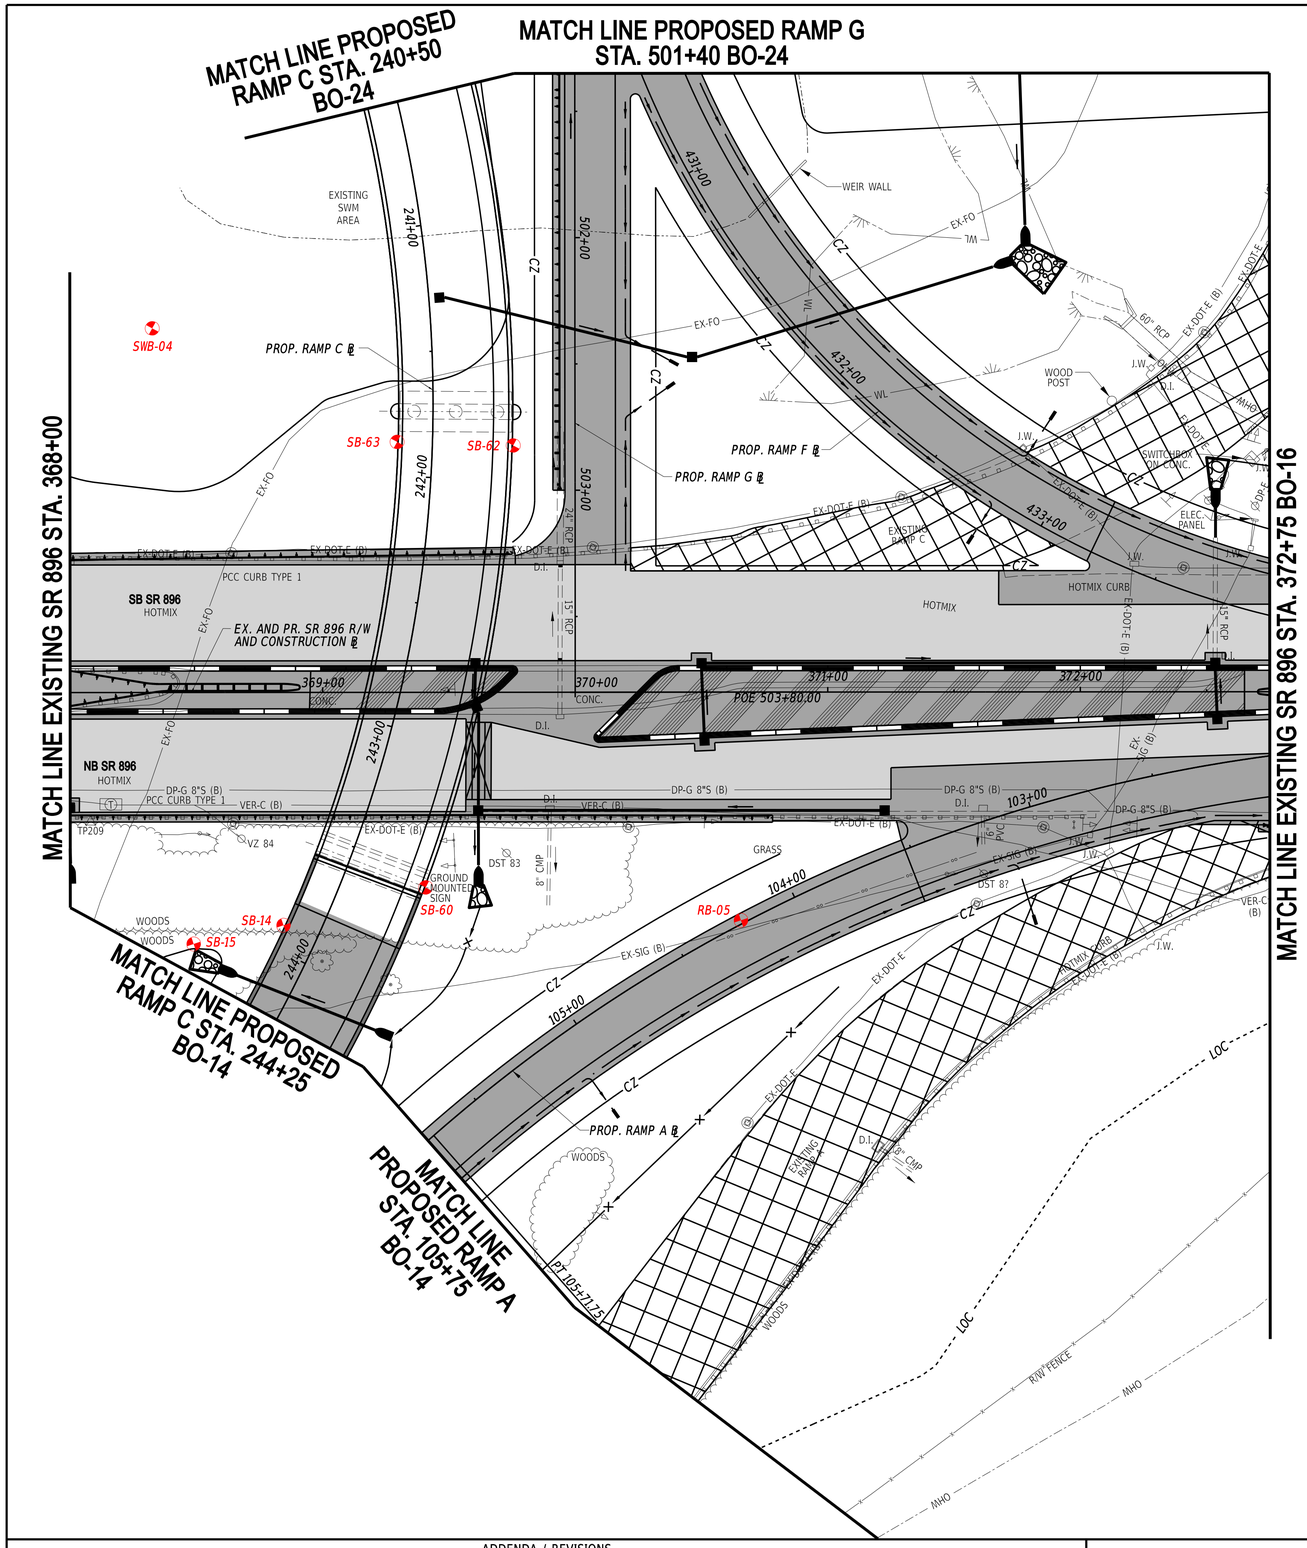

ADDENDA / REVISIONS	

SCALE
0 30 60 90
FEET

I-95 AND SR 896 INTERCHANGE

CONTRACT	BRIDGE NO.	N/A
T201609002	DESIGNED BY:	K. SMAGALA
COUNTY		
NEW CASTLE	CHECKED BY:	S. PENOZA

SOIL BORING PLAN

BO-13
SECTION
CEI
SHEET NO.

26-OCT-2020
09:20
pw://deldot-pw.bentley.com:deldot-pw-01/Documents/01_Active_Projects/DelDOT_Capital_Projects/T201609002_1769_4B_CEI/400_CADD/420_ROAD/424_DISPLAYS/B013_RDSF_T201609002_CEI

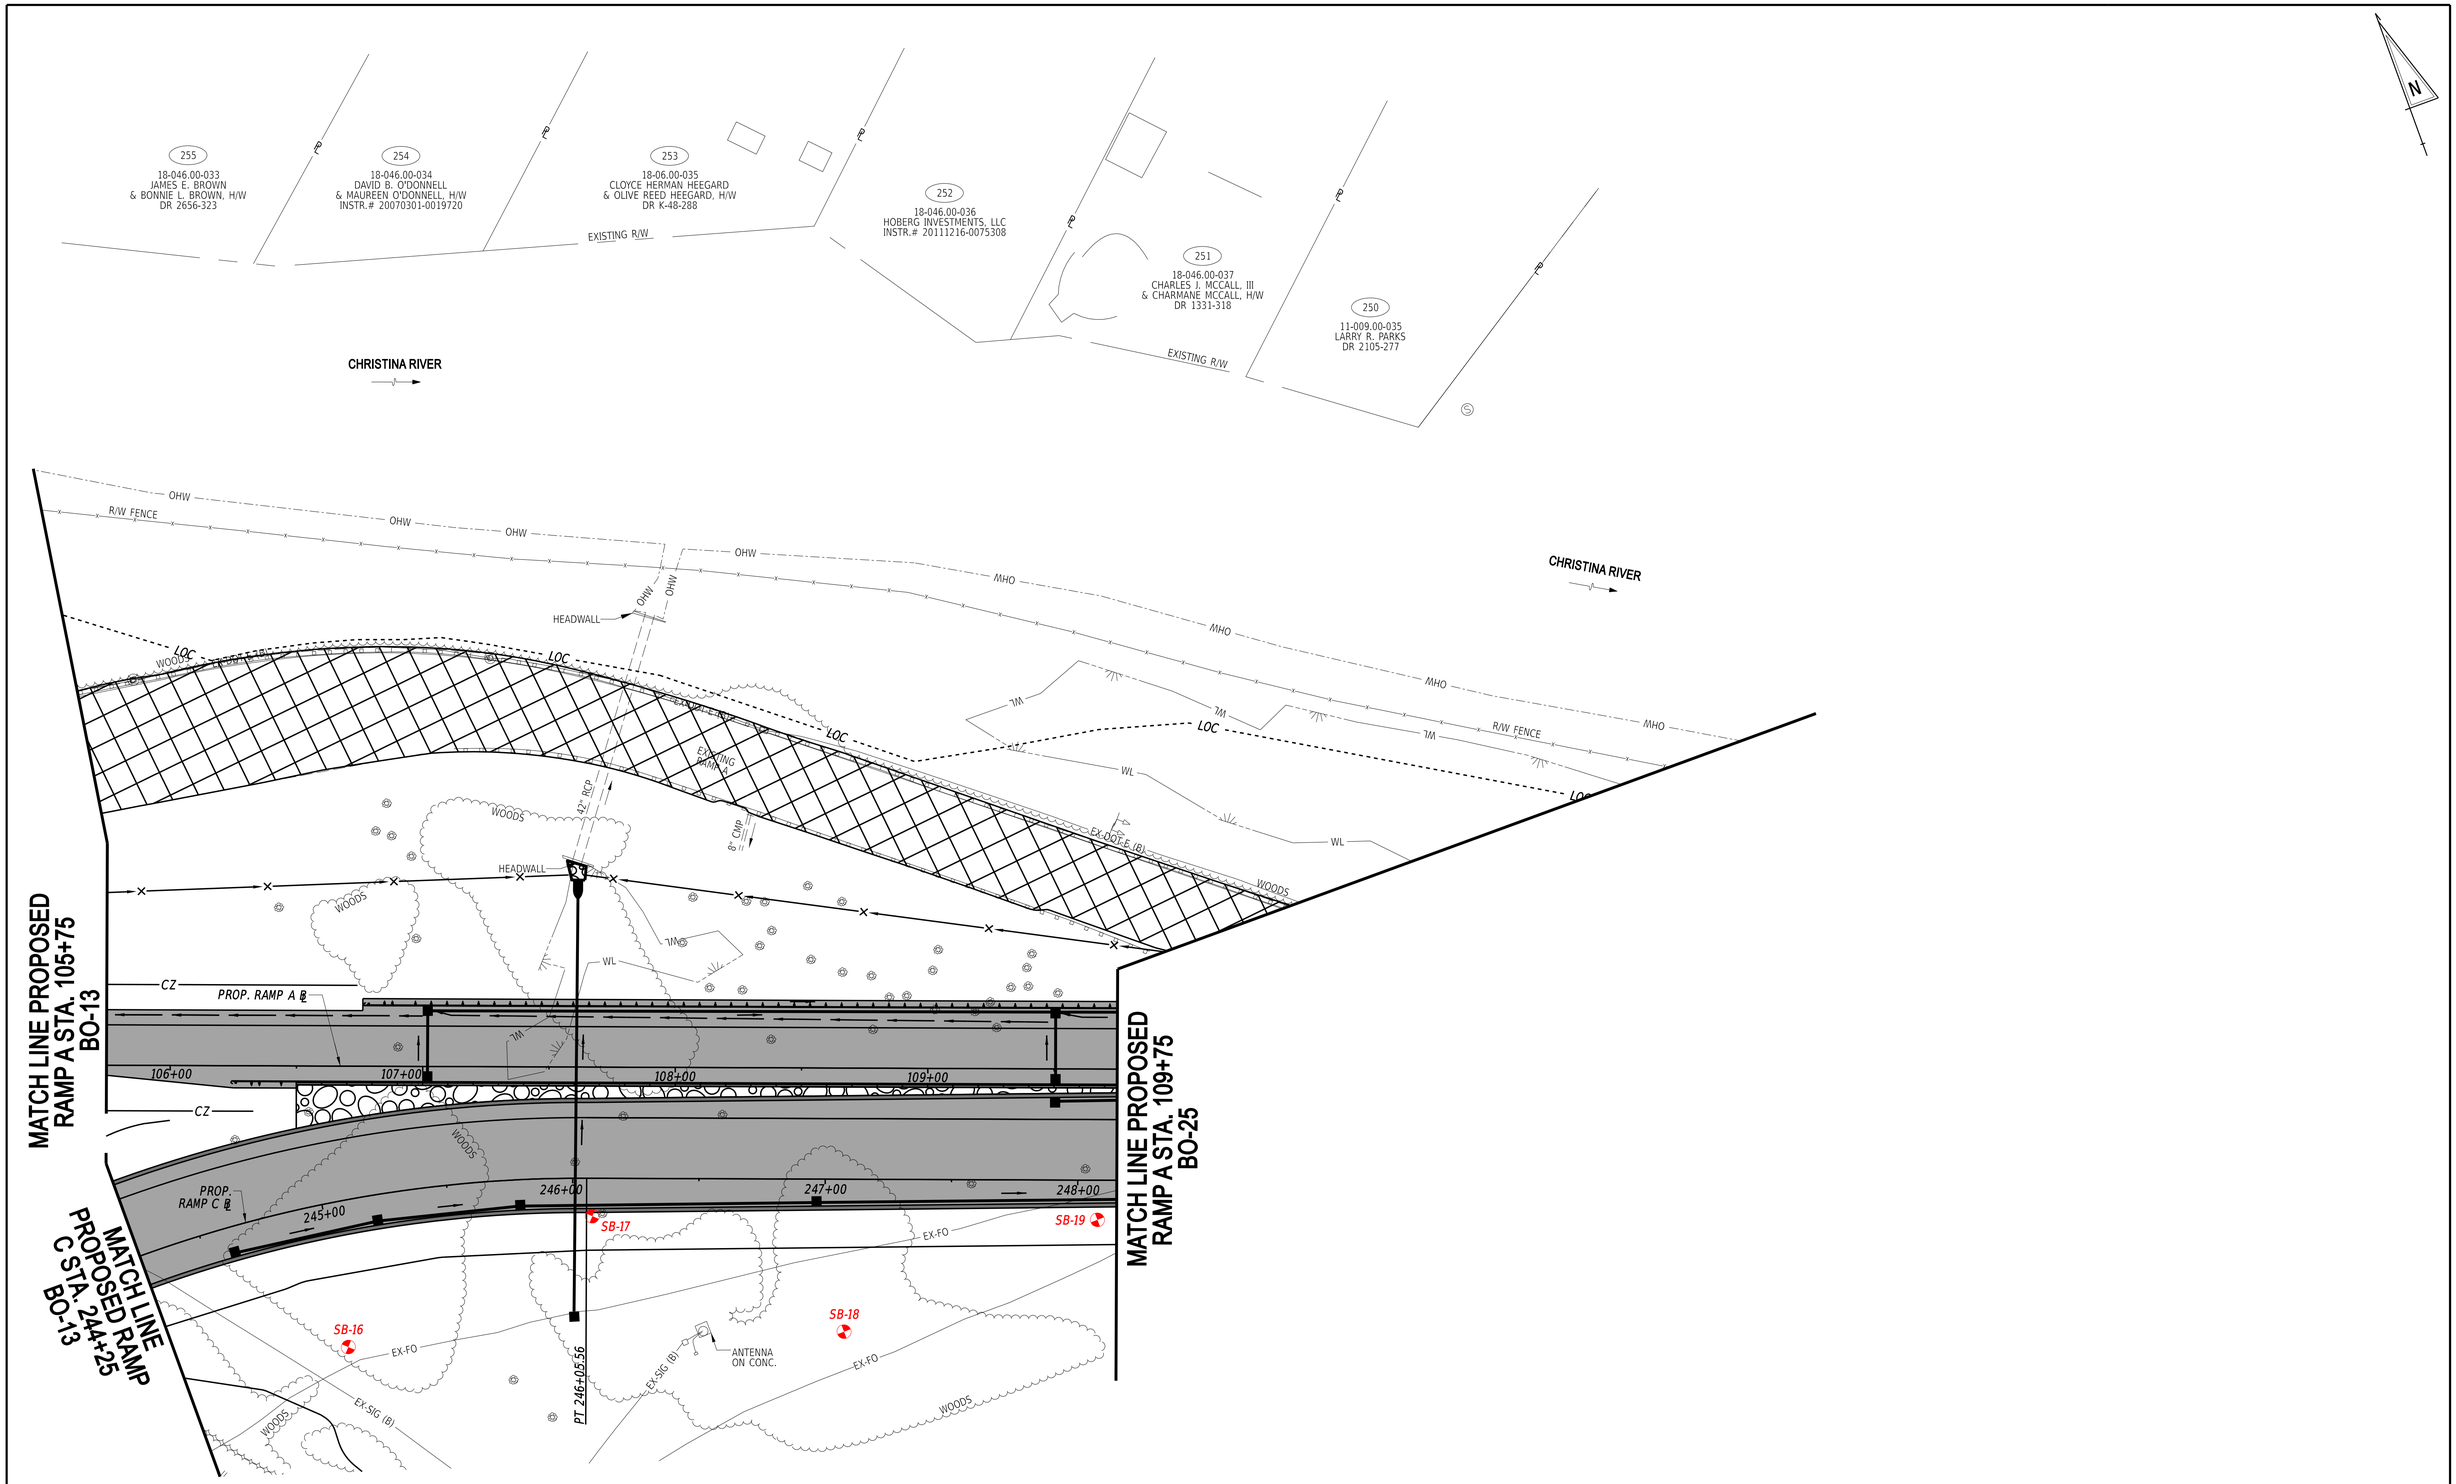

26-OCT-2020
09:30
pw://deldot-pw.bentley.com:deldot-pw-01/Documents/01_Active_Projects/DelDOT_Capital_Projects/T201609002_1769_4B_CEI/400_CADD/420_ROAD/424_DISPLAYS/BO14_RDSF_T201609002_CEI

ADDENDA / REVISIONS	

SCALE
0 30 60 90
FEET

I-95 AND SR 896 INTERCHANGE

CONTRACT	BRIDGE NO.	N/A
T201609002	DESIGNED BY:	K. SMAGALA
COUNTY		
NEW CASTLE	CHECKED BY:	S. PENOZA

SOIL BORING PLAN

BO-14
SECTION
CEI
SHEET NO.

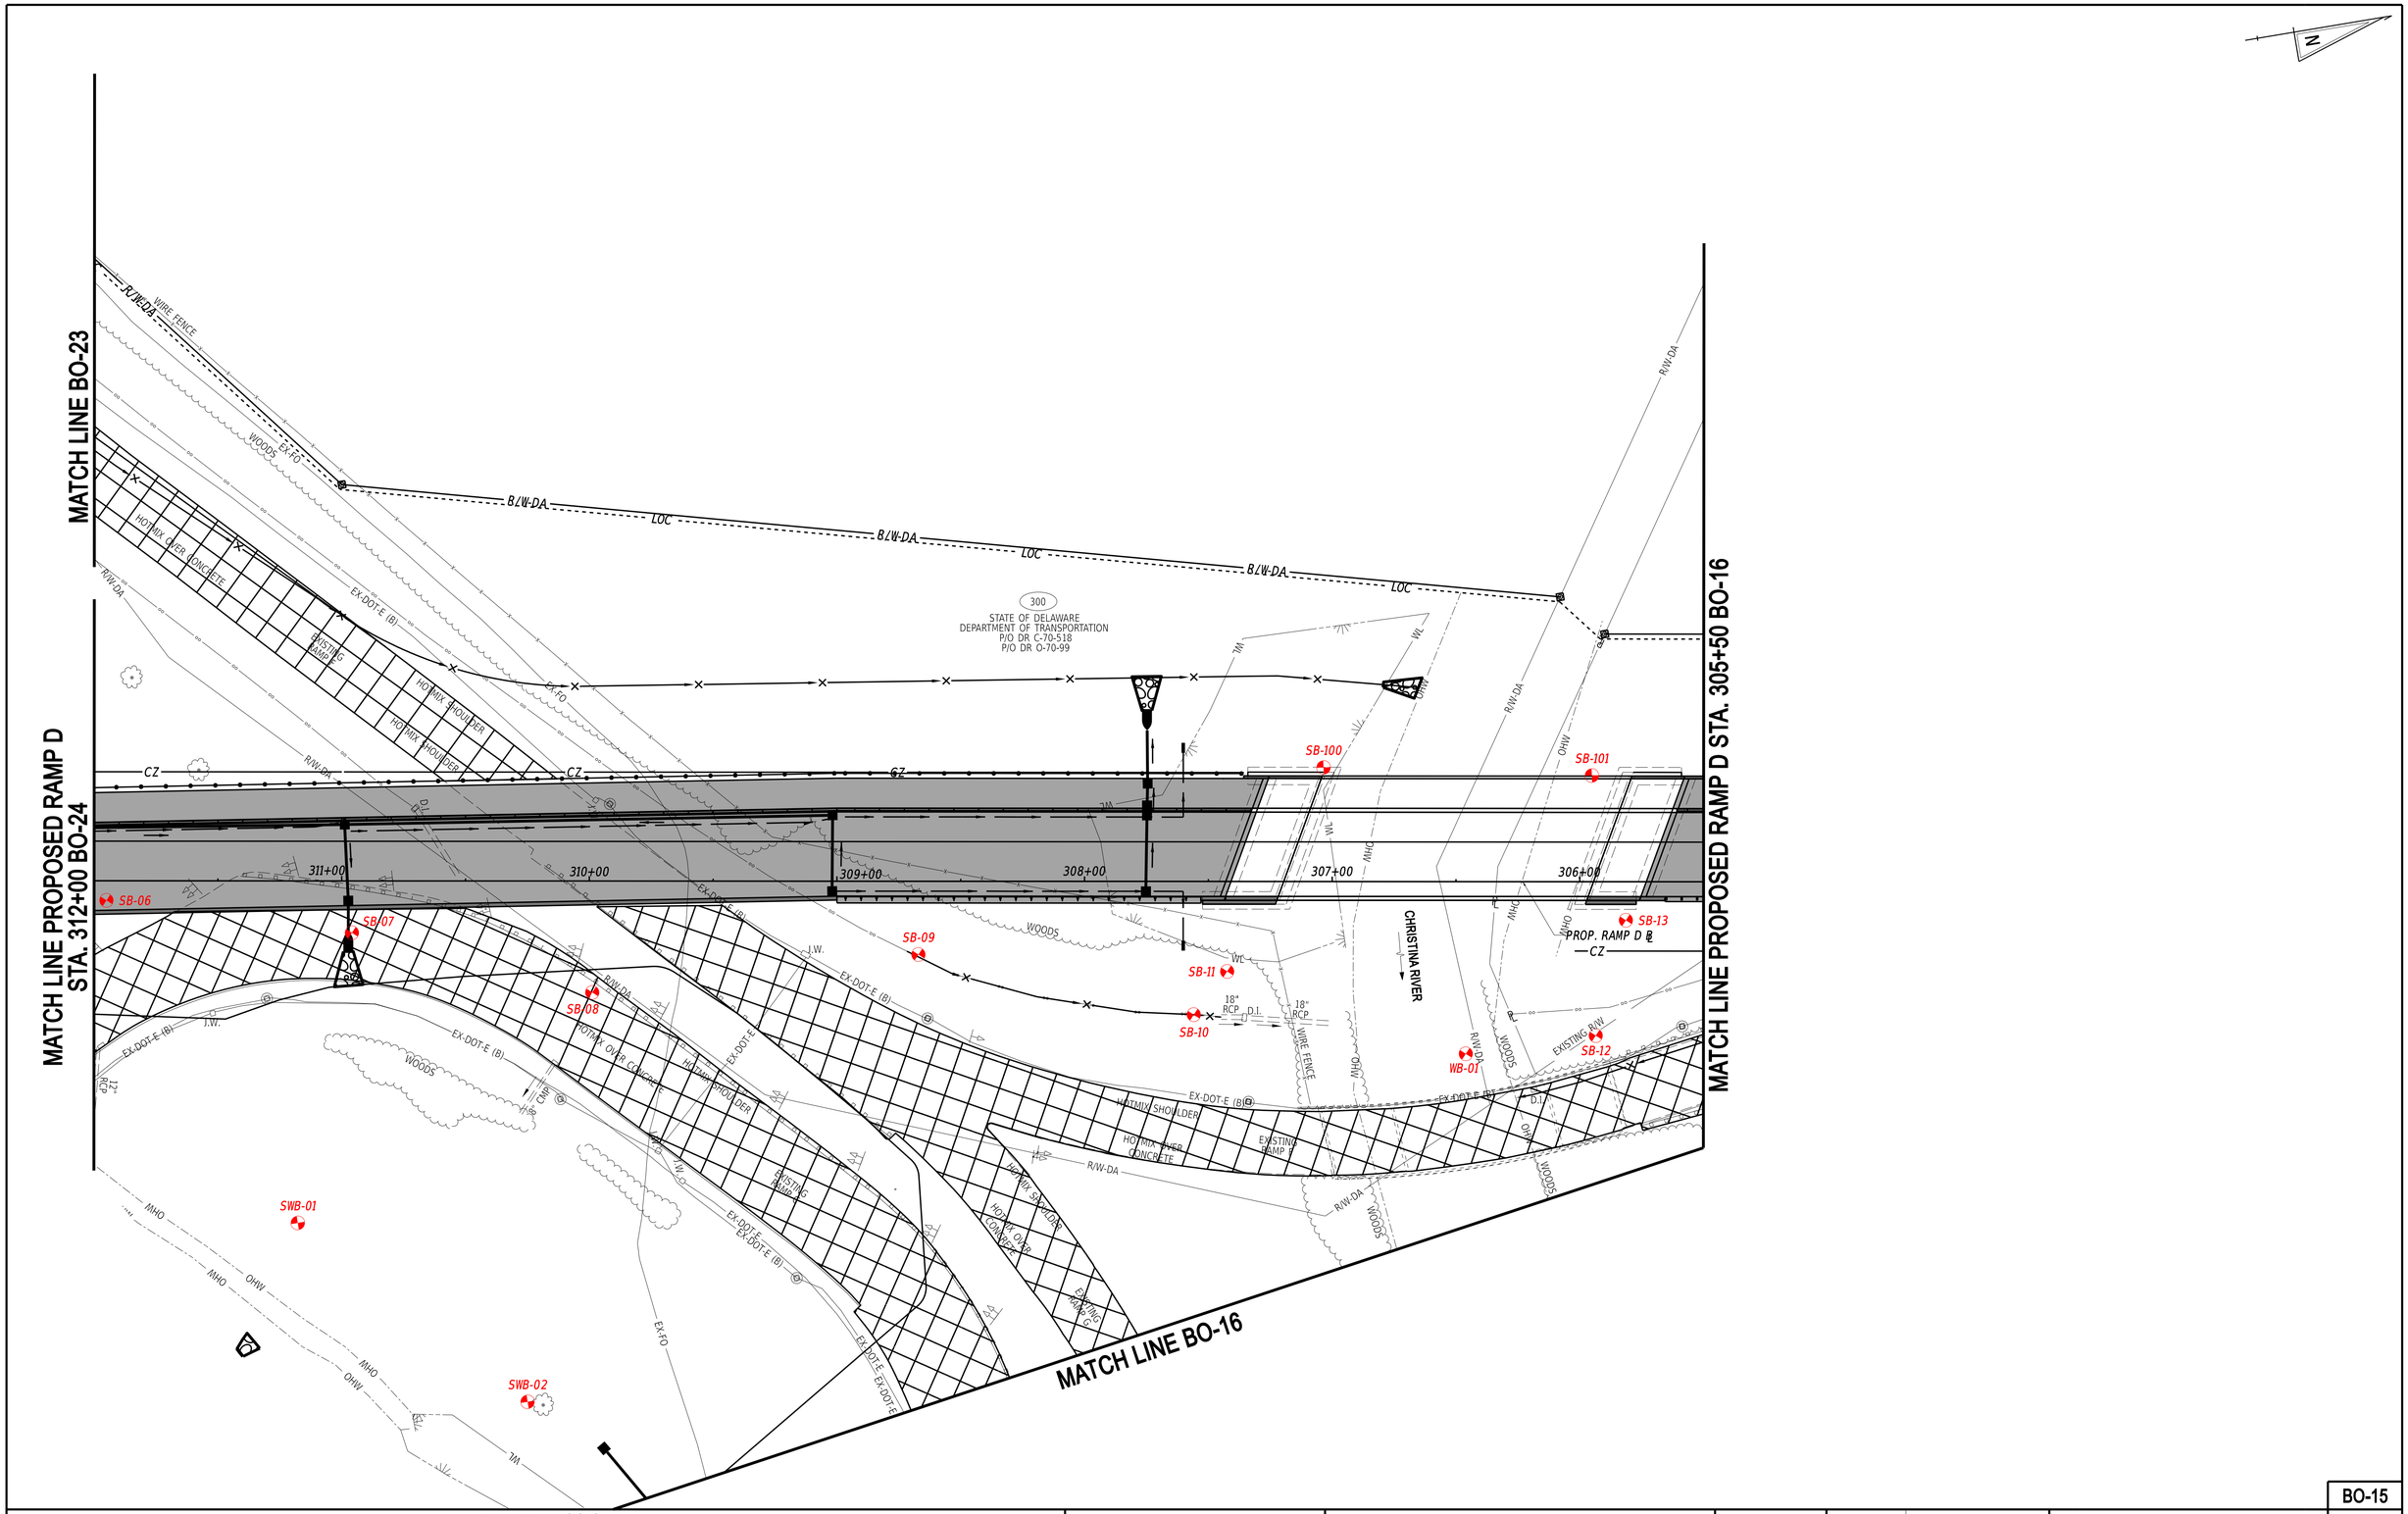

ADDENDA / REVISIONS	

SCALE
0 30 60 90
FEET

I-95 AND SR 896 INTERCHANGE

CONTRACT	BRIDGE NO.	N/A
T201609002	DESIGNED BY:	K. SMAGALA
COUNTY		
NEW CASTLE	CHECKED BY:	S. PENOZA

SOIL BORING PLAN

BO-15
SECTION
CEI
SHEET NO.

26-OCT-2020
09:20
pw://deldot-pw.bentley.com:deldot-pw-01/Documents/01_Active_Projects/DelDOT_Capital_Projects/T201609002_1769_48_CEI/400_CADD/420_ROAD/424_DISPLAYS/BO15_RDSF_T201609002_CEI

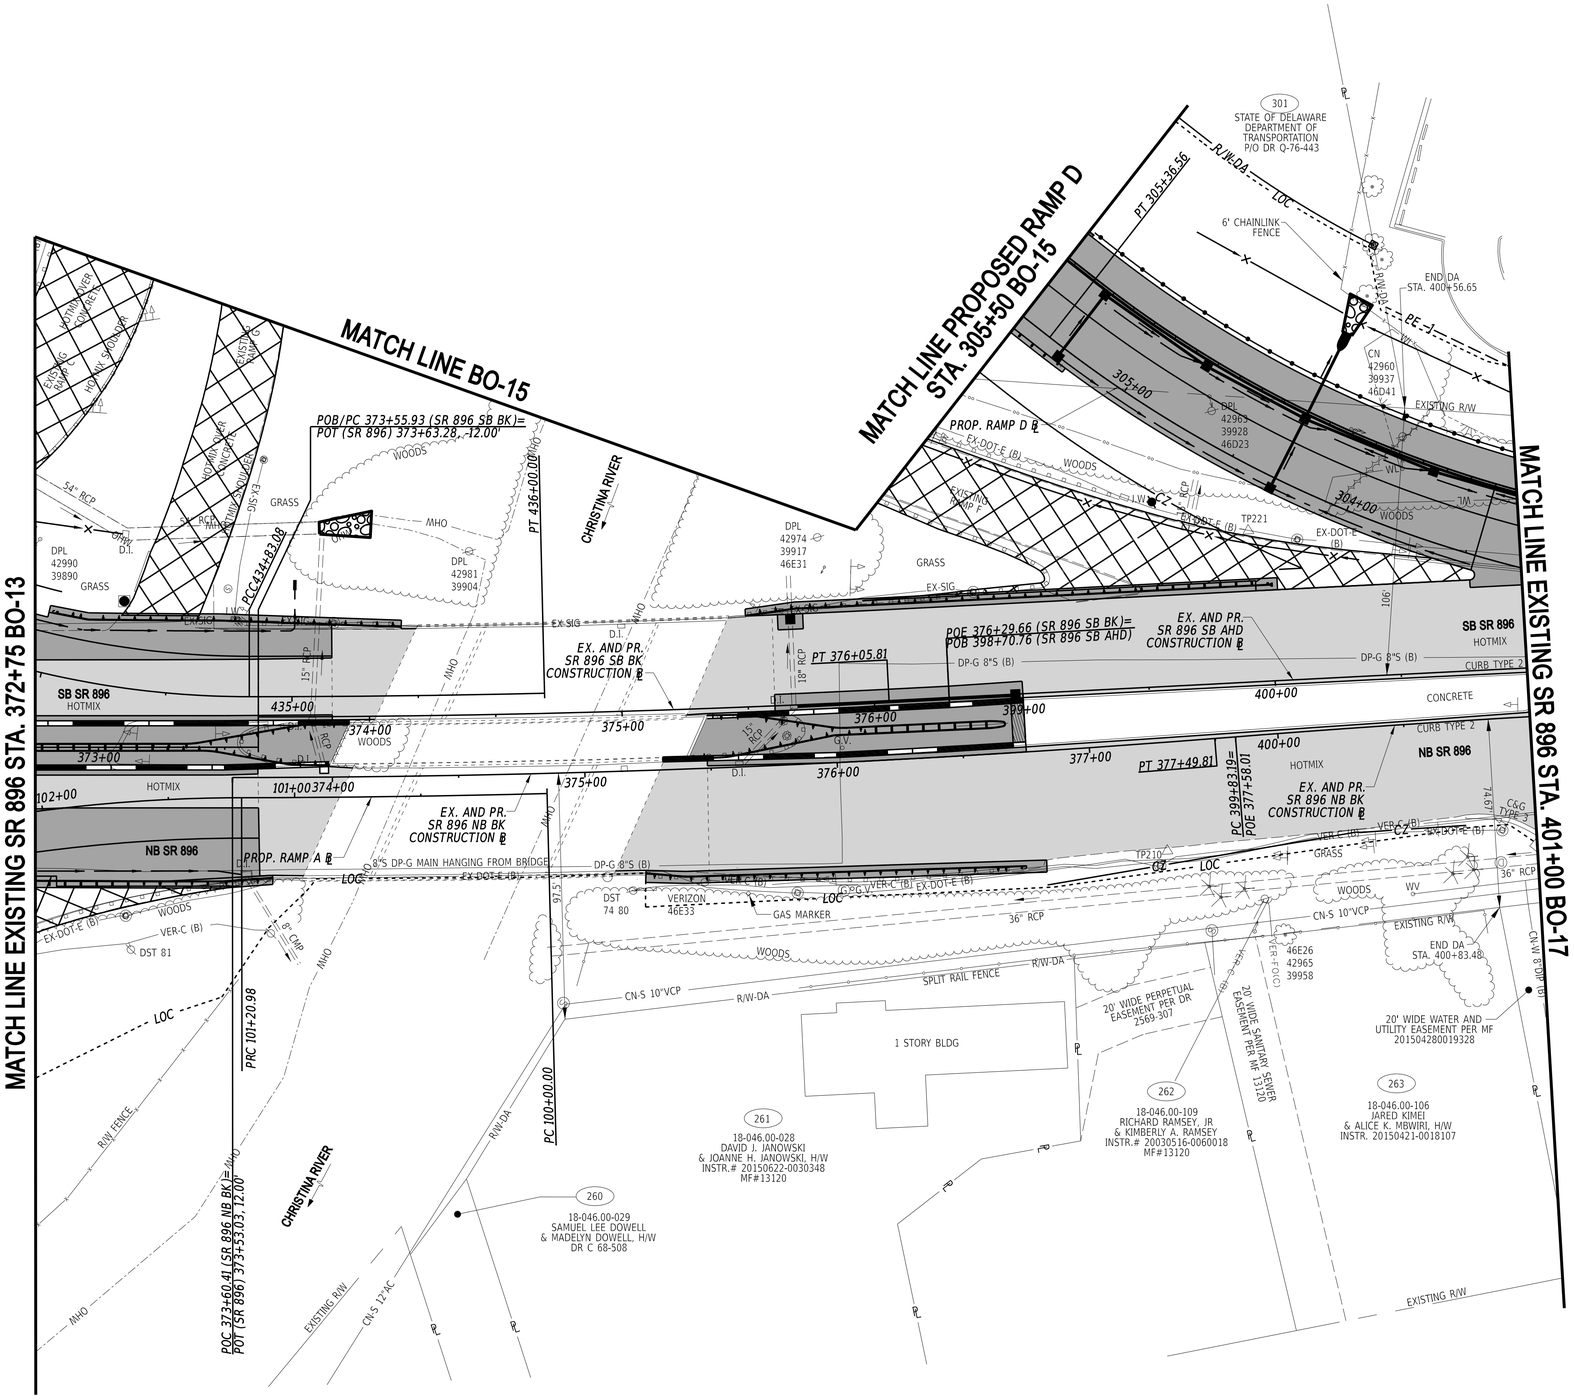

26-OCT-2020
09:27
pw://deldot-pw.bentley.com:deldot-pw-01/Documents/01_Active_Projects/DelDOT_Capital_Projects/T201609002_1769_4B_CEI/400_CADD/420_ROAD/424_DISPLAYS/BO16_RDSF_T201609002_CEI

ADDENDA / REVISIONS	

SCALE
0 30 60 90
FEET

I-95 AND SR 896 INTERCHANGE

CONTRACT	BRIDGE NO.	N/A
T201609002	DESIGNED BY:	K. SMAGALA
COUNTY	CHECKED BY:	S. PENOZA
NEW CASTLE		

SOIL BORING PLAN

BO-16

SECTION
CEI

SHEET NO.

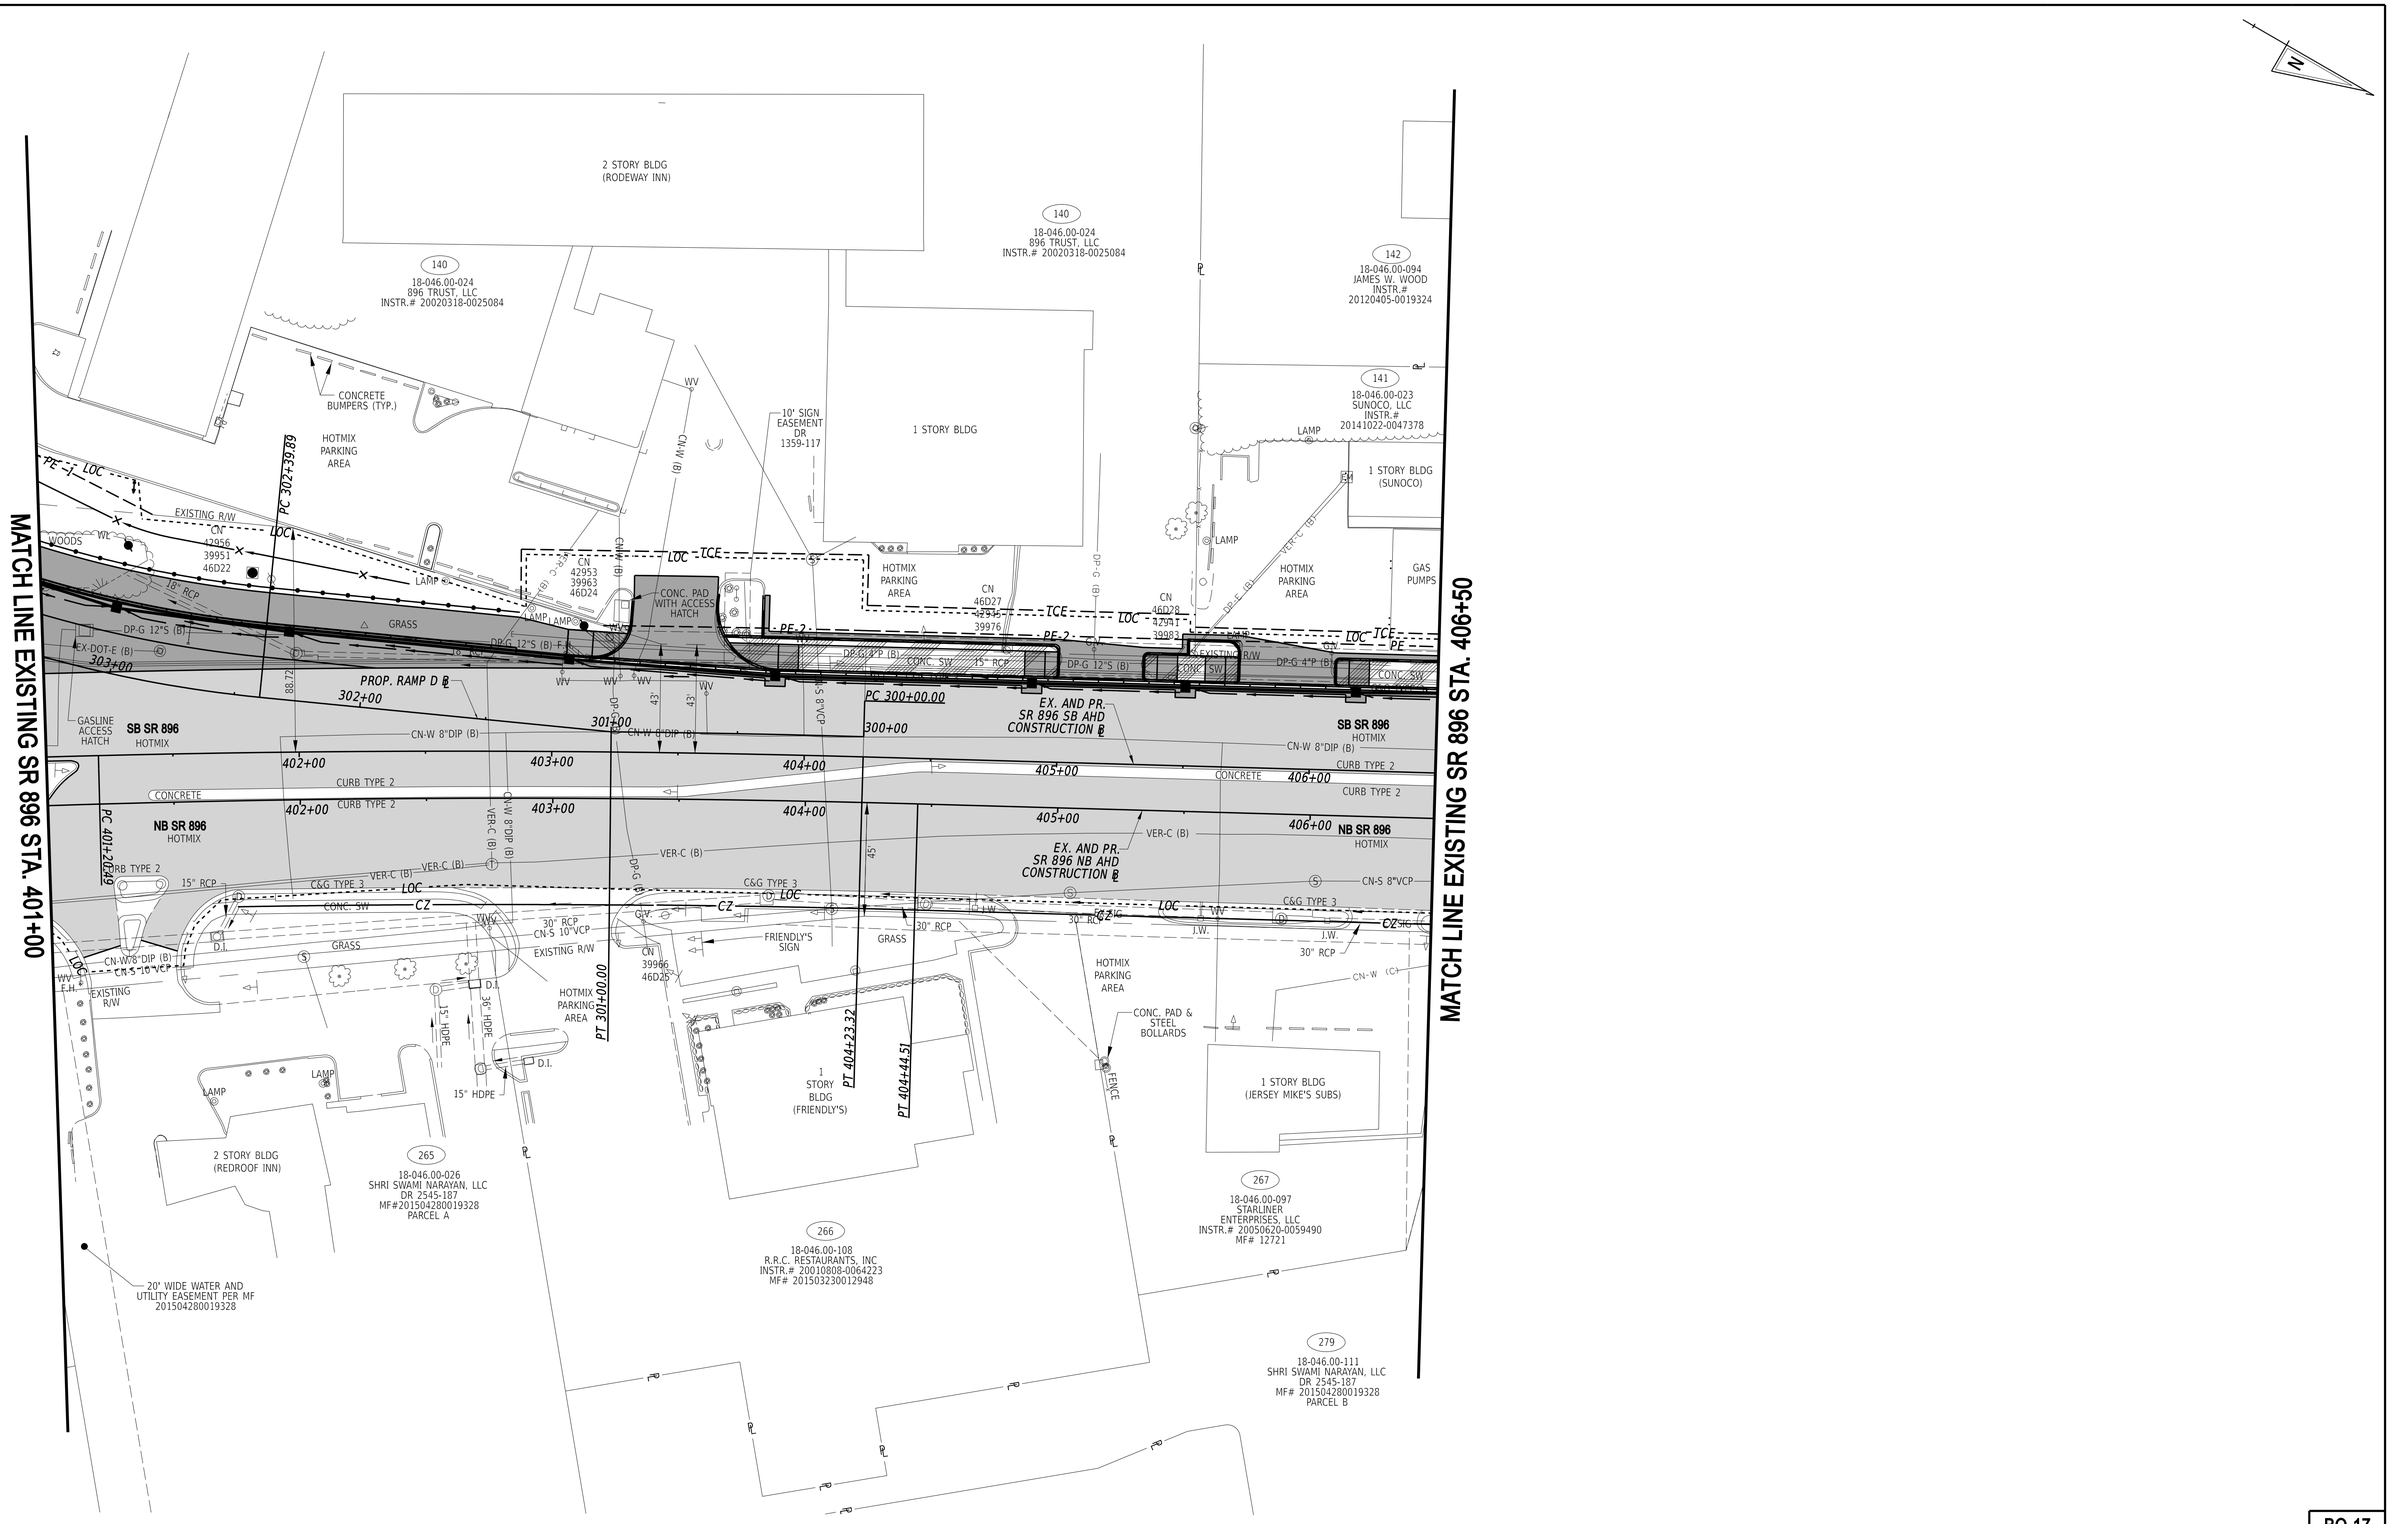

26-OCT-2020
09:27
pw://deldot-pw.bentley.com:deldot-pw-01/Documents/01_Active_Projects/DelDOT_Capital_Projects/T201609002_1769_48_CEI/400_CADD/420_ROAD/424_DISPLAYS/BO17_RDSF_T201609002_CEI

ADDENDA / REVISIONS	

SCALE
0 30 60 90
FEET

I-95 AND SR 896 INTERCHANGE

CONTRACT	BRIDGE NO.	N/A
T201609002	DESIGNED BY:	K. SMAGALA
COUNTY		
NEW CASTLE	CHECKED BY:	S. PENOZA

SOIL BORING PLAN

BO-17
SECTION
CEI
SHEET NO.

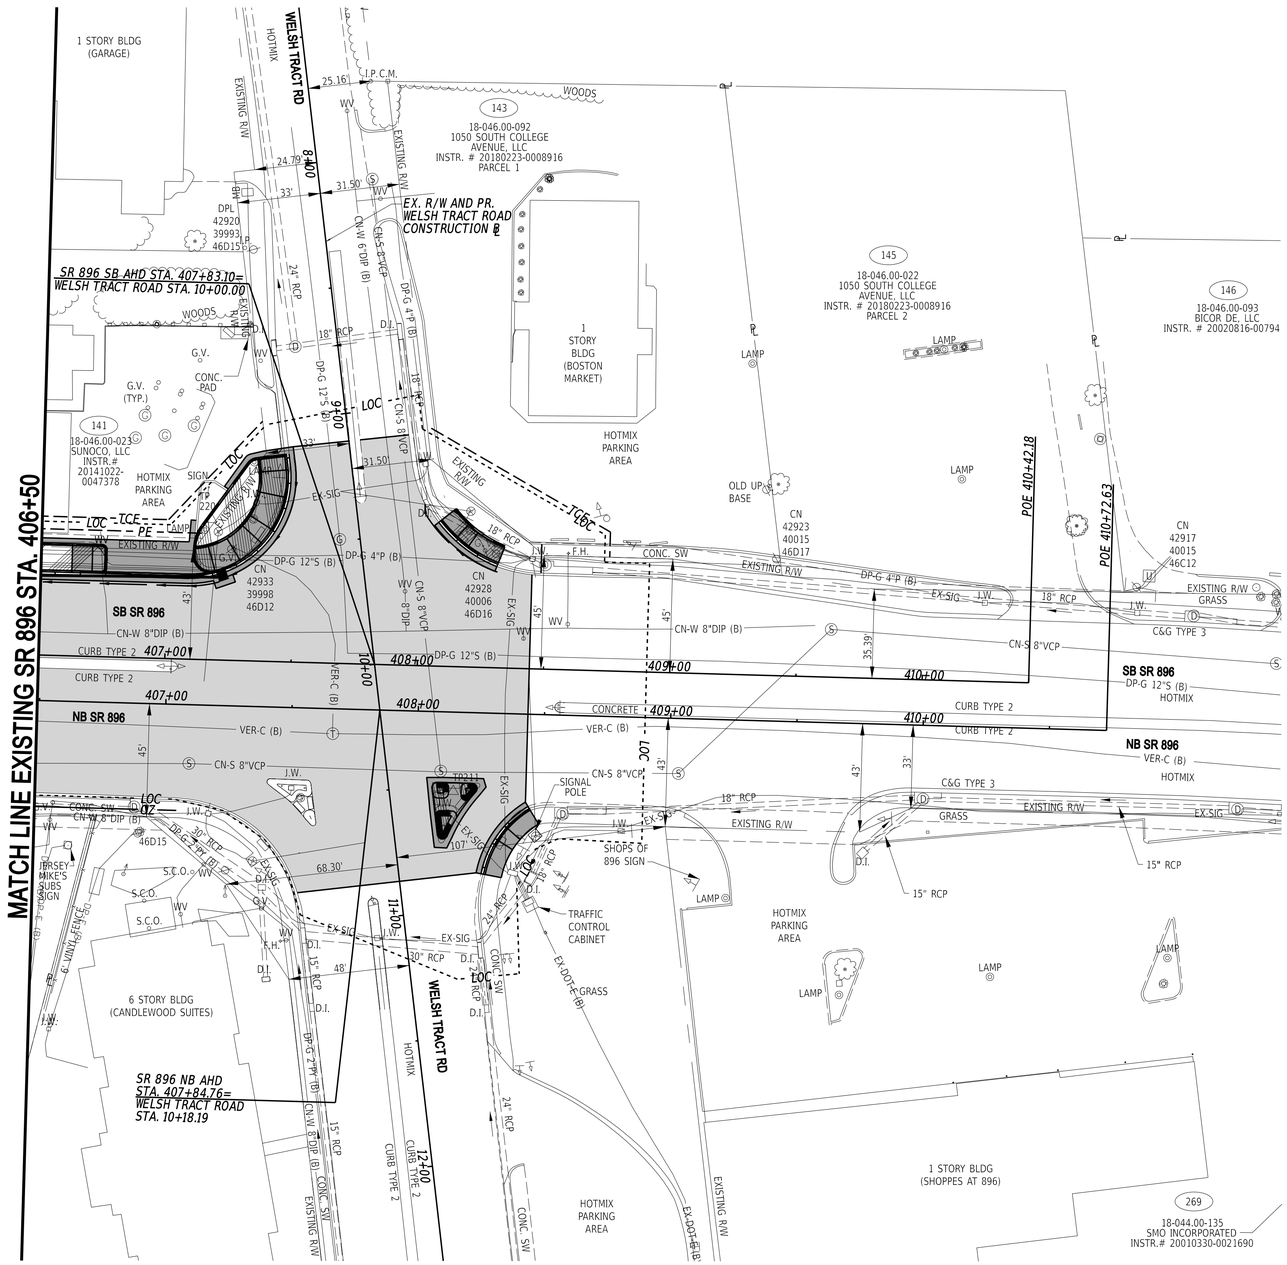

ADDENDA / REVISIONS	

SCALE
0 30 60 90
FEET

I-95 AND SR 896 INTERCHANGE

CONTRACT	BRIDGE NO.	N/A
T201609002	DESIGNED BY:	K. SMAGALA
COUNTY		
NEW CASTLE	CHECKED BY:	S. PENOZA

SOIL BORING PLAN

BO-18
SECTION
CEI
SHEET NO.

26-OCT-2020
09:27
pw://deldot-pw.bentley.com:deldot-pw-01/Documents/01_Active_Projects/DelDOT_Capital_Projects/T201609002_1769_4B_CEI/400_CADD/420_ROAD/424_DISPLAYS/BO18_RDSF_T201609002_CEI

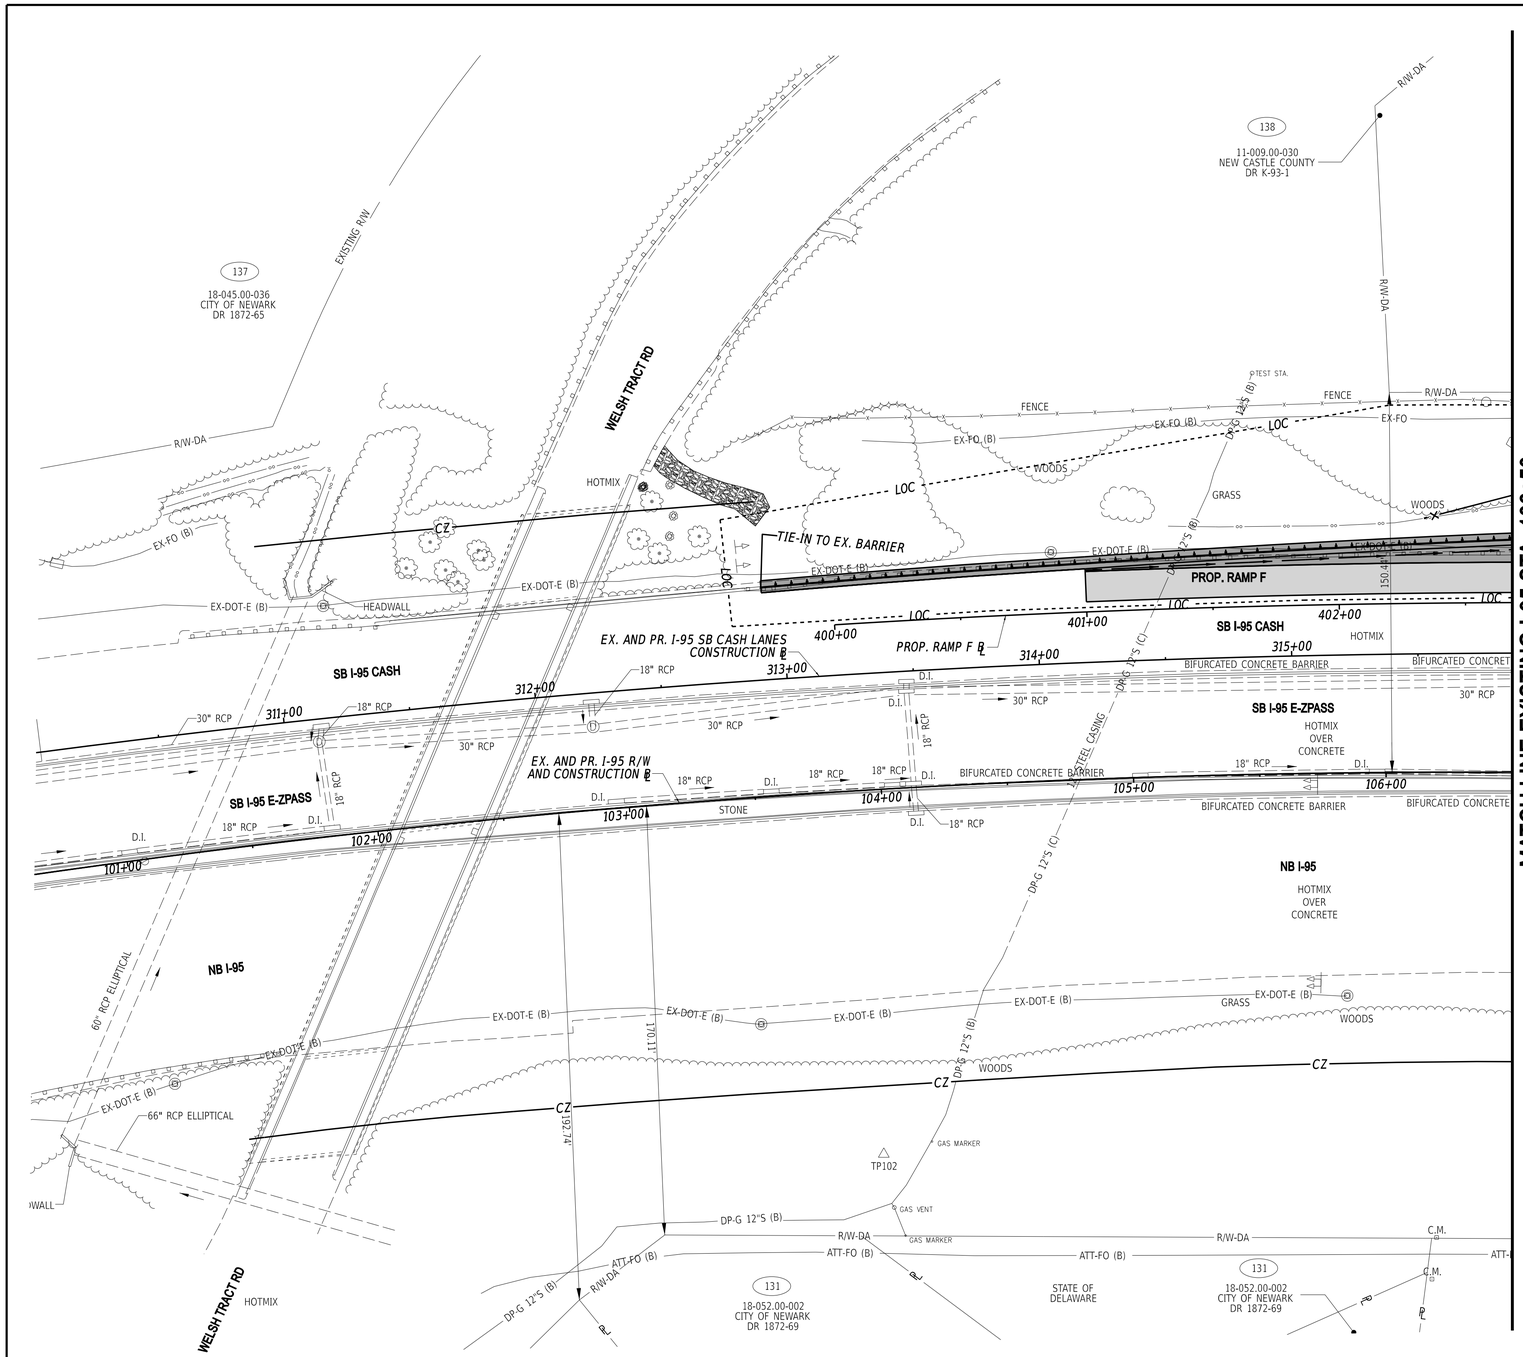

MATCH LINE EXISTING I-95 STA. 106+50

26-OCT-2020
09:27
pw://deldot-pw.bentley.com:deldot-pw-01/Documents/01_Active_Projects/DelDOT_Capital_Projects/T201609002_1769_4B_CEI/400_CADD/420_ROAD/424_DISPLAYS/BO19_RDSF_T201609002_CEI

ADDENDA / REVISIONS		SCALE 0 30 60 90 FEET	I-95 AND SR 896 INTERCHANGE	CONTRACT T201609002	BRIDGE NO. N/A	SOIL BORING PLAN	BO-19 SECTION CEI
				COUNTY NEW CASTLE	DESIGNED BY: K. SMAGALA		SHEET NO.
					CHECKED BY: S. PENOZA		

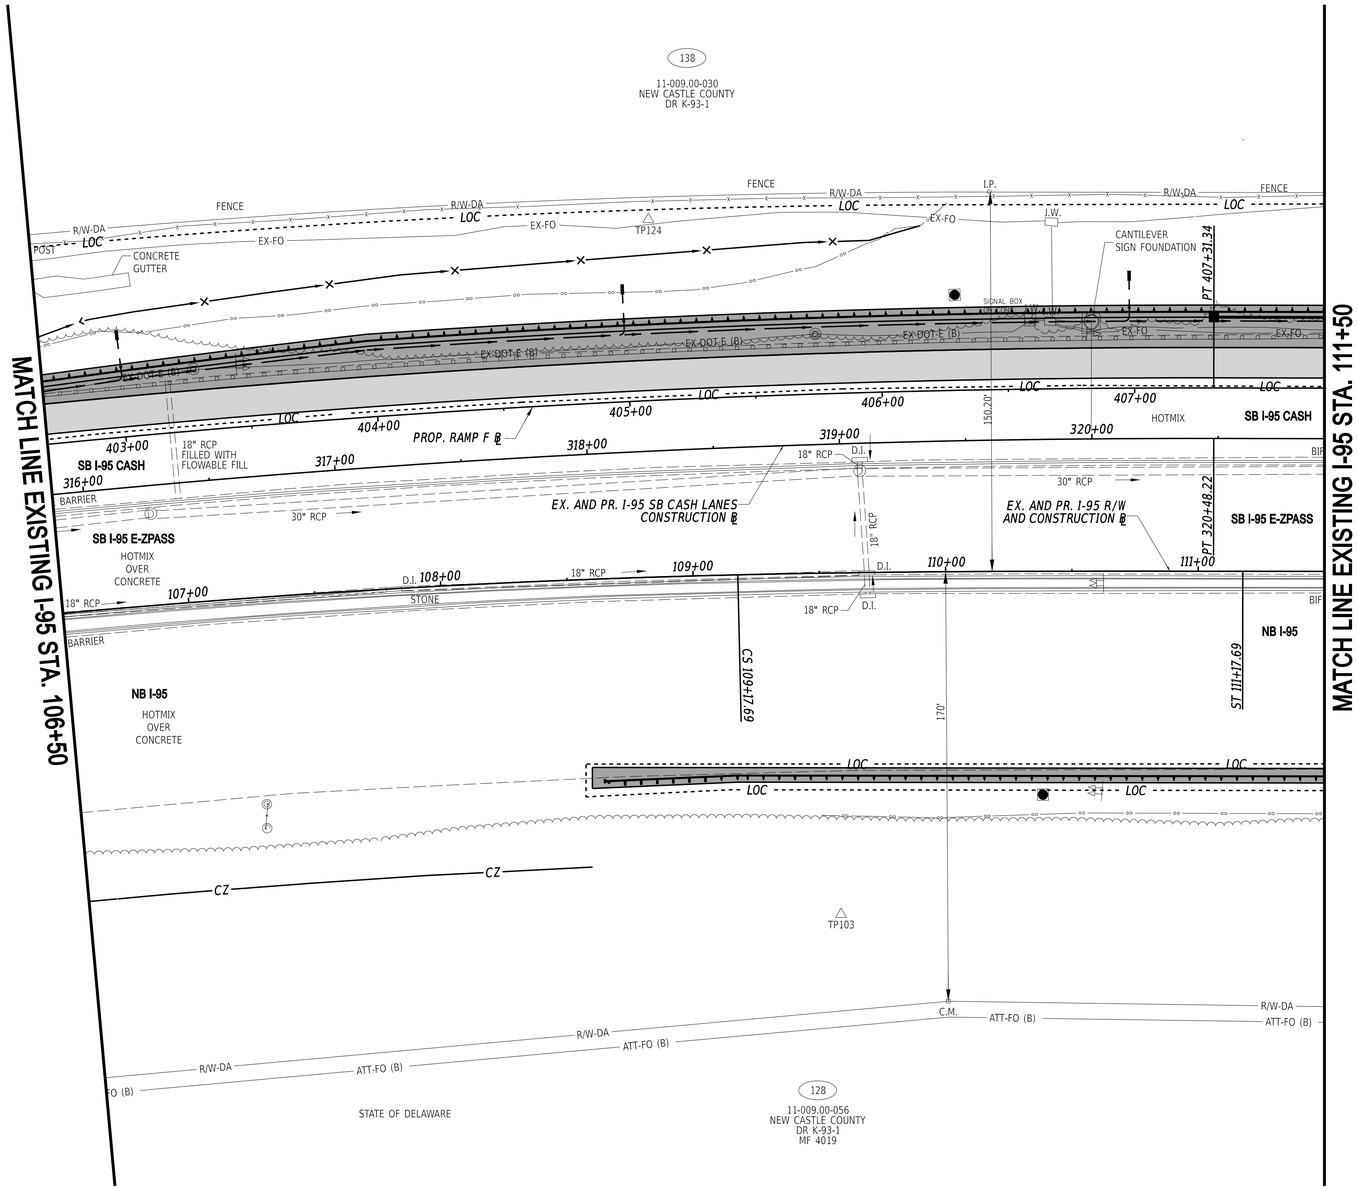

N

26-OCT-2020
09:27
pw://deldot-pw.bentley.com:deldot-pw-01/Documents/01_Active_Projects/DelDOT_Capital_Projects/T201609002_1769_4B_CEI/400_CADD/420_ROAD/424_DISPLAYS/BO20_RDSF_T201609002_CEI

ADDENDA / REVISIONS	

SCALE
0 30 60 90
FEET

I-95 AND SR 896 INTERCHANGE

CONTRACT	BRIDGE NO.	N/A
T201609002	DESIGNED BY:	K. SMAGALA
COUNTY	CHECKED BY:	S. PENOZA
NEW CASTLE		

SOIL BORING PLAN

BO-20

SECTION
CEI
SHEET NO.

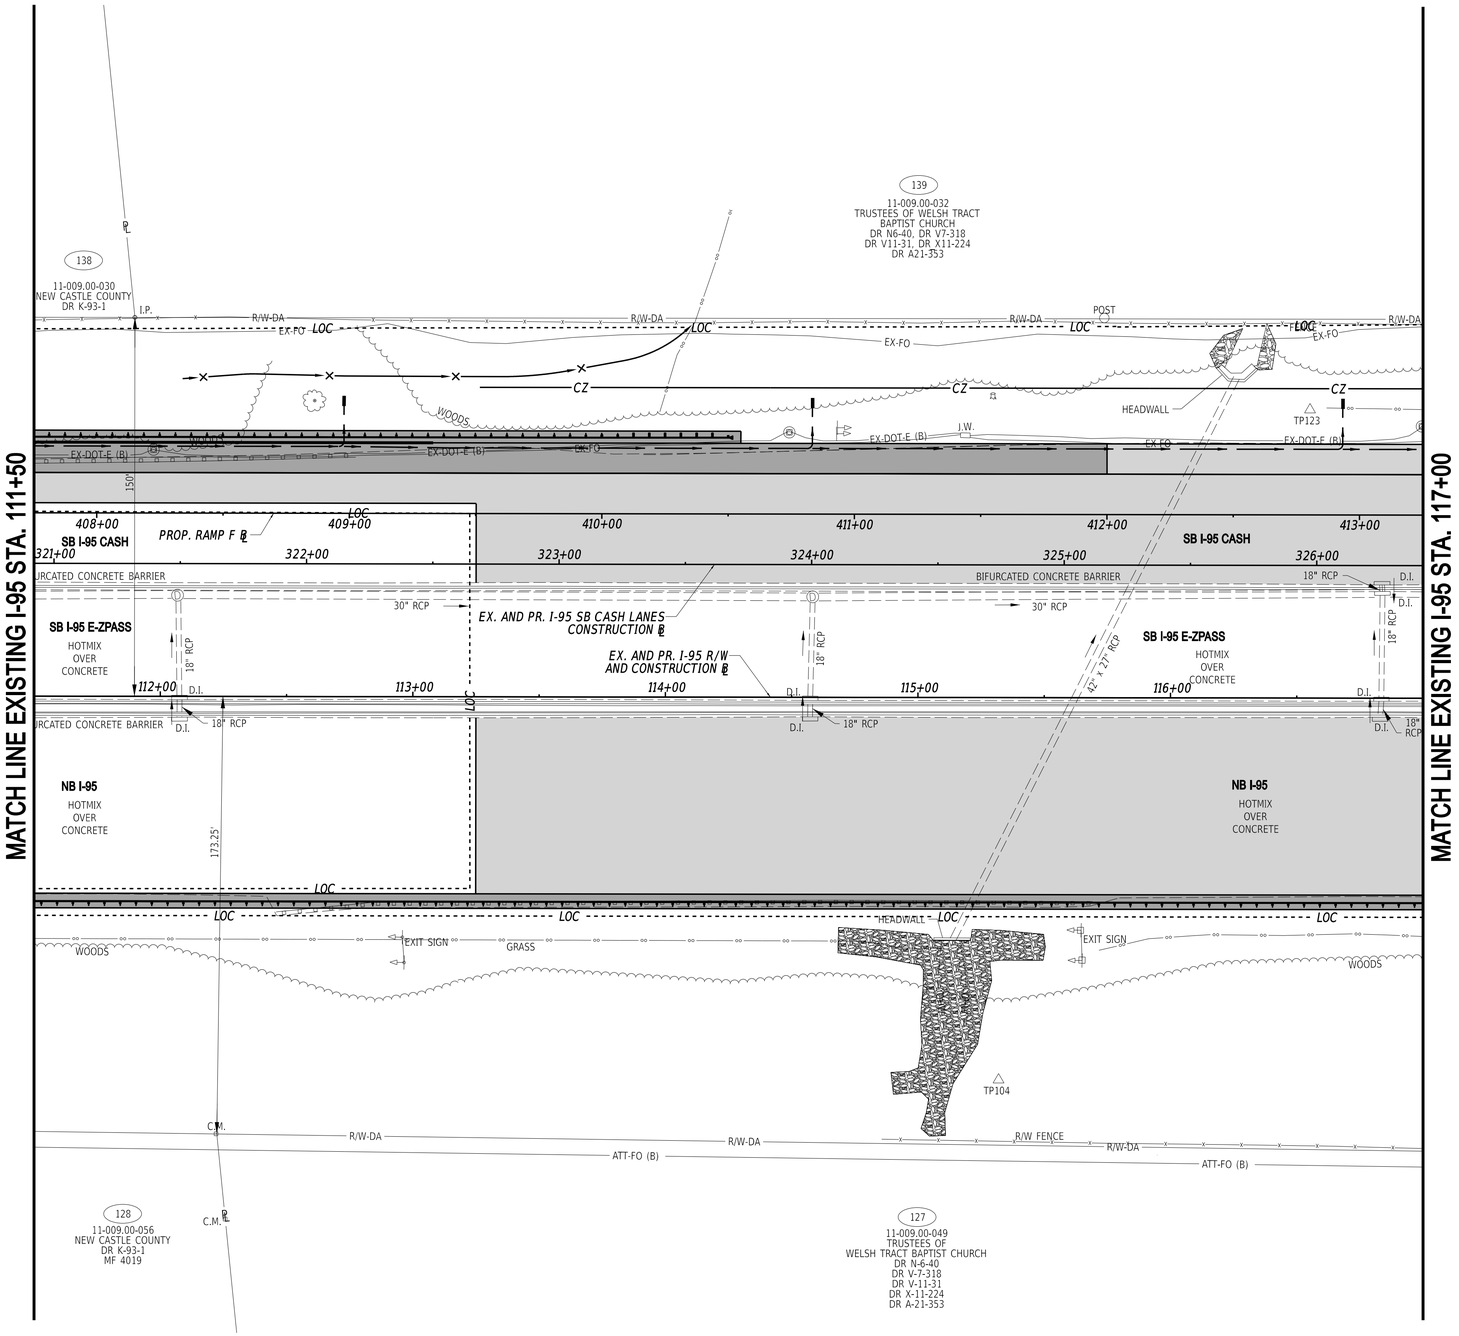

ADDENDA / REVISIONS

SCALE
0 30 60 90
FEET

I-95 AND SR 896 INTERCHANGE

CONTRACT	BRIDGE NO.	N/A
T201609002	DESIGNED BY:	K. SMAGALA
COUNTY		
NEW CASTLE	CHECKED BY:	S. PENOZA

SOIL BORING PLAN

BO-21
SECTION
CEI
SHEET NO.

26-OCT-2020
09:37
pw://deldot-pw.bentley.com:deldot-pw-01/Documents/01_Active_Projects/DelDOT_Capital_Projects/T201609002_1769_4B_CEI/400_CADD/420_ROAD/424_DISPLAYS/BO21_RDSF_T201609002_CEI

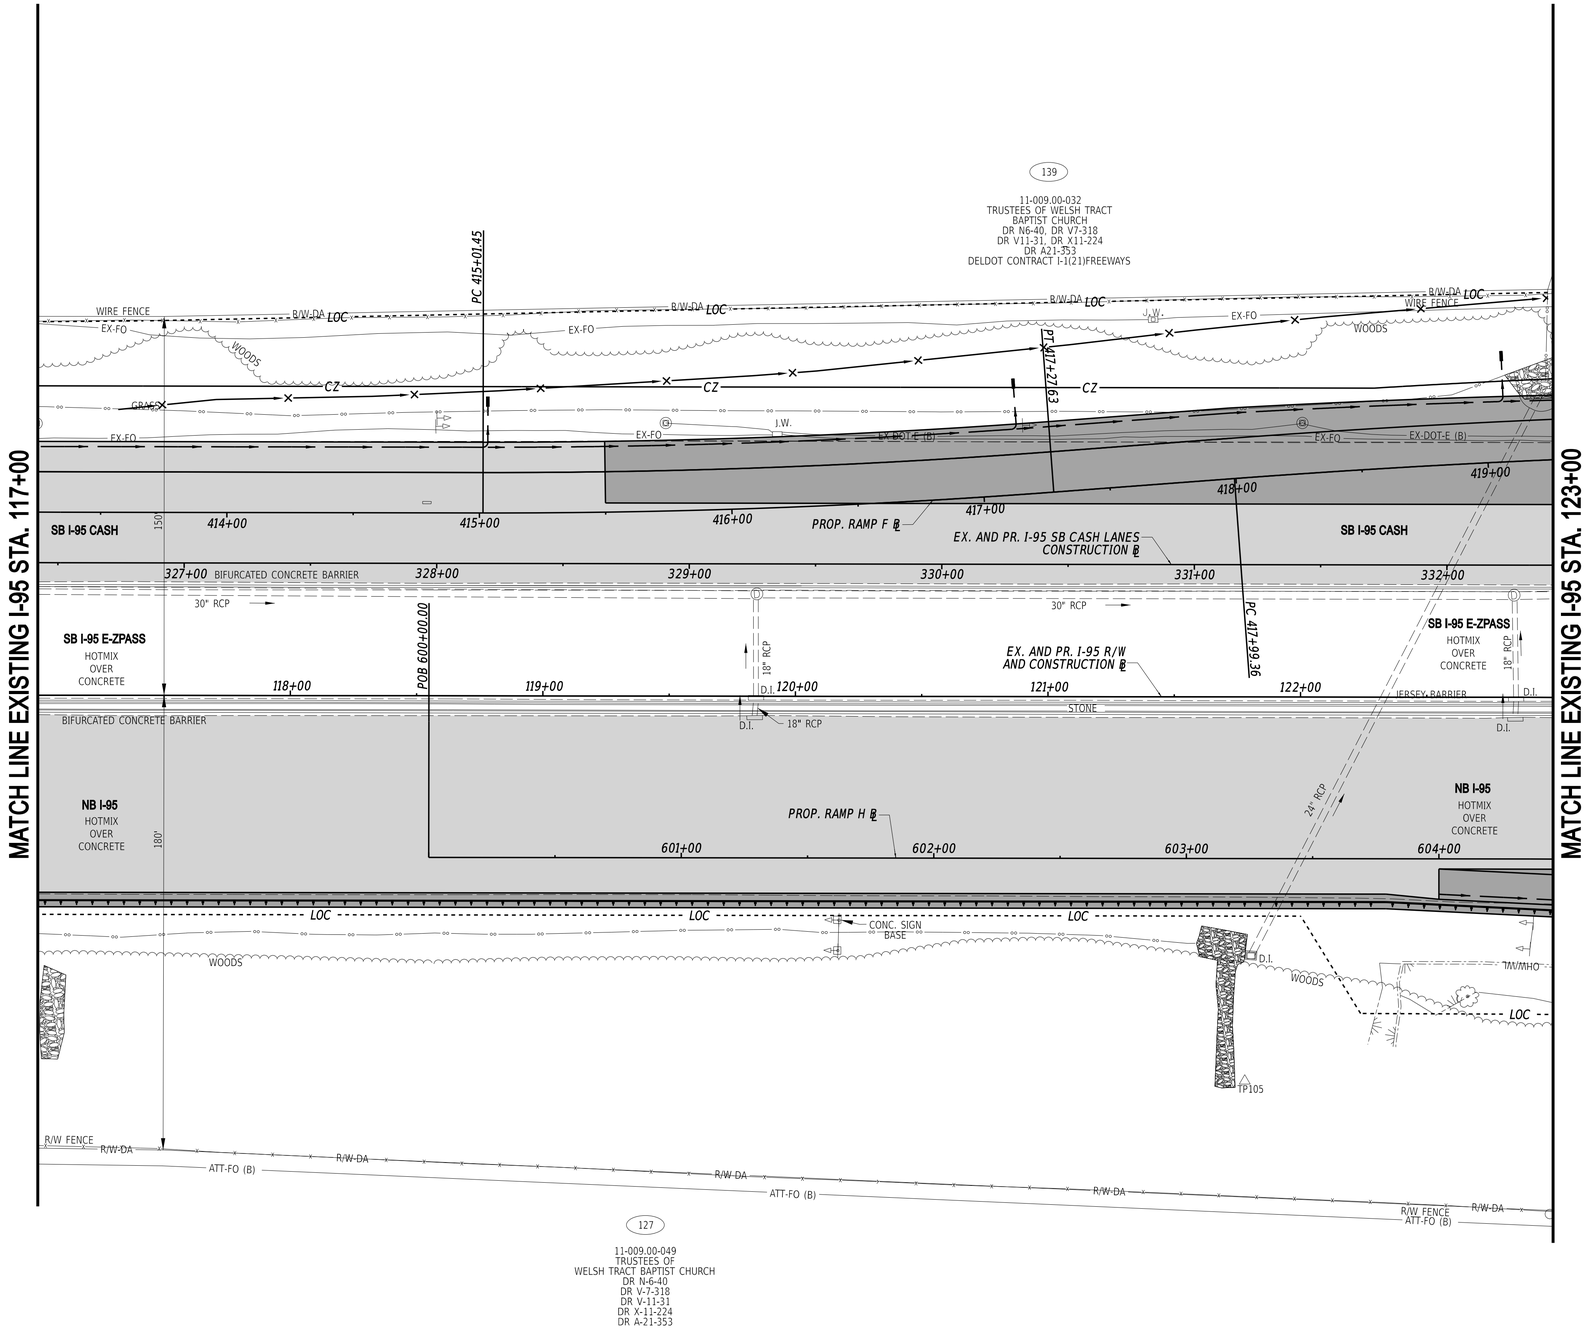

26-OCT-2020
09:22
pw://deldot-pw.bentley.com:deldot-pw-01/Documents/01_Active_Projects/DelDOT_Capital_Projects/T201609002_1769_4B_CEI/400_CADD/420_ROAD/424_DISPLAYS/BO22_RDSF_T201609002_CEI

ADDENDA / REVISIONS	

SCALE
0 30 60 90
FEET

I-95 AND SR 896 INTERCHANGE

CONTRACT	BRIDGE NO.	N/A
T201609002	DESIGNED BY:	K. SMAGALA
COUNTY		
NEW CASTLE	CHECKED BY:	S. PENOZA

SOIL BORING PLAN

BO-22
SECTION
CEI
SHEET NO.

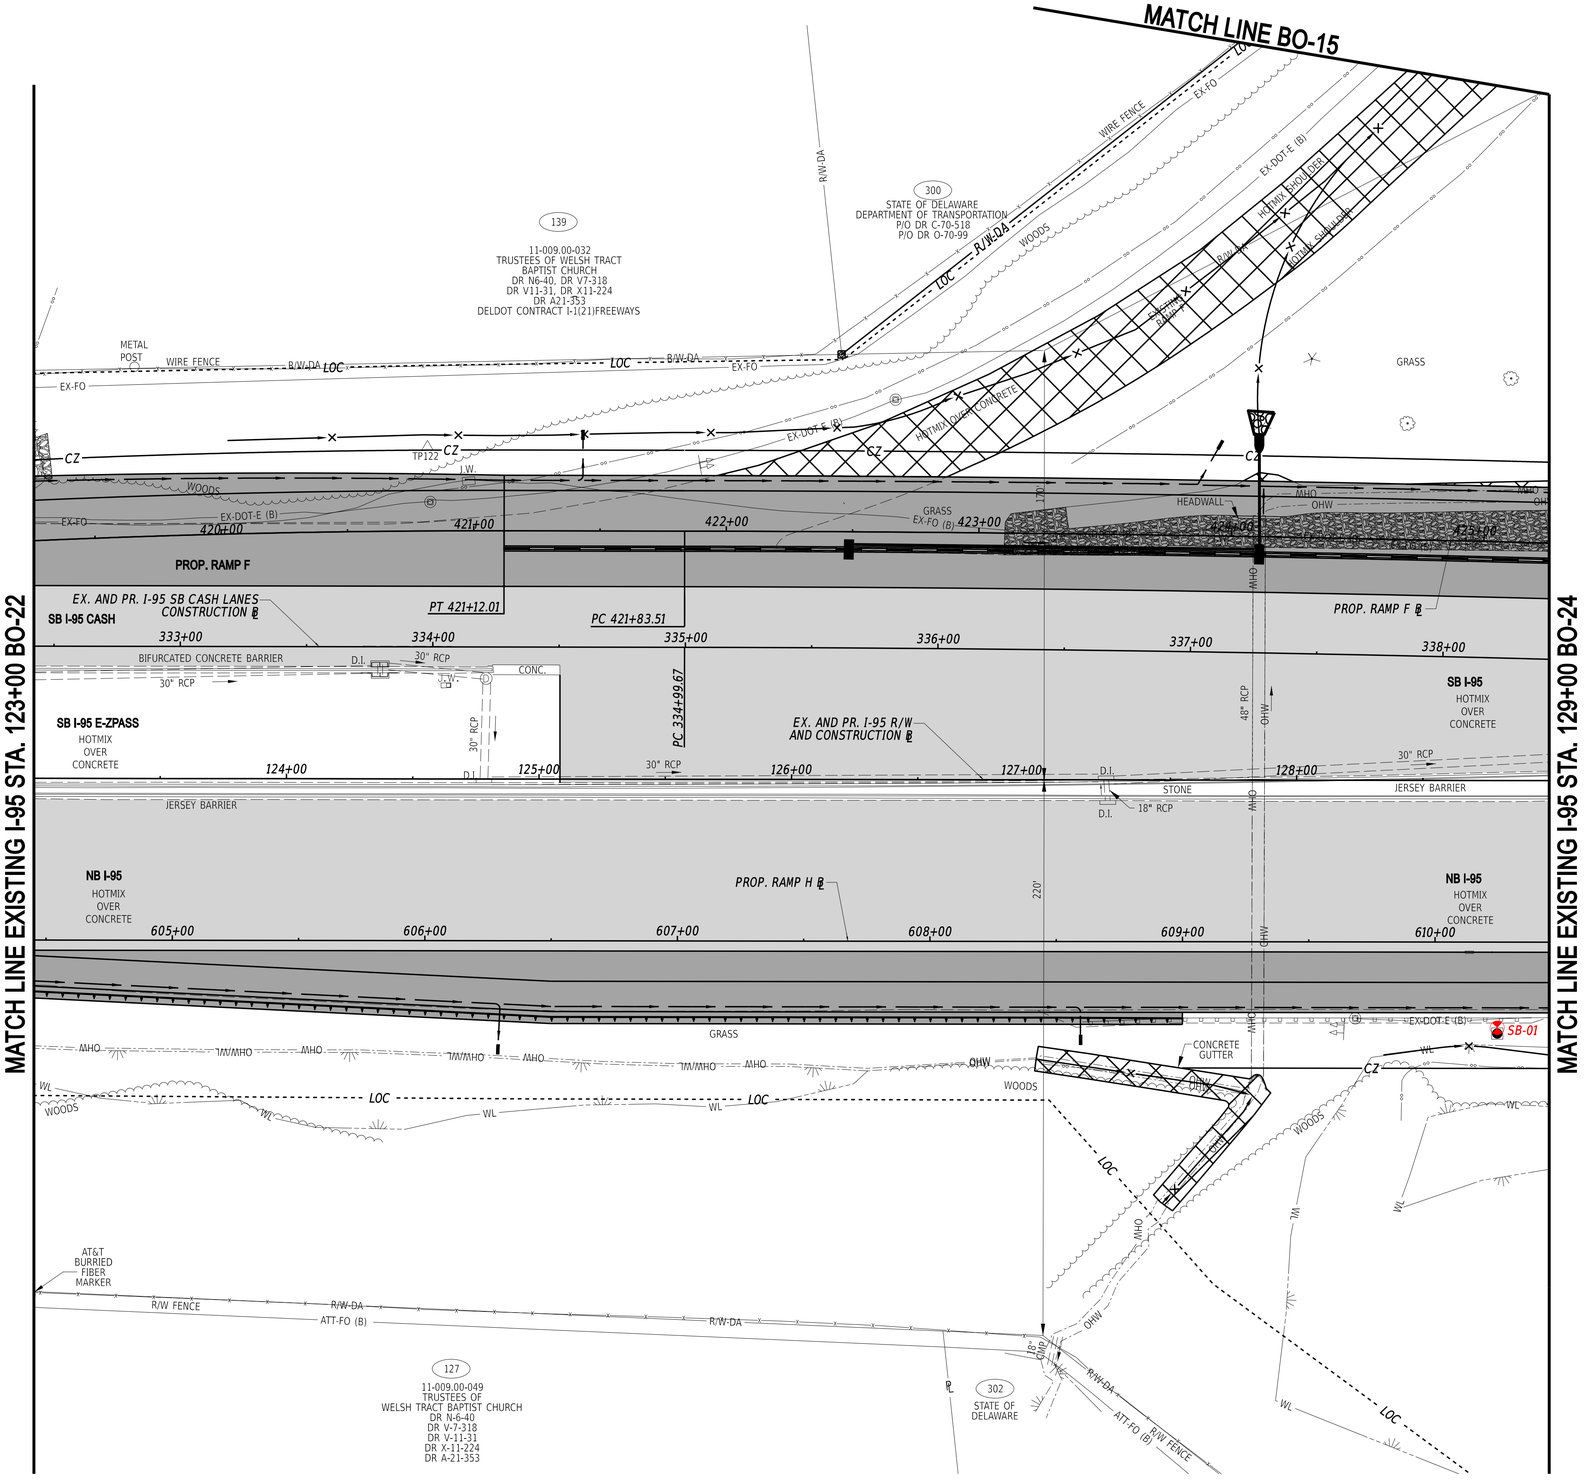

ADDENDA / REVISIONS	

SCALE
0 30 60 90
FEET

I-95 AND SR 896 INTERCHANGE

CONTRACT	BRIDGE NO.	N/A
T201609002	DESIGNED BY:	K. SMAGALA
COUNTY		
NEW CASTLE	CHECKED BY:	S. PENOZA

SOIL BORING PLAN

BO-23
SECTION
CEI
SHEET NO.

26-OCT-2020
09:21
pw://deldot-pw.bentley.com:deldot-pw-01/Documents/01_Active_Projects/DelDOT_Capital_Projects/T201609002_1769_4B_CEI/400_CADD/420_ROAD/424_DISPLAYS/BO23_ROSF_T201609002_CEI

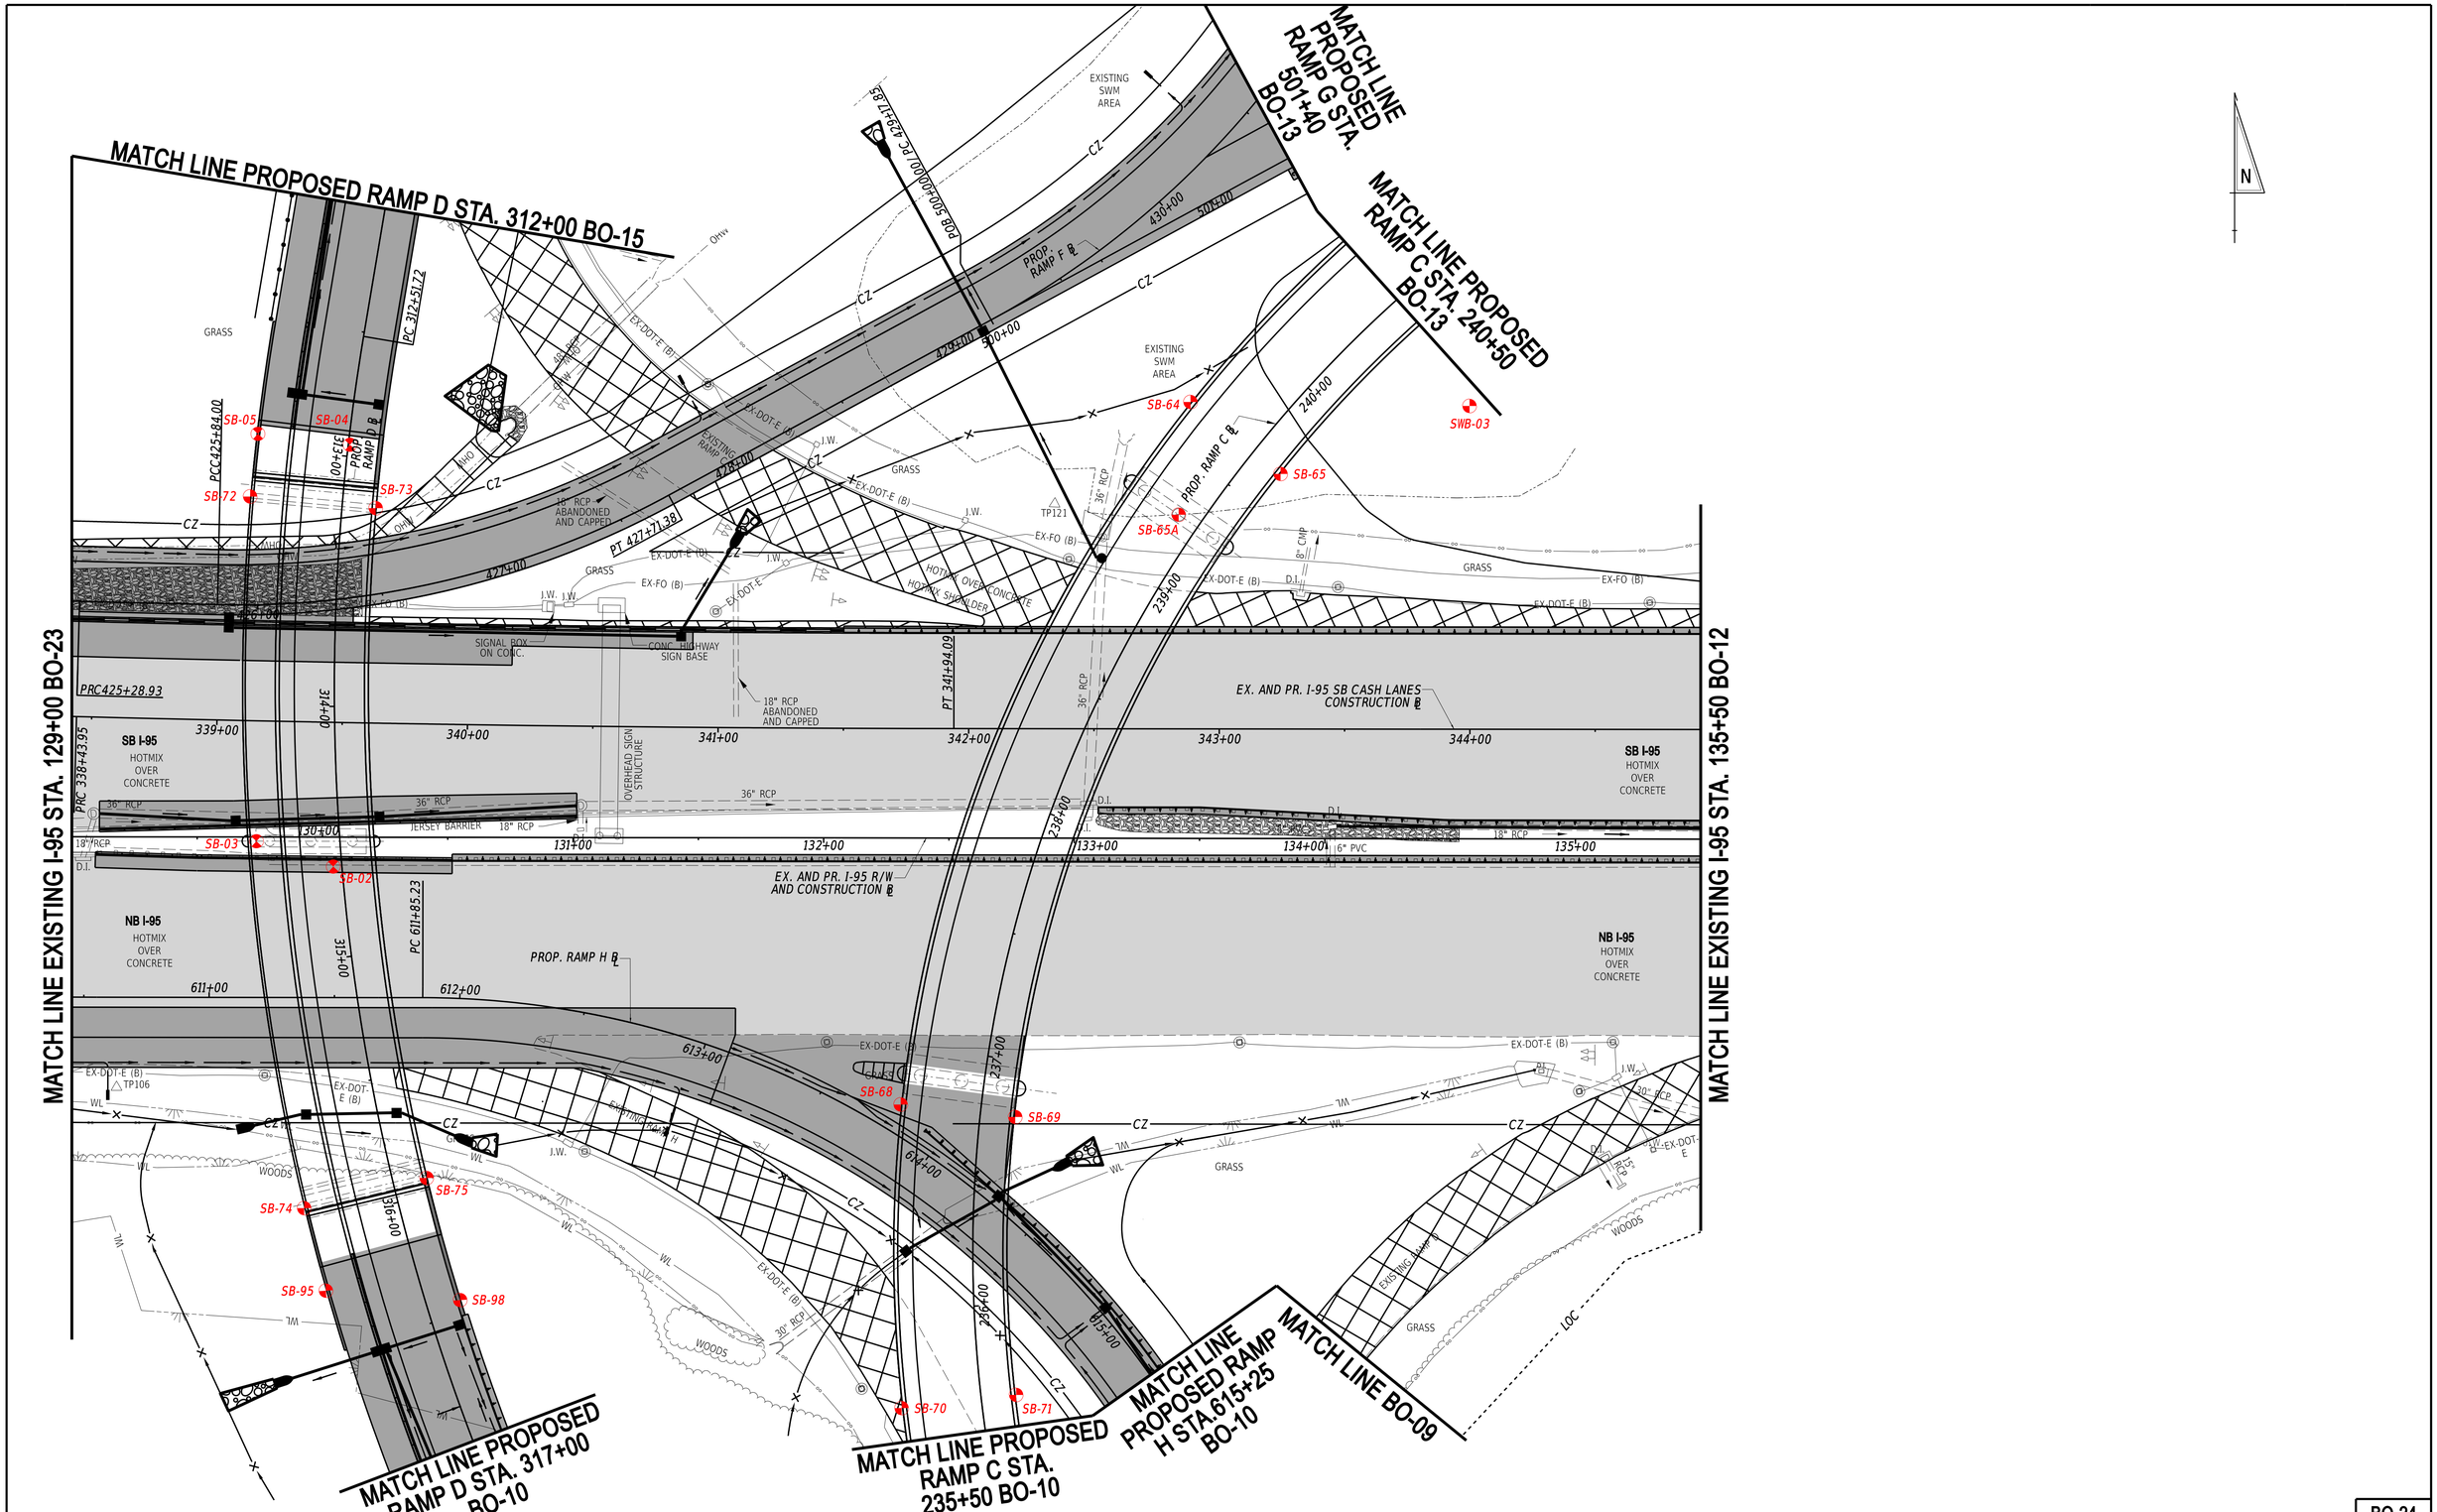

ADDENDA / REVISIONS	

SCALE
0 30 60 90
FEET

I-95 AND SR 896 INTERCHANGE

CONTRACT	BRIDGE NO.	N/A
T201609002	DESIGNED BY:	K. SMAGALA
COUNTY		
NEW CASTLE	CHECKED BY:	S. PENOZA

SOIL BORING PLAN

BO-24
SECTION
CEI
SHEET NO.

26-OCT-2020
09:37
pw://deldot-pw.bentley.com:deldot-pw-01/Documents/01_Active_Projects/DelDOT_Capital_Projects/T201609002_1769_4B_CEI/400_CADD/420_ROAD/424_DISPLAYS/BO24_RDSF_T201609002_CEI

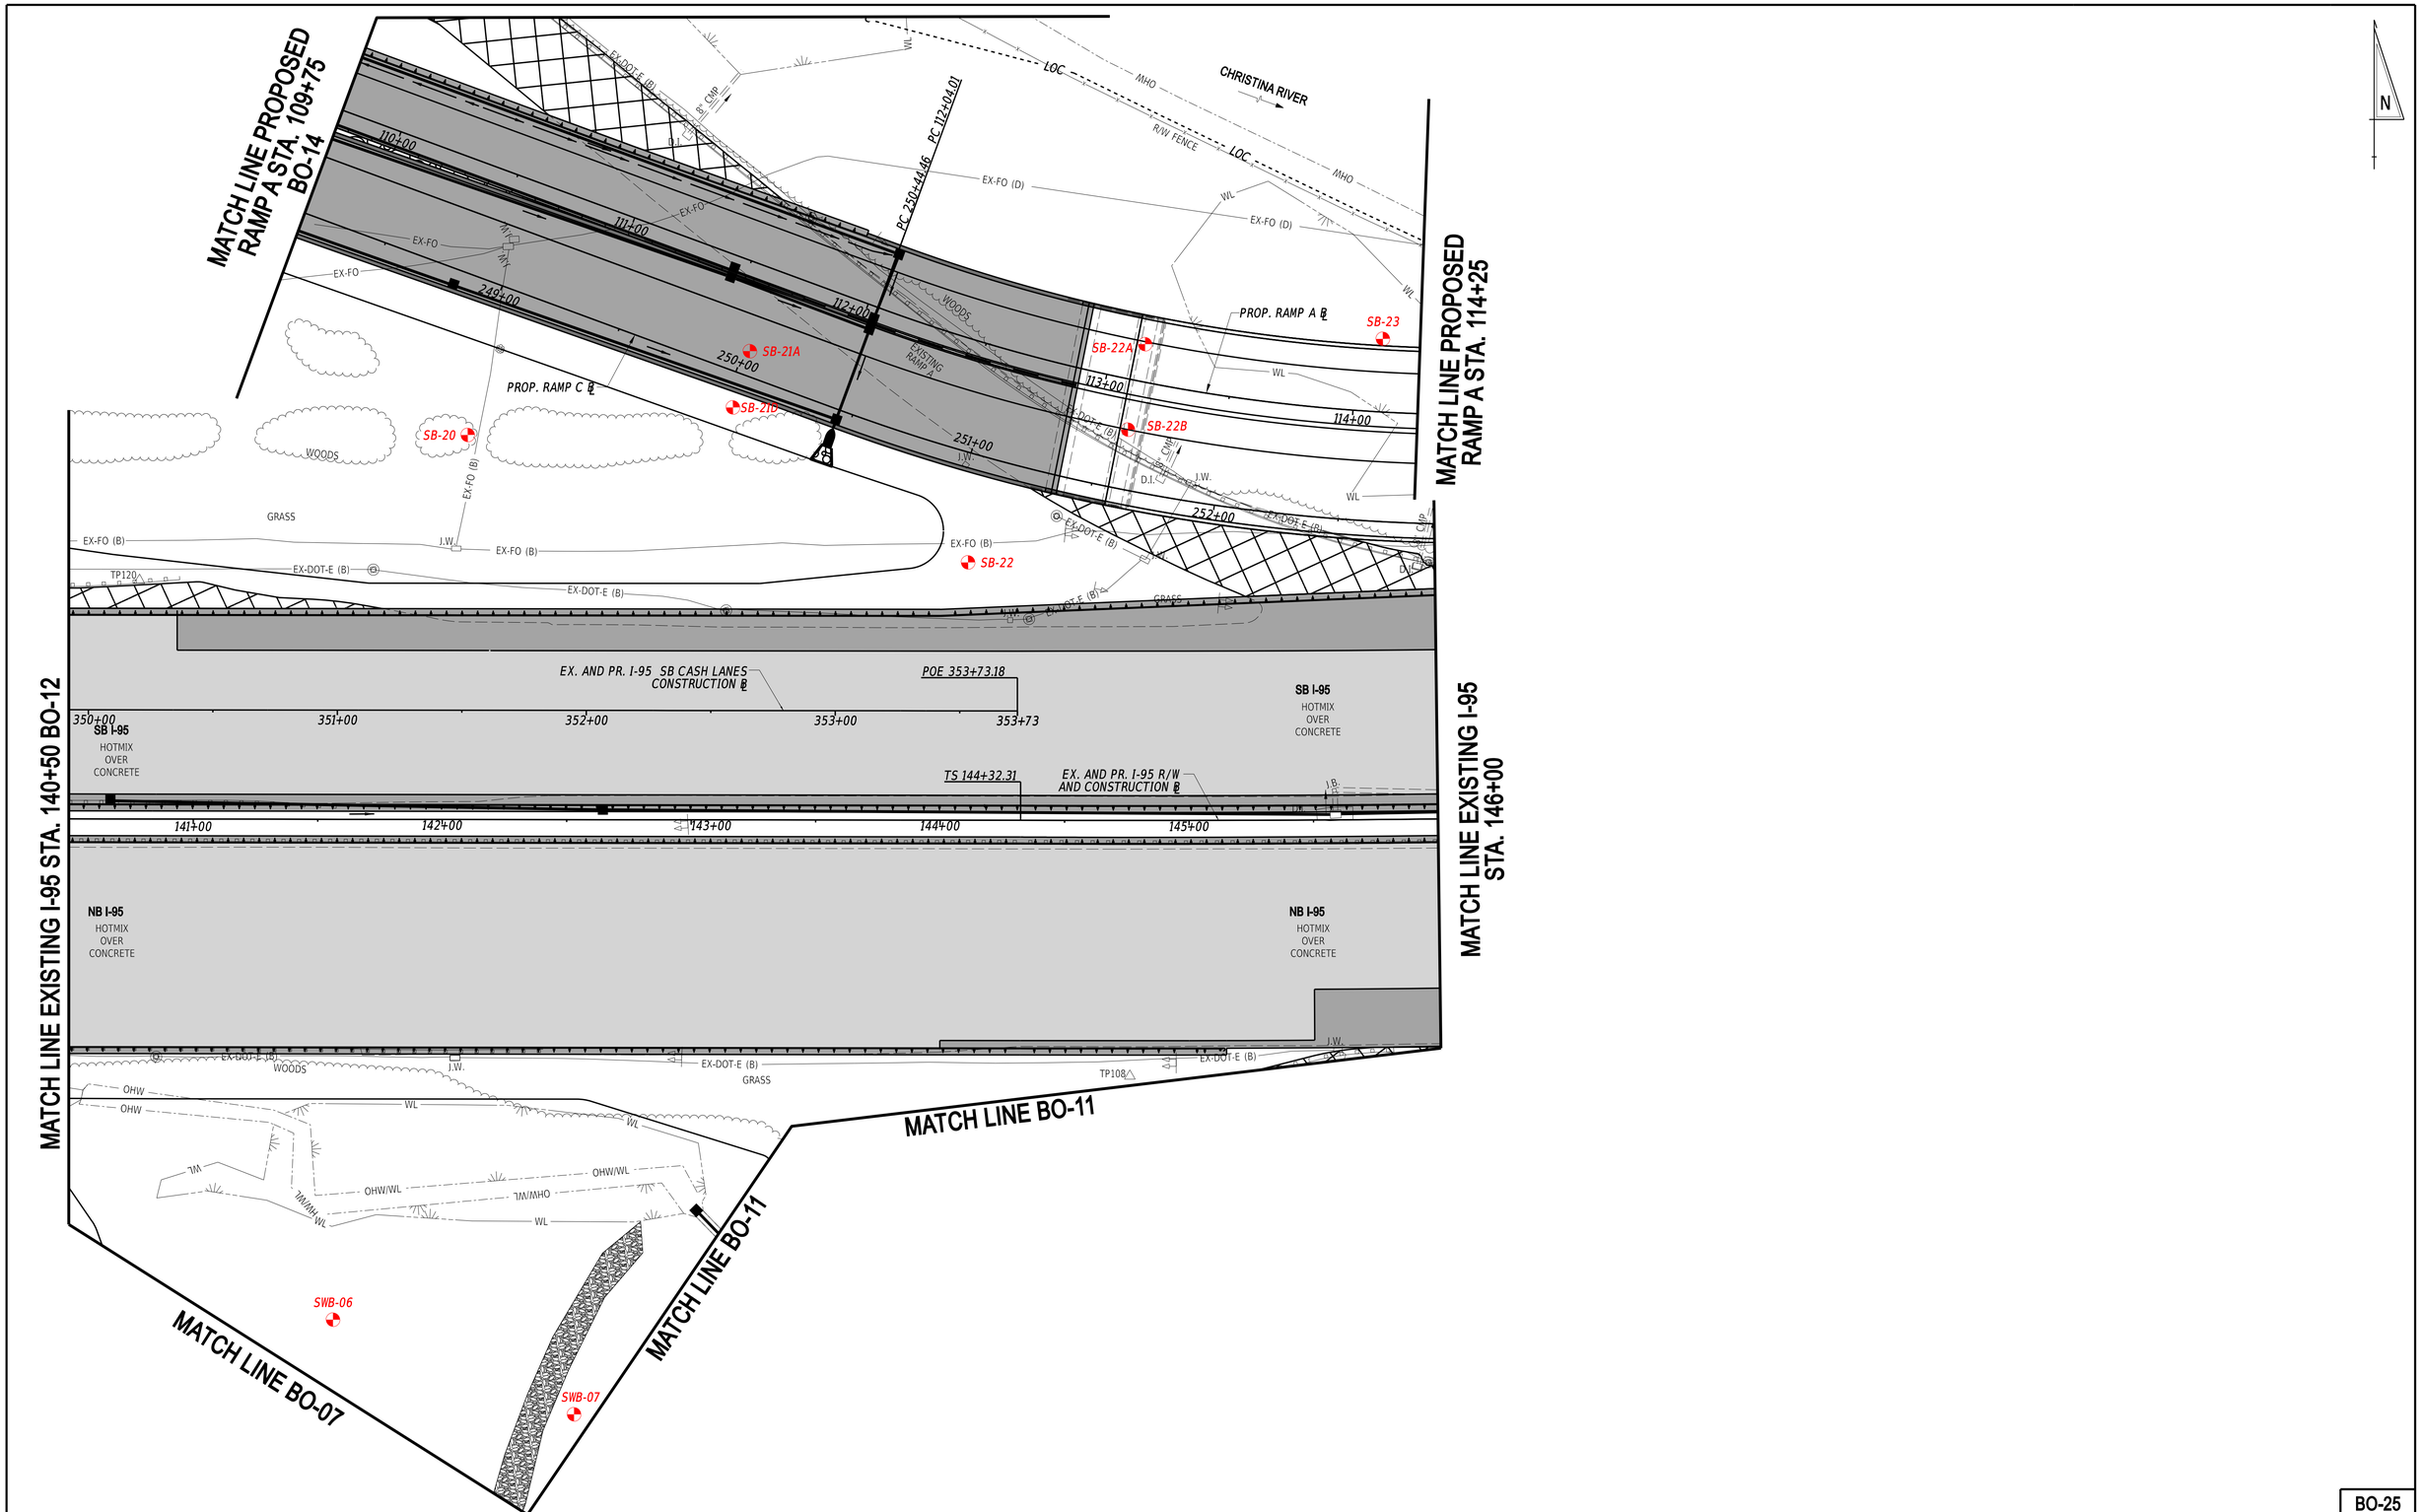

ADDENDA / REVISIONS		SCALE 0 30 60 90 FEET	I-95 AND SR 896 INTERCHANGE	CONTRACT T201609002	BRIDGE NO. N/A	SOIL BORING PLAN	BO-25 SECTION CEI SHEET NO.
				COUNTY NEW CASTLE	DESIGNED BY: K. SMAGALA		
					CHECKED BY: S. PENOZA		

26-OCT-2020
09:27
pw://deldot-pw.bentley.com:deldot-pw-01/Documents/01_Active_Projects/DelDOT_Capital_Projects/T201609002_1769_4B_CEI/400_CADD/420_ROAD/424_DISPLAYS/BO25_RDSF_T201609002_CEI

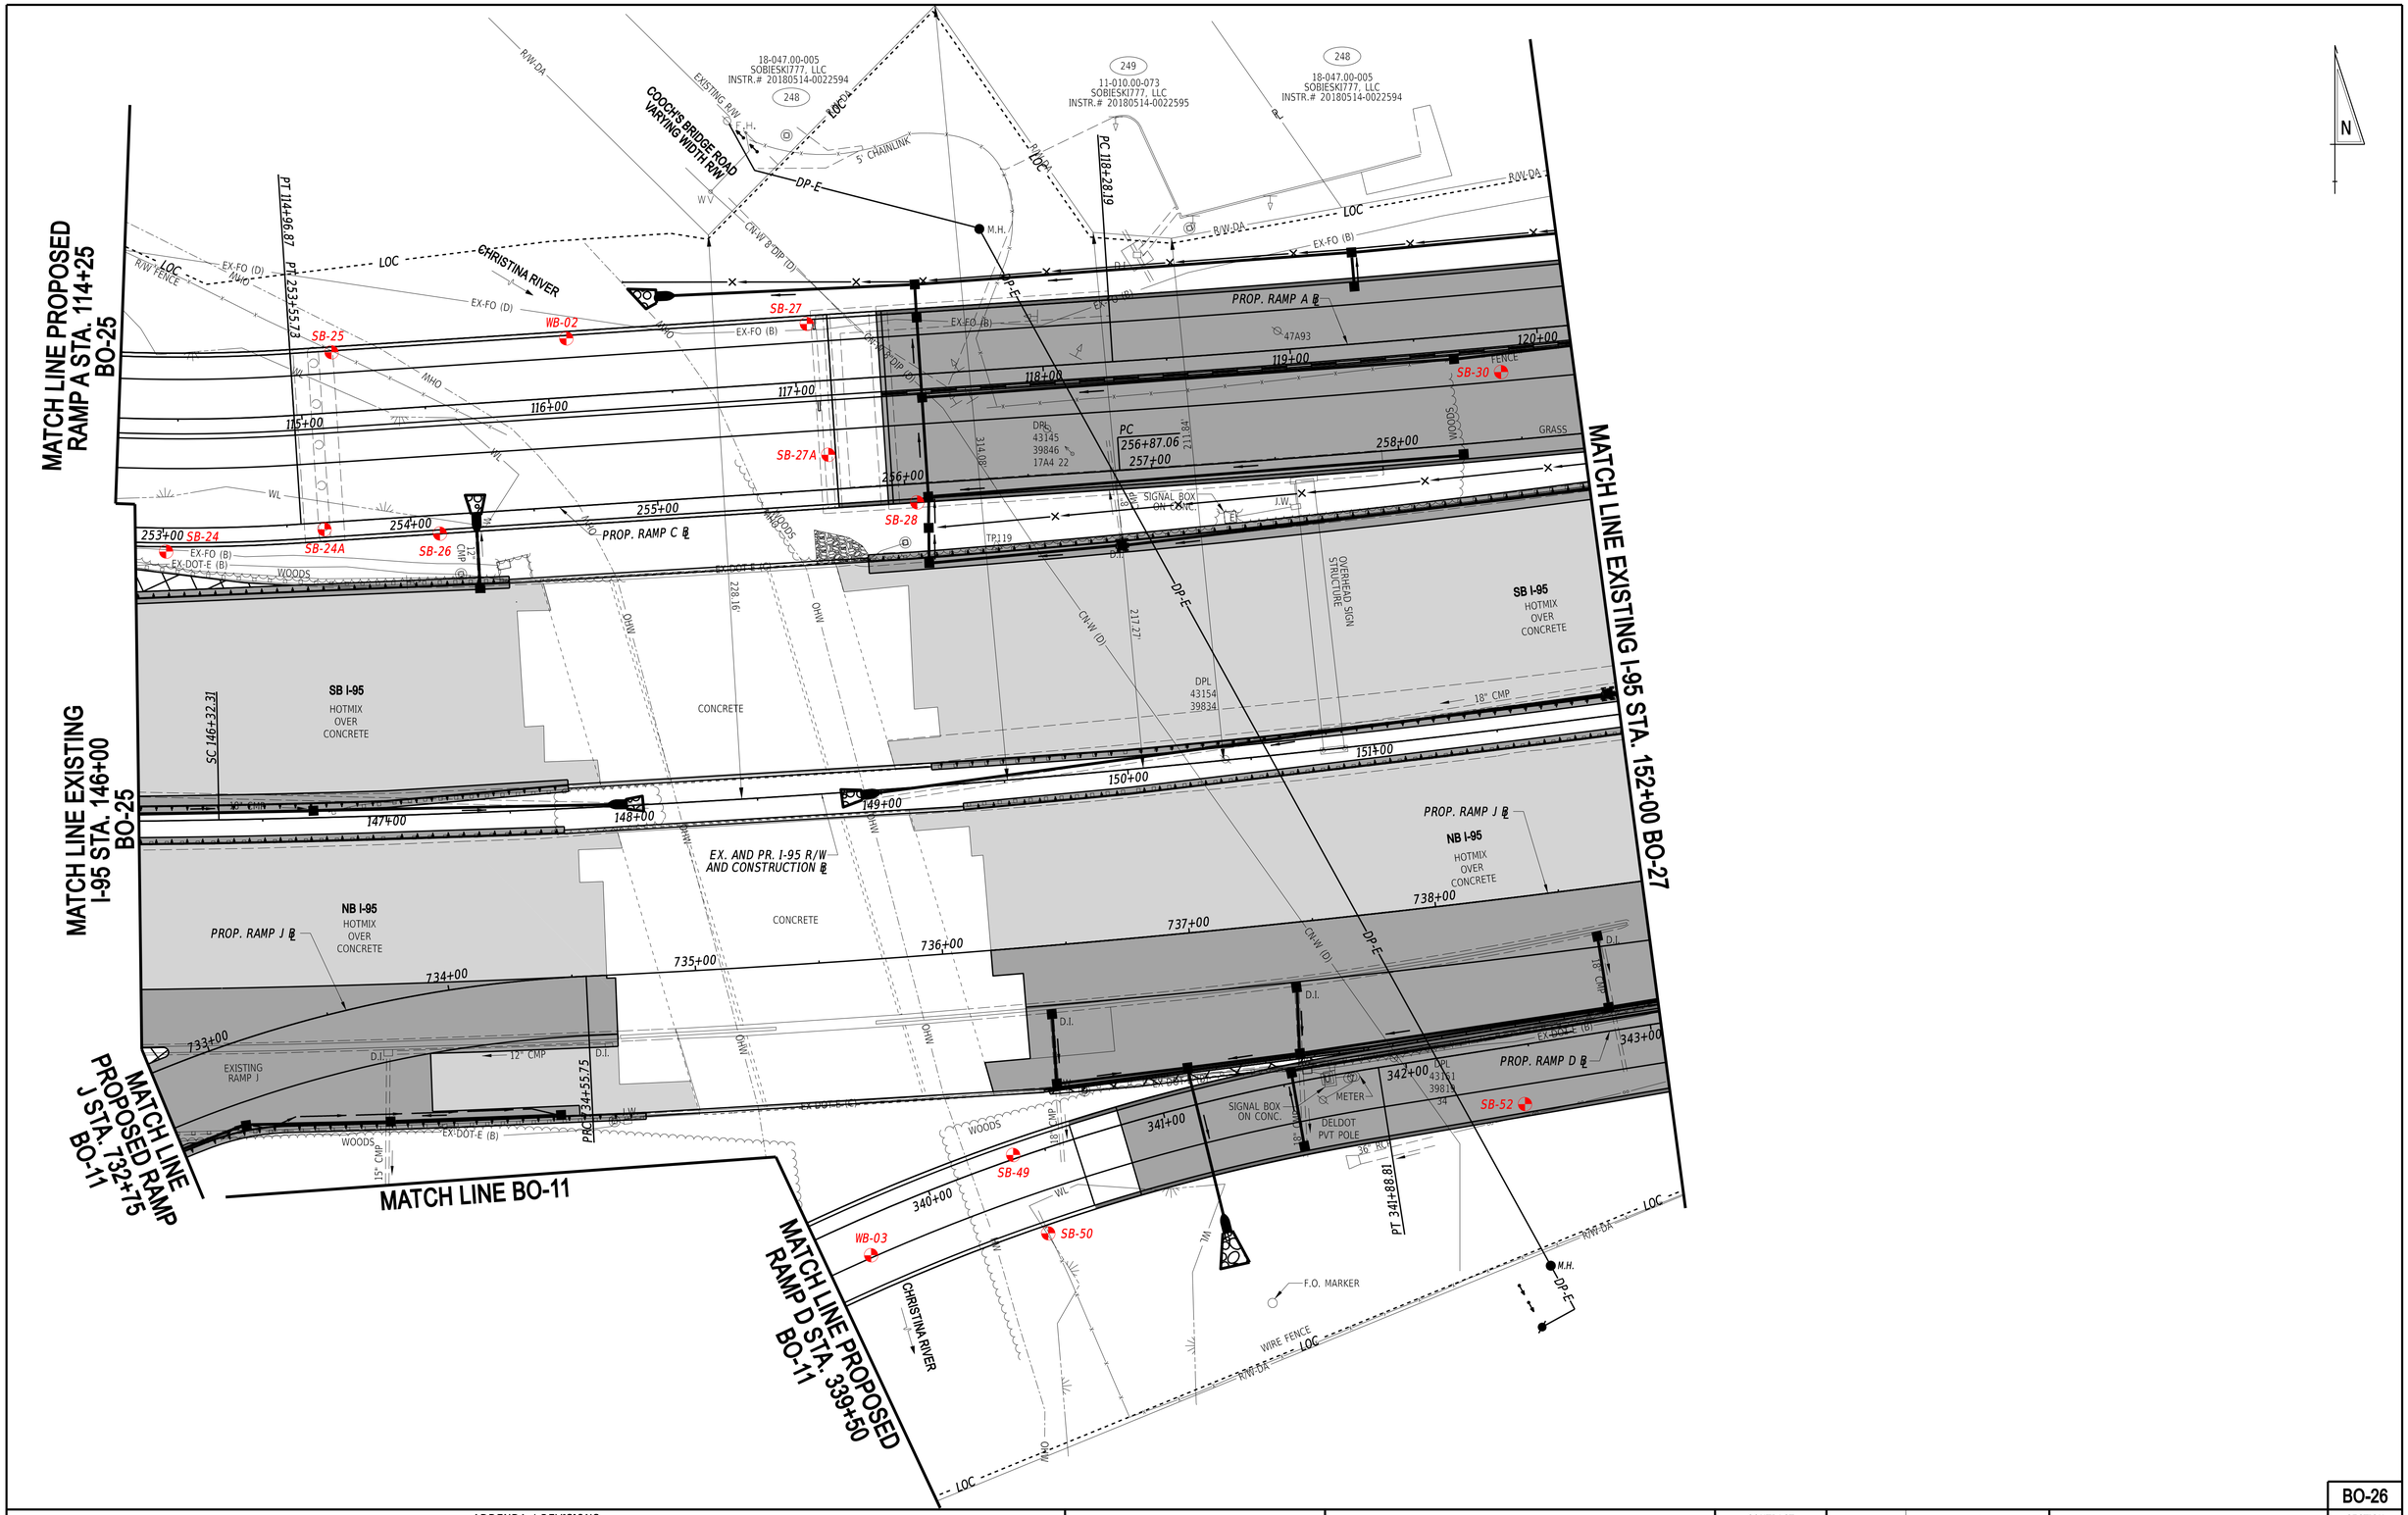

ADDENDA / REVISIONS	

SCALE
0 30 60 90
FEET

I-95 AND SR 896 INTERCHANGE

CONTRACT	BRIDGE NO.	N/A
T201609002	DESIGNED BY:	K. SMAGALA
COUNTY		
NEW CASTLE	CHECKED BY:	S. PENOZA

SOIL BORING PLAN

BO-26
SECTION
CEI
SHEET NO.

26-OCT-2020
09:27
pw://deldot-pw.bentley.com:deldot-pw-01/Documents/01_Active_Projects/DelDOT_Capital_Projects/T201609002_1769_48_CEI/400_CADD/420_ROAD/424_DISPLAYS/BO26_RDSF_T201609002_CEI

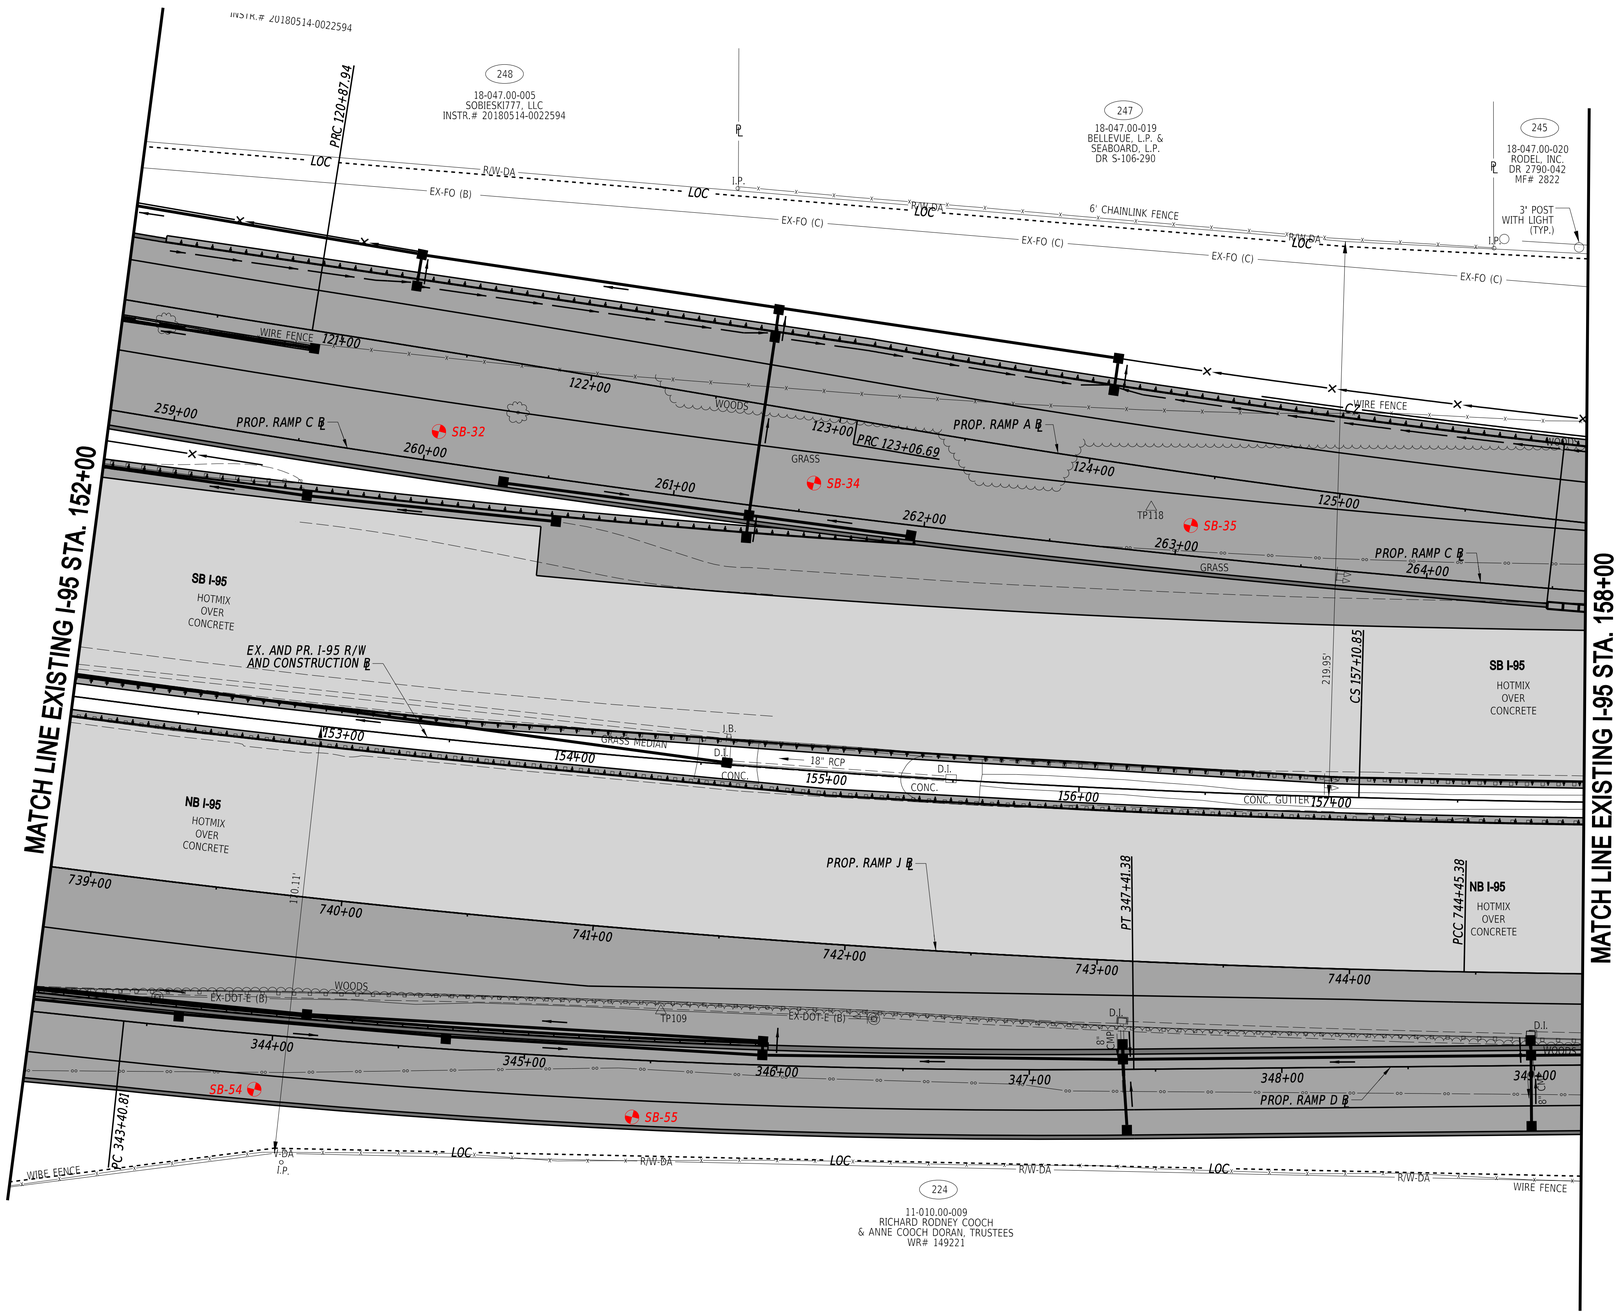

26-OCT-2020
09:27
pw://deldot-pw.bentley.com:deldot-pw-01/Documents/01_Active_Projects/DelDOT_Capital_Projects/T201609002_1769_4B_CEI/400_CADD/420_ROAD/424_DISPLAYS/B027_RDSF_T201609002_CEI

ADDENDA / REVISIONS	

SCALE
0 30 60 90
FEET

I-95 AND SR 896 INTERCHANGE

CONTRACT	BRIDGE NO.	N/A
T201609002	DESIGNED BY:	K. SMAGALA
COUNTY		
NEW CASTLE	CHECKED BY:	S. PENOZA

SOIL BORING PLAN

BO-27
SECTION
CEI
SHEET NO.

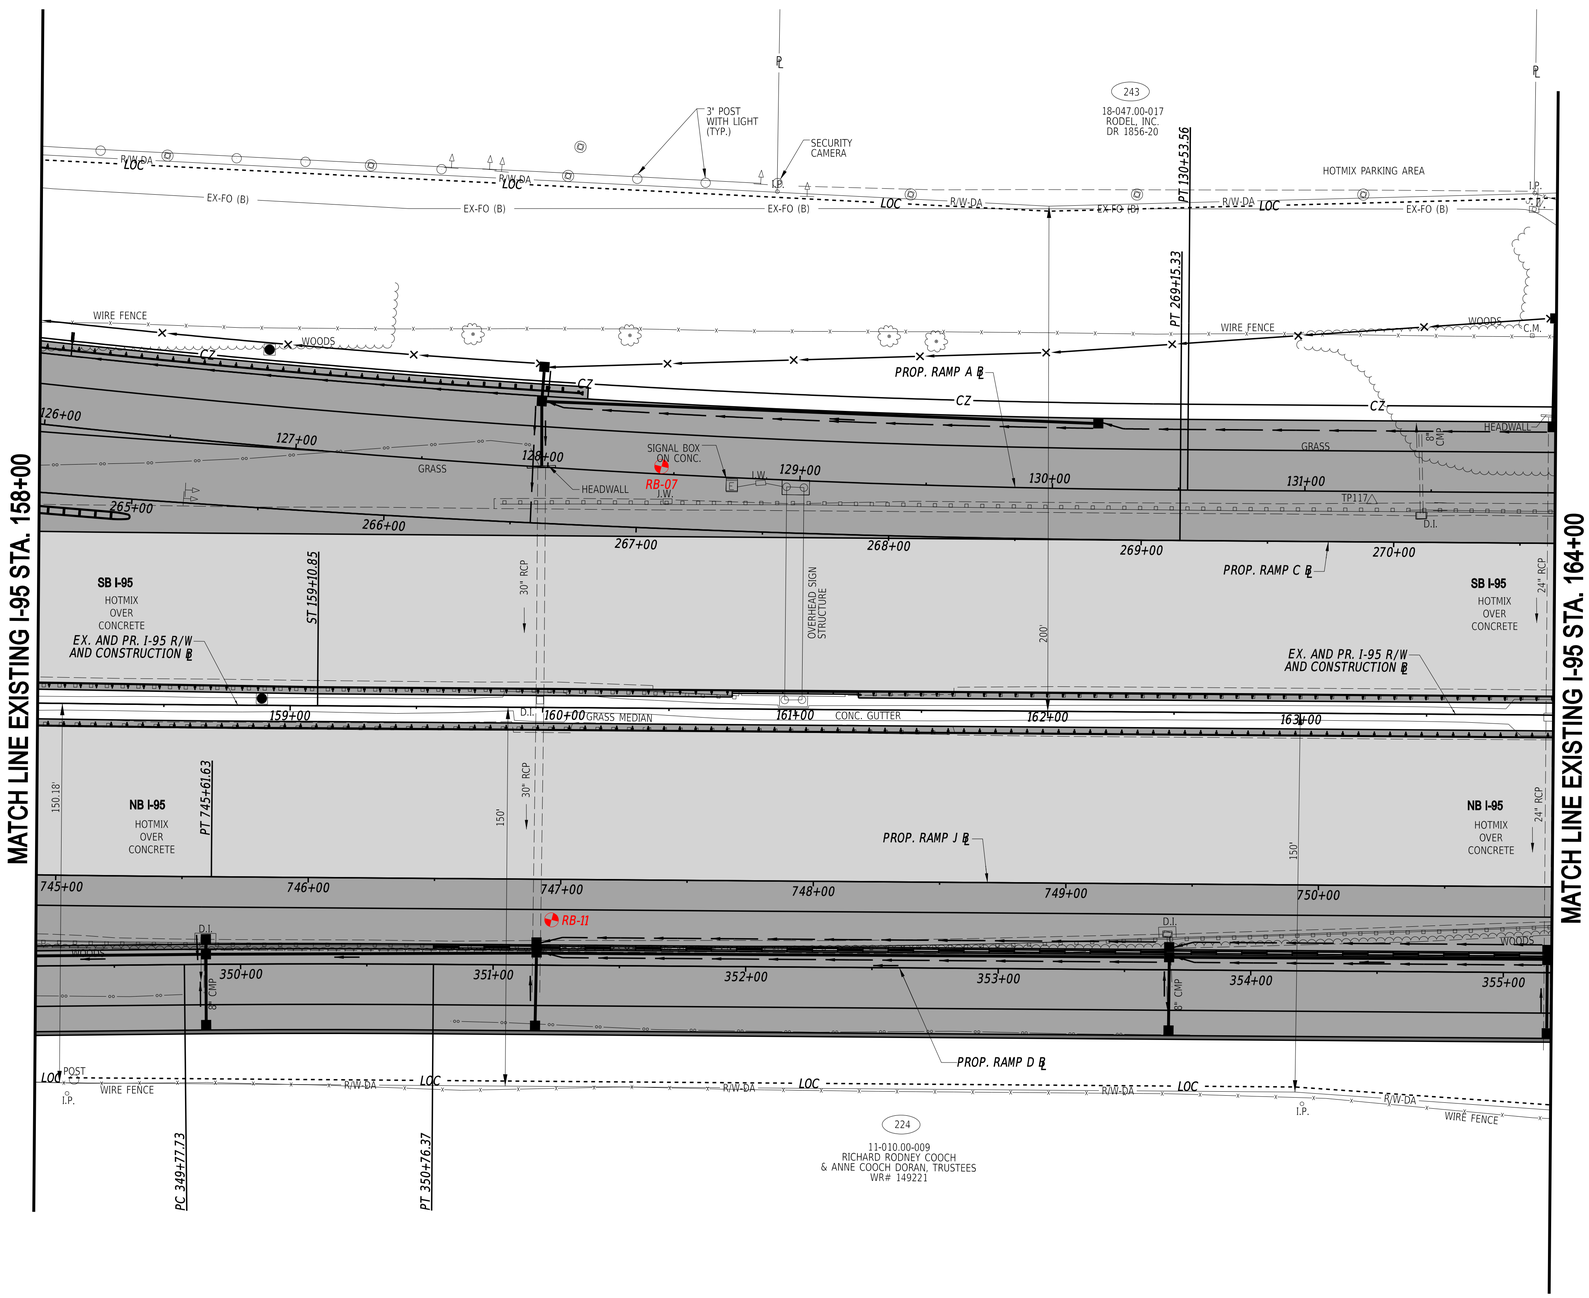

26-OCT-2020
09:27
pw://deldot-pw.bentley.com:deldot-pw-01/Documents/01_Active_Projects/DelDOT_Capital_Projects/T201609002_1769_48_CEI/400_CADD/420_ROAD/424_DISPLAYS/BO28_RDSF_T201609002_CEI

ADDENDA / REVISIONS	

SCALE
0 30 60 90
FEET

I-95 AND SR 896 INTERCHANGE

CONTRACT	BRIDGE NO.	N/A
T201609002	DESIGNED BY:	K. SMAGALA
COUNTY		
NEW CASTLE	CHECKED BY:	S. PENOZA

SOIL BORING PLAN

BO-28

SECTION
CEI

SHEET NO.

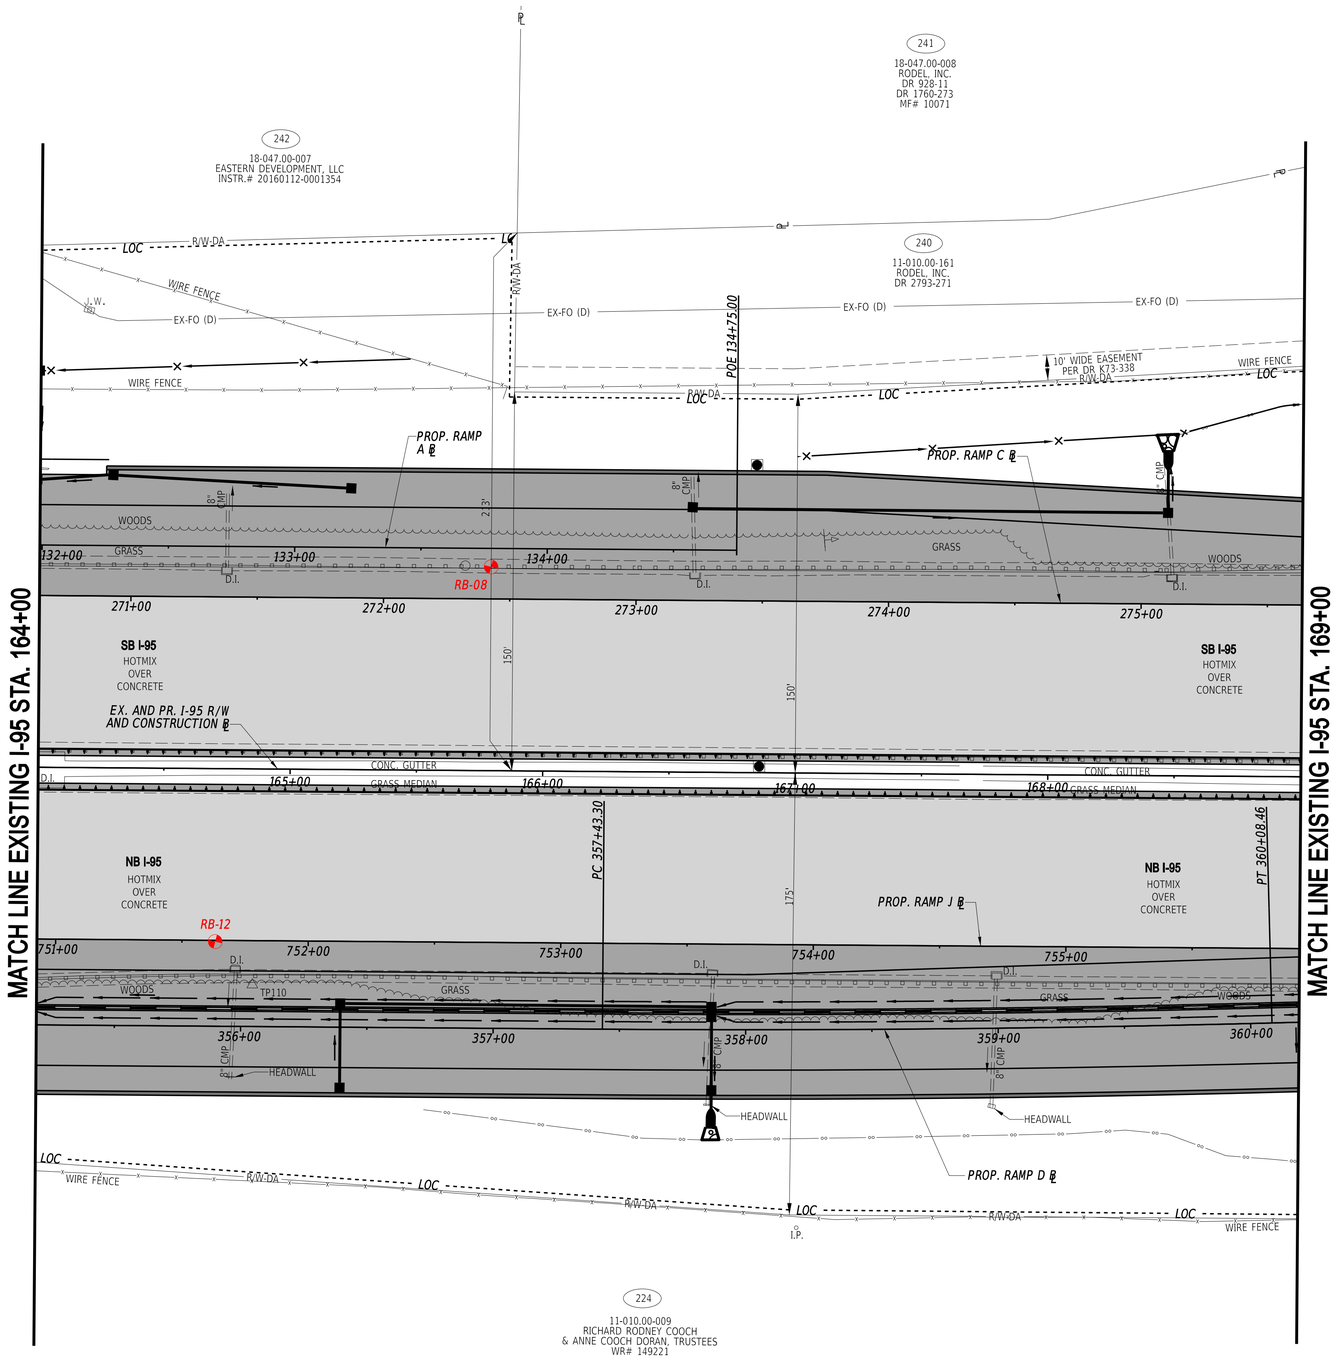

ADDENDA / REVISIONS		SCALE 0 30 60 90 FEET	I-95 AND SR 896 INTERCHANGE	CONTRACT T201609002	BRIDGE NO. N/A	SOIL BORING PLAN	BO-29 SECTION CEI
				COUNTY NEW CASTLE	DESIGNED BY: K. SMAGALA		SHEET NO.
					CHECKED BY: S. PENOZA		

26-OCT-2020
09:27
pw://deldot-pw.bentley.com:deldot-pw-01/Documents/01_Active_Projects/DelDOT_Capital_Projects/T201609002_1769_48_CEI/400_CADD/420_ROAD/424_DISPLAYS/BO29_RDSF_T201609002_CEI

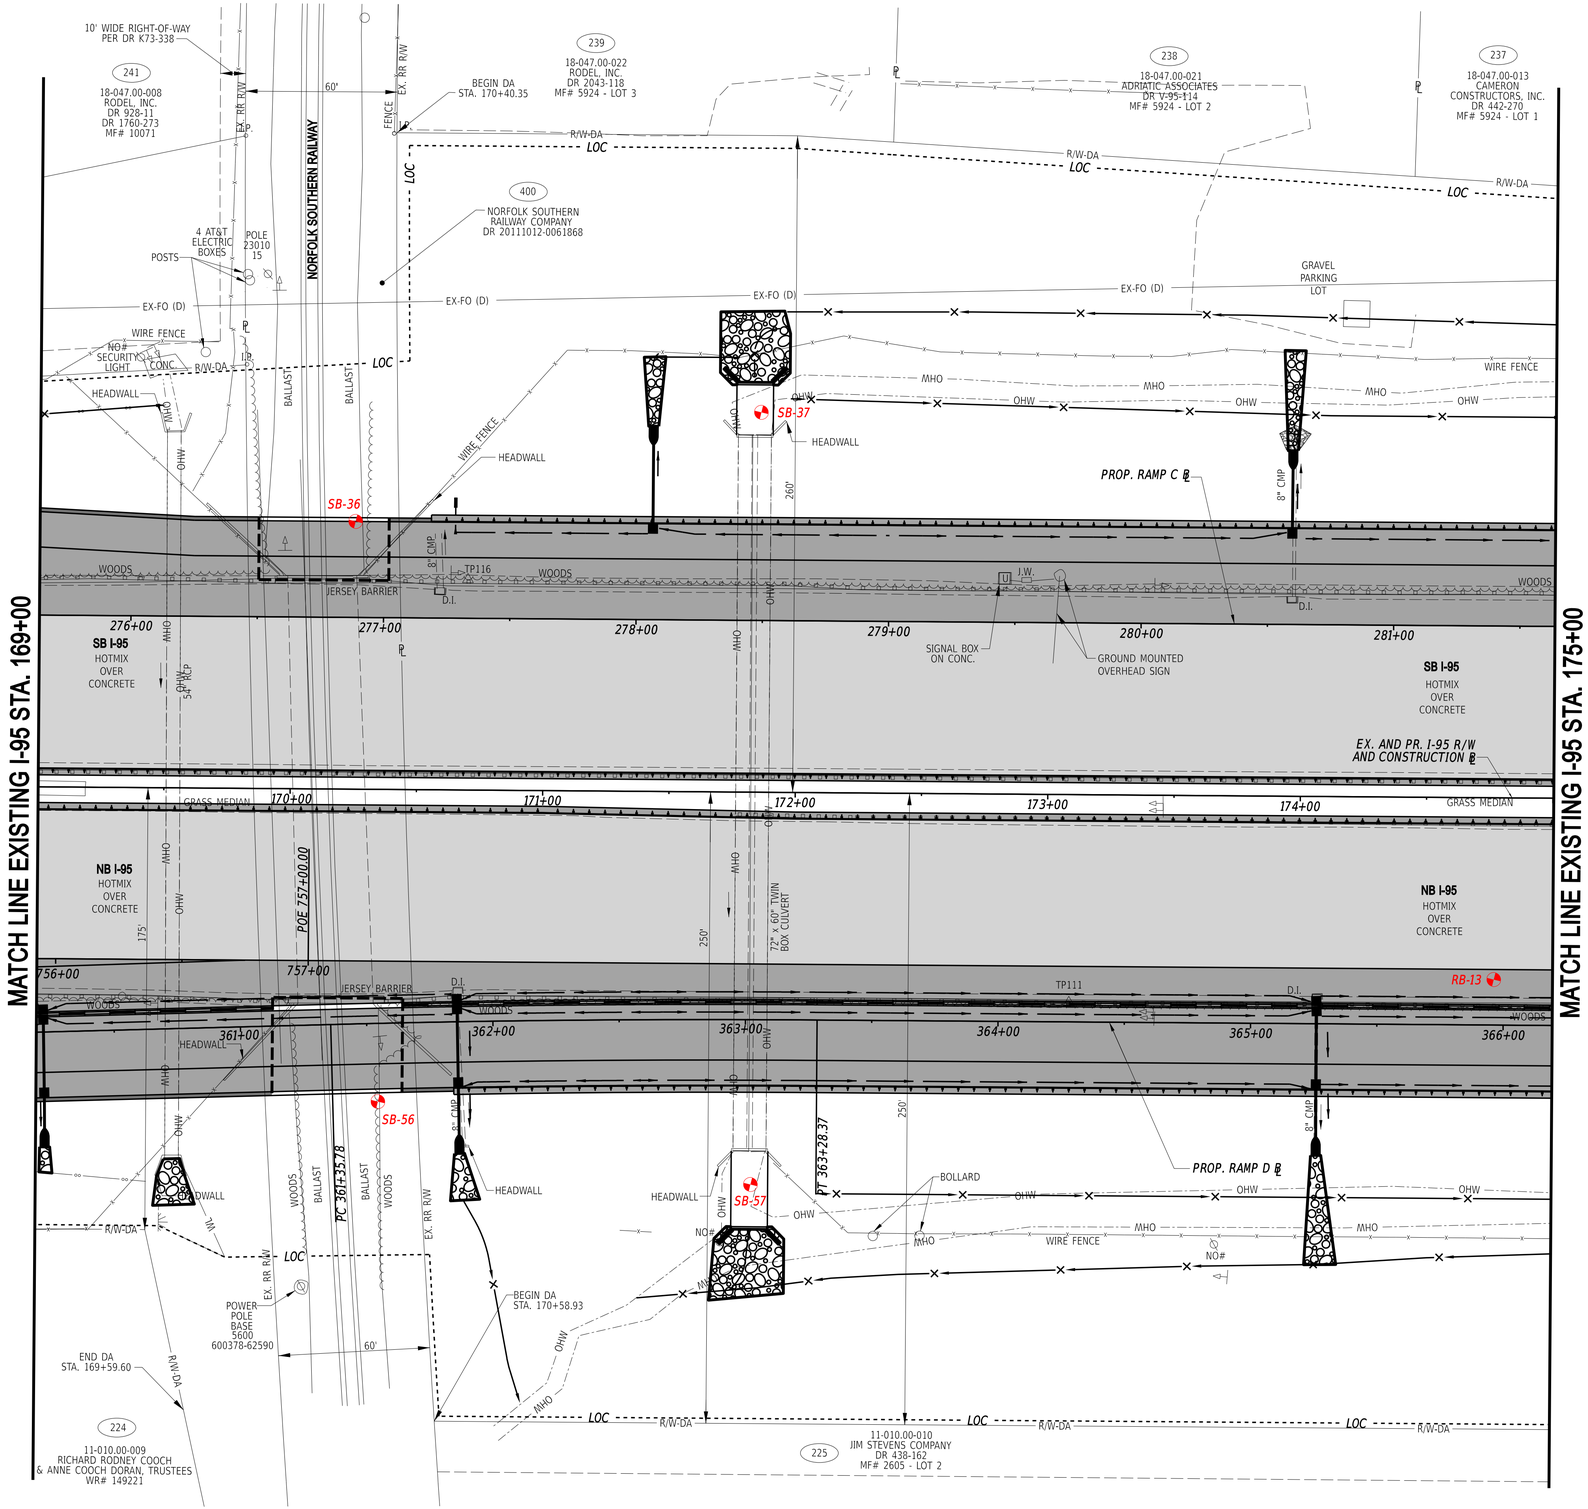

ADDENDA / REVISIONS	

SCALE
0 30 60 90
FEET

I-95 AND SR 896 INTERCHANGE

CONTRACT	BRIDGE NO.	N/A
T201609002	DESIGNED BY:	K. SMAGALA
COUNTY	CHECKED BY:	S. PENOZA
NEW CASTLE		

SOIL BORING PLAN

BO-30
SECTION
CEI
SHEET NO.

26-OCT-2020
09:22
pw://deldot-pw.bentley.com:deldot-pw-01/Documents/01_Active_Projects/DelDOT_Capital_Projects/T201609002_1769_48_CEI/400_CADD/420_ROAD/424_DISPLAYS/BO30_RDSF_T201609002_CEI

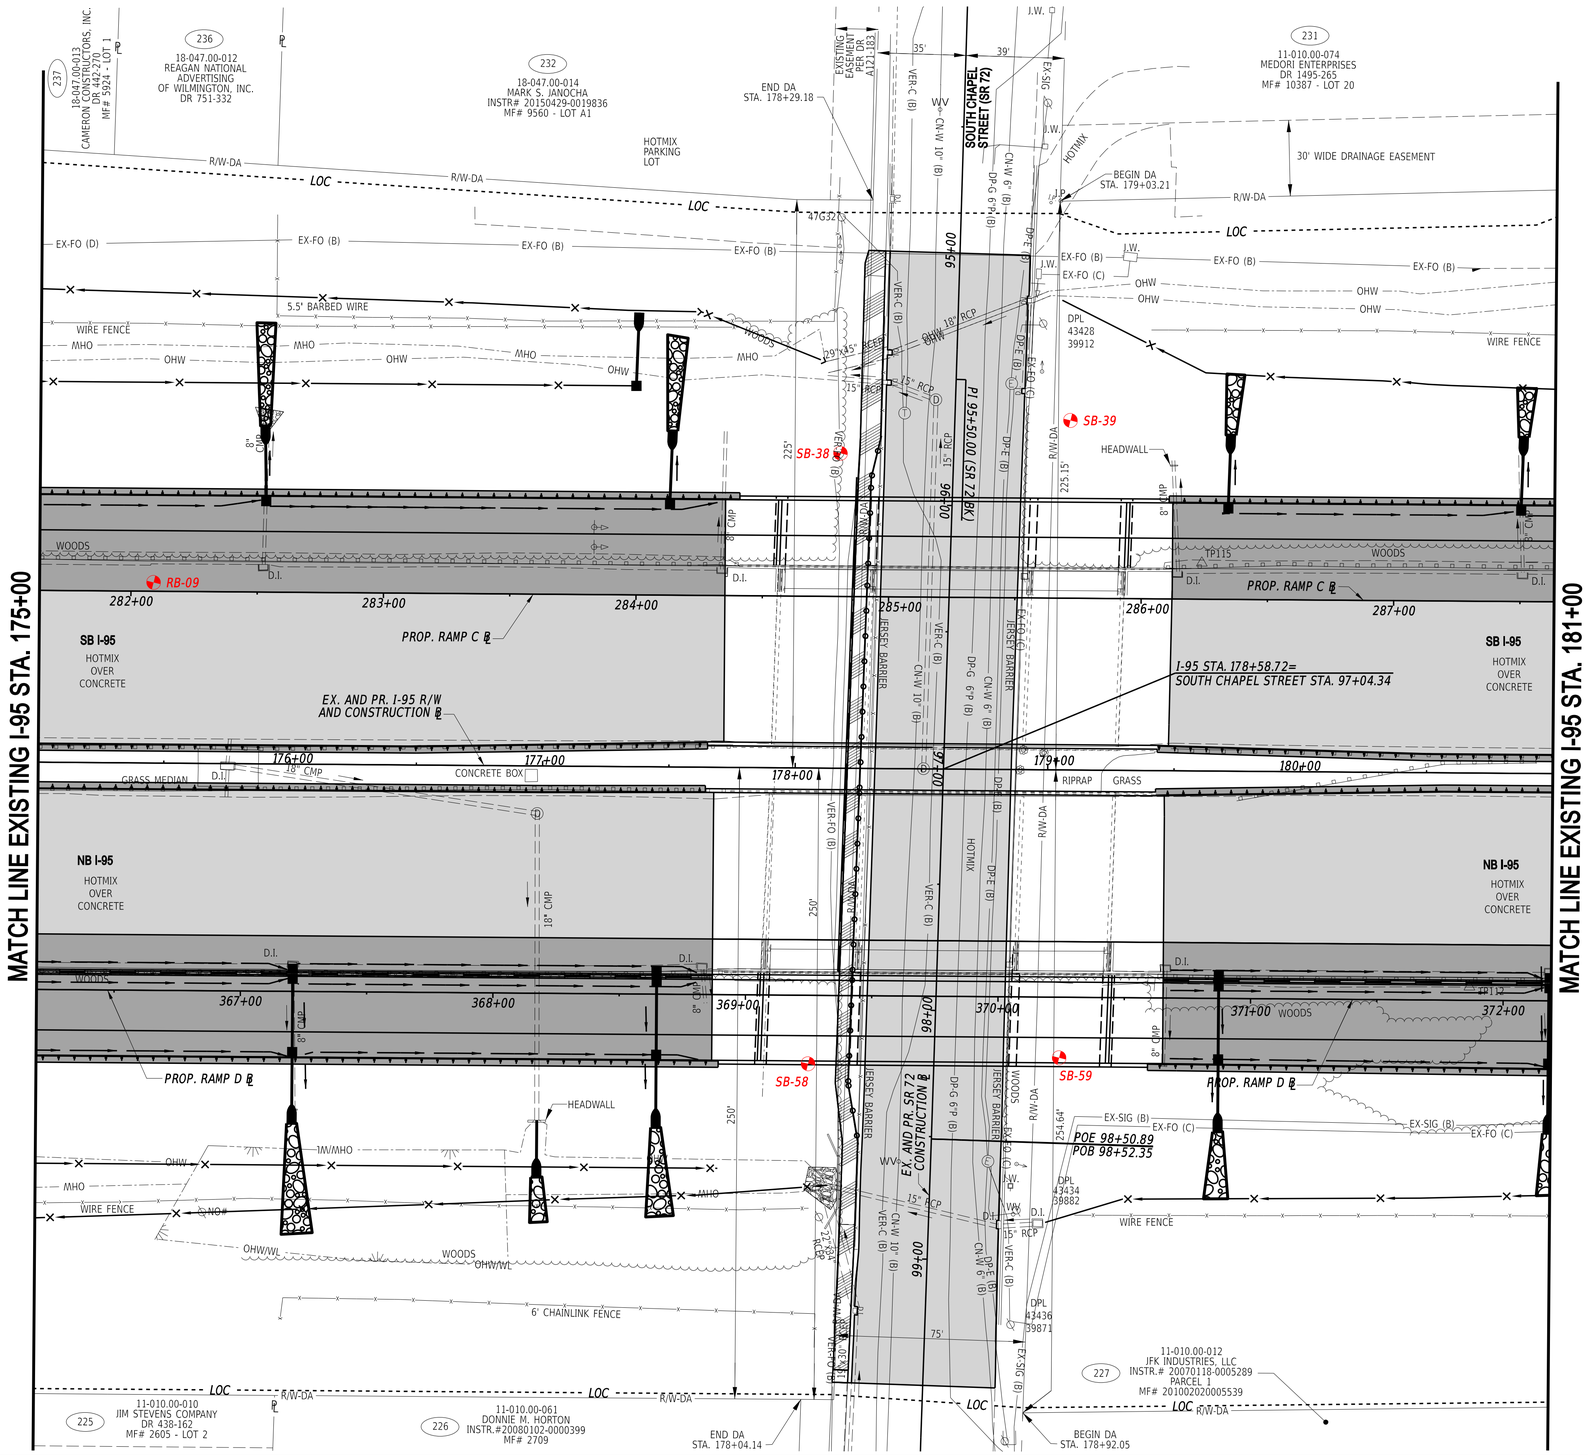

ADDENDA / REVISIONS

SCALE
0 30 60 90
FEET

I-95 AND SR 896 INTERCHANGE

CONTRACT	BRIDGE NO.	N/A
T201609002	DESIGNED BY:	K. SMAGALA
COUNTY		
NEW CASTLE	CHECKED BY:	S. PENOZA

SOIL BORING PLAN

BO-31
SECTION
CEI
SHEET NO.

26-OCT-2020
09:22
pw://deldot-pw.bentley.com:deldot-pw-01/Documents/01_Active_Projects/DelDOT_Capital_Projects/T201609002_1769_48_CEI/400_CADD/420_ROAD/424_DISPLAYS/B031_RDSF_T201609002_CEI

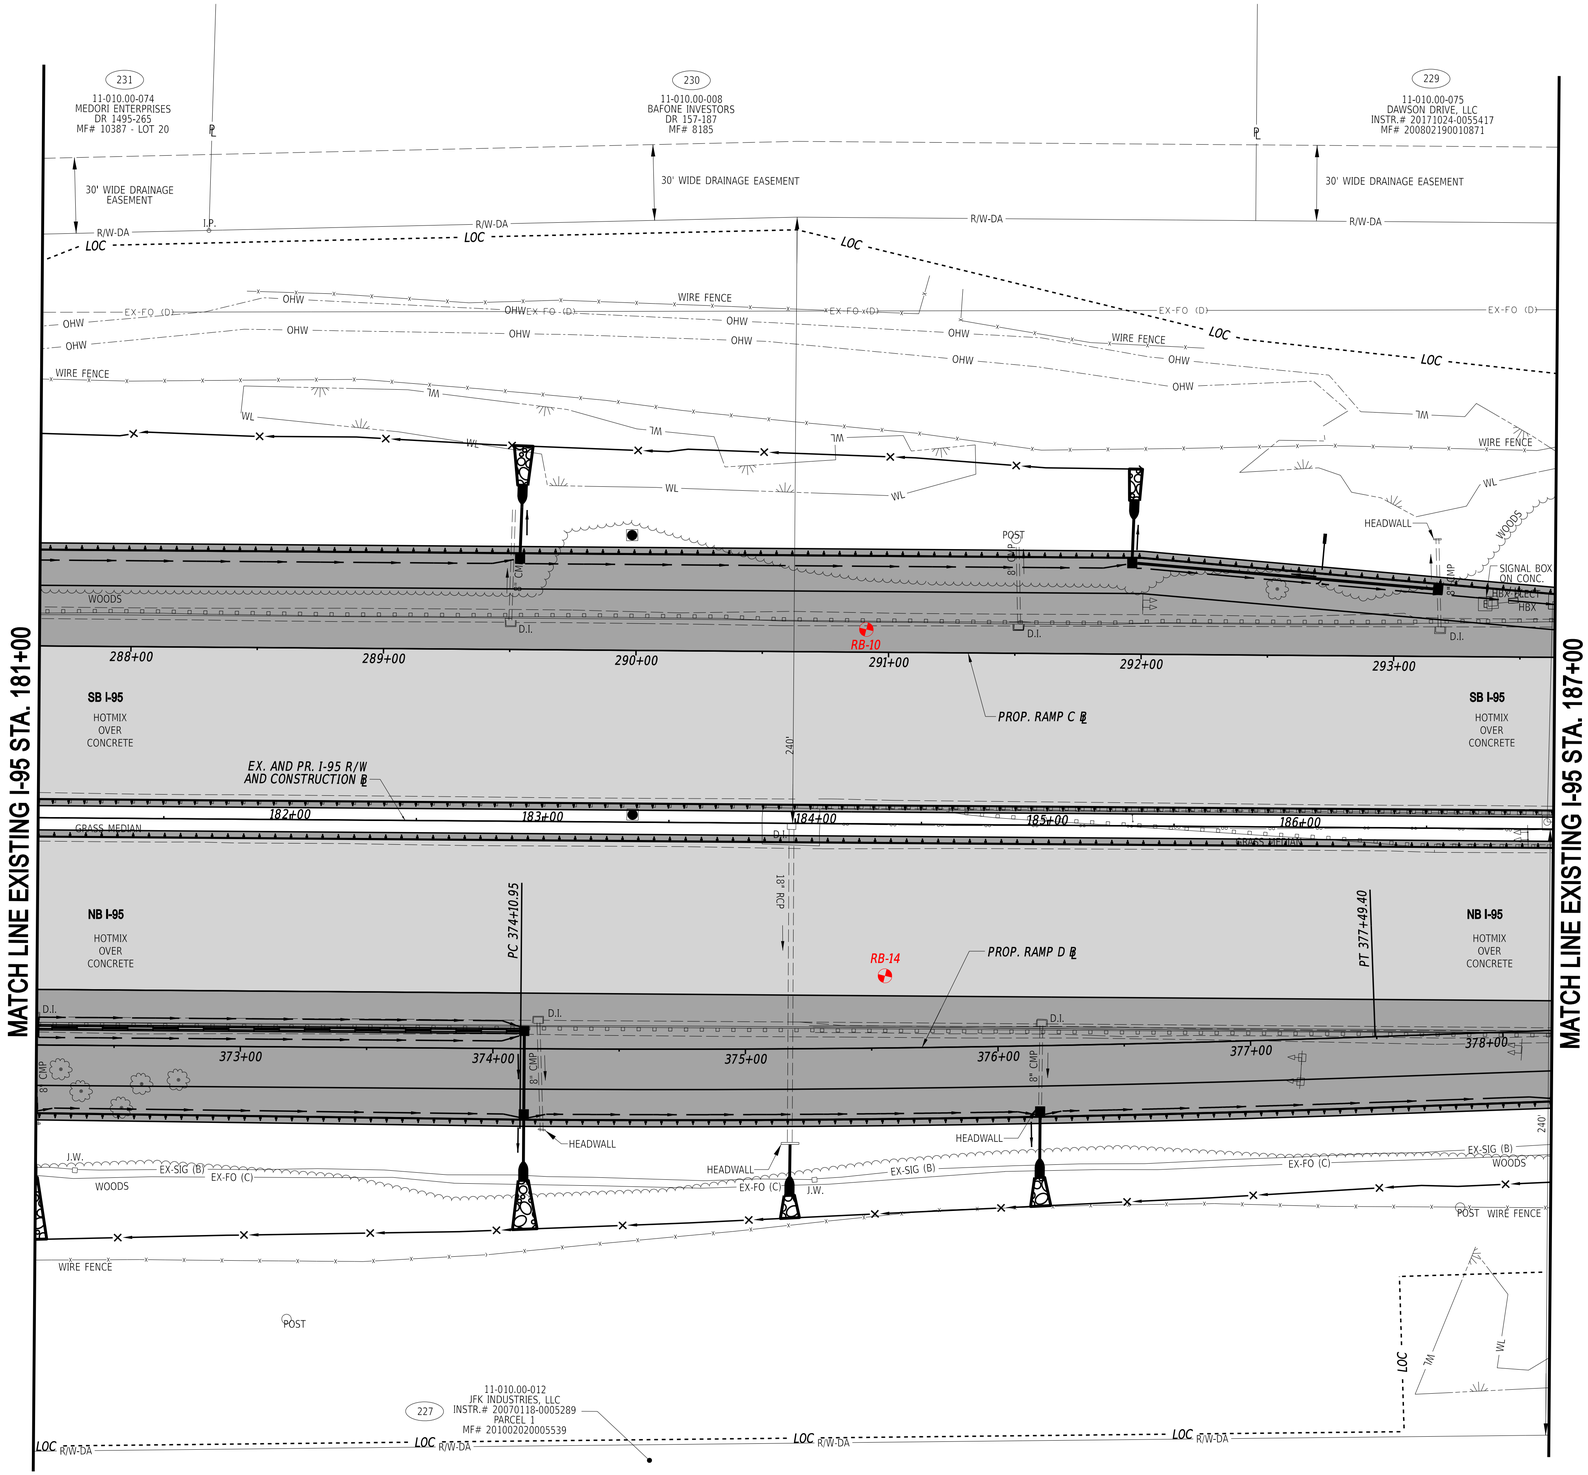

26-OCT-2020
09:22
pw://deldot-pw.bentley.com:deldot-pw-01/Documents/01_Active_Projects/DelDOT_Capital_Projects/T201609002_1769_4B_CEI/400_CADD/420_ROAD/424_DISPLAYS/BO32_RDSF_T201609002_CEI

ADDENDA / REVISIONS

SCALE
0 30 60 90
FEET

I-95 AND SR 896 INTERCHANGE

CONTRACT	BRIDGE NO.	N/A
T201609002	DESIGNED BY:	K. SMAGALA
COUNTY		
NEW CASTLE	CHECKED BY:	S. PENOZA

SOIL BORING PLAN

BO-32

SECTION: CEI

SHEET NO.

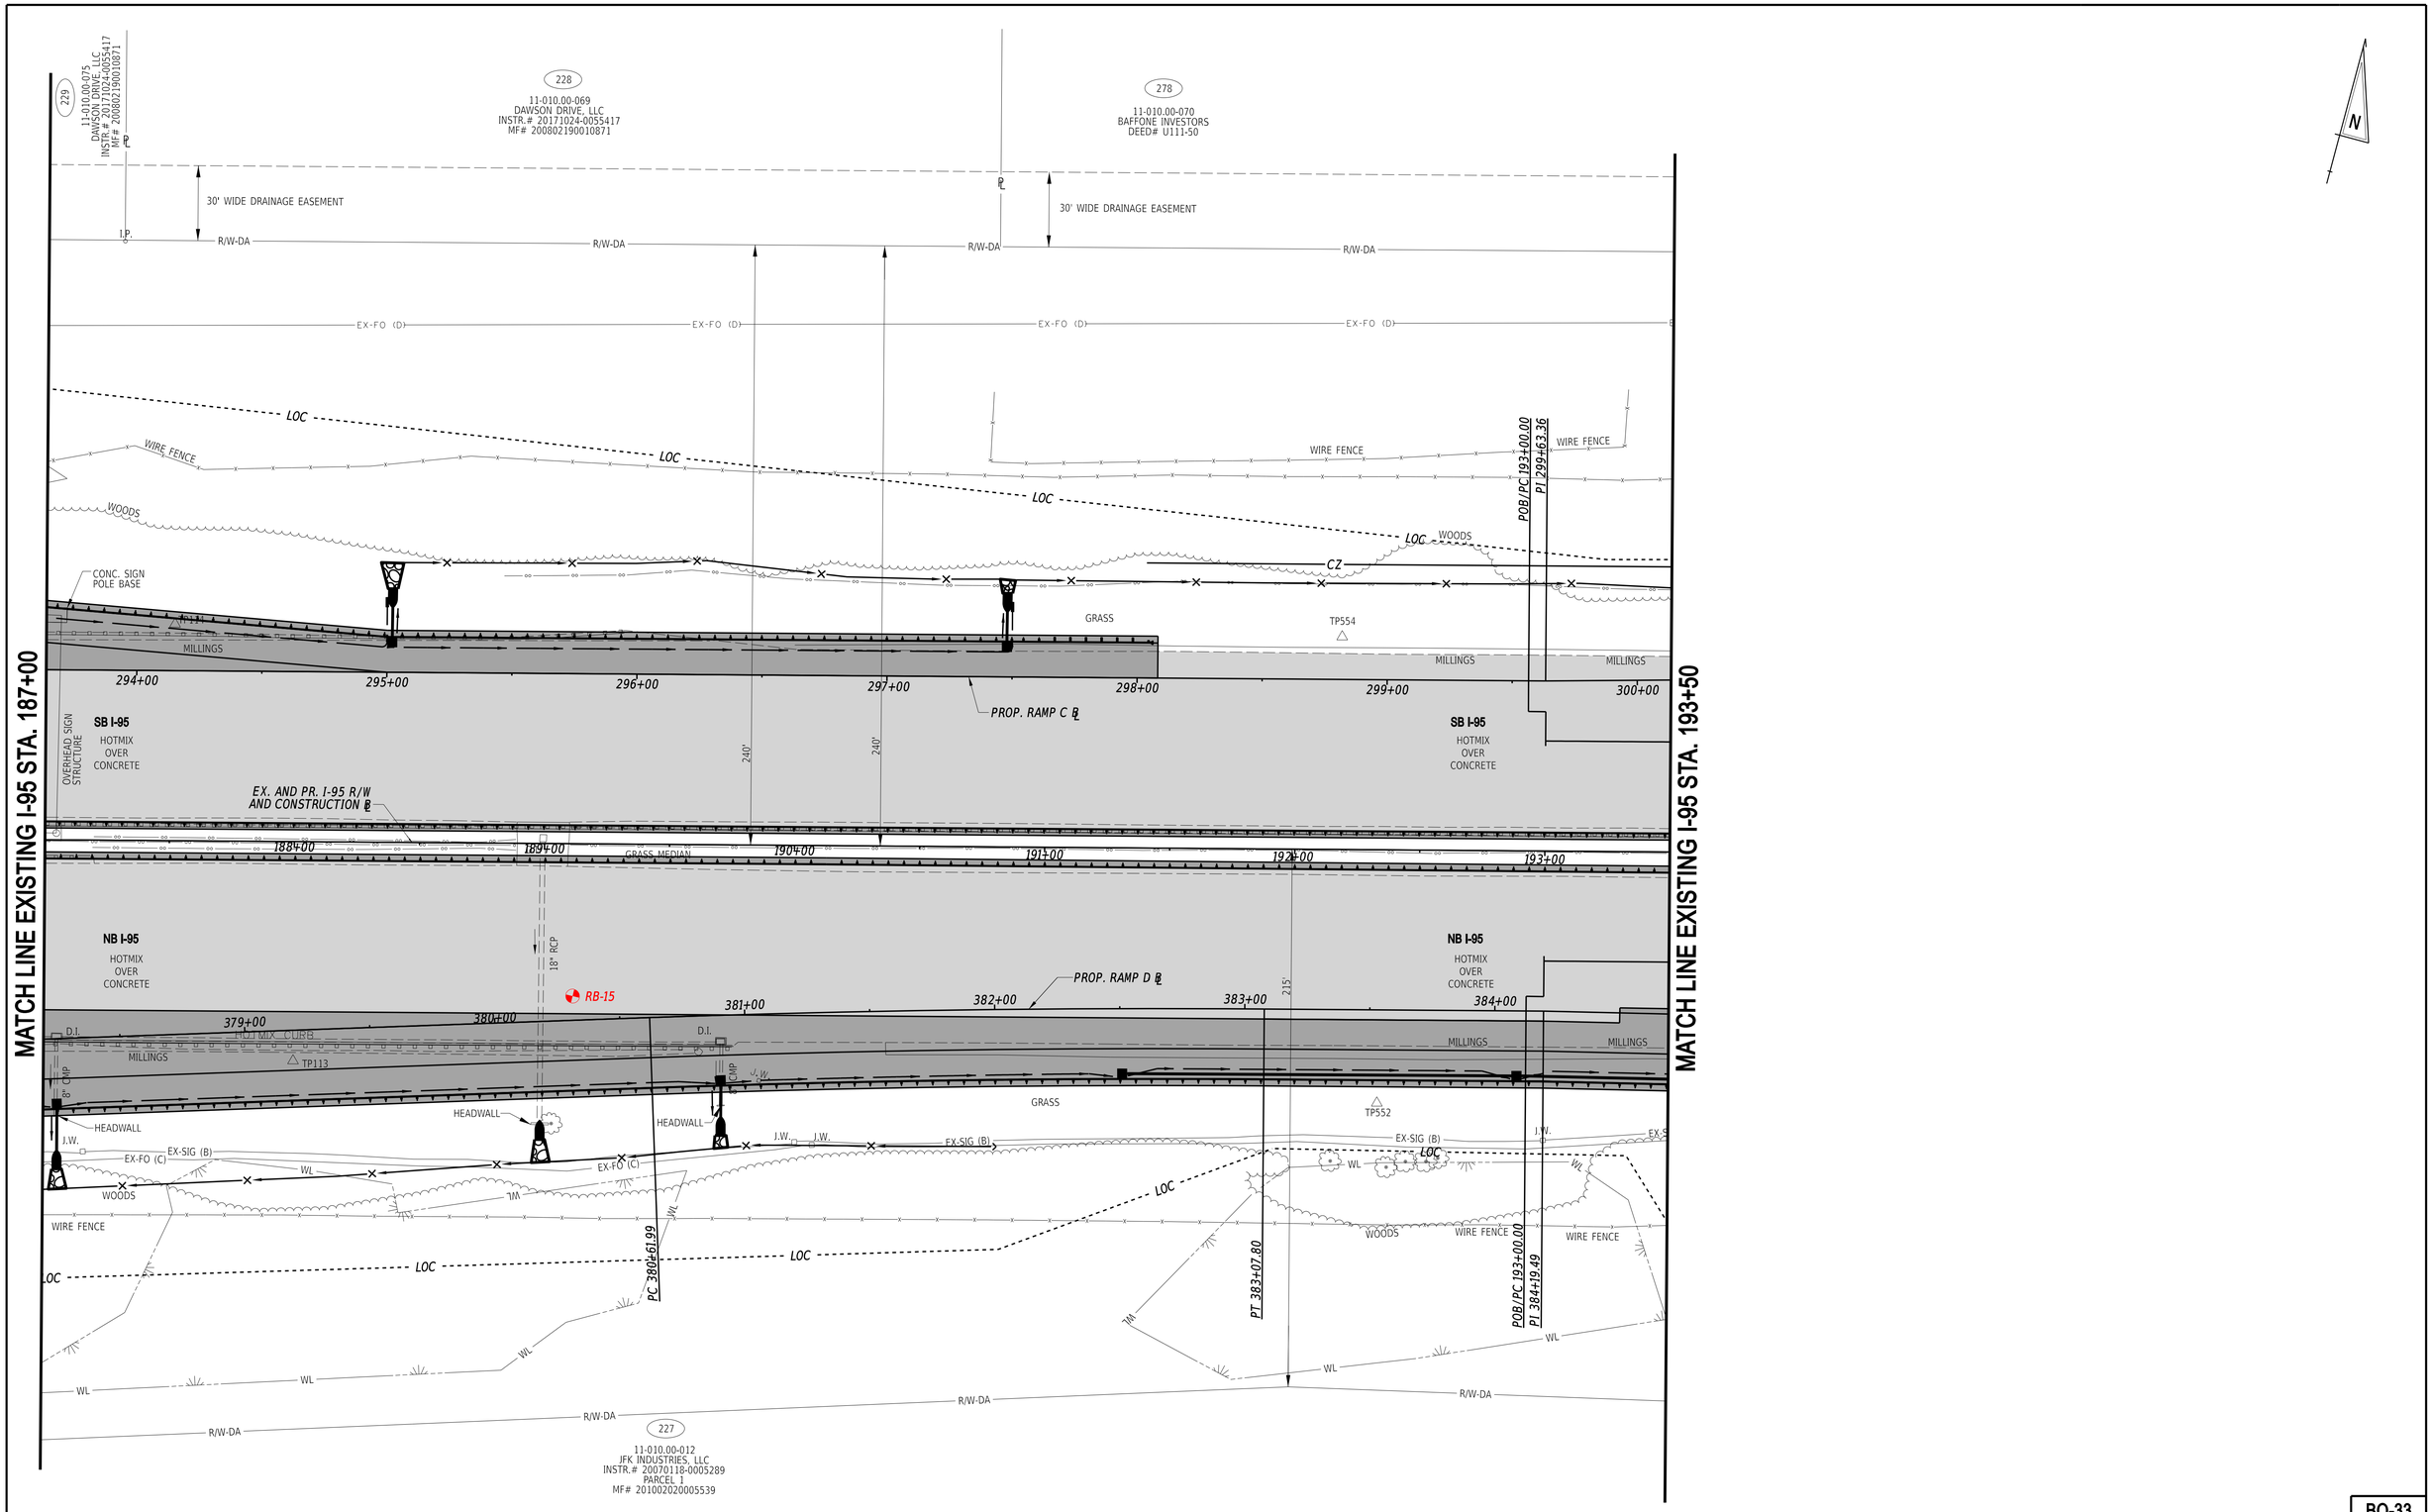

26-OCT-2020
09:22
pw://deldot-pw.bentley.com:deldot-pw-01/Documents/01_Active_Projects/DelDOT_Capital_Projects/T201609002_1769_4B_CEI/400_CADD/420_ROAD/424_DISPLAYS/B033_RD5F_T201609002_CEI

ADDENDA / REVISIONS	

SCALE
0 30 60 90
FEET

I-95 AND SR 896 INTERCHANGE

CONTRACT	BRIDGE NO.	N/A
T201609002	DESIGNED BY:	K. SMAGALA
COUNTY		
NEW CASTLE	CHECKED BY:	S. PENOZA

SOIL BORING PLAN

BO-33
SECTION
CEI
SHEET NO.

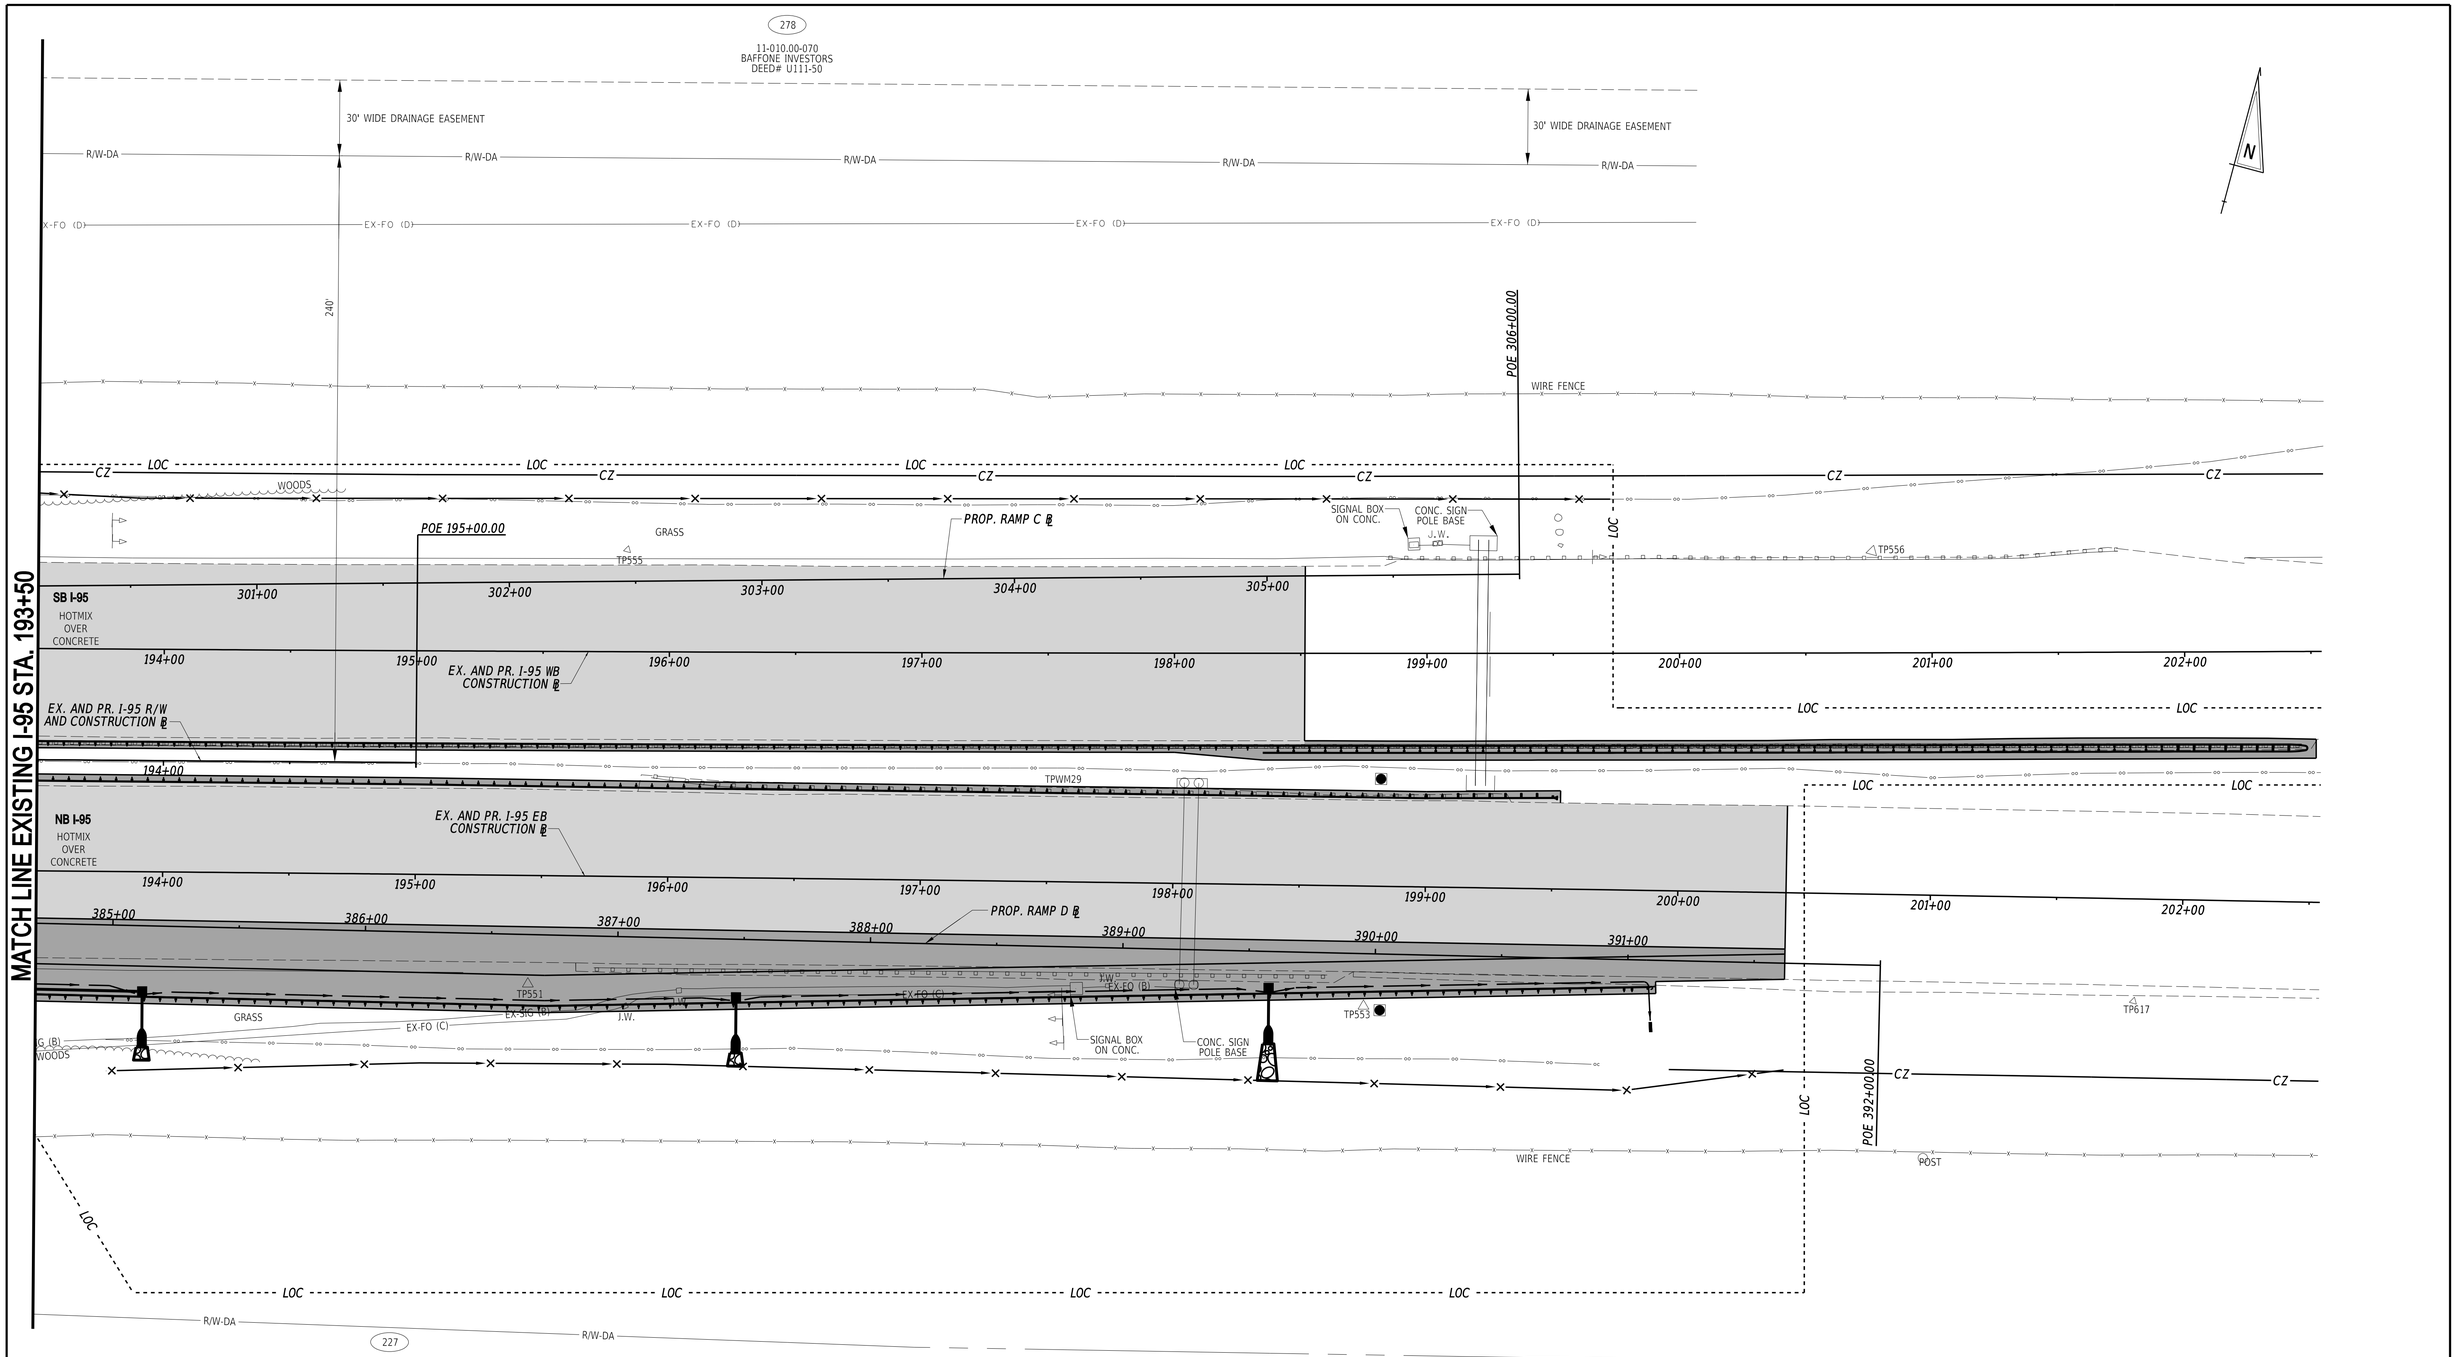

ADDENDA / REVISIONS	

SCALE
0 30 60 90
FEET

I-95 AND SR 896 INTERCHANGE

CONTRACT	BRIDGE NO.	N/A
T201609002	DESIGNED BY:	K. SMAGALA
COUNTY		
NEW CASTLE	CHECKED BY:	S. PENOZA

SOIL BORING PLAN

BO-34
SECTION
CEI
SHEET NO.

26-OCT-2020
09:22
pw://deldot-pw.bentley.com:deldot-pw-01/Documents/01_Active_Projects/DelDOT_Capital_Projects/T201609002_1769_4B_CEI/400_CADD/420_ROAD/424_DISPLAYS/BO34_RDSF_T201609002_CEI