


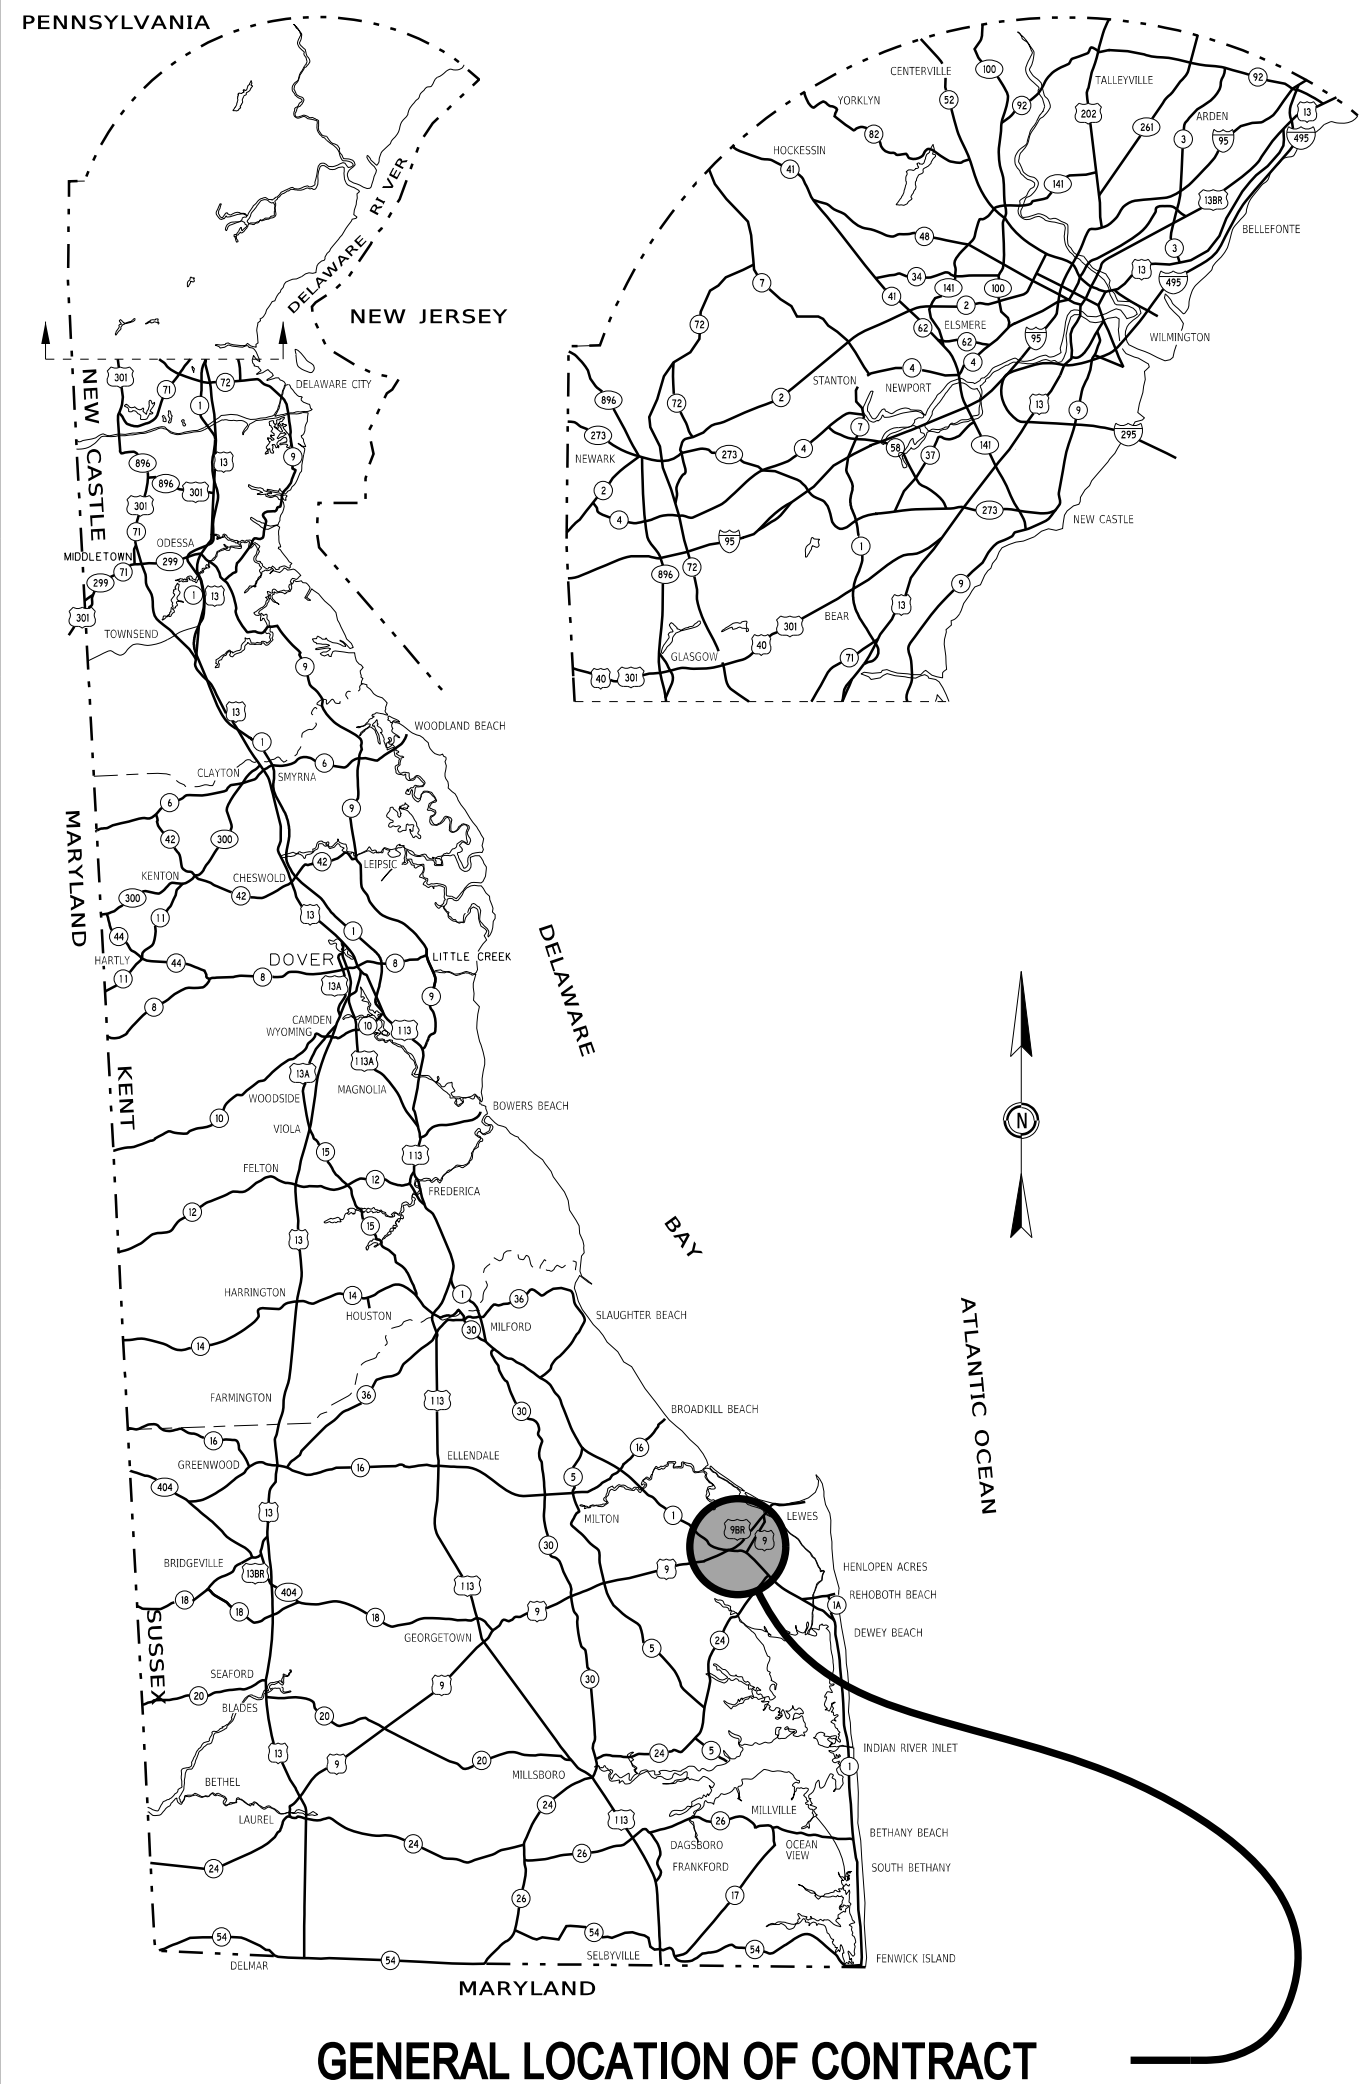

GENERAL LOCATION OF CONTRACT

THE STATE OF DELAWARE
DEPARTMENT OF TRANSPORTATION



CROSS SECTIONS FOR:

REALIGNMENT OF OLD ORCHARD
ROAD AT WESCOATS CORNER

CONTRACT NUMBER: T201609601
FEDERAL AID PROJECT NUMBER: ESTP-S269(1)

COUNTY: SUSSEX M.R. #: S269,S269A,S269B,S18,S12

U.S. CUSTOMARY
UNITS

DESIGN DESIGNATION			
MRD #: S269A		ROAD NAME: OLD ORCHARD ROAD (S269A)	
FUNCTIONAL CLASS: LOCAL		D.H.V. PROJECTED: 600	YEAR: 2050
TYPE OF CONSTRUCTION: INTERSECTION IMPROVEMENT		DESIGN SPEED: 40 M.P.H.	
A.A.D.T. CURRENT: 3,200	YEAR: 2019	TRUCKS: 13.00 %	
A.A.D.T. PROJECTED: 3,900	YEAR: 2050	DIRECTION OF DISTRIBUTION: 61 %	
MRD #: S18		ROAD NAME: SAVANNAH ROAD (S18)	
FUNCTIONAL CLASS: MAJOR COLLECTOR		D.H.V. PROJECTED: 2,200	YEAR: 2050
TYPE OF CONSTRUCTION: INTERSECTION IMPROVEMENT		DESIGN SPEED: 40 M.P.H.	
A.A.D.T. CURRENT: 13,800	YEAR: 2019	TRUCKS: 6.00 %	
A.A.D.T. PROJECTED: 18,500	YEAR: 2050	DIRECTION OF DISTRIBUTION: 58.00 %	
MRD #: S12		ROAD NAME: WESCOATS ROAD (S12)	
FUNCTIONAL CLASS: MAJOR COLLECTOR		D.H.V. PROJECTED: 2,200	YEAR: 2050
TYPE OF CONSTRUCTION: INTERSECTION IMPROVEMENT		DESIGN SPEED: 40 M.P.H.	
A.A.D.T. CURRENT: 9,200	YEAR: 2019	TRUCKS: 13.00 %	
A.A.D.T. PROJECTED: 13,900	YEAR: 2050	DIRECTION OF DISTRIBUTION: 60 %	
MRD #: S269B		ROAD NAME: MARSH ROAD (S269B)	
FUNCTIONAL CLASS: LOCAL		D.H.V. PROJECTED: 800	YEAR: 2050
TYPE OF CONSTRUCTION: INTERSECTION IMPROVEMENT		DESIGN SPEED: 40 M.P.H.	
A.A.D.T. CURRENT: 2,900	YEAR: 2019	TRUCKS: 13.00 %	
A.A.D.T. PROJECTED: 5,100	YEAR: 2050	DIRECTION OF DISTRIBUTION: 60 %	

APPROVED DESIGN EXCEPTIONS

DESIGN PARAMETER	REQUIRED	PROVIDED	DATE

INDEX OF SHEETS

SHEET NO.	TABLE OF CONTENTS
1	TITLE SHEET
2-22	CROSS SECTIONS - OLD ORCHARD ROAD (S269A) / WESCOATS ROAD (S12)
23-29	CROSS SECTIONS - SAVANNAH ROAD (US 9 BUS / S18)
30-38	CROSS SECTIONS - MARSH ROAD (S269B)
39-42	CROSS SECTIONS - CLAY ROAD (S269)
43	CROSS SECTIONS - E. AUSTIN STREET
44-48	CROSS SECTIONS - OLD ORCHARD ROAD WEST
TOTAL SHEETS: 48	

ASSOCIATED CONTRACTS

CONTRACT NO.	CONTRACT NAME
CS19	SUNSHINE SCHOOL TO LEWES
CS30	WESCOAT CORNERS TO REHOBOTH BEACH
486	COOL SPRING TO LEWES WIDENING
1421	FIVE POINTS TO LEWES
1845	269-A (RTE 18 TO RD 266)
1443	MARSH ROAD, PLANTATION RD. TO CLAY RD.
T201506302	PAVEMENT & REHABILITATION, SUSSEX II (LEWES AREA)

LIMIT OF CONTRACT
STATION 350+75


END CONTRACT
STATION 643+70

LIMIT OF CONTRACT
STATION 517+12





LIMIT OF CONTRACT
STATION 1117+27

BEGIN CONTRACT
STATION 599+47

LIMIT OF CONTRACT
STATION 1100+95

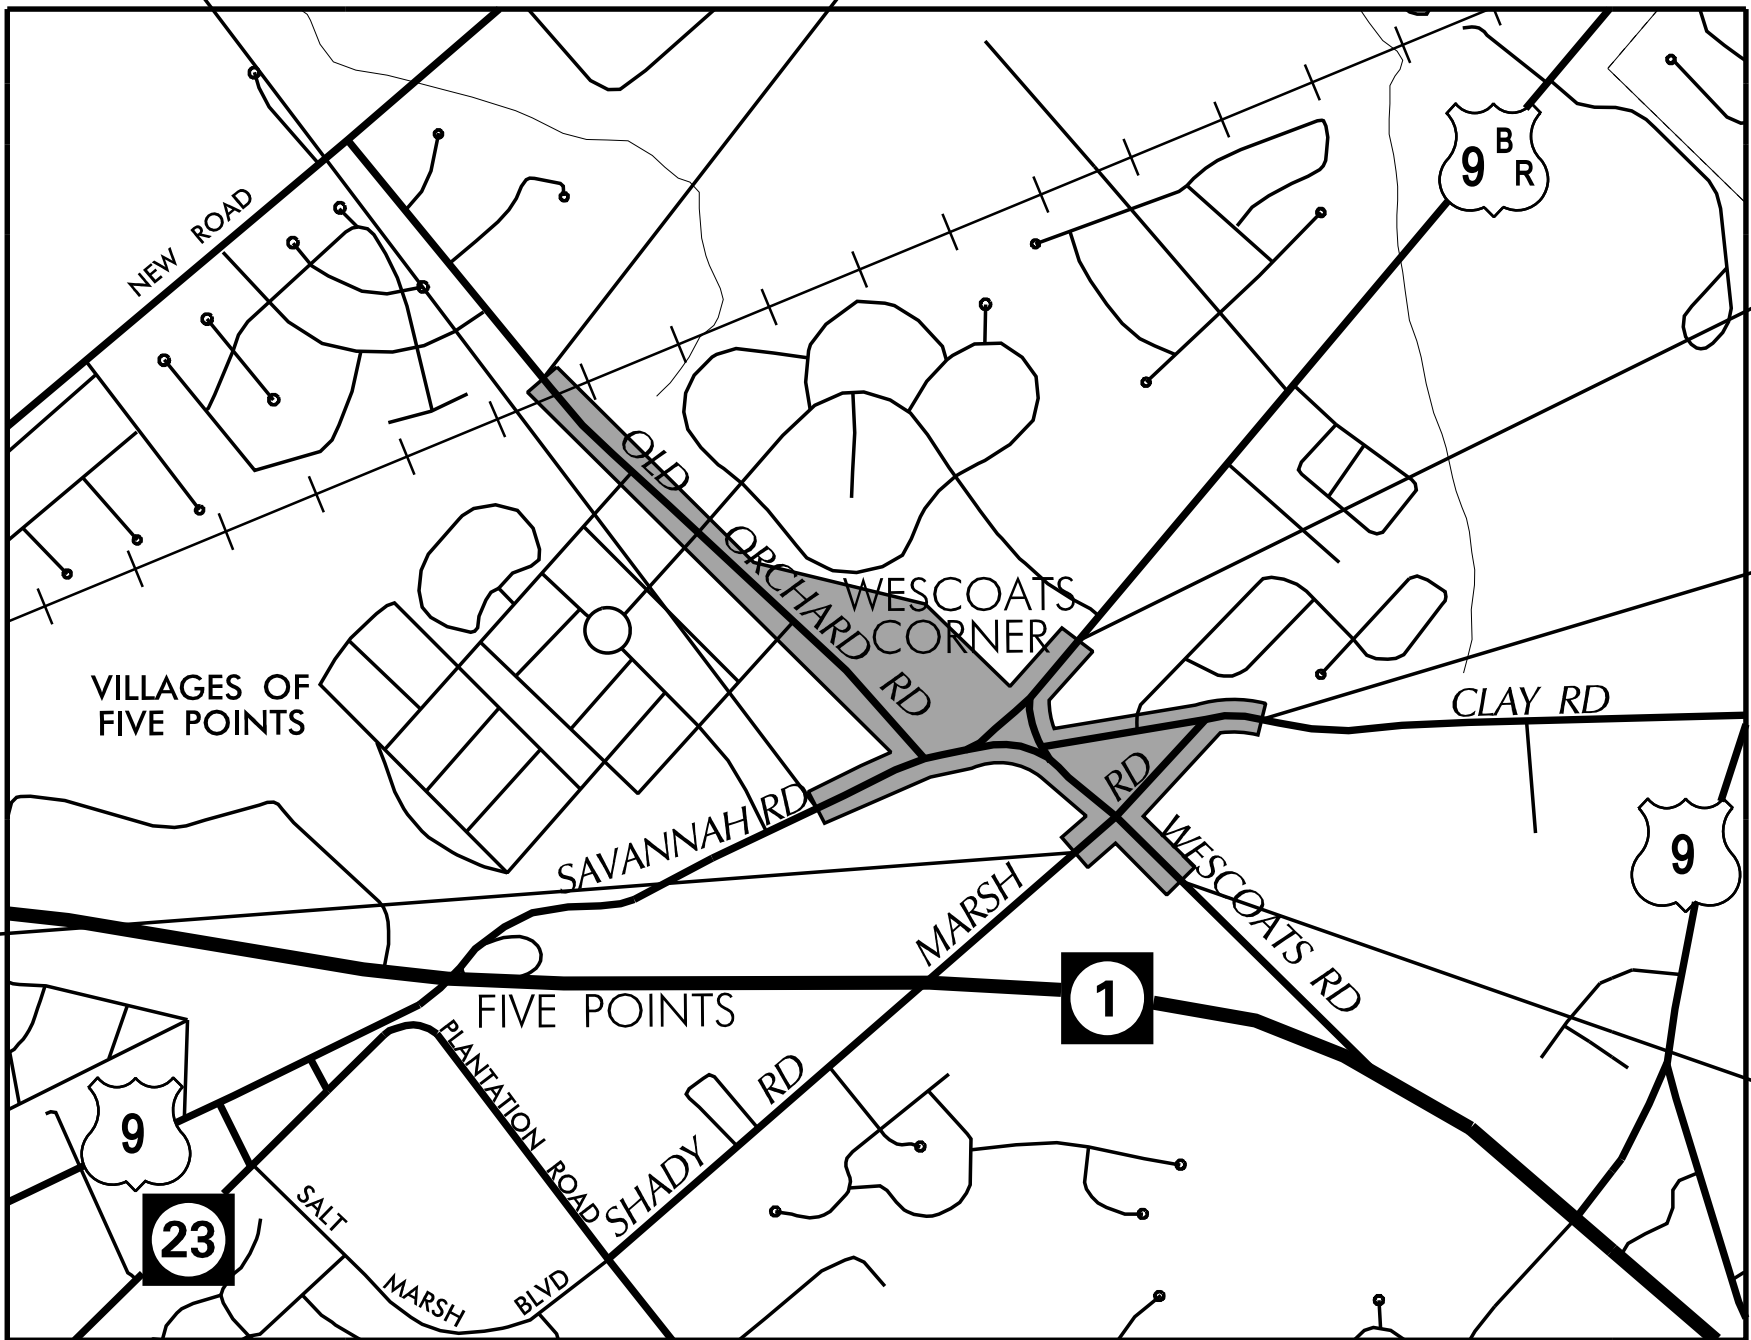


LOCATION MAP
SCALE: NONE

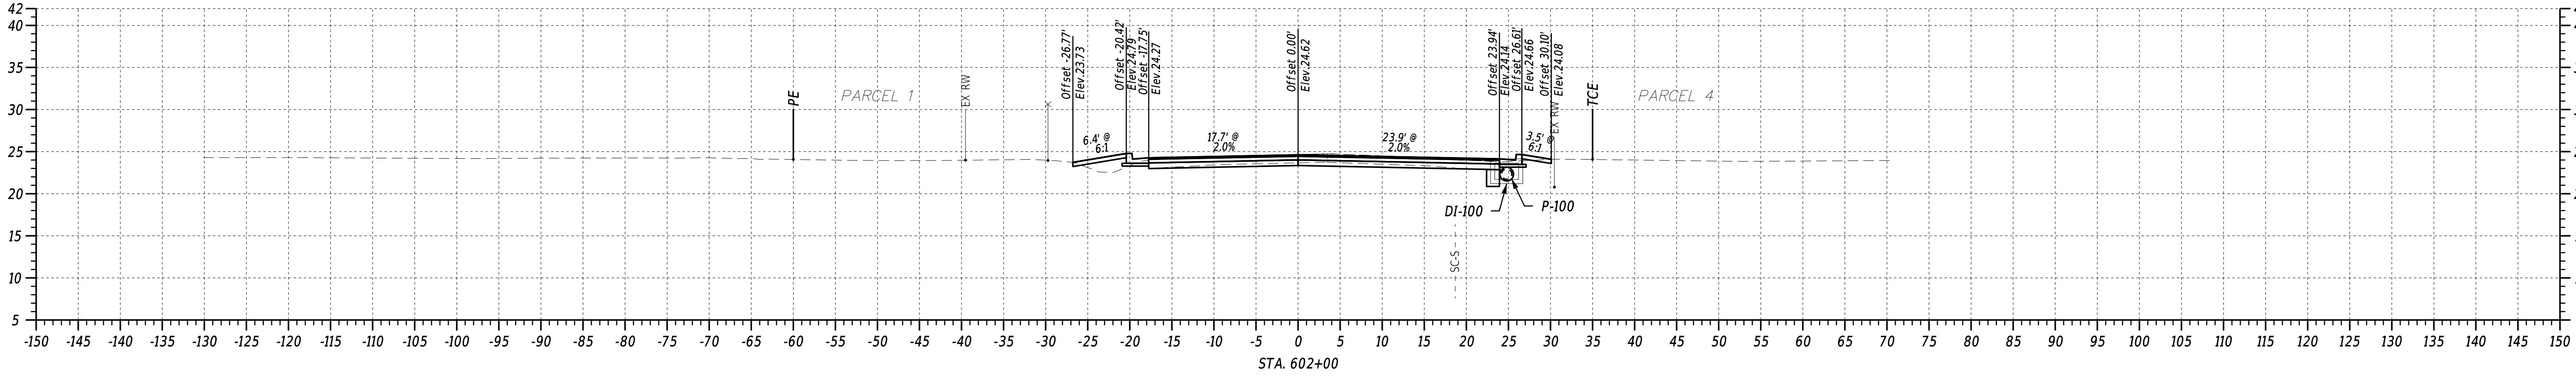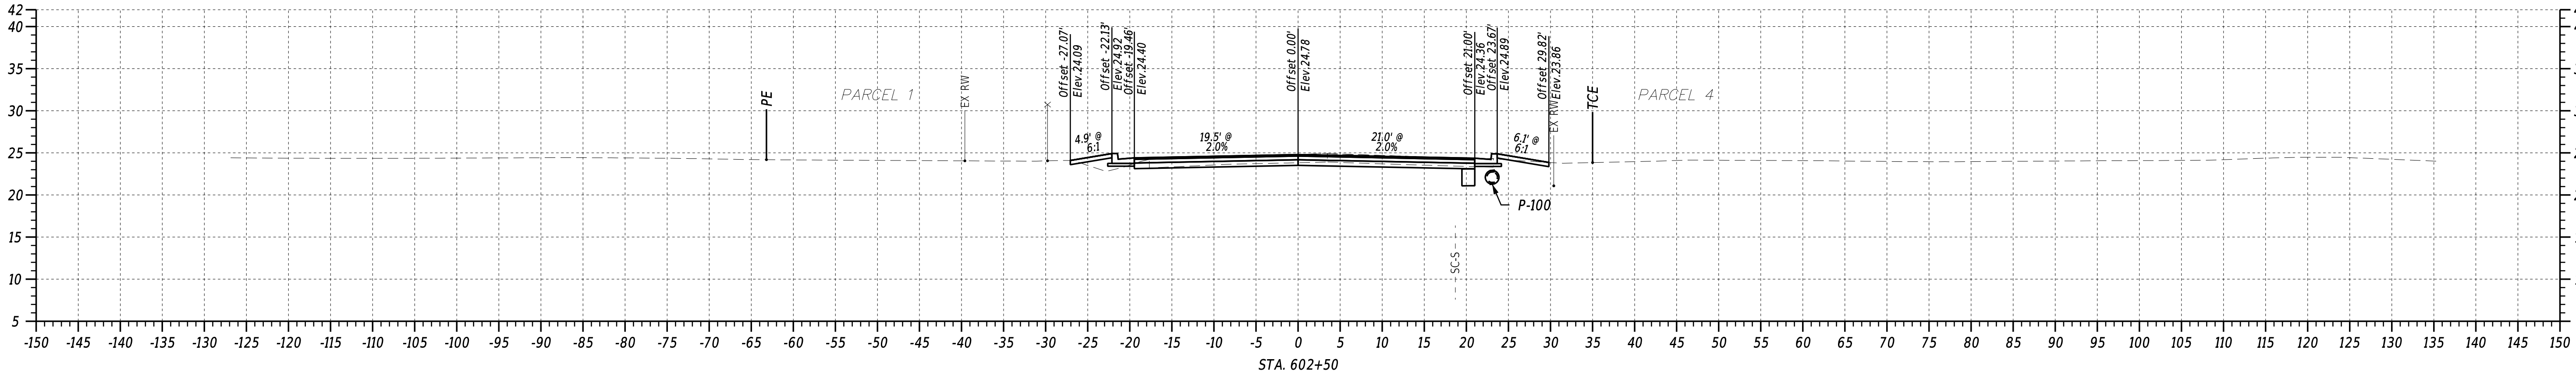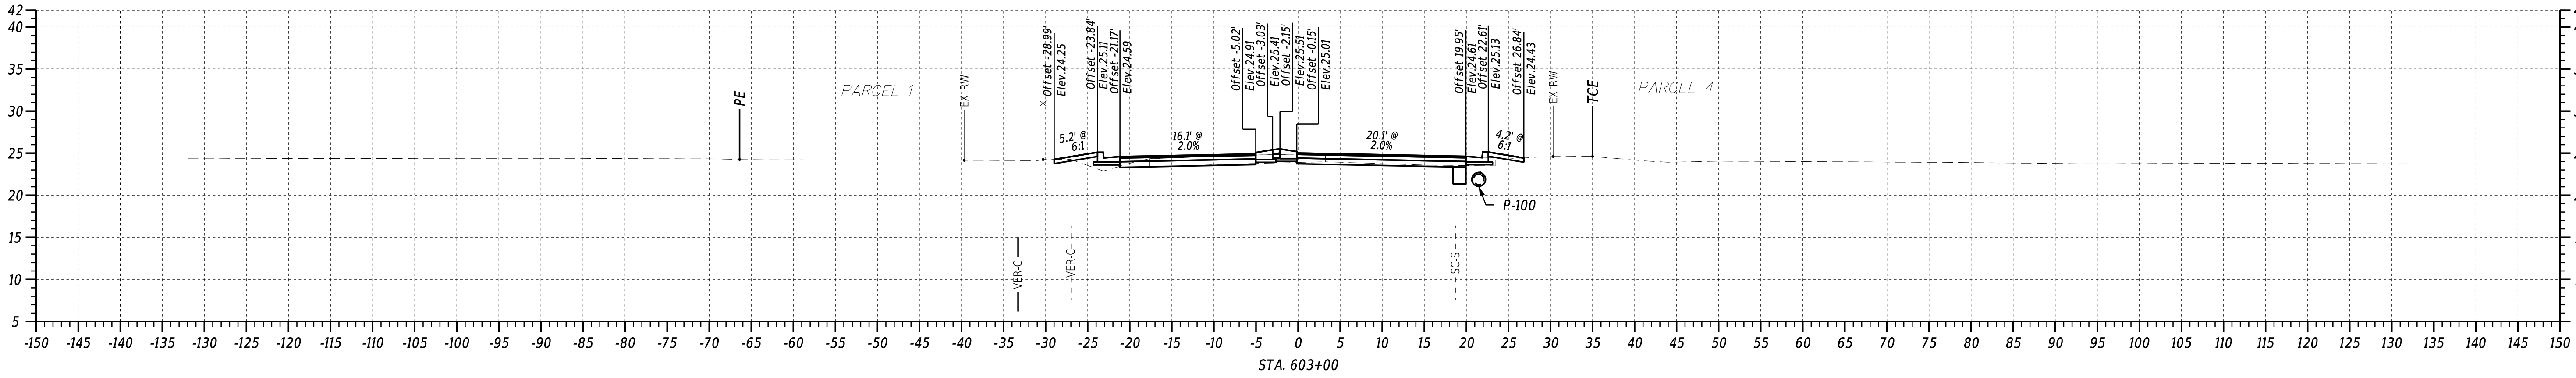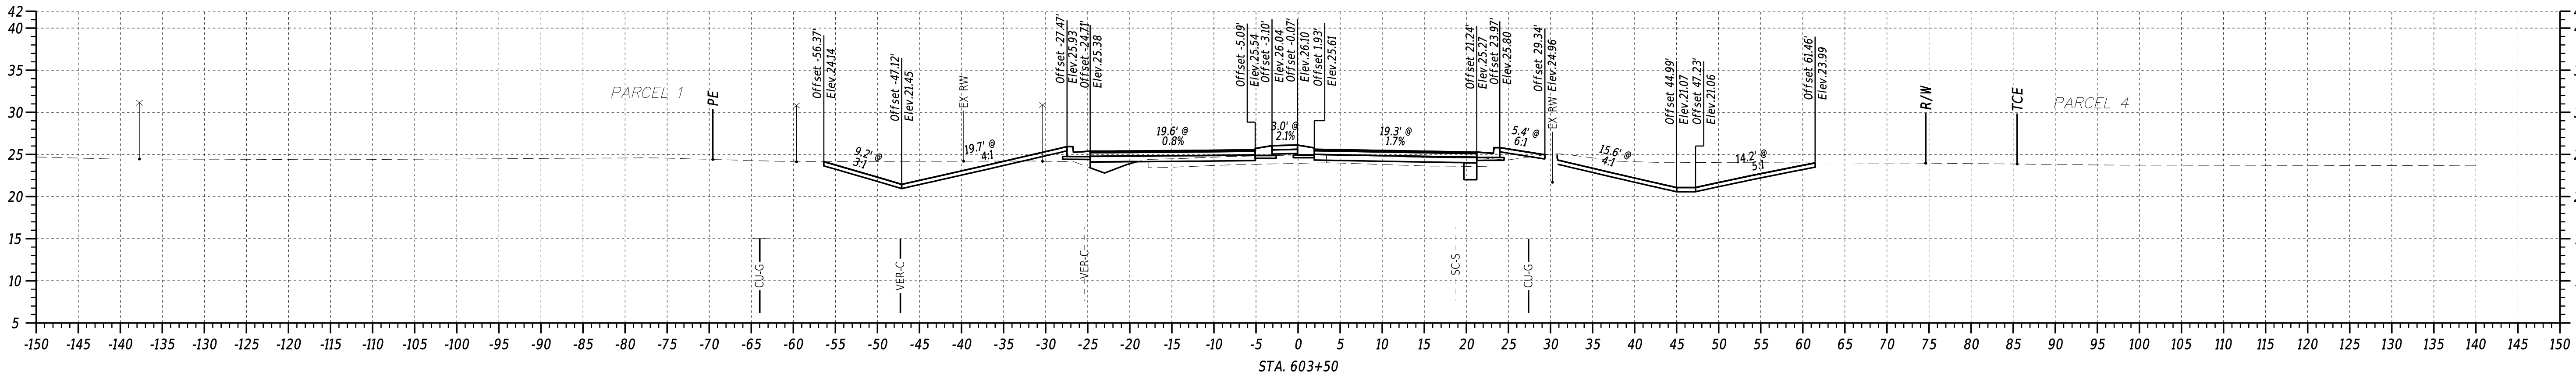

8/28/2024
4:08:10 PM
N:\32149-003\CADD\X501_006.dgn





ADDENDA / REVISIONS	

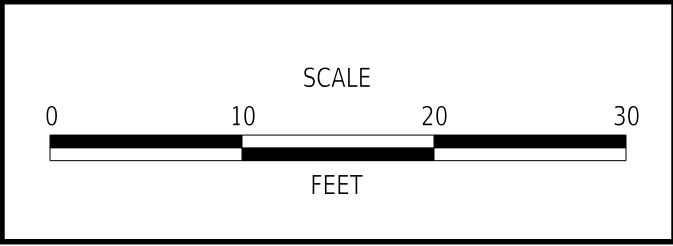

REALIGNMENT OF OLD ORCHARD ROAD AT WESCOATS CORNER


CONTRACT	BRIDGE NO.	N/A
T201609601	DESIGNED BY:	J. SINCLAIR
COUNTY	CHECKED BY:	V. KOWALSKI
SUSSEX		

CROSS SECTIONS OLD ORCHARD / WESCOATS	
SECTION	WRA
SHEET NO.	2

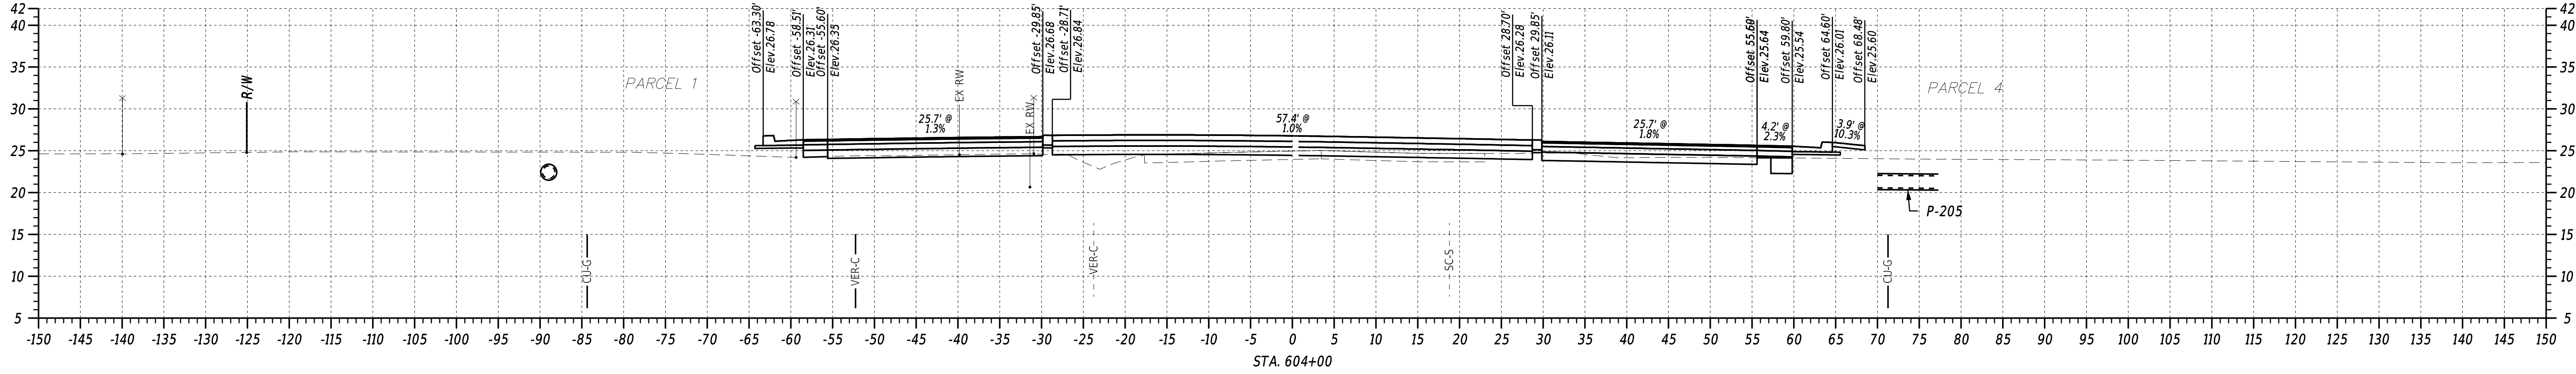
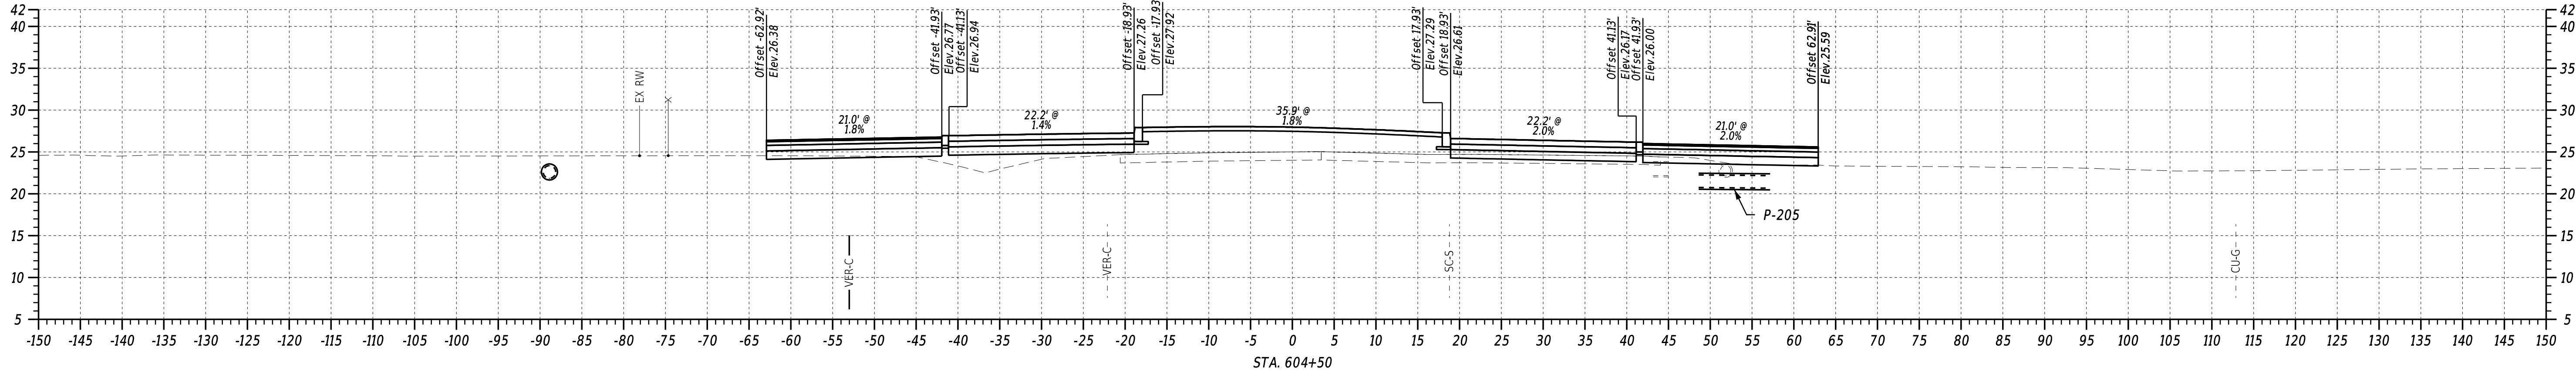
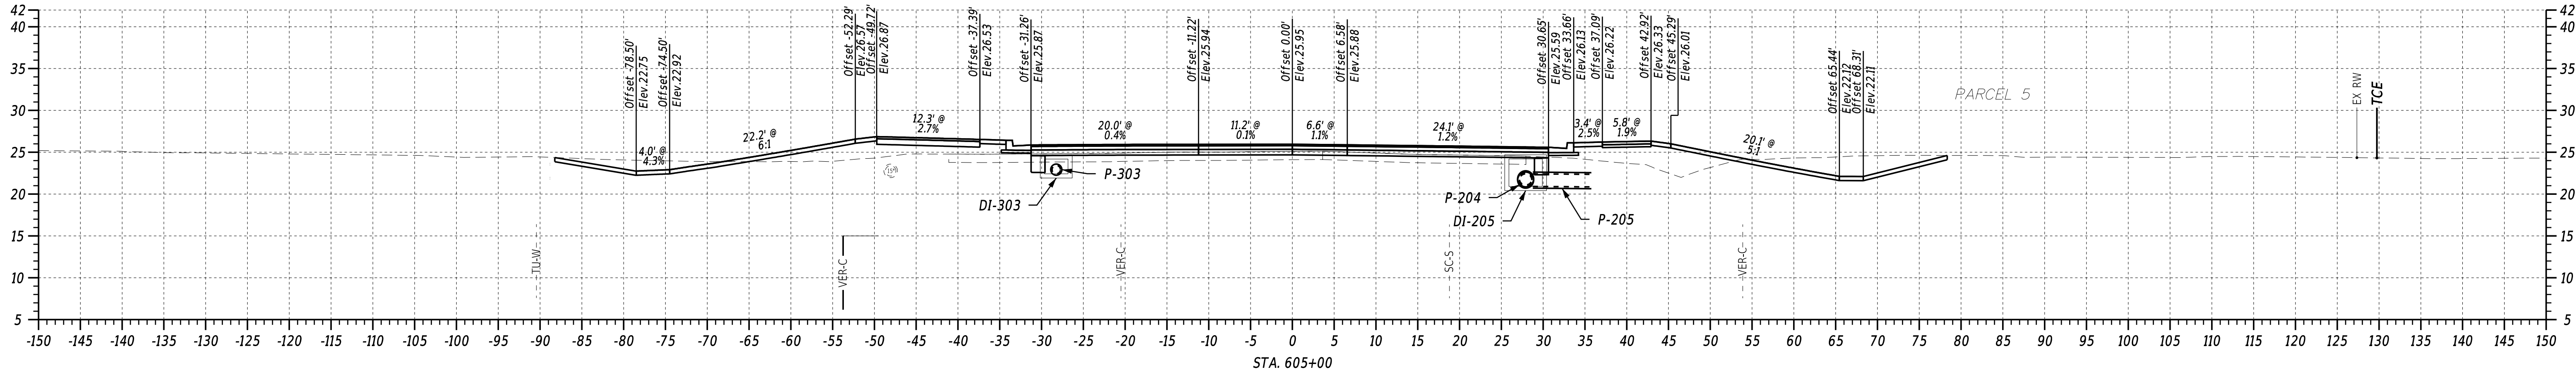
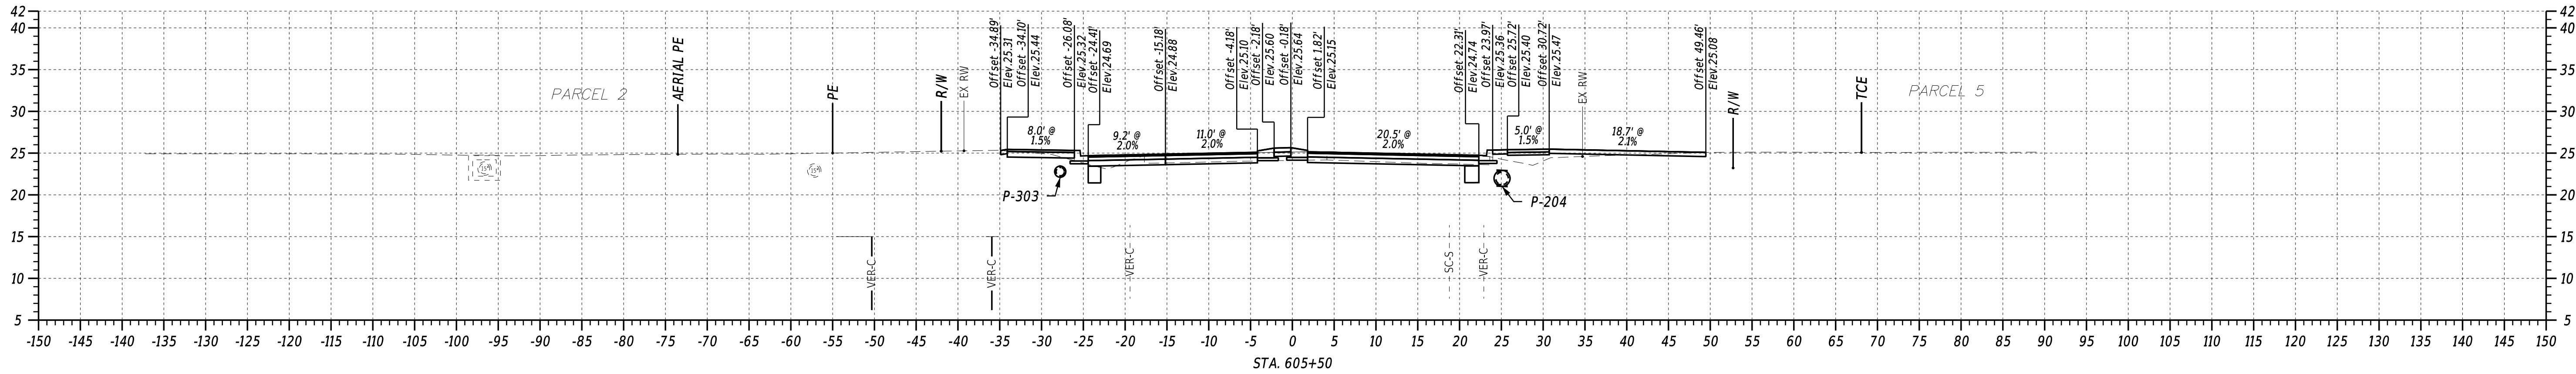


8/28/2024
4:08:10 PM
N:\32149-003\CADD\X501_006.dgn


ADDENDA / REVISIONS	

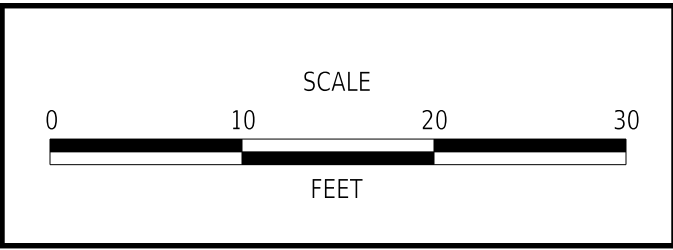

REALIGNMENT OF OLD ORCHARD ROAD AT WESCOATS CORNER	CONTRACT	BRIDGE NO.	N/A	CROSS SECTIONS OLD ORCHARD / WESCOATS	SECTION
	T201609601	DESIGNED BY: J. SINCLAIR			WRA
	COUNTY				CHECKED BY: V. KOWALSKI
	SUSSEX	3			

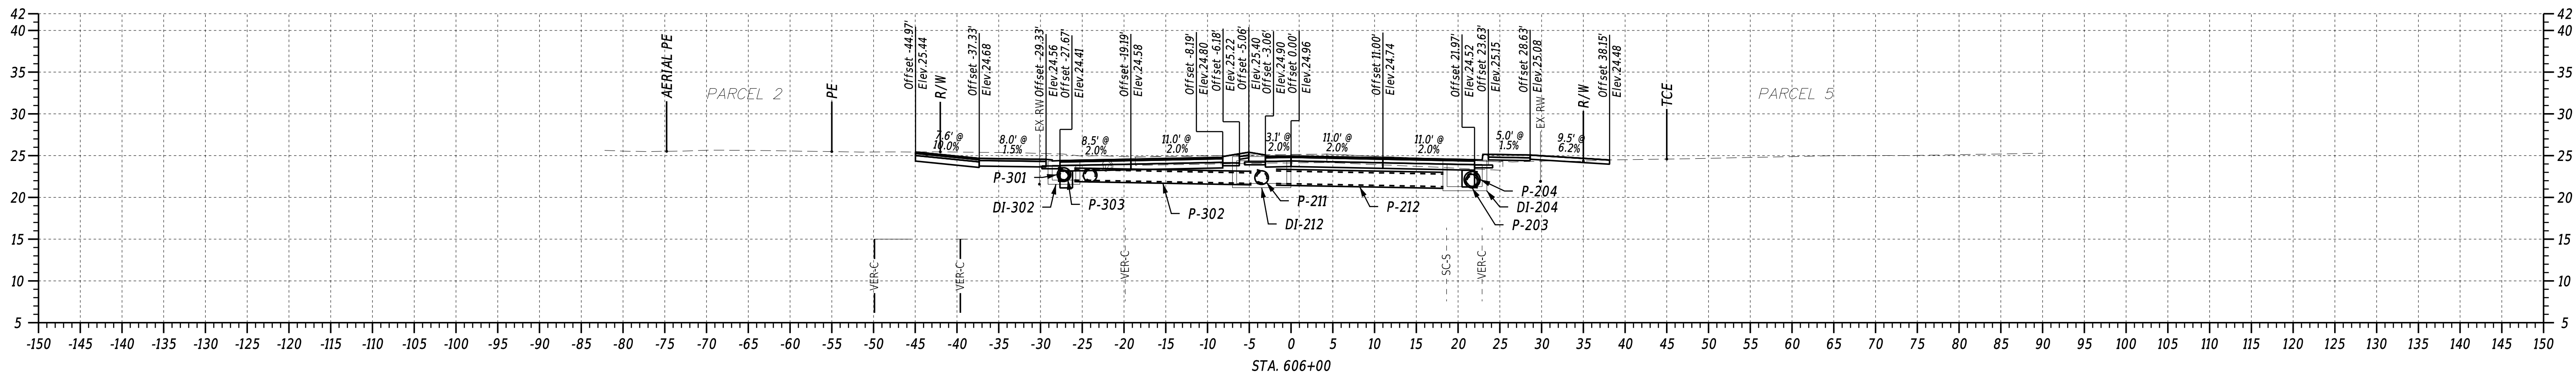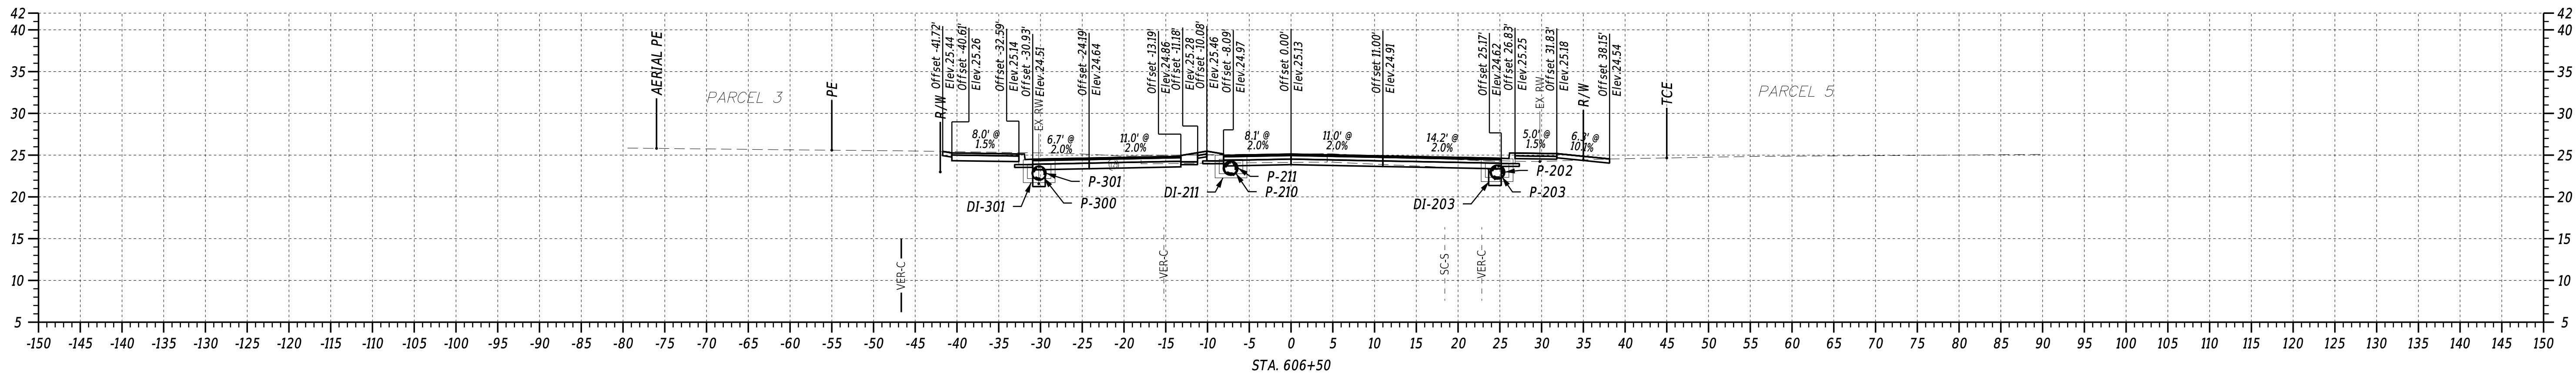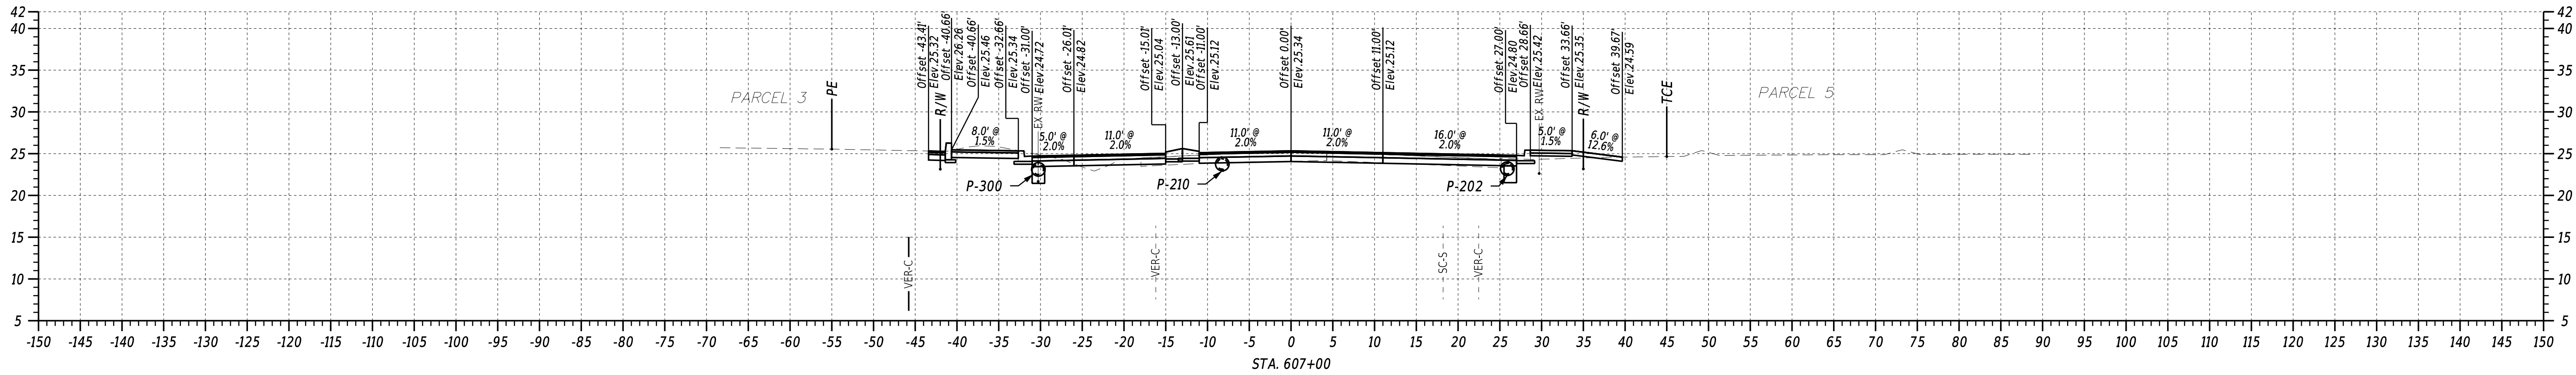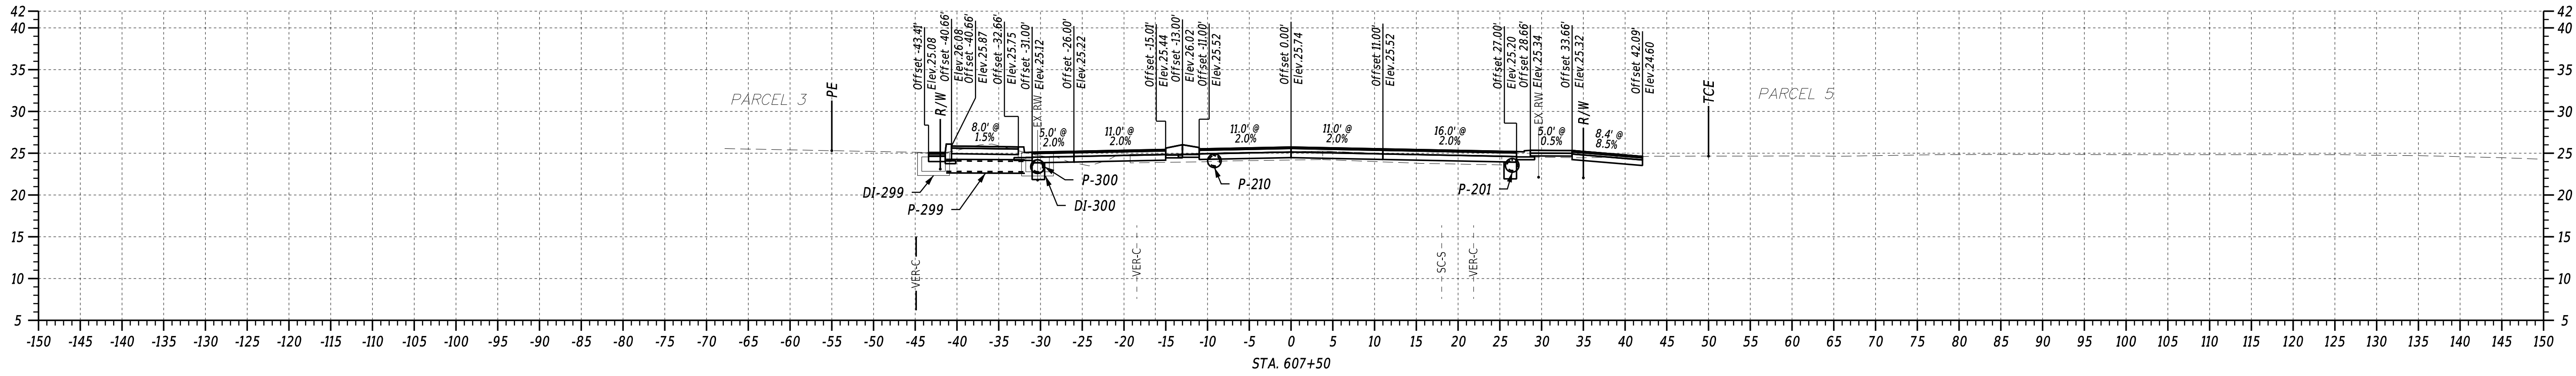

ADDENDA / REVISIONS

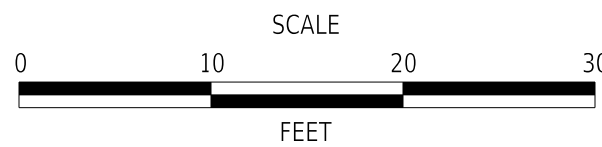

REALIGNMENT OF OLD ORCHARD ROAD AT WESCOATS CORNER

CONTRACT

T201609601

COUNTY

SUSSEX

BRIDGE NO.

N/A

DESIGNED BY: J. SINCLAIR

CHECKED BY: V. KOWALSKI

CROSS SECTIONS OLD ORCHARD / WESCOATS





SECTION

WRA


SHEET NO.

4

8/28/2024
4:08:11 PM
N:\32149-003\CADD\X501_008.dgn

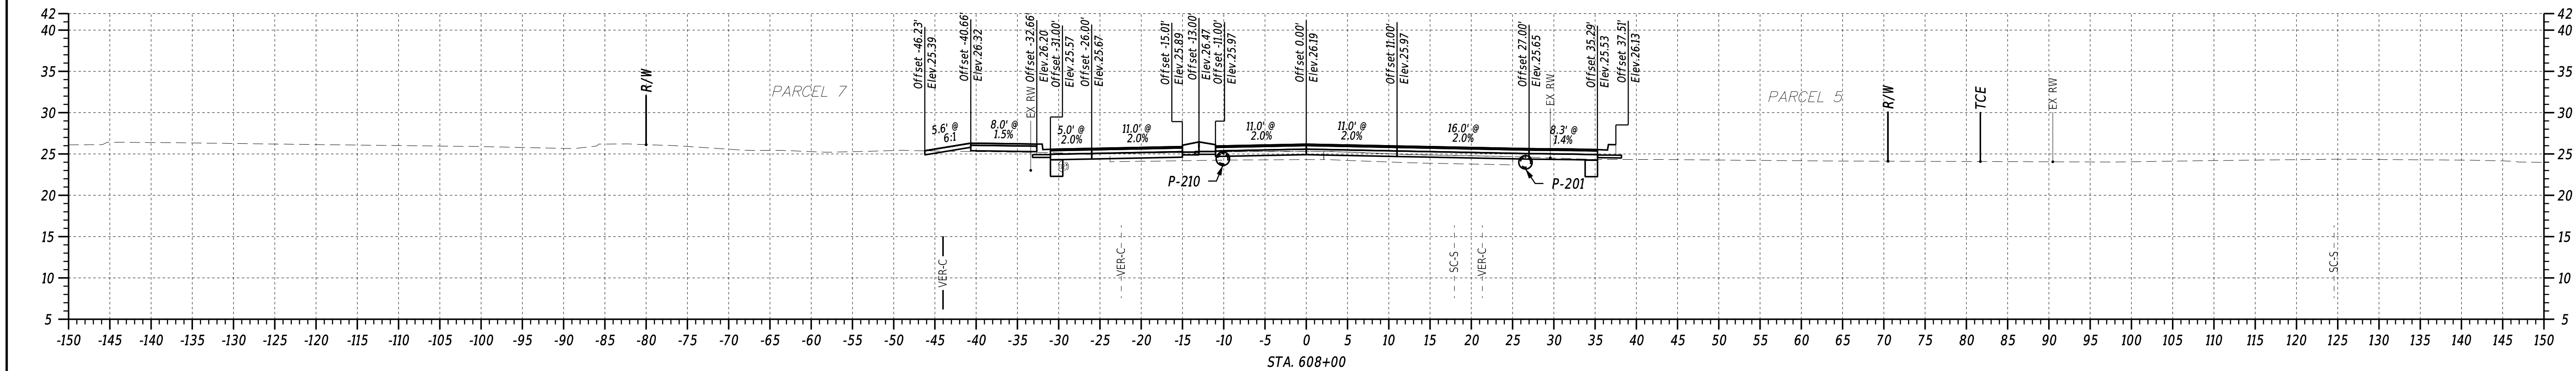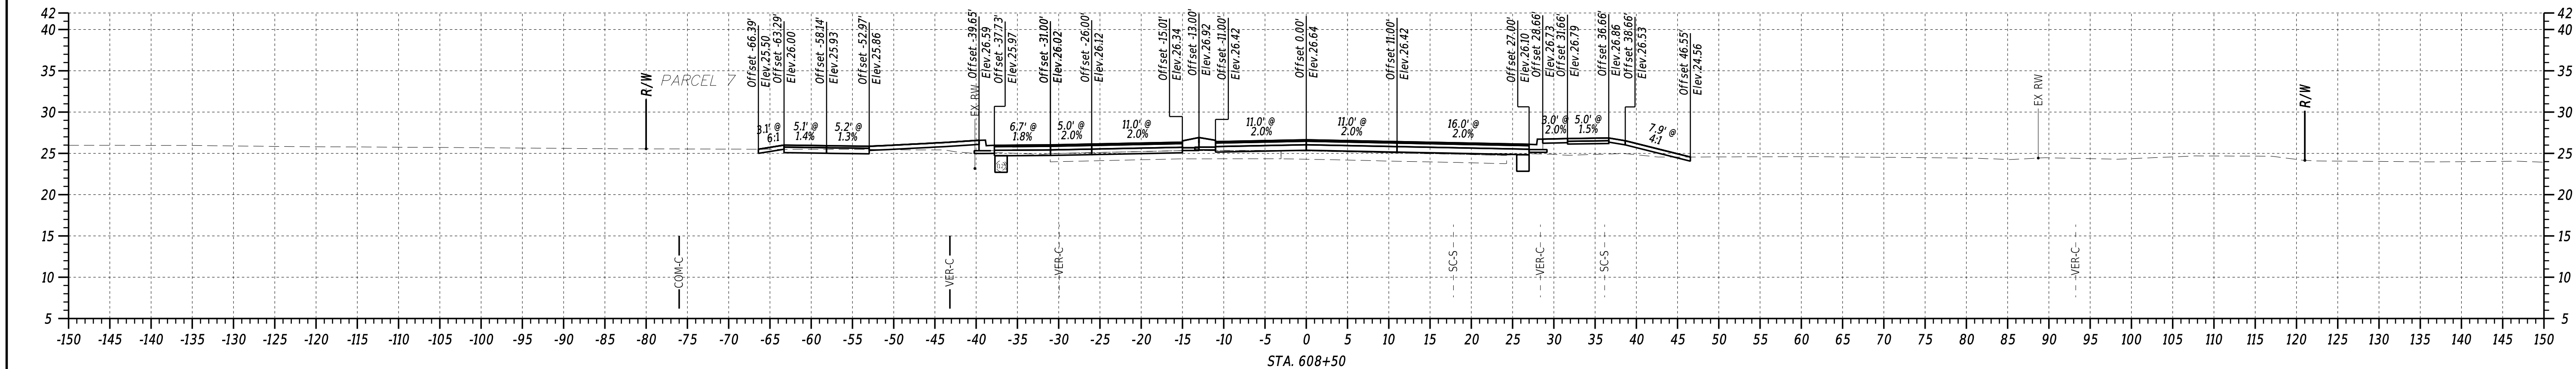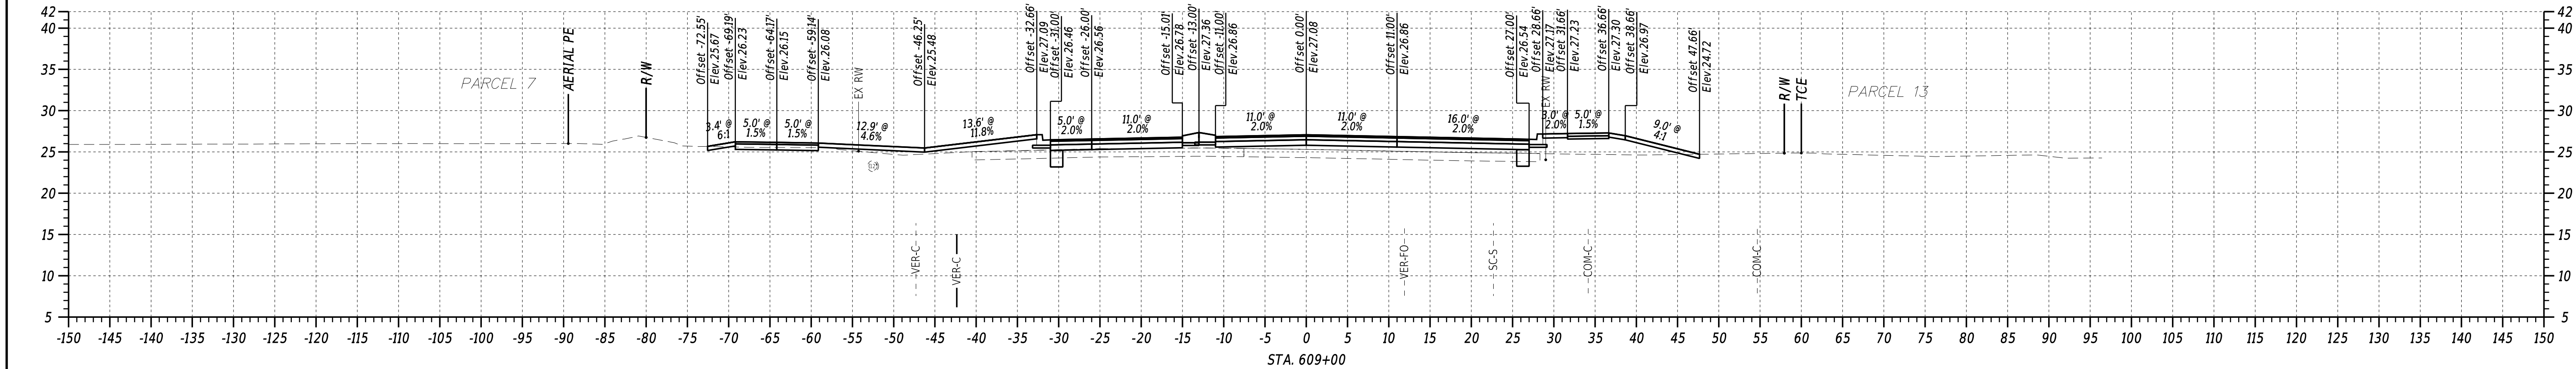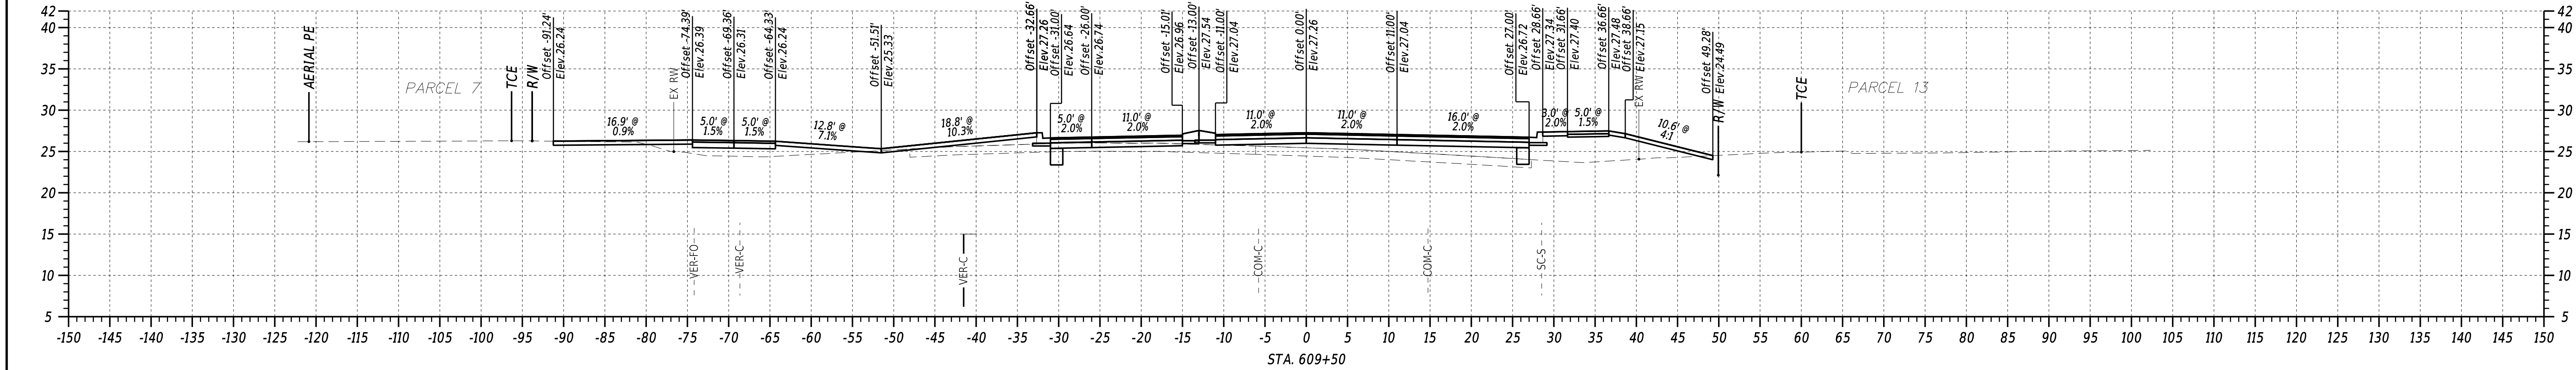





ADDENDA / REVISIONS	

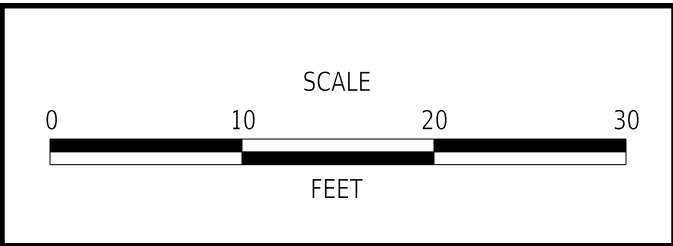


REALIGNMENT OF OLD ORCHARD ROAD AT WESCOATS CORNER

CONTRACT	BRIDGE NO.	N/A
T201609601	DESIGNED BY:	J. SINCLAIR
COUNTY	CHECKED BY:	V. KOWALSKI
SUSSEX		

CROSS SECTIONS OLD ORCHARD / WESCOATS	
SECTION	WRA
SHEET NO.	5

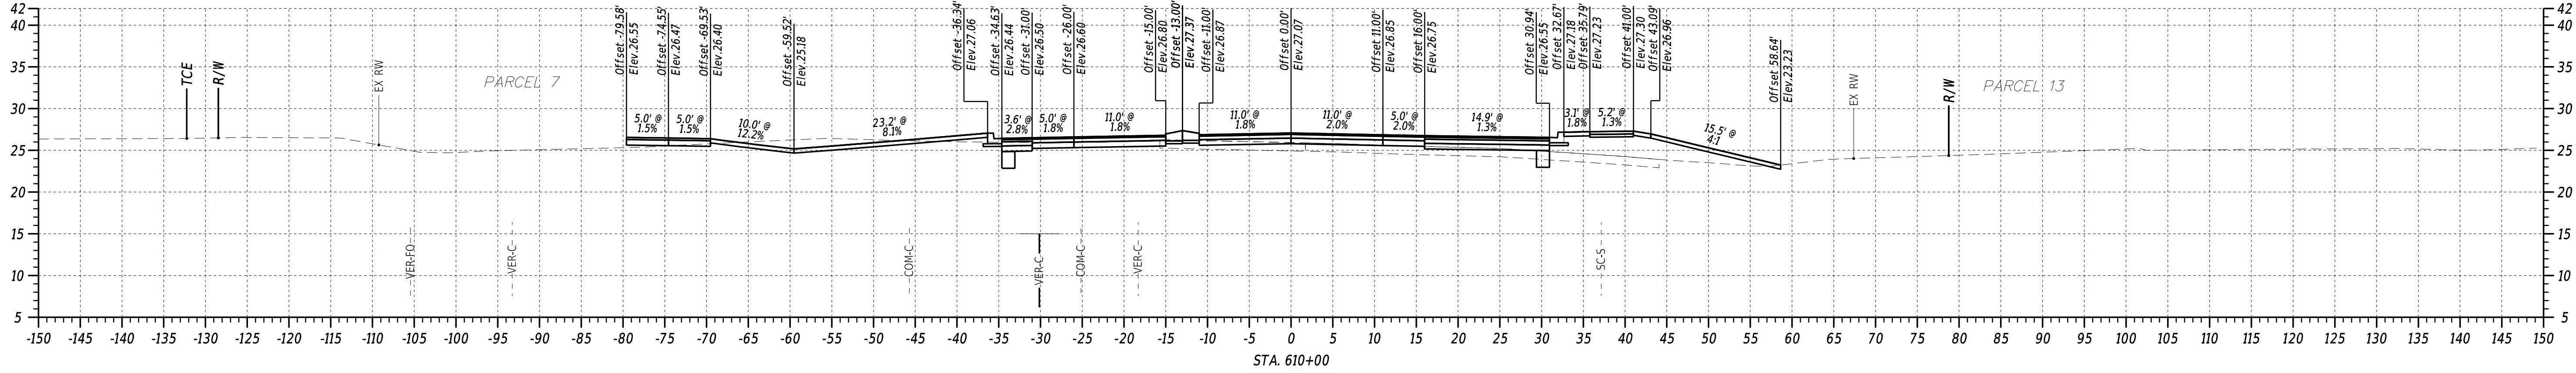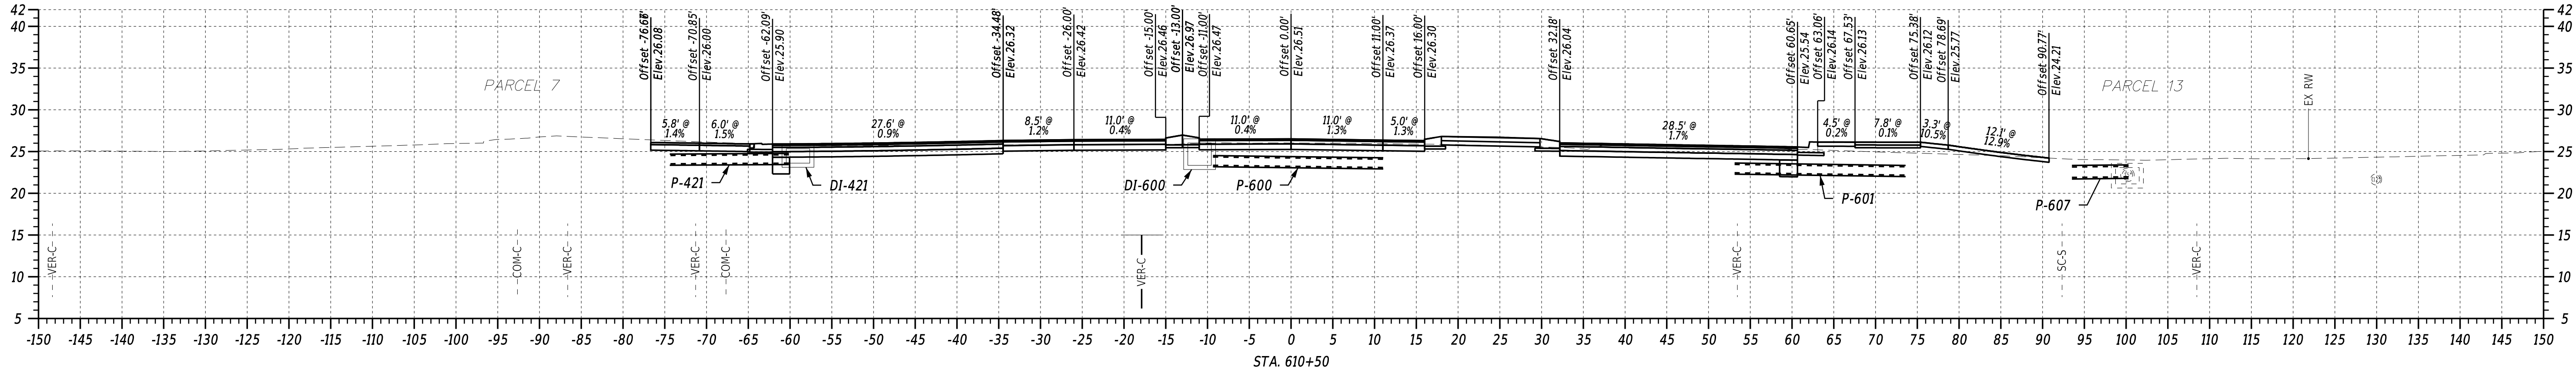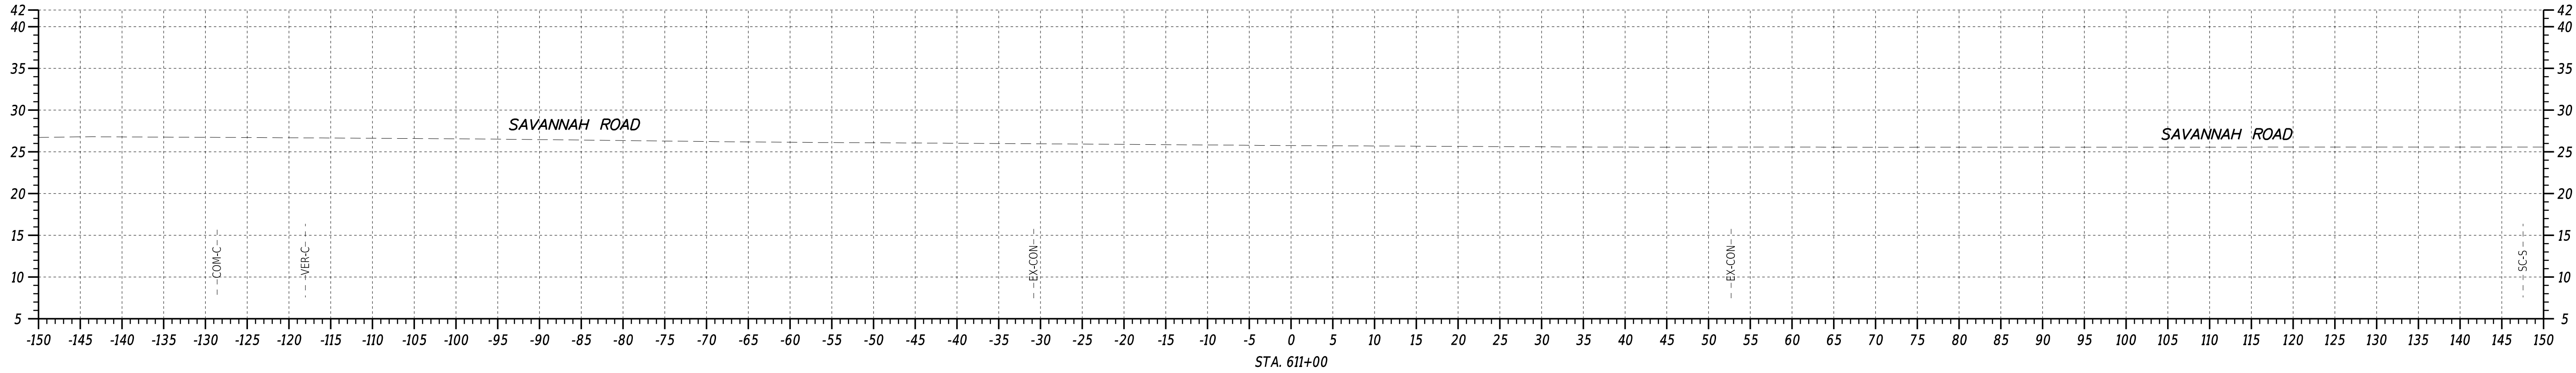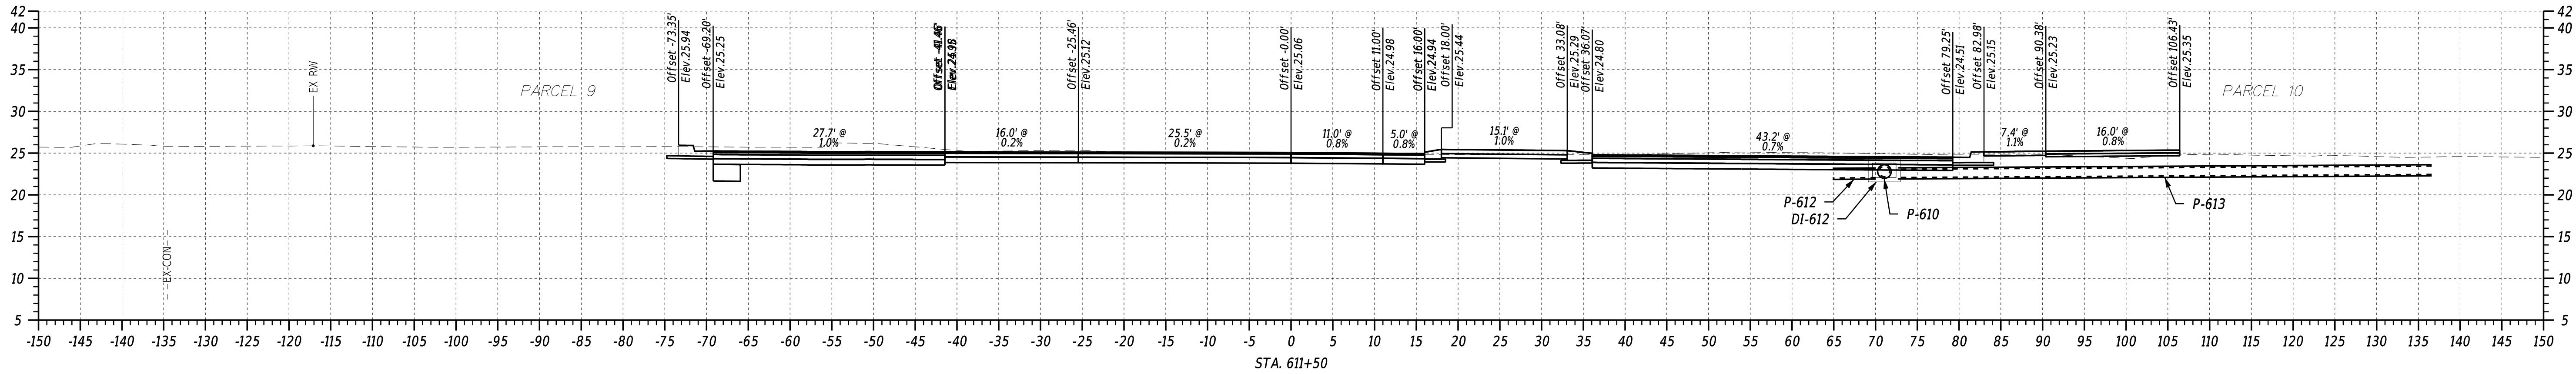

ADDENDA / REVISIONS




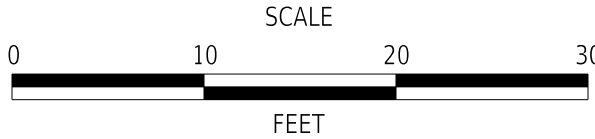


REALIGNMENT OF OLD ORCHARD ROAD AT WESCOATS CORNER


CONTRACT	BRIDGE NO.	N/A
T201609601	DESIGNED BY:	J. SINCLAIR
COUNTY	CHECKED BY:	V. KOWALSKI
SUSSEX		

CROSS SECTIONS
OLD ORCHARD / WESCOATS

SECTION
WRA
SHEET NO.
6

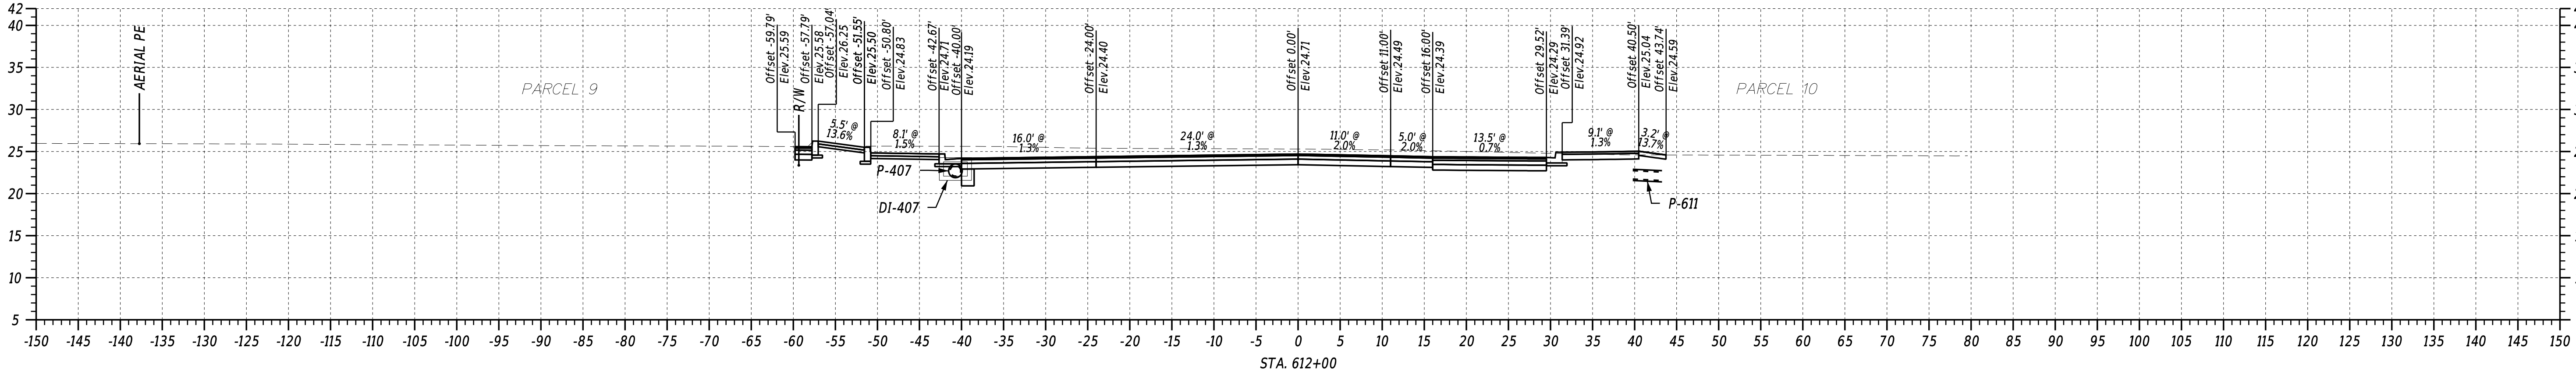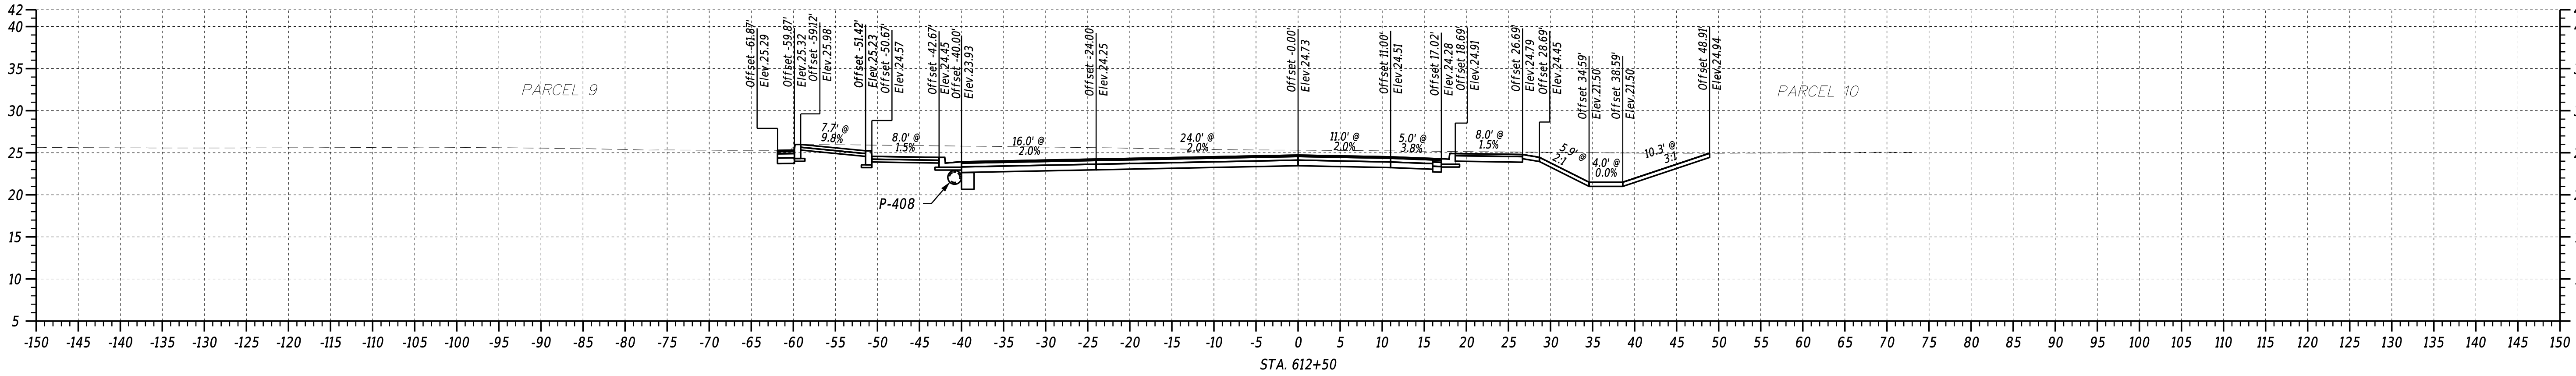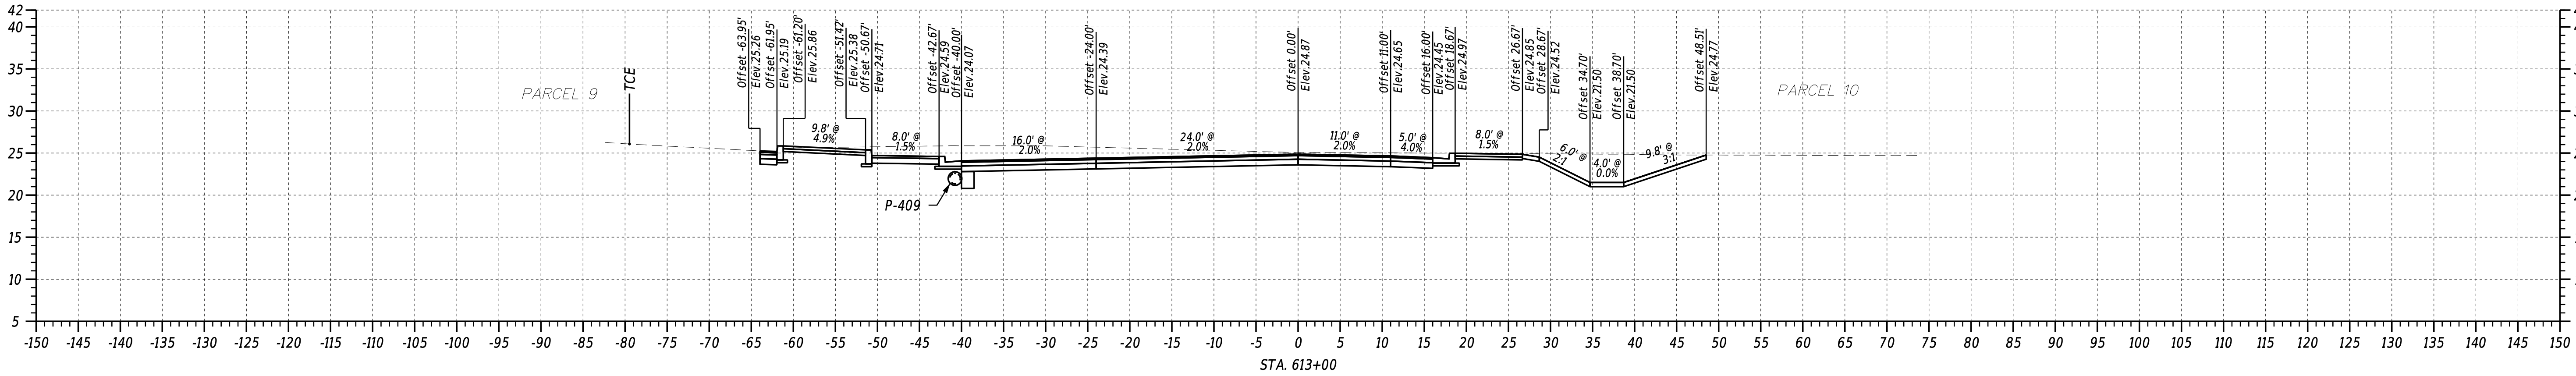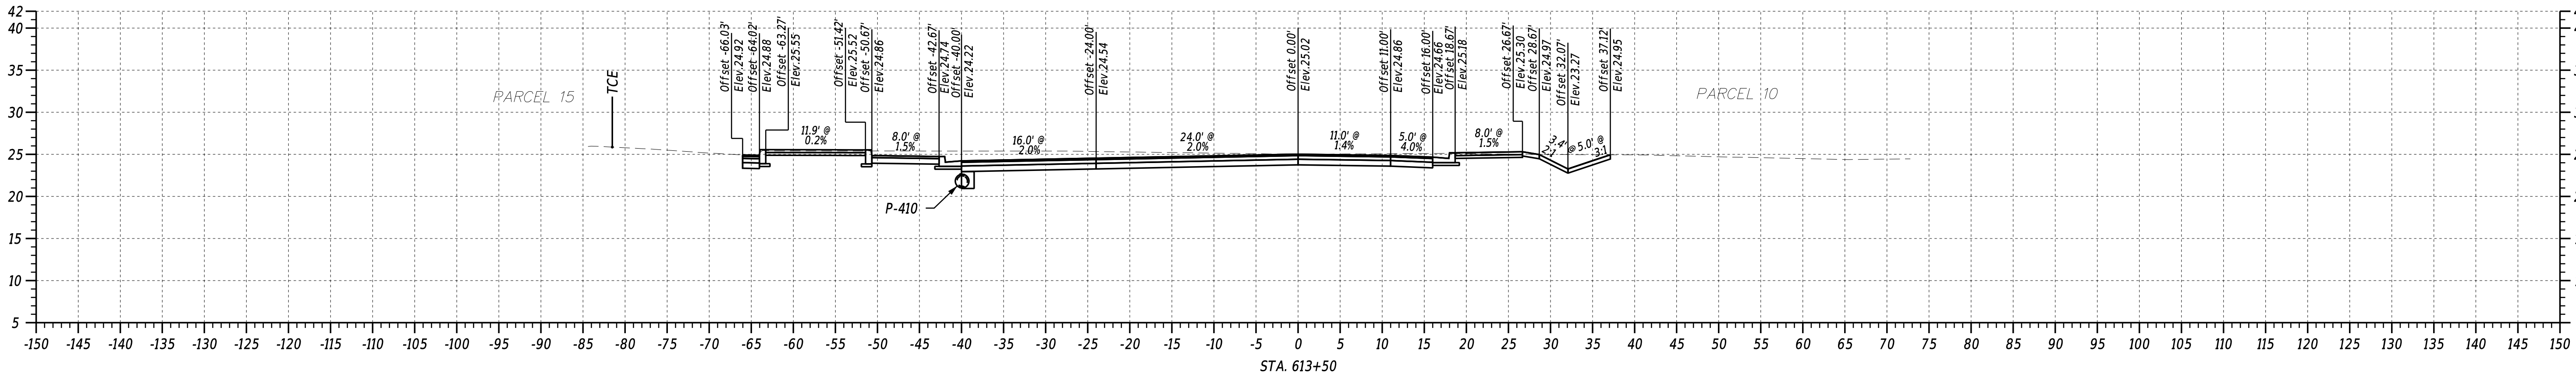

ADDENDA / REVISIONS




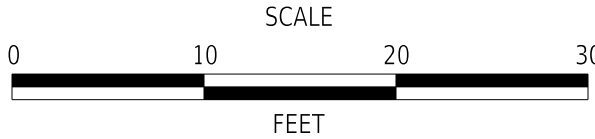


REALIGNMENT OF OLD ORCHARD ROAD AT WESCOATS CORNER

CONTRACT	BRIDGE NO.	N/A
T201609601	DESIGNED BY:	J. SINCLAIR
COUNTY	CHECKED BY:	V. KOWALSKI
SUSSEX		


CROSS SECTIONS
OLD ORCHARD / WESCOATS

SECTION
WRA
SHEET NO.
7

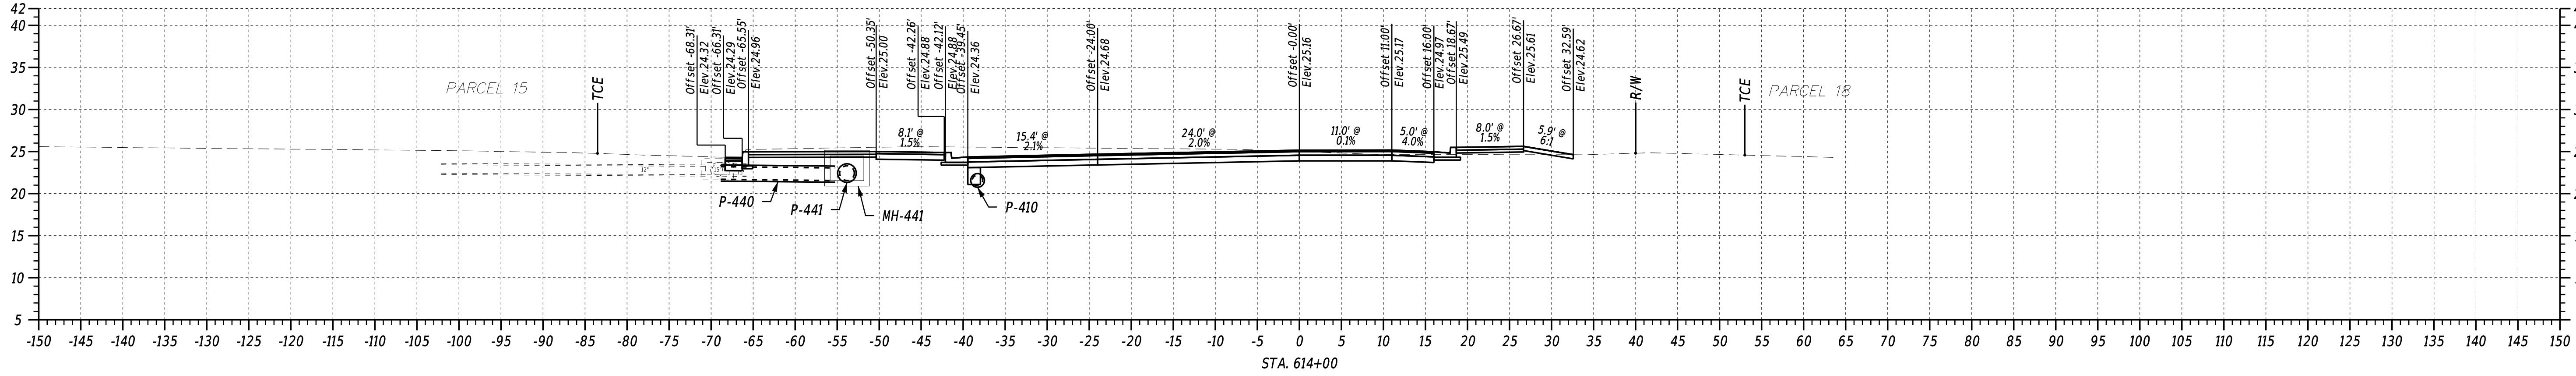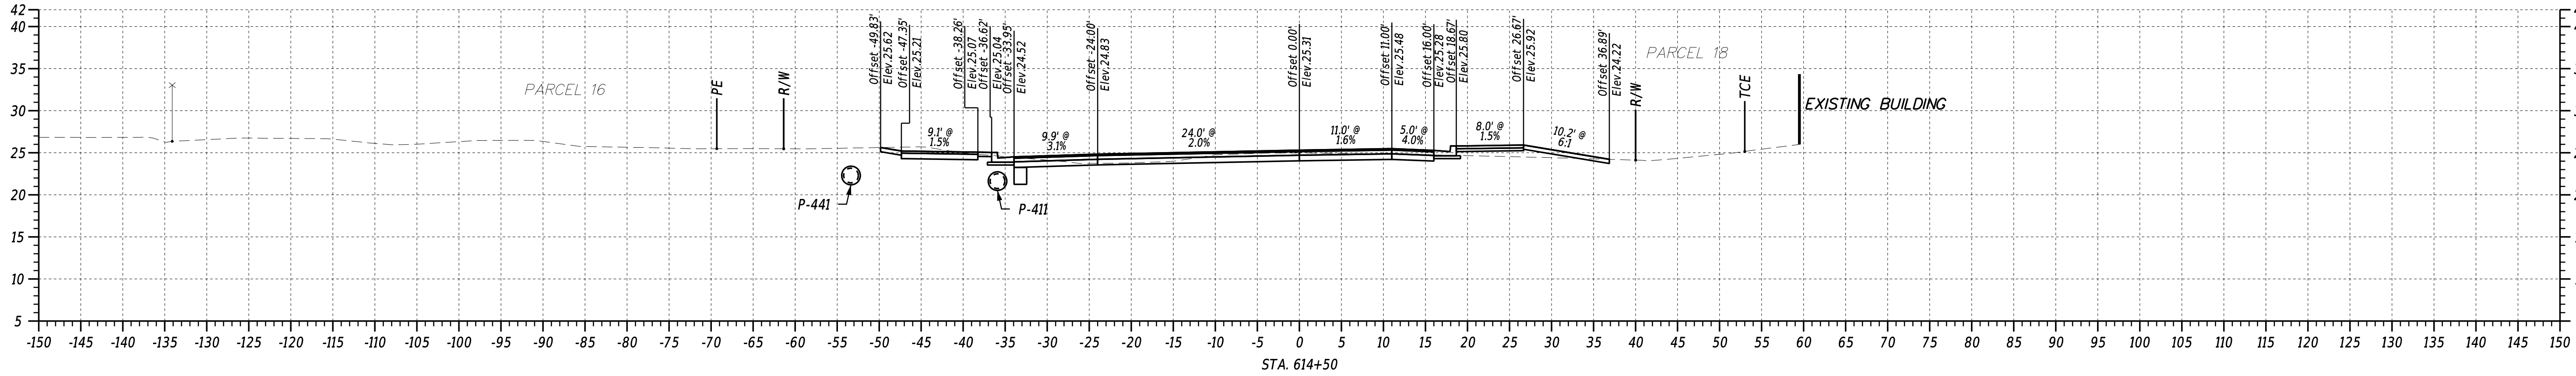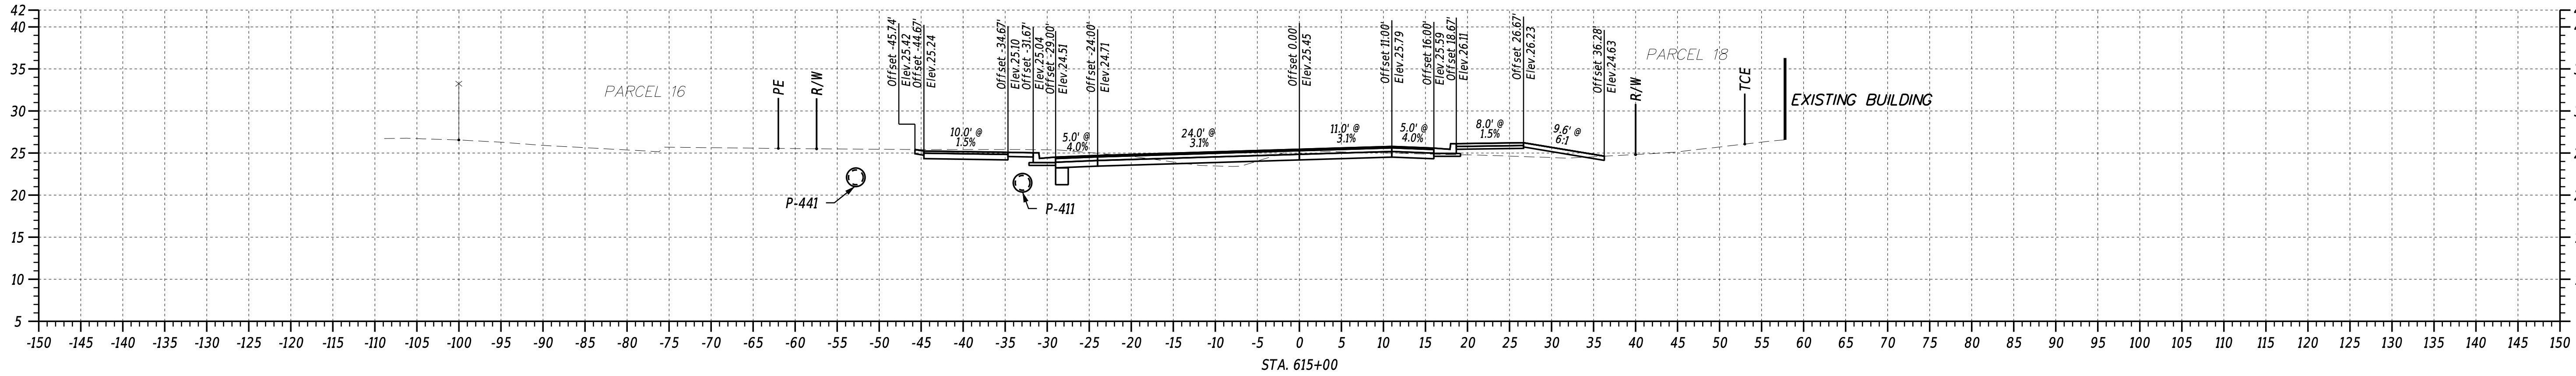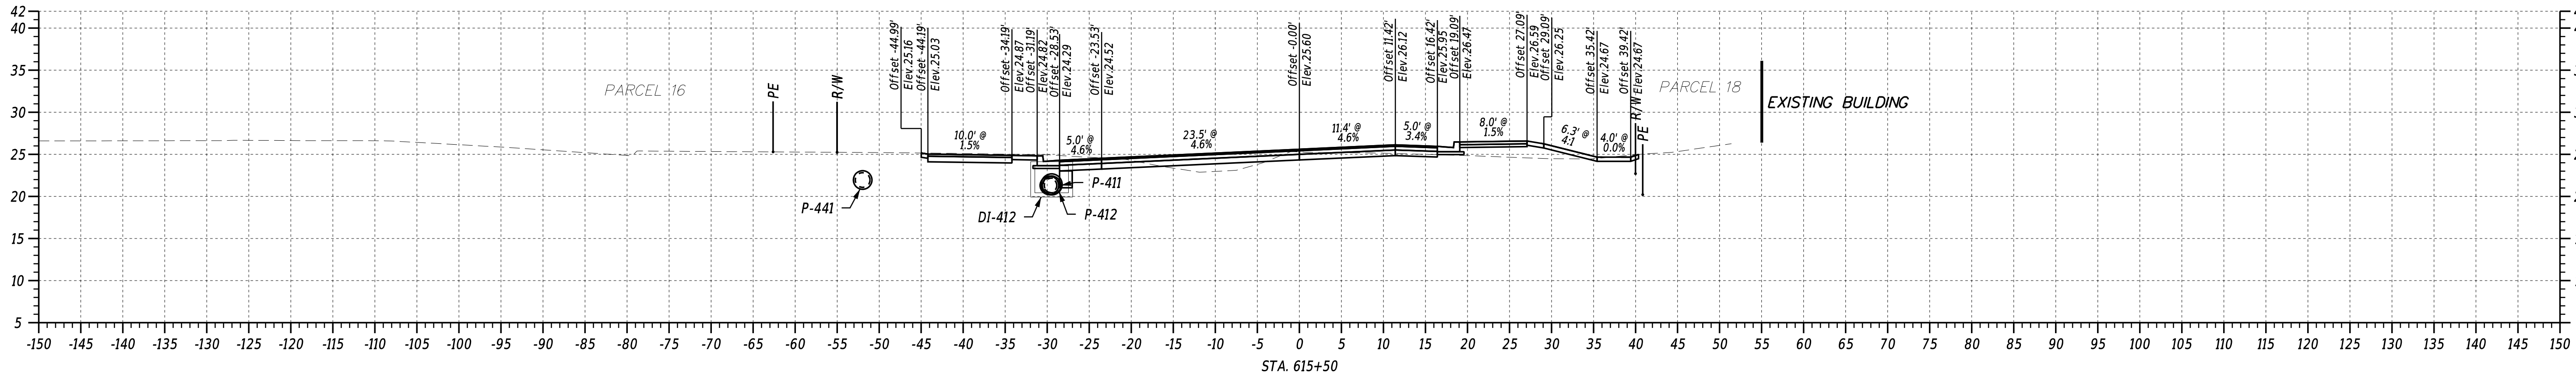

8/28/2024
4:08:13 PM
N:\32149-003\CADD\X501_006.dgn





ADDENDA / REVISIONS	

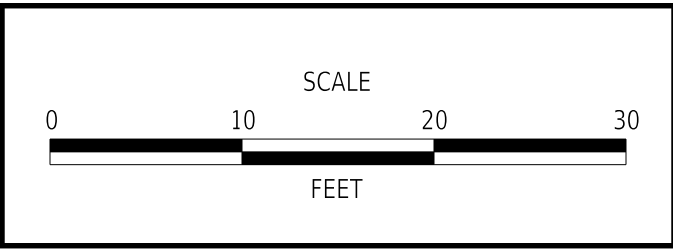


REALIGNMENT OF OLD ORCHARD ROAD AT WESCOATS CORNER	
CONTRACT	T201609601
COUNTY	SUSSEX

BRIDGE NO.	N/A
DESIGNED BY:	J. SINCLAIR
CHECKED BY:	V. KOWALSKI

CROSS SECTIONS OLD ORCHARD / WESCOATS	
SECTION	WRA
SHEET NO.	8

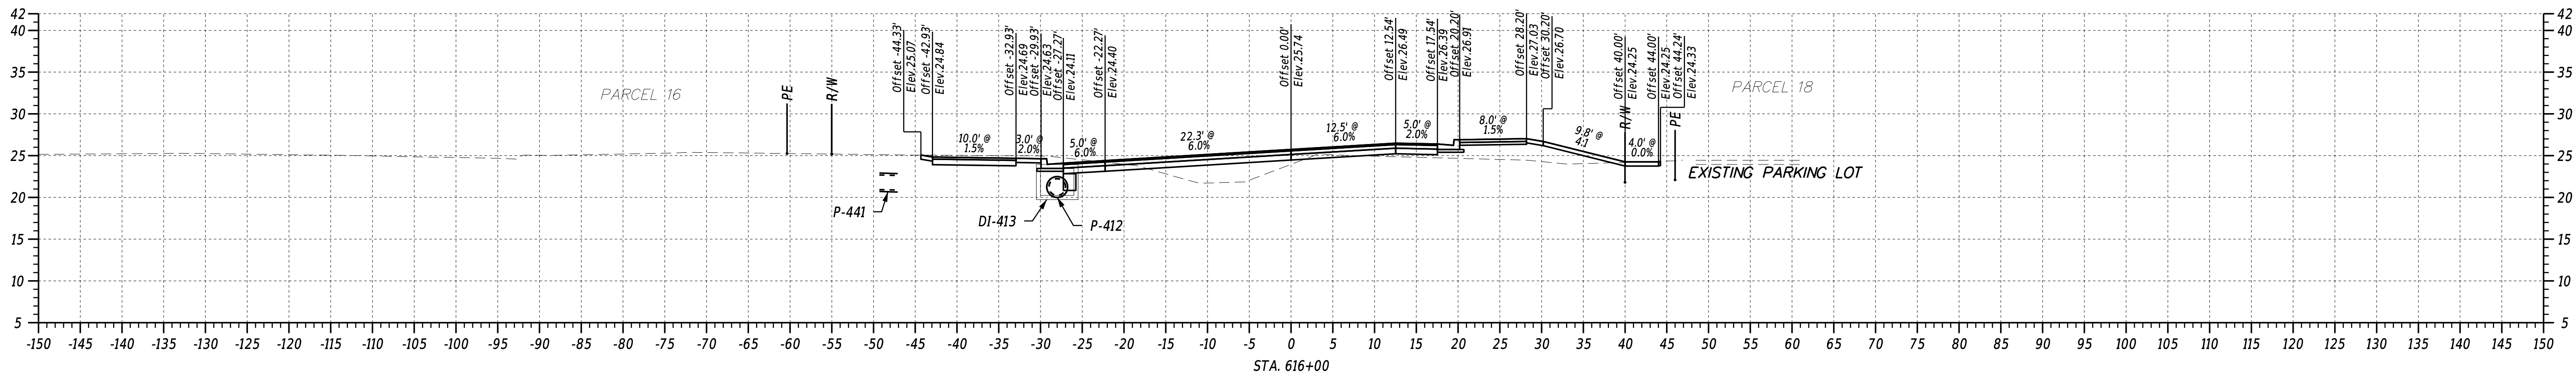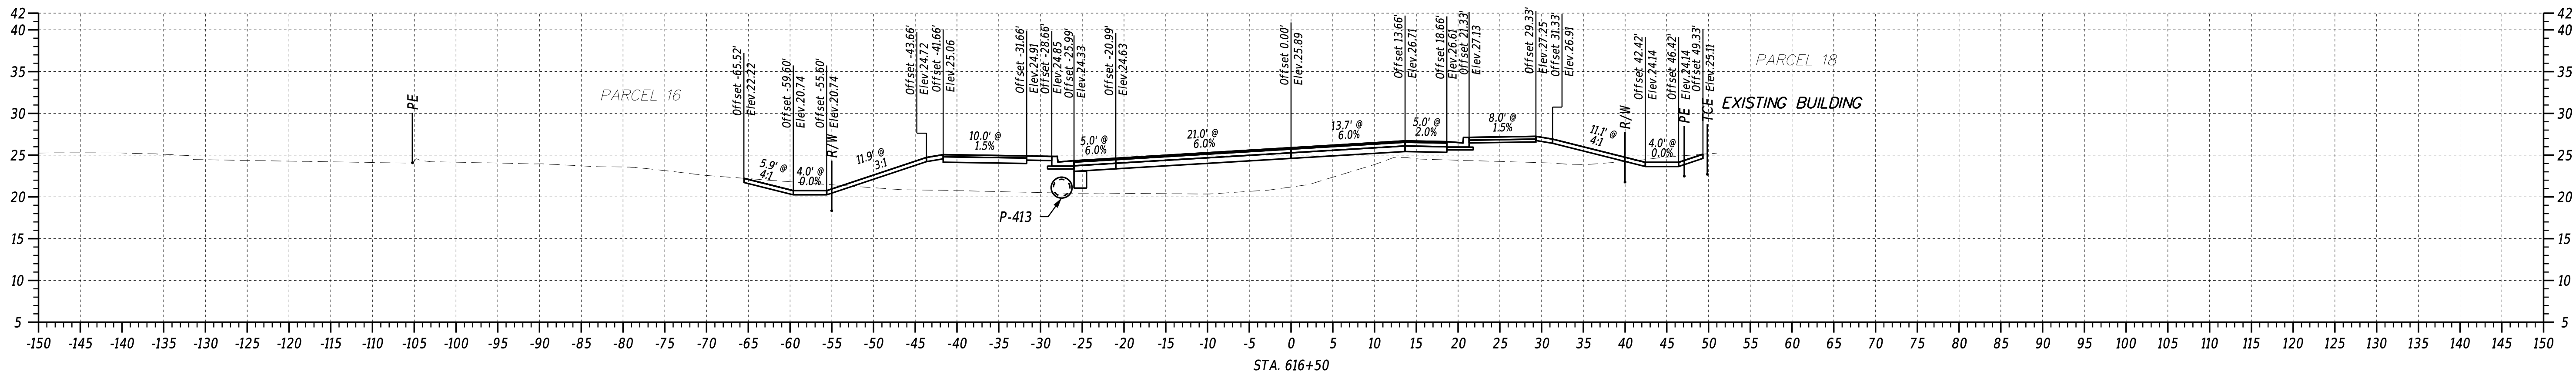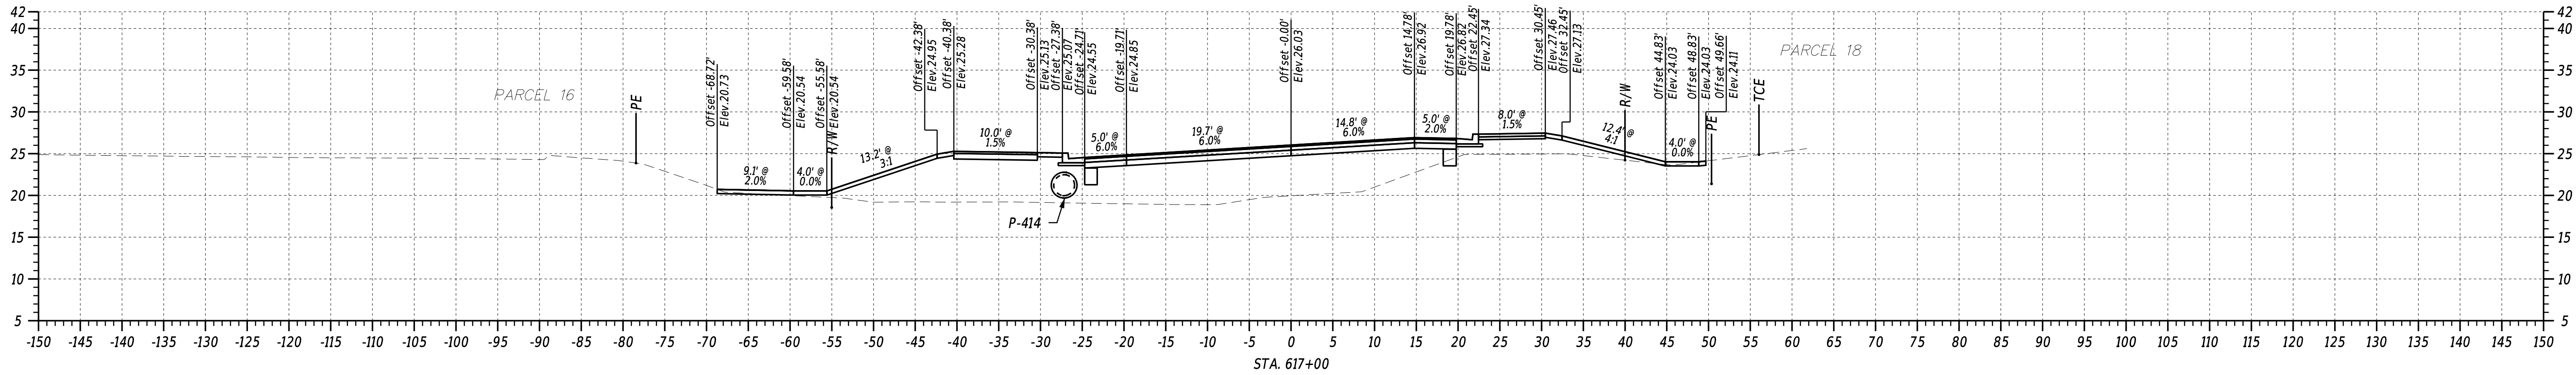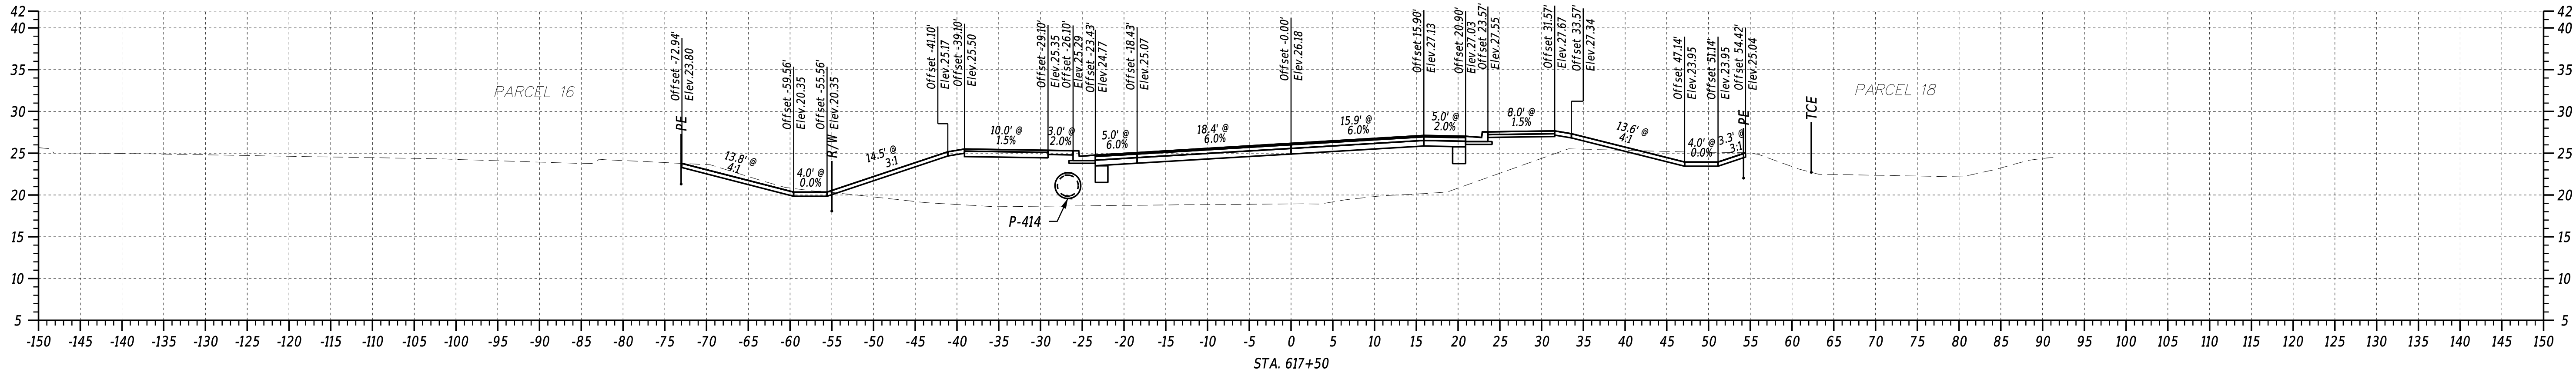

ADDENDA / REVISIONS

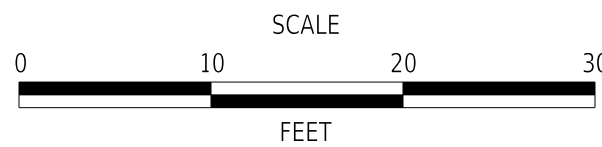

REALIGNMENT OF OLD ORCHARD ROAD AT WESCOATS CORNER

CONTRACT

T201609601

COUNTY

SUSSEX

BRIDGE NO.

N/A

DESIGNED BY: J. SINCLAIR

CHECKED BY: V. KOWALSKI





CROSS SECTIONS
OLD ORCHARD / WESCOATS

SECTION

WRA


SHEET NO.

9

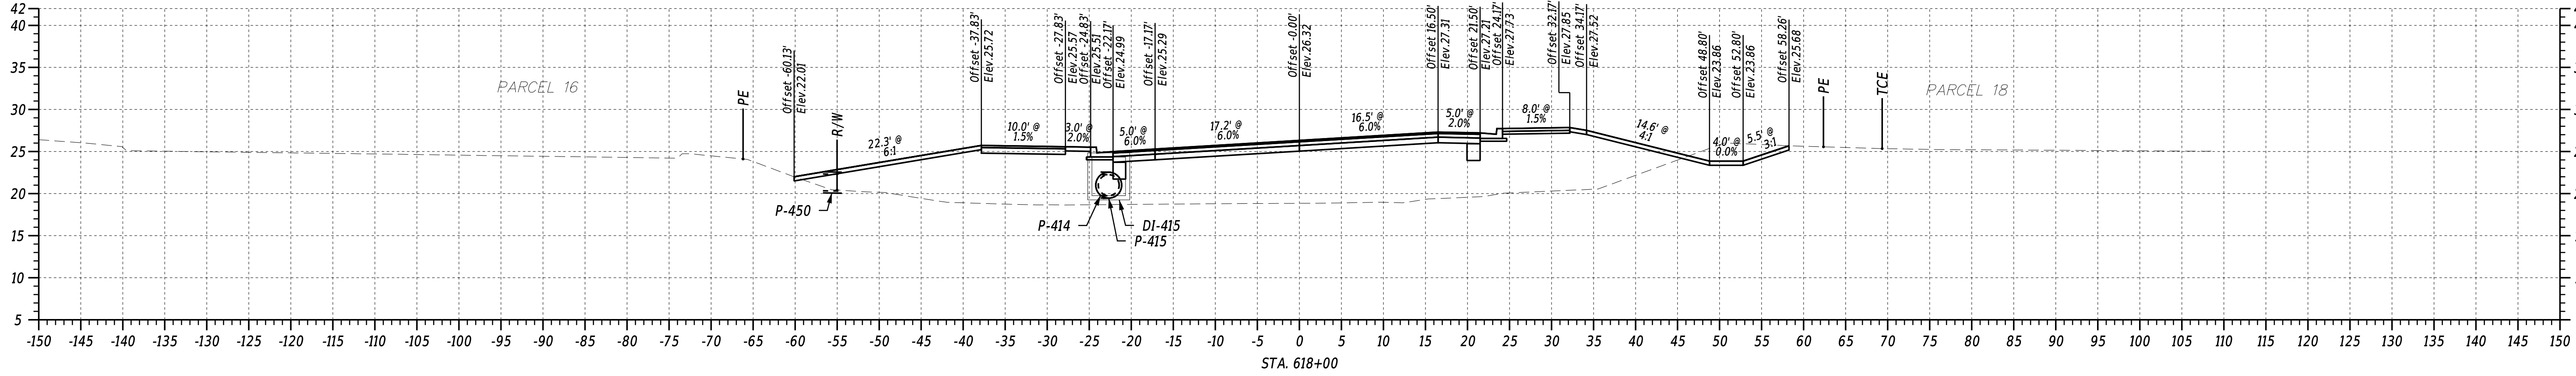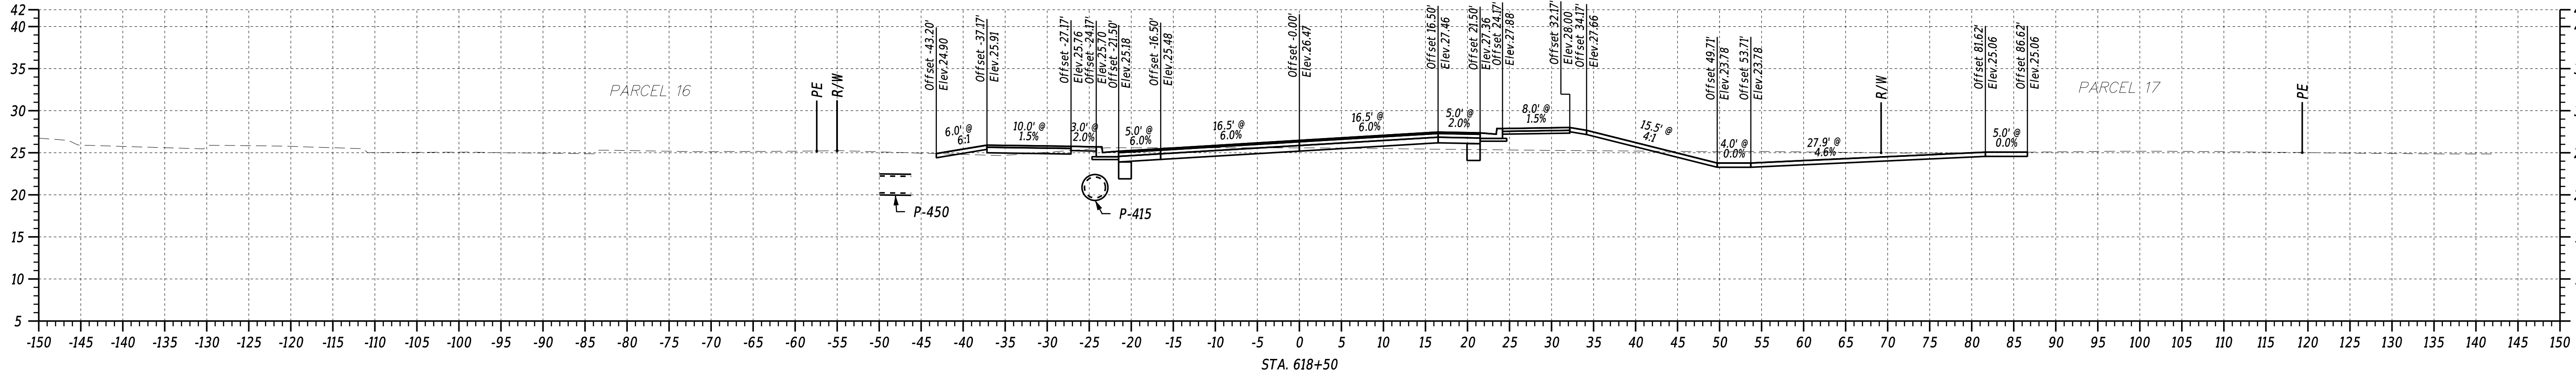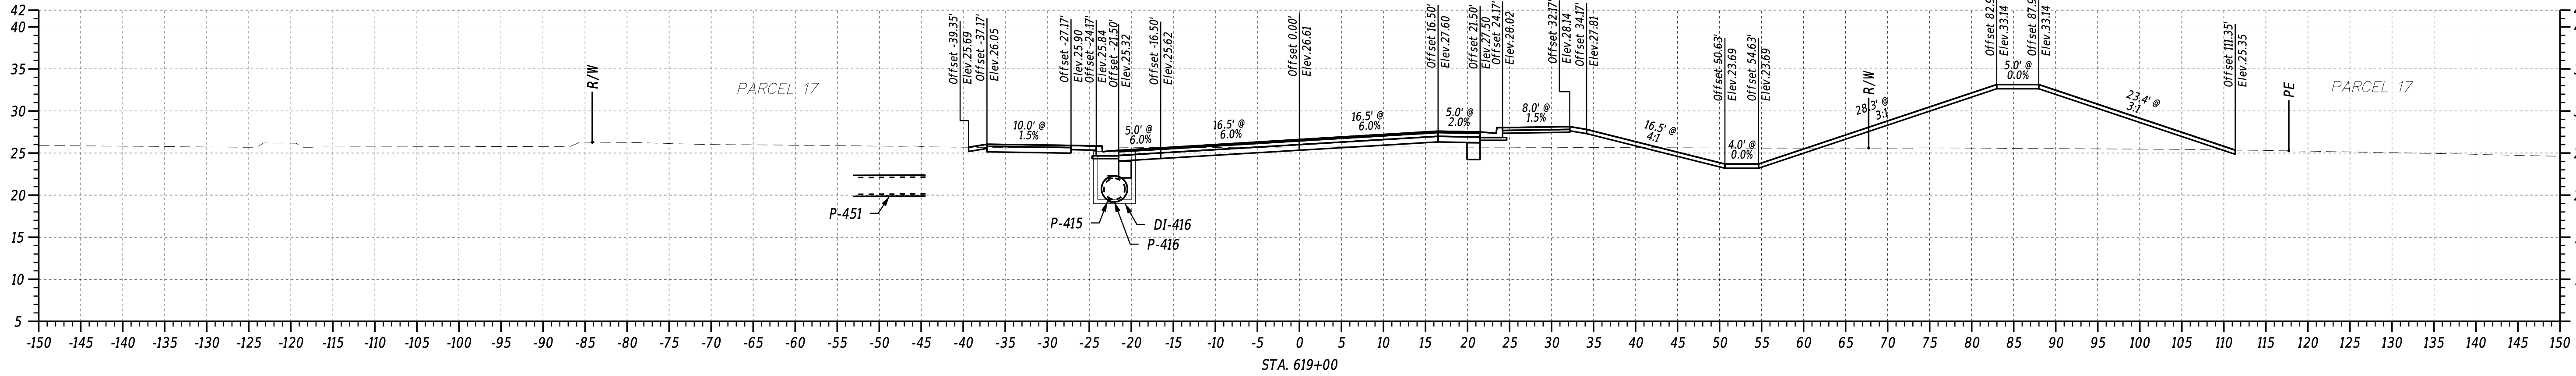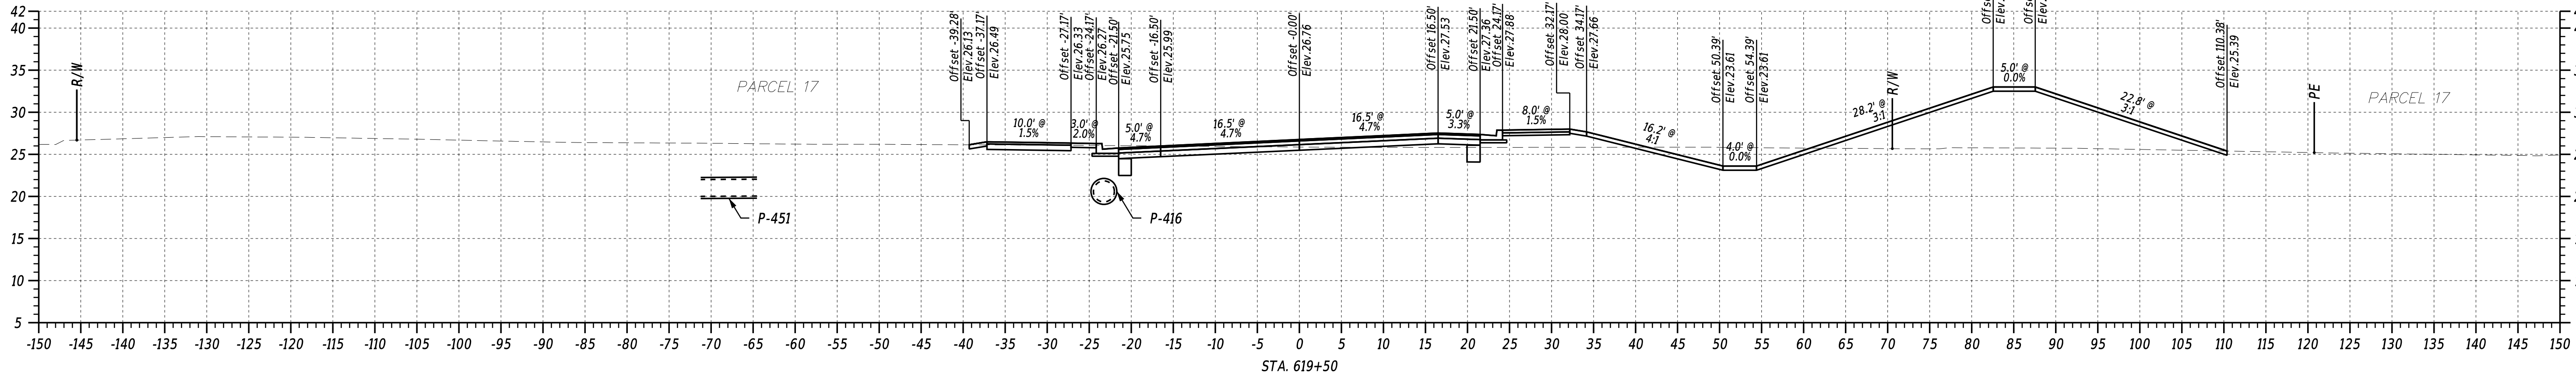

8/28/2024
4:08:14 PM
N:\32149-003\CADD\X501_000.dgn





ADDENDA / REVISIONS	

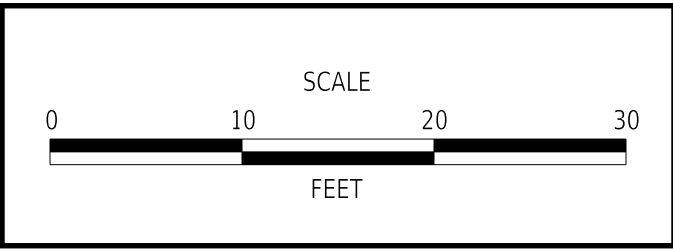


REALIGNMENT OF OLD ORCHARD ROAD AT WESCOATS CORNER

CONTRACT	BRIDGE NO.	N/A
T201609601	DESIGNED BY:	J. SINCLAIR
COUNTY	CHECKED BY:	V. KOWALSKI
SUSSEX		

CROSS SECTIONS OLD ORCHARD / WESCOATS	
SECTION	WRA
SHEET NO.	10

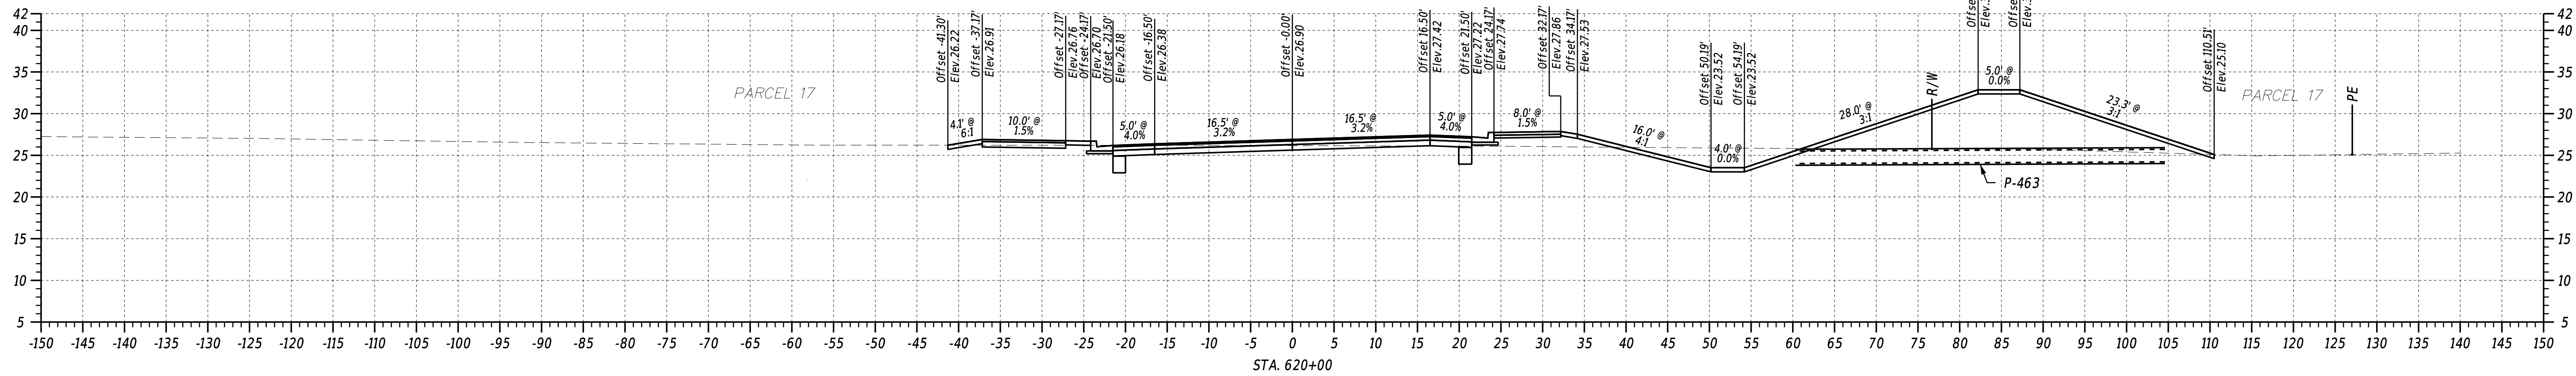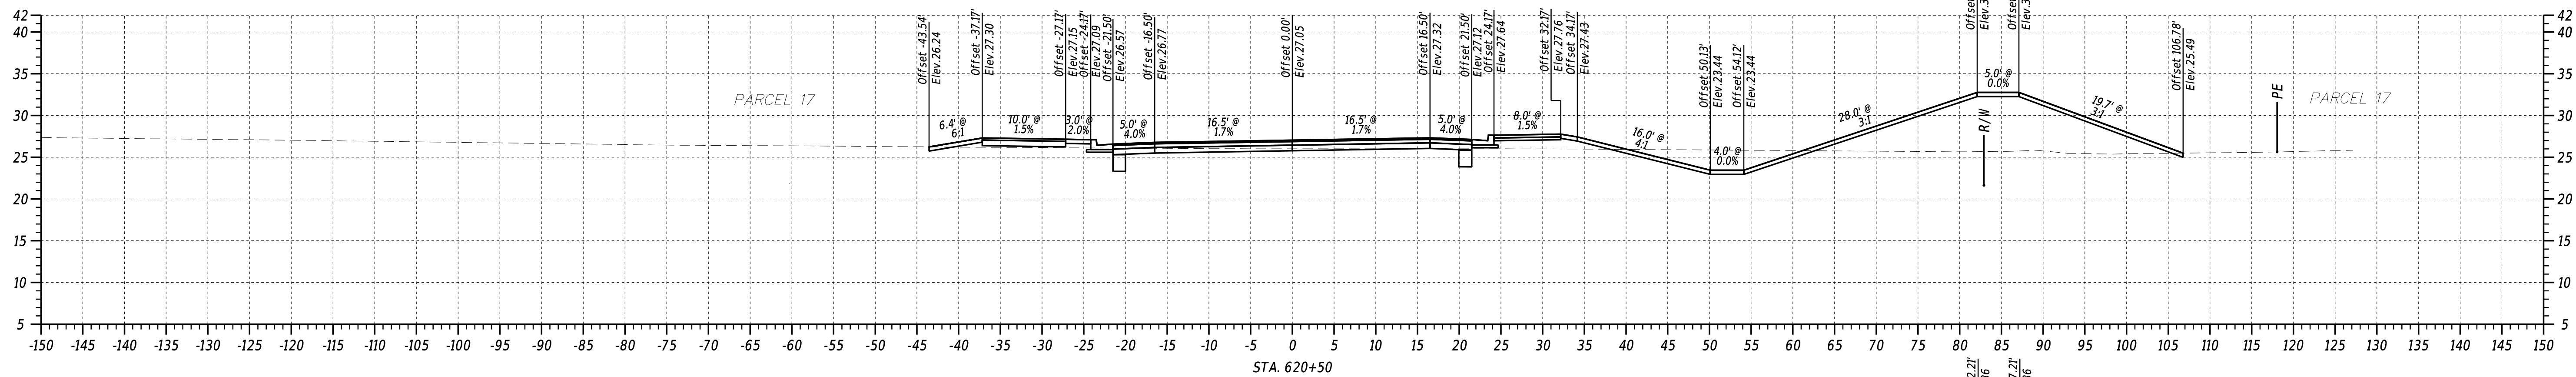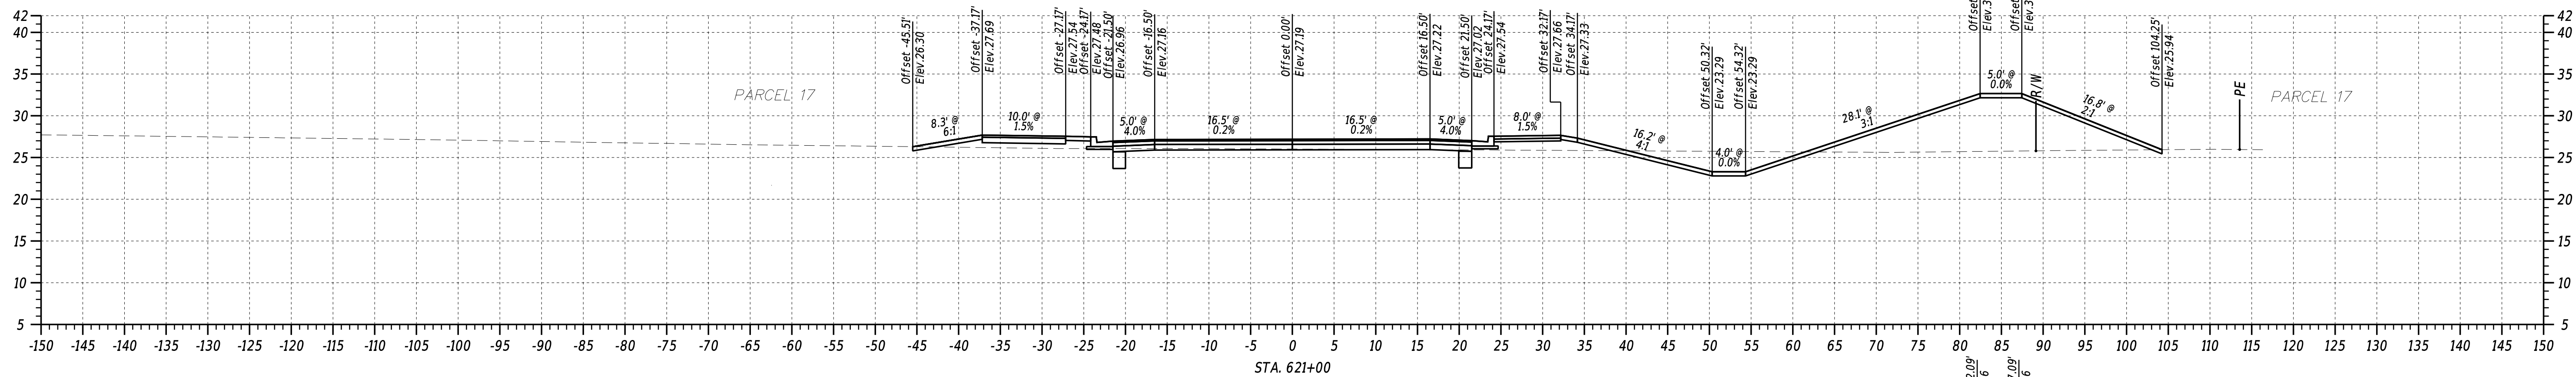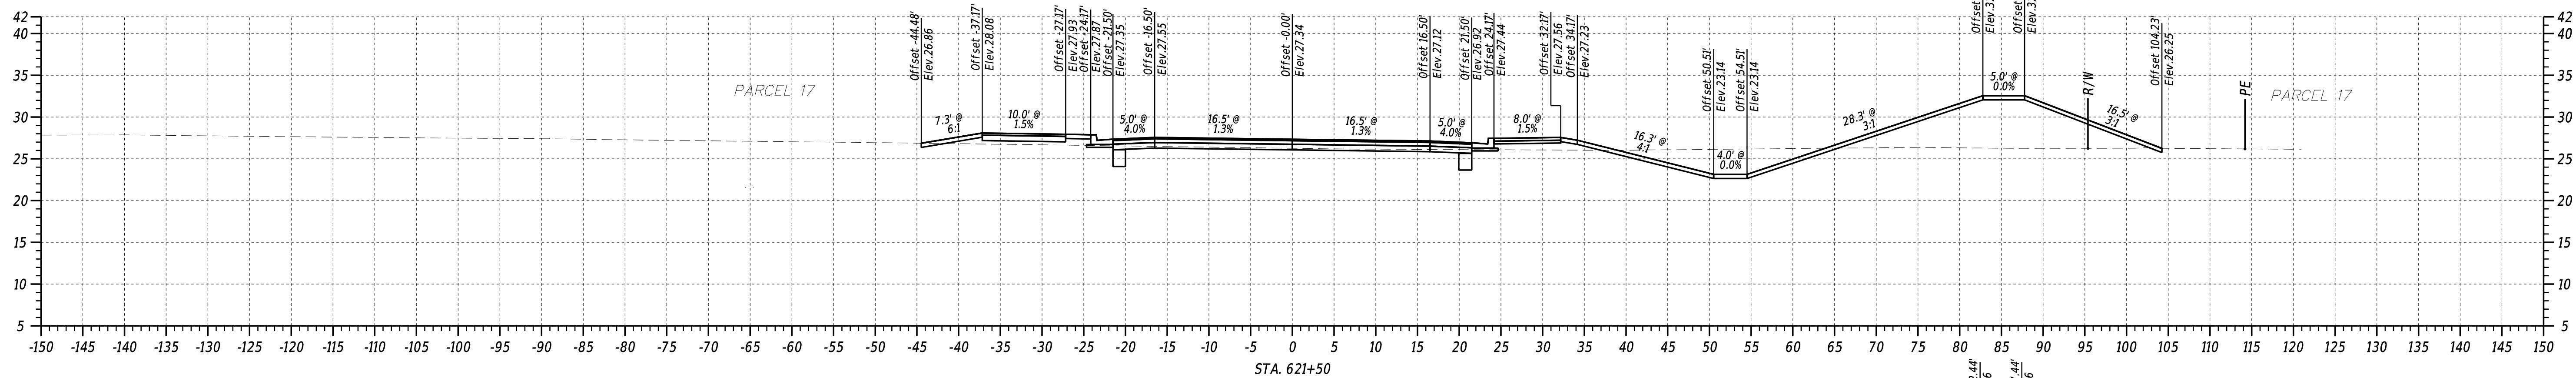

ADDENDA / REVISIONS	

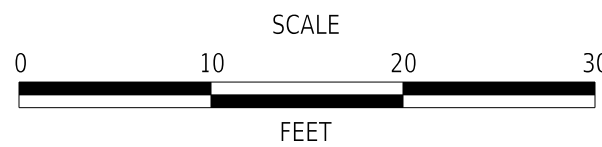

REALIGNMENT OF OLD ORCHARD ROAD AT WESCOATS CORNER





CONTRACT	BRIDGE NO.	N/A
T201609601	DESIGNED BY: J. SINCLAIR	
COUNTY	CHECKED BY: V. KOWALSKI	
SUSSEX		

CROSS SECTIONS OLD ORCHARD / WESCOATS





SECTION
WRA
SHEET NO.
11

3/28/2024
4:08:15 PM
N:\32149-003\CADD\X501_OOR.dgn


8/28/2024
4:08:15 PM
N:\132149-003\CADD\X501_000.dgn

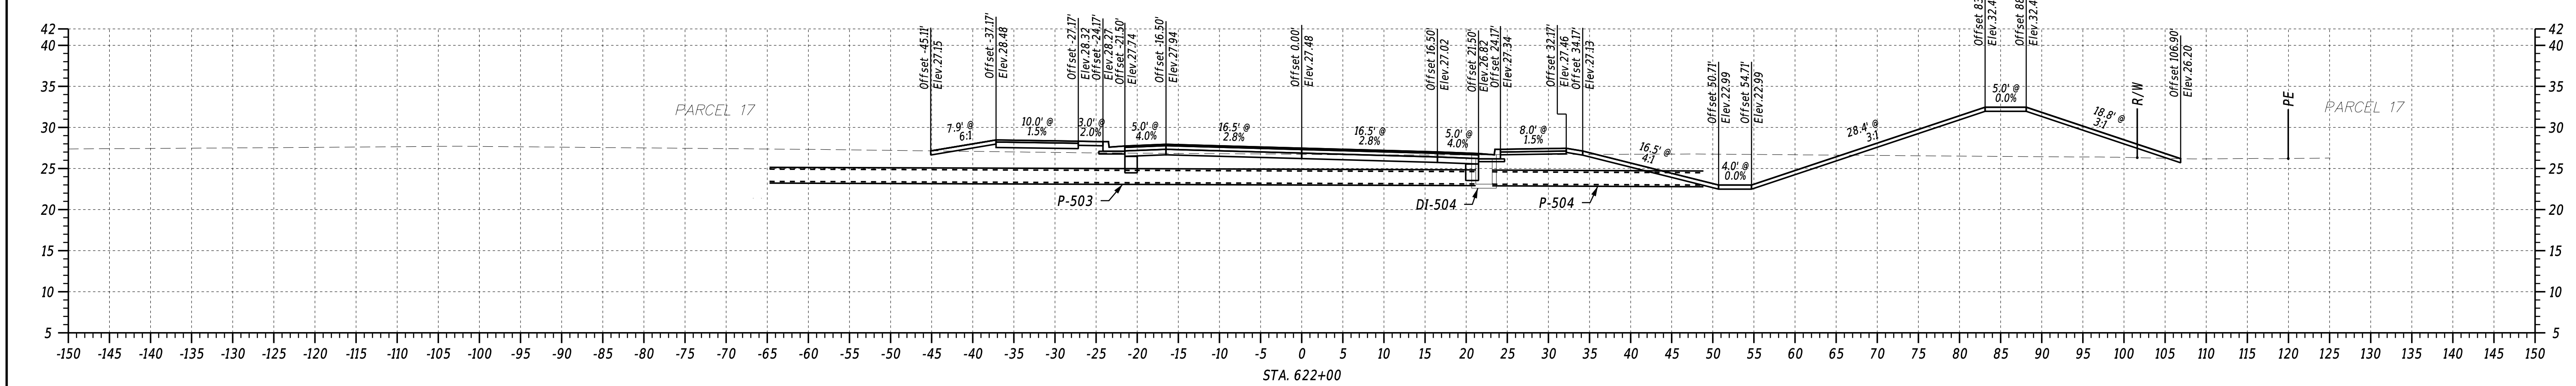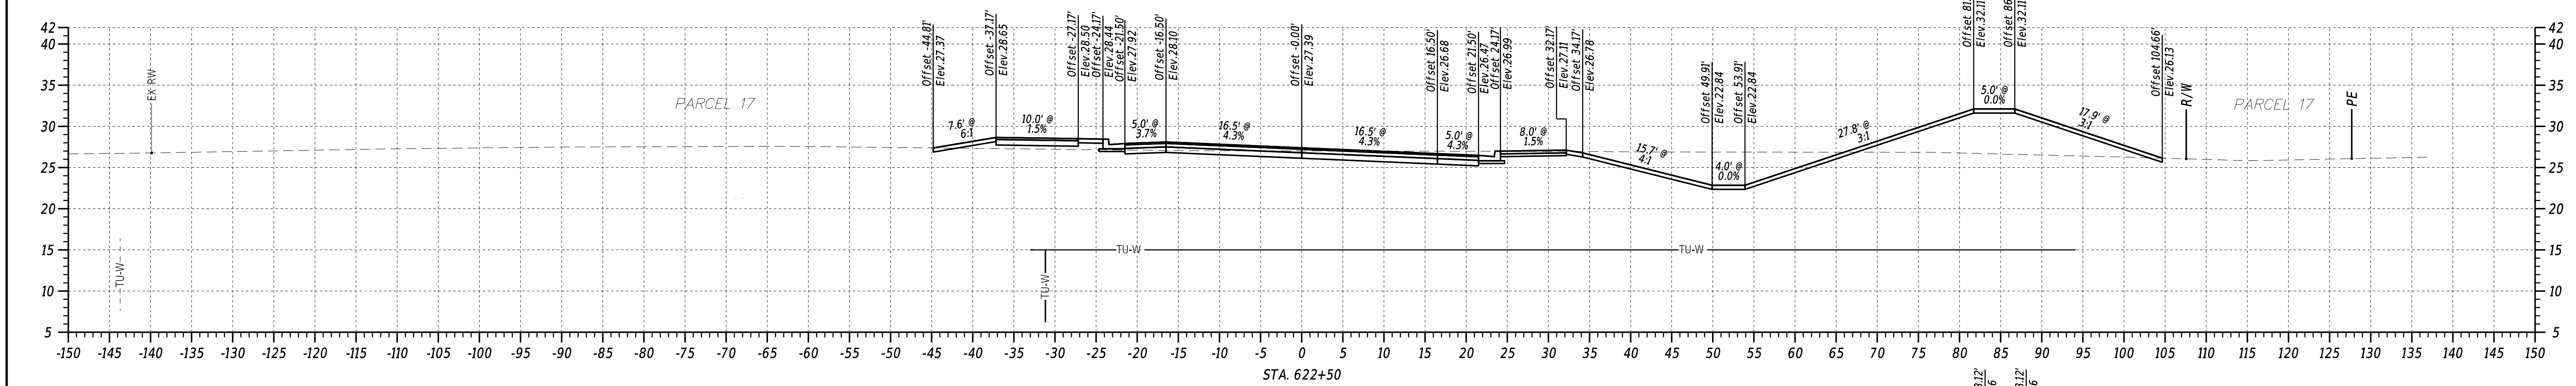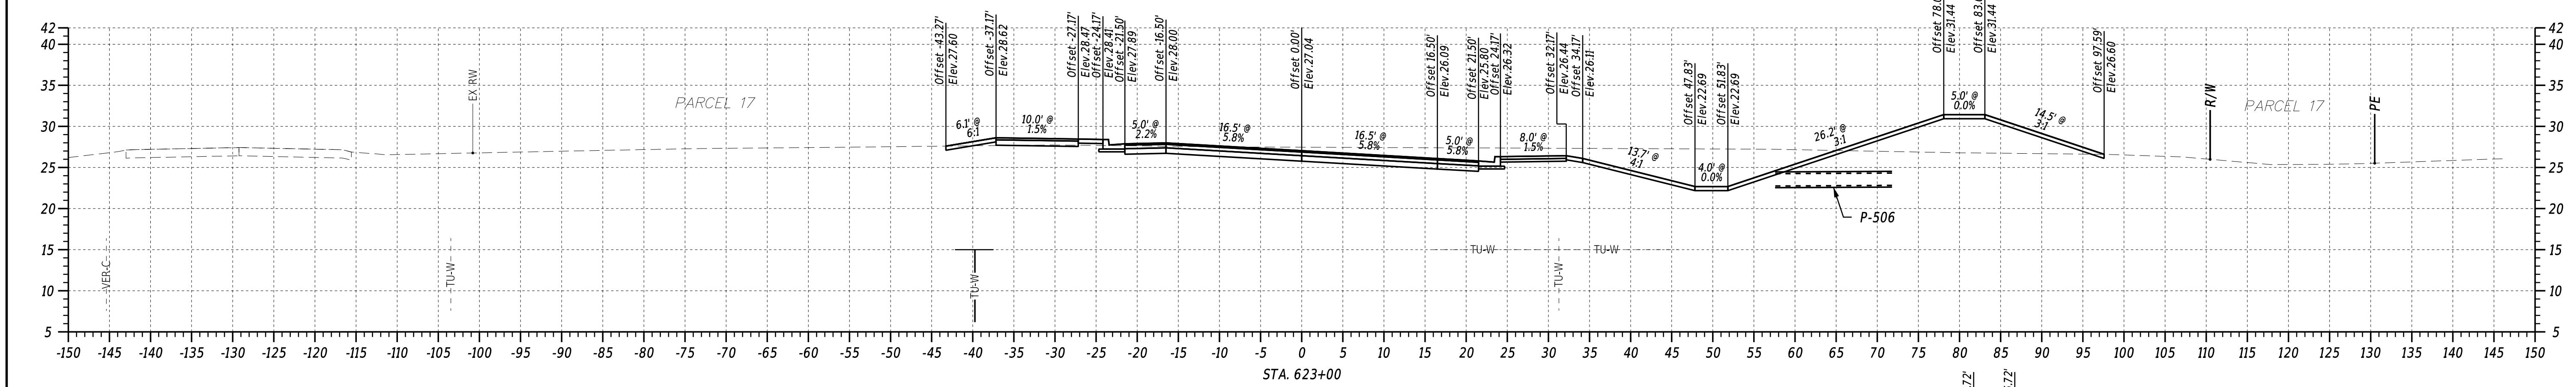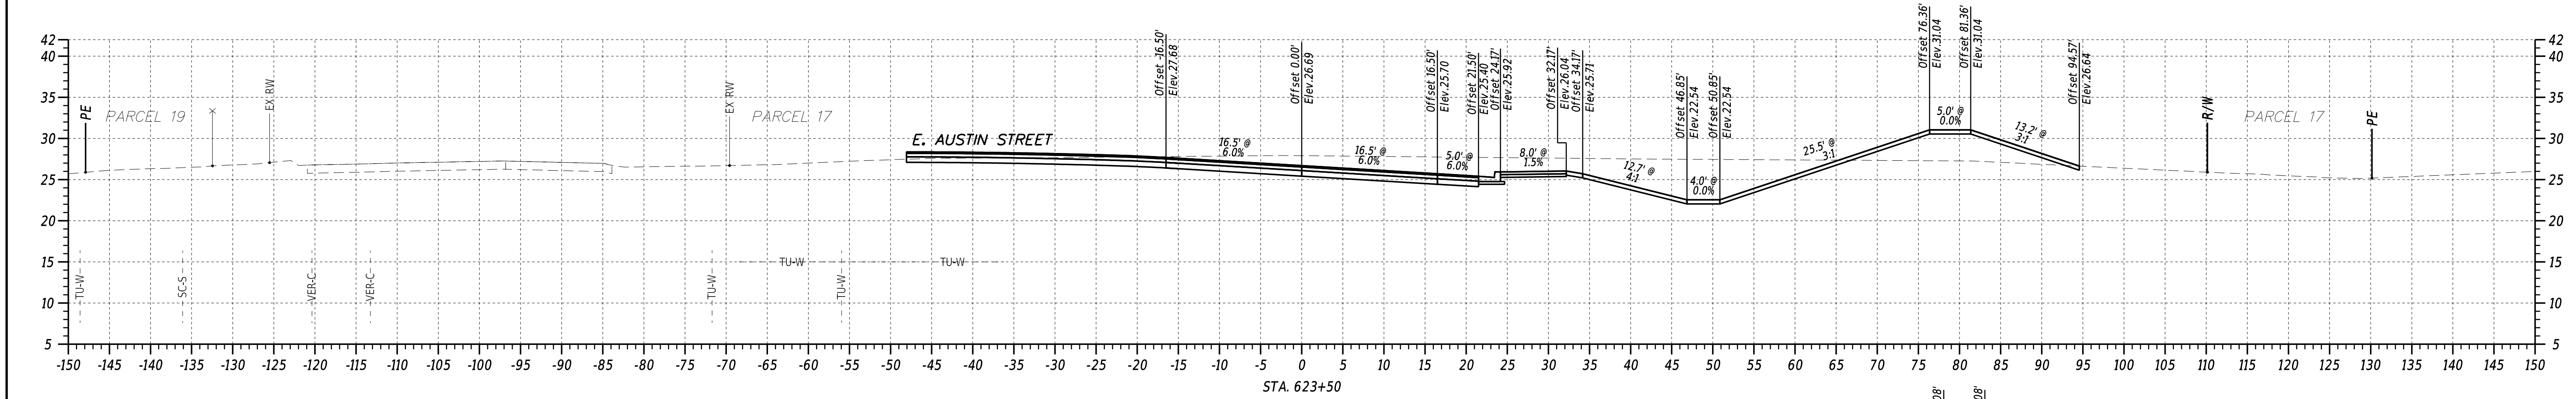

ADDENDA / REVISIONS		SCALE		REALIGNMENT OF OLD ORCHARD ROAD AT WESCOATS CORNER		CONTRACT		BRIDGE NO.		CROSS SECTIONS		SECTION	
		0 10 20 30				T201609601		N/A		OLD ORCHARD / WESCOATS		WRA	
		FEET				SUSSEX		DESIGNED BY: J. SINCLAIR				SHEET NO.	
								CHECKED BY: V. KOWALSKI				12	

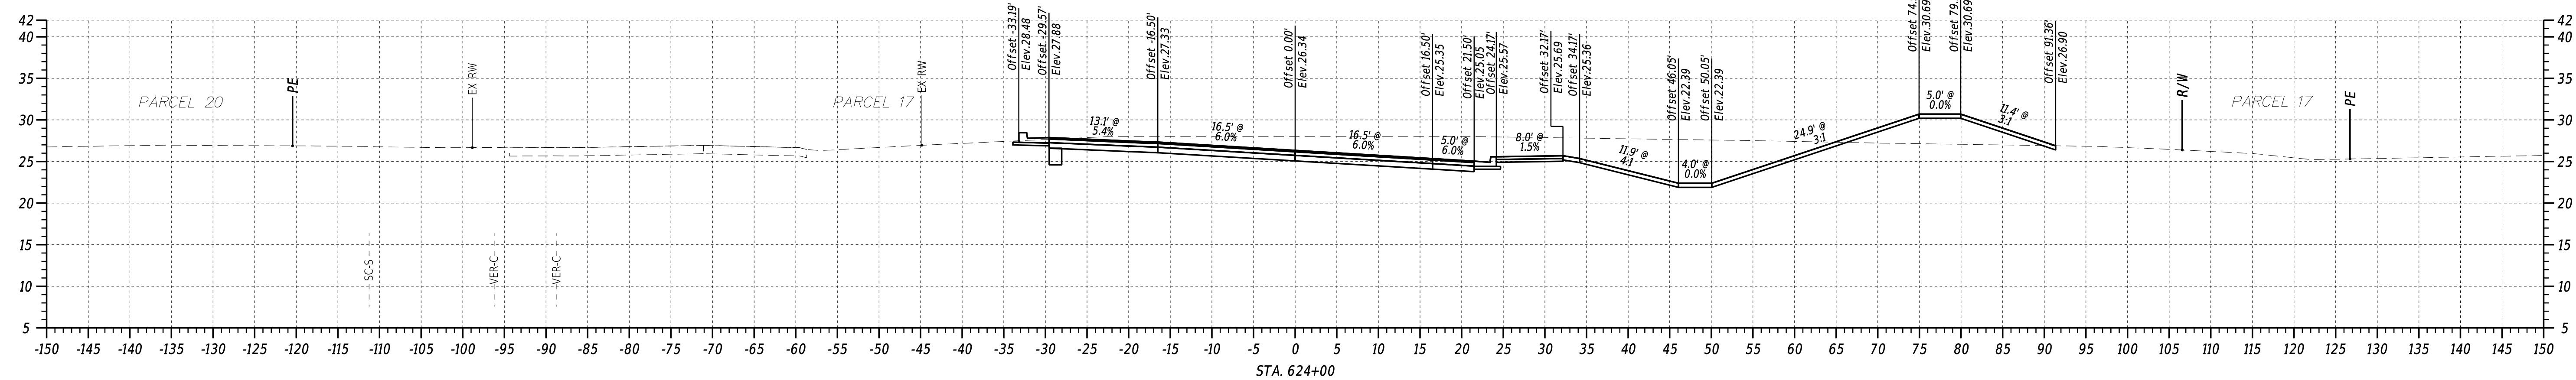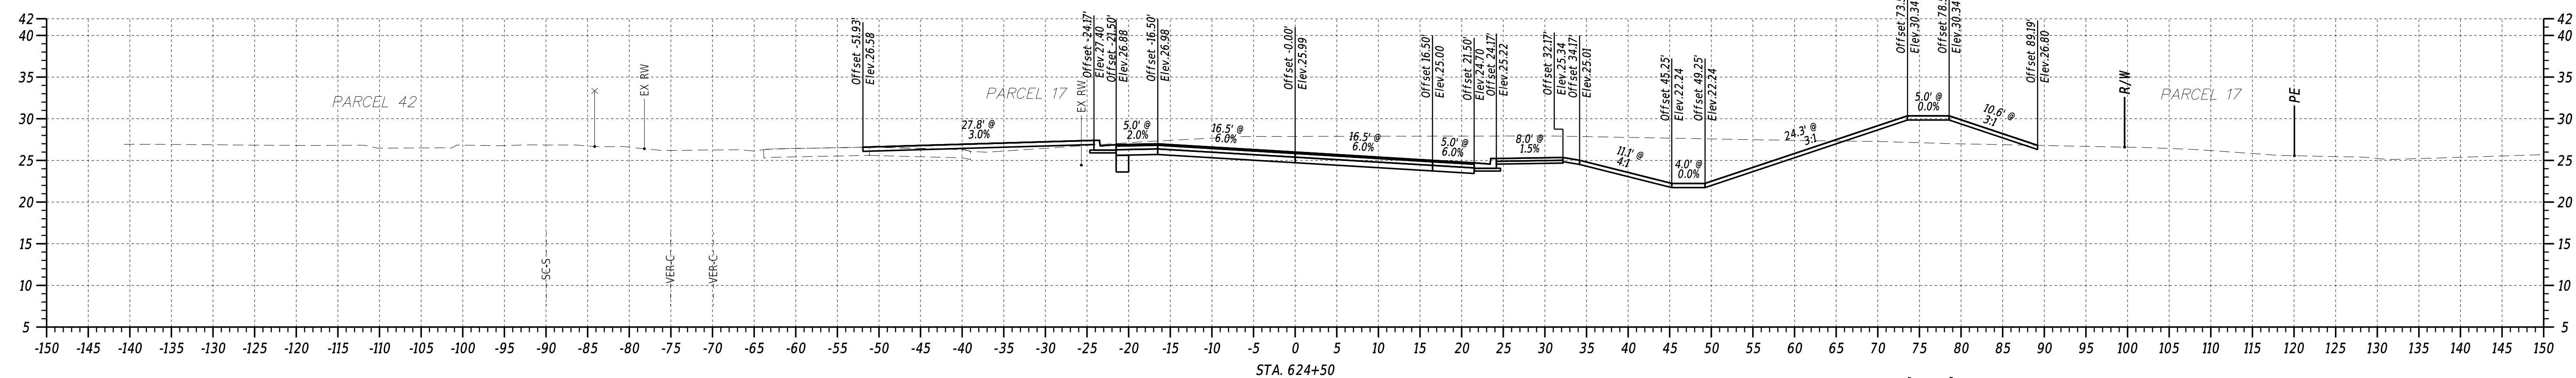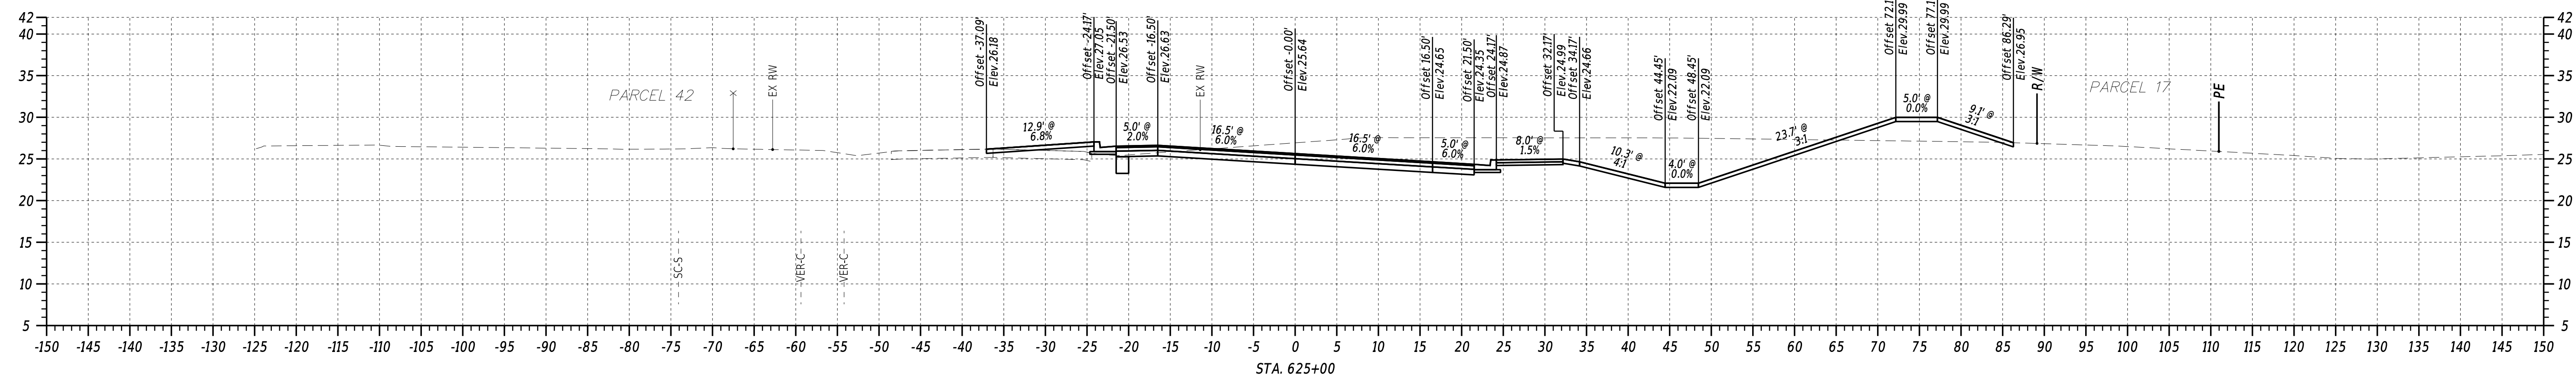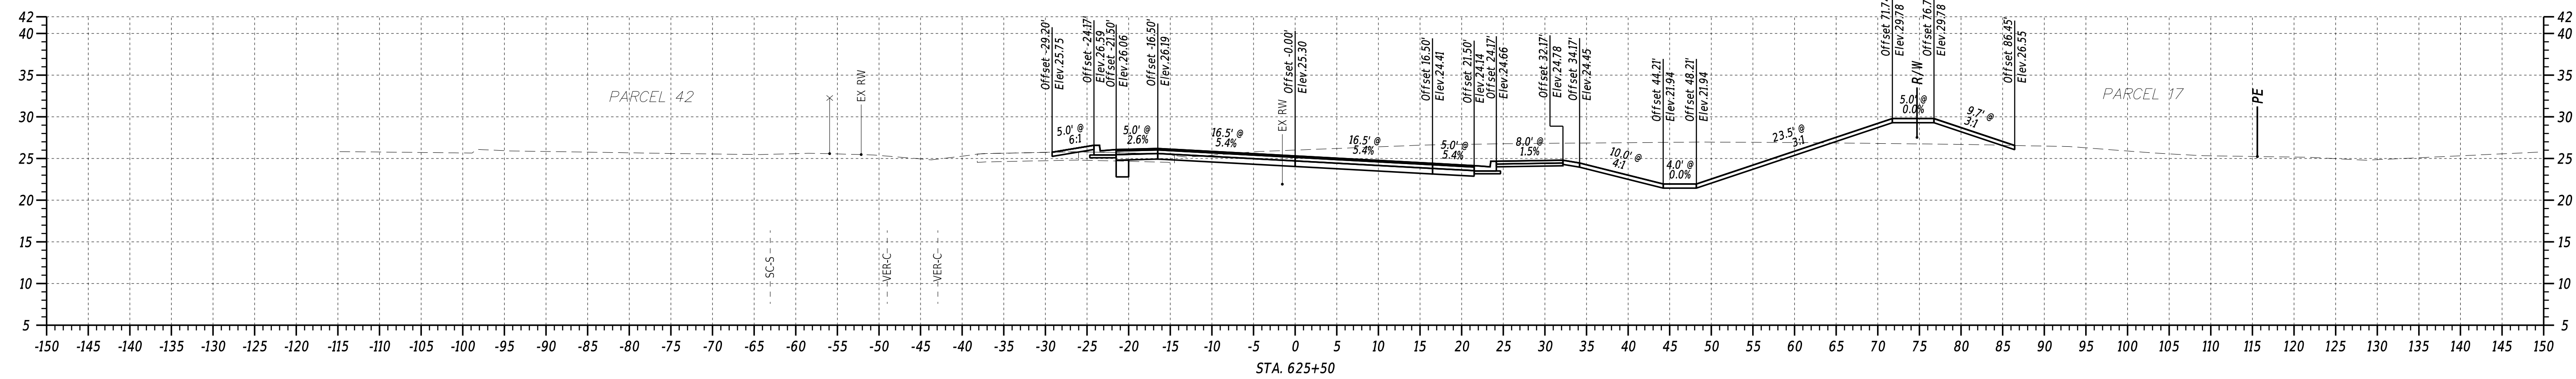

ADDENDA / REVISIONS	




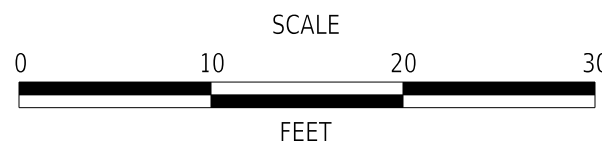


REALIGNMENT OF OLD ORCHARD ROAD AT WESCOATS CORNER

CONTRACT	BRIDGE NO.	N/A
T201609601	DESIGNED BY: J. SINCLAIR	
COUNTY	CHECKED BY: V. KOWALSKI	
SUSSEX		


CROSS SECTIONS OLD ORCHARD / WESCOATS

SECTION
WRA
SHEET NO.
13

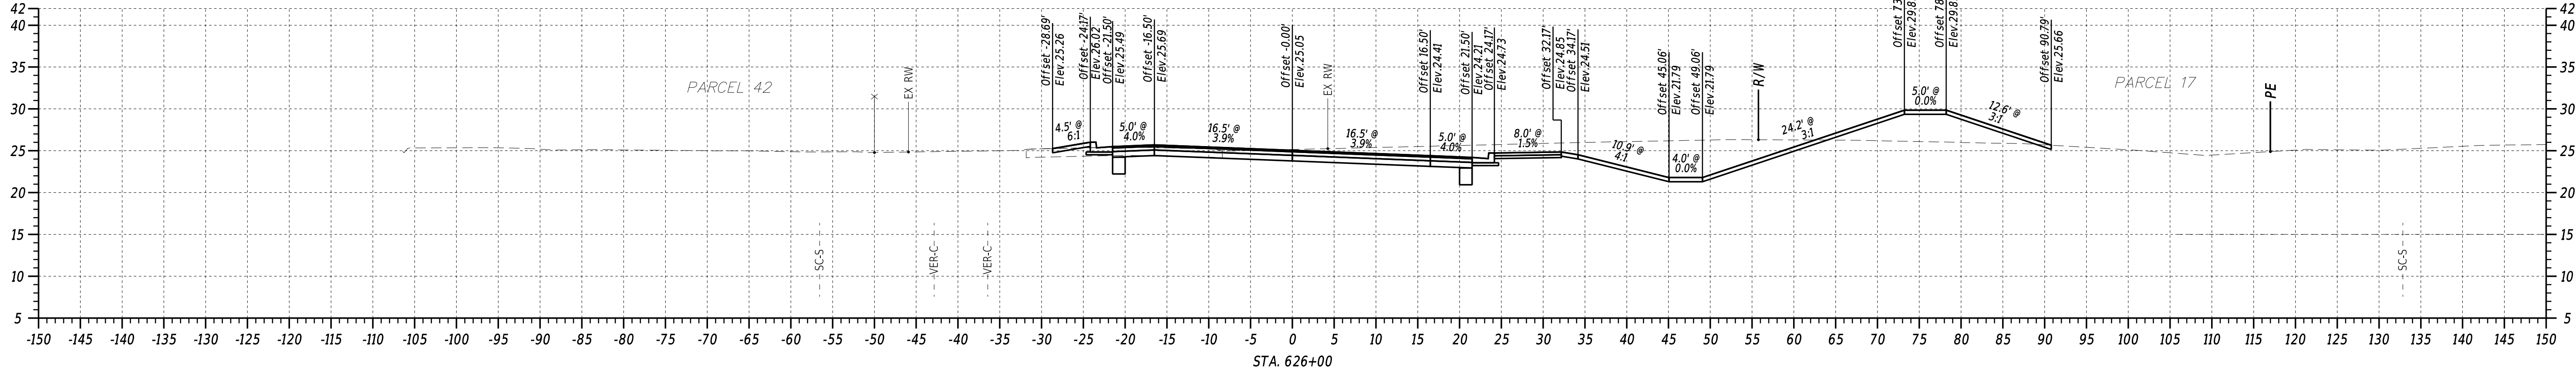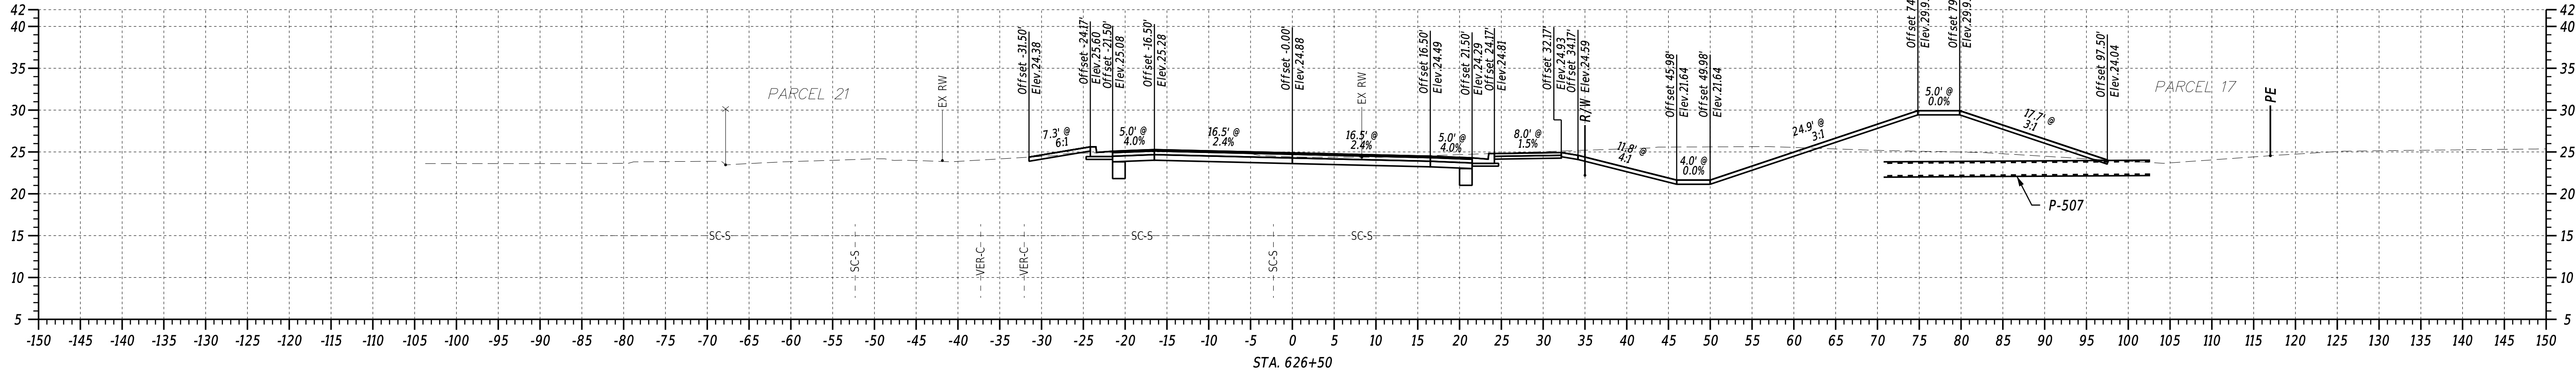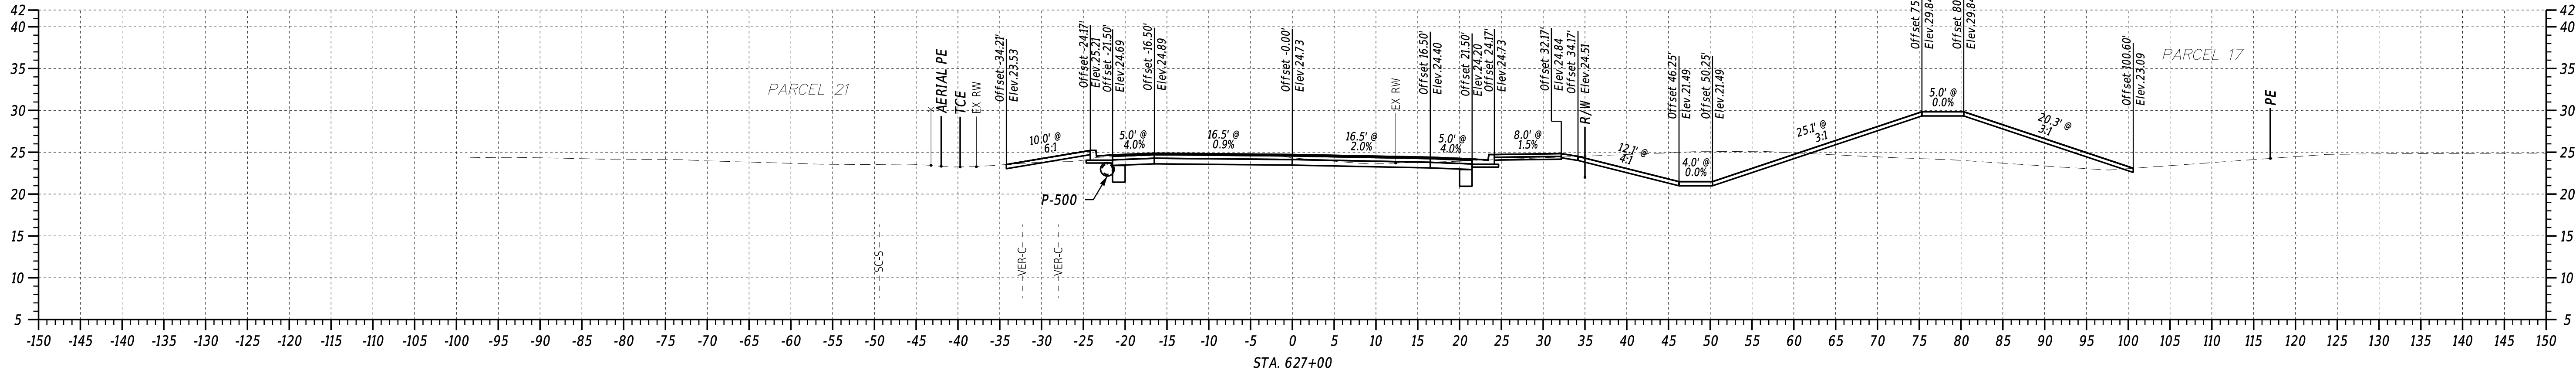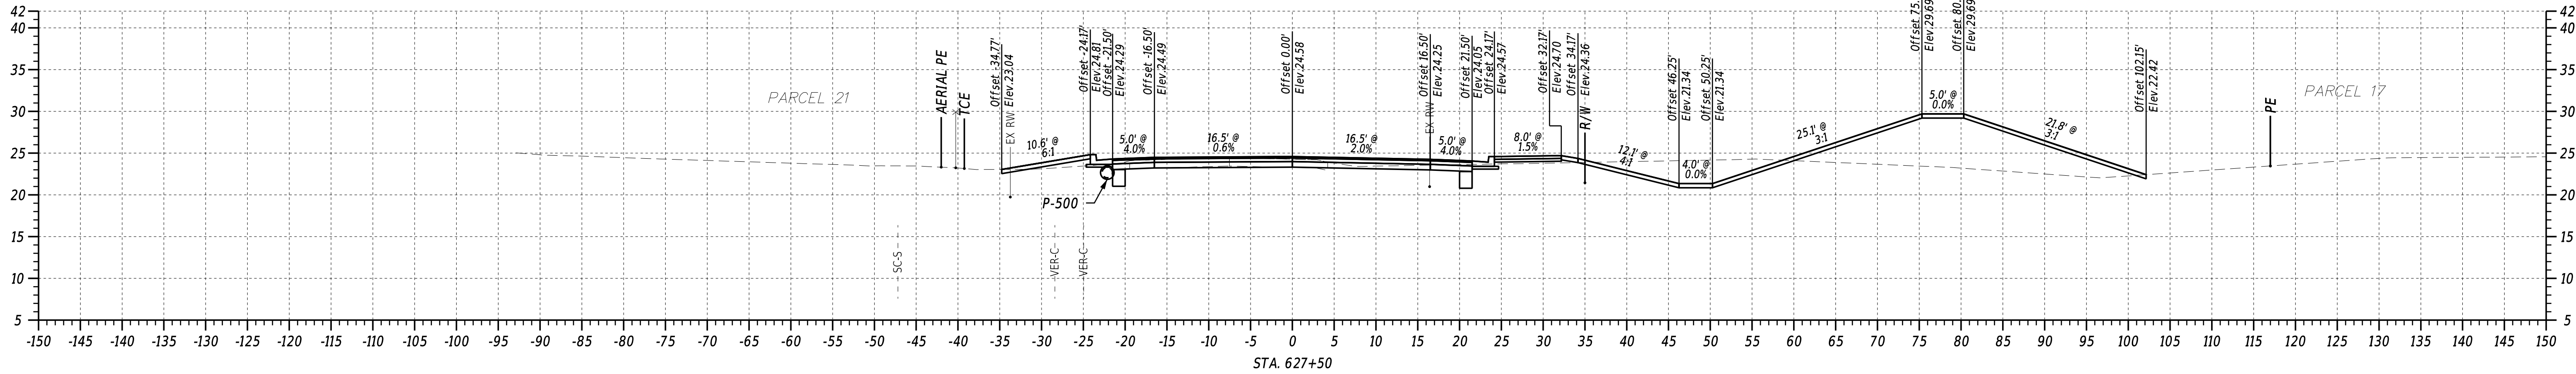

8/28/2024
4:08:16 PM
N:\32149-003\CADD\X501_00R.dgn





ADDENDA / REVISIONS	

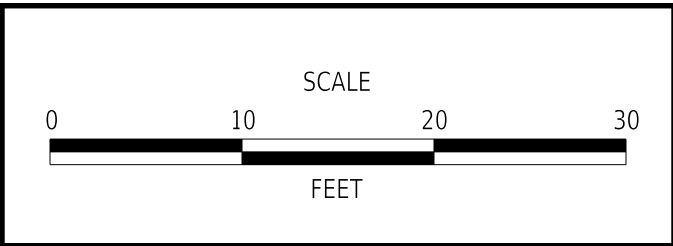

REALIGNMENT OF OLD ORCHARD ROAD AT WESCOATS CORNER


CONTRACT	BRIDGE NO.	N/A
T201609601	DESIGNED BY:	J. SINCLAIR
COUNTY	CHECKED BY:	V. KOWALSKI
SUSSEX		

CROSS SECTIONS OLD ORCHARD / WESCOATS	
SECTION	WRA
SHEET NO.	14

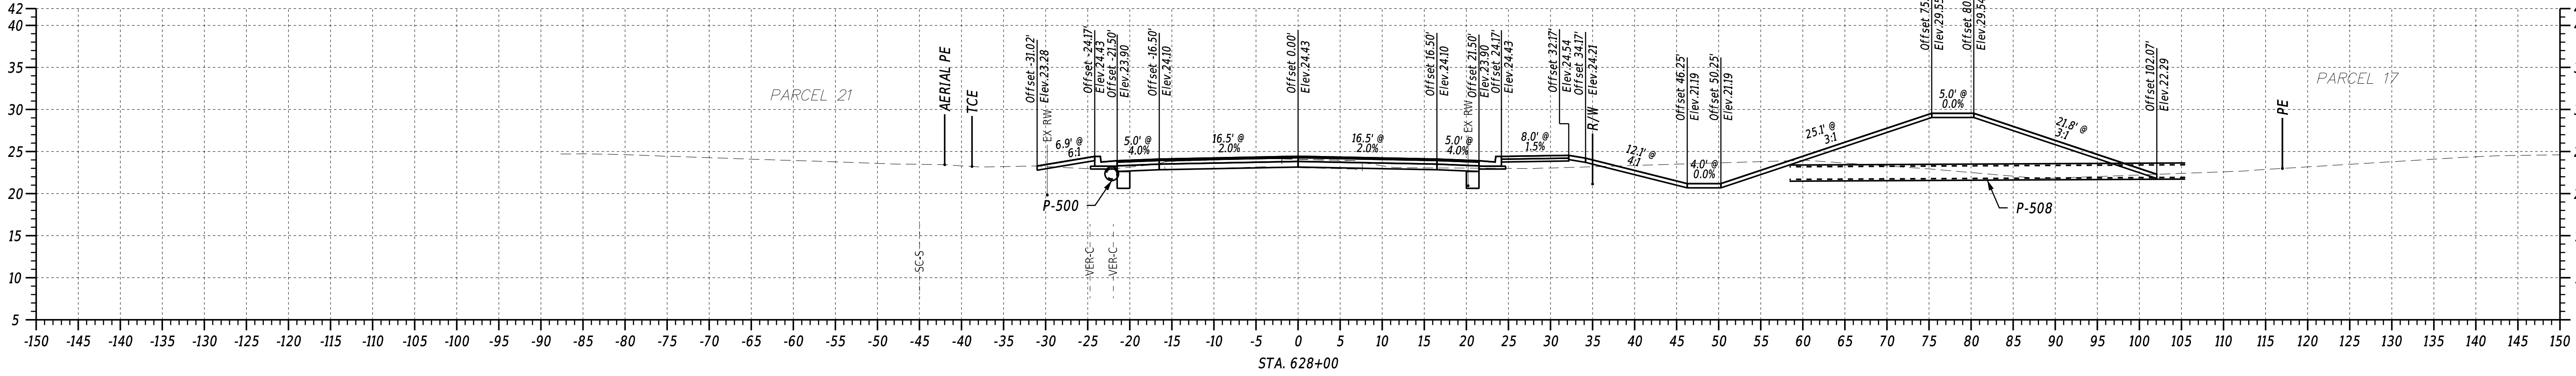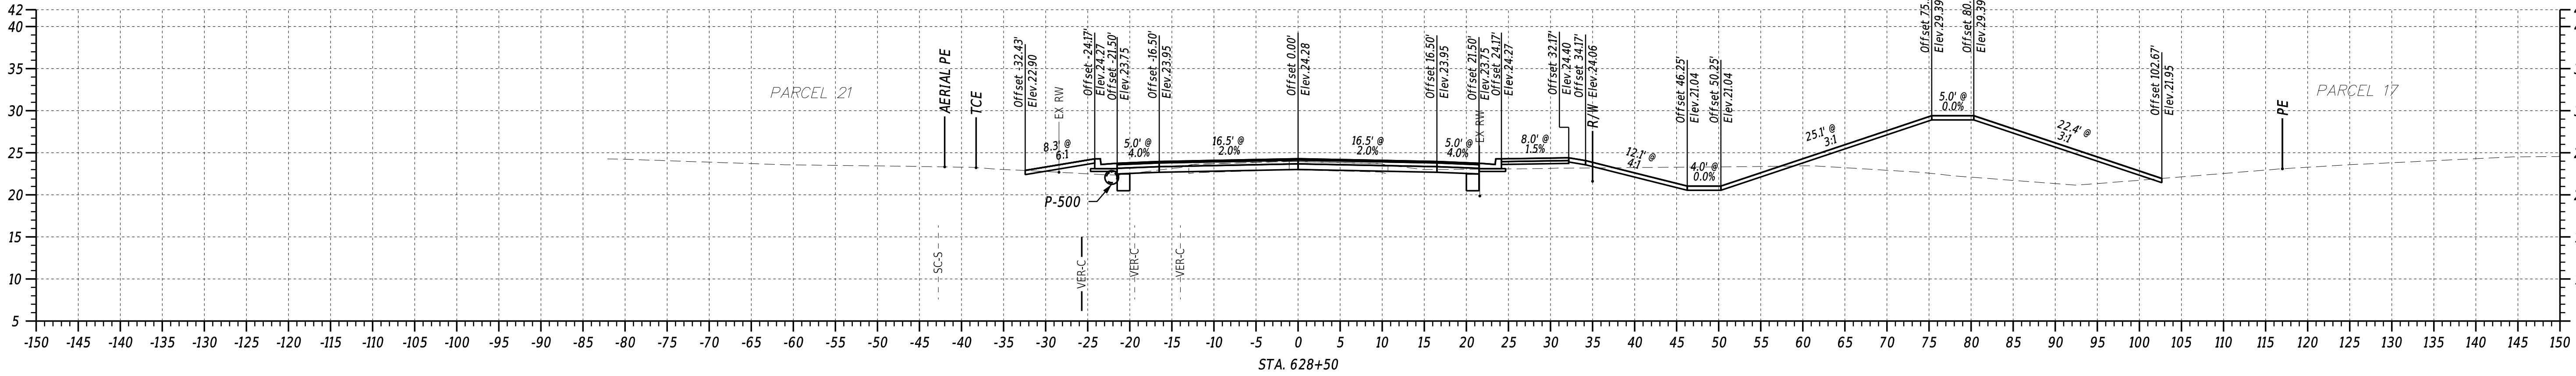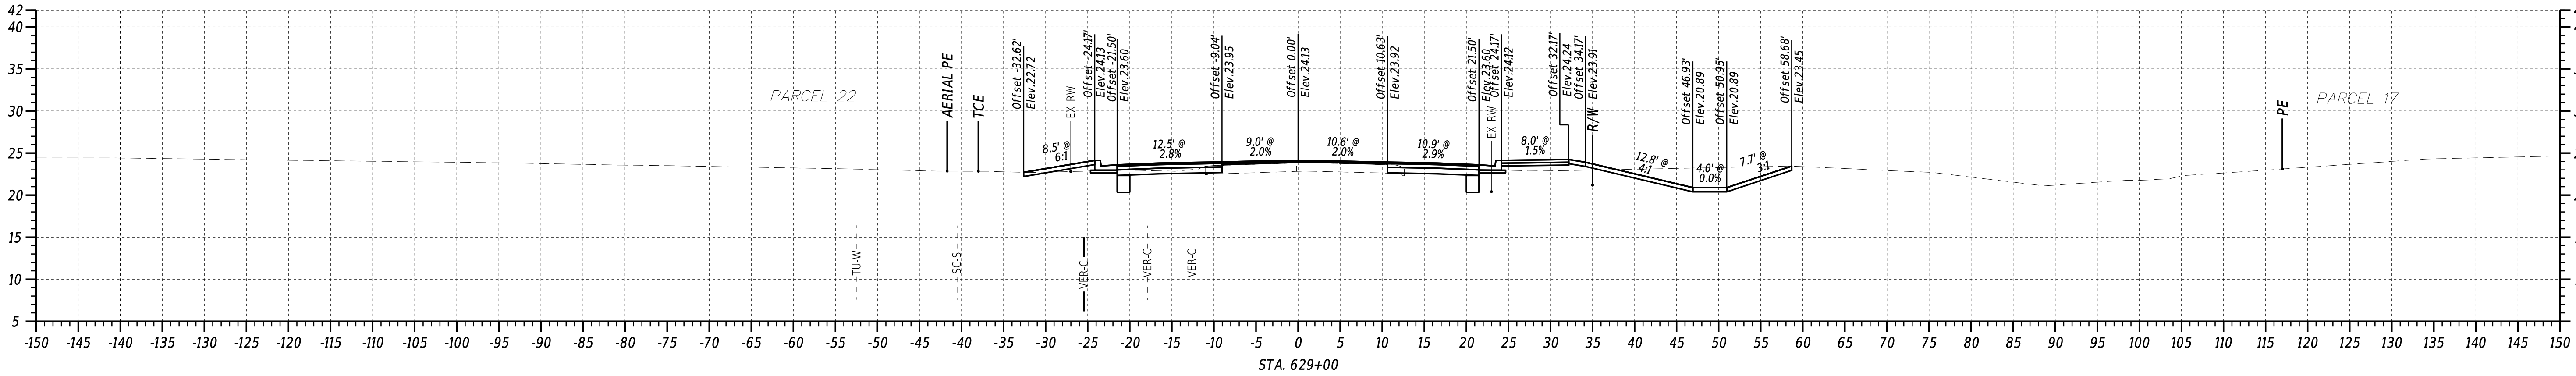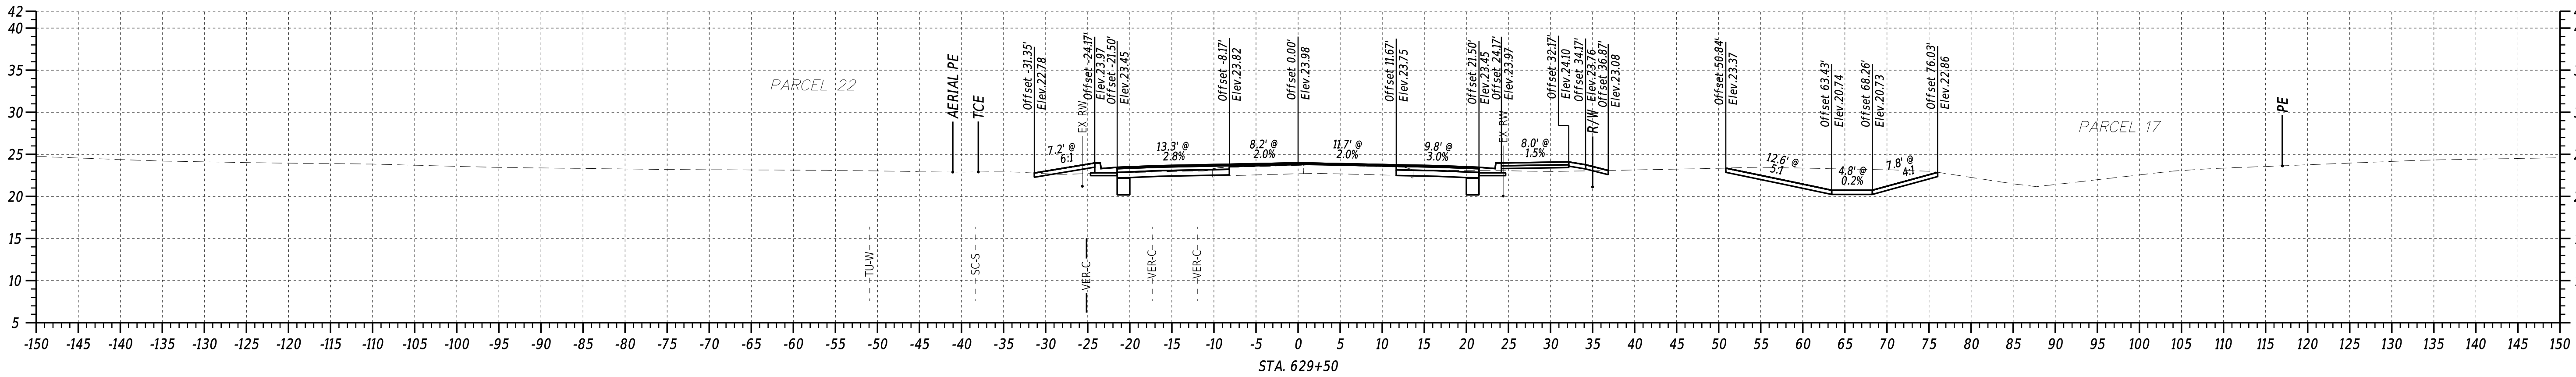

8/28/2024
4:08:17 PM
N:\32149-003\CADD\X501_00R.dgn





ADDENDA / REVISIONS	

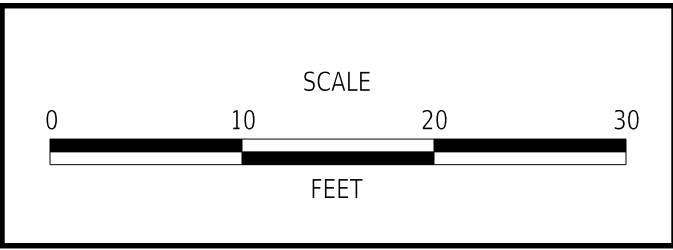

REALIGNMENT OF OLD ORCHARD ROAD AT WESCOATS CORNER


CONTRACT	BRIDGE NO.	N/A
T201609601	DESIGNED BY:	J. SINCLAIR
COUNTY	CHECKED BY:	V. KOWALSKI
SUSSEX		

CROSS SECTIONS OLD ORCHARD / WESCOATS	
SECTION	WRA
SHEET NO.	15

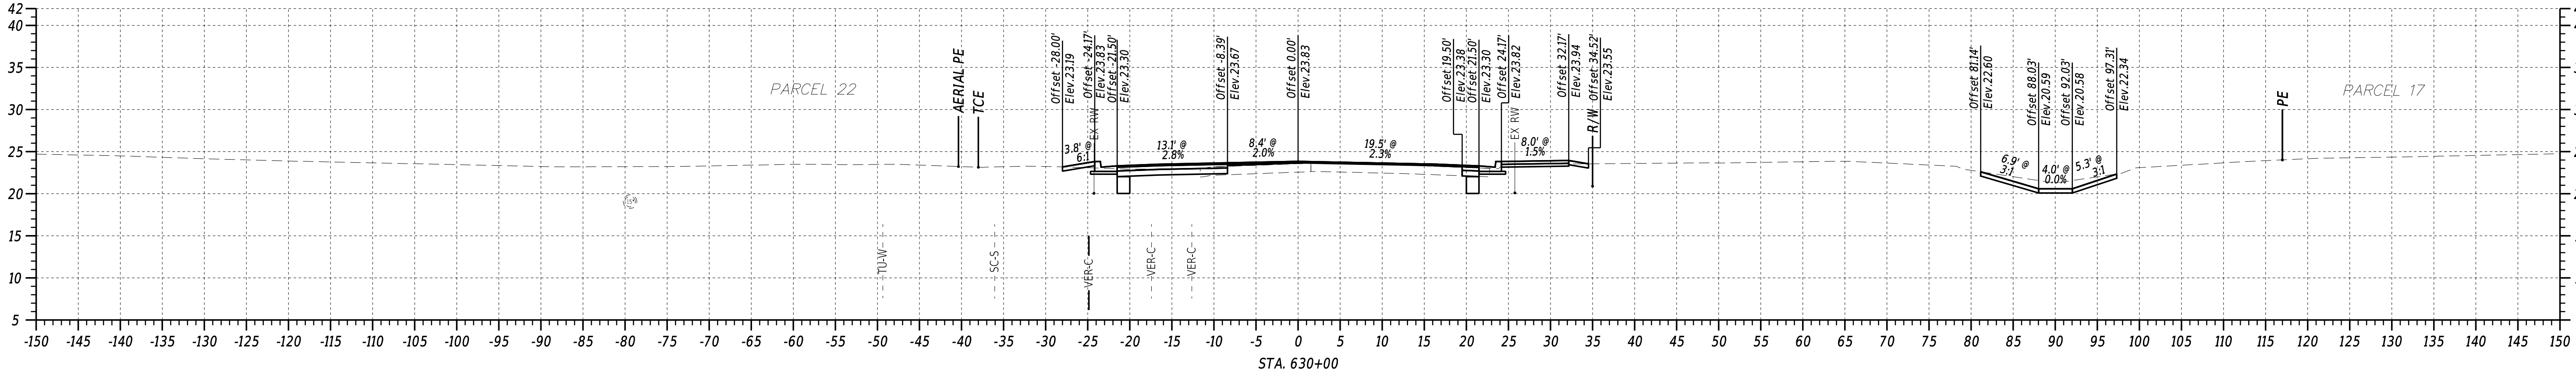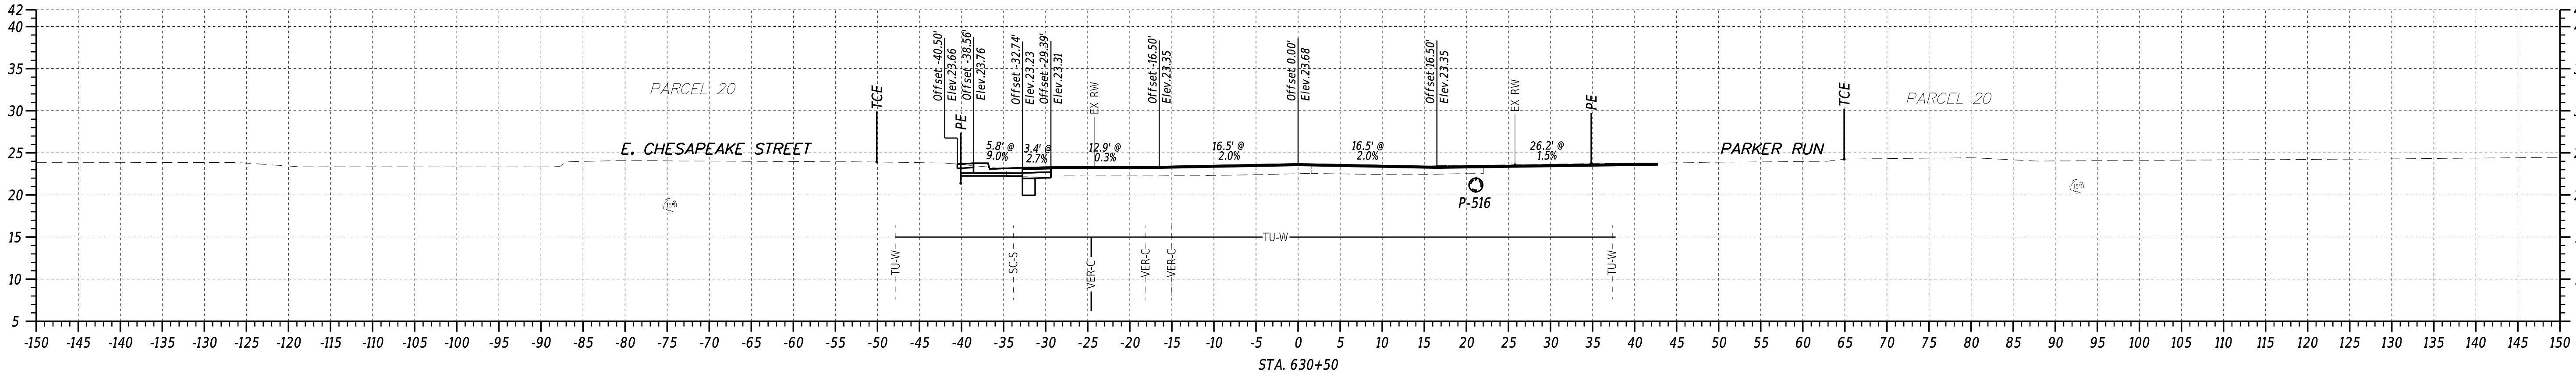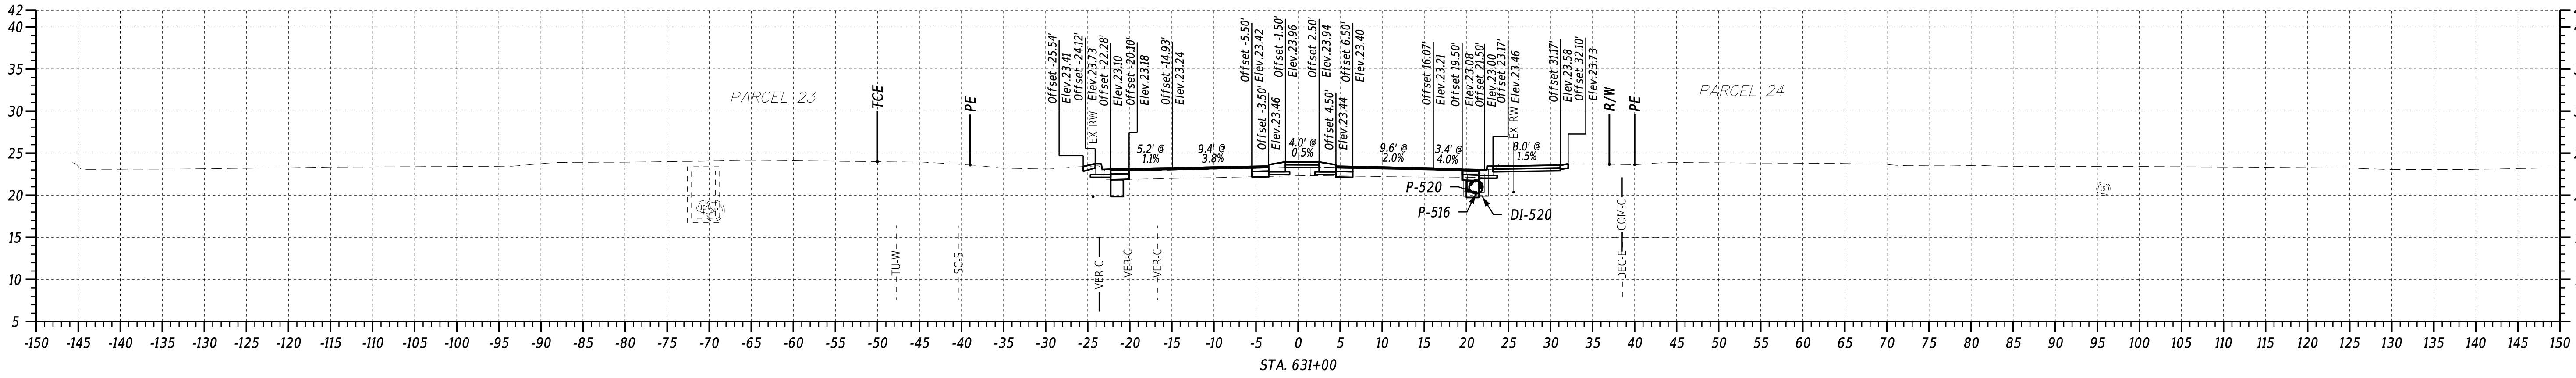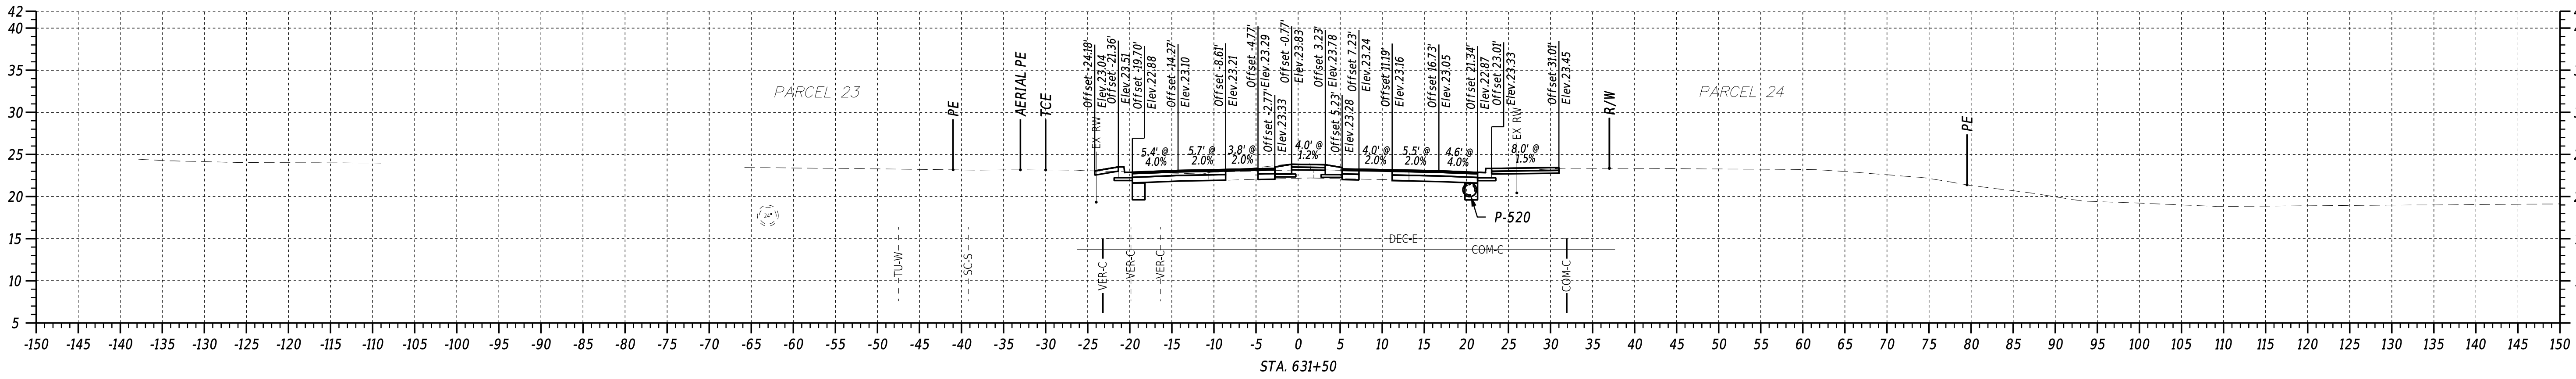

8/28/2024
4:08:17 PM
N:\32149-003\CADD\X501_00R.dgn





ADDENDA / REVISIONS	

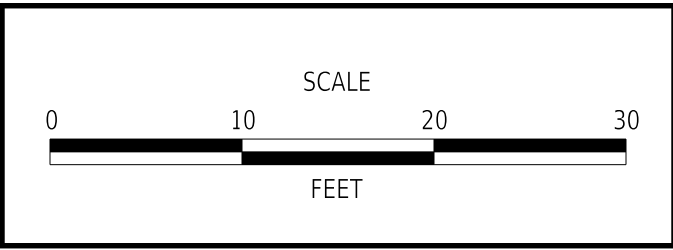


REALIGNMENT OF OLD ORCHARD ROAD AT WESCOATS CORNER

CONTRACT	BRIDGE NO.	N/A
T201609601	DESIGNED BY:	J. SINCLAIR
COUNTY	CHECKED BY:	V. KOWALSKI
SUSSEX		

CROSS SECTIONS OLD ORCHARD / WESCOATS	
SECTION	WRA
SHEET NO.	16

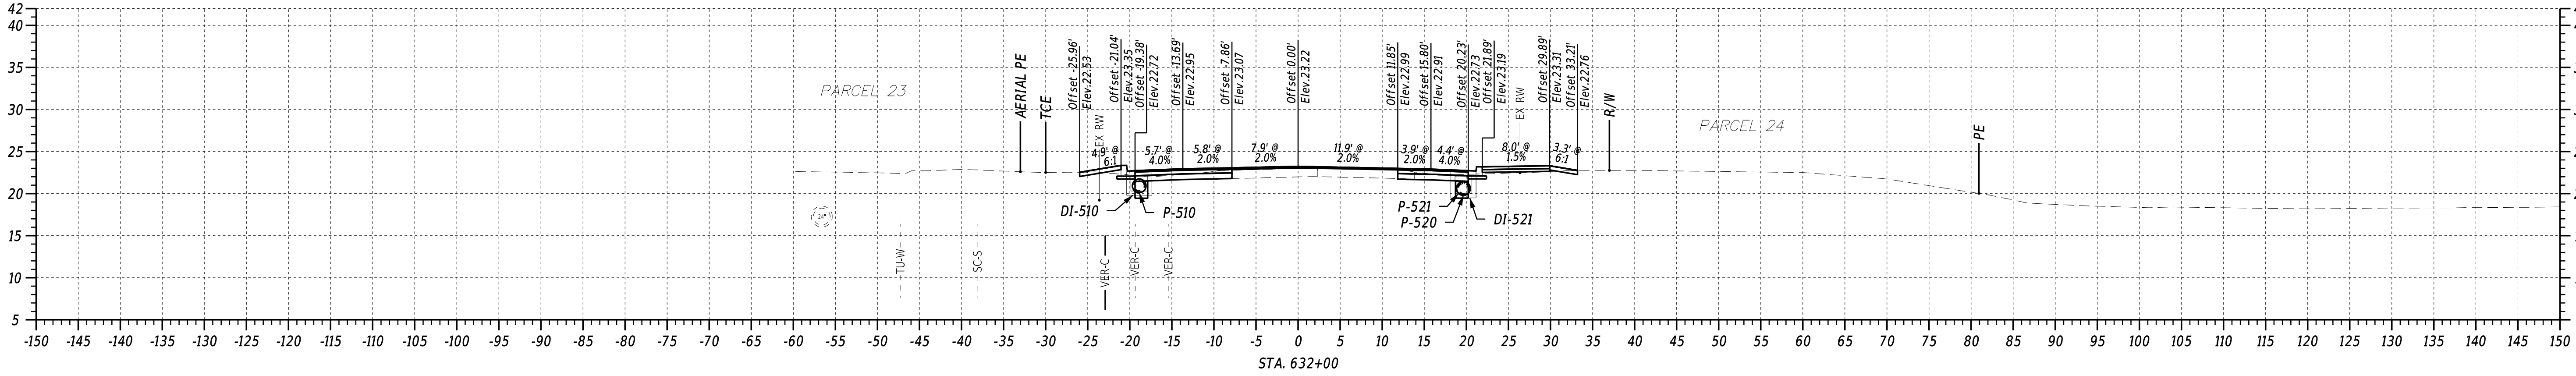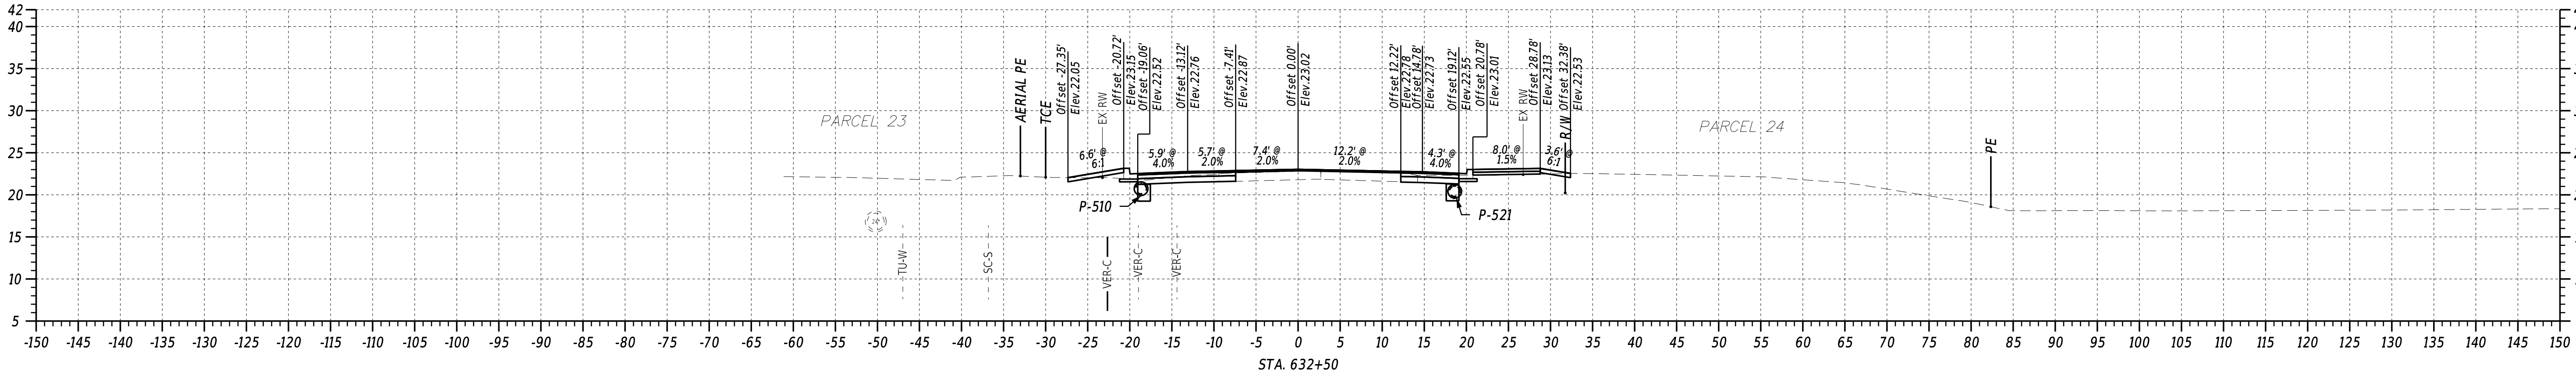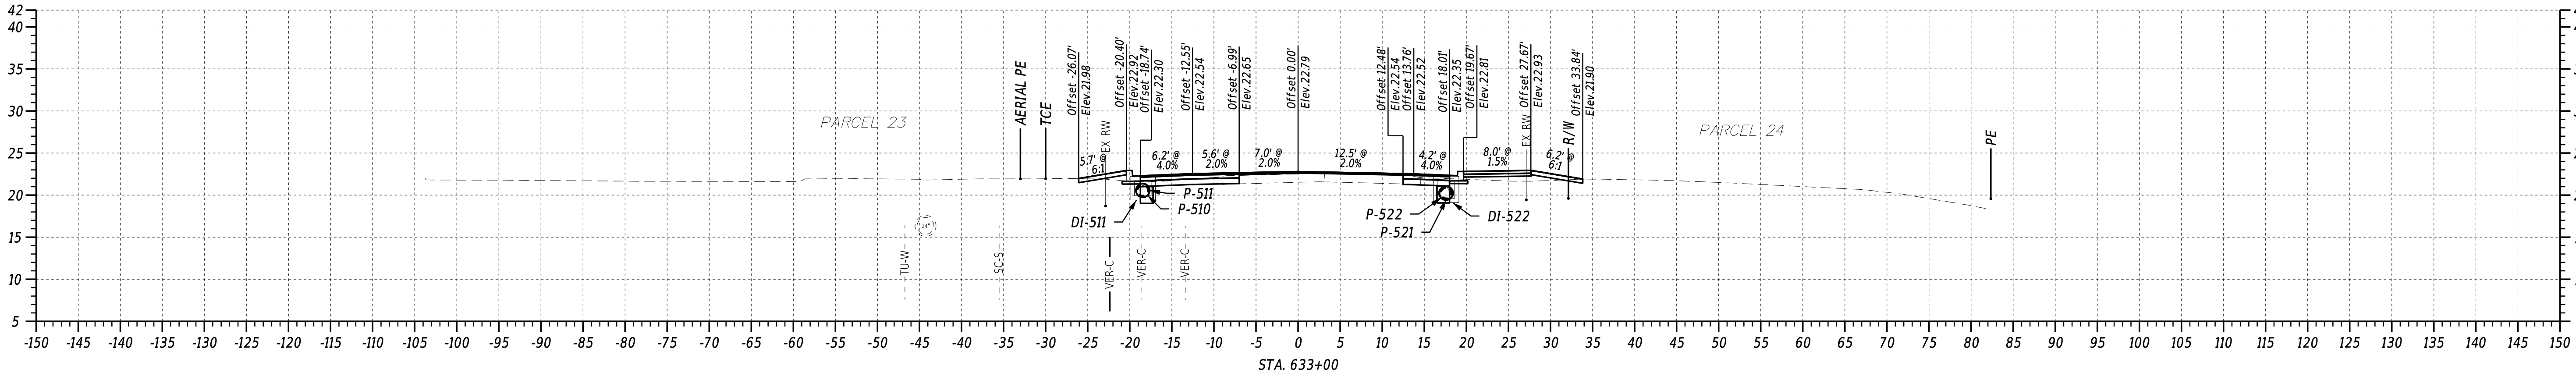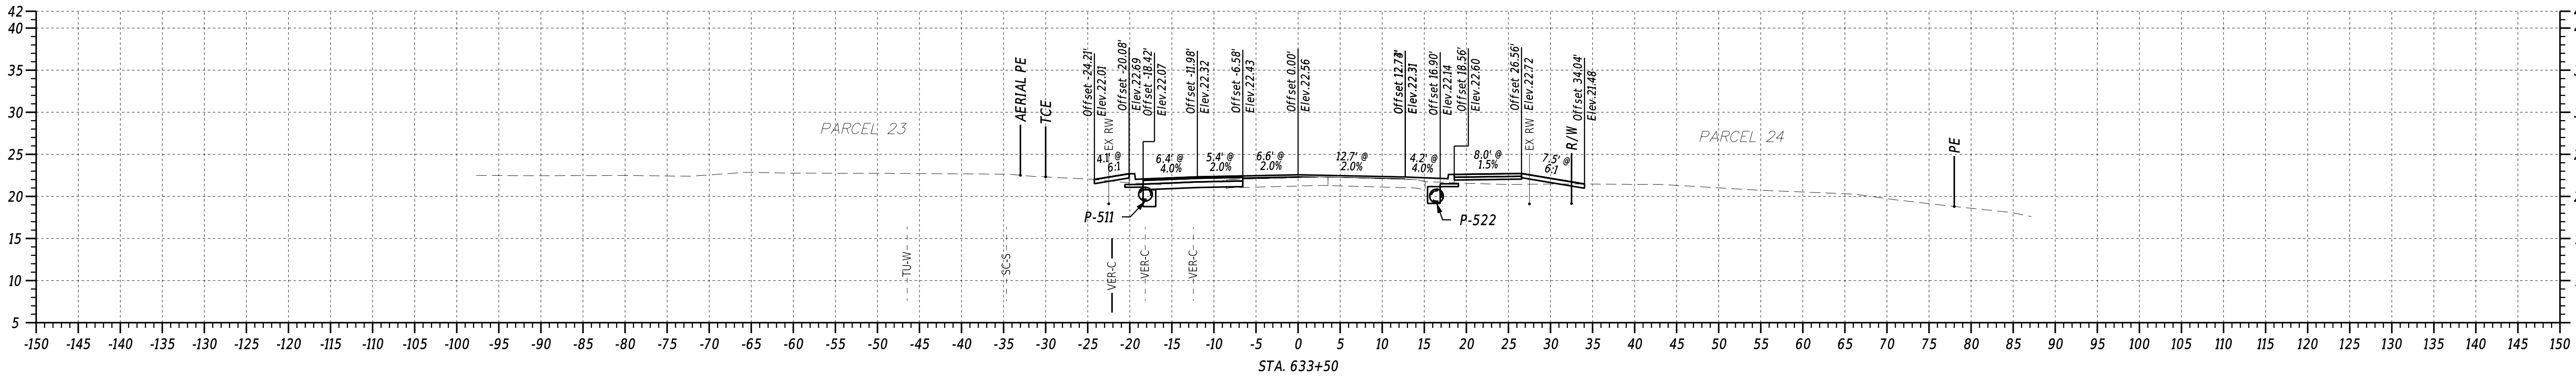

ADDENDA / REVISIONS

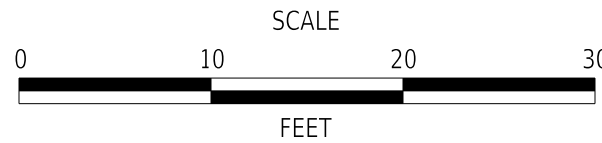

REALIGNMENT OF OLD ORCHARD
ROAD AT WESCOATS CORNER

CONTRACT

T201609601

COUNTY

SUSSEX

BRIDGE NO.

N/A

DESIGNED BY: J. SINCLAIR

CHECKED BY: V. KOWALSKI





CROSS SECTIONS
OLD ORCHARD / WESCOATS

SECTION

WRA


SHEET NO.

17

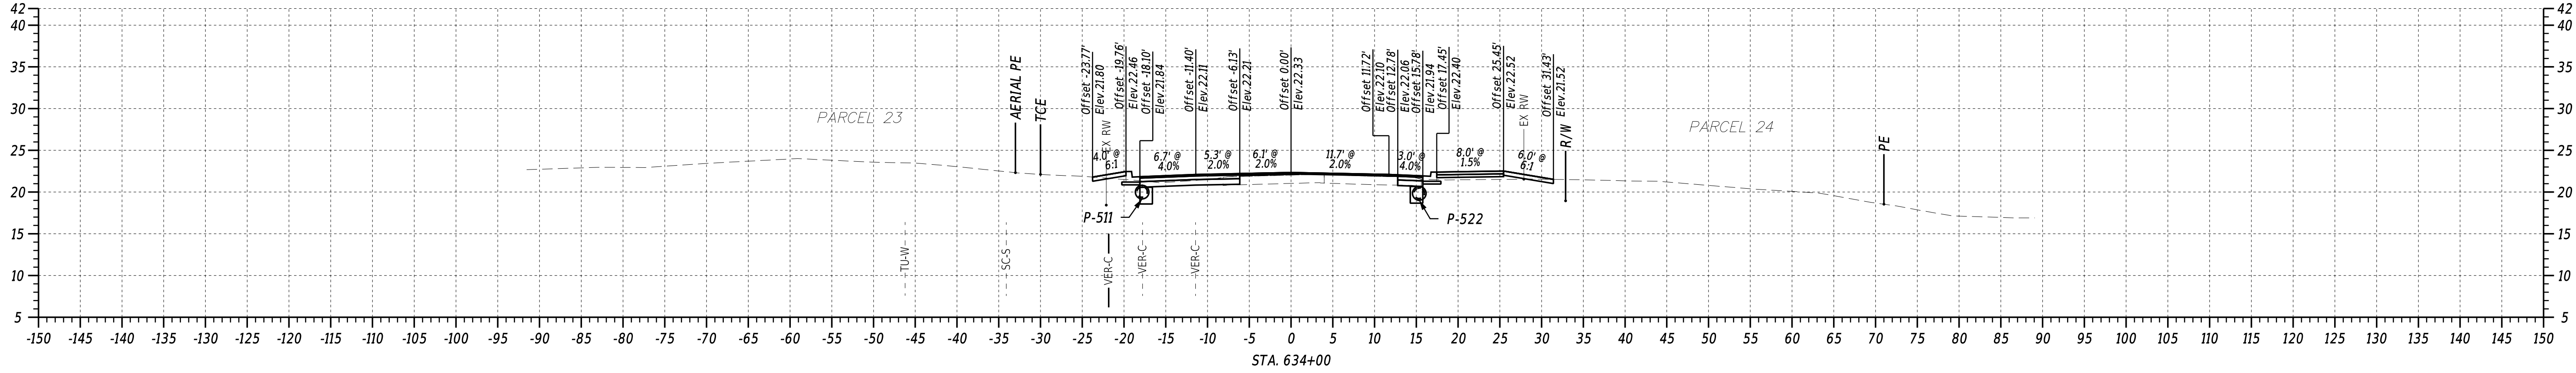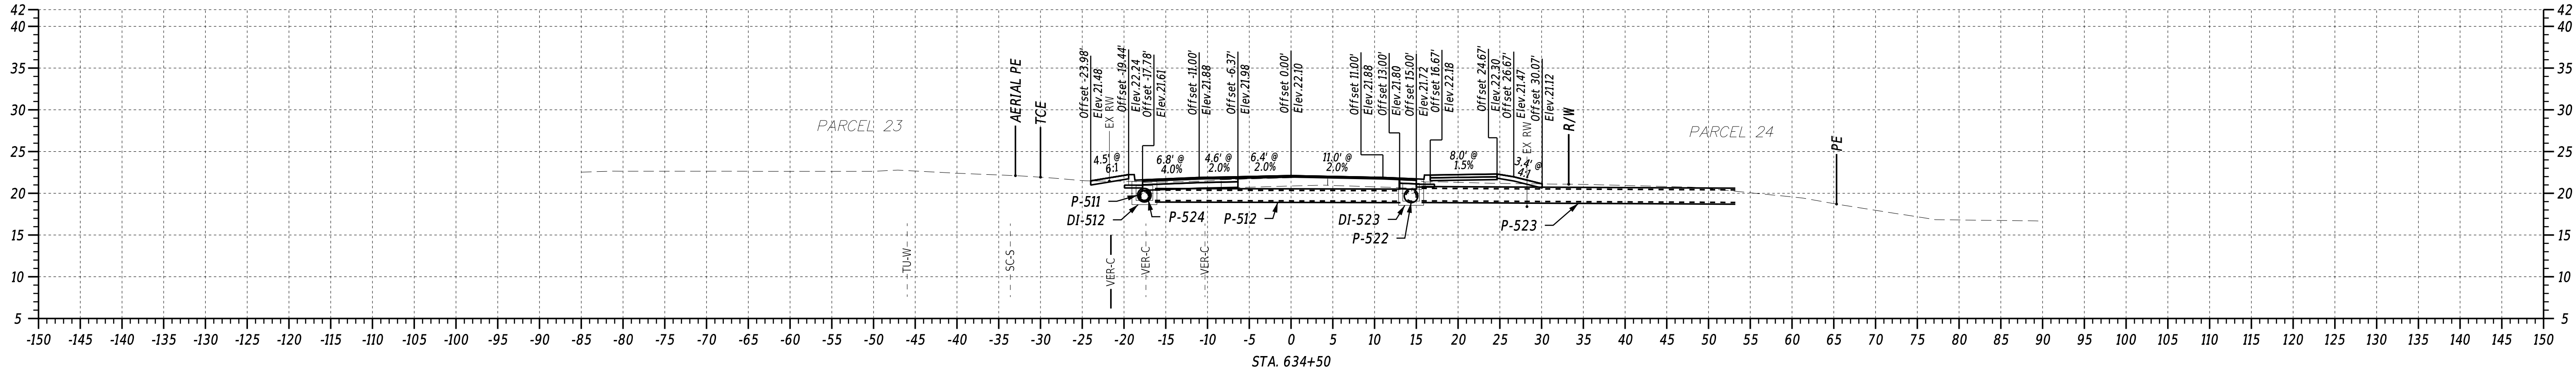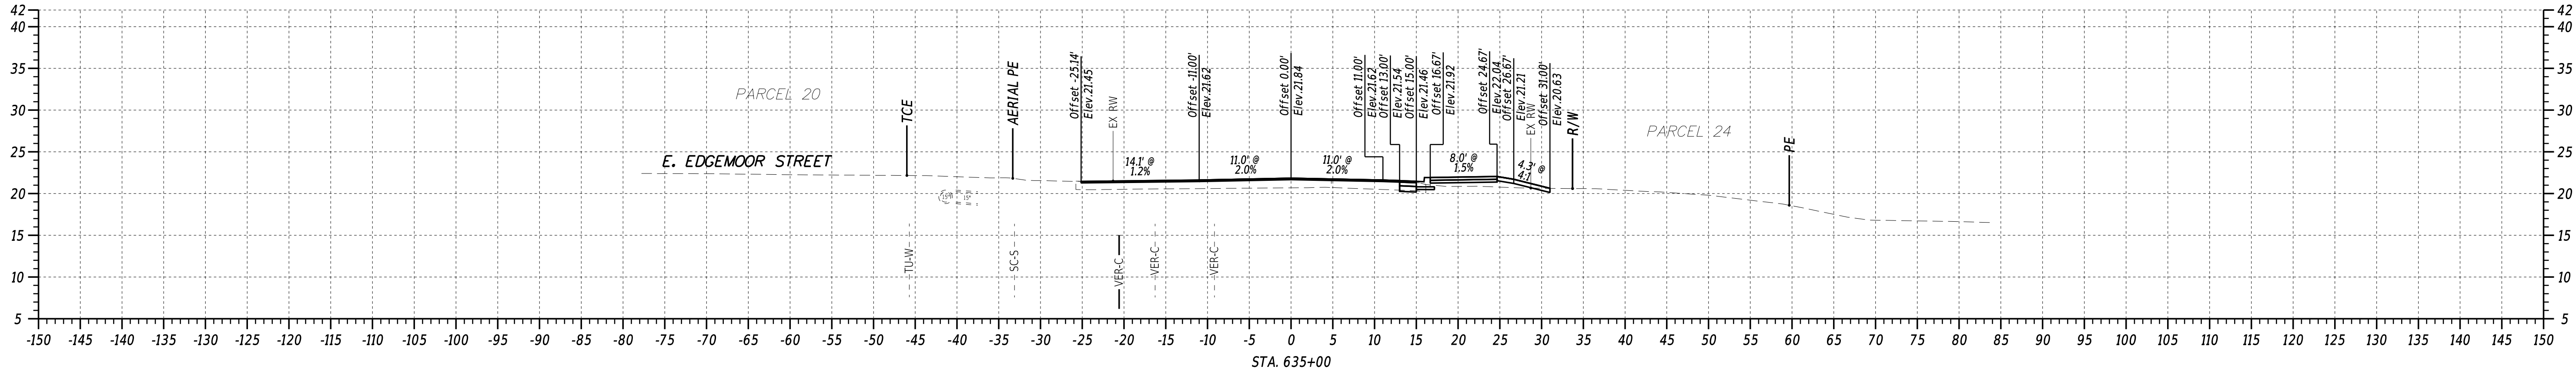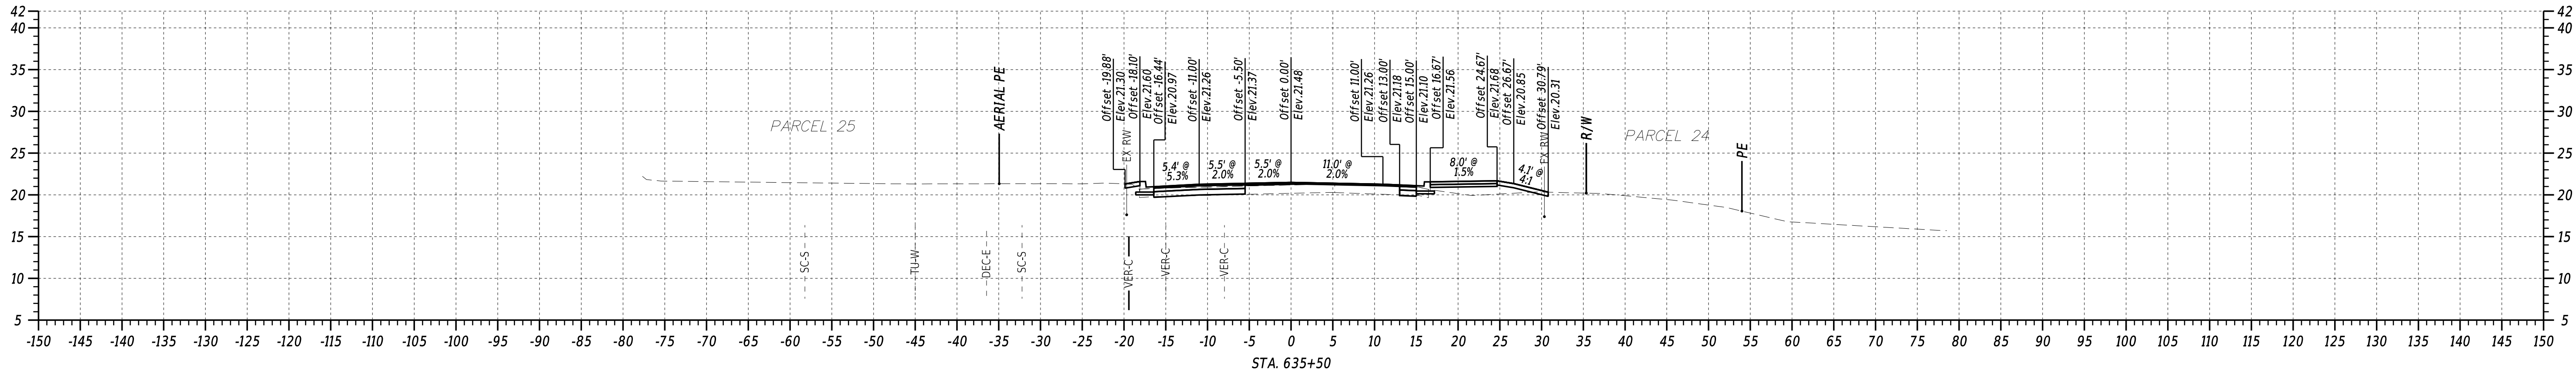

8/28/2024
4:08:19 PM
N:\32149-003\CADD\X501_00R.dgn





ADDENDA / REVISIONS	

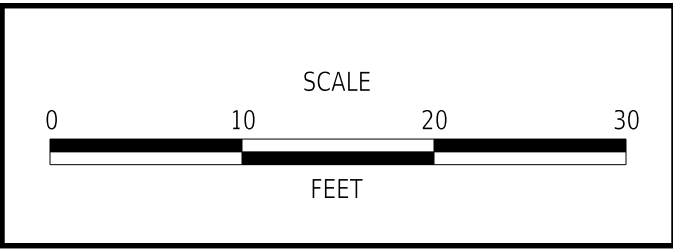

REALIGNMENT OF OLD ORCHARD ROAD AT WESCOATS CORNER


CONTRACT	BRIDGE NO.	N/A
T201609601	DESIGNED BY:	J. SINCLAIR
COUNTY	CHECKED BY:	V. KOWALSKI
SUSSEX		

CROSS SECTIONS OLD ORCHARD / WESCOATS	
SECTION	WRA
SHEET NO.	18

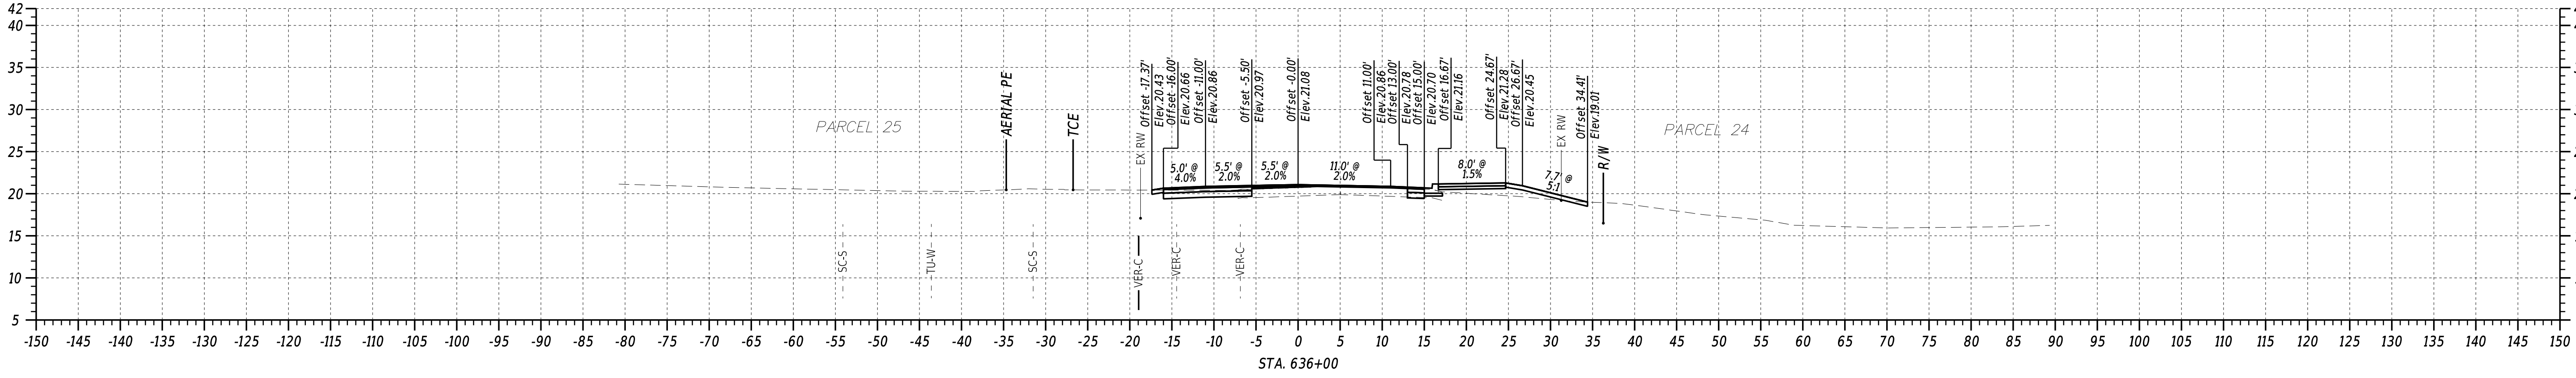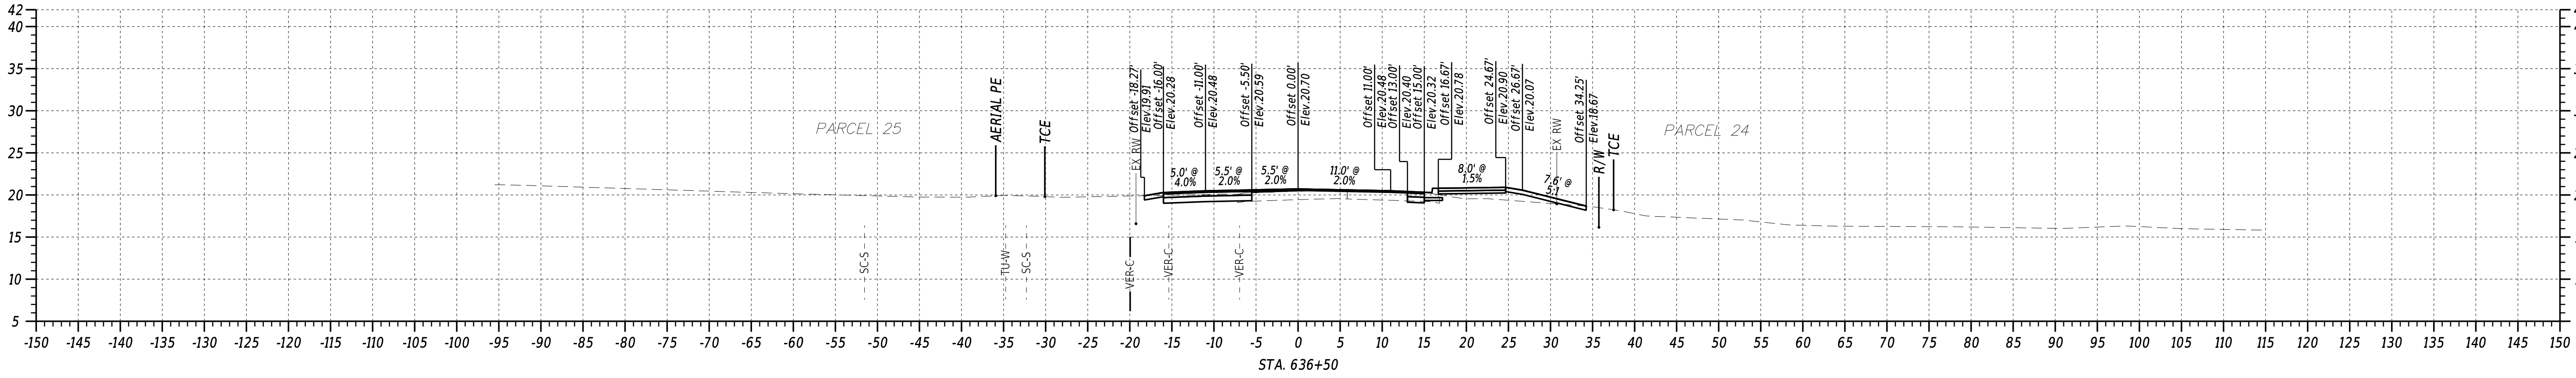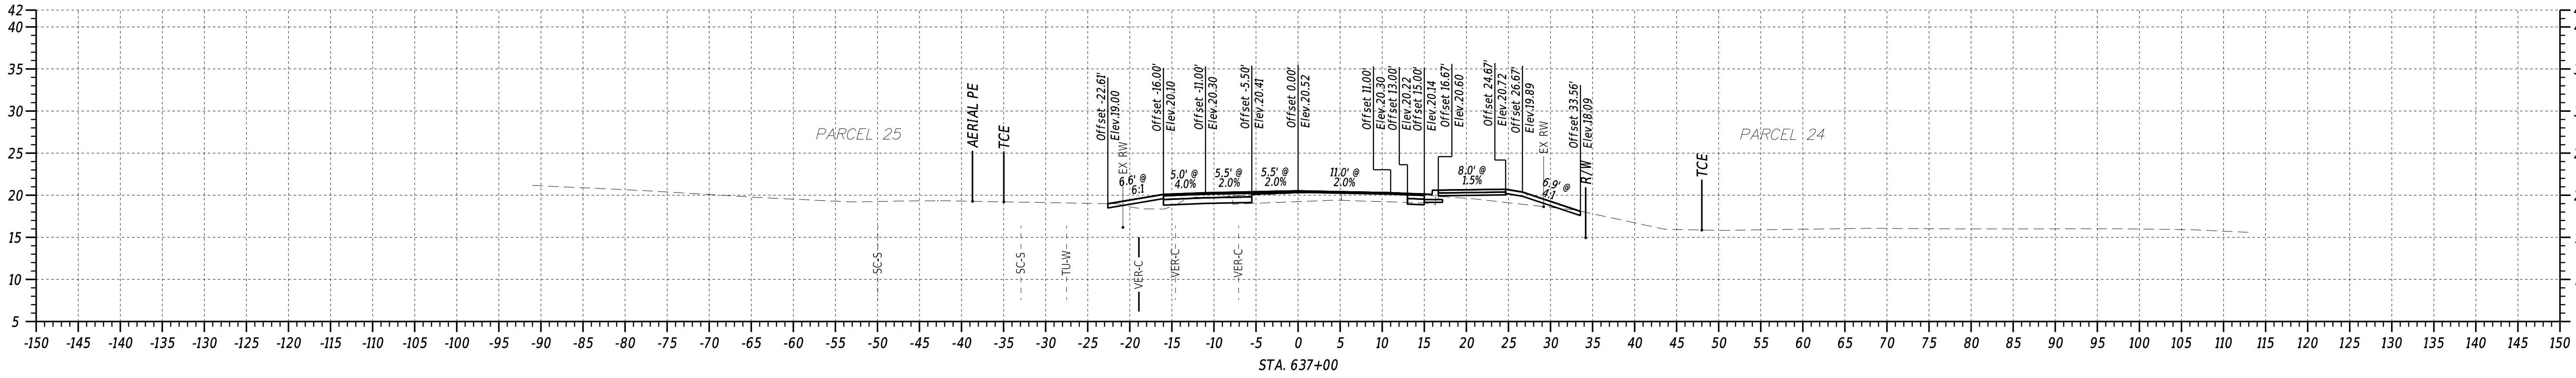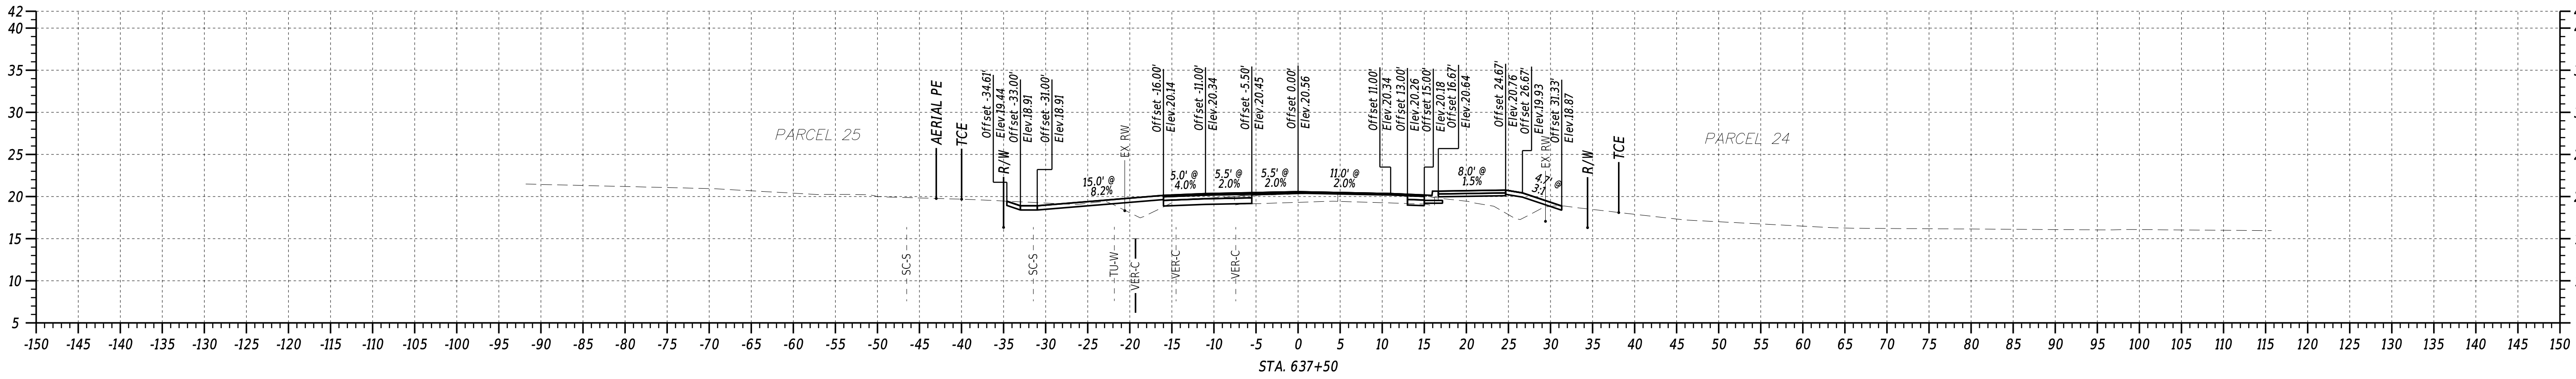

4/4/2025 10:45:57 AM N:\32149-003\CADD\X501_00R.dgn





ADDENDA / REVISIONS	

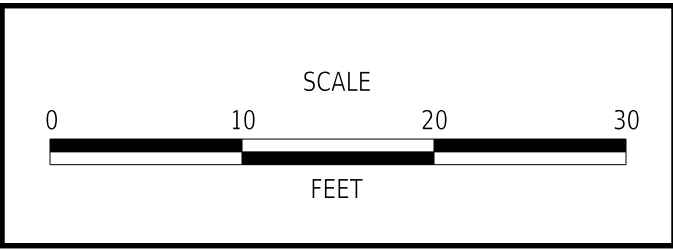

REALIGNMENT OF OLD ORCHARD ROAD AT WESCOATS CORNER	
CONTRACT	T201609601
COUNTY	SUSSEX


BRIDGE NO.	N/A
DESIGNED BY:	J. SINCLAIR
CHECKED BY:	V. KOWALSKI

CROSS SECTIONS OLD ORCHARD / WESCOATS	
SECTION	WRA
SHEET NO.	19

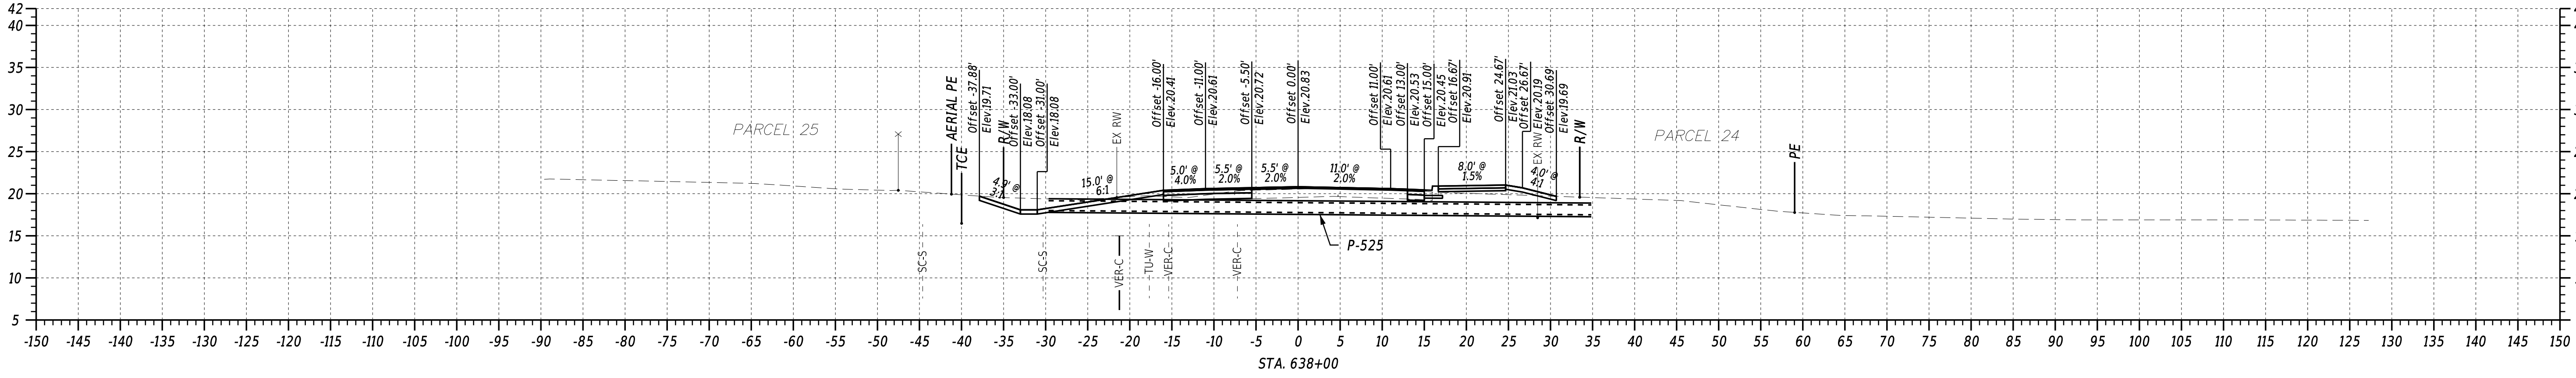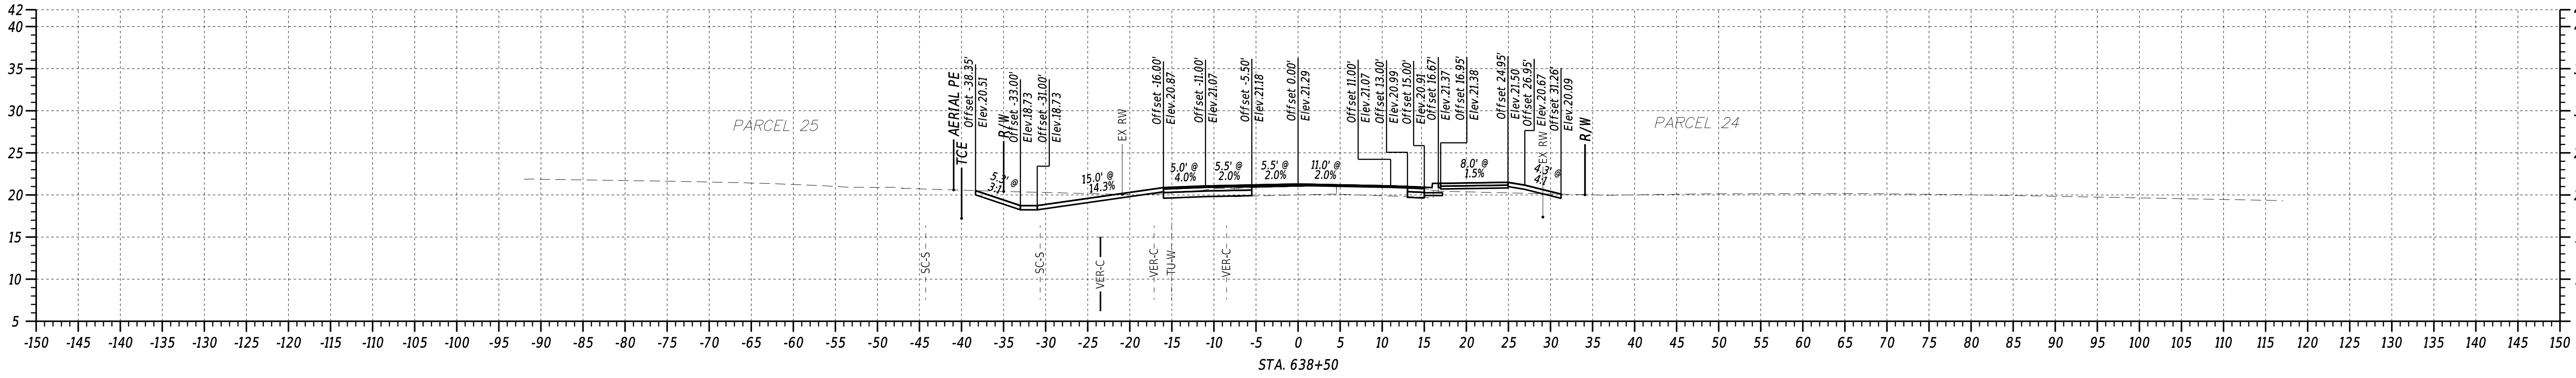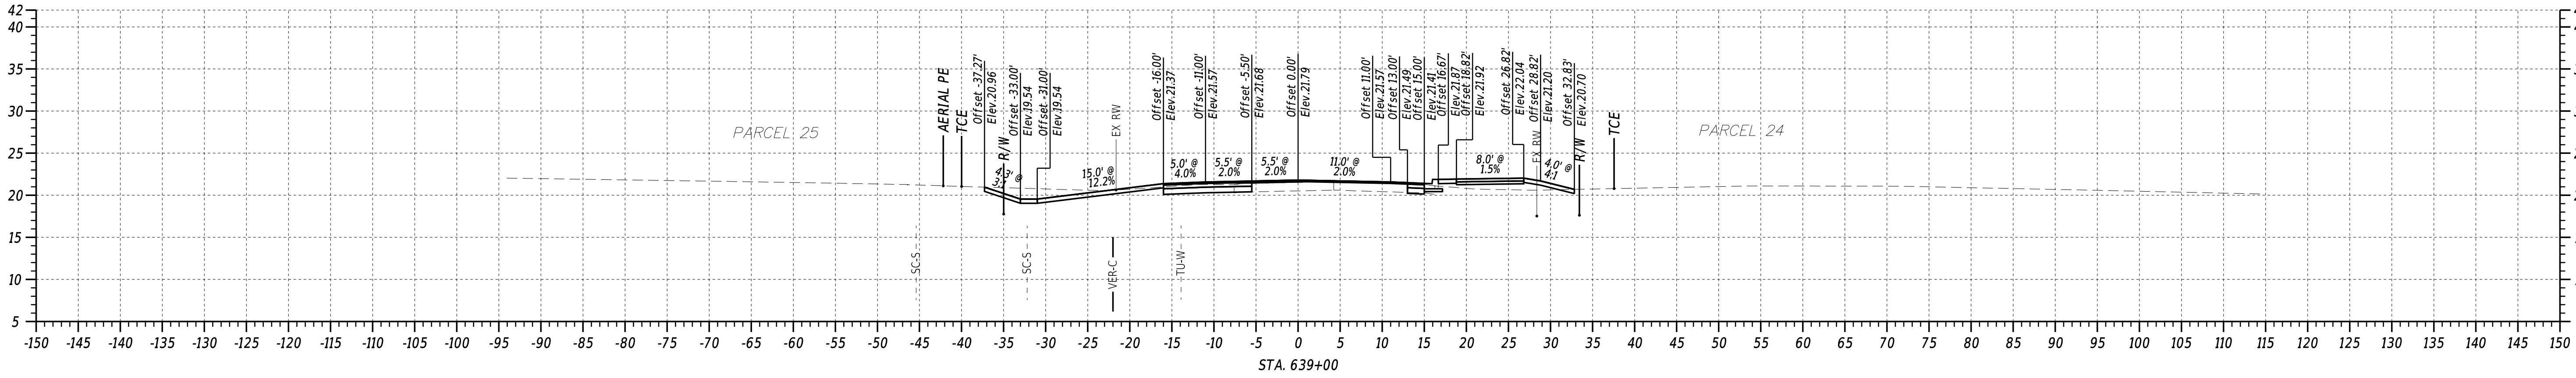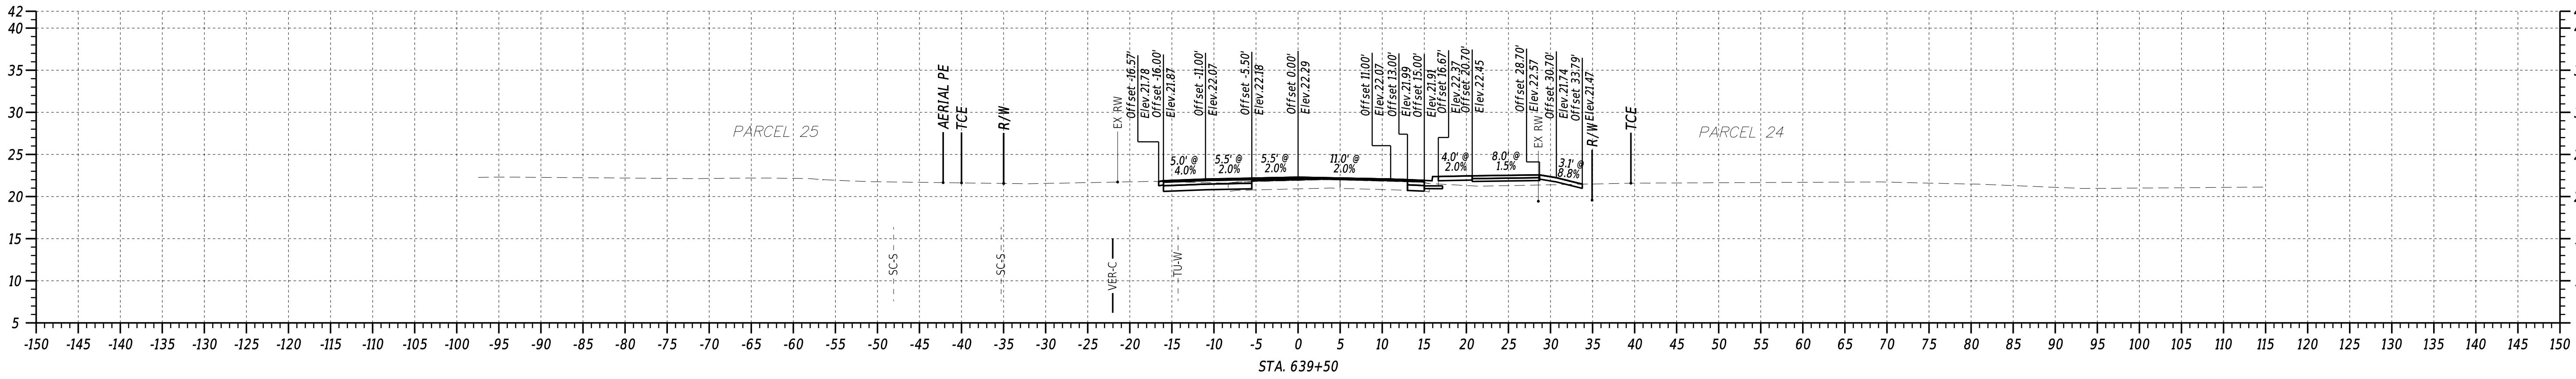

4/4/2025
10:45:33 AM
N:\32149-003\CADD\X501_00R.dgn

ADDENDA / REVISIONS	



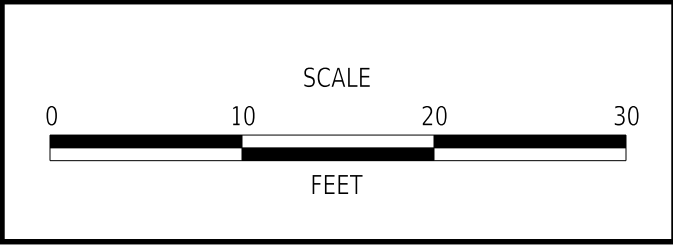


REALIGNMENT OF OLD ORCHARD ROAD AT WESCOATS CORNER


CONTRACT	BRIDGE NO.	N/A
T201609601	DESIGNED BY:	J. SINCLAIR
COUNTY	CHECKED BY:	V. KOWALSKI
SUSSEX		

CROSS SECTIONS OLD ORCHARD / WESCOATS	
SECTION	WRA
SHEET NO.	20

4/12/2025
10:45:07 AM
N:\32149-003\CADD\X501_00R.dgn

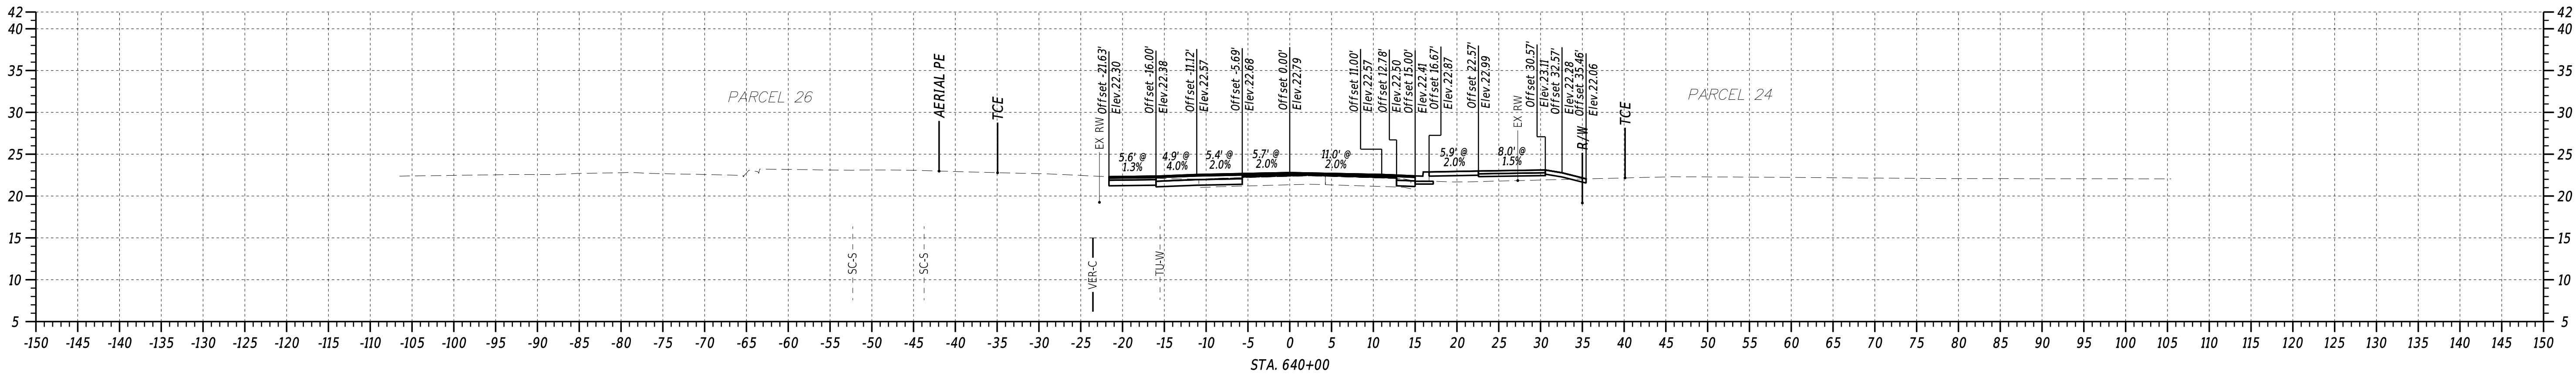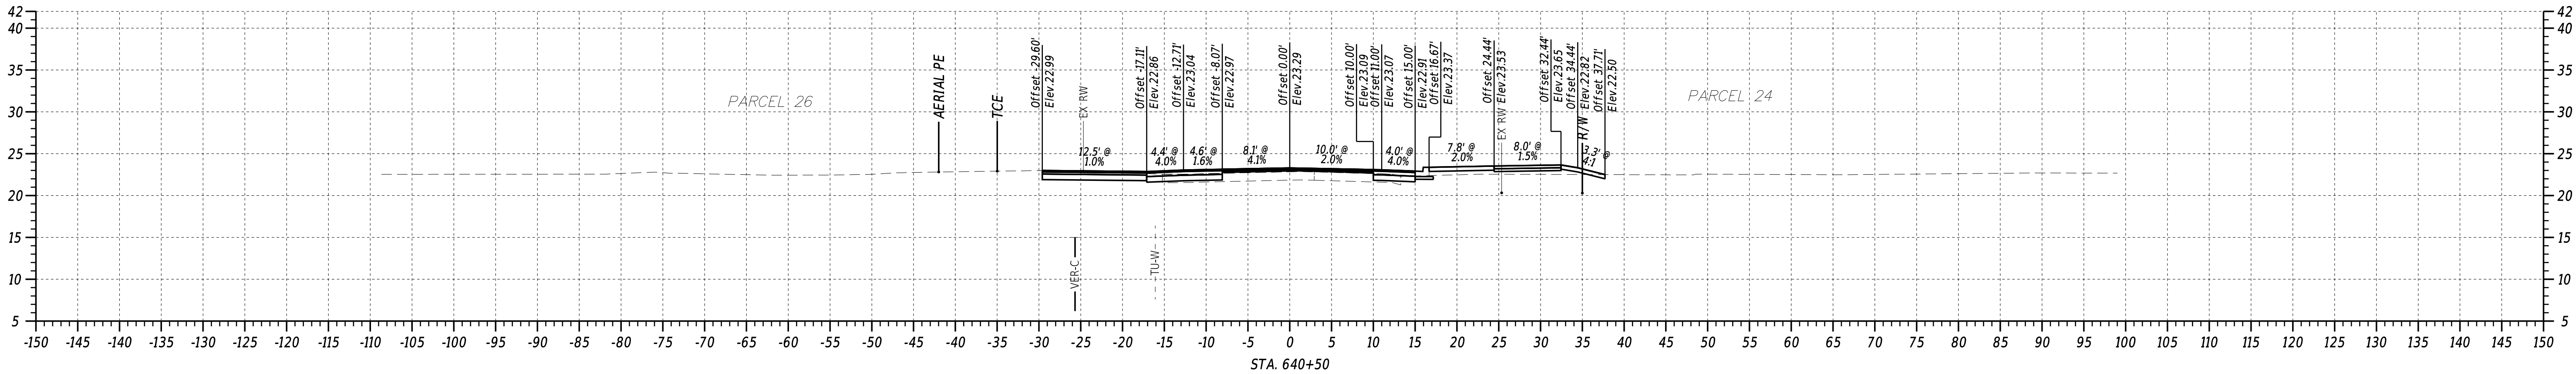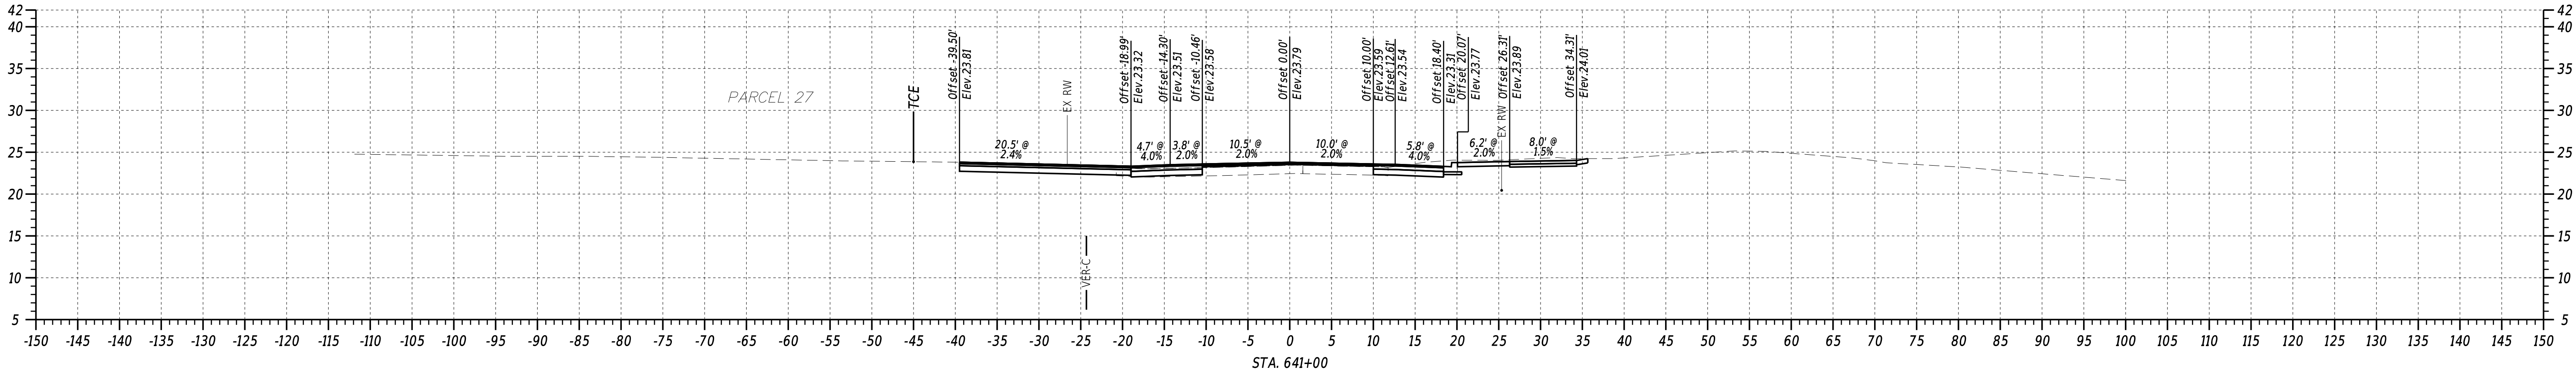

ADDENDA / REVISIONS	




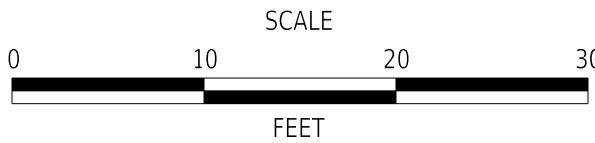


REALIGNMENT OF OLD ORCHARD ROAD AT WESCOATS CORNER

CONTRACT	BRIDGE NO.	N/A
T201609601	DESIGNED BY:	J. SINCLAIR
COUNTY	CHECKED BY:	V. KOWALSKI
SUSSEX		


CROSS SECTIONS OLD ORCHARD / WESCOATS

SECTION
WRA
SHEET NO.
21

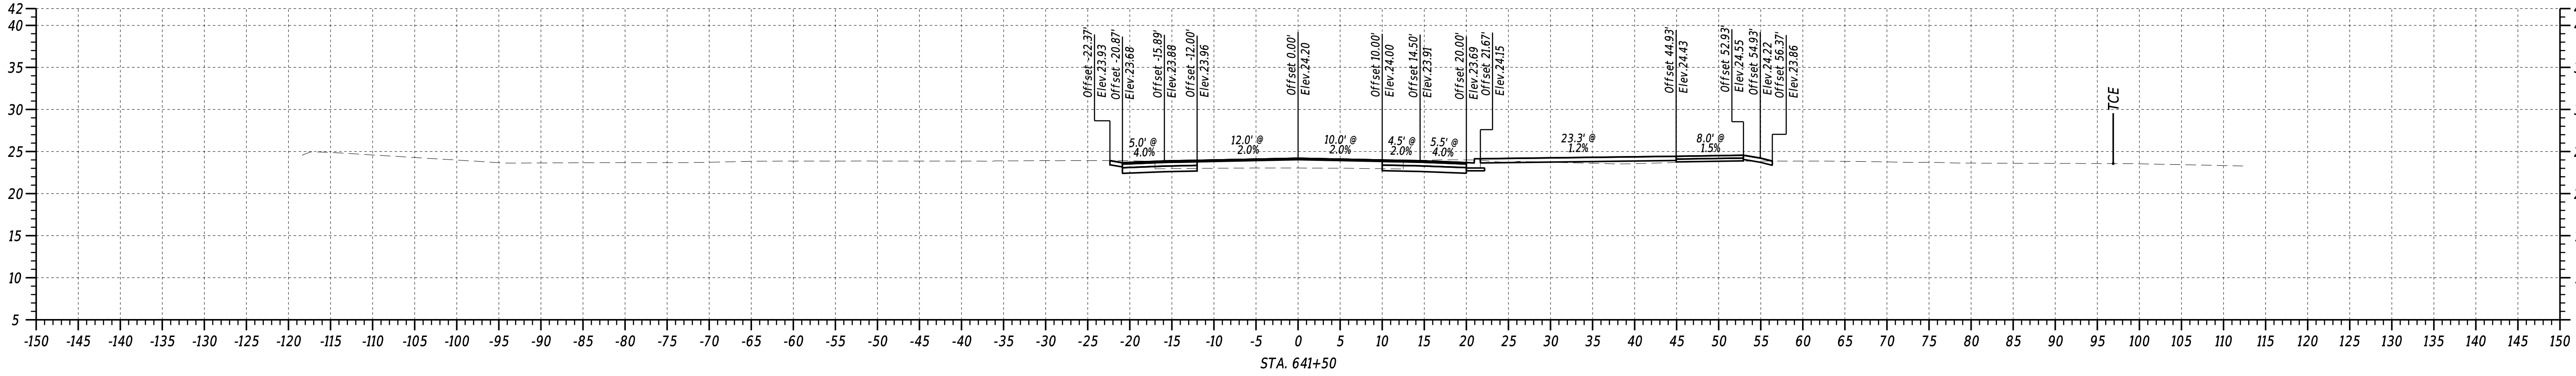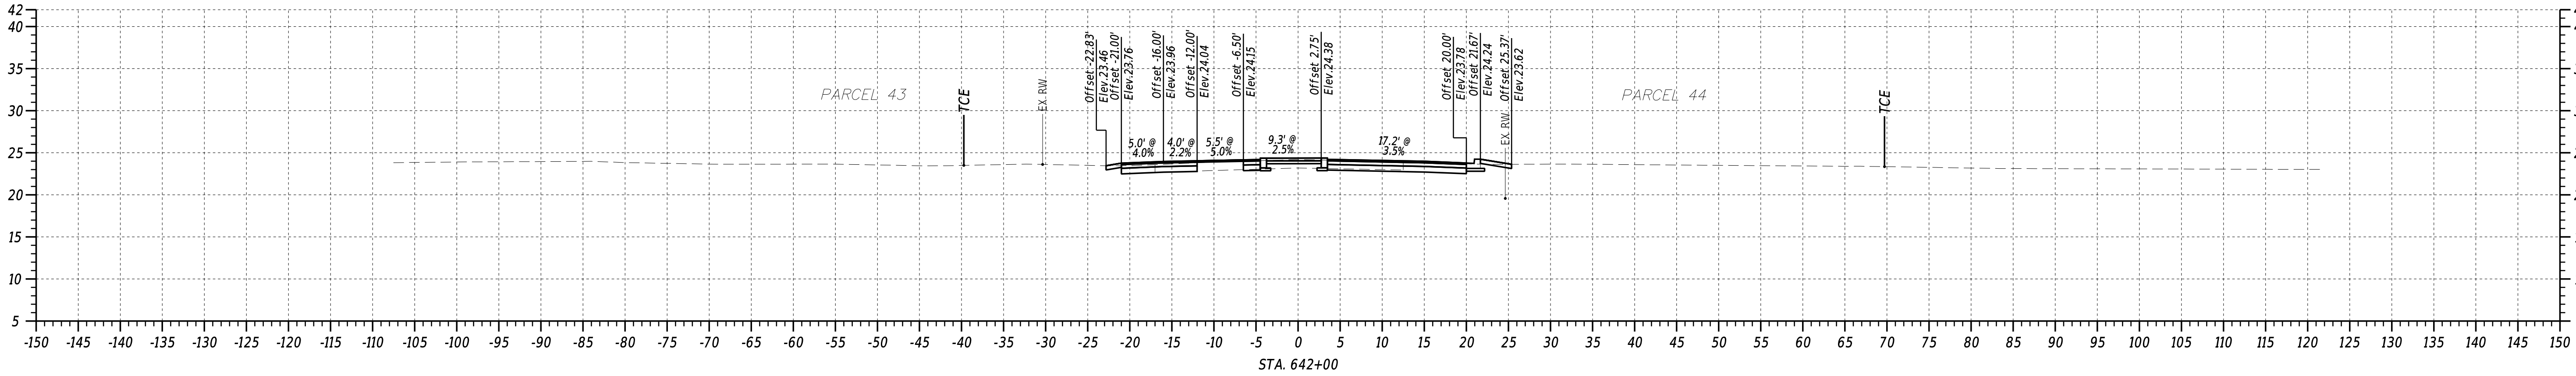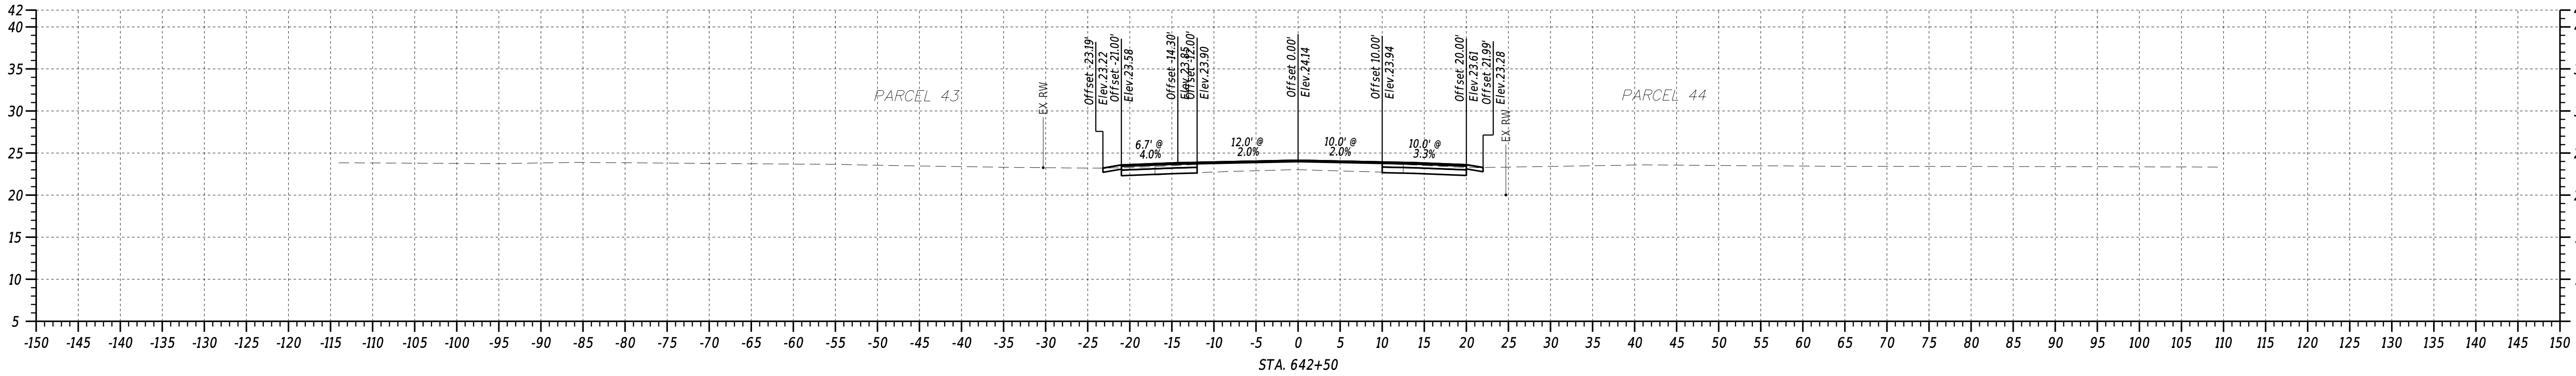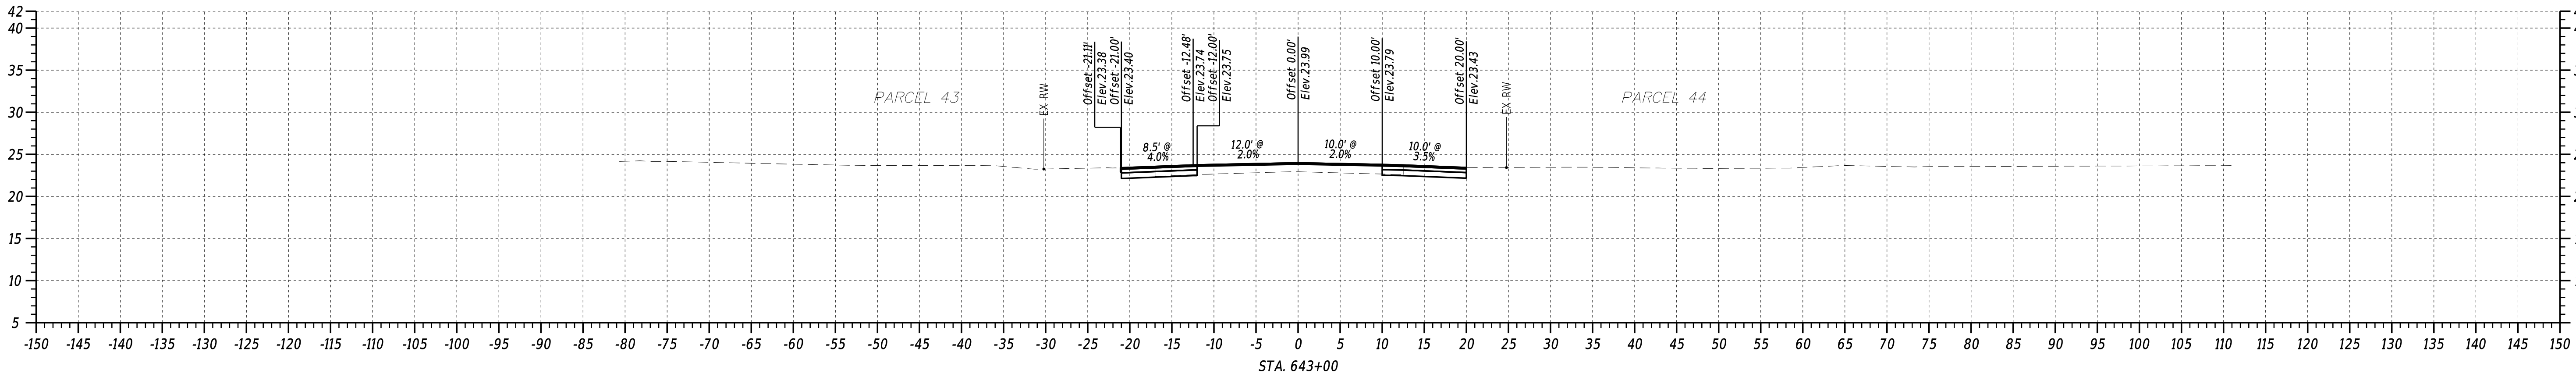

4/12/2025
10:44:45 AM
N:\32149-003\CADD\X501_006.dgn

ADDENDA / REVISIONS	




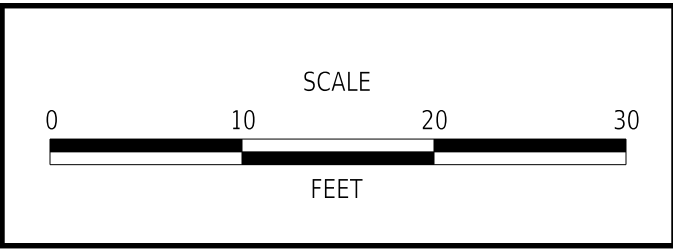


REALIGNMENT OF OLD ORCHARD ROAD AT WESCOATS CORNER	
CONTRACT	T201609601
COUNTY	SUSSEX


BRIDGE NO.	N/A
DESIGNED BY:	J. SINCLAIR
CHECKED BY:	V. KOWALSKI

CROSS SECTIONS OLD ORCHARD / WESCOATS	
SECTION	WRA
SHEET NO.	22

8/28/2024
4:08:21 PM
N:\132149-003\CADD\X501_000.dgn

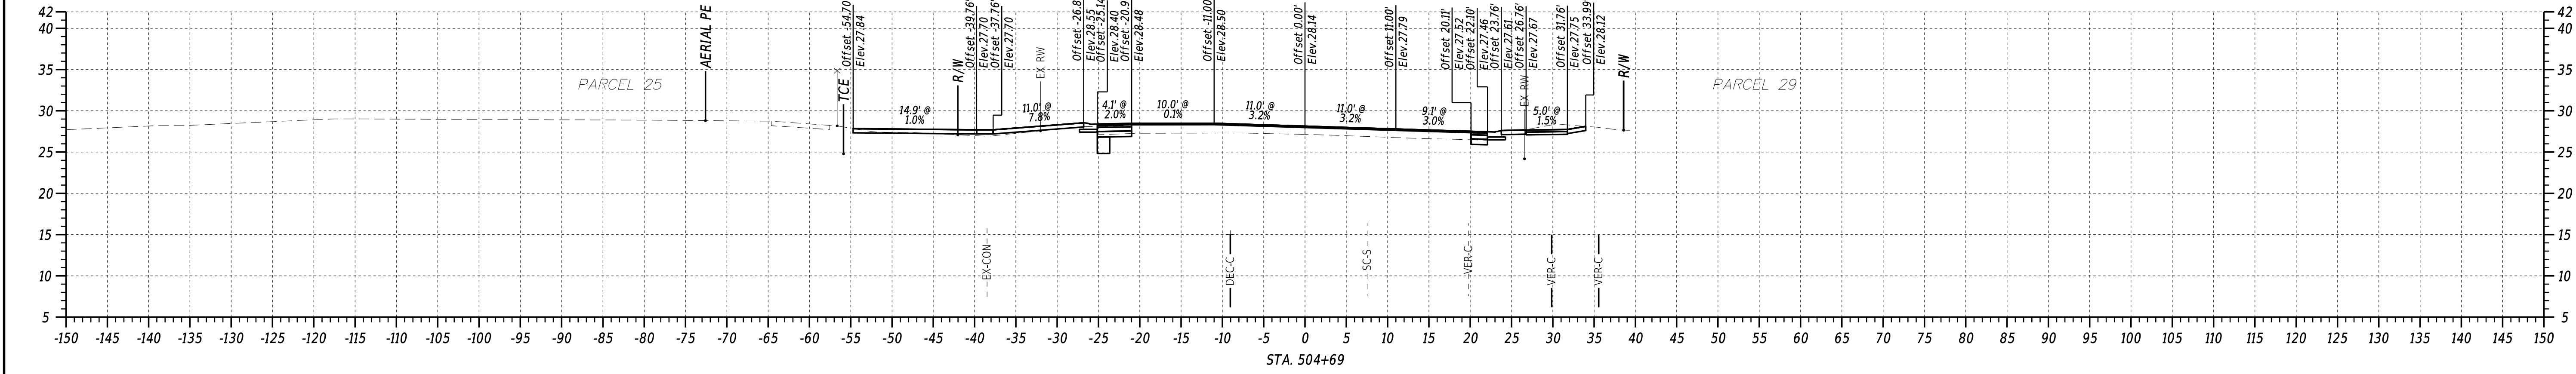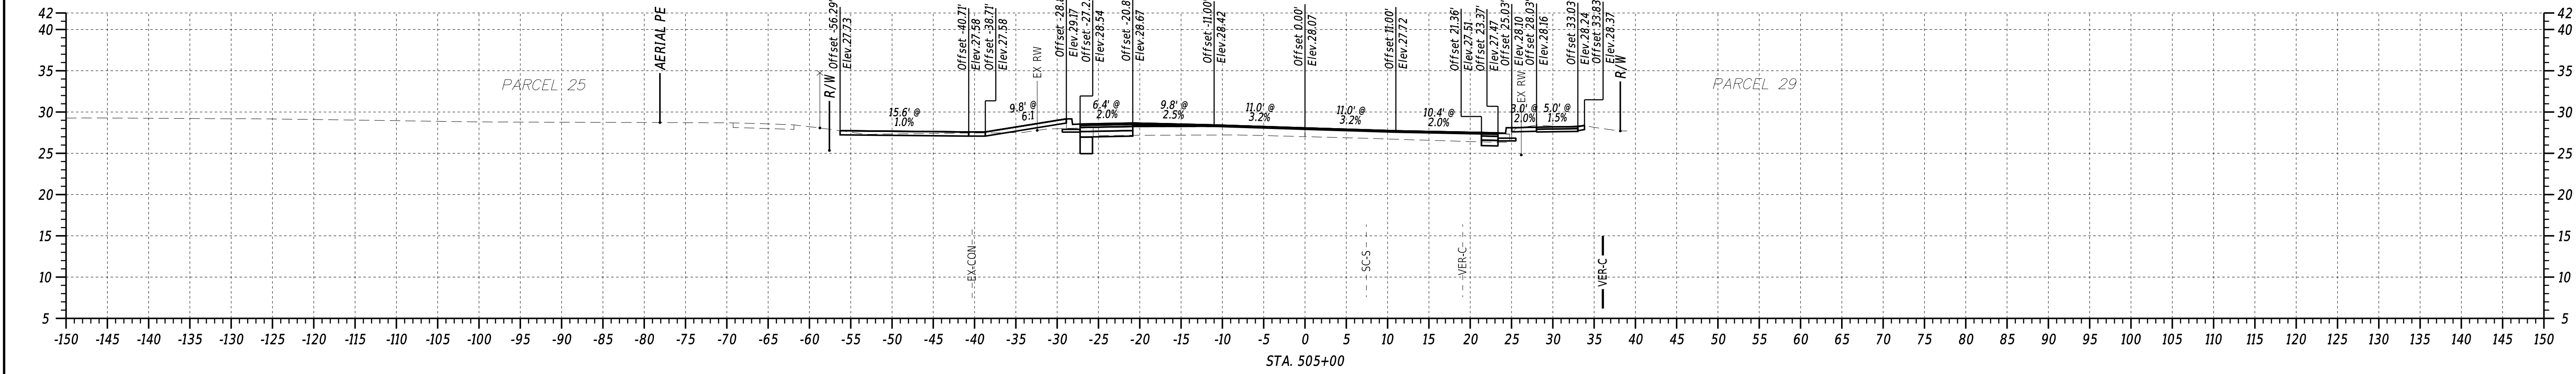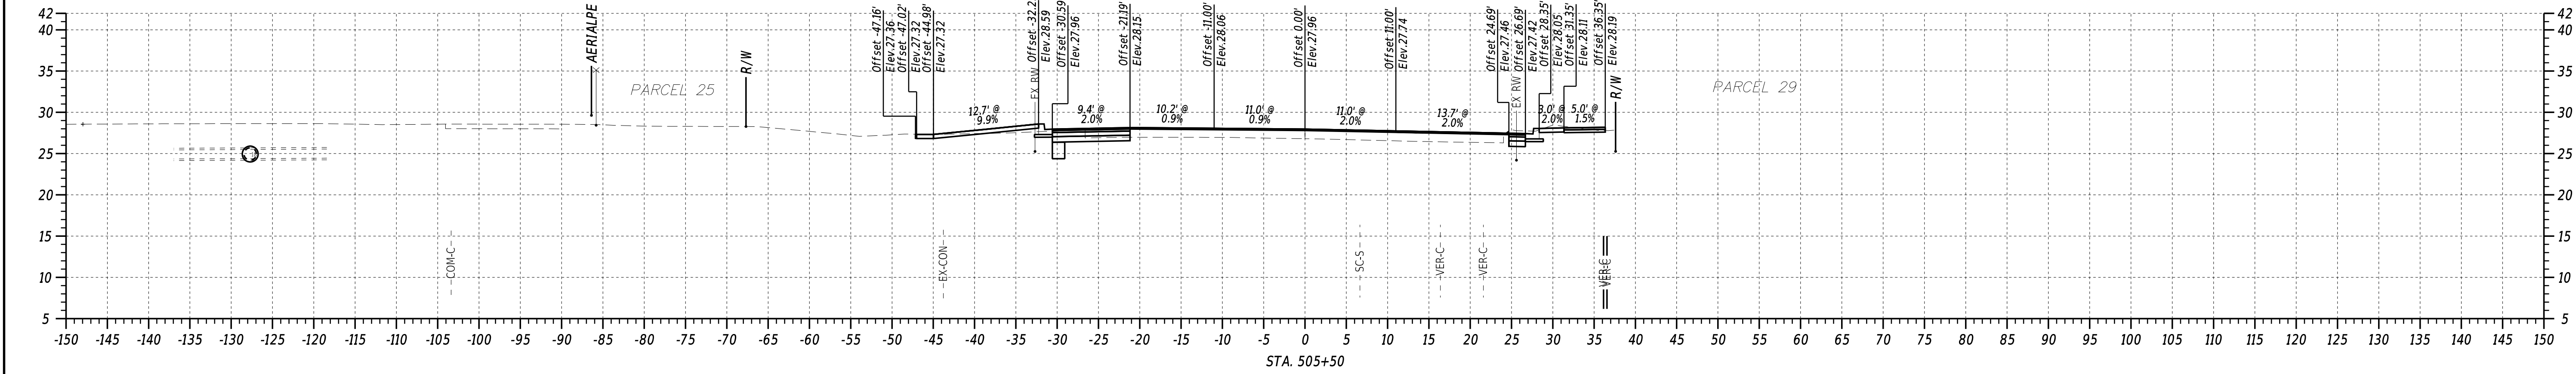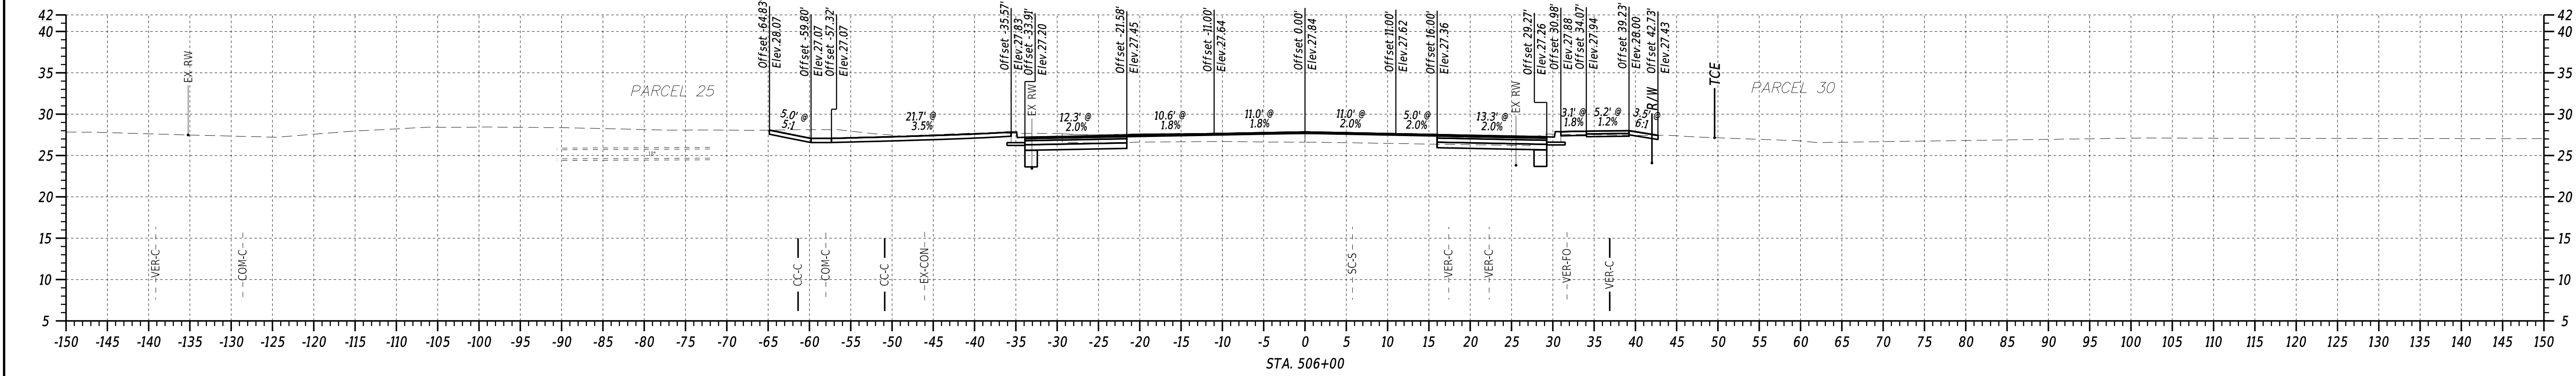





ADDENDA / REVISIONS	

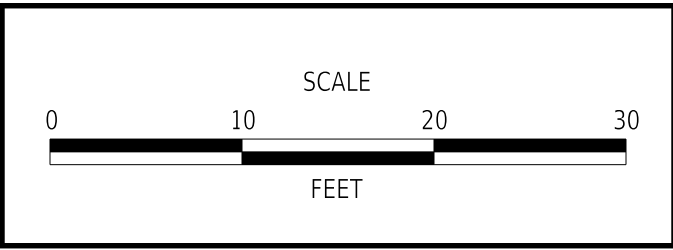

REALIGNMENT OF OLD ORCHARD ROAD AT WESCOATS CORNER


CONTRACT	BRIDGE NO.	N/A
T201609601	DESIGNED BY:	J. SINCLAIR
COUNTY	CHECKED BY:	V. KOWALSKI
SUSSEX		

CROSS SECTIONS SAVANNAH ROAD	
SECTION	WRA
SHEET NO.	23

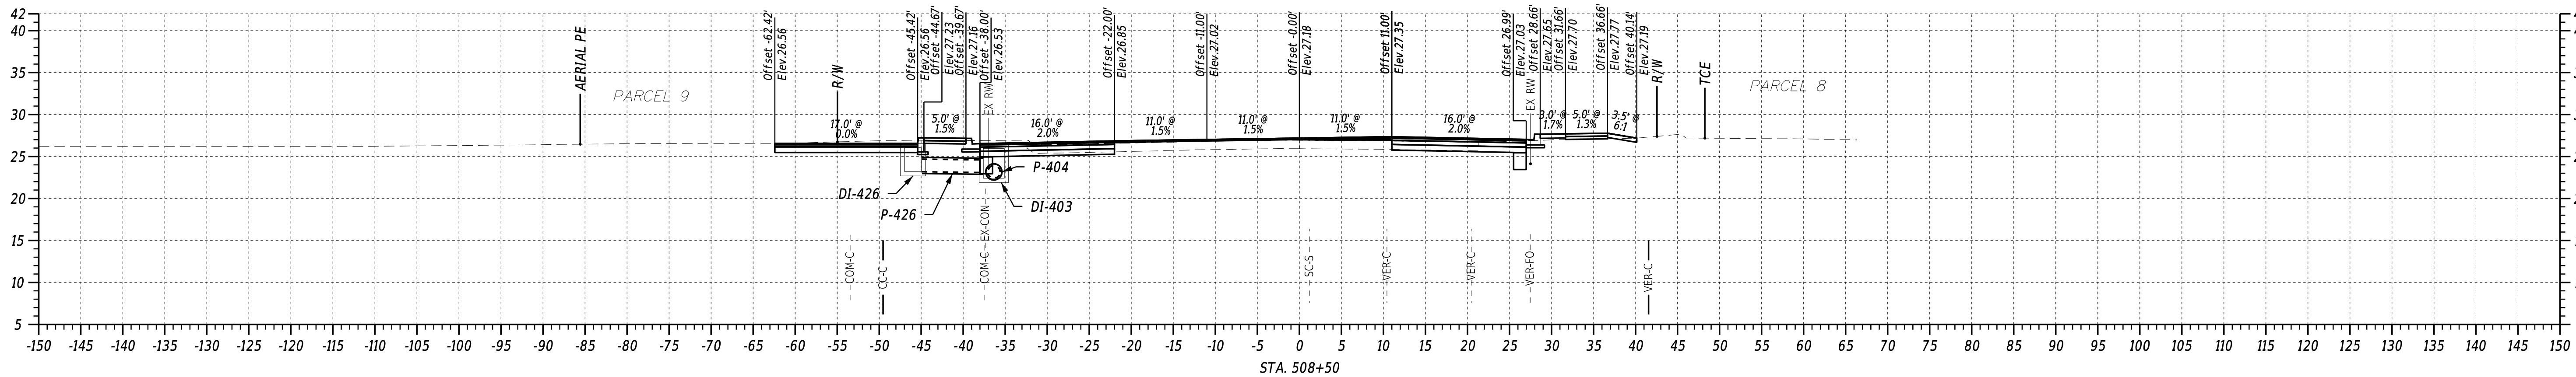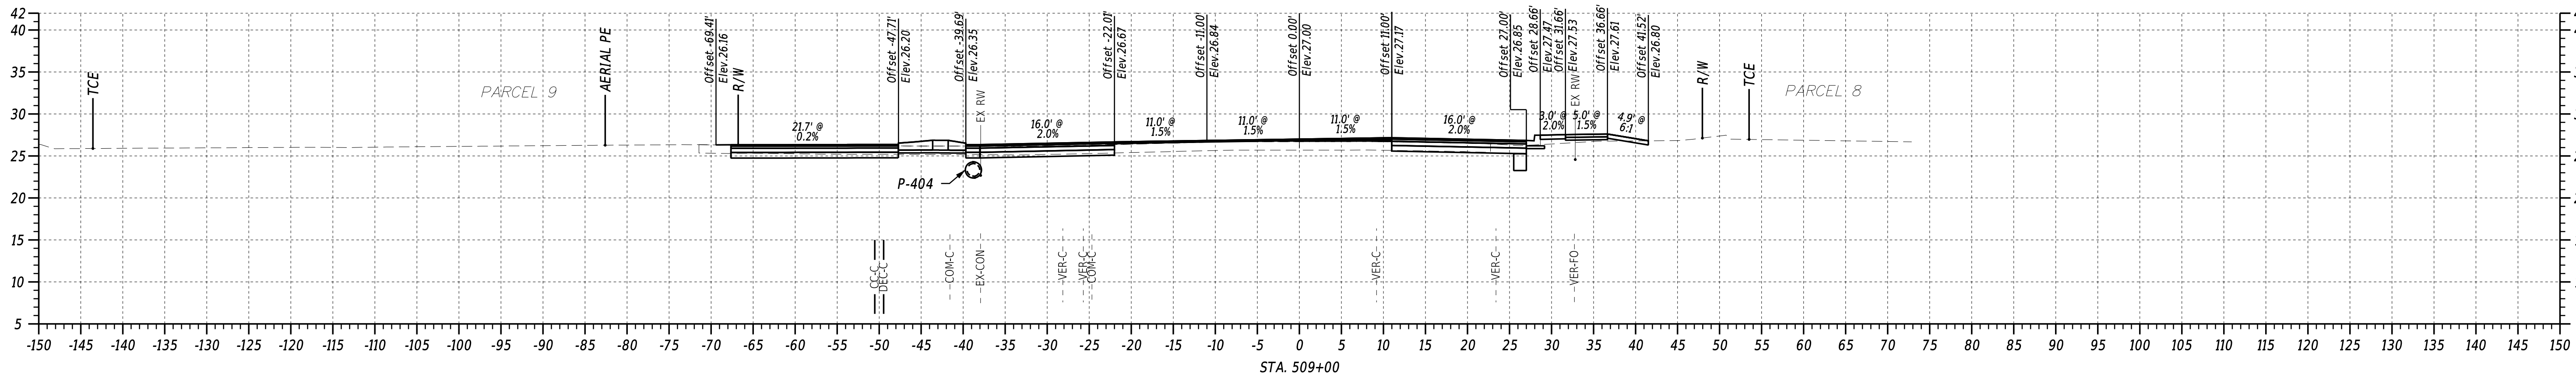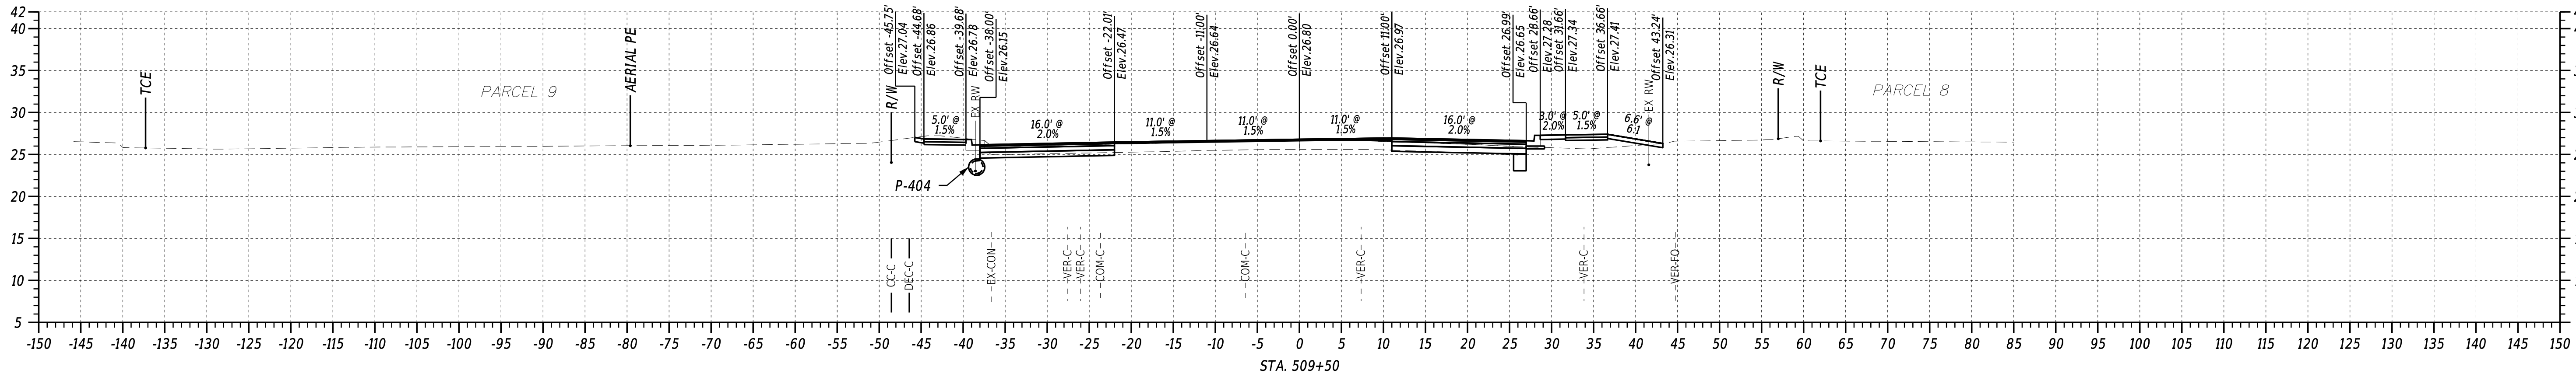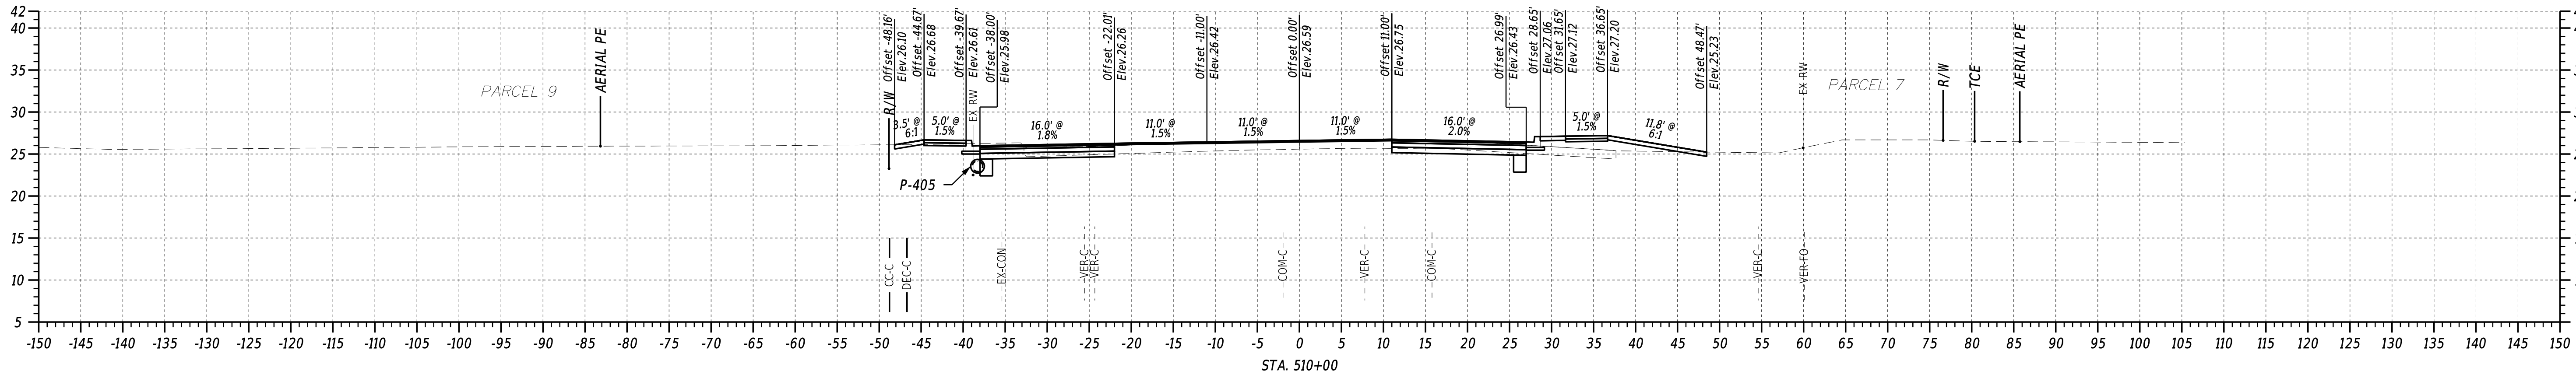

8/28/2024
4:08:22 PM
N:\32149-003\CADD\X501_000.dgn

ADDENDA / REVISIONS	




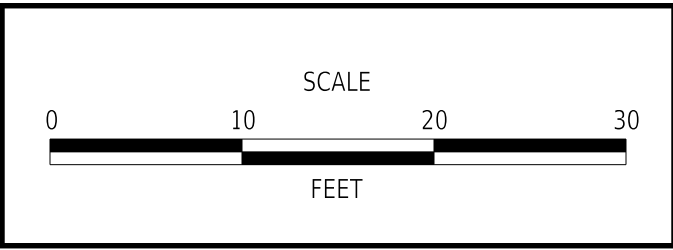


REALIGNMENT OF OLD ORCHARD ROAD AT WESCOATS CORNER


CONTRACT	BRIDGE NO.	N/A
T201609601	DESIGNED BY:	J. SINCLAIR
COUNTY	CHECKED BY:	V. KOWALSKI
SUSSEX		

CROSS SECTIONS SAVANNAH ROAD	
SECTION	WRA
SHEET NO.	25

8/28/2024
4:08:22 PM
N:\32149-003\CADD\X501_006.dgn

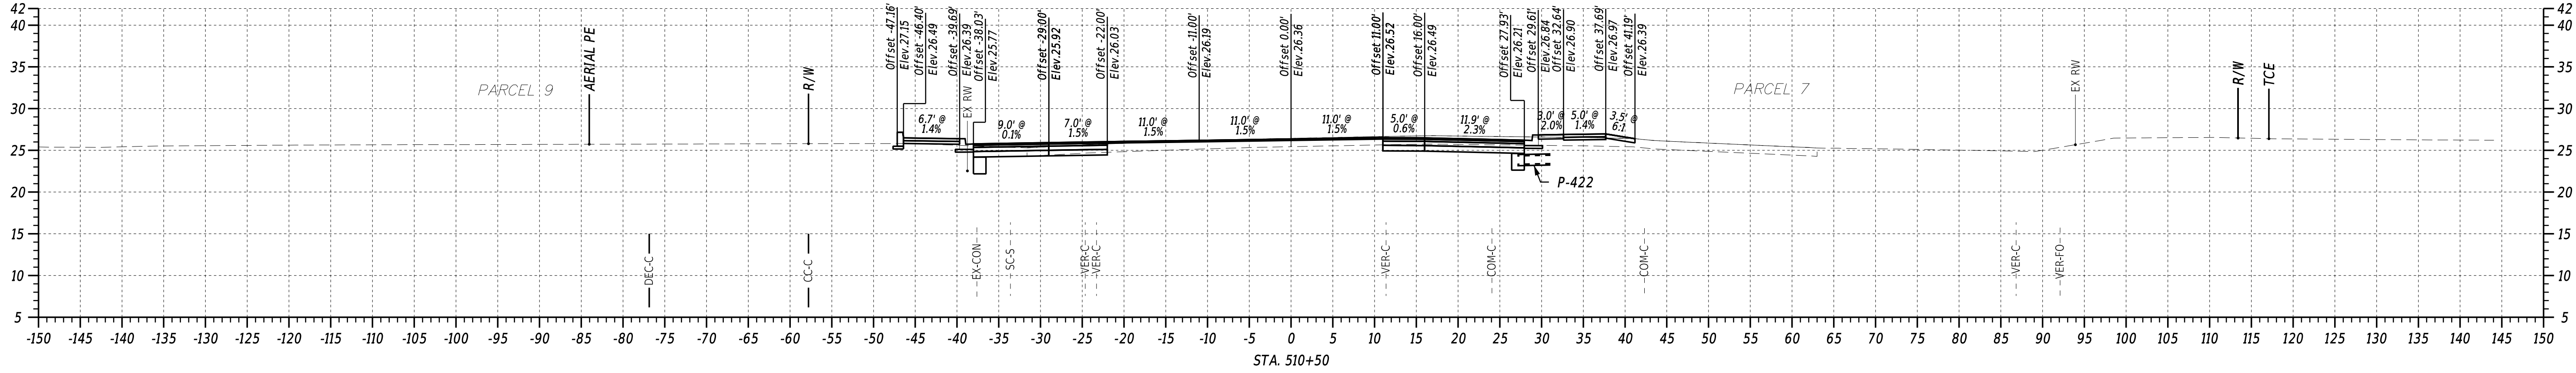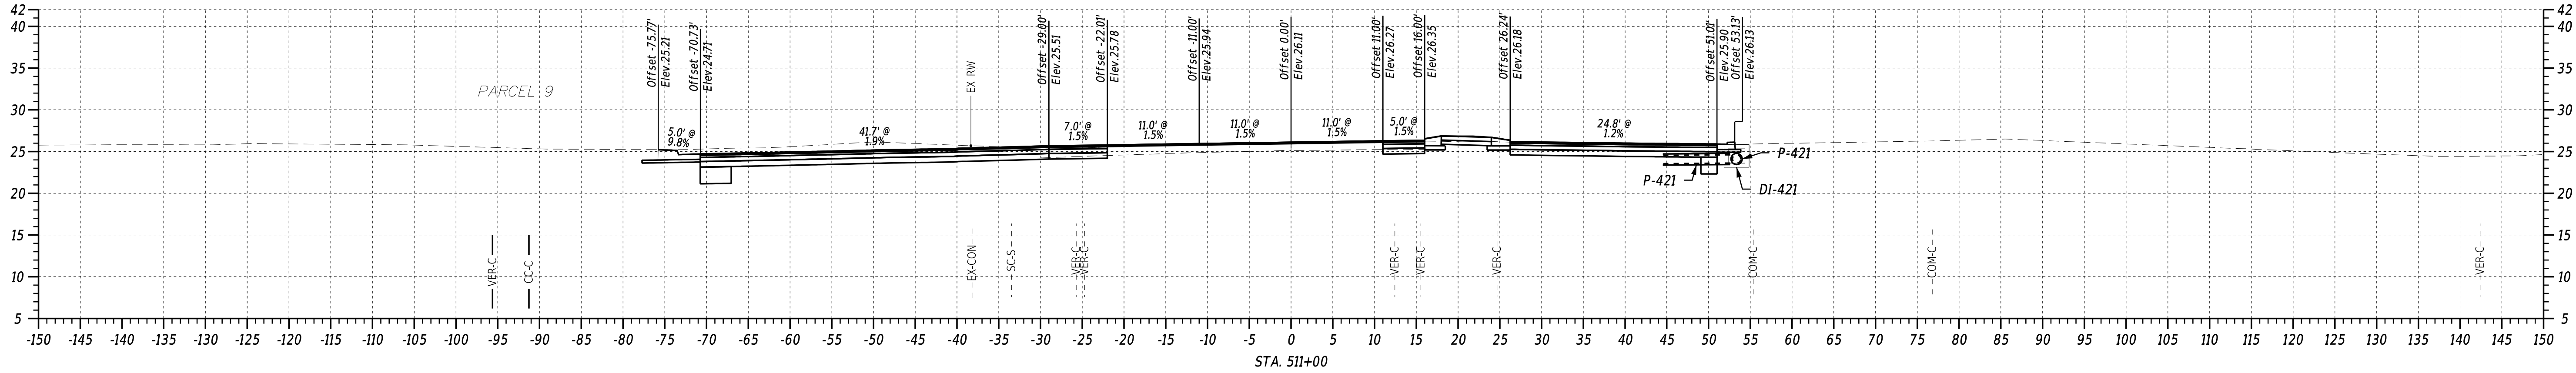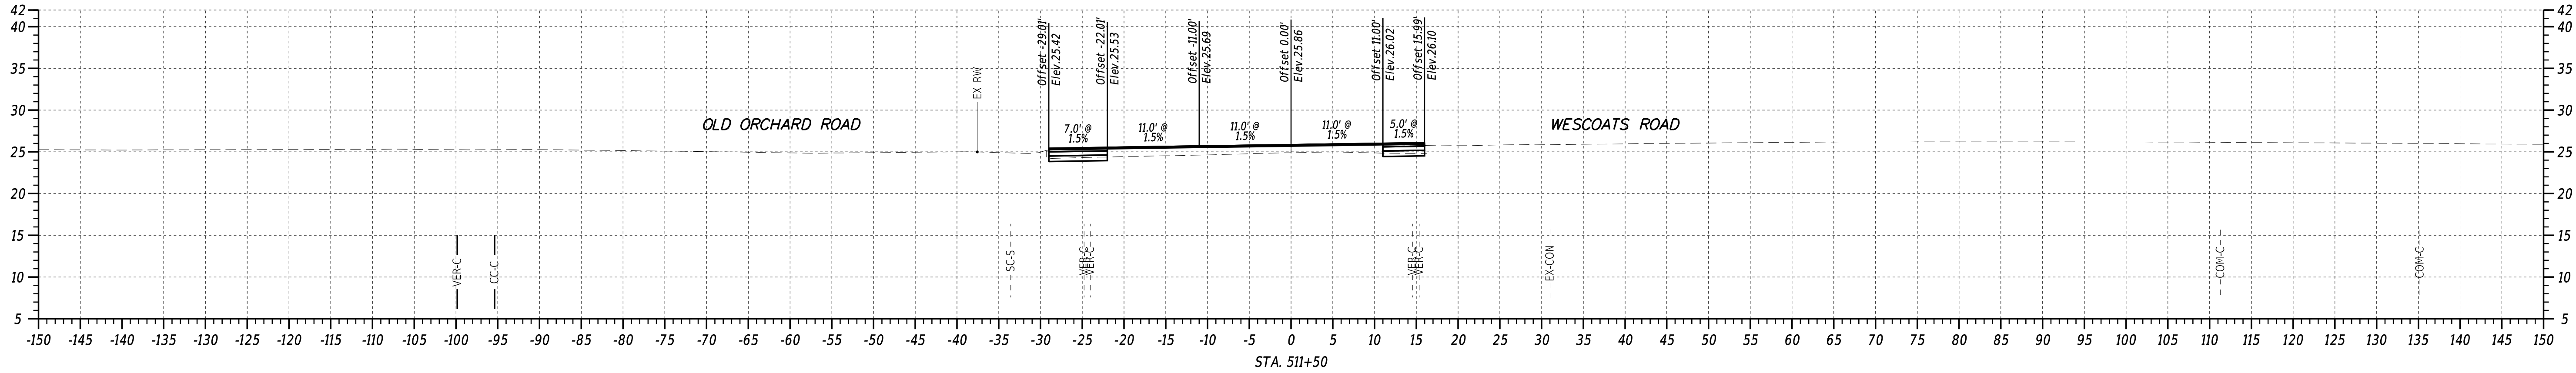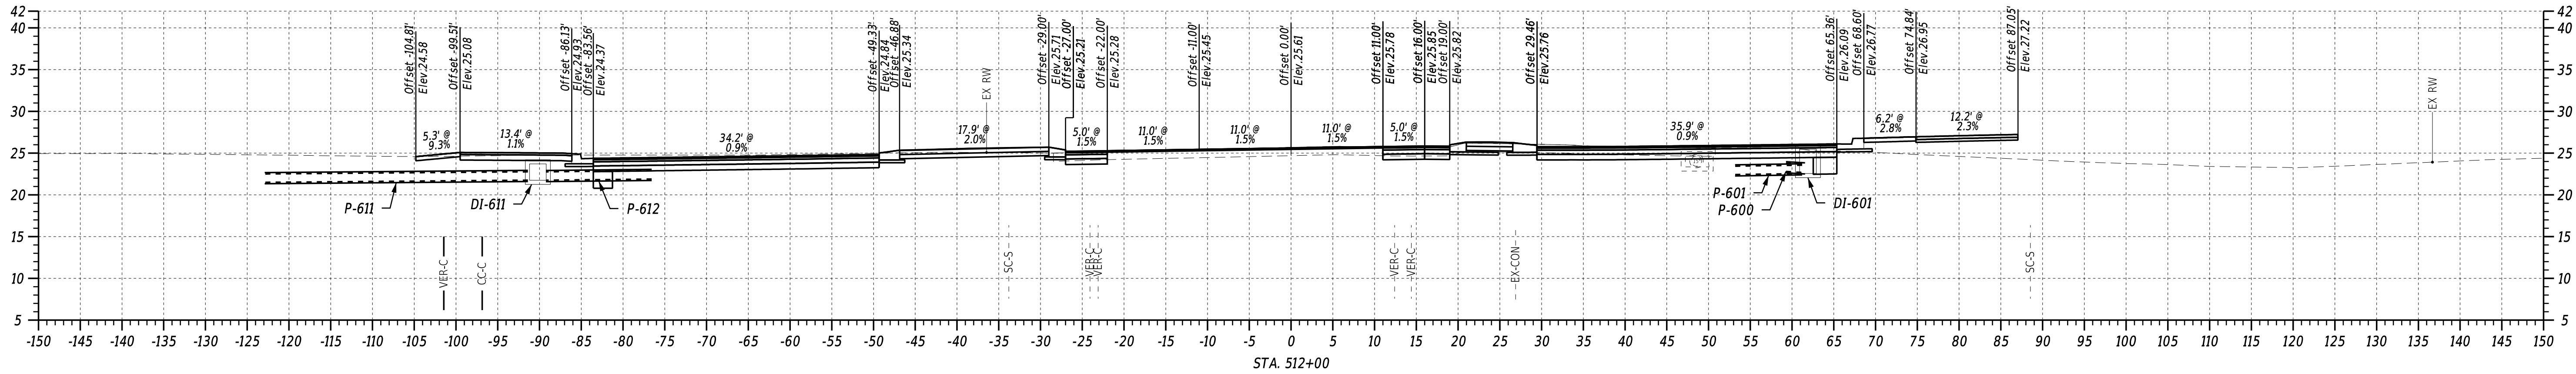

ADDENDA / REVISIONS

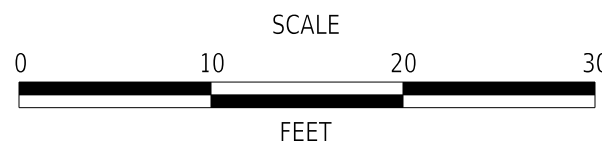

REALIGNMENT OF OLD ORCHARD ROAD AT WESCOATS CORNER

CONTRACT

T201609601

COUNTY

SUSSEX

BRIDGE NO.

N/A

DESIGNED BY: J. SINCLAIR

CHECKED BY: V. KOWALSKI





CROSS SECTIONS
SAVANNAH ROAD

SECTION


WRA

SHEET NO.

26

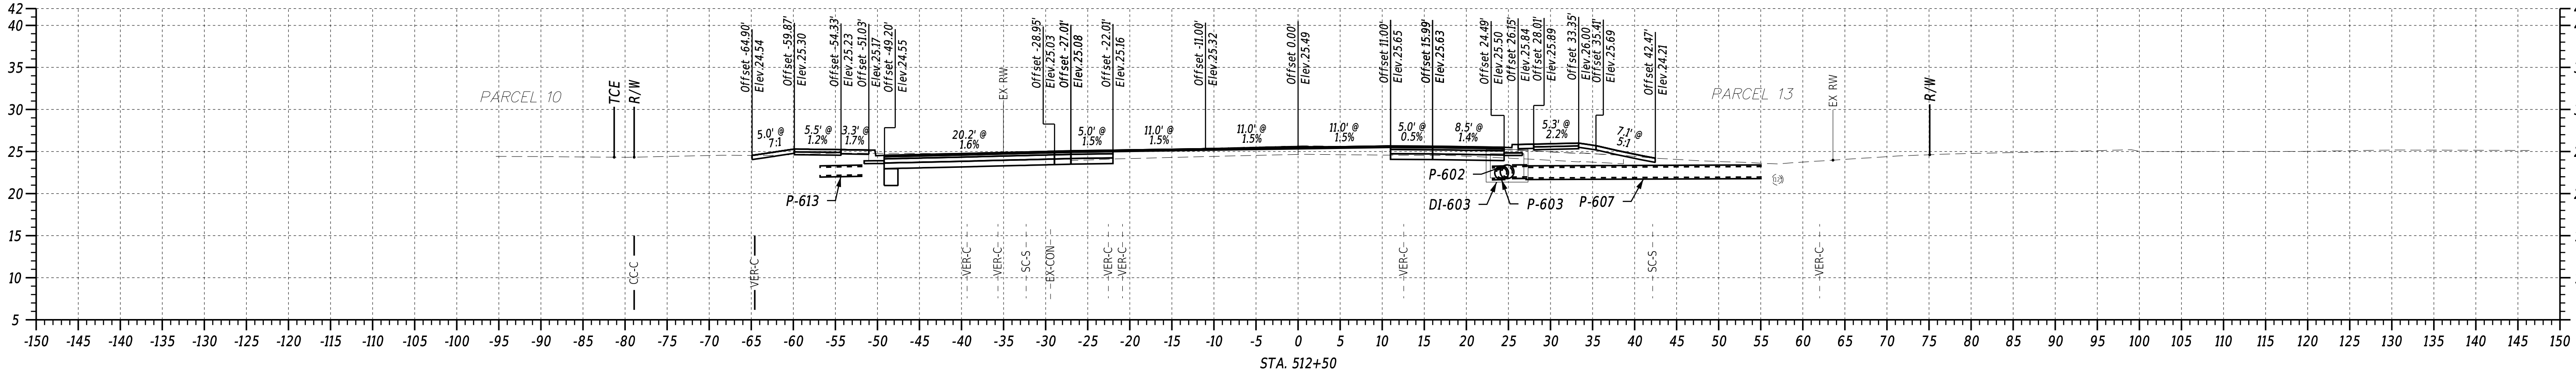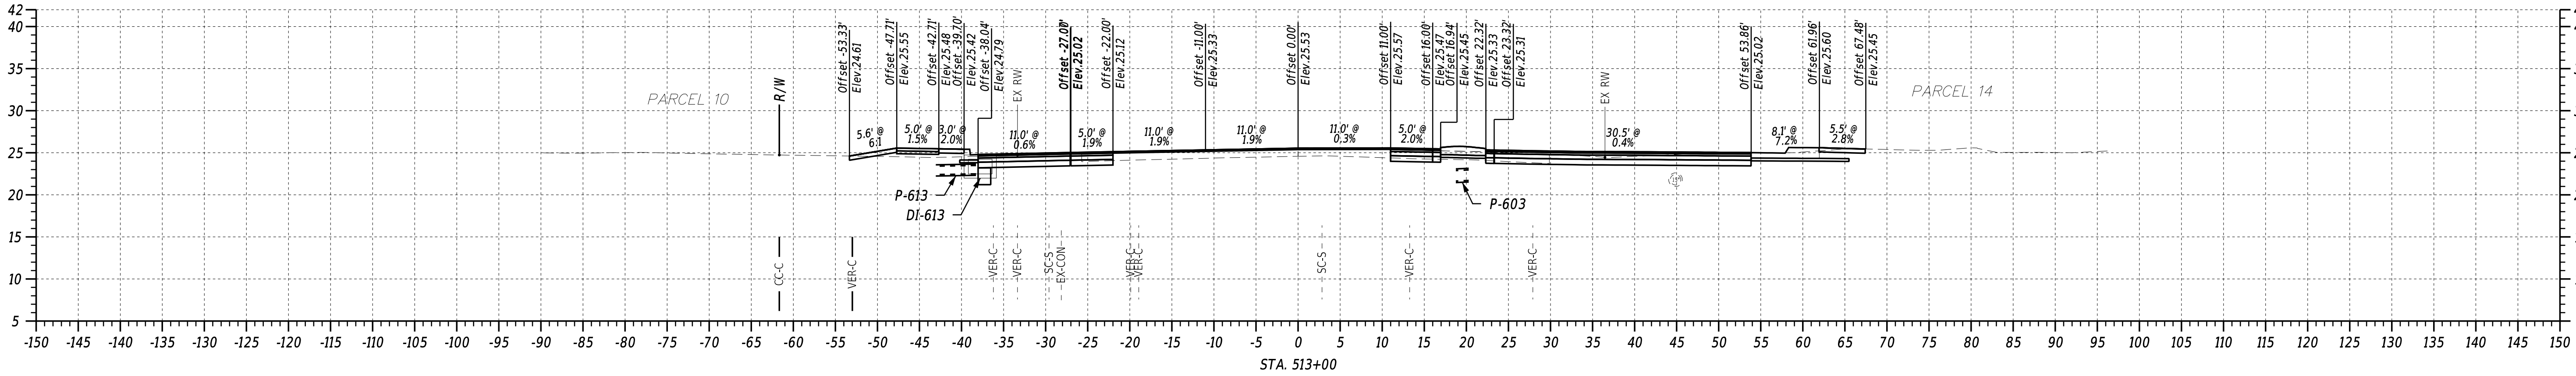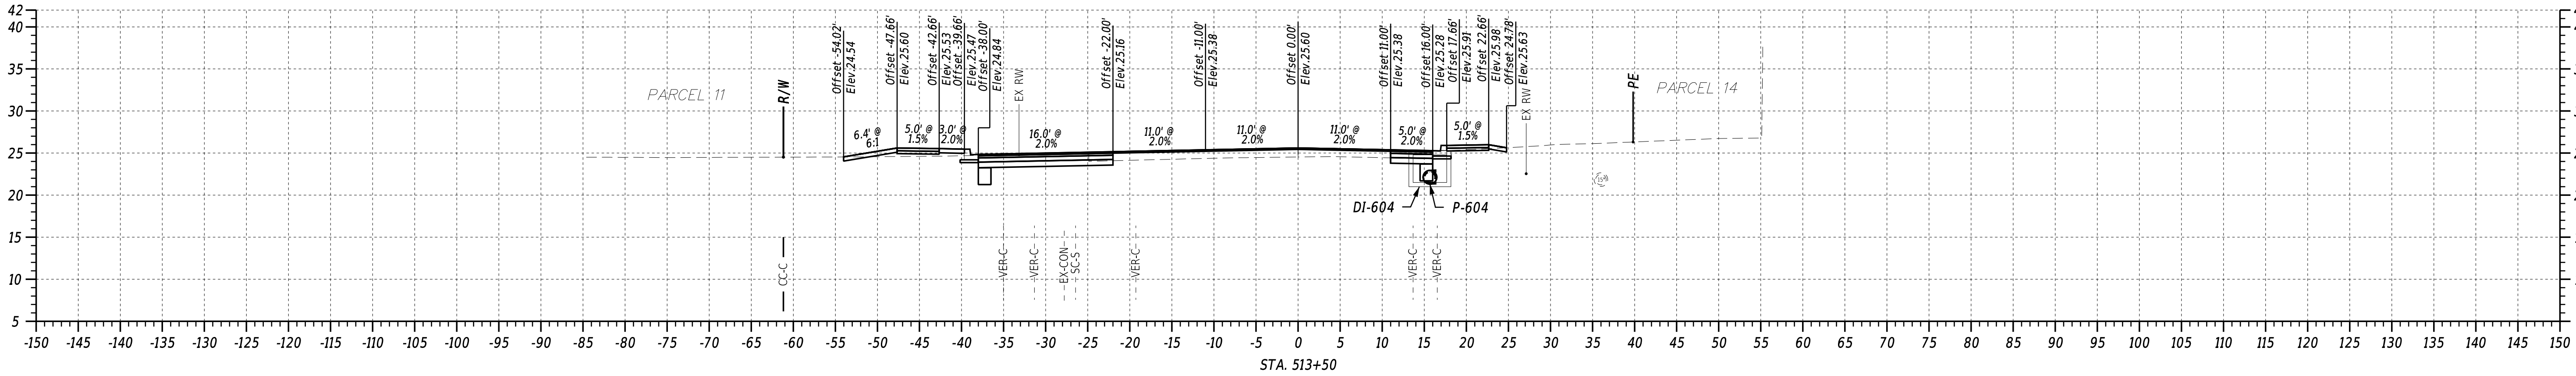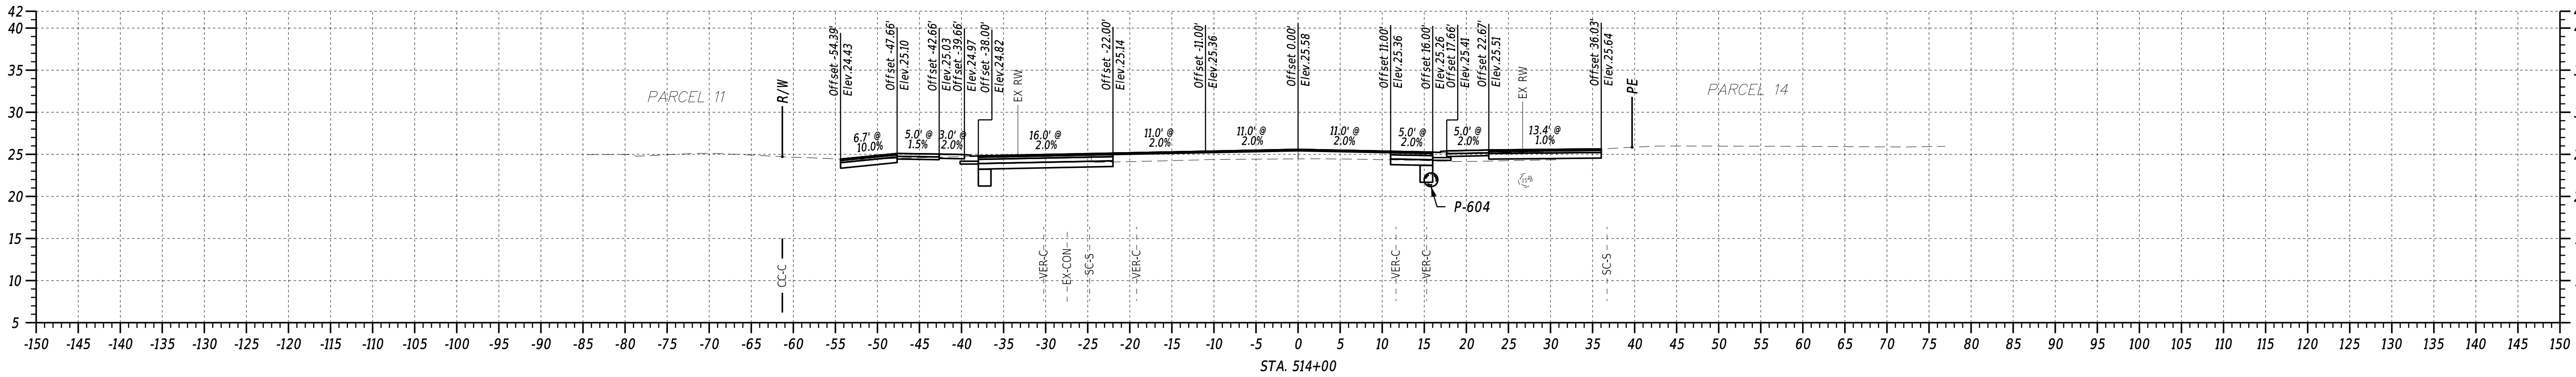

ADDENDA / REVISIONS

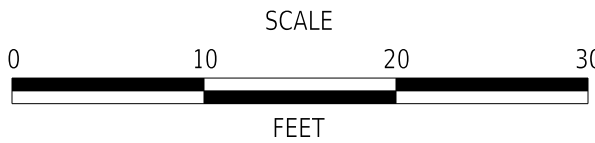


REALIGNMENT OF OLD ORCHARD ROAD AT WESCOATS CORNER

CONTRACT	BRIDGE NO.	N/A
T201609601	DESIGNED BY:	J. SINCLAIR
COUNTY	CHECKED BY:	V. KOWALSKI
SUSSEX		



CROSS SECTIONS SAVANNAH ROAD

SECTION
WRA
SHEET NO.
27

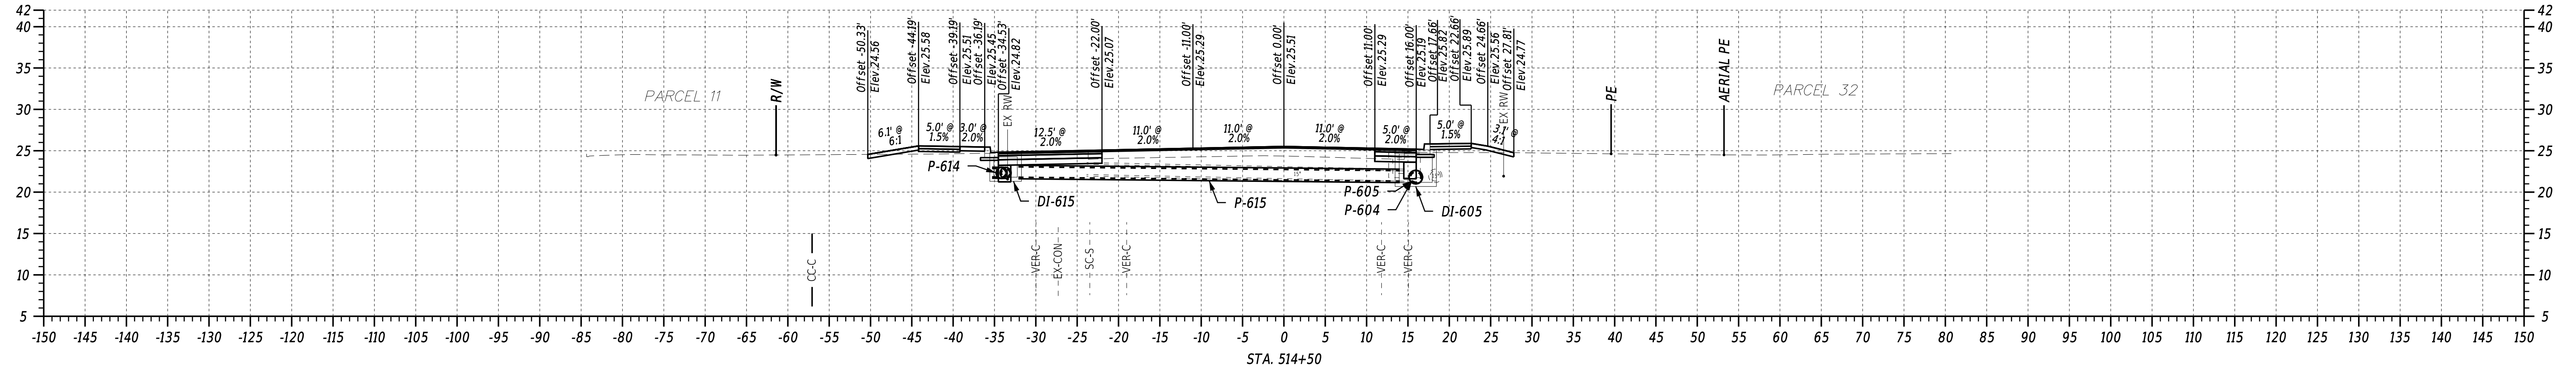


**CROSS SECTIONS
SAVANNAH ROAD**

8/28/2024
4:08:32 PM
N:\132149-003\CADD\X501_006.dgn

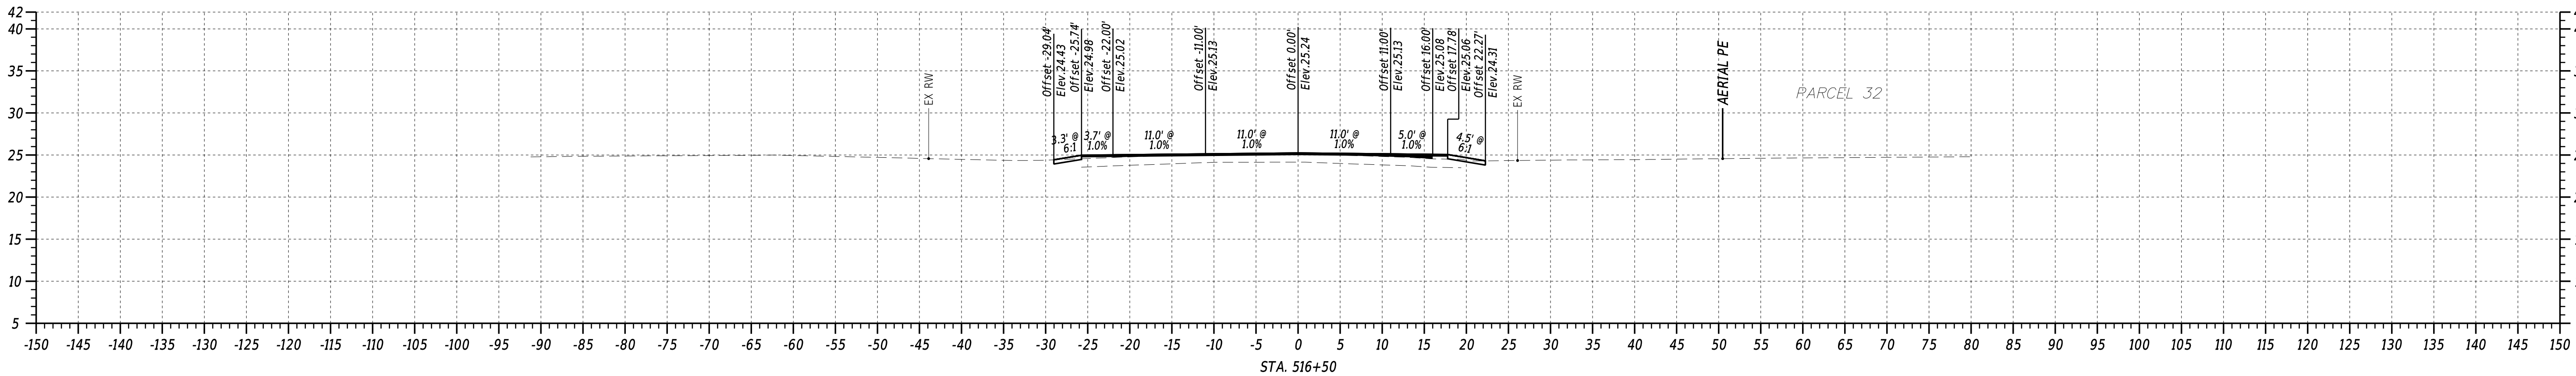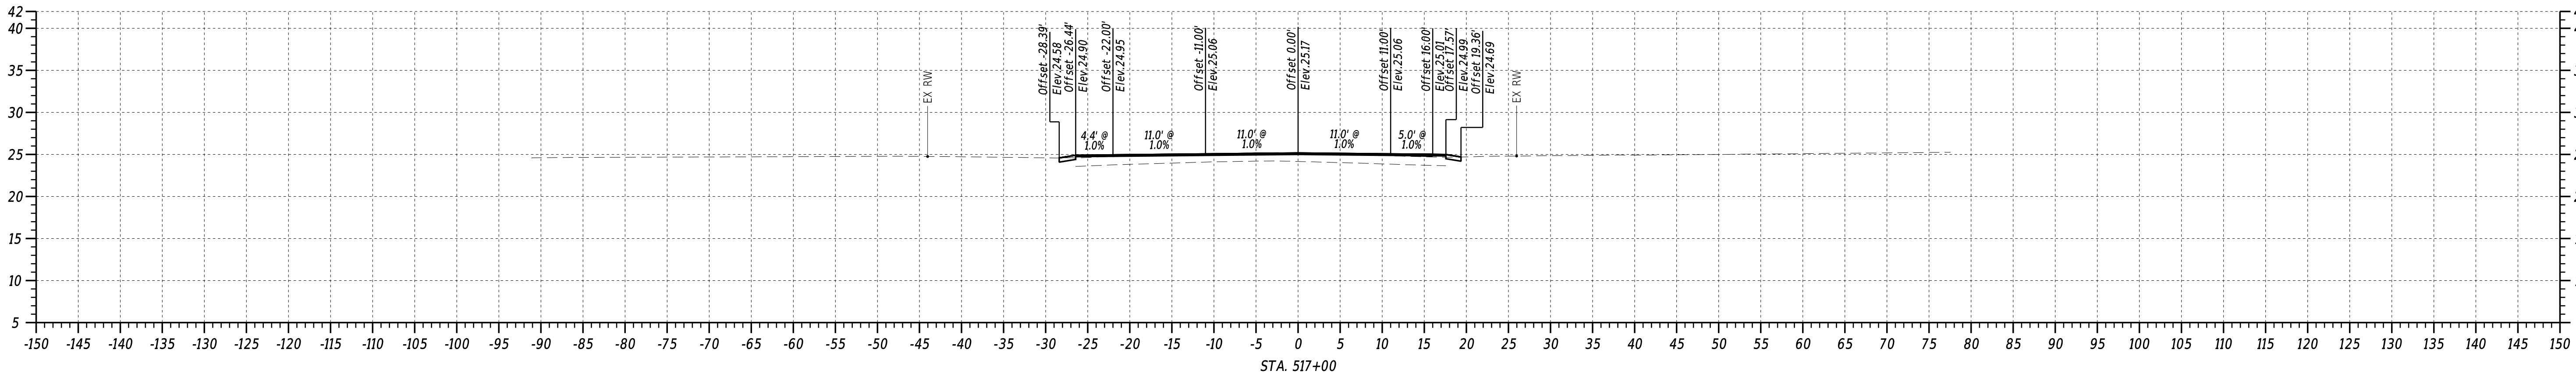





ADDENDA / REVISIONS	

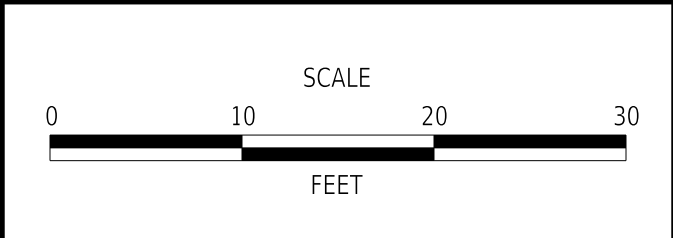

REALIGNMENT OF OLD ORCHARD ROAD AT WESCOATS CORNER


CONTRACT	BRIDGE NO.	N/A
T201609601	DESIGNED BY: J. SINCLAIR	
COUNTY	CHECKED BY: V. KOWALSKI	
SUSSEX		

CROSS SECTIONS SAVANNAH ROAD	
SECTION	WRA
SHEET NO.	29

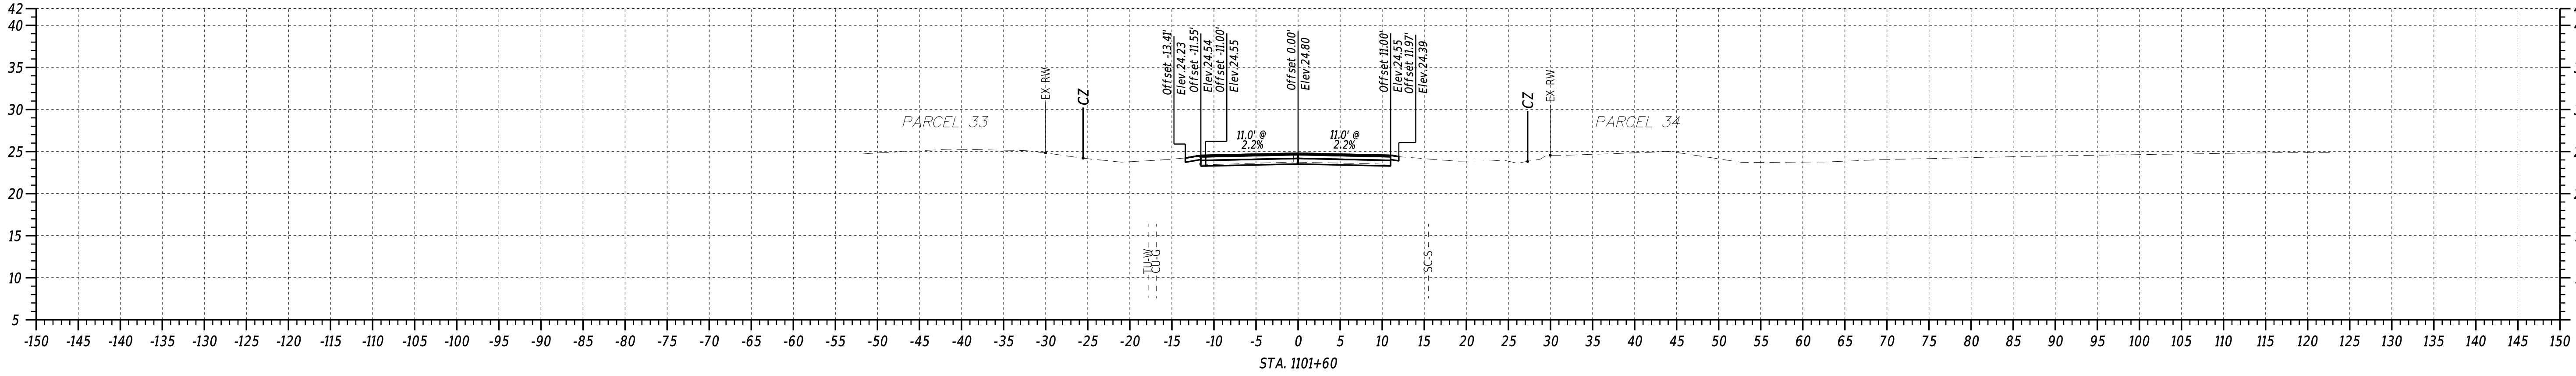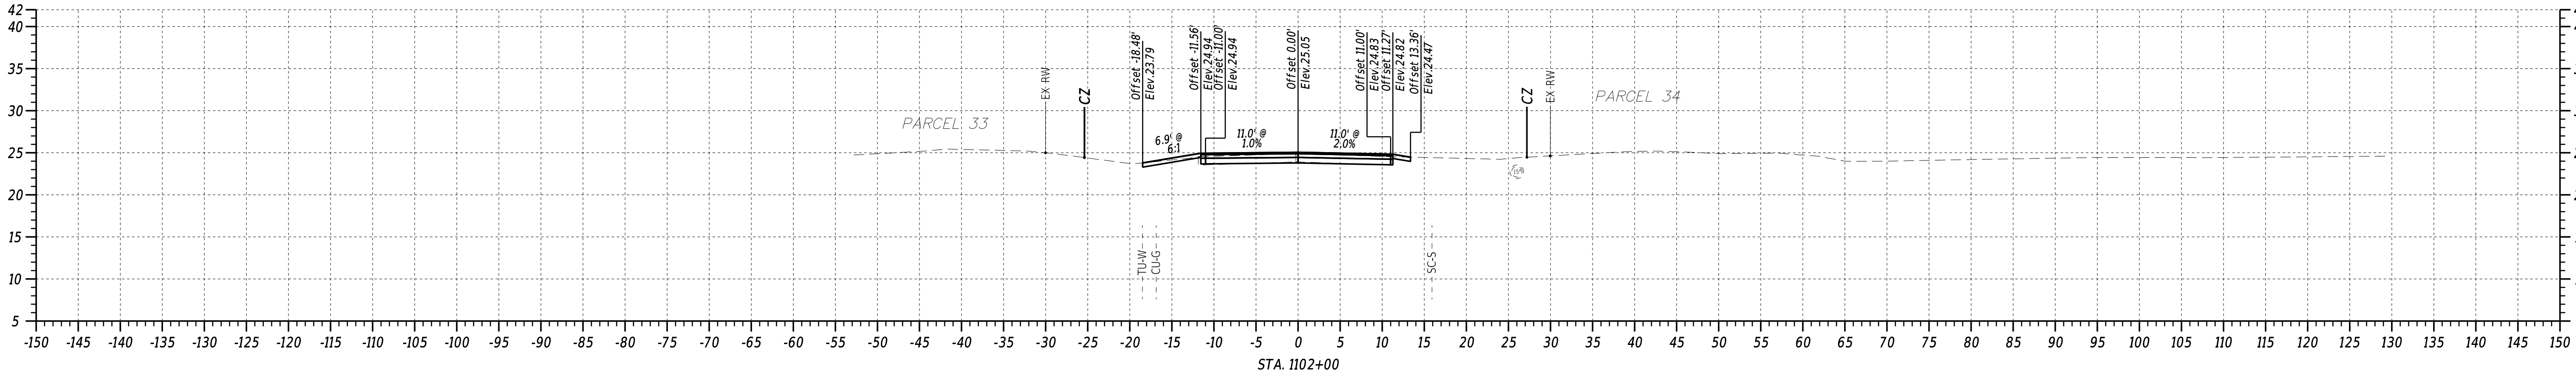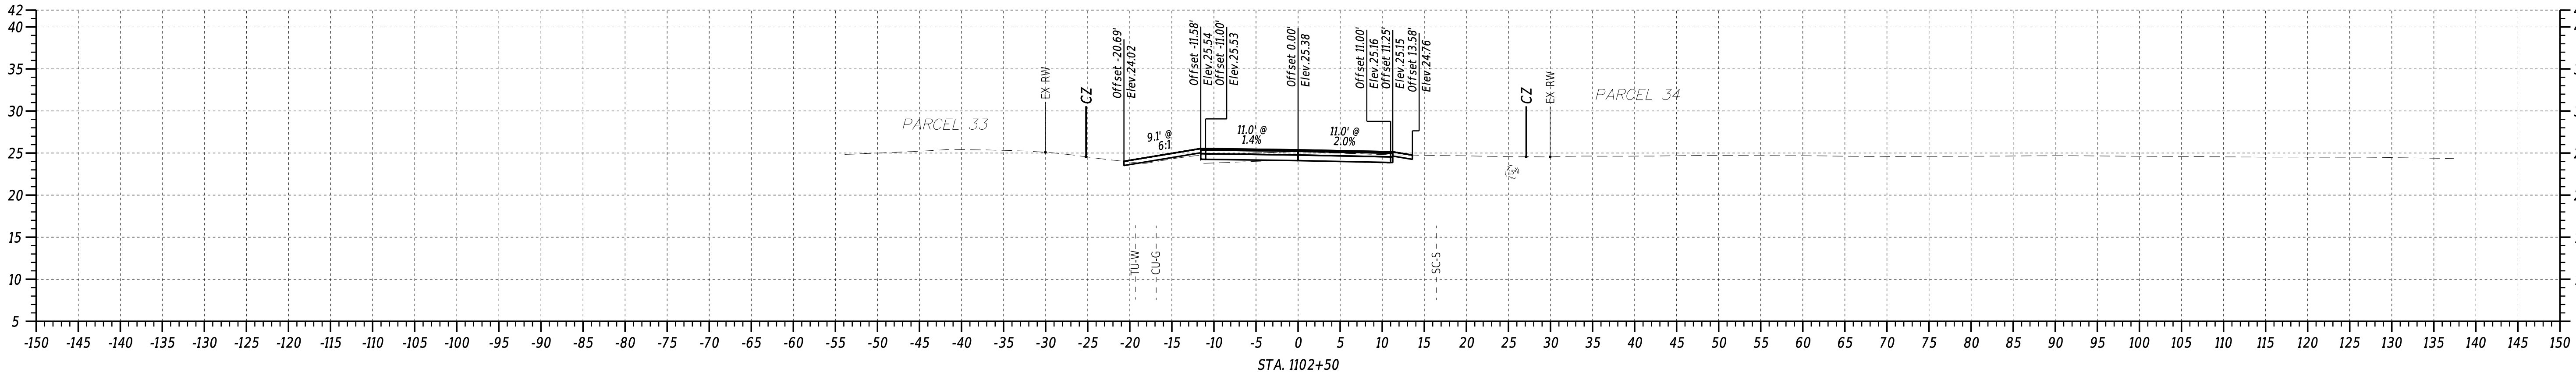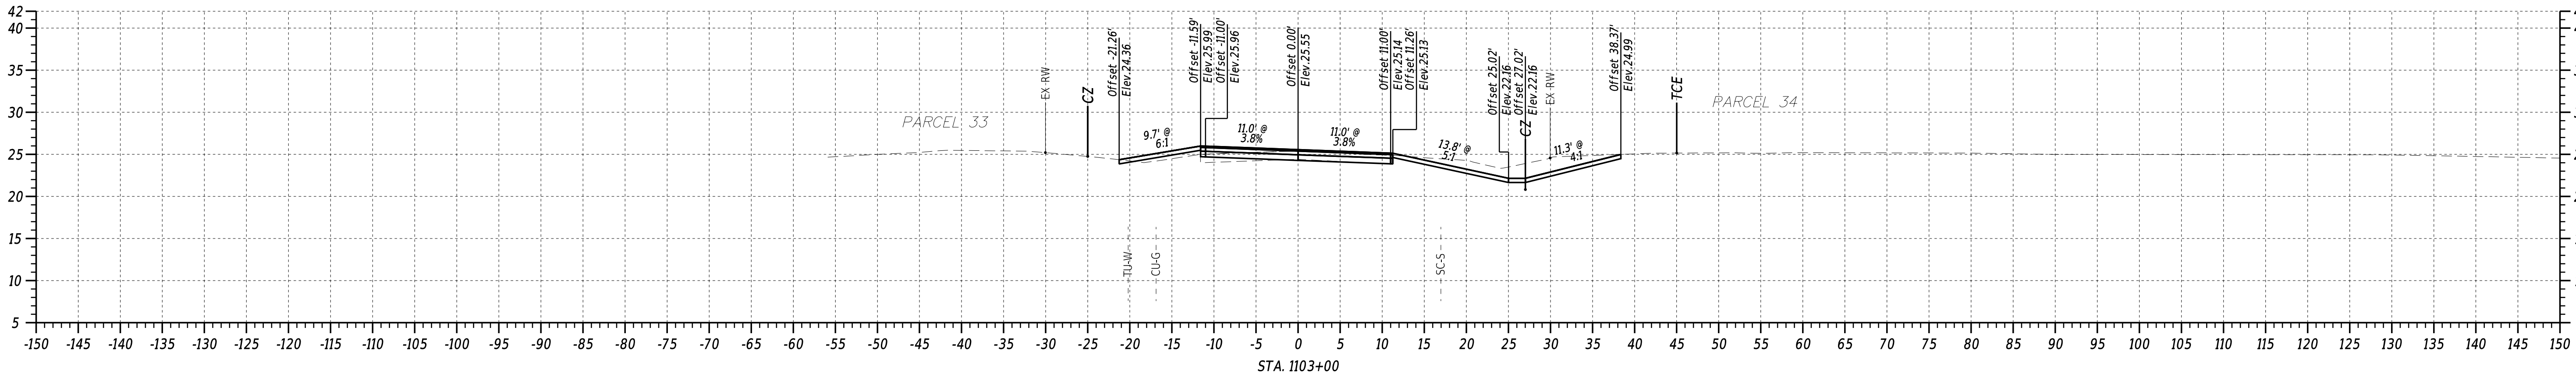

8/28/2024
4:08:24 PM
N:\132149-003\CADD\X501_006.dgn





ADDENDA / REVISIONS	

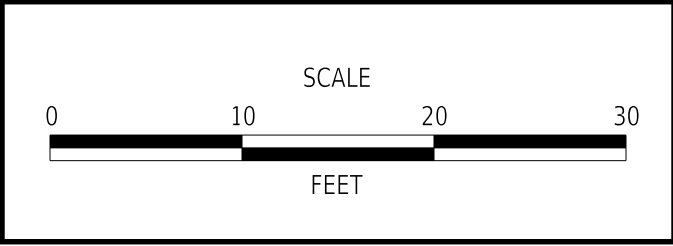


REALIGNMENT OF OLD ORCHARD ROAD AT WESCOATS CORNER

CONTRACT	BRIDGE NO.	N/A
T201609601	DESIGNED BY: J. SINCLAIR	
COUNTY	CHECKED BY: V. KOWALSKI	
SUSSEX		

CROSS SECTIONS MARSH ROAD	
SECTION	WRA
SHEET NO.	30

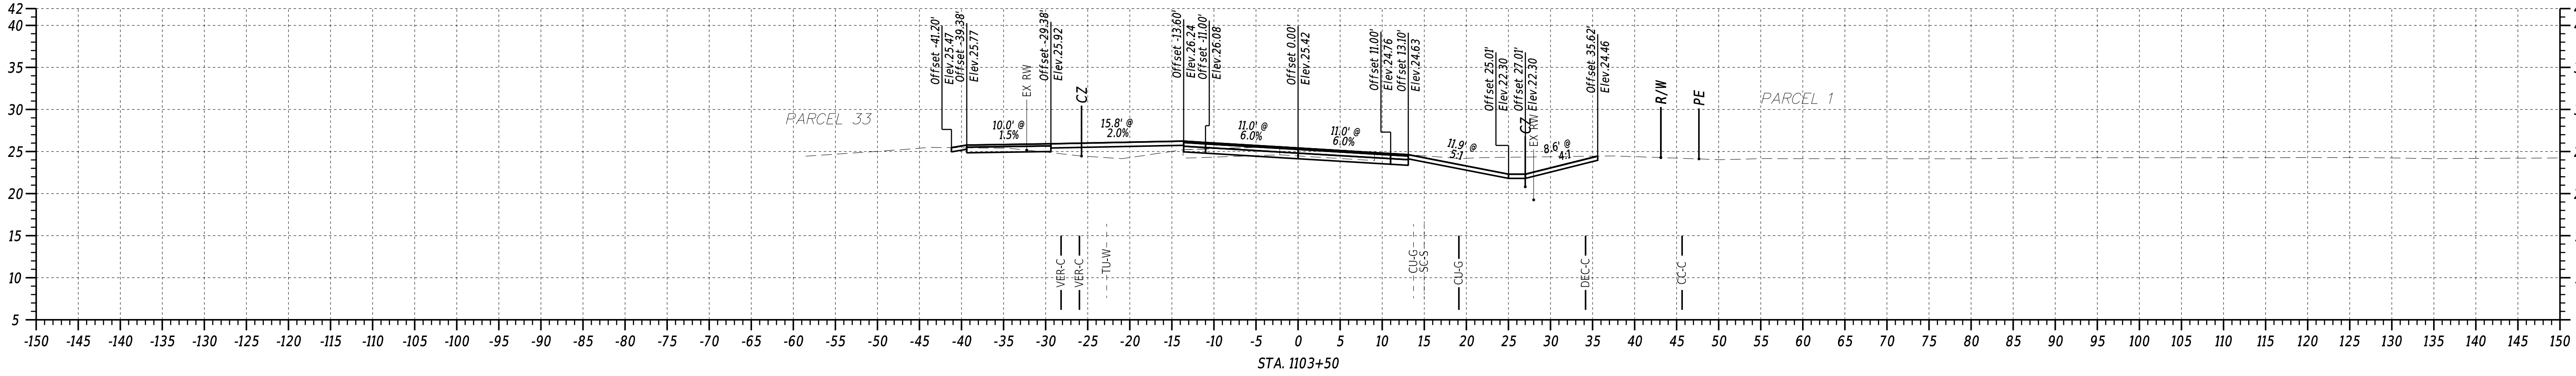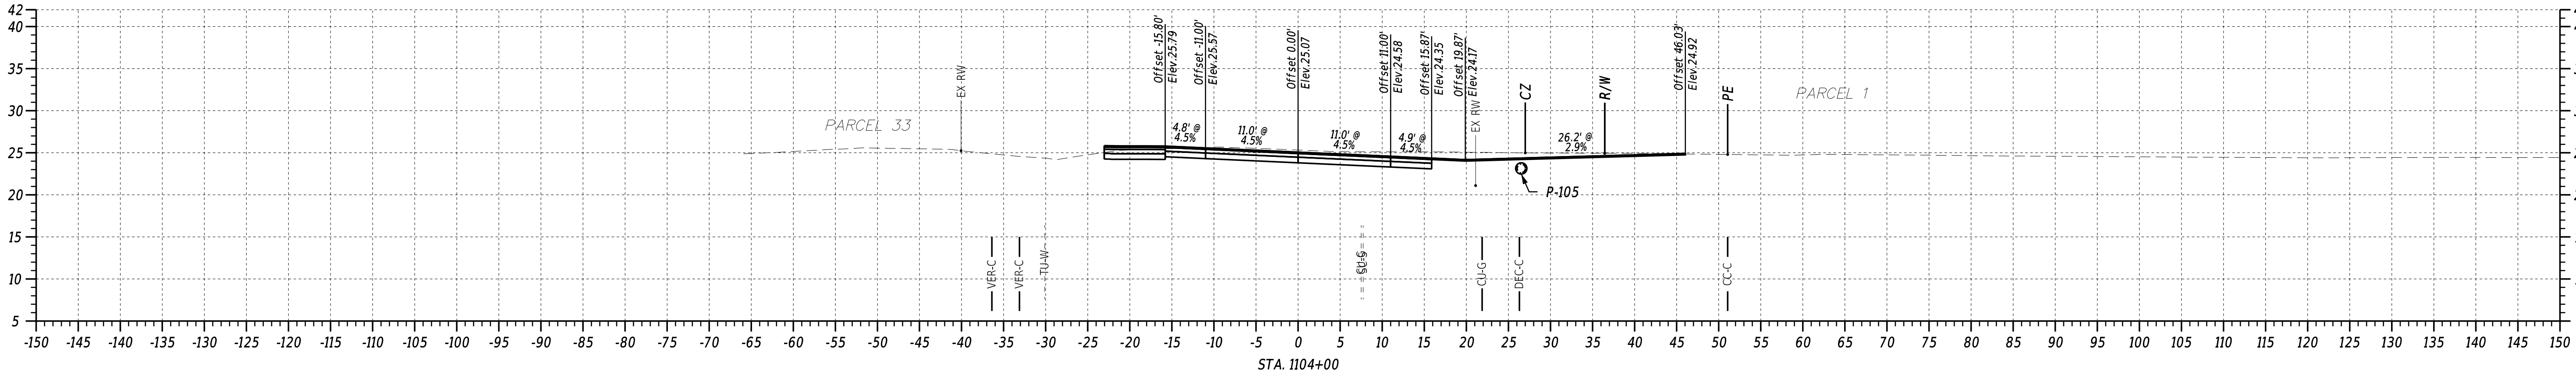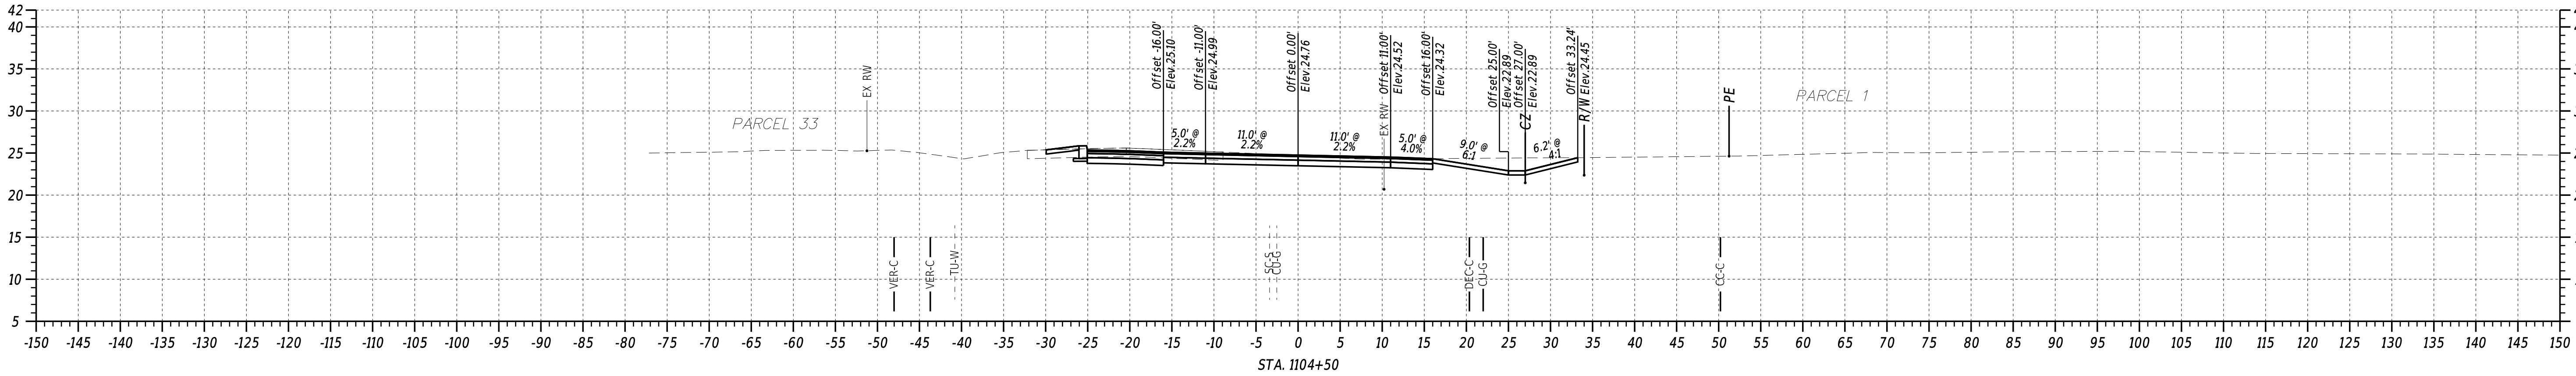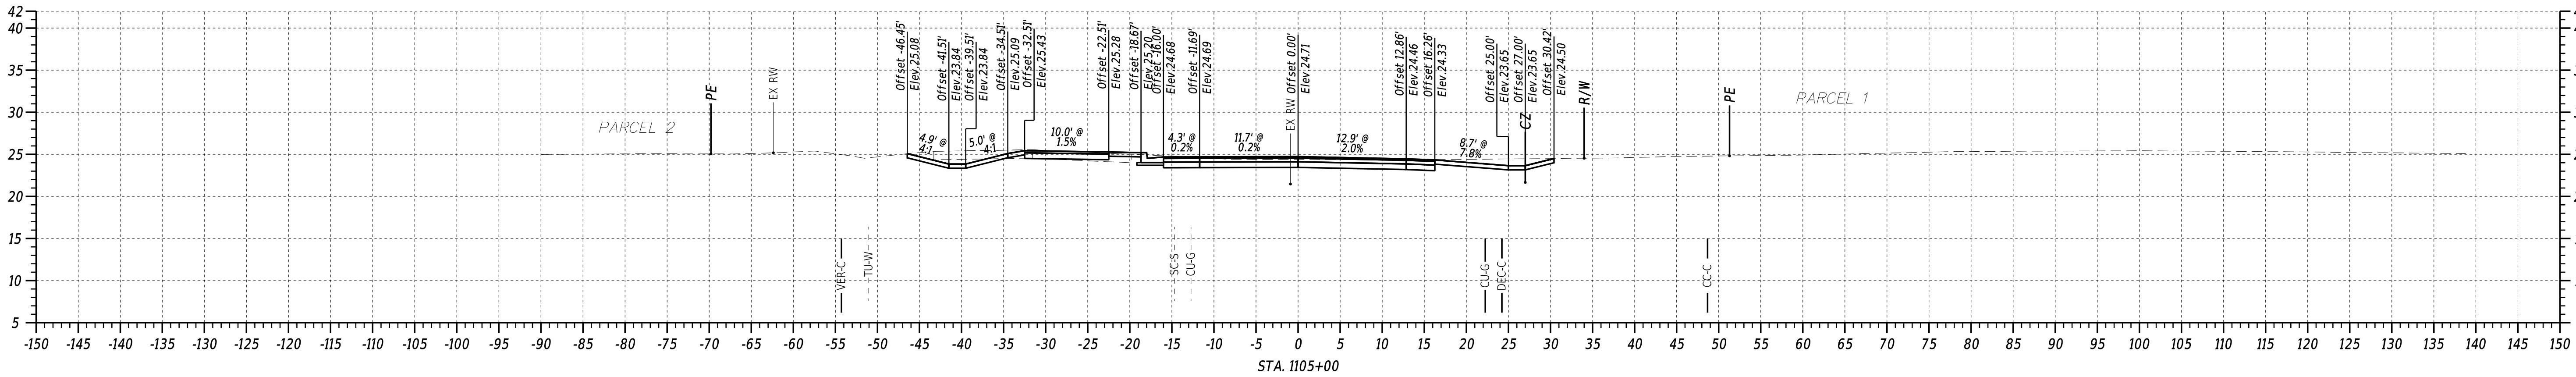

ADDENDA / REVISIONS

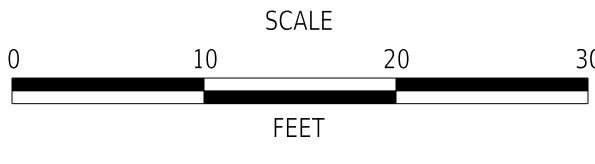

REALIGNMENT OF OLD ORCHARD ROAD AT WESCOATS CORNER

CONTRACT

T201609601

COUNTY

SUSSEX

BRIDGE NO.

N/A

DESIGNED BY: J. SINCLAIR

CHECKED BY: V. KOWALSKI





CROSS SECTIONS MARSH ROAD

SECTION

WRA


SHEET NO.

31

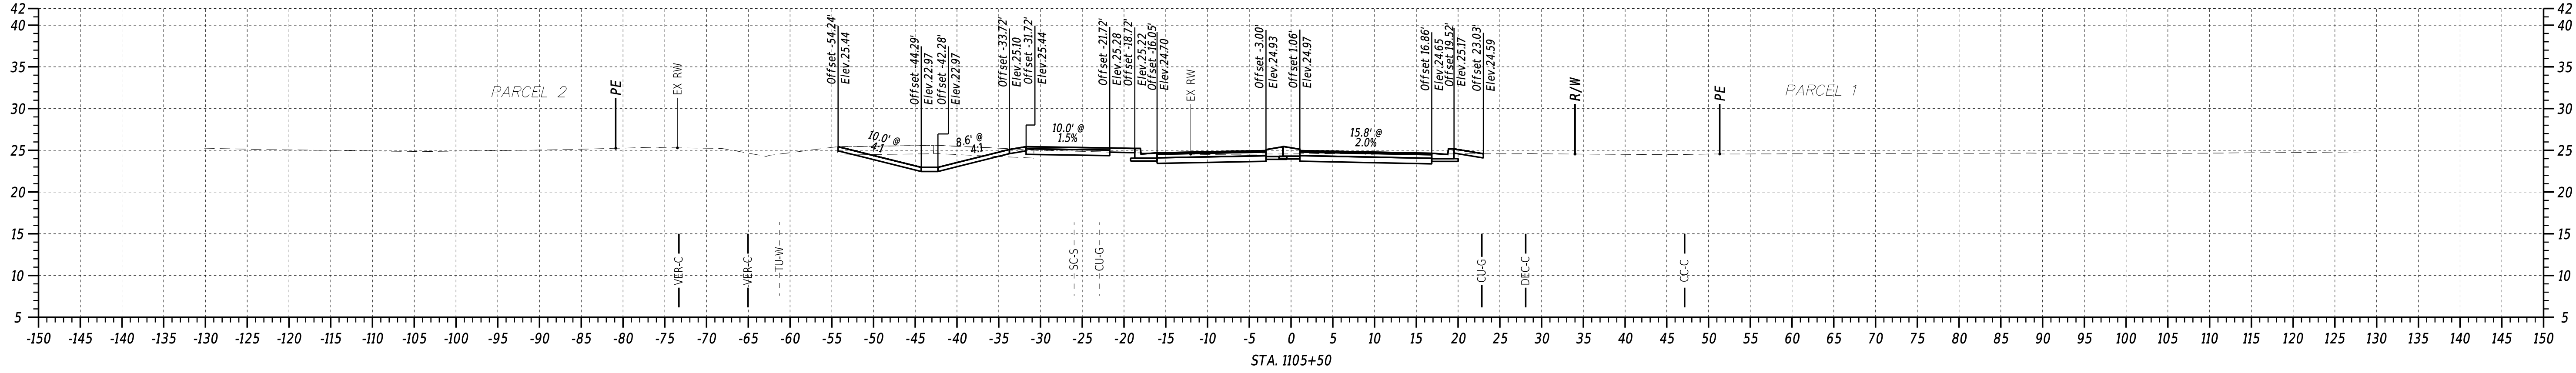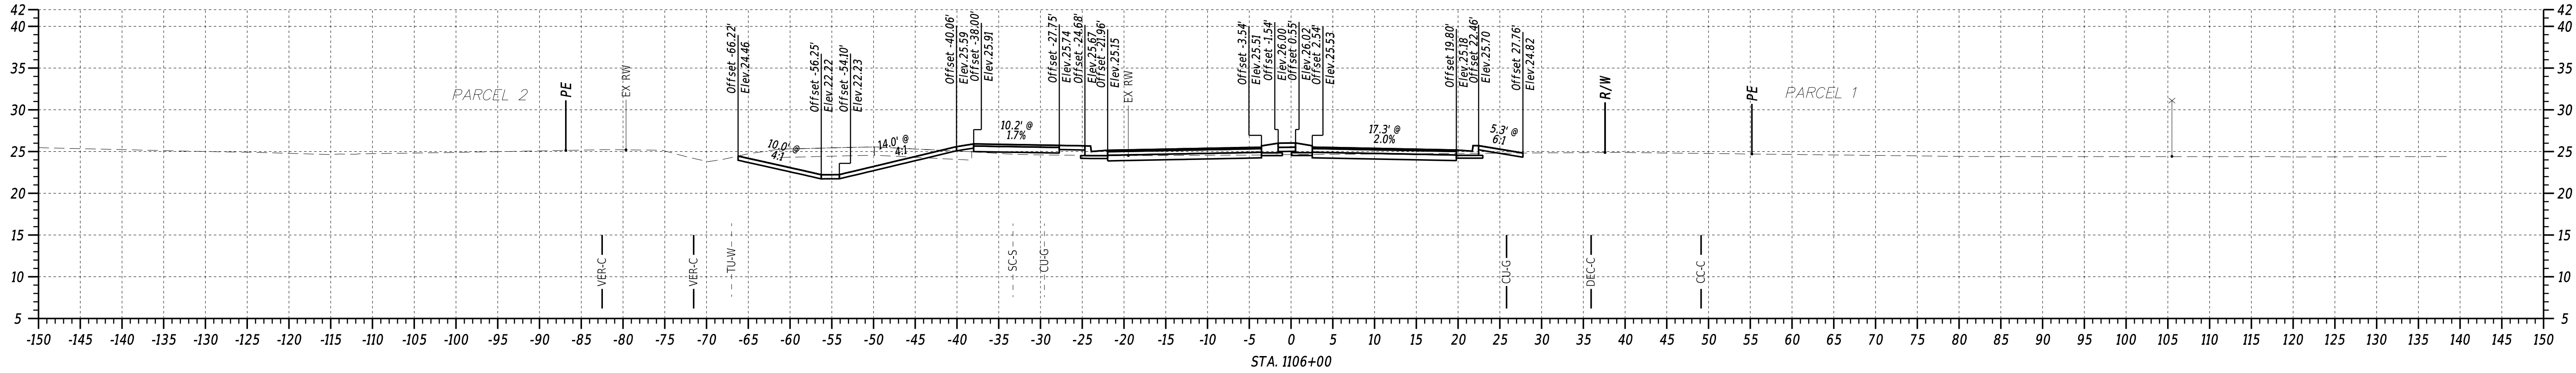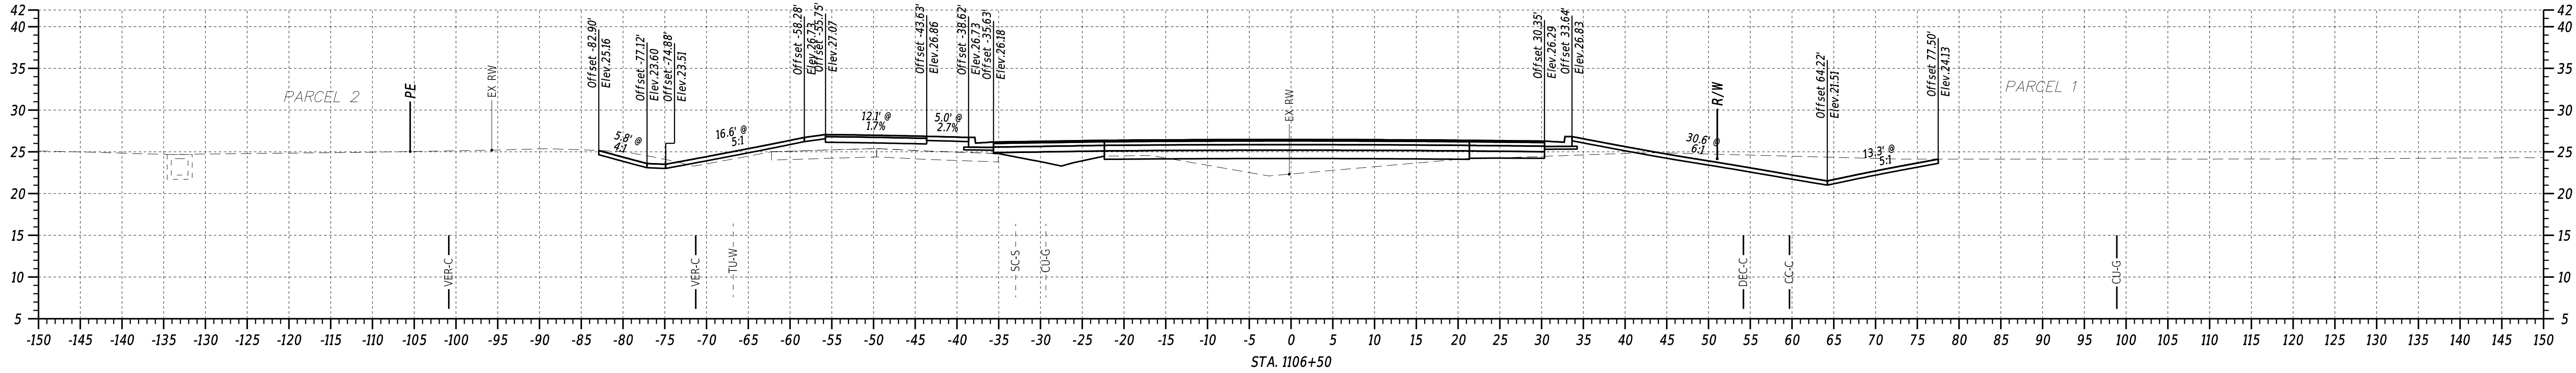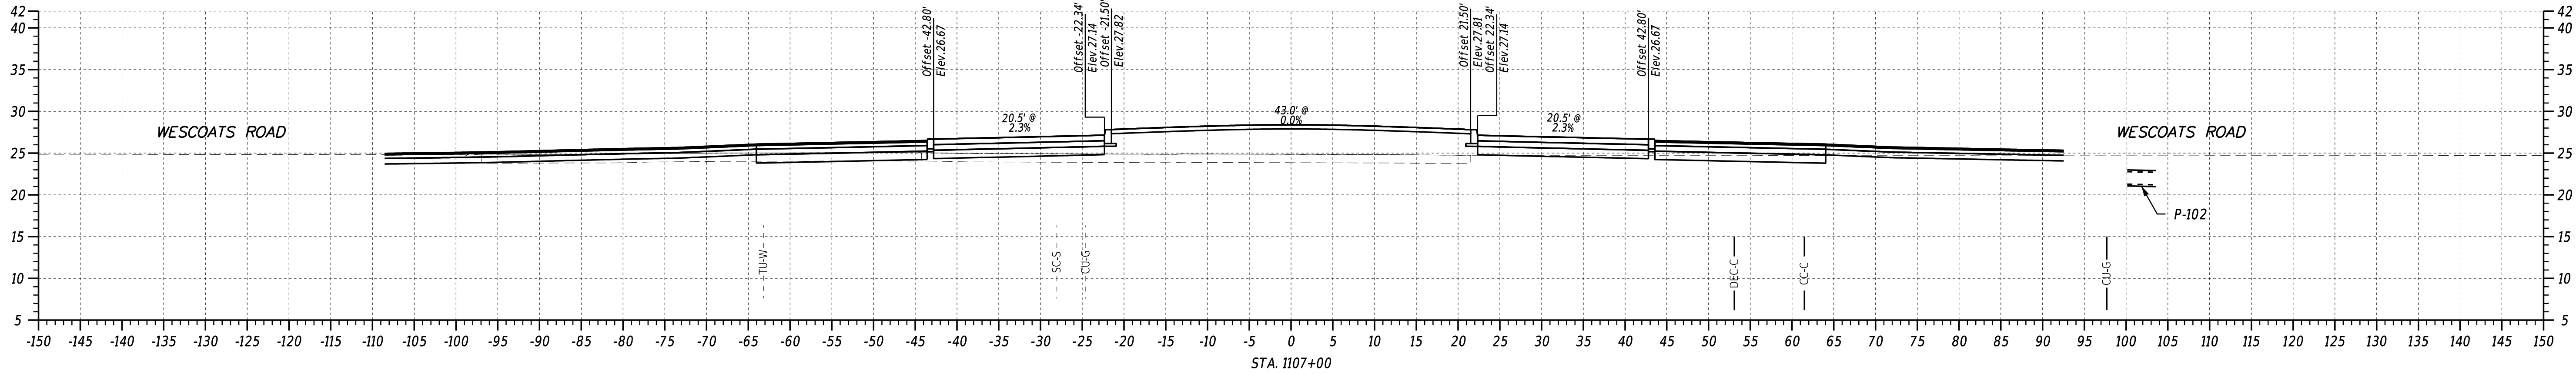

8/28/2024
4:08:25 PM
N:\132149-003\CADD\X501_000.dgn





ADDENDA / REVISIONS	

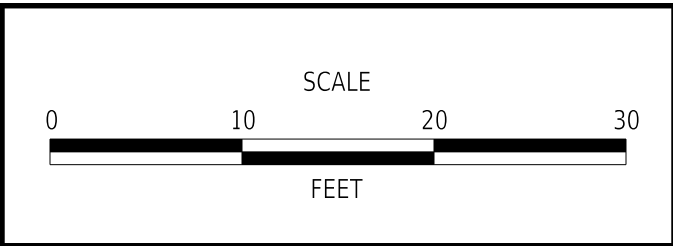


REALIGNMENT OF OLD ORCHARD ROAD AT WESCOATS CORNER

CONTRACT	BRIDGE NO.	N/A
T201609601	DESIGNED BY:	J. SINCLAIR
COUNTY	CHECKED BY:	V. KOWALSKI
SUSSEX		

CROSS SECTIONS MARSH ROAD	
SECTION	WRA
SHEET NO.	32

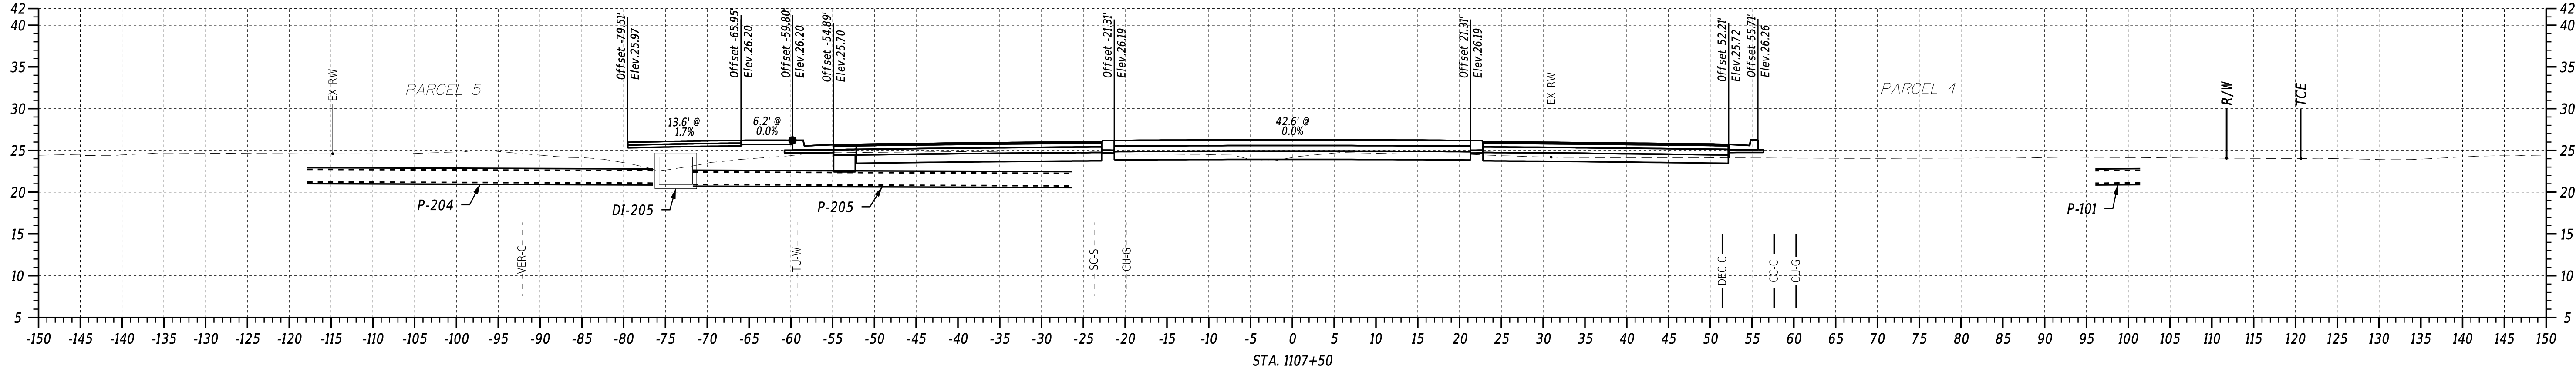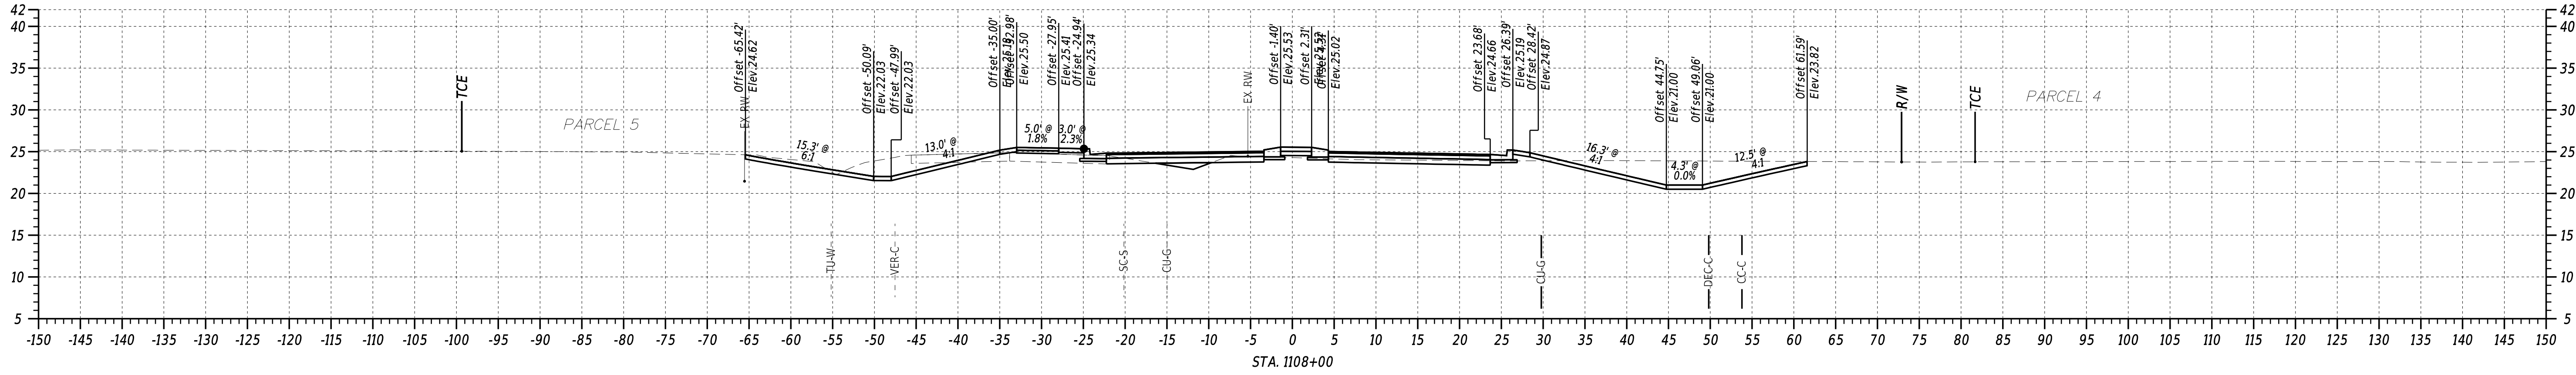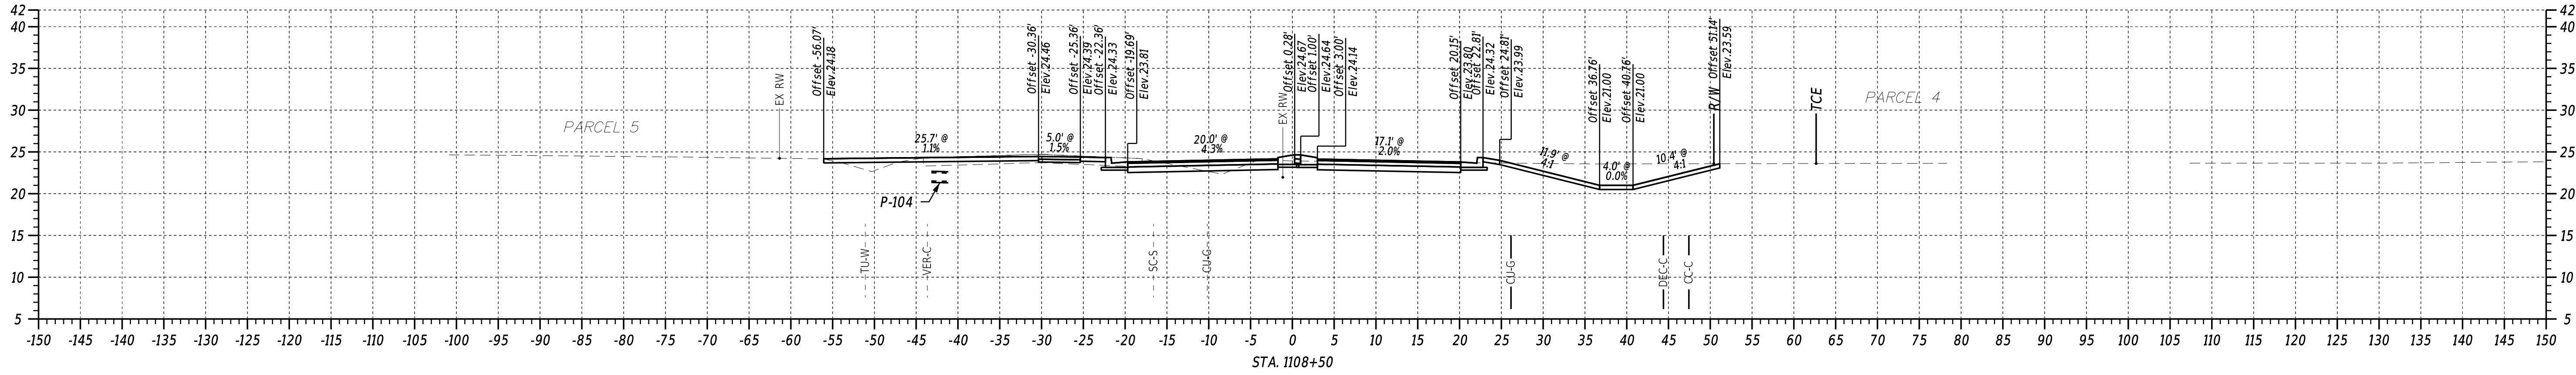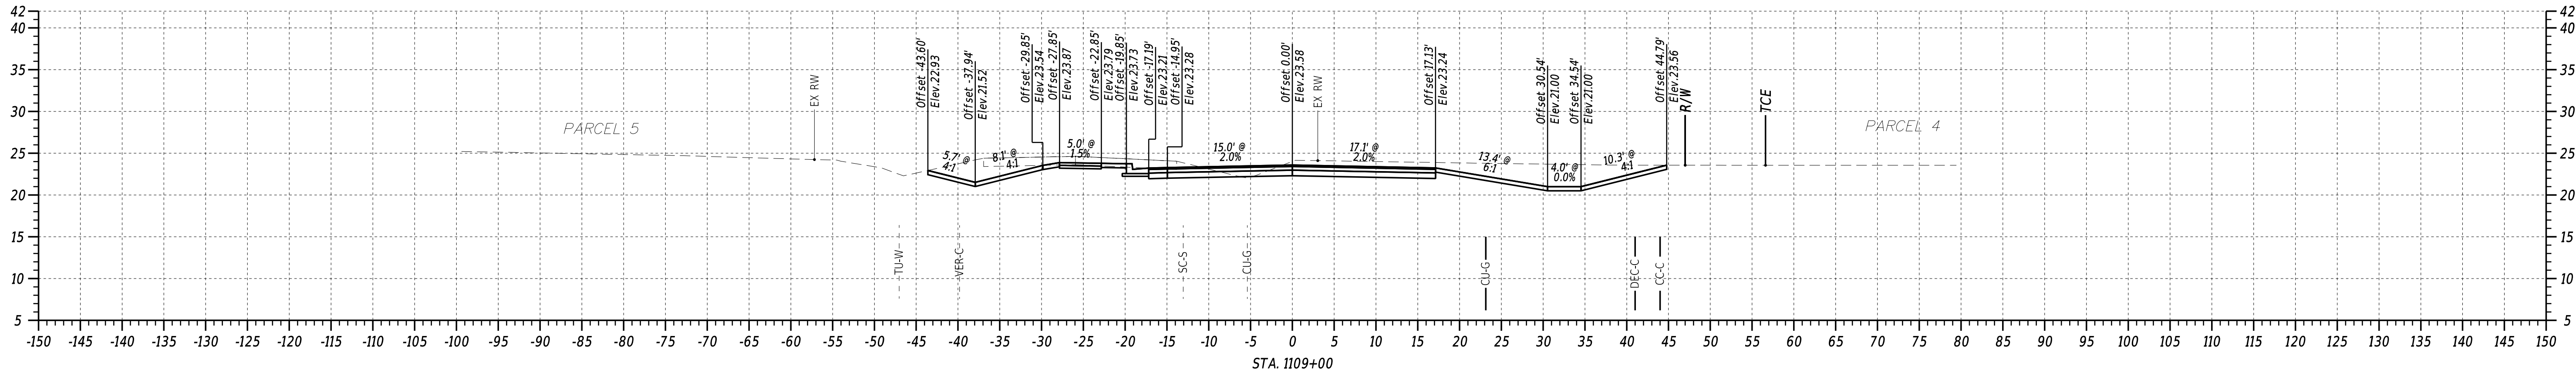

ADDENDA / REVISIONS

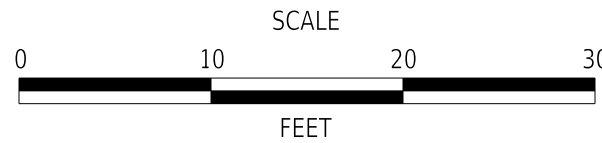

REALIGNMENT OF OLD ORCHARD ROAD AT WESCOATS CORNER

CONTRACT

T201609601

COUNTY

SUSSEX

BRIDGE NO.

N/A

DESIGNED BY: J. SINCLAIR

CHECKED BY: V. KOWALSKI





CROSS SECTIONS MARSH ROAD

SECTION

WRA


SHEET NO.

33

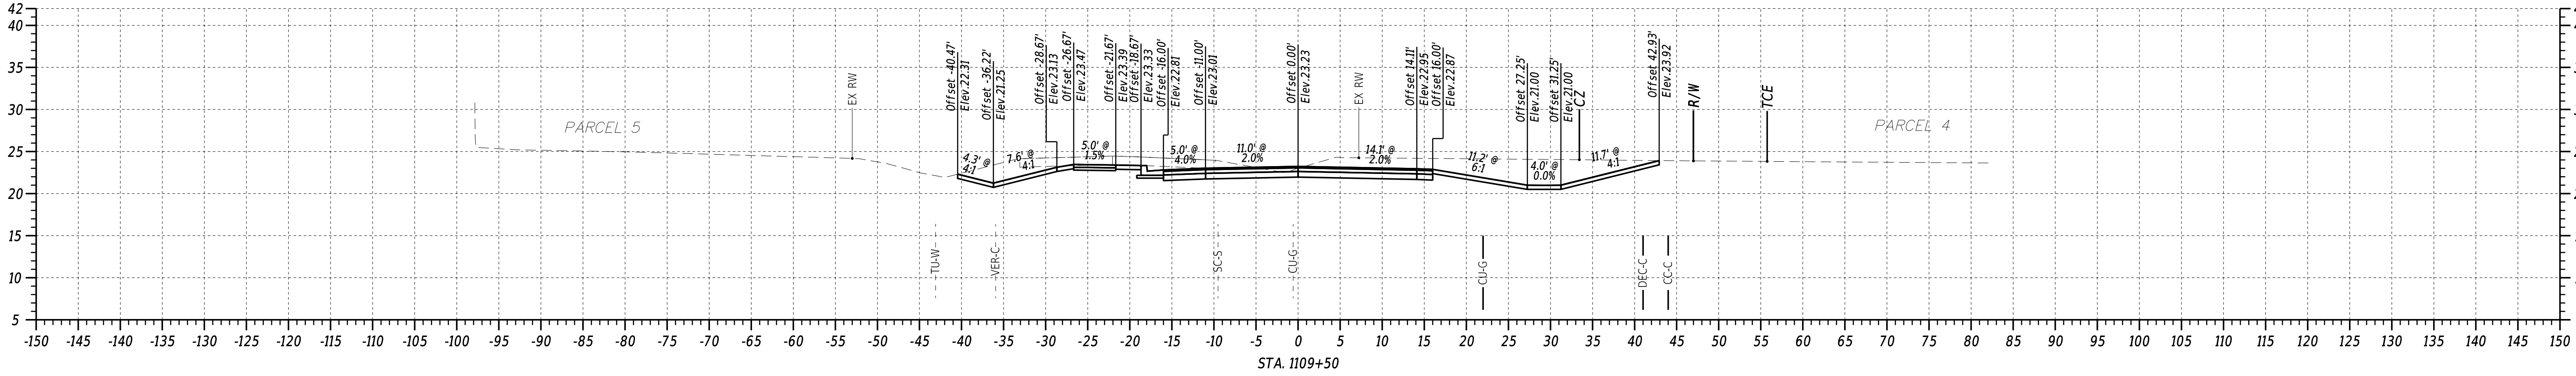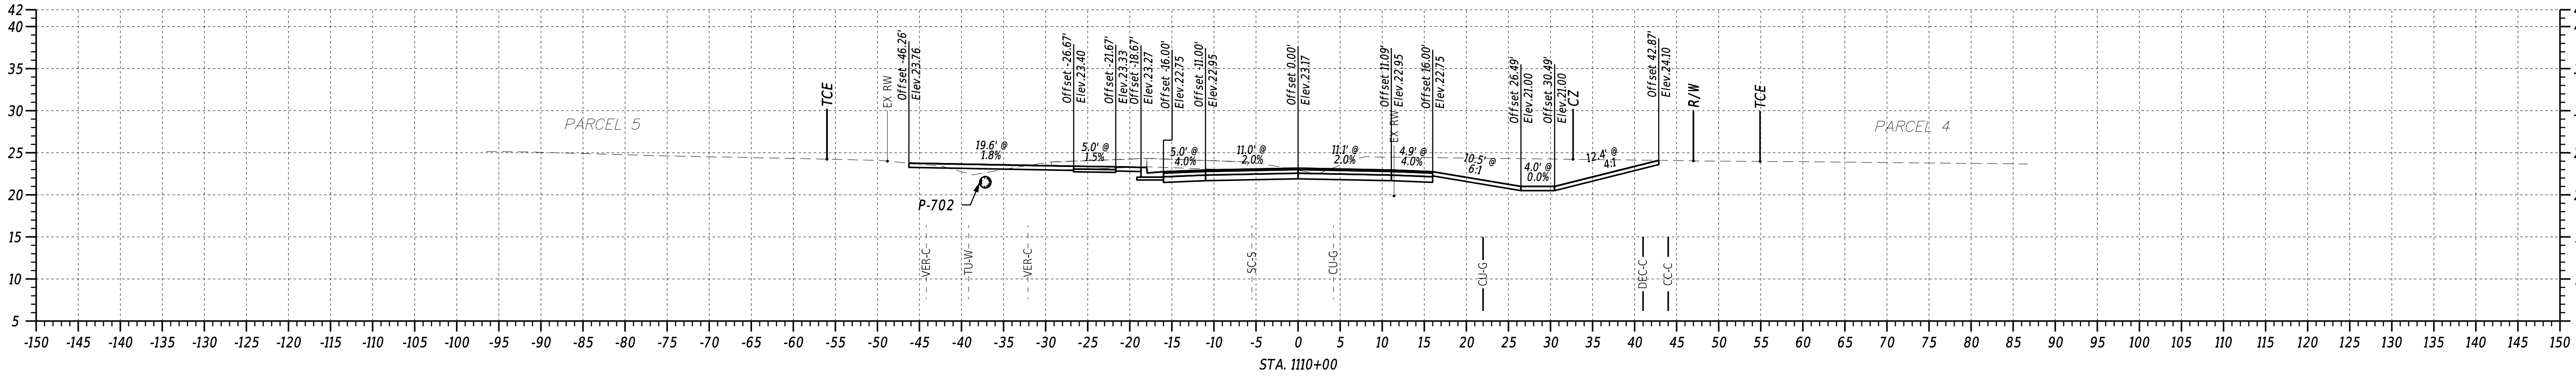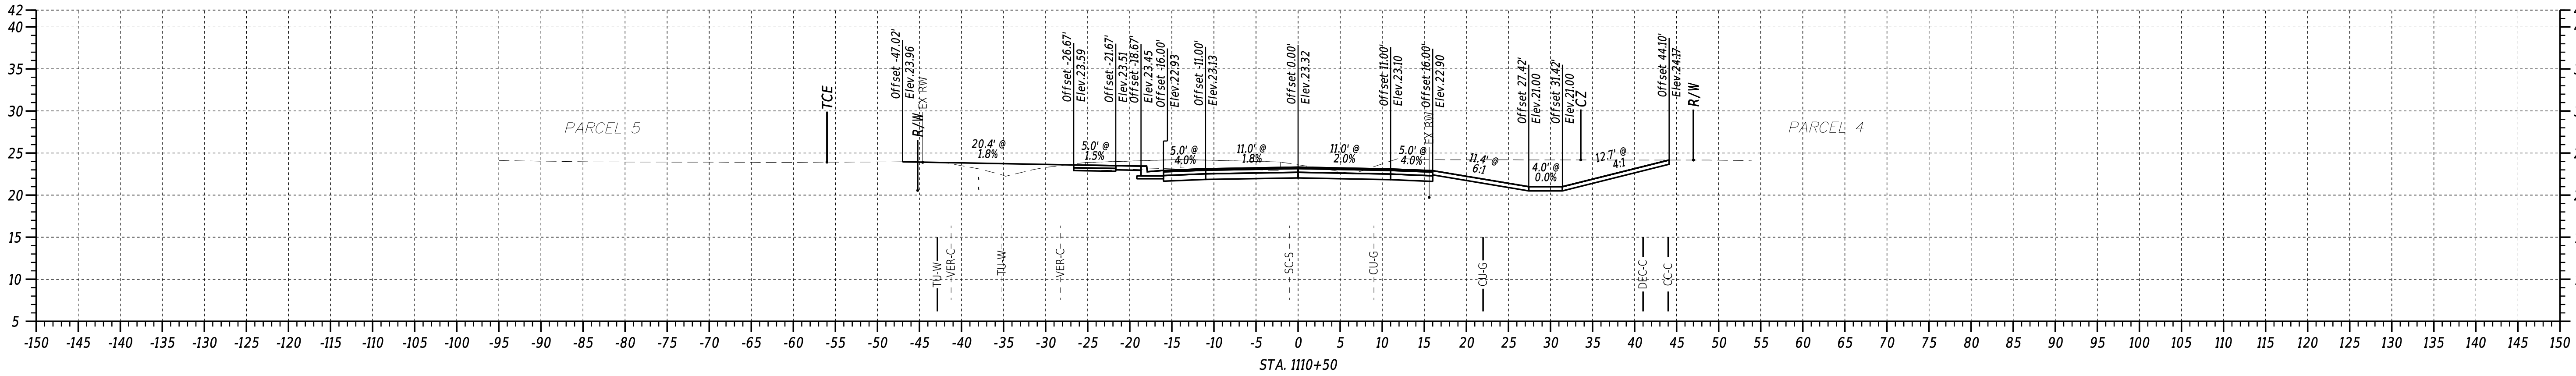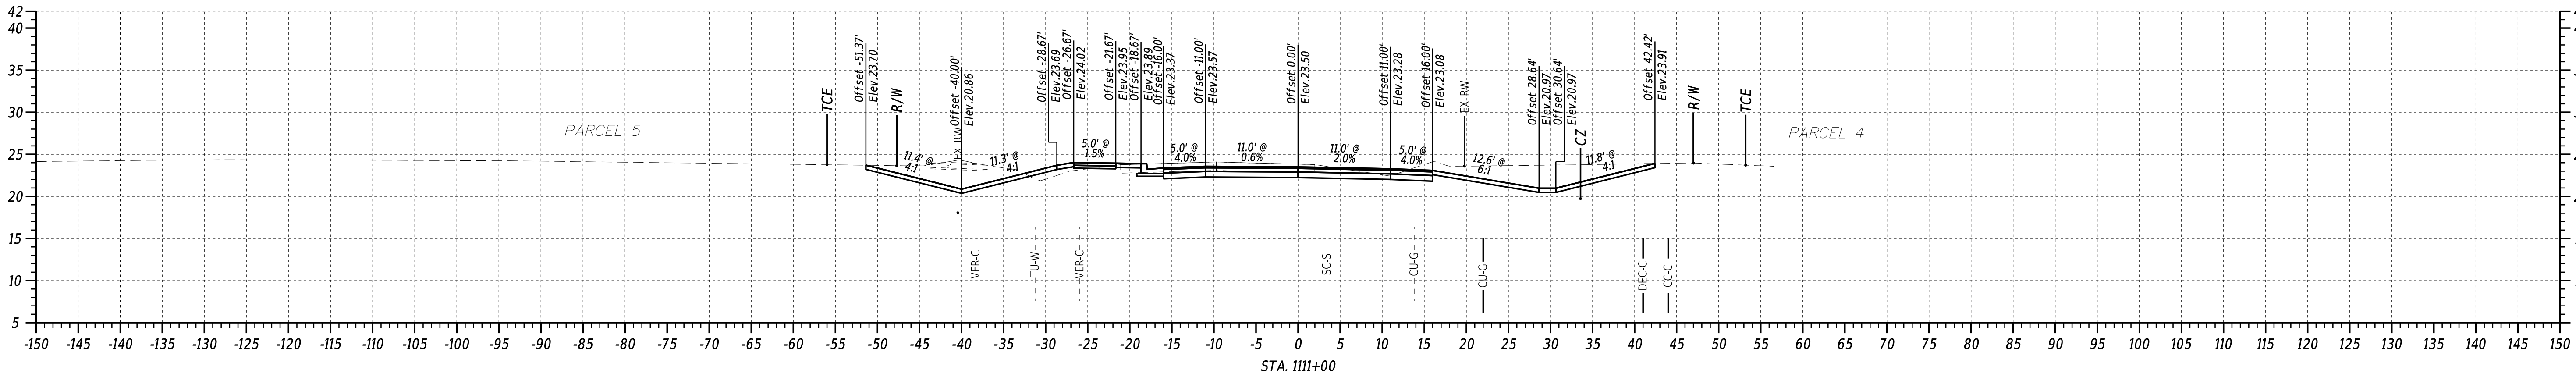

8/28/2024
4:08:27 PM
N:\32149-003\CADD\X501_00R.dgn





ADDENDA / REVISIONS	

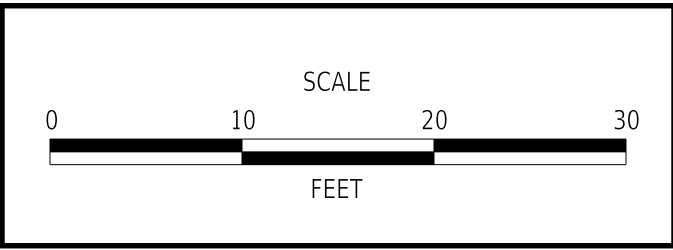

REALIGNMENT OF OLD ORCHARD ROAD AT WESCOATS CORNER	


CONTRACT	BRIDGE NO.	N/A
T201609601	DESIGNED BY: J. SINCLAIR	
COUNTY	CHECKED BY: V. KOWALSKI	
SUSSEX		

CROSS SECTIONS MARSH ROAD		SECTION
		WRA
		SHEET NO.
		34

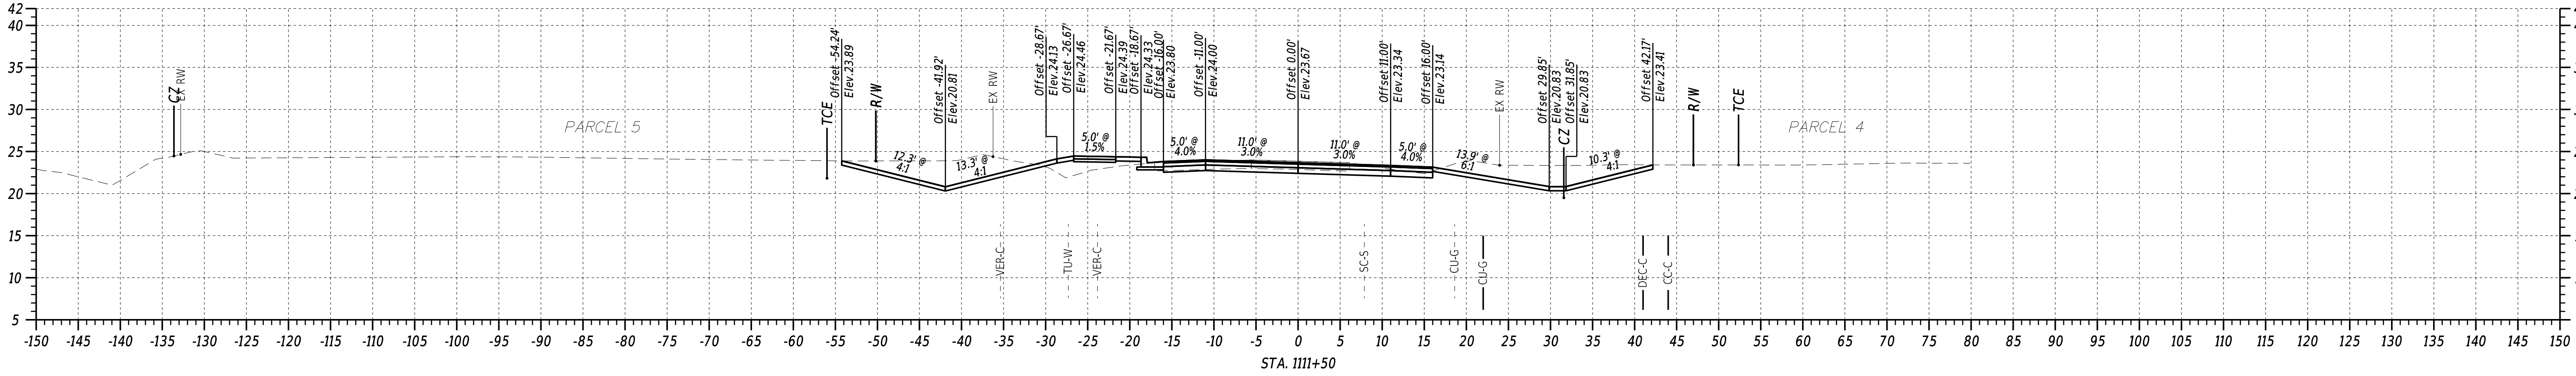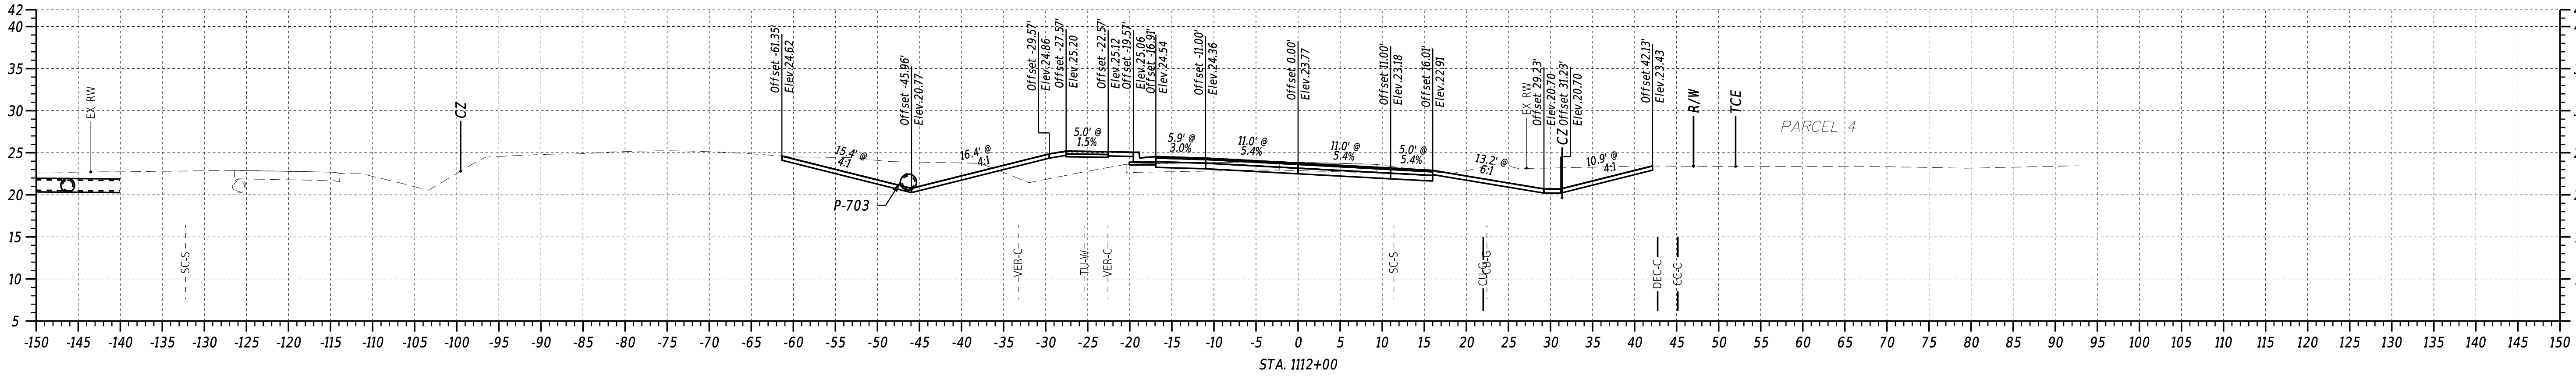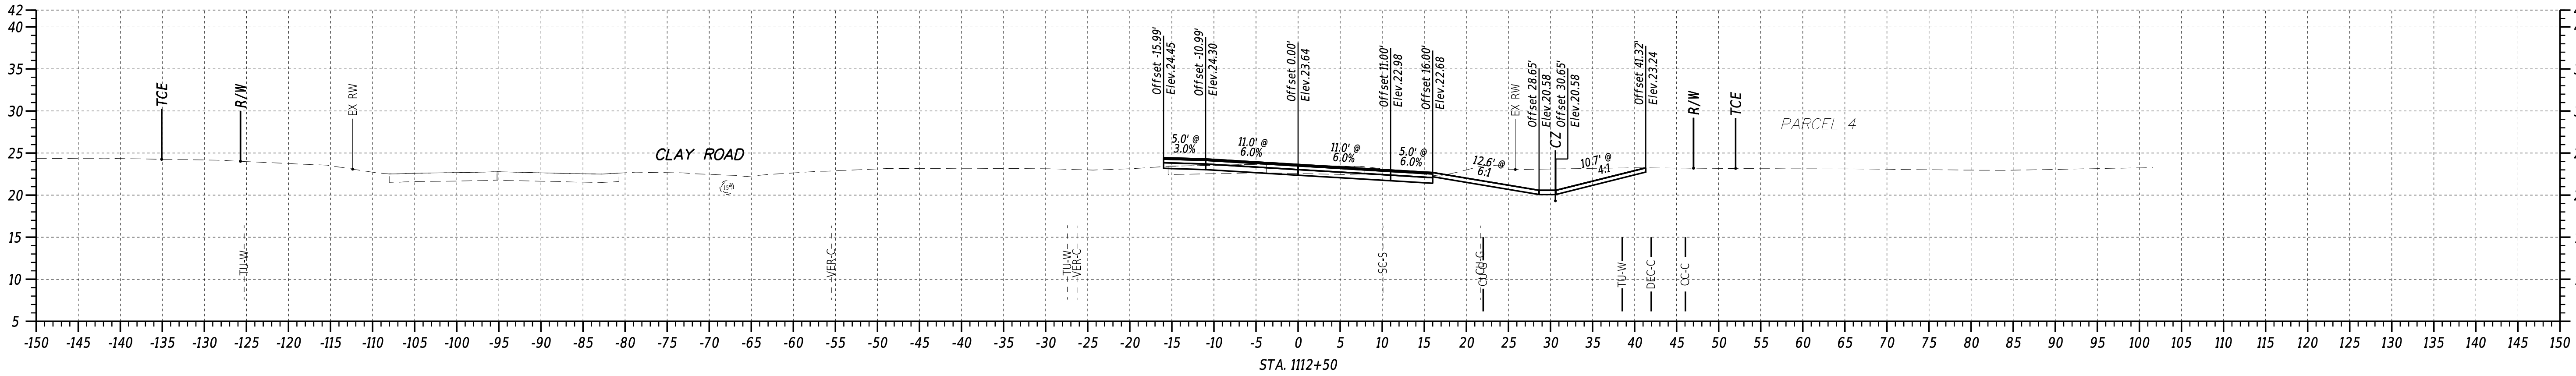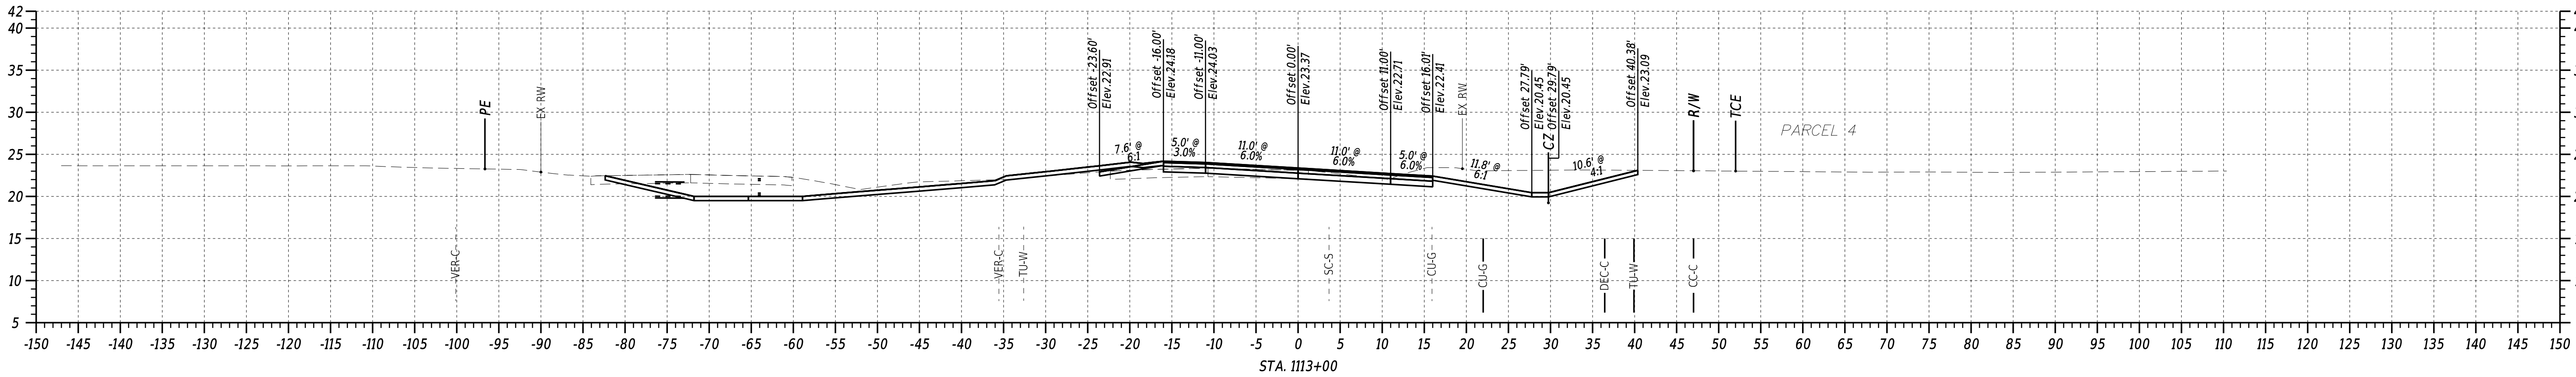

8/28/2024
4:08:27 PM
N:\32149-003\CADD\X501_00R.dgn

ADDENDA / REVISIONS	




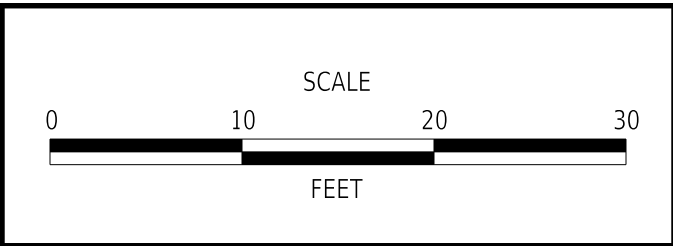


REALIGNMENT OF OLD ORCHARD ROAD AT WESCOATS CORNER


CONTRACT	BRIDGE NO.	N/A
T201609601	DESIGNED BY:	J. SINCLAIR
COUNTY	CHECKED BY:	V. KOWALSKI
SUSSEX		

CROSS SECTIONS MARSH ROAD	
SECTION	WRA
SHEET NO.	35

8/28/2024
4:08:28 PM
N:\32149-003\CADD\X501_006.dgn

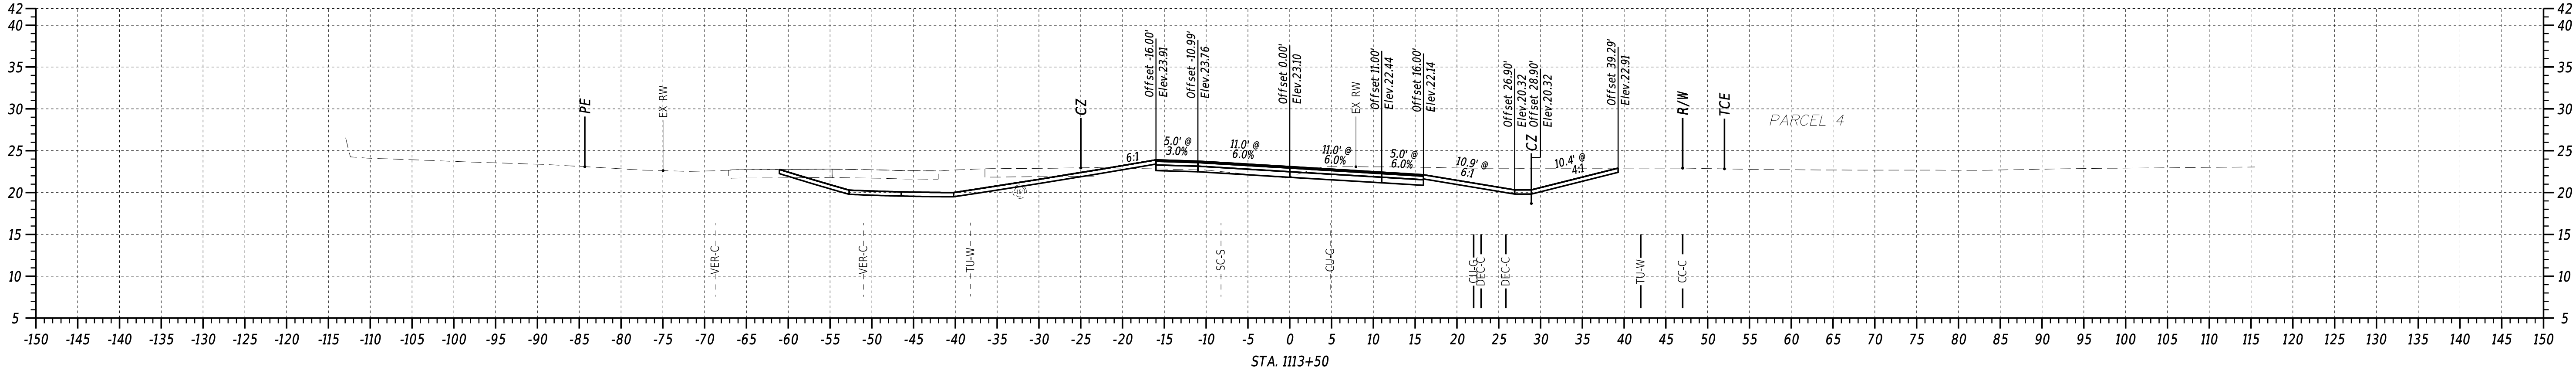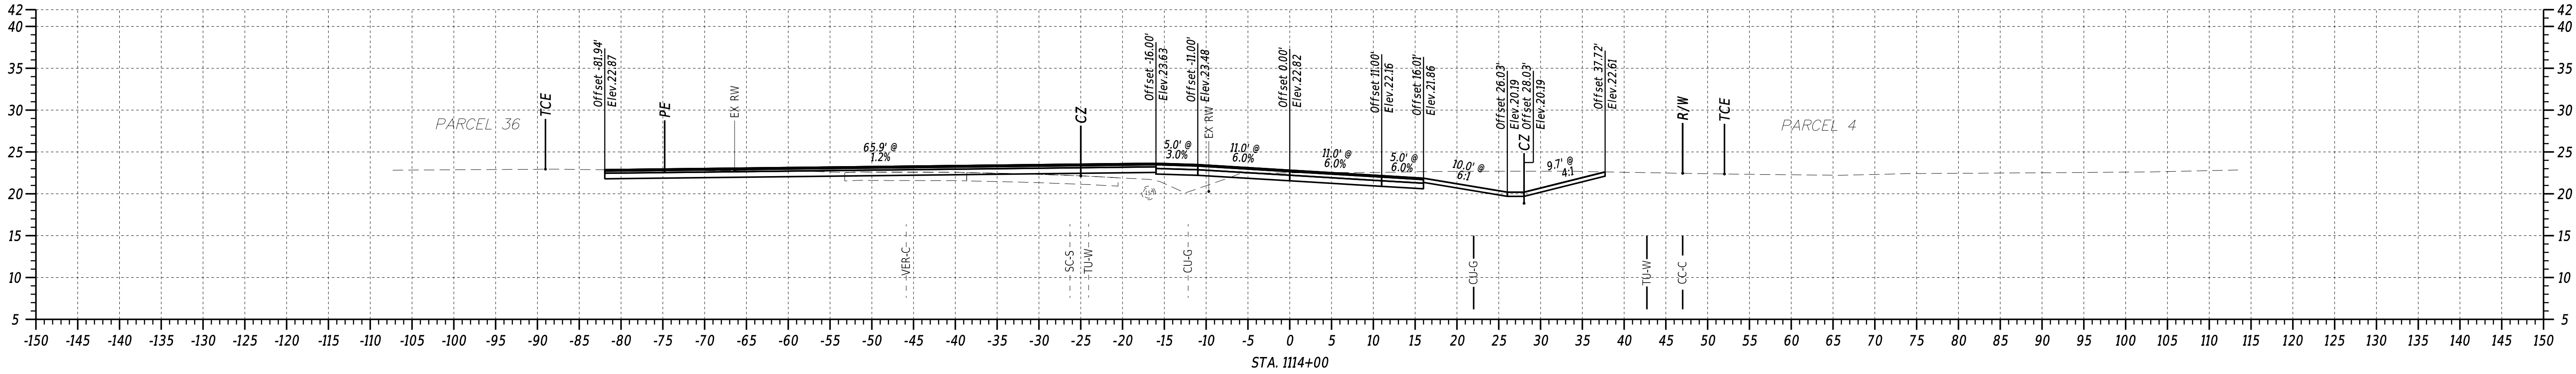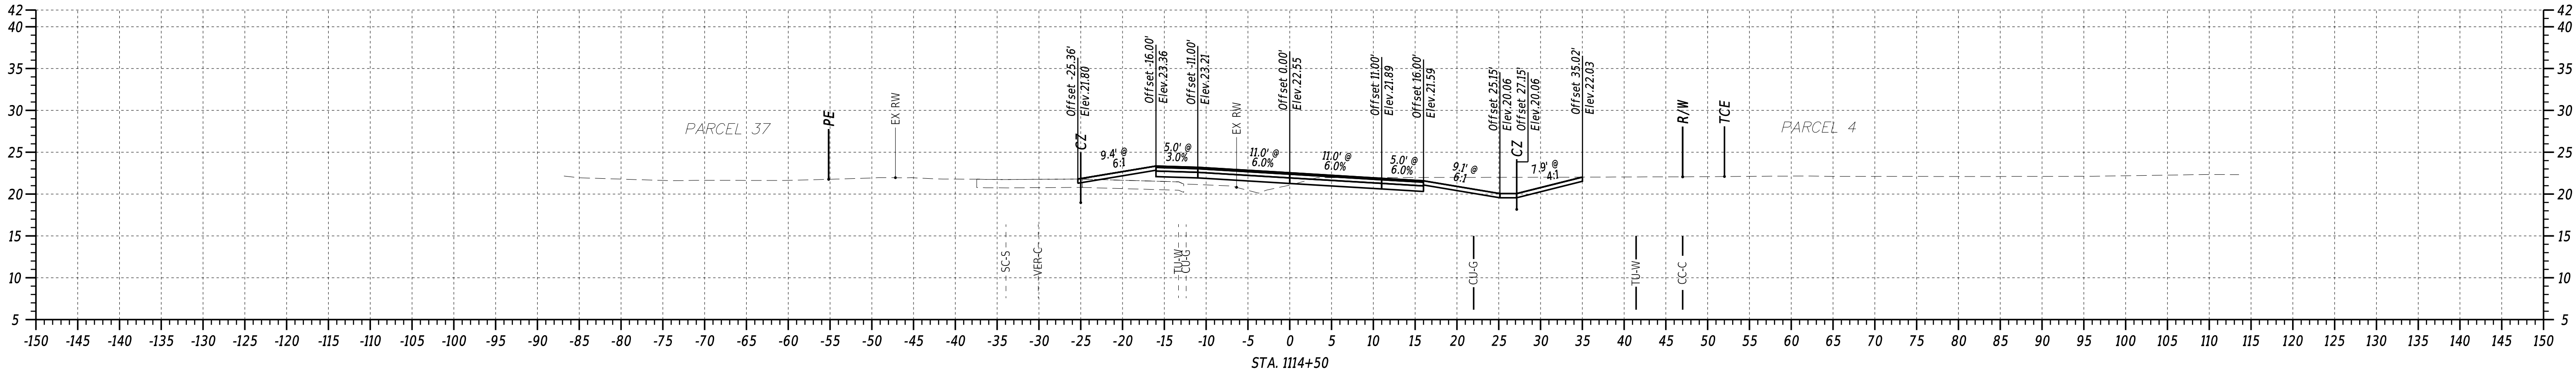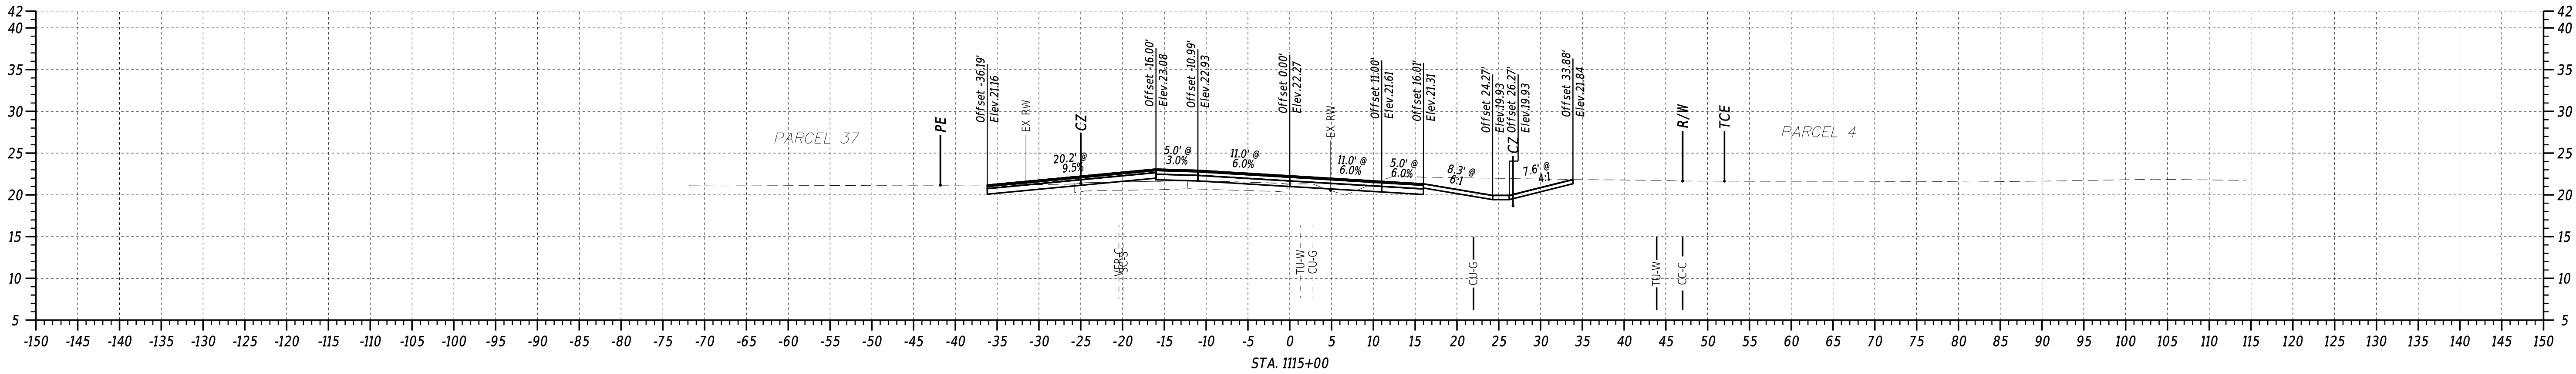

ADDENDA / REVISIONS




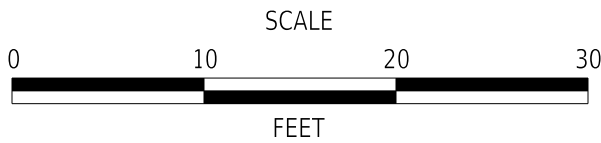


REALIGNMENT OF OLD ORCHARD ROAD AT WESCOATS CORNER

CONTRACT	BRIDGE NO.	N/A
T201609601	DESIGNED BY:	J. SINCLAIR
COUNTY	CHECKED BY:	V. KOWALSKI
SUSSEX		


CROSS SECTIONS MARSH ROAD

SECTION
WRA
SHEET NO.
36

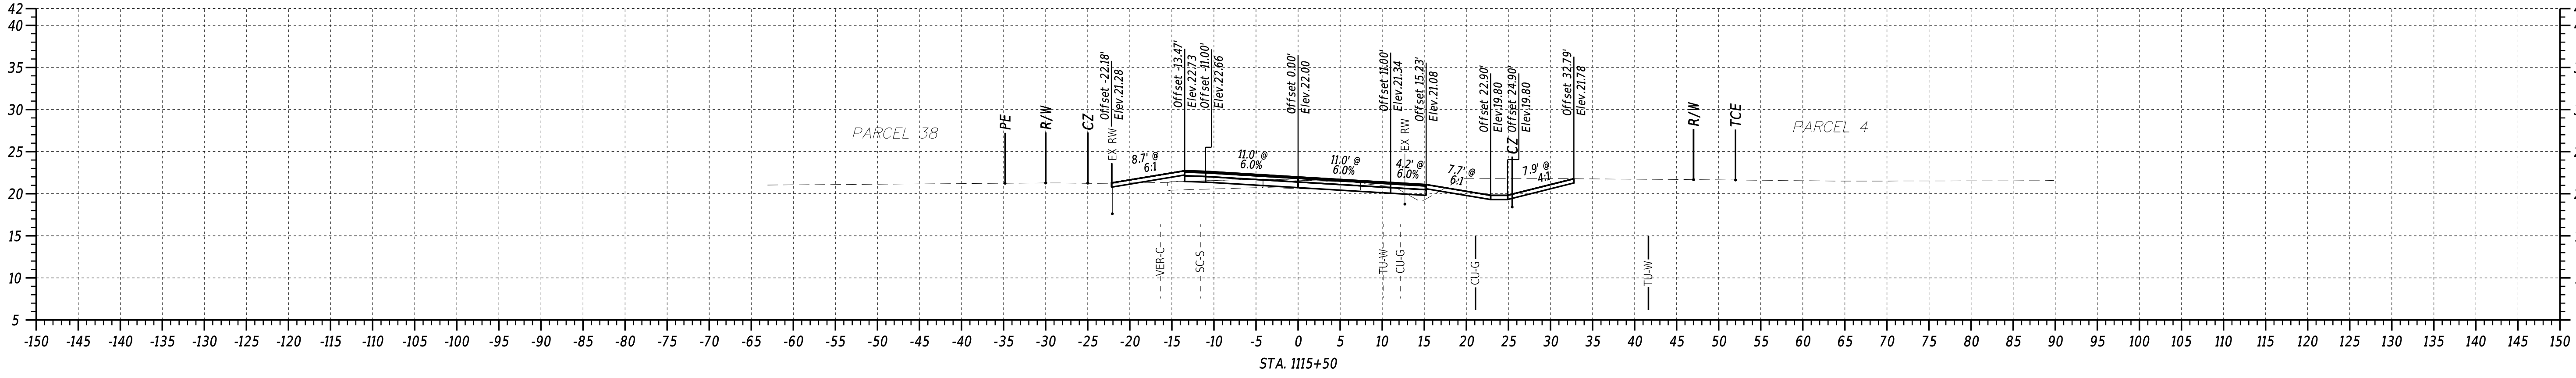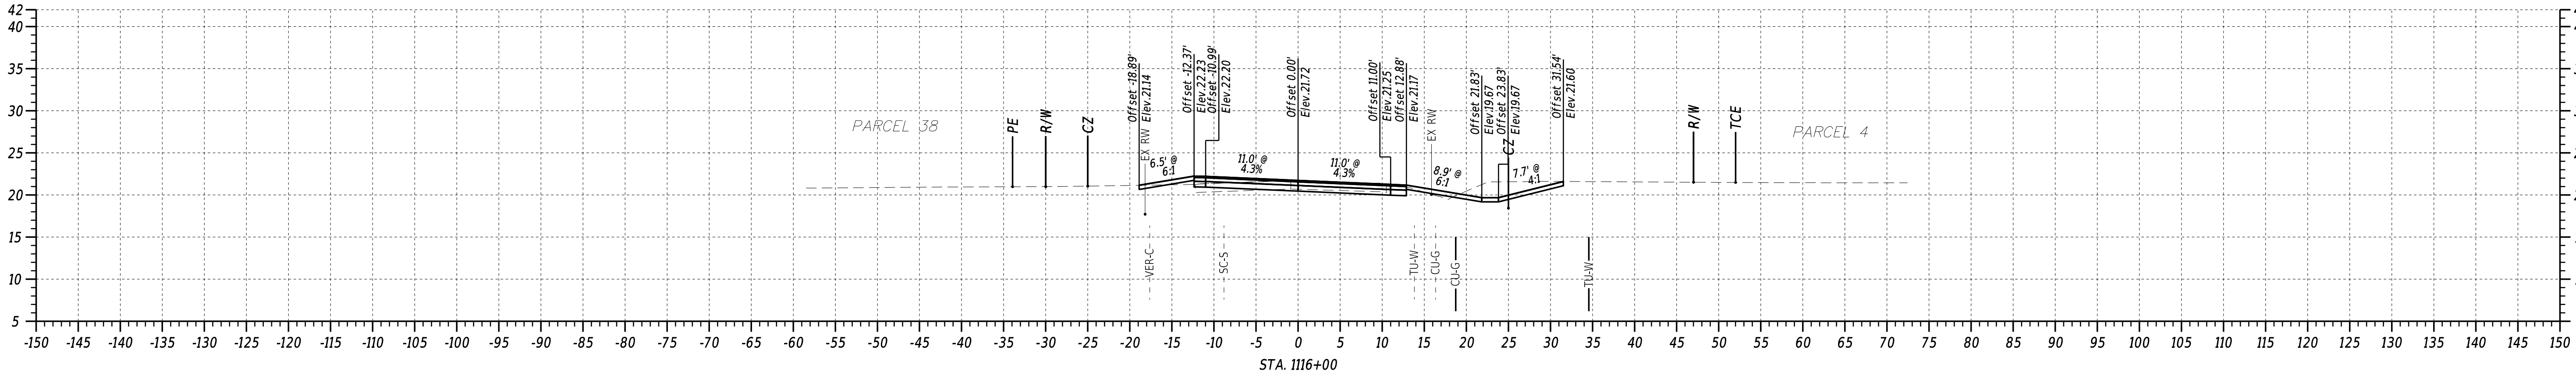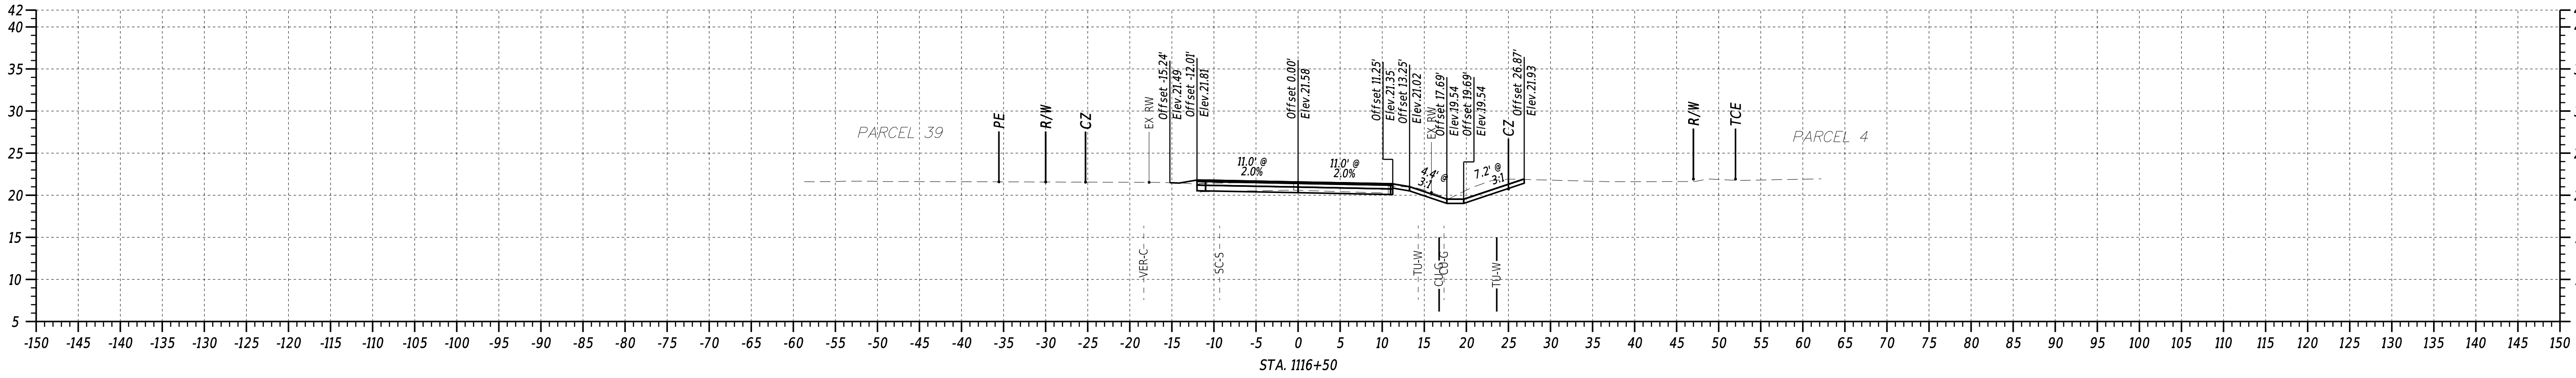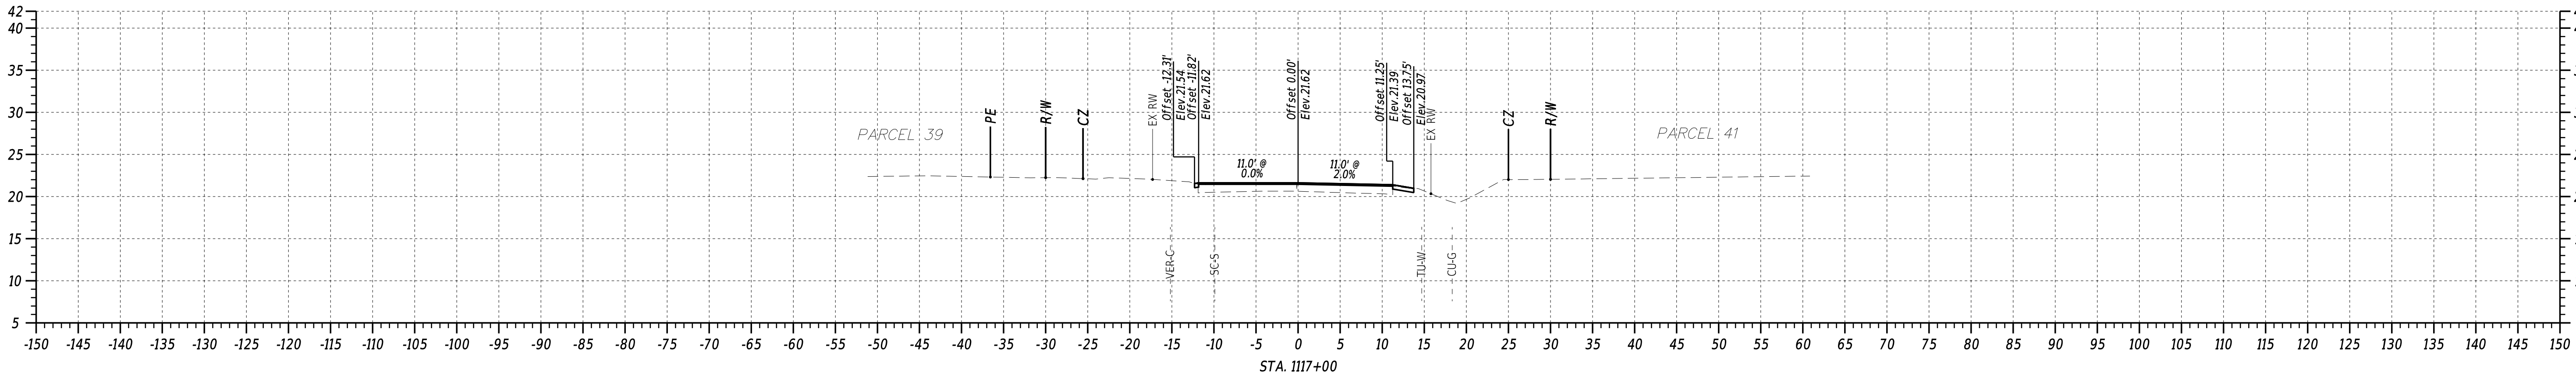

8/28/2024
4:08:29 PM
N:\132149-003\CADD\X501_006.dgn

ADDENDA / REVISIONS	

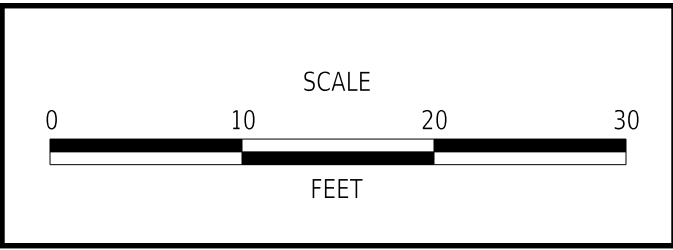


REALIGNMENT OF OLD ORCHARD ROAD AT WESCOATS CORNER


CONTRACT	BRIDGE NO.	N/A
T201609601	DESIGNED BY:	J. SINCLAIR
COUNTY	CHECKED BY:	V. KOWALSKI
SUSSEX		

CROSS SECTIONS MARSH ROAD	
SECTION	WRA
SHEET NO.	37

8/28/2024
4:08:29 PM
N:\32149-003\CADD\X501_006.dgn

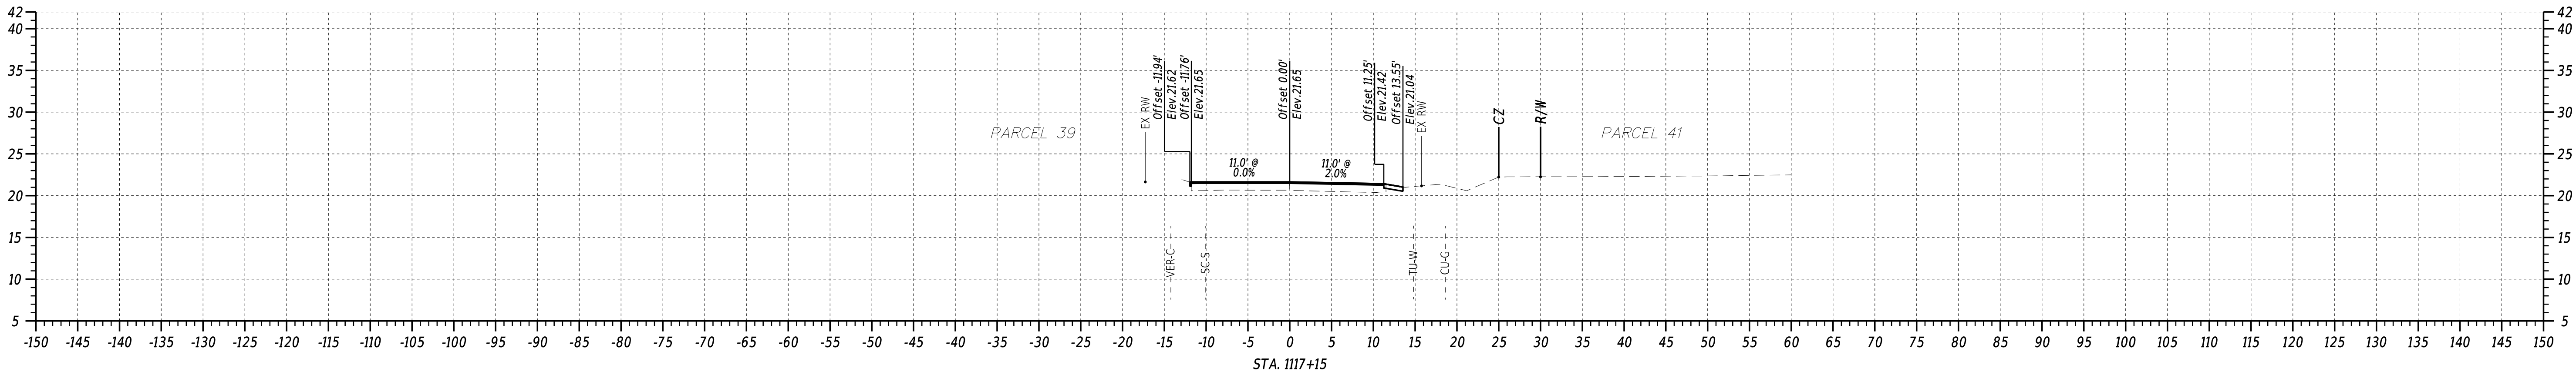





ADDENDA / REVISIONS	

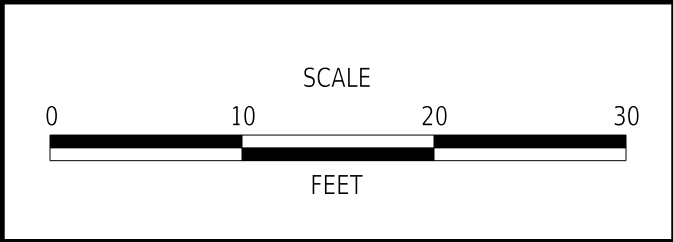

REALIGNMENT OF OLD ORCHARD
ROAD AT WESCOATS CORNER


CONTRACT	BRIDGE NO.	N/A
T201609601	DESIGNED BY: J. SINCLAIR	
COUNTY	CHECKED BY: V. KOWALSKI	
SUSSEX		

CROSS SECTIONS MARSH ROAD	
SECTION	WRA
SHEET NO.	38

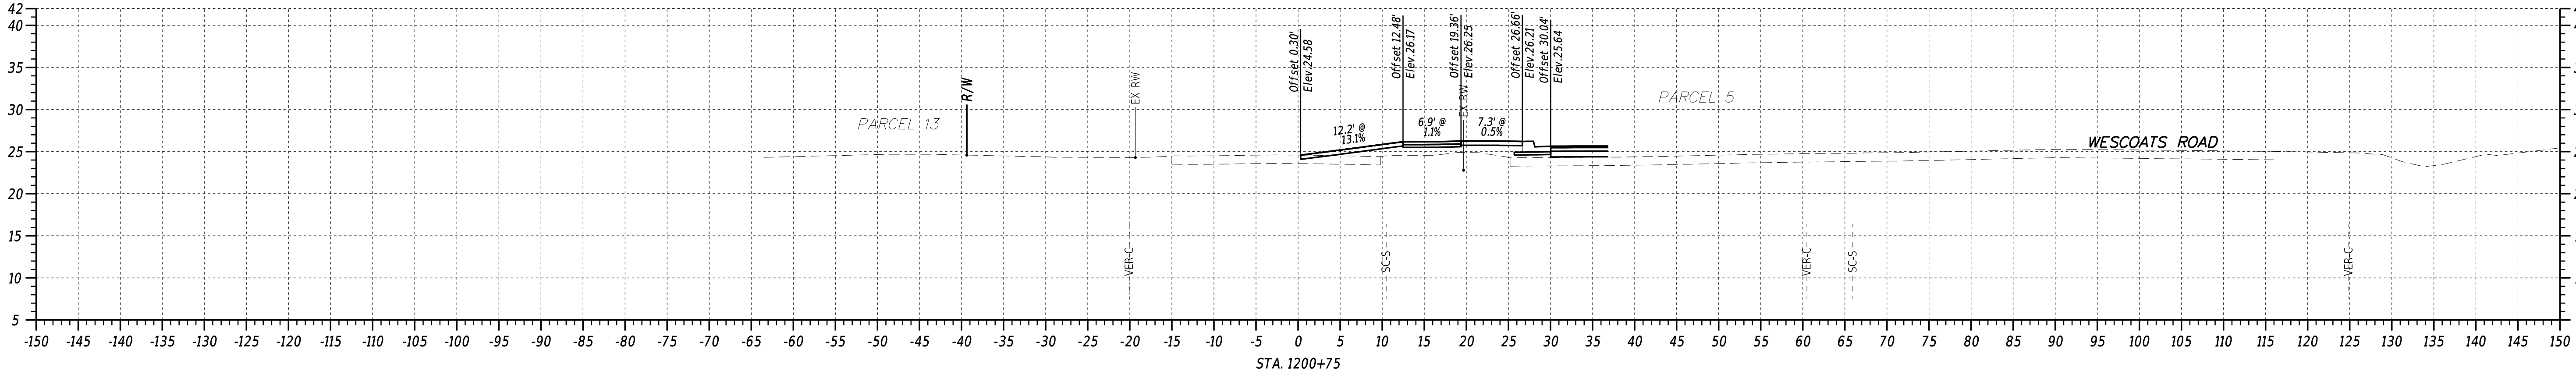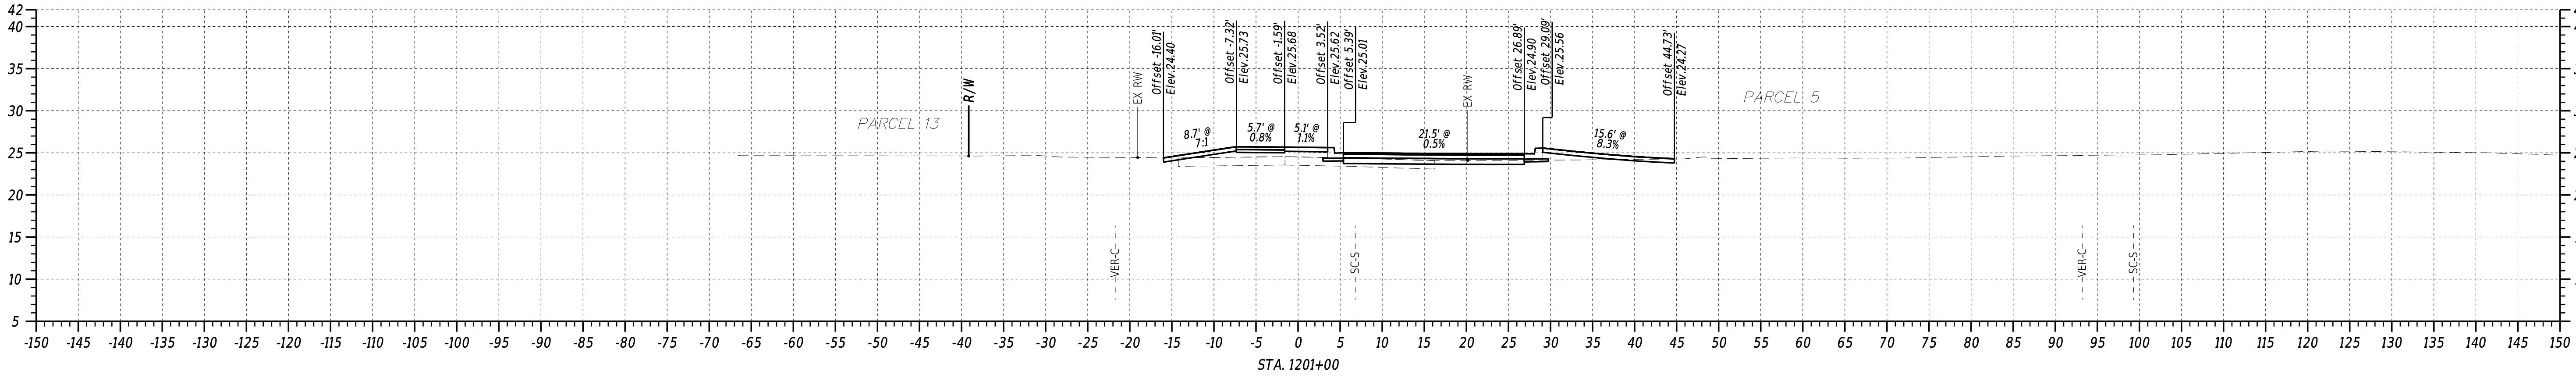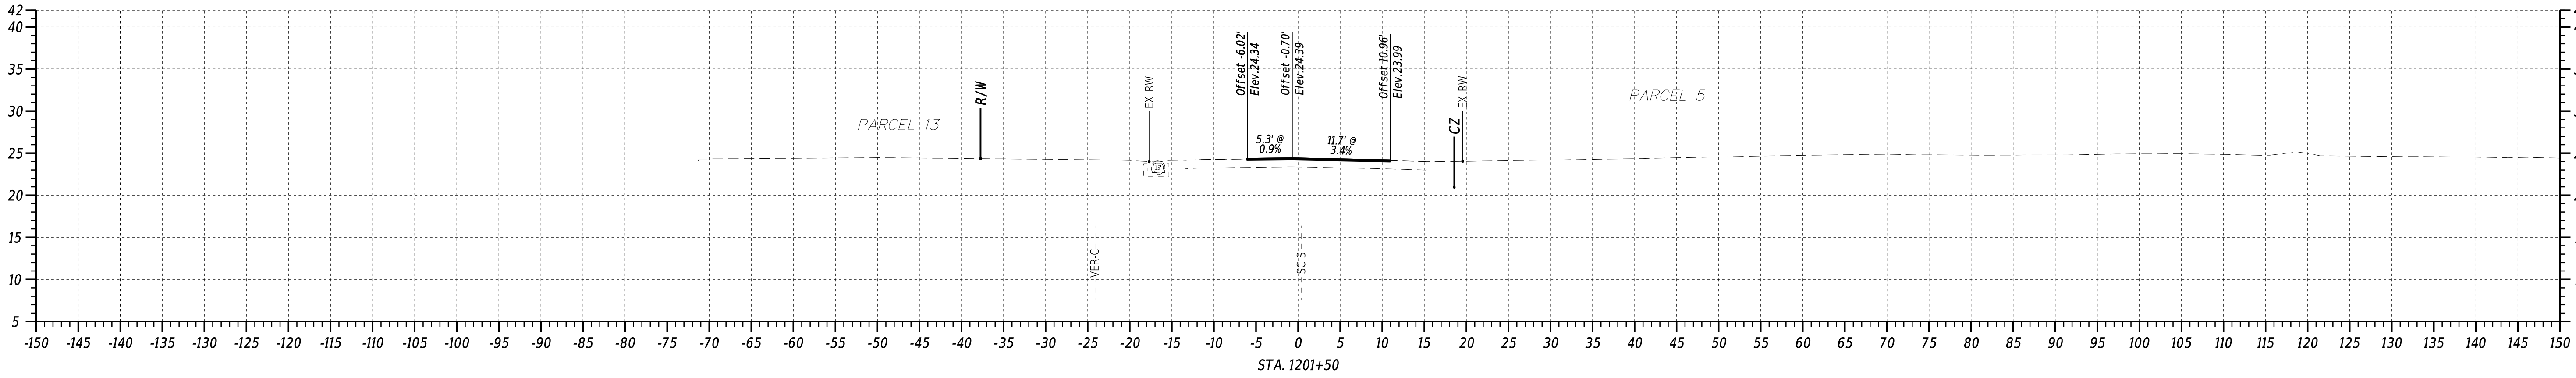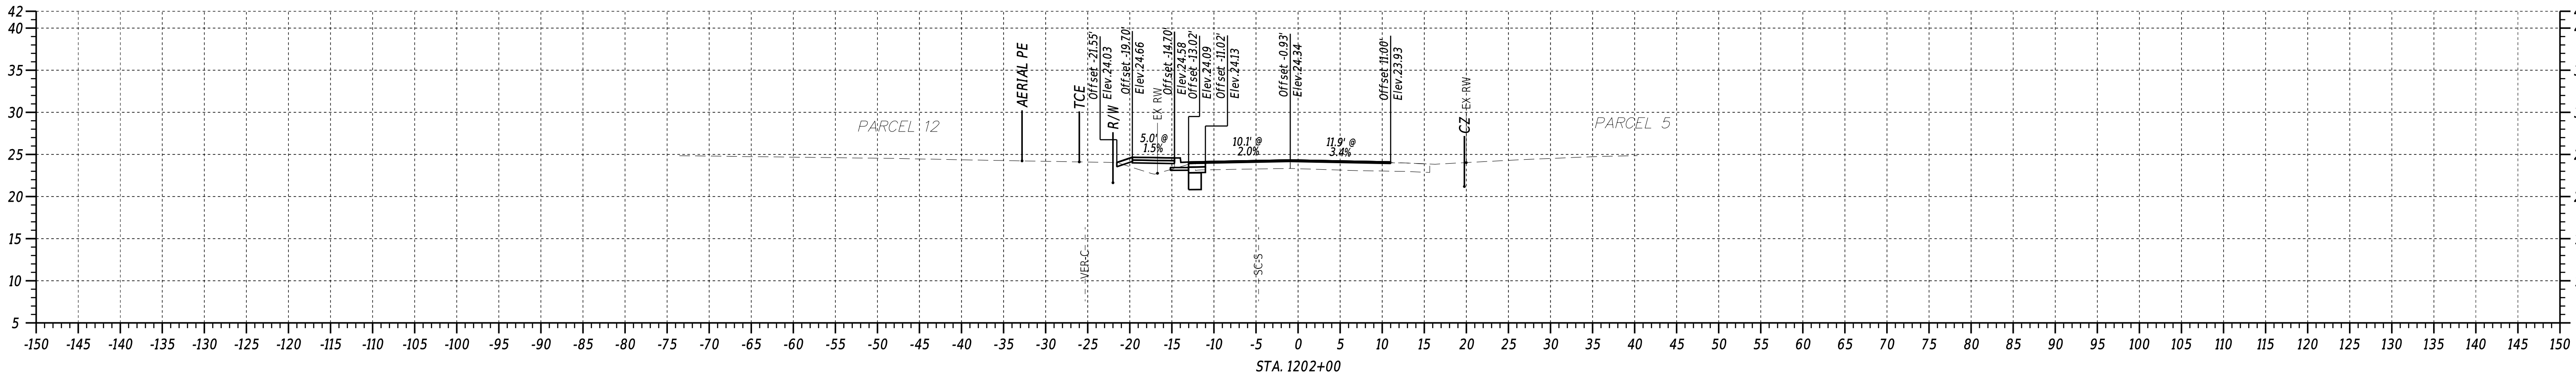

8/28/2024
4:08:30 PM
N:\132149-003\CADD\X501_006.dgn





ADDENDA / REVISIONS	

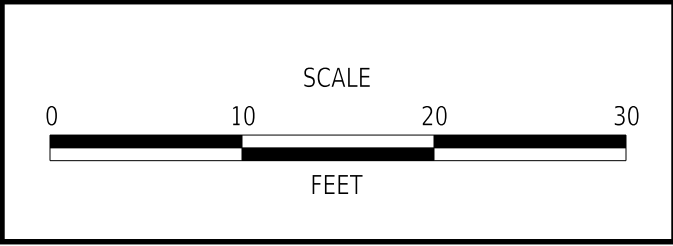

REALIGNMENT OF OLD ORCHARD ROAD AT WESCOATS CORNER


CONTRACT	BRIDGE NO.	N/A
T201609601	DESIGNED BY: J. SINCLAIR	
COUNTY	CHECKED BY: V. KOWALSKI	
SUSSEX		

CROSS SECTIONS CLAY ROAD	
SECTION	WRA
SHEET NO.	39

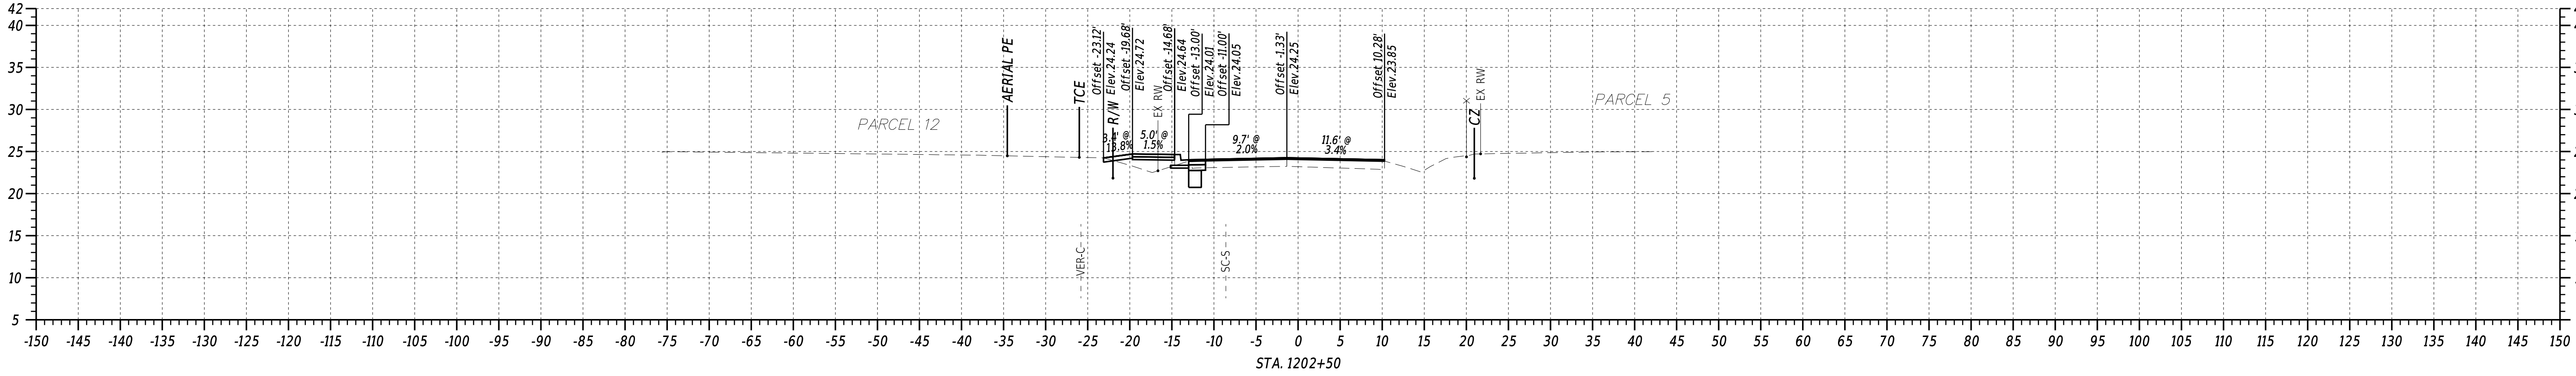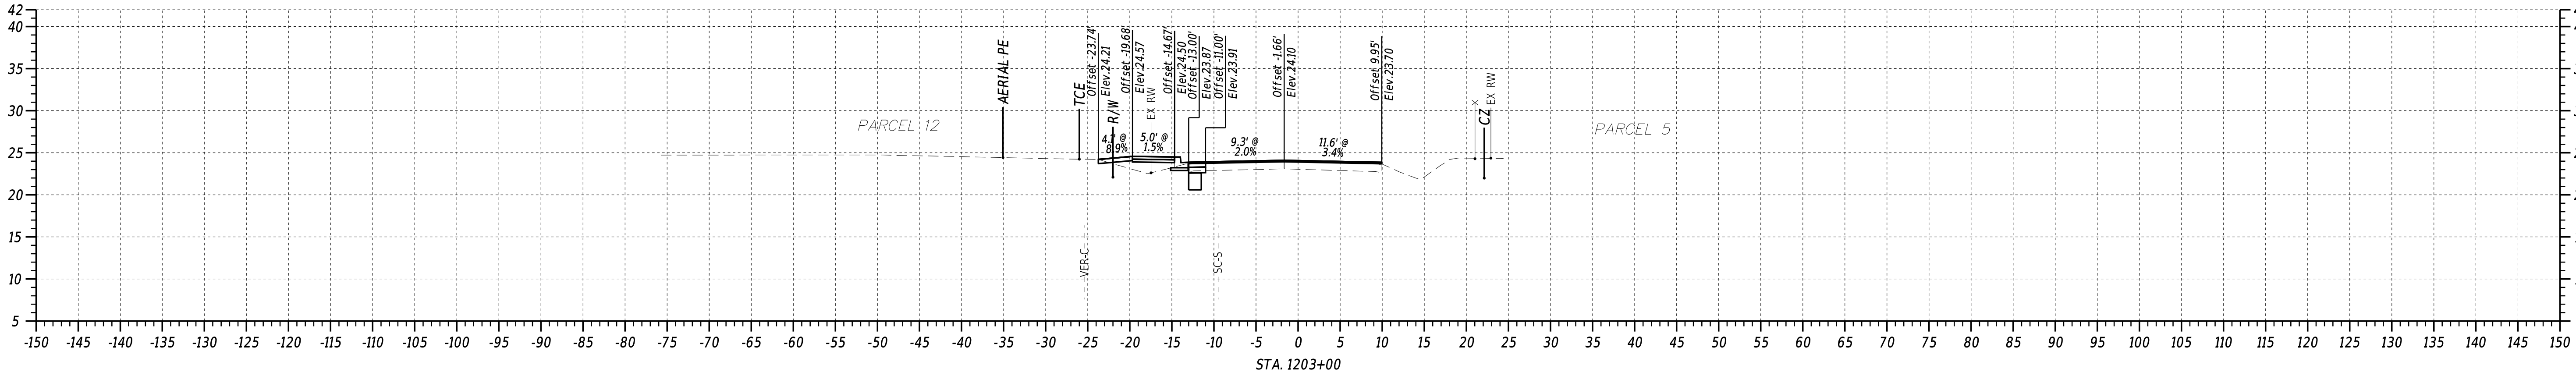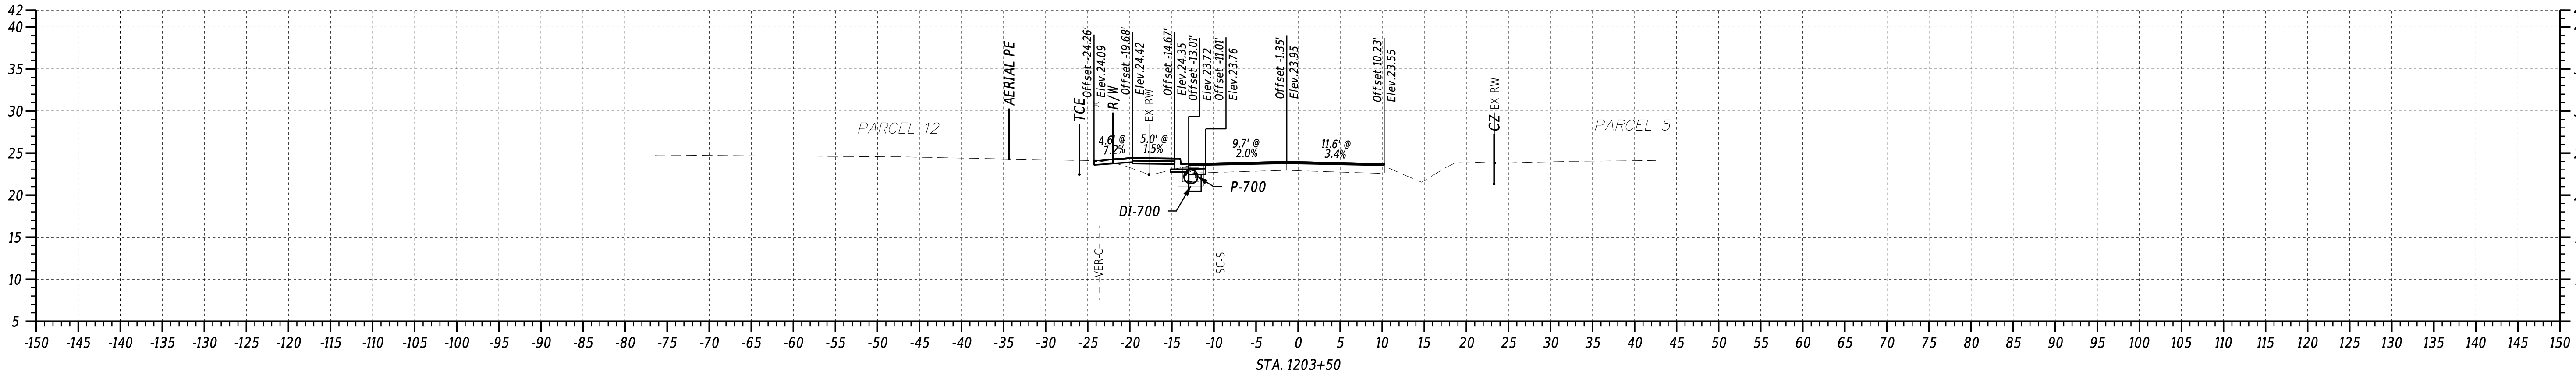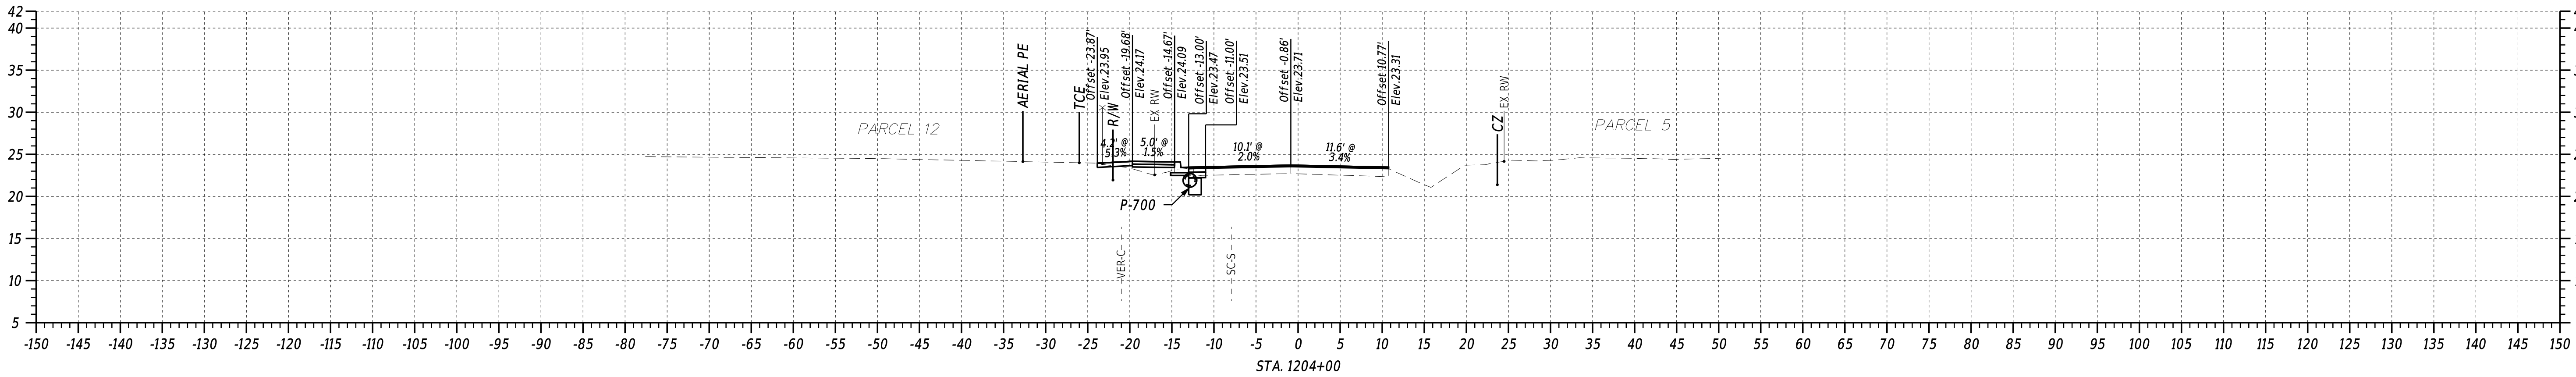

8/28/2024
4:08:30 PM
N:\132149-003\CADD\X501_000.dgn





ADDENDA / REVISIONS	

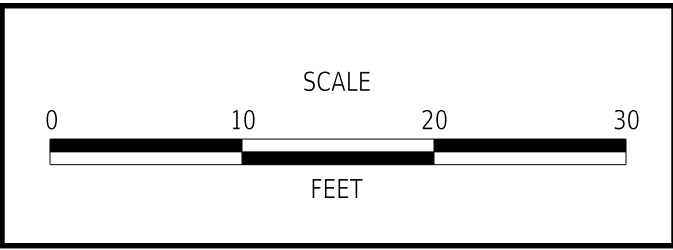

REALIGNMENT OF OLD ORCHARD ROAD AT WESCOATS CORNER


CONTRACT	BRIDGE NO.	N/A
T201609601	DESIGNED BY:	J. SINCLAIR
COUNTY	CHECKED BY:	V. KOWALSKI
SUSSEX		

CROSS SECTIONS CLAY ROAD	
SECTION	WRA
SHEET NO.	40

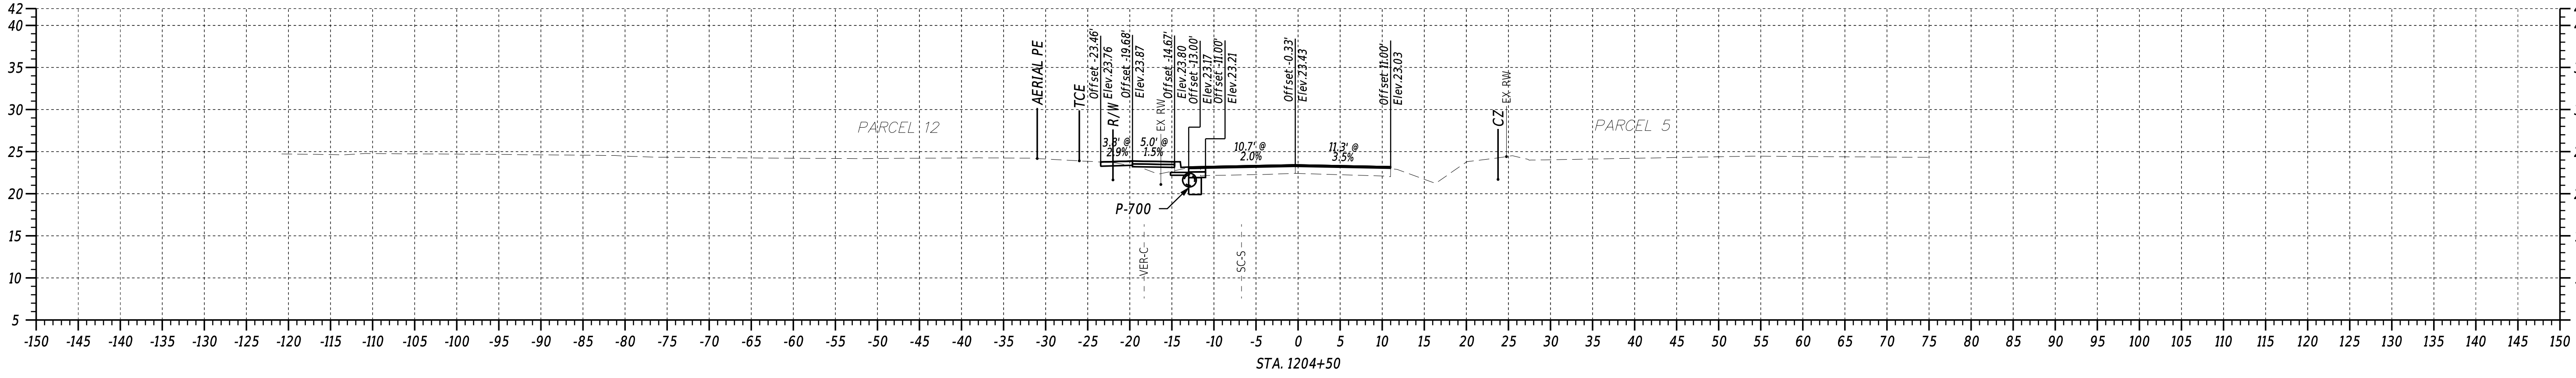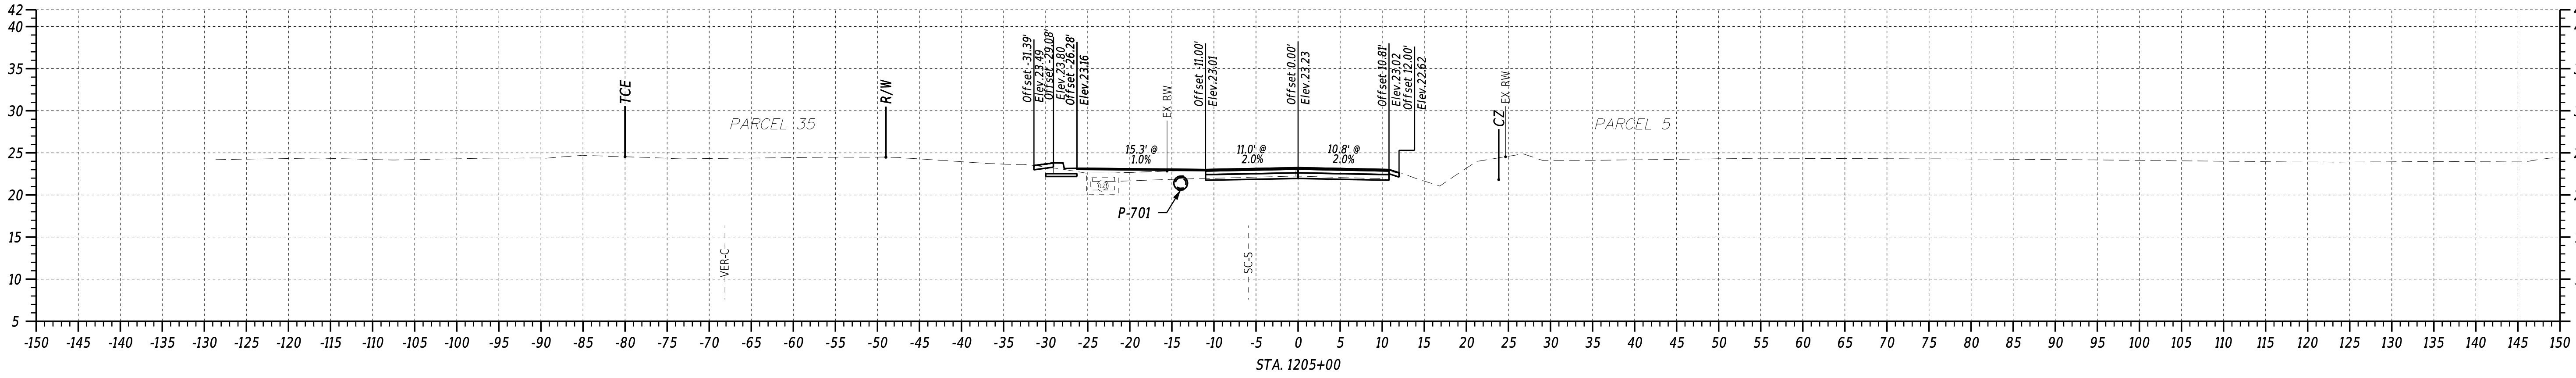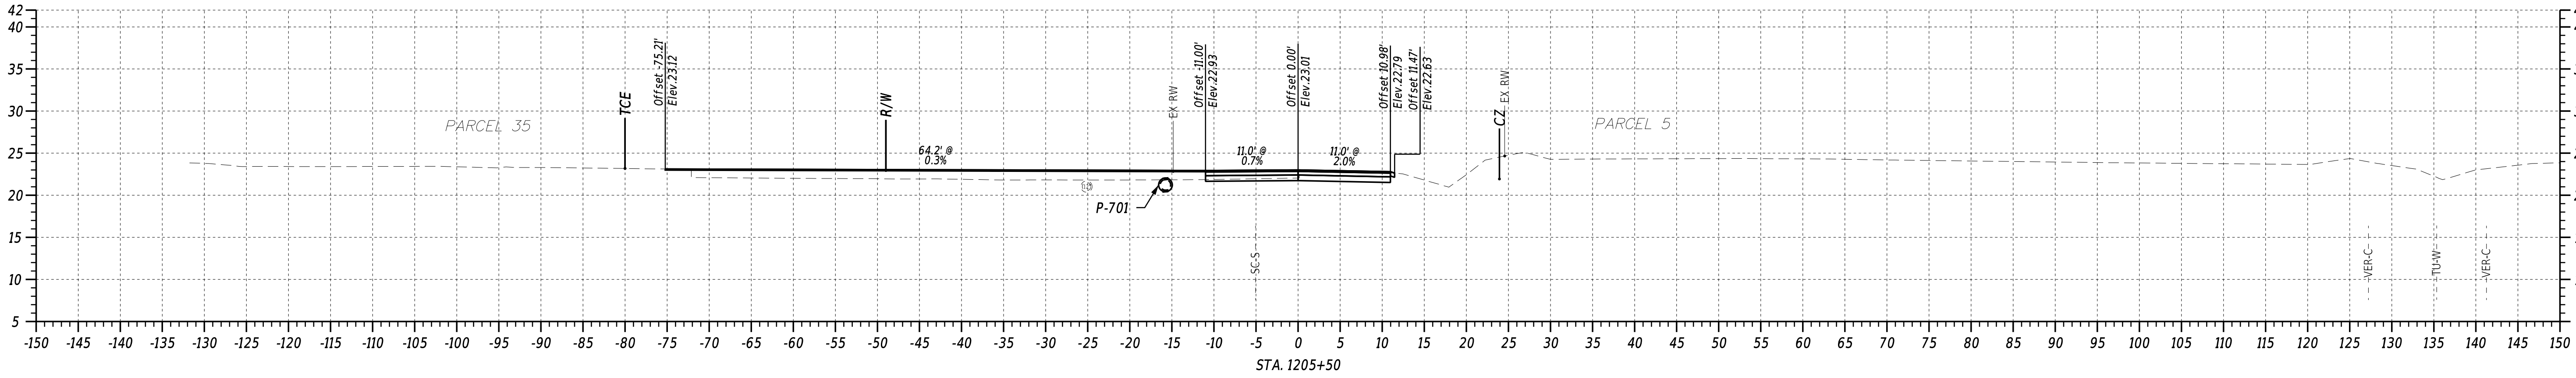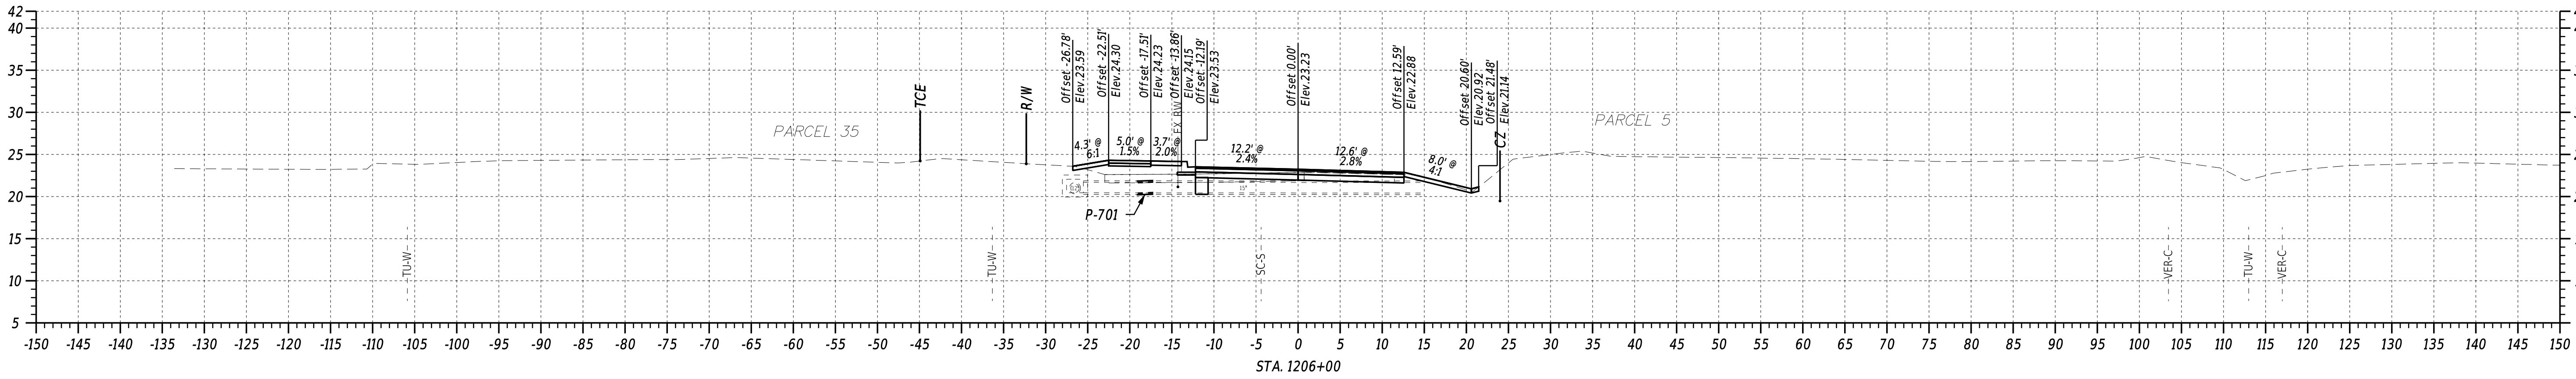

8/28/2024
4:08:31 PM
N:\132149-003\CADD\X501_006.dgn

ADDENDA / REVISIONS	


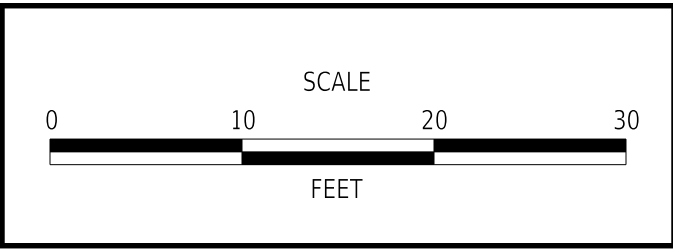


REALIGNMENT OF OLD ORCHARD ROAD AT WESCOATS CORNER	
CONTRACT	T201609601
COUNTY	SUSSEX


BRIDGE NO.	N/A
DESIGNED BY:	J. SINCLAIR
CHECKED BY:	V. KOWALSKI

CROSS SECTIONS CLAY ROAD	
SECTION	WRA
SHEET NO.	41

8/28/2024
4:08:32 PM
N:\132149-003\CADD\X501_006.dgn

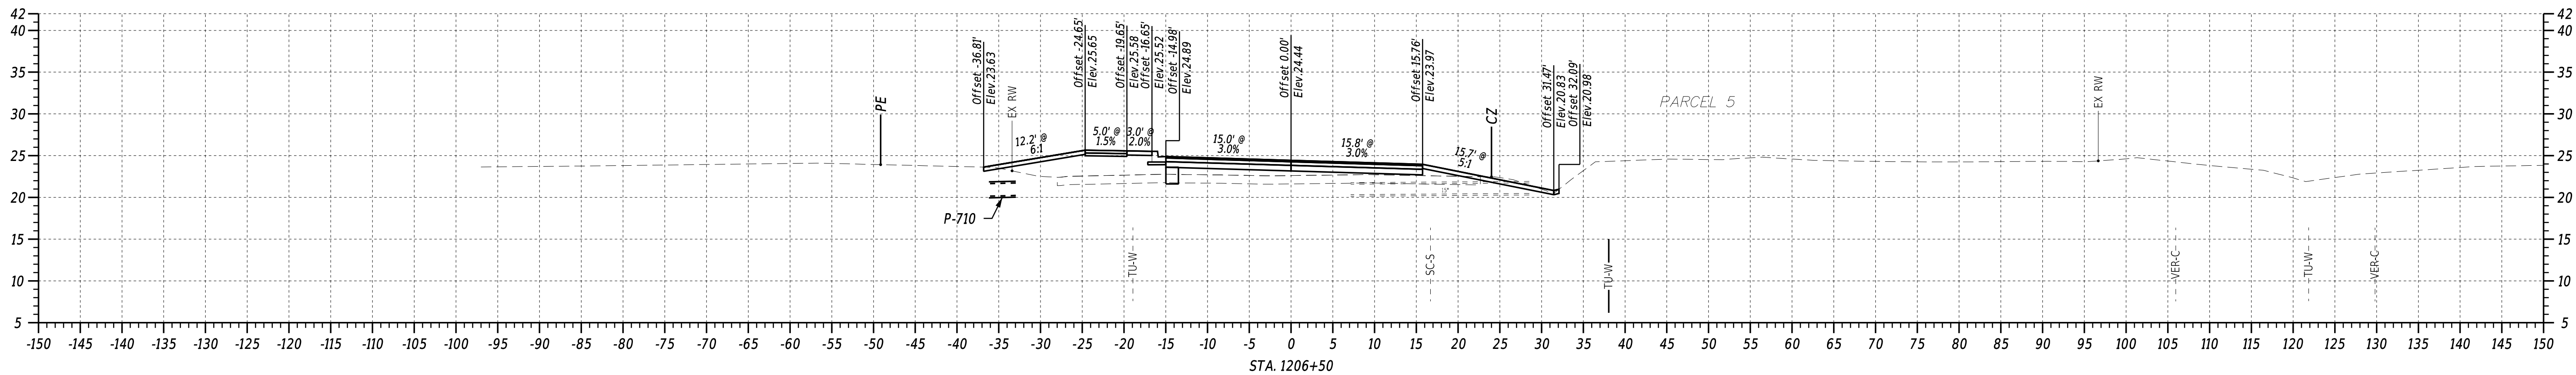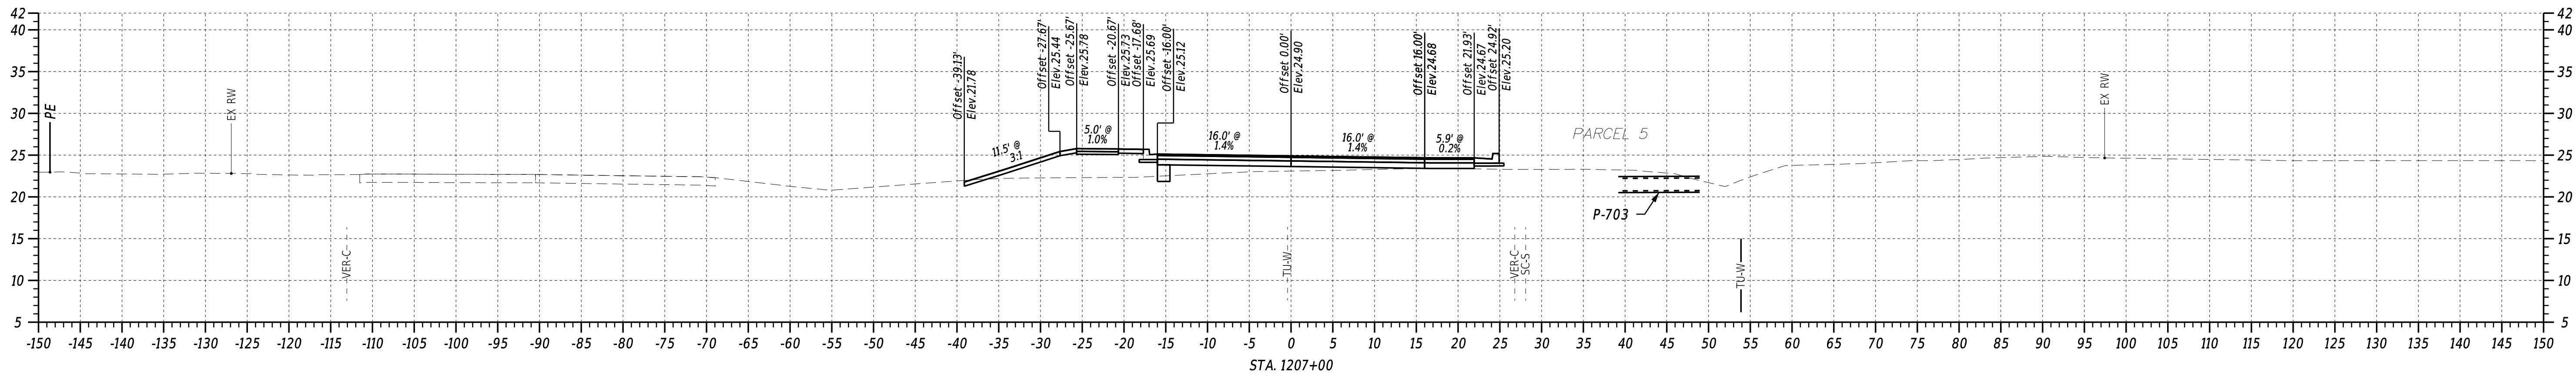

ADDENDA / REVISIONS	

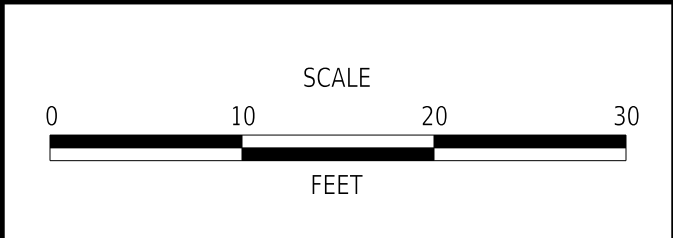


REALIGNMENT OF OLD ORCHARD ROAD AT WESCOATS CORNER


CONTRACT	BRIDGE NO.	N/A
T201609601	DESIGNED BY:	J. SINCLAIR
COUNTY	CHECKED BY:	V. KOWALSKI
SUSSEX		

CROSS SECTIONS	SECTION
CLAY ROAD	WRA
	SHEET NO.
	42

8/28/2024
4:08:33 PM
N:\32149-003\CADD\X501_006.dgn

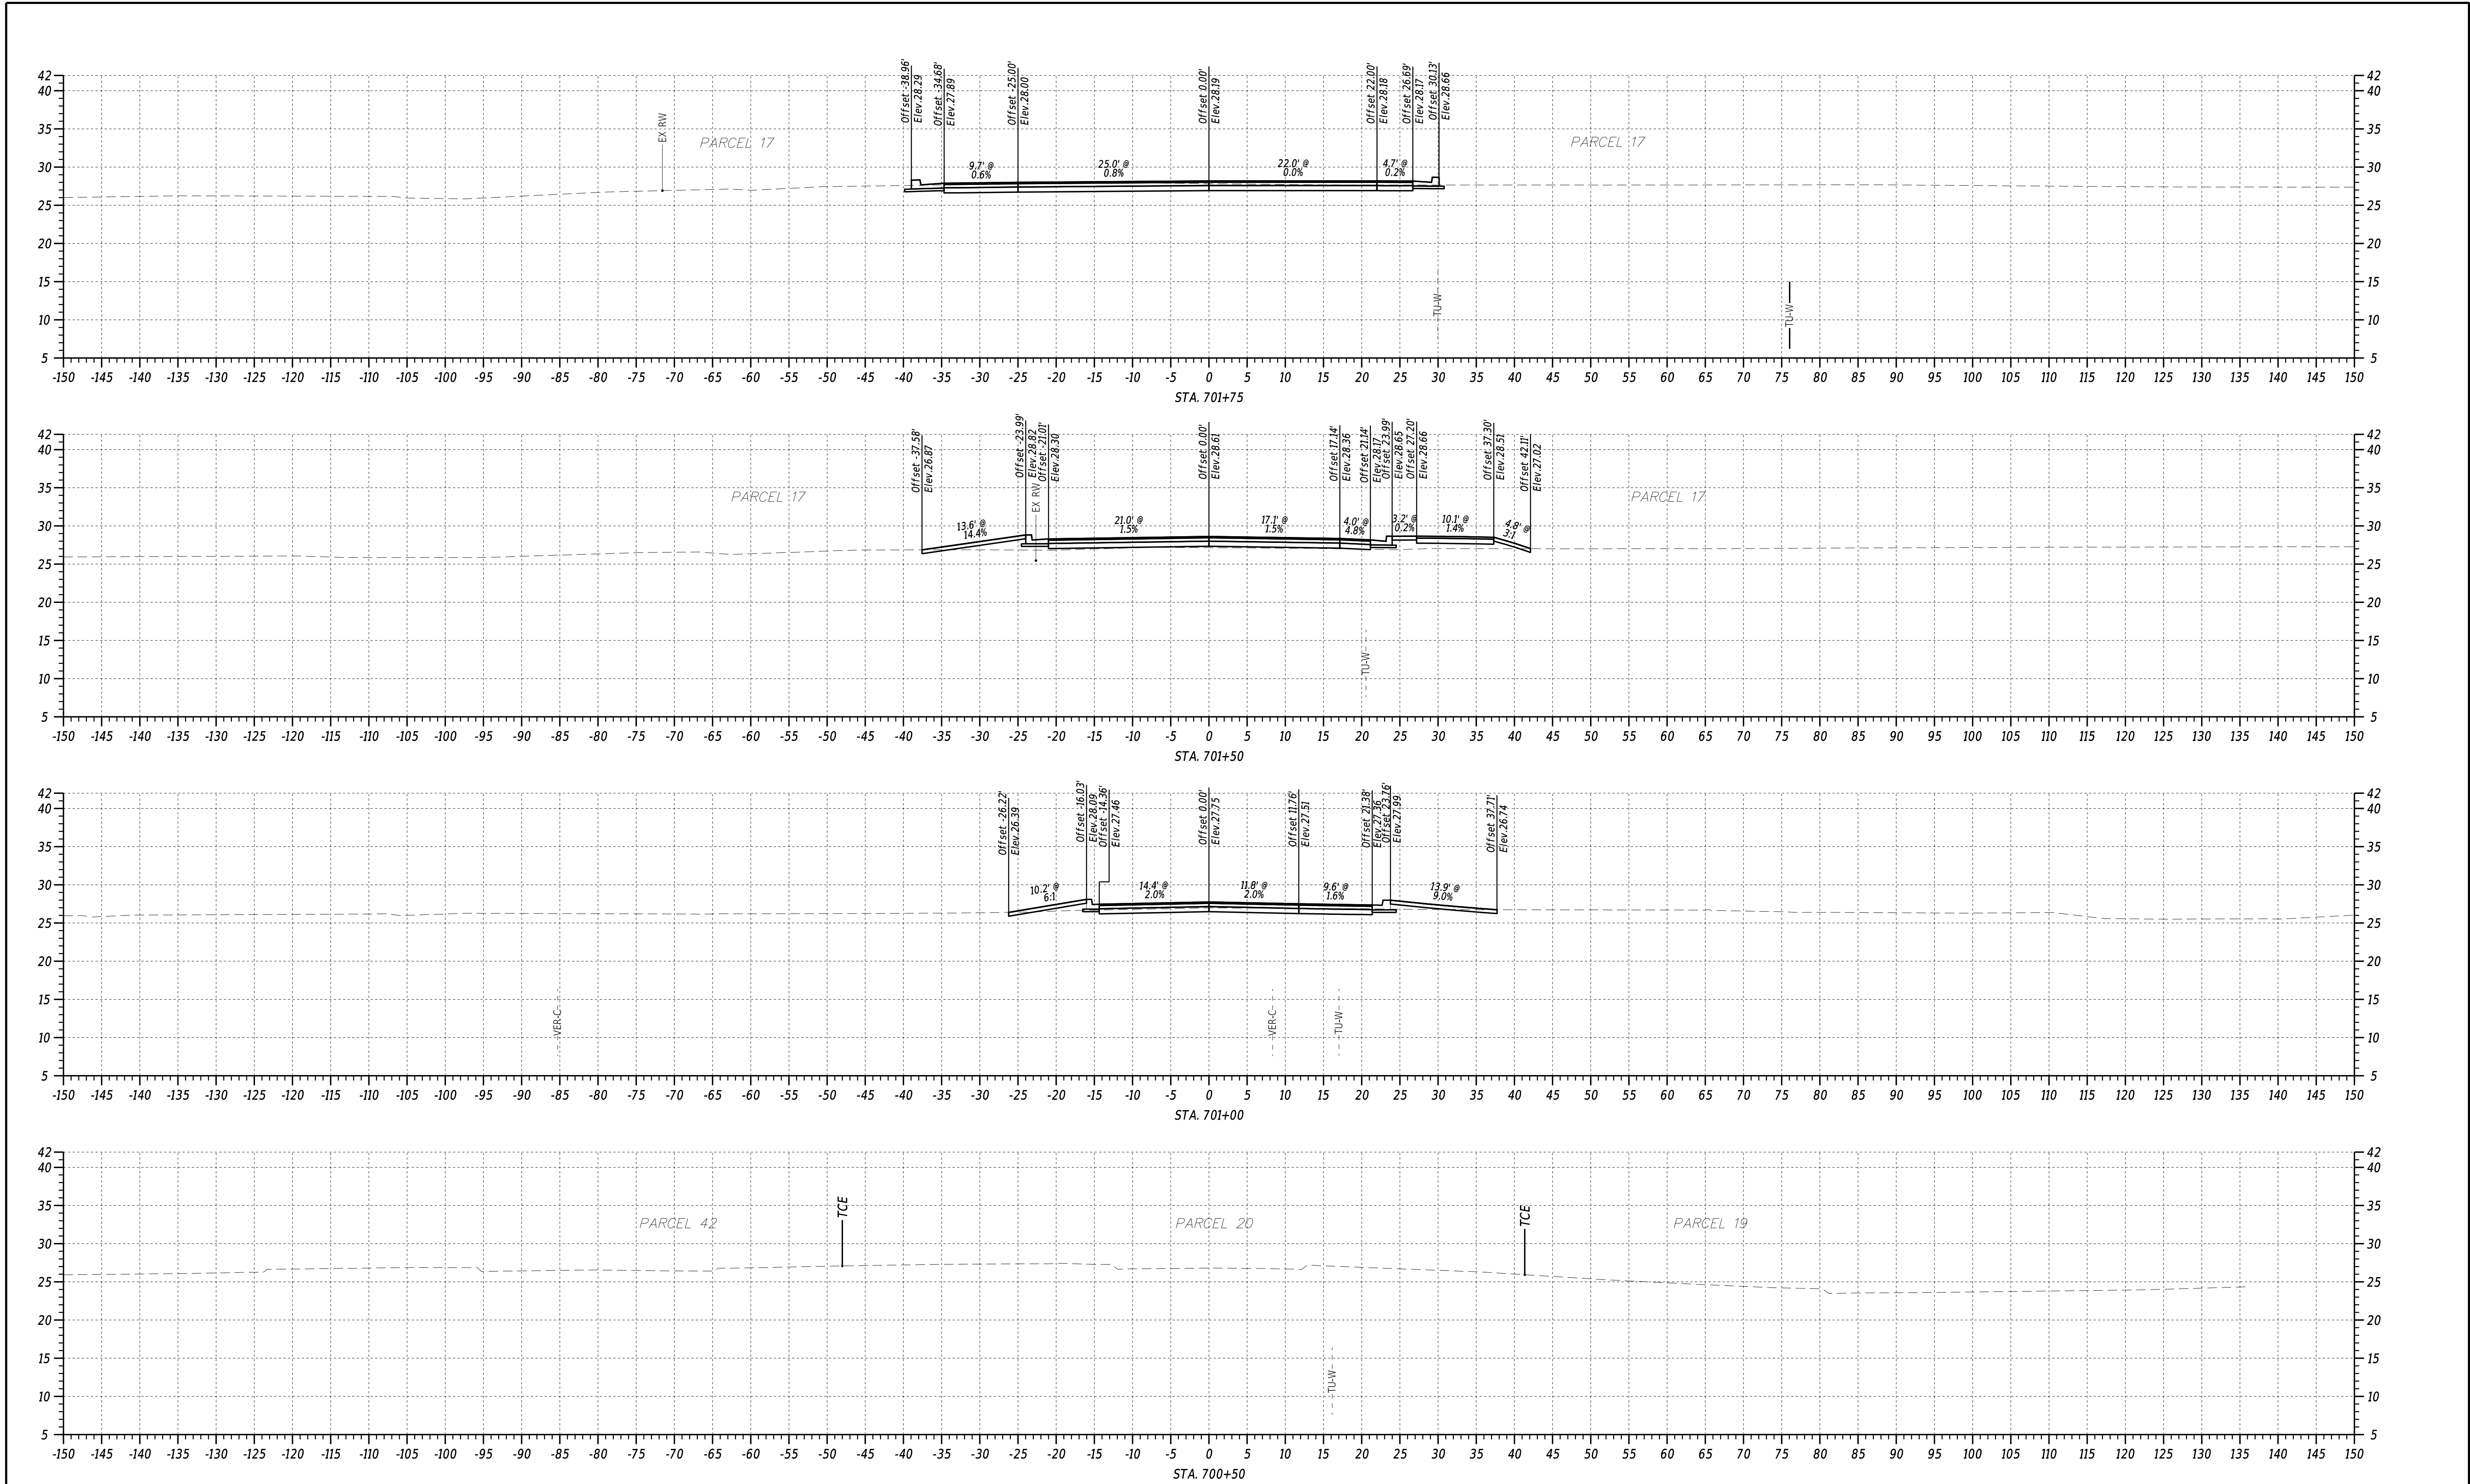





ADDENDA / REVISIONS	

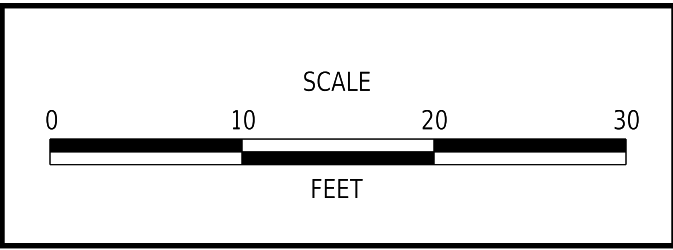

REALIGNMENT OF OLD ORCHARD ROAD AT WESCOATS CORNER


CONTRACT	BRIDGE NO.	N/A
T201609601	DESIGNED BY:	J. SINCLAIR
COUNTY	CHECKED BY:	V. KOWALSKI
SUSSEX		

CROSS SECTIONS E. AUSTIN STREET	
SECTION	WRA
SHEET NO.	43

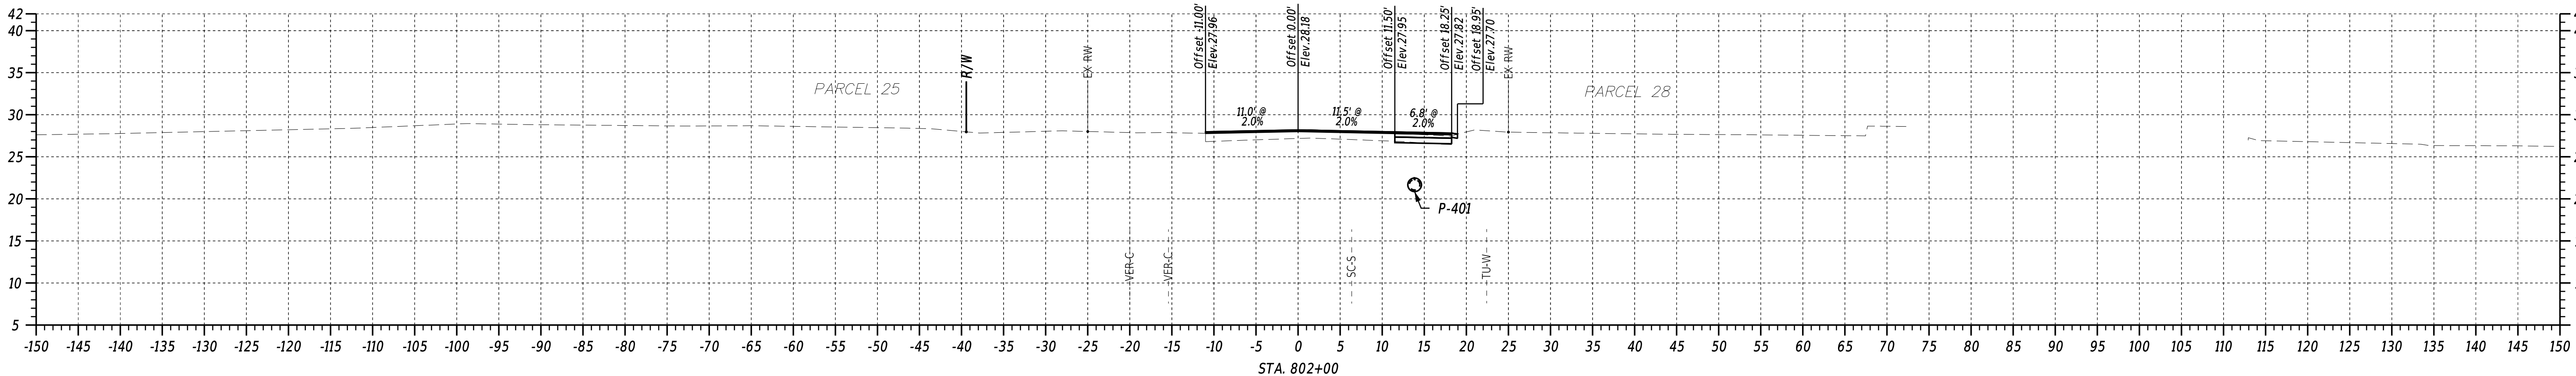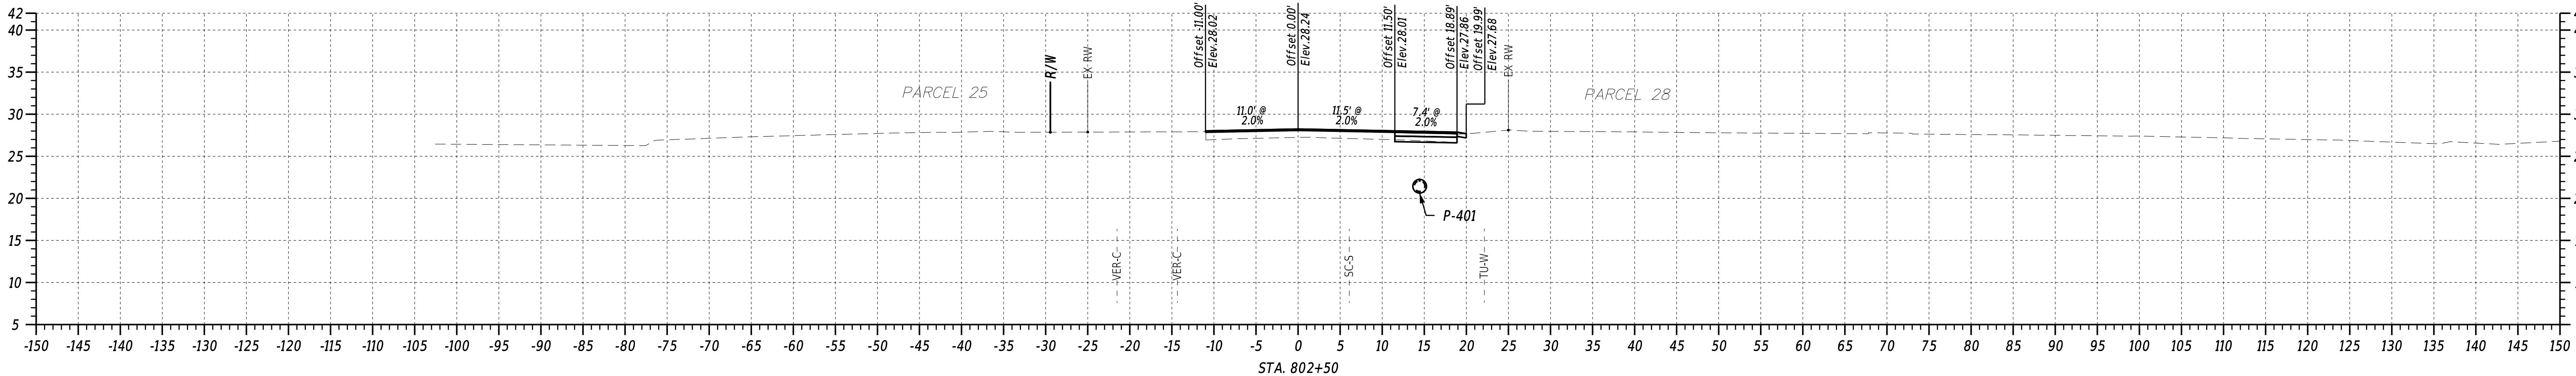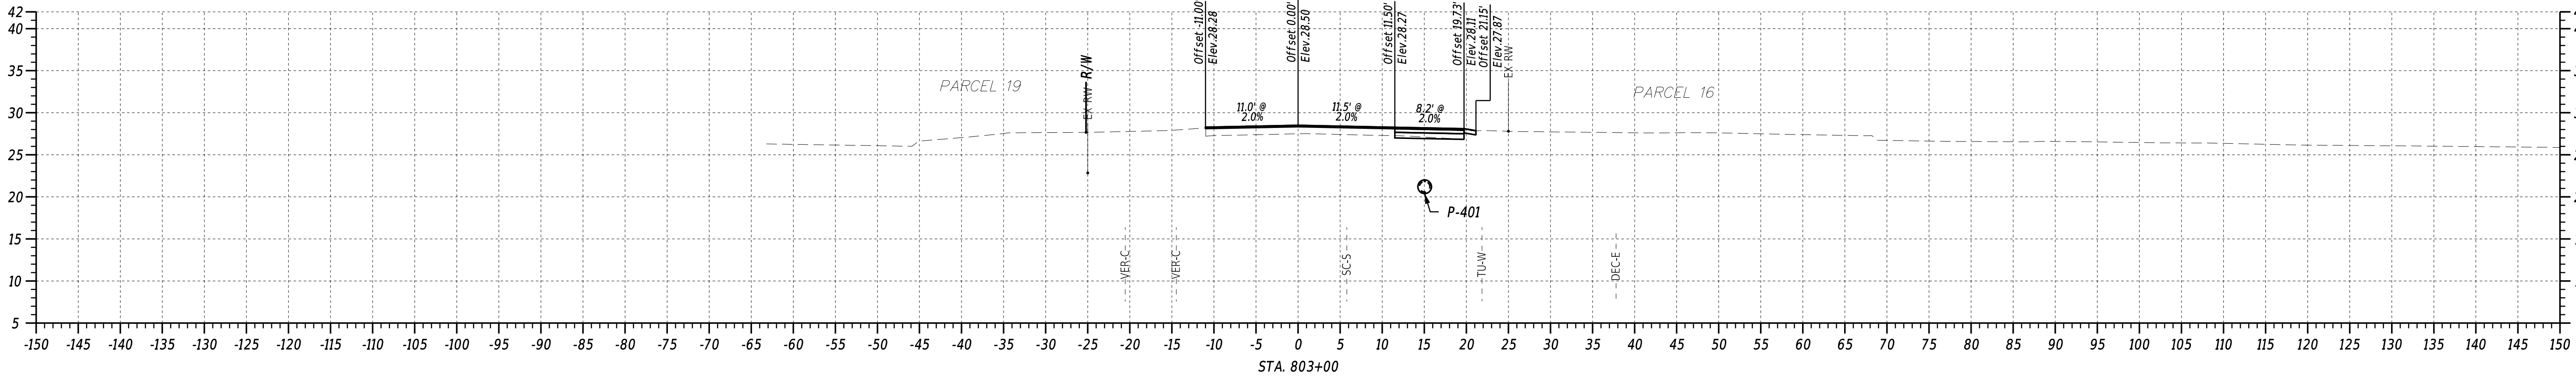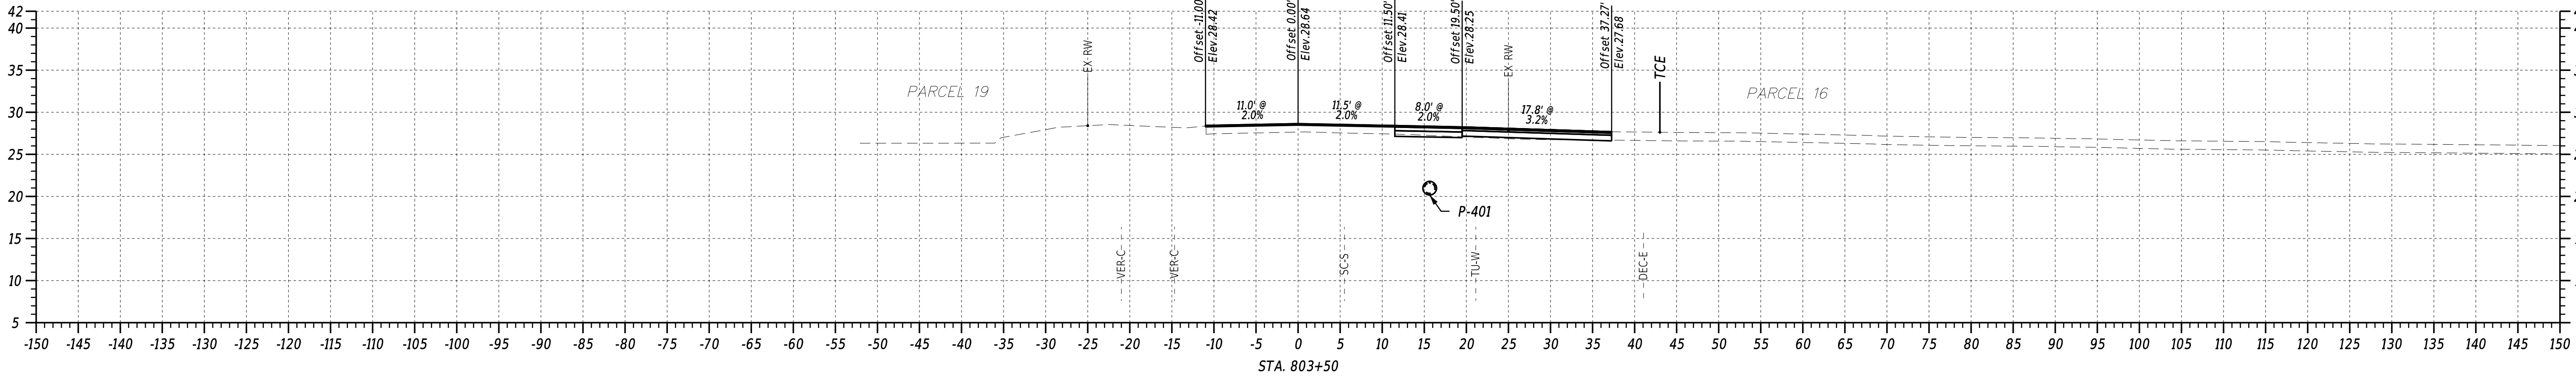

8/28/2024
4:08:34 PM
N:\32149-003\CADD\X501_00R.dgn

ADDENDA / REVISIONS	




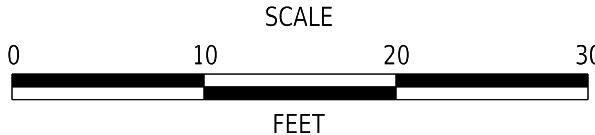


REALIGNMENT OF OLD ORCHARD ROAD AT WESCOATS CORNER


CONTRACT	BRIDGE NO.	N/A
T201609601	DESIGNED BY: J. SINCLAIR	
COUNTY	CHECKED BY: V. KOWALSKI	
SUSSEX		

CROSS SECTIONS OLD ORCHARD ROAD WEST

SECTION
WRA
SHEET NO.
45

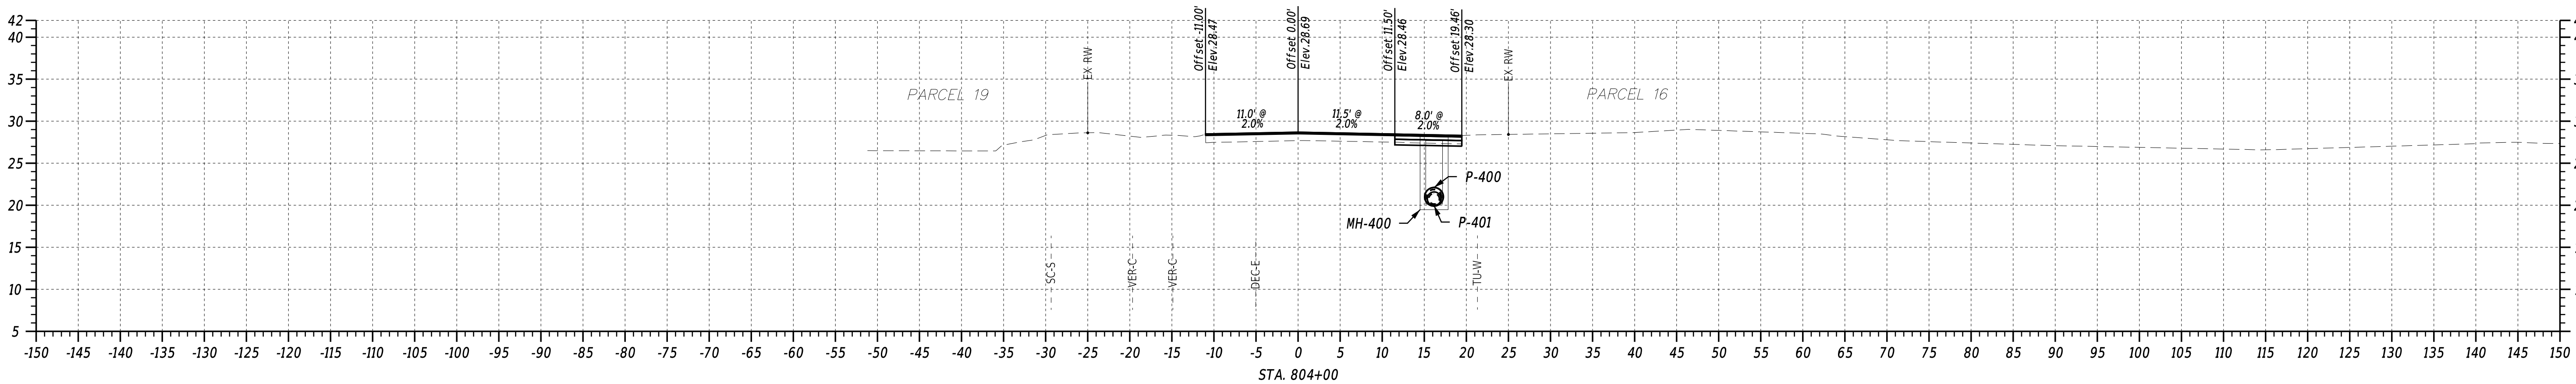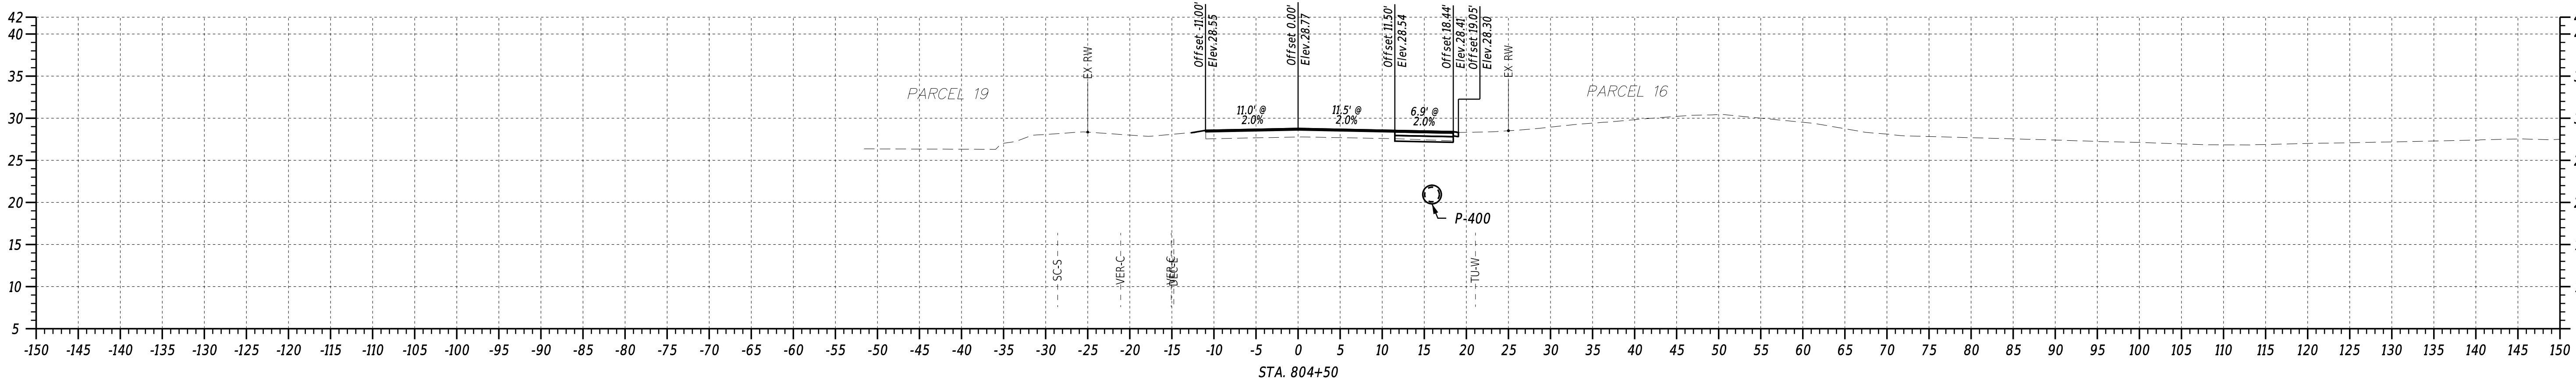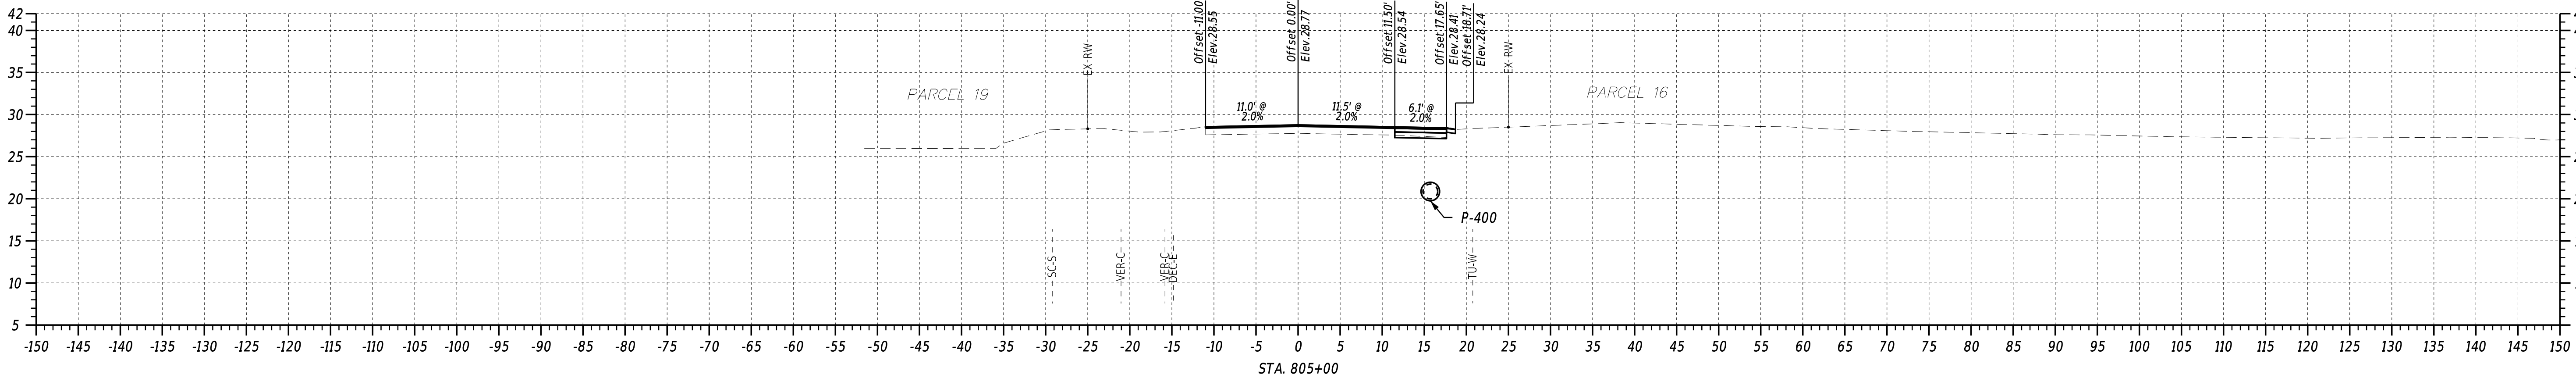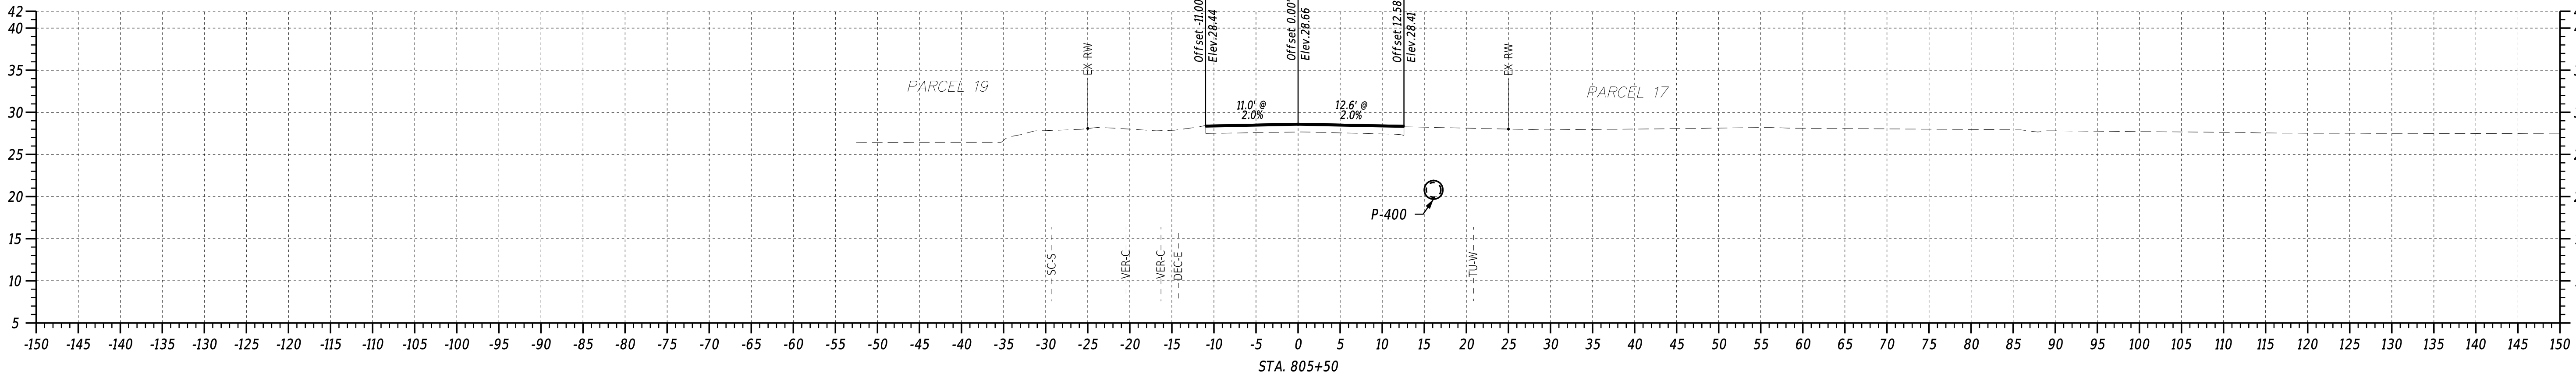

ADDENDA / REVISIONS

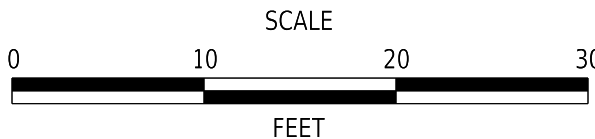

REALIGNMENT OF OLD ORCHARD ROAD AT WESCOATS CORNER

CONTRACT
T201609601
COUNTY
SUSSEX

BRIDGE NO.

N/A

DESIGNED BY: J. SINCLAIR

CHECKED BY: V. KOWALSKI

CROSS SECTIONS OLD ORCHARD ROAD WEST


SECTION

WRA

SHEET NO.

46

8/28/2024
4:08:36 PM
N:\32149-003\CADD\X501_006.dgn

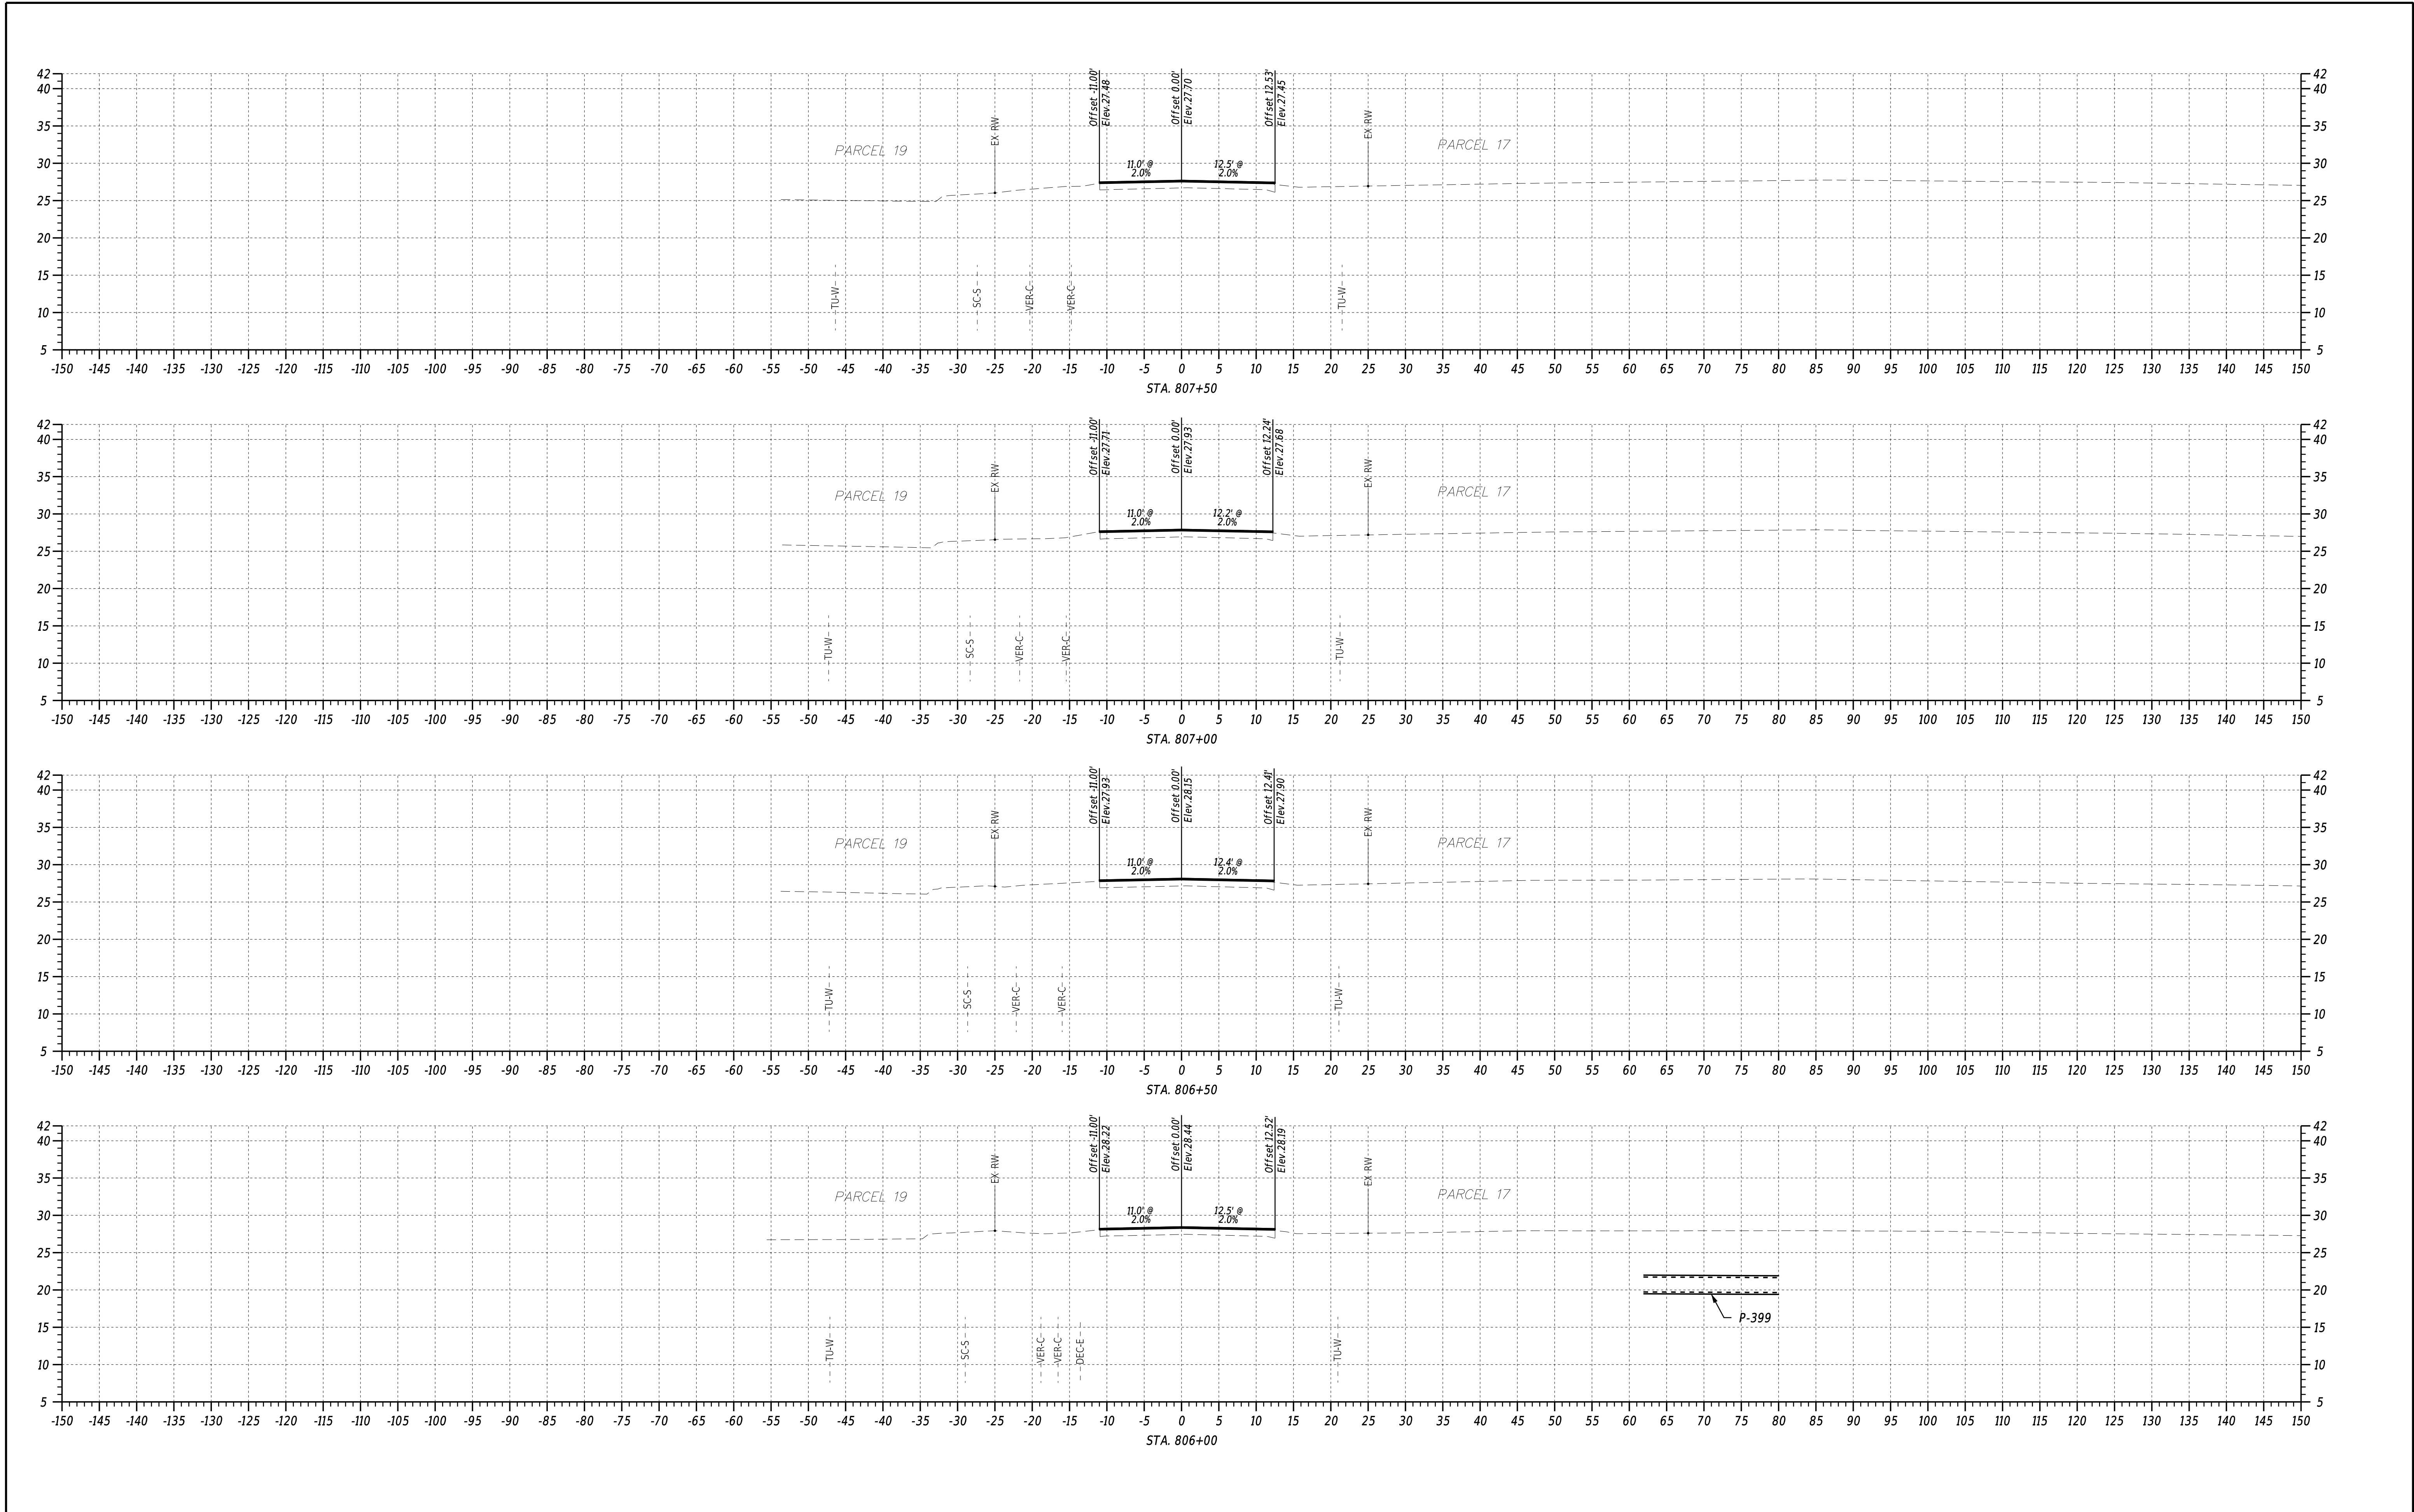

ADDENDA / REVISIONS		SCALE 0102030 FEET	REALIGNMENT OF OLD ORCHARD ROAD AT WESCOATS CORNER	CONTRACT	BRIDGE NO.	N/A	CROSS SECTIONS OLD ORCHARD ROAD WEST	SECTION
				T201609601	DESIGNED BY: J. SINCLAIR			WRA
				COUNTY	CHECKED BY: V. KOWALSKI			SHEET NO.
				SUSSEX				47

