CROSS SECTIONS
US 13
STATION 383+00 TO 429+50
US 13 NB
STATION 430+00 TO 578+00

PENNONI ASSOCIATES INC:	$FILEAS
FILE NAME:	$FILEAS
MICROSTATION VERSION:	$VERSION$
MICROSTATION WORKSPACE:	$WORKSPACES
PEN TABLE:	$PRINTBLS
PLOT DRIVER:	$PLTDRVDS
DATE PLOTTED:	02-SEP-2024 @ 13:30
USER NAME:	$USERS OFFICE LOCATION: $OFFICENAMES

ADDENDA / REVISIONS


SCALE
0 5 10 15
FEET

US 13 PAVING AND PEDESTRIAN IMPROVEMENTS - LLANGOLLEN BLVD TO BACON/BOULDEN BLVD


CONTRACT	BRIDGE NO.	N/A
T201901102	DESIGNED BY:	O. GREEN
COUNTY	CHECKED BY:	P. HORSEY
NEW CASTLE		

CROSS SECTIONS


SECTION
PAI
SHEET NO.
1

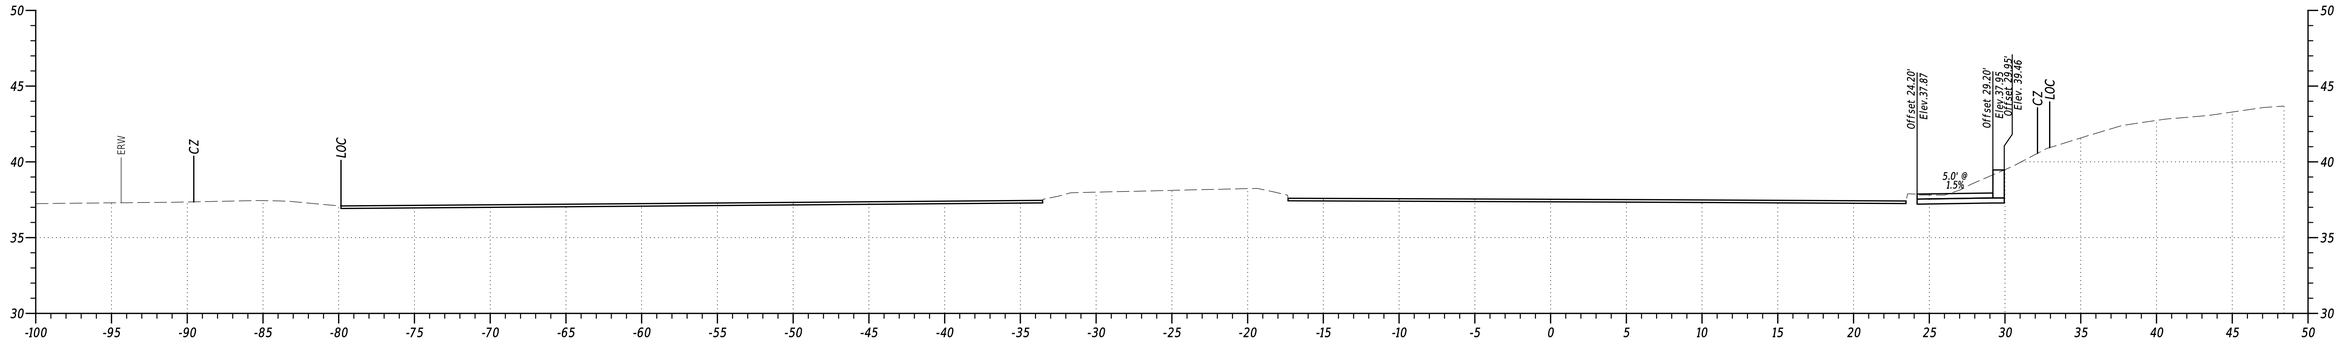

STA. 384+00

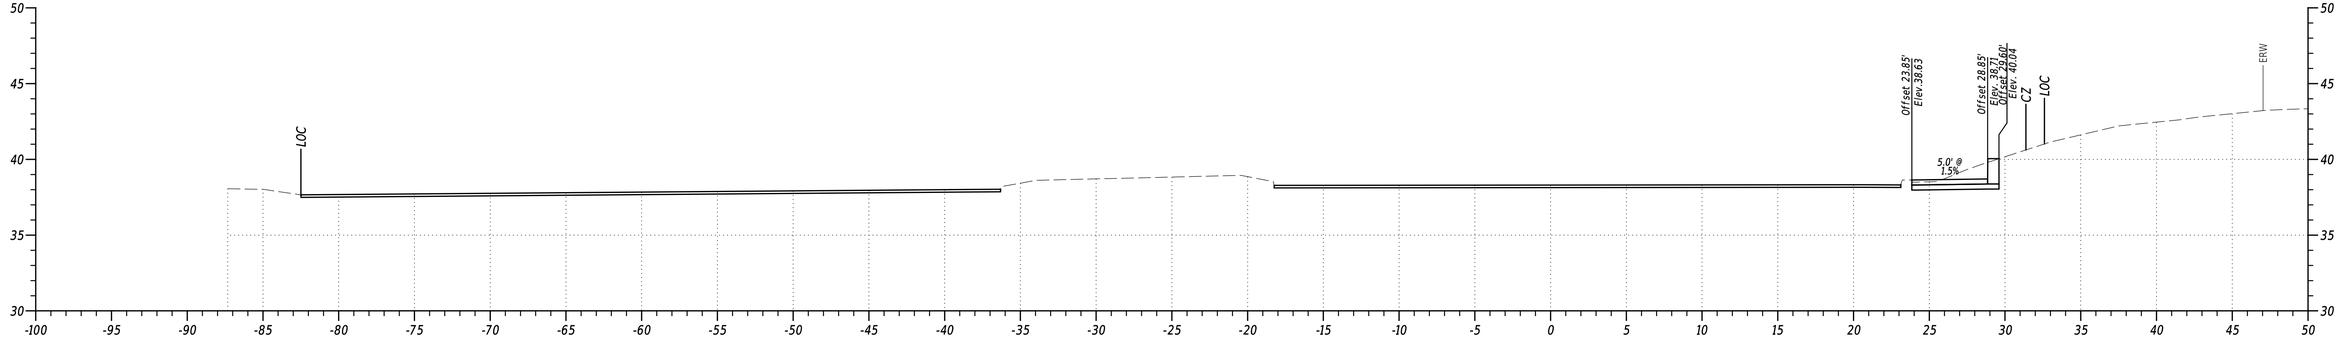

STA. 383+50

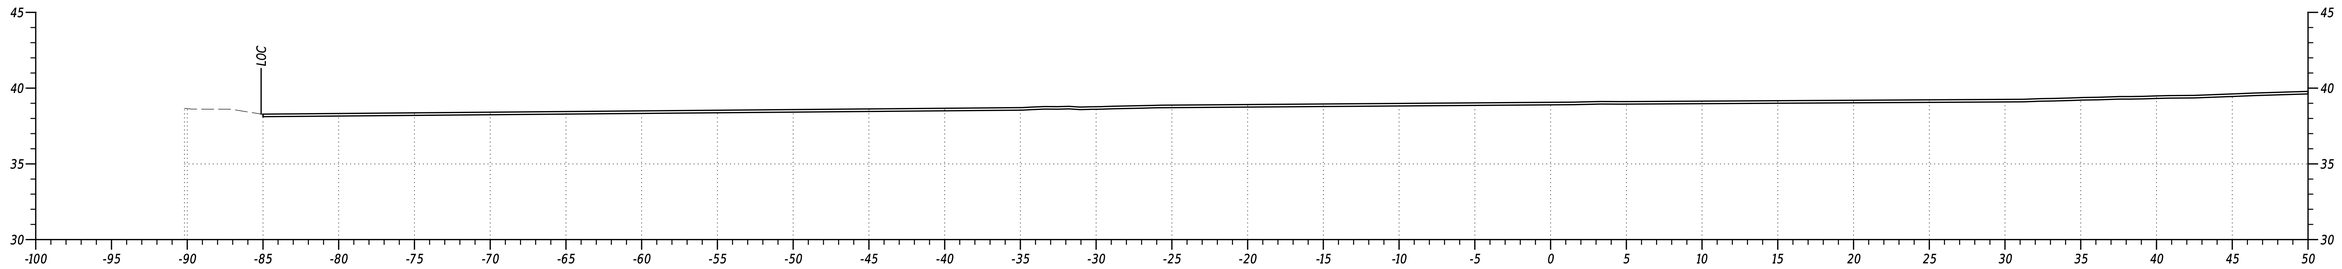


STA. 383+00


PENNONI ASSOCIATES INC. | PEN TABLE: $PENTBL55
FILE NAME: $FILEAS | PLOT DRIVER: $PLTDRVSS
MICROSTATION VERSION: $VERSIONS | DATE PLOTTED: 02-SEP-2024@ 13:20
MICROSTATION WORKSPACE: $WORKSPACES | USER NAME: $USERS OFFICE LOCATION: $OFFICENAMES

Pennoni

ADDENDA / REVISIONS	SCALE 0 5 10 15 FEET	US 13 PAVING AND PEDESTRIAN IMPROVEMENTS - LLANGOLLEN BLVD TO BACON/BOULDEN BLVD	CONTRACT T201901102	BRIDGE NO. N/A	CROSS SECTIONS	SECTION PAI
			COUNTY NEW CASTLE	DESIGNED BY: O. GREEN		SHEET NO. 2
				CHECKED BY: P. HORSEY		

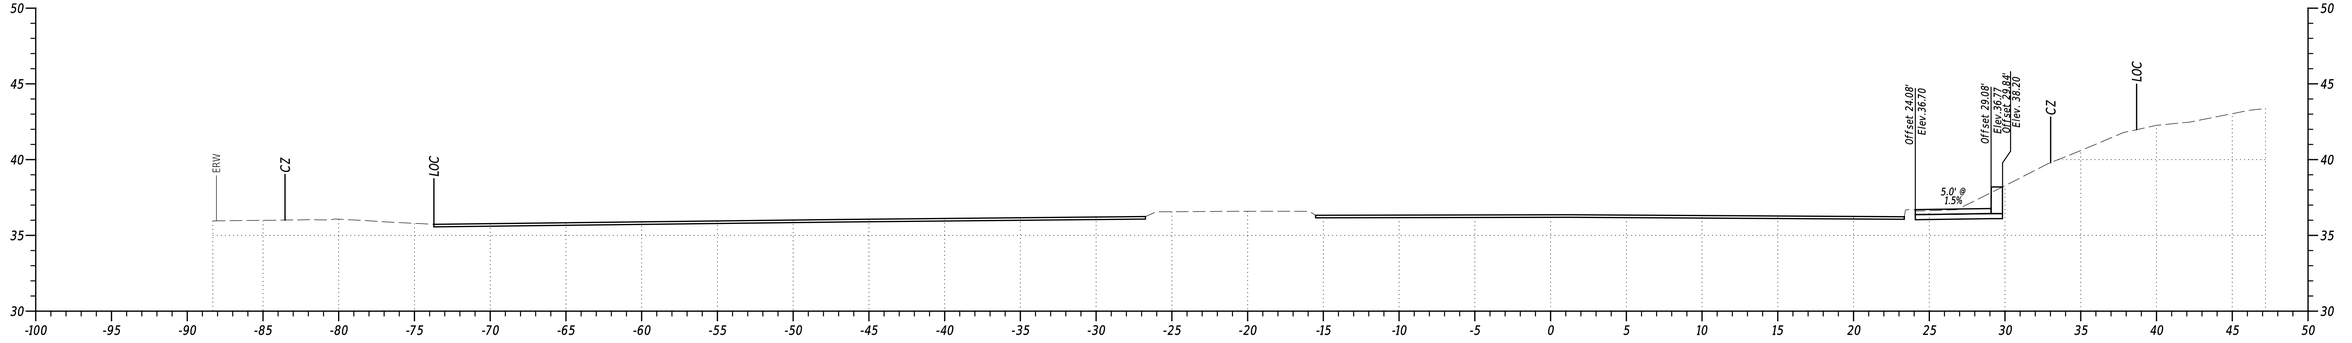

STA. 385+00

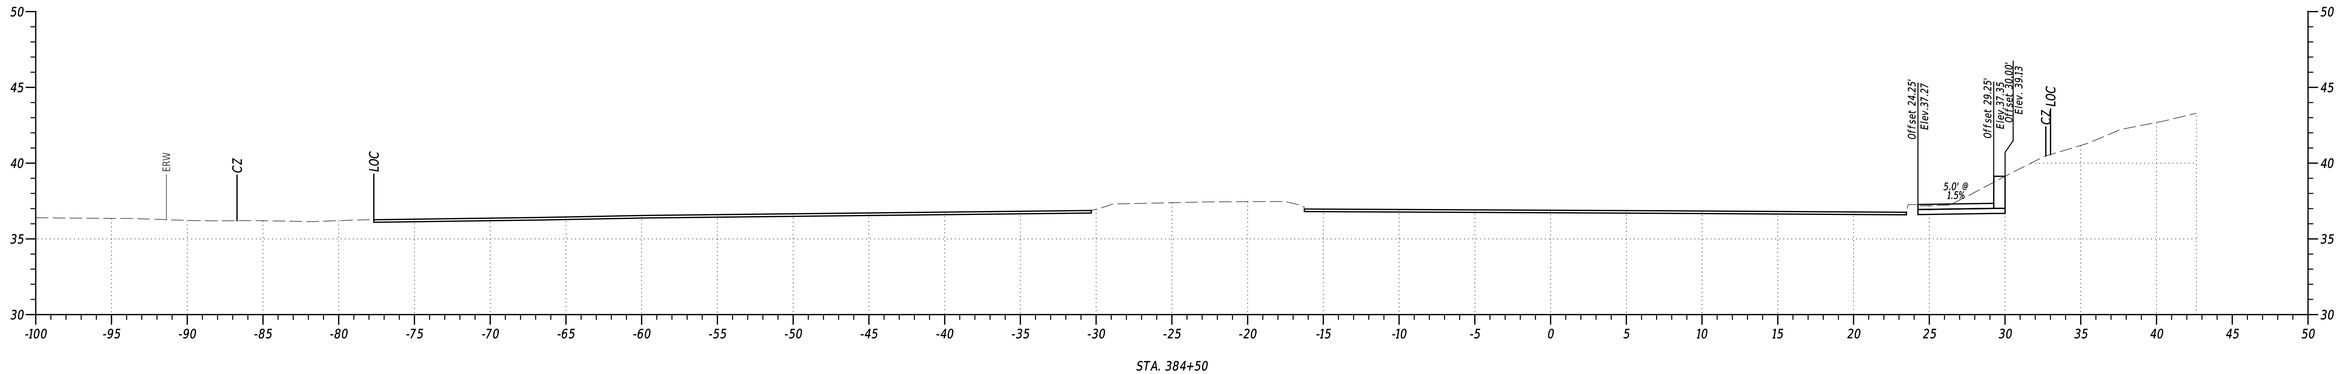

STA. 384+50


PENNONI ASSOCIATES INC. | PEN TABLE: $PENTBL$$
FILE NAME: $FILEAS | PLOT DRIVER: $PLOTDRIVER$
MICROSTATION VERSION: $VERSIONS | DATE PLOTTED: 02-SEP-2024@ 13:30
MICROSTATION WORKSPACE: $WORKSPACES | USER NAME: $USERS | OFFICE LOCATION: $OFFICENAMES

ADDENDA / REVISIONS

SCALE
0 5 10 15
FEET

US 13 PAVING AND PEDESTRIAN IMPROVEMENTS - LLANGOLLEN BLVD TO BACON/BOULDEN BLVD

CONTRACT	BRIDGE NO.	N/A	CROSS SECTIONS	SECTION
T201901102	DESIGNED BY:	O. GREEN		PAI
COUNTY				SHEET NO.
NEW CASTLE	CHECKED BY:	P. HORSEY		3

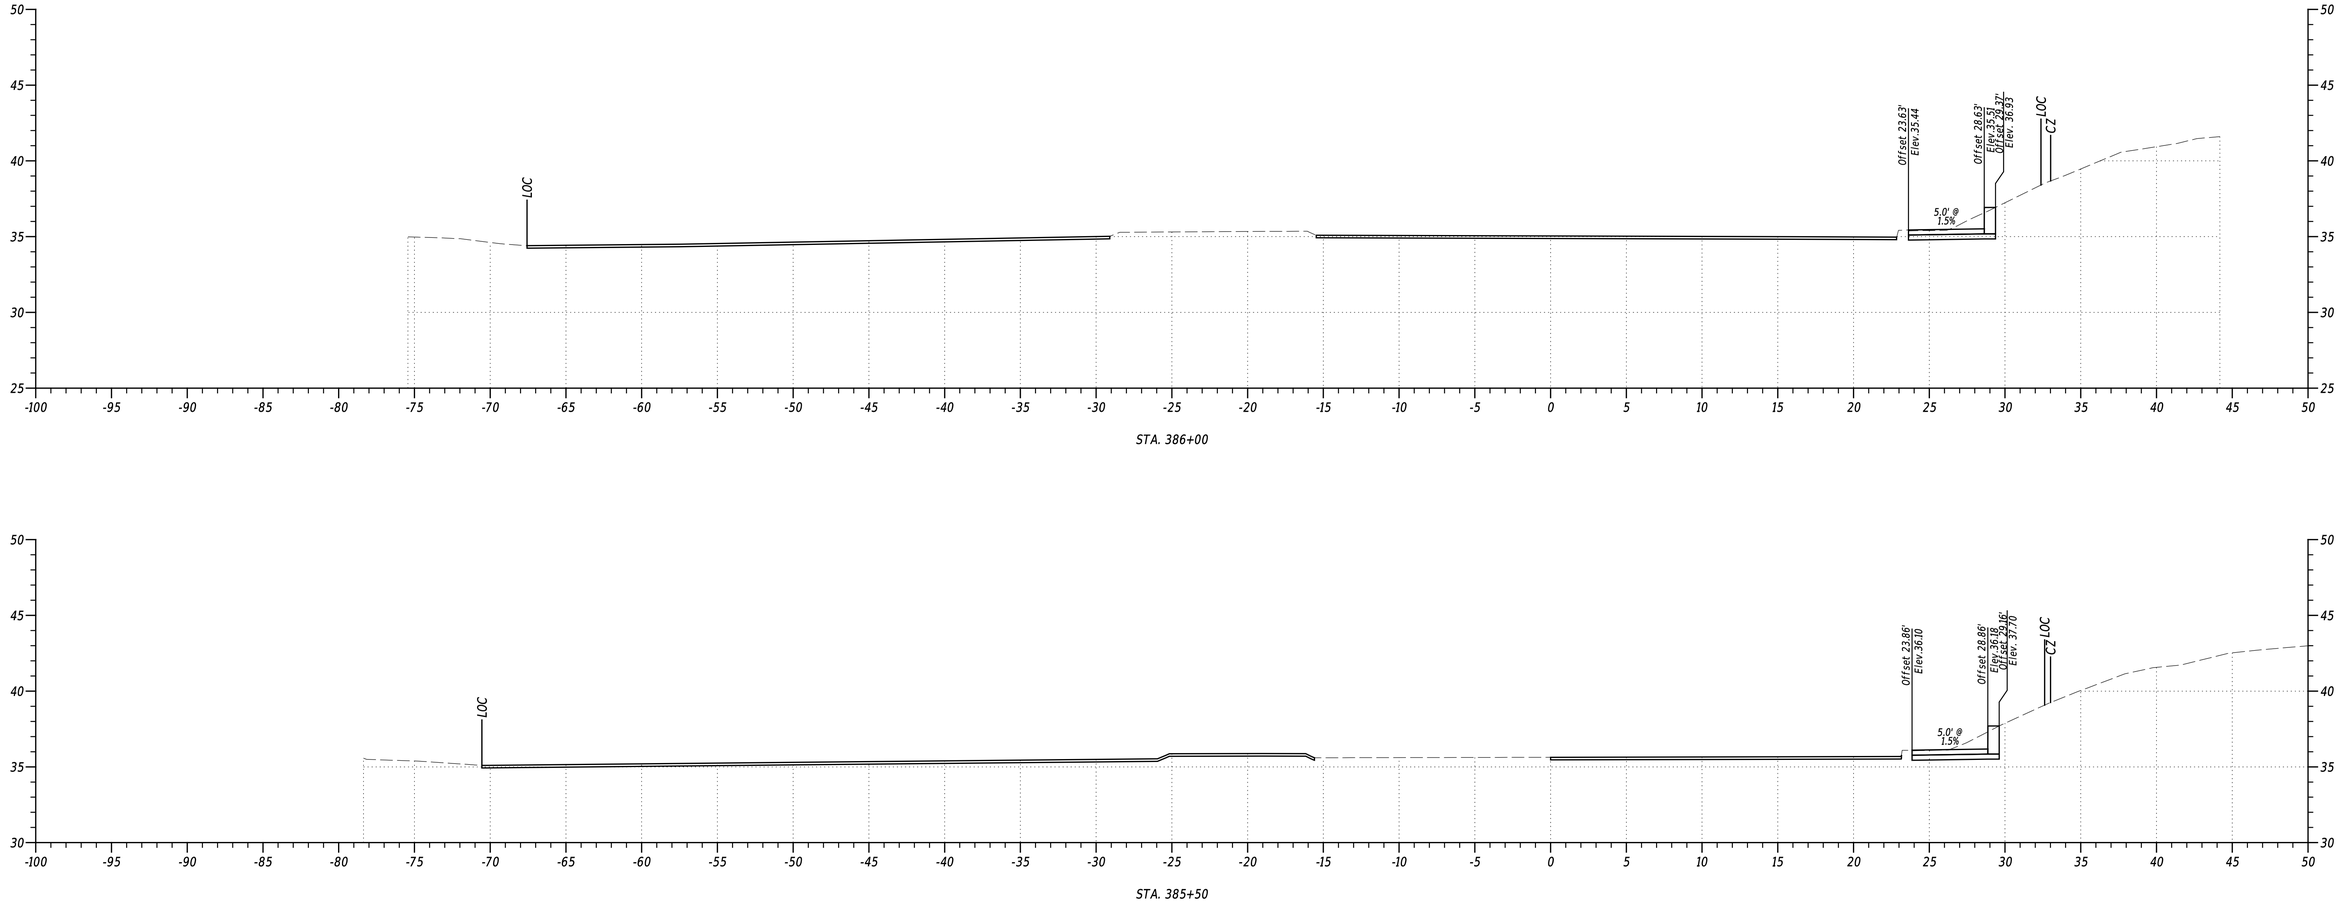

STA. 386+00

STA. 385+50

PENNONI ASSOCIATES INC. $FILEAS
FILE NAME: $VERSIONS
MICROSTATION VERSION: $WORKSPACES
MICROSTATION WORKSPACE: PEN TABLE: $PENTBLSS
PLOT DRIVER: SPLTDRVSS
DATE PLOTTED: 02-SEP-2024@ 13:30
USER NAME: $USERS OFFICE LOCATION: $OFFICENAMES

Pennoni

ADDENDA / REVISIONS	SCALE	US 13 PAVING AND PEDESTRIAN IMPROVEMENTS - LLANGOLLEN BLVD TO BACON/BOULDEN BLVD	CONTRACT	BRIDGE NO. N/A	CROSS SECTIONS	SECTION
	0 5 10 15 FEET		T201901102	DESIGNED BY: O. GREEN		PAI
			COUNTY NEW CASTLE	CHECKED BY: P. HORSEY		SHEET NO. 4

STA. 387+00

STA. 386+50

PENNONI ASSOCIATES INC.	PEN TABLE: $PRINTBLS$
FILE NAME: $FILEAS	PLOT DRIVER: $PLTDRVSS
MICROSTATION VERSION: $VERSIONS	DATE PLOTTED: 02-SEP-2024 @ 13:30
MICROSTATION WORKSPACE: $WORKSPACES	USER NAME: $USERS OFFICE LOCATION: $OFFICENAMES

ADDENDA / REVISIONS


SCALE
0 5 10 15
FEET

US 13 PAVING AND PEDESTRIAN IMPROVEMENTS - LLANGOLLEN BLVD TO BACON/BOULDEN BLVD


CONTRACT	BRIDGE NO.	N/A
T201901102	DESIGNED BY:	O. GREEN
COUNTY	CHECKED BY:	P. HORSEY
NEW CASTLE		

CROSS SECTIONS


SECTION
PAI
SHEET NO.
5

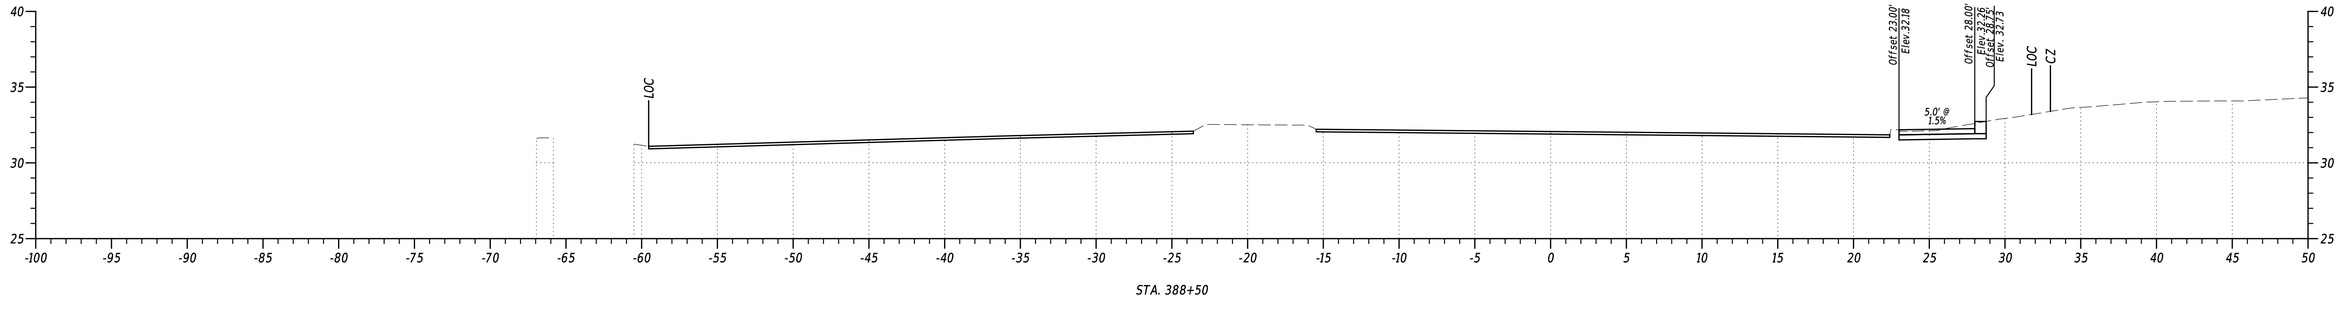

STA. 388+50

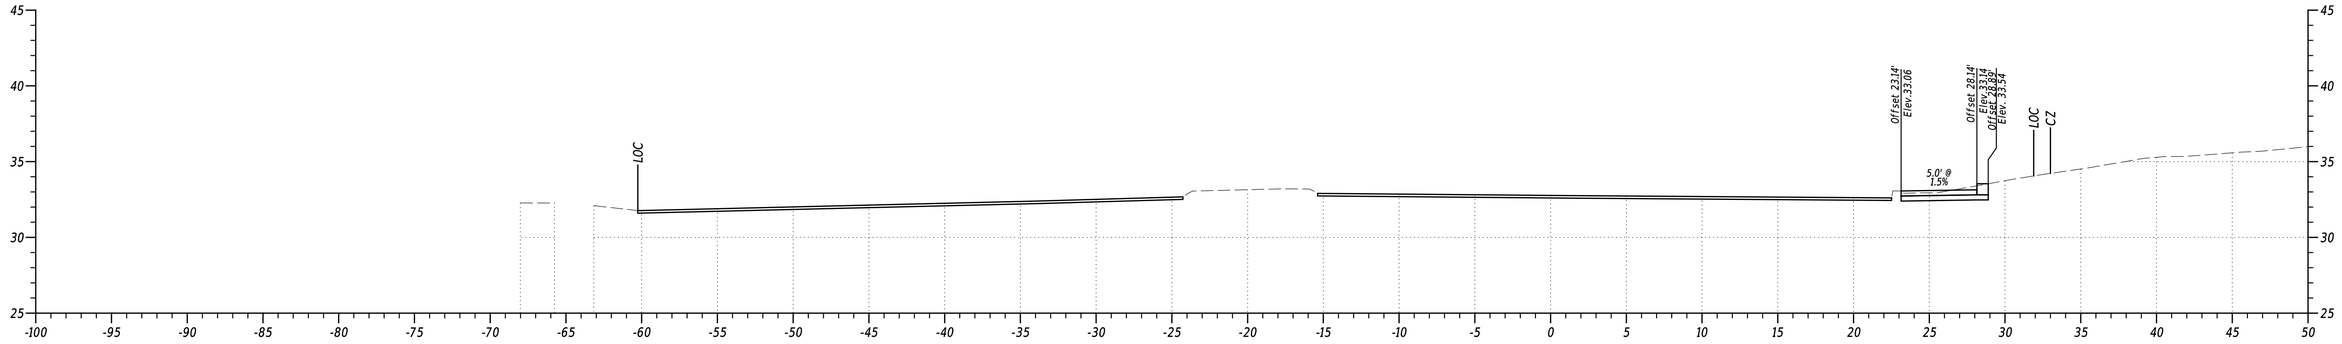


STA. 388+00

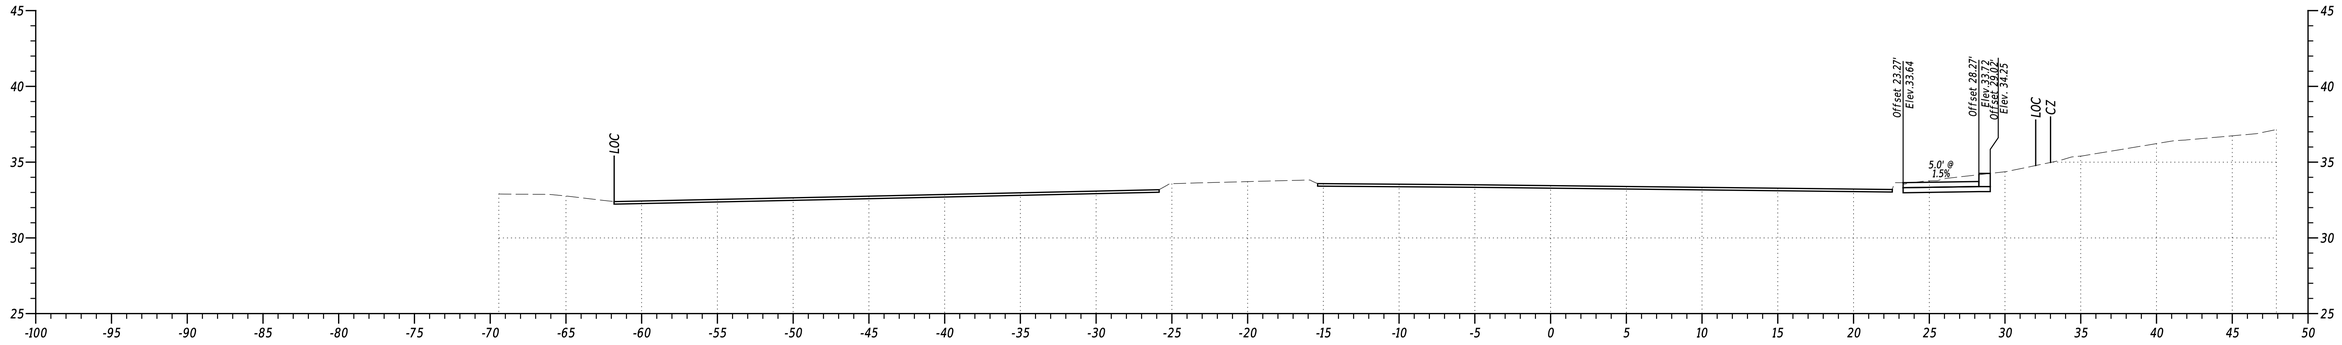


STA. 387+50

PENNONI ASSOCIATES INC. | PEN TABLE: $PENTBL55
FILE NAME: $FILEAS | PLOT DRIVER: $PLTDRVSS
MICROSTATION VERSION: $VERSIONS | DATE PLOTTED: 02-SEP-2024@ 13:30
MICROSTATION WORKSPACE: $WORKSPACES | USER NAME: $USERS OFFICE LOCATION: $OFFICENAMES


ADDENDA / REVISIONS		SCALE 0 5 10 15 FEET	US 13 PAVING AND PEDESTRIAN IMPROVEMENTS - LLANGOLLEN BLVD TO BACON/BOULDEN BLVD	CONTRACT T201901102	BRIDGE NO. N/A	CROSS SECTIONS	SECTION PAI
				COUNTY NEW CASTLE	DESIGNED BY: O. GREEN		SHEET NO. 6
					CHECKED BY: P. HORSEY		

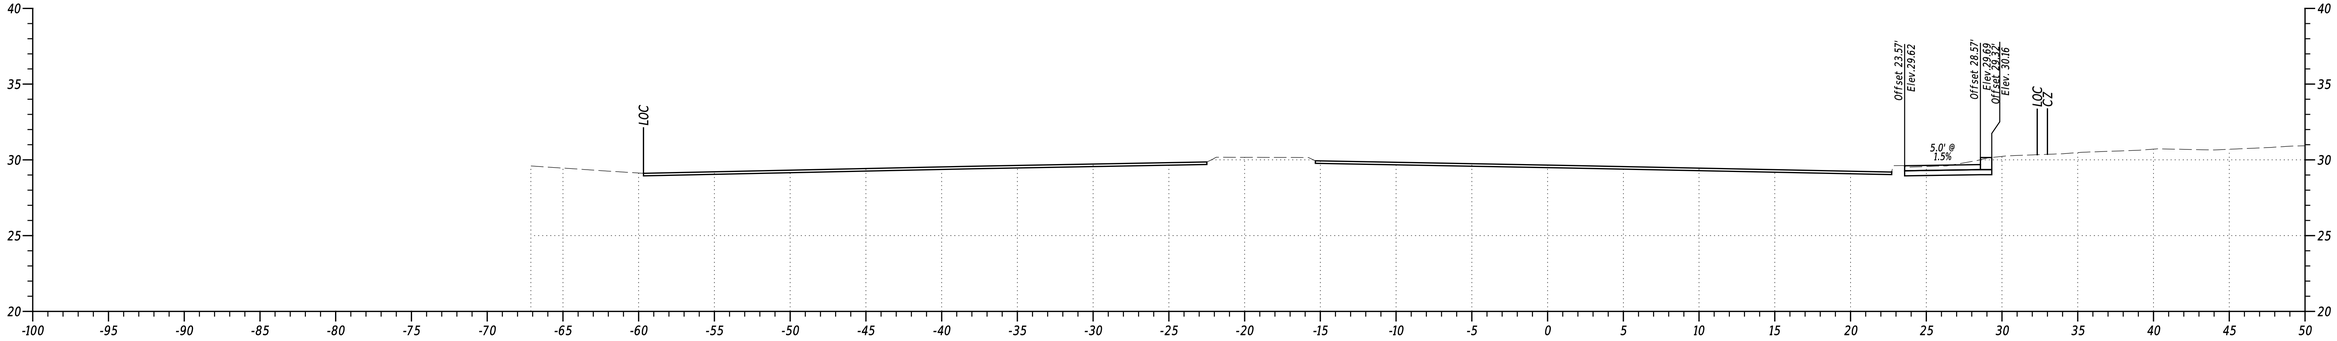

STA. 390+00

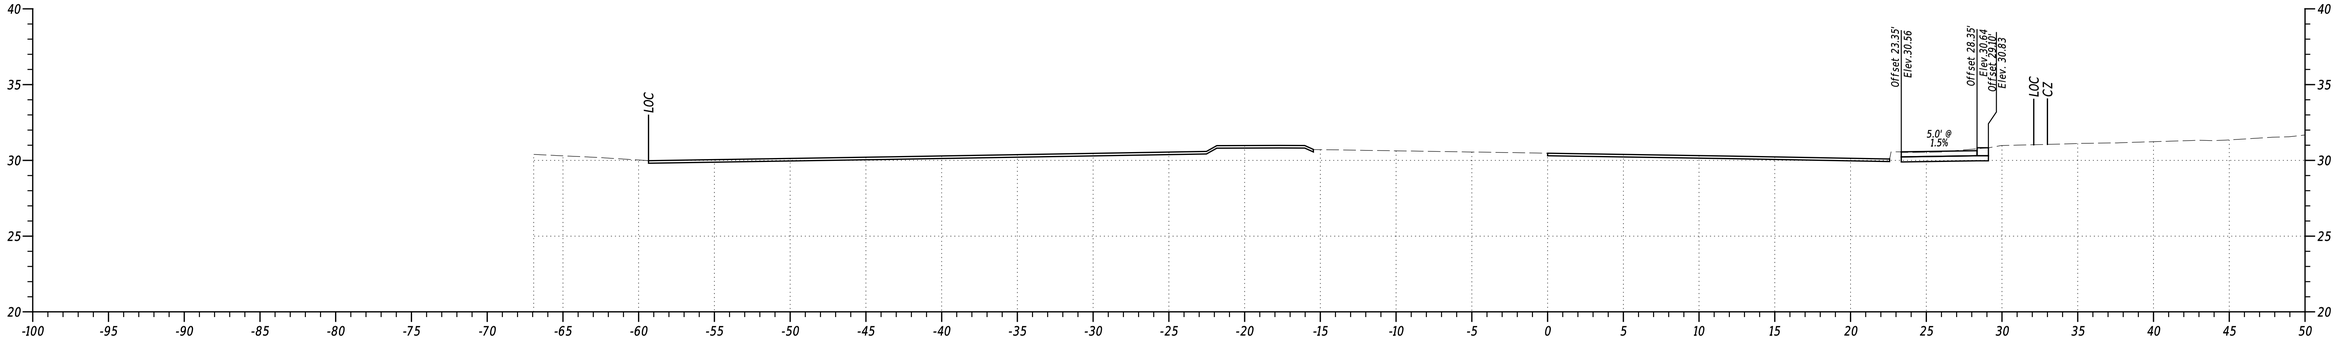


STA. 389+50

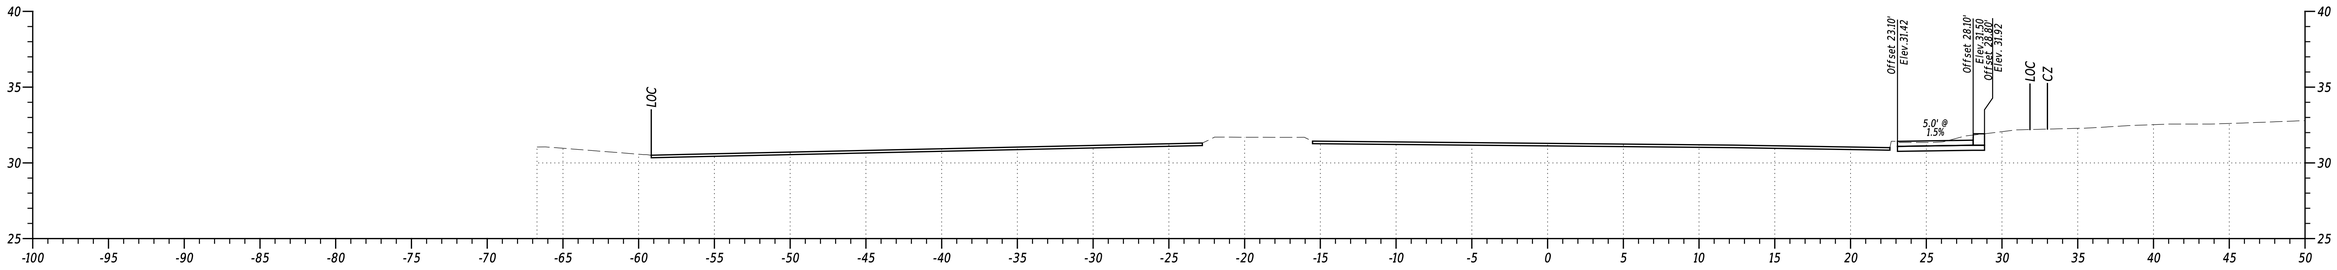


STA. 389+00

PENNONI ASSOCIATES INC.		PEN TABLE:	$PENTBL55
FILE NAME:	$FILEAS	PLOT DRIVER:	$PLTDRVSS
MICROSTATION VERSION:	$VERSIONS	DATE PLOTTED:	02-SEP-2024@ 13:30
MICROSTATION WORKSPACE:	$WORKSPACES	USER NAME:	$USERS OFFICE LOCATION: $OFFICENAMES

ADDENDA / REVISIONS		SCALE 0 5 10 15 FEET	US 13 PAVING AND PEDESTRIAN IMPROVEMENTS - LLANGOLLEN BLVD TO BACON/BOULDEN BLVD	CONTRACT T201901102	BRIDGE NO. N/A	CROSS SECTIONS	SECTION PAI
				COUNTY NEW CASTLE	DESIGNED BY: O. GREEN		SHEET NO. 7
					CHECKED BY: P. HORSEY		

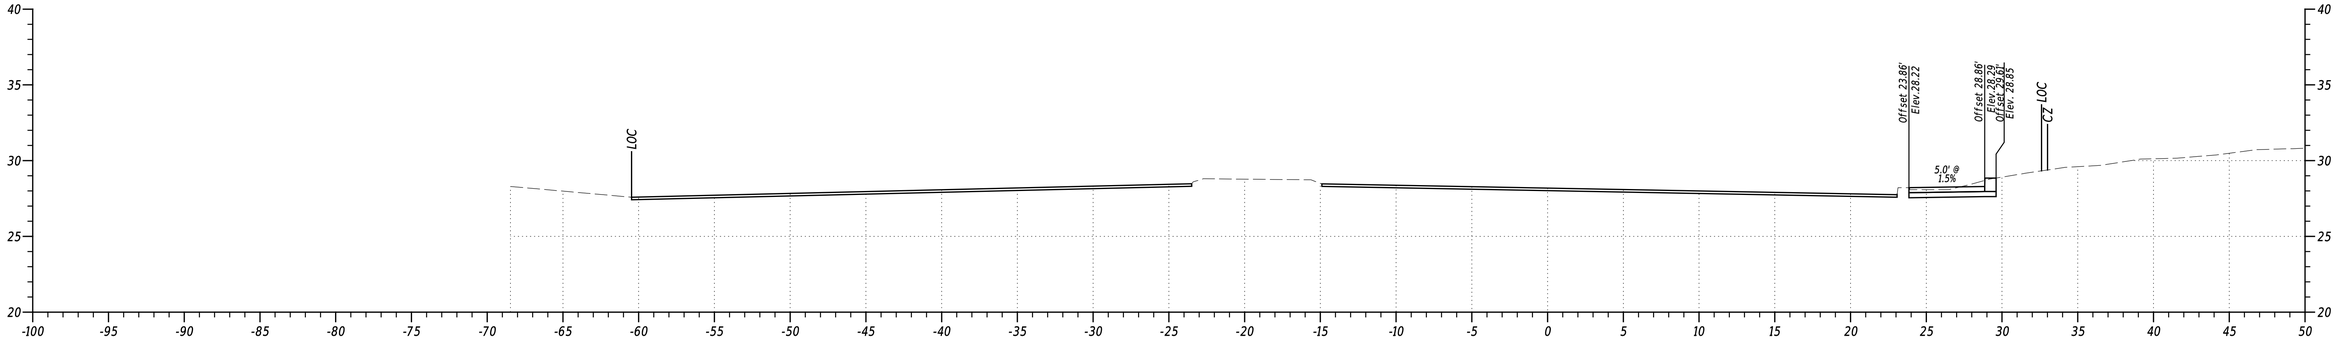

STA. 391+00

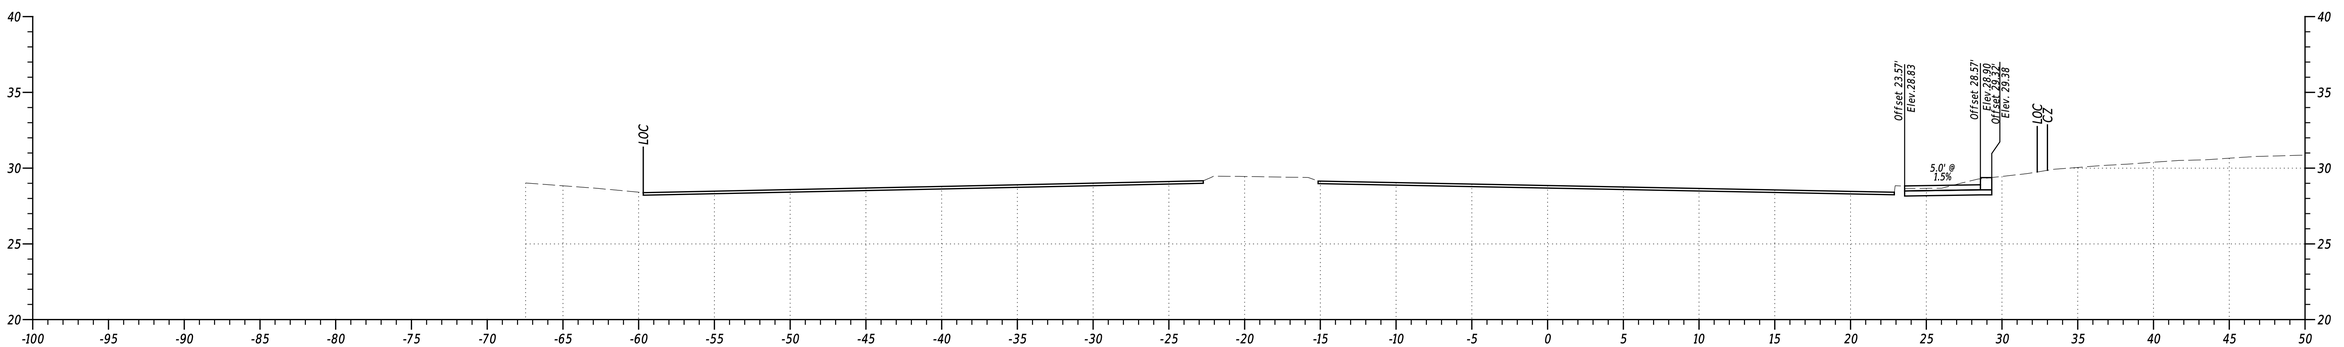

STA. 390+50

PENNONI ASSOCIATES INC.	
FILE NAME:	$FILEAS
MICROSTATION VERSION:	$VERSIONS
MICROSTATION WORKSPACE:	$WORKSPACES
PEN TABLE:	$PENTBLSS
PLOT DRIVER:	$PLTDRVSS
DATE PLOTTED:	02-SEP-2024@ 13:30
USER NAME:	$USERS OFFICE LOCATION: $OFFICENAMES

ADDENDA / REVISIONS


SCALE
0 5 10 15
FEET

US 13 PAVING AND PEDESTRIAN IMPROVEMENTS - LLANGOLLEN BLVD TO BACON/BOULDEN BLVD


CONTRACT	BRIDGE NO.	N/A
T201901102	DESIGNED BY:	O. GREEN
COUNTY	CHECKED BY:	P. HORSEY
NEW CASTLE		

CROSS SECTIONS

SECTION
PAI
SHEET NO.
8

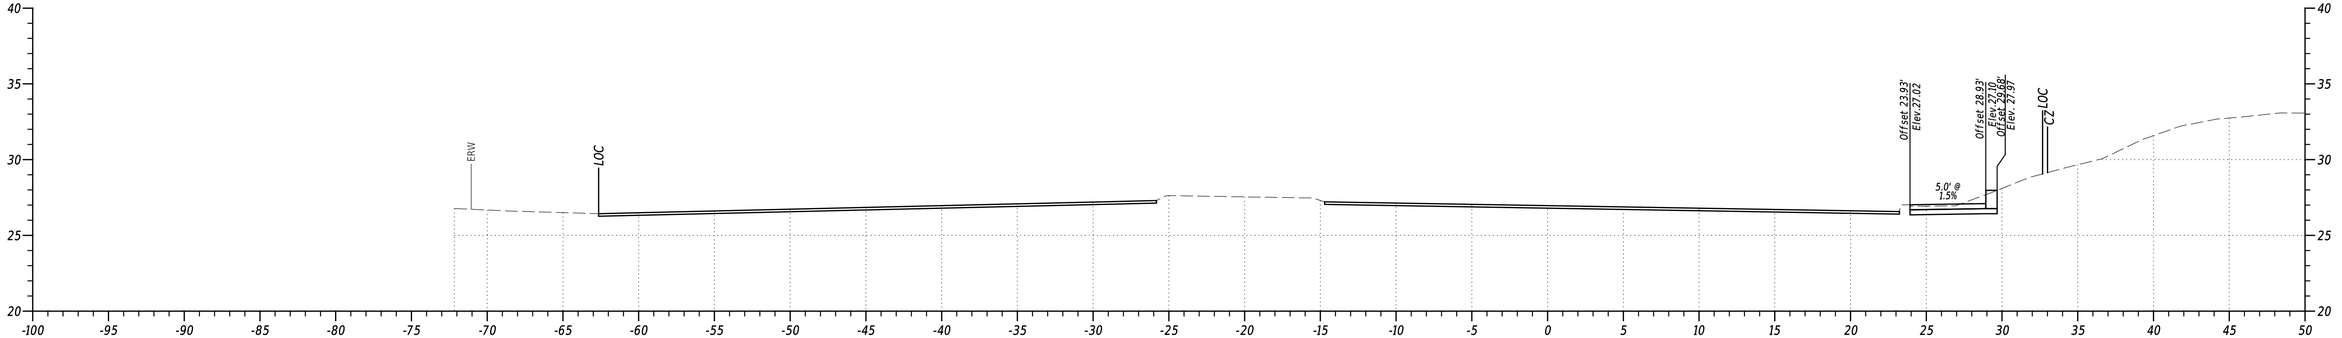

STA. 392+00

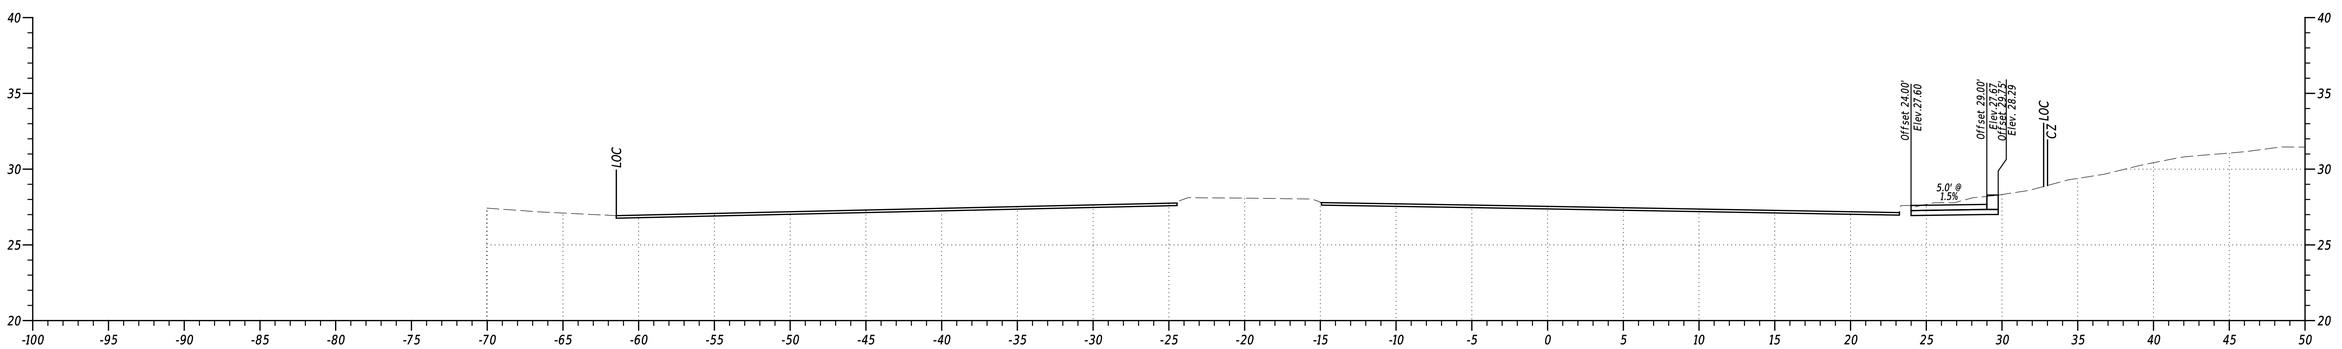

STA. 391+50

PENNONI ASSOCIATES INC.
FILE NAME: $FILEAS
MICROSTATION VERSION: $VERSIONS
MICROSTATION WORKSPACE: $WORKSPACES

PEN TABLE: $PENTBLSS
PLOT DRIVER: $PLTDRVSS
DATE PLOTTED: 02-SEP-2024@ 13:30
USER NAME: $USERS OFFICE LOCATION: $OFFICENAME

ADDENDA / REVISIONS


SCALE
0 5 10 15
FEET

US 13 PAVING AND PEDESTRIAN IMPROVEMENTS - LLANGOLLEN BLVD TO BACON/BOULDEN BLVD

CONTRACT	BRIDGE NO.	N/A
T201901102	DESIGNED BY:	O. GREEN
COUNTY	CHECKED BY:	P. HORSEY
NEW CASTLE		

CROSS SECTIONS


SECTION
PAI
SHEET NO.
9

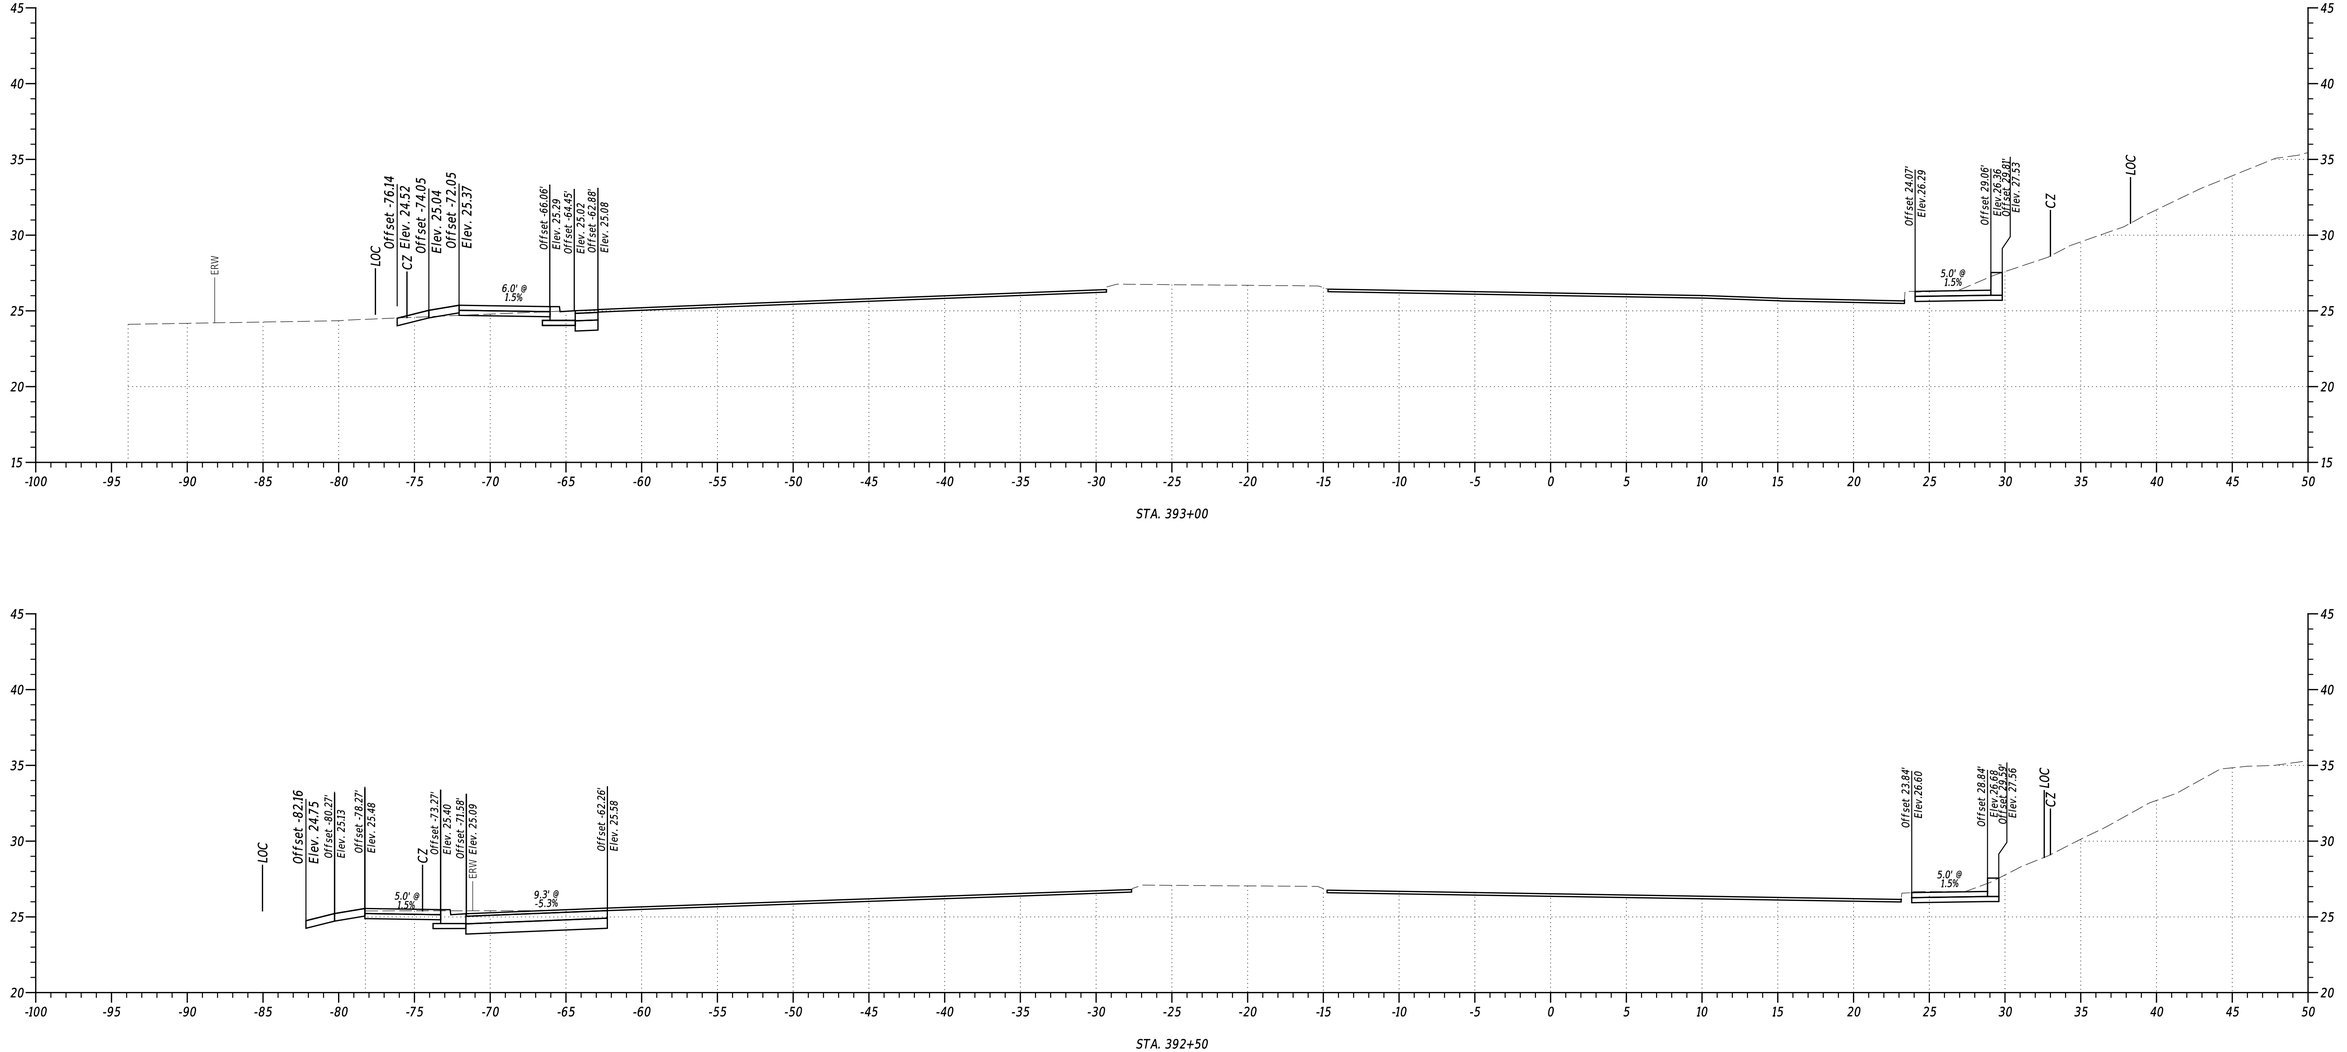


PENNONI ASSOCIATES INC.
FILE NAME: $FILEAS
MICROSTATION VERSION: $VERSIONS
MICROSTATION WORKSPACE: $WORKSPACES
PEN TABLE: $PENTBLSS
PLOT DRIVER: $PLTDRVSS
DATE PLOTTED: 03-SEP-2024@ 13:30
USER NAME: $USERS
OFFICE LOCATION: $OFFICENAME

Pennoni

ADDENDA / REVISIONS		SCALE 0 5 10 15 FEET	US 13 PAVING AND PEDESTRIAN IMPROVEMENTS - LLANGOLLEN BLVD TO BACON/BOULDEN BLVD	CONTRACT T201901102	BRIDGE NO. N/A	CROSS SECTIONS	SECTION PAI
				COUNTY NEW CASTLE	DESIGNED BY: O. GREEN		SHEET NO. 10
					CHECKED BY: P. HORSEY		

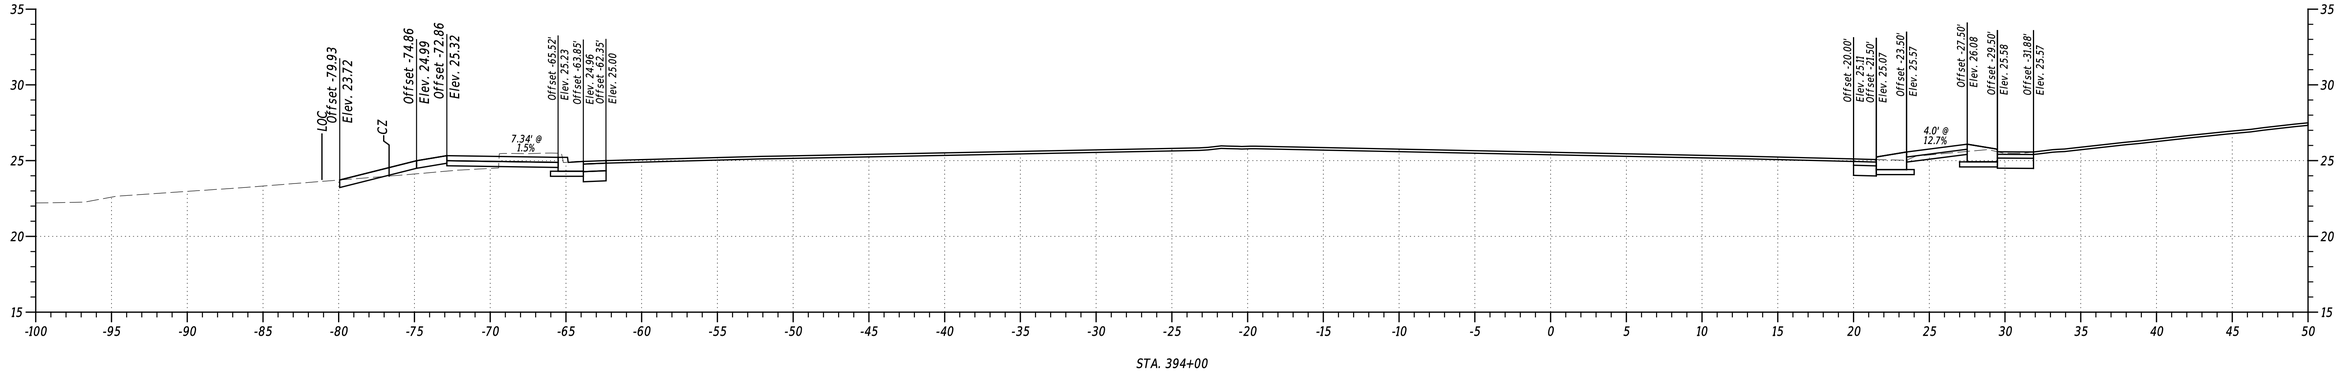

STA. 394+00

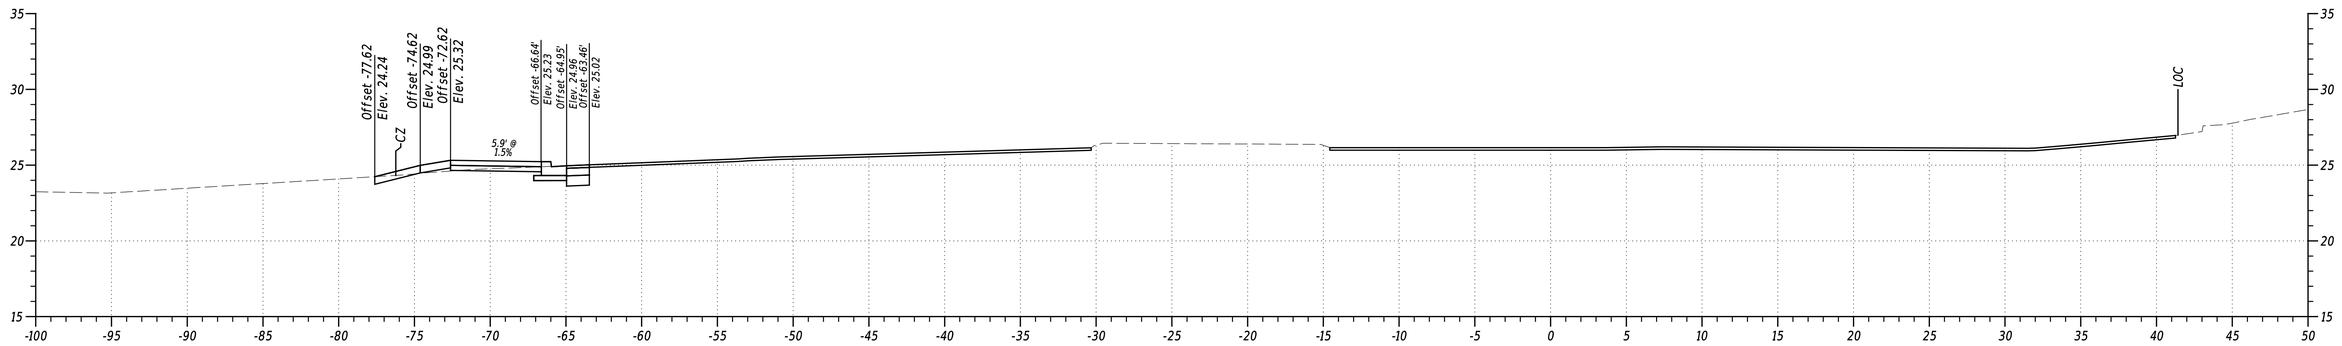

STA. 393+50

PENNONI ASSOCIATES INC.	
FILE NAME:	$FILEAS
MICROSTATION VERSION:	$VERSIONS
MICROSTATION WORKSPACE:	$WORKSPACES
PEN TABLE:	$PENTBLSS
PLOT DRIVER:	$PLTDRVSS
DATE PLOTTED:	03-SEP-2024@ 13:31
USER NAME:	$USERS
OFFICE LOCATION:	$OFFICENAMES

ADDENDA / REVISIONS


SCALE
0 5 10 15
FEET

US 13 PAVING AND PEDESTRIAN IMPROVEMENTS - LLANGOLLEN BLVD TO BACON/BOULDEN BLVD

CONTRACT	BRIDGE NO.	N/A
T201901102	DESIGNED BY:	O. GREEN
COUNTY	CHECKED BY:	P. HORSEY
NEW CASTLE		

CROSS SECTIONS

SECTION
PAI
SHEET NO.
11

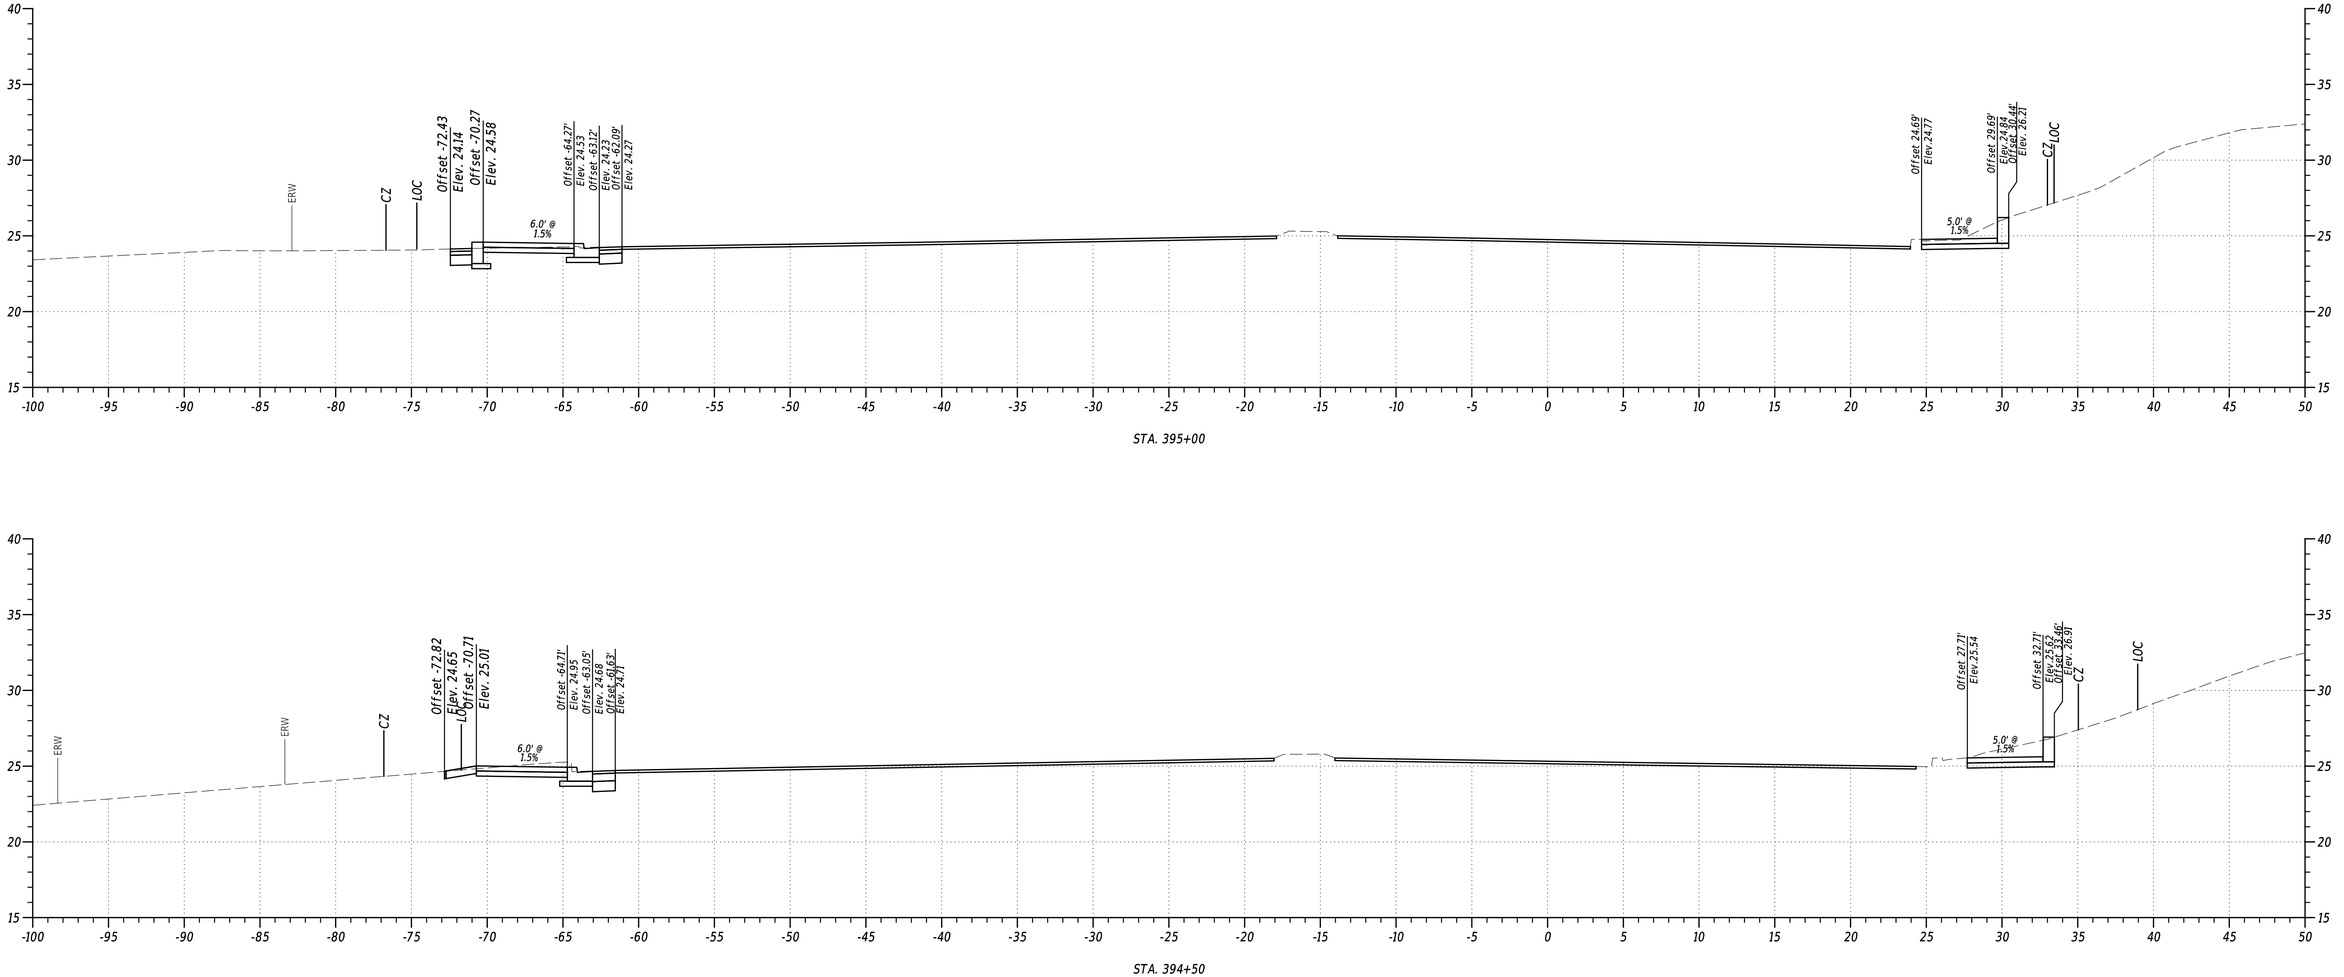


PENNONI ASSOCIATES INC.
FILE NAME: $FILEAS
MICROSTATION VERSION: $VERSIONS
MICROSTATION WORKSPACE: $WORKSPACES


PEN TABLE: $PENTABLES
PLOT DRIVER: $PLTDRVSS
DATE PLOTTED: 02-SEP-2024@ 13:31
USER NAME: $USERS
OFFICE LOCATION: $OFFICENAMES

Pennoni

ADDENDA / REVISIONS		SCALE 0 5 10 15 FEET	US 13 PAVING AND PEDESTRIAN IMPROVEMENTS - LLANGOLLEN BLVD TO BACON/BOULDEN BLVD	CONTRACT	BRIDGE NO. N/A	CROSS SECTIONS	SECTION
				T201901102	DESIGNED BY: O. GREEN		PAI
				COUNTY			SHEET NO.
				NEW CASTLE	CHECKED BY: P. HORSEY		12

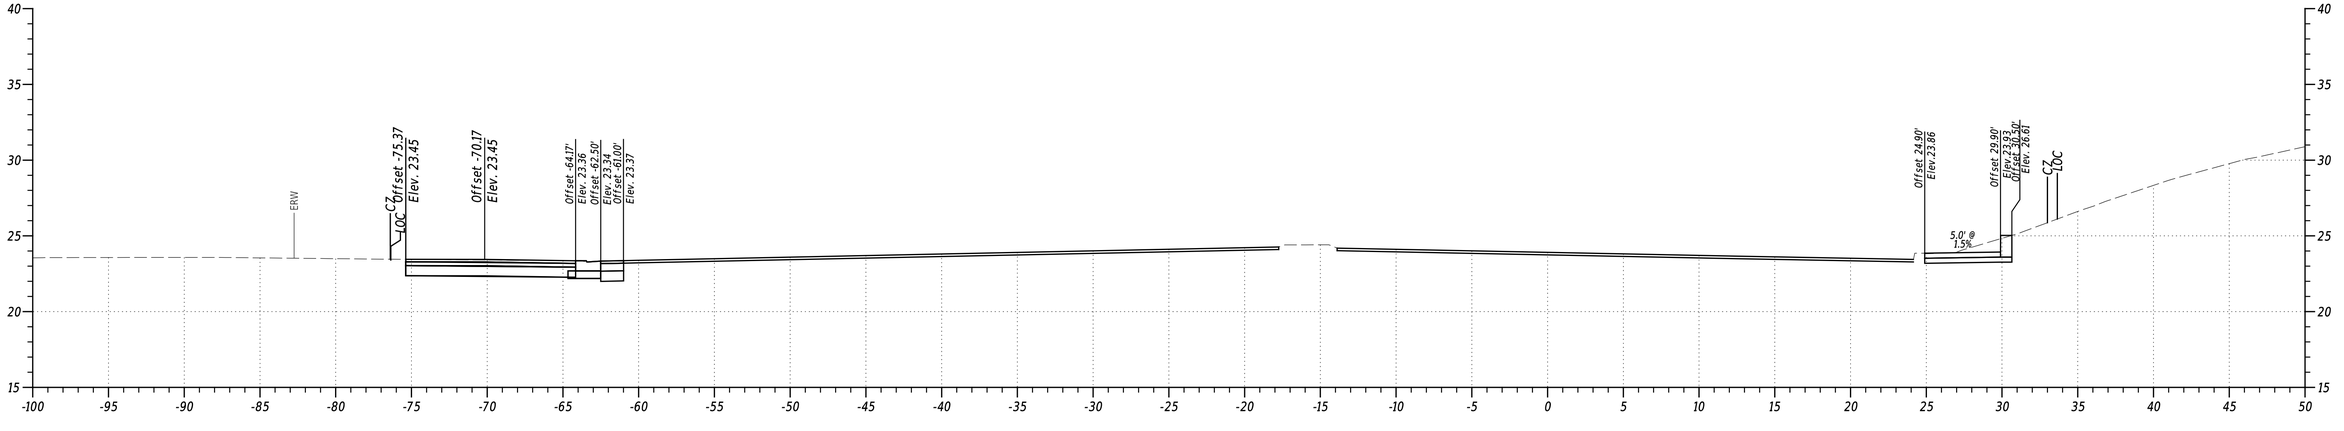

STA. 396+00

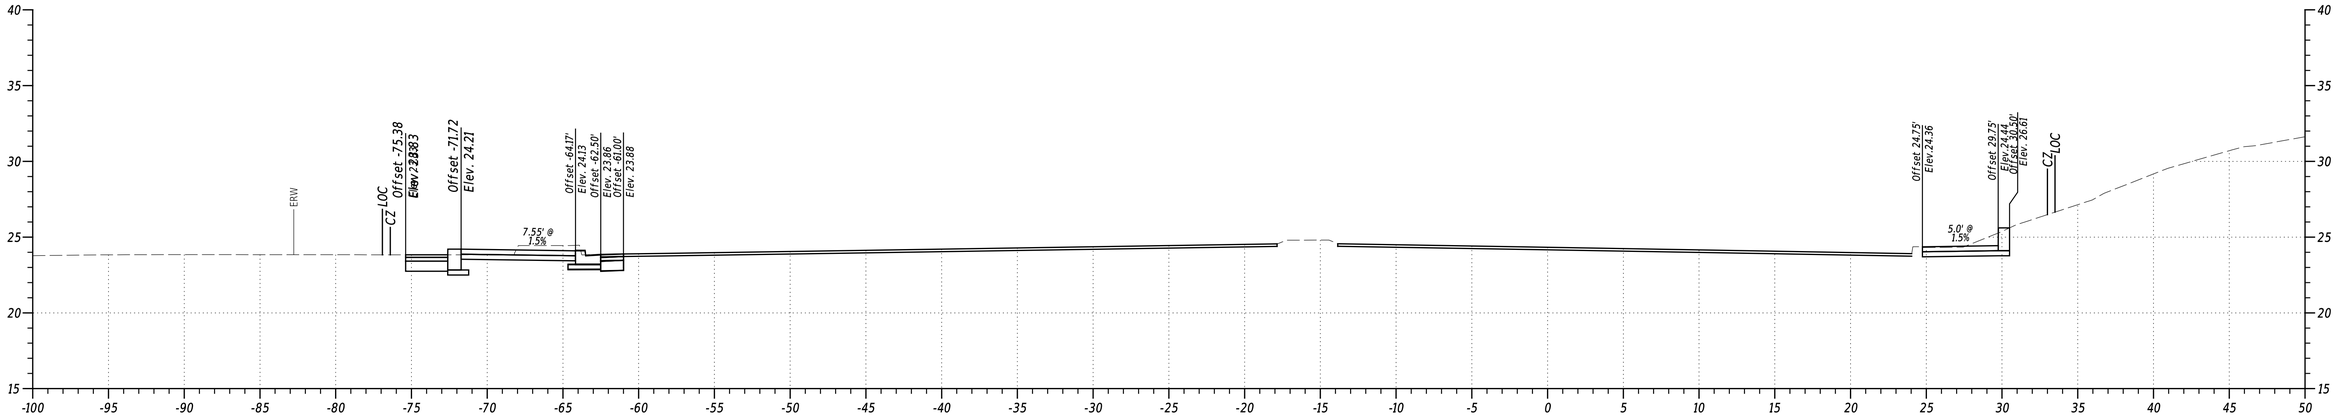

STA. 395+50

PENNONI ASSOCIATES INC.
FILE NAME: $FILEAS
MICROSTATION VERSION: $VERSIONS
MICROSTATION WORKSPACE: $WORKSPACES

PEN TABLE: $PENTBLSS
PLOT DRIVER: $PLTDRVSS
DATE PLOTTED: 03-SEP-2024@ 13:31
USER NAME: $USERS
OFFICE LOCATION: $OFFICENAME

ADDENDA / REVISIONS


SCALE
0 5 10 15
FEET

US 13 PAVING AND PEDESTRIAN IMPROVEMENTS - LLANGOLLEN BLVD TO BACON/BOULDEN BLVD

CONTRACT	BRIDGE NO.	N/A
T201901102	DESIGNED BY:	O. GREEN
COUNTY	CHECKED BY:	P. HORSEY
NEW CASTLE		

CROSS SECTIONS

SECTION
PAI
SHEET NO.
13

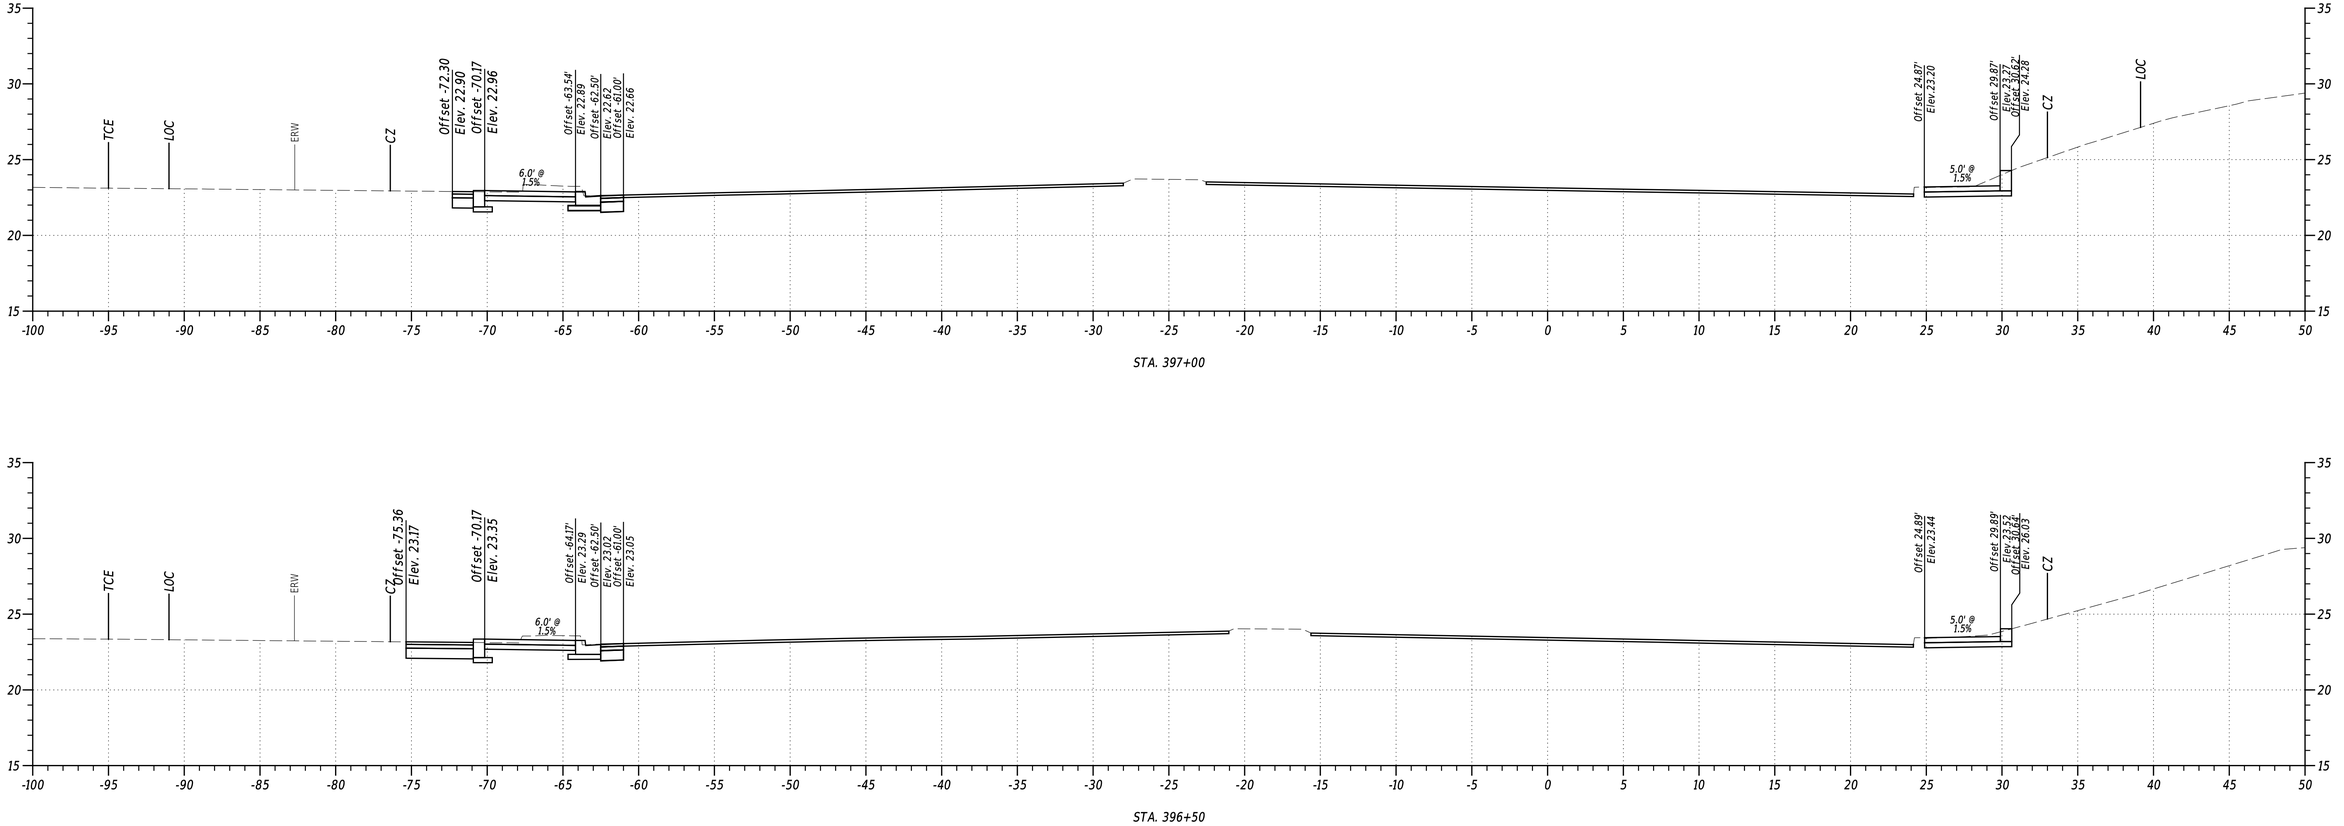

STA. 397+00

STA. 396+50


PENNONI ASSOCIATES INC. | PEN TABLE: $PENTBL55
FILE NAME: $FILEAS | PLOT DRIVER: $PLTDRVSS
MICROSTATION VERSION: $VERSIONS | DATE PLOTTED: 02-SEP-2024@ 13:31
MICROSTATION WORKSPACE: $WORKSPACES | USER NAME: $USERS OFFICE LOCATION: $OFFICENAMES

ADDENDA / REVISIONS


SCALE
0 5 10 15
FEET

US 13 PAVING AND PEDESTRIAN IMPROVEMENTS - LLANGOLLEN BLVD TO BACON/BOULDEN BLVD

CONTRACT	BRIDGE NO.	N/A		SECTION
T201901102	DESIGNED BY:	O. GREEN	CROSS SECTIONS	PAI
COUNTY	CHECKED BY:	P. HORSEY		SHEET NO.
NEW CASTLE				14

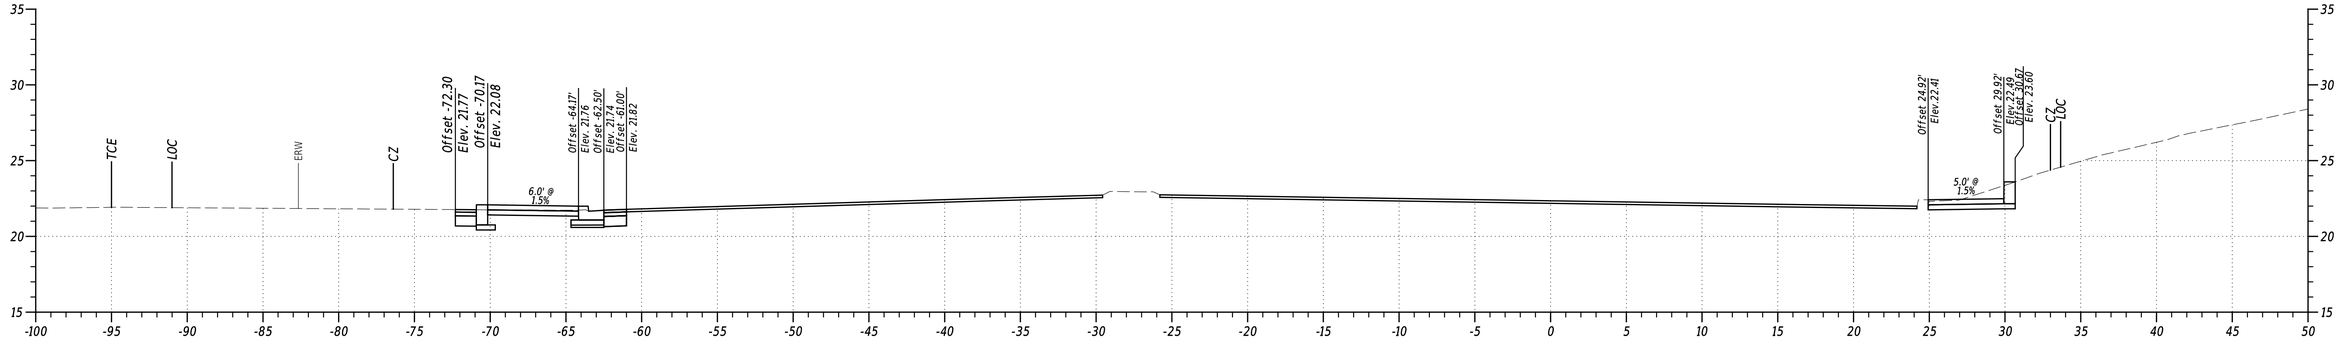

STA. 398+00

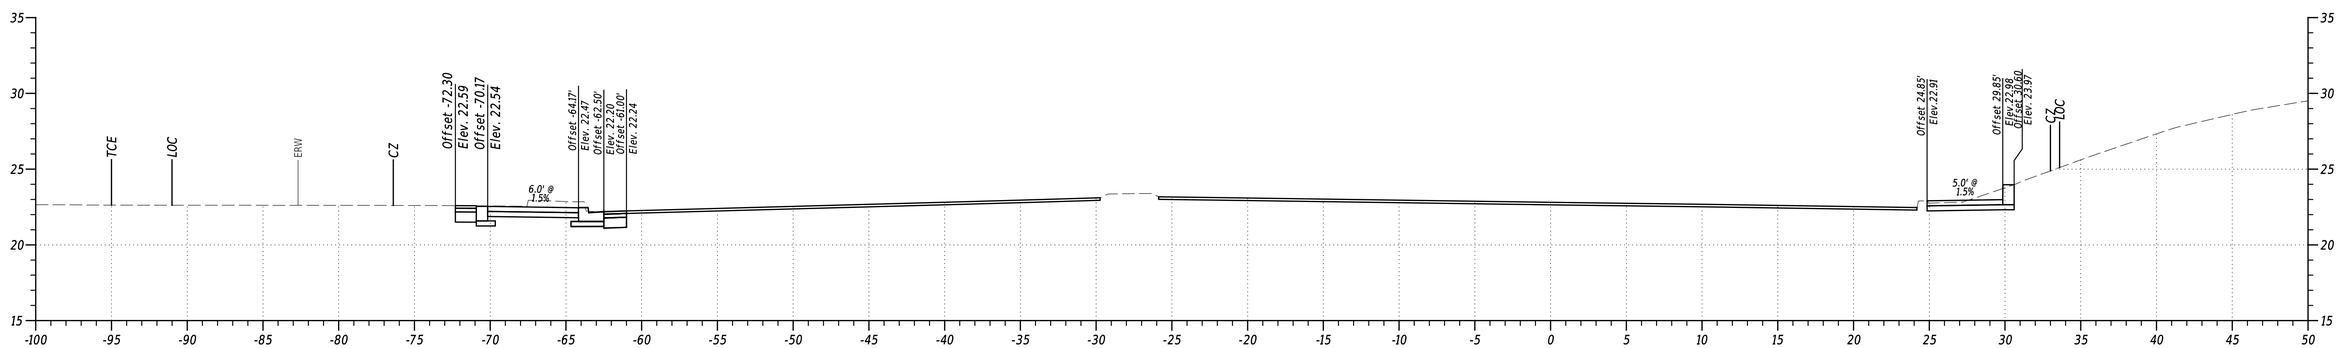

STA. 397+50

PENNONI ASSOCIATES INC:	
FILE NAME:	$FILEAS
MICROSTATION VERSION:	$VERSIONS
MICROSTATION WORKSPACE:	$WORKSPACES
PEN TABLE:	$PENTBLSS
PLOT DRIVER:	$PLTDRVSS
DATE PLOTTED:	03-SEP-2024@ 13:31
USER NAME:	$USERS
OFFICE LOCATION:	$OFFICENAMES

ADDENDA / REVISIONS


SCALE
0 5 10 15
FEET

US 13 PAVING AND PEDESTRIAN IMPROVEMENTS - LLANGOLLEN BLVD TO BACON/BOULDEN BLVD


CONTRACT	T201901102	BRIDGE NO.	N/A
COUNTY	NEW CASTLE	DESIGNED BY:	O. GREEN
		CHECKED BY:	P. HORSEY

CROSS SECTIONS

SECTION	PAI
SHEET NO.	15

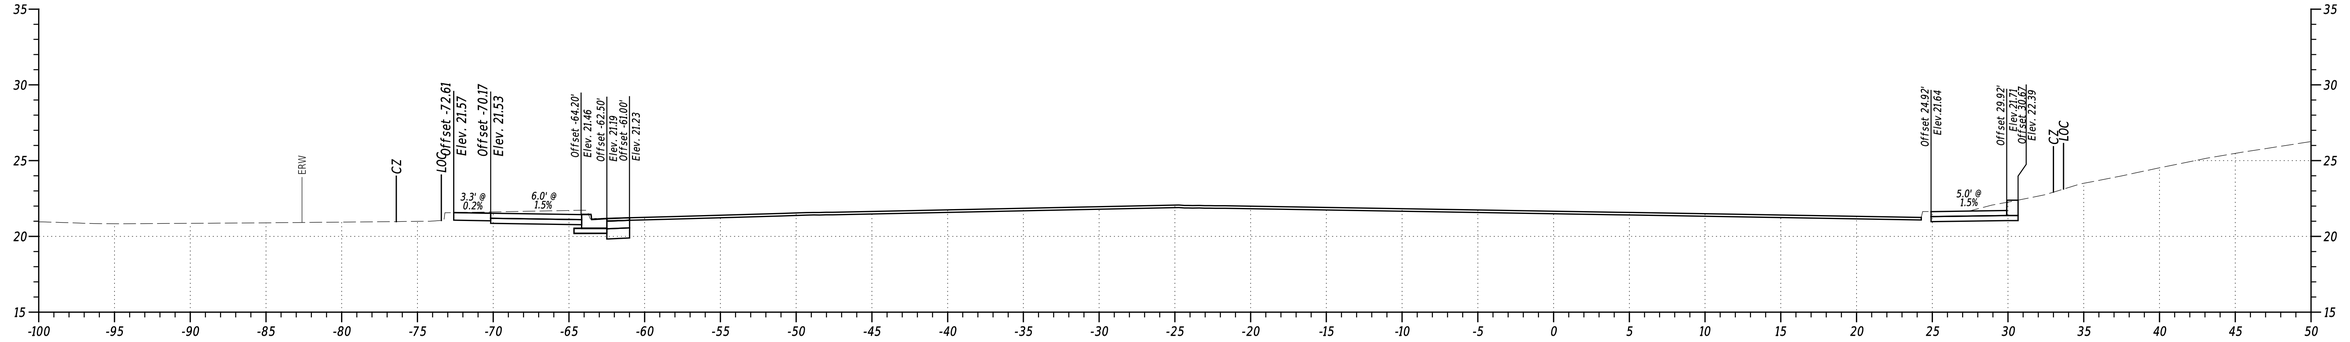

STA. 399+00

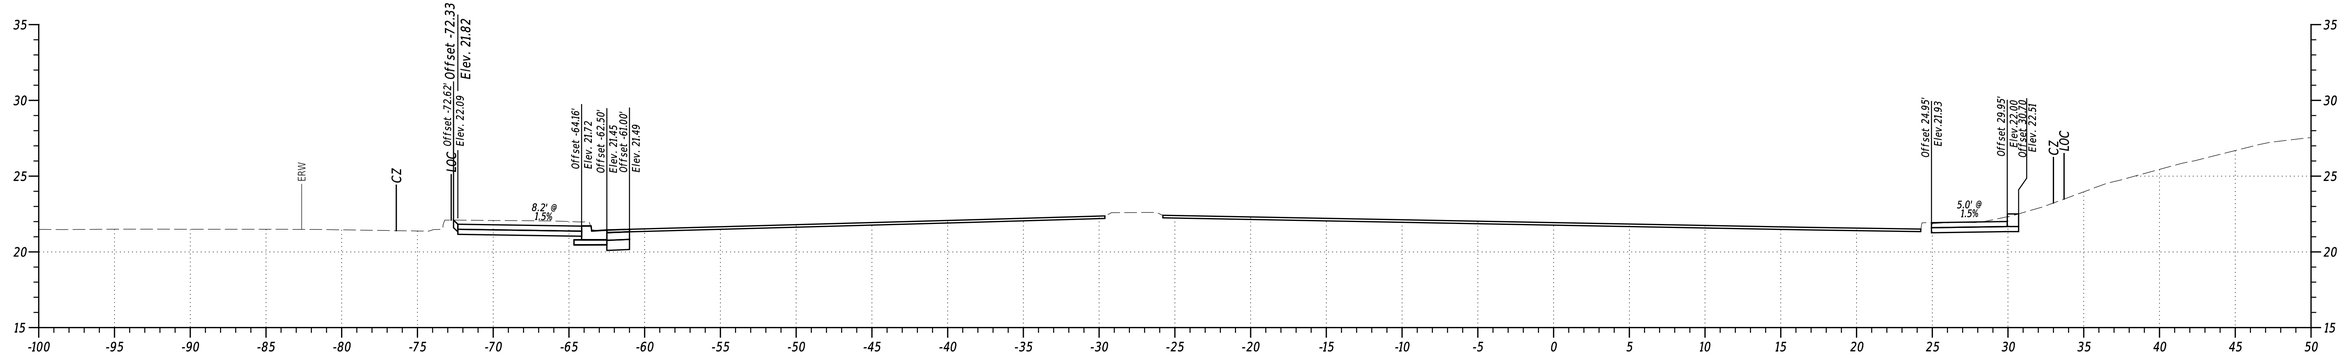


STA. 398+50

PENNONI ASSOCIATES INC:	SFILEAS
FILE NAME:	
MICROSTATION VERSION:	SVERSIONS
MICROSTATION WORKSPACE:	SWORKSPACES
PEN TABLE:	$PENTBLSS
PLOT DRIVER:	$PLTDRVSS
DATE PLOTTED:	03-SEP-2024@ 13:31
USER NAME:	SUSERS OFFICE LOCATION: $OFFICENAME

Pennoni

ADDENDA / REVISIONS		SCALE 0 5 10 15 FEET	US 13 PAVING AND PEDESTRIAN IMPROVEMENTS - LLANGOLLEN BLVD TO BACON/BOULDEN BLVD	CONTRACT T201901102	BRIDGE NO. N/A	CROSS SECTIONS	SECTION PAI
				COUNTY NEW CASTLE	DESIGNED BY: O. GREEN		SHEET NO. 16
					CHECKED BY: P. HORSEY		

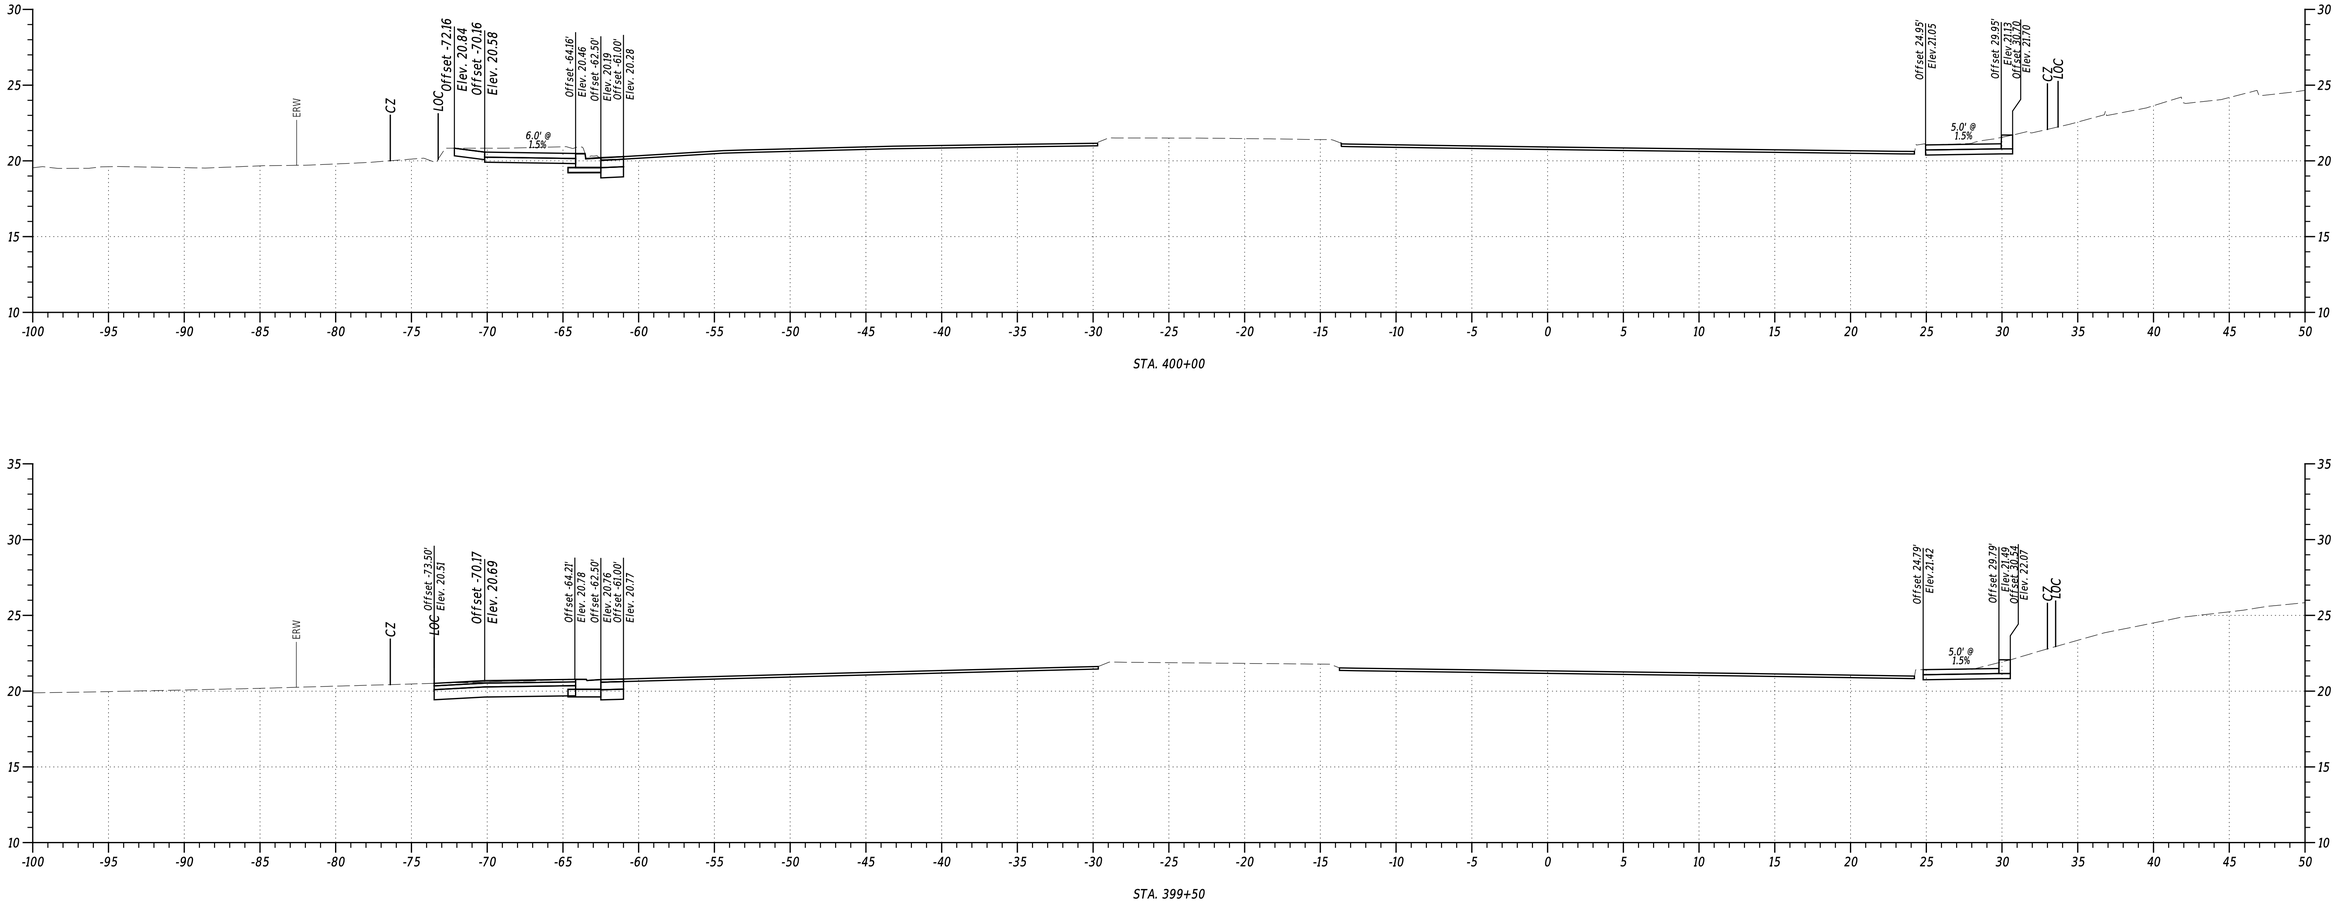


STA. 400+00

STA. 399+50

PENNONI ASSOCIATES INC.
FILE NAME: $FILEAS
MICROSTATION VERSION: $VERSIONS
MICROSTATION WORKSPACE: $WORKSPACES
PEN TABLE: $PENTBLSS
PLOT DRIVER: $PLTDRVSS
DATE PLOTTED: 02-SEP-2024@ 13:31
USER NAME: $USERS
OFFICE LOCATION: $OFFICENAME

Pennoni

ADDENDA / REVISIONS		SCALE 0 5 10 15 FEET	US 13 PAVING AND PEDESTRIAN IMPROVEMENTS - LLANGOLLEN BLVD TO BACON/BOULDEN BLVD	CONTRACT T201901102	BRIDGE NO. N/A	CROSS SECTIONS	SECTION PAI
				COUNTY NEW CASTLE	DESIGNED BY: O. GREEN		SHEET NO. 17
					CHECKED BY: P. HORSEY		

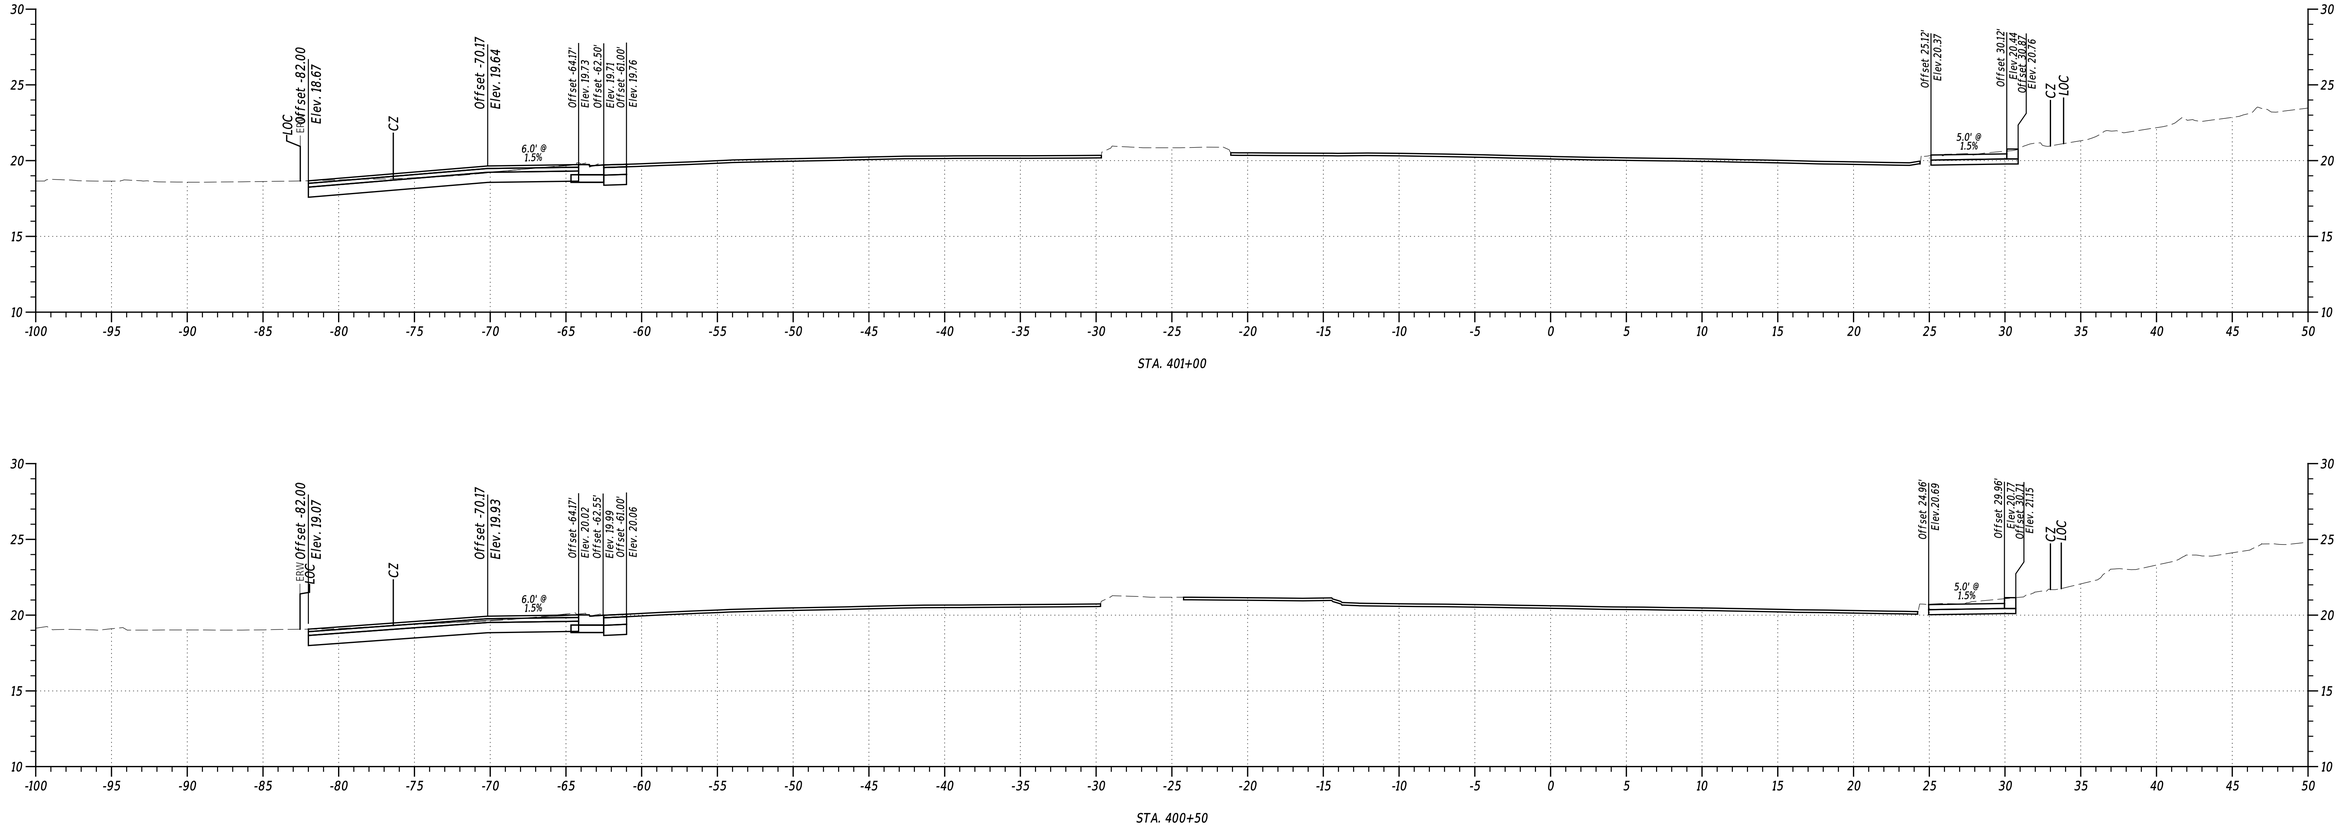

STA. 401+00

STA. 400+50

PENNONI ASSOCIATES INC:	
FILE NAME:	$FILEAS
MICROSTATION VERSION:	$VERSIONS
MICROSTATION WORKSPACE:	$WORKSPACES
PEN TABLE:	$PENTBLSS
PLOT DRIVER:	$PLTDRVSS
DATE PLOTTED:	03-SEP-2024@ 13:31
USER NAME:	$USERS
OFFICE LOCATION:	$OFFICENAMES

ADDENDA / REVISIONS


SCALE
0 5 10 15
FEET

US 13 PAVING AND PEDESTRIAN IMPROVEMENTS - LLANGOLLEN BLVD TO BACON/BOULDEN BLVD

CONTRACT	BRIDGE NO.	N/A
T201901102	DESIGNED BY:	O. GREEN
COUNTY	CHECKED BY:	P. HORSEY
NEW CASTLE		

CROSS SECTIONS


SECTION
PAI
SHEET NO.
18

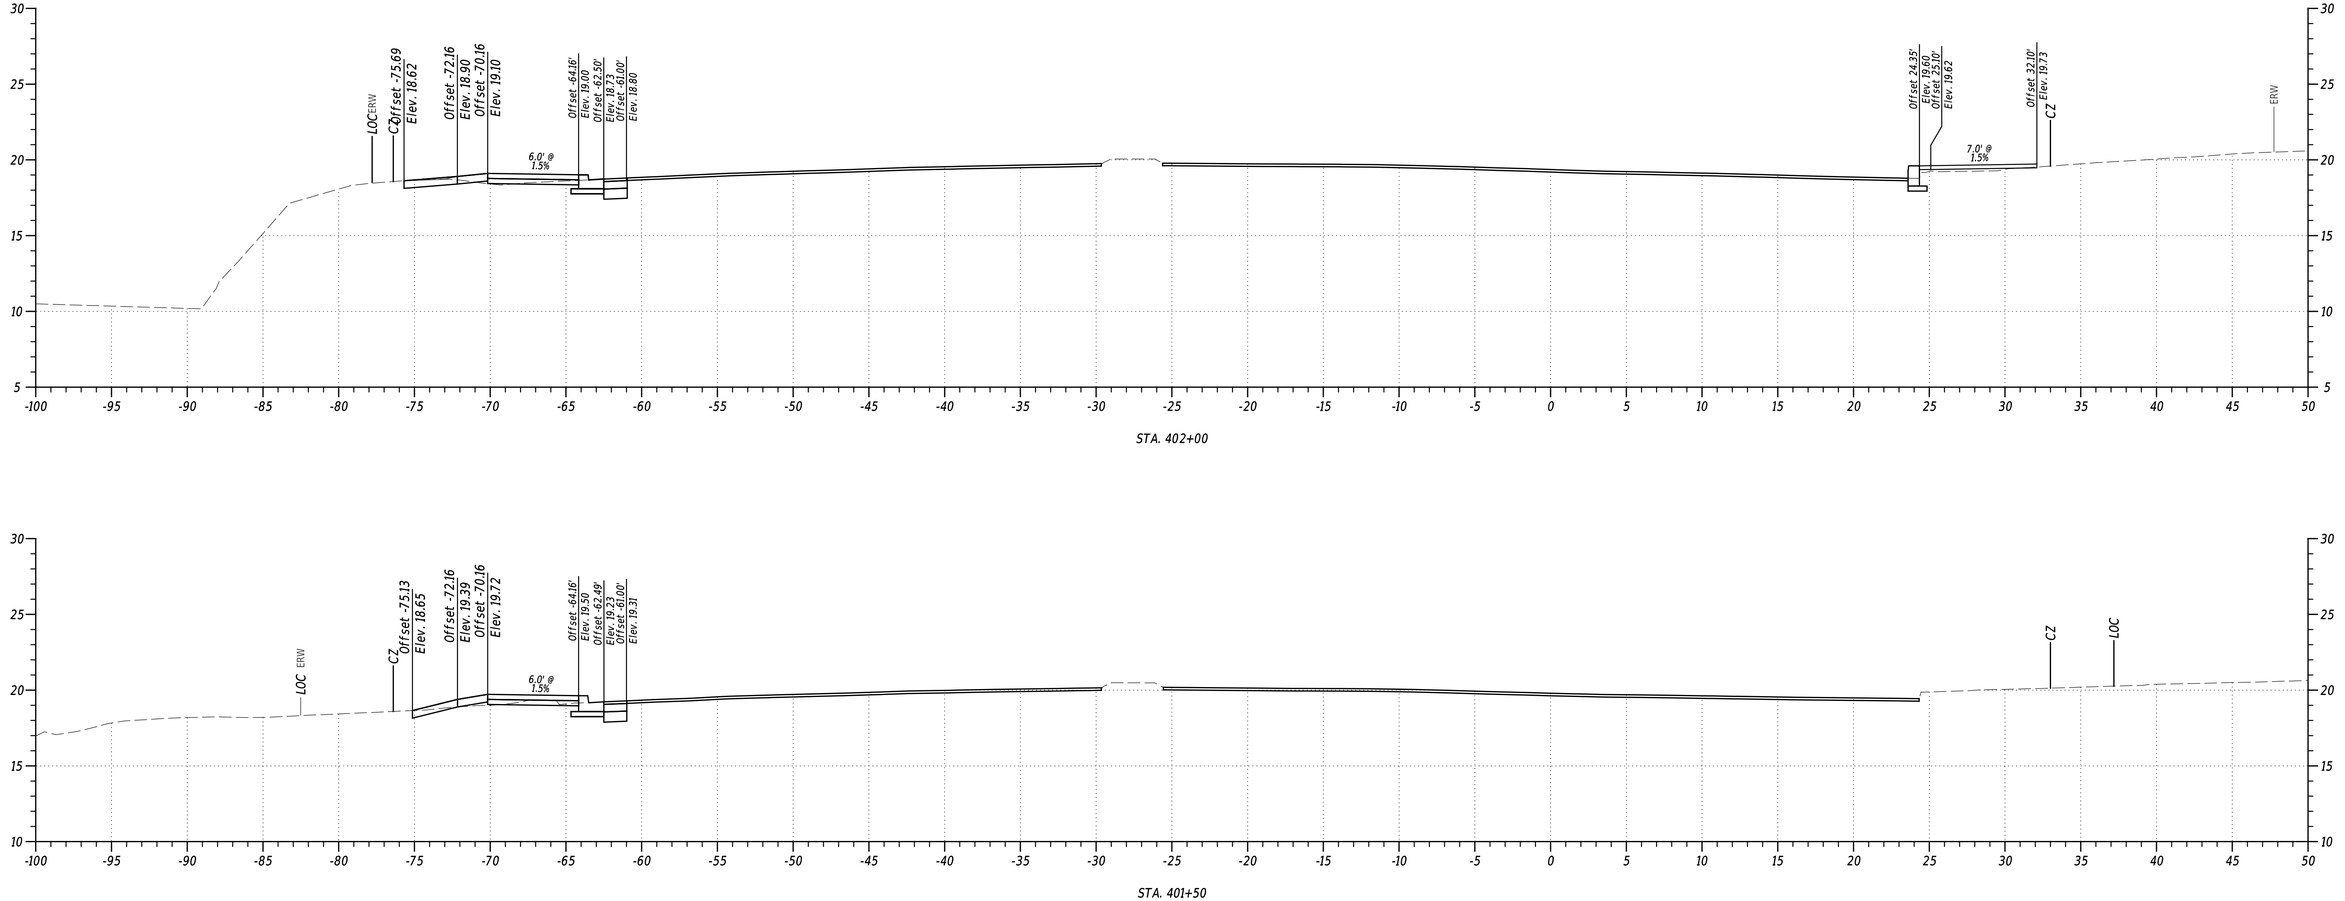


PENNONI ASSOCIATES INC. | PEN TABLE: $PENTBLSS
FILE NAME: $FILEAS | PLOT DRIVER: $PLTDRVSS
MICROSTATION VERSION: $VERSIONS | DATE PLOTTED: 02-SEP-2024@ 13:21
MICROSTATION WORKSPACE: $WORKSPACES | USER NAME: $USERS | OFFICE LOCATION: $OFFICENAME

Pennoni


ADDENDA / REVISIONS		SCALE 0 5 10 15 FEET	US 13 PAVING AND PEDESTRIAN IMPROVEMENTS - LLANGOLLEN BLVD TO BACON/BOULDEN BLVD	CONTRACT T201901102	BRIDGE NO. N/A	CROSS SECTIONS	SECTION PAI
				COUNTY NEW CASTLE	DESIGNED BY: O. GREEN		SHEET NO. 19
					CHECKED BY: P. HORSEY		

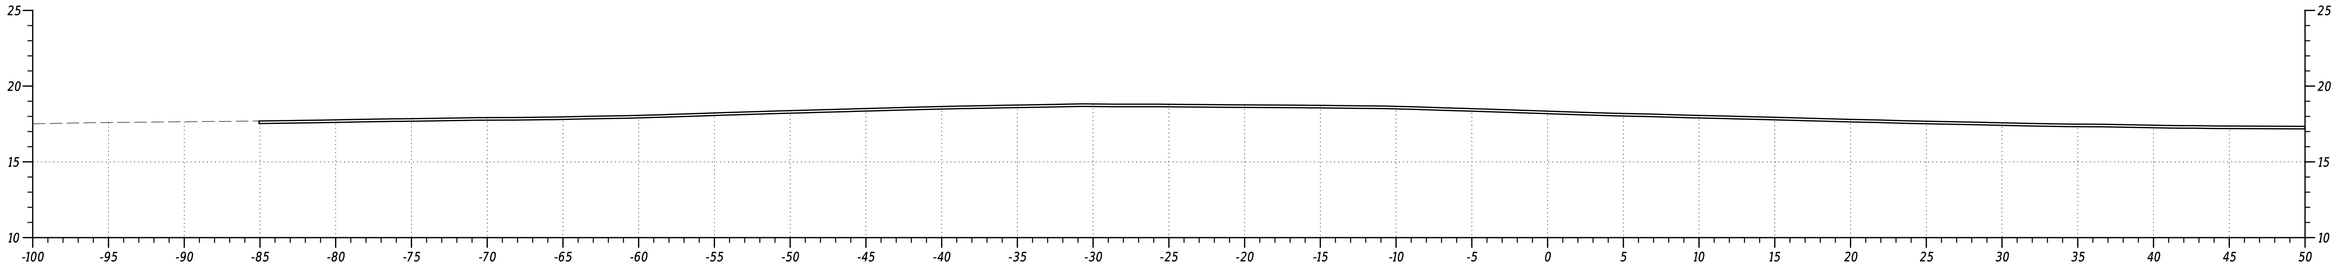

STA. 403+50

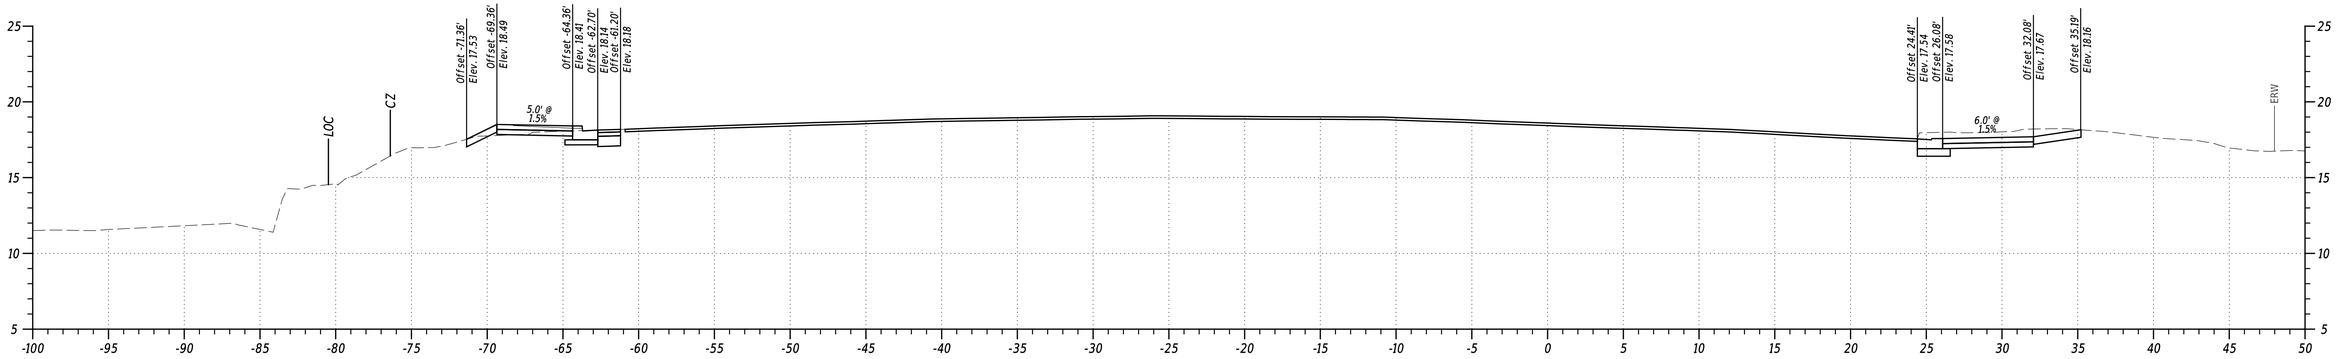

STA. 403+00

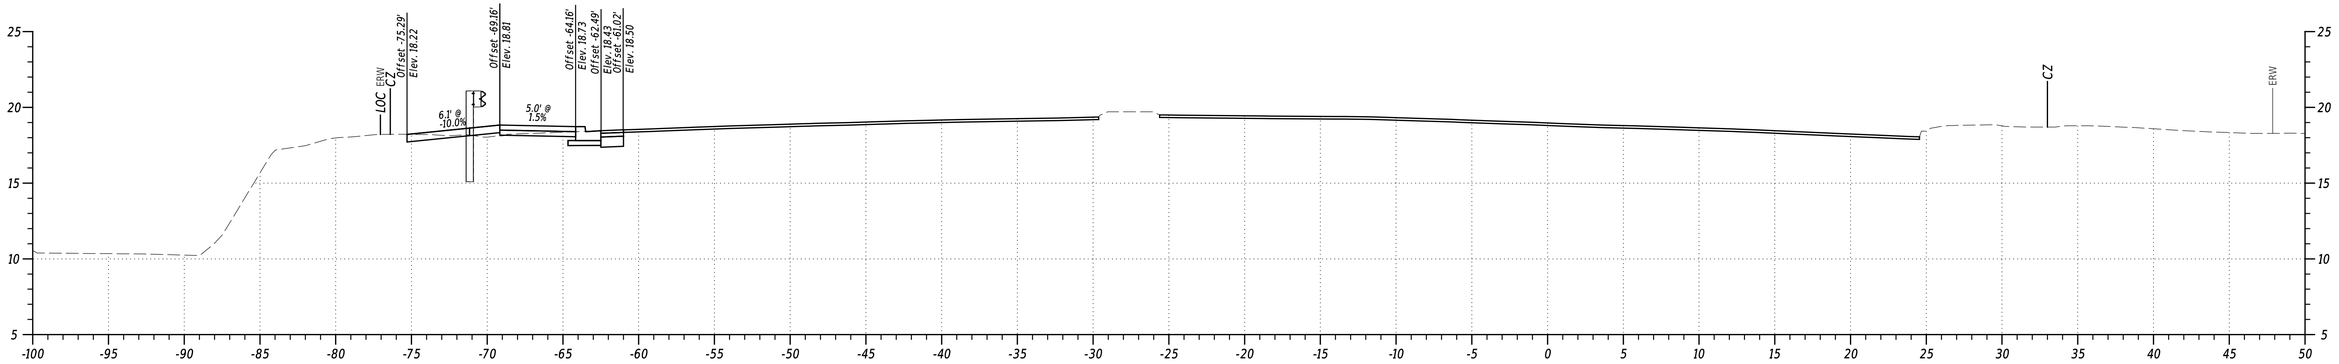


STA. 402+50

PENNONI ASSOCIATES INC. | PEN TABLE: $PENTBLSS
FILE NAME: $FILEAS | PLOT DRIVER: $PLTDRVSS
MICROSTATION VERSION: $VERSIONS | DATE PLOTTED: 02-SEP-2024@ 13:31
MICROSTATION WORKSPACE: $WORKSPACES | USER NAME: $USERS OFFICE LOCATION: $OFFICENAMES

Pennoni


ADDENDA / REVISIONS		SCALE 0 5 10 15 FEET	US 13 PAVING AND PEDESTRIAN IMPROVEMENTS - LLANGOLLEN BLVD TO BACON/BOULDEN BLVD	CONTRACT T201901102	BRIDGE NO. N/A	CROSS SECTIONS	SECTION PAI
				COUNTY NEW CASTLE	DESIGNED BY: O. GREEN		SHEET NO. 20
					CHECKED BY: P. HORSEY		

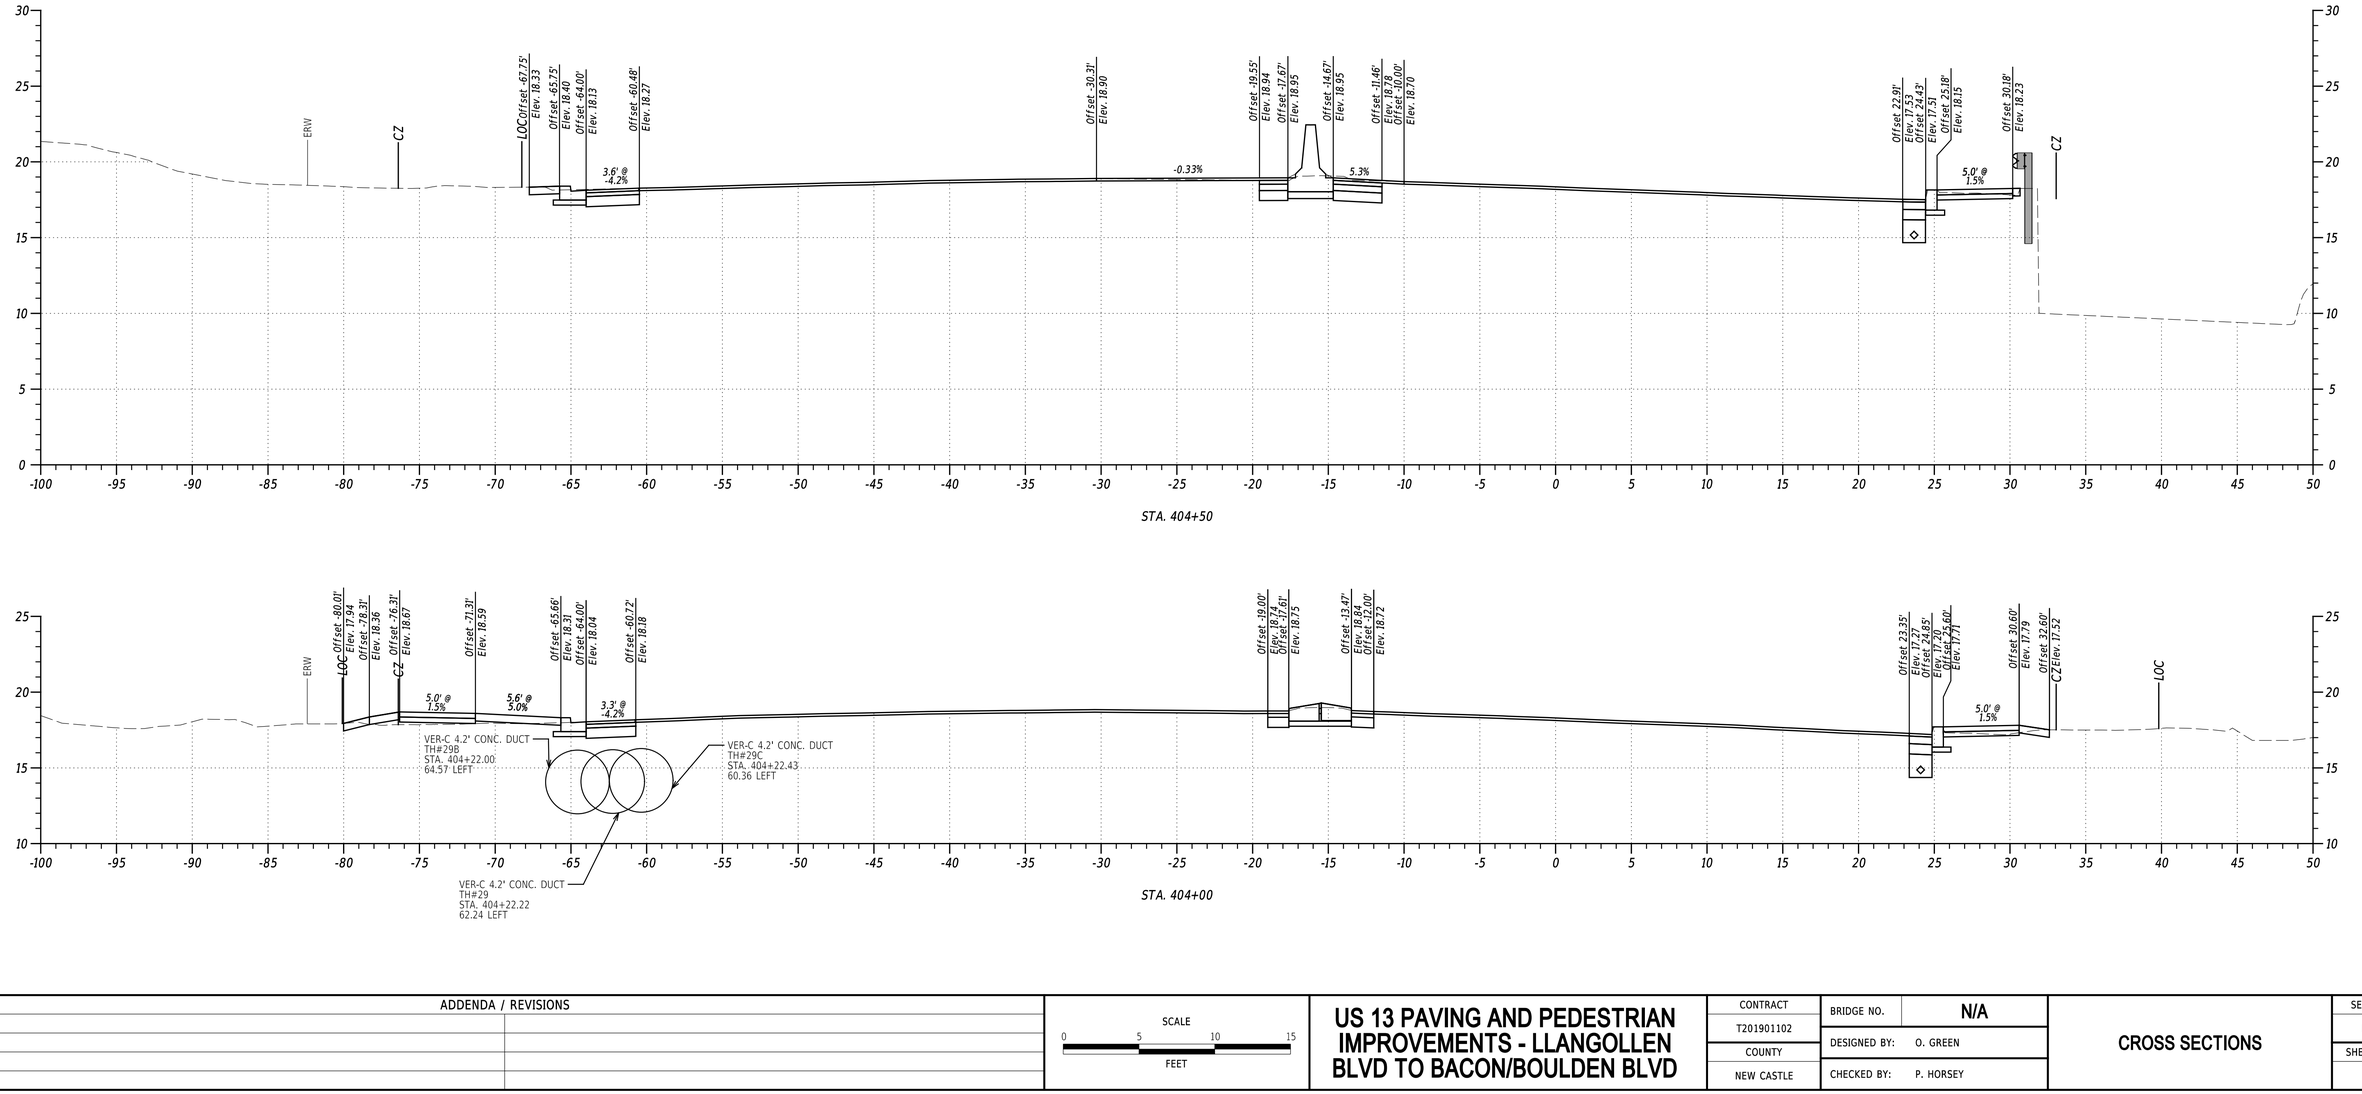

PENNONI ASSOCIATES INC.	PEN TABLE: $PENTBLS$
FILE NAME: $FILEAS$	PLOT DRIVER: $PLTDRVS$
MICROSTATION VERSION: $VERSIONS$	DATE PLOTTED: $03-SEP-2024 @ 0806$
MICROSTATION WORKSPACE: $WORKSPACES$	USER NAME: $USERS$ OFFICE LOCATION: $OFFICENAMES$

Pennoni

ADDENDA / REVISIONS		SCALE	US 13 PAVING AND PEDESTRIAN IMPROVEMENTS - LLANGOLLEN BLVD TO BACON/BOULDEN BLVD	CONTRACT	BRIDGE NO.	N/A	CROSS SECTIONS	SECTION
		0 5 10 15		T201901102	DESIGNED BY:	O. GREEN		PAI
		FEET		COUNTY	CHECKED BY:	P. HORSEY		SHEET NO.
				NEW CASTLE				21

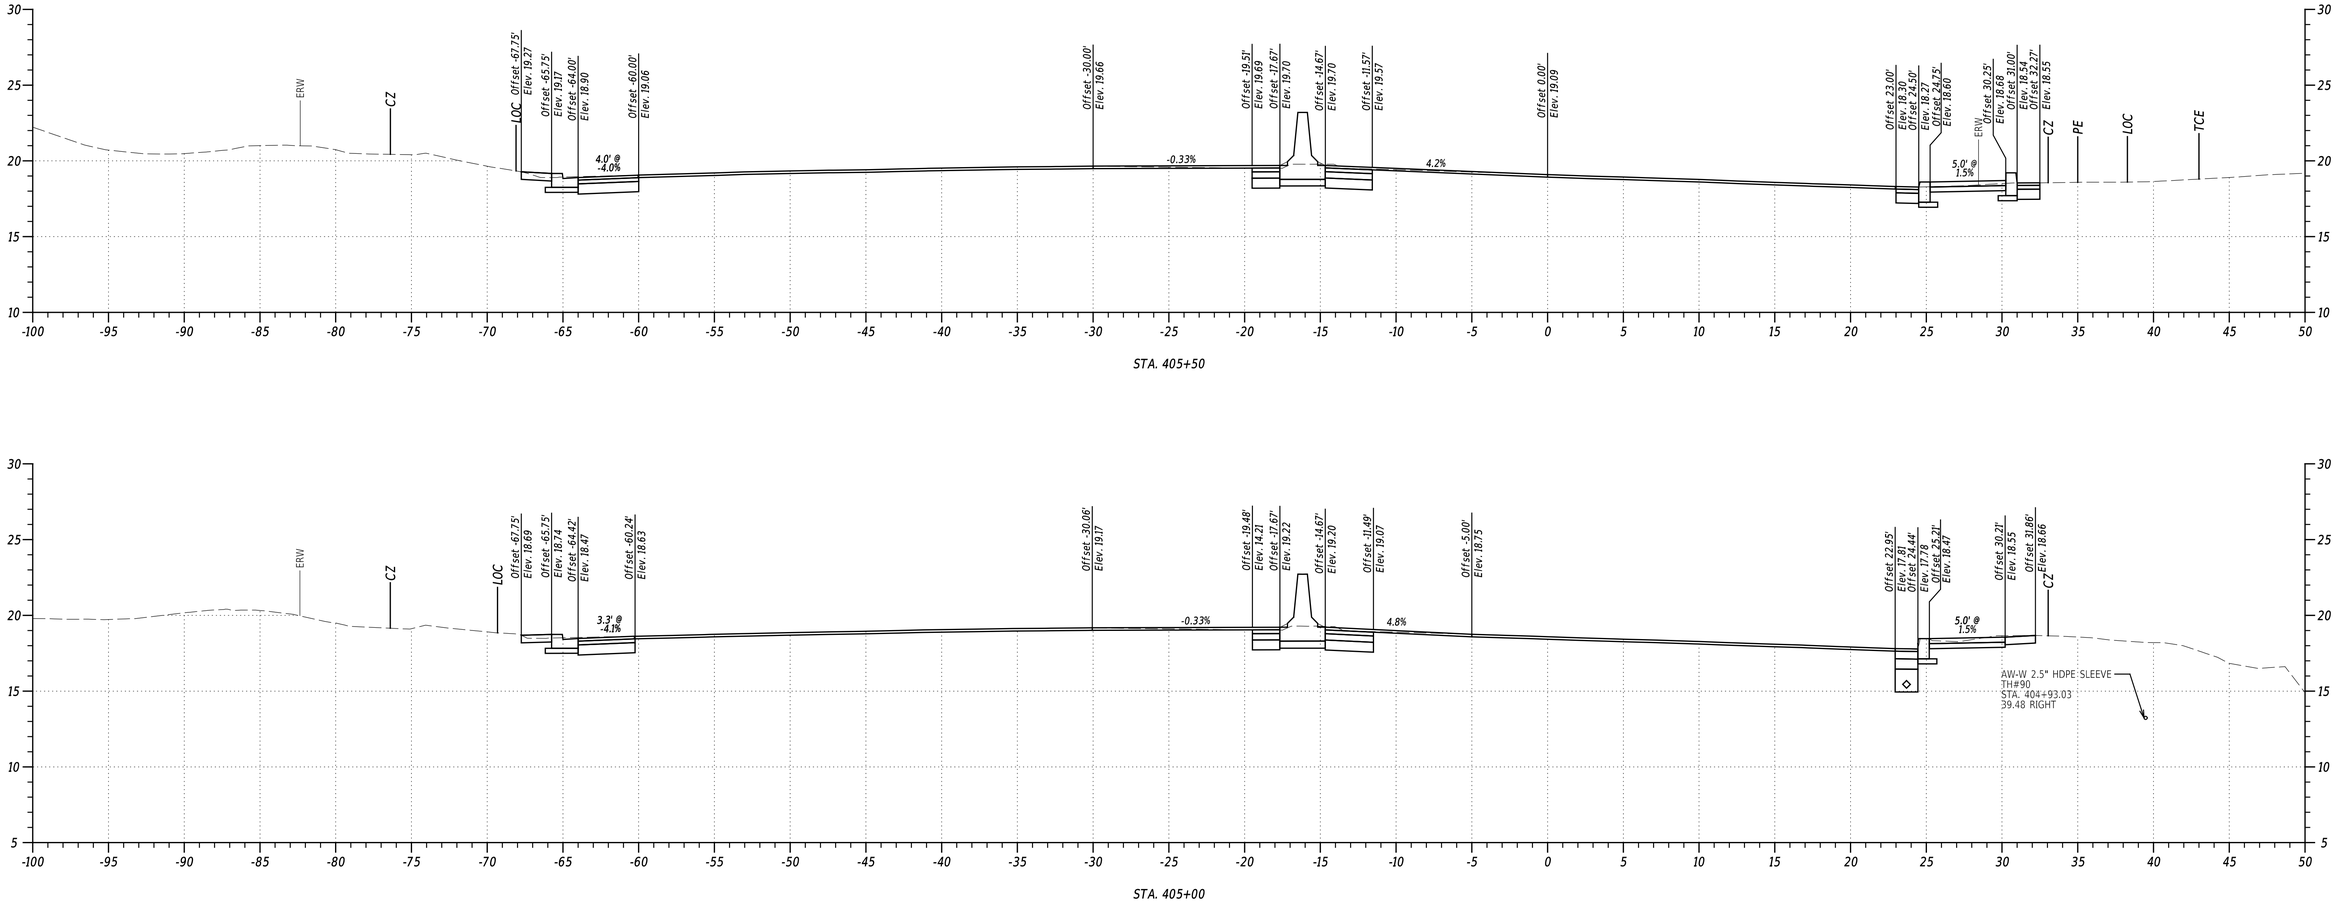

PENNONI ASSOCIATES INC.
FILE NAME: $FILEAS
MICROSTATION VERSION: $VERSIONS
MICROSTATION WORKSPACE: $WORKSPACES

PEN TABLE: $PENTABLES
PLOT DRIVER: $PLOTDRVRS
DATE PLOTTED: 03-SEP-2024@ 13:31
USER NAME: $USERS
OFFICE LOCATION: $OFFICENAME

Pennoni

ADDENDA / REVISIONS


SCALE
0 5 10 15
FEET

US 13 PAVING AND PEDESTRIAN IMPROVEMENTS - LLANGOLLEN BLVD TO BACON/BOULDEN BLVD


CONTRACT	BRIDGE NO.	N/A
T201901102	DESIGNED BY:	O. GREEN
COUNTY	CHECKED BY:	P. HORSEY
NEW CASTLE		

CROSS SECTIONS


SECTION
PAI
SHEET NO.
22

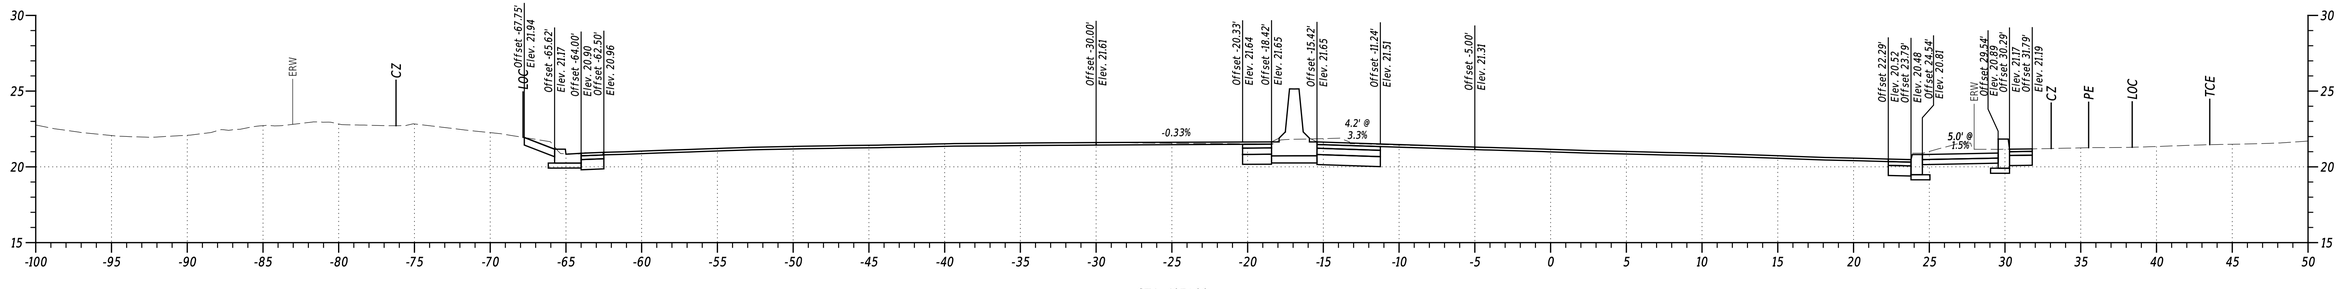

STA. 407+00

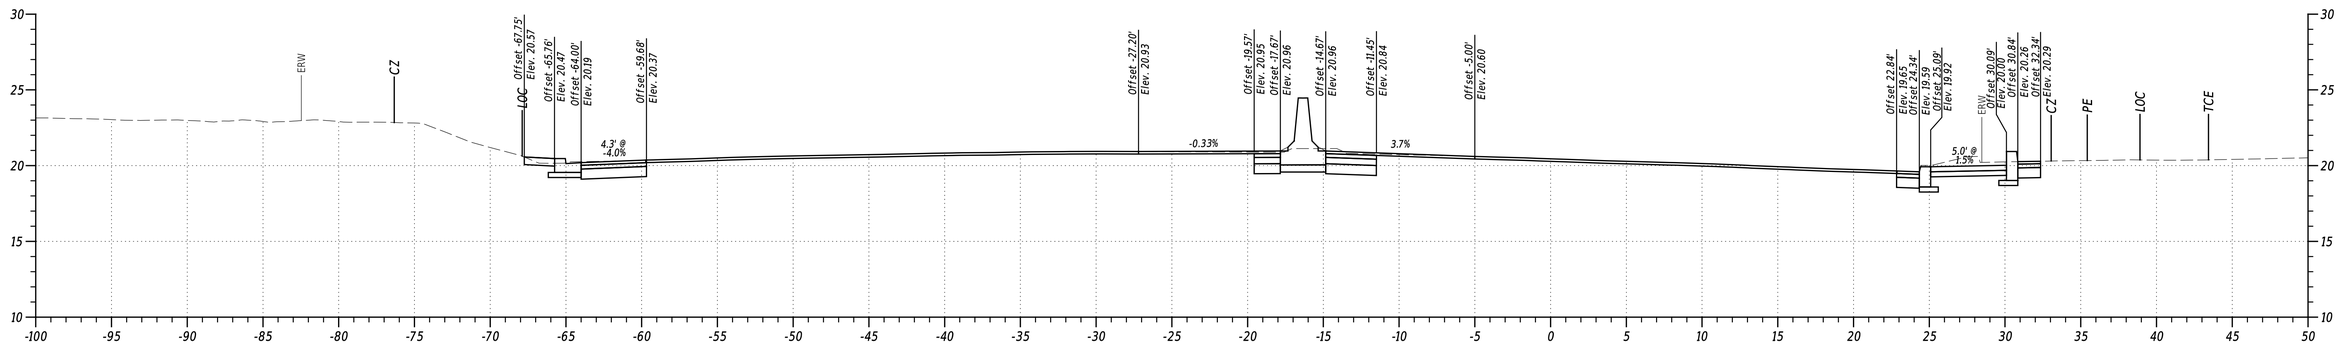

STA. 406+50

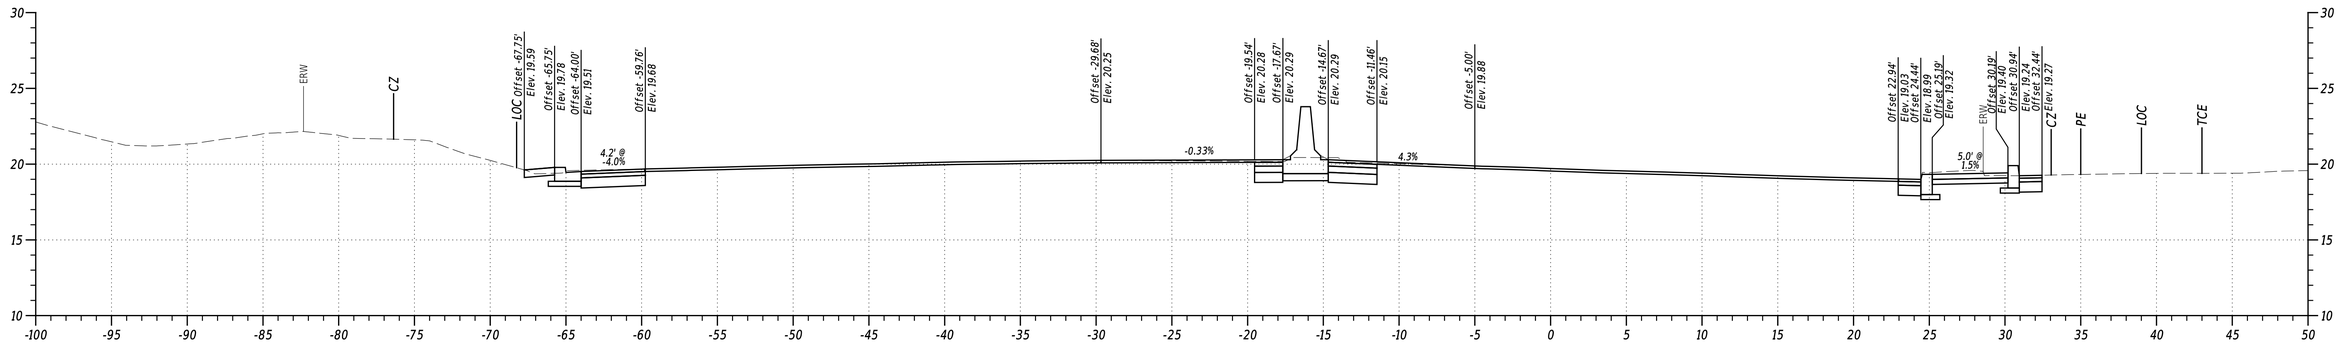

STA. 406+00

PENNONI ASSOCIATES INC.	PEN TABLE: $PENTBLSS
FILE NAME: $FILEAS	PLOT DRIVER: $PLTDRVSS
MICROSTATION VERSION: $VERSIONS	DATE PLOTTED: 02-SEP-2024@ 13:31
MICROSTATION WORKSPACE: $WORKSPACES	USER NAME: $USERS OFFICE LOCATION: $OFFICENAMES

Pennoni

ADDENDA / REVISIONS


SCALE
0 5 10 15
FEET

US 13 PAVING AND PEDESTRIAN IMPROVEMENTS - LLANGOLLEN BLVD TO BACON/BOULDEN BLVD


CONTRACT	BRIDGE NO.	N/A
T201901102	DESIGNED BY:	O. GREEN
COUNTY	CHECKED BY:	P. HORSEY
NEW CASTLE		

CROSS SECTIONS


SECTION
PAI
SHEET NO.
23

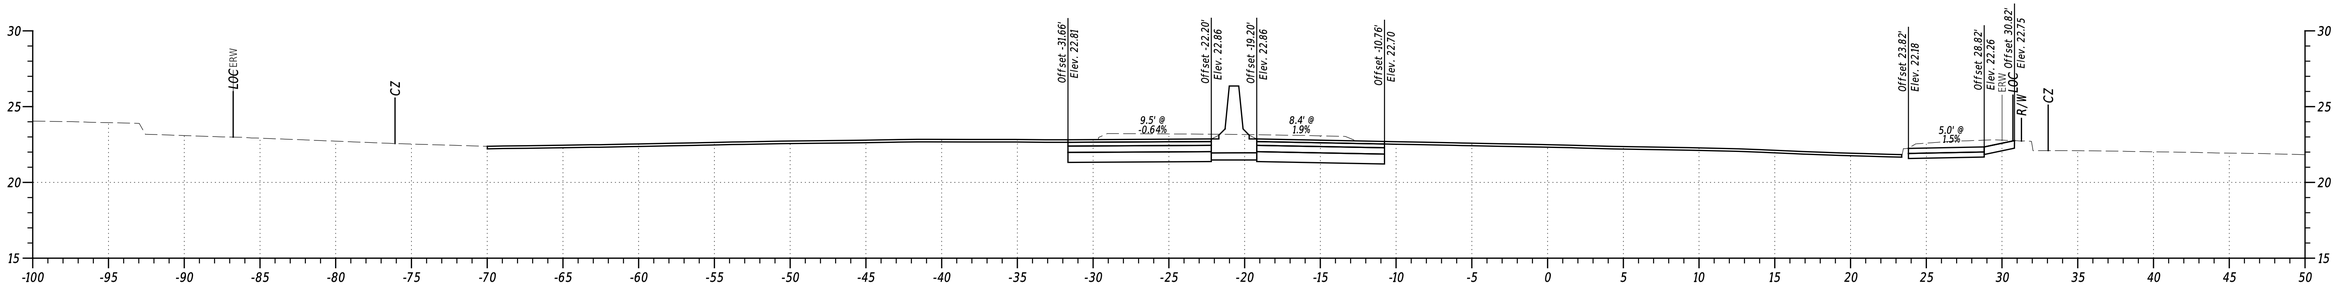

STA. 408+50

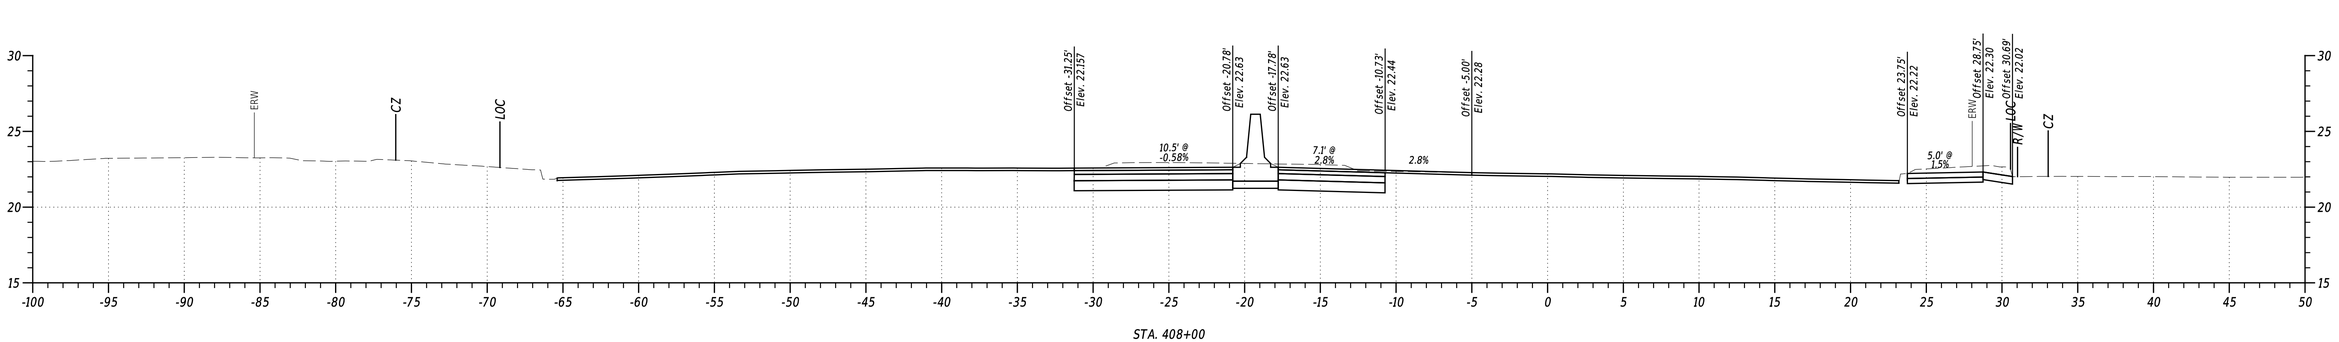

STA. 408+00

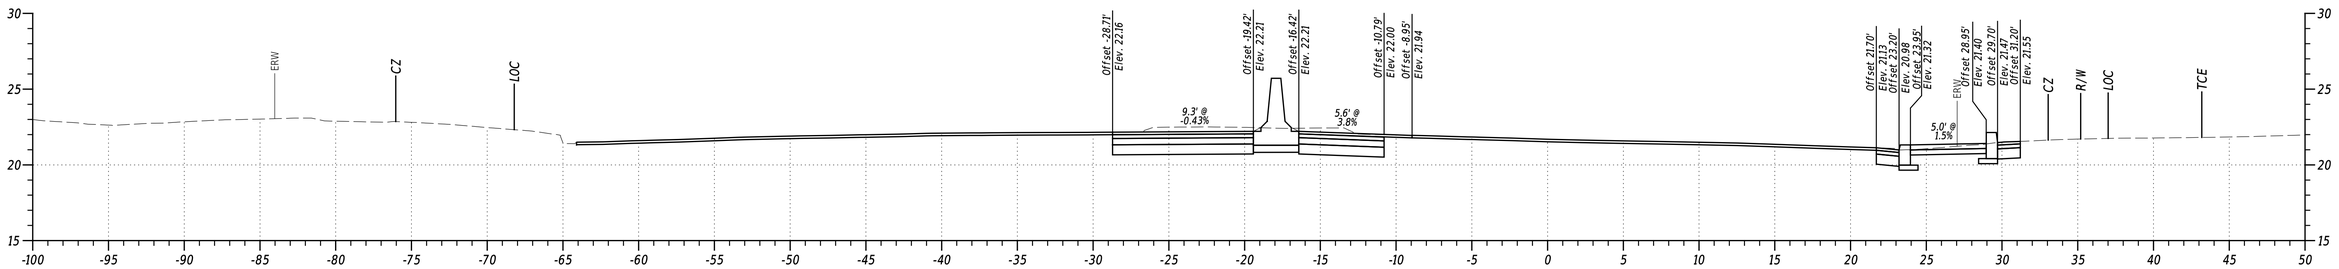

STA. 407+50

PENNONI ASSOCIATES INC.	
FILE NAME:	SFILEAS
MICROSTATION VERSION:	$VERSION$
MICROSTATION WORKSPACE:	$WORKSPACES
PRT TABLE:	$PRINTABLES
PLOT DRIVER:	$PLTDRVXS
DATE PLOTTED:	02-SEP-2024@ 13:31
USER NAME:	$USERS$ OFFICE LOCATION: $OFFICENAMES

ADDENDA / REVISIONS


SCALE
0 5 10 15
FEET

US 13 PAVING AND PEDESTRIAN IMPROVEMENTS - LLANGOLLEN BLVD TO BACON/BOULDEN BLVD


CONTRACT	BRIDGE NO.	N/A
T201901102	DESIGNED BY:	O. GREEN
COUNTY	CHECKED BY:	P. HORSEY
NEW CASTLE		

CROSS SECTIONS


SECTION	PAI
SHEET NO.	24

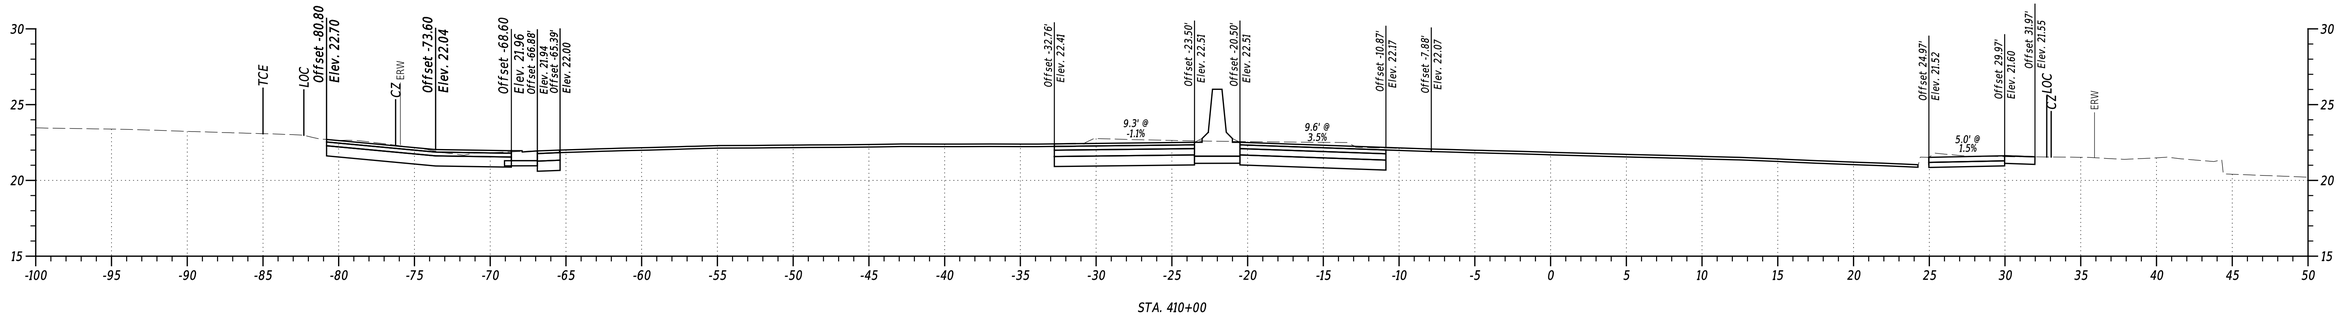

STA. 410+00

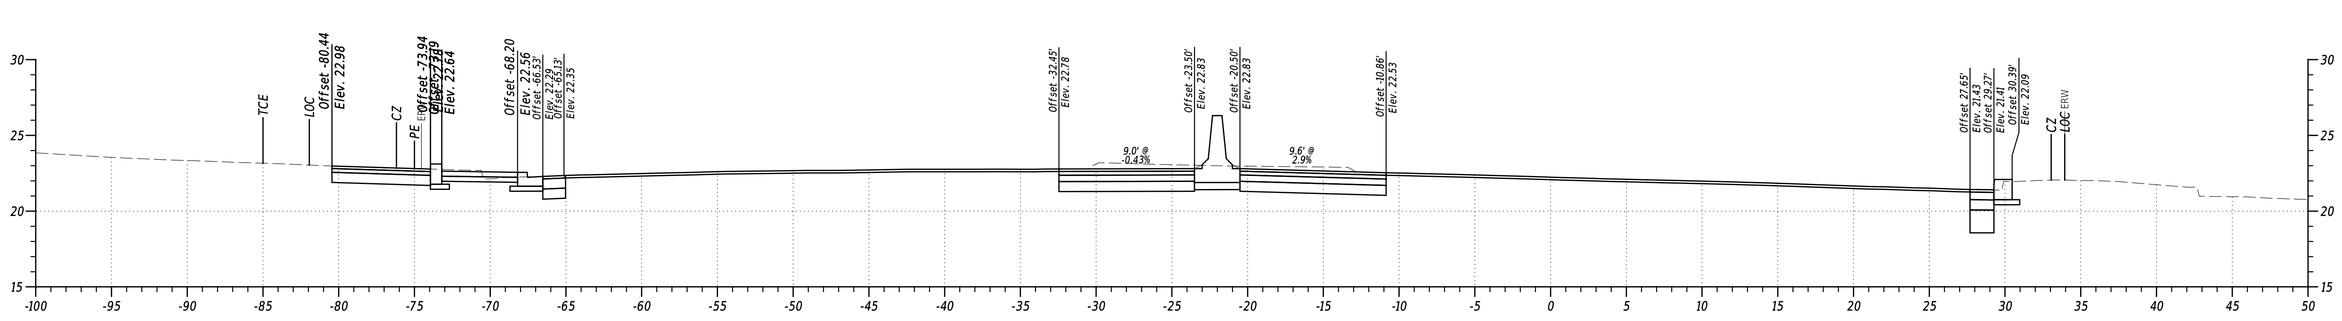

STA. 409+50

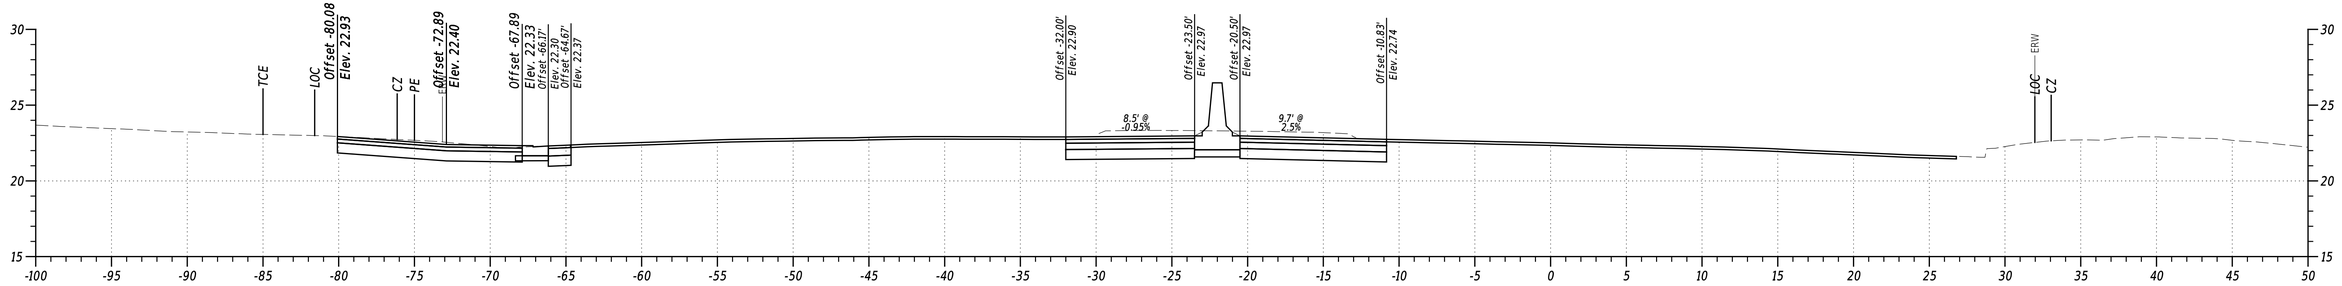

STA. 409+00

PENNONI ASSOCIATES INC. | PEN TABLE: $PENTBLSS
FILE NAME: $FILEAS | PLOT DRIVER: $PLTDRVSS
MICROSTATION VERSION: $VERSIONS | DATE PLOTTED: 02-SEP-2024@ 13:22
MICROSTATION WORKSPACE: $WORKSPACES | USER NAME: $USERS OFFICE LOCATION: $OFFICENAMES

ADDENDA / REVISIONS


SCALE
0 5 10 15
FEET

US 13 PAVING AND PEDESTRIAN IMPROVEMENTS - LLANGOLLEN BLVD TO BACON/BOULDEN BLVD


CONTRACT	BRIDGE NO.	N/A
T201901102	DESIGNED BY:	O. GREEN
COUNTY	CHECKED BY:	P. HORSEY
NEW CASTLE		

CROSS SECTIONS


SECTION
PAI
SHEET NO.
25

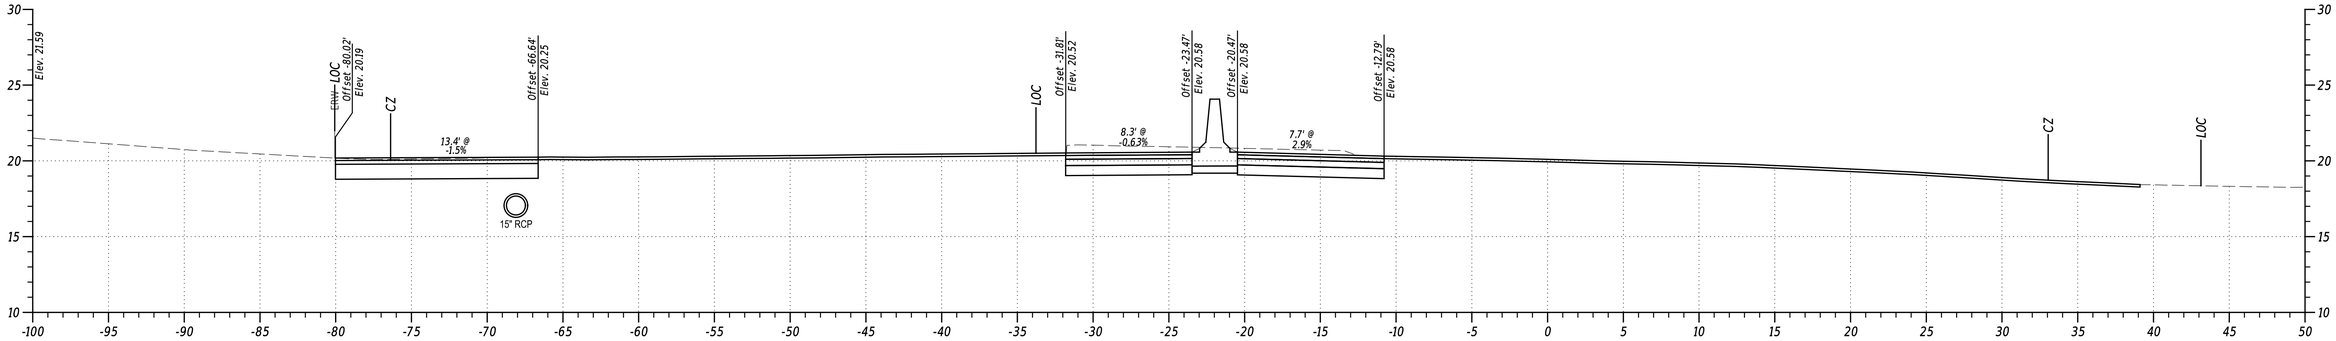

STA. 411+50

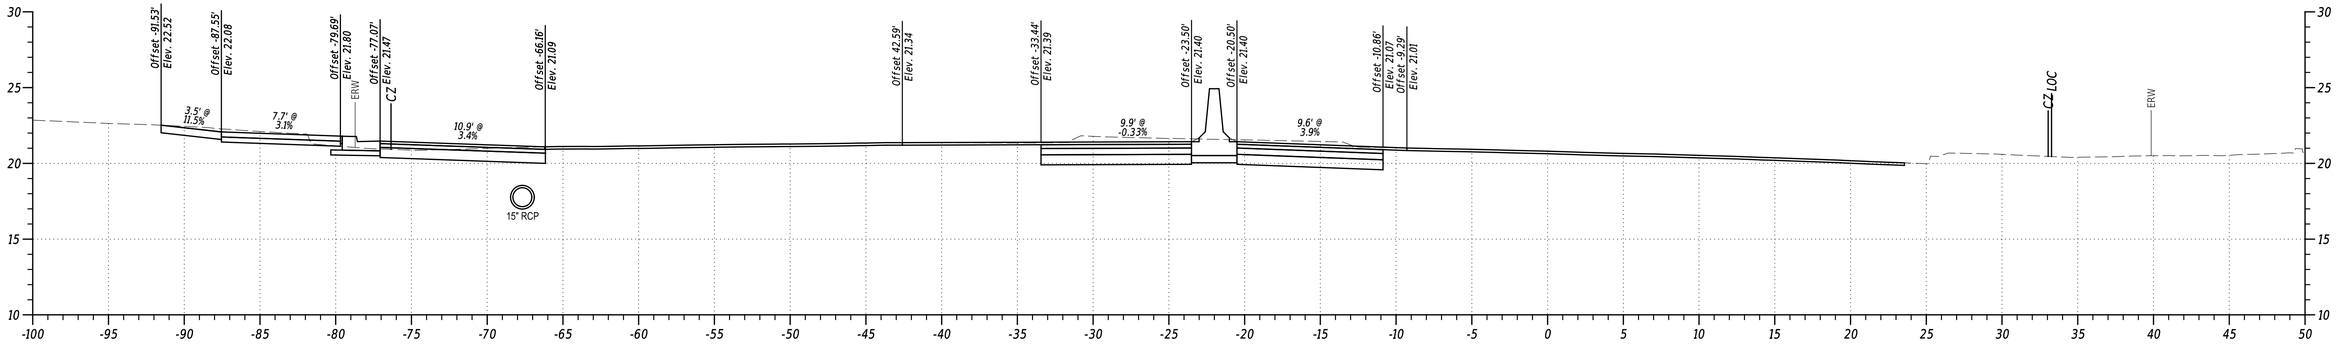

STA. 411+00

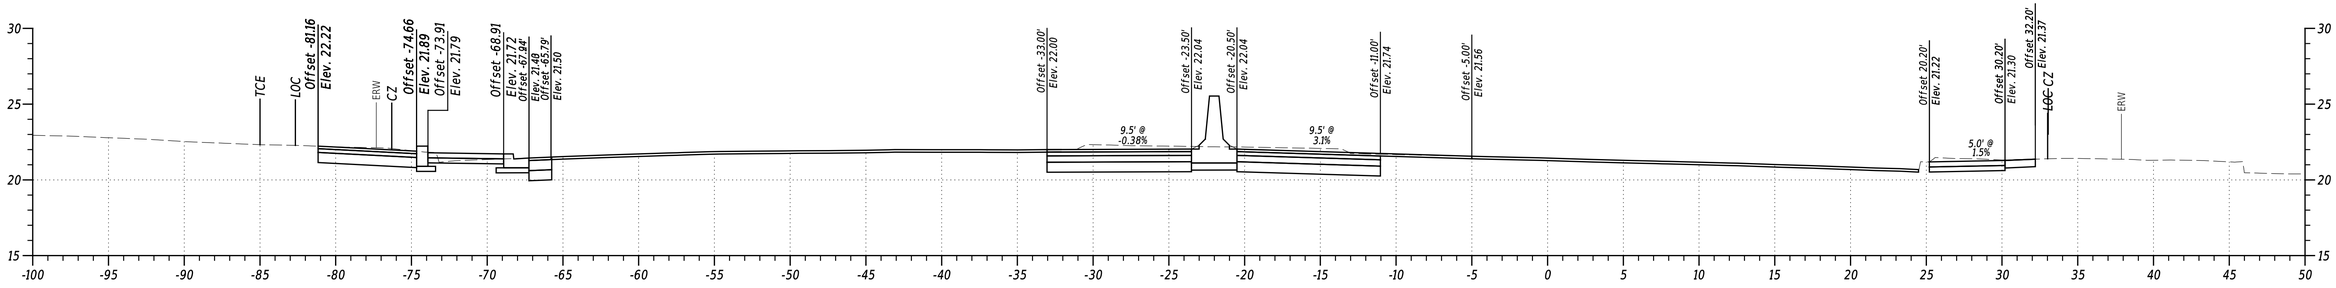


STA. 410+50


PENNONI ASSOCIATES INC. | PEN TABLE: $PENTBL$S
FILE NAME: $FILEAS | PLOT DRIVER: $PLTDRVS$S
MICROSTATION VERSION: $VERSIONS | DATE PLOTTED: 02-SEP-2024@ 13:22
MICROSTATION WORKSPACE: $WORKSPACES | USER NAME: $USERS | OFFICE LOCATION: $OFFICENAME$S

Pennoni

ADDENDA / REVISIONS		SCALE 0 5 10 15 FEET	US 13 PAVING AND PEDESTRIAN IMPROVEMENTS - LLANGOLLEN BLVD TO BACON/BOULDEN BLVD	CONTRACT T201901102	BRIDGE NO. N/A	CROSS SECTIONS	SECTION PAI
				COUNTY NEW CASTLE	DESIGNED BY: O. GREEN		SHEET NO. 26
					CHECKED BY: P. HORSEY		

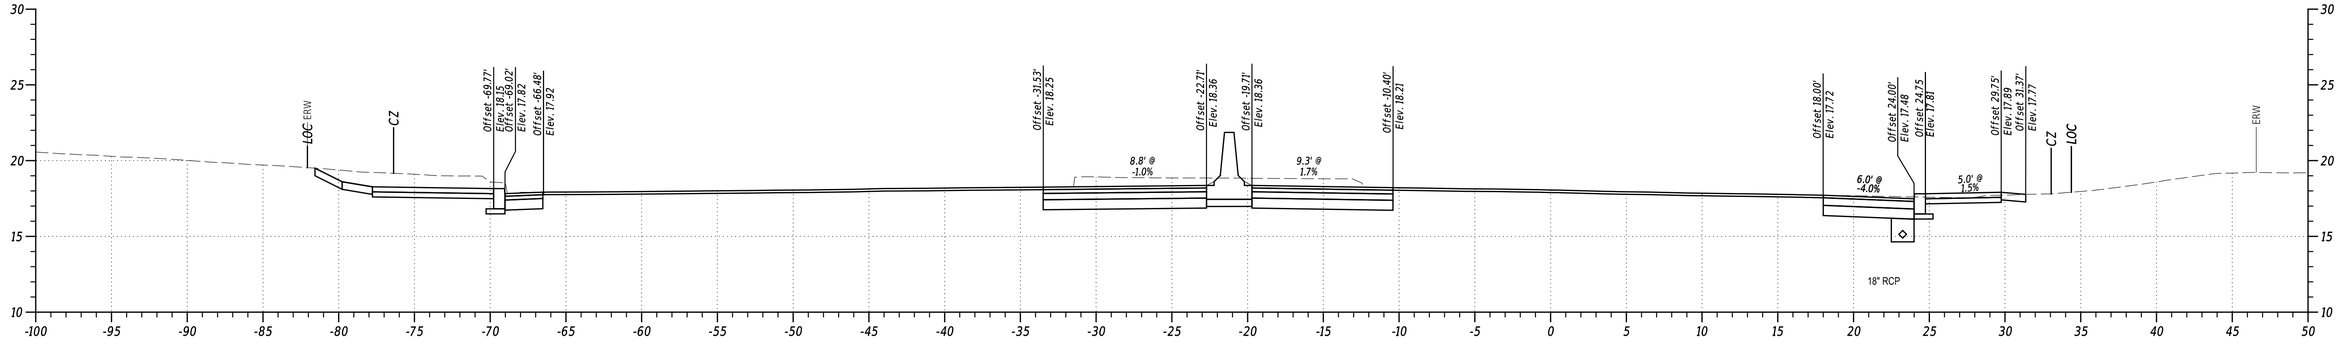

STA. 412+50

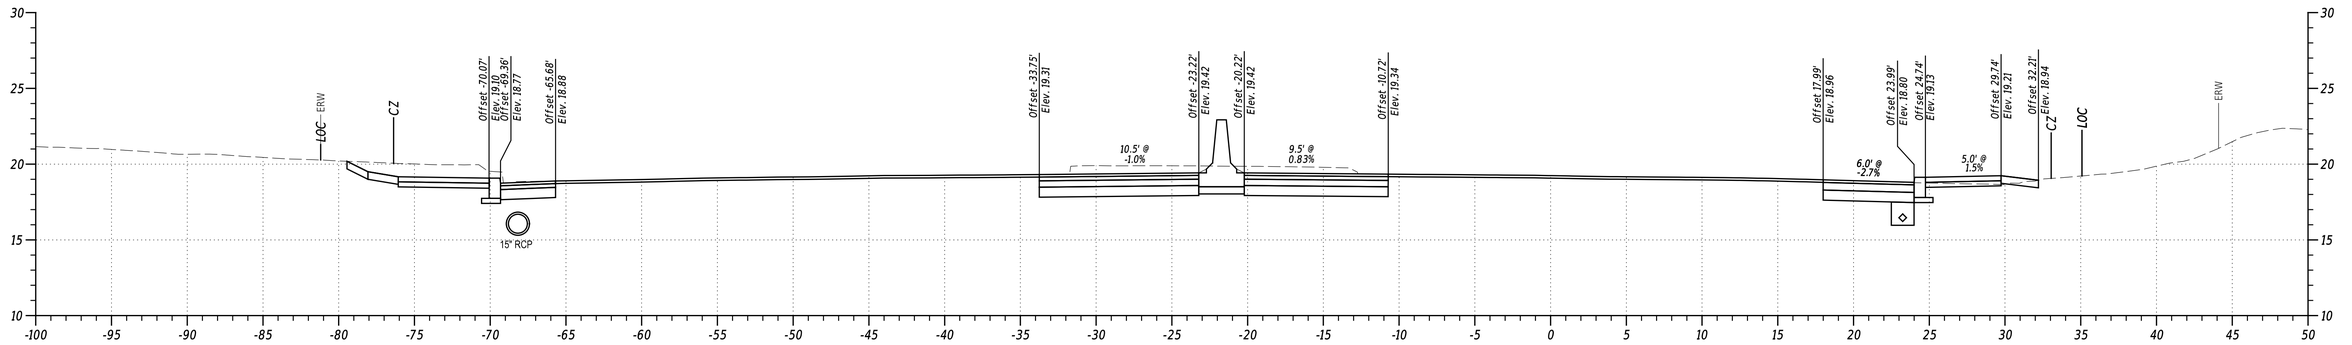

STA. 412+00

PENNONI ASSOCIATES INC.	
FILE NAME:	$FILEAS
MICROSTATION VERSION:	$VERSIONS
MICROSTATION WORKSPACE:	$WORKSPACES
PEN TABLE:	$PENTABLES
PLOT DRIVER:	$PLTDRVSS
DATE PLOTTED:	03-SEP-2024@ 13:22
USER NAME:	$USERS
OFFICE LOCATION:	$OFFICENAMES


ADDENDA / REVISIONS

SCALE
0 5 10 15
FEET

US 13 PAVING AND PEDESTRIAN IMPROVEMENTS - LLANGOLLEN BLVD TO BACON/BOULDEN BLVD

CONTRACT	BRIDGE NO.	N/A	SECTION
T201901102	DESIGNED BY:	O. GREEN	PAI
COUNTY	CHECKED BY:	P. HORSEY	SHEET NO.
NEW CASTLE			27


CROSS SECTIONS

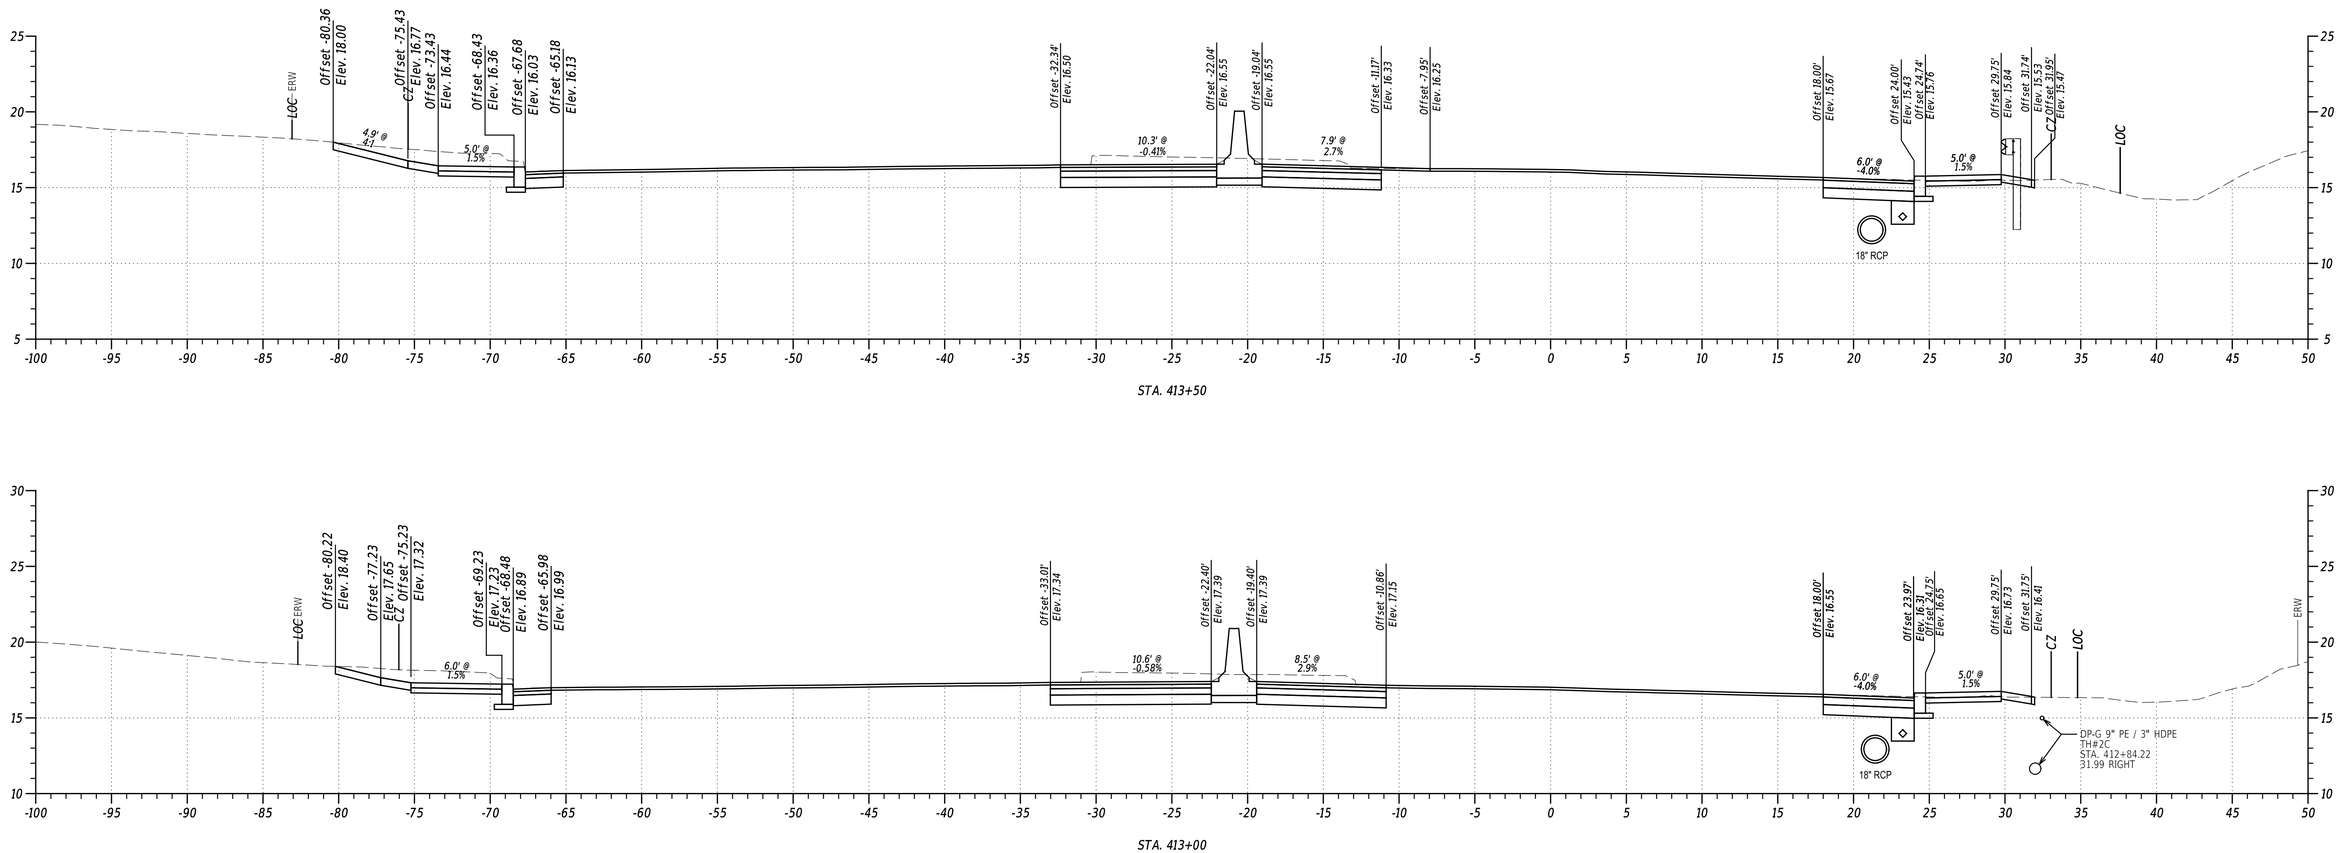

PENNONI ASSOCIATES INC. | PEN_TABLE: $PENTBLSS
FILE NAME: $FILEAS | PLOT DRIVER: $PLTDRVSS
MICROSTATION VERSION: $VERSIONS | DATE PLOTTED: 02-SEP-2024@ 13:22
MICROSTATION WORKSPACE: $WORKSPACES | USER NAME: $USERS | OFFICE LOCATION: $OFFICENAME

Pennoni

ADDENDA / REVISIONS		SCALE 0 5 10 15 FEET	US 13 PAVING AND PEDESTRIAN IMPROVEMENTS - LLANGOLLEN BLVD TO BACON/BOULDEN BLVD	CONTRACT T201901102	BRIDGE NO. N/A	CROSS SECTIONS	SECTION PAI
				COUNTY NEW CASTLE	DESIGNED BY: O. GREEN		SHEET NO. 28
					CHECKED BY: P. HORSEY		

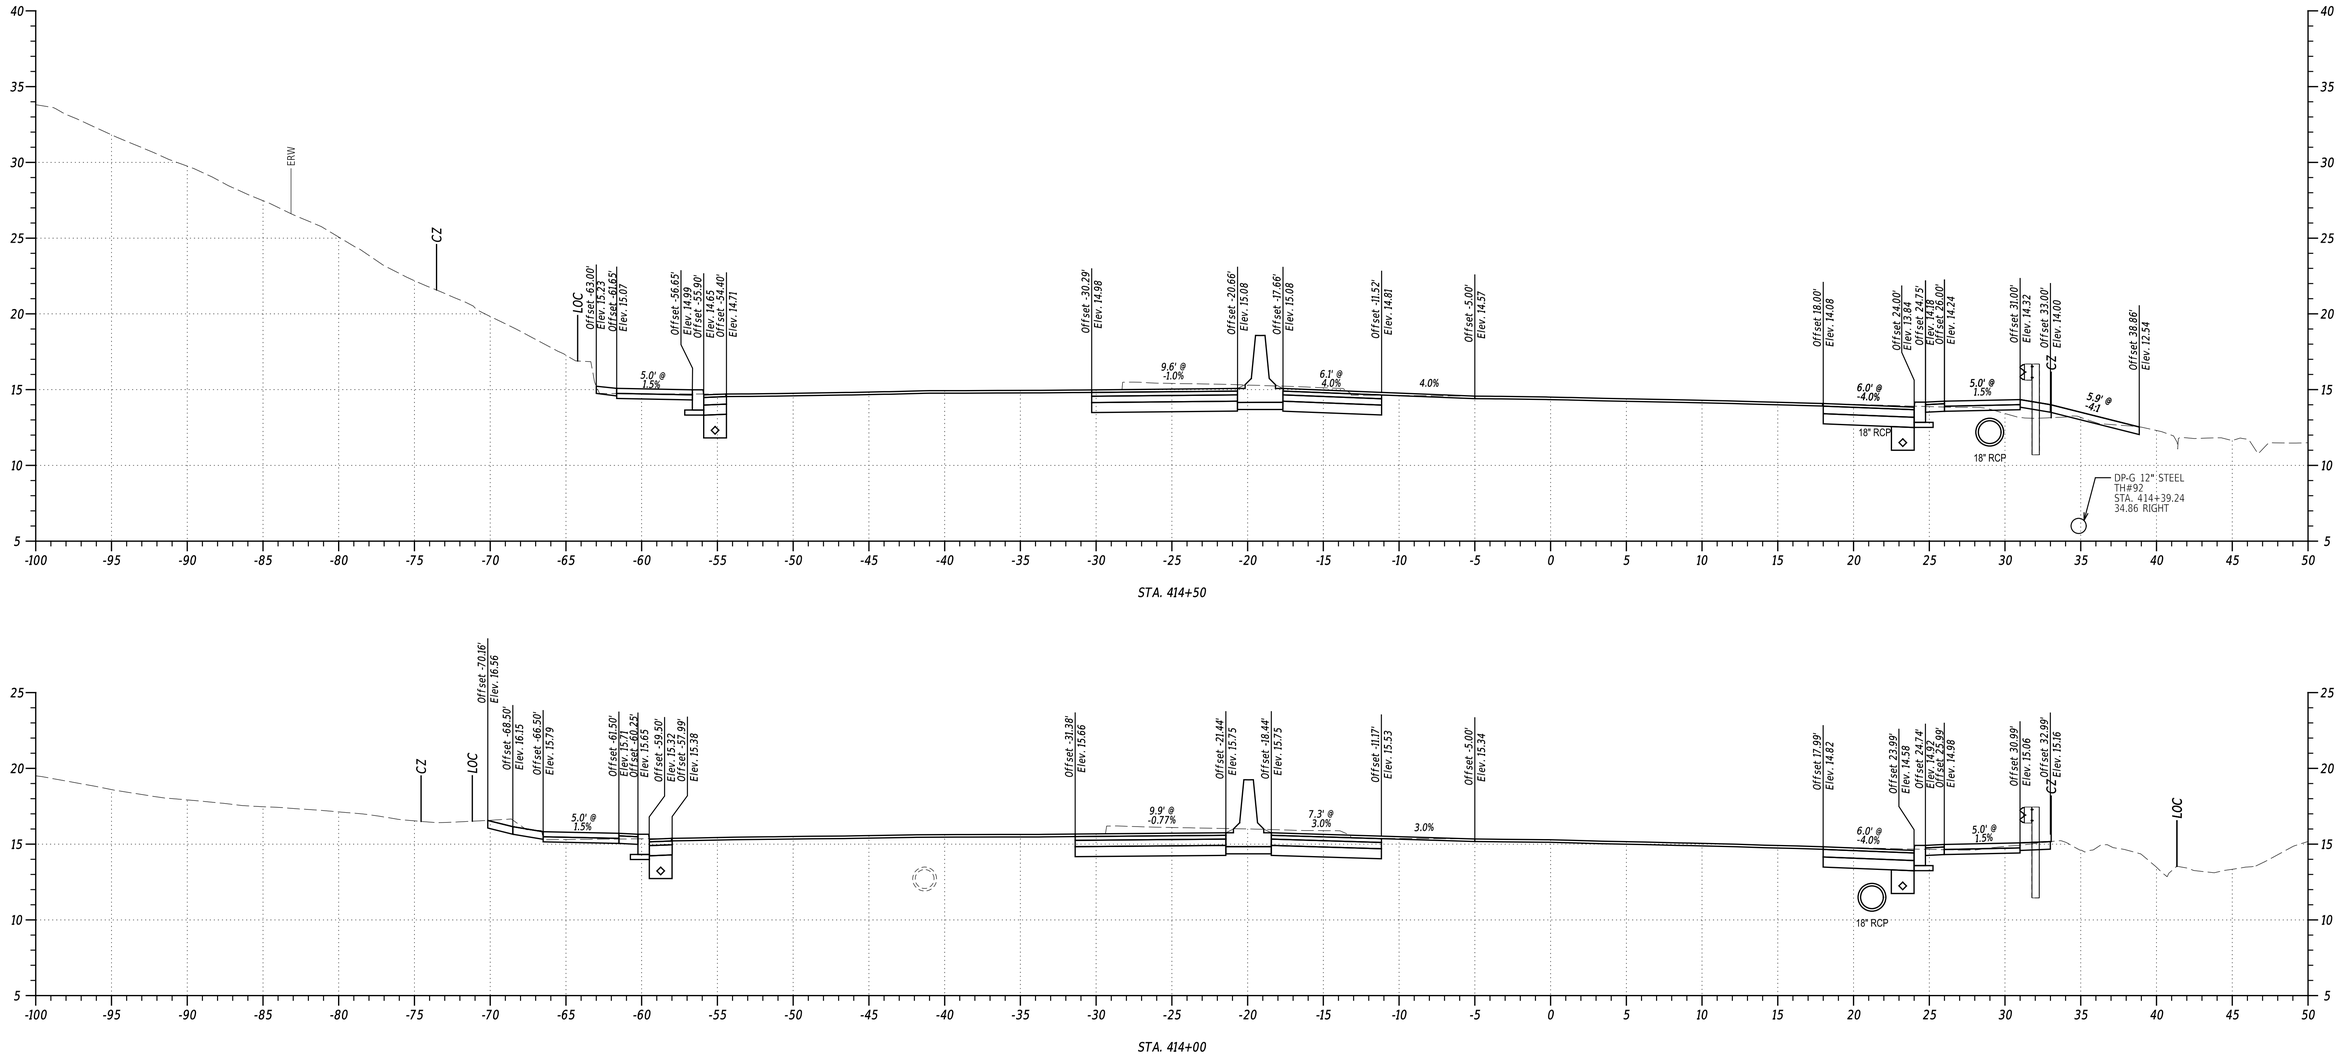


PENNONI ASSOCIATES INC. | PEN TABLE: $PENTBL55
FILE NAME: $FILEAS | PLOT DRIVER: $PLTDRVSS
MICROSTATION VERSION: $VERSIONS | DATE PLOTTED: 02-SEP-2024@ 13:32
MICROSTATION WORKSPACE: $WORKSPACES | USER NAME: $USERS OFFICE LOCATION: $OFFICENAMES

Pennoni


ADDENDA / REVISIONS		SCALE 0 5 10 15 FEET	US 13 PAVING AND PEDESTRIAN IMPROVEMENTS - LLANGOLLEN BLVD TO BACON/BOULDEN BLVD	CONTRACT T201901102	BRIDGE NO. N/A	CROSS SECTIONS	SECTION PAI
				COUNTY NEW CASTLE	DESIGNED BY: O. GREEN		SHEET NO. 29
					CHECKED BY: P. HORSEY		



ADDENDA / REVISIONS		SCALE 0 5 10 15 FEET	US 13 PAVING AND PEDESTRIAN IMPROVEMENTS - LLANGOLLEN BLVD TO BACON/BOULDEN BLVD	CONTRACT T201901102	BRIDGE NO. N/A	CROSS SECTIONS	SECTION PAI
				COUNTY NEW CASTLE	DESIGNED BY: O. GREEN		SHEET NO. 30
					CHECKED BY: P. HORSEY		

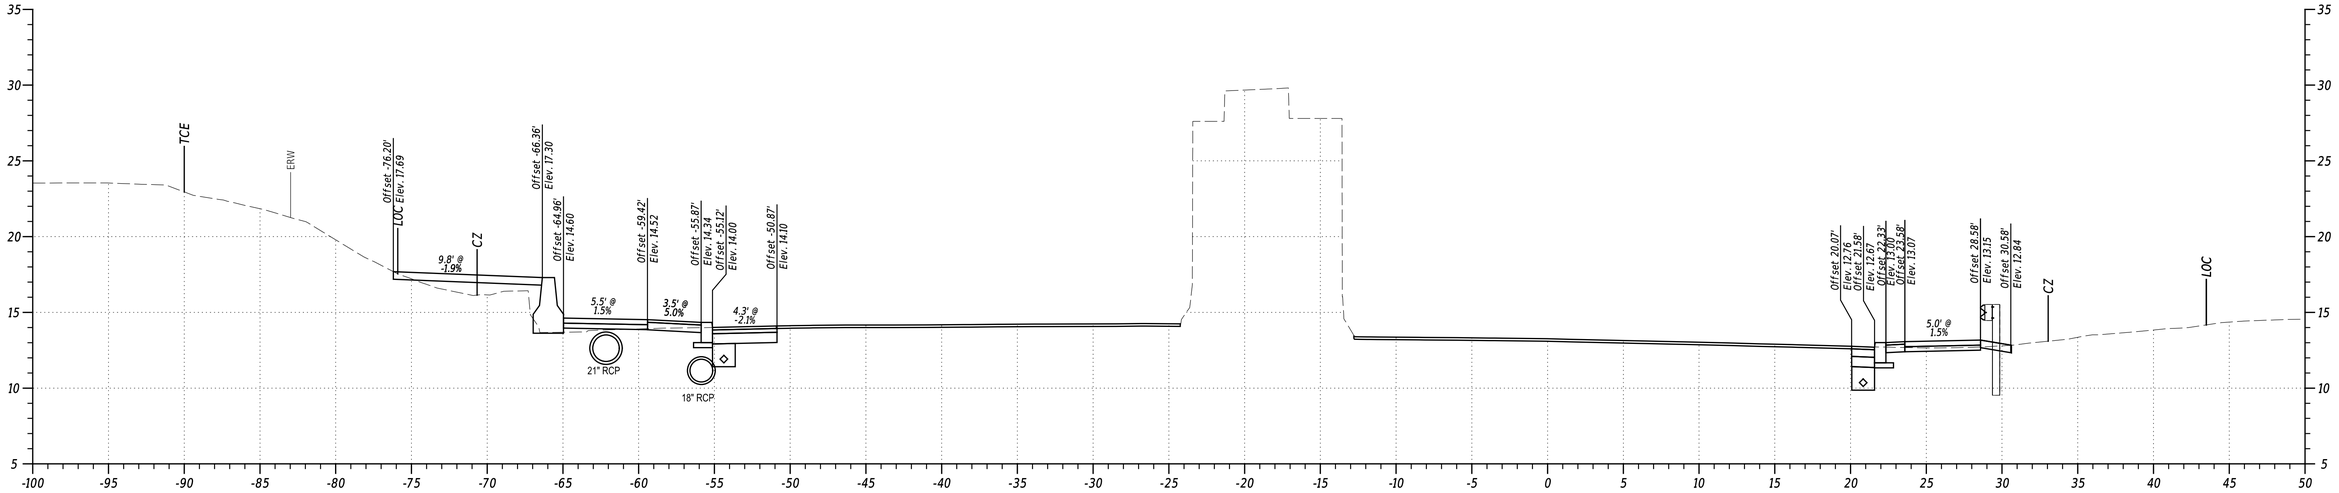

STA. 416+00

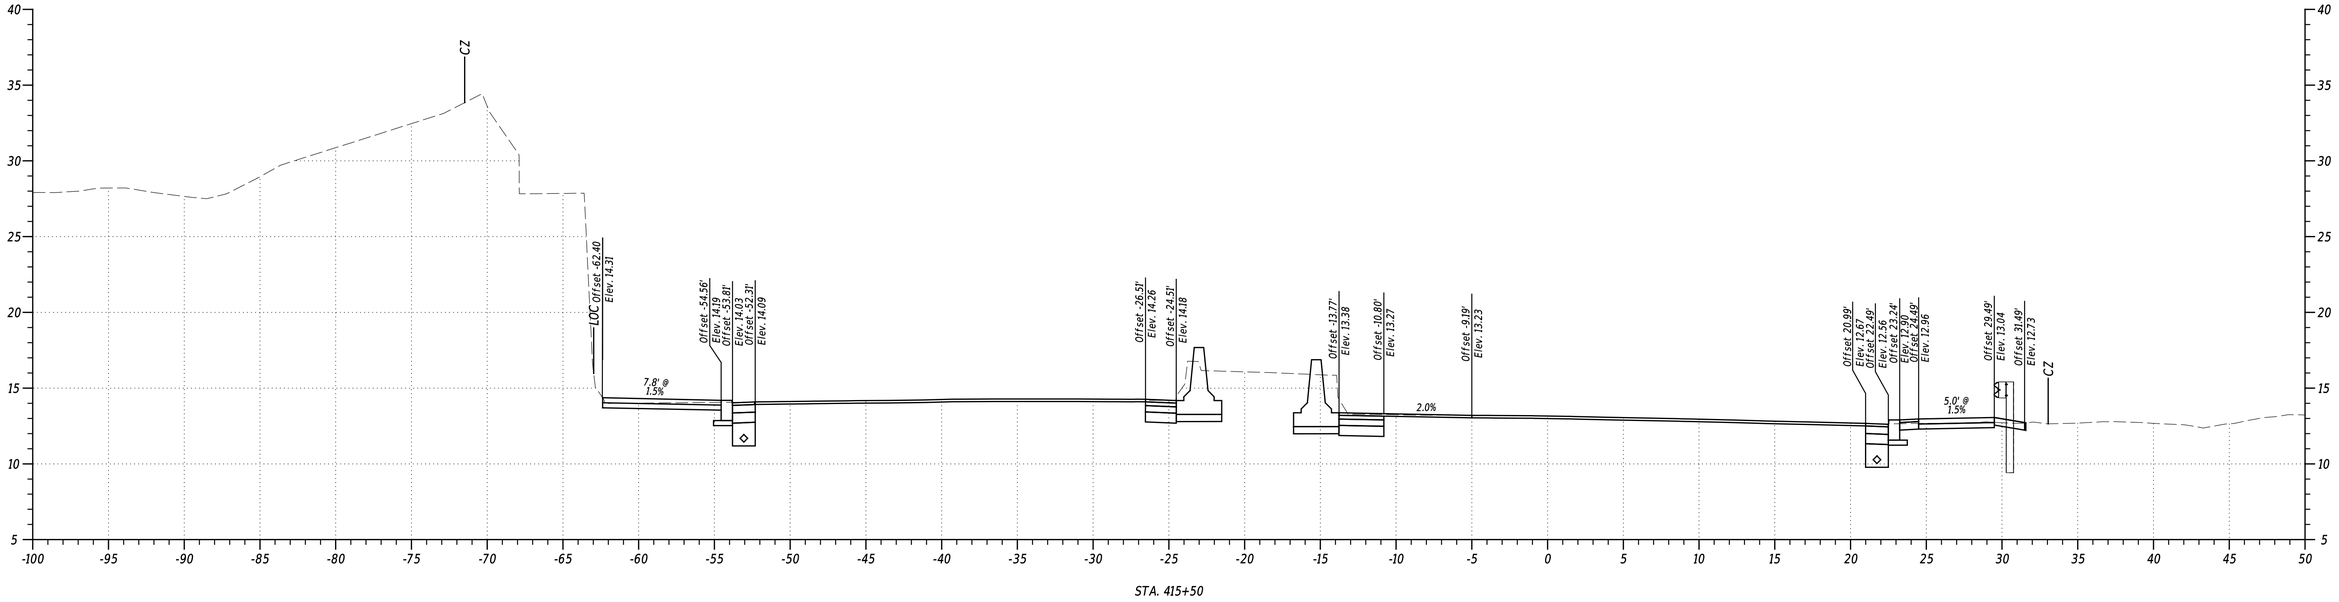


STA. 415+50

PENNONI ASSOCIATES INC.	PEN TABLE: $PENTBLSS
FILE NAME: $FILEAS	PLOT DRIVER: $PLTDRVSS
MICROSTATION VERSION: $VERSIONS	DATE PLOTTED: 02-SEP-2024 @ 13:32
MICROSTATION WORKSPACE: $WORKSPACES	USER NAME: $USERS OFFICE LOCATION: $OFFICENAMES

Pennoni


ADDENDA / REVISIONS		SCALE	US 13 PAVING AND PEDESTRIAN IMPROVEMENTS - LLANGOLLEN BLVD TO BACON/BOULDEN BLVD	CONTRACT	BRIDGE NO.	N/A	CROSS SECTIONS	SECTION
		0 5 10 15		T201901102	DESIGNED BY:	O. GREEN		PAI
		FEET		COUNTY	CHECKED BY:	P. HORSEY		SHEET NO.
				NEW CASTLE				31

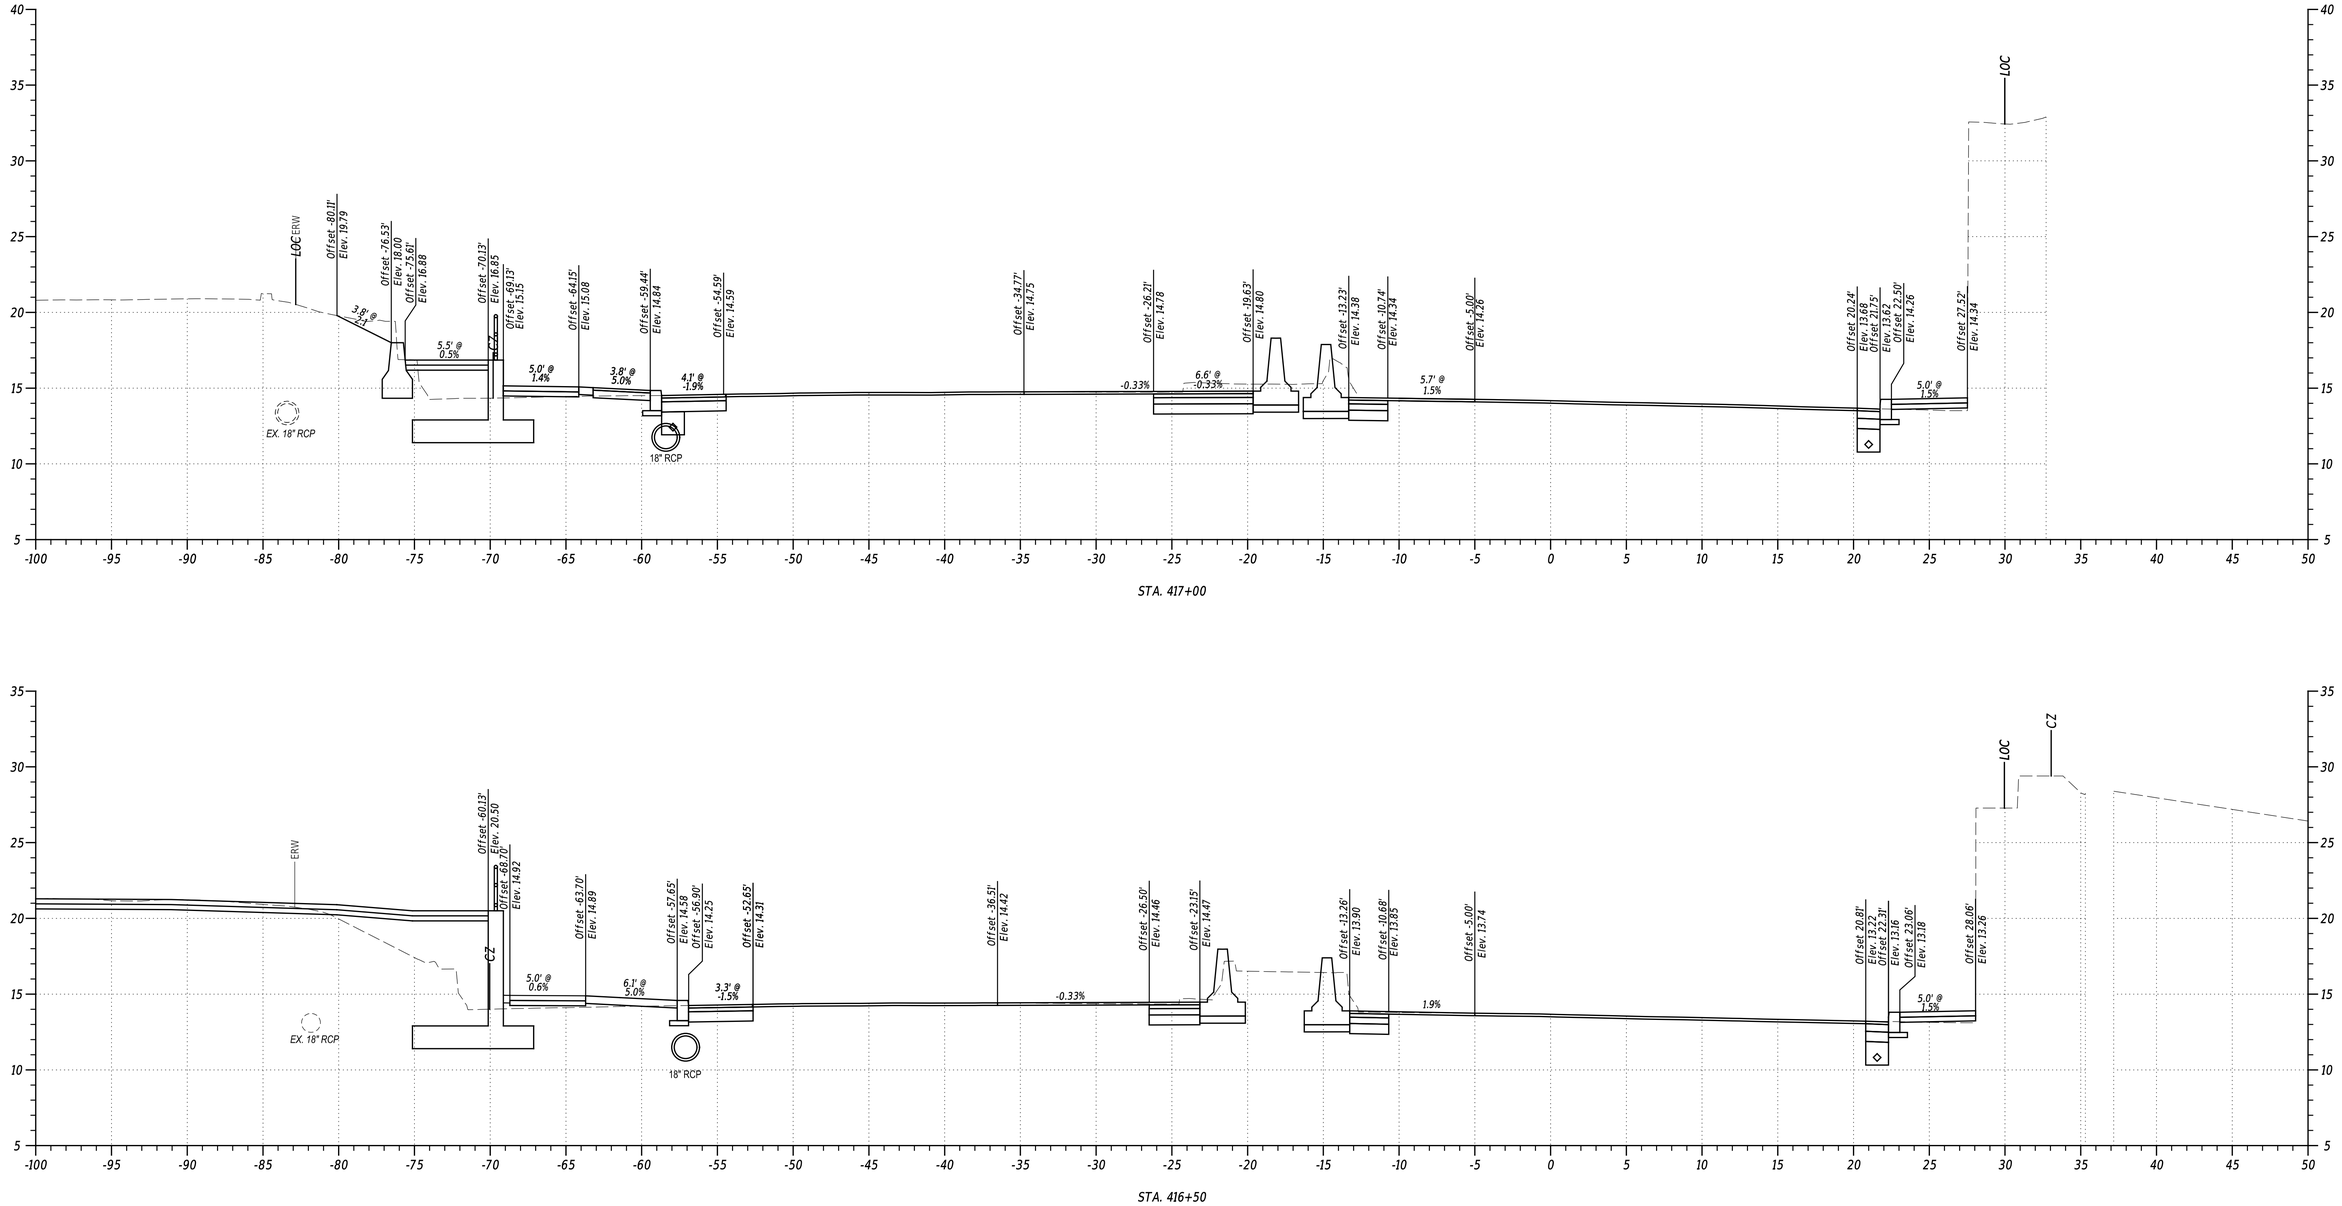


PENNONI ASSOCIATES INC.	PEN TABLE: $PENTBLSS
FILE NAME: $FILEAS	PLOT DRIVER: $PLTDRVSS
MICROSTATION VERSION: $VERSIONS	DATE PLOTTED: 02-SEP-2024 @ 13:32
MICROSTATION WORKSPACE: $WORKSPACES	USER NAME: $USERS OFFICE LOCATION: $OFFICENAMES

Pennoni

ADDENDA / REVISIONS	SCALE	US 13 PAVING AND PEDESTRIAN IMPROVEMENTS - LLANGOLLEN BLVD TO BACON/BOULDEN BLVD	CONTRACT	BRIDGE NO. N/A	CROSS SECTIONS	SECTION
	0 5 10 15 FEET		T201901102	DESIGNED BY: O. GREEN		PAI
			COUNTY NEW CASTLE	CHECKED BY: P. HORSEY		SHEET NO. 32

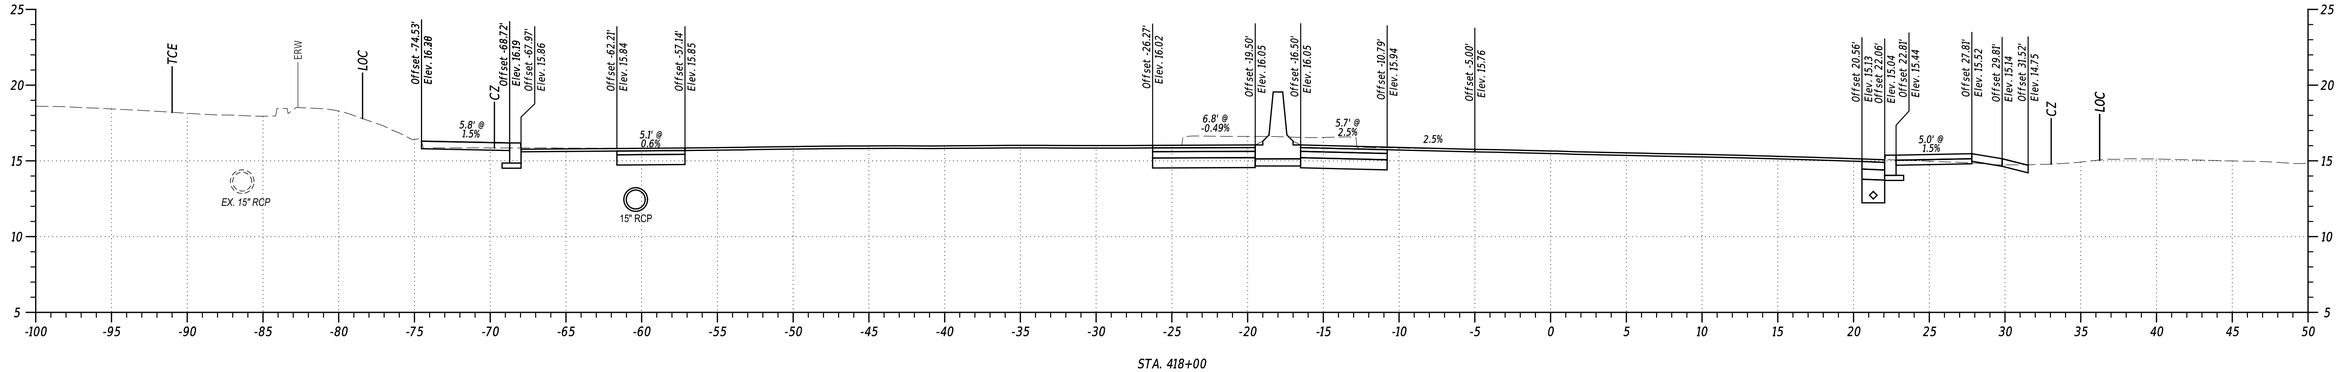

STA. 418+00

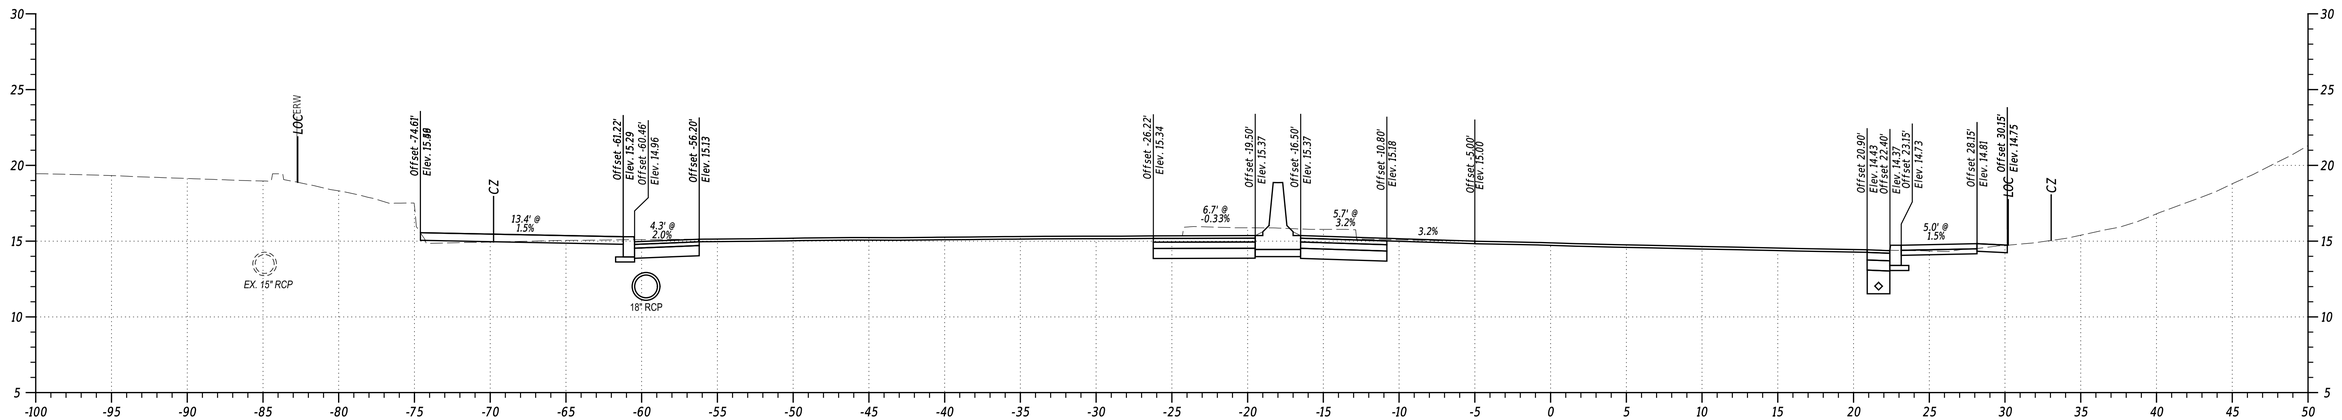

STA. 417+50

PENNONI ASSOCIATES INC:	
FILE NAME:	$FILEAS
MICROSTATION VERSION:	$VERSIONS
MICROSTATION WORKSPACE:	$WORKSPACES
PEN TABLE:	$PENTABLES
PLOT DRIVER:	$PLTDRVSS
DATE PLOTTED:	03-SEP-2024@ 13:22
USER NAME:	$USERS
OFFICE LOCATION:	$OFFICENAME

ADDENDA / REVISIONS


SCALE
0 5 10 15
FEET

US 13 PAVING AND PEDESTRIAN IMPROVEMENTS - LLANGOLLEN BLVD TO BACON/BOULDEN BLVD


CONTRACT	T201901102	BRIDGE NO.	N/A
COUNTY	NEW CASTLE	DESIGNED BY:	O. GREEN
		CHECKED BY:	P. HORSEY

CROSS SECTIONS


SECTION
PAI
SHEET NO.
33

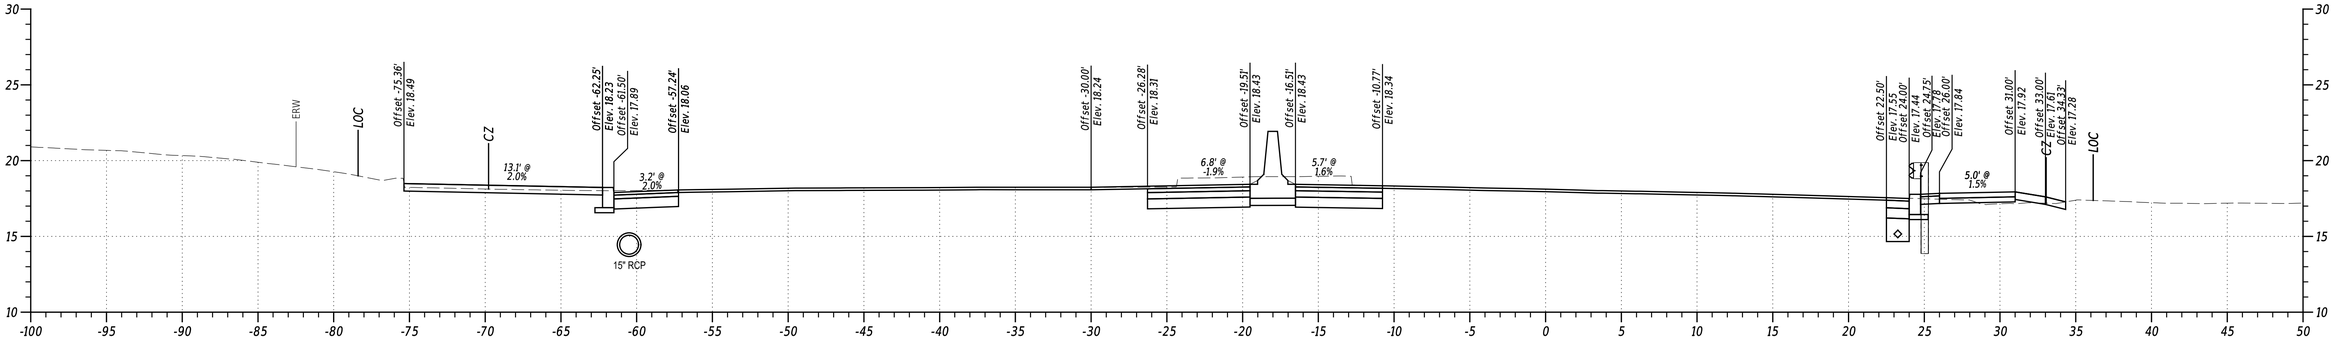

STA. 419+50

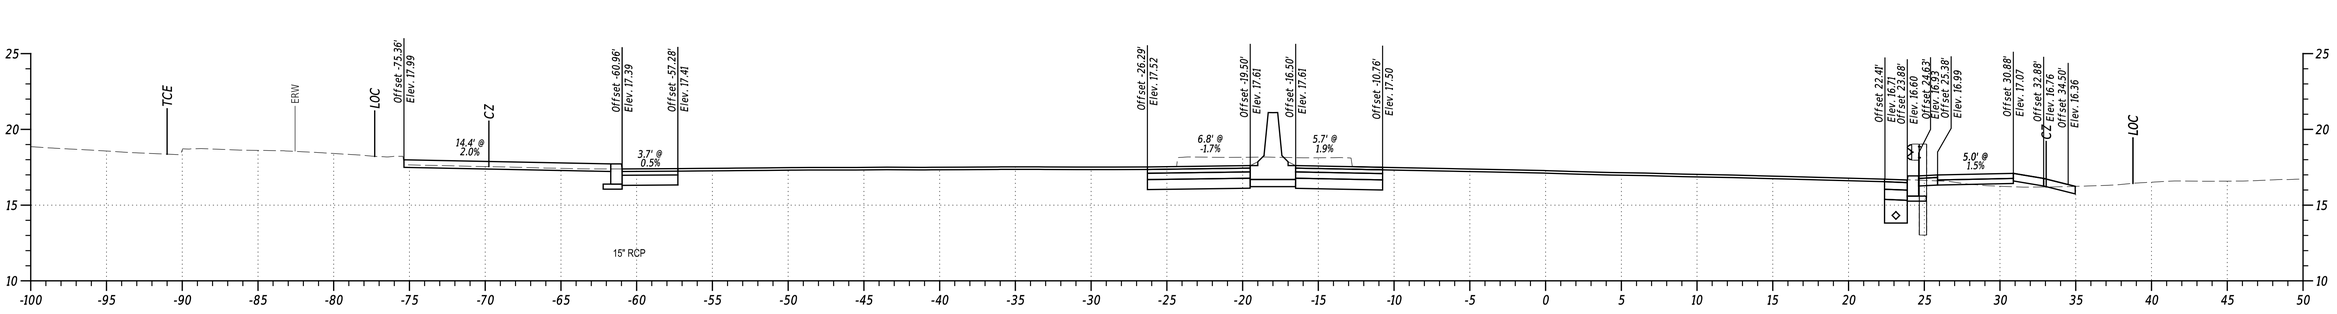

STA. 419+00

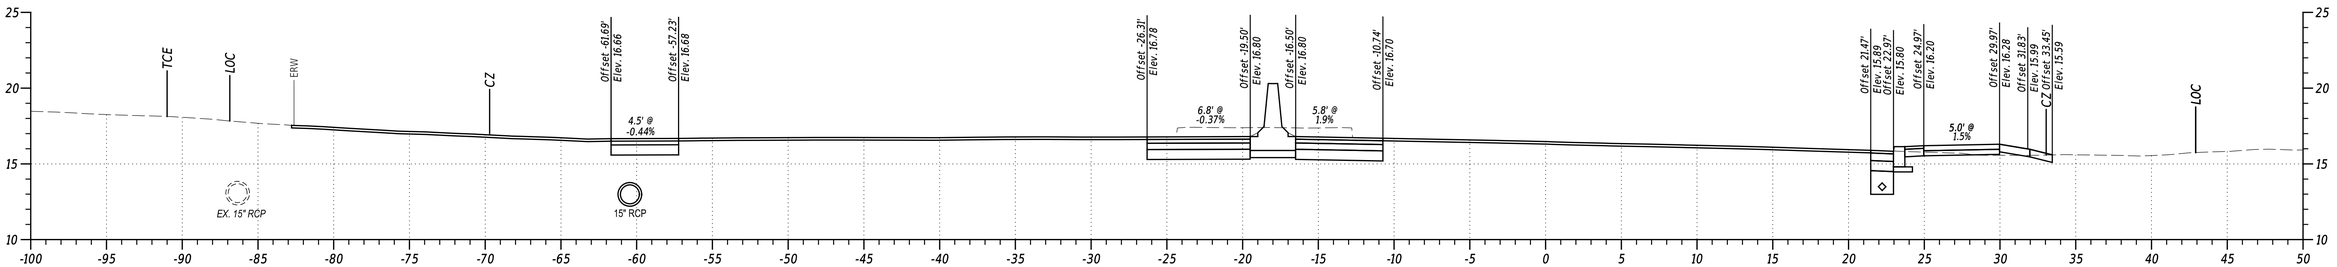


STA. 418+50


PENNONI ASSOCIATES INC.	STLEAS
FILE NAME:	$PENTABLES
MICROSTATION VERSION:	$VERSIONS
MICROSTATION WORKSPACE:	$WORKSPACES
PEN TABLE:	$PENTABLES
PLOT DRIVER:	$PLTDRVDS
DATE PLOTTED:	02-SEP-2024 @ 13:32
USER NAME:	$USERS
OFFICE LOCATION:	$OFFICENAMES

Pennoni

ADDENDA / REVISIONS		SCALE	US 13 PAVING AND PEDESTRIAN IMPROVEMENTS - LLANGOLLEN BLVD TO BACON/BOULDEN BLVD	CONTRACT	BRIDGE NO.	N/A	CROSS SECTIONS	SECTION
		0 5 10 15		T201901102	DESIGNED BY:	O. GREEN		PAI
		FEET		COUNTY	CHECKED BY:	P. HORSEY		SHEET NO.
				NEW CASTLE				34

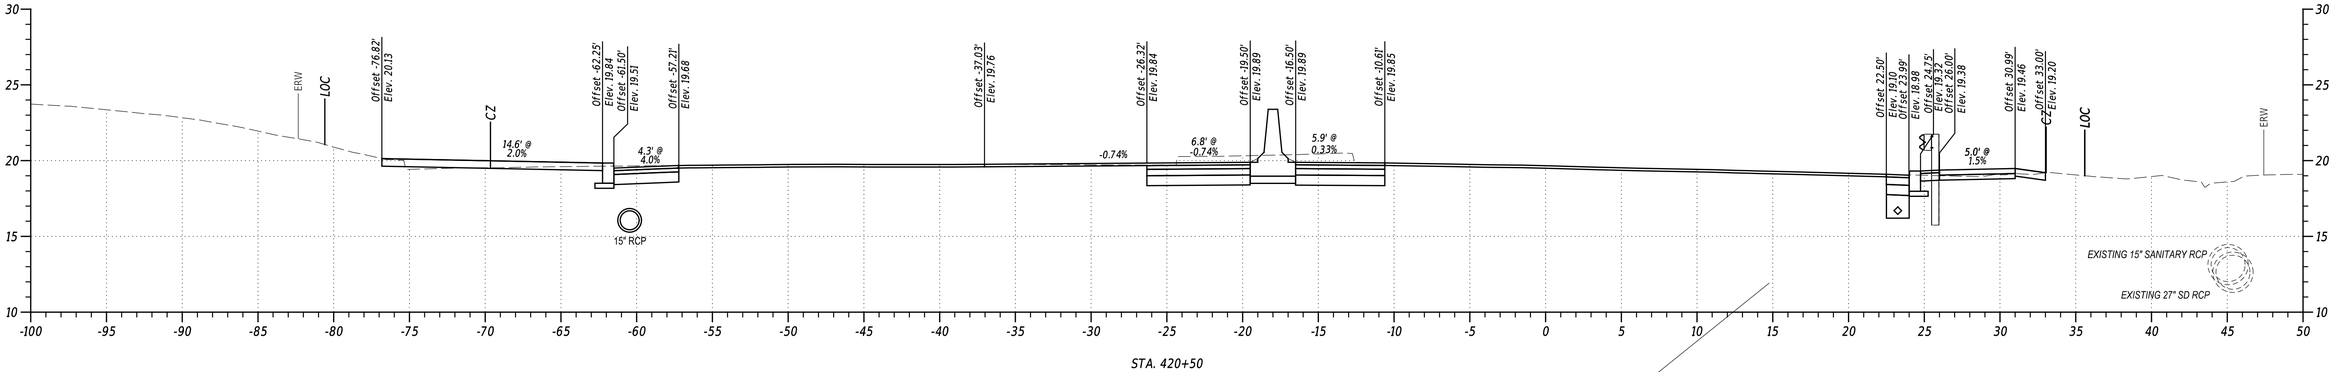

STA. 420+50

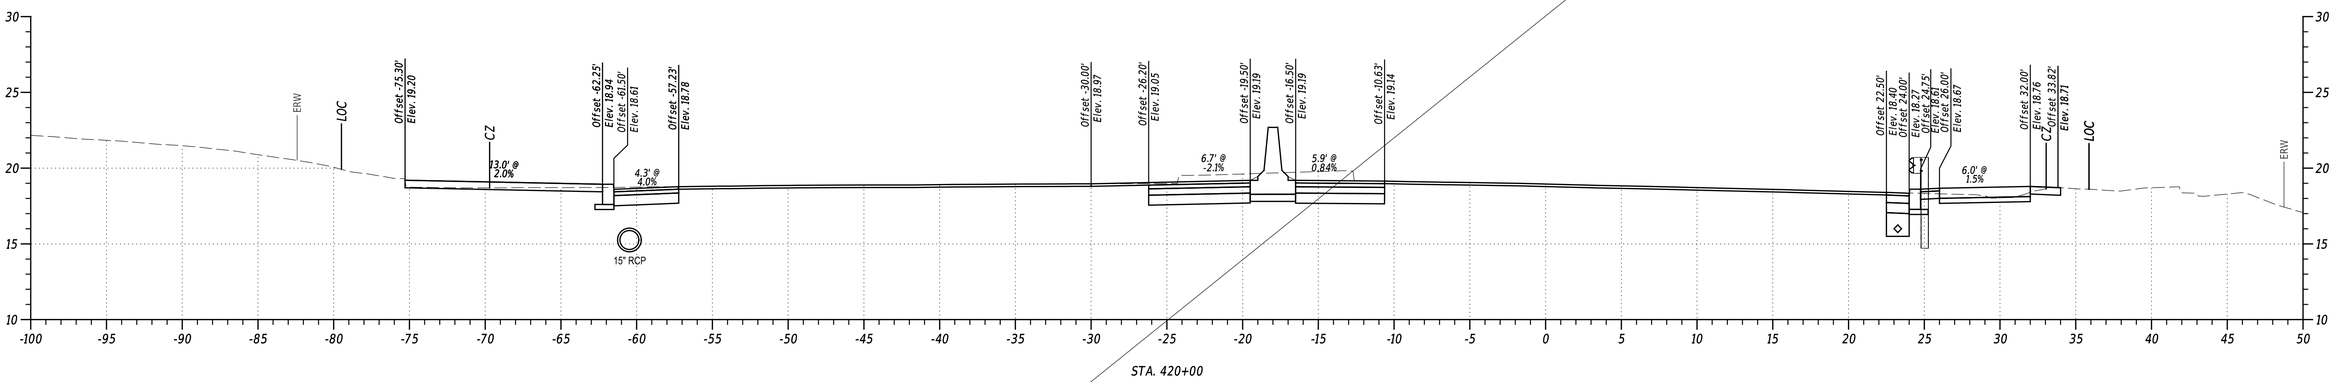

STA. 420+00

PENNONI ASSOCIATES INC:	
FILE NAME:	$FILEAS
MICROSTATION VERSION:	$VERSIONS
MICROSTATION WORKSPACE:	$WORKSPACES
PEN TABLE:	$PENTABLES
PLOT DRIVER:	$PLTDRIVERS
DATE PLOTTED:	03-SEP-2024@ 13:22
USER NAME:	$USERFN
OFFICE LOCATION:	$OFFICENAME


ADDENDA / REVISIONS

SCALE
0 5 10 15
FEET


US 13 PAVING AND PEDESTRIAN IMPROVEMENTS - LLANGOLLEN BLVD TO BACON/BOULDEN BLVD

CONTRACT	BRIDGE NO.	N/A	SECTION
T201901102	DESIGNED BY:	O. GREEN	PAI
COUNTY	CHECKED BY:	P. HORSEY	SHEET NO.
NEW CASTLE			35


CROSS SECTIONS

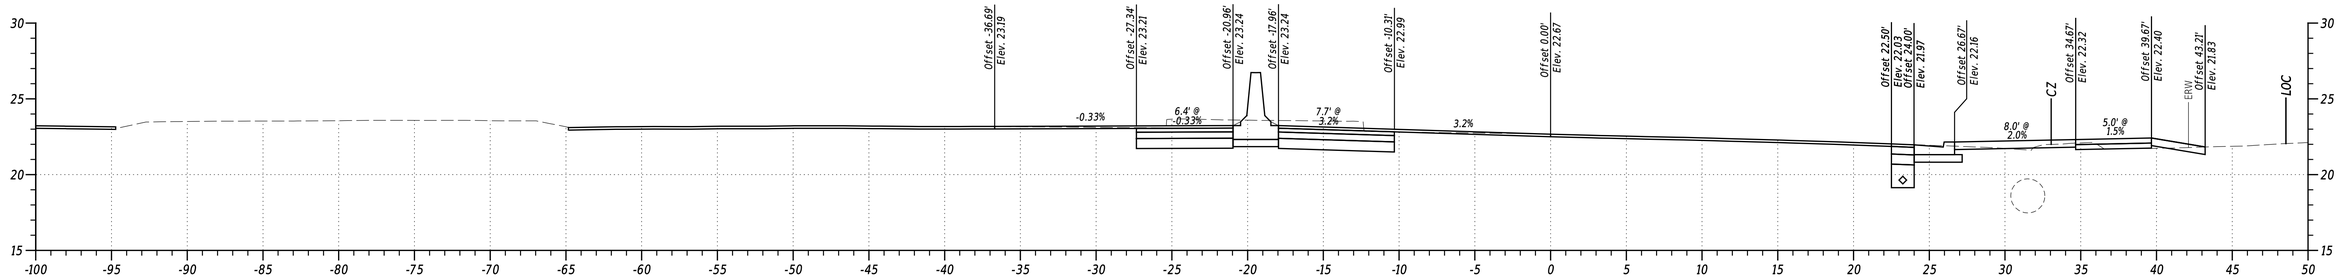

STA. 422+00

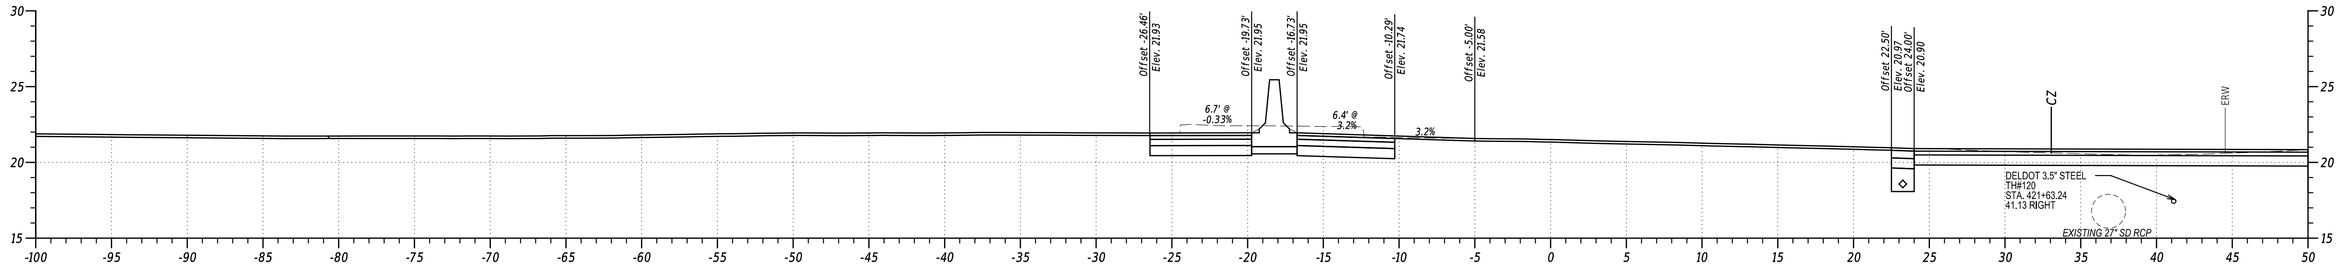

STA. 421+50

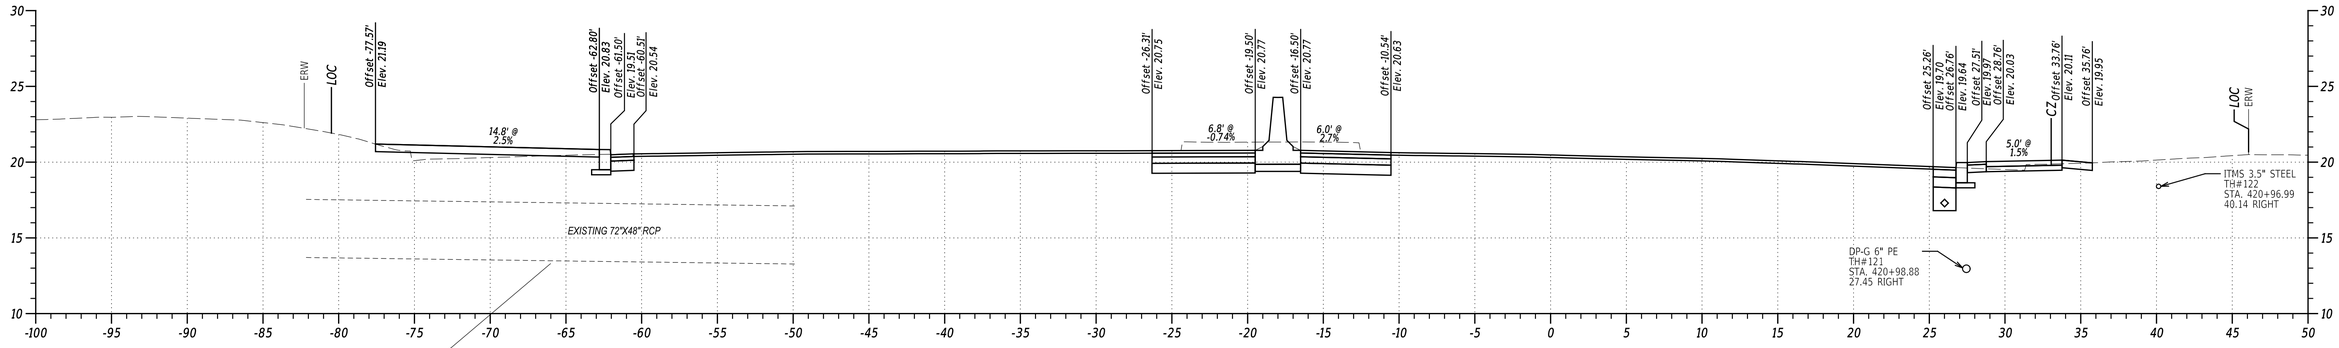


STA. 421+00


PENNONI ASSOCIATES INC. | PEN TABLE: $PENTBL55
FILE NAME: $FILEAS | PLOT DRIVER: $PLTDRV55
MICROSTATION VERSION: $VERSIONS | DATE PLOTTED: 02-SEP-2024@ 13:32
MICROSTATION WORKSPACE: $WORKSPACES | USER NAME: $USER$ OFFICE LOCATION: $OFFICENAME$

Pennoni


ADDENDA / REVISIONS		SCALE 0 5 10 15 FEET	US 13 PAVING AND PEDESTRIAN IMPROVEMENTS - LLANGOLLEN BLVD TO BACON/BOULDEN BLVD	CONTRACT T201901102	BRIDGE NO. N/A	CROSS SECTIONS	SECTION PAI
				COUNTY NEW CASTLE	DESIGNED BY: O. GREEN		SHEET NO. 36
					CHECKED BY: P. HORSEY		

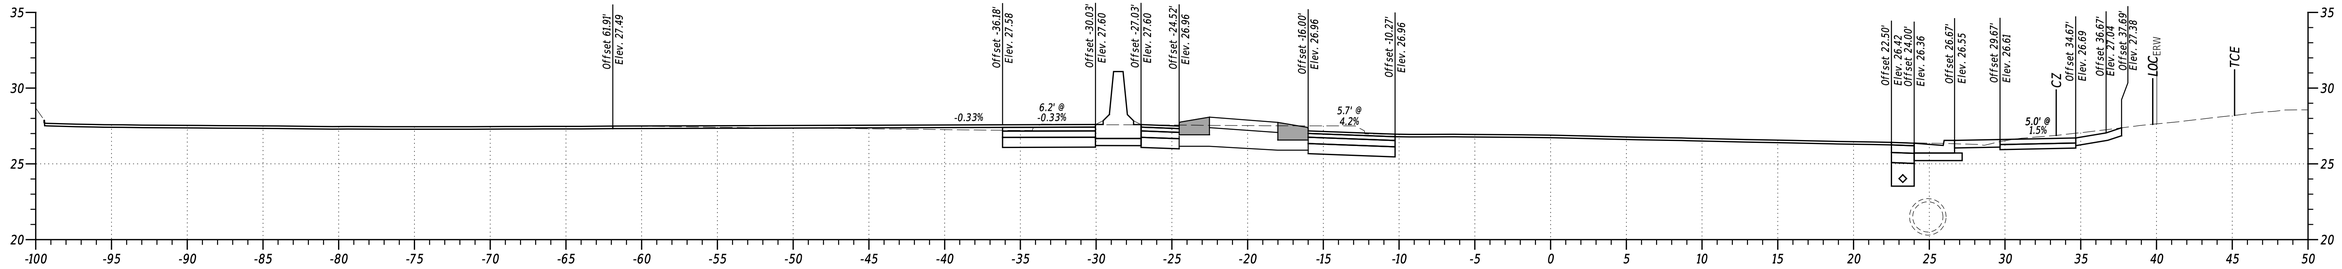

STA. 423+50

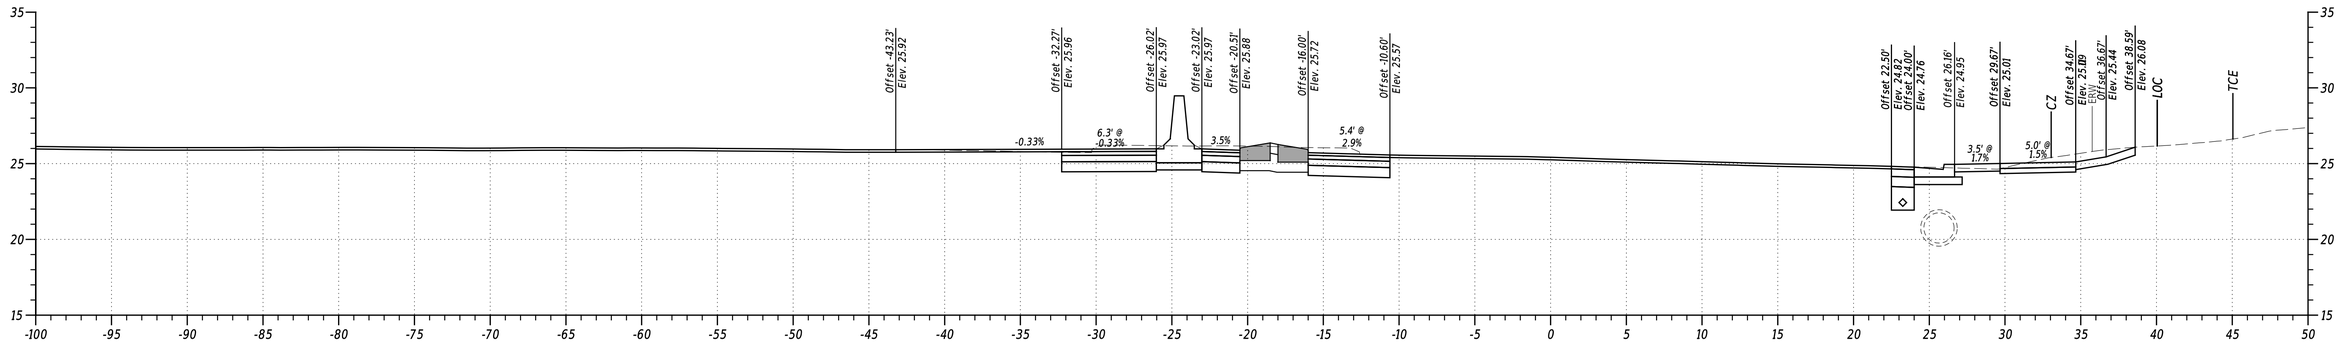

STA. 423+00

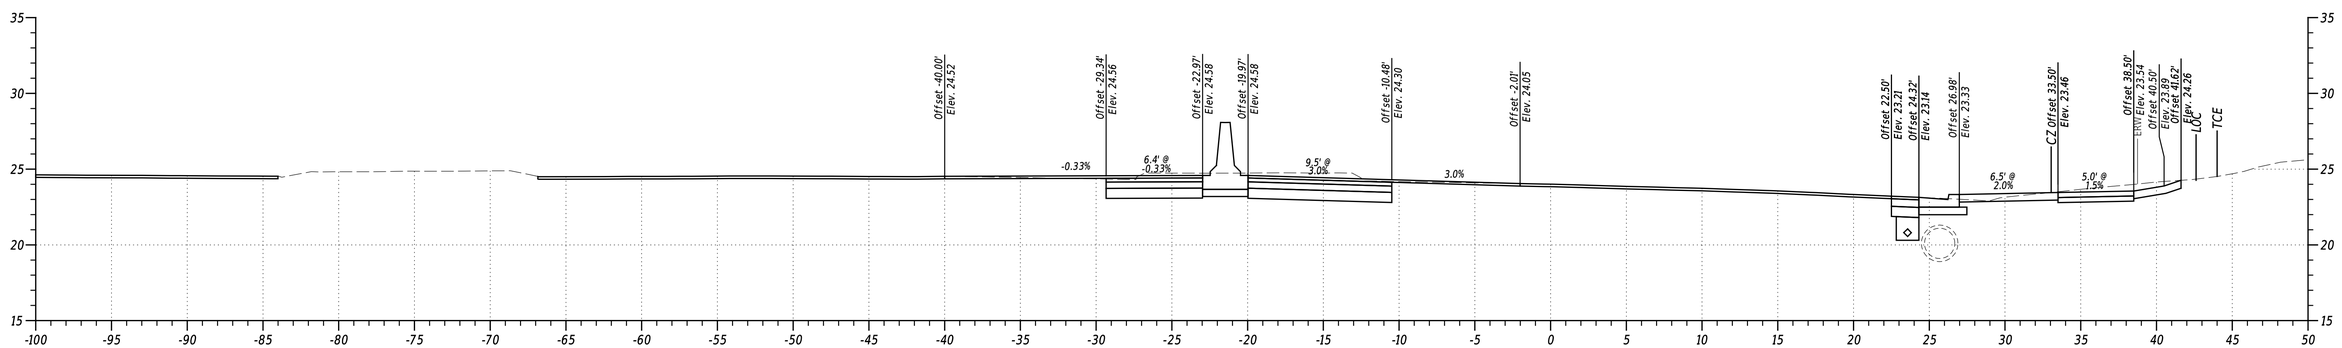

STA. 422+50

PENNONI ASSOCIATES INC:	
FILE NAME:	$FILEAS
MICROSTATION VERSION:	$VERSIONS
MICROSTATION WORKSPACE:	$WORKSPACES
PEN TABLE:	$PENTBLSS
PLOT DRIVER:	$PLTDRVSS
DATE PLOTTED:	03-SEP-2024@ 13:22
USER NAME:	$USERS
OFFICE LOCATION:	$OFFICENAME

Pennoni


ADDENDA / REVISIONS

SCALE
0 5 10 15
FEET


US 13 PAVING AND PEDESTRIAN IMPROVEMENTS - LLANGOLLEN BLVD TO BACON/BOULDEN BLVD

CONTRACT	BRIDGE NO.	N/A	SECTION
T201901102	DESIGNED BY:	O. GREEN	PAI
COUNTY	CHECKED BY:	P. HORSEY	SHEET NO.
NEW CASTLE			37


CROSS SECTIONS

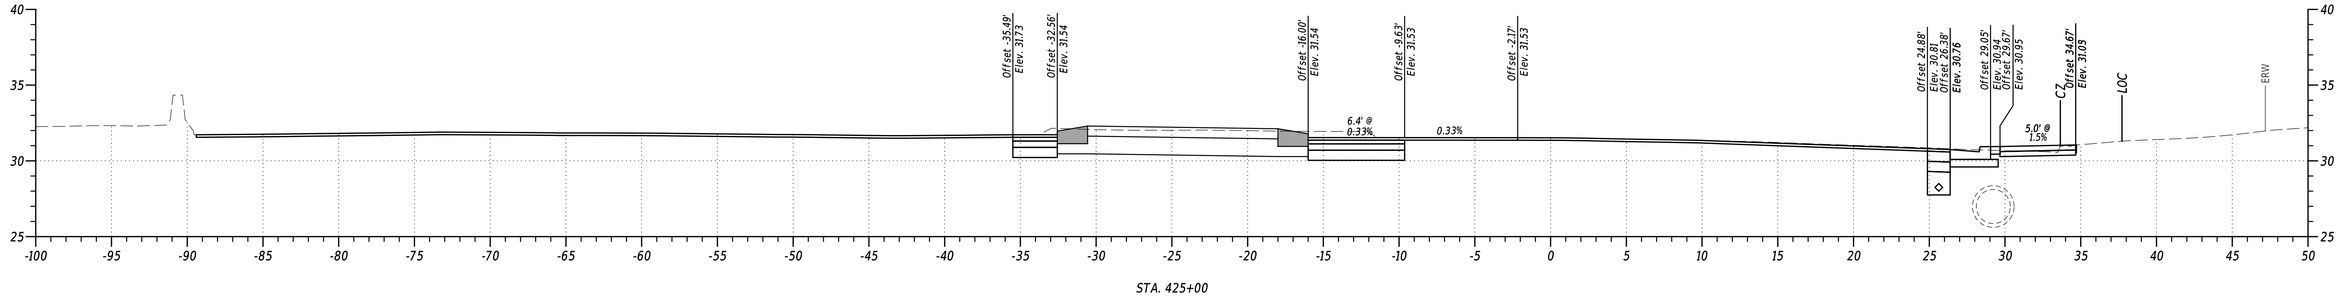

STA. 425+00

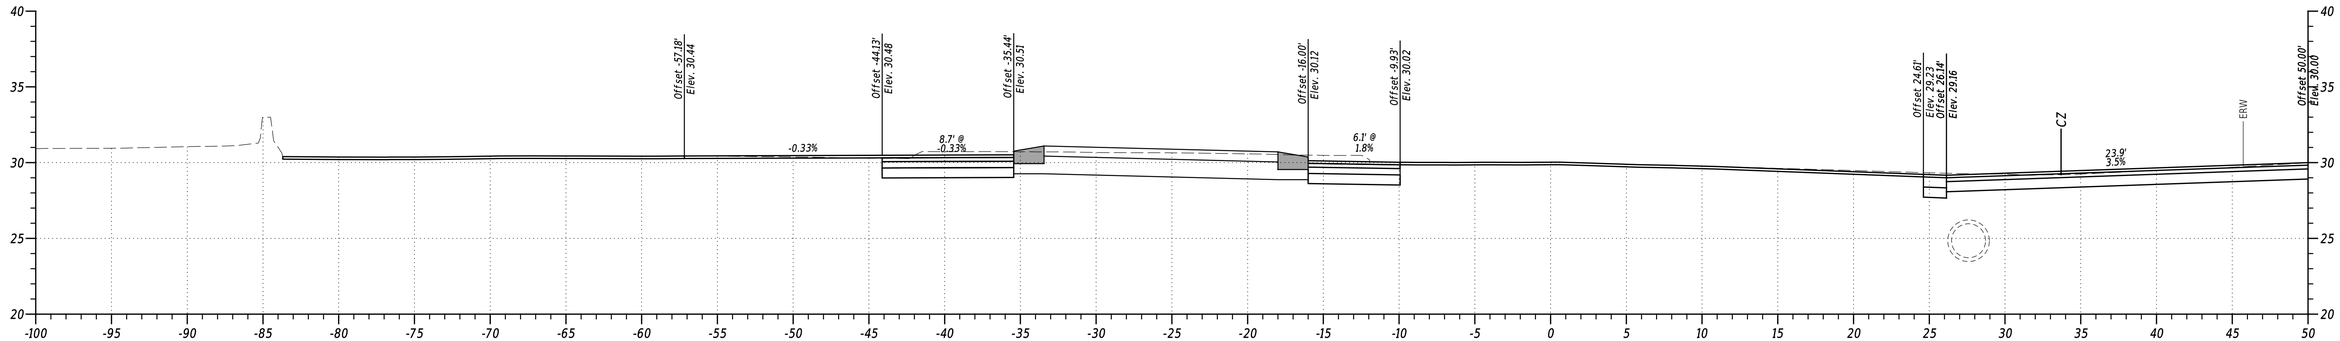

STA. 424+50

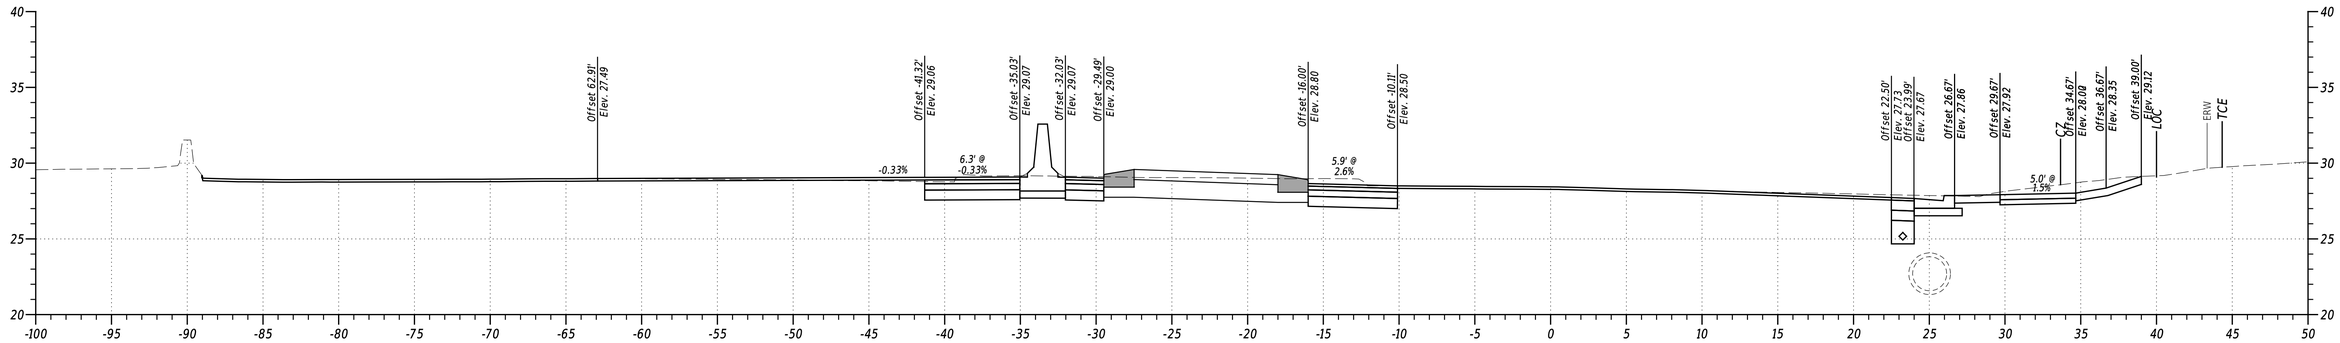


STA. 424+00


PENNONI ASSOCIATES INC.	PRN TABLE: $PENTBLSS
FILE NAME: $FILEAS	PLOT DRIVER: $PLTDRVSS
MICROSTATION VERSION: $VERSIONS	DATE PLOTTED: 02-SEP-2024 @ 13:33
MICROSTATION WORKSPACE: $WORKSPACES	USER NAME: $USERS OFFICE LOCATION: $OFFICENAMES

Pennoni


ADDENDA / REVISIONS		SCALE	US 13 PAVING AND PEDESTRIAN IMPROVEMENTS - LLANGOLLEN BLVD TO BACON/BOULDEN BLVD	CONTRACT	BRIDGE NO.	N/A	CROSS SECTIONS	SECTION
		0 5 10 15		T201901102	DESIGNED BY:	O. GREEN		PAI
		FEET		COUNTY	CHECKED BY:	P. HORSEY		SHEET NO.
				NEW CASTLE				38

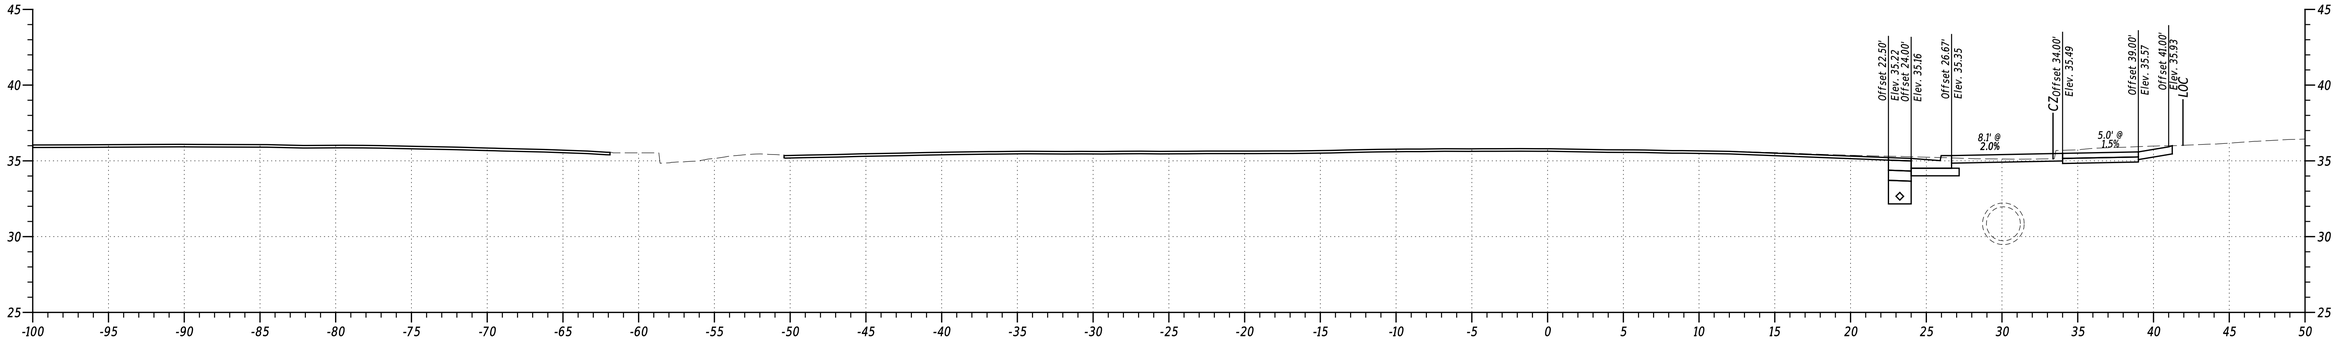

STA. 426+50

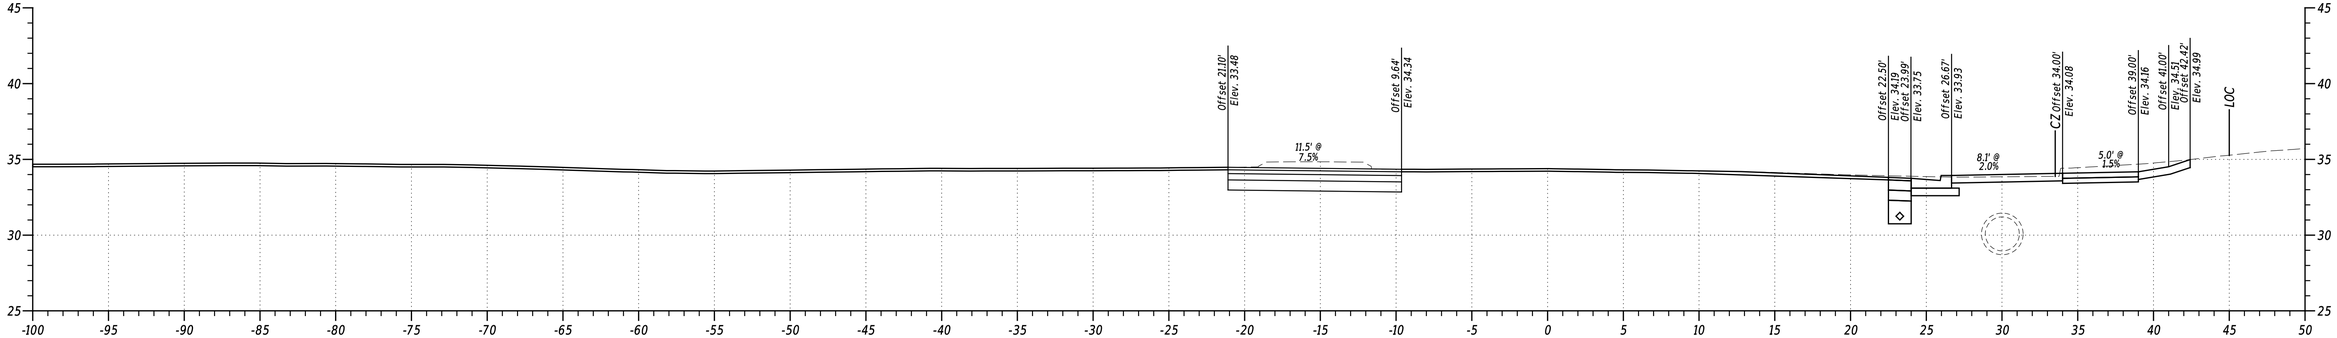

STA. 426+00

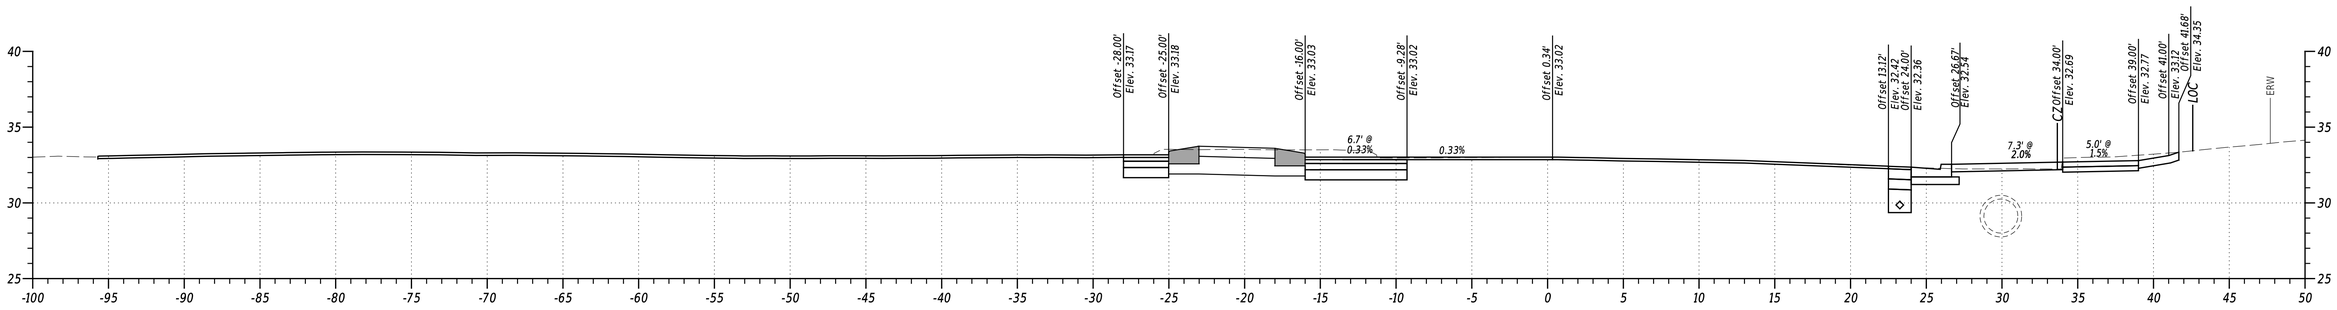

STA. 425+50

PENNONI ASSOCIATES INC.	
FILE NAME:	$FILEAS
MICROSTATION VERSION:	$VERSION$
MICROSTATION WORKSPACE:	$WORKSPACES
PRN TABLE:	$PRNTBLS
PLOT DRIVER:	$PLTDRVS
DATE PLOTTED:	02-SEP-2024@ 13:33
USER NAME:	$USERS
OFFICE LOCATION:	$OFFICENAMES


ADDENDA / REVISIONS

SCALE
0 5 10 15
FEET


US 13 PAVING AND PEDESTRIAN IMPROVEMENTS - LLANGOLLEN BLVD TO BACON/BOULDEN BLVD

CONTRACT	BRIDGE NO.	N/A	SECTION
T201901102	DESIGNED BY:	O. GREEN	PAI
COUNTY	CHECKED BY:	P. HORSEY	SHEET NO.
NEW CASTLE			39


CROSS SECTIONS

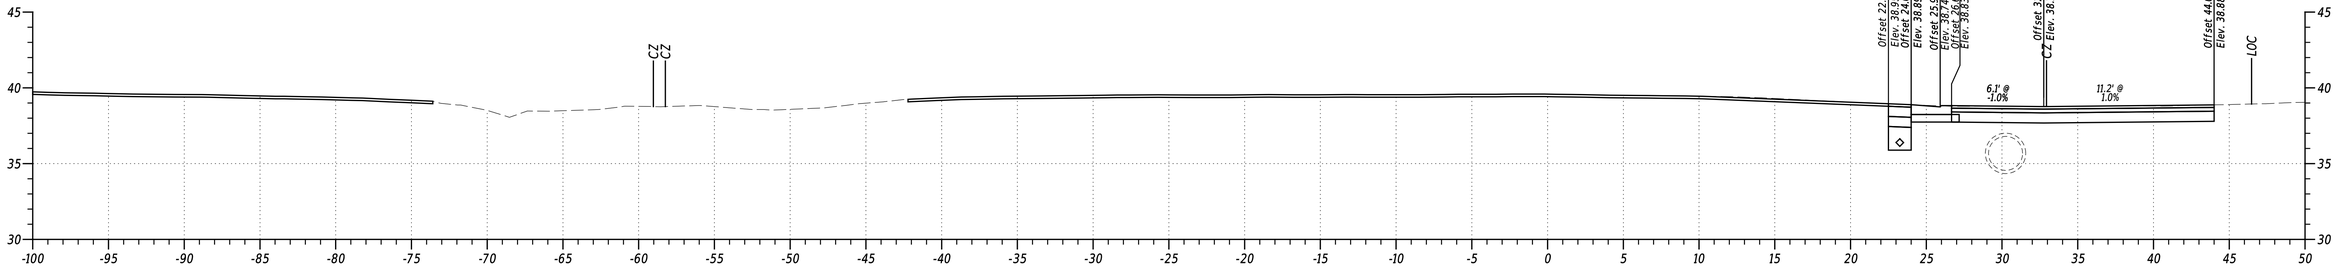

STA. 428+00

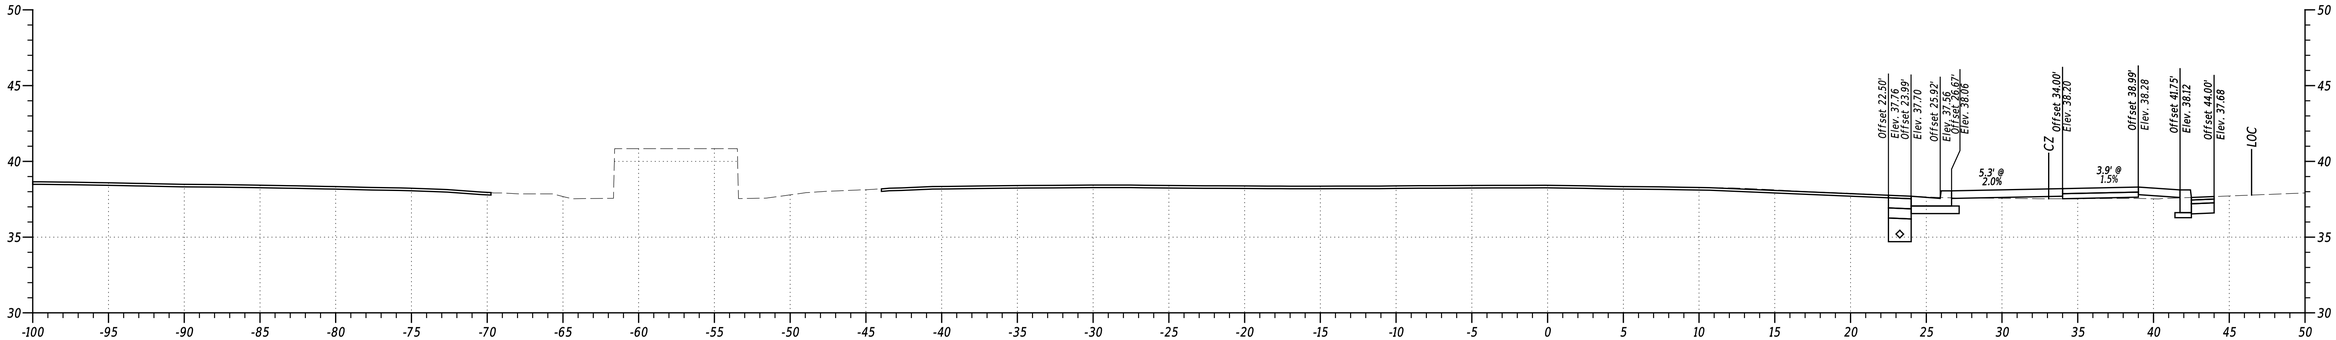

STA. 427+50

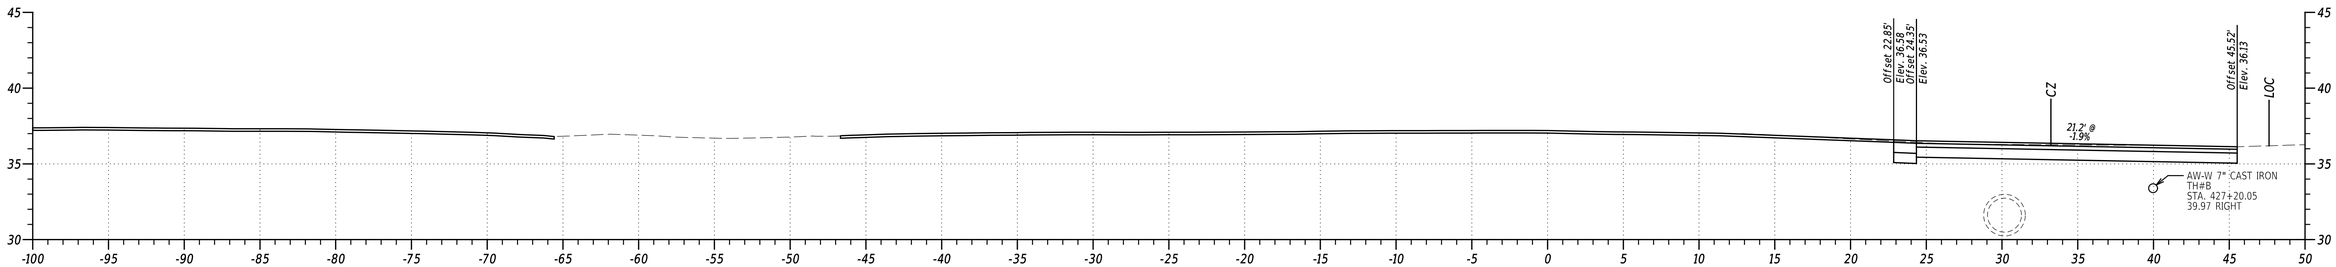


STA. 427+00


PENNONI ASSOCIATES INC.	PEN TABLE: $PENTABLE
FILE NAME: $FILEAS	PLOT DRIVER: $PLTDRVDS
MICROSTATION VERSION: $VERSION$	DATE PLOTTED: 02-SEP-2024 @ 13:33
MICROSTATION WORKSPACE: $WORKSPACE$	USER NAME: $USERS OFFICE LOCATION: $OFFICENAMES

Pennoni


ADDENDA / REVISIONS		SCALE	US 13 PAVING AND PEDESTRIAN IMPROVEMENTS - LLANGOLLEN BLVD TO BACON/BOULDEN BLVD	CONTRACT	BRIDGE NO.	N/A	CROSS SECTIONS	SECTION
		0 5 10 15		T201901102	DESIGNED BY:	O. GREEN		PAI
		FEET		COUNTY	CHECKED BY:	P. HORSEY		SHEET NO.
				NEW CASTLE				40

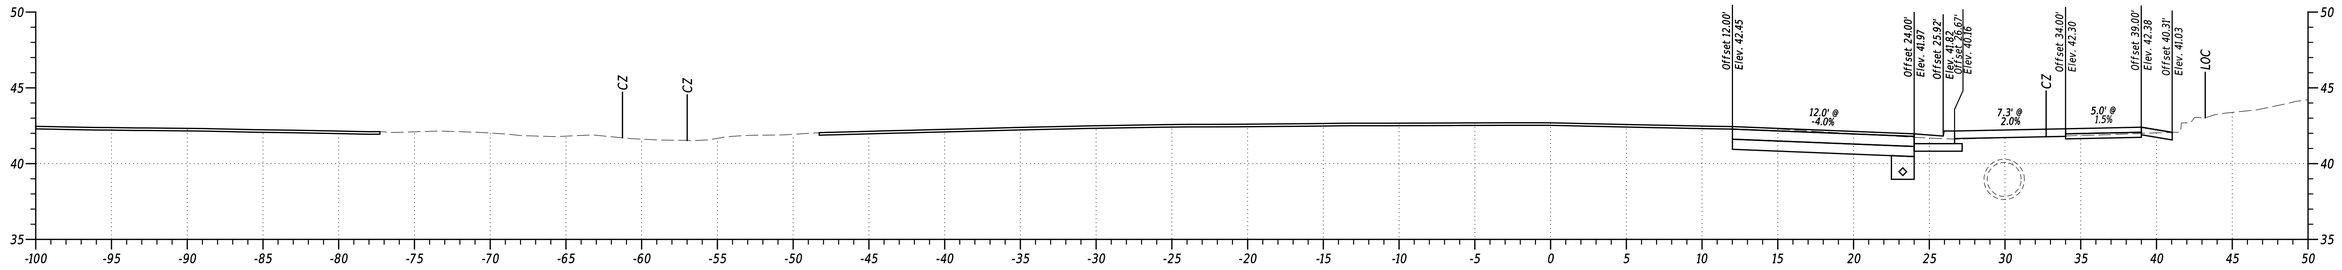

STA. 429+50

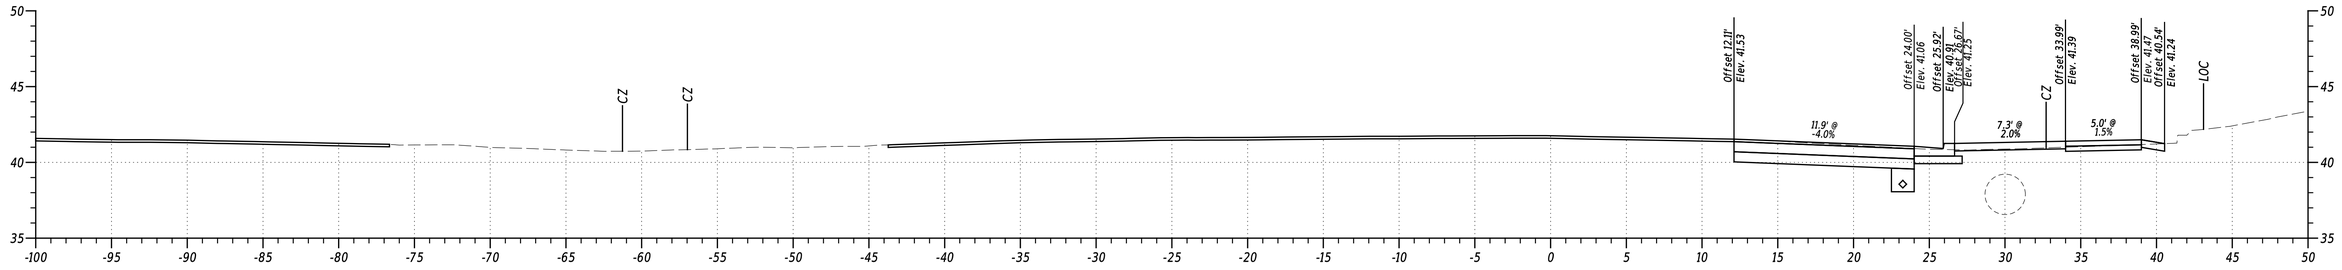


STA. 429+00

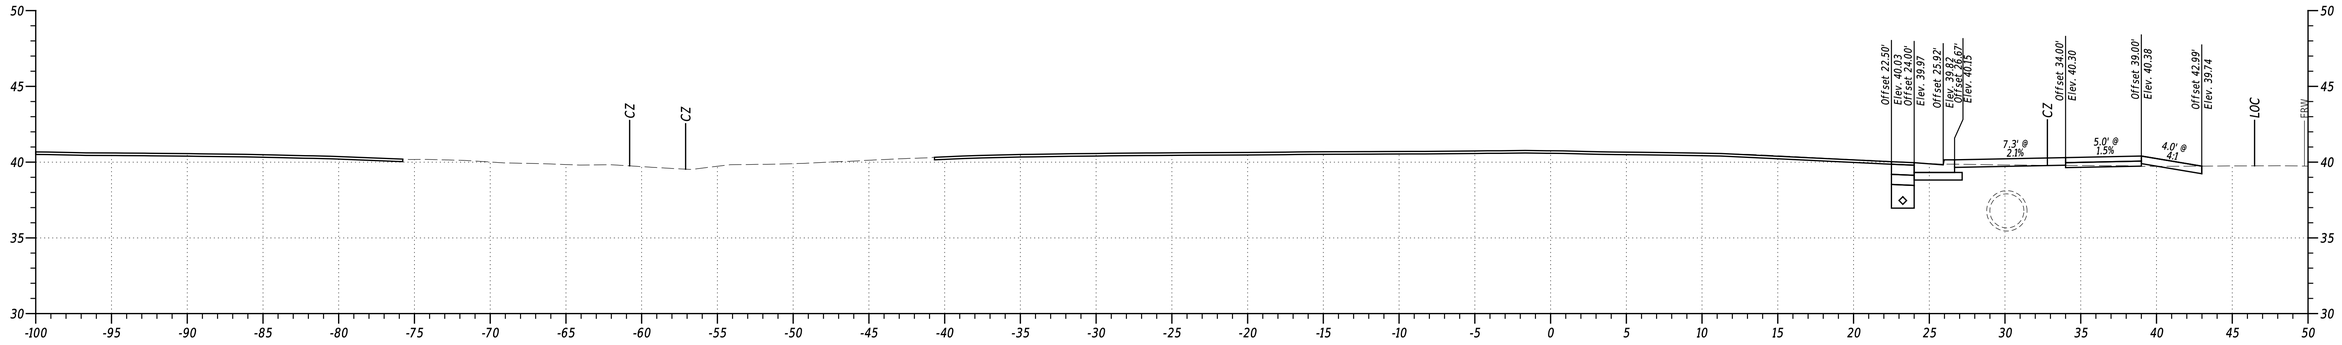


STA. 428+50

PENNONI ASSOCIATES INC.
FILE NAME: $FILEAS
MICROSTATION VERSION: $VERSIONS
MICROSTATION WORKSPACE: $WORKSPACES
PEN TABLE: $PENTBLSS
PLOT DRIVER: $PLTDRVSS
DATE PLOTTED: 02-SEP-2024@ 13:33
USER NAME: $USERS OFFICE LOCATION: $OFFICENAMES

ADDENDA / REVISIONS		SCALE 0 5 10 15 FEET	US 13 PAVING AND PEDESTRIAN IMPROVEMENTS - LLANGOLLEN BLVD TO BACON/BOULDEN BLVD	CONTRACT T201901102	BRIDGE NO. N/A	CROSS SECTIONS	SECTION PAI
				COUNTY NEW CASTLE	DESIGNED BY: O. GREEN		SHEET NO. 41
					CHECKED BY: P. HORSEY		

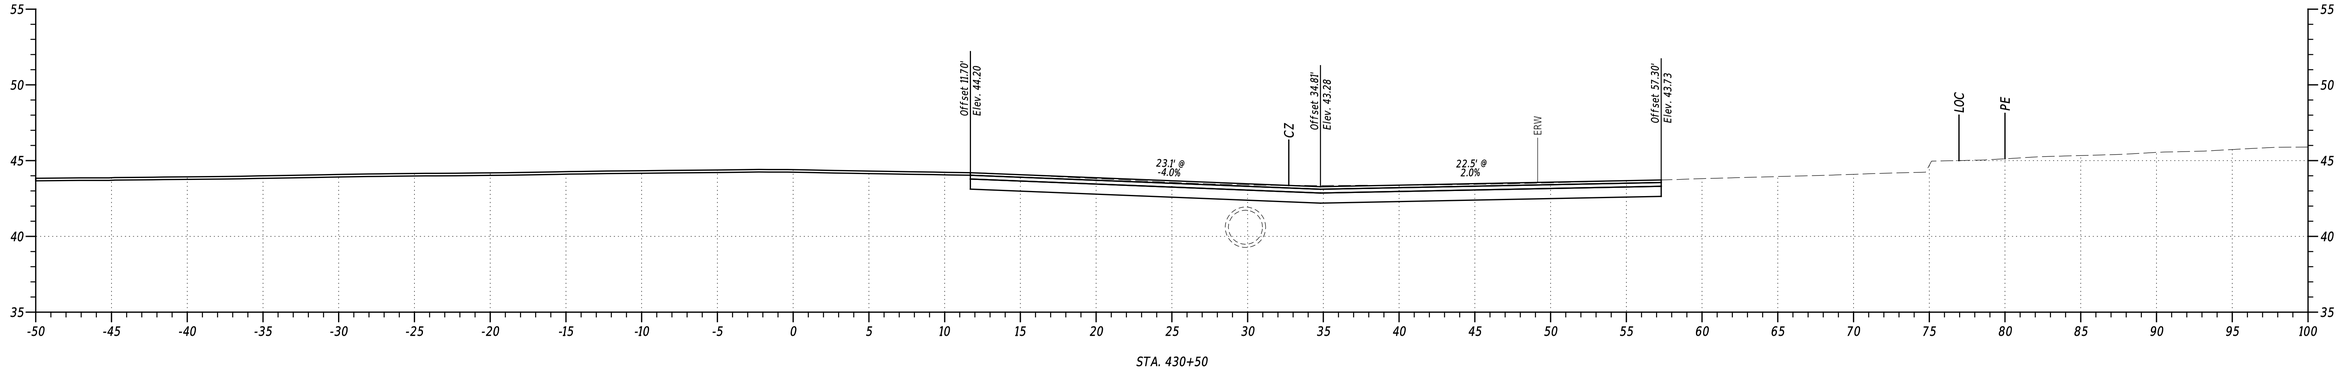

STA. 430+50

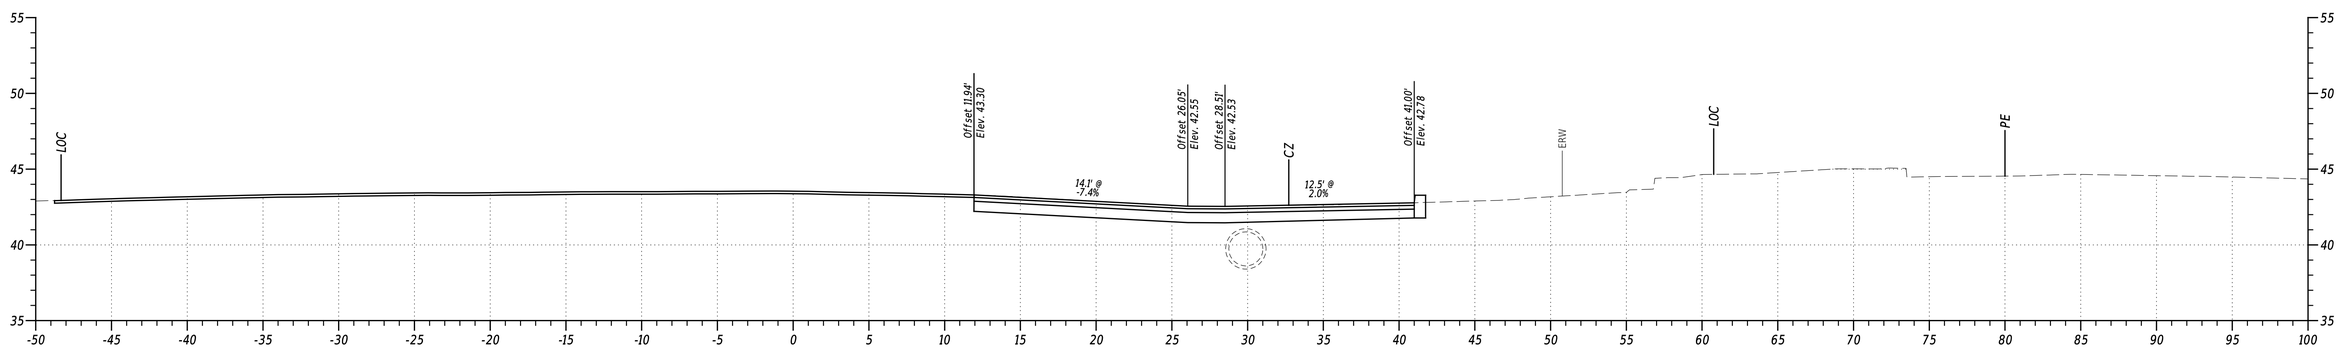

STA. 430+00

PENNONI ASSOCIATES INC.	
FILE NAME:	$FILEAS
MICROSTATION VERSION:	$VERSIONS
MICROSTATION WORKSPACE:	$WORKSPACES
PEN TABLE:	$PENTBLSS
PLOT DRIVER:	$PLTDRVSS
DATE PLOTTED:	03-SEP-2024@ 13:18
USER NAME:	$USERS
OFFICE LOCATION:	$OFFICENAMES

ADDENDA / REVISIONS


SCALE
0 5 10 15
FEET

US 13 PAVING AND PEDESTRIAN IMPROVEMENTS - LLANGOLLEN BLVD TO BACON/BOULDEN BLVD


CONTRACT	BRIDGE NO.	N/A
T201901102	DESIGNED BY:	O. GREEN
COUNTY	CHECKED BY:	P. HORSEY
NEW CASTLE		

CROSS SECTIONS


SECTION	PAI
SHEET NO.	42

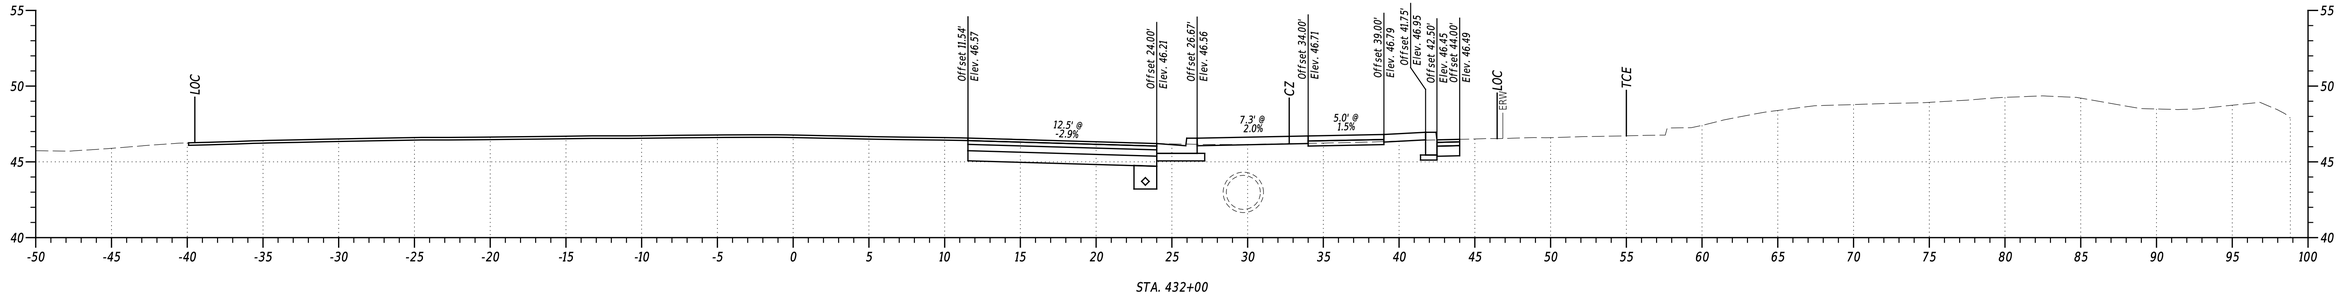

STA. 432+00

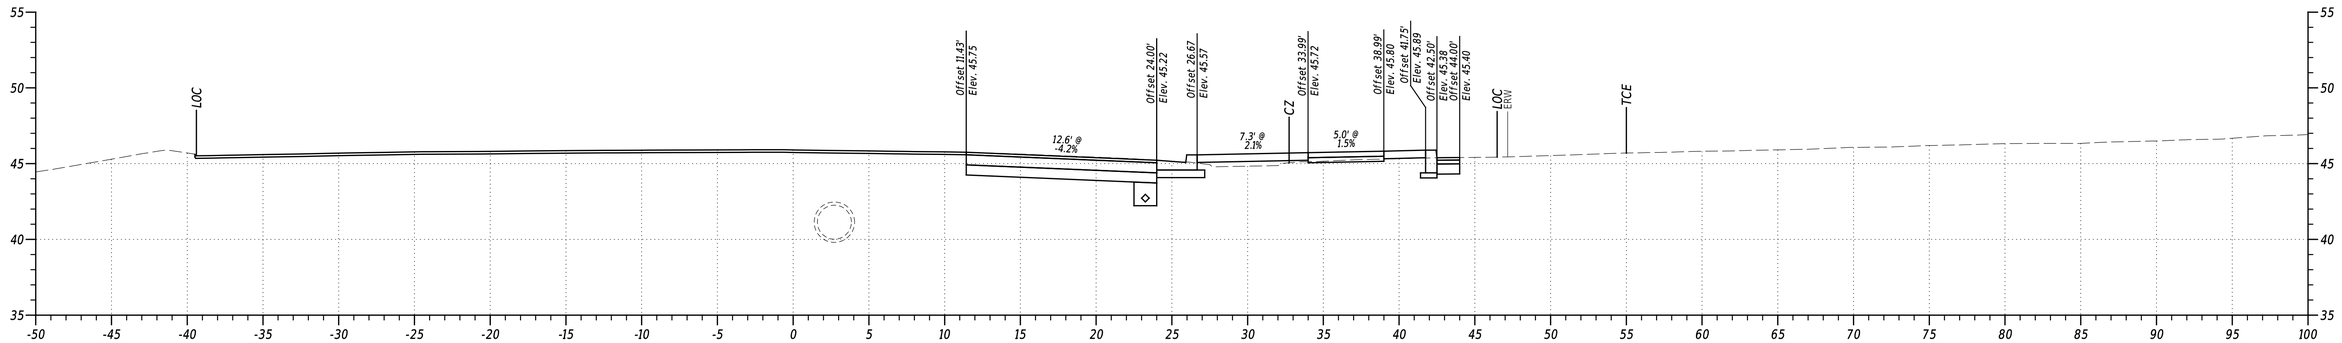

STA. 431+50

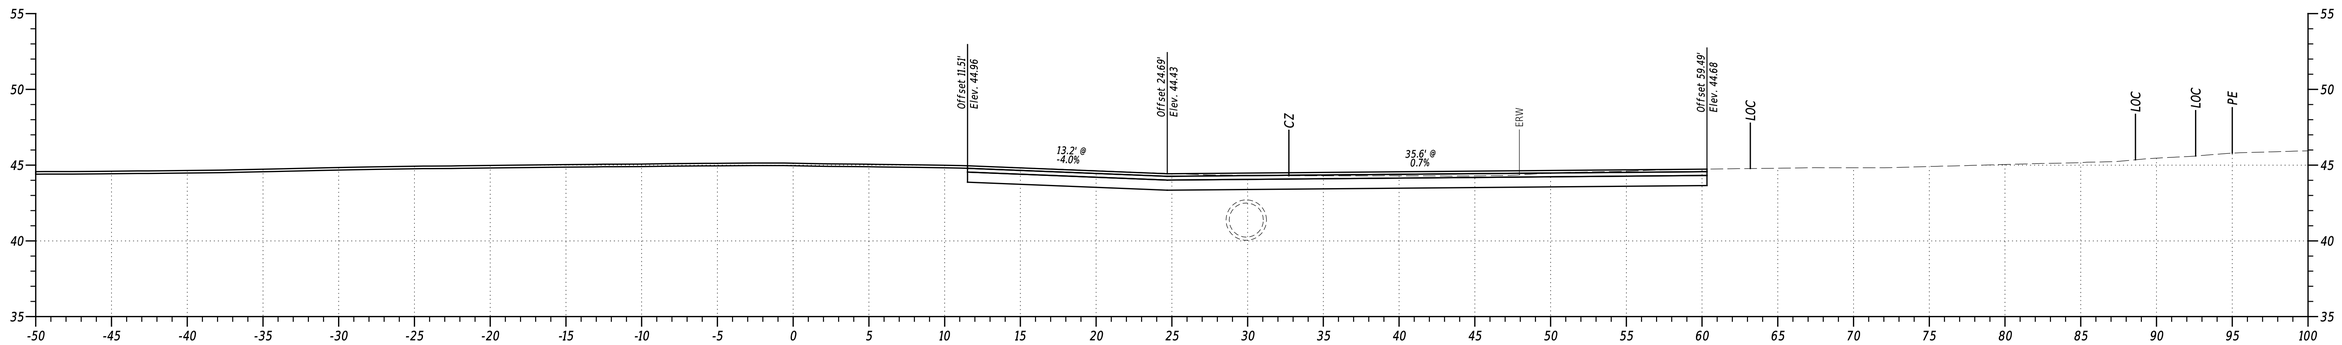


STA. 431+00


PENNONI ASSOCIATES INC. | PEN TABLE: $PENTBLS$
FILE NAME: $FILEAS$ | PLOT DRIVER: $PLTDRVSS$
MICROSTATION VERSION: $VERSIONS$ | DATE PLOTTED: 02-SEP-2024@ 13:18
MICROSTATION WORKSPACE: $WORKSPACES$ | USER NAME: $USERS$ OFFICE LOCATION: $OFFICENAMES$

Pennoni


ADDENDA / REVISIONS		SCALE 0 5 10 15 FEET	US 13 PAVING AND PEDESTRIAN IMPROVEMENTS - LLANGOLLEN BLVD TO BACON/BOULDEN BLVD	CONTRACT T201901102	BRIDGE NO. N/A	CROSS SECTIONS	SECTION PAI
				COUNTY NEW CASTLE	DESIGNED BY: O. GREEN		SHEET NO. 43
					CHECKED BY: P. HORSEY		

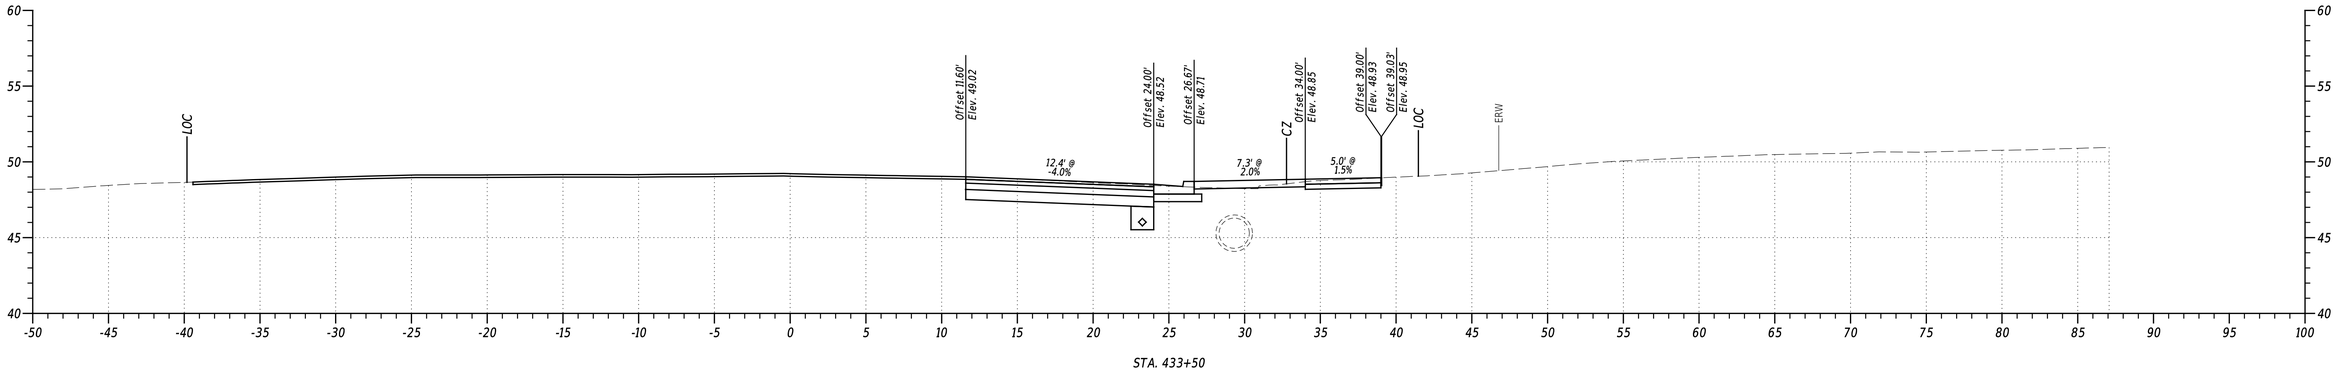

STA. 433+50

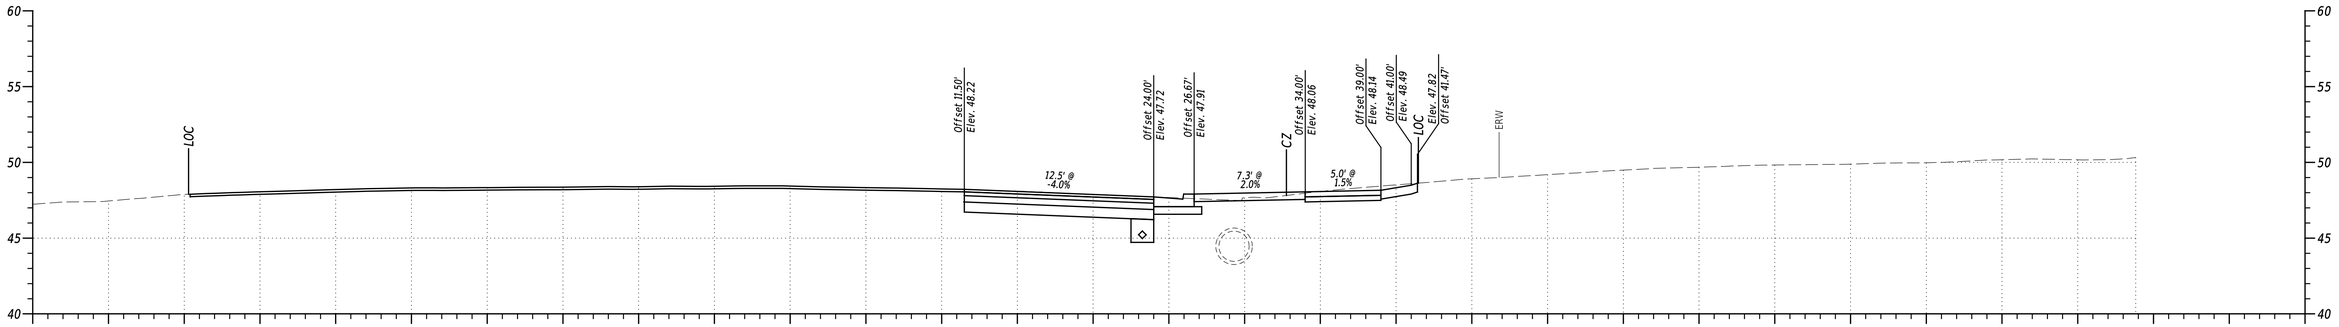

STA. 433+00

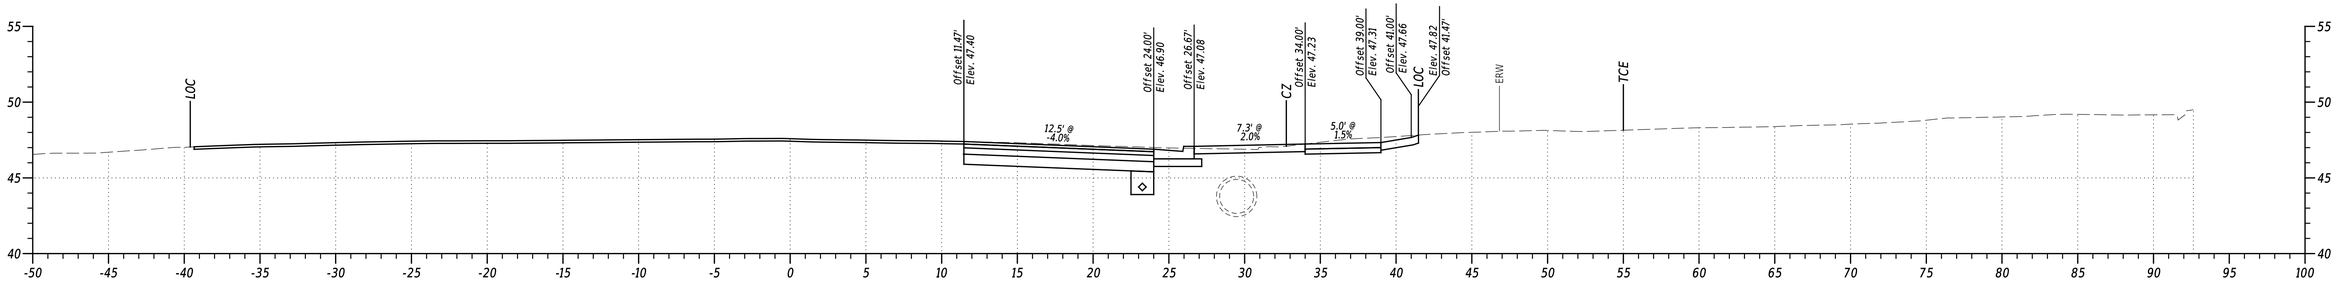

STA. 432+50

PENNONI ASSOCIATES INC.	SFILEAS
FILE NAME:	
MICROSTATION VERSION:	$VERSION$
MICROSTATION WORKSPACE:	$WORKSPACE$
PRT TABLE:	$PRINTABLES
PLOT DRIVER:	$PLTDRIVER$
DATE PLOTTED:	02-SEP-2024@ 13:18
USER NAME:	$USERS$ OFFICE LOCATION: $OFFICENAMES


ADDENDA / REVISIONS

SCALE
0 5 10 15
FEET


US 13 PAVING AND PEDESTRIAN IMPROVEMENTS - LLANGOLLEN BLVD TO BACON/BOULDEN BLVD

CONTRACT	BRIDGE NO.	N/A	SECTION
T201901102	DESIGNED BY:	O. GREEN	PAI
COUNTY	CHECKED BY:	P. HORSEY	SHEET NO.
NEW CASTLE			44


CROSS SECTIONS

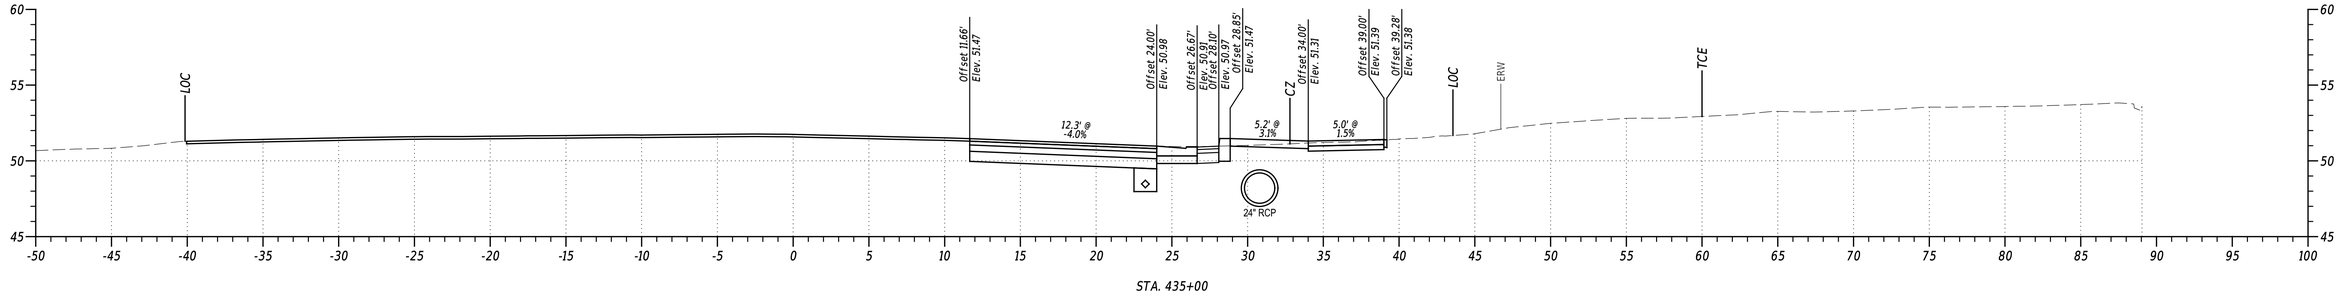

STA. 435+00

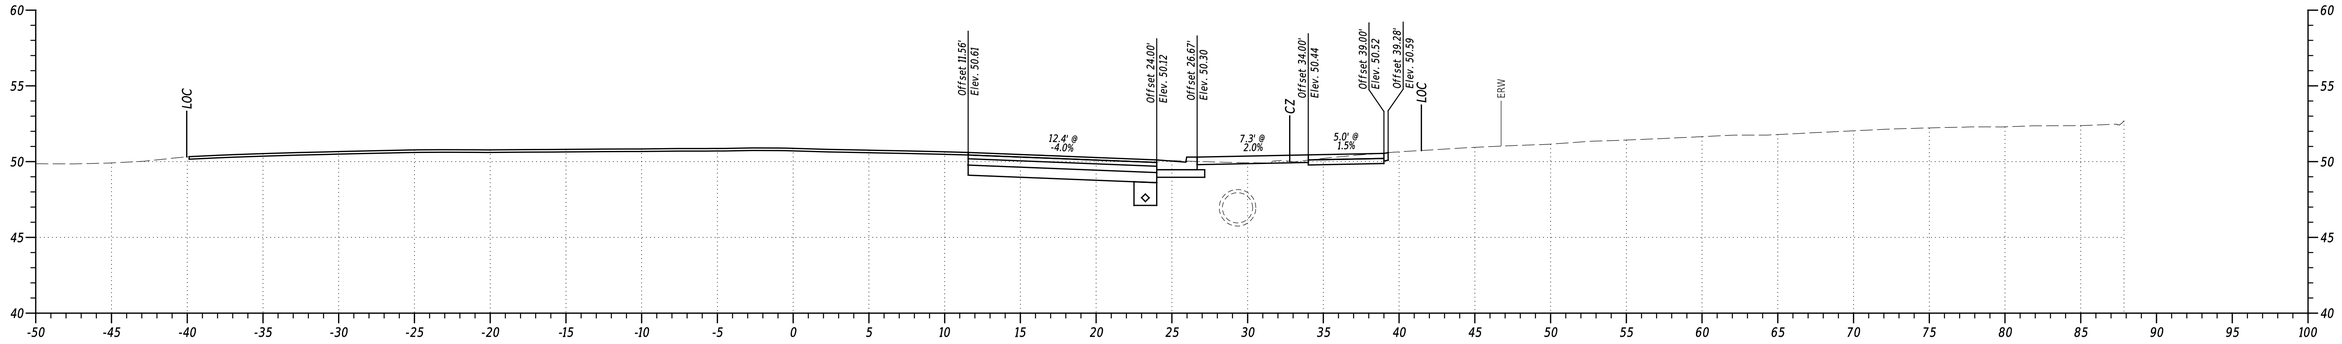

STA. 434+50

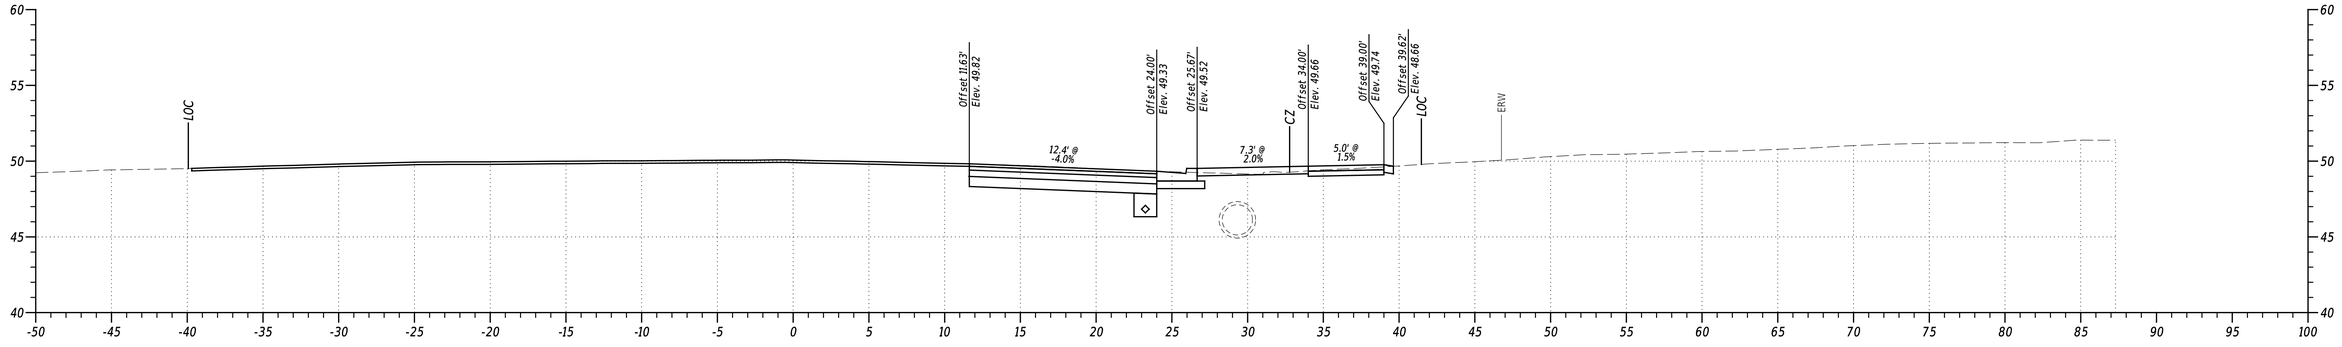

STA. 434+00

PENNONI ASSOCIATES INC.	PRT TABLE: $PRINTBLS
FILE NAME: $FILEAS	PLOT DRIVER: $PLTDRVS
MICROSTATION VERSION: $VERSIONS	DATE PLOTTED: 02-SEP-2024@ 13:18
MICROSTATION WORKSPACE: $WORKSPACES	USER NAME: $USERS OFFICE LOCATION: $OFFICENAMES


ADDENDA / REVISIONS

SCALE
0 5 10 15
FEET


US 13 PAVING AND PEDESTRIAN IMPROVEMENTS - LLANGOLLEN BLVD TO BACON/BOULDEN BLVD

CONTRACT	BRIDGE NO.	N/A	SECTION
T201901102	DESIGNED BY:	O. GREEN	PAI
COUNTY			SHEET NO.
NEW CASTLE	CHECKED BY:	P. HORSEY	45


CROSS SECTIONS

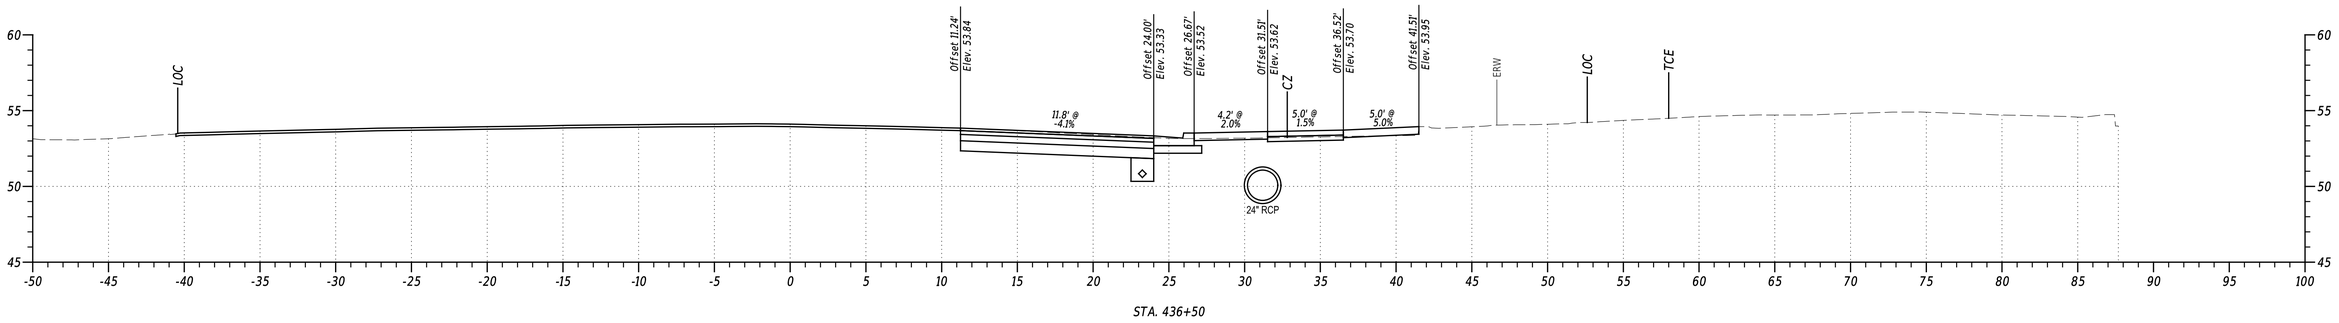

STA. 436+50

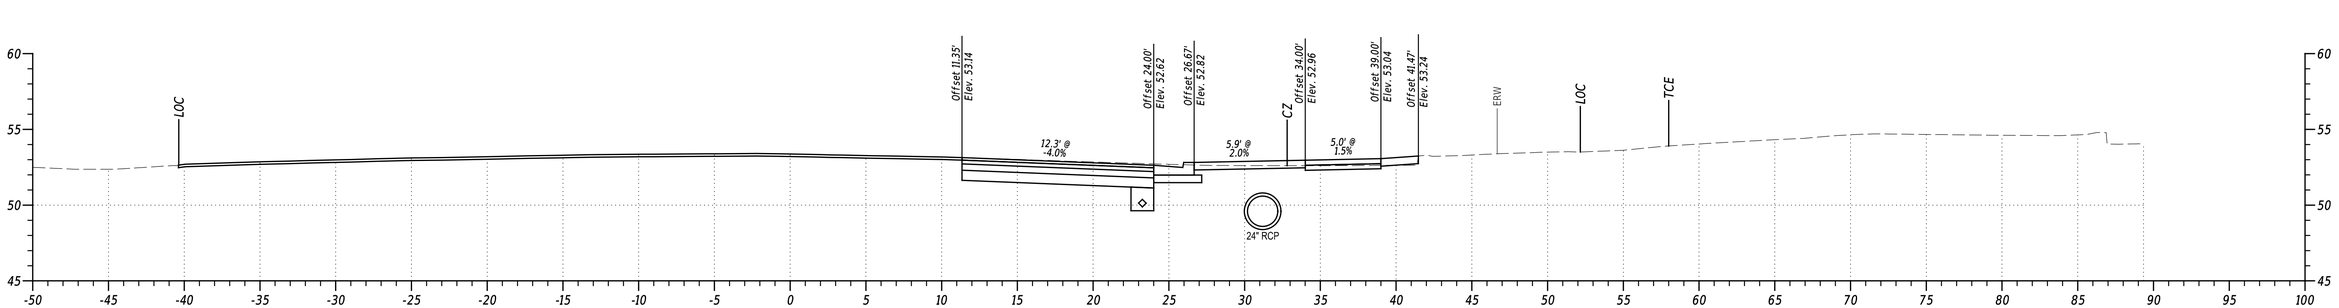

STA. 436+00

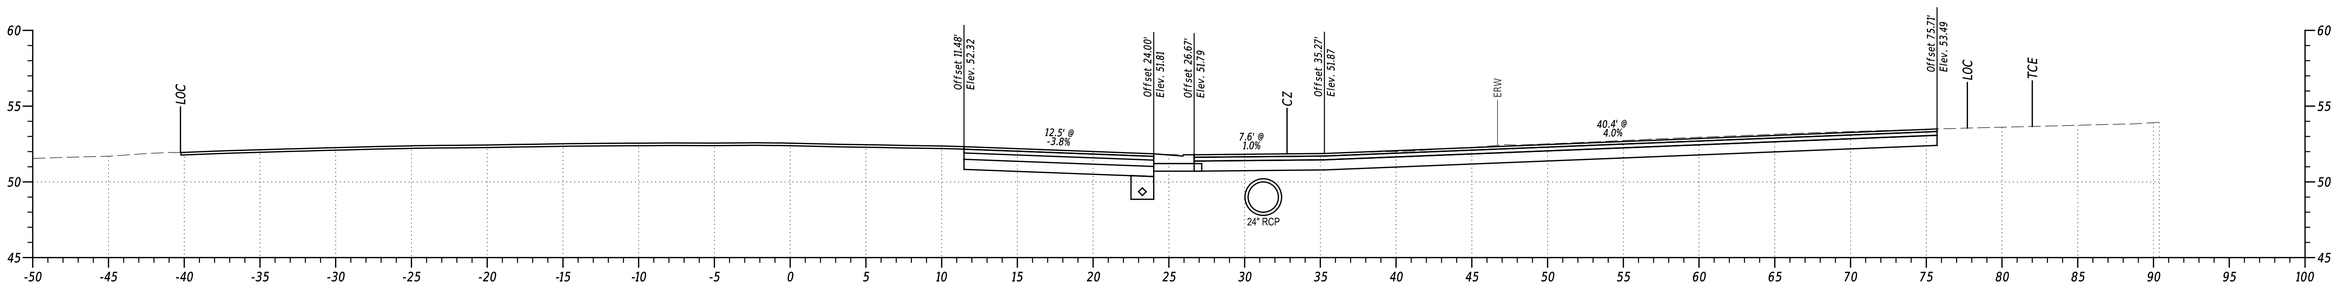

STA. 435+50

PENNONI ASSOCIATES INC.	
FILE NAME:	$FILEAS
MICROSTATION VERSION:	$VERSIONS
MICROSTATION WORKSPACE:	$WORKSPACES
PEN TABLE:	$PENTABLES
PLOT DRIVER:	$PLTDRVDS
DATE PLOTTED:	02-SEP-2024 @ 13:18
USER NAME:	$USERS
OFFICE LOCATION:	$OFFICENAMES


ADDENDA / REVISIONS

SCALE
0 5 10 15
FEET


US 13 PAVING AND PEDESTRIAN IMPROVEMENTS - LLANGOLLEN BLVD TO BACON/BOULDEN BLVD

CONTRACT	BRIDGE NO.	N/A	SECTION
T201901102	DESIGNED BY:	O. GREEN	PAI
COUNTY	CHECKED BY:	P. HORSEY	SHEET NO.
NEW CASTLE			46

CROSS SECTIONS

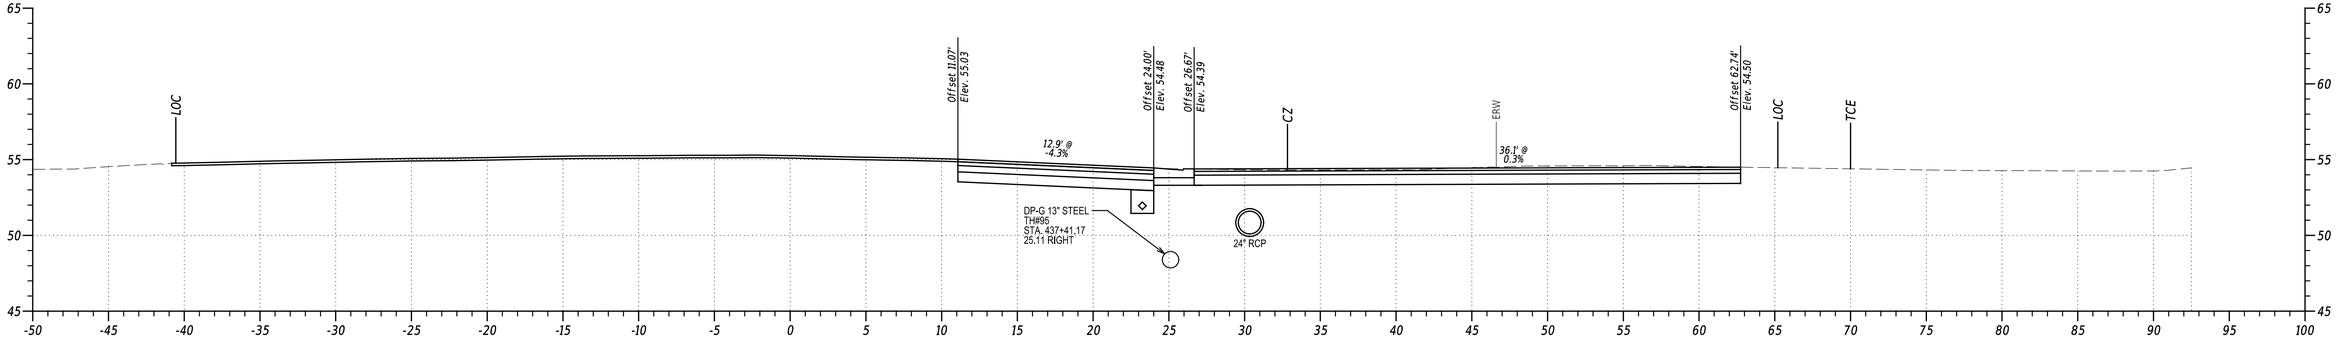

STA. 437+50

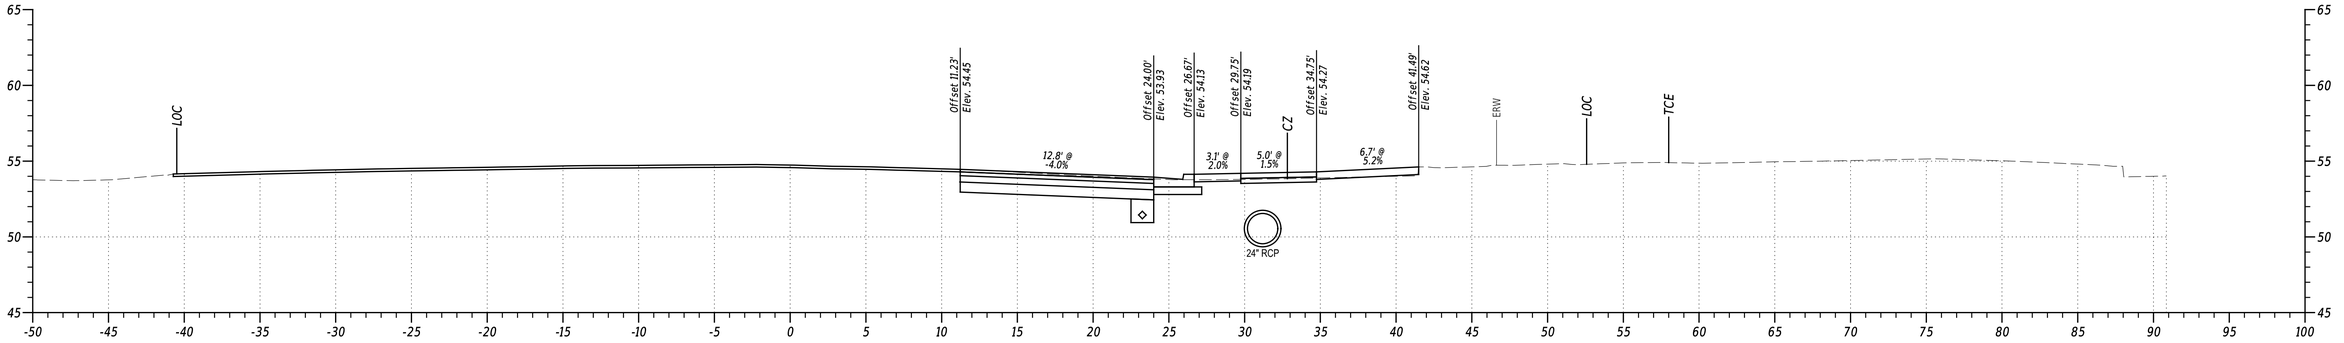

STA. 437+00

PENNONI ASSOCIATES INC.	$FILEAS
FILE NAME:	$VERSIONS
MICROSTATION VERSION:	$WORKSPACES
MICROSTATION WORKSPACE:	$OFFICENAMES
PEN TABLE:	$PENTBLSS
PLOT DRIVER:	$PLTDRVSS
DATE PLOTTED:	02-SEP-2024 @ 13:18
USER NAME:	$USERS
OFFICE LOCATION:	$OFFICENAMES

Pennoni


ADDENDA / REVISIONS			

SCALE
0 5 10 15
FEET


US 13 PAVING AND PEDESTRIAN IMPROVEMENTS - LLANGOLLEN BLVD TO BACON/BOULDEN BLVD

CONTRACT	BRIDGE NO.	N/A	SECTION
T201901102	DESIGNED BY:	O. GREEN	PAI
COUNTY	CHECKED BY:	P. HORSEY	SHEET NO.
NEW CASTLE			47


CROSS SECTIONS

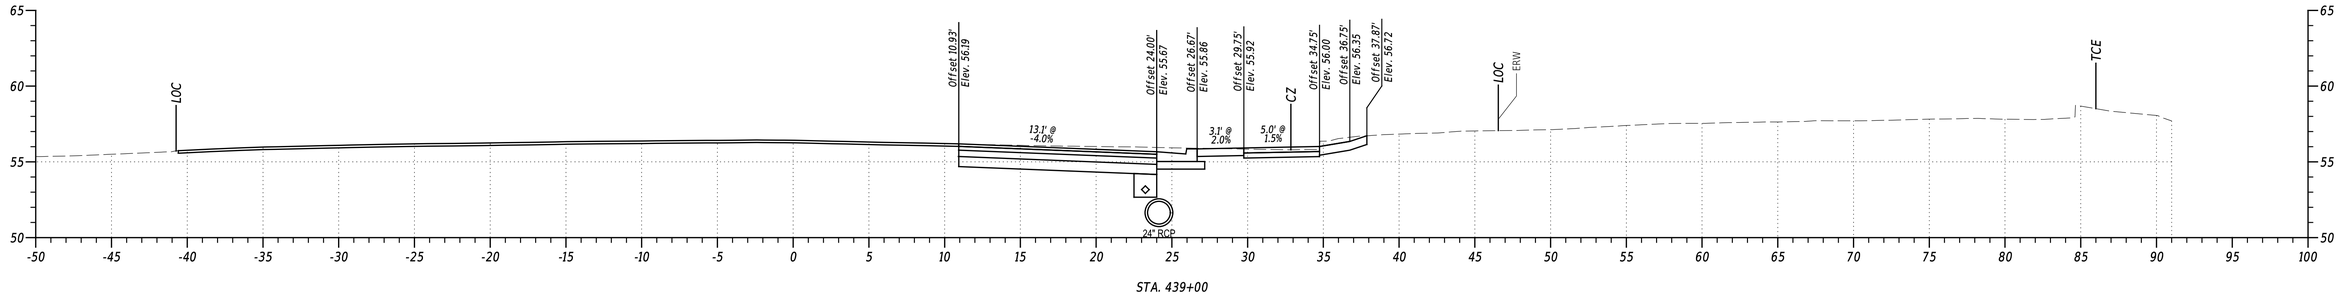

STA. 439+00

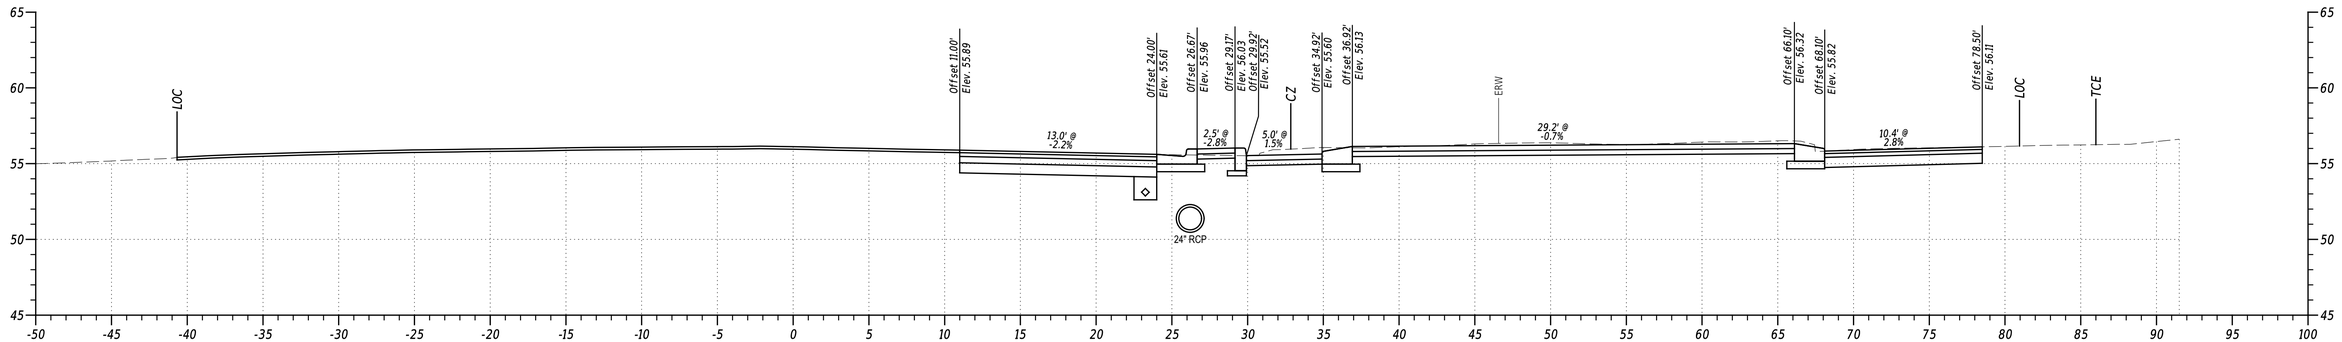

STA. 438+50

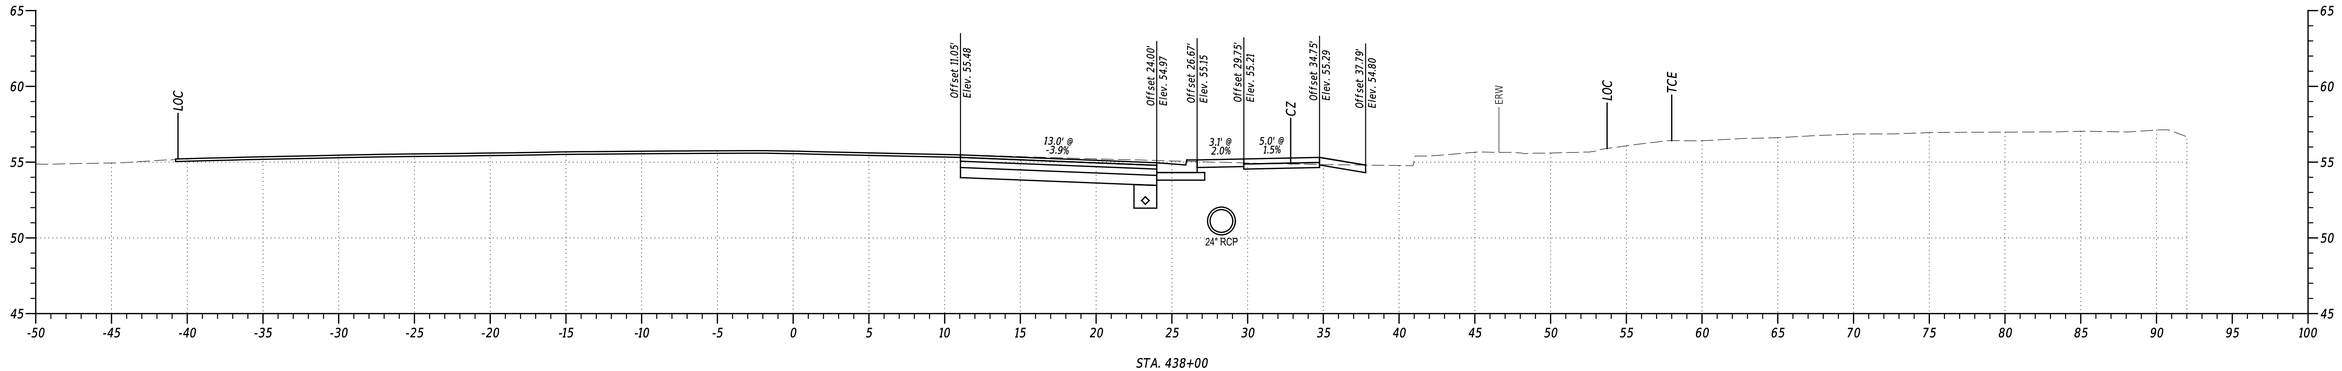

STA. 438+00


PENNONI ASSOCIATES INC. | PEN TABLE: $PENTBL55
FILE NAME: $FILEAS | PLOT DRIVER: $PLTDRVSS
MICROSTATION VERSION: $VERSIONS | DATE PLOTTED: 02-SEP-2024@ 13:18
MICROSTATION WORKSPACE: $WORKSPACES | USER NAME: $USERS | OFFICE LOCATION: $OFFICENAME

ADDENDA / REVISIONS


SCALE
0 5 10 15
FEET

US 13 PAVING AND PEDESTRIAN IMPROVEMENTS - LLANGOLLEN BLVD TO BACON/BOULDEN BLVD


CONTRACT	BRIDGE NO.	N/A	CROSS SECTIONS	SECTION
T201901102	DESIGNED BY:	O. GREEN		PAI
COUNTY				SHEET NO.
NEW CASTLE	CHECKED BY:	P. HORSEY		48

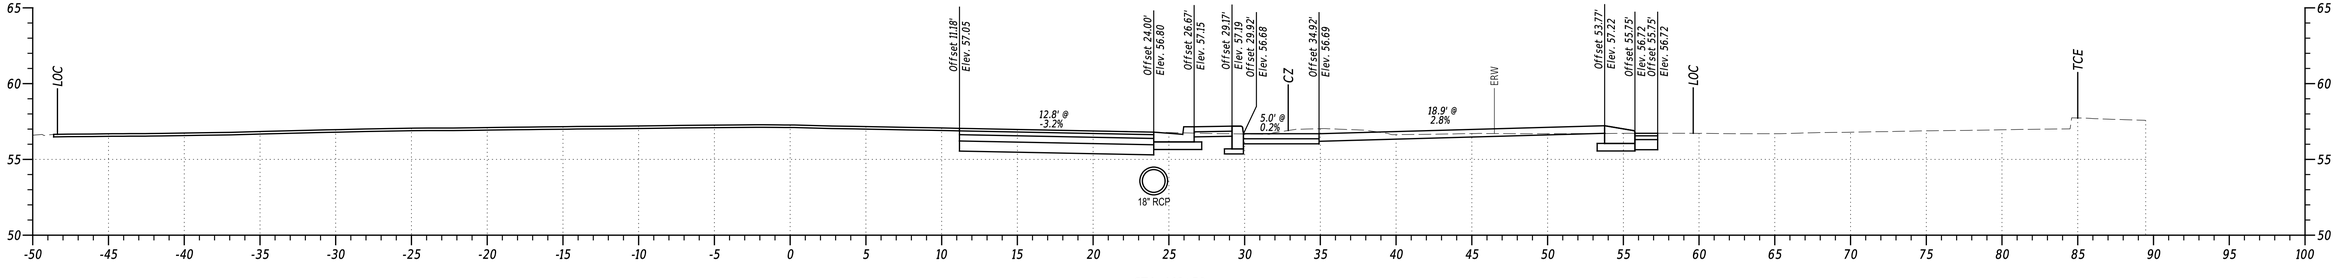

STA. 440+50

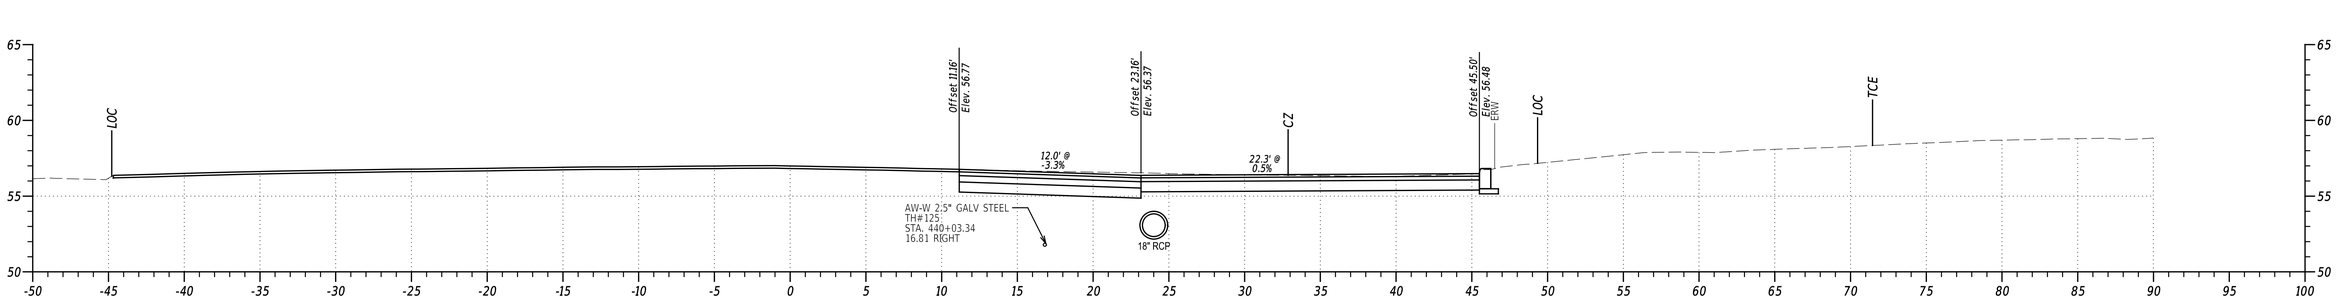

STA. 440+00

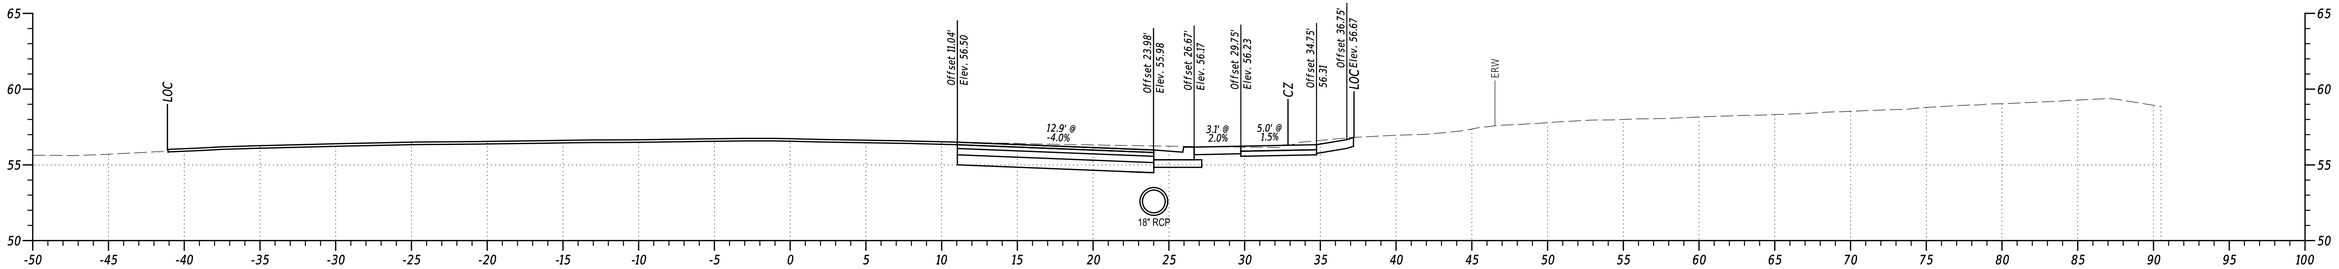

STA. 439+50

PENNONI ASSOCIATES INC.	PEN_TABLE: SPENTRUSS
FILE NAME: $FILEAS	PLOT DRIVER: $PLTDRVSS
MICROSTATION VERSION: $VERSIONS	DATE PLOTTED: 02-SEP-2024@ 13:19
MICROSTATION WORKSPACE: $WORKSPACES	USER NAME: $USERS OFFICE LOCATION: $OFFICENAMES


ADDENDA / REVISIONS

SCALE
0 5 10 15
FEET


US 13 PAVING AND PEDESTRIAN IMPROVEMENTS - LLANGOLLEN BLVD TO BACON/BOULDEN BLVD

CONTRACT	BRIDGE NO.	N/A	SECTION
T201901102	DESIGNED BY:	O. GREEN	PAI
COUNTY	CHECKED BY:	P. HORSEY	SHEET NO.
NEW CASTLE			49


CROSS SECTIONS

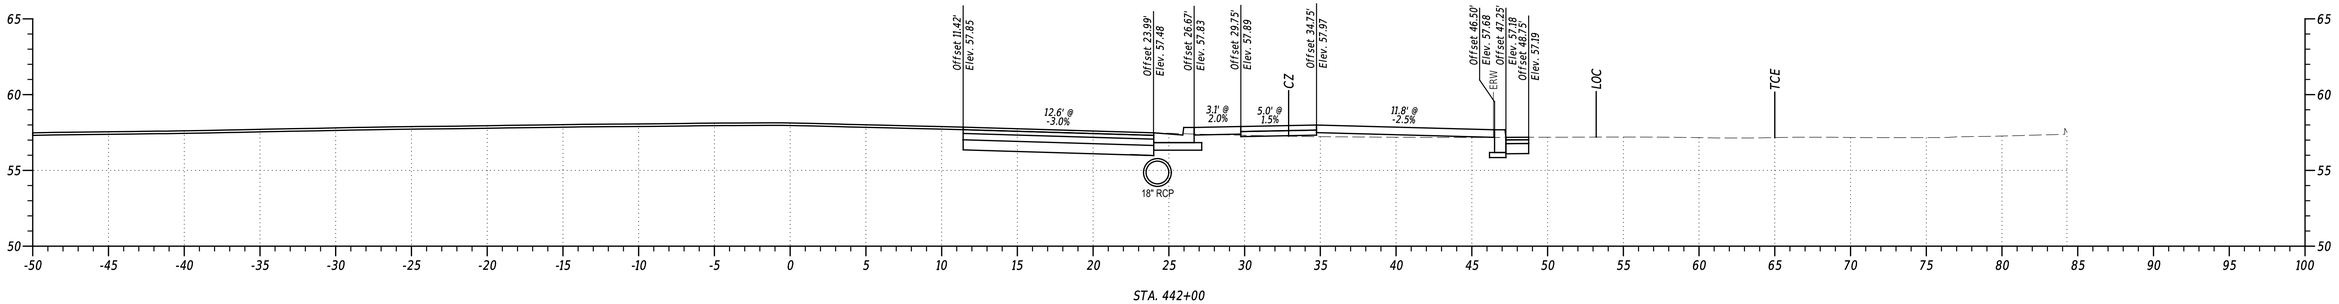

STA. 442+00

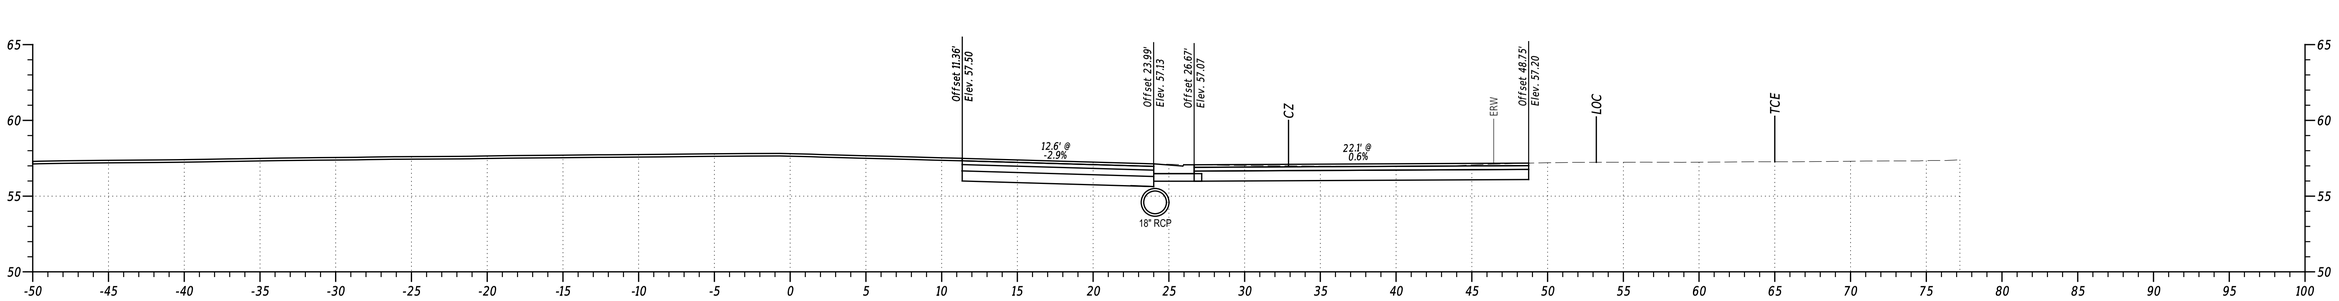

STA. 441+50

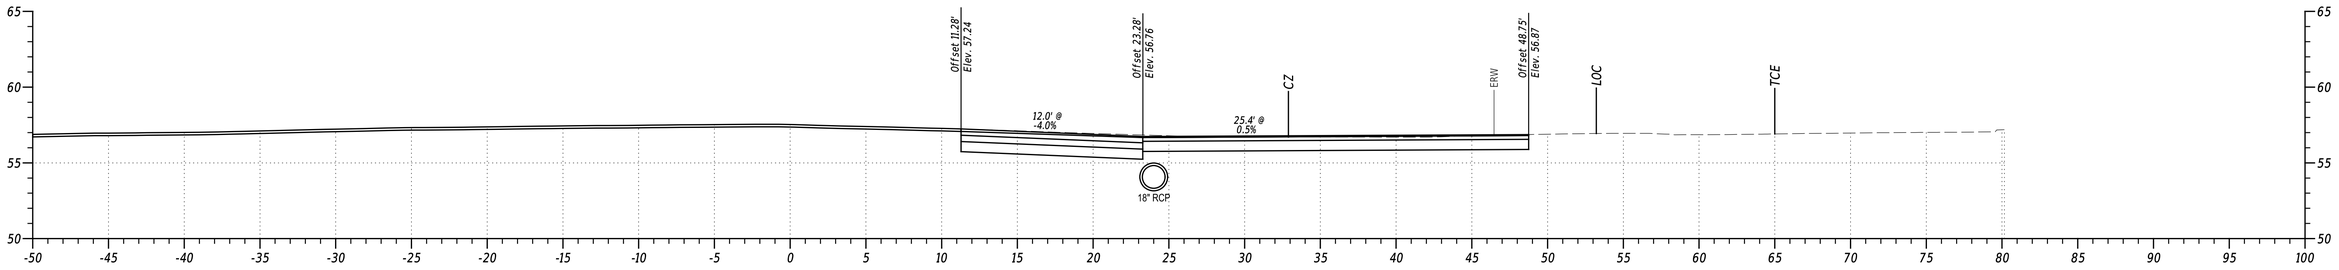

STA. 441+00

PENNONI ASSOCIATES INC.	PEN_TABLE: $PENTBLSS
FILE NAME: $FILEAS	PLOT DRIVER: $PLTDRVSS
MICROSTATION VERSION: $VERSIONS	DATE PLOTTED: 02-SEP-2024@ 13:19
MICROSTATION WORKSPACE: $WORKSPACES	USER NAME: $USERS OFFICE LOCATION: $OFFICENAMES

ADDENDA / REVISIONS


SCALE
0 5 10 15
FEET

US 13 PAVING AND PEDESTRIAN IMPROVEMENTS - LLANGOLLEN BLVD TO BACON/BOULDEN BLVD


CONTRACT	BRIDGE NO.	N/A
T201901102	DESIGNED BY:	O. GREEN
COUNTY	CHECKED BY:	P. HORSEY
NEW CASTLE		

CROSS SECTIONS


SECTION
PAI
SHEET NO.
50

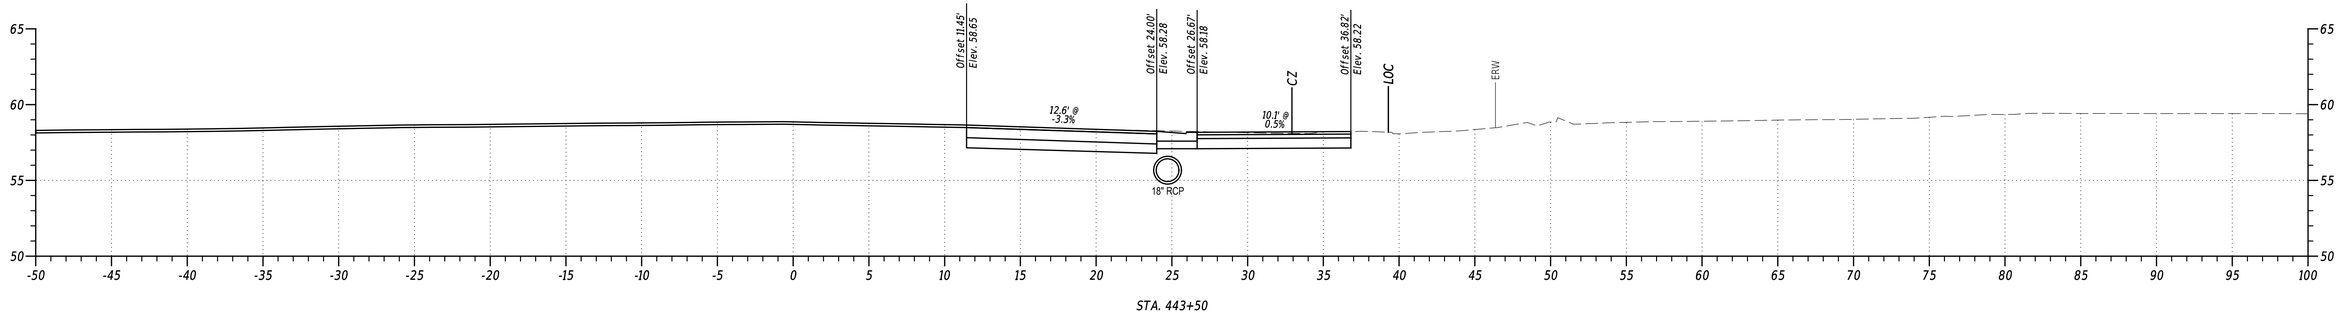

STA. 443+50

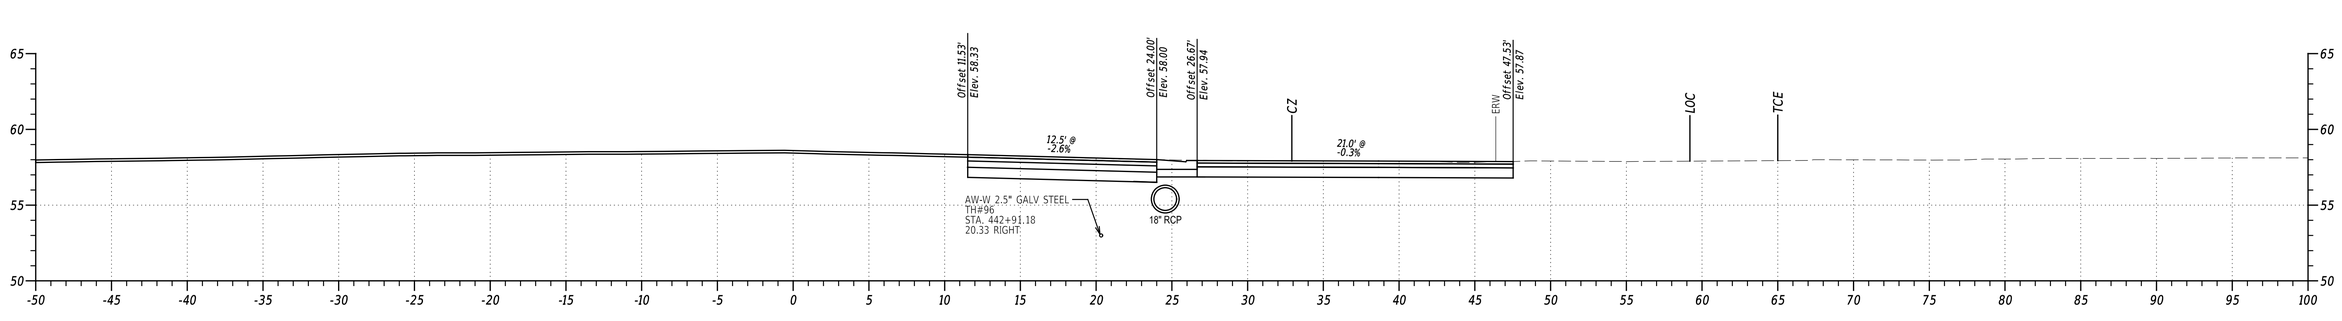

STA. 443+00

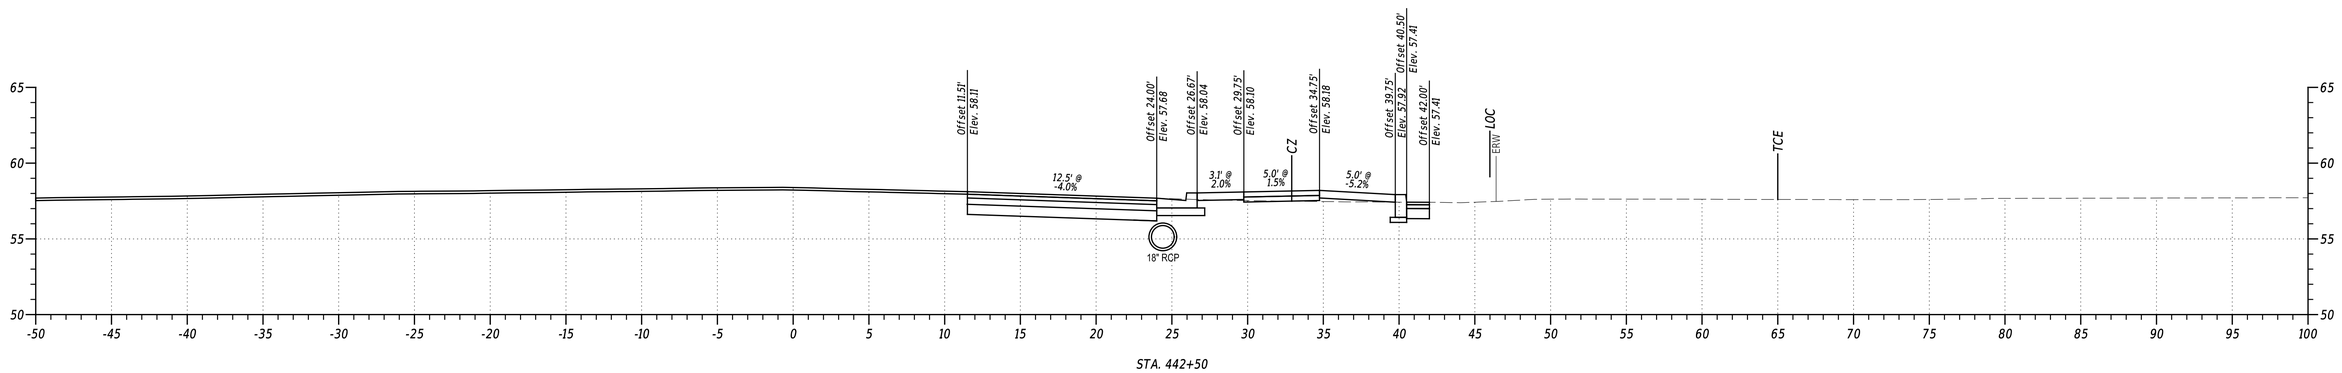

STA. 442+50

PENNONI ASSOCIATES INC.	
FILE NAME:	$FILEAS
MICROSTATION VERSION:	$VERSIONS
MICROSTATION WORKSPACE:	$WORKSPACES
PEN TABLE:	$PENTABLES
PLOT DRIVER:	$PLTDRVDS
DATE PLOTTED:	02-SEP-2024 @ 13:19
USER NAME:	$USERS
OFFICE LOCATION:	$OFFICENAMES


ADDENDA / REVISIONS

SCALE
0 5 10 15
FEET


US 13 PAVING AND PEDESTRIAN IMPROVEMENTS - LLANGOLLEN BLVD TO BACON/BOULDEN BLVD

CONTRACT	BRIDGE NO.	N/A	SECTION
T201901102	DESIGNED BY:	O. GREEN	PAI
COUNTY	CHECKED BY:	P. HORSEY	SHEET NO.
NEW CASTLE			51

CROSS SECTIONS

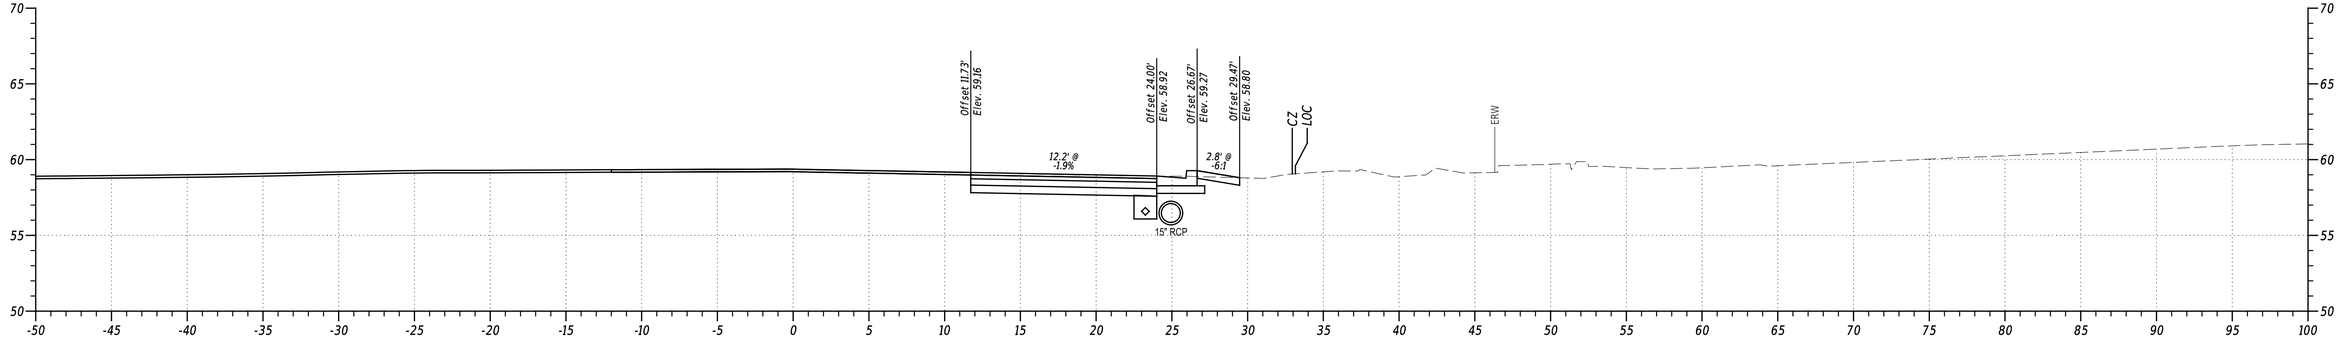

STA. 444+50

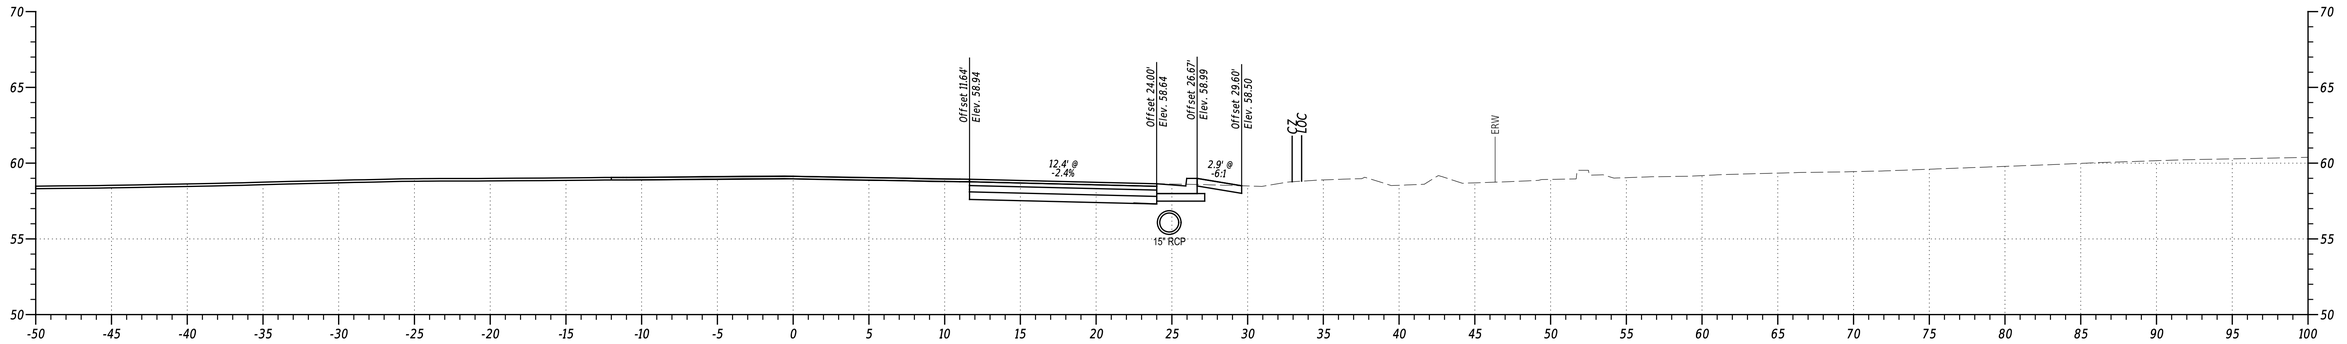


STA. 444+00

PENNONI ASSOCIATES INC.
FILE NAME: SFILEAS
MICROSTATION VERSION: $VERSION$
MICROSTATION WORKSPACE: $WORKSPACE$


PRT TABLE: $PRINTBLS
PLOT DRIVER: $PLTDRVS
DATE PLOTTED: 02-SEP-2024@ 13:19
USER NAME: $USERS OFFICE LOCATION: $OFFICENAME

Pennoni


ADDENDA / REVISIONS		SCALE 0 5 10 15 FEET	US 13 PAVING AND PEDESTRIAN IMPROVEMENTS - LLANGOLLEN BLVD TO BACON/BOULDEN BLVD	CONTRACT T201901102	BRIDGE NO. N/A	CROSS SECTIONS	SECTION PAI
				COUNTY NEW CASTLE	DESIGNED BY: O. GREEN		SHEET NO. 52
					CHECKED BY: P. HORSEY		

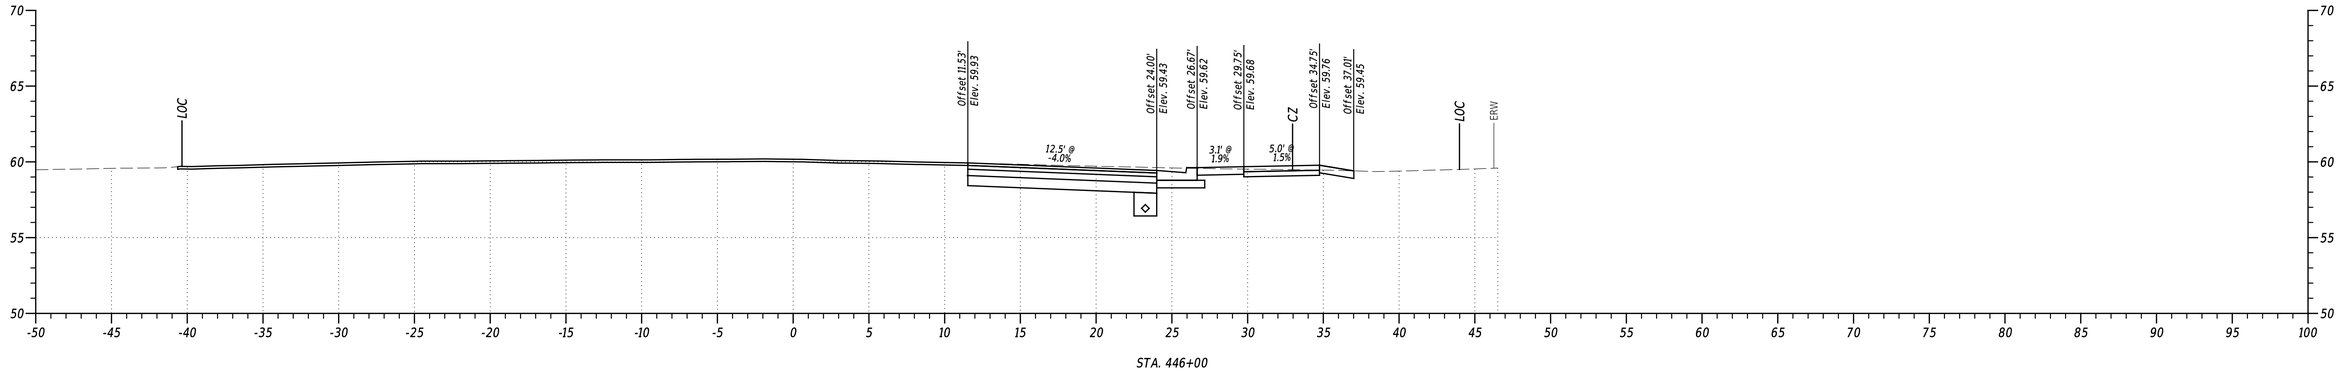

STA. 446+00

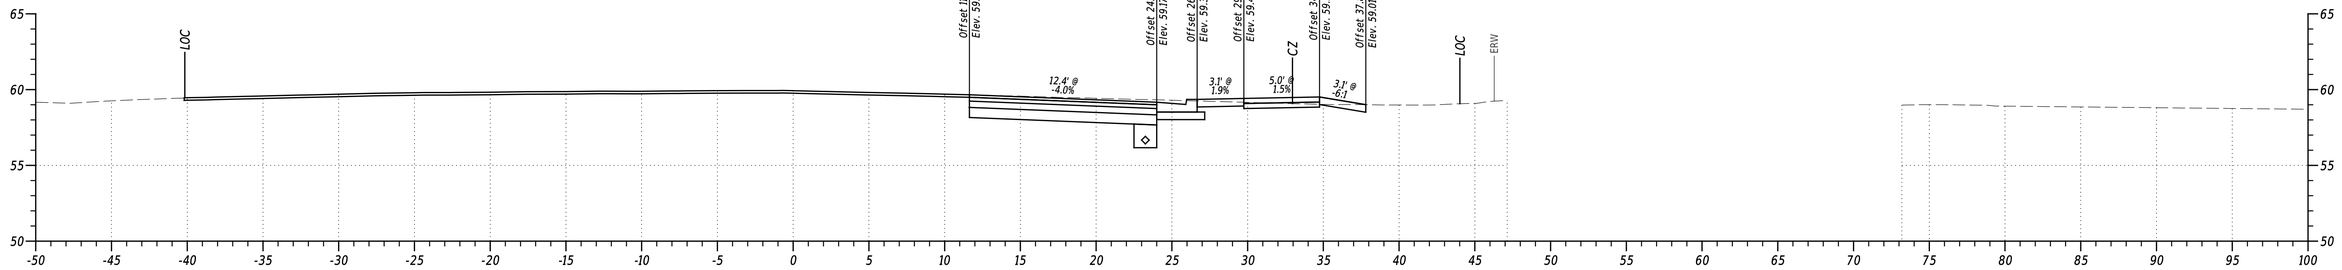

STA. 445+50

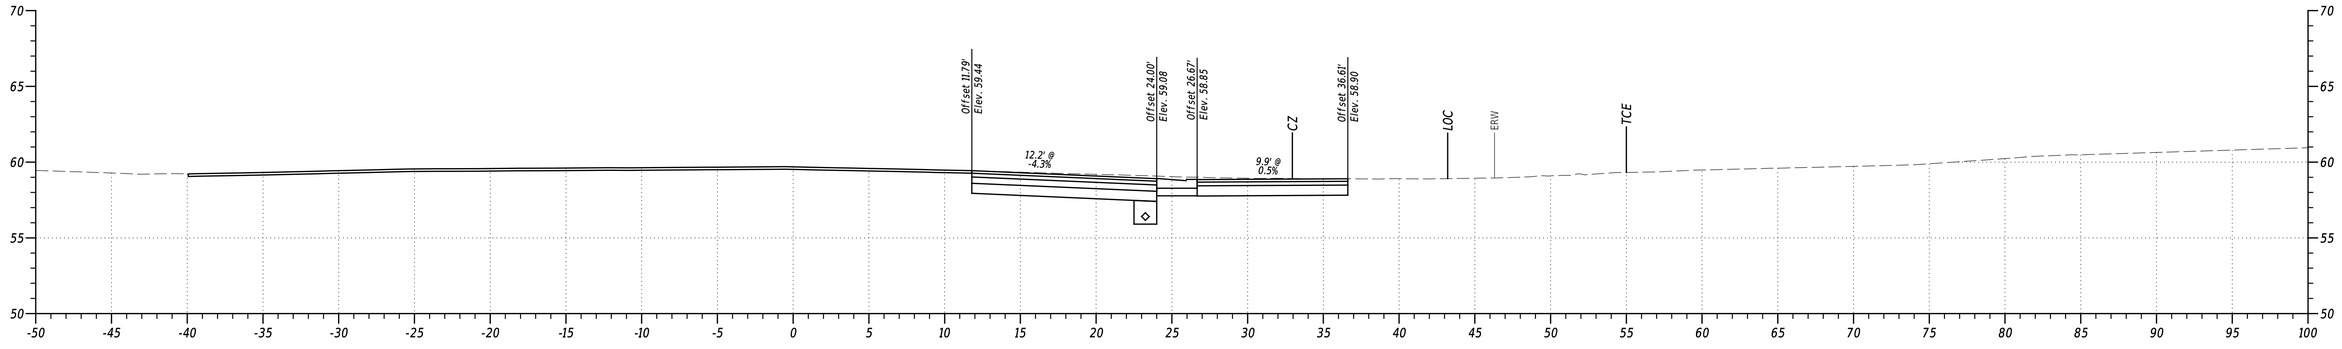

STA. 445+00

PENNONI ASSOCIATES INC. | PEN TABLE: $PRINTSLS
FILE NAME: $FILEAS | PLOT DRIVER: $PLTDRVSS
MICROSTATION VERSION: $VERSIONS | DATE PLOTTED: 02-SEP-2024 @ 13:19
MICROSTATION WORKSPACE: $WORKSPACES | USER NAME: $USERS | OFFICE LOCATION: $OFFICENAMES

ADDENDA / REVISIONS


SCALE
0 5 10 15
FEET

US 13 PAVING AND PEDESTRIAN IMPROVEMENTS - LLANGOLLEN BLVD TO BACON/BOULDEN BLVD


CONTRACT	BRIDGE NO.	N/A
T201901102	DESIGNED BY:	O. GREEN
COUNTY	CHECKED BY:	P. HORSEY
NEW CASTLE		

CROSS SECTIONS


SECTION
PAI
SHEET NO.
53

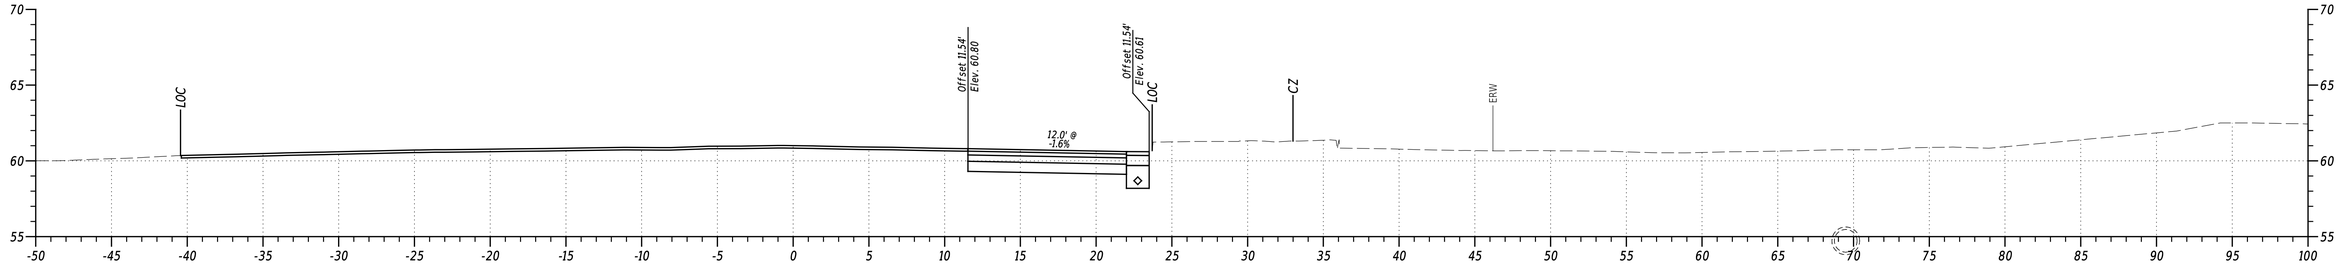

STA. 447+50

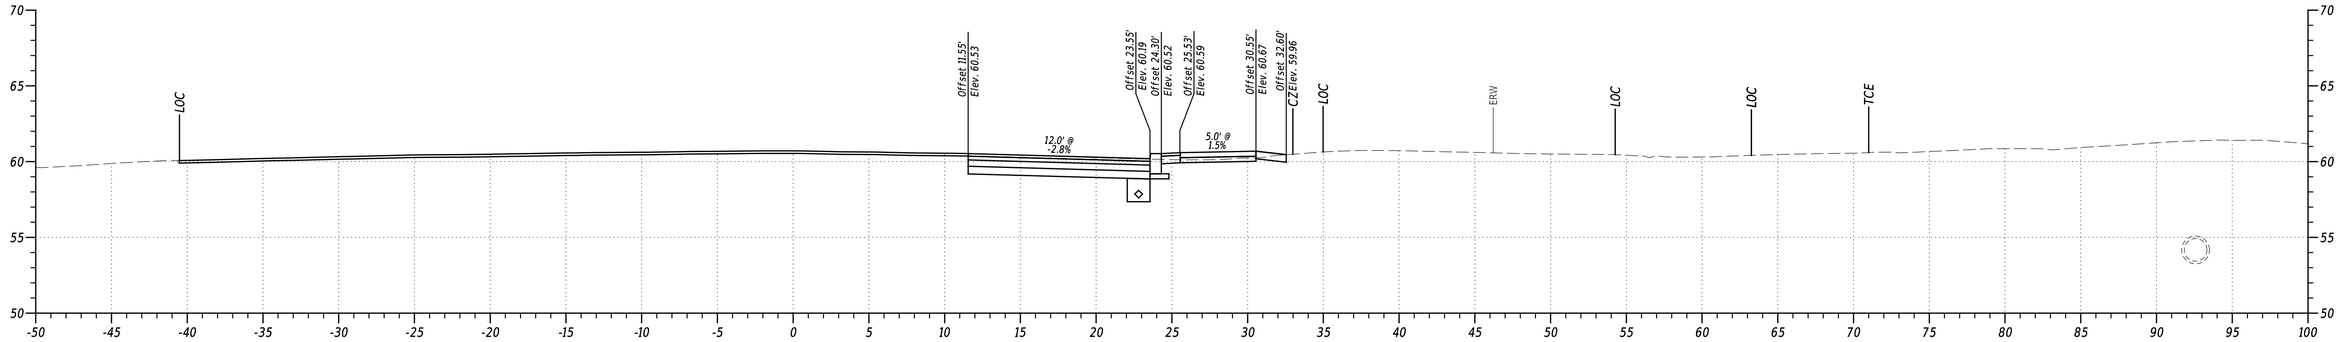


STA. 447+00

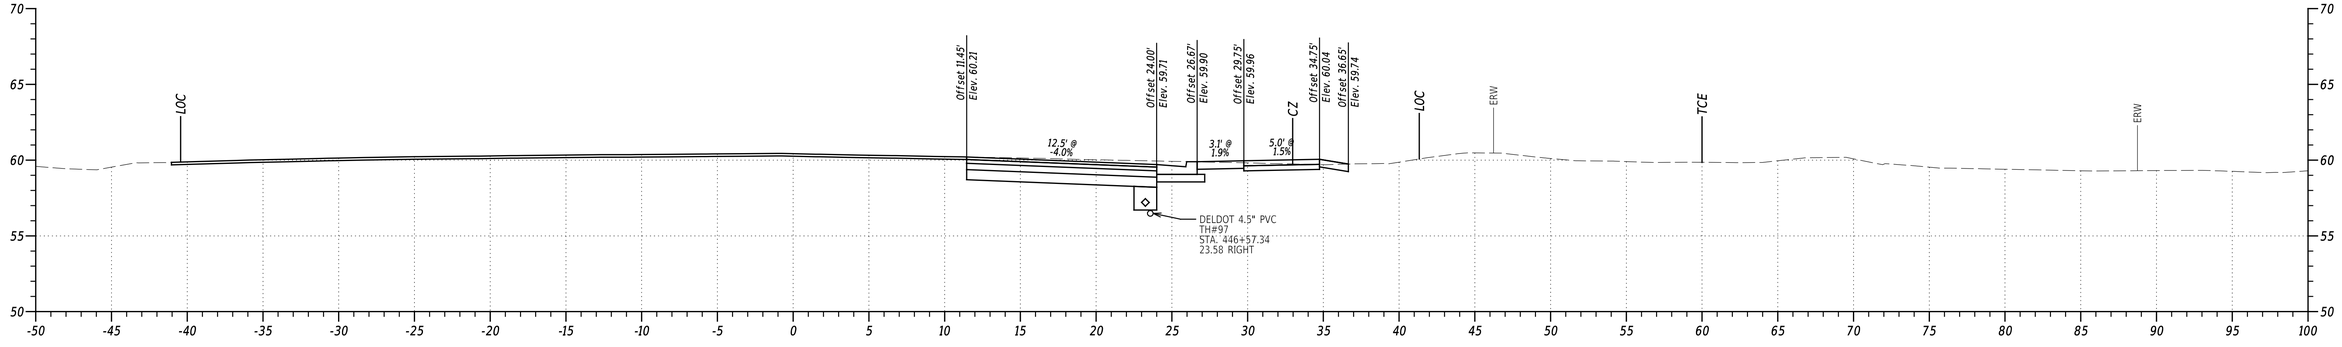


STA. 446+50

PENNONI ASSOCIATES INC:	STLEAS
FILE NAME:	$FILEAS
MICROSTATION VERSION:	$VERSIONS
MICROSTATION WORKSPACE:	$WORKSPACES
PEN TABLE:	$PENTABLES
PLOT DRIVER:	$PLTDRVOS
DATE PLOTTED:	02-SEP-2024 @ 13:19
USER NAME:	$USERS
OFFICE LOCATION:	$OFFICENAMES


ADDENDA / REVISIONS		SCALE	US 13 PAVING AND PEDESTRIAN IMPROVEMENTS - LLANGOLLEN BLVD TO BACON/BOULDEN BLVD	CONTRACT	BRIDGE NO.	N/A	CROSS SECTIONS	SECTION
		0 5 10 15		T201901102	DESIGNED BY:	O. GREEN		PAI
		FEET		COUNTY	CHECKED BY:	P. HORSEY		SHEET NO.
				NEW CASTLE				54

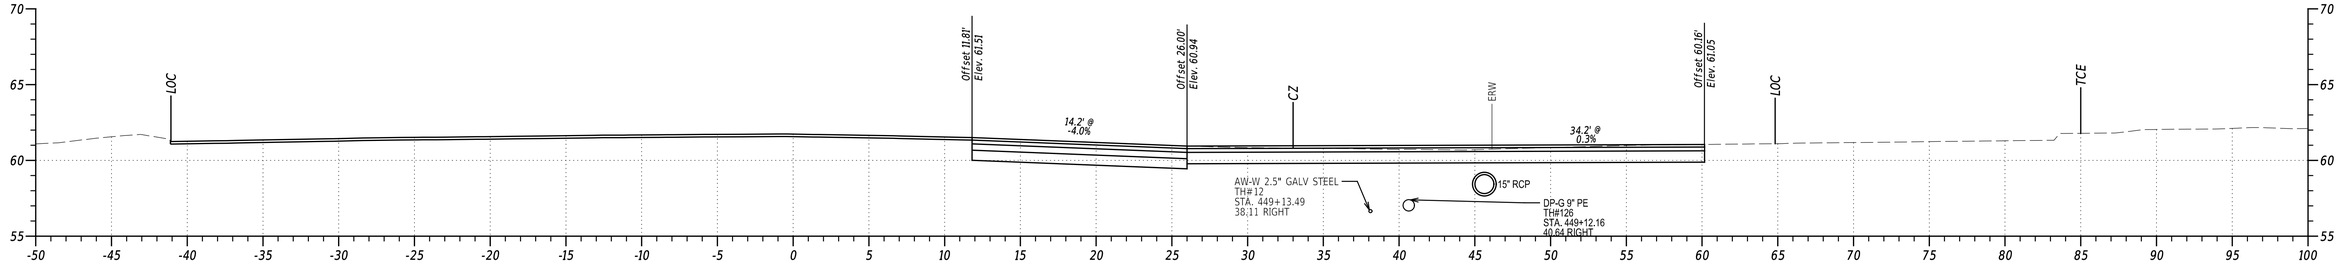

STA. 449+00

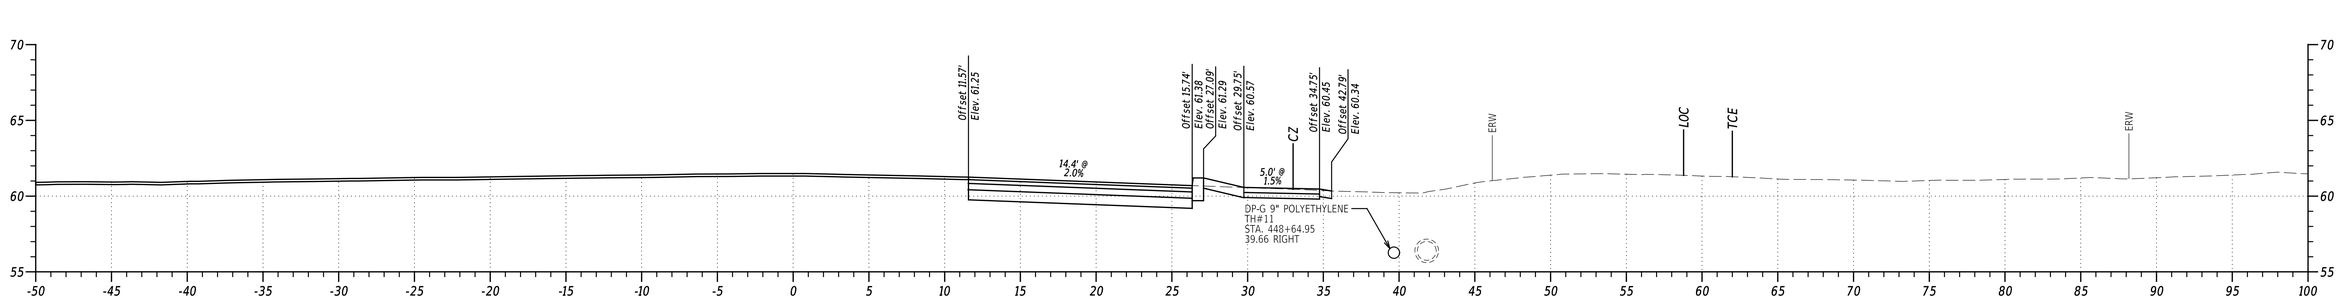

STA. 448+50

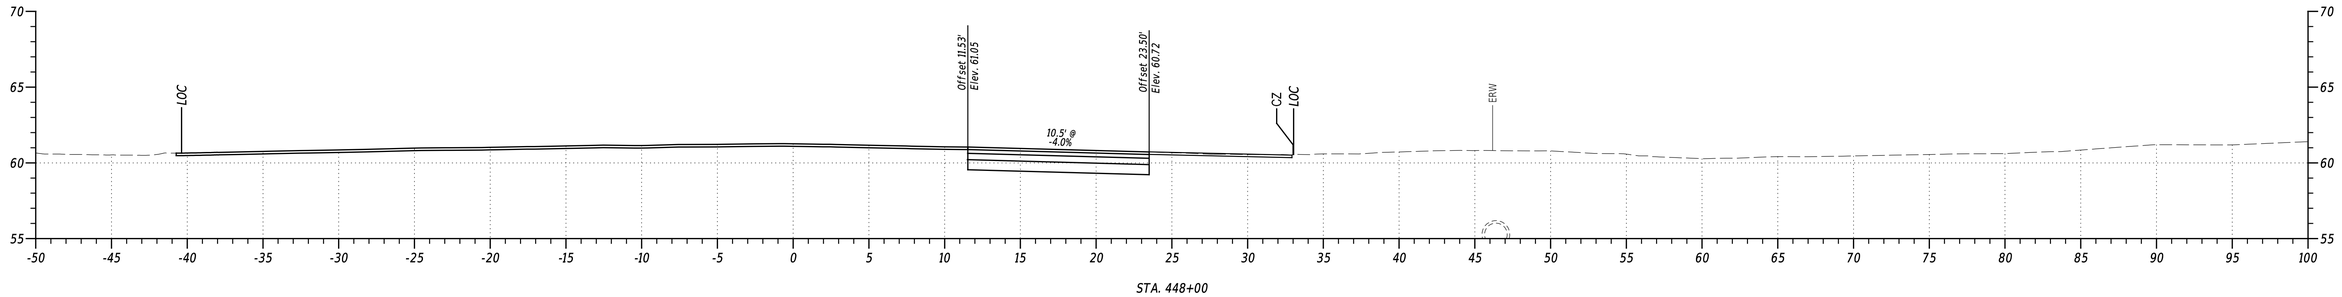

STA. 448+00

PENNONI ASSOCIATES INC.	PEN TABLE: SPENTBL55
FILE NAME: SFILEAS	PLOT DRIVER: SPLTDRV55
MICROSTATION VERSION: SVERSIONS	DATE PLOTTED: 02-SEP-2024@ 13:19
MICROSTATION WORKSPACE: SWORKSPACES	USER NAME: SUSERS OFFICE LOCATION: SOFFICENAMES


ADDENDA / REVISIONS

SCALE
0 5 10 15
FEET

US 13 PAVING AND PEDESTRIAN IMPROVEMENTS - LLANGOLLEN BLVD TO BACON/BOULDEN BLVD


CONTRACT	BRIDGE NO.	N/A	SECTION
T201901102	DESIGNED BY:	O. GREEN	PAI
COUNTY			SHEET NO.
NEW CASTLE	CHECKED BY:	P. HORSEY	55

CROSS SECTIONS

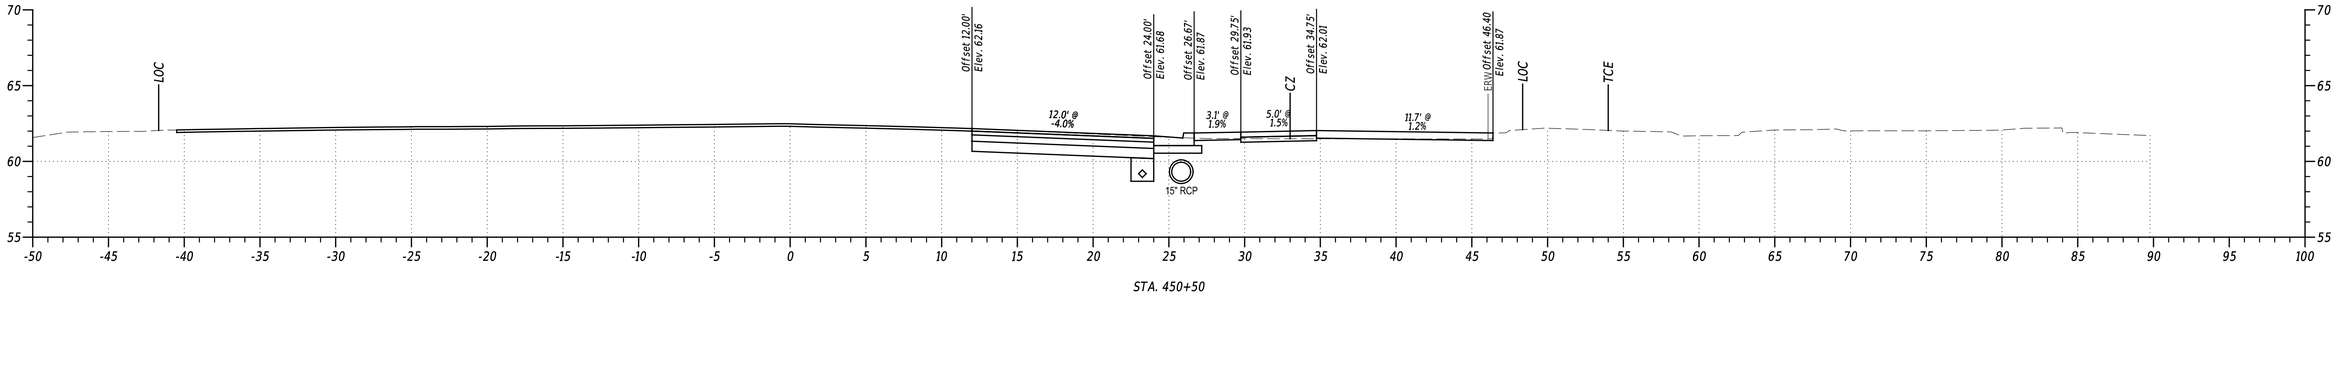

STA. 450+50

STA. 450+00

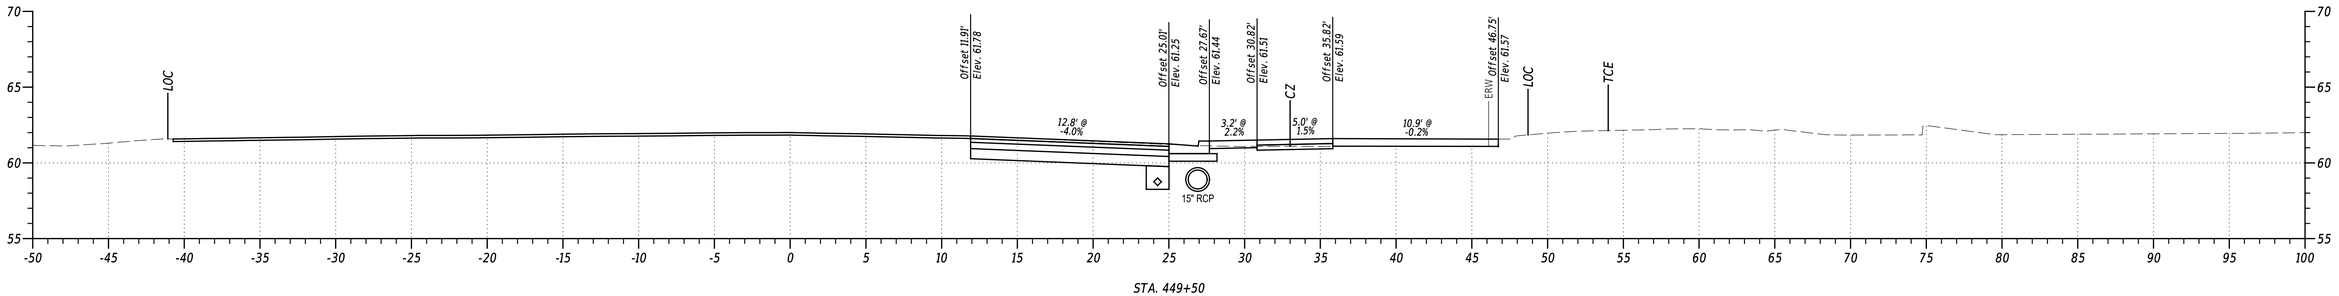

STA. 449+50

PENNONI ASSOCIATES INC. | PEN TABLE: SPENTBL55
FILE NAME: SFILEAS | PLOT DRIVER: SPLTDRV55
MICROSTATION VERSION: SVERSIONS | DATE PLOTTED: 02-SEP-2024@ 13:19
MICROSTATION WORKSPACE: SWORKSPACES | USER NAME: SUSERS | OFFICE LOCATION: SOFFICENAMES

ADDENDA / REVISIONS


SCALE
0 5 10 15
FEET

US 13 PAVING AND PEDESTRIAN IMPROVEMENTS - LLANGOLLEN BLVD TO BACON/BOULDEN BLVD


CONTRACT	BRIDGE NO.	N/A
T201901102	DESIGNED BY:	O. GREEN
COUNTY	CHECKED BY:	P. HORSEY
NEW CASTLE		

CROSS SECTIONS


SECTION
PAI
SHEET NO.
56

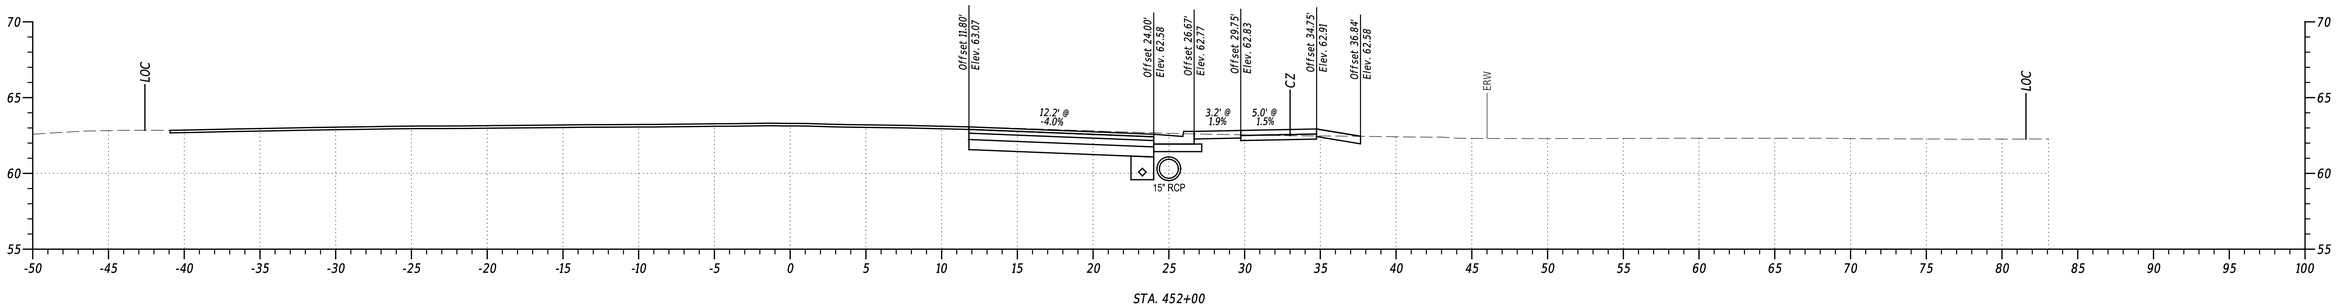

STA. 452+00

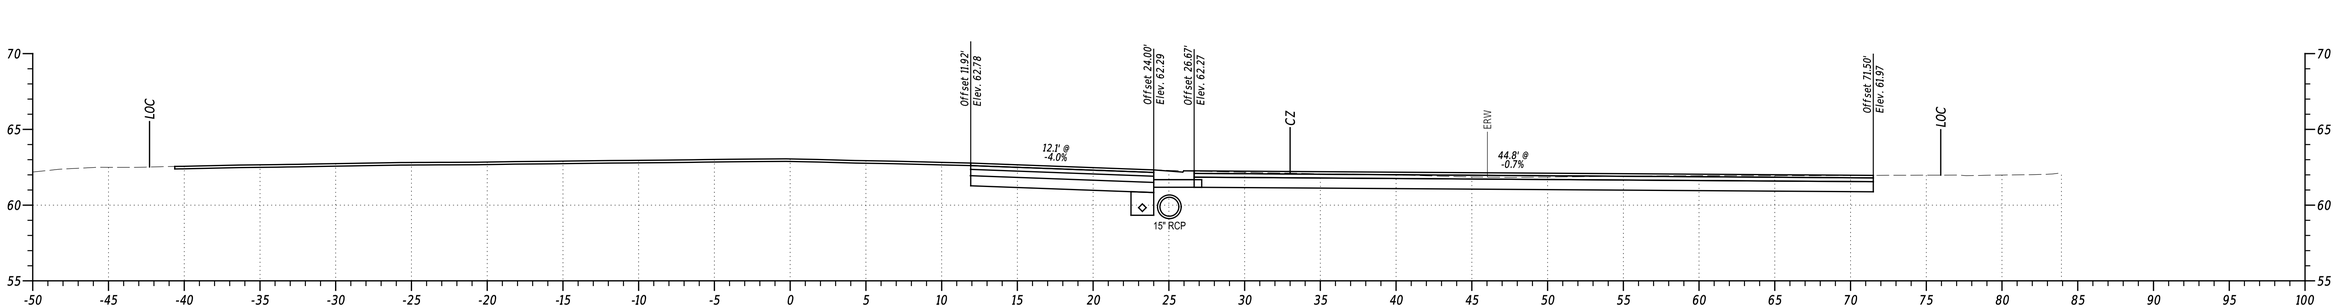

STA. 451+50

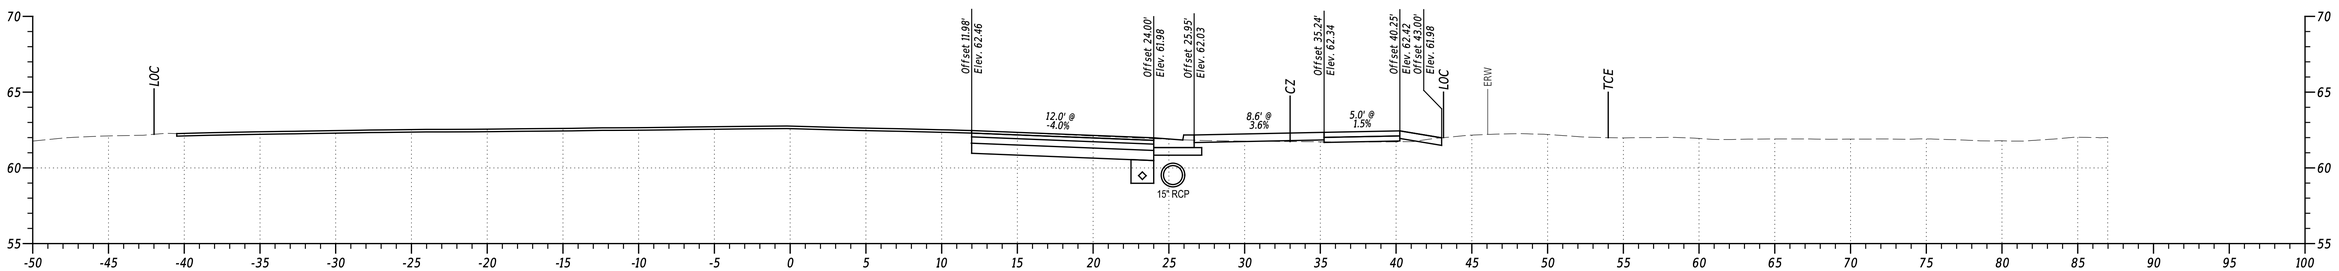

STA. 451+00

PENNONI ASSOCIATES INC.	
FILE NAME:	$FILEAS
MICROSTATION VERSION:	$VERSIONS
MICROSTATION WORKSPACE:	$WORKSPACES
PEN TABLE:	$PENTABLES
PLOT DRIVER:	$PLTDRVDS
DATE PLOTTED:	02-SEP-2024 @ 13:19
USER NAME:	$USERS
OFFICE LOCATION:	$OFFICENAMES


ADDENDA / REVISIONS

SCALE
0 5 10 15
FEET


US 13 PAVING AND PEDESTRIAN IMPROVEMENTS - LLANGOLLEN BLVD TO BACON/BOULDEN BLVD

CONTRACT	BRIDGE NO.	N/A	SECTION
T201901102	DESIGNED BY:	O. GREEN	PAI
COUNTY	CHECKED BY:	P. HORSEY	SHEET NO.
NEW CASTLE			57


CROSS SECTIONS

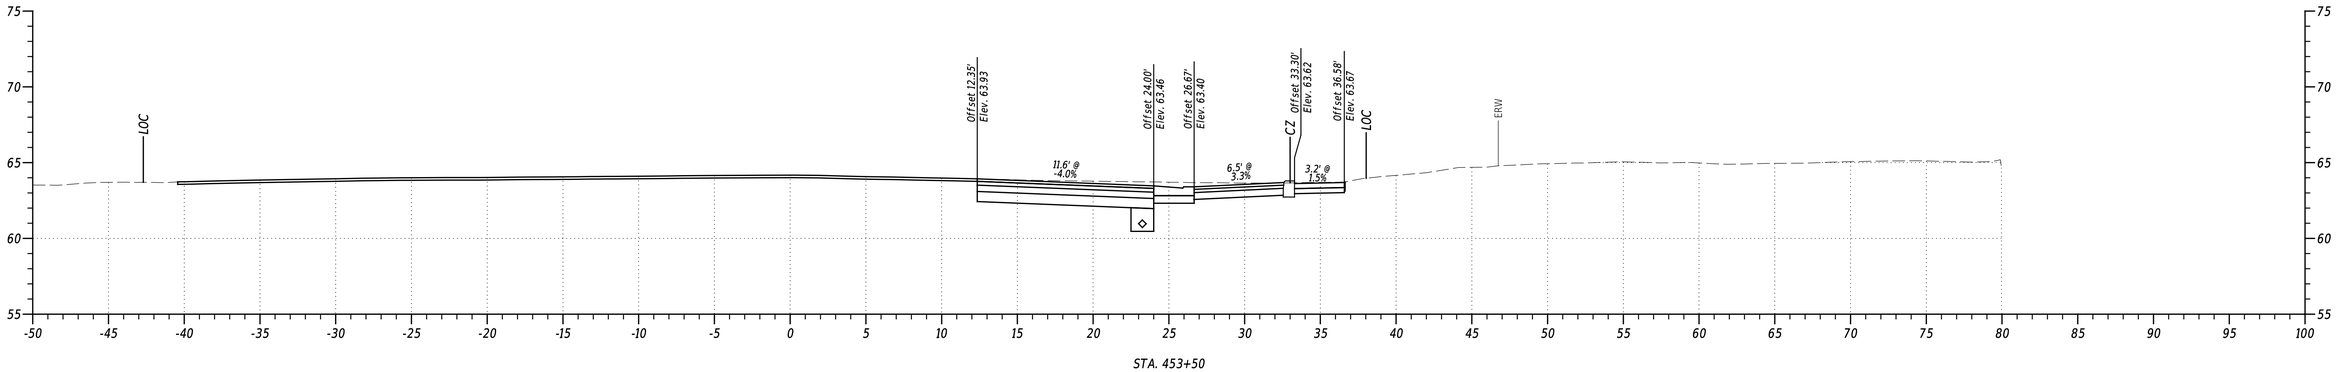

STA. 453+50

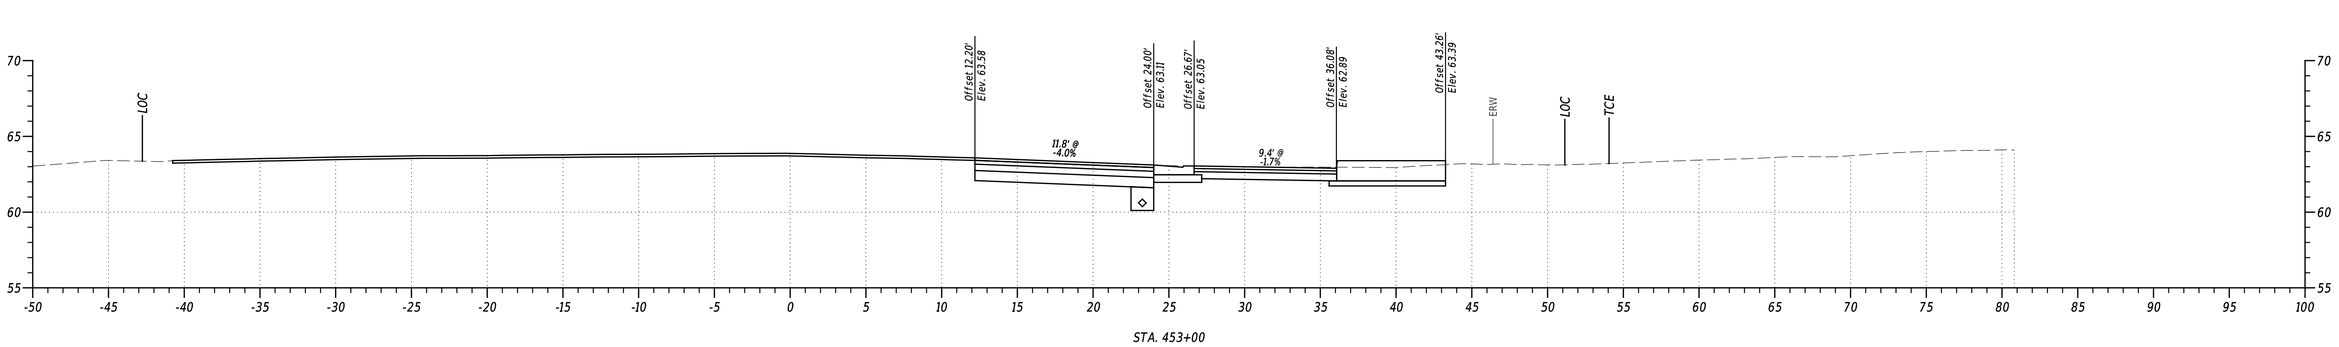

STA. 453+00

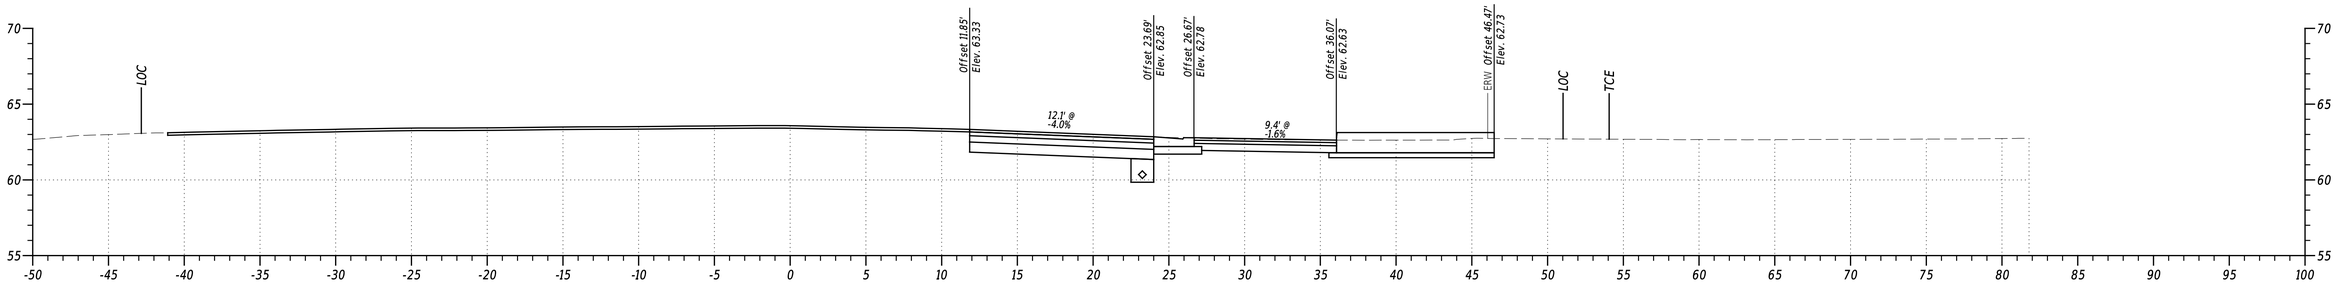


STA. 452+50


PENNONI ASSOCIATES INC. | PEN TABLE: $PENTBL55
FILE NAME: $FILEAS | PLOT DRIVER: $PLTDRVSS
MICROSTATION VERSION: $VERSIONS | DATE PLOTTED: 02-SEP-2024@ 13:19
MICROSTATION WORKSPACE: $WORKSPACES | USER NAME: $USERS | OFFICE LOCATION: $OFFICENAMES

Pennoni


ADDENDA / REVISIONS		SCALE 0 5 10 15 FEET	US 13 PAVING AND PEDESTRIAN IMPROVEMENTS - LLANGOLLEN BLVD TO BACON/BOULDEN BLVD	CONTRACT T201901102	BRIDGE NO. N/A	CROSS SECTIONS	SECTION PAI
				COUNTY NEW CASTLE	DESIGNED BY: O. GREEN		SHEET NO. 58
					CHECKED BY: P. HORSEY		

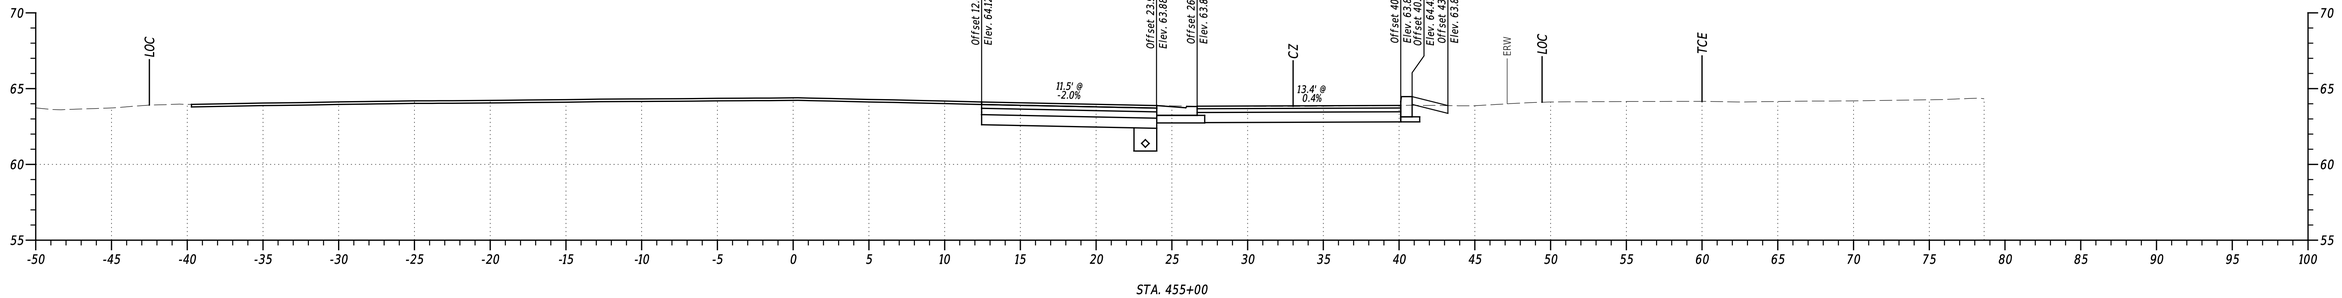

STA. 455+00

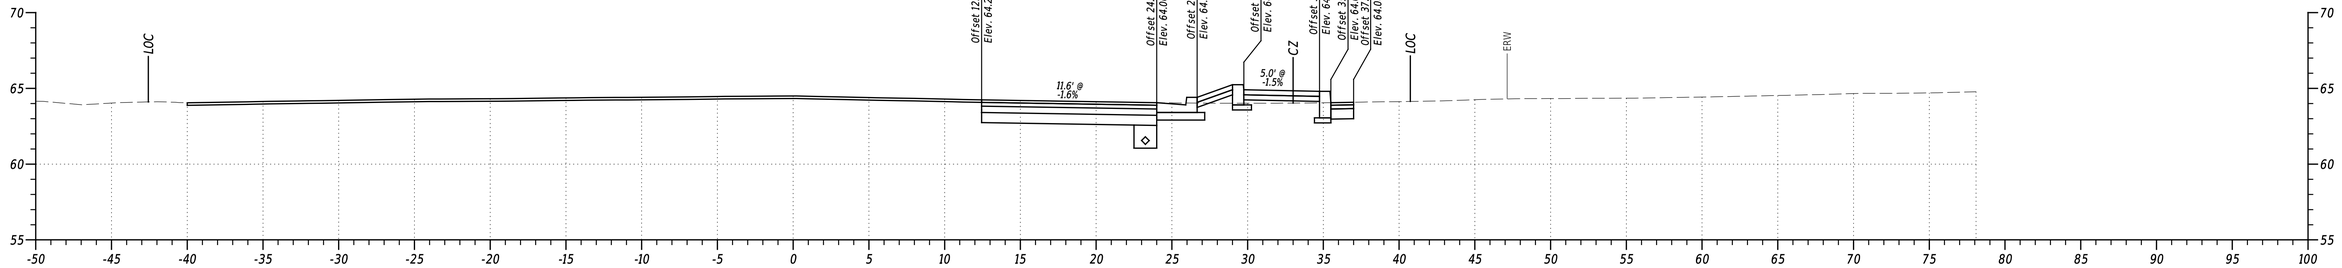

STA. 454+50

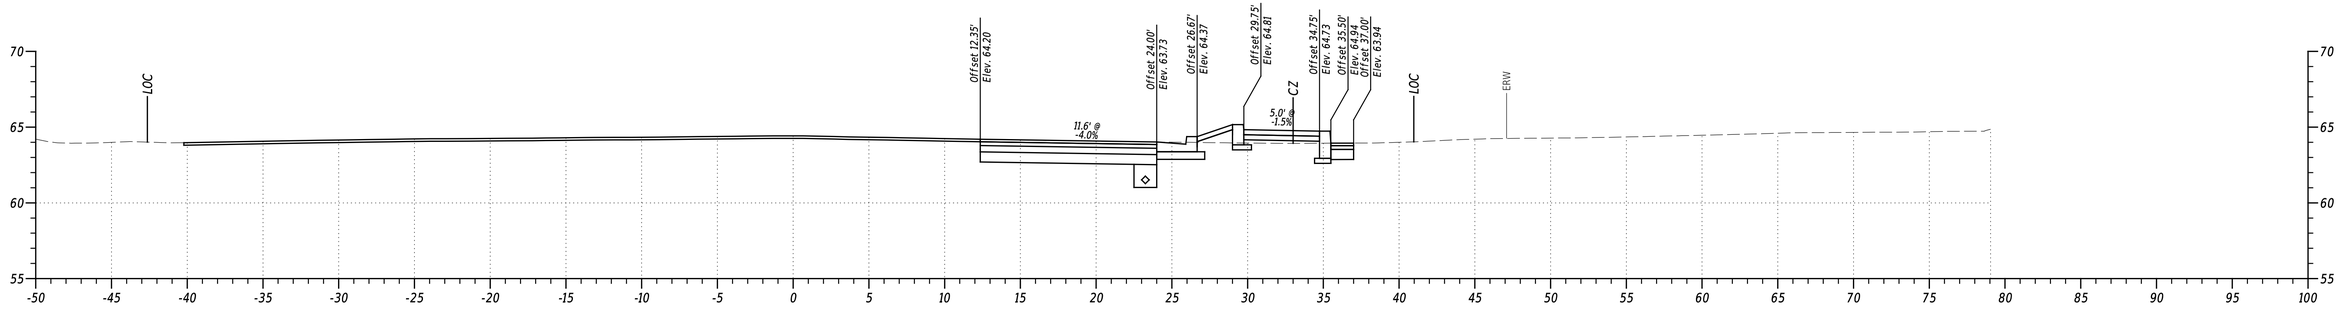


STA. 454+00


PENNONI ASSOCIATES INC. | PEN TABLE: $PENTBLSS
FILE NAME: $FILEAS | PLOT DRIVER: $PLTDRVSS
MICROSTATION VERSION: $VERSIONS | DATE PLOTTED: 02-SEP-2024@ 13:19
MICROSTATION WORKSPACE: $WORKSPACES | USER NAME: $USERS OFFICE LOCATION: $OFFICENAMES

Pennoni


ADDENDA / REVISIONS		SCALE 0 5 10 15 FEET	US 13 PAVING AND PEDESTRIAN IMPROVEMENTS - LLANGOLLEN BLVD TO BACON/BOULDEN BLVD	CONTRACT T201901102	BRIDGE NO. N/A	CROSS SECTIONS	SECTION PAI
				COUNTY NEW CASTLE	DESIGNED BY: O. GREEN		SHEET NO. 59
					CHECKED BY: P. HORSEY		

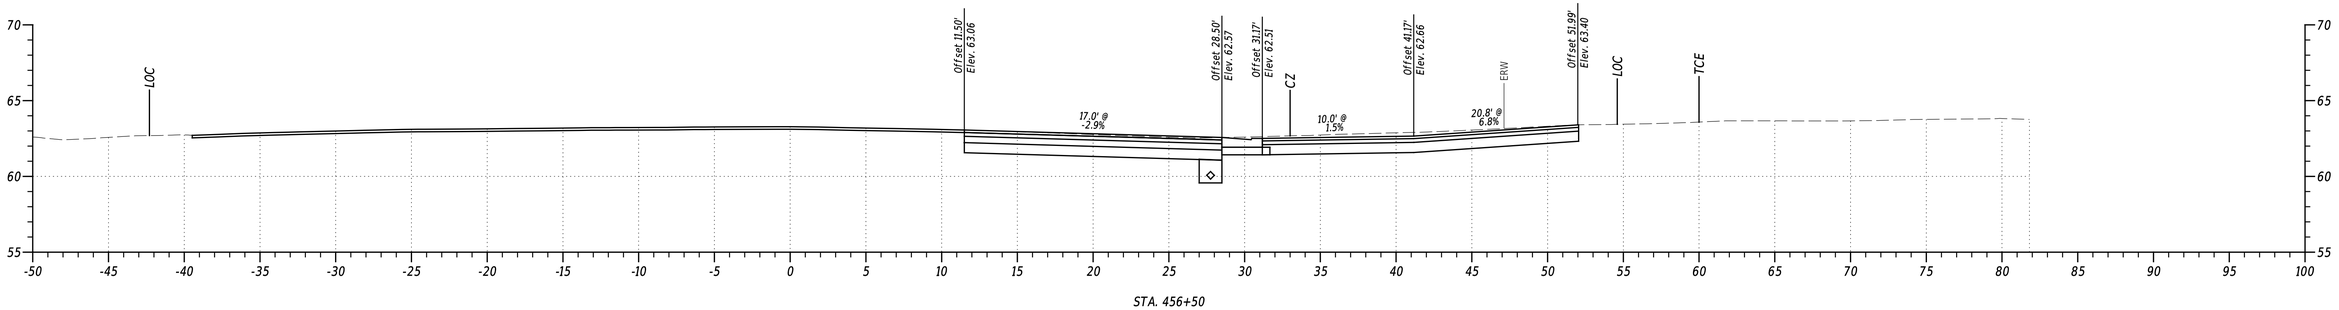

STA. 456+50

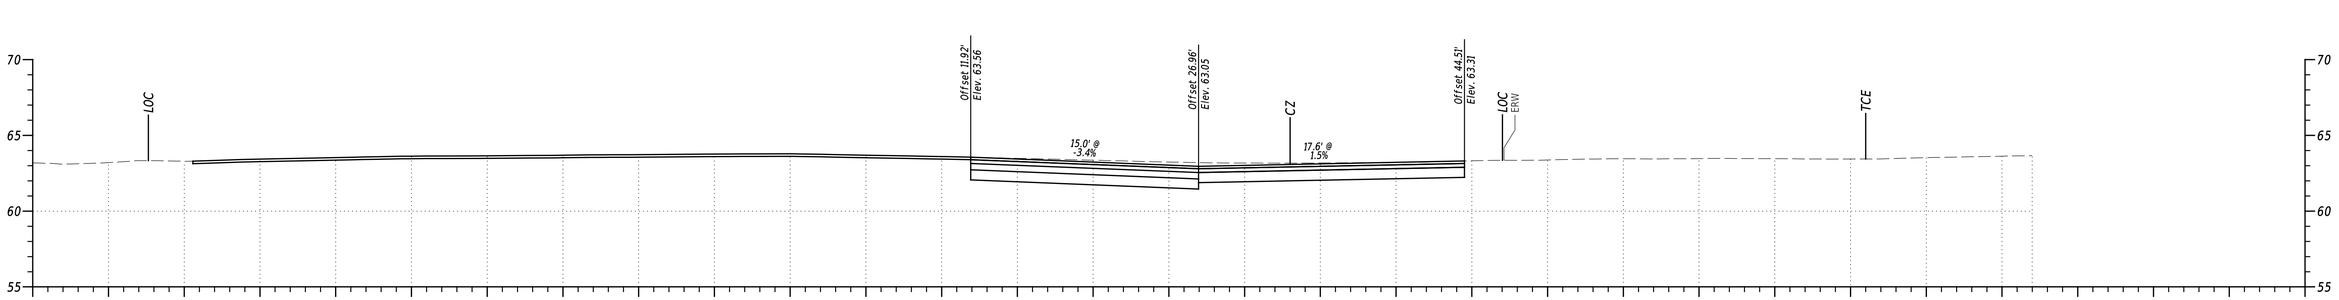

STA. 456+00

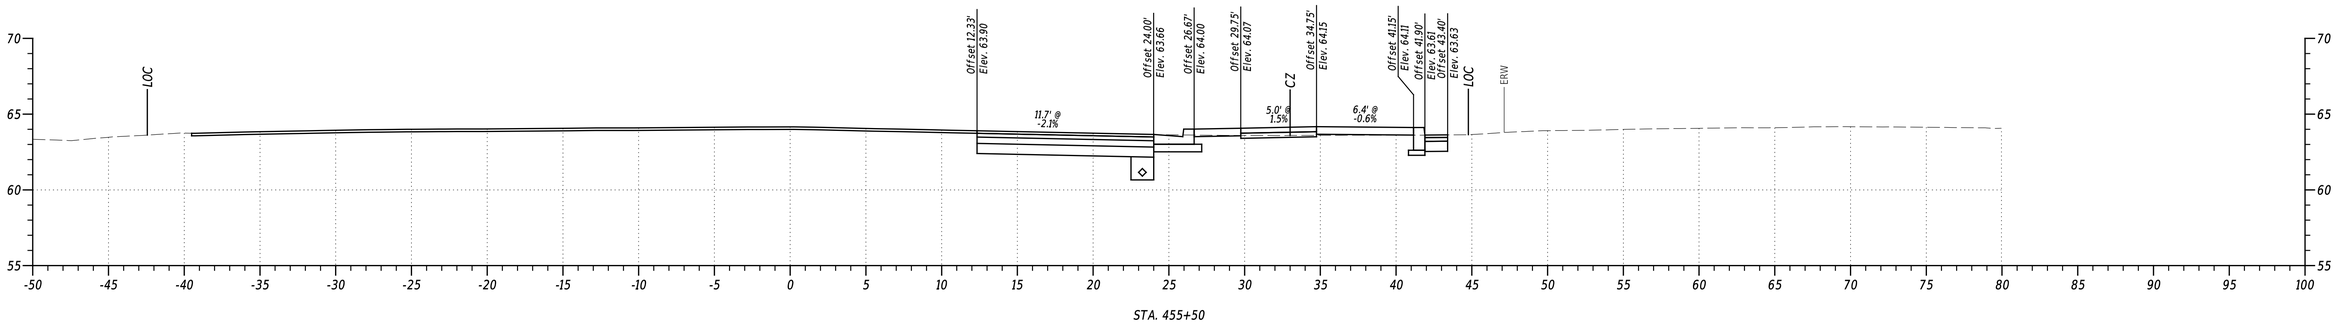

STA. 455+50

PENNONI ASSOCIATES INC. | PEN TABLE: $PENTBLSS
FILE NAME: $FILEAS | PLOT DRIVER: $PLTDRVSS
MICROSTATION VERSION: $VERSIONS | DATE PLOTTED: 03-SEP-2024@ 13:19
MICROSTATION WORKSPACE: $WORKSPACES | USER NAME: $USERS OFFICE LOCATION: $OFFICENAMES

ADDENDA / REVISIONS


SCALE
0 5 10 15
FEET

US 13 PAVING AND PEDESTRIAN IMPROVEMENTS - LLANGOLLEN BLVD TO BACON/BOULDEN BLVD


CONTRACT	BRIDGE NO.	N/A
T201901102	DESIGNED BY:	O. GREEN
COUNTY	CHECKED BY:	P. HORSEY
NEW CASTLE		

CROSS SECTIONS


SECTION
PAI
SHEET NO.
60

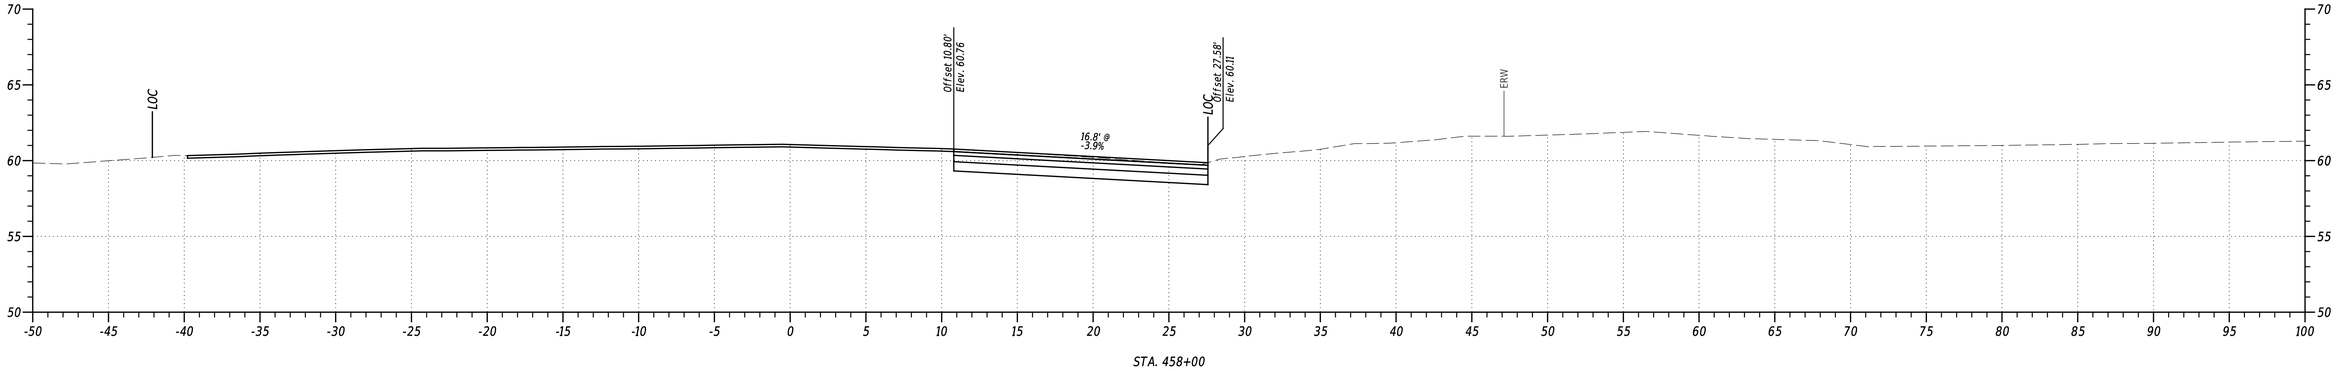

STA. 458+00

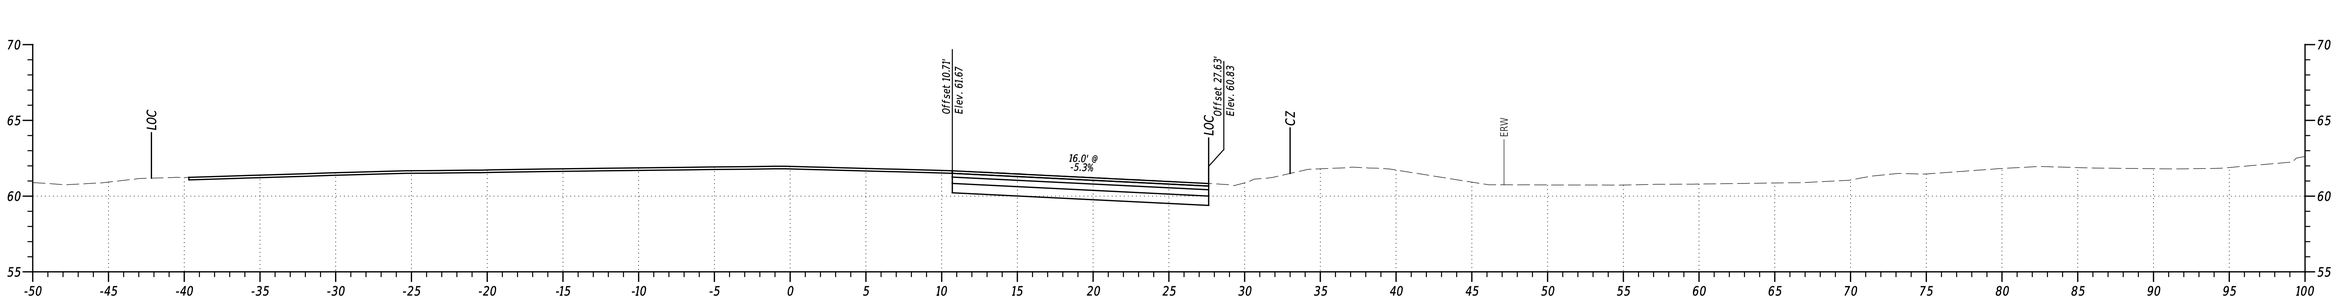

STA. 457+50

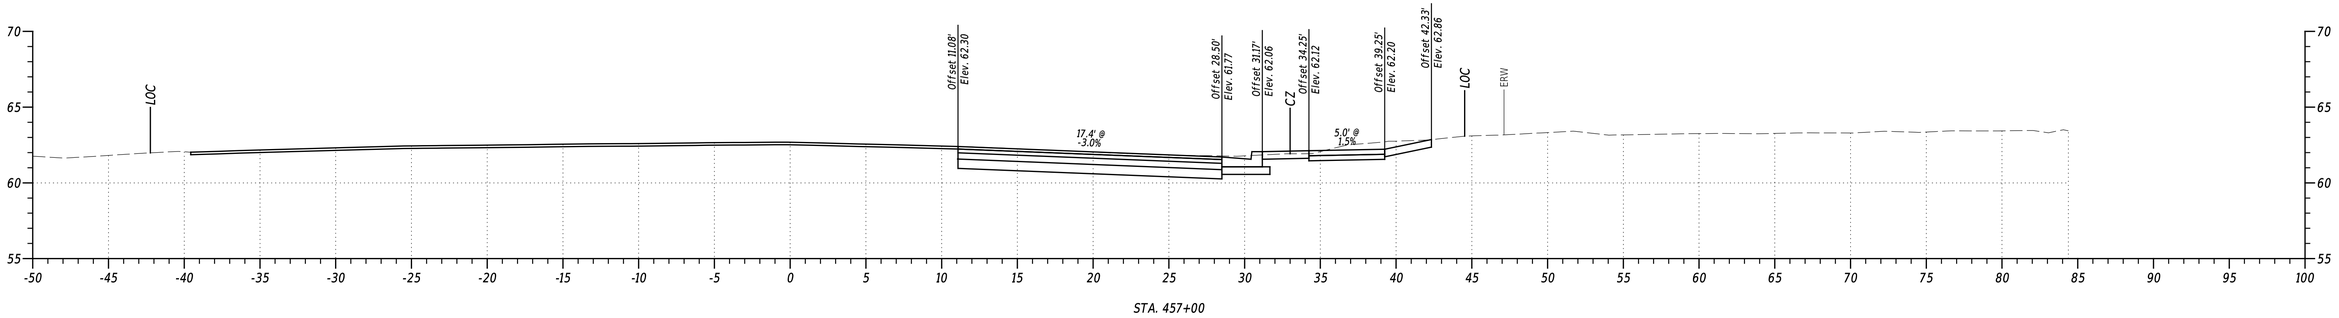

STA. 457+00

PENNONI ASSOCIATES INC. | PEN_TABLE: $PENTBLSS
FILE NAME: $FILEAS | PLOT DRIVER: $PLTDRVSS
MICROSTATION VERSION: $VERSIONS | DATE PLOTTED: 02-SEP-2024@ 13:19
MICROSTATION WORKSPACE: $WORKSPACES | USER NAME: $USERS OFFICE LOCATION: $OFFICENAMES

ADDENDA / REVISIONS


SCALE
0 5 10 15
FEET

US 13 PAVING AND PEDESTRIAN IMPROVEMENTS - LLANGOLLEN BLVD TO BACON/BOULDEN BLVD


CONTRACT	BRIDGE NO.	N/A
T201901102	DESIGNED BY:	O. GREEN
COUNTY	CHECKED BY:	P. HORSEY
NEW CASTLE		

CROSS SECTIONS

SECTION
PAI
SHEET NO.
61

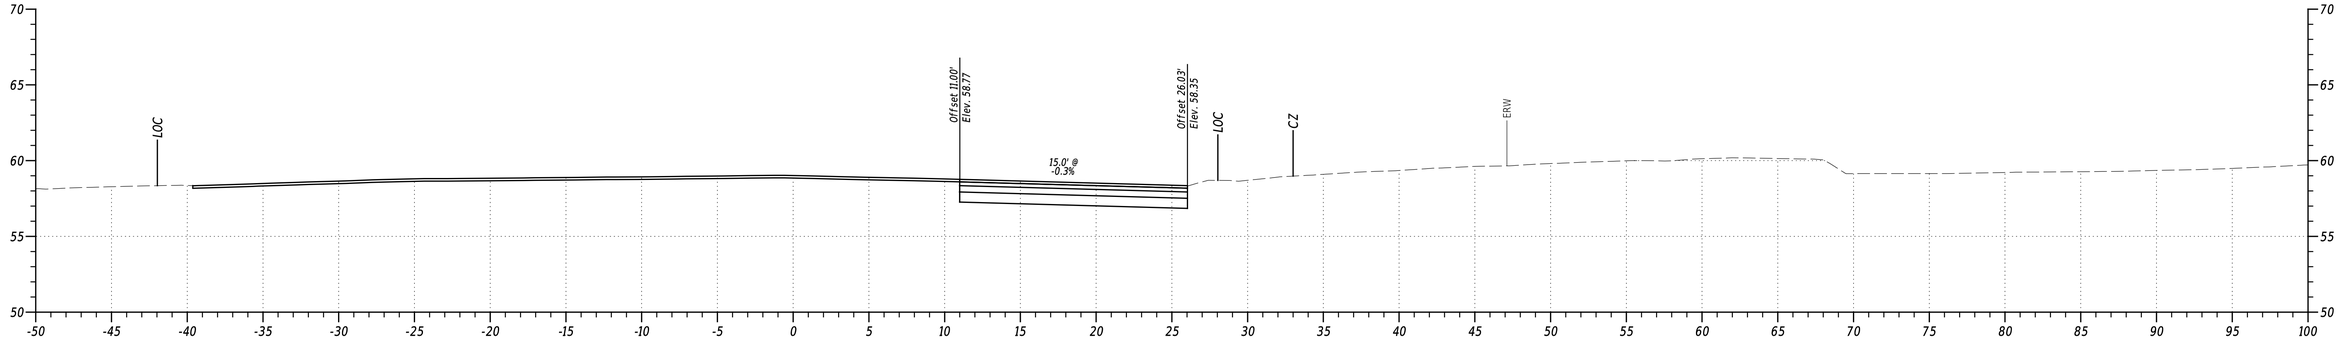

STA. 459+00

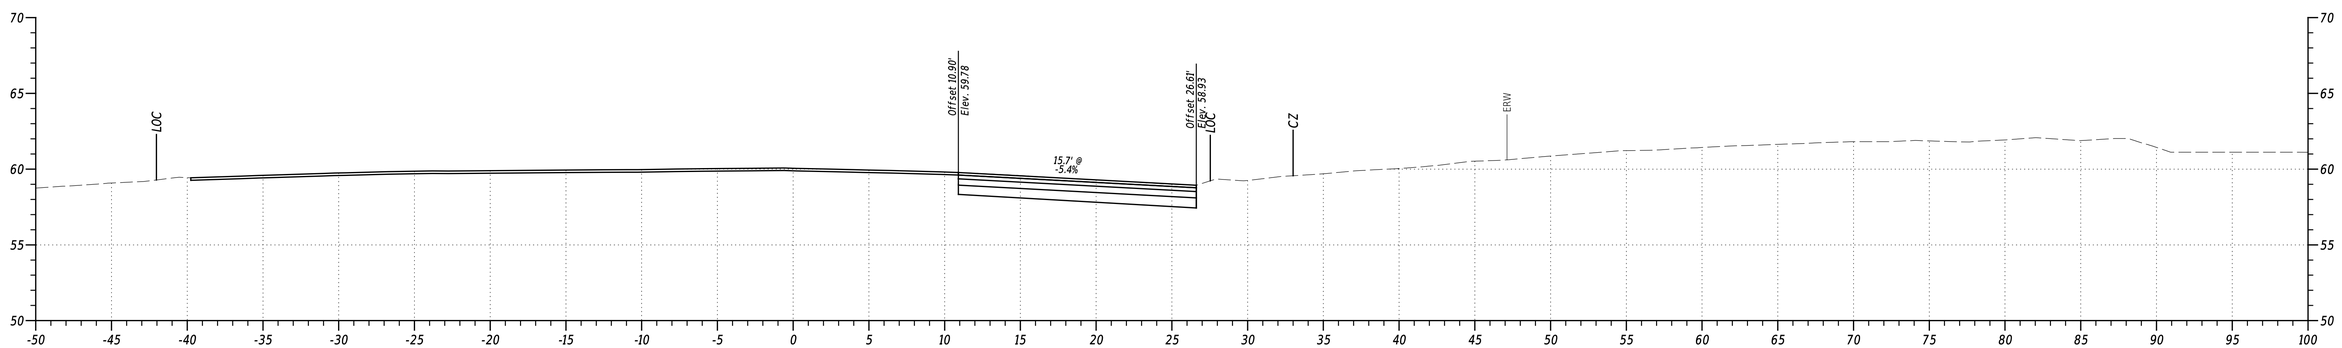

STA. 458+50

PENNONI ASSOCIATES INC.	
FILE NAME:	$FILEAS
MICROSTATION VERSION:	$VERSIONS
MICROSTATION WORKSPACE:	$WORKSPACES
PEN TABLE:	$PENTBLSS
PLOT DRIVER:	$PLTDRVSS
DATE PLOTTED:	03-SEP-2024@ 13:19
USER NAME:	$USERS OFFICE LOCATION: $OFFICENAME

Pennoni


ADDENDA / REVISIONS			

SCALE
0 5 10 15
FEET


US 13 PAVING AND PEDESTRIAN IMPROVEMENTS - LLANGOLLEN BLVD TO BACON/BOULDEN BLVD

CONTRACT	BRIDGE NO.	N/A	SECTION
T201901102	DESIGNED BY:	O. GREEN	PAI
COUNTY			SHEET NO.
NEW CASTLE	CHECKED BY:	P. HORSEY	62

CROSS SECTIONS

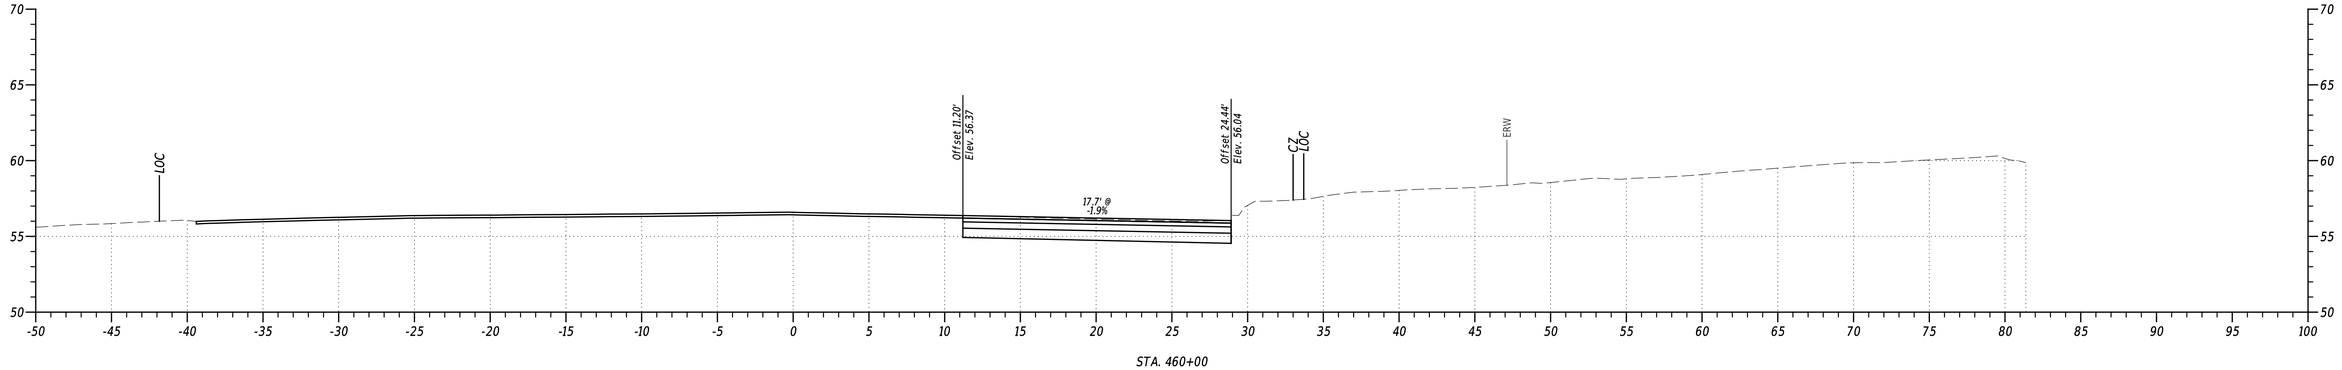

STA. 460+00

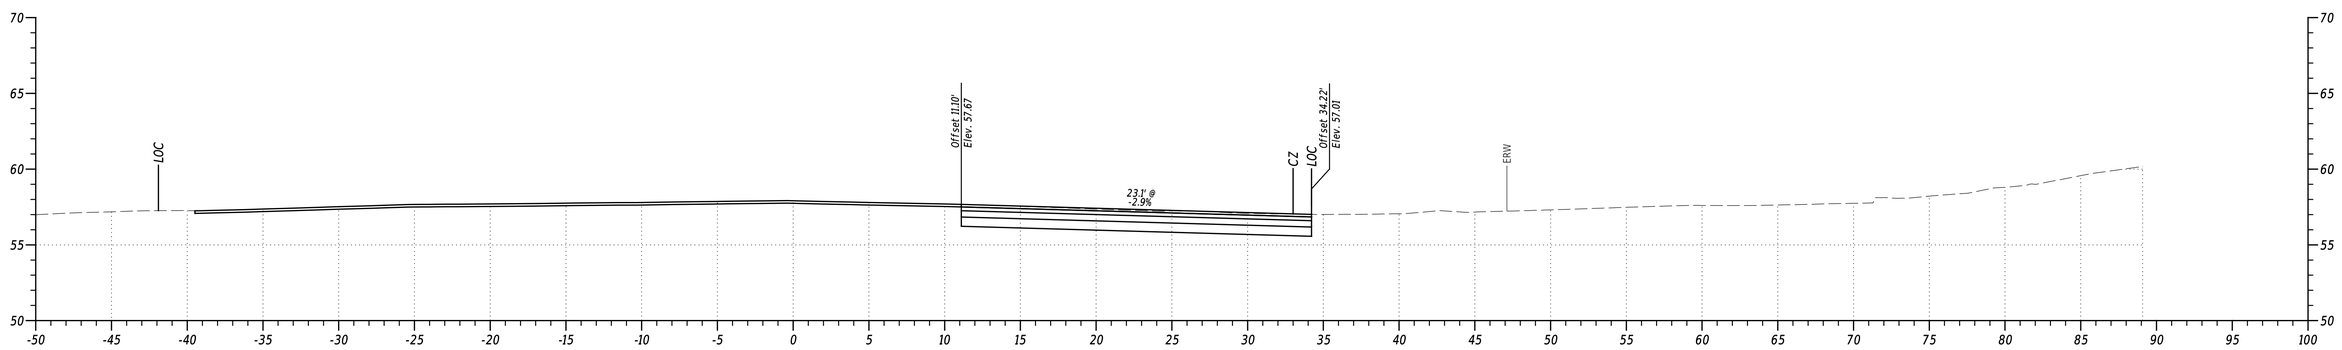

STA. 459+50

PENNONI ASSOCIATES INC.	
FILE NAME:	$FILEAS
MICROSTATION VERSION:	$VERSIONS
MICROSTATION WORKSPACE:	$WORKSPACES
PEN TABLE:	$PENTBLSS
PLOT DRIVER:	$PLTDRVSS
DATE PLOTTED:	03-SEP-2024@ 13:20
USER NAME:	$USERS
OFFICE LOCATION:	$OFFICENAME


ADDENDA / REVISIONS

SCALE
0 5 10 15
FEET


US 13 PAVING AND PEDESTRIAN IMPROVEMENTS - LLANGOLLEN BLVD TO BACON/BOULDEN BLVD

CONTRACT	BRIDGE NO.	N/A	SECTION
T201901102	DESIGNED BY:	O. GREEN	PAI
COUNTY	CHECKED BY:	P. HORSEY	SHEET NO.
NEW CASTLE			63


CROSS SECTIONS

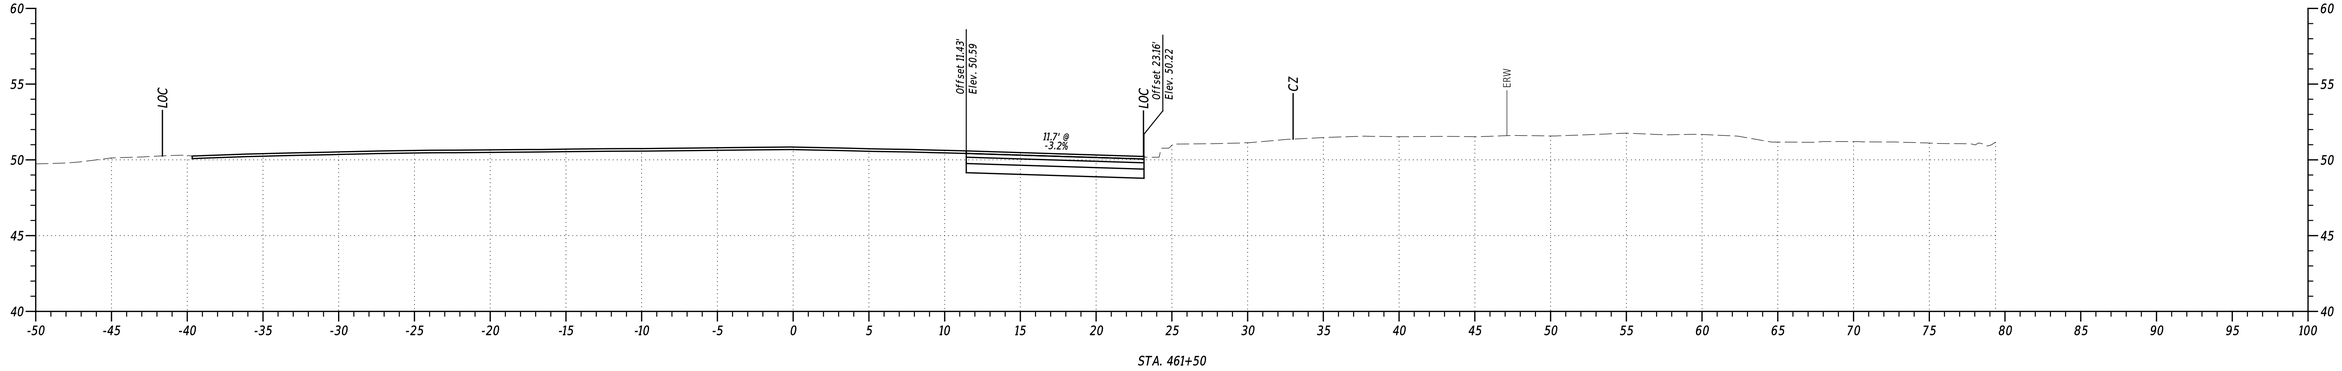

STA. 461+50

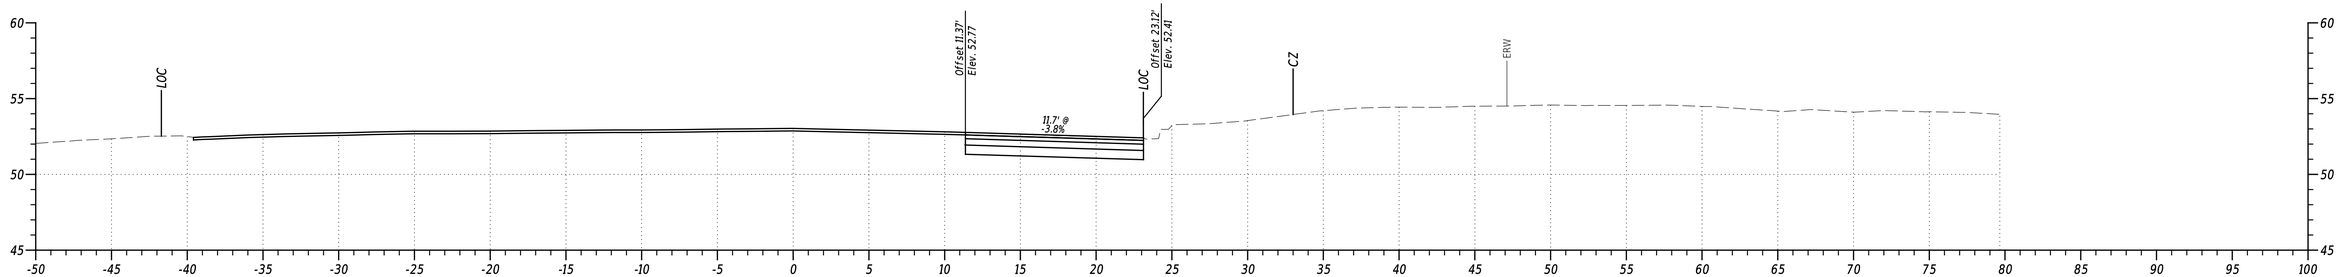

STA. 461+00

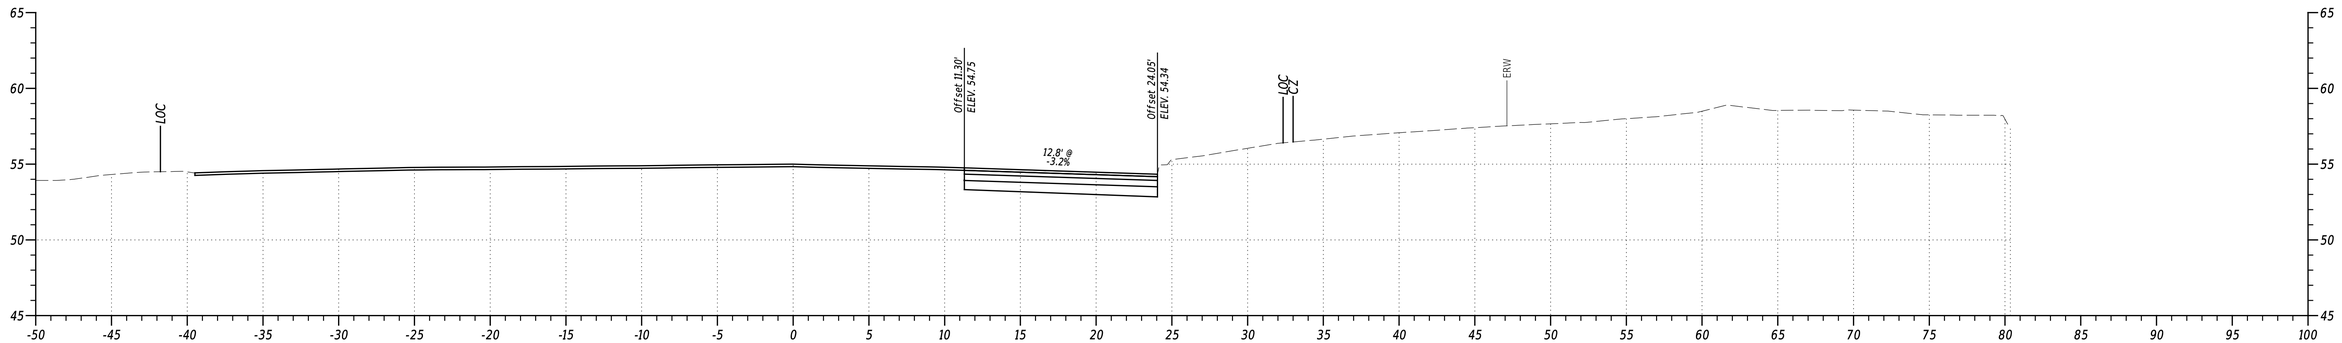

STA. 460+50

PENNONI ASSOCIATES INC.	
FILE NAME:	$FILEAS
MICROSTATION VERSION:	$VERSIONS
MICROSTATION WORKSPACE:	$WORKSPACES
PEN TABLE:	$PENTBLSS
PLOT DRIVER:	$PLTDRVSS
DATE PLOTTED:	02-SEP-2024@ 13:20
USER NAME:	$USERS
OFFICE LOCATION:	$OFFICENAME


ADDENDA / REVISIONS

SCALE
0 5 10 15
FEET


US 13 PAVING AND PEDESTRIAN IMPROVEMENTS - LLANGOLLEN BLVD TO BACON/BOULDEN BLVD

CONTRACT	BRIDGE NO.	N/A	SECTION
T201901102	DESIGNED BY:	O. GREEN	PAI
COUNTY	CHECKED BY:	P. HORSEY	SHEET NO.
NEW CASTLE			64


CROSS SECTIONS

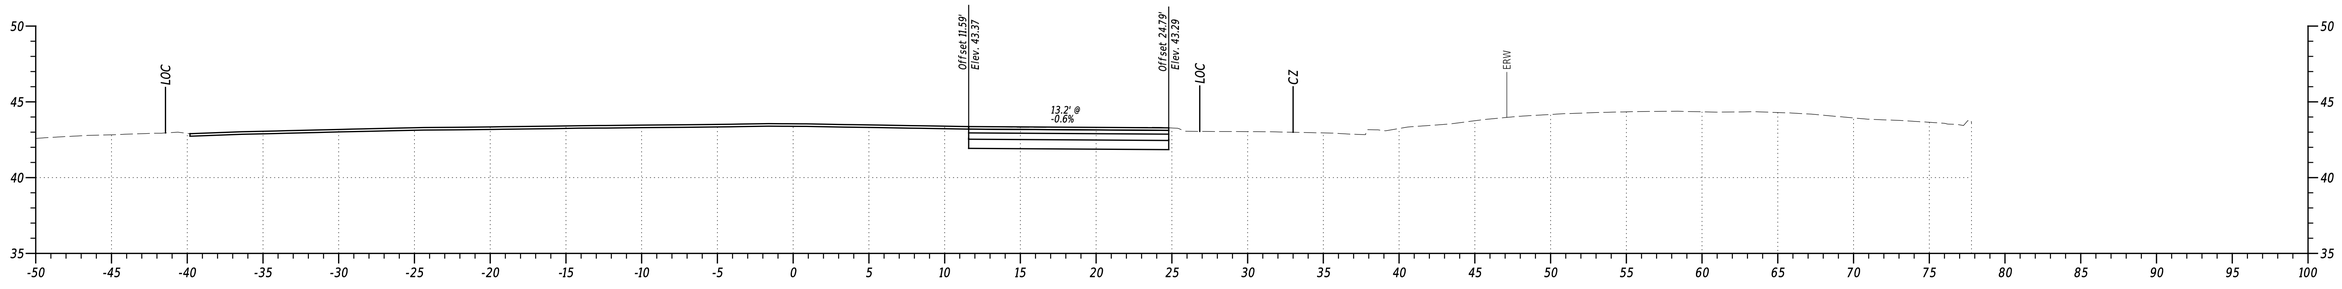

STA. 463+00

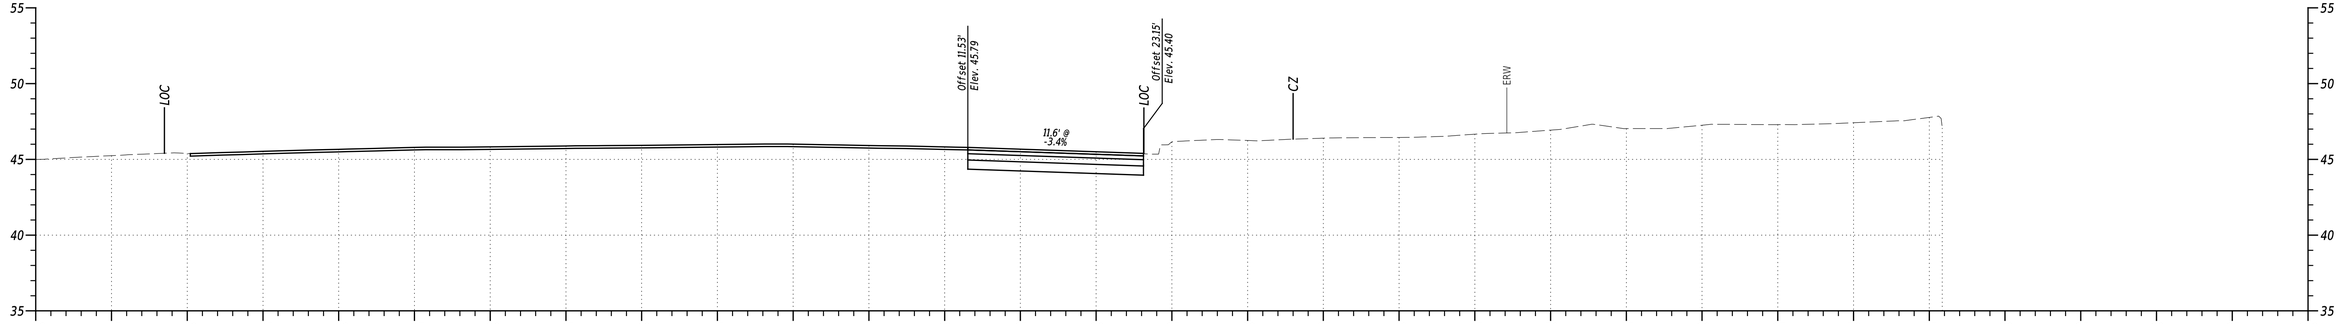

STA. 462+50

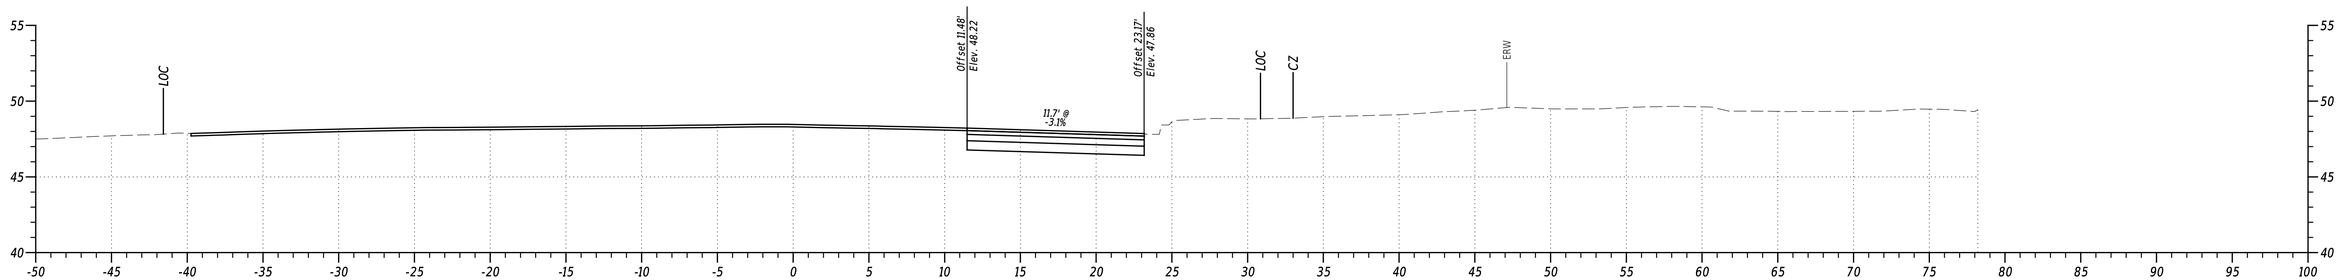

STA. 462+00

PENNONI ASSOCIATES INC. $PENTBL$$
FILE NAME: $FILEAS
MICROSTATION VERSION: $VERSIONS
MICROSTATION WORKSPACE: $WORKSPACES$
PEN TABLE: $PENTBL$$
PLOT DRIVER: $PLTDRIVS$
DATE PLOTTED: 02-SEP-2024@ 13:20
USER NAME: $USER$ OFFICE LOCATION: $OFFICENAME$


ADDENDA / REVISIONS

SCALE
0 5 10 15
FEET


US 13 PAVING AND PEDESTRIAN IMPROVEMENTS - LLANGOLLEN BLVD TO BACON/BOULDEN BLVD

CONTRACT	BRIDGE NO.	N/A	SECTION
T201901102	DESIGNED BY:	O. GREEN	PAI
COUNTY	CHECKED BY:	P. HORSEY	SHEET NO.
NEW CASTLE			65


CROSS SECTIONS

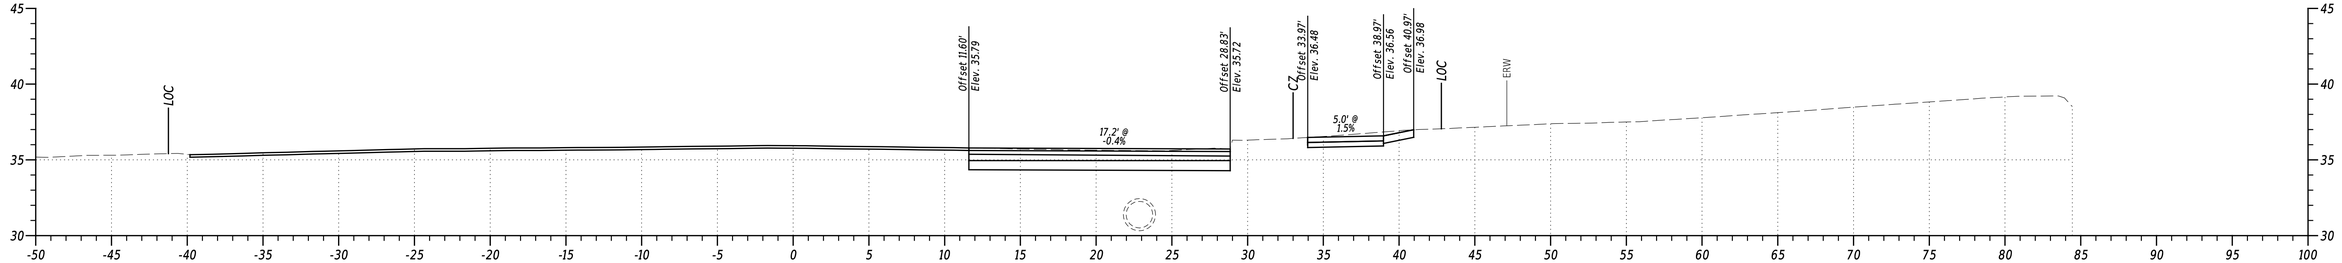

STA. 464+50

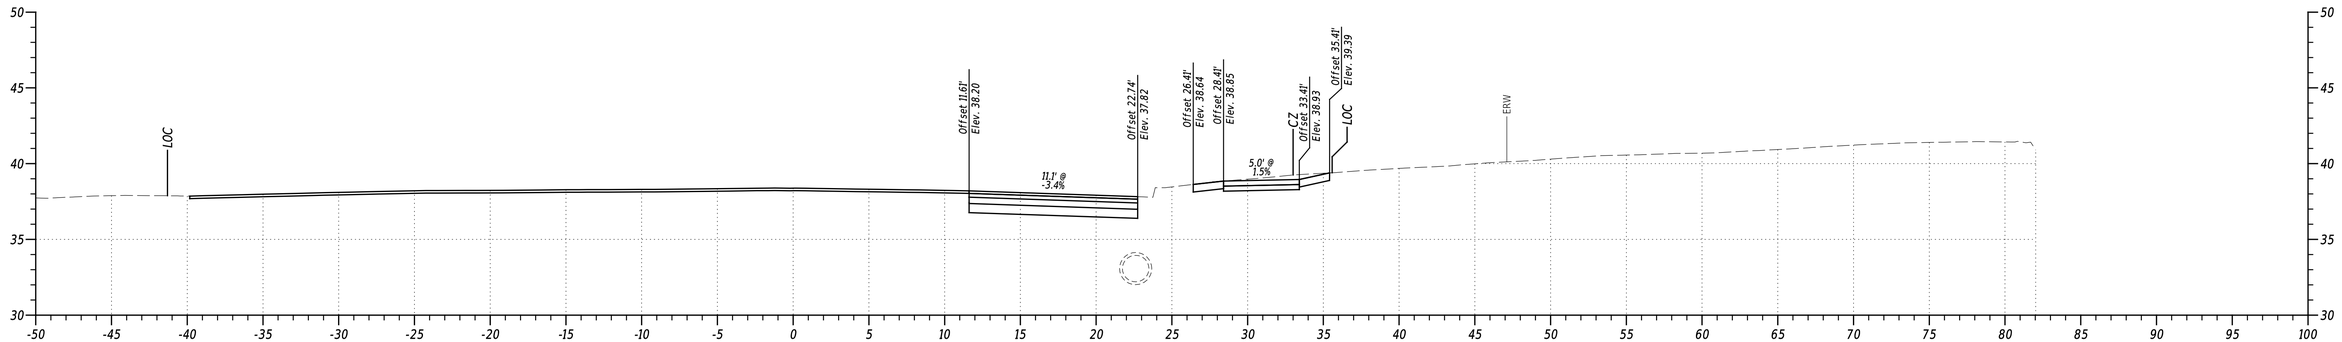

STA. 464+00

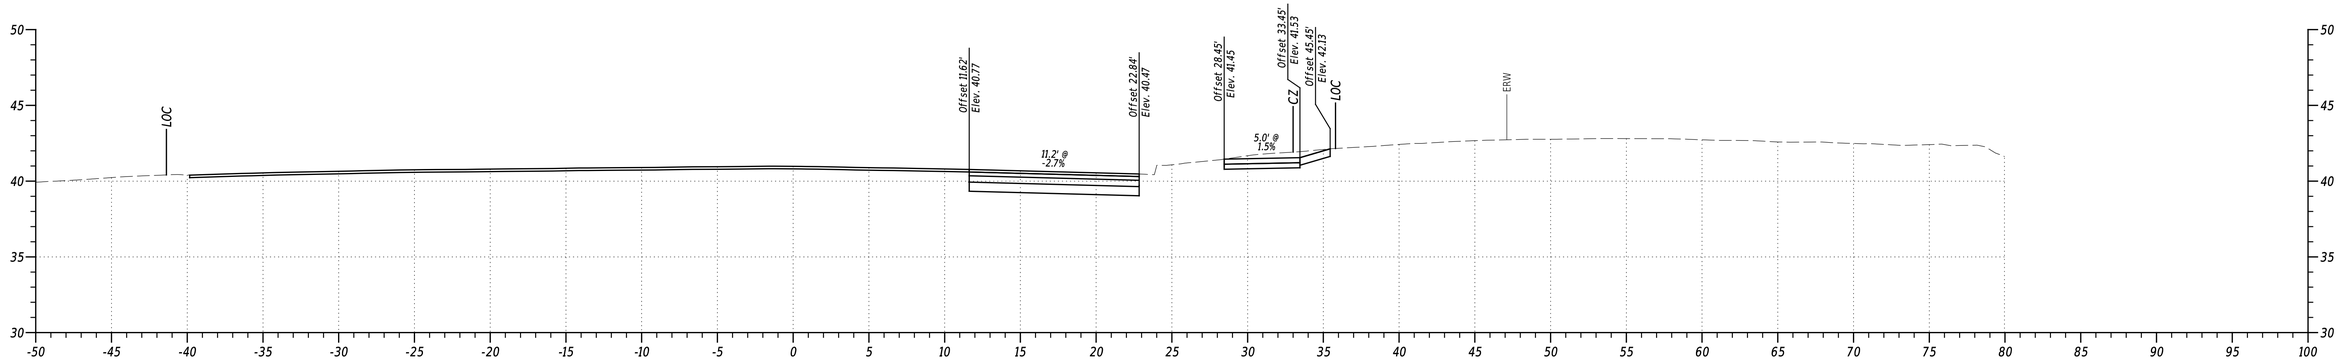

STA. 463+50

PENNONI ASSOCIATES INC. | PEN_TABLE: $PENTBLSS
FILE NAME: $FILEAS | PLOT DRIVER: $PLTDRVSS
MICROSTATION VERSION: $VERSIONS | DATE PLOTTED: 02-SEP-2024@ 13:20
MICROSTATION WORKSPACE: $WORKSPACES | USER NAME: $USERS | OFFICE LOCATION: $OFFICENAME

ADDENDA / REVISIONS


SCALE
0 5 10 15
FEET

US 13 PAVING AND PEDESTRIAN IMPROVEMENTS - LLANGOLLEN BLVD TO BACON/BOULDEN BLVD


CONTRACT	BRIDGE NO.	N/A
T201901102	DESIGNED BY:	O. GREEN
COUNTY	CHECKED BY:	P. HORSEY
NEW CASTLE		

CROSS SECTIONS


SECTION
PAI
SHEET NO.
66

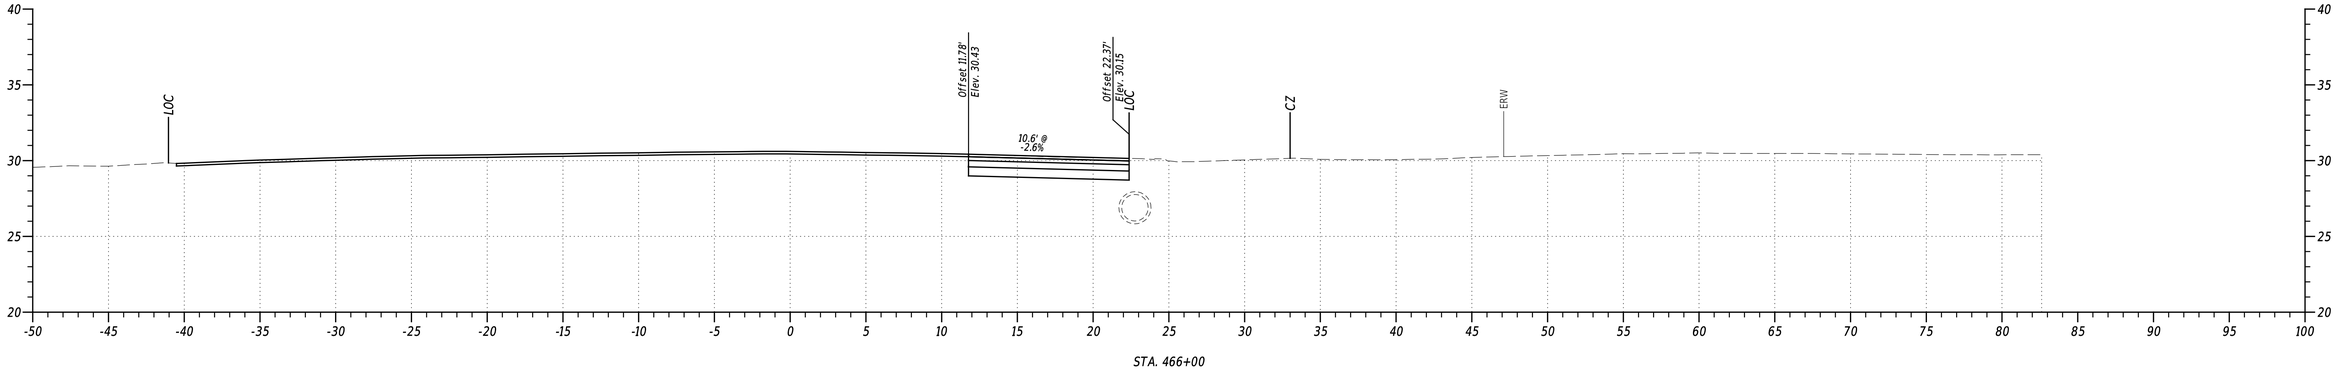

STA. 466+00

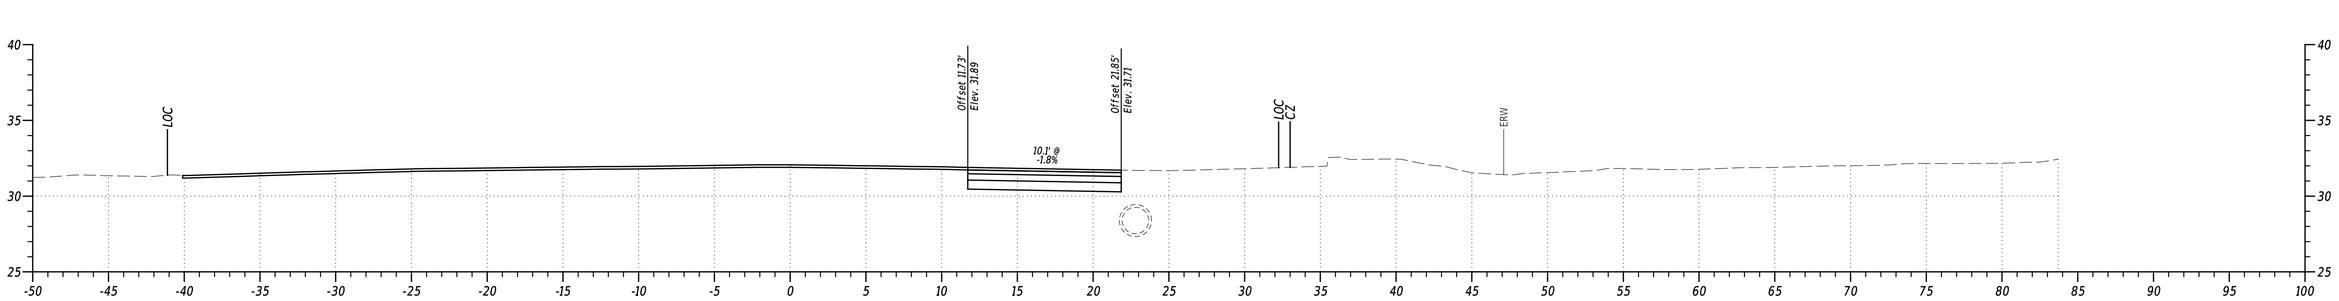

STA. 465+50

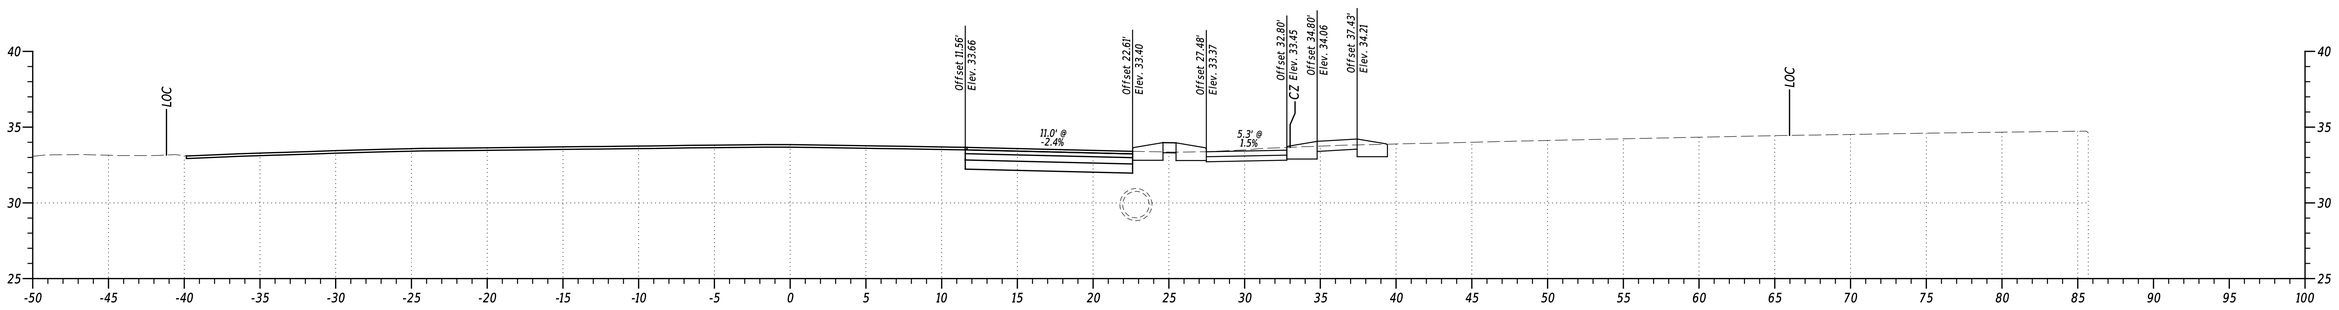

STA. 465+00

PENNONI ASSOCIATES INC. | PEN TABLE: $PENTBLSS
FILE NAME: $FILEAS | PLOT DRIVER: $PLTDRVSS
MICROSTATION VERSION: $VERSIONS | DATE PLOTTED: 02-SEP-2024@ 13:20
MICROSTATION WORKSPACE: $WORKSPACES | USER NAME: $USERS | OFFICE LOCATION: $OFFICENAMES

ADDENDA / REVISIONS


SCALE
0 5 10 15
FEET

US 13 PAVING AND PEDESTRIAN IMPROVEMENTS - LLANGOLLEN BLVD TO BACON/BOULDEN BLVD


CONTRACT	BRIDGE NO.	N/A
T201901102	DESIGNED BY:	O. GREEN
COUNTY	CHECKED BY:	P. HORSEY
NEW CASTLE		

CROSS SECTIONS


SECTION
PAI
SHEET NO.
67

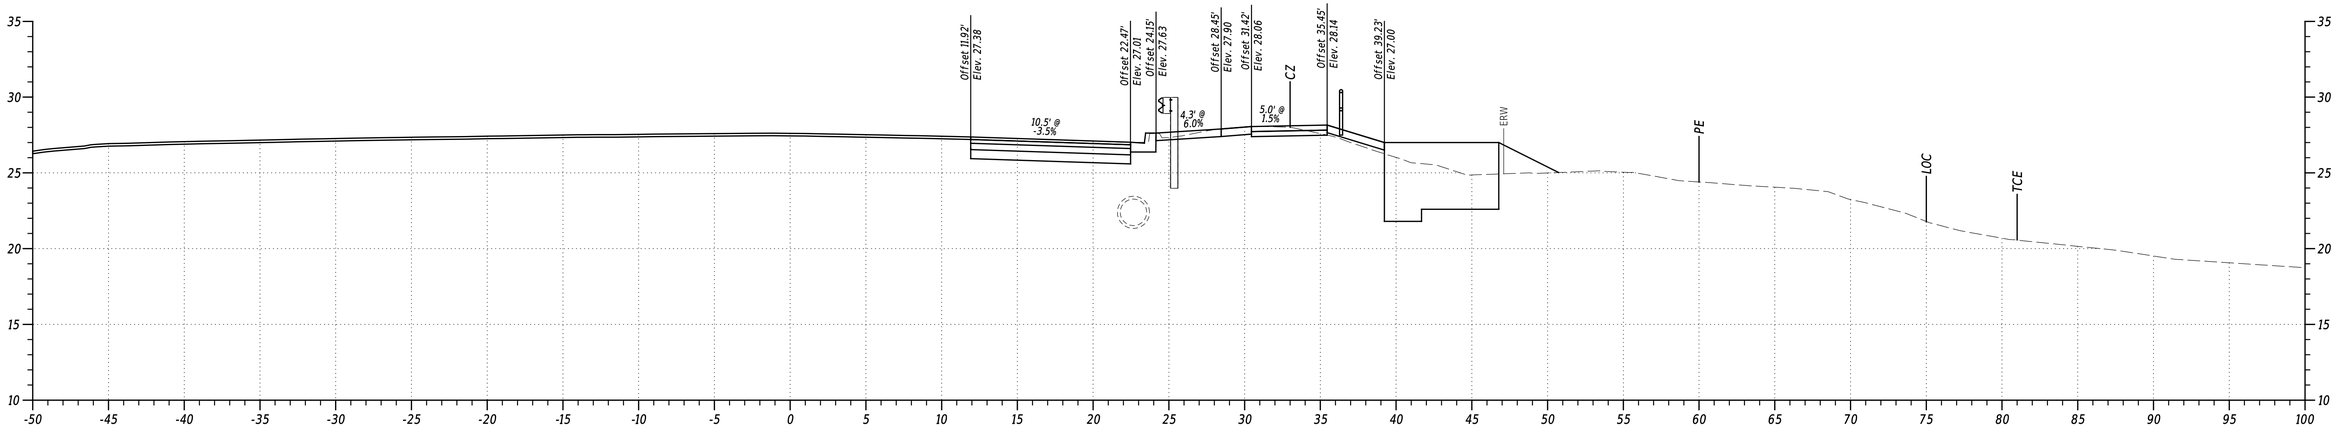

STA. 467+50

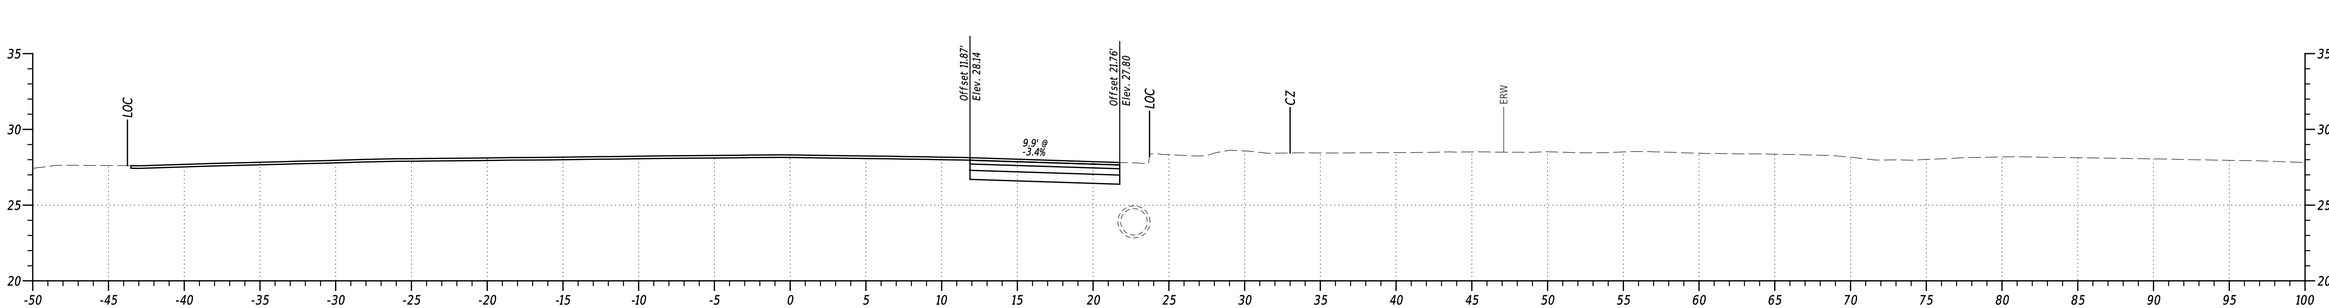

STA. 467+00

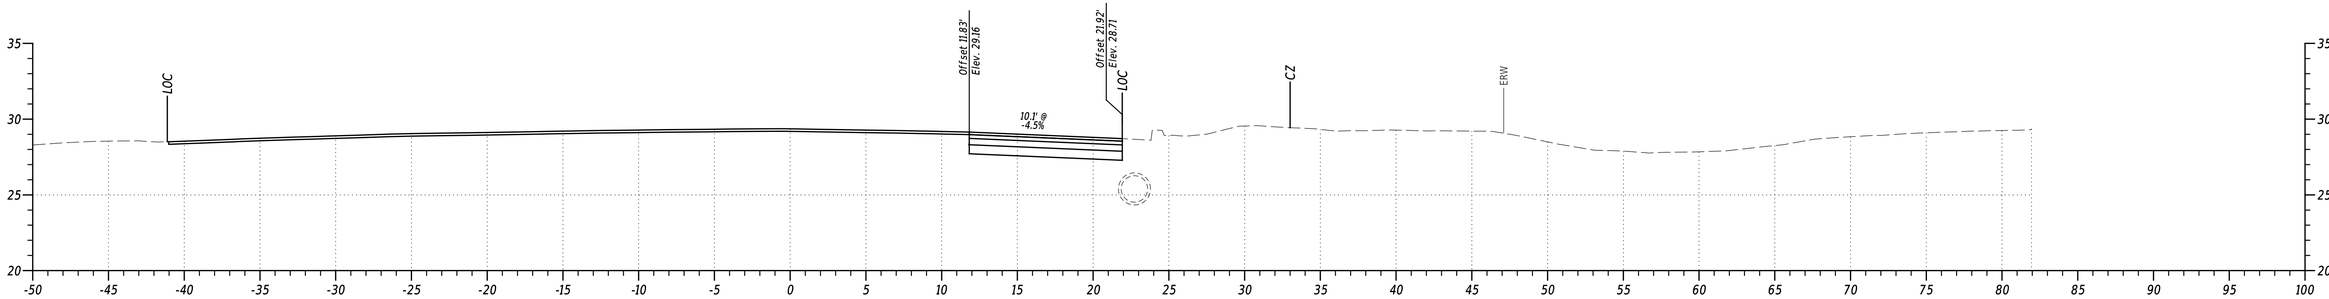

STA. 466+50

PENNONI ASSOCIATES INC.	
FILE NAME:	STLEAS
MICROSTATION VERSION:	$VERSION$
MICROSTATION WORKSPACE:	$WORKSPACE$
PEN TABLE:	$PENTABLE$
PLOT DRIVER:	$PLTDRVDS$
DATE PLOTTED:	02-SEP-2024 @ 13:20
USER NAME:	$USERS
OFFICE LOCATION:	$OFFICENAMES


ADDENDA / REVISIONS

SCALE
0 5 10 15
FEET


US 13 PAVING AND PEDESTRIAN IMPROVEMENTS - LLANGOLLEN BLVD TO BACON/BOULDEN BLVD

CONTRACT	BRIDGE NO.	N/A	SECTION
T201901102	DESIGNED BY:	O. GREEN	PAI
COUNTY	CHECKED BY:	P. HORSEY	SHEET NO.
NEW CASTLE			68


CROSS SECTIONS

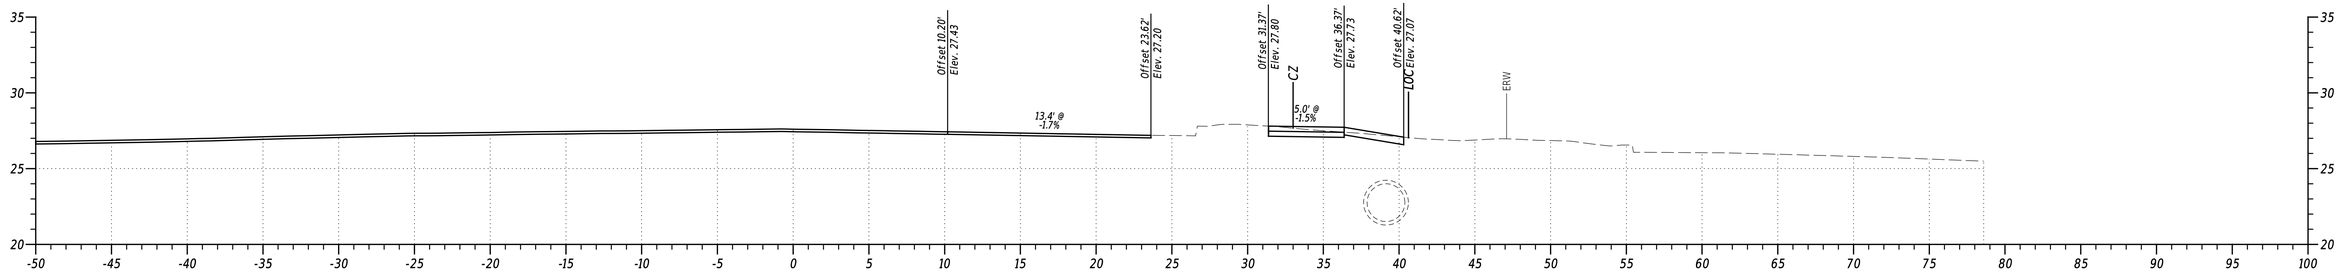

STA. 469+00

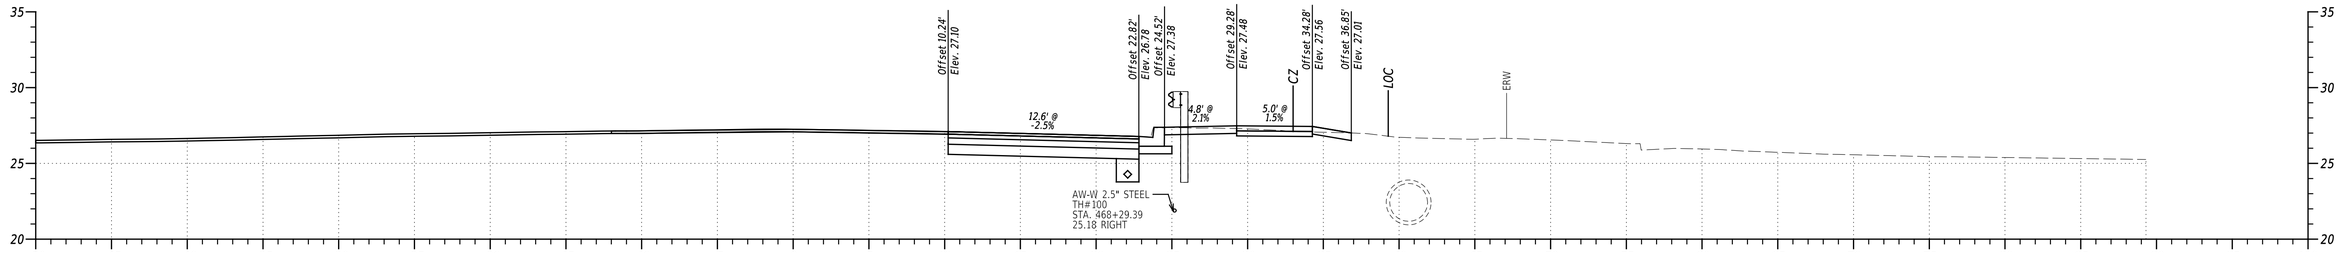

STA. 468+50

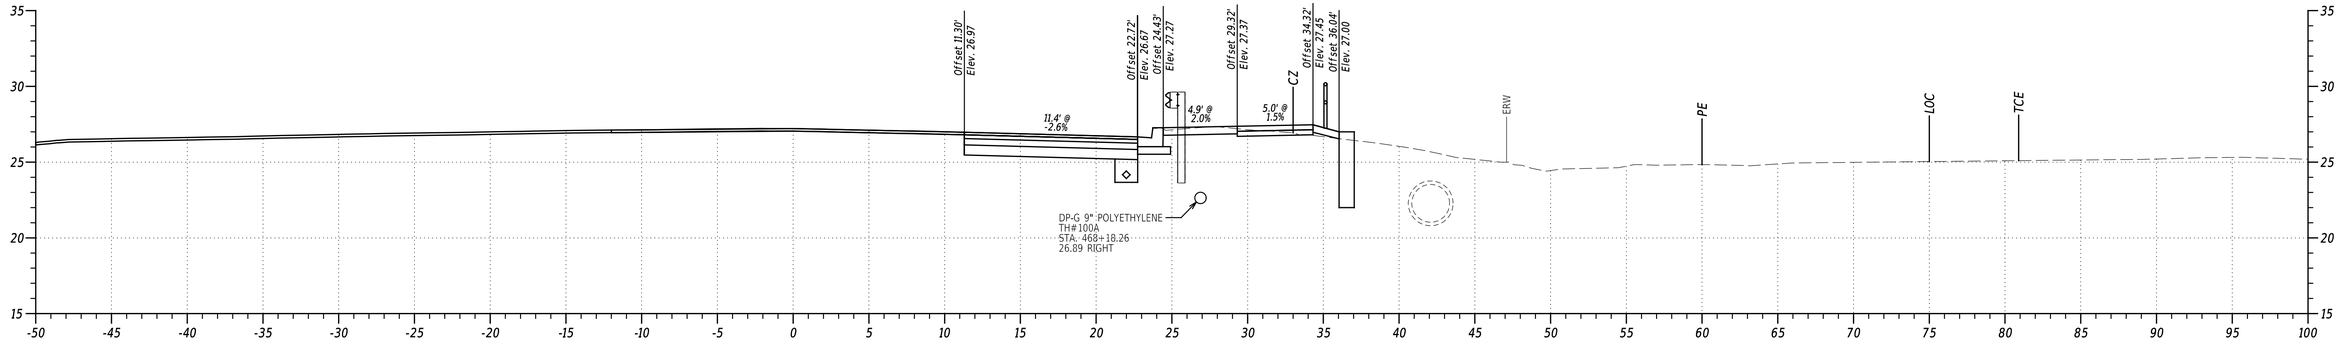

STA. 468+00


PENNONI ASSOCIATES INC. — PEN TABLE: $PENTBL$$
FILE NAME: $FILEAS — PLOT DRIVER: $PLTDRV$$
MICROSTATION VERSION: $VERSION$ — DATE PLOTTED: 02-SEP-2024@ 13:20
MICROSTATION WORKSPACE: $WORKSPACE$ — USER NAME: $USER$ — OFFICE LOCATION: $OFFICENAME$


ADDENDA / REVISIONS


SCALE
0 5 10 15
FEET

US 13 PAVING AND PEDESTRIAN IMPROVEMENTS - LLANGOLLEN BLVD TO BACON/BOULDEN BLVD

CONTRACT	BRIDGE NO.	N/A	CROSS SECTIONS	SECTION
T201901102	DESIGNED BY:	O. GREEN		PAI
COUNTY				SHEET NO.
NEW CASTLE	CHECKED BY:	P. HORSEY		69

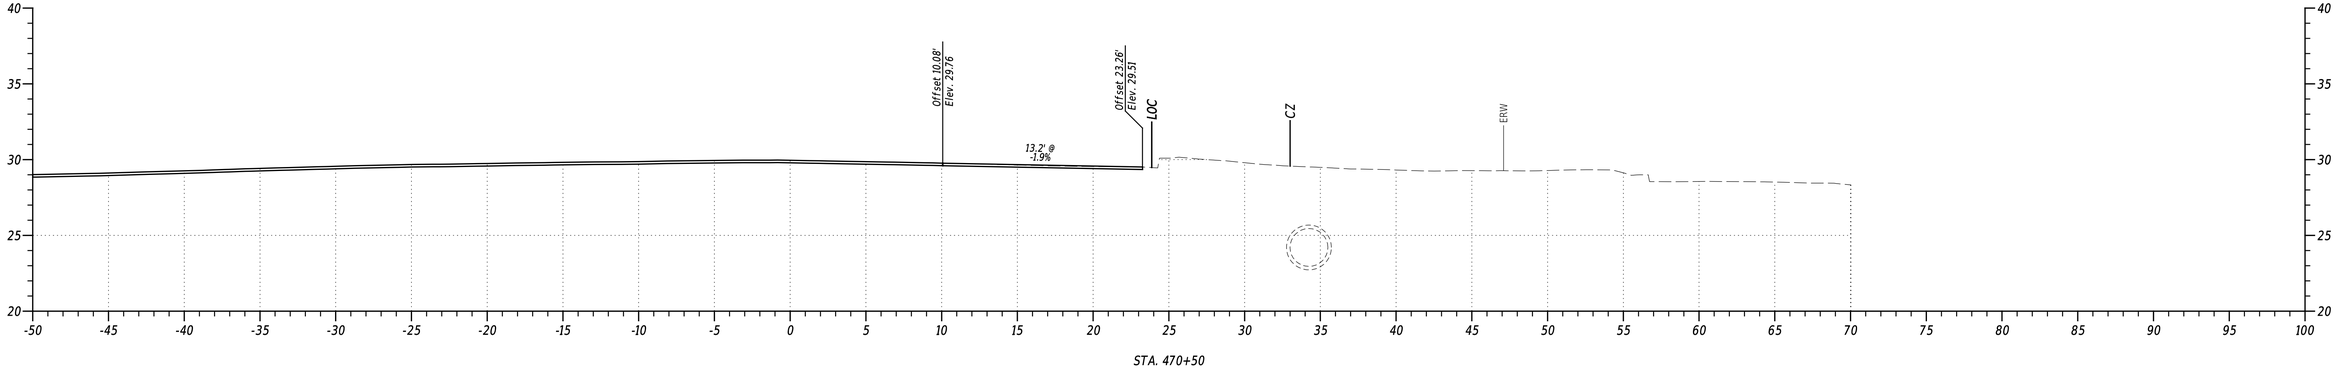

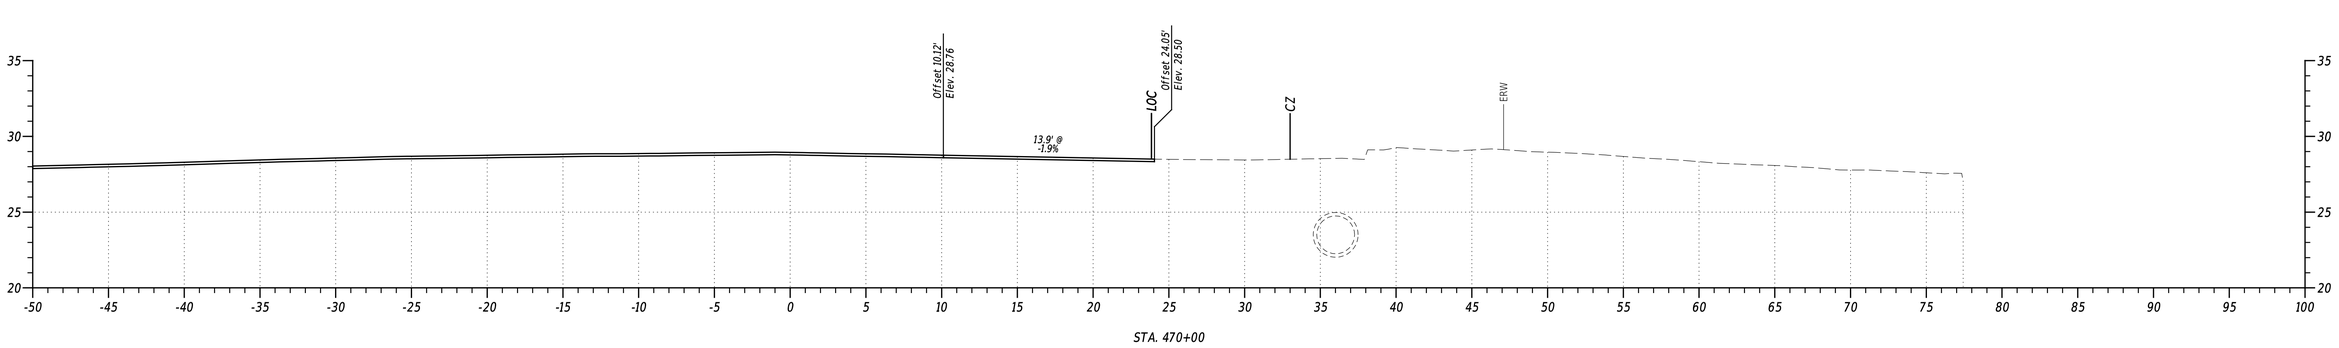


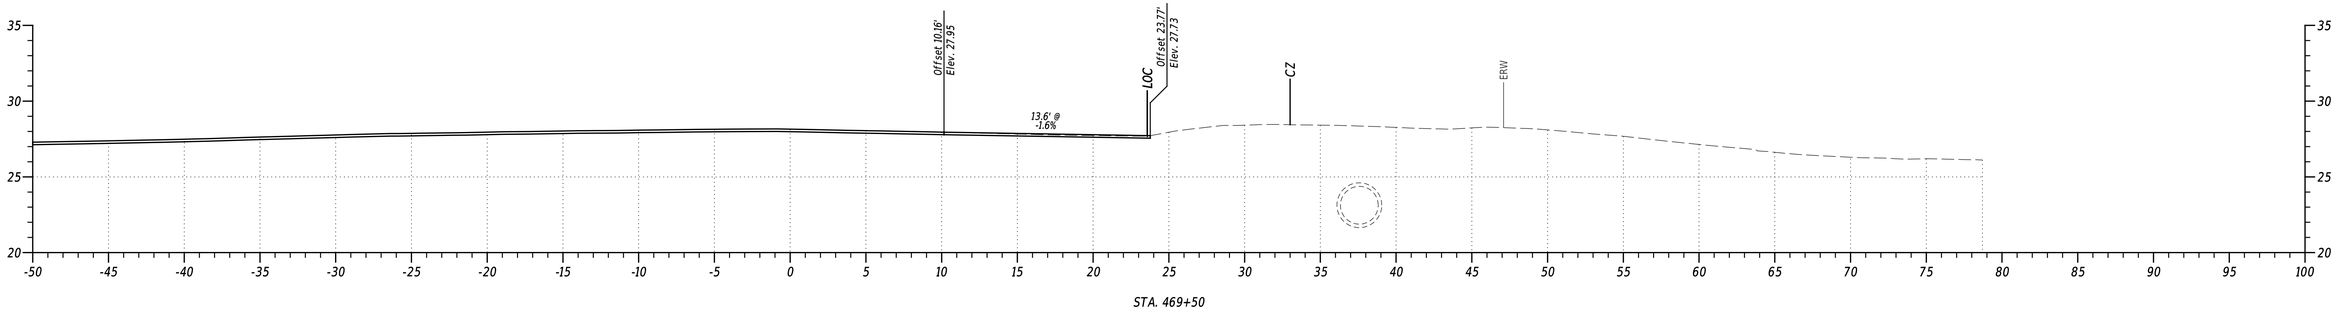


PENNONI ASSOCIATES INC. | PEN TABLE: $PENTBL55
FILE NAME: $FILEAS | PLOT DRIVER: $PLTDRV55
MICROSTATION VERSION: $VERSIONS | DATE PLOTTED: 02-SEP-2024@ 13:20
MICROSTATION WORKSPACE: $WORKSPACES | USER NAME: $USERS | OFFICE LOCATION: $OFFICENAMES

Pennoni


ADDENDA / REVISIONS		SCALE 0 5 10 15 FEET	US 13 PAVING AND PEDESTRIAN IMPROVEMENTS - LLANGOLLEN BLVD TO BACON/BOULDEN BLVD	CONTRACT T201901102	BRIDGE NO. N/A	CROSS SECTIONS	SECTION PAI
				COUNTY NEW CASTLE	DESIGNED BY: O. GREEN		SHEET NO. 70
					CHECKED BY: P. HORSEY		

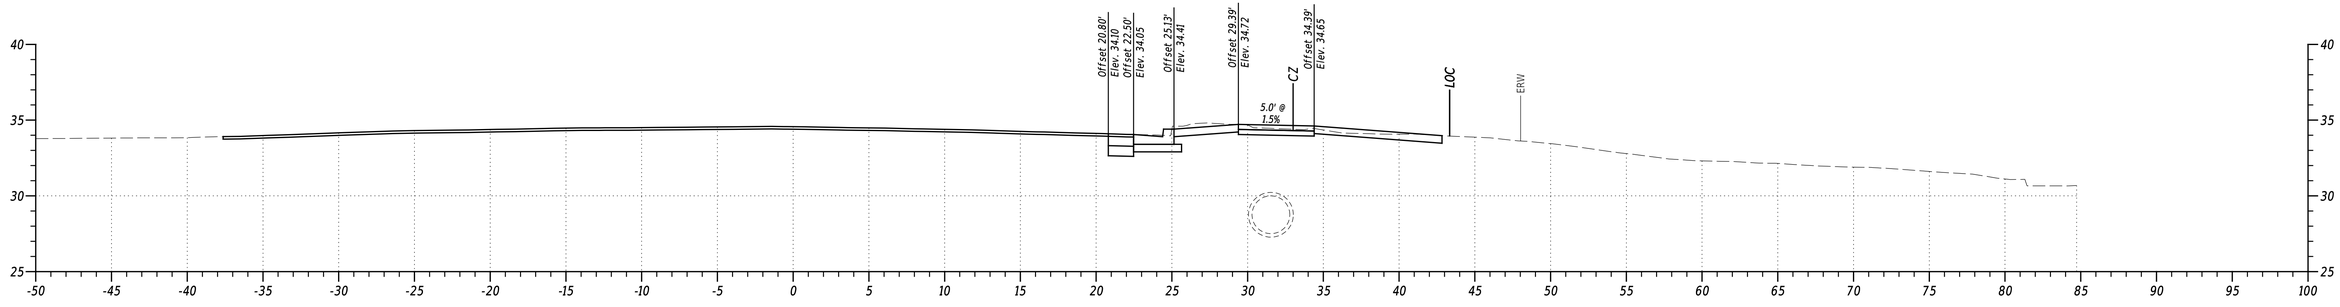

STA. 472+00

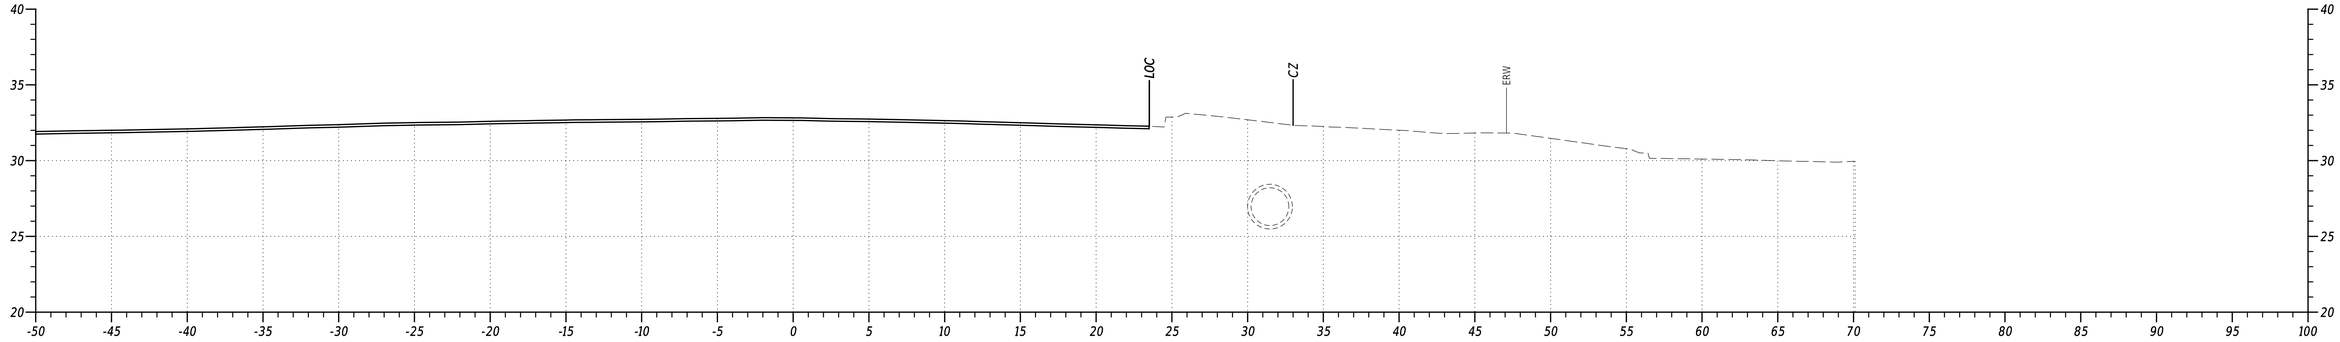

STA. 471+50

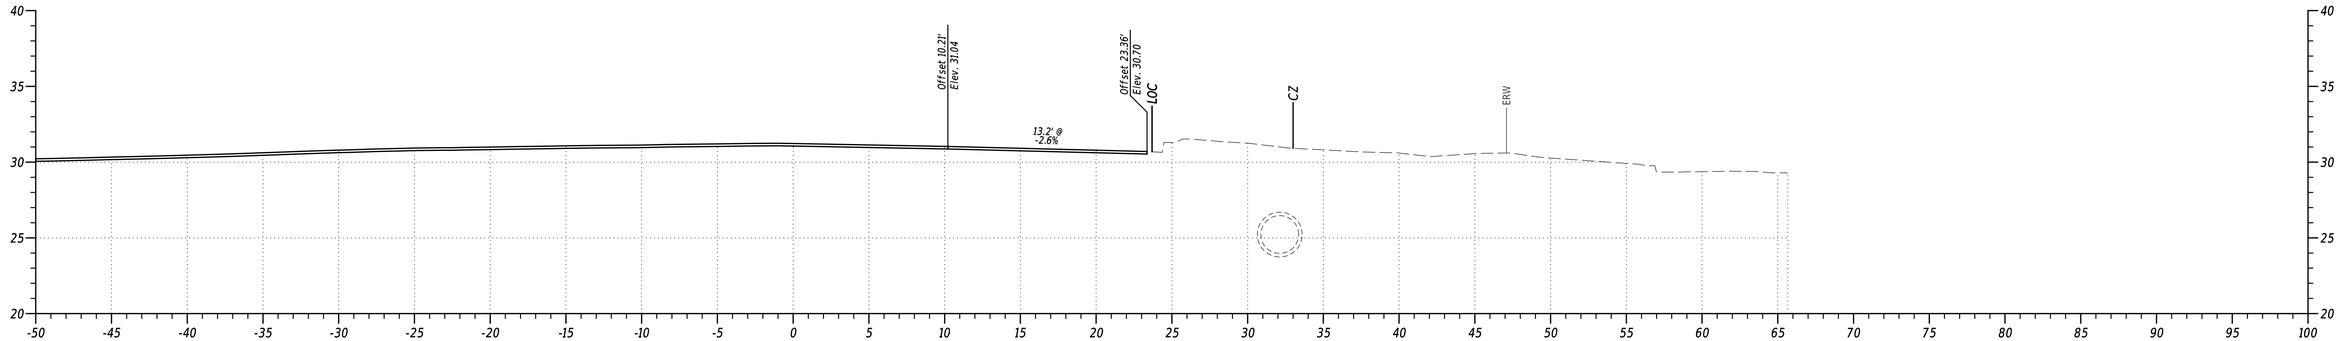

STA. 471+00

PENNONI ASSOCIATES INC.	
FILE NAME:	$FILEAS
MICROSTATION VERSION:	$VERSION$
MICROSTATION WORKSPACE:	$WORKSPACES
PEN TABLE:	$PENTABLE$
PLOT DRIVER:	$PLTDRVS$
DATE PLOTTED:	02-SEP-2024@ 13:20
USER NAME:	$USER$ OFFICE LOCATION: $OFFICENAMES


ADDENDA / REVISIONS

SCALE
0 5 10 15
FEET


US 13 PAVING AND PEDESTRIAN IMPROVEMENTS - LLANGOLLEN BLVD TO BACON/BOULDEN BLVD

CONTRACT	BRIDGE NO.	N/A	SECTION
T201901102	DESIGNED BY:	O. GREEN	PAI
COUNTY			SHEET NO.
NEW CASTLE	CHECKED BY:	P. HORSEY	71


CROSS SECTIONS

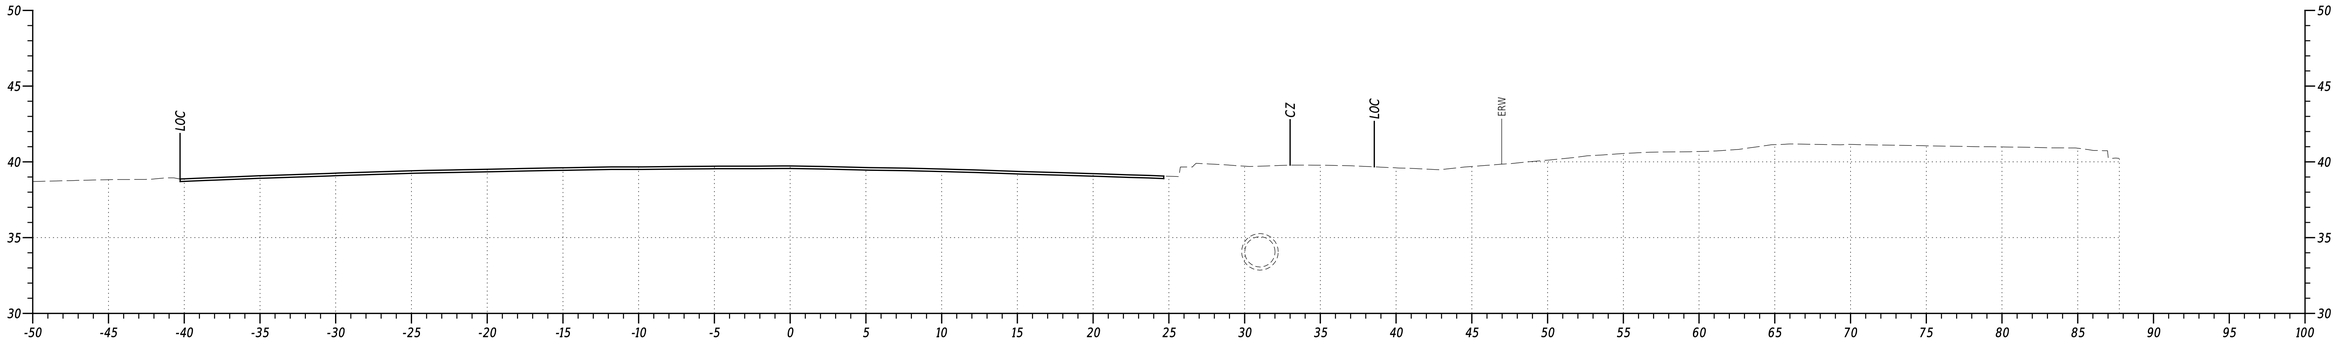

STA. 473+50

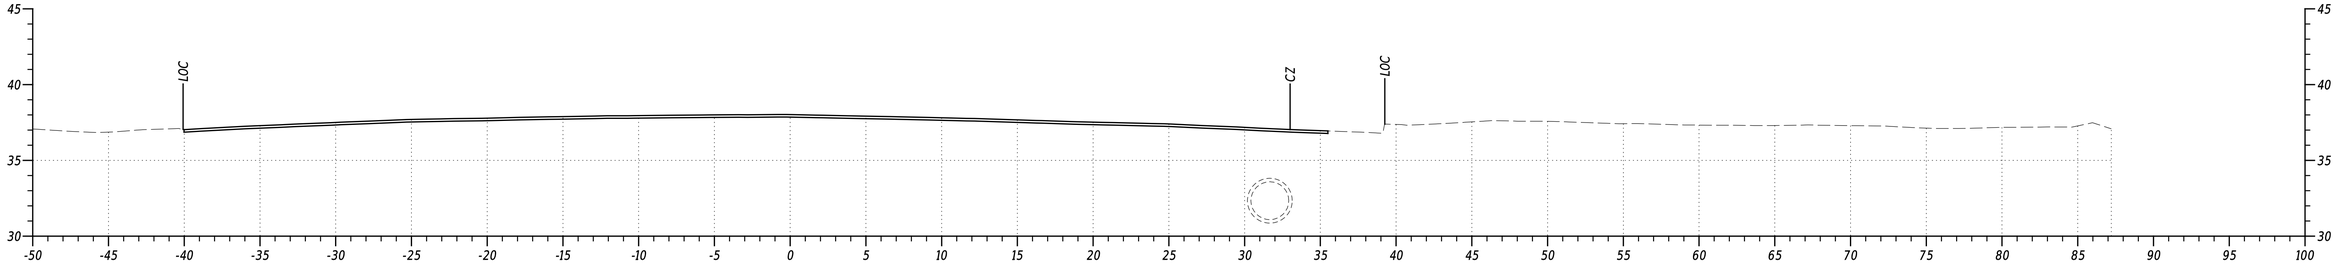

STA. 473+00

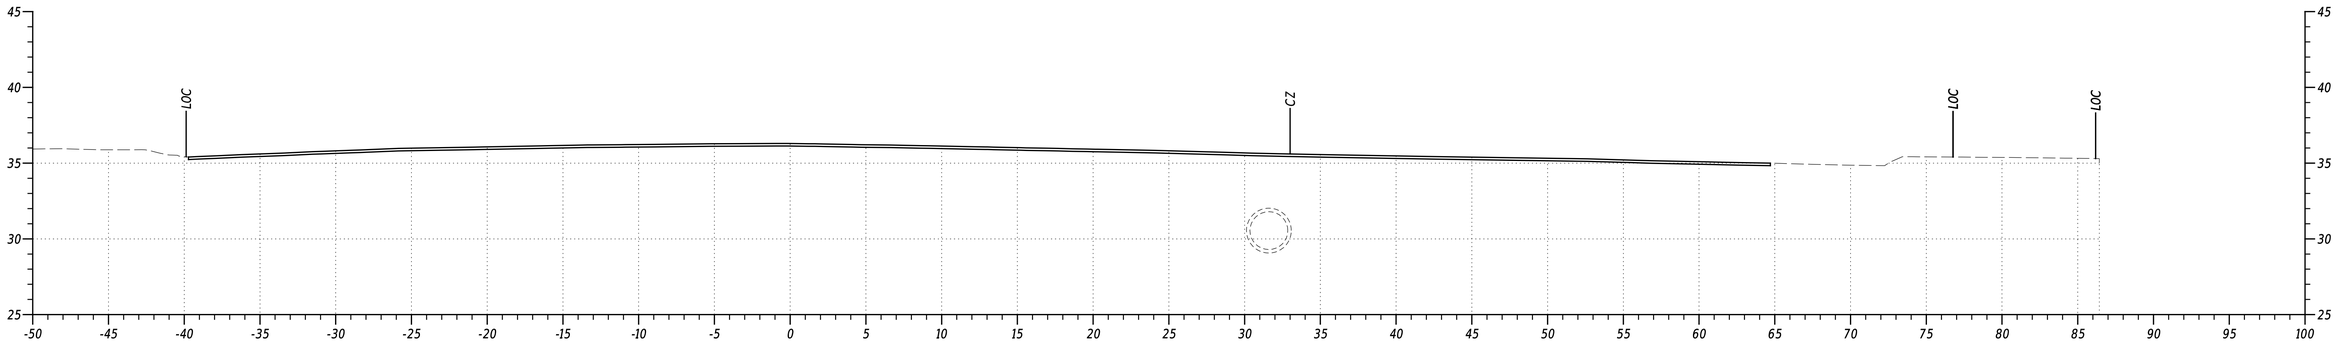


STA. 472+50


PENNONI ASSOCIATES INC.
FILE NAME: $FILEAS
MICROSTATION VERSION: $VERSIONS
MICROSTATION WORKSPACE: $WORKSPACES
PEN TABLE: $PENTBLSS
PLOT DRIVER: $PLTDRVSS
DATE PLOTTED: 02-SEP-2024@ 13:20
USER NAME: $USERS
OFFICE LOCATION: $OFFICENAMES

Pennoni


ADDENDA / REVISIONS		SCALE 0 5 10 15 FEET	US 13 PAVING AND PEDESTRIAN IMPROVEMENTS - LLANGOLLEN BLVD TO BACON/BOULDEN BLVD	CONTRACT T201901102	BRIDGE NO. N/A	CROSS SECTIONS	SECTION PAI
				COUNTY NEW CASTLE	DESIGNED BY: O. GREEN		SHEET NO. 72
					CHECKED BY: P. HORSEY		

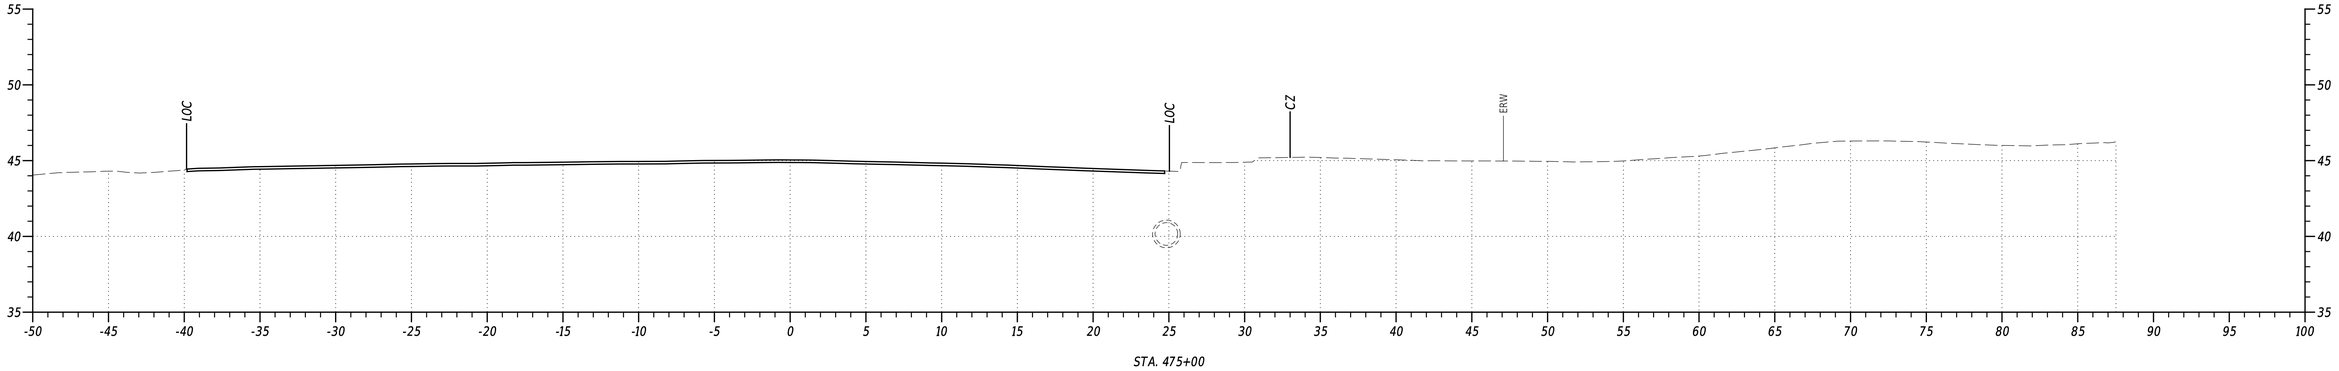

STA. 475+00

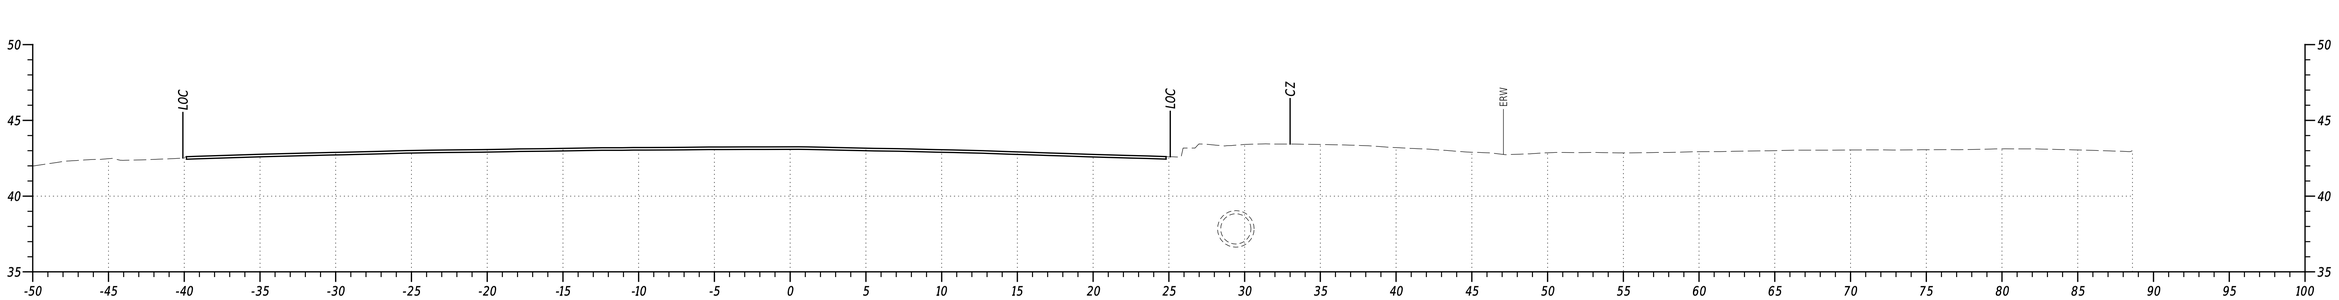

STA. 474+50

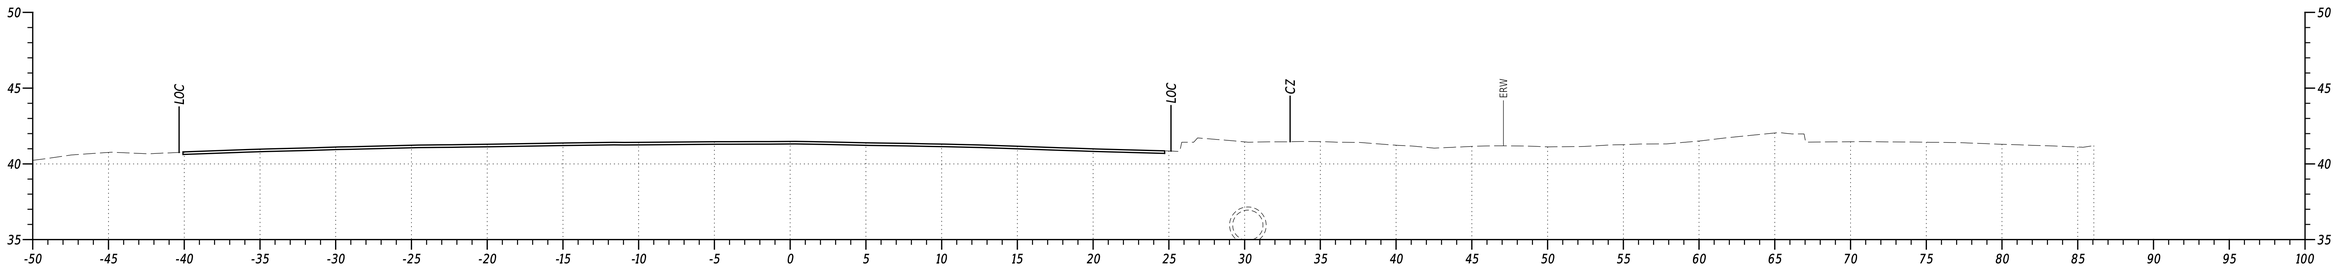

STA. 474+00

PENNONI ASSOCIATES INC.	PEN TABLE: $PENTBLSS
FILE NAME: $FILEAS	PLOT DRIVER: $PLTDRVSS
MICROSTATION VERSION: $VERSIONS	DATE PLOTTED: 02-SEP-2024@ 13:20
MICROSTATION WORKSPACE: $WORKSPACES	USER NAME: $USERS OFFICE LOCATION: $OFFICENAMES

ADDENDA / REVISIONS


SCALE
0 5 10 15
FEET

US 13 PAVING AND PEDESTRIAN IMPROVEMENTS - LLANGOLLEN BLVD TO BACON/BOULDEN BLVD


CONTRACT	BRIDGE NO.	N/A
T201901102	DESIGNED BY:	O. GREEN
COUNTY	CHECKED BY:	P. HORSEY
NEW CASTLE		

CROSS SECTIONS


SECTION
PAI
SHEET NO.
73

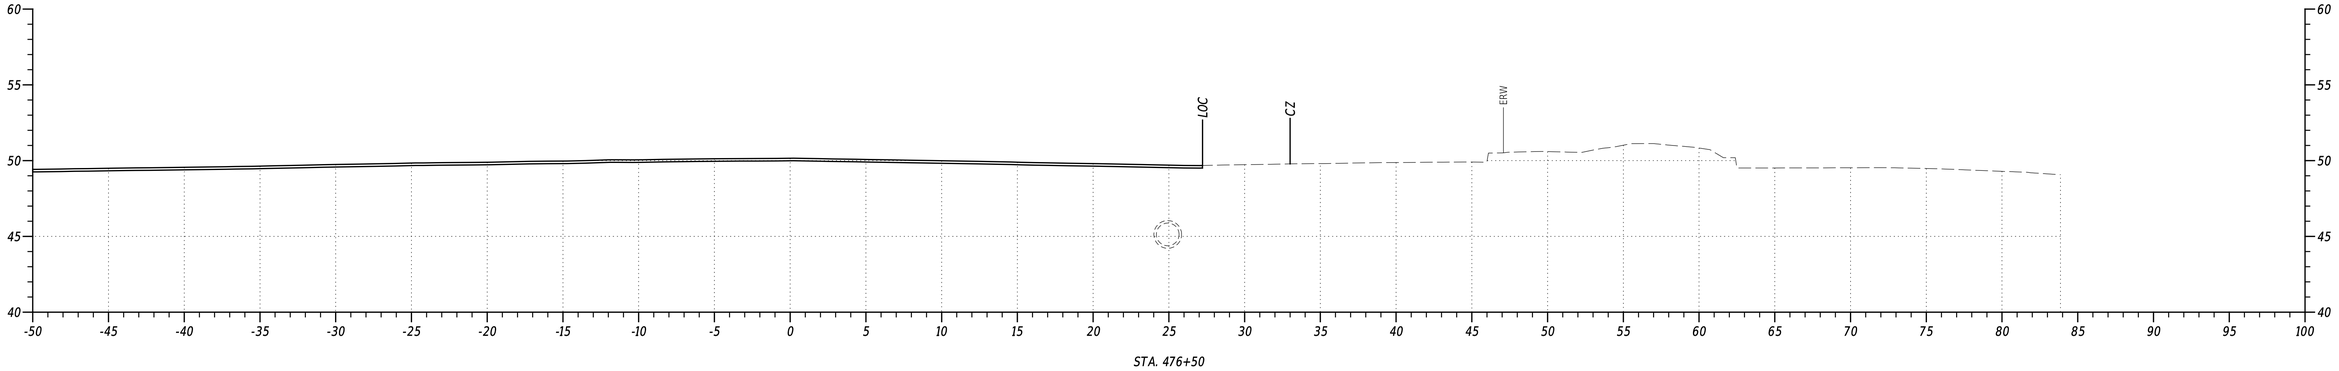

STA. 476+50

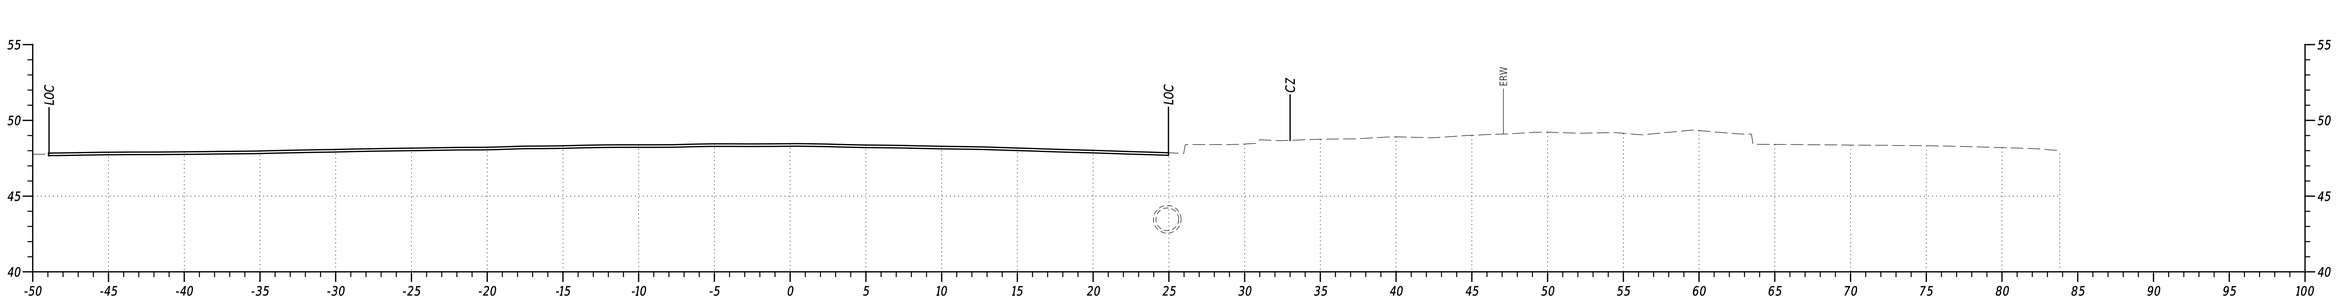

STA. 476+00

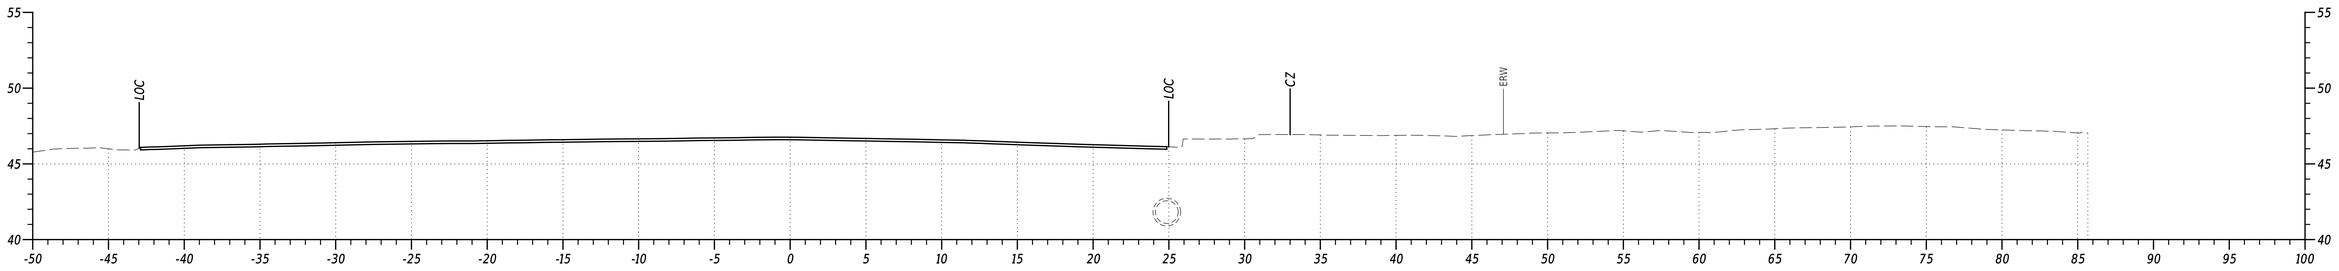

STA. 475+50

PENNONI ASSOCIATES INC.	PEN TABLE: $PENTBLSS
FILE NAME: $FILEAS	PLOT DRIVER: $PLTDRVSS
MICROSTATION VERSION: $VERSIONS	DATE PLOTTED: 02-SEP-2024@ 13:20
MICROSTATION WORKSPACE: $WORKSPACES	USER NAME: $USERS OFFICE LOCATION: $OFFICENAMES

ADDENDA / REVISIONS


SCALE
0 5 10 15
FEET

US 13 PAVING AND PEDESTRIAN IMPROVEMENTS - LLANGOLLEN BLVD TO BACON/BOULDEN BLVD


CONTRACT	BRIDGE NO.	N/A
T201901102	DESIGNED BY:	O. GREEN
COUNTY	CHECKED BY:	P. HORSEY
NEW CASTLE		

CROSS SECTIONS


SECTION
PAI
SHEET NO.
74

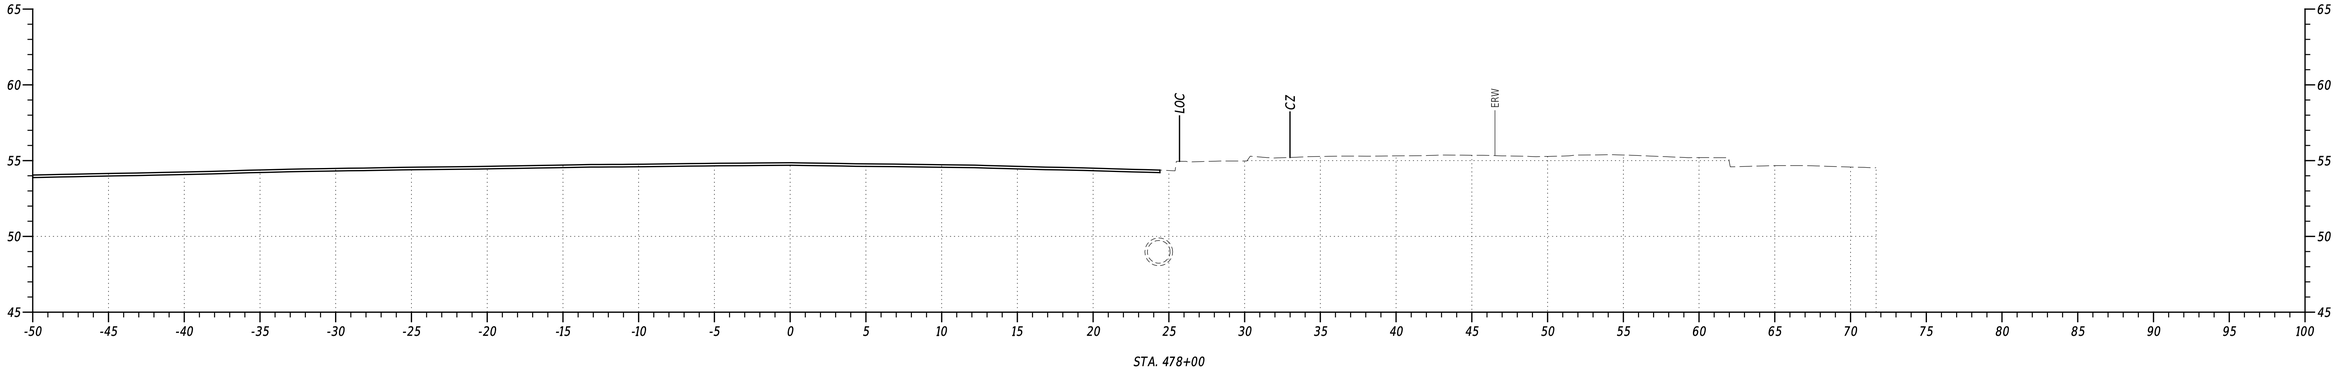

STA. 478+00

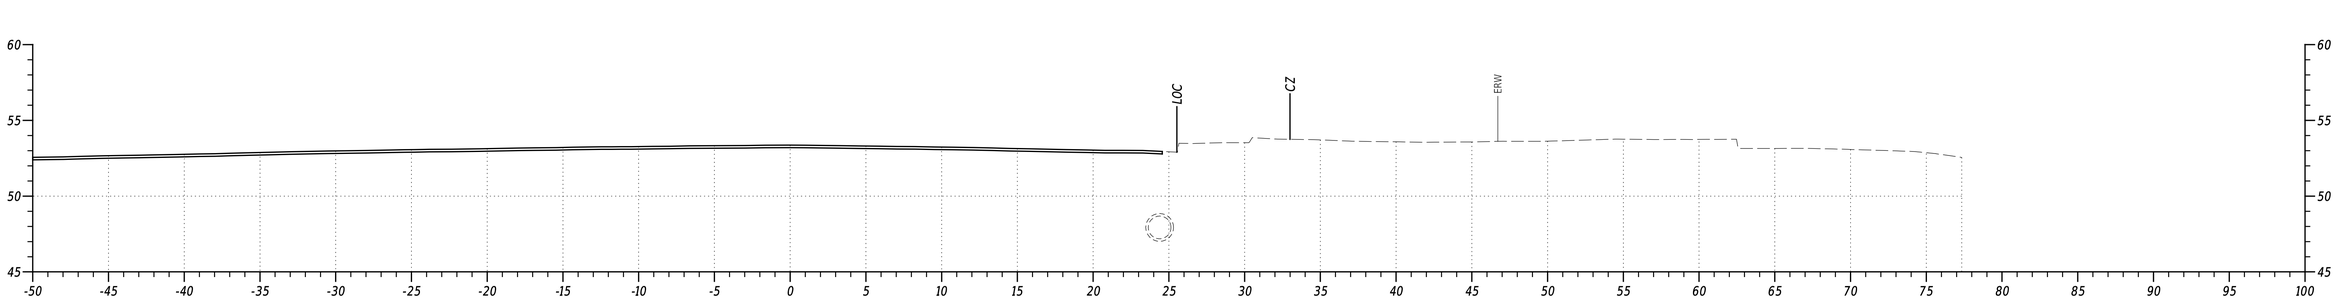

STA. 477+50

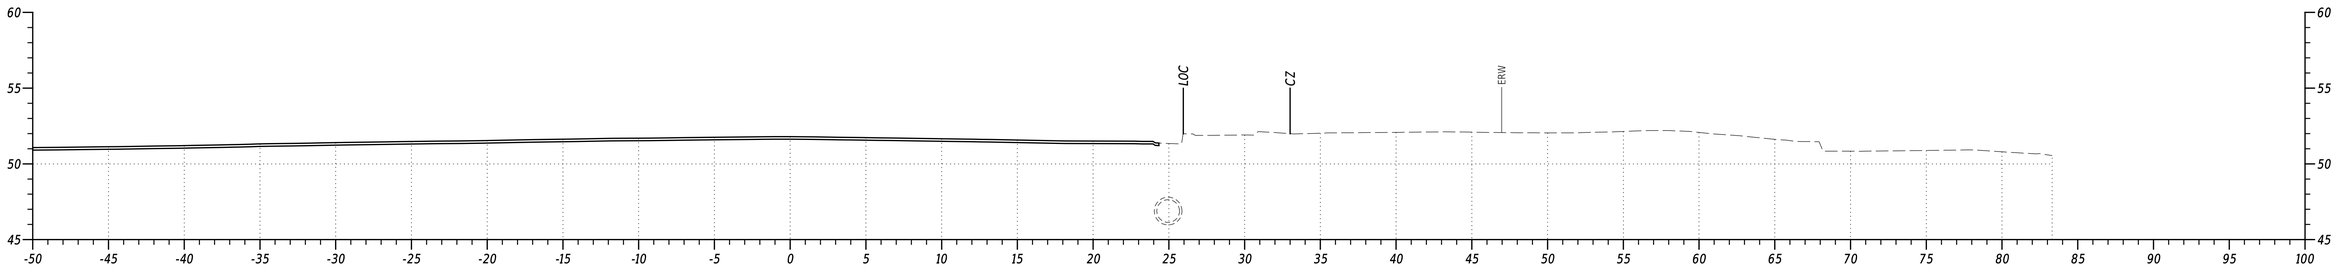

STA. 477+00

PENNONI ASSOCIATES INC. | PEN TABLE: $PENTBL$$
FILE NAME: $FILEAS | PLOT DRIVER: $PLTDRV$$
MICROSTATION VERSION: $VERSIONS | DATE PLOTTED: 02-SEP-2024@ 13:20
MICROSTATION WORKSPACE: $WORKSPACES | USER NAME: $USER$ OFFICE LOCATION: $OFFICENAMES


ADDENDA / REVISIONS

SCALE
0 5 10 15
FEET


US 13 PAVING AND PEDESTRIAN IMPROVEMENTS - LLANGOLLEN BLVD TO BACON/BOULDEN BLVD

CONTRACT	BRIDGE NO.	N/A	SECTION
T201901102	DESIGNED BY:	O. GREEN	PAI
COUNTY	CHECKED BY:	P. HORSEY	SHEET NO.
NEW CASTLE			75


CROSS SECTIONS

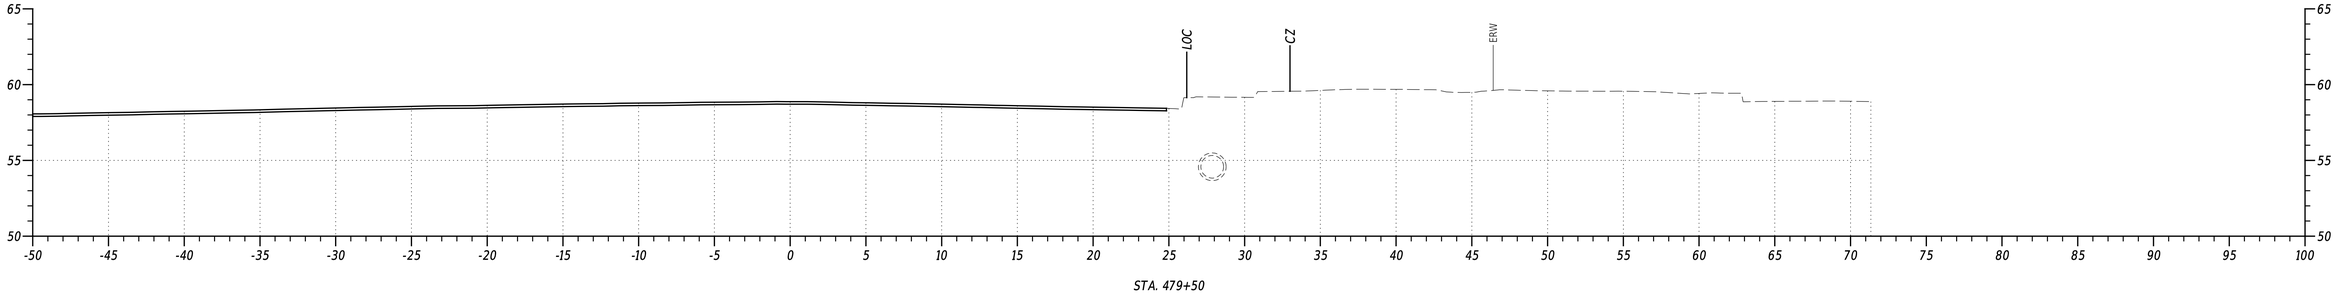

STA. 479+50

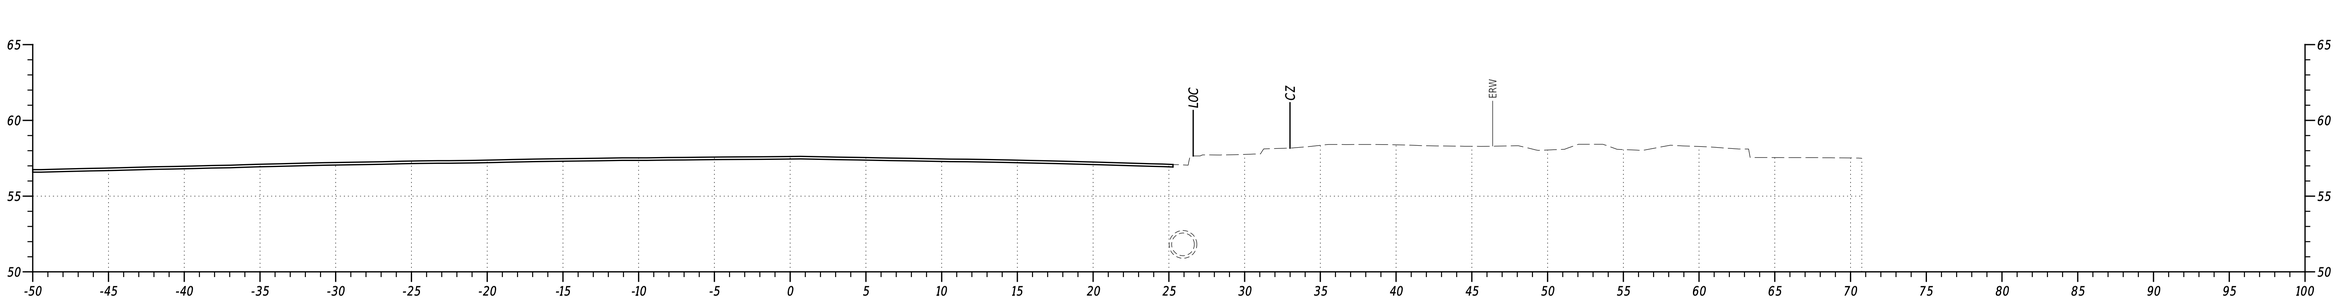

STA. 479+00

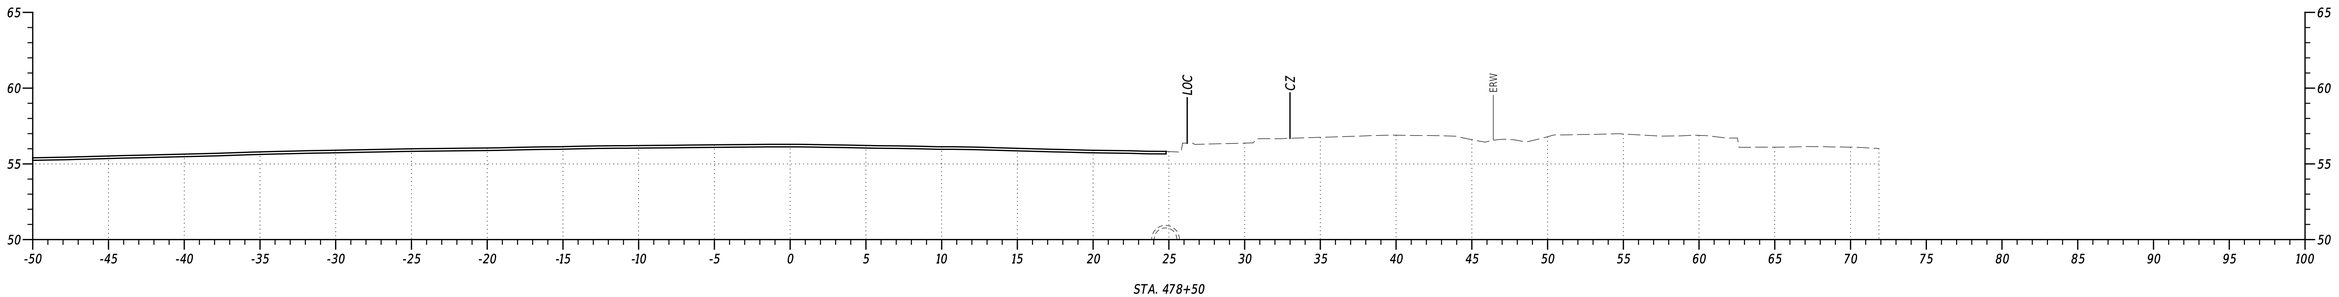


STA. 478+50


PENNONI ASSOCIATES INC.	$FILEAS
FILE NAME:	$FILEAS
MICROSTATION VERSION:	$VERSIONS
MICROSTATION WORKSPACE:	$WORKSPACES
PEN TABLE:	$PENTBLS$
PLOT DRIVER:	$PLTDRVSS
DATE PLOTTED:	02-SEP-2024@ 13:20
USER NAME:	$USER$ OFFICE LOCATION: $OFFICENAMES

Pennoni


ADDENDA / REVISIONS		SCALE 0 5 10 15 FEET	US 13 PAVING AND PEDESTRIAN IMPROVEMENTS - LLANGOLLEN BLVD TO BACON/BOULDEN BLVD	CONTRACT T201901102	BRIDGE NO. N/A	CROSS SECTIONS	SECTION PAI
				COUNTY NEW CASTLE	DESIGNED BY: O. GREEN		SHEET NO. 76
					CHECKED BY: P. HORSEY		

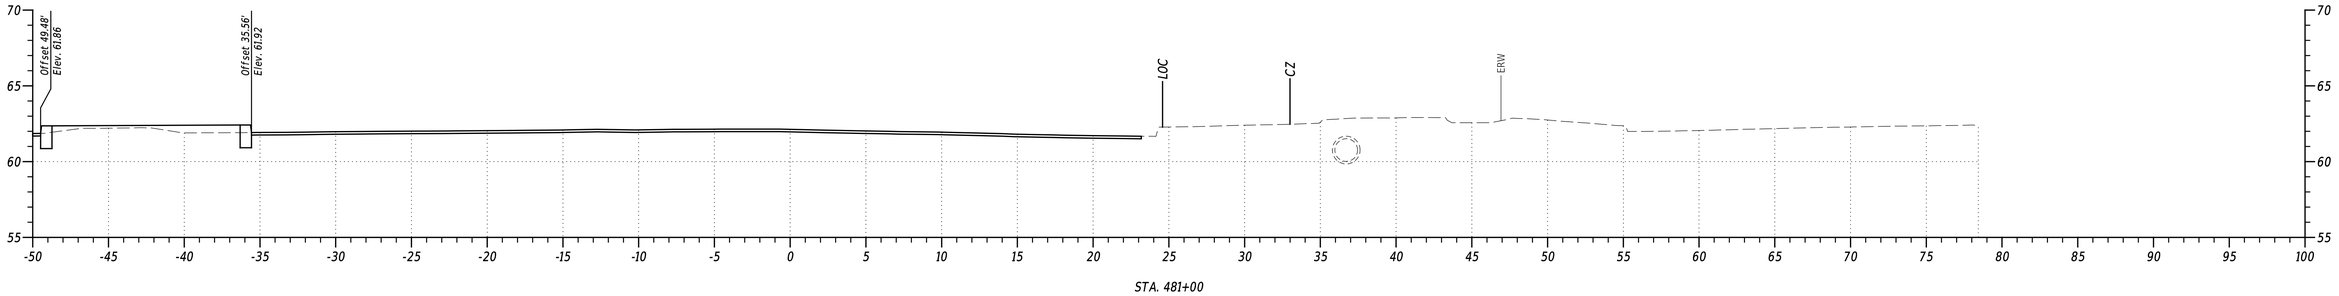

STA. 481+00

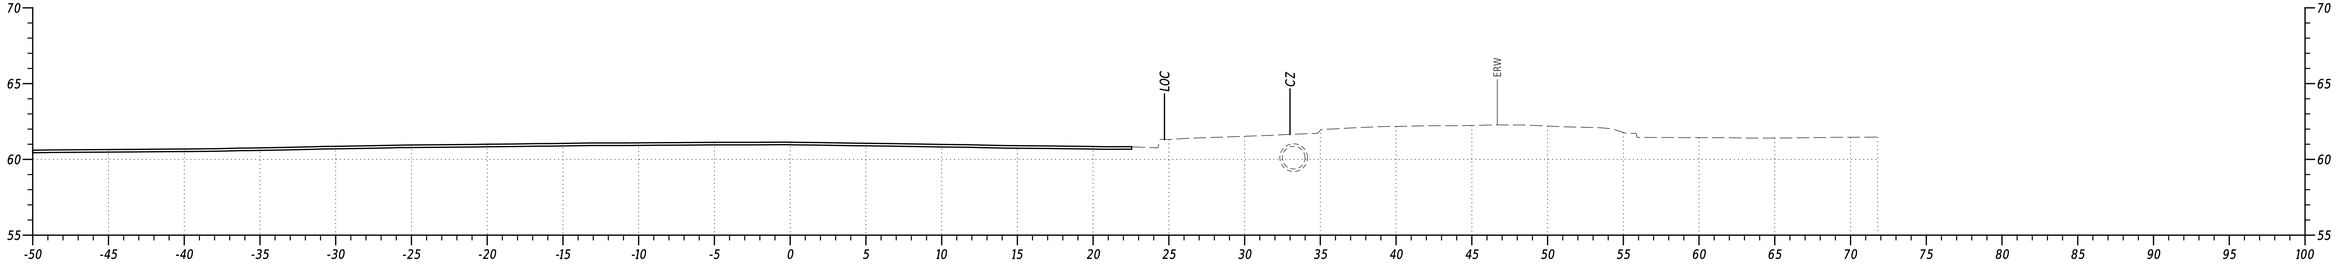

STA. 480+50

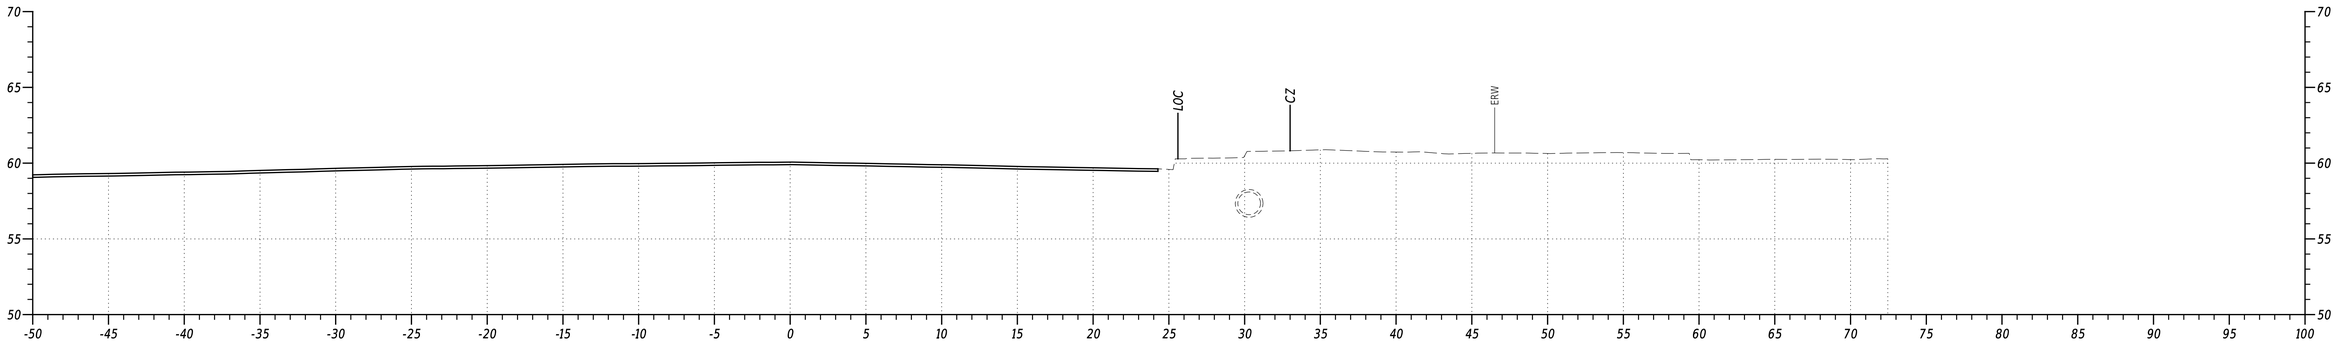


STA. 480+00


PENNONI ASSOCIATES INC.	PEN TABLE: $PENTBLSS
FILE NAME: $FILEAS	PLOT DRIVER: $PLTDRVSS
MICROSTATION VERSION: $VERSIONS	DATE PLOTTED: 02-SEP-2024@ 13:21
MICROSTATION WORKSPACE: $WORKSPACES	USER NAME: $USERS OFFICE LOCATION: $OFFICENAMES

Pennoni


ADDENDA / REVISIONS		SCALE	US 13 PAVING AND PEDESTRIAN IMPROVEMENTS - LLANGOLLEN BLVD TO BACON/BOULDEN BLVD	CONTRACT	BRIDGE NO. N/A	CROSS SECTIONS	SECTION
		0 5 10 15		T201901102	DESIGNED BY: O. GREEN		PAI
		FEET		COUNTY	CHECKED BY: P. HORSEY		SHEET NO.
				NEW CASTLE			77

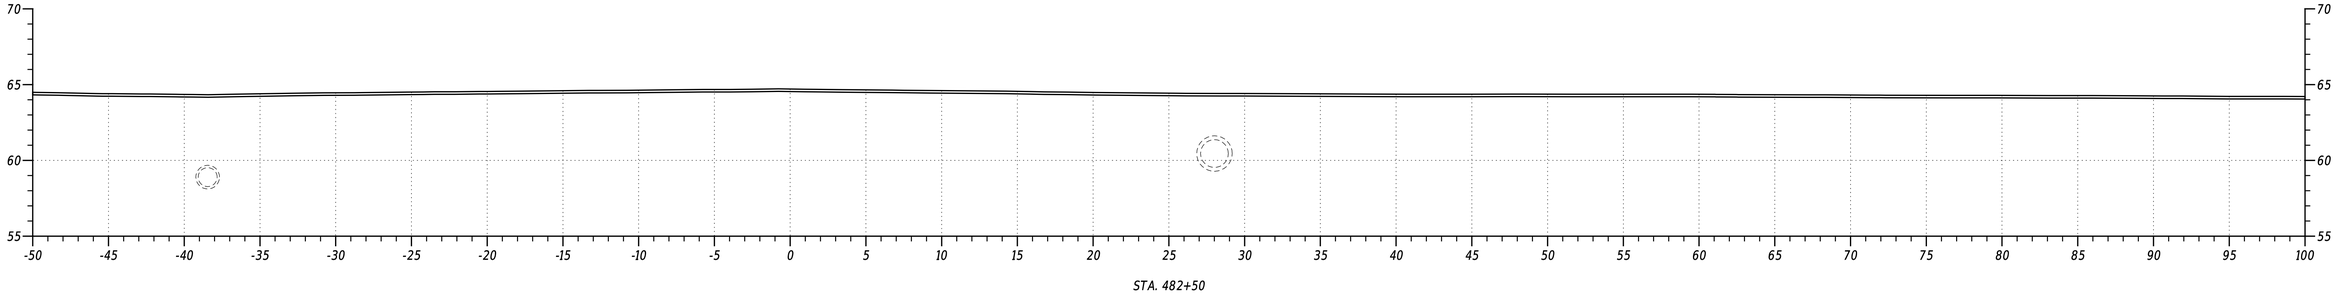

STA. 482+50

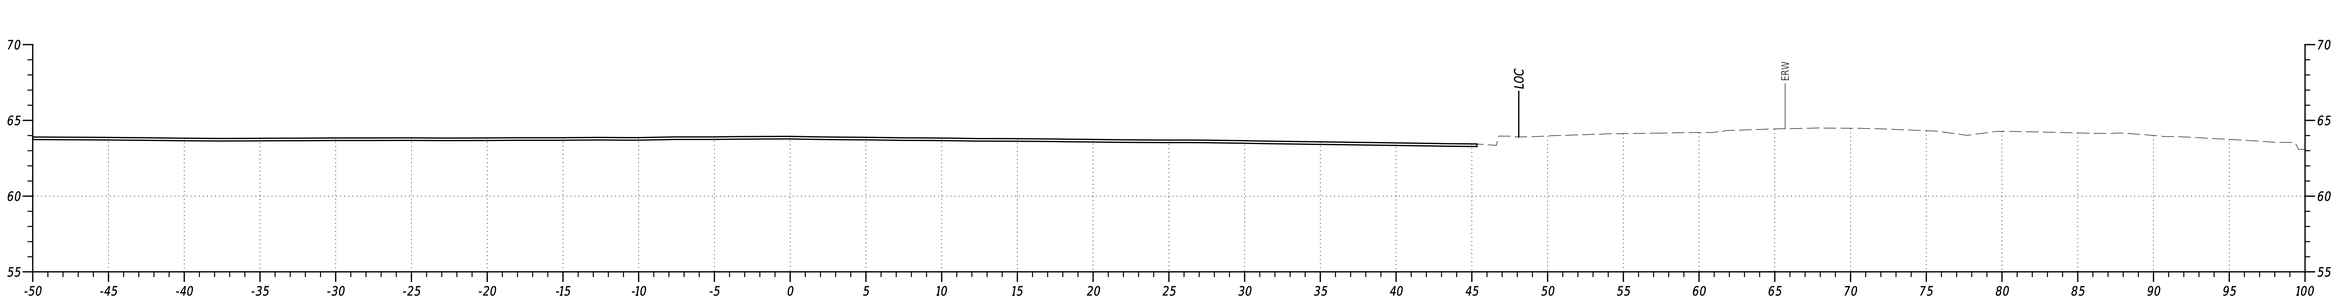

STA. 482+00

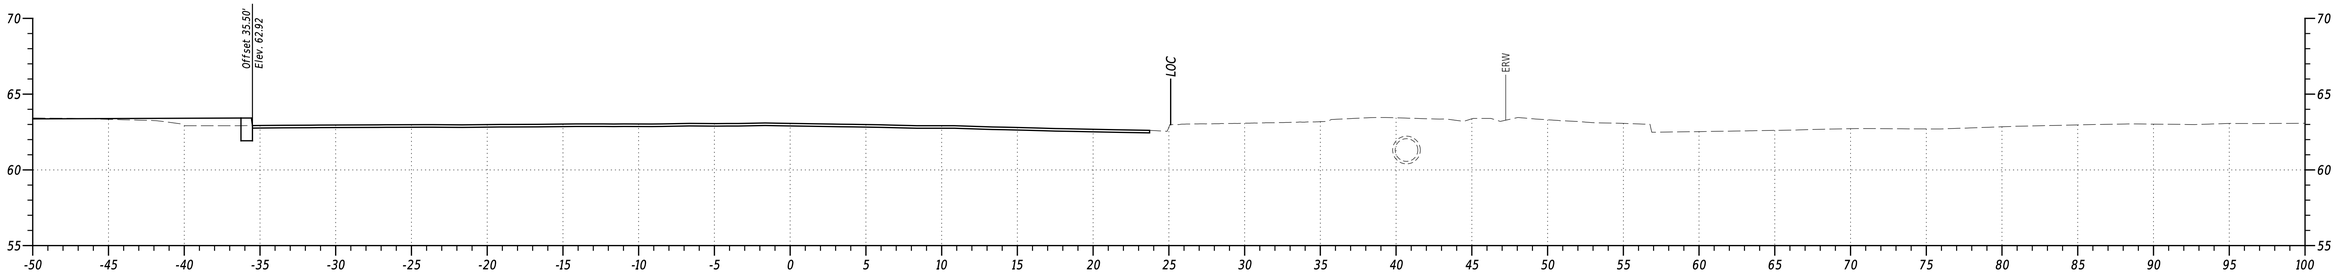


STA. 481+50


PENNONI ASSOCIATES INC. | PEN TABLE: $PENTBL$$
FILE NAME: $FILEAS | PLOT DRIVER: $PLTDRVSS
MICROSTATION VERSION: $VERSIONS | DATE PLOTTED: 02-SEP-2024@ 13:21
MICROSTATION WORKSPACE: $WORKSPACES | USER NAME: $USERS OFFICE LOCATION: $OFFICENAMES

Pennoni


ADDENDA / REVISIONS		SCALE 0 5 10 15 FEET	US 13 PAVING AND PEDESTRIAN IMPROVEMENTS - LLANGOLLEN BLVD TO BACON/BOULDEN BLVD	CONTRACT T201901102	BRIDGE NO. N/A	CROSS SECTIONS	SECTION PAI
				COUNTY NEW CASTLE	DESIGNED BY: O. GREEN		SHEET NO. 78
					CHECKED BY: P. HORSEY		

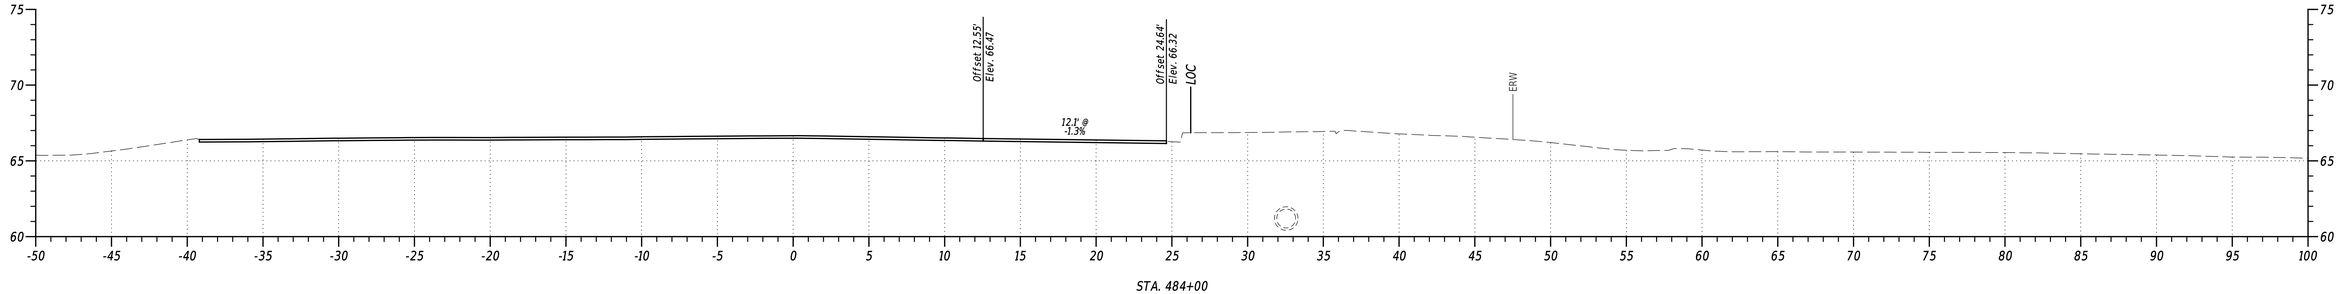

STA. 484+00

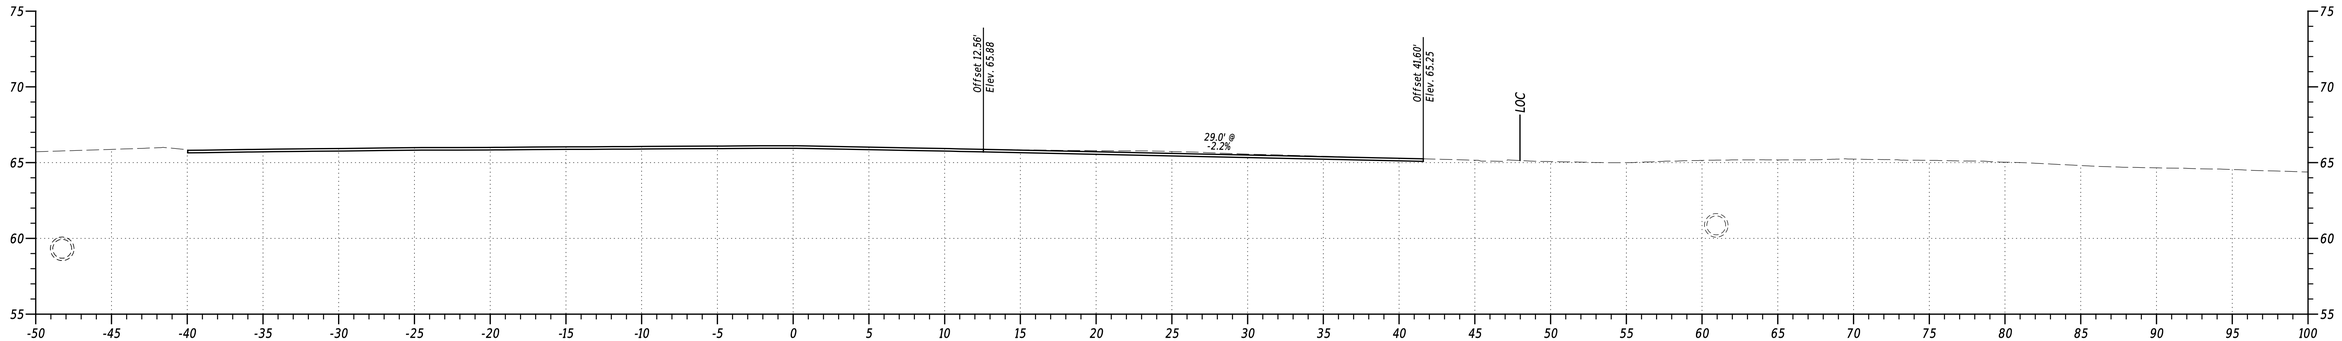

STA. 483+50

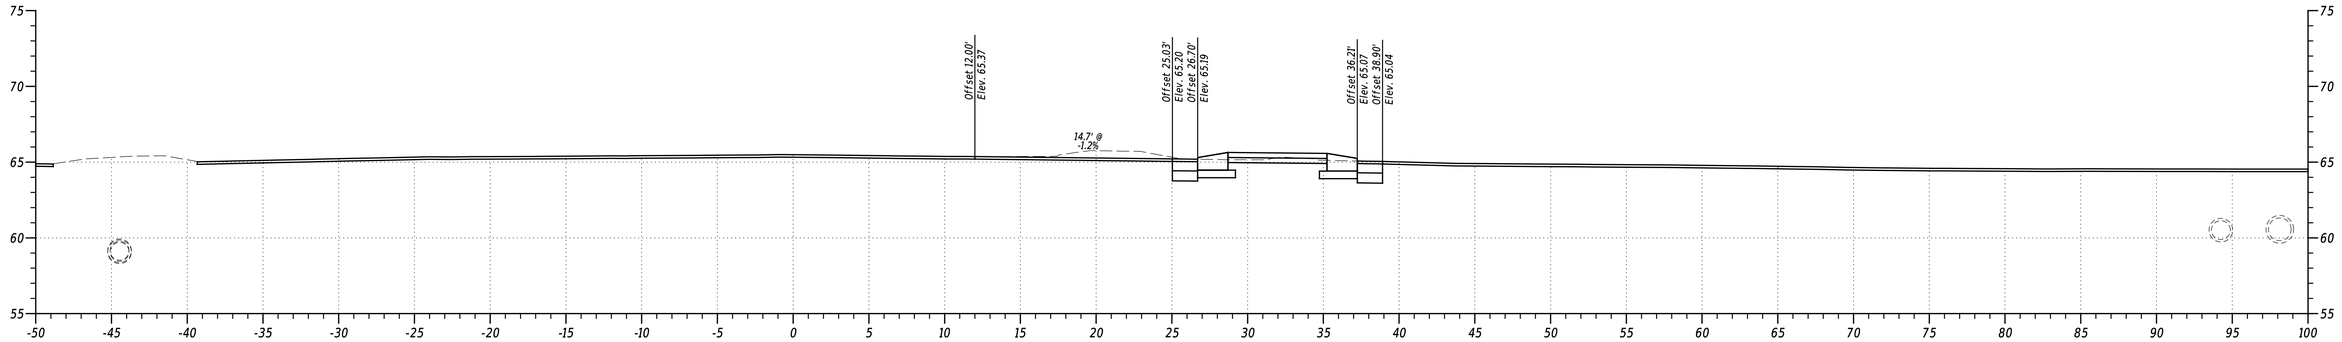

STA. 483+00

PENNONI ASSOCIATES INC.	PEN TABLE: $PENTBL55
FILE NAME: $FILEAS	PLOT DRIVER: $PLTDRV55
MICROSTATION VERSION: $VERSIONS	DATE PLOTTED: 02-SEP-2024@ 13:21
MICROSTATION WORKSPACE: $WORKSPACES	USER NAME: $USERS OFFICE LOCATION: $OFFICENAMES

ADDENDA / REVISIONS


SCALE
0 5 10 15
FEET

US 13 PAVING AND PEDESTRIAN IMPROVEMENTS - LLANGOLLEN BLVD TO BACON/BOULDEN BLVD


CONTRACT	BRIDGE NO.	N/A
T201901102	DESIGNED BY:	O. GREEN
COUNTY	CHECKED BY:	P. HORSEY
NEW CASTLE		

CROSS SECTIONS


SECTION
PAI
SHEET NO.
79

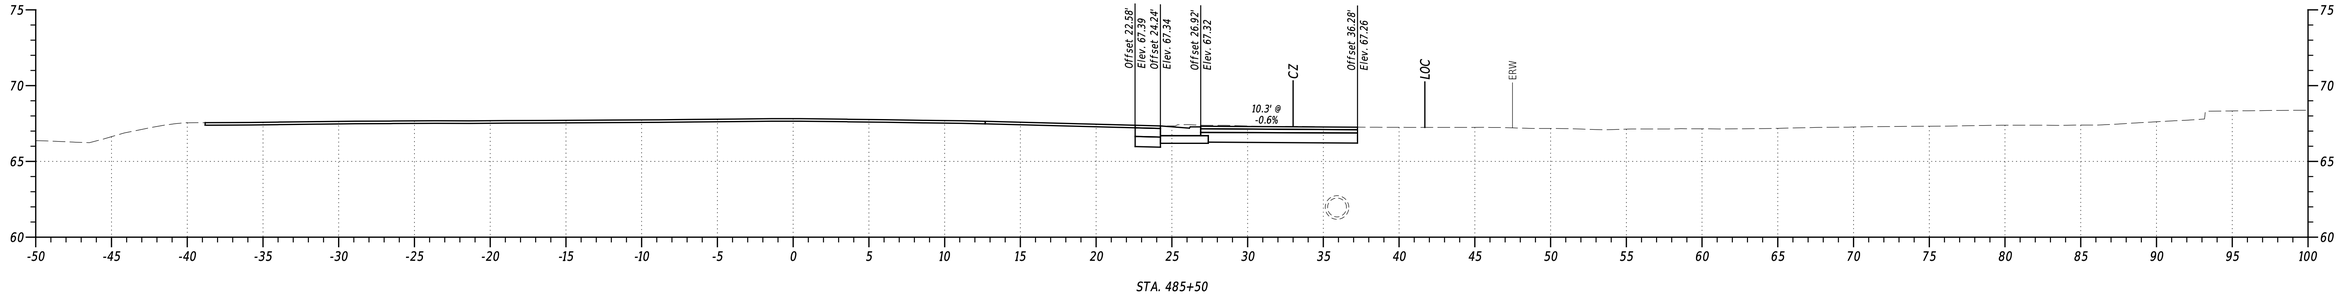

STA. 485+50

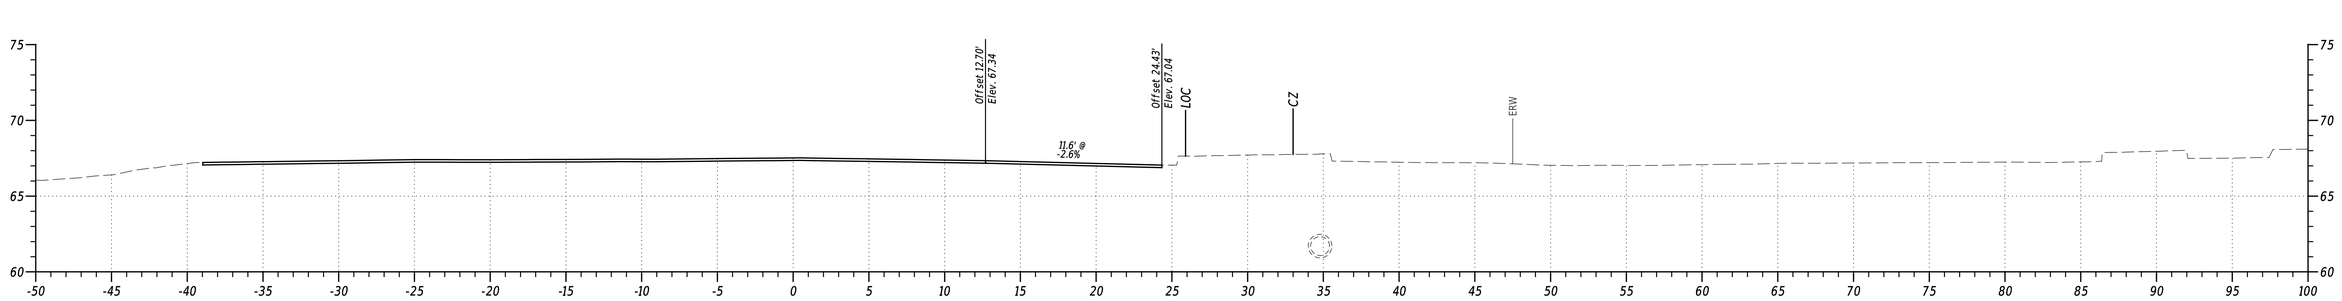

STA. 485+00

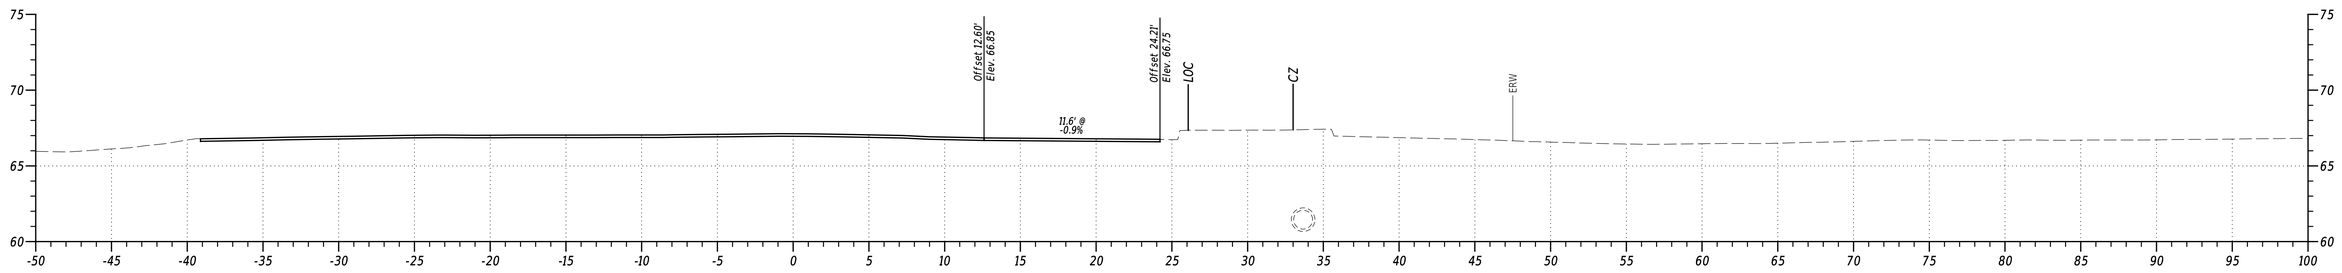

STA. 484+50

PENNONI ASSOCIATES INC.	PEN TABLE: $PENTBLSS
FILE NAME: $FILEAS	PLOT DRIVER: $PLTDRVSS
MICROSTATION VERSION: $VERSIONS	DATE PLOTTED: 02-SEP-2024@ 13:21
MICROSTATION WORKSPACE: $WORKSPACES	USER NAME: $USERS OFFICE LOCATION: $OFFICENAMES


ADDENDA / REVISIONS

SCALE
0 5 10 15
FEET


US 13 PAVING AND PEDESTRIAN IMPROVEMENTS - LLANGOLLEN BLVD TO BACON/BOULDEN BLVD

CONTRACT	BRIDGE NO.	N/A	SECTION
T201901102	DESIGNED BY:	O. GREEN	PAI
COUNTY			SHEET NO.
NEW CASTLE	CHECKED BY:	P. HORSEY	80


CROSS SECTIONS

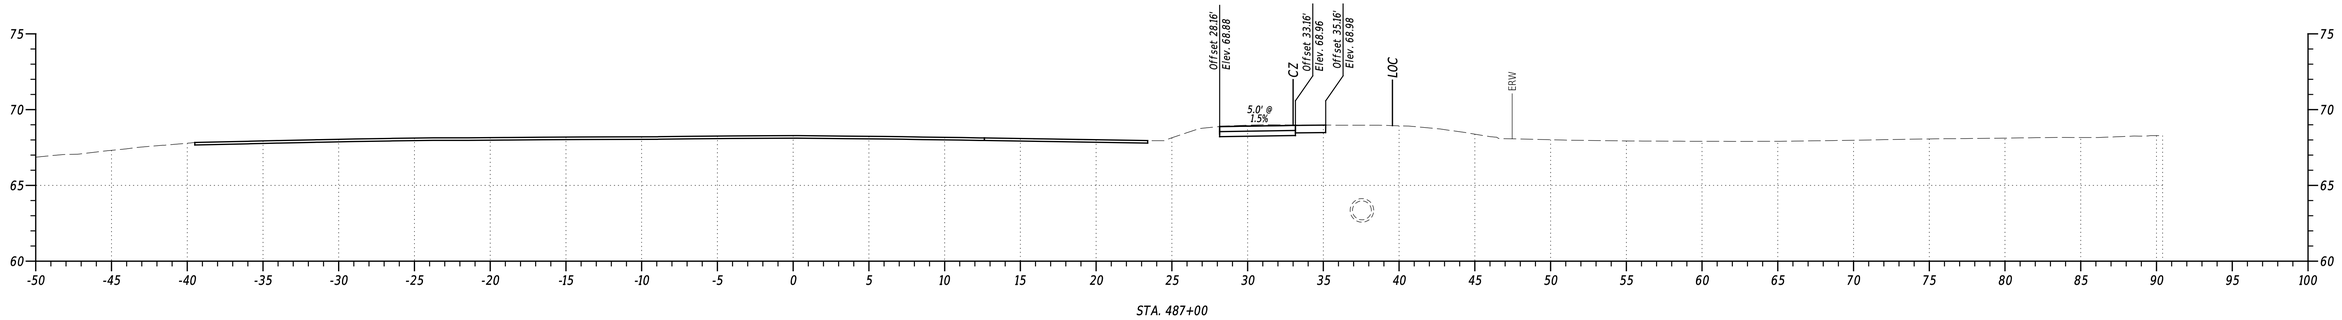

STA. 487+00

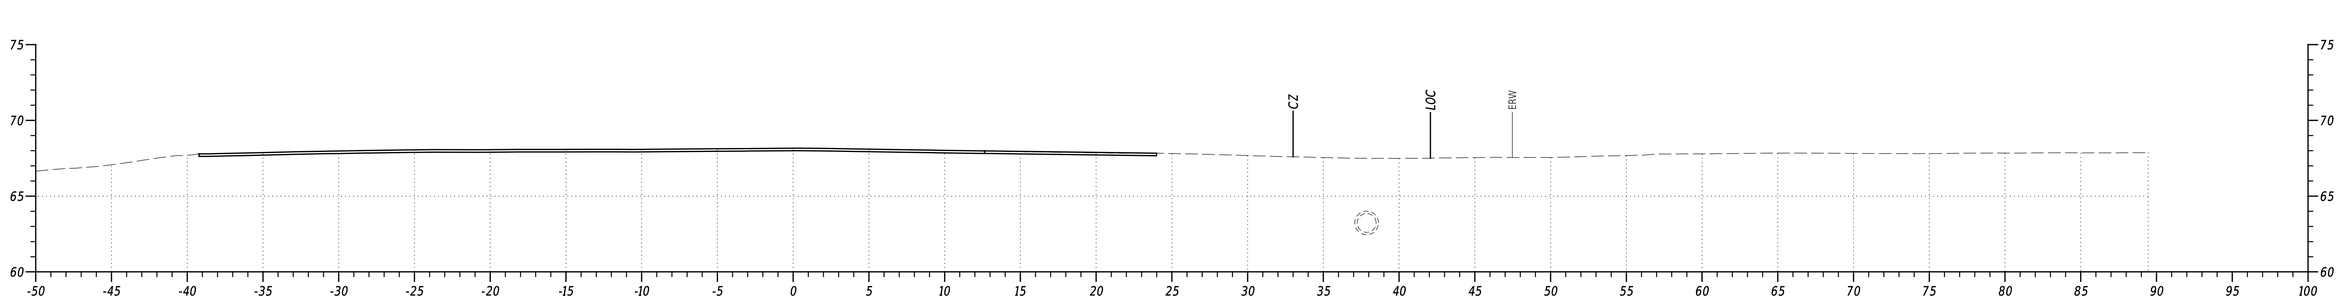

STA. 486+50

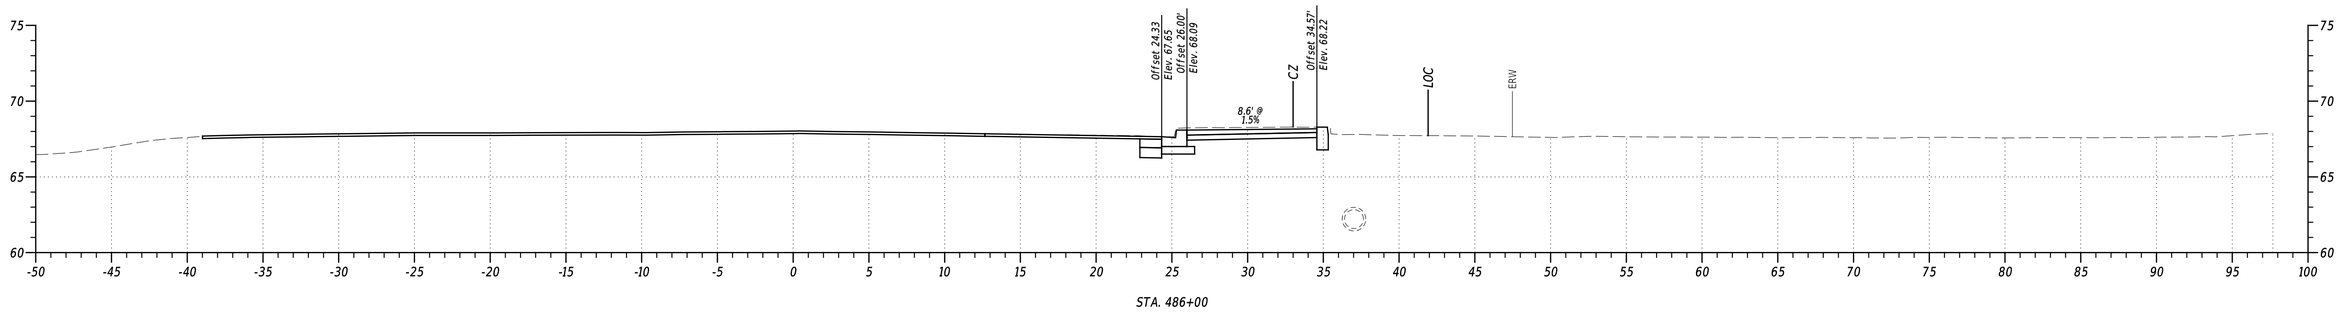


STA. 486+00


PENNONI ASSOCIATES INC. | PEN TABLE: $PENTBL$$
FILE NAME: $FILEAS | PLOT DRIVER: $PLTDRVSS
MICROSTATION VERSION: $VERSIONS | DATE PLOTTED: 02-SEP-2024@ 13:21
MICROSTATION WORKSPACE: $WORKSPACES | USER NAME: $USERS | OFFICE LOCATION: $OFFICENAMES

Pennoni


ADDENDA / REVISIONS		SCALE 0 5 10 15 FEET	US 13 PAVING AND PEDESTRIAN IMPROVEMENTS - LLANGOLLEN BLVD TO BACON/BOULDEN BLVD	CONTRACT T201901102	BRIDGE NO. N/A	CROSS SECTIONS	SECTION PAI
				COUNTY NEW CASTLE	DESIGNED BY: O. GREEN		SHEET NO. 81
					CHECKED BY: P. HORSEY		

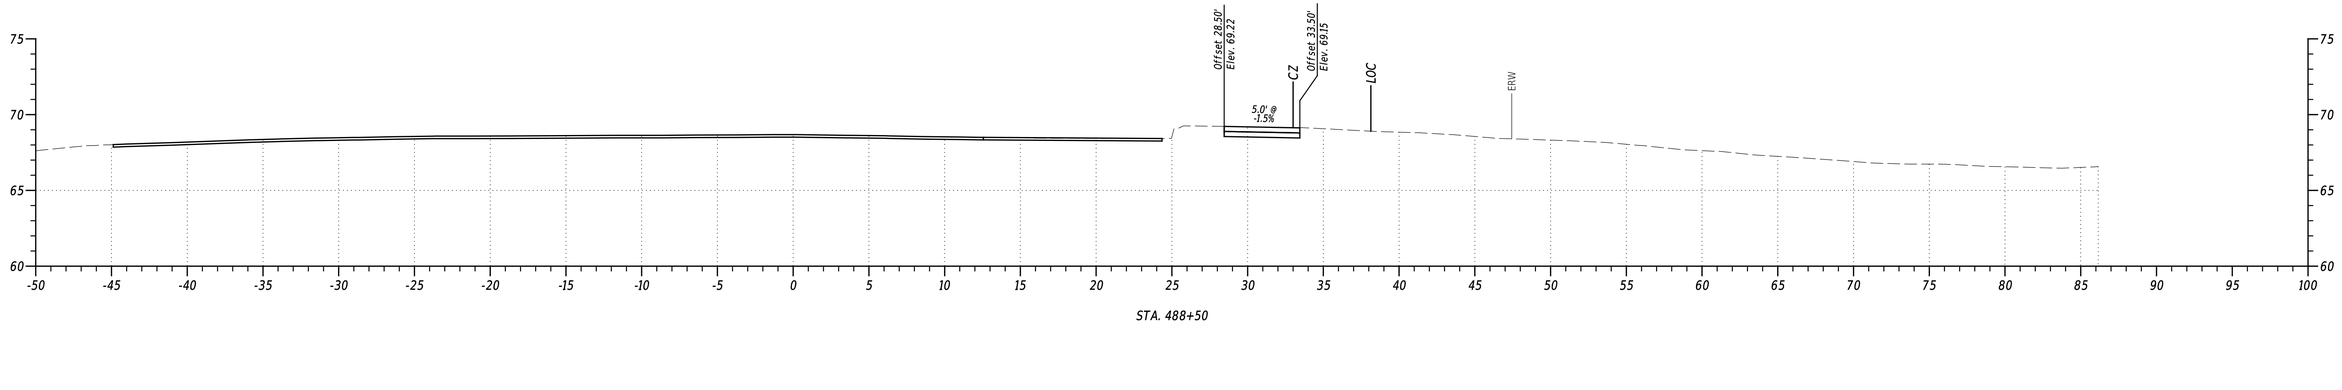

STA. 488+50

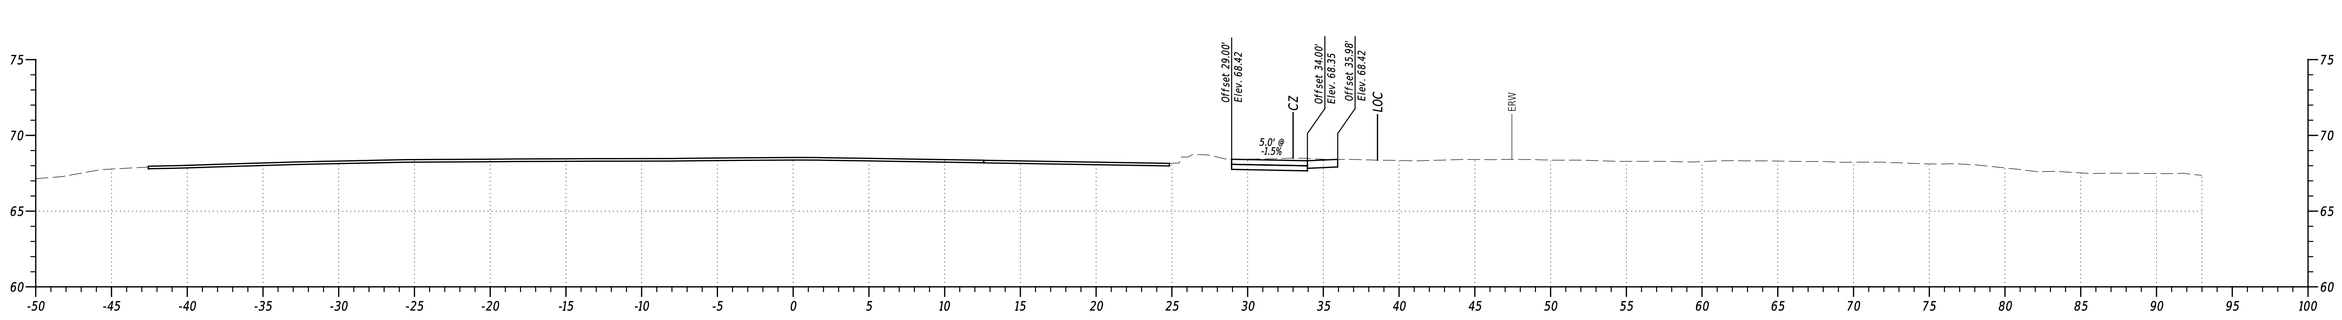

STA. 488+00

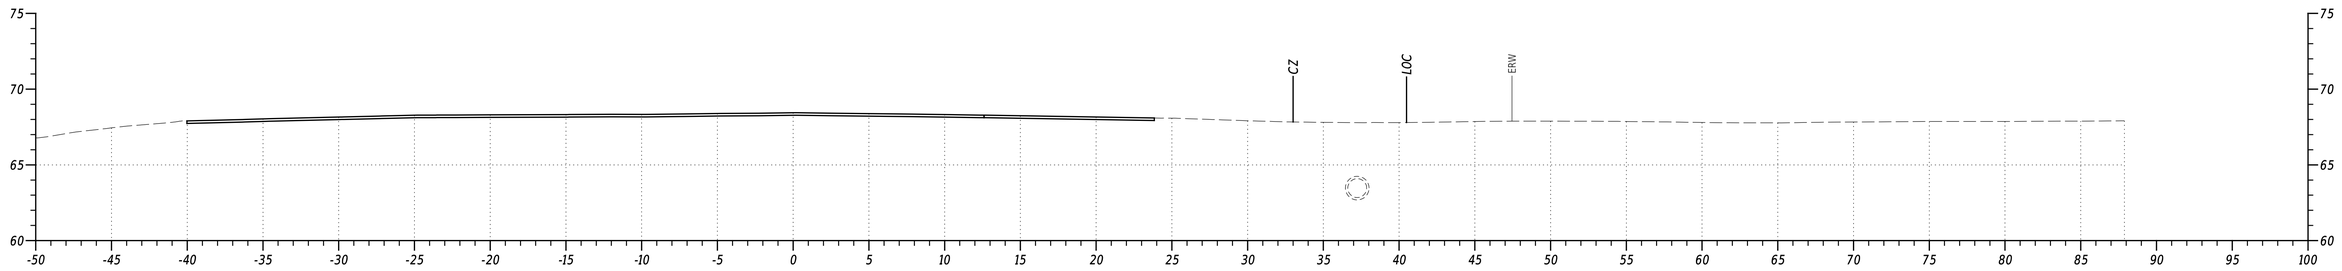


STA. 487+50


PENNONI ASSOCIATES INC.	PEN TABLE: $PENTBLSS
FILE NAME: $FILEAS	PLOT DRIVER: $PLTDRVSS
MICROSTATION VERSION: $VERSIONS	DATE PLOTTED: 02-SEP-2024@ 13:21
MICROSTATION WORKSPACE: $WORKSPACES	USER NAME: $USERS OFFICE LOCATION: $OFFICENAMES

Pennoni


ADDENDA / REVISIONS		SCALE 0 5 10 15 FEET	US 13 PAVING AND PEDESTRIAN IMPROVEMENTS - LLANGOLLEN BLVD TO BACON/BOULDEN BLVD	CONTRACT T201901102	BRIDGE NO. N/A	CROSS SECTIONS	SECTION PAI
				COUNTY NEW CASTLE	DESIGNED BY: O. GREEN		SHEET NO. 82
					CHECKED BY: P. HORSEY		

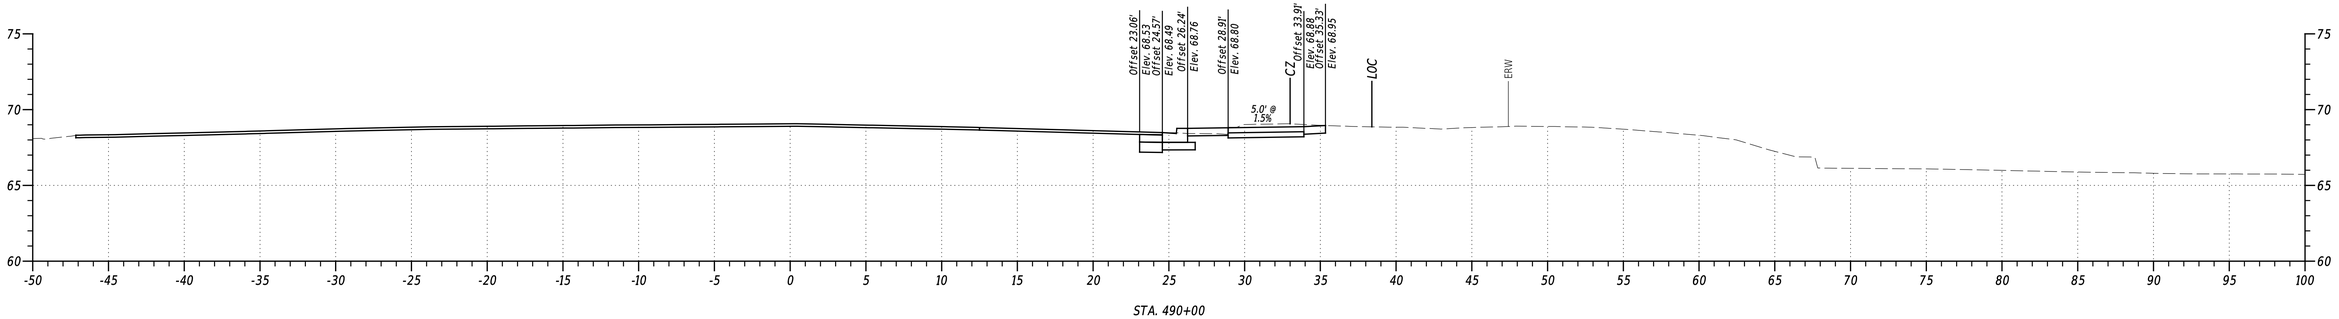

STA. 490+00

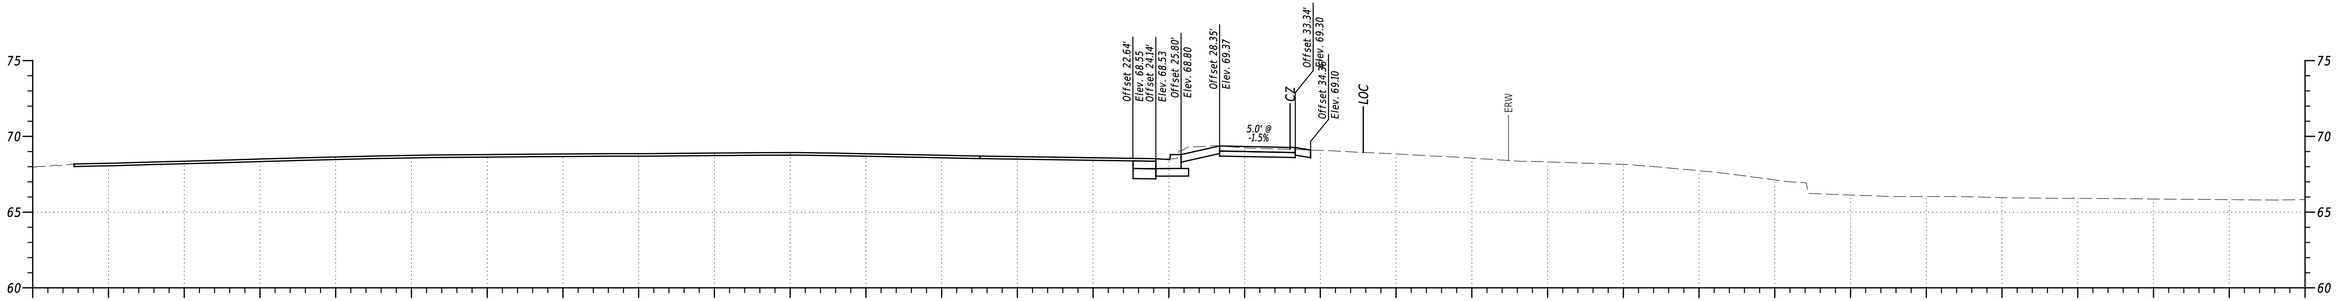

STA. 489+50

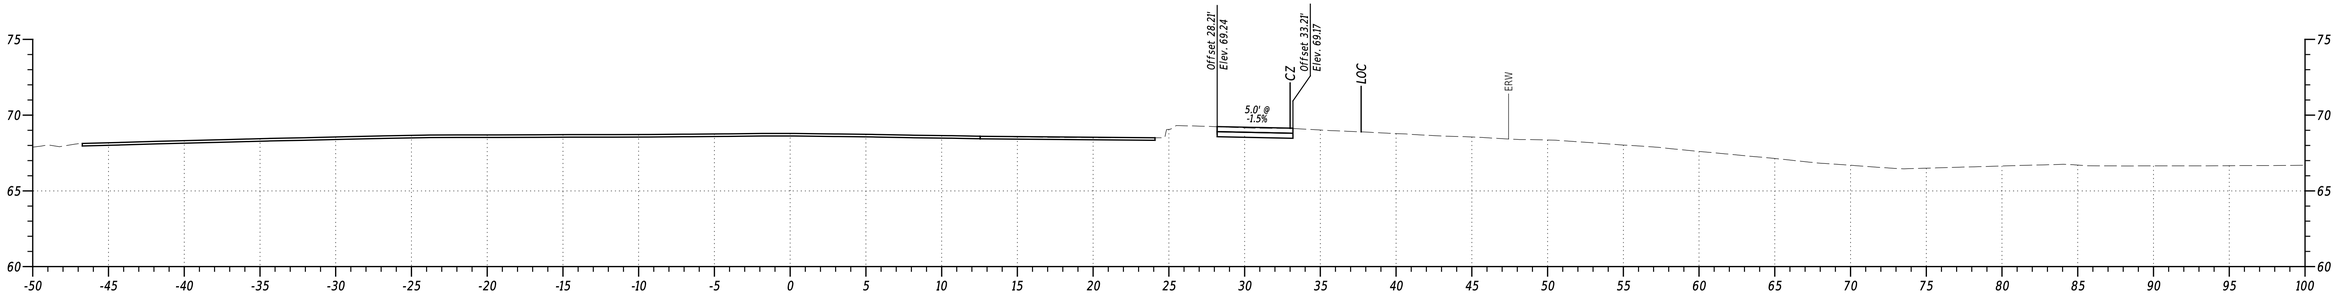

STA. 489+00

PENNONI ASSOCIATES INC.	
FILE NAME:	$FILEAS
MICROSTATION VERSION:	$VERSIONS
MICROSTATION WORKSPACE:	$WORKSPACES
PEN TABLE:	$PENTABLES
PLOT DRIVER:	$PLTDRVSS
DATE PLOTTED:	02-SEP-2024@ 13:21
USER NAME:	$USERS
OFFICE LOCATION:	$OFFICENAMES


ADDENDA / REVISIONS

SCALE
0 5 10 15
FEET


US 13 PAVING AND PEDESTRIAN IMPROVEMENTS - LLANGOLLEN BLVD TO BACON/BOULDEN BLVD

CONTRACT	BRIDGE NO.	N/A	SECTION
T201901102	DESIGNED BY:	O. GREEN	PAI
COUNTY	CHECKED BY:	P. HORSEY	SHEET NO.
NEW CASTLE			83


CROSS SECTIONS

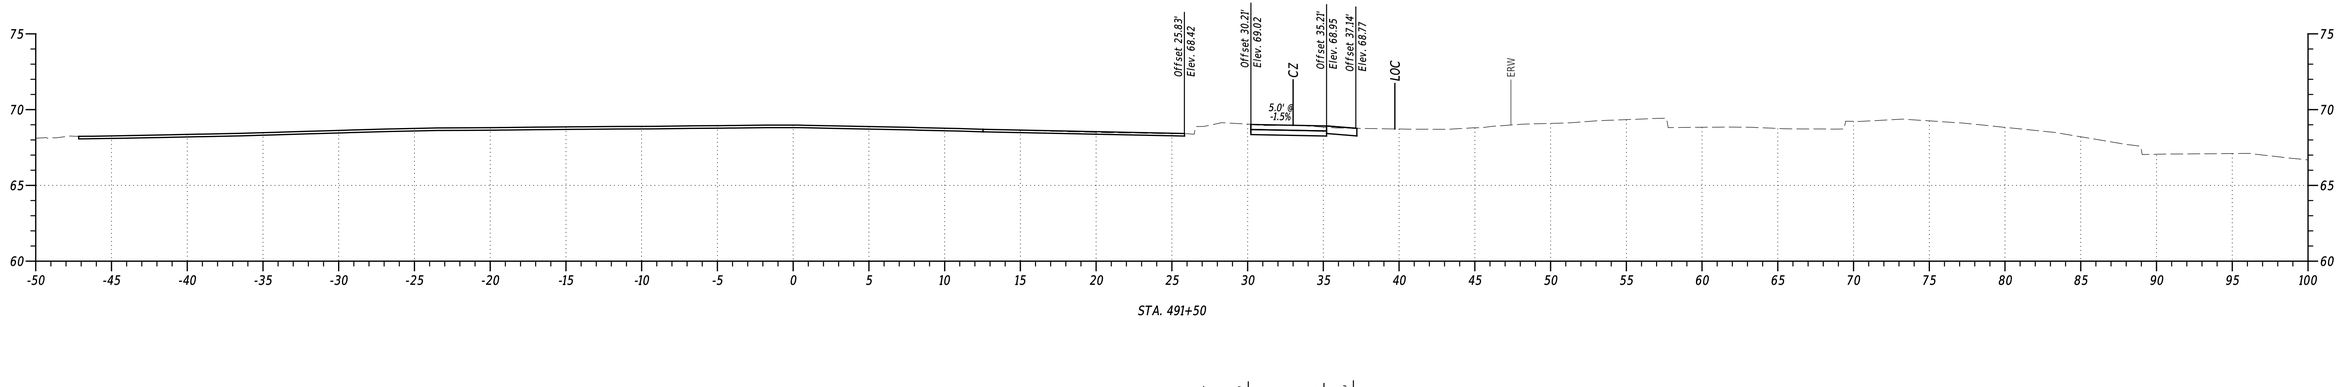

STA. 491+50

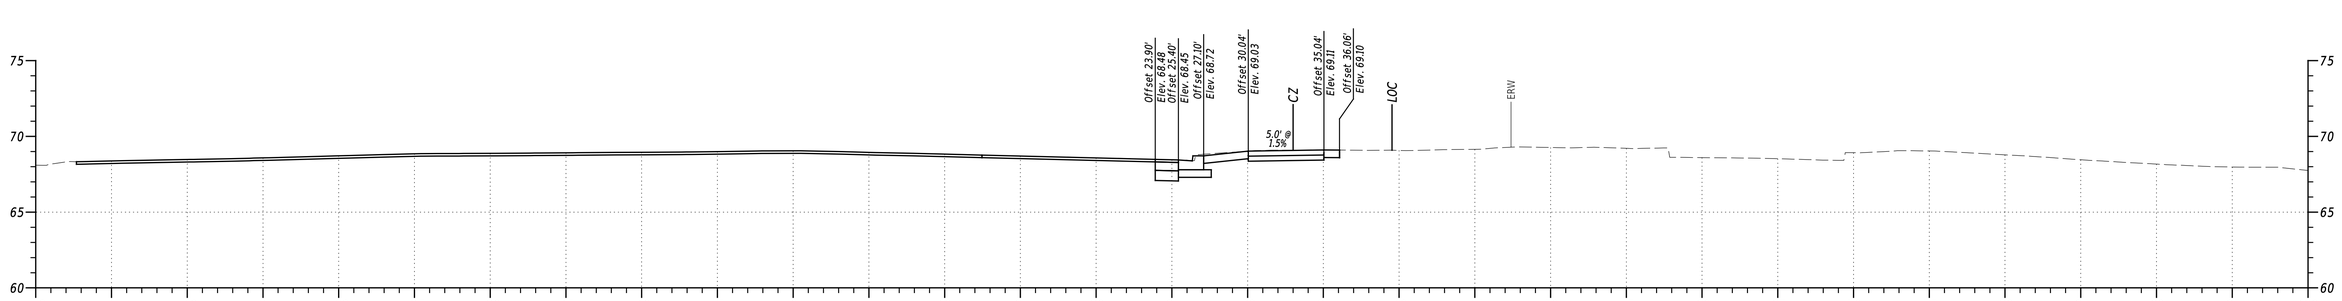

STA. 491+00

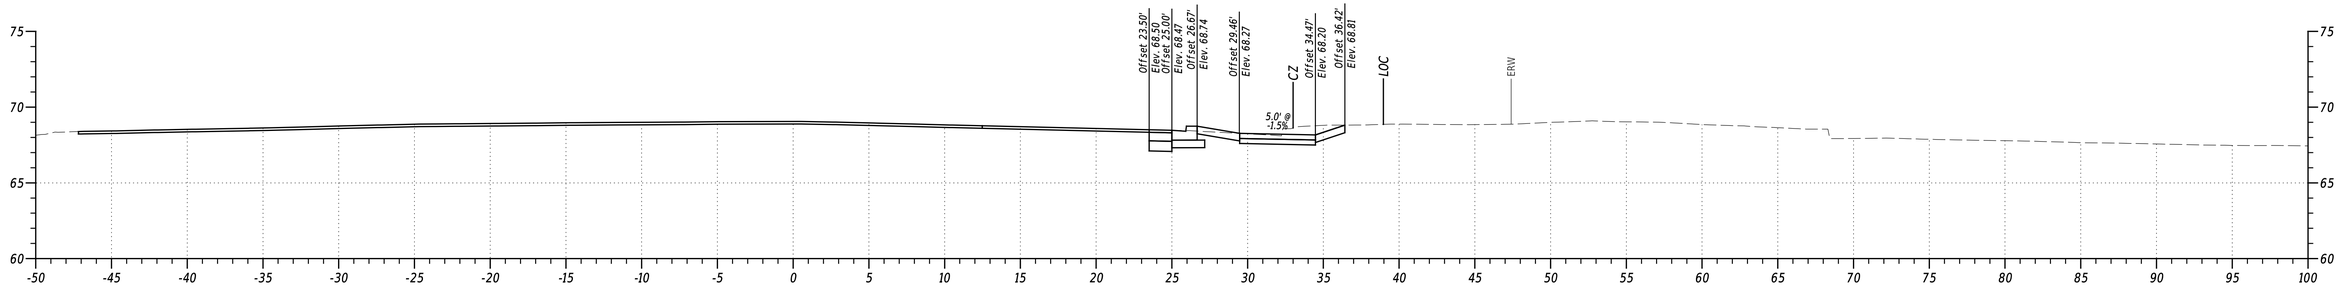


STA. 490+50

PENNONI ASSOCIATES INC.
FILE NAME: \$FILEAS
MICROSTATION VERSION: \$VERSIONS
MICROSTATION WORKSPACE: \$WORKSPACES


PEN TABLE: \$PENTBLSS
PLOT DRIVER: \$PLTDRVSS
DATE PLOTTED: 02-SEP-2024@ 13:21
USER NAME: \$USERS OFFICE LOCATION: \$OFFICENAMES

Pennoni


ADDENDA / REVISIONS		SCALE 0 5 10 15 FEET	US 13 PAVING AND PEDESTRIAN IMPROVEMENTS - LLANGOLLEN BLVD TO BACON/BOULDEN BLVD	CONTRACT T201901102	BRIDGE NO. N/A	CROSS SECTIONS	SECTION PAI
				COUNTY NEW CASTLE	DESIGNED BY: O. GREEN		SHEET NO. 84
					CHECKED BY: P. HORSEY		

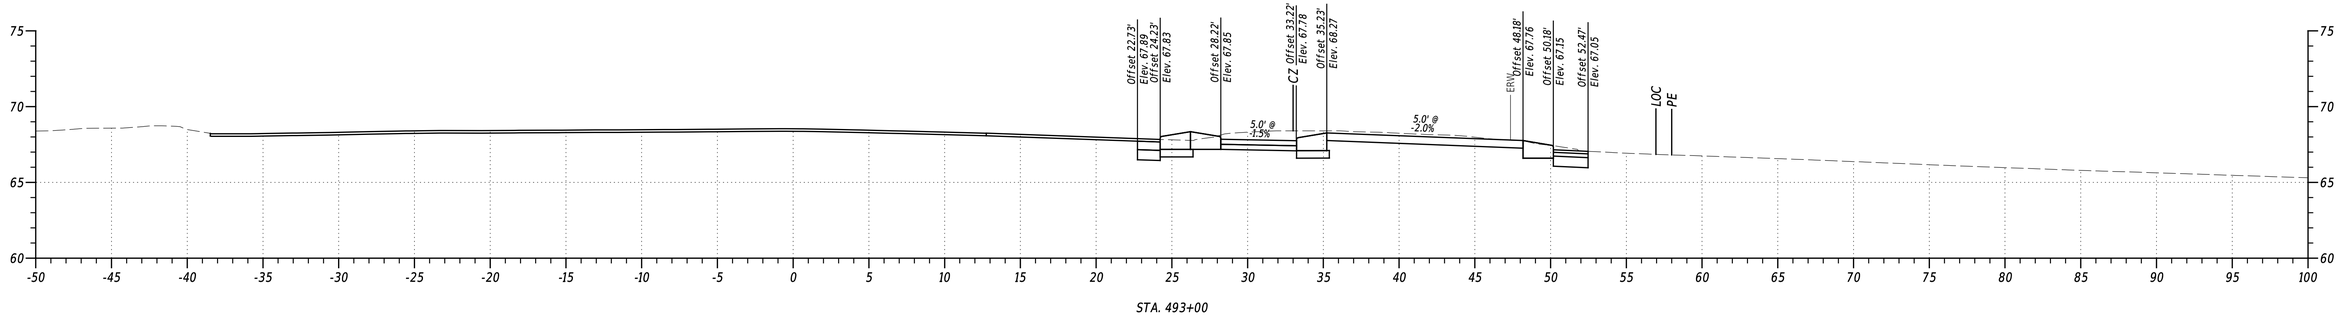

STA. 493+00

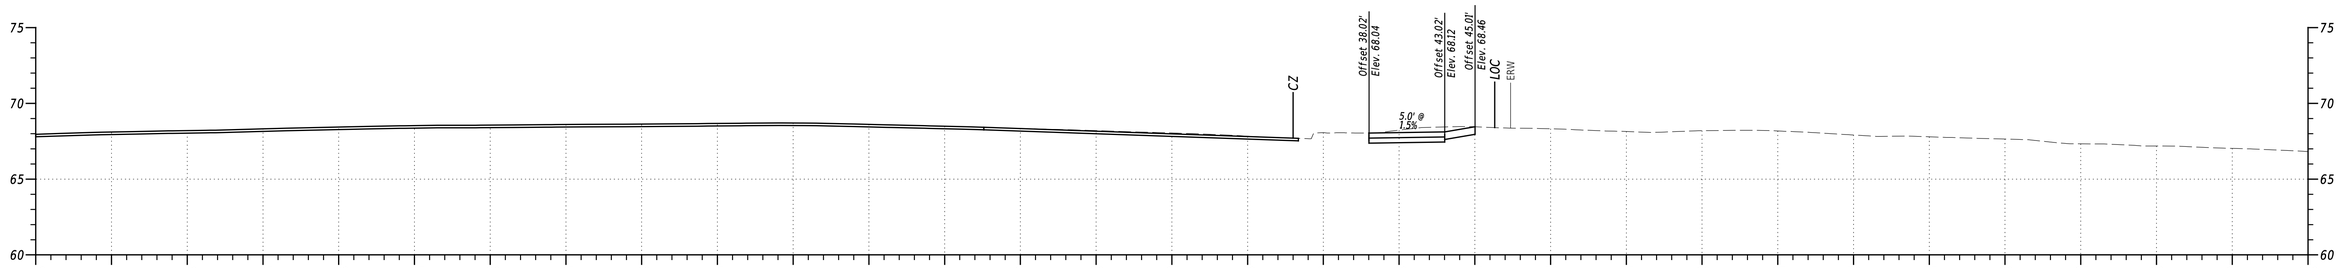

STA. 492+50

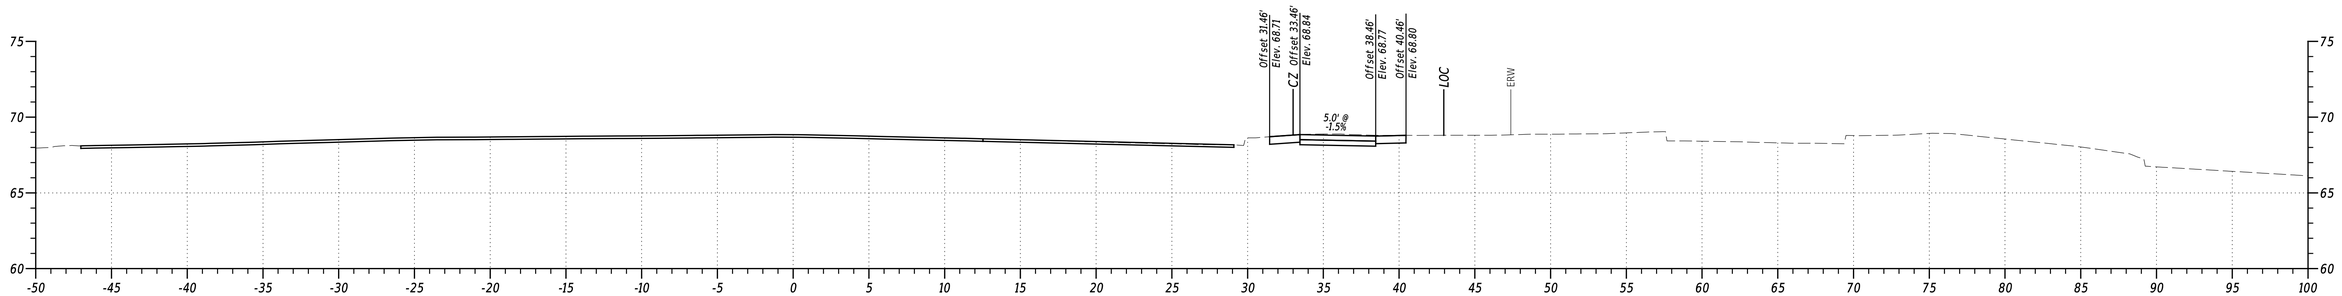

STA. 492+00

PENNONI ASSOCIATES INC.	
FILE NAME:	SFILEAS
MICROSTATION VERSION:	$VERSION$
MICROSTATION WORKSPACE:	$WORKSPACES
PRT TABLE:	$PRINTABLES
PLOT DRIVER:	$PLTDRVXS
DATE PLOTTED:	02-SEP-2024@ 13:21
USER NAME:	$USERS$ OFFICE LOCATION: $OFFICENAMES


ADDENDA / REVISIONS

SCALE
0 5 10 15
FEET


US 13 PAVING AND PEDESTRIAN IMPROVEMENTS - LLANGOLLEN BLVD TO BACON/BOULDEN BLVD

CONTRACT	BRIDGE NO.	N/A	SECTION
T201901102	DESIGNED BY:	O. GREEN	PAI
COUNTY	CHECKED BY:	P. HORSEY	SHEET NO.
NEW CASTLE			85


CROSS SECTIONS

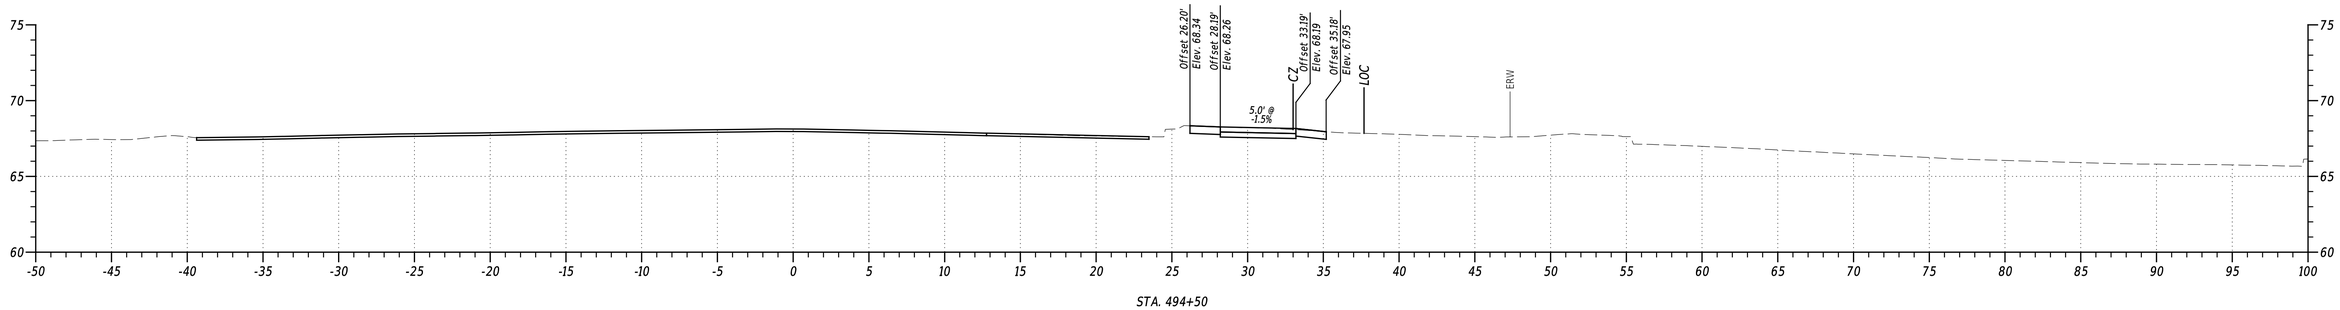

STA. 494+50

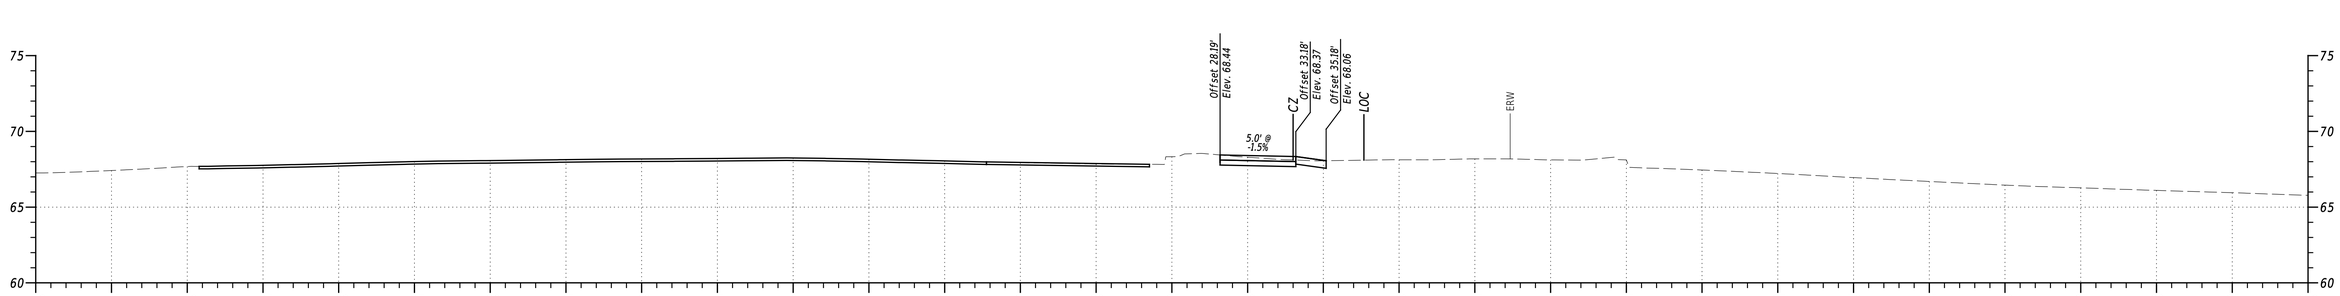

STA. 494+00

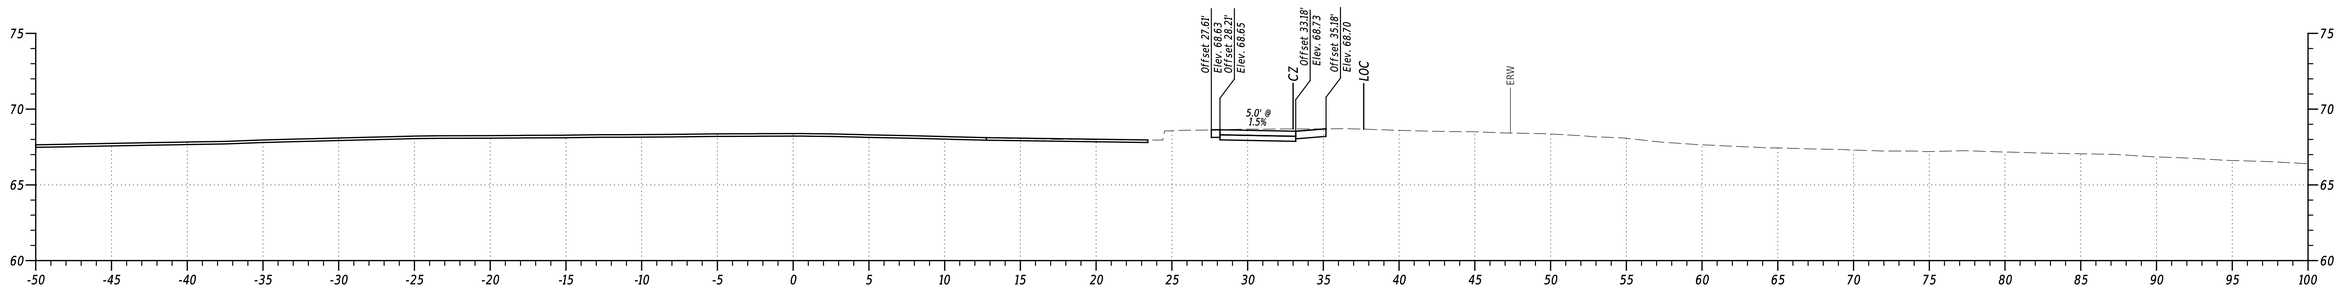


STA. 493+50

PENNONI ASSOCIATES INC.
FILE NAME: SFILEAS
MICROSTATION VERSION: $VERSIONS
MICROSTATION WORKSPACE: $WORKSPACES

PRN TABLE: $PRNTBLS
PLOT DRIVER: $PLTDRVS
DATE PLOTTED: 02-SEP-2024@ 13:21
USER NAME: $USERS OFFICE LOCATION: $OFFICENAMES

Pennoni

ADDENDA / REVISIONS		SCALE 0 5 10 15 FEET	US 13 PAVING AND PEDESTRIAN IMPROVEMENTS - LLANGOLLEN BLVD TO BACON/BOULDEN BLVD	CONTRACT T201901102	BRIDGE NO. N/A	CROSS SECTIONS	SECTION PAI
				COUNTY NEW CASTLE	DESIGNED BY: O. GREEN		SHEET NO. 86
					CHECKED BY: P. HORSEY		

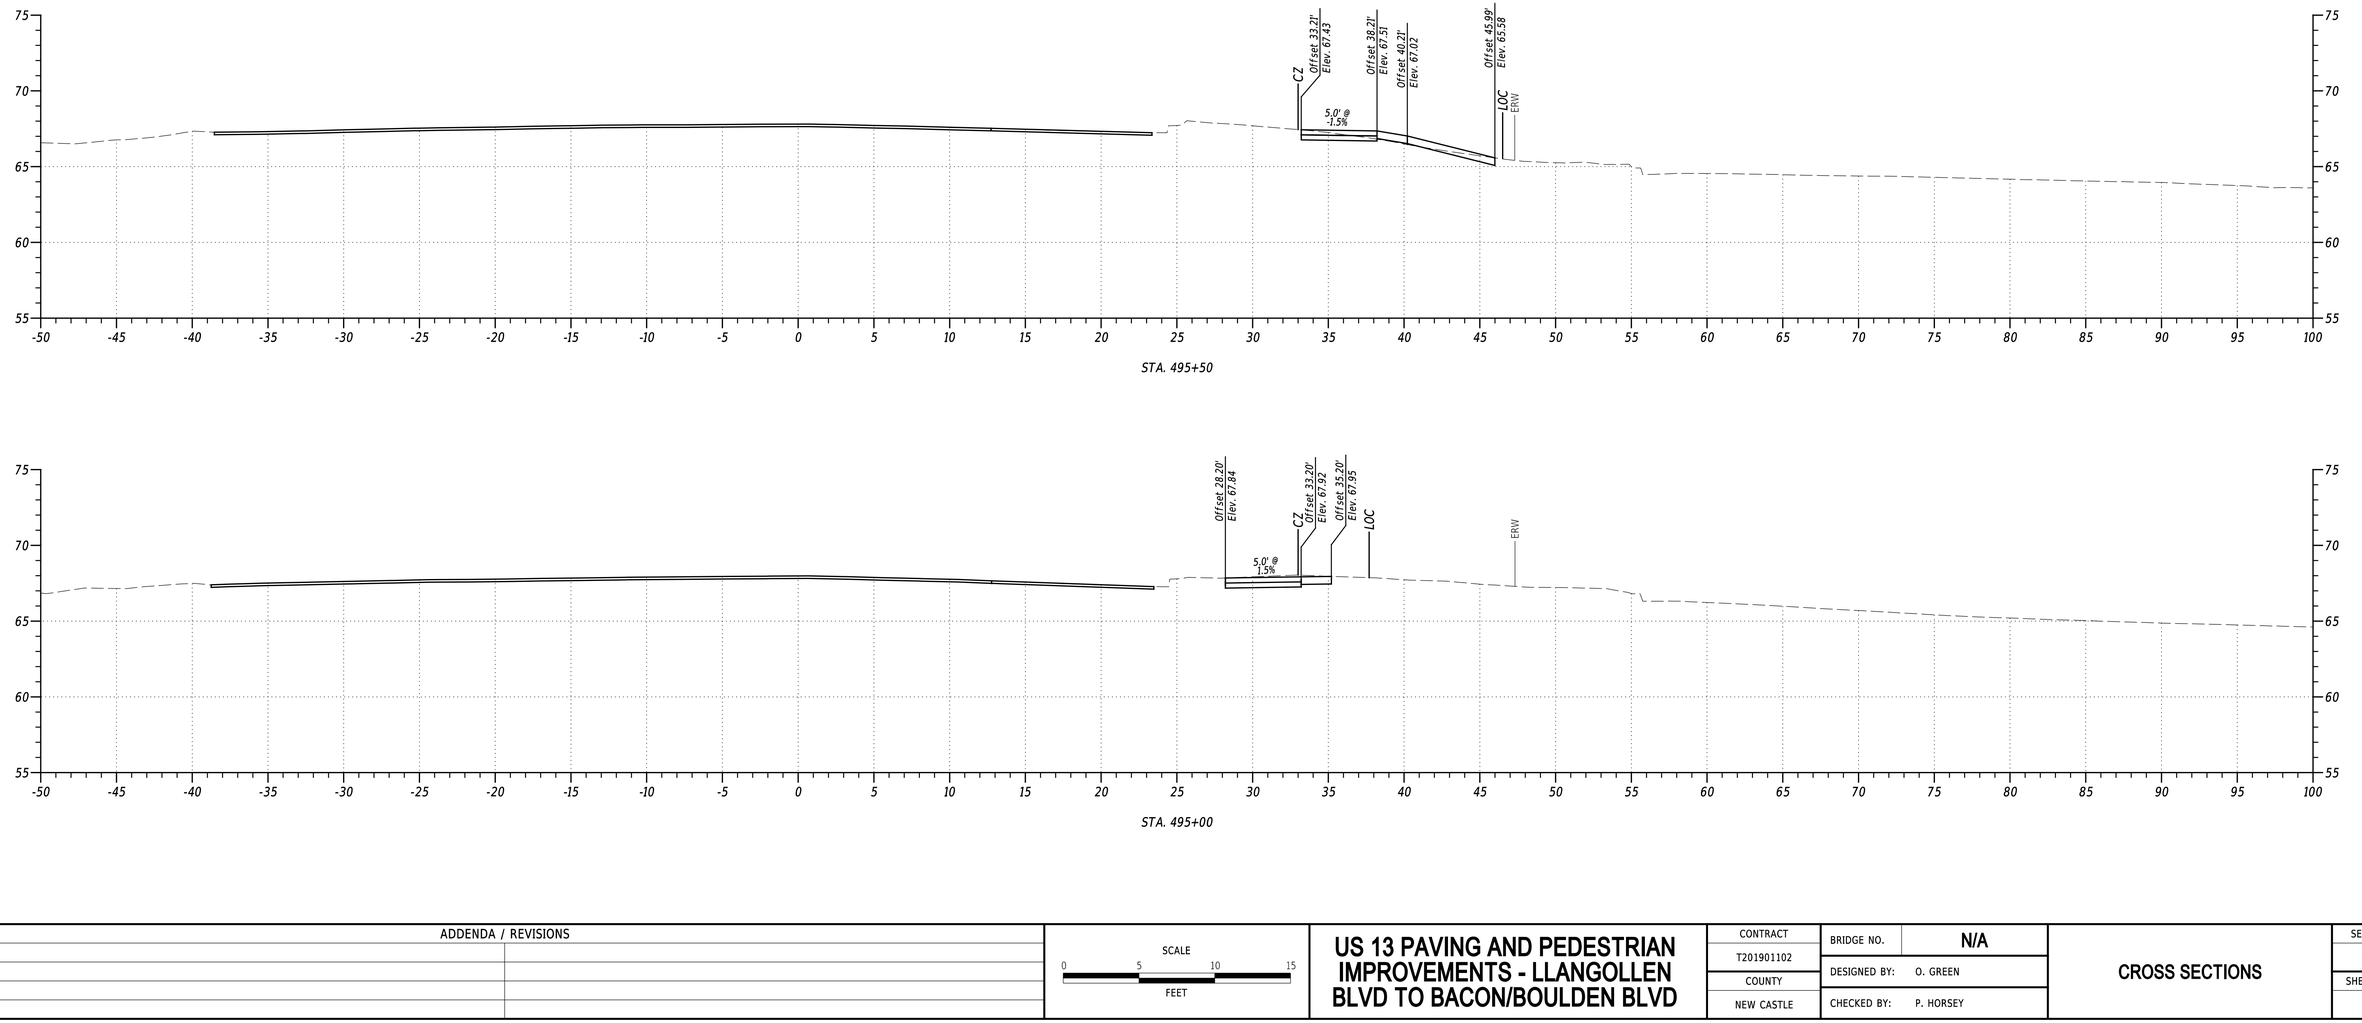

PENNONI ASSOCIATES INC.	PEN TABLE: $PENTBLS
FILE NAME: $FILEAS	PLOT DRIVER: $PLTDRVS
MICROSTATION VERSION: $VERSIONS	DATE PLOTTED: 02-SEP-2024@ 13:21
MICROSTATION WORKSPACE: $WORKSPACES	USER NAME: $USERS OFFICE LOCATION: $OFFICENAMES


ADDENDA / REVISIONS

SCALE
0 5 10 15
FEET


US 13 PAVING AND PEDESTRIAN IMPROVEMENTS - LLANGOLLEN BLVD TO BACON/BOULDEN BLVD

CONTRACT	BRIDGE NO.	N/A	SECTION
T201901102	DESIGNED BY:	O. GREEN	PAI
COUNTY			SHEET NO.
NEW CASTLE	CHECKED BY:	P. HORSEY	87


CROSS SECTIONS

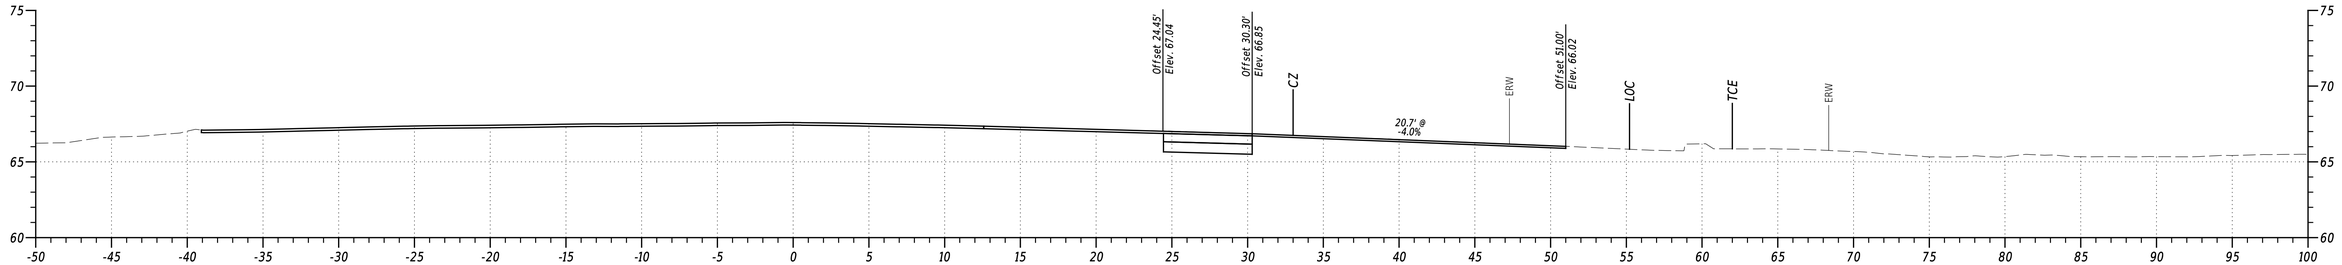

STA. 497+00

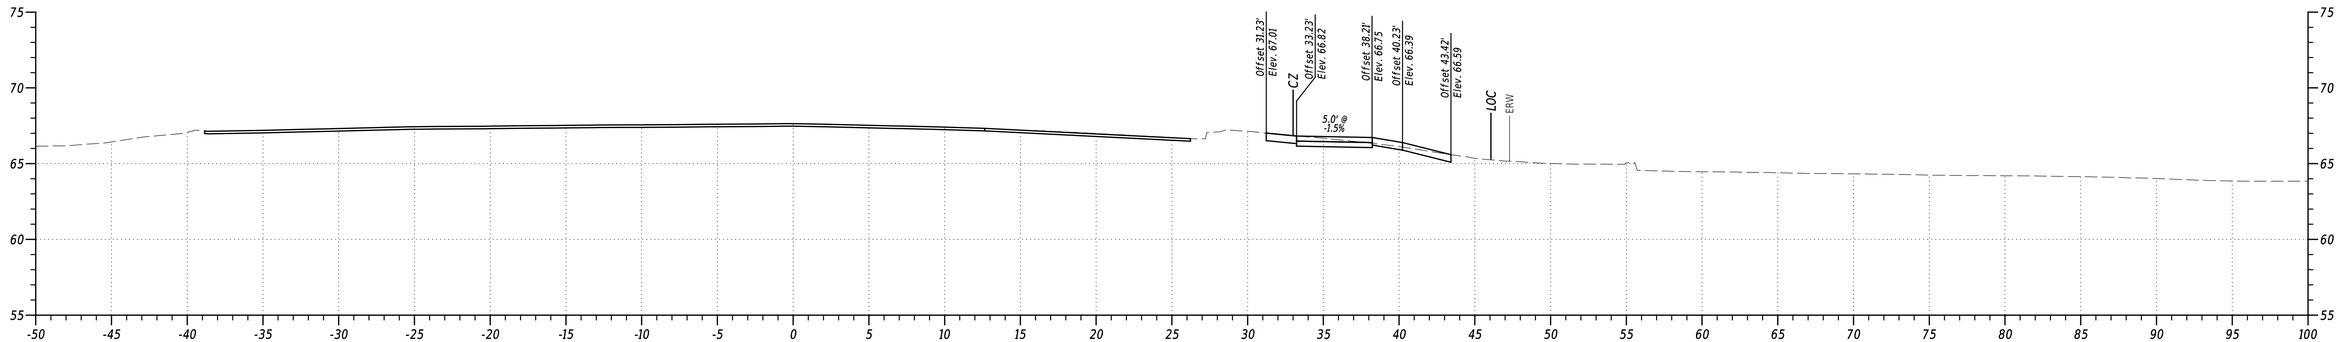

STA. 496+50

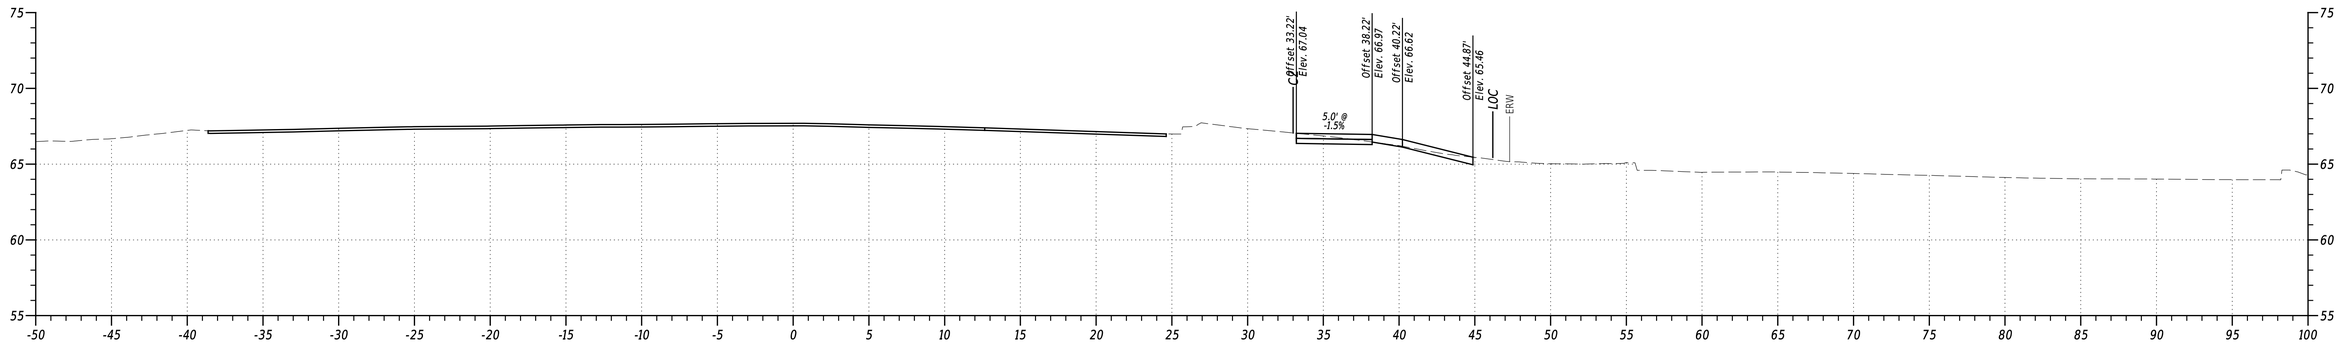

STA. 496+00

PENNONI ASSOCIATES INC.	PEN TABLE: $PENTBLSS
FILE NAME: $FILEAS	PLOT DRIVER: $PLTDRVSS
MICROSTATION VERSION: $VERSIONS	DATE PLOTTED: 02-SEP-2024@ 13:21
MICROSTATION WORKSPACE: $WORKSPACES	USER NAME: $USERS OFFICE LOCATION: $OFFICENAMES

ADDENDA / REVISIONS


SCALE
0 5 10 15
FEET

US 13 PAVING AND PEDESTRIAN IMPROVEMENTS - LLANGOLLEN BLVD TO BACON/BOULDEN BLVD


CONTRACT	BRIDGE NO.	N/A
T201901102	DESIGNED BY:	O. GREEN
COUNTY	CHECKED BY:	P. HORSEY
NEW CASTLE		

CROSS SECTIONS

SECTION
PAI
SHEET NO.
88

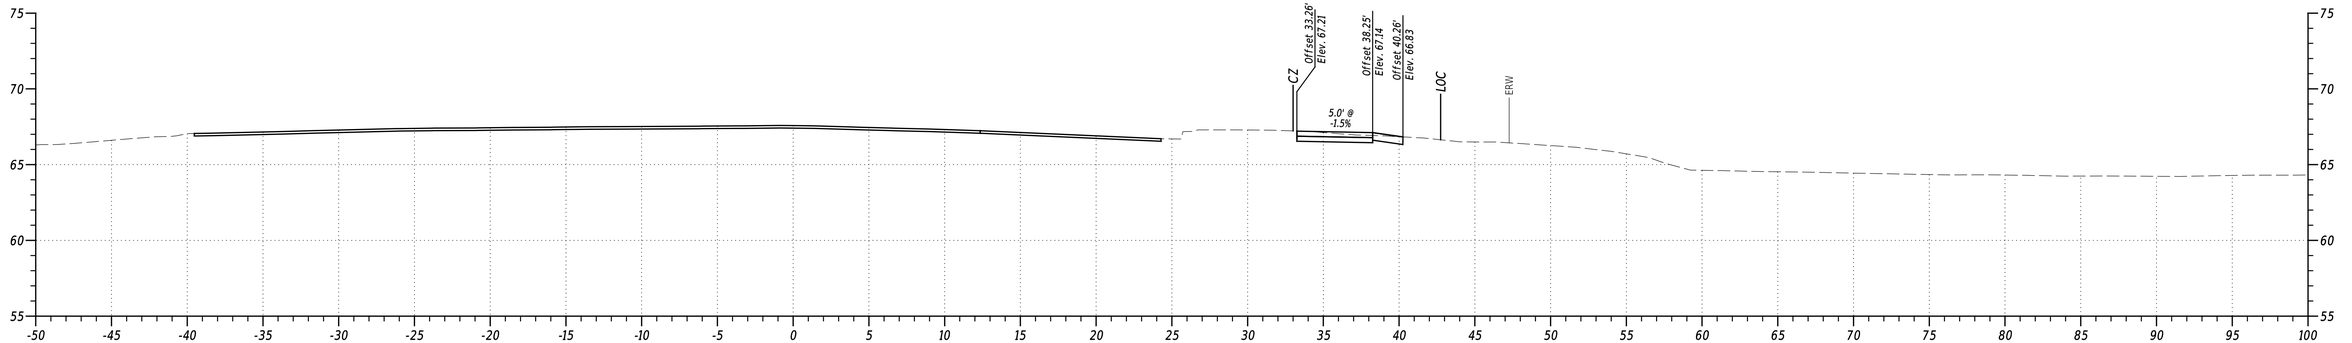

STA. 498+00

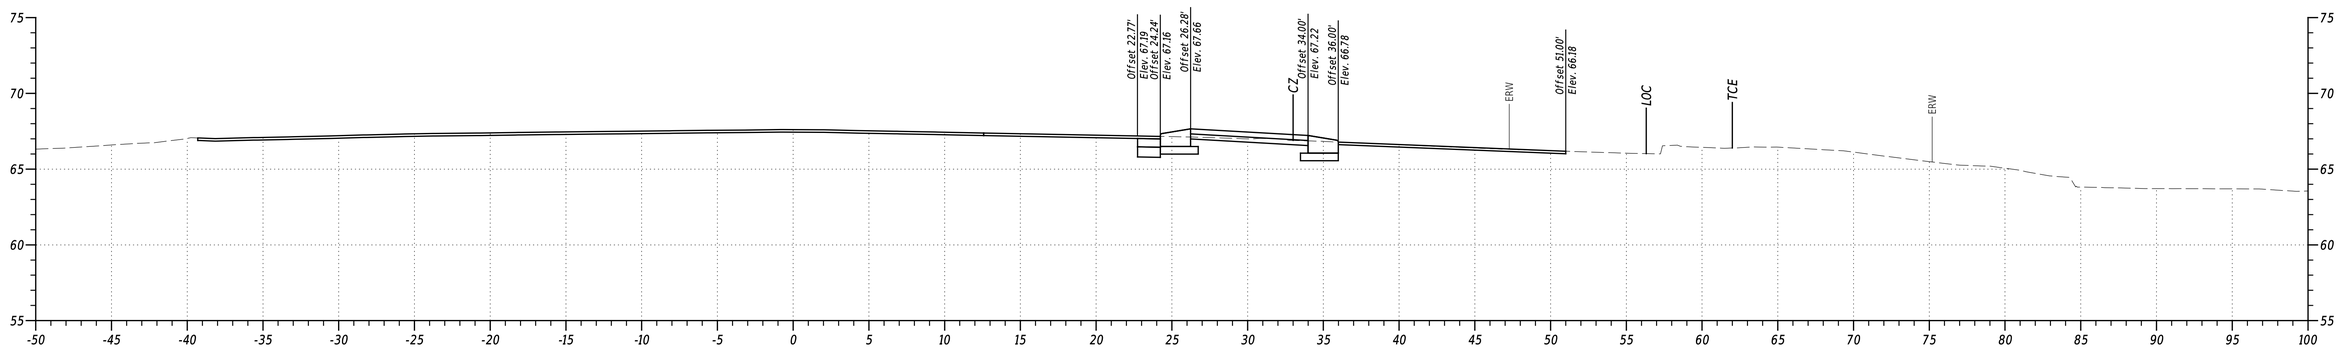

STA. 497+50

PENNONI ASSOCIATES INC.	
FILE NAME:	$FILEAS
MICROSTATION VERSION:	$VERSION$
MICROSTATION WORKSPACE:	$WORKSPACES
PEN TABLE:	$PENTABLE$
PLOT DRIVER:	$PLTDRVS$
DATE PLOTTED:	02-SEP-2024@ 13:21
USER NAME:	$USER$
OFFICE LOCATION:	$OFFICENAMES


ADDENDA / REVISIONS

SCALE
0 5 10 15
FEET

US 13 PAVING AND PEDESTRIAN IMPROVEMENTS - LLANGOLLEN BLVD TO BACON/BOULDEN BLVD

CONTRACT	BRIDGE NO.	N/A	SECTION
T201901102	DESIGNED BY:	O. GREEN	PAI
COUNTY			SHEET NO.
NEW CASTLE	CHECKED BY:	P. HORSEY	89


CROSS SECTIONS

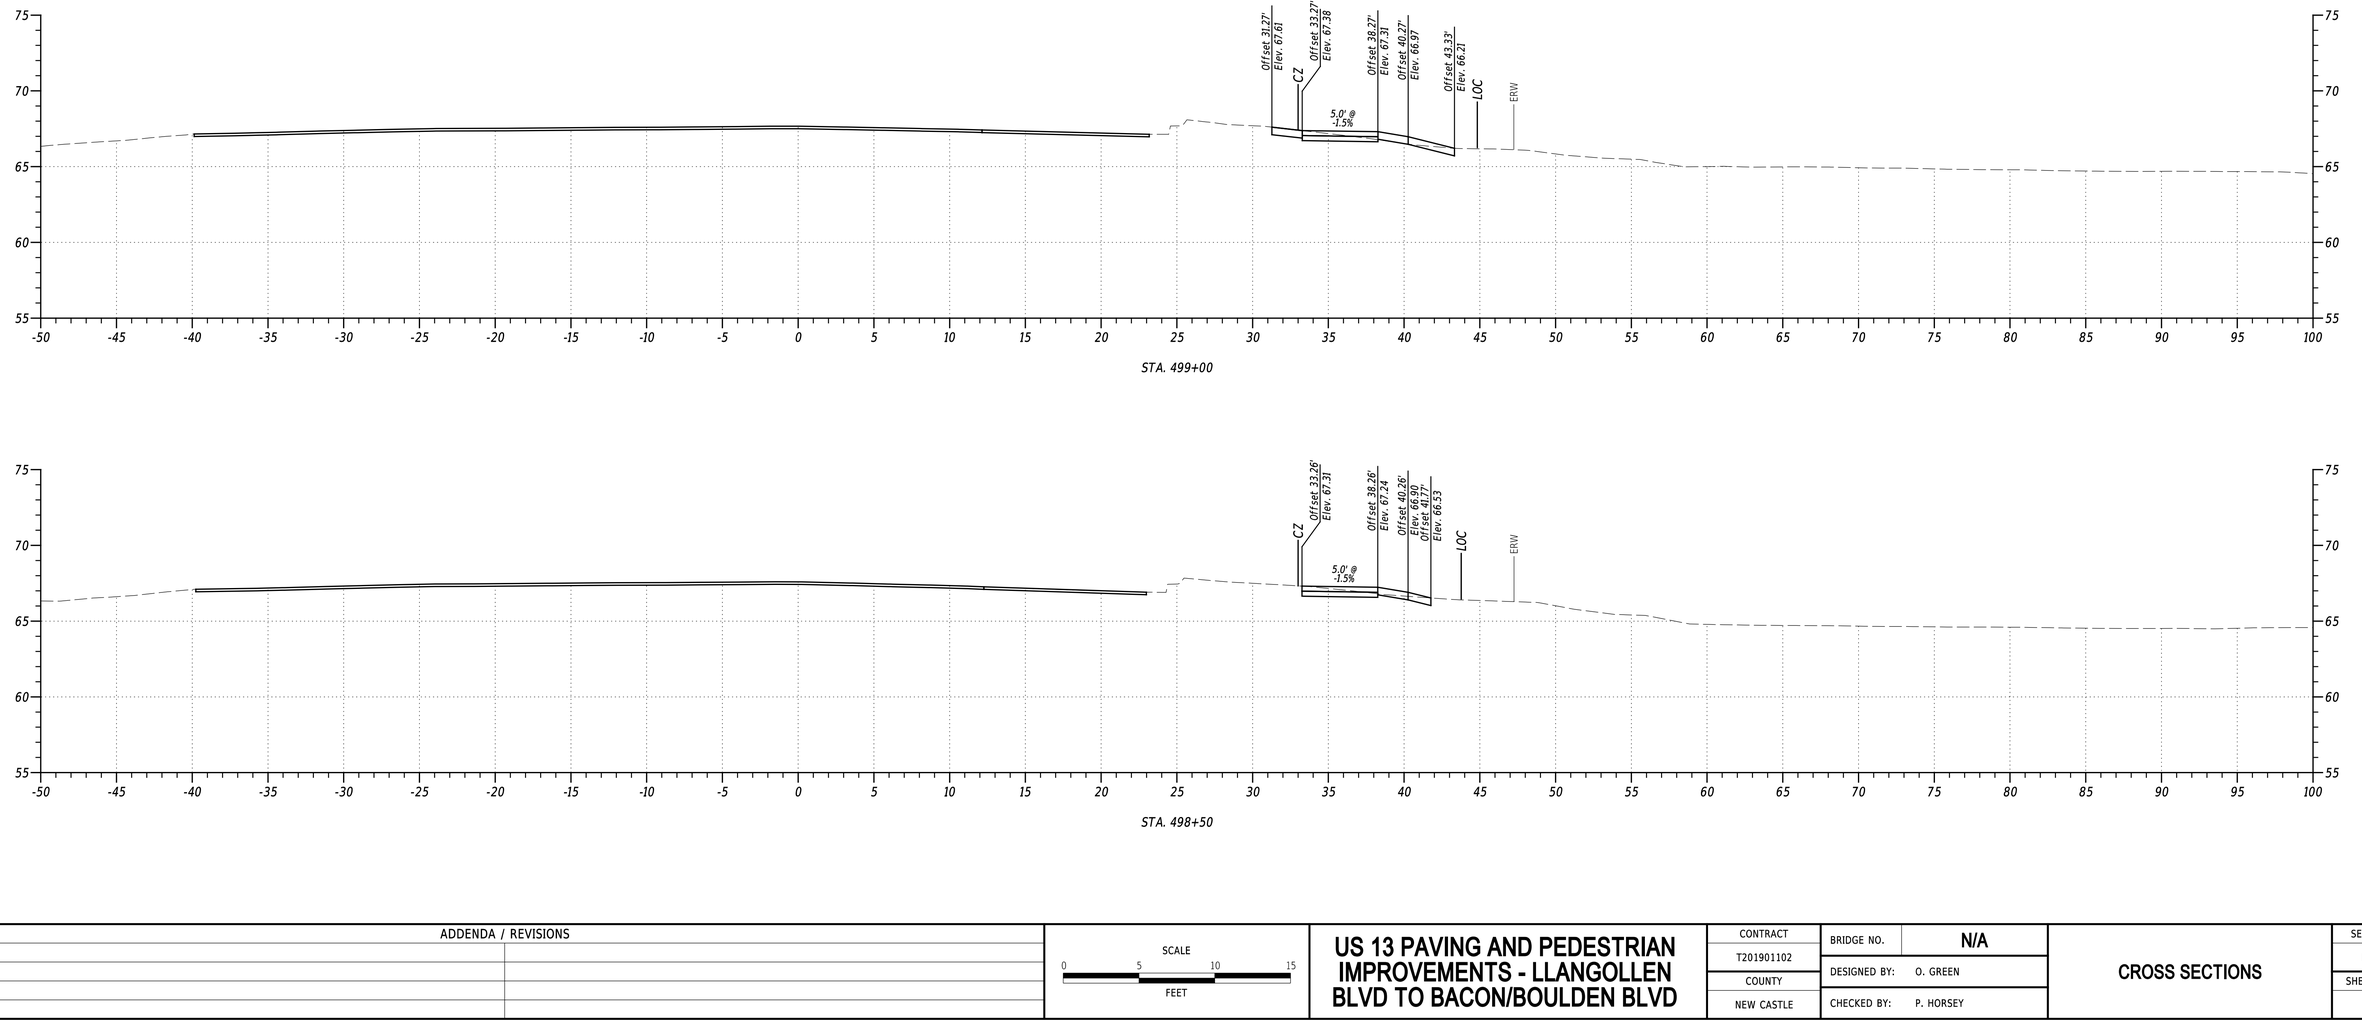


PENNONI ASSOCIATES INC. | PEN TABLE: $PENTBLSS
FILE NAME: $FILEAS | PLOT DRIVER: $PLTDRVSS
MICROSTATION VERSION: $VERSIONS | DATE PLOTTED: 02-SEP-2024@ 13:21
MICROSTATION WORKSPACE: $WORKSPACES | USER NAME: $USERS OFFICE LOCATION: $OFFICENAMES

Pennoni

ADDENDA / REVISIONS		SCALE 0 5 10 15 FEET	US 13 PAVING AND PEDESTRIAN IMPROVEMENTS - LLANGOLLEN BLVD TO BACON/BOULDEN BLVD	CONTRACT T201901102	BRIDGE NO. N/A	CROSS SECTIONS	SECTION PAI
				COUNTY NEW CASTLE	DESIGNED BY: O. GREEN		SHEET NO. 90
					CHECKED BY: P. HORSEY		

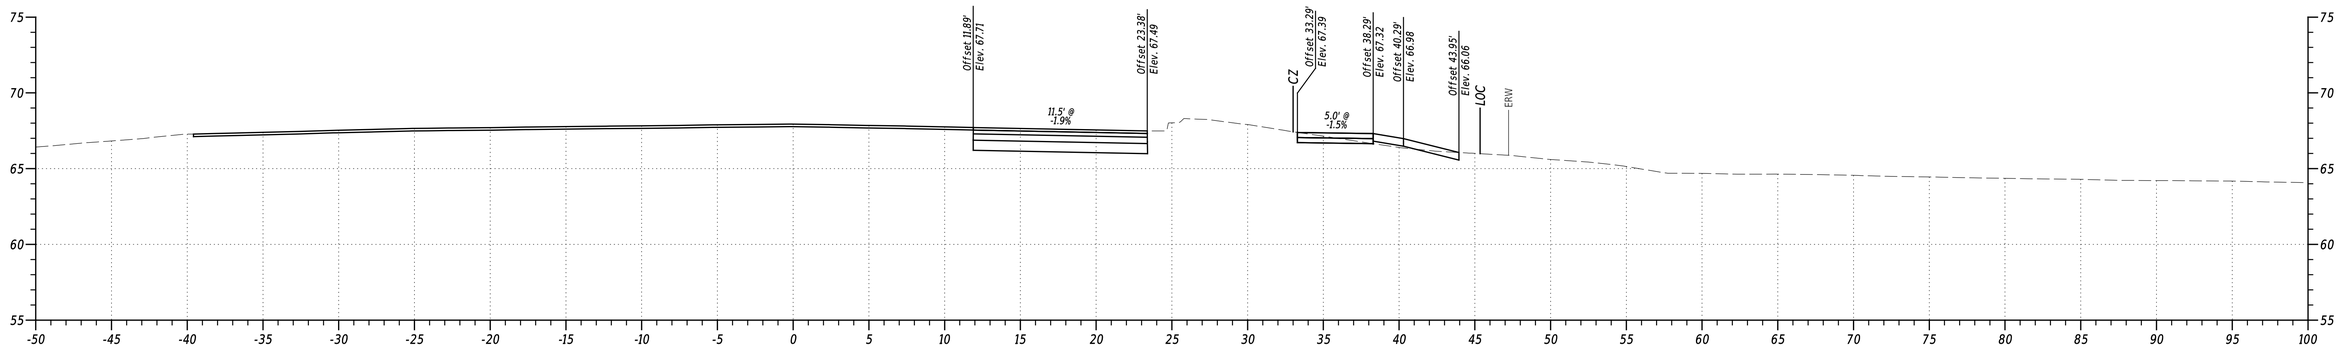

STA. 500+00

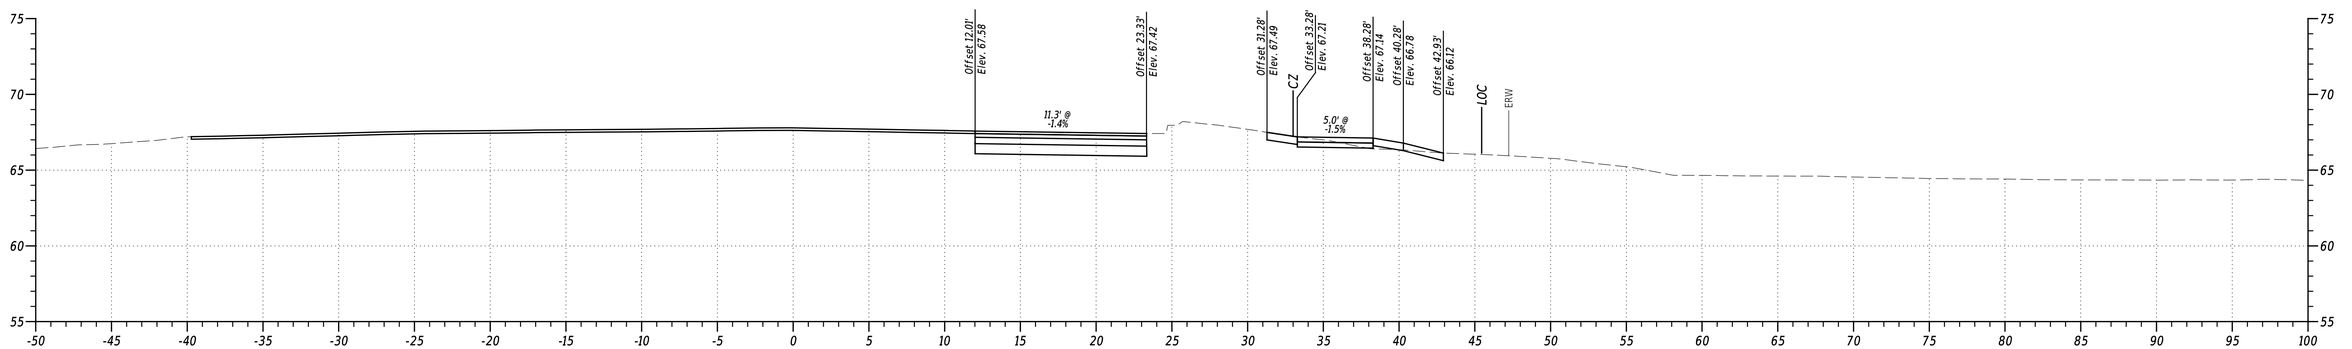

STA. 499+50

PENNONI ASSOCIATES INC.	
FILE NAME:	$FILEAS
MICROSTATION VERSION:	$VERSION$
MICROSTATION WORKSPACE:	$WORKSPACES
PEN TABLE:	$PENTABLE$
PLOT DRIVER:	$PLTDRVS$
DATE PLOTTED:	02-SEP-2024@ 13:21
USER NAME:	$USER$
OFFICE LOCATION:	$OFFICENAME$


ADDENDA / REVISIONS

SCALE
0 5 10 15
FEET


US 13 PAVING AND PEDESTRIAN IMPROVEMENTS - LLANGOLLEN BLVD TO BACON/BOULDEN BLVD

CONTRACT	BRIDGE NO.	N/A	SECTION
T201901102	DESIGNED BY:	O. GREEN	PAI
COUNTY	CHECKED BY:	P. HORSEY	SHEET NO.
NEW CASTLE			91


CROSS SECTIONS

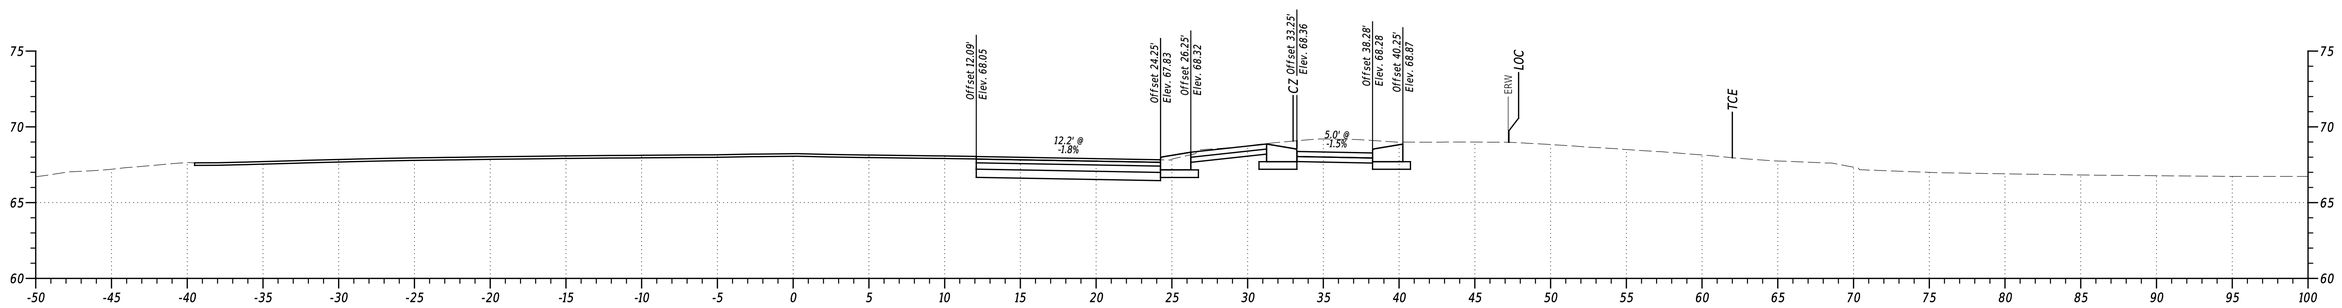

STA. 501+50

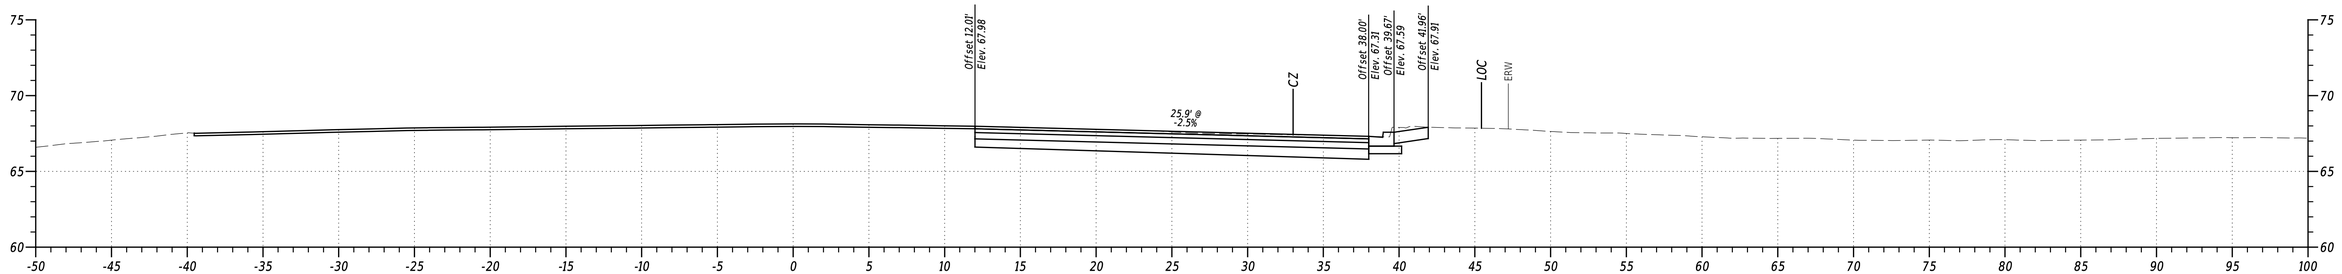

STA. 501+00

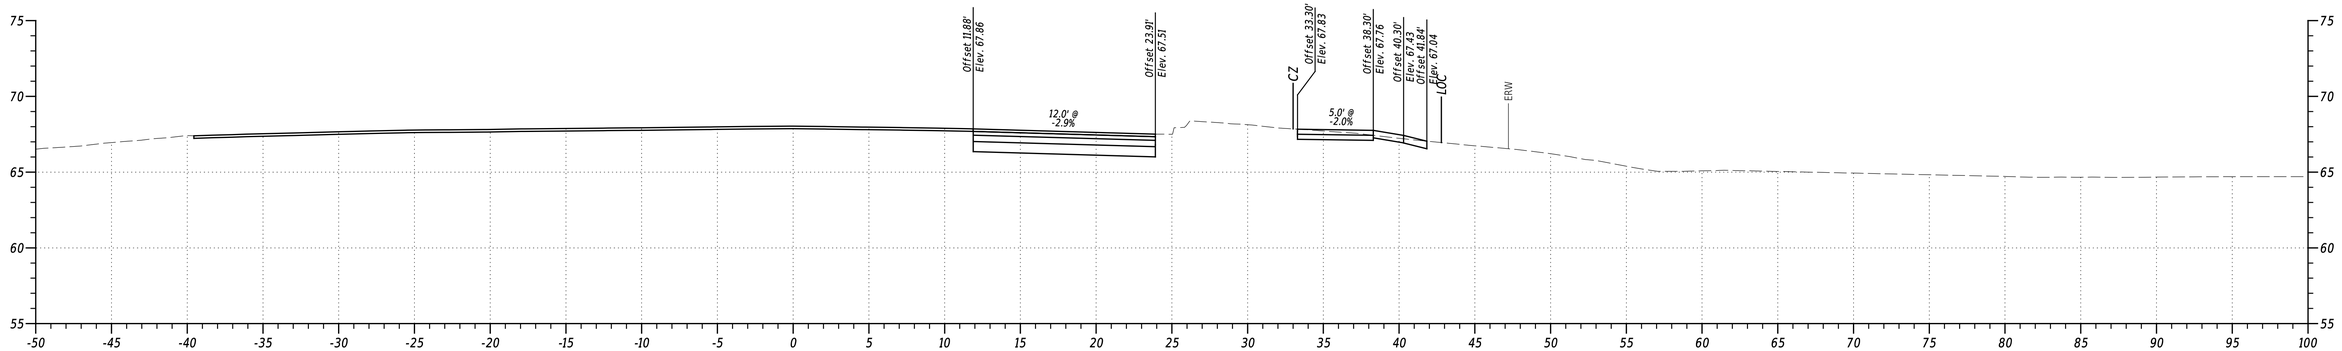

STA. 500+50

PENNONI ASSOCIATES INC.	
FILE NAME:	$FILEAS
MICROSTATION VERSION:	$VERSIONS
MICROSTATION WORKSPACE:	$WORKSPACES
PEN TABLE:	$PENTBLSS
PLOT DRIVER:	$PLTDRVSS
DATE PLOTTED:	03-SEP-2024@ 13:22
USER NAME:	$USERS
OFFICE LOCATION:	$OFFICENAME

Pennoni

ADDENDA / REVISIONS


SCALE
0 5 10 15
FEET

US 13 PAVING AND PEDESTRIAN IMPROVEMENTS - LLANGOLLEN BLVD TO BACON/BOULDEN BLVD


CONTRACT	BRIDGE NO.	N/A
T201901102	DESIGNED BY:	O. GREEN
COUNTY	CHECKED BY:	P. HORSEY
NEW CASTLE		

CROSS SECTIONS


SECTION
PAI
SHEET NO.
92

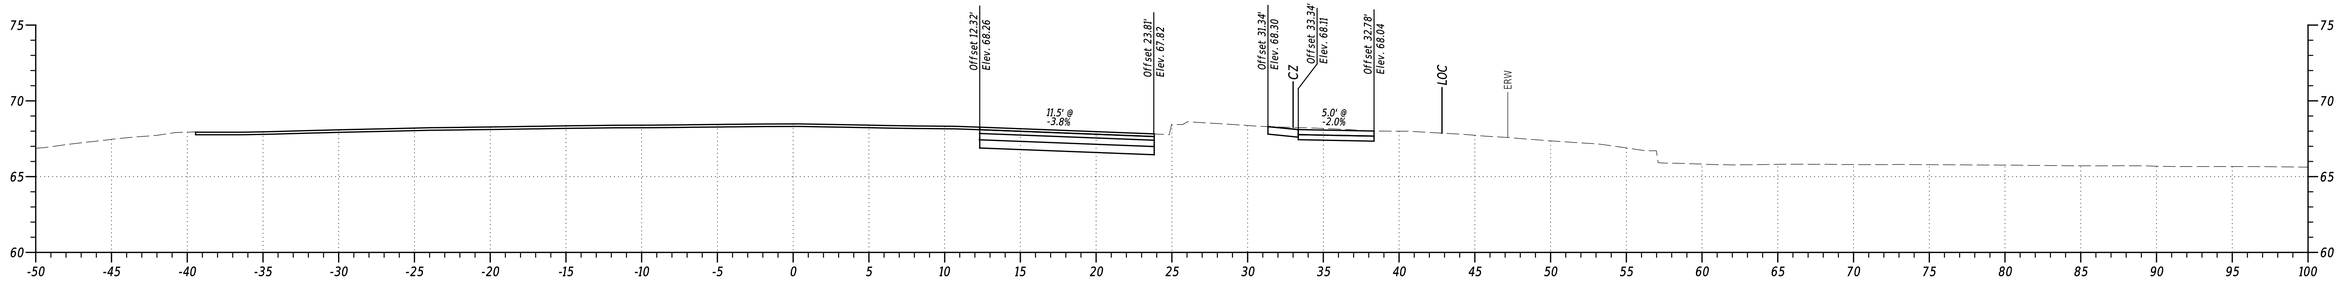

STA. 503+00

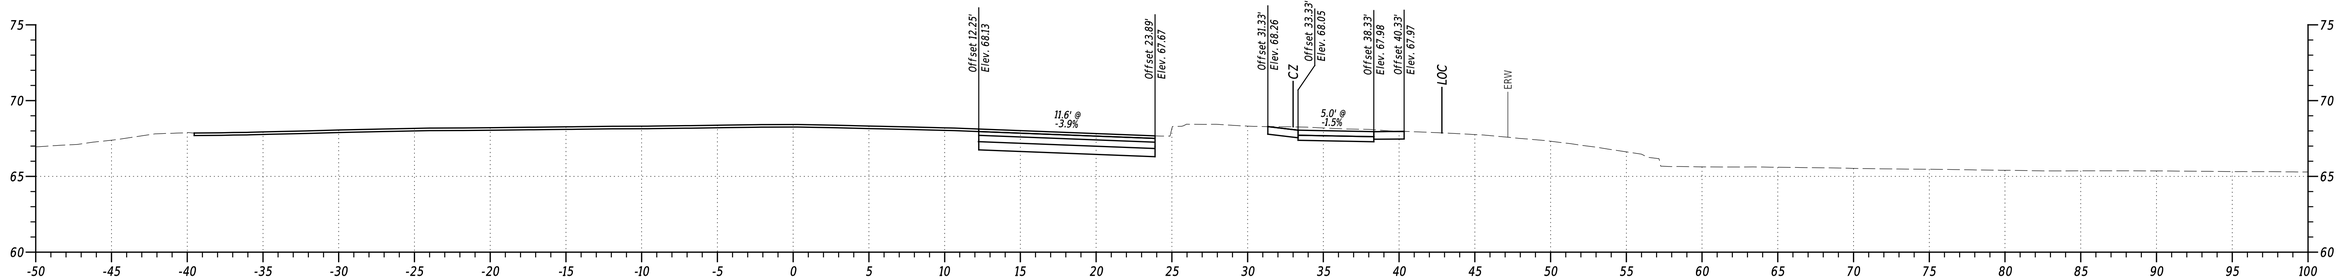

STA. 502+50

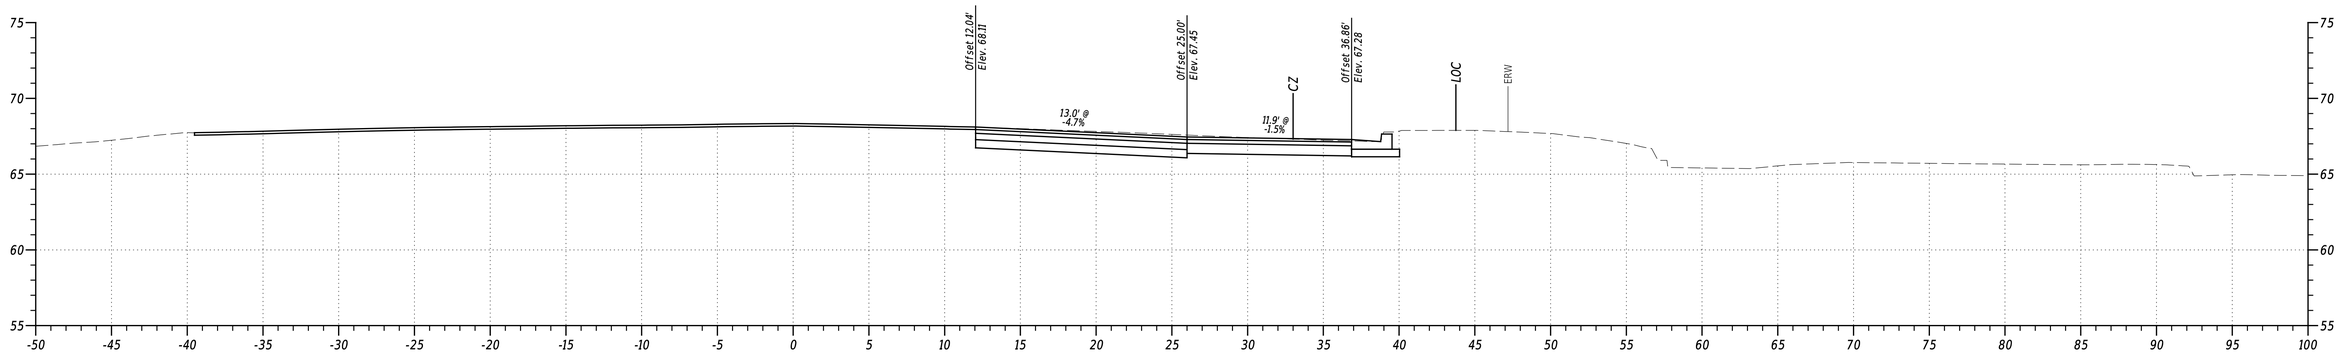


STA. 502+00


PENNONI ASSOCIATES INC. | PEN TABLE: $PENTBL$$
FILE NAME: $FILEAS | PLOT DRIVER: $PLTDRVSS
MICROSTATION VERSION: $VERSIONS | DATE PLOTTED: 02-SEP-2024@ 13:22
MICROSTATION WORKSPACE: $WORKSPACES | USER NAME: $USER$ OFFICE LOCATION: $OFFICENAME$

Pennoni


ADDENDA / REVISIONS		SCALE 0 5 10 15 FEET	US 13 PAVING AND PEDESTRIAN IMPROVEMENTS - LLANGOLLEN BLVD TO BACON/BOULDEN BLVD	CONTRACT T201901102	BRIDGE NO. N/A	CROSS SECTIONS	SECTION PAI
				COUNTY NEW CASTLE	DESIGNED BY: O. GREEN		SHEET NO. 93
					CHECKED BY: P. HORSEY		

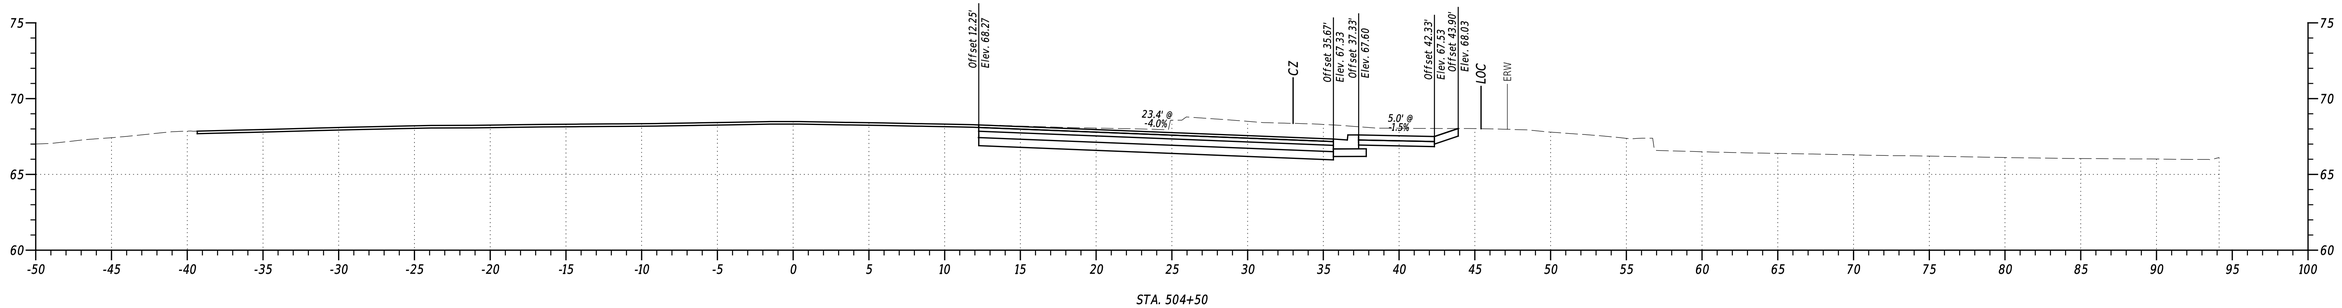

STA. 504+50

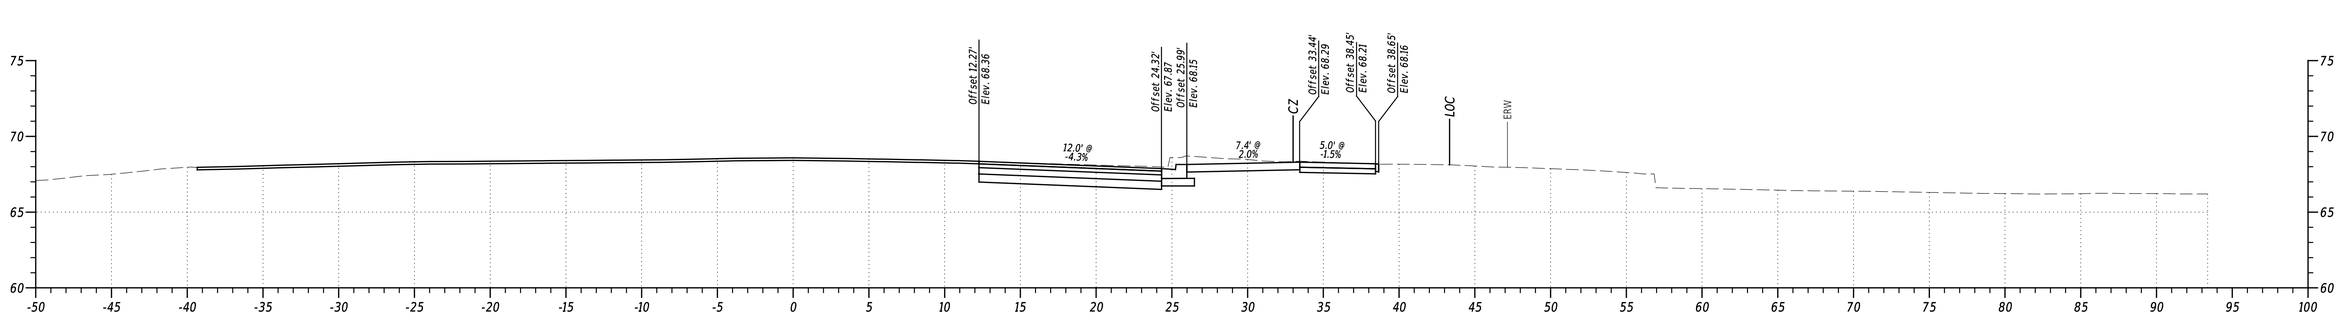

STA. 504+00

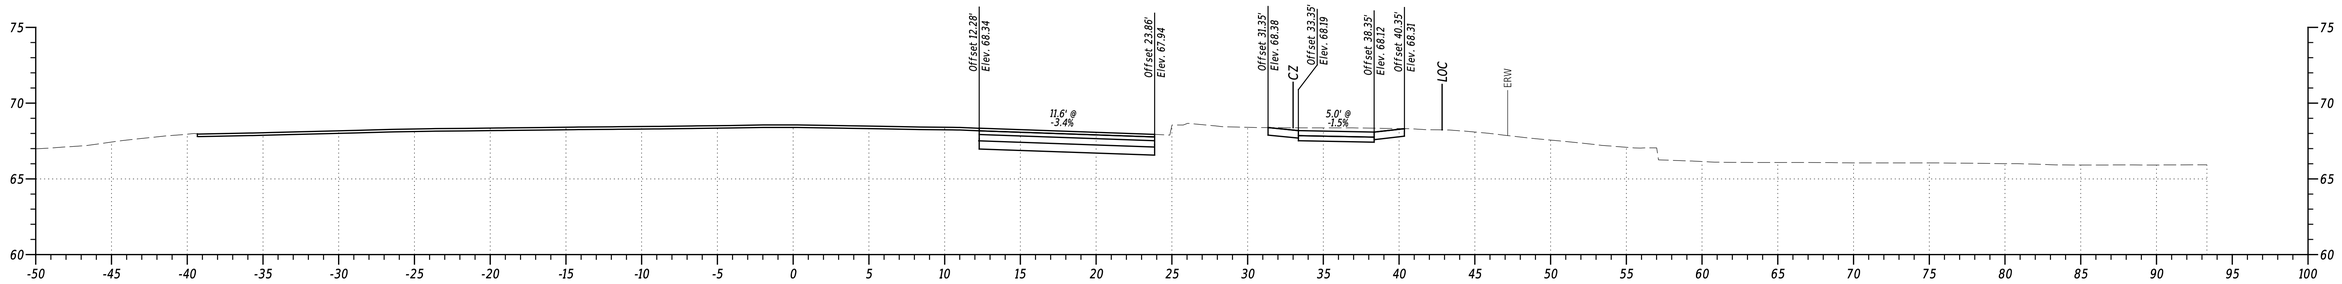

STA. 503+50

PENNONI ASSOCIATES INC.	PEN TABLE: $PENTBL55
FILE NAME: $FILEAS	PLOT DRIVER: $PLTDRV55
MICROSTATION VERSION: $VERSIONS	DATE PLOTTED: 02-SEP-2024@ 13:22
MICROSTATION WORKSPACE: $WORKSPACES	USER NAME: $USERS OFFICE LOCATION: $OFFICENAMES

Pennoni


ADDENDA / REVISIONS

SCALE
0 5 10 15
FEET


US 13 PAVING AND PEDESTRIAN IMPROVEMENTS - LLANGOLLEN BLVD TO BACON/BOULDEN BLVD

CONTRACT	BRIDGE NO.	N/A	SECTION
T201901102	DESIGNED BY:	O. GREEN	PAI
COUNTY	CHECKED BY:	P. HORSEY	SHEET NO.
NEW CASTLE			94


CROSS SECTIONS

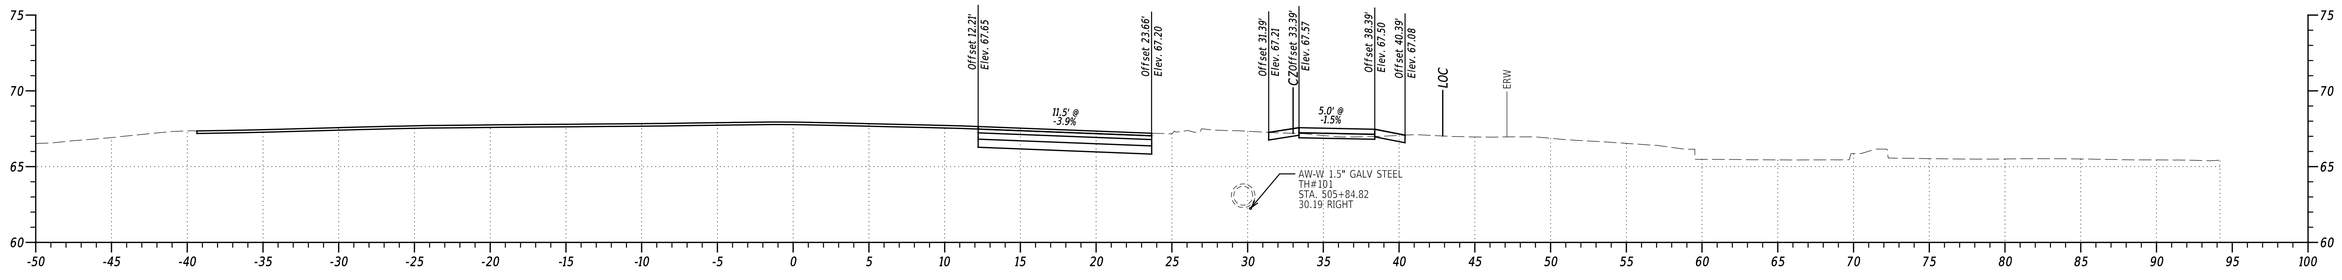

STA. 506+00

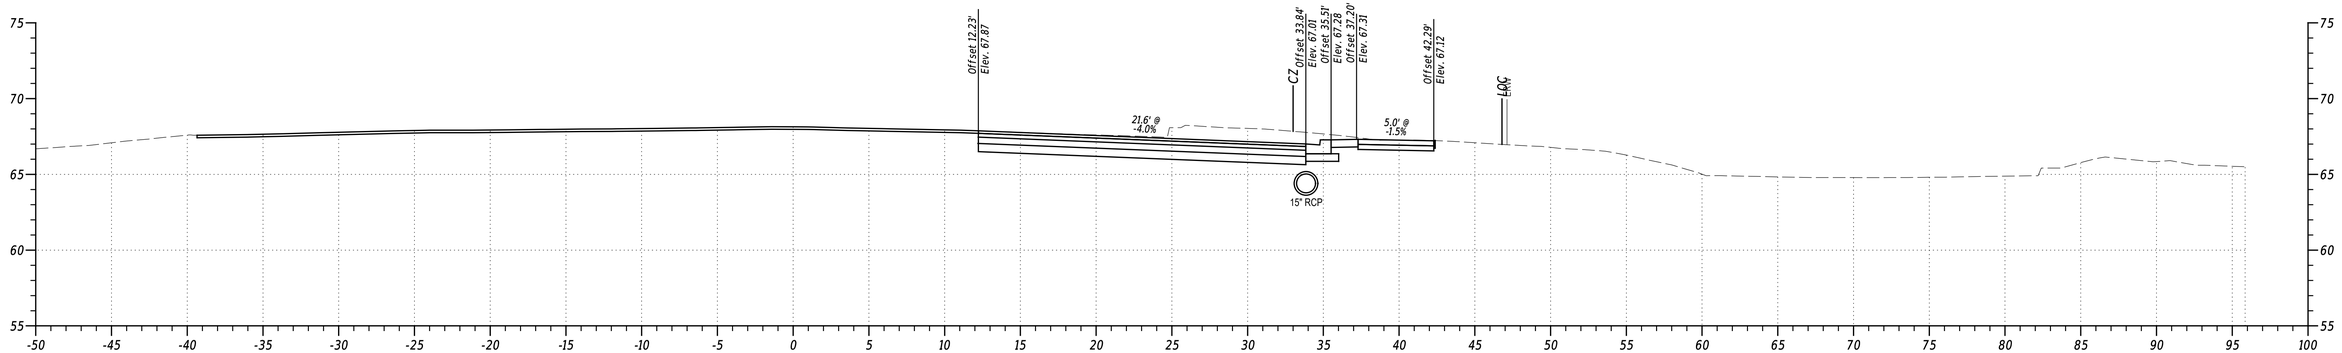


STA. 505+50

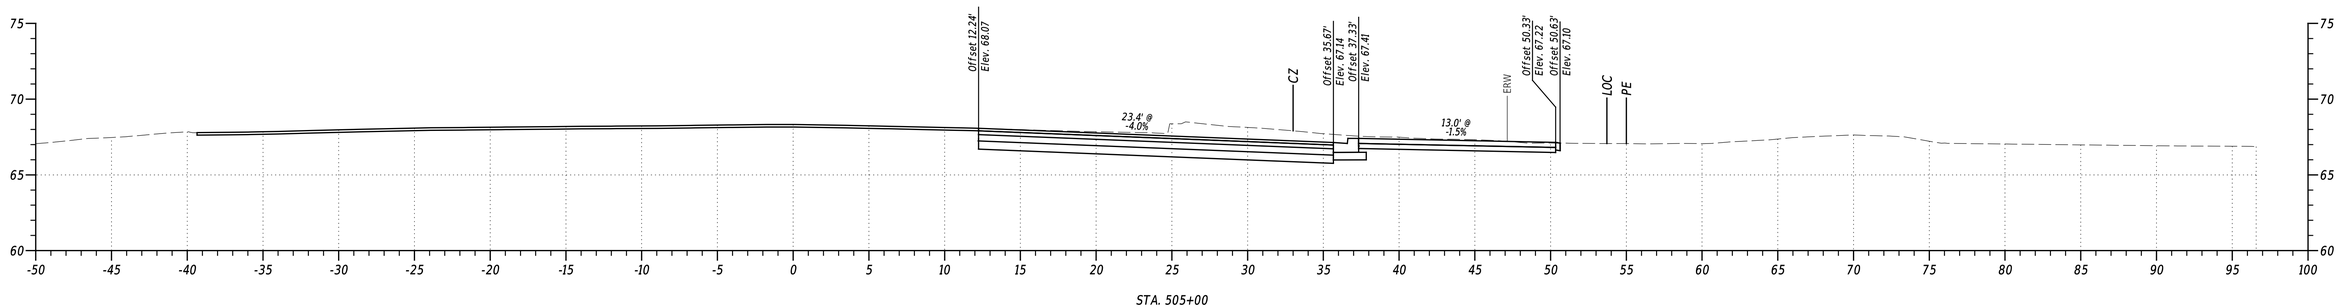


STA. 505+00

PENNONI ASSOCIATES INC. | PEN TABLE: $PENTBLSS
FILE NAME: $FILEAS | PLOT DRIVER: $PLTDRVSS
MICROSTATION VERSION: $VERSIONS | DATE PLOTTED: 03-SEP-2024@ 13:22
MICROSTATION WORKSPACE: $WORKSPACES | USER NAME: $USERS | OFFICE LOCATION: $OFFICENAMES


ADDENDA / REVISIONS	SCALE	US 13 PAVING AND PEDESTRIAN IMPROVEMENTS - LLANGOLLEN BLVD TO BACON/BOULDEN BLVD	CONTRACT	BRIDGE NO.	N/A	CROSS SECTIONS	SECTION
	0 5 10 15 FEET		T201901102	DESIGNED BY:	O. GREEN		PAI
			COUNTY	CHECKED BY:	P. HORSEY		SHEET NO.
			NEW CASTLE				95

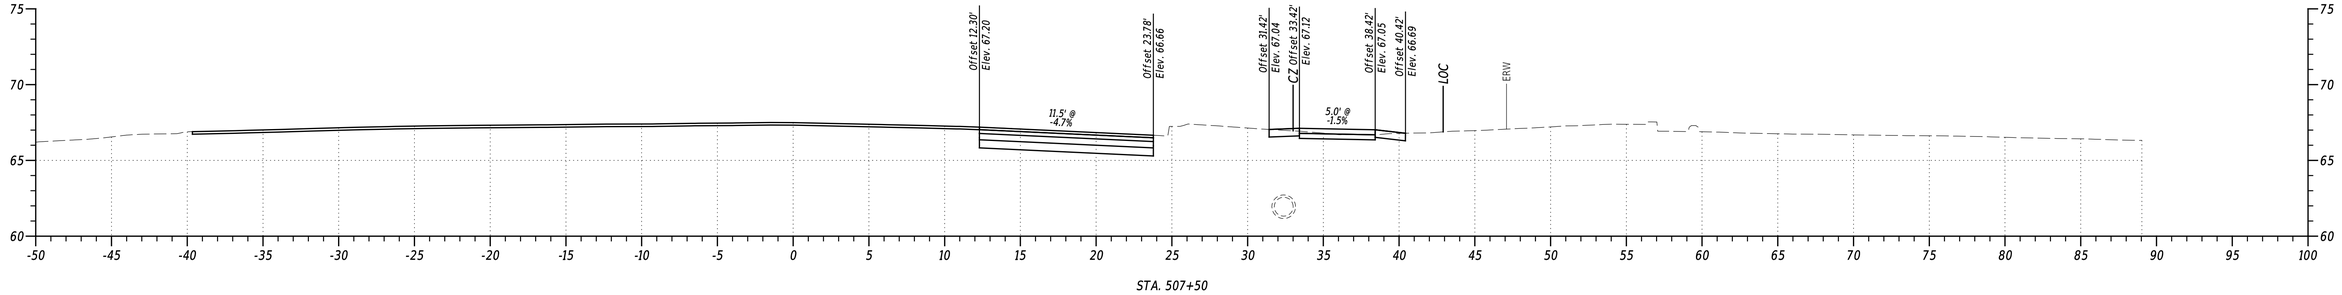

STA. 507+50

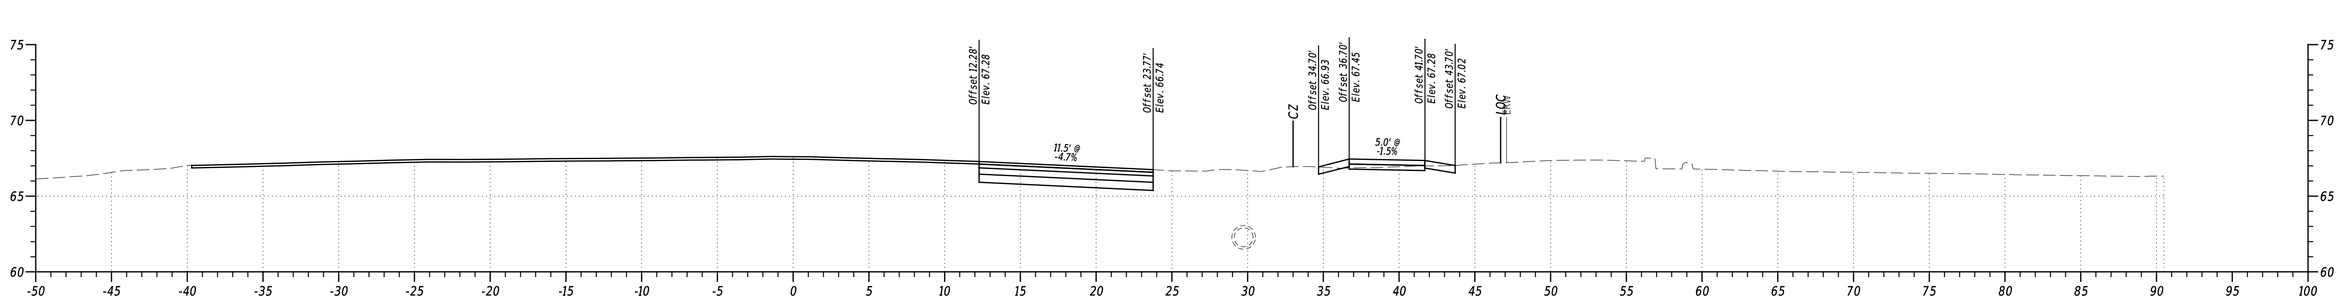

STA. 507+00

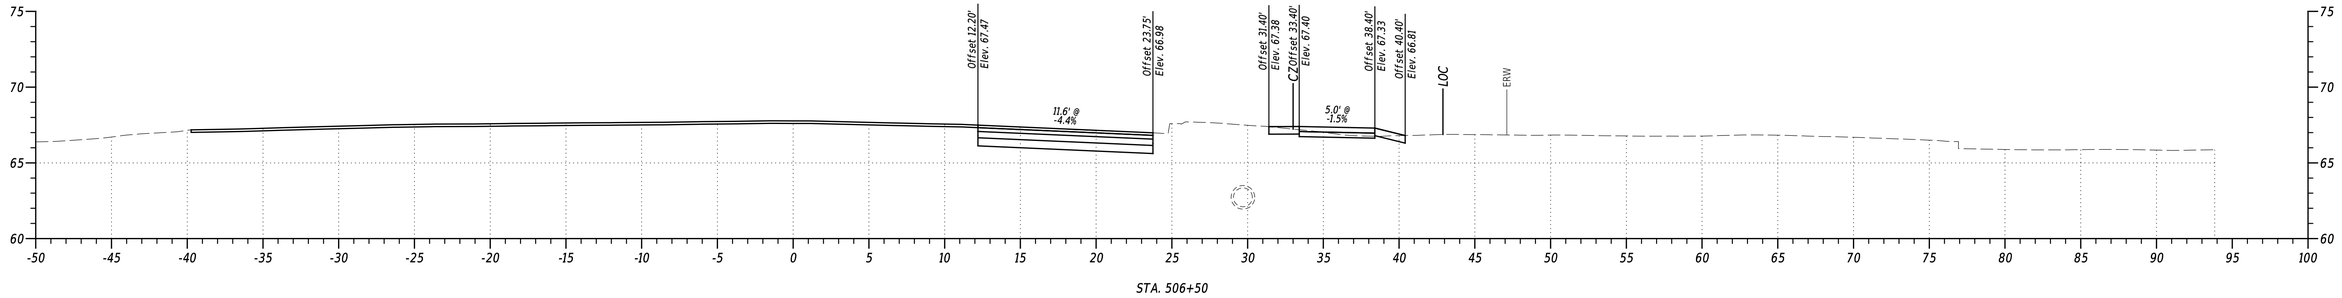


STA. 506+50

PENNONI ASSOCIATES INC. | PEN TABLE: $PENTBLSS
FILE NAME: $FILEAS | PLOT DRIVER: $PLTDRVSS
MICROSTATION VERSION: $VERSIONS | DATE PLOTTED: 02-SEP-2024@ 13:22
MICROSTATION WORKSPACE: $WORKSPACES | USER NAME: $USERS | OFFICE LOCATION: $OFFICENAMES


Pennoni

ADDENDA / REVISIONS		SCALE 0 5 10 15 FEET	US 13 PAVING AND PEDESTRIAN IMPROVEMENTS - LLANGOLLEN BLVD TO BACON/BOULDEN BLVD	CONTRACT T201901102	BRIDGE NO. N/A	CROSS SECTIONS	SECTION PAI
				COUNTY NEW CASTLE	DESIGNED BY: O. GREEN		SHEET NO. 96
					CHECKED BY: P. HORSEY		

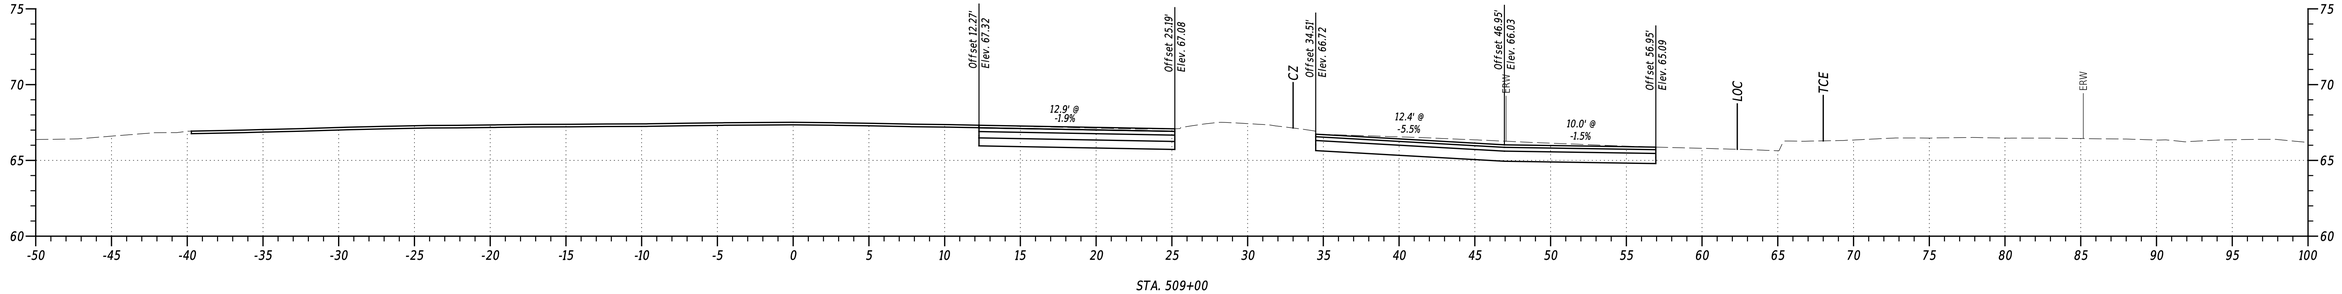

STA. 509+00

STA. 508+50

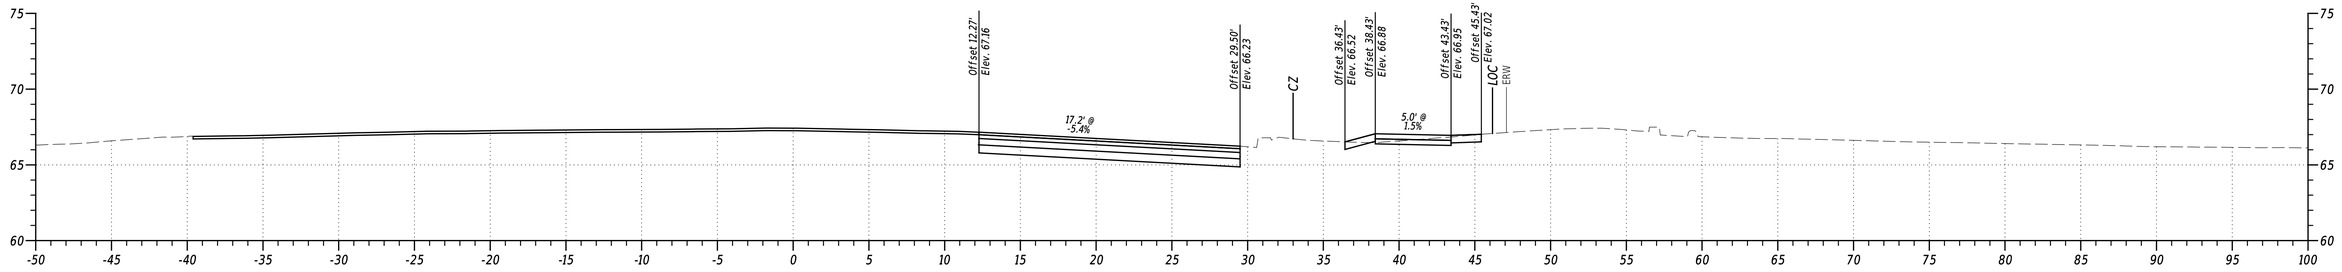

STA. 508+00

PENNONI ASSOCIATES INC. | PEN TABLE: SPENTBL55
FILE NAME: SFILEAS | PLOT DRIVER: SPLTDRV55
MICROSTATION VERSION: SVERSIONS | DATE PLOTTED: 02-SEP-2024@ 13:22
MICROSTATION WORKSPACE: SWORKSPACES | USER NAME: SUSERS OFFICE LOCATION: SOFFICENAMES

ADDENDA / REVISIONS


SCALE
0 5 10 15
FEET

US 13 PAVING AND PEDESTRIAN IMPROVEMENTS - LLANGOLLEN BLVD TO BACON/BOULDEN BLVD


CONTRACT	BRIDGE NO.	N/A
T201901102	DESIGNED BY:	O. GREEN
COUNTY	CHECKED BY:	P. HORSEY
NEW CASTLE		

CROSS SECTIONS


SECTION
PAI
SHEET NO.
97

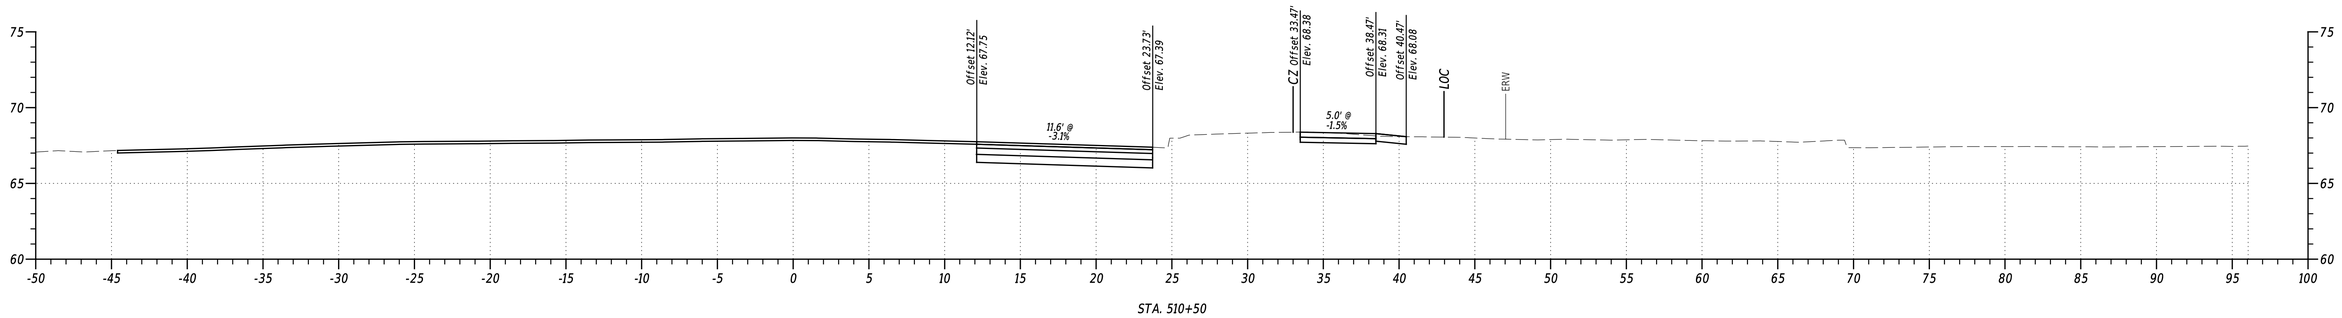

STA. 510+50

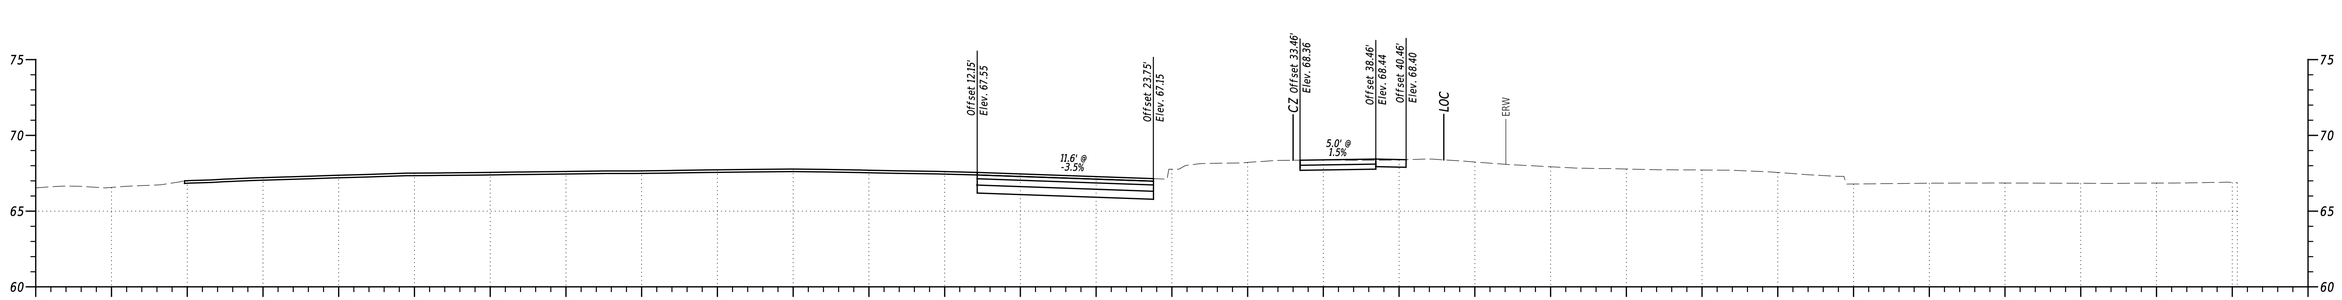

STA. 510+00

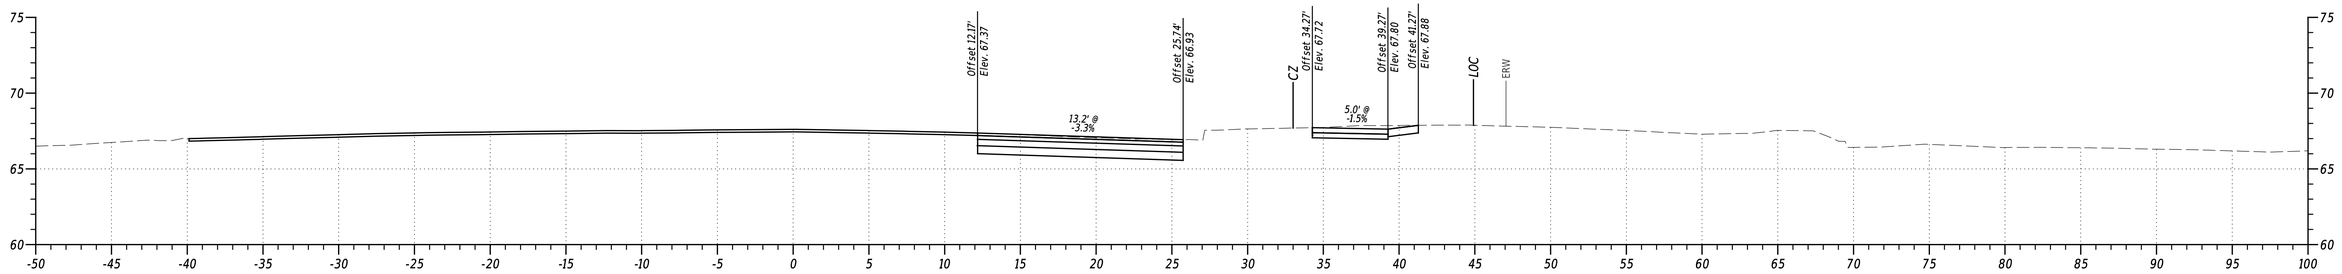

STA. 509+50


PENNONI ASSOCIATES INC.	PEN TABLE: $PENTBLSS
FILE NAME: $FILEAS	PLOT DRIVER: $PLTDRVSS
MICROSTATION VERSION: $VERSIONS	DATE PLOTTED: 02-SEP-2024@ 13:22
MICROSTATION WORKSPACE: $WORKSPACES	USER NAME: $USERS OFFICE LOCATION: $OFFICENAMES

ADDENDA / REVISIONS


SCALE
0 5 10 15
FEET

US 13 PAVING AND PEDESTRIAN IMPROVEMENTS - LLANGOLLEN BLVD TO BACON/BOULDEN BLVD


CONTRACT	BRIDGE NO.	N/A	SECTION
T201901102	DESIGNED BY:	O. GREEN	PAI
COUNTY	CHECKED BY:	P. HORSEY	SHEET NO.
NEW CASTLE	CROSS SECTIONS		98

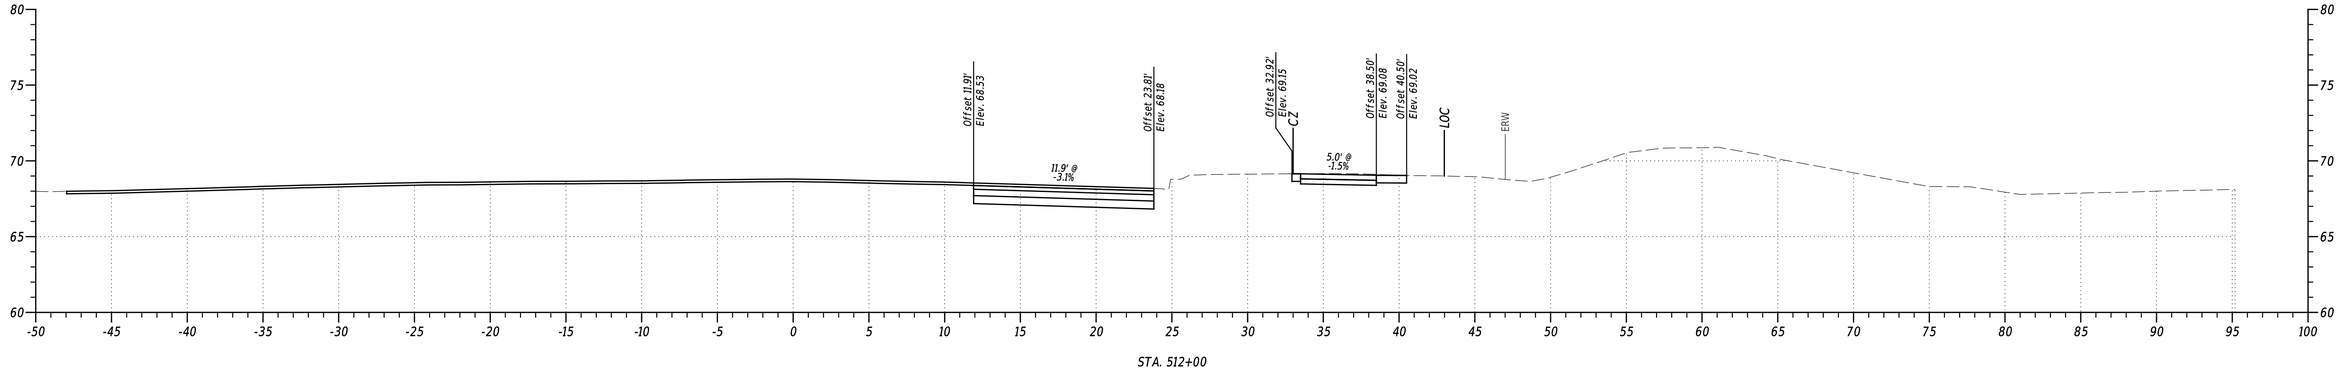

STA. 512+00

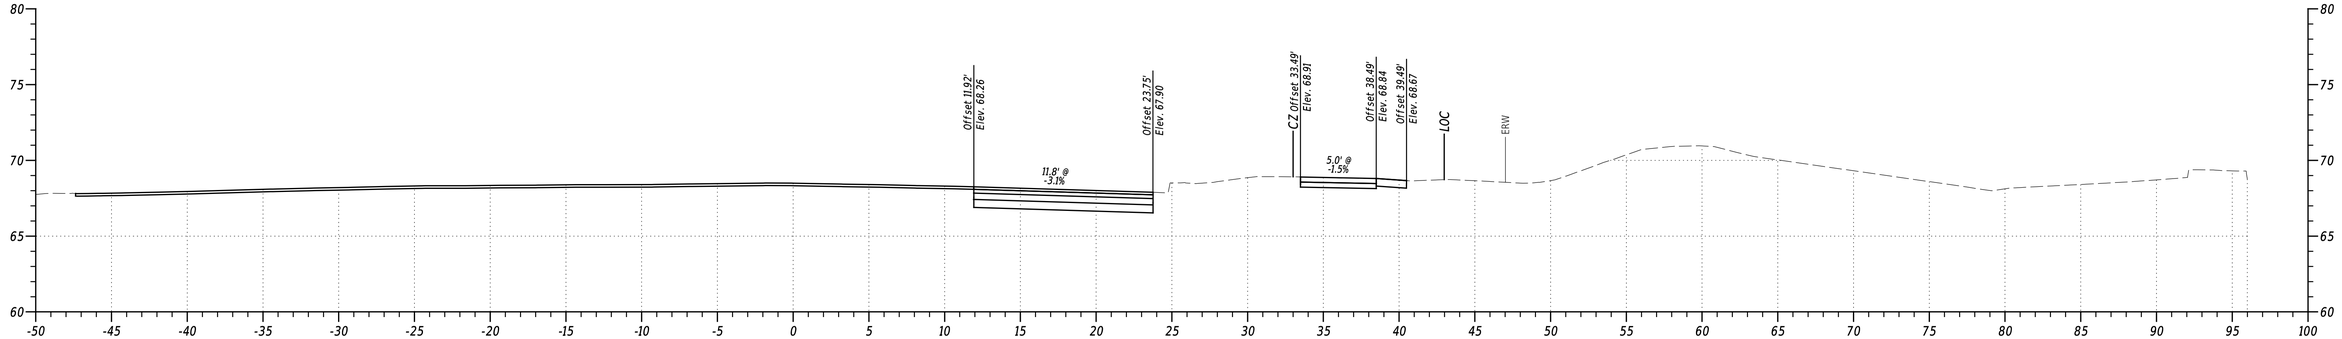

STA. 511+50

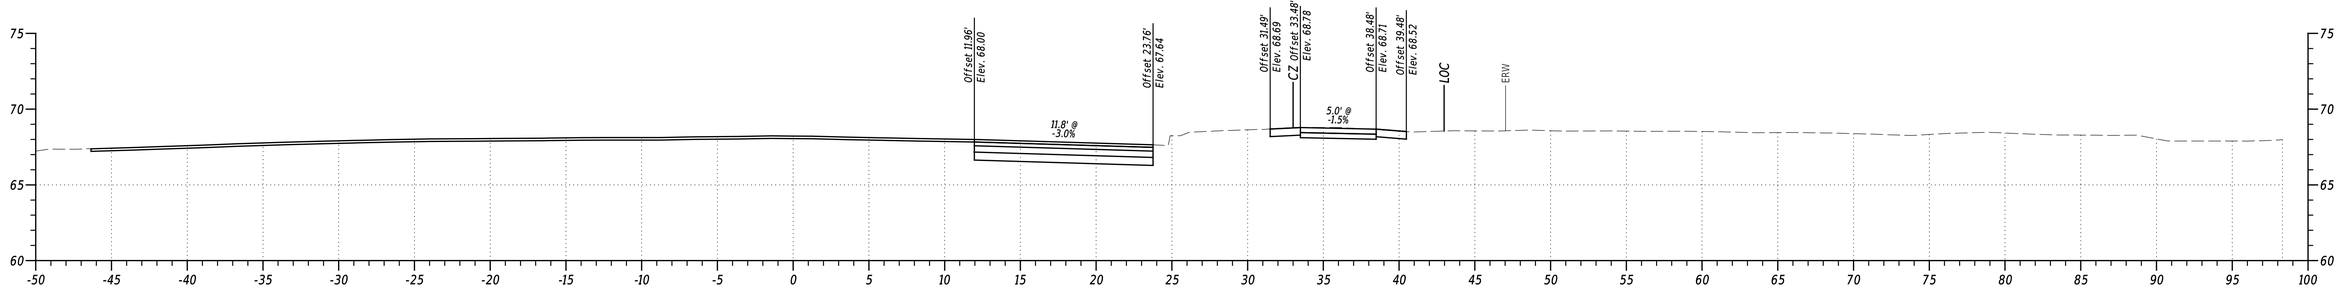


STA. 511+00


PENNONI ASSOCIATES INC.	PEN TABLE: $PENTBLSS
FILE NAME: $FILEAS	PLOT DRIVER: $PLTDRVSS
MICROSTATION VERSION: $VERSIONS	DATE PLOTTED: 02-SEP-2024@ 13:22
MICROSTATION WORKSPACE: $WORKSPACES	USER NAME: $USERS OFFICE LOCATION: $OFFICENAMES

Pennoni


ADDENDA / REVISIONS		SCALE 0 5 10 15 FEET	US 13 PAVING AND PEDESTRIAN IMPROVEMENTS - LLANGOLLEN BLVD TO BACON/BOULDEN BLVD	CONTRACT T201901102	BRIDGE NO. N/A	CROSS SECTIONS	SECTION PAI
				COUNTY NEW CASTLE	DESIGNED BY: O. GREEN		SHEET NO. 99
					CHECKED BY: P. HORSEY		

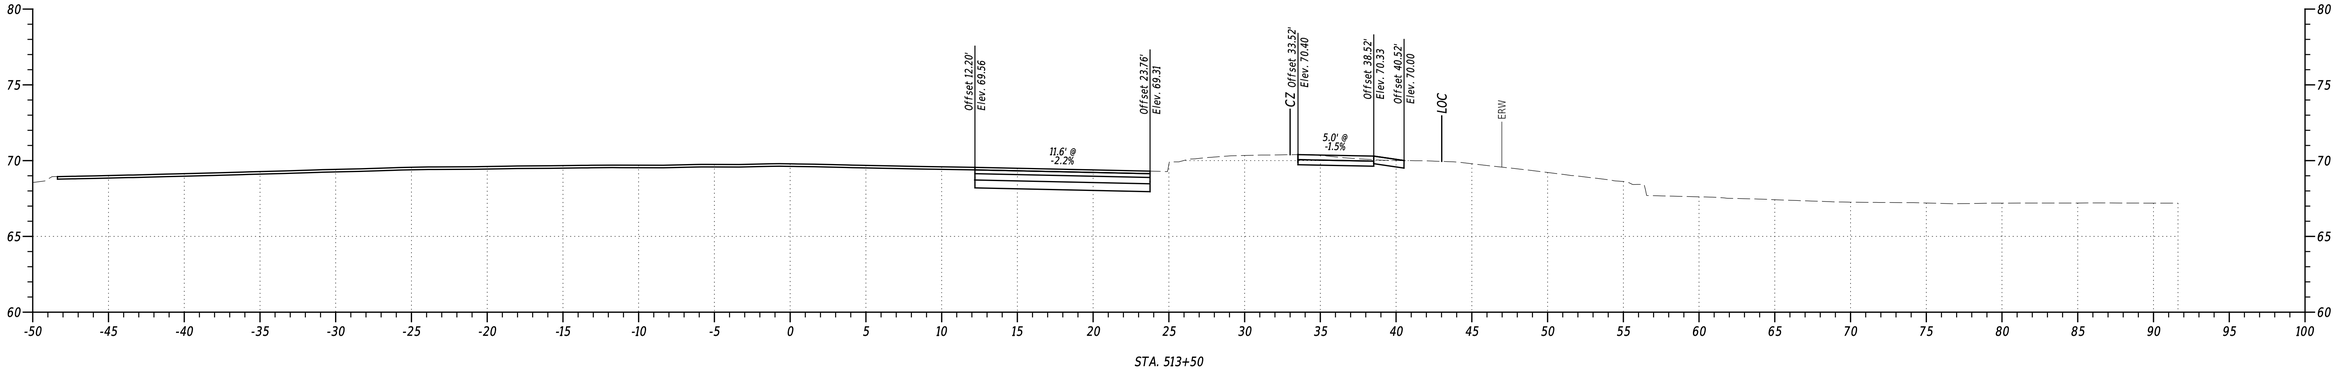

STA. 513+50

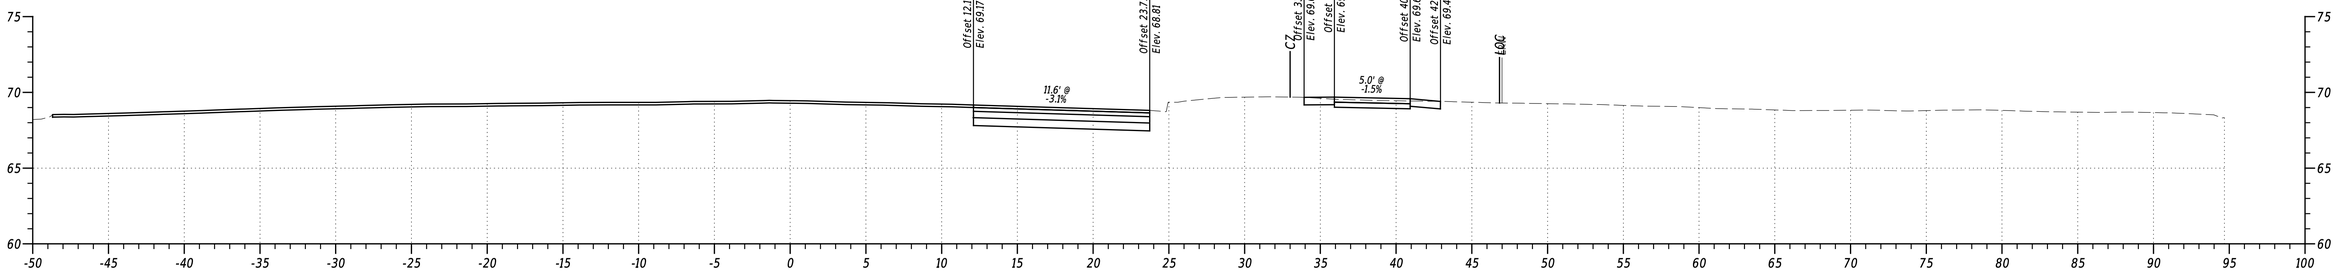

STA. 513+00

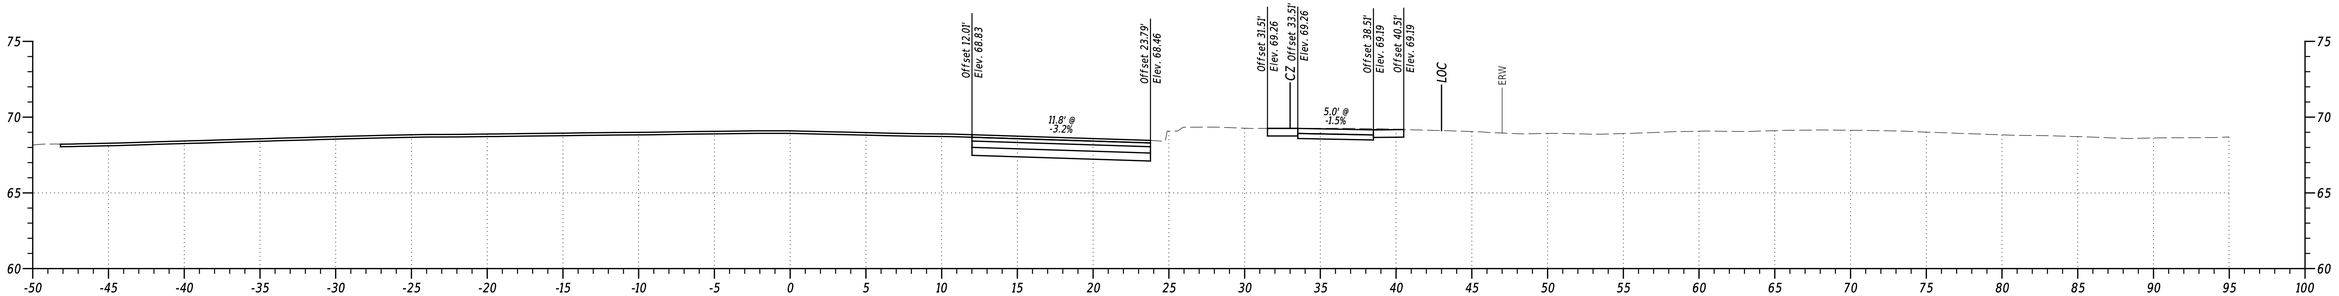

STA. 512+50

PENNONI ASSOCIATES INC.	$FENTBLSS
FILE NAME:	$FILEAS
MICROSTATION VERSION:	$VERSIONS
MICROSTATION WORKSPACE:	$WORKSPACES
PEN TABLE:	$PENTBLSS
PLOT DRIVER:	$PLTDRVSS
DATE PLOTTED:	02-SEP-2024@ 13:22
USER NAME:	$USERS
OFFICE LOCATION:	$OFFICENAMES

ADDENDA / REVISIONS


SCALE
0 5 10 15
FEET

US 13 PAVING AND PEDESTRIAN IMPROVEMENTS - LLANGOLLEN BLVD TO BACON/BOULDEN BLVD

CONTRACT	T201901102	BRIDGE NO.	N/A
COUNTY	NEW CASTLE	DESIGNED BY:	O. GREEN
		CHECKED BY:	P. HORSEY

CROSS SECTIONS


SECTION
PAI
SHEET NO.
100

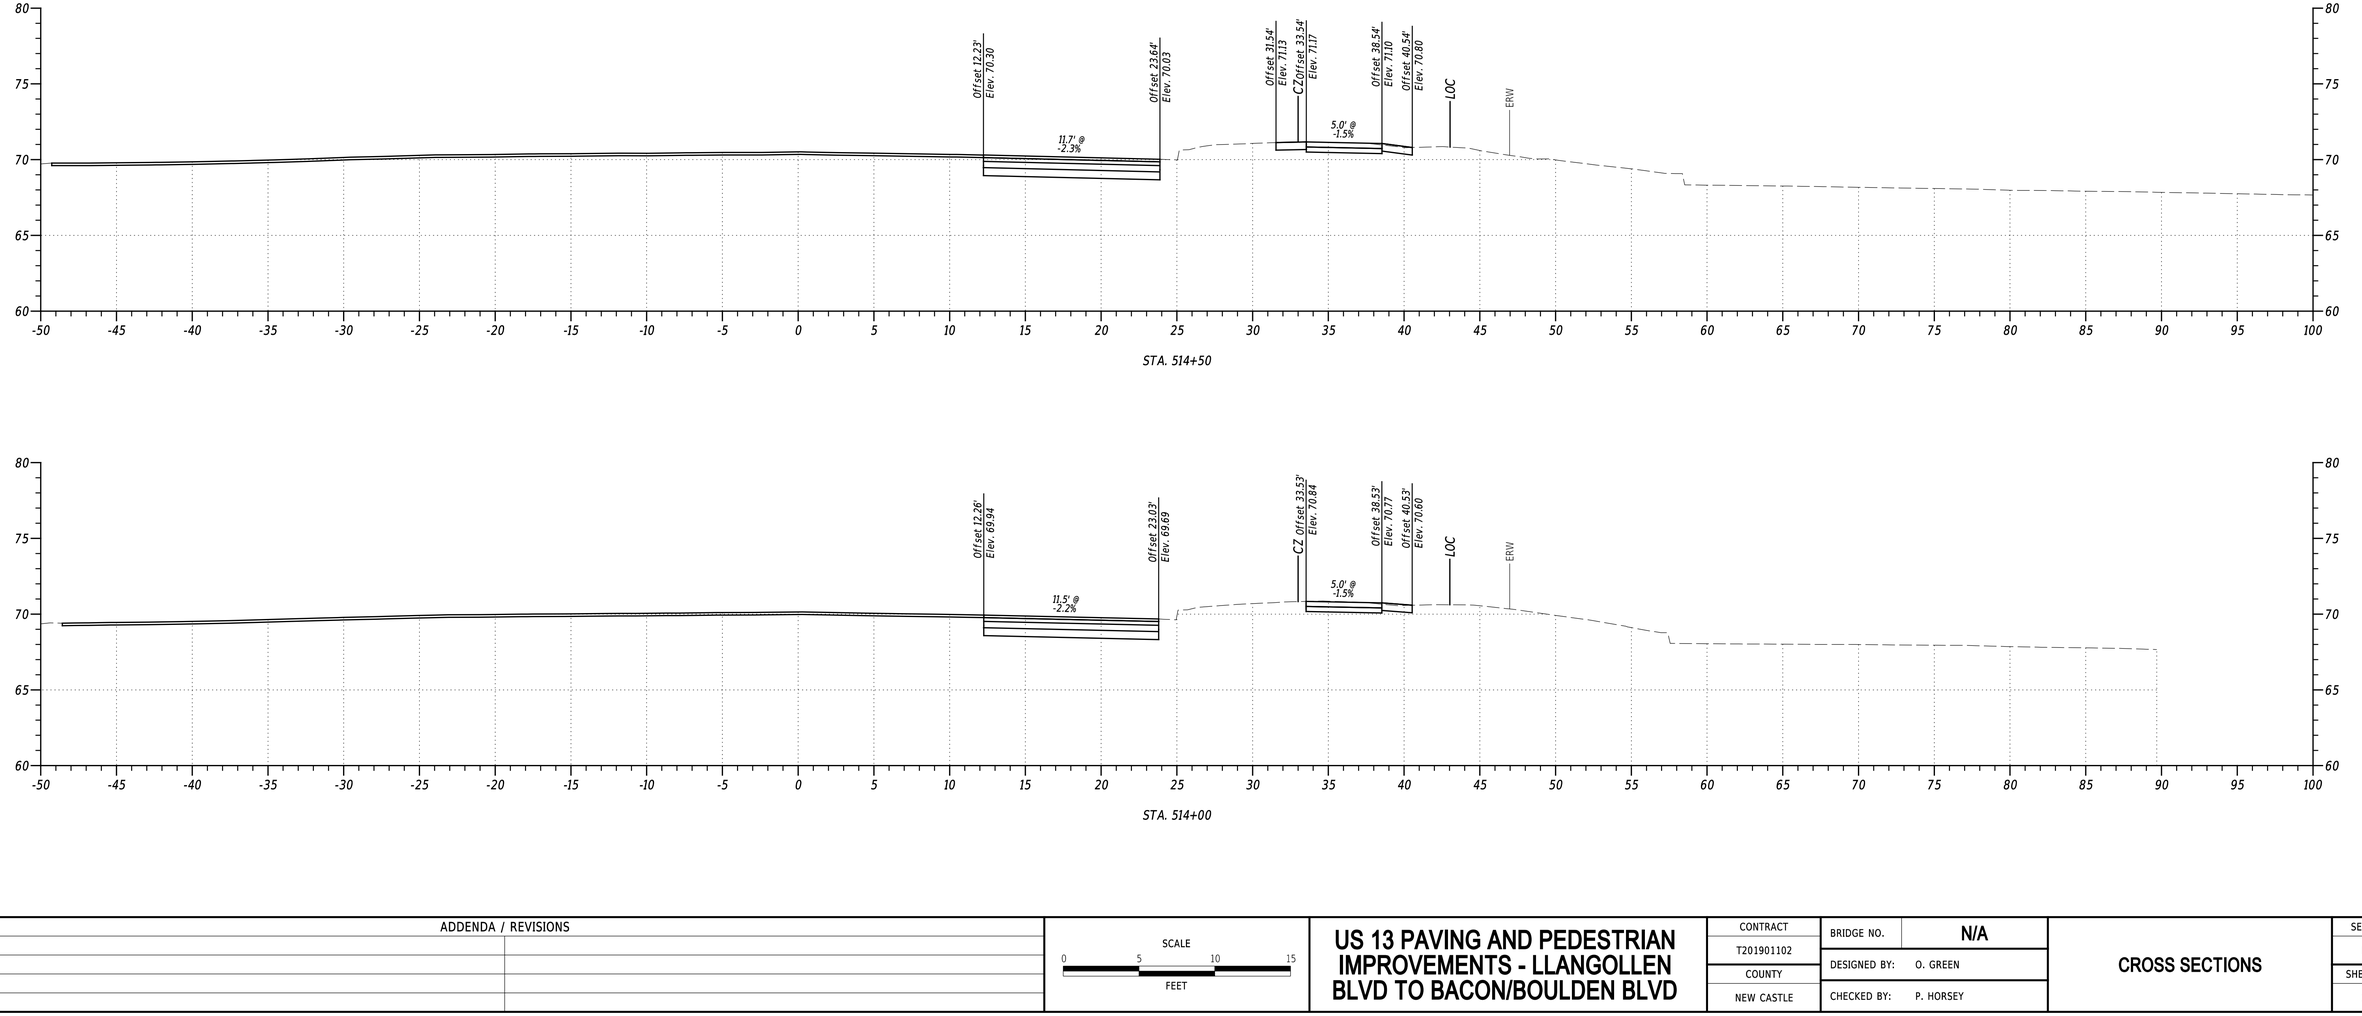



PENNONI ASSOCIATES INC.	PRN TABLE: $PRNTBLSS
FILE NAME: $FILEAS	PLOT DRIVER: $PLTDRVSS
MICROSTATION VERSION: $VERSIONS	DATE PLOTTED: 02-SEP-2024 @ 13:22
MICROSTATION WORKSPACE: $WORKSPACES	USER NAME: $USERS OFFICE LOCATION: $OFFICENAMES

Pennoni

ADDENDA / REVISIONS	SCALE	US 13 PAVING AND PEDESTRIAN IMPROVEMENTS - LLANGOLLEN BLVD TO BACON/BOULDEN BLVD	CONTRACT	BRIDGE NO.	N/A	CROSS SECTIONS	SECTION
	0 5 10 15 FEET		T201901102	DESIGNED BY:	O. GREEN		PAI
			COUNTY	CHECKED BY:	P. HORSEY		SHEET NO.
			NEW CASTLE				101

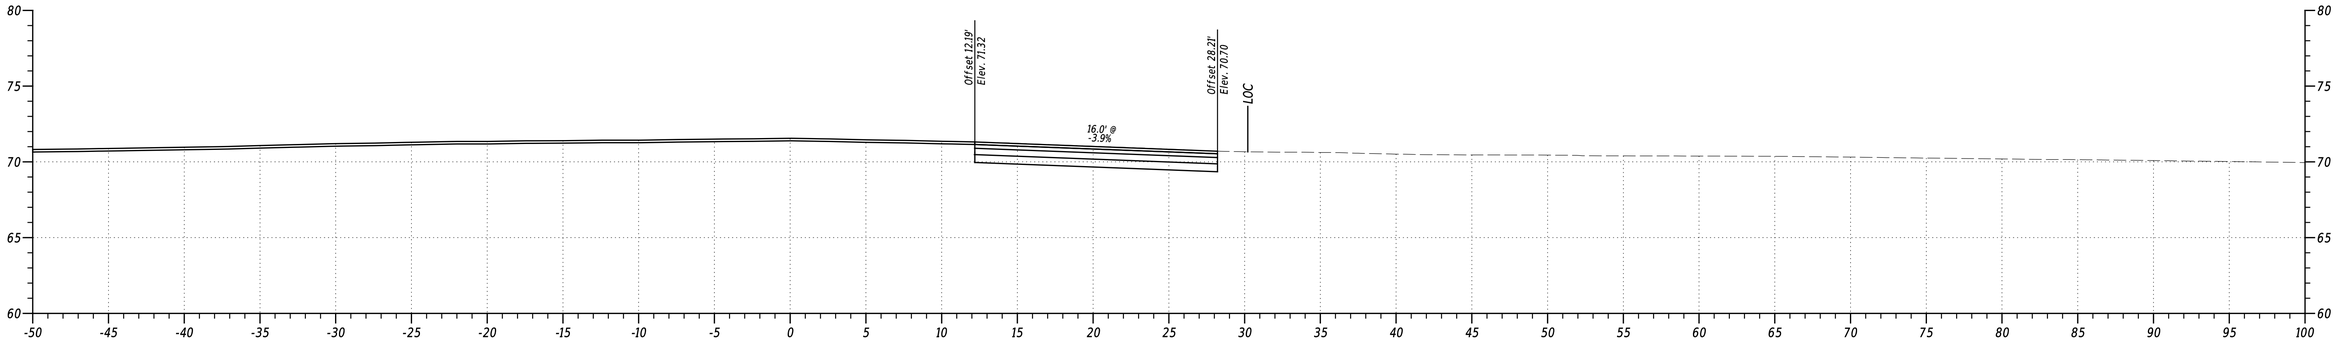

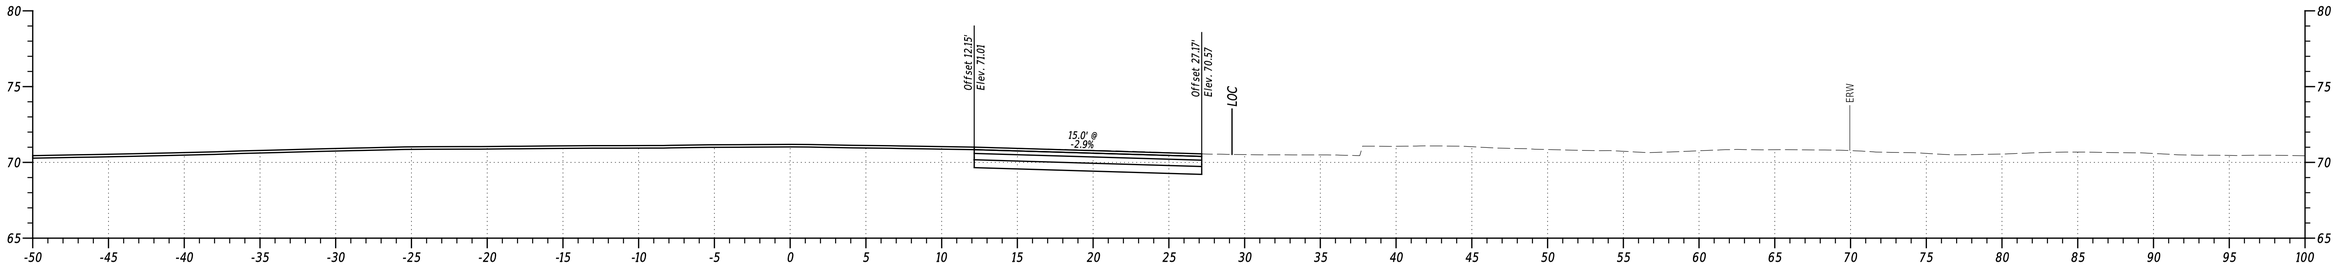

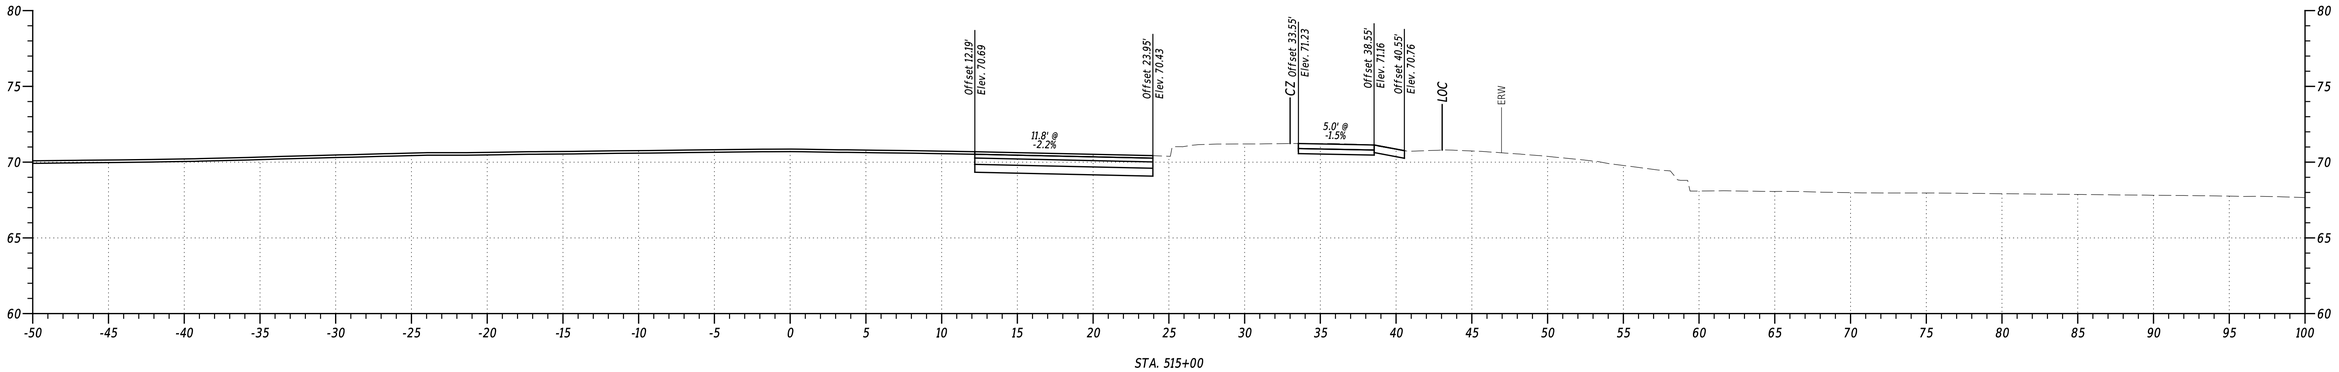

PENNONI ASSOCIATES INC. | PEN TABLE: $PENTBLS$
FILE NAME: $FILEAS | PLOT DRIVER: $PLTDRVSS
MICROSTATION VERSION: $VERSIONS | DATE PLOTTED: 02-SEP-2024@ 13:22
MICROSTATION WORKSPACE: $WORKSPACES | USER NAME: $USERS$ | OFFICE LOCATION: $OFFICENAMES


ADDENDA / REVISIONS

SCALE
0 5 10 15
FEET


US 13 PAVING AND PEDESTRIAN IMPROVEMENTS - LLANGOLLEN BLVD TO BACON/BOULDEN BLVD

CONTRACT	BRIDGE NO.	N/A	SECTION
T201901102	DESIGNED BY:	O. GREEN	PAI
COUNTY	CHECKED BY:	P. HORSEY	SHEET NO.
NEW CASTLE			102


CROSS SECTIONS

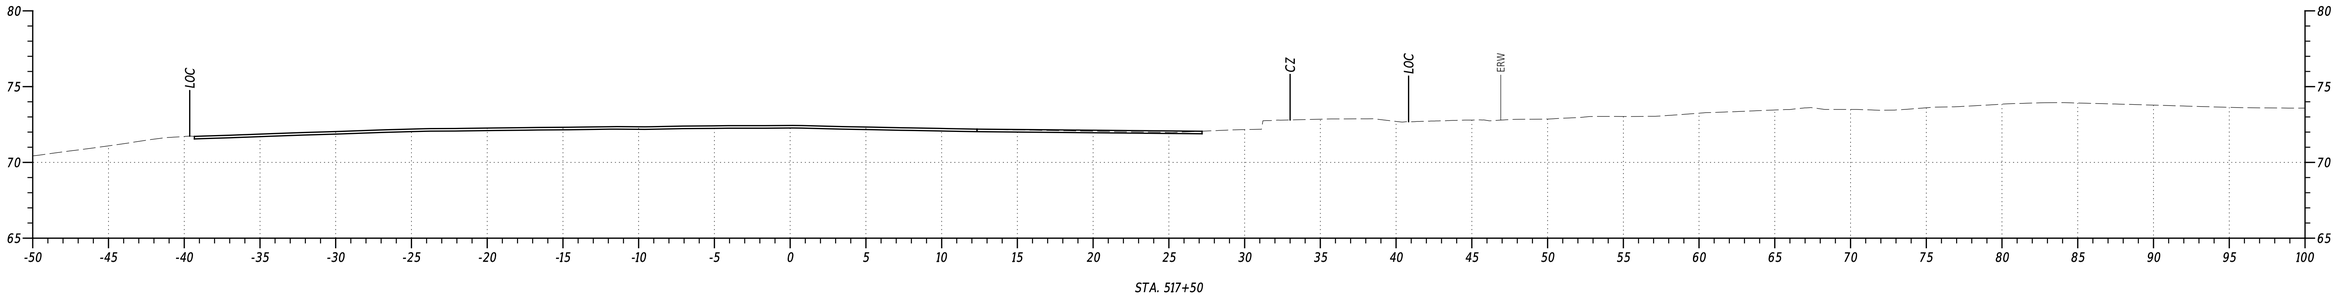

STA. 517+50

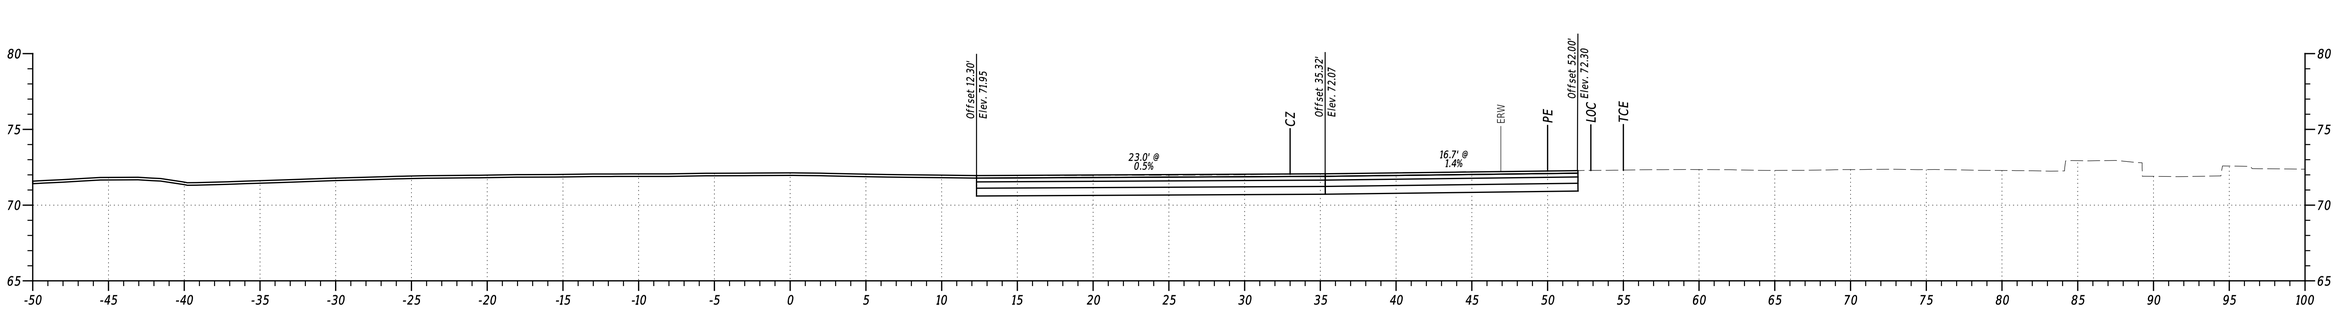

STA. 517+00

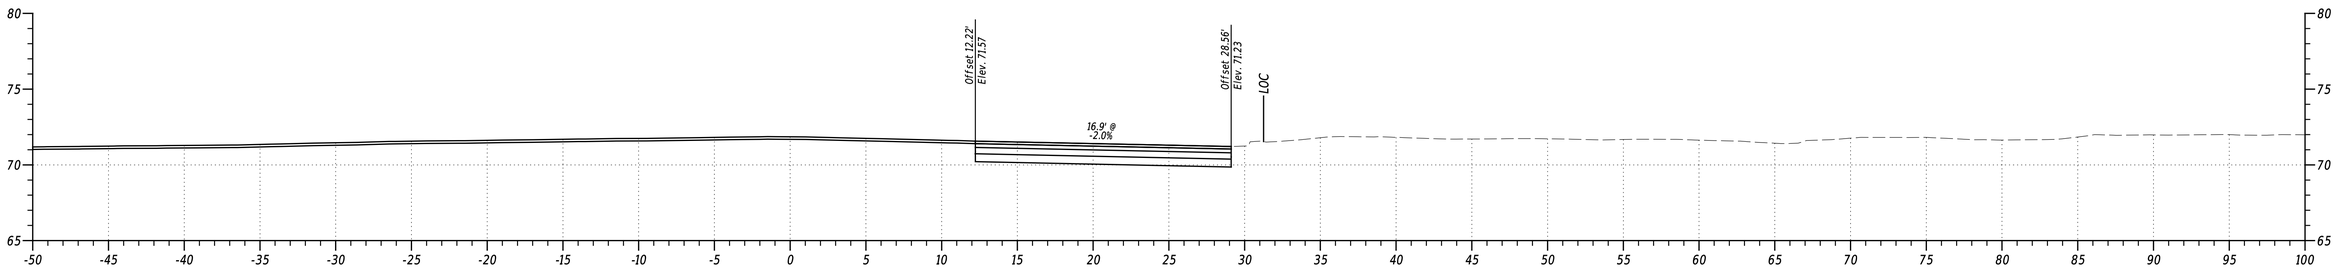

STA. 516+50

PENNONI ASSOCIATES INC.	
FILE NAME:	STLEAS
MICROSTATION VERSION:	$VERSION$
MICROSTATION WORKSPACE:	$WORKSPACES
PEN TABLE:	$PENTABLE$
PLOT DRIVER:	$PLTDRVDS
DATE PLOTTED:	02-SEP-2024 @ 13:22
USER NAME:	$USERS
OFFICE LOCATION:	$OFFICENAMES


ADDENDA / REVISIONS

SCALE
0 5 10 15
FEET


US 13 PAVING AND PEDESTRIAN IMPROVEMENTS - LLANGOLLEN BLVD TO BACON/BOULDEN BLVD

CONTRACT	BRIDGE NO.	N/A	SECTION
T201901102	DESIGNED BY:	O. GREEN	PAI
COUNTY	CHECKED BY:	P. HORSEY	SHEET NO.
NEW CASTLE			103


CROSS SECTIONS

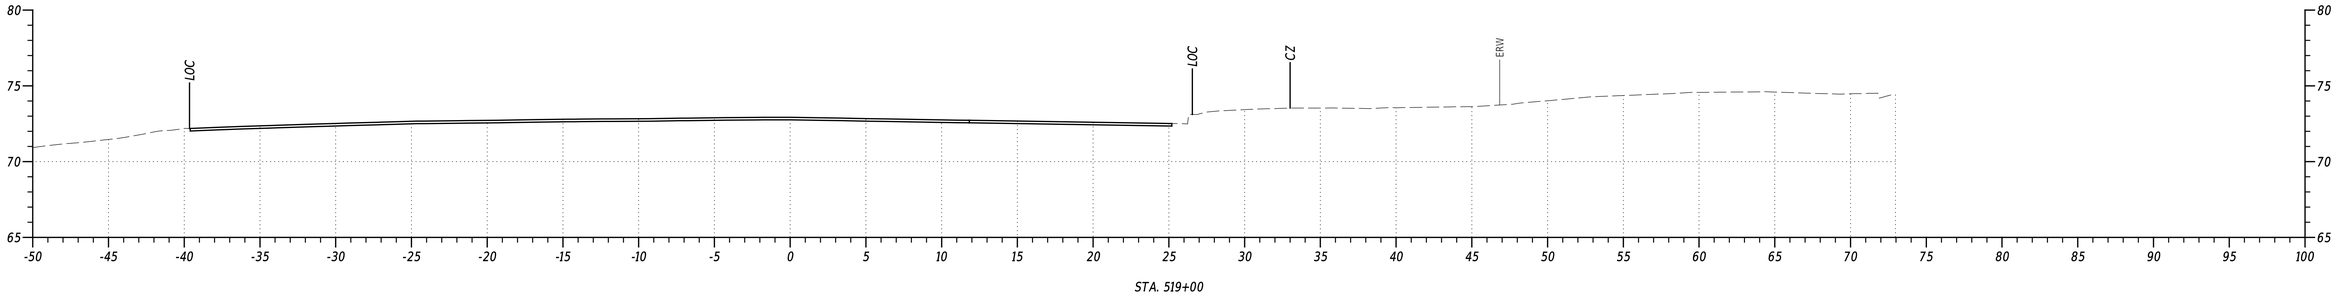

STA. 519+00

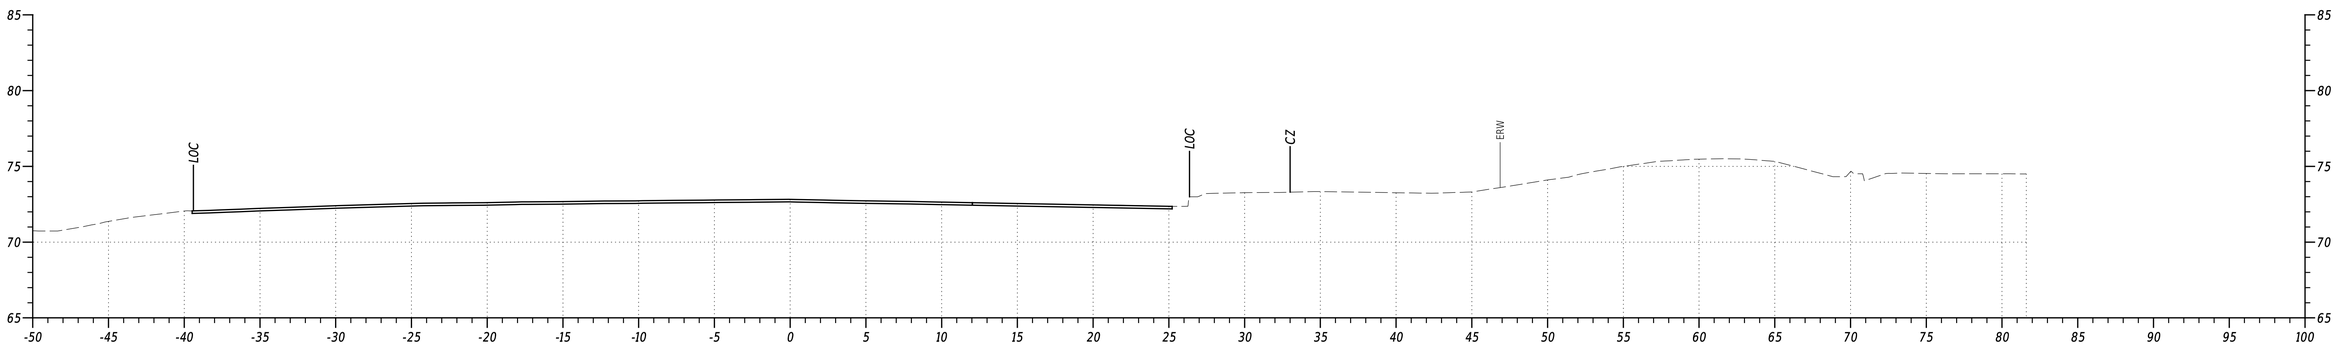

STA. 518+50

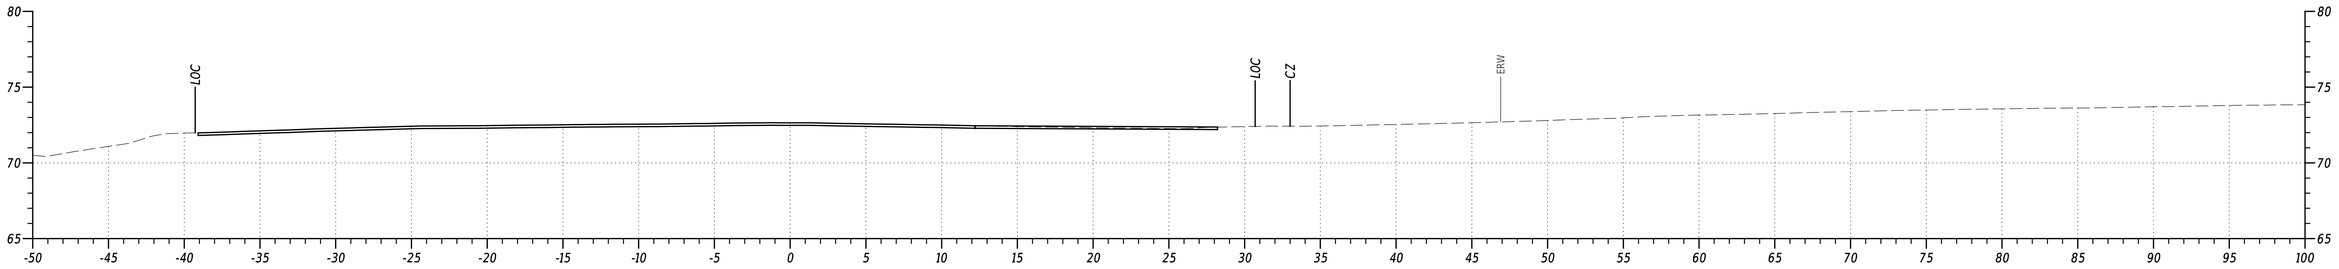


STA. 518+00


PENNONI ASSOCIATES INC. | PEN TABLE: $PENTBLSS
FILE NAME: $FILEAS | PLOT DRIVER: $PLTDRVSS
MICROSTATION VERSION: $VERSIONS | DATE PLOTTED: 02-SEP-2024@ 13:22
MICROSTATION WORKSPACE: $WORKSPACES | USER NAME: $USERS OFFICE LOCATION: $OFFICENAMES

Pennoni


ADDENDA / REVISIONS		SCALE 0 5 10 15 FEET	US 13 PAVING AND PEDESTRIAN IMPROVEMENTS - LLANGOLLEN BLVD TO BACON/BOULDEN BLVD	CONTRACT T201901102	BRIDGE NO. N/A	CROSS SECTIONS	SECTION PAI
				COUNTY NEW CASTLE	DESIGNED BY: O. GREEN		SHEET NO. 104
					CHECKED BY: P. HORSEY		

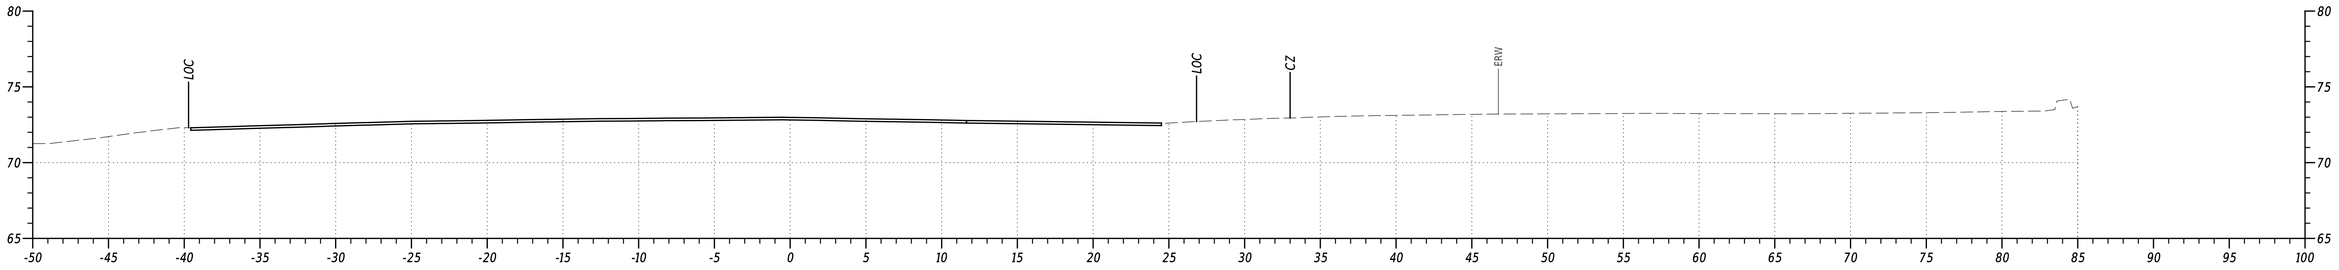

STA. 520+50

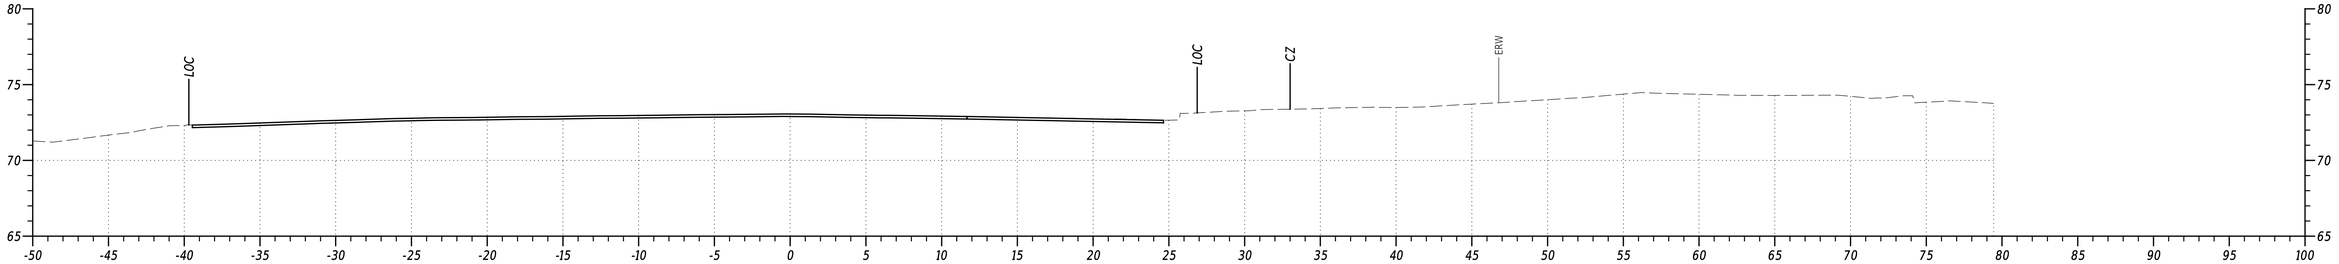


STA. 520+00

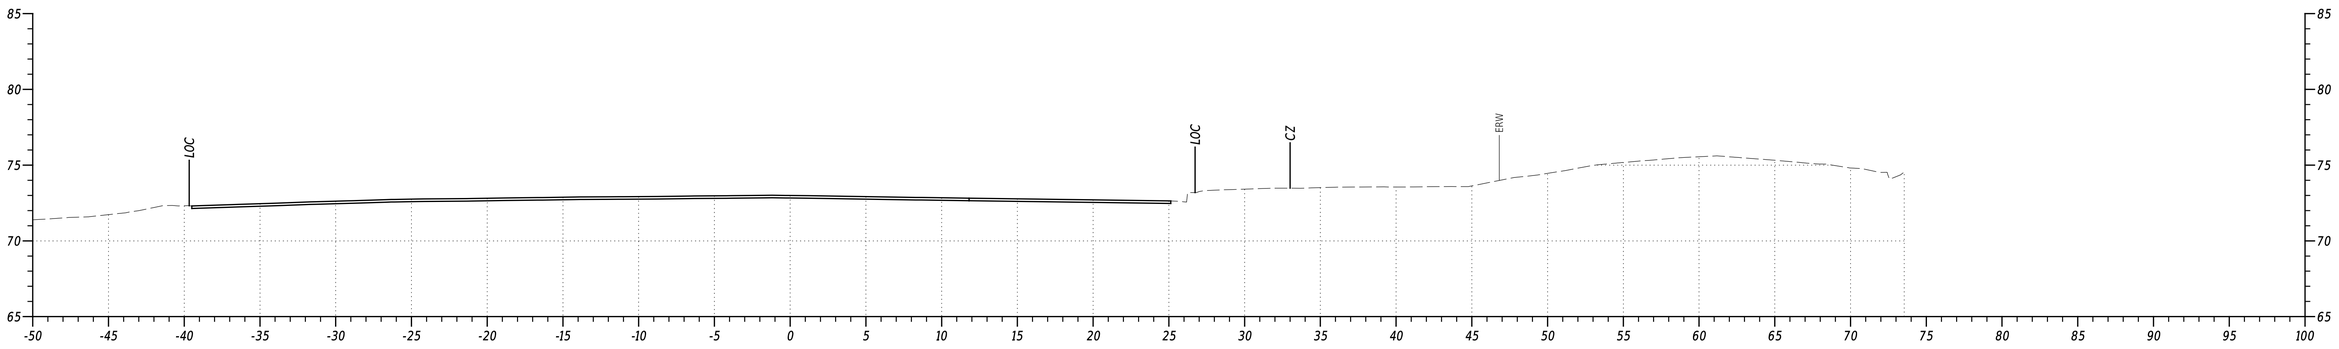


STA. 519+50

PENNONI ASSOCIATES INC. | PEN TABLE: $PENTBL$S
FILE NAME: $FILEAS | PLOT DRIVER: $PLTDRVSS
MICROSTATION VERSION: $VERSIONS | DATE PLOTTED: 02-SEP-2024@ 13:22
MICROSTATION WORKSPACE: $WORKSPACES | USER NAME: $USERS OFFICE LOCATION: $OFFICENAME


ADDENDA / REVISIONS		SCALE 0 5 10 15 FEET	US 13 PAVING AND PEDESTRIAN IMPROVEMENTS - LLANGOLLEN BLVD TO BACON/BOULDEN BLVD	CONTRACT	BRIDGE NO. N/A	CROSS SECTIONS	SECTION
				T201901102	DESIGNED BY: O. GREEN		PAI
				COUNTY			SHEET NO.
				NEW CASTLE	CHECKED BY: P. HORSEY		105

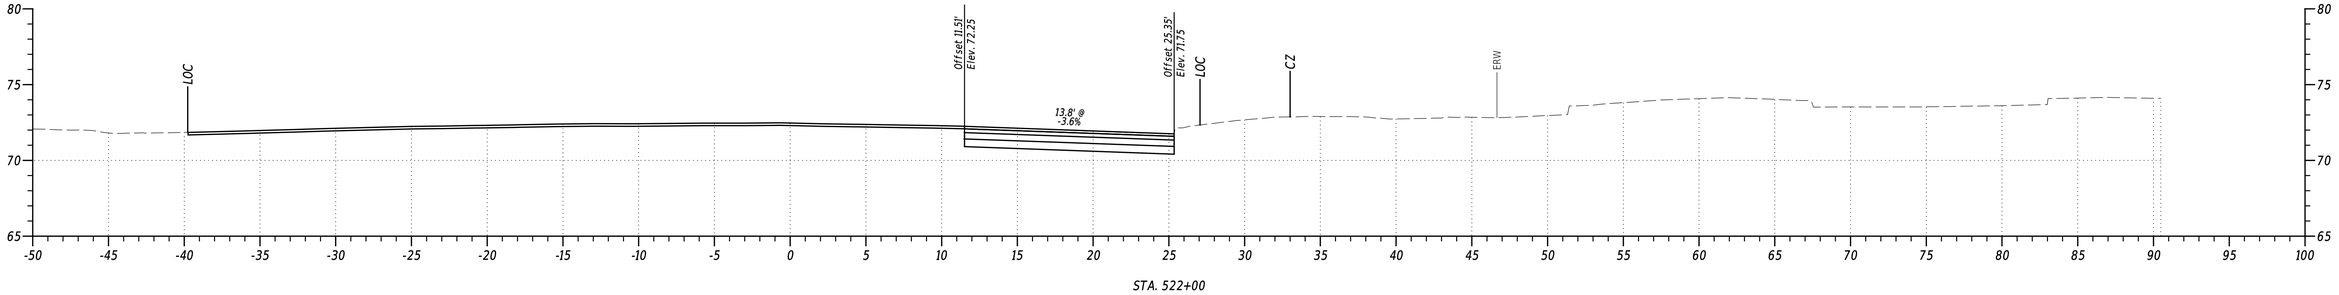

STA. 522+00

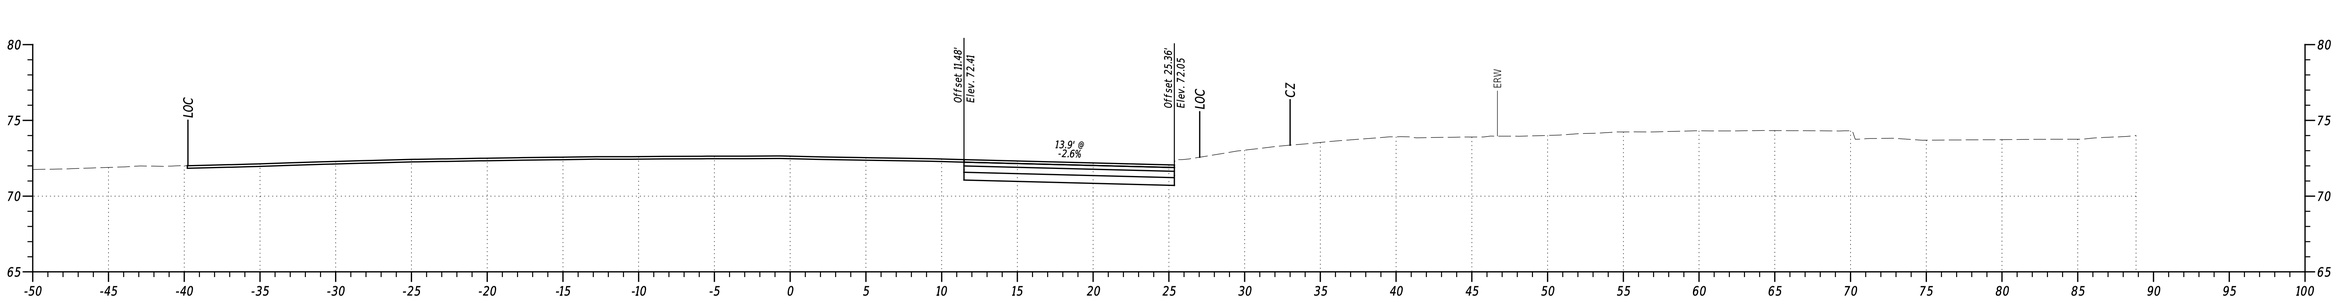

STA. 521+50

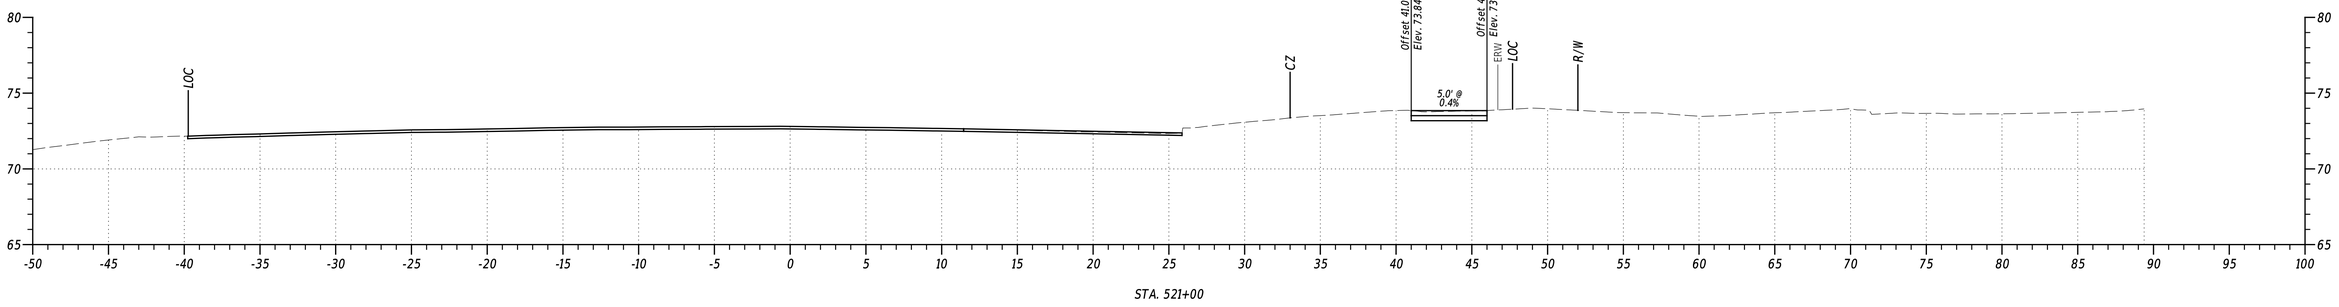


STA. 521+00


PENNONI ASSOCIATES INC. | PEN TABLE: $PENTBLSS
FILE NAME: $FILEAS | PLOT DRIVER: $PLTDRVSS
MICROSTATION VERSION: $VERSIONS | DATE PLOTTED: 02-SEP-2024@ 13:23
MICROSTATION WORKSPACE: $WORKSPACES | USER NAME: $USERS | OFFICE LOCATION: $OFFICENAMES

Pennoni


ADDENDA / REVISIONS		SCALE 0 5 10 15 FEET	US 13 PAVING AND PEDESTRIAN IMPROVEMENTS - LLANGOLLEN BLVD TO BACON/BOULDEN BLVD	CONTRACT T201901102	BRIDGE NO. N/A	CROSS SECTIONS	SECTION PAI
				COUNTY NEW CASTLE	DESIGNED BY: O. GREEN		SHEET NO. 106
					CHECKED BY: P. HORSEY		

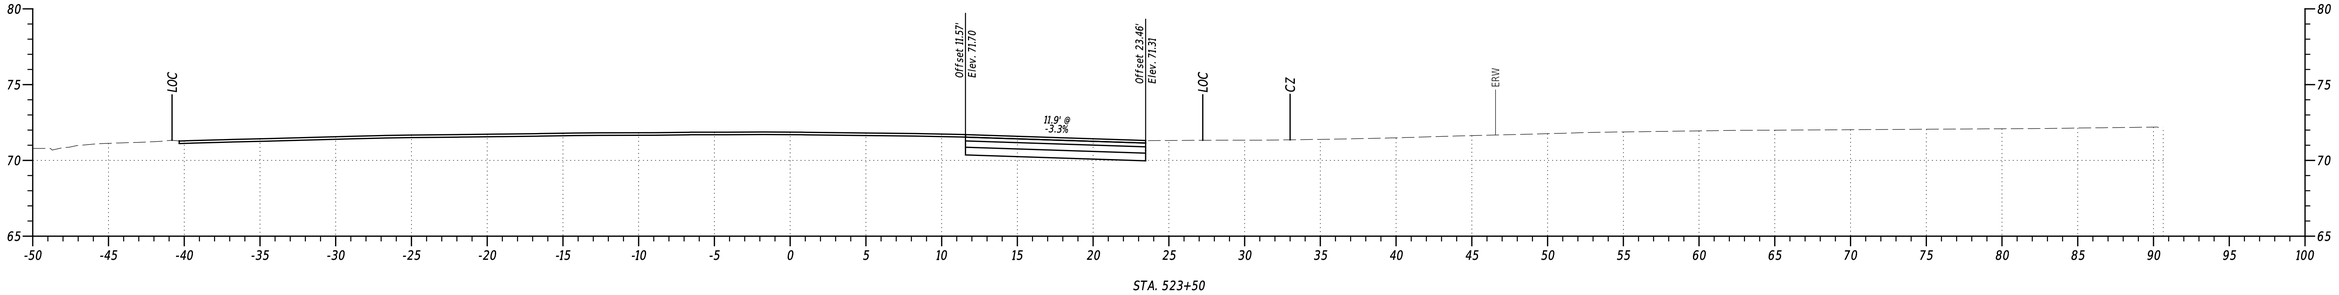

STA. 523+50

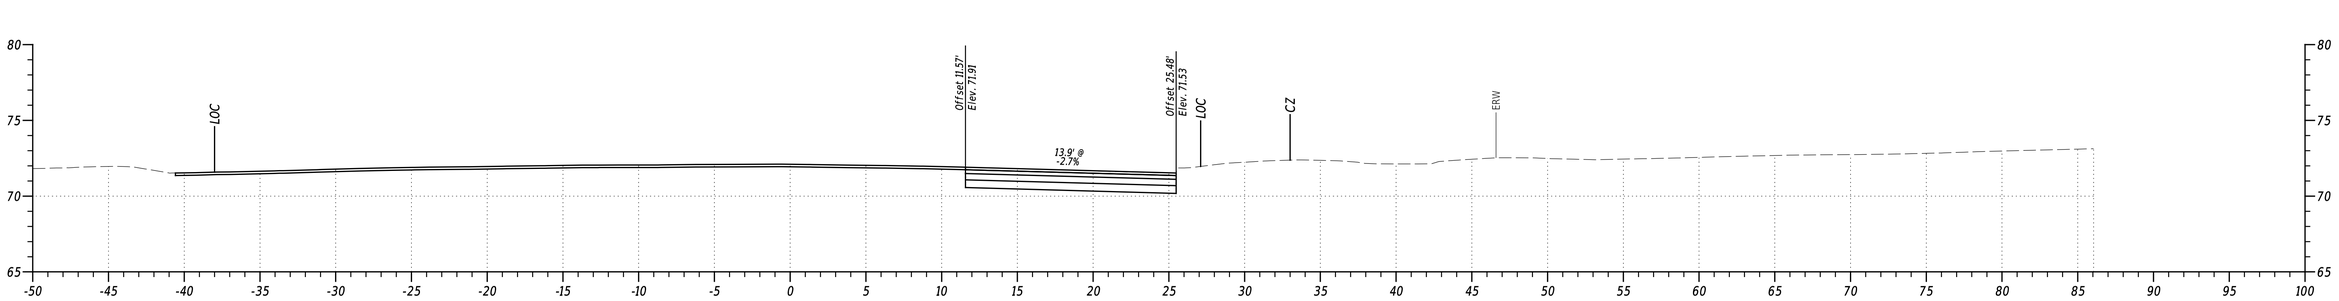


STA. 523+00

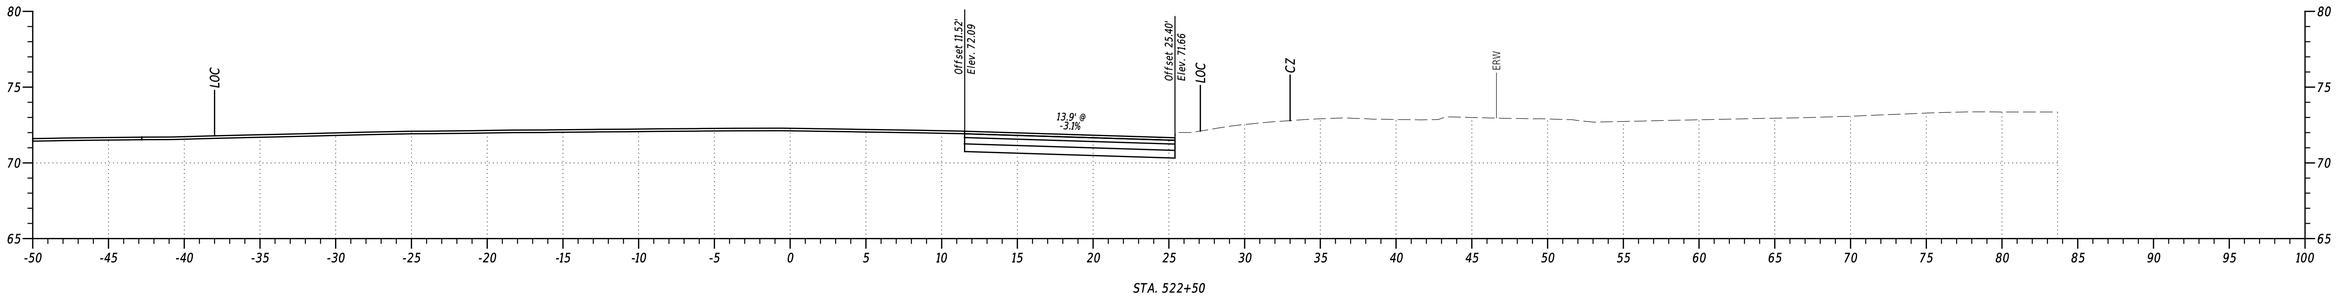


STA. 522+50

PENNONI ASSOCIATES INC. | PEN TABLE: $PENTBLSS
FILE NAME: $FILEAS | PLOT DRIVER: $PLTDRVSS
MICROSTATION VERSION: $VERSIONS | DATE PLOTTED: 02-SEP-2024@ 13:23
MICROSTATION WORKSPACE: $WORKSPACES | USER NAME: $USERS | OFFICE LOCATION: $OFFICENAMES


ADDENDA / REVISIONS		SCALE 0 5 10 15 FEET	US 13 PAVING AND PEDESTRIAN IMPROVEMENTS - LLANGOLLEN BLVD TO BACON/BOULDEN BLVD	CONTRACT T201901102	BRIDGE NO. N/A	CROSS SECTIONS	SECTION PAI
				COUNTY NEW CASTLE	DESIGNED BY: O. GREEN		SHEET NO. 107
					CHECKED BY: P. HORSEY		

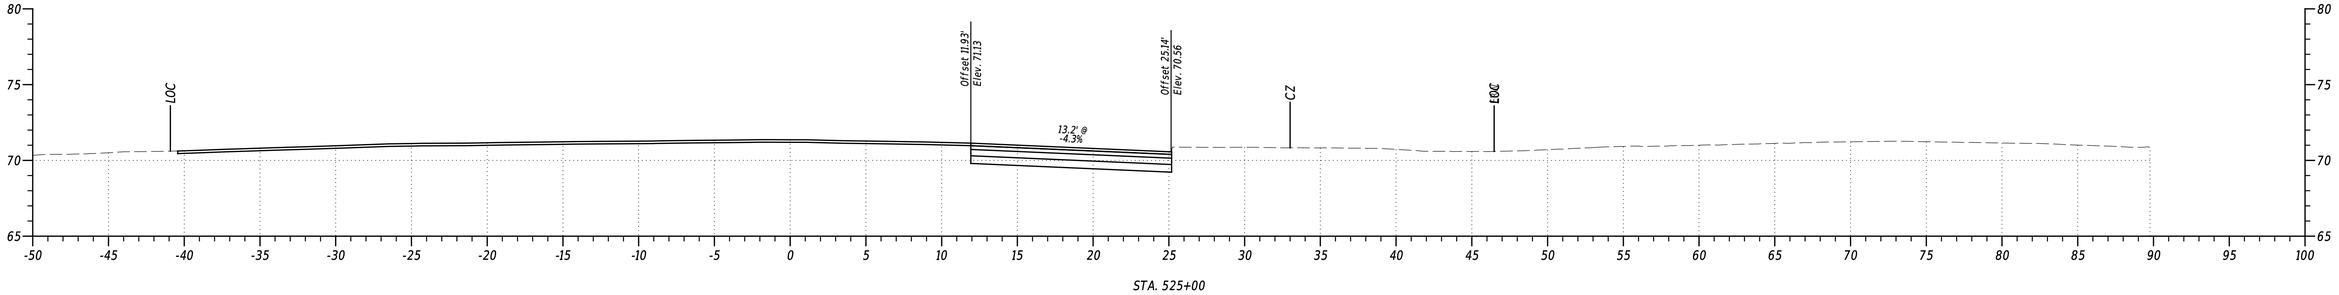

STA. 525+00

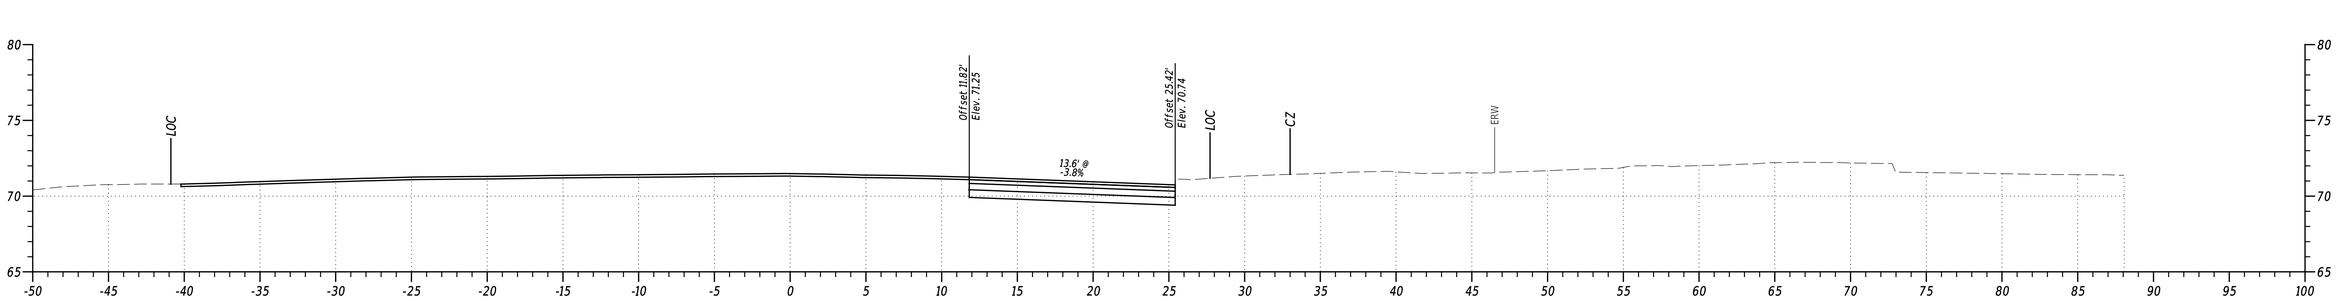

STA. 524+50

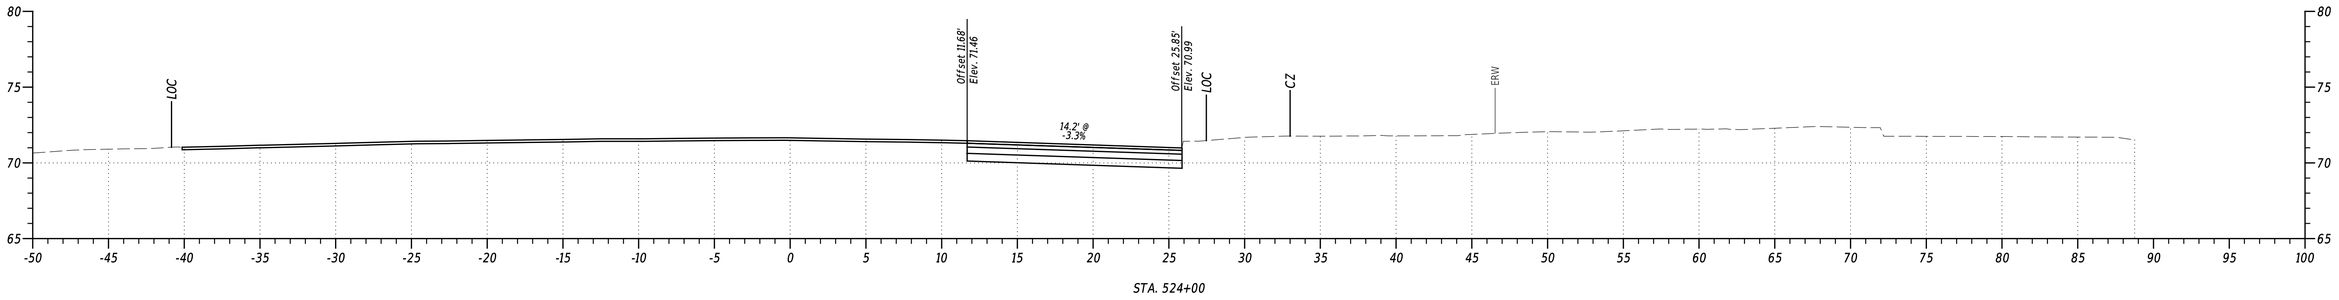

STA. 524+00

PENNONI ASSOCIATES INC. | PEN TABLE: $PENTBLSS
FILE NAME: $FILEAS | PLOT DRIVER: $PLTDRVSS
MICROSTATION VERSION: $VERSIONS | DATE PLOTTED: 02-SEP-2024@ 13:23
MICROSTATION WORKSPACE: $WORKSPACES | USER NAME: $USERS | OFFICE LOCATION: $OFFICENAMES

Pennoni

ADDENDA / REVISIONS			


SCALE
0 5 10 15
FEET

US 13 PAVING AND PEDESTRIAN IMPROVEMENTS - LLANGOLLEN BLVD TO BACON/BOULDEN BLVD


CONTRACT	BRIDGE NO.	N/A
T201901102	DESIGNED BY:	O. GREEN
COUNTY	CHECKED BY:	P. HORSEY
NEW CASTLE		

CROSS SECTIONS


SECTION
PAI
SHEET NO.
108

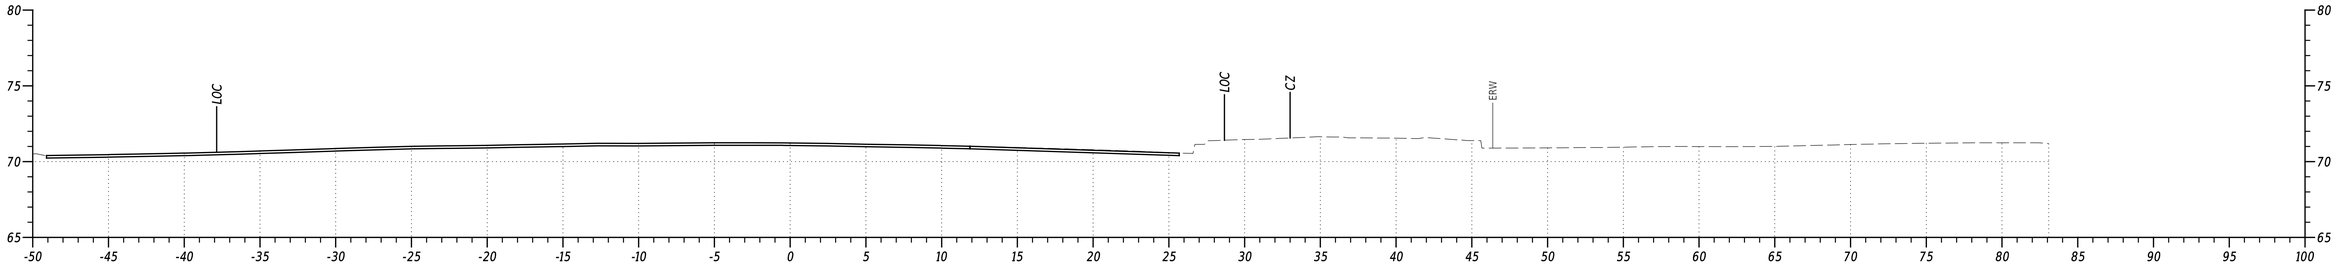

STA. 526+50

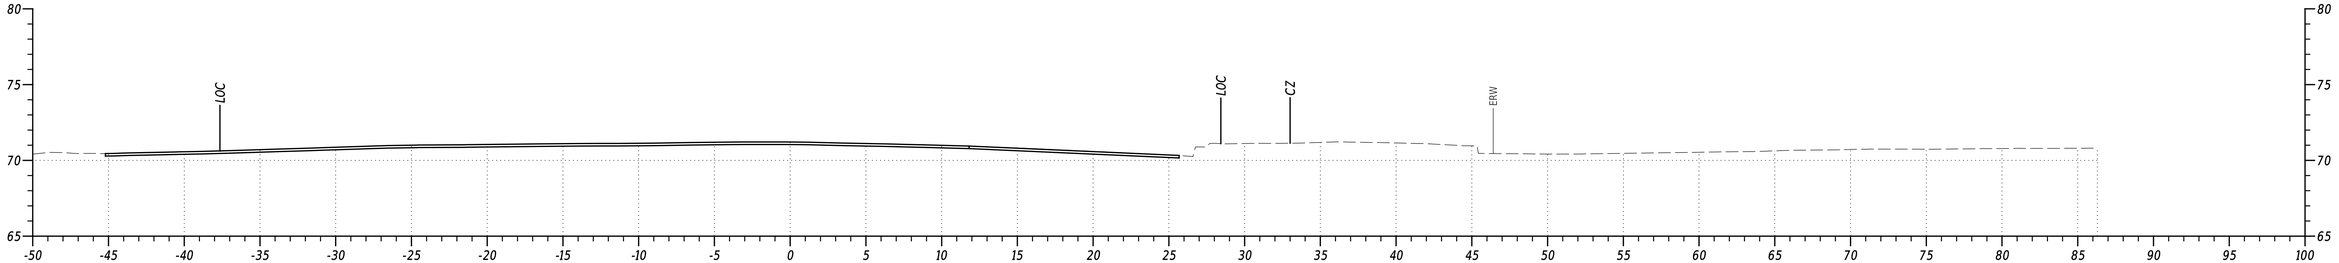

STA. 526+00

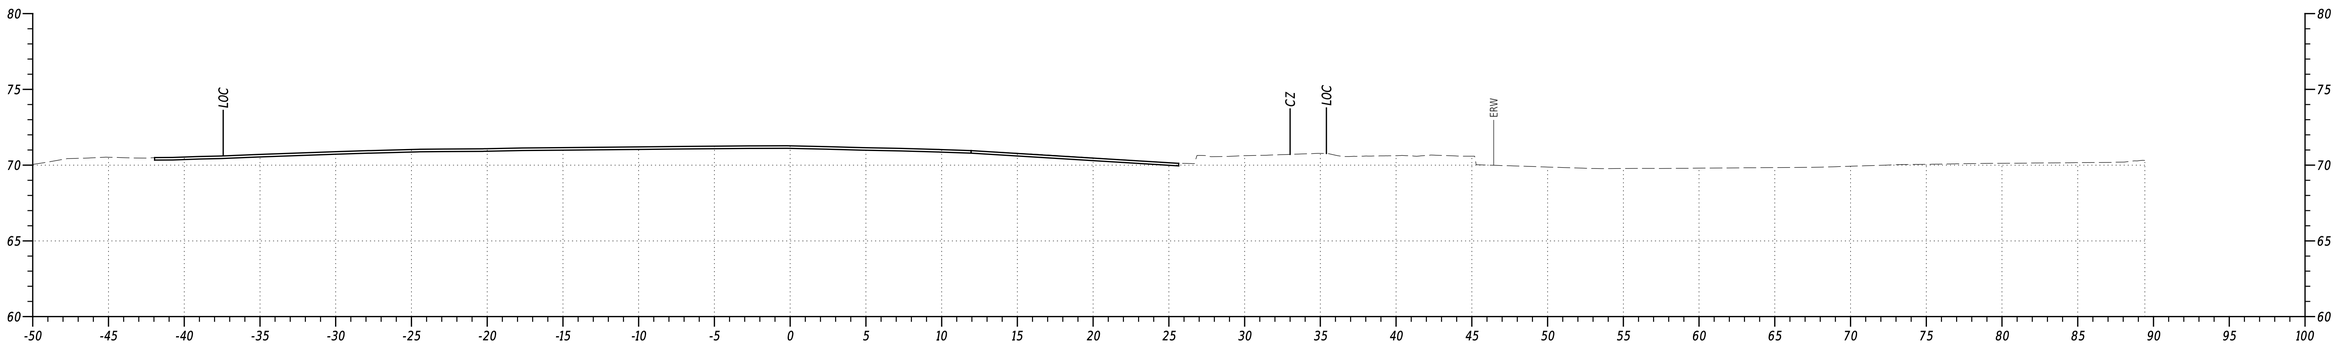

STA. 525+50

PENNONI ASSOCIATES INC. | $FILEAS
FILE NAME: $FILEAS
MICROSTATION VERSION: $VERSIONS
MICROSTATION WORKSPACE: $WORKSPACES

PEN TABLE: $PENTBLSS
PLOT DRIVER: $PLTDRVSS
DATE PLOTTED: 02-SEP-2024@ 13:23
USER NAME: $USERS OFFICE LOCATION: $OFFICENAME

Pennoni

ADDENDA / REVISIONS			


SCALE
0 5 10 15
FEET

US 13 PAVING AND PEDESTRIAN IMPROVEMENTS - LLANGOLLEN BLVD TO BACON/BOULDEN BLVD


CONTRACT	BRIDGE NO.	N/A
T201901102	DESIGNED BY:	O. GREEN
COUNTY	CHECKED BY:	P. HORSEY
NEW CASTLE		

CROSS SECTIONS


SECTION
PAI
SHEET NO.
109

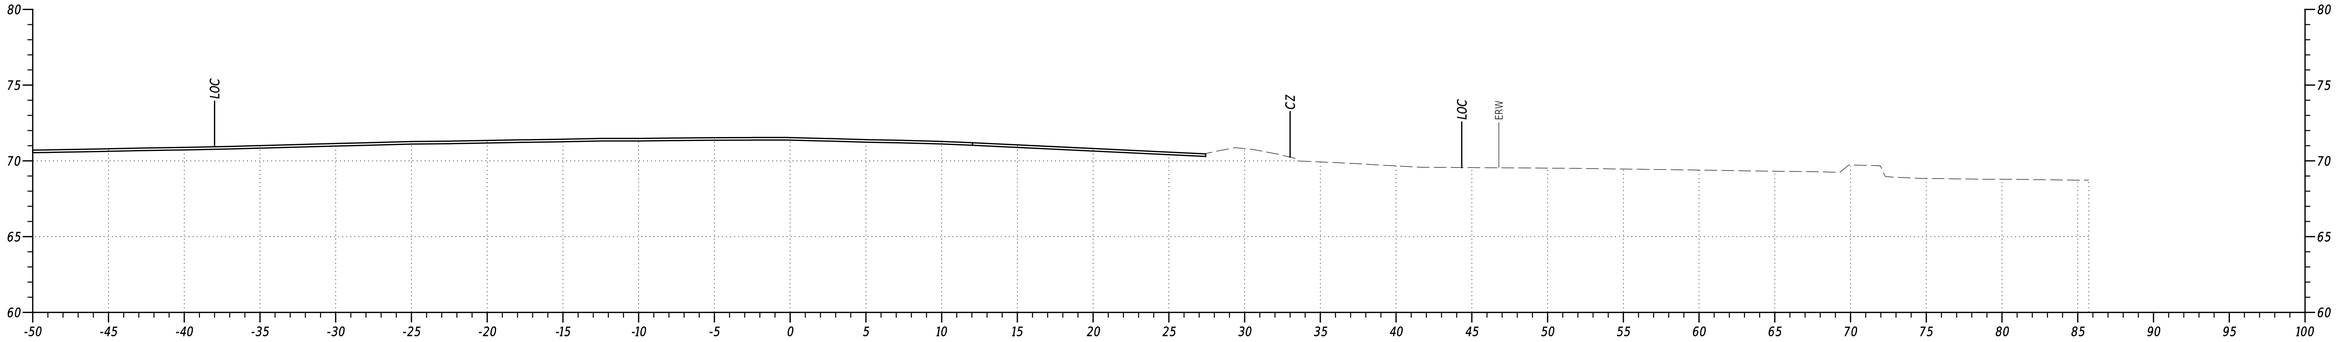

STA. 528+00

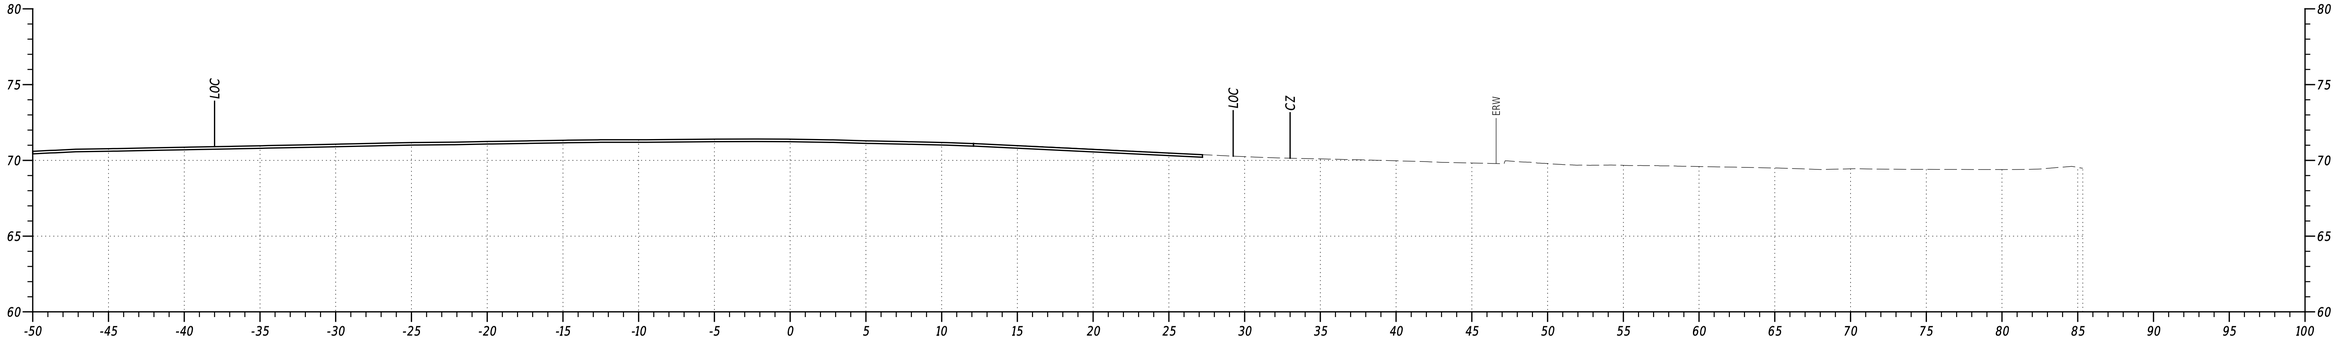


STA. 527+50

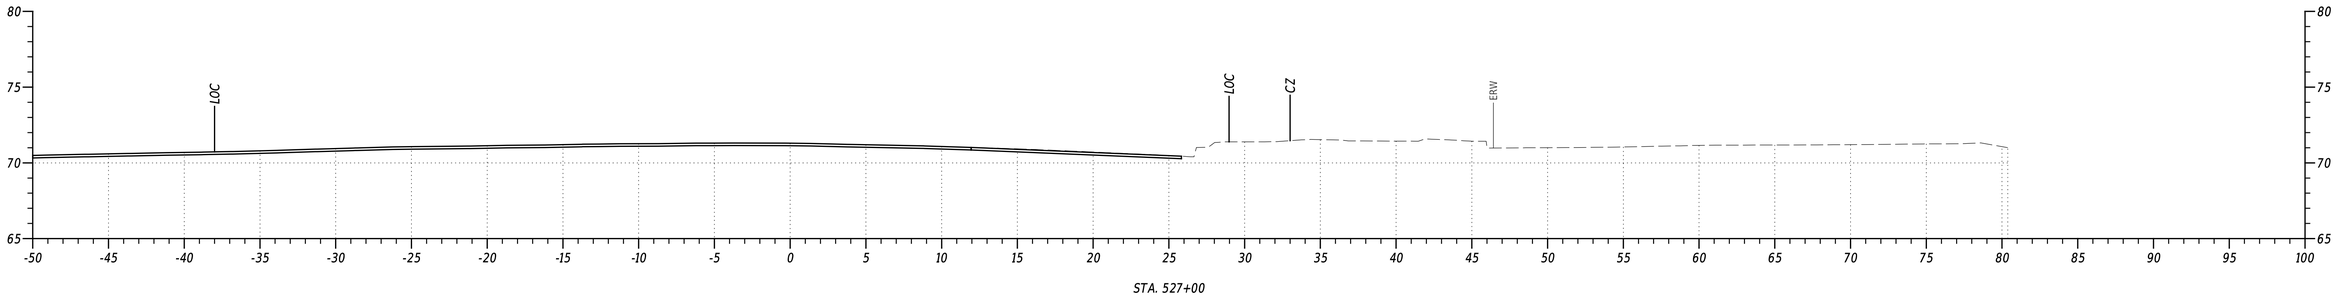

STA. 527+00

PENNONI ASSOCIATES INC. | PEN TABLE: $PENTBL$$
FILE NAME: $FILEAS | PLOT DRIVER: $PLTDRVSS
MICROSTATION VERSION: $VERSIONS | DATE PLOTTED: 02-SEP-2024@ 13:23
MICROSTATION WORKSPACE: $WORKSPACES | USER NAME: $USERS OFFICE LOCATION: $OFFICENAMES

ADDENDA / REVISIONS		SCALE 0 5 10 15 FEET	US 13 PAVING AND PEDESTRIAN IMPROVEMENTS - LLANGOLLEN BLVD TO BACON/BOULDEN BLVD	CONTRACT	BRIDGE NO.	N/A	CROSS SECTIONS	SECTION
				T201901102	DESIGNED BY:	O. GREEN		PAI
				COUNTY				SHEET NO.
				NEW CASTLE	CHECKED BY:	P. HORSEY		110

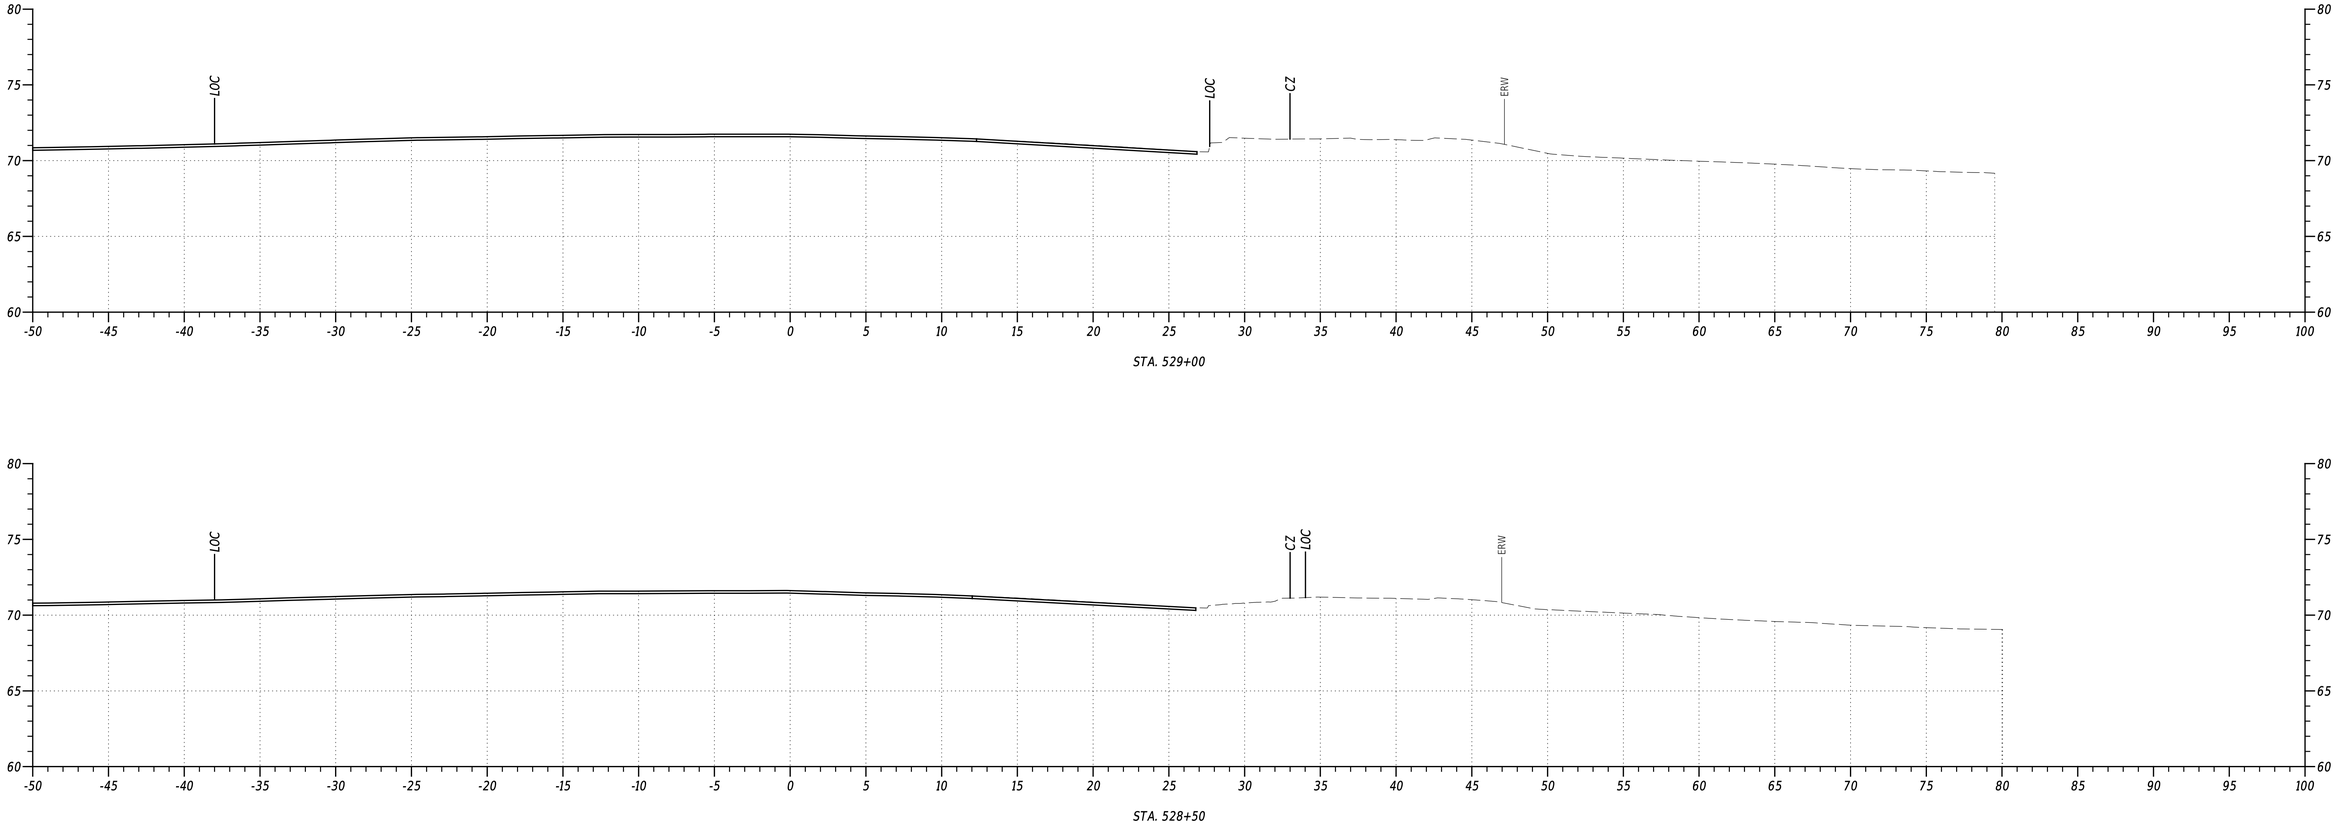

PENNONI ASSOCIATES INC.	
FILE NAME:	$FILEAS
MICROSTATION VERSION:	$VERSIONS
MICROSTATION WORKSPACE:	$WORKSPACES
PEN TABLE:	$PENTBLSS
PLOT DRIVER:	$PLTDRVSS
DATE PLOTTED:	03-SEP-2024@ 13:23
USER NAME:	$USERS
OFFICE LOCATION:	$OFFICENAMES

ADDENDA / REVISIONS


SCALE
0 5 10 15
FEET

US 13 PAVING AND PEDESTRIAN IMPROVEMENTS - LLANGOLLEN BLVD TO BACON/BOULDEN BLVD


CONTRACT	BRIDGE NO.	N/A
T201901102	DESIGNED BY:	O. GREEN
COUNTY	CHECKED BY:	P. HORSEY
NEW CASTLE		

CROSS SECTIONS


SECTION
PAI
SHEET NO.
111

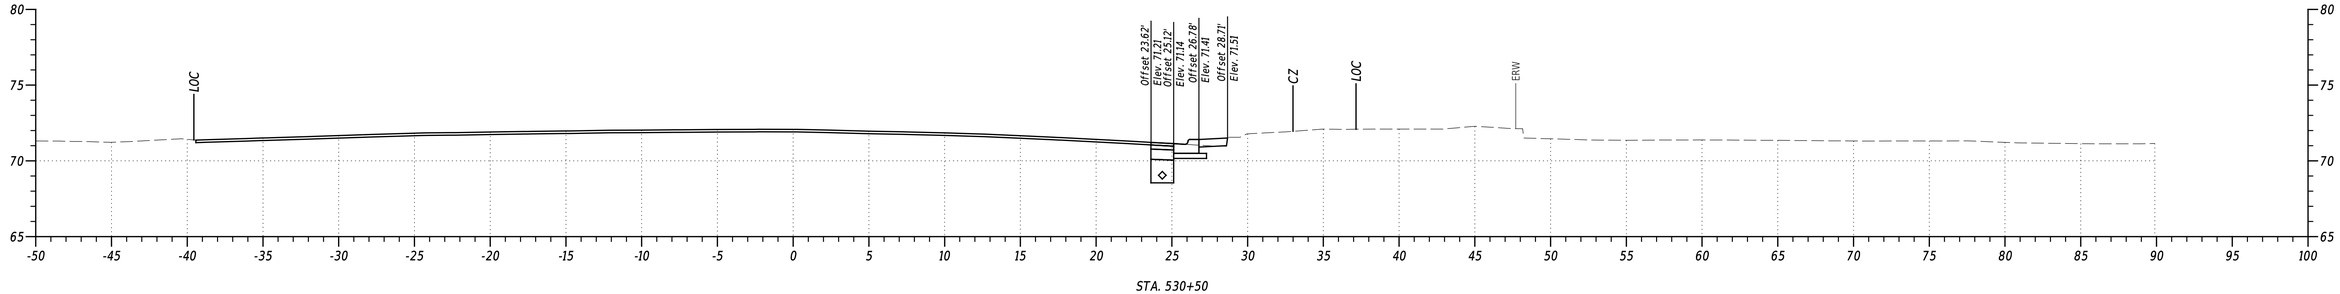

STA. 530+50

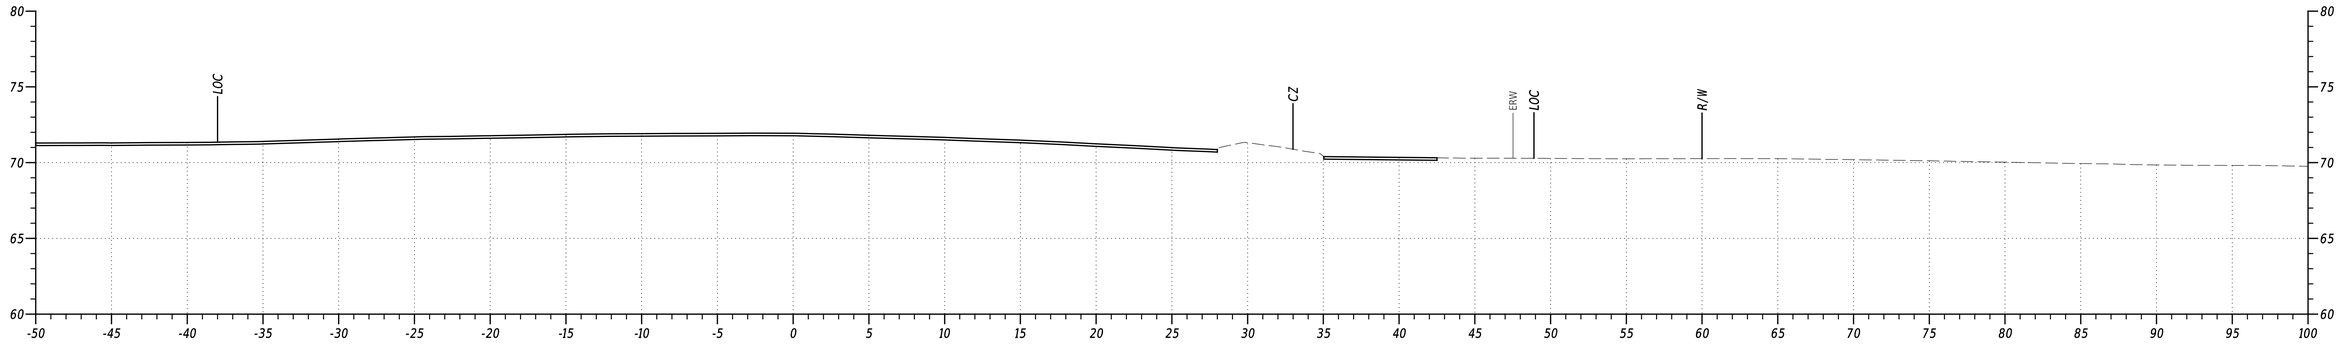

STA. 530+00

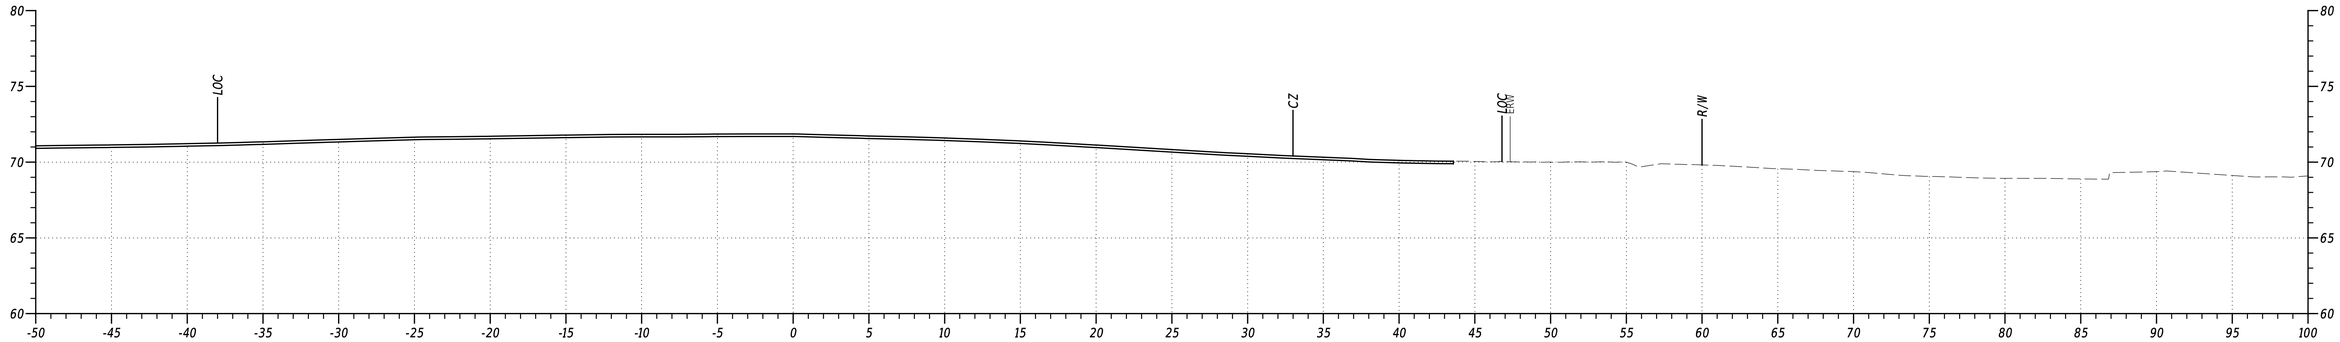

STA. 529+50

PENNONI ASSOCIATES INC.	PEN TABLE: $PENTBLSS
FILE NAME: $FILEAS	PLOT DRIVER: $PLTDRVSS
MICROSTATION VERSION: $VERSIONS	DATE PLOTTED: 02-SEP-2024@ 13:23
MICROSTATION WORKSPACE: $WORKSPACES	USER NAME: $USERS OFFICE LOCATION: $OFFICENAMES


ADDENDA / REVISIONS

SCALE
0 5 10 15
FEET

US 13 PAVING AND PEDESTRIAN IMPROVEMENTS - LLANGOLLEN BLVD TO BACON/BOULDEN BLVD


CONTRACT	BRIDGE NO.	N/A	SECTION
T201901102	DESIGNED BY:	O. GREEN	PAI
COUNTY	CHECKED BY:	P. HORSEY	SHEET NO.
NEW CASTLE			112

CROSS SECTIONS

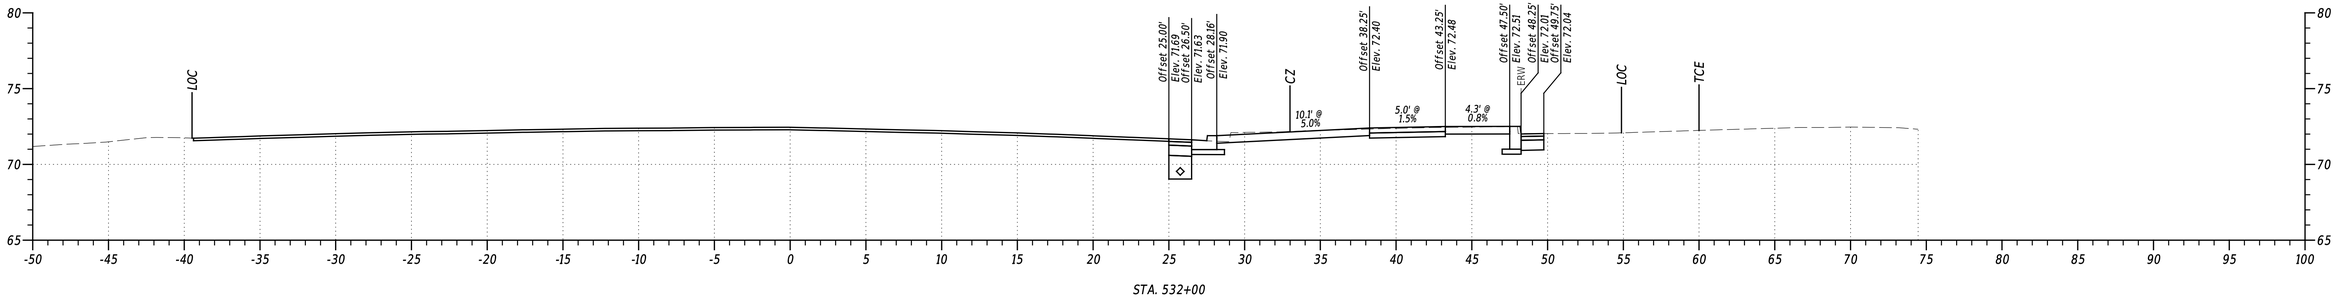

STA. 532+00

STA. 531+50

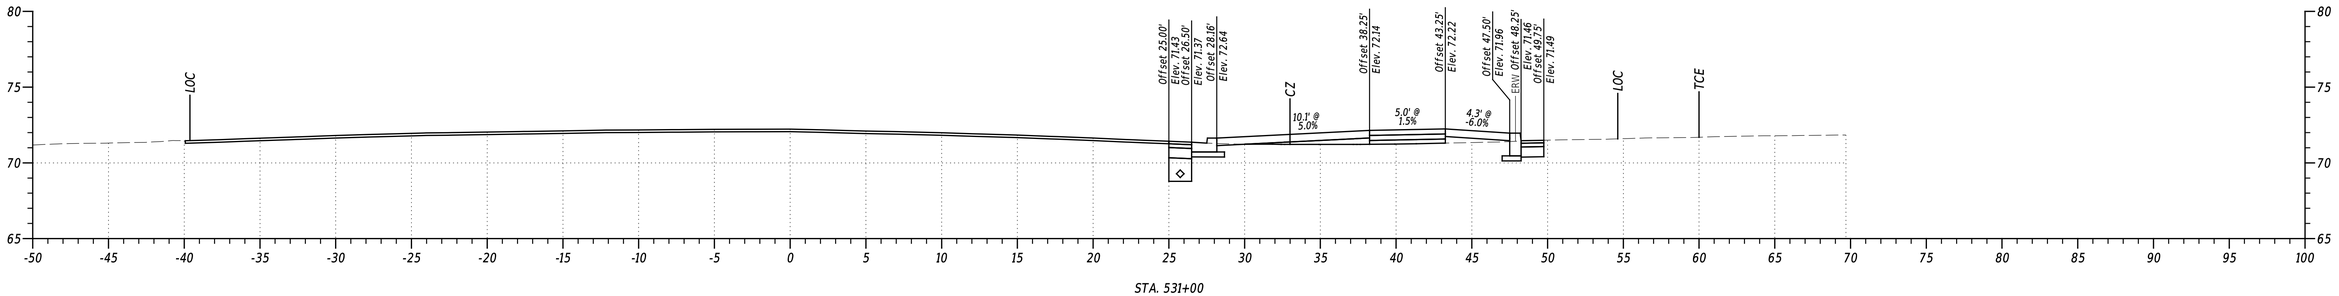

STA. 531+00

PENNONI ASSOCIATES INC. | PEN TABLE: SPENTBL55
FILE NAME: SFILEAS | PLOT DRIVER: SPLTDRV55
MICROSTATION VERSION: SVERSIONS | DATE PLOTTED: 02-SEP-2024@ 13:23
MICROSTATION WORKSPACE: SWORKSPACES | USER NAME: SUSERS | OFFICE LOCATION: SOFFICENAMES

ADDENDA / REVISIONS


SCALE
0 5 10 15
FEET

US 13 PAVING AND PEDESTRIAN IMPROVEMENTS - LLANGOLLEN BLVD TO BACON/BOULDEN BLVD


CONTRACT	BRIDGE NO.	N/A
T201901102	DESIGNED BY:	O. GREEN
COUNTY	CHECKED BY:	P. HORSEY
NEW CASTLE		

CROSS SECTIONS


SECTION
PAI
SHEET NO.
113

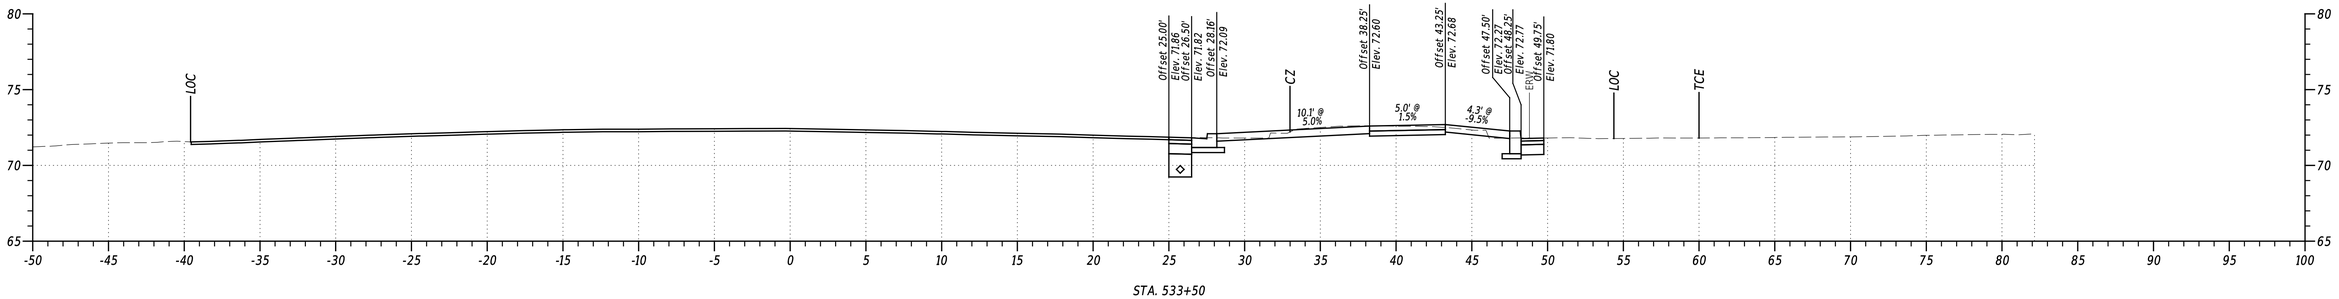

STA. 533+50

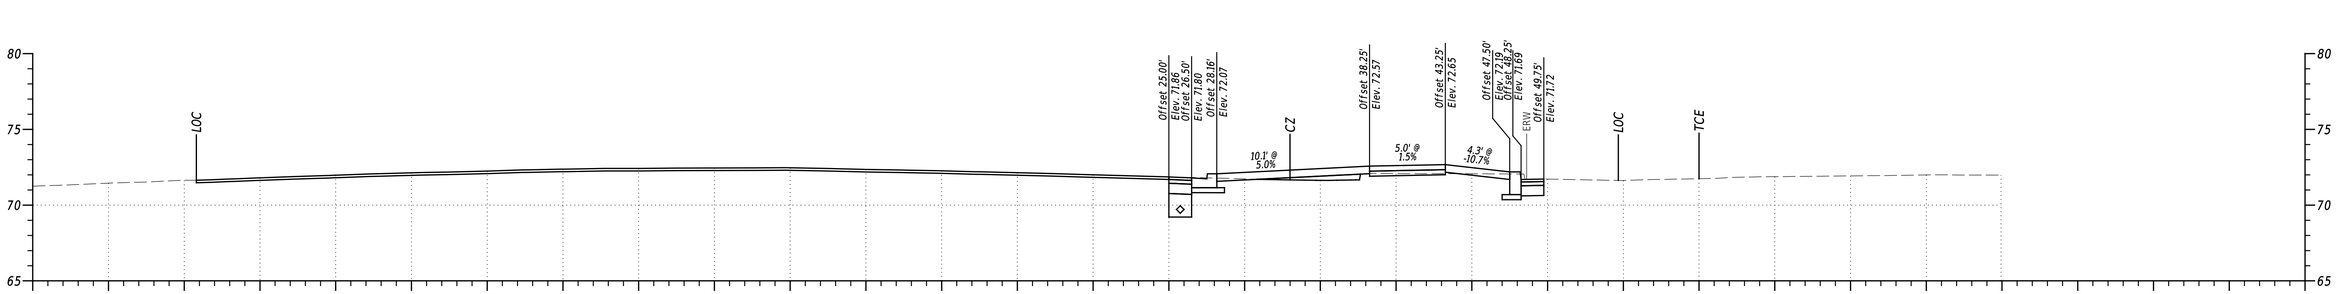

STA. 533+00

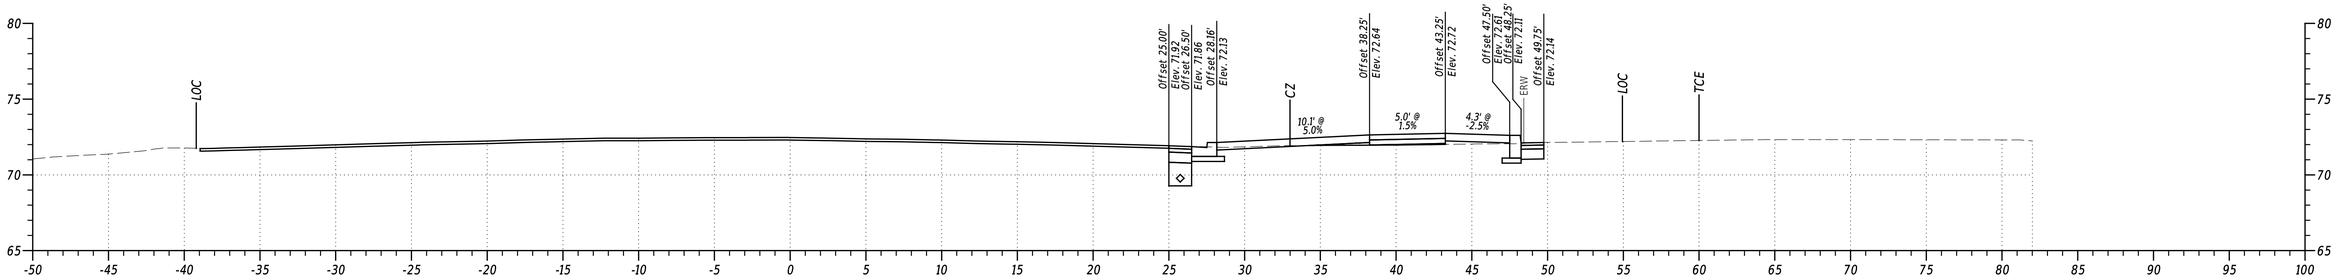

STA. 532+50

PENNONI ASSOCIATES INC.	STLEAS
FILE NAME:	$PENTABLES
MICROSTATION VERSION:	$VERSIONS
MICROSTATION WORKSPACE:	$WORKSPACES
PEN TABLE:	$PENTABLES
PLOT DRIVER:	$PLTDRVDS
DATE PLOTTED:	02-SEP-2024 @ 13:23
USER NAME:	$USERS
OFFICE LOCATION:	$OFFICENAMES


ADDENDA / REVISIONS

SCALE
0 5 10 15
FEET


US 13 PAVING AND PEDESTRIAN IMPROVEMENTS - LLANGOLLEN BLVD TO BACON/BOULDEN BLVD

CONTRACT	BRIDGE NO.	N/A	SECTION
T201901102	DESIGNED BY:	O. GREEN	PAI
COUNTY	CHECKED BY:	P. HORSEY	SHEET NO.
NEW CASTLE			114


CROSS SECTIONS

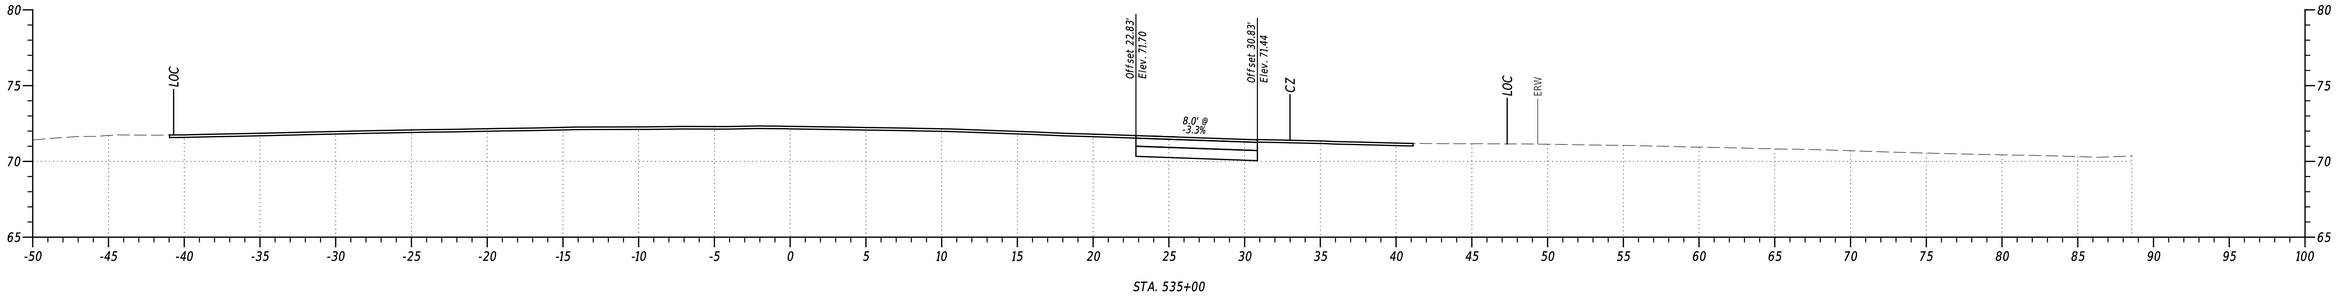

STA. 535+00

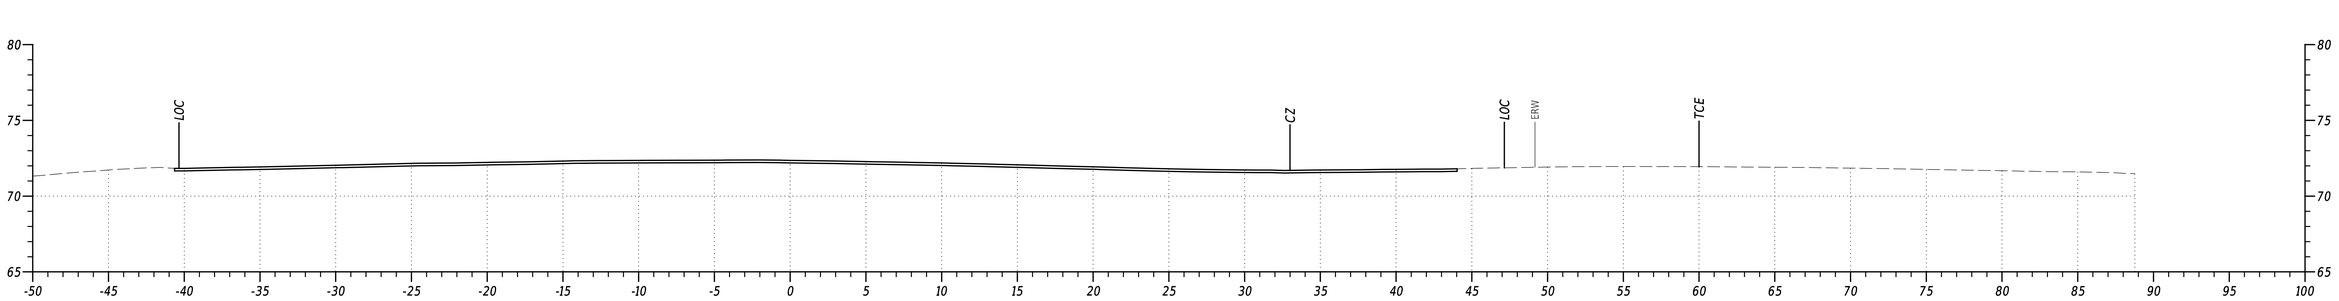

STA. 534+50

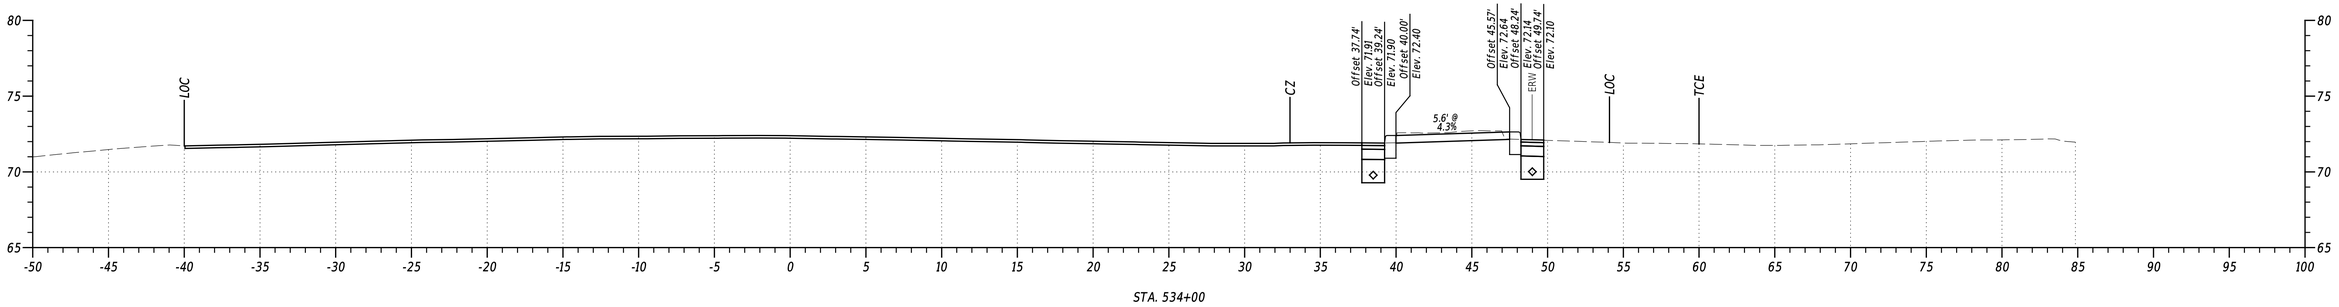


STA. 534+00


PENNONI ASSOCIATES INC. | PEN TABLE: $PENTBL$$
FILE NAME: $FILEAS | PLOT DRIVER: $PLTDRVSS
MICROSTATION VERSION: $VERSIONS | DATE PLOTTED: 02-SEP-2024@ 13:23
MICROSTATION WORKSPACE: $WORKSPACES | USER NAME: $USERS | OFFICE LOCATION: $OFFICENAMES

Pennoni


ADDENDA / REVISIONS		SCALE 0 5 10 15 FEET	US 13 PAVING AND PEDESTRIAN IMPROVEMENTS - LLANGOLLEN BLVD TO BACON/BOULDEN BLVD	CONTRACT T201901102	BRIDGE NO. N/A	CROSS SECTIONS	SECTION PAI
				COUNTY NEW CASTLE	DESIGNED BY: O. GREEN		SHEET NO. 115
					CHECKED BY: P. HORSEY		

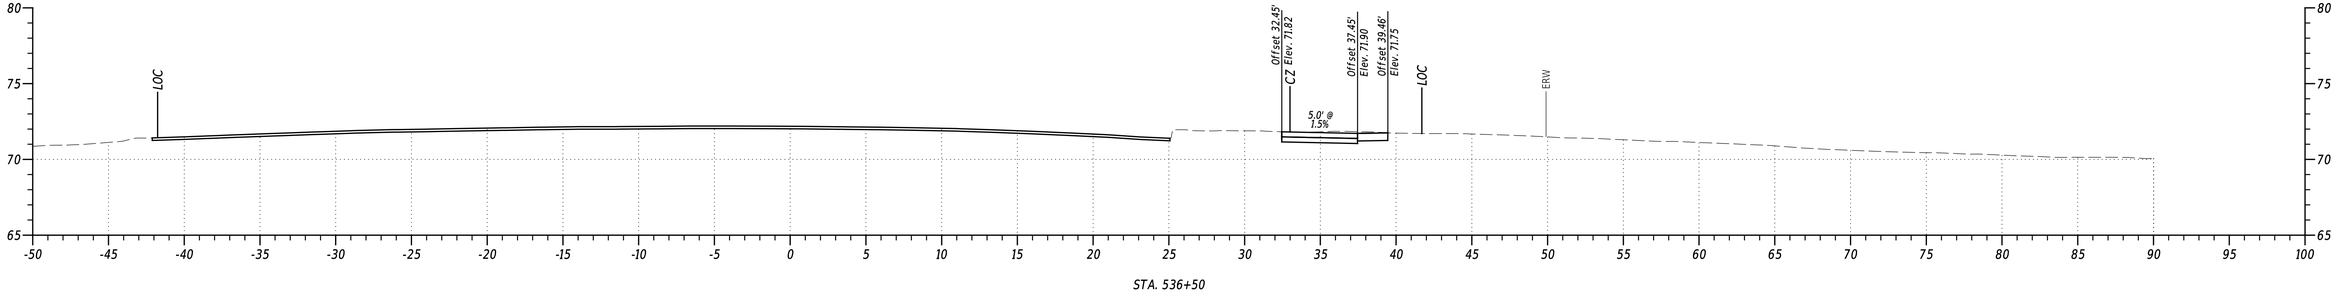

STA. 536+50

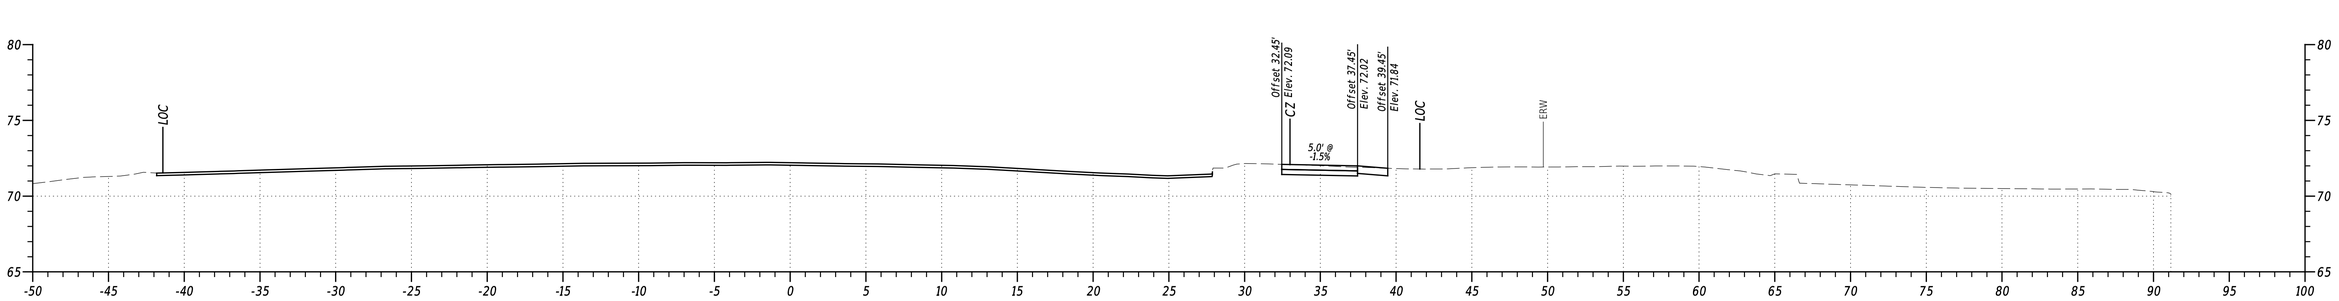

STA. 536+00

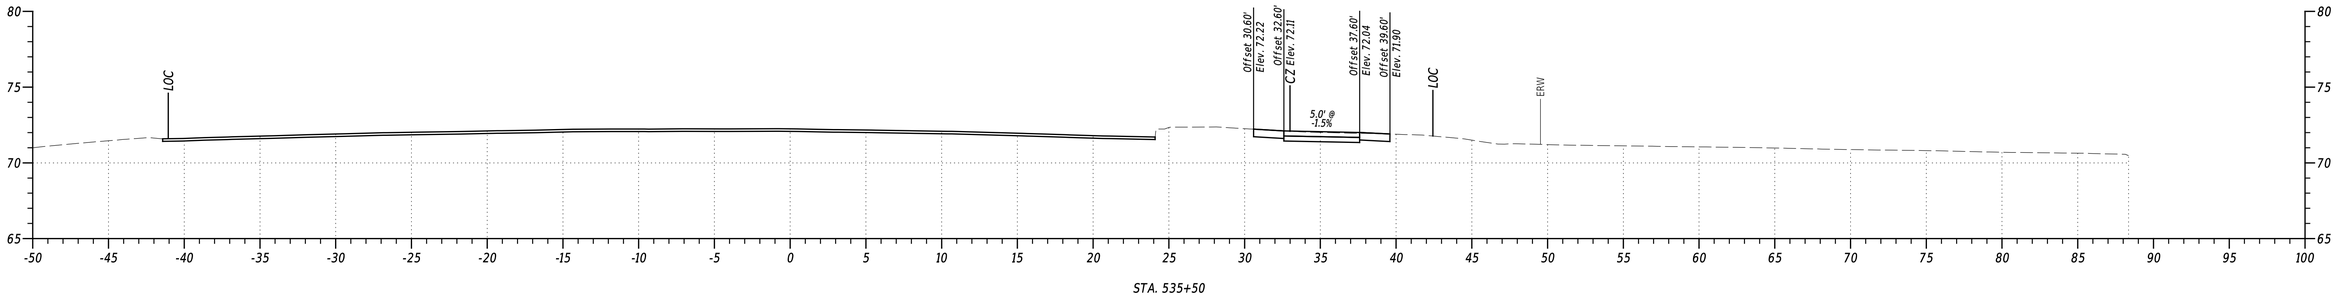

STA. 535+50


PENNONI ASSOCIATES INC. | PEN TABLE: $PENTBL$$
FILE NAME: $FILEAS | PLOT DRIVER: $PLTDRVSS
MICROSTATION VERSION: $VERSIONS | DATE PLOTTED: 02-SEP-2024@ 13:23
MICROSTATION WORKSPACE: $WORKSPACES | USER NAME: $USERS | OFFICE LOCATION: $OFFICENAMES

ADDENDA / REVISIONS


SCALE
0 5 10 15
FEET

US 13 PAVING AND PEDESTRIAN IMPROVEMENTS - LLANGOLLEN BLVD TO BACON/BOULDEN BLVD


CONTRACT	BRIDGE NO.	N/A	CROSS SECTIONS	SECTION
T201901102	DESIGNED BY:	O. GREEN		PAI
COUNTY				SHEET NO.
NEW CASTLE	CHECKED BY:	P. HORSEY		116

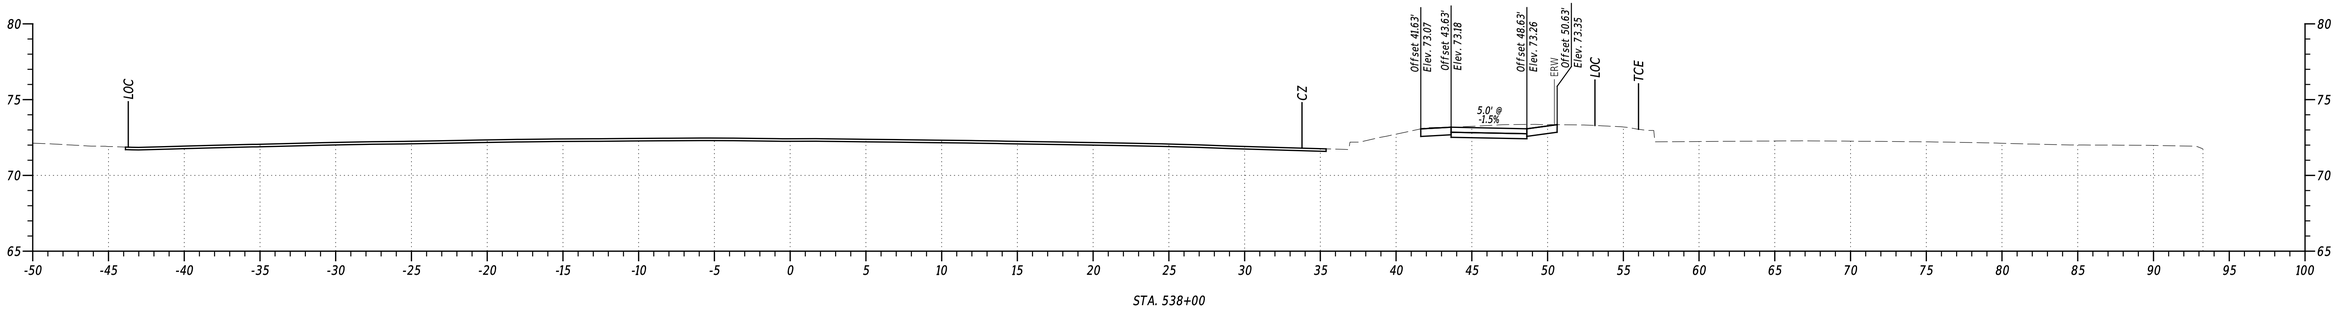

STA. 538+00

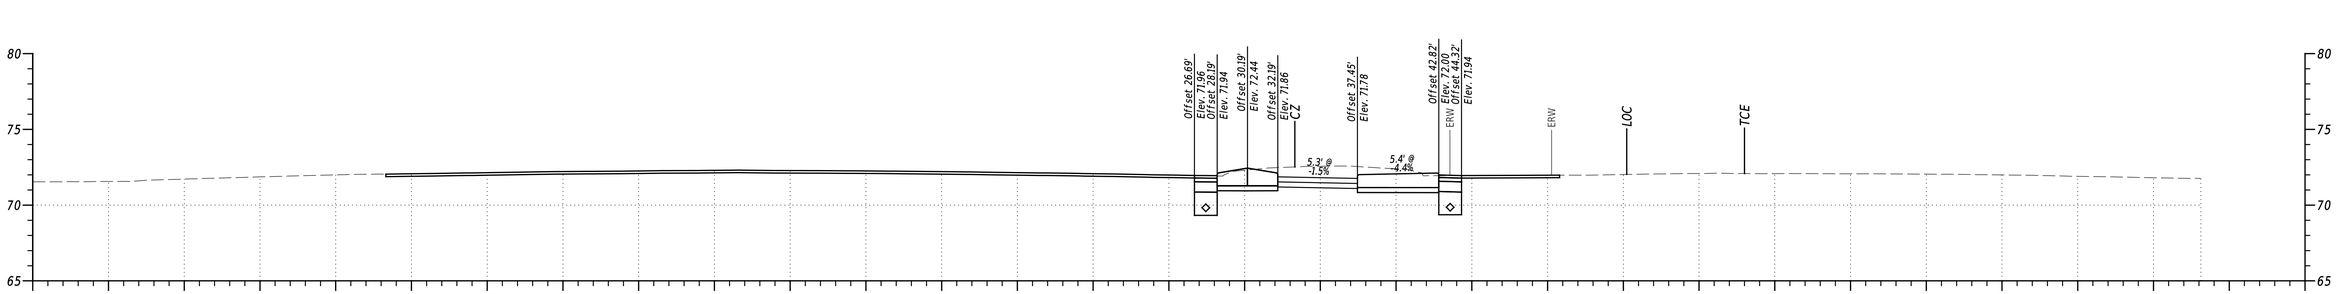

STA. 537+50

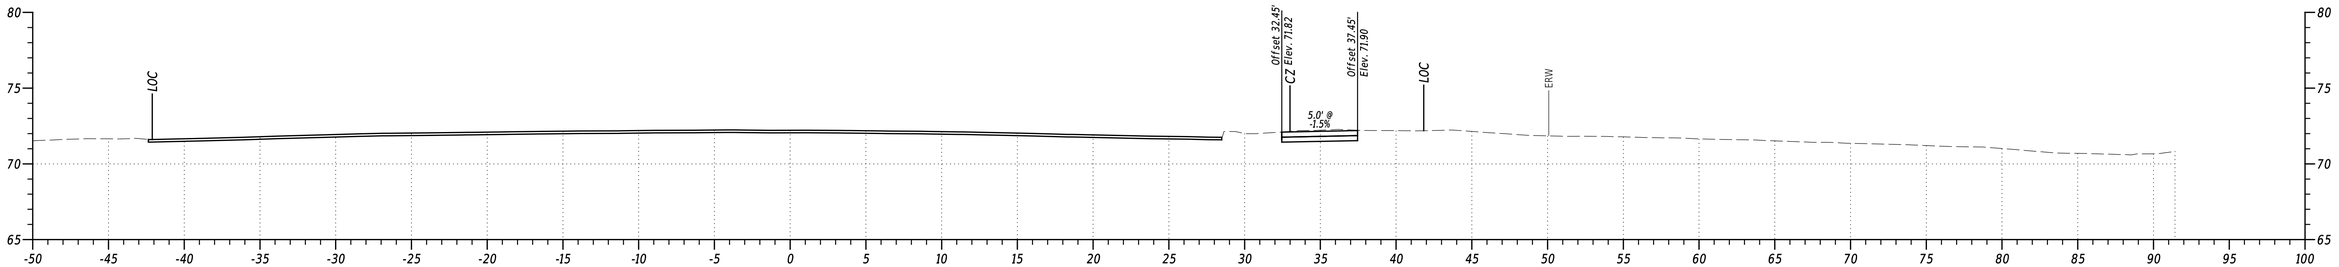

STA. 537+00

PENNONI ASSOCIATES INC.	
FILE NAME:	$FILEAS
MICROSTATION VERSION:	$VERSIONS
MICROSTATION WORKSPACE:	$WORKSPACES
PEN TABLE:	$PENTABLE
PLOT DRIVER:	$PLTDRVDS
DATE PLOTTED:	02-SEP-2024 @ 13:23
USER NAME:	$USERS
OFFICE LOCATION:	$OFFICENAMES


ADDENDA / REVISIONS

SCALE
0 5 10 15
FEET


US 13 PAVING AND PEDESTRIAN IMPROVEMENTS - LLANGOLLEN BLVD TO BACON/BOULDEN BLVD

CONTRACT	BRIDGE NO.	N/A	SECTION
T201901102	DESIGNED BY:	O. GREEN	PAI
COUNTY	CHECKED BY:	P. HORSEY	SHEET NO.
NEW CASTLE			117


CROSS SECTIONS

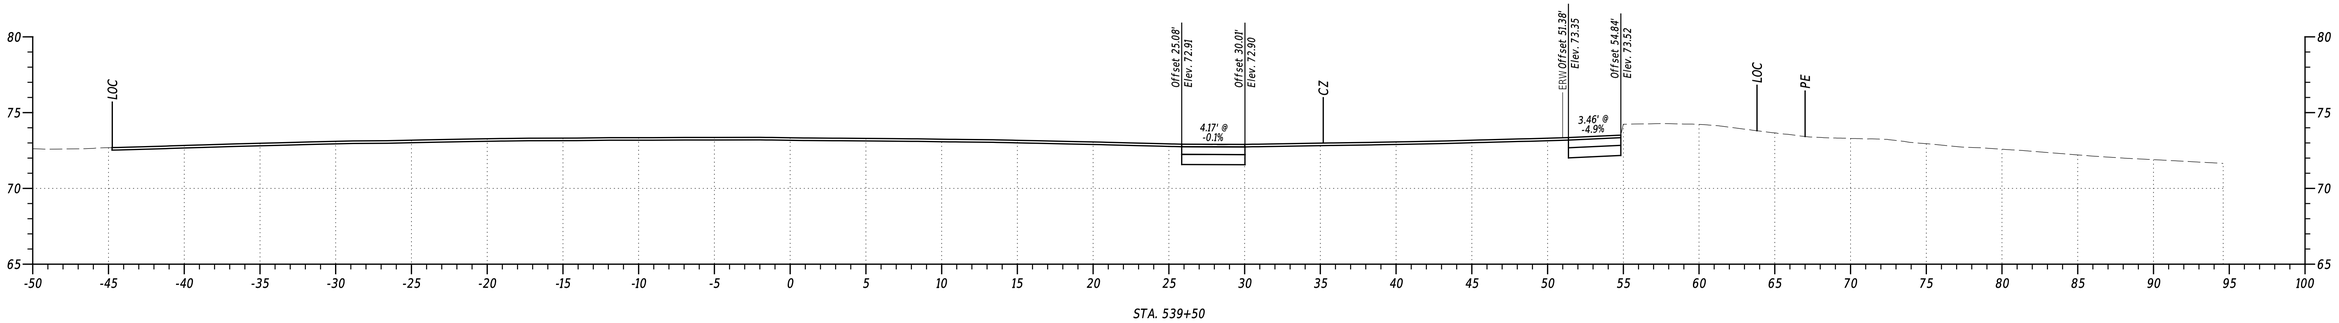

STA. 539+50

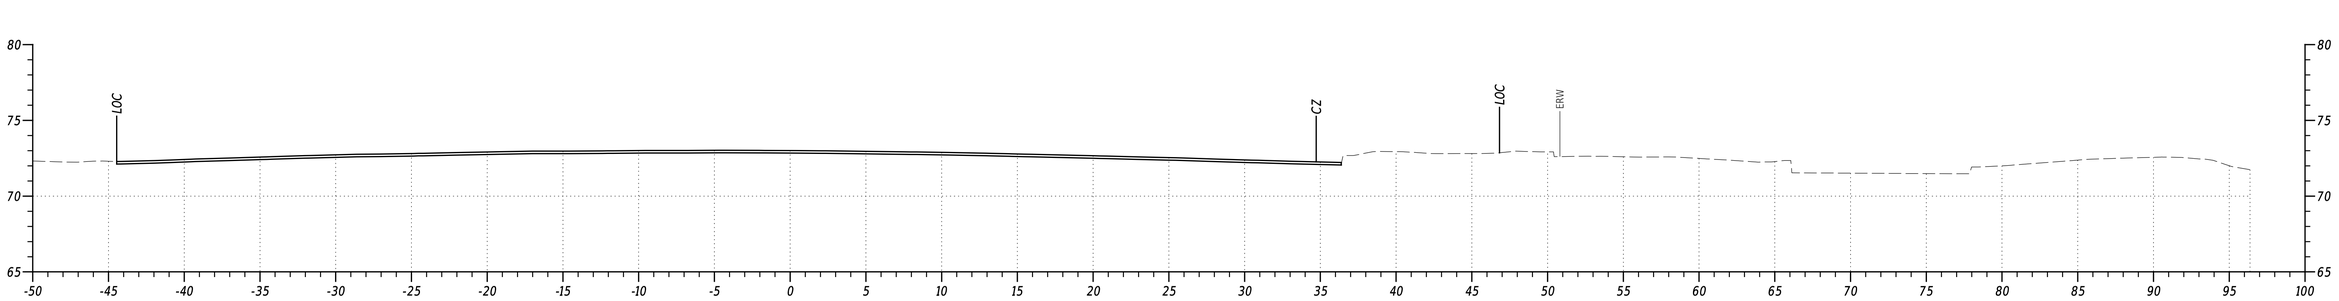

STA. 539+00

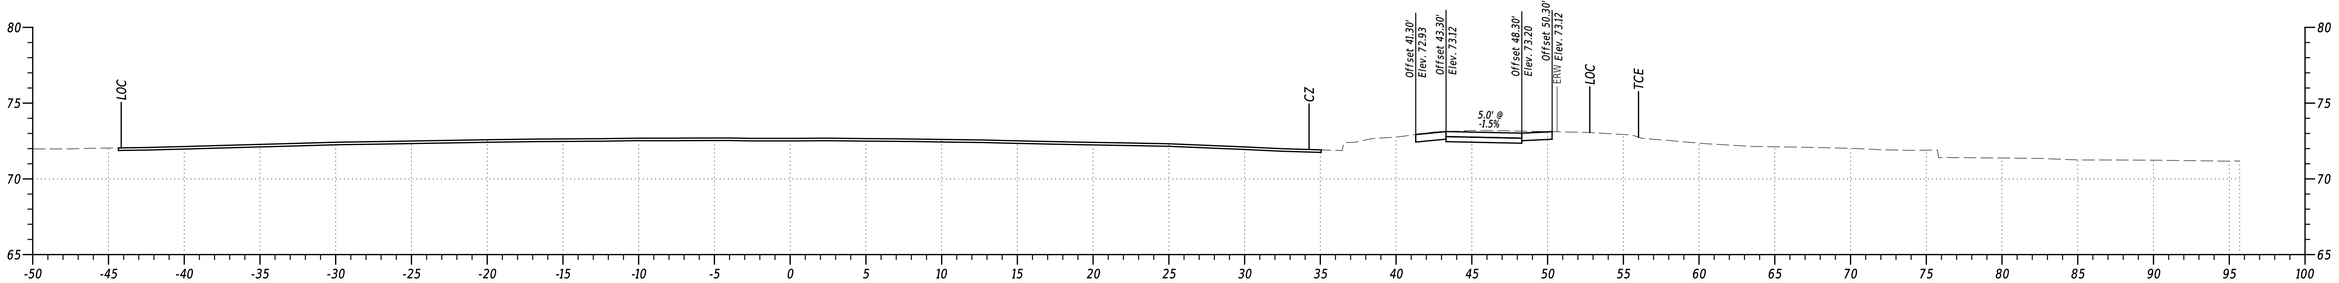


STA. 538+50


PENNONI ASSOCIATES INC. | PEN TABLE: $PENTBL55
FILE NAME: $FILEAS | PLOT DRIVER: $PLTDRV55
MICROSTATION VERSION: $VERSIONS | DATE PLOTTED: 02-SEP-2024@ 13:23
MICROSTATION WORKSPACE: $WORKSPACES | USER NAME: $USERS | OFFICE LOCATION: $OFFICENAMES

Pennoni


ADDENDA / REVISIONS		SCALE 0 5 10 15 FEET	US 13 PAVING AND PEDESTRIAN IMPROVEMENTS - LLANGOLLEN BLVD TO BACON/BOULDEN BLVD	CONTRACT T201901102	BRIDGE NO. N/A	CROSS SECTIONS	SECTION PAI
				COUNTY NEW CASTLE	DESIGNED BY: O. GREEN		SHEET NO. 118
					CHECKED BY: P. HORSEY		

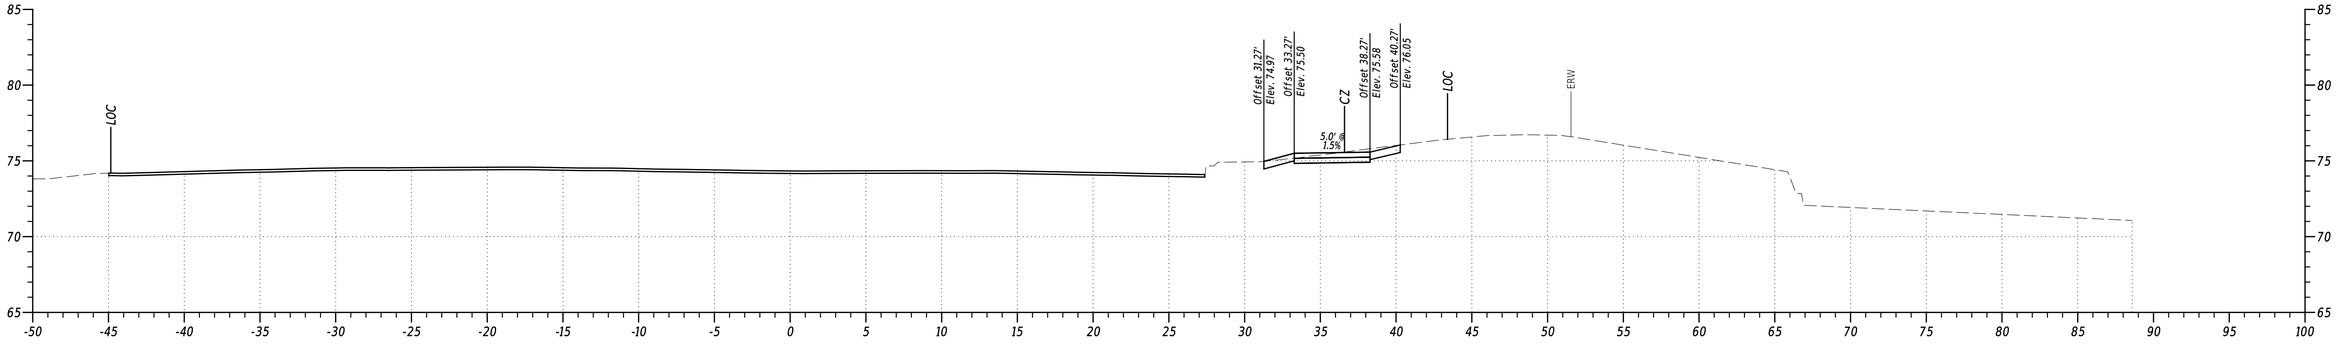

STA. 541+00

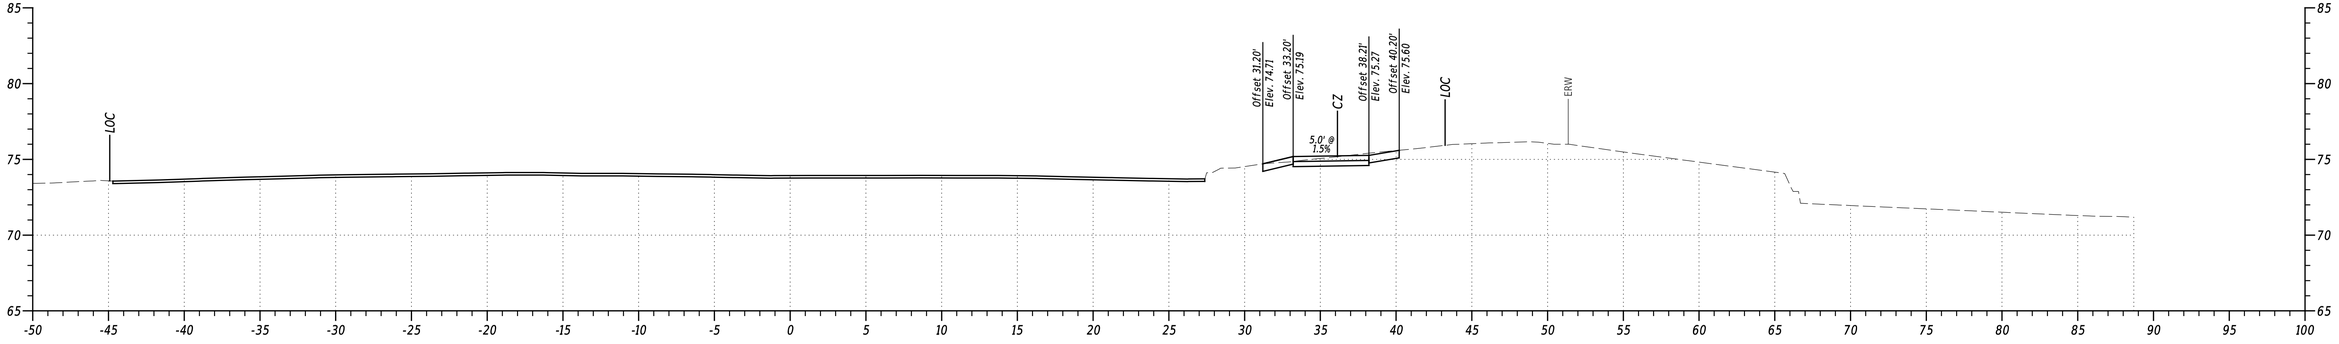

STA. 540+50

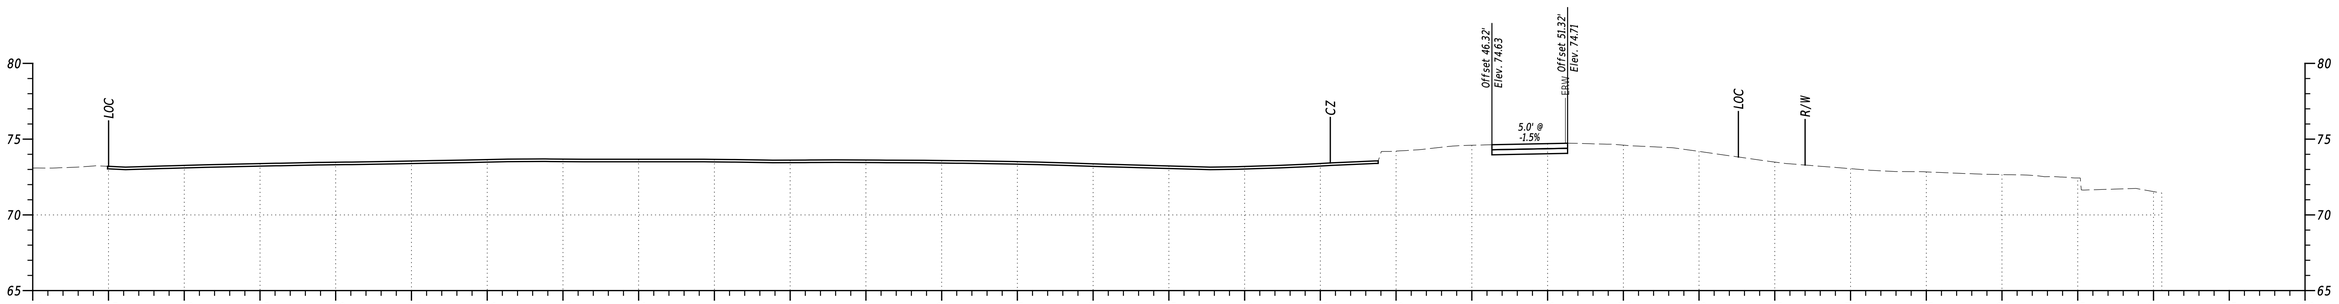

STA. 540+00

PENNONI ASSOCIATES INC.	
FILE NAME:	$FILEAS
MICROSTATION VERSION:	$VERSION$
MICROSTATION WORKSPACE:	$WORKSPACES
PRNT TABLE:	$PRNTBLS
PLOT DRIVER:	$PLTDRVS
DATE PLOTTED:	02-SEP-2024@ 13:23
USER NAME:	$USERS
OFFICE LOCATION:	$OFFICENAMES


ADDENDA / REVISIONS

SCALE
0 5 10 15
FEET


US 13 PAVING AND PEDESTRIAN IMPROVEMENTS - LLANGOLLEN BLVD TO BACON/BOULDEN BLVD

CONTRACT	BRIDGE NO.	N/A	SECTION
T201901102	DESIGNED BY:	O. GREEN	PAI
COUNTY			SHEET NO.
NEW CASTLE	CHECKED BY:	P. HORSEY	119

CROSS SECTIONS

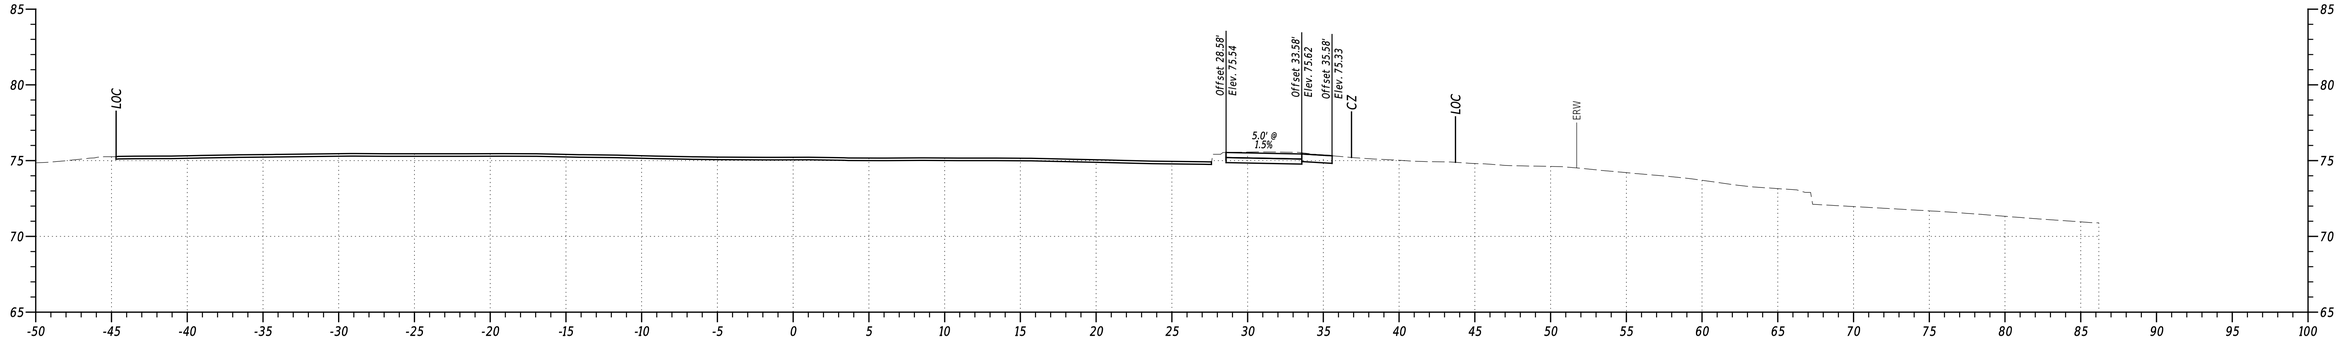

STA. 542+00

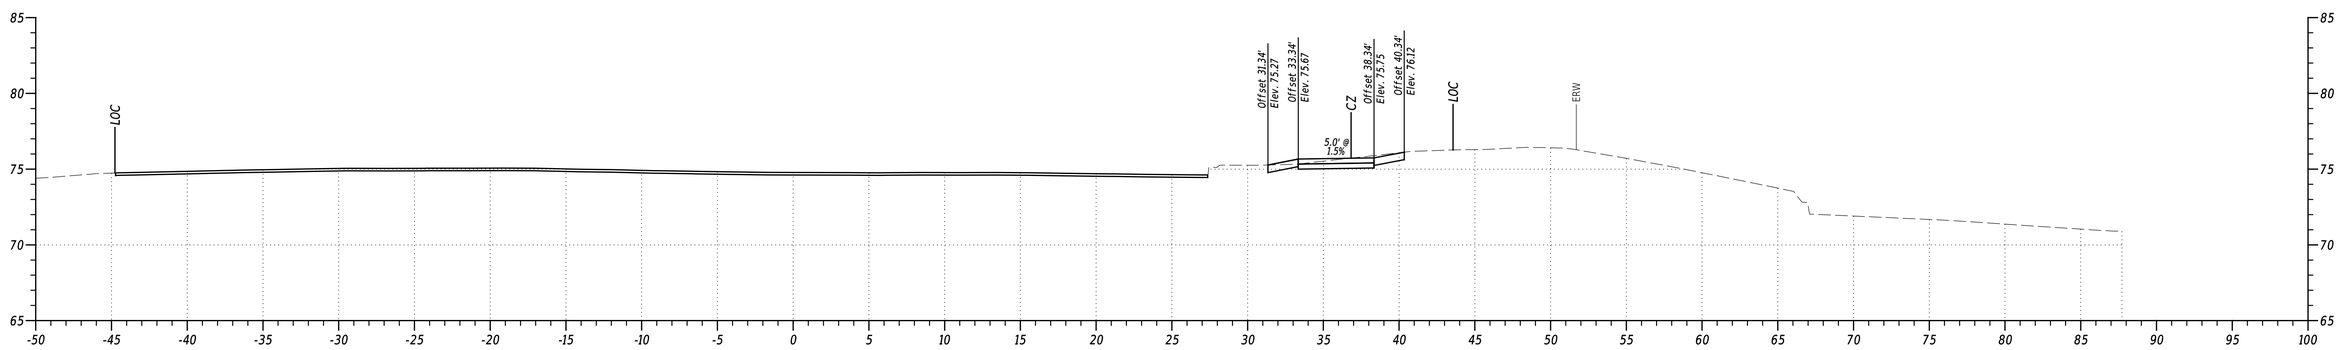

STA. 541+50

PENNONI ASSOCIATES INC.	
FILE NAME:	$FILEAS
MICROSTATION VERSION:	$VERSIONS
MICROSTATION WORKSPACE:	$WORKSPACES
PEN TABLE:	$PENTABLES
PLOT DRIVER:	$PLTDRVRS
DATE PLOTTED:	03-SEP-2024@ 13:24
USER NAME:	$USERS
OFFICE LOCATION:	$OFFICENAMES


ADDENDA / REVISIONS

SCALE
0 5 10 15
FEET


US 13 PAVING AND PEDESTRIAN IMPROVEMENTS - LLANGOLLEN BLVD TO BACON/BOULDEN BLVD

CONTRACT	BRIDGE NO.	N/A	SECTION
T201901102	DESIGNED BY:	O. GREEN	PAI
COUNTY	CHECKED BY:	P. HORSEY	SHEET NO.
NEW CASTLE			120


CROSS SECTIONS

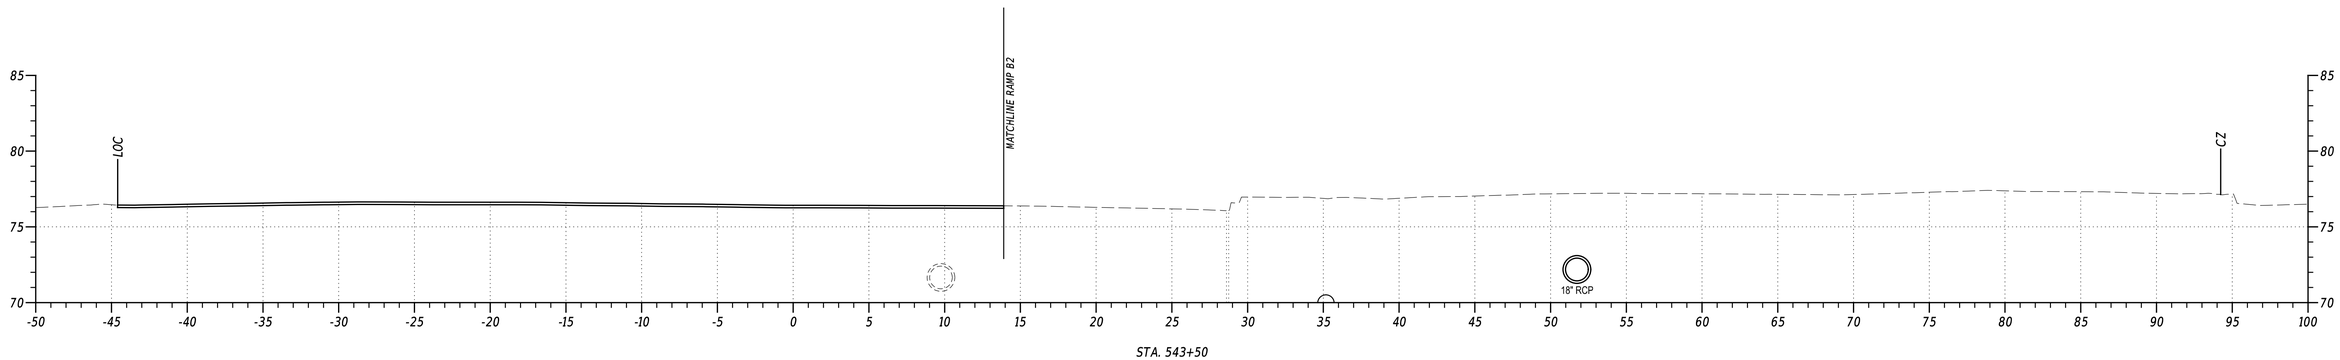

STA. 543+50

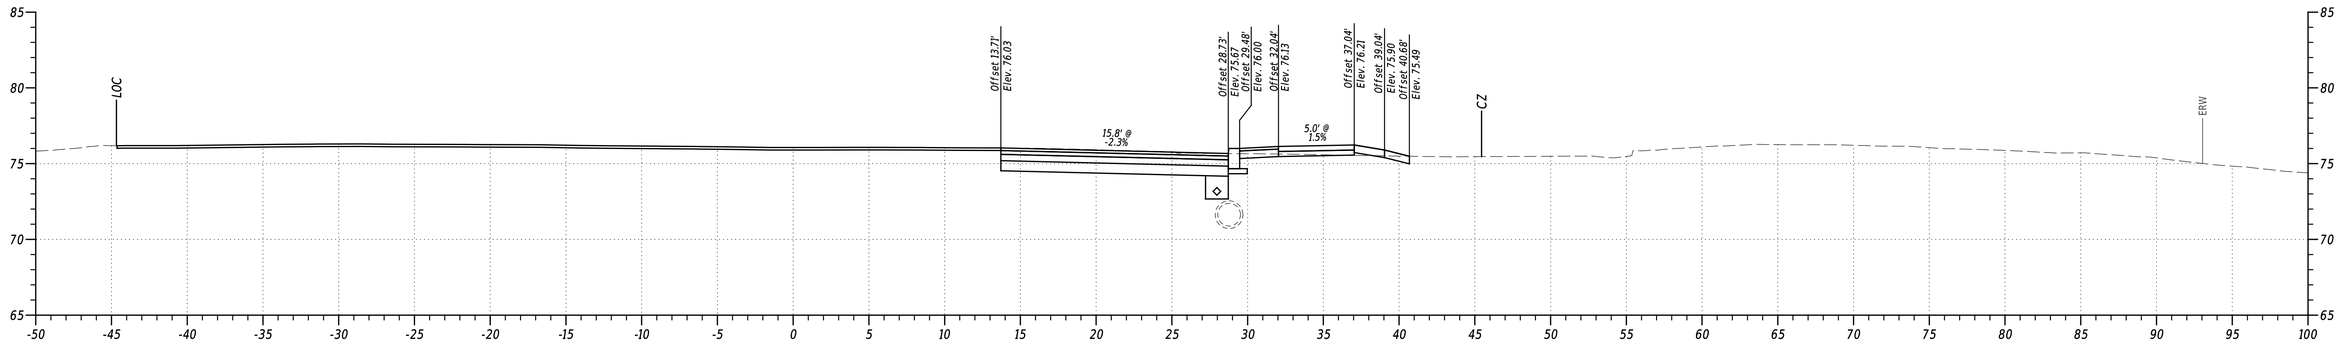

STA. 543+00

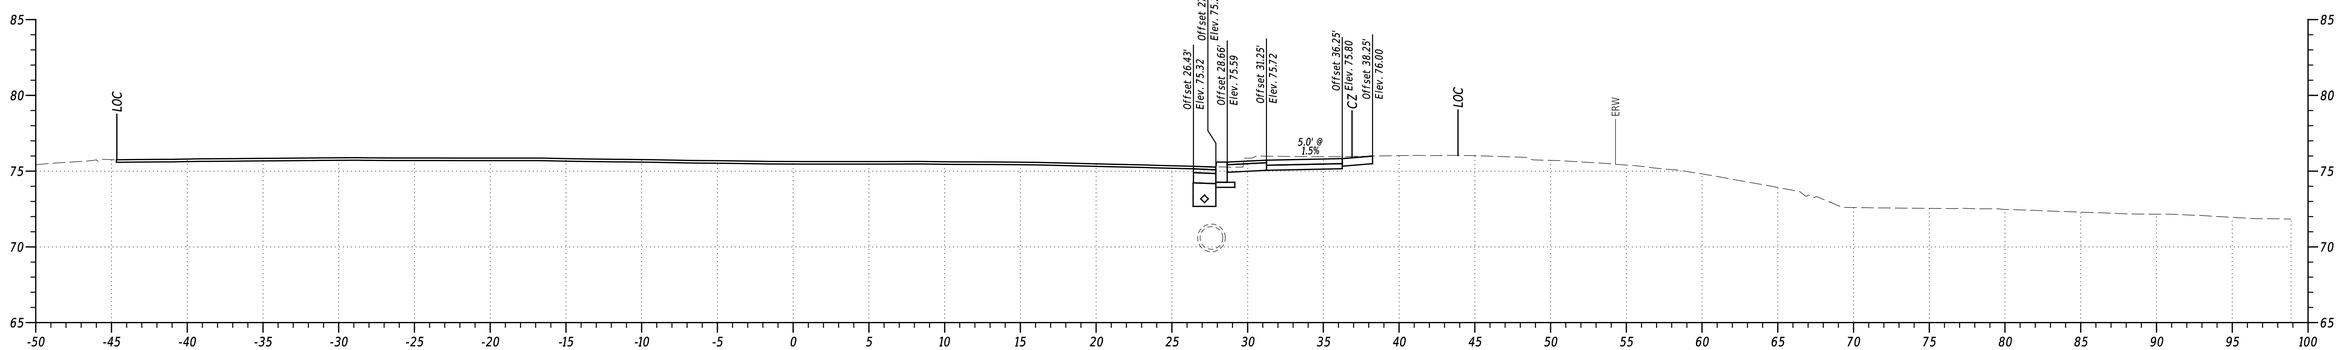

STA. 542+50

PENNONI ASSOCIATES INC.	
FILE NAME:	$FILEAS
MICROSTATION VERSION:	$VERSIONS
MICROSTATION WORKSPACE:	$WORKSPACES
PEN TABLE:	$PENTABLES
PLOT DRIVER:	$PLTDRVSS
DATE PLOTTED:	03-SEP-2024@ 13:24
USER NAME:	$USERS
OFFICE LOCATION:	$OFFICENAMES


ADDENDA / REVISIONS

SCALE
0 5 10 15
FEET

US 13 PAVING AND PEDESTRIAN IMPROVEMENTS - LLANGOLLEN BLVD TO BACON/BOULDEN BLVD


CONTRACT	BRIDGE NO.	N/A	SECTION
T201901102	DESIGNED BY:	O. GREEN	PAI
COUNTY	CHECKED BY:	P. HORSEY	SHEET NO.
NEW CASTLE			121

CROSS SECTIONS

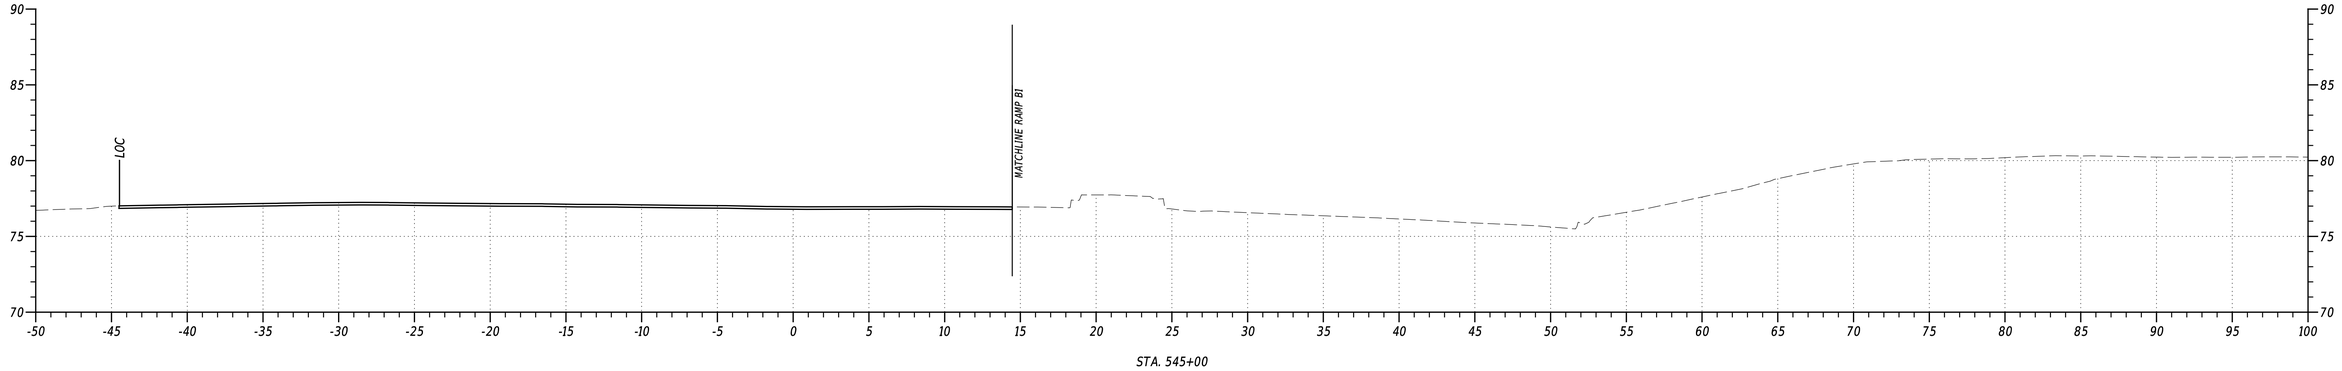

STA. 545+00

STA. 544+50

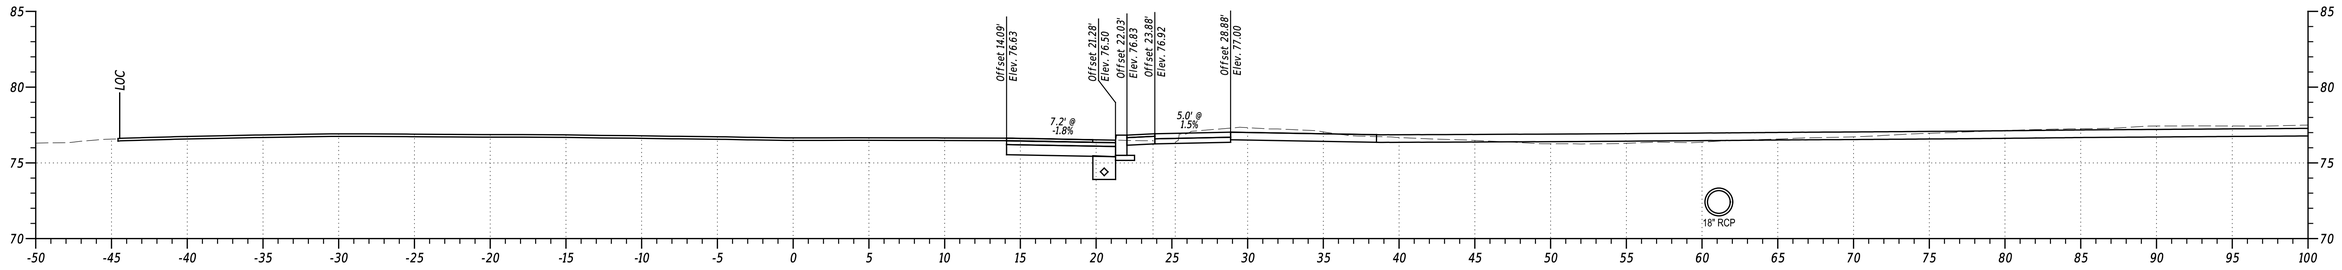

STA. 544+00

PENNONI ASSOCIATES INC. | PEN TABLE: SPENTBLSS
FILE NAME: SFILEAS | PLOT DRIVER: SPLTDRVSS
MICROSTATION VERSION: SVERSIONS | DATE PLOTTED: 02-SEP-2024@ 13:24
MICROSTATION WORKSPACE: SWORKSPACES | USER NAME: SUSERS | OFFICE LOCATION: SOFFICENAMES

ADDENDA / REVISIONS


SCALE
0 5 10 15
FEET

US 13 PAVING AND PEDESTRIAN IMPROVEMENTS - LLANGOLLEN BLVD TO BACON/BOULDEN BLVD


CONTRACT	BRIDGE NO.	N/A
T201901102	DESIGNED BY:	O. GREEN
COUNTY	CHECKED BY:	P. HORSEY
NEW CASTLE		

CROSS SECTIONS


SECTION
PAI
SHEET NO.
122

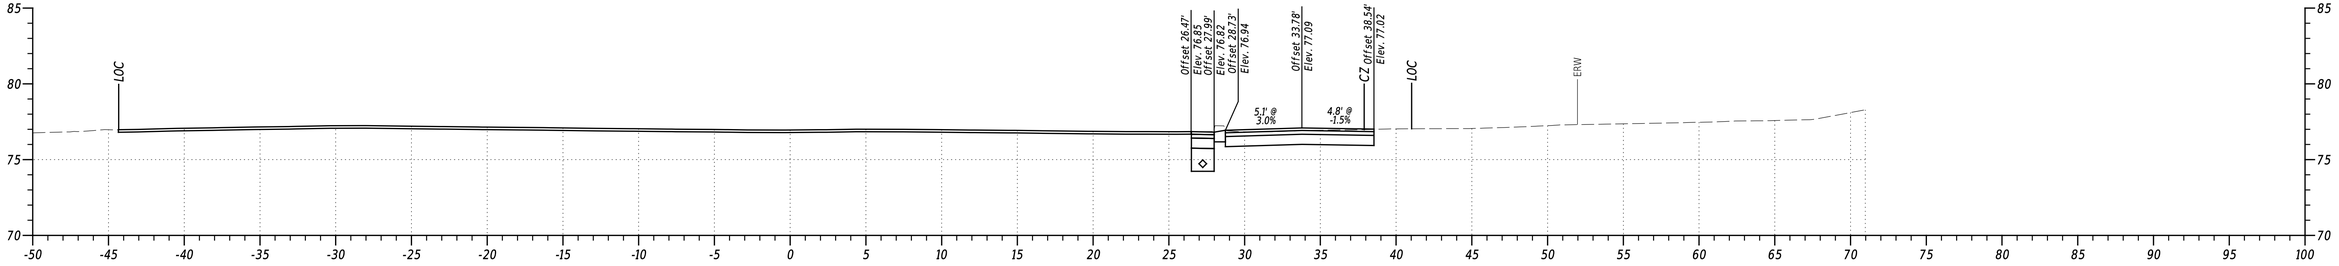

STA. 546+50

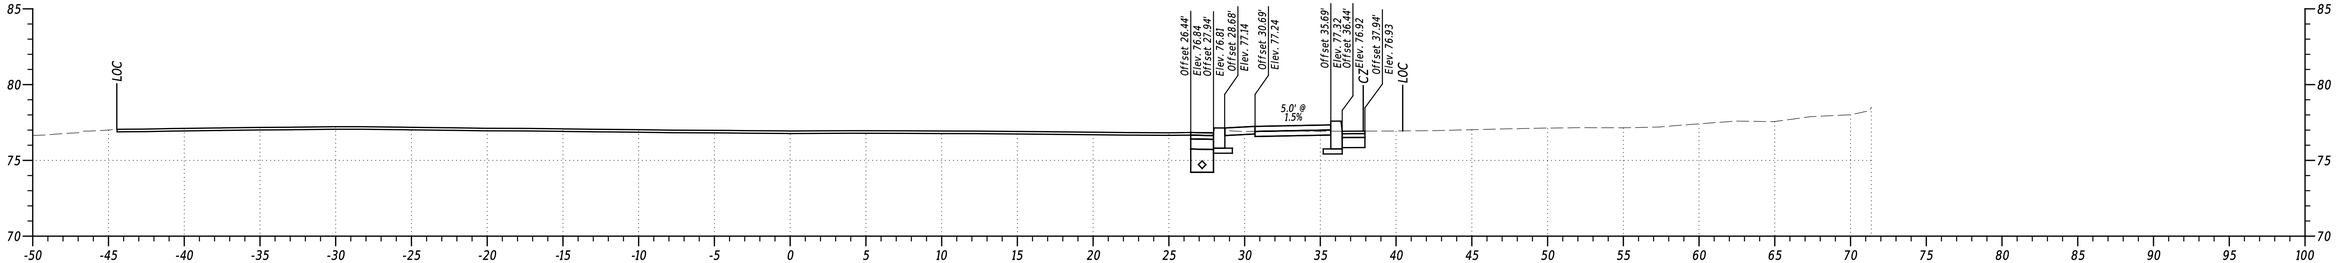


STA. 546+00

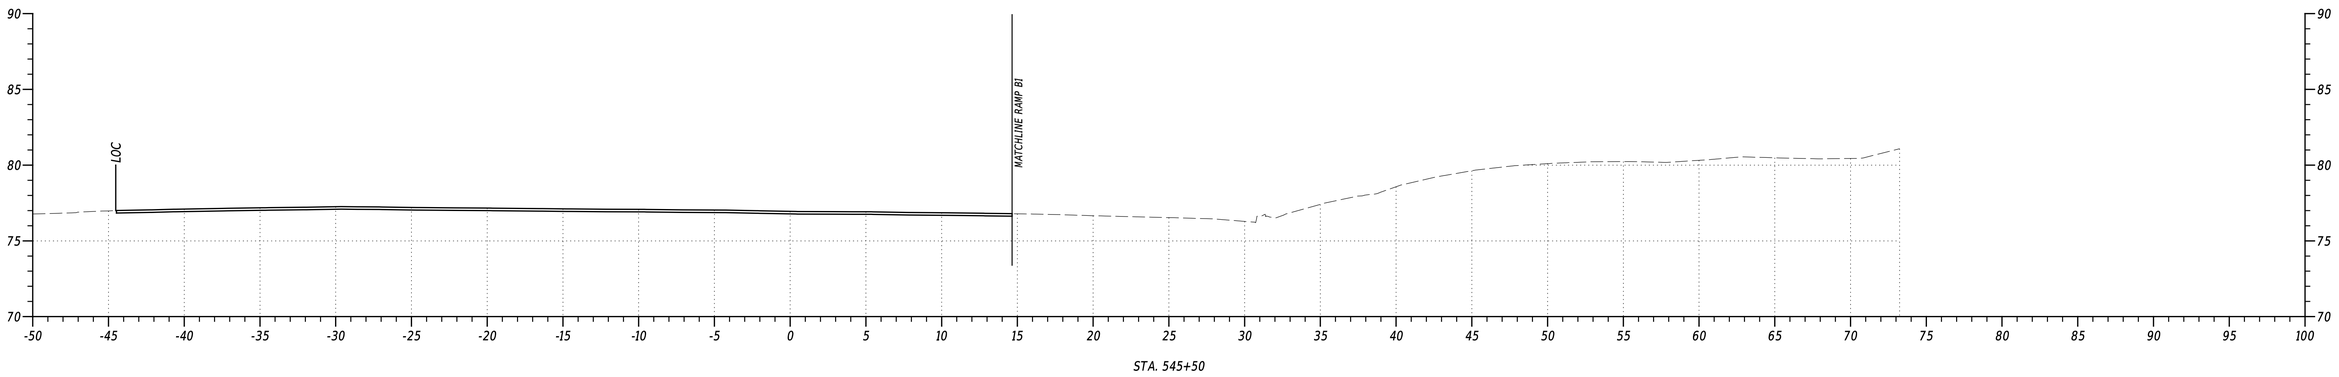

STA. 545+50


PENNONI ASSOCIATES INC.		PRT TABLE:	$PRINTSLS
FILE NAME:	$FILEAS	PLOT DRIVER:	$PLTDRVS
MICROSTATION VERSION:	$VERSIONS	DATE PLOTTED:	02-SEP-2024@ 13:24
MICROSTATION WORKSPACE:	$WORKSPACES	USER NAME:	$USERS OFFICE LOCATION: $OFFICENAME

ADDENDA / REVISIONS		SCALE 0 5 10 15 FEET	US 13 PAVING AND PEDESTRIAN IMPROVEMENTS - LLANGOLLEN BLVD TO BACON/BOULDEN BLVD	CONTRACT T201901102	BRIDGE NO. N/A	CROSS SECTIONS	SECTION PAI
				COUNTY NEW CASTLE	DESIGNED BY: O. GREEN		SHEET NO. 123
					CHECKED BY: P. HORSEY		

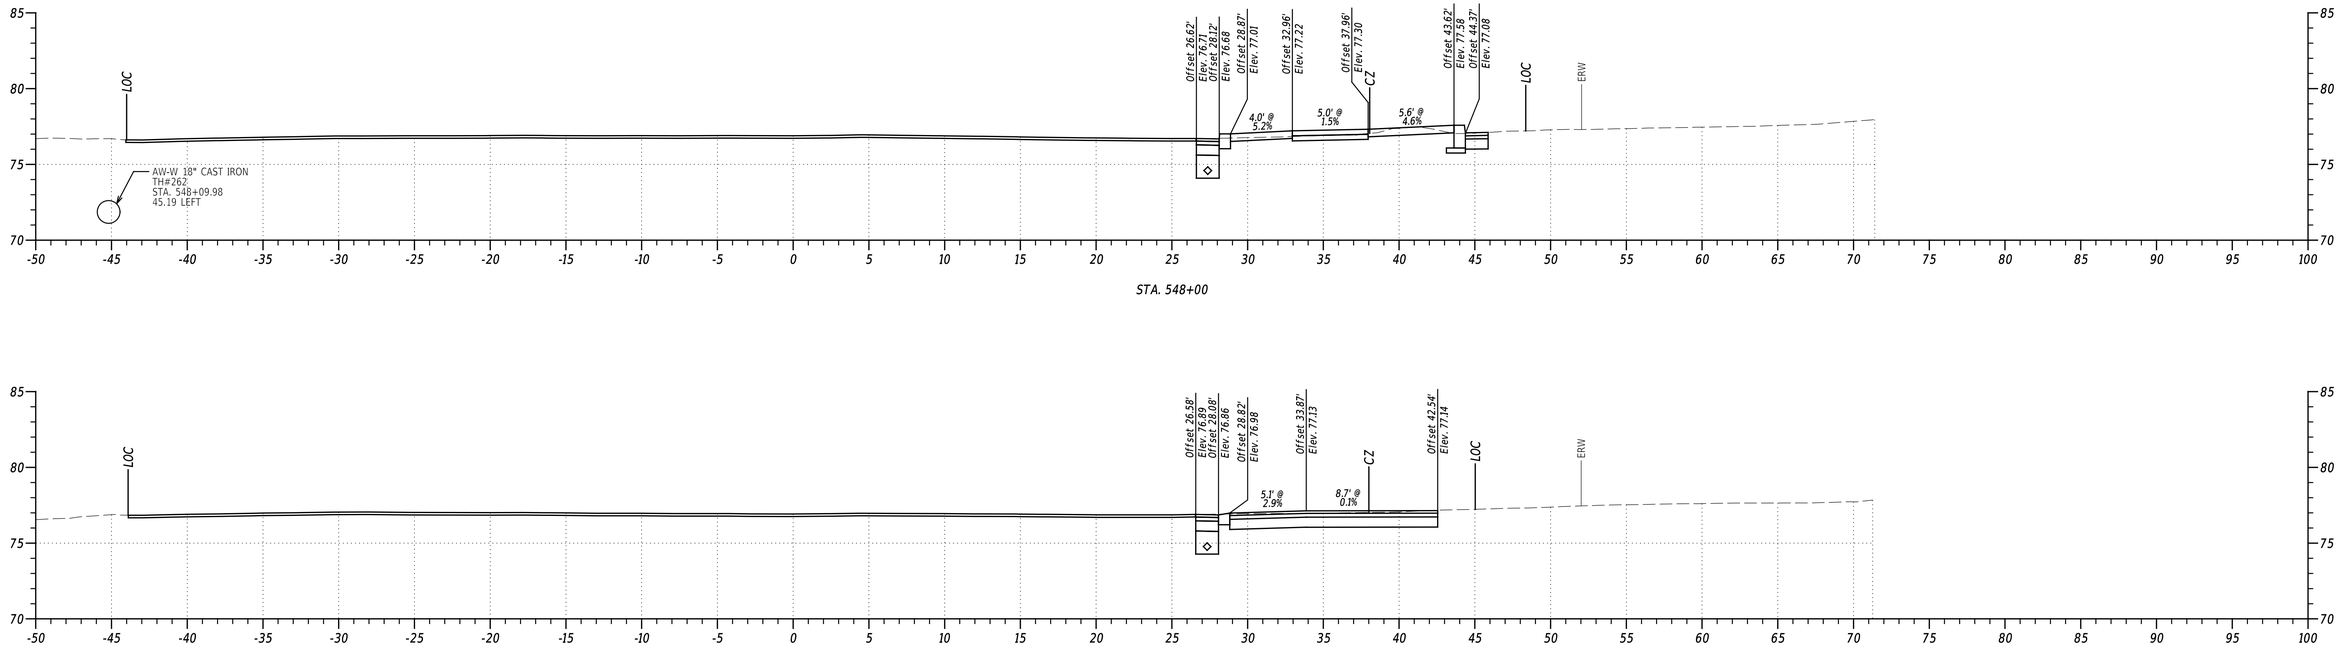

STA. 548+00

STA. 547+50

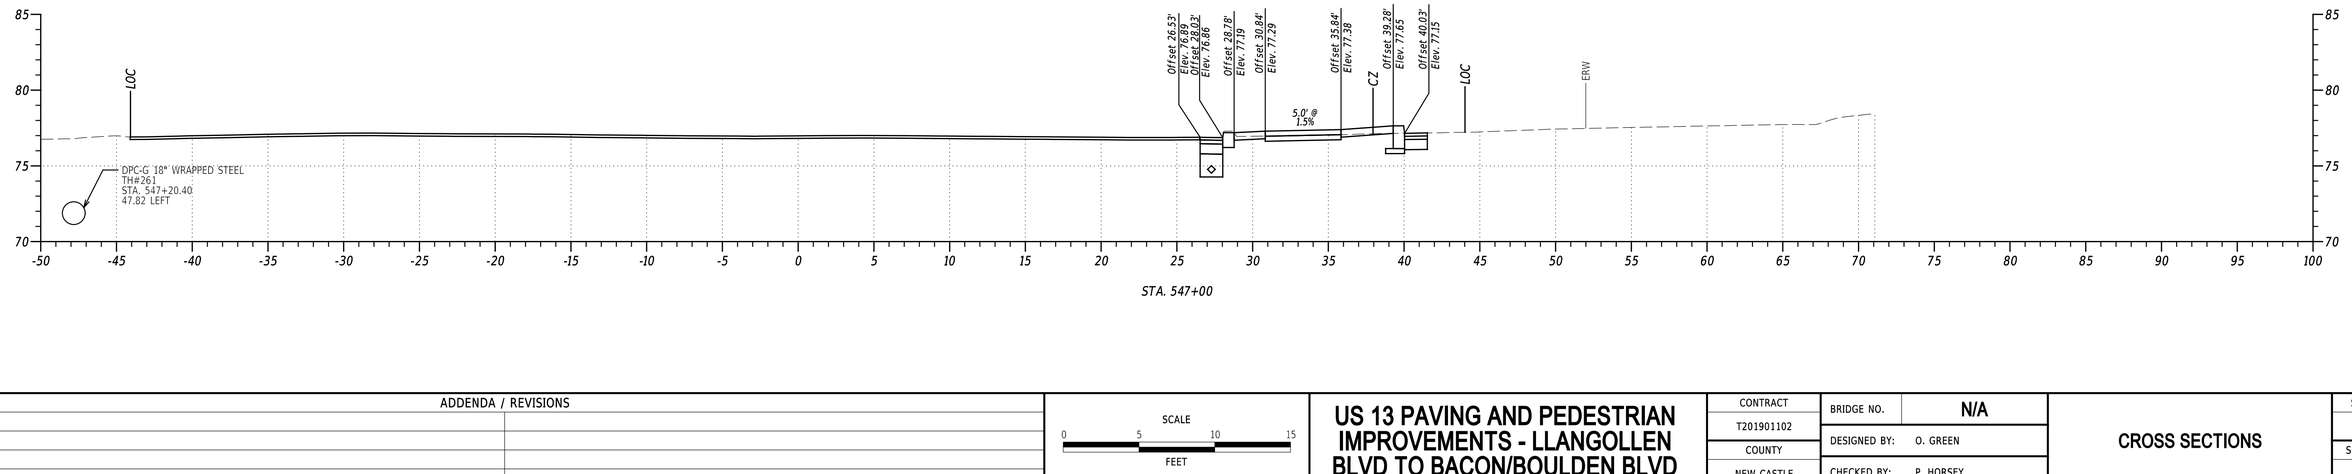

STA. 547+00

PENNONI ASSOCIATES INC. | PEN TABLE: $PENTBL$$
FILE NAME: $FILEAS$ | PLOT DRIVER: $PLTDRVSS$
MICROSTATION VERSION: $VERSIONS$ | DATE PLOTTED: 02-SEP-2024@ 13:24
MICROSTATION WORKSPACE: $WORKSPACES$ | USER NAME: $USERS$ OFFICE LOCATION: $OFFICENAMES$


ADDENDA / REVISIONS


SCALE
0 5 10 15
FEET


US 13 PAVING AND PEDESTRIAN IMPROVEMENTS - LLANGOLLEN BLVD TO BACON/BOULDEN BLVD

CONTRACT	BRIDGE NO.	N/A	SECTION
T201901102	DESIGNED BY:	O. GREEN	PAI
COUNTY	CHECKED BY:	P. HORSEY	SHEET NO.
NEW CASTLE			124

CROSS SECTIONS

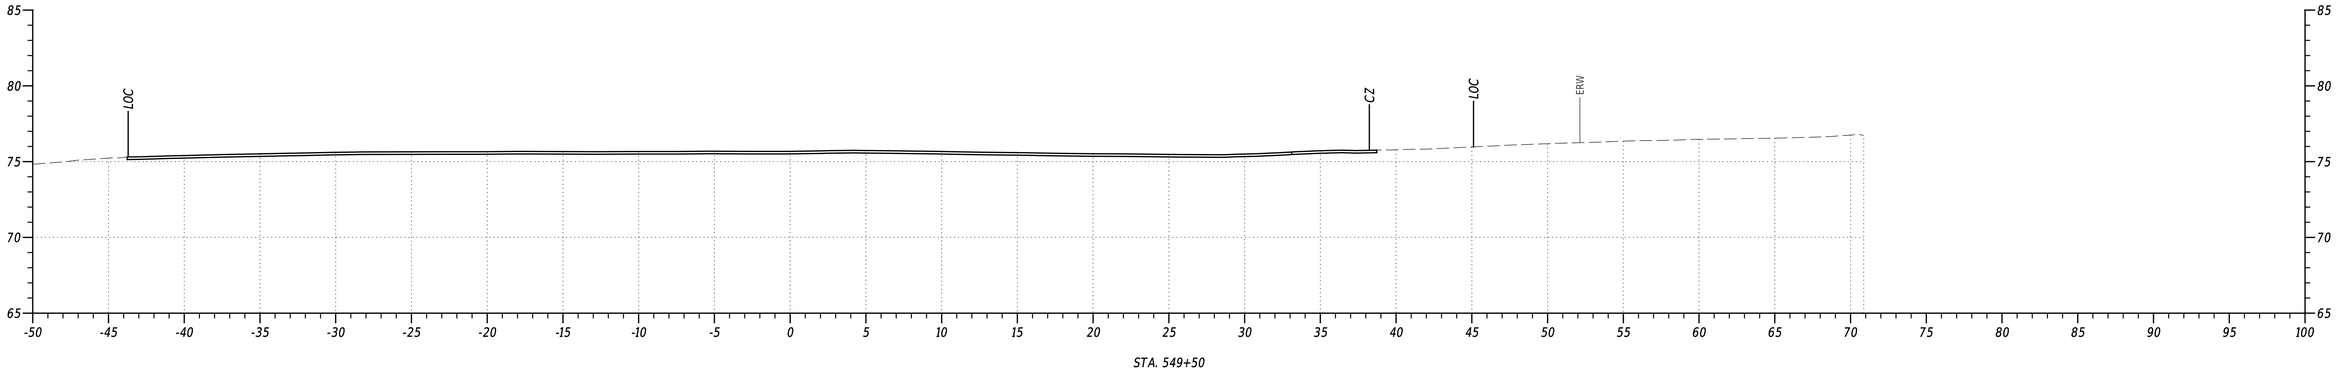

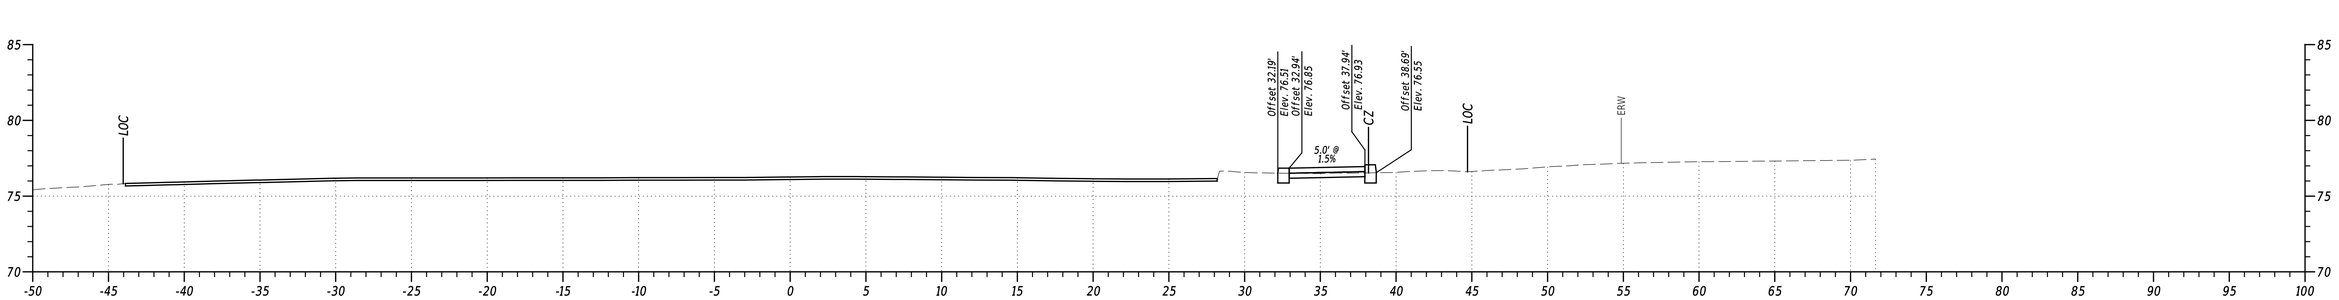

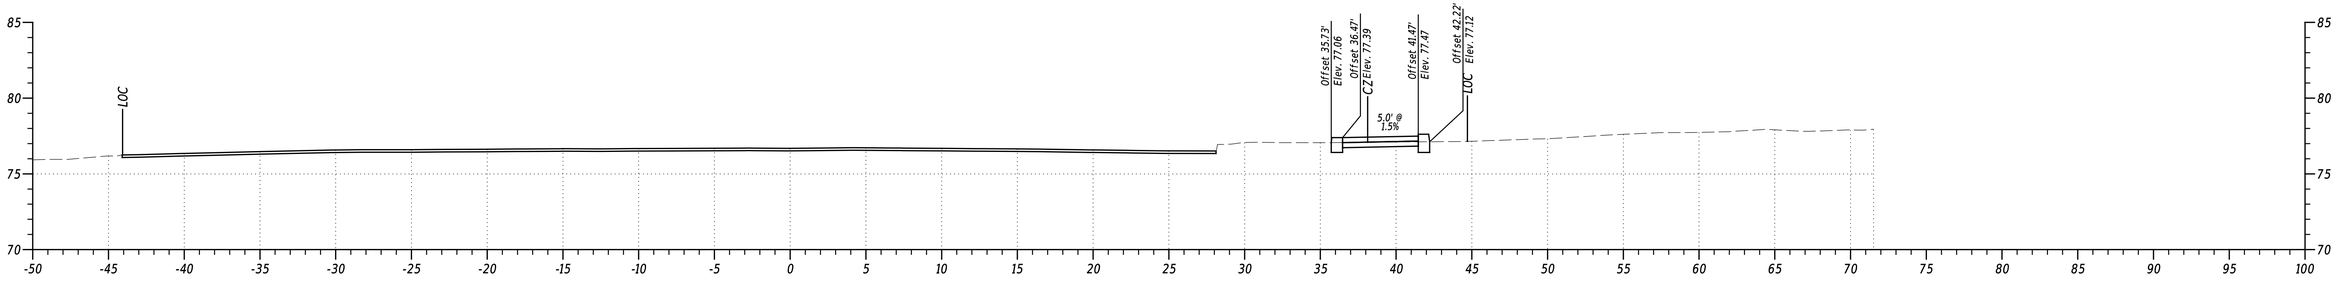

PENNONI ASSOCIATES INC. | PEN TABLE: $PENTBLSS
FILE NAME: $FILEAS | PLOT DRIVER: $PLTDRVSS
MICROSTATION VERSION: $VERSIONS | DATE PLOTTED: 02-SEP-2024@ 13:24
MICROSTATION WORKSPACE: $WORKSPACES | USER NAME: $USERS | OFFICE LOCATION: $OFFICENAMES

ADDENDA / REVISIONS


SCALE
0 5 10 15
FEET

US 13 PAVING AND PEDESTRIAN IMPROVEMENTS - LLANGOLLEN BLVD TO BACON/BOULDEN BLVD


CONTRACT	BRIDGE NO.	N/A
T201901102	DESIGNED BY:	O. GREEN
COUNTY	CHECKED BY:	P. HORSEY
NEW CASTLE		

CROSS SECTIONS


SECTION
PAI
SHEET NO.
125

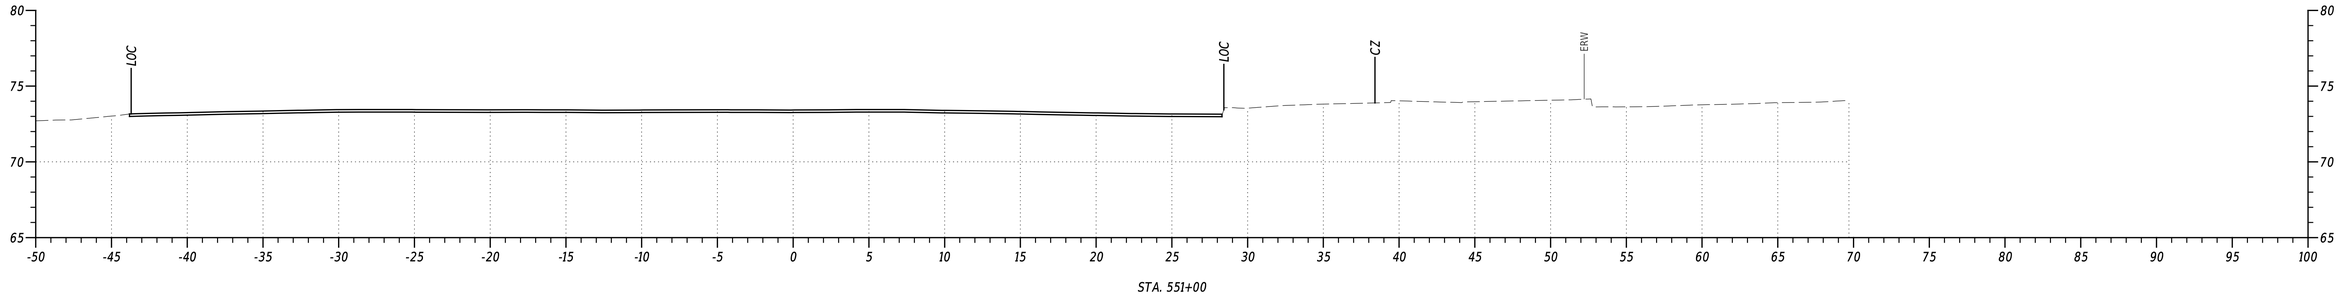

STA. 551+00

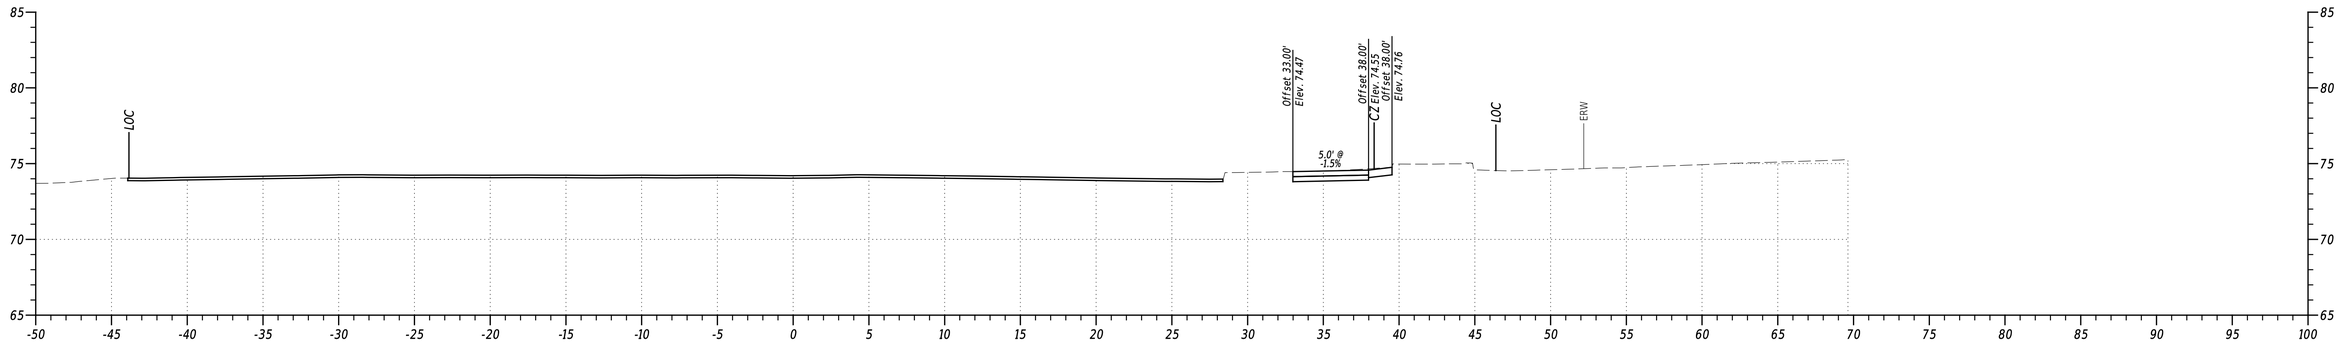

STA. 550+50

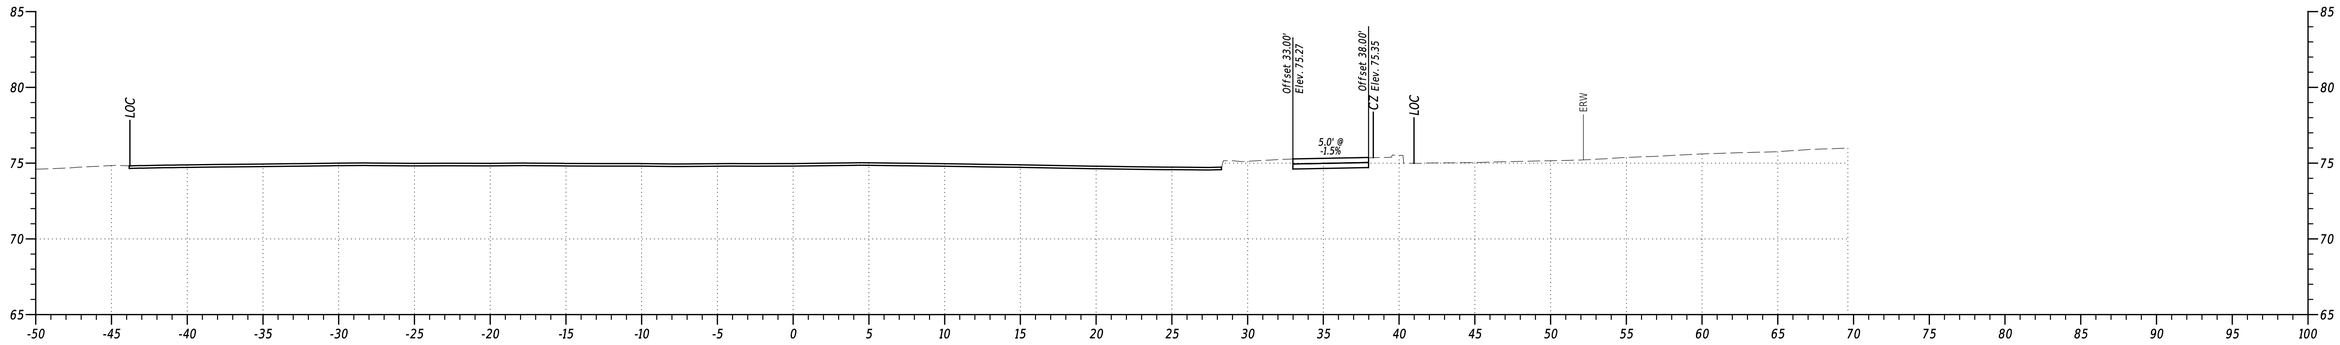


STA. 550+00


PENNONI ASSOCIATES INC.	PEN TABLE: $PENTBLSS
FILE NAME: $FILEAS	PLOT DRIVER: $PLTDRVSS
MICROSTATION VERSION: $VERSIONS	DATE PLOTTED: 02-SEP-2024@ 13:24
MICROSTATION WORKSPACE: $WORKSPACES	USER NAME: $USERS OFFICE LOCATION: $OFFICENAMES

Pennoni


ADDENDA / REVISIONS		SCALE 0 5 10 15 FEET	US 13 PAVING AND PEDESTRIAN IMPROVEMENTS - LLANGOLLEN BLVD TO BACON/BOULDEN BLVD	CONTRACT T201901102	BRIDGE NO. N/A	CROSS SECTIONS	SECTION PAI
				COUNTY NEW CASTLE	DESIGNED BY: O. GREEN		SHEET NO. 126
					CHECKED BY: P. HORSEY		

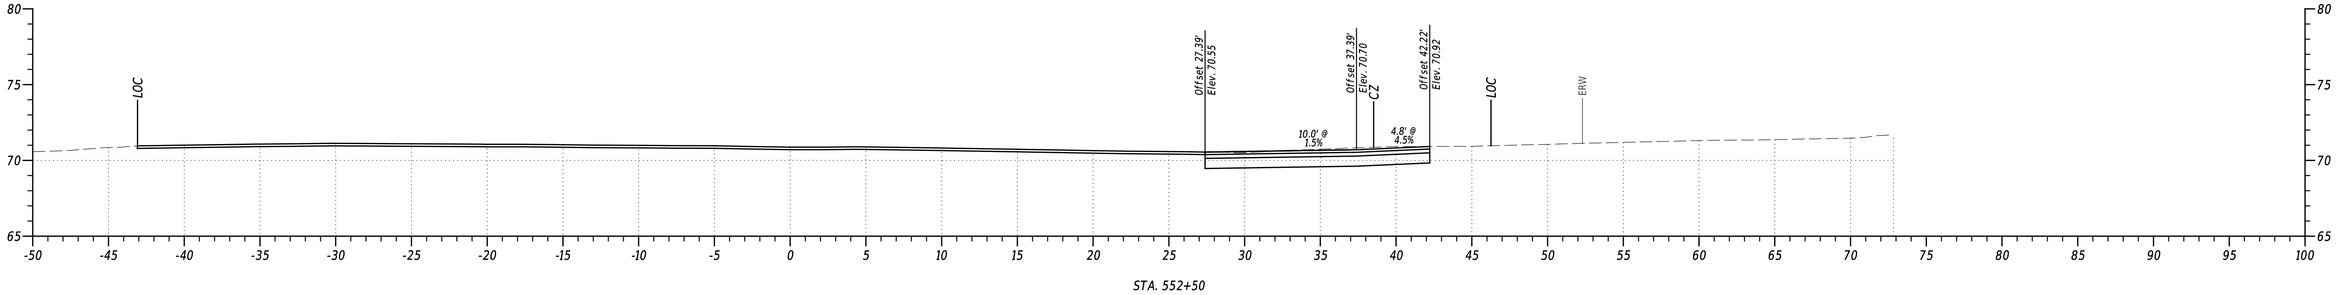

STA. 552+50

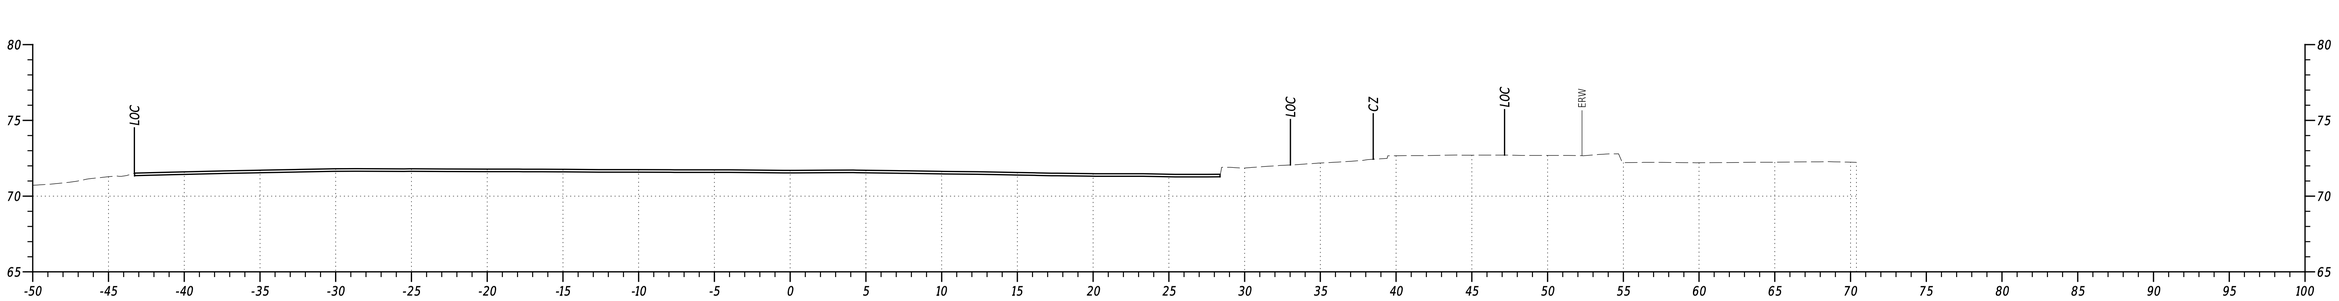

STA. 552+00

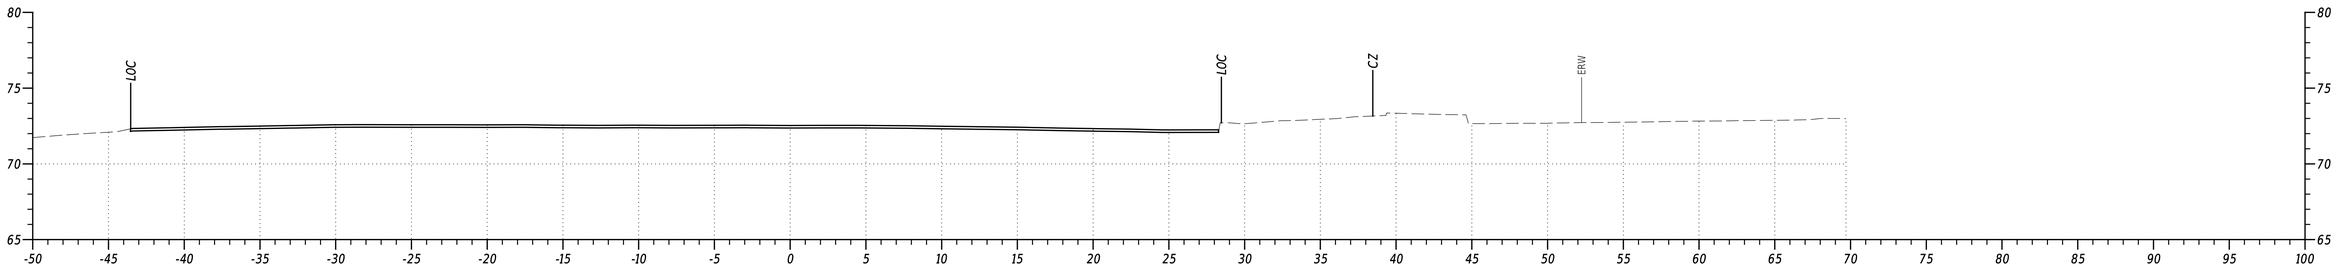


STA. 551+50

PENNONI ASSOCIATES INC. | PEN TABLE: $PENTBLSS
FILE NAME: $FILEAS | PLOT DRIVER: $PLTDRVSS
MICROSTATION VERSION: $VERSIONS | DATE PLOTTED: 02-SEP-2024@ 13:24
MICROSTATION WORKSPACE: $WORKSPACES | USER NAME: $USERS | OFFICE LOCATION: $OFFICENAMES

Pennoni

ADDENDA / REVISIONS		SCALE 0 5 10 15 FEET	US 13 PAVING AND PEDESTRIAN IMPROVEMENTS - LLANGOLLEN BLVD TO BACON/BOULDEN BLVD	CONTRACT	BRIDGE NO.	N/A	CROSS SECTIONS	SECTION
				T201901102	DESIGNED BY:	O. GREEN		PAI
				COUNTY	CHECKED BY:	P. HORSEY		SHEET NO.
				NEW CASTLE				127

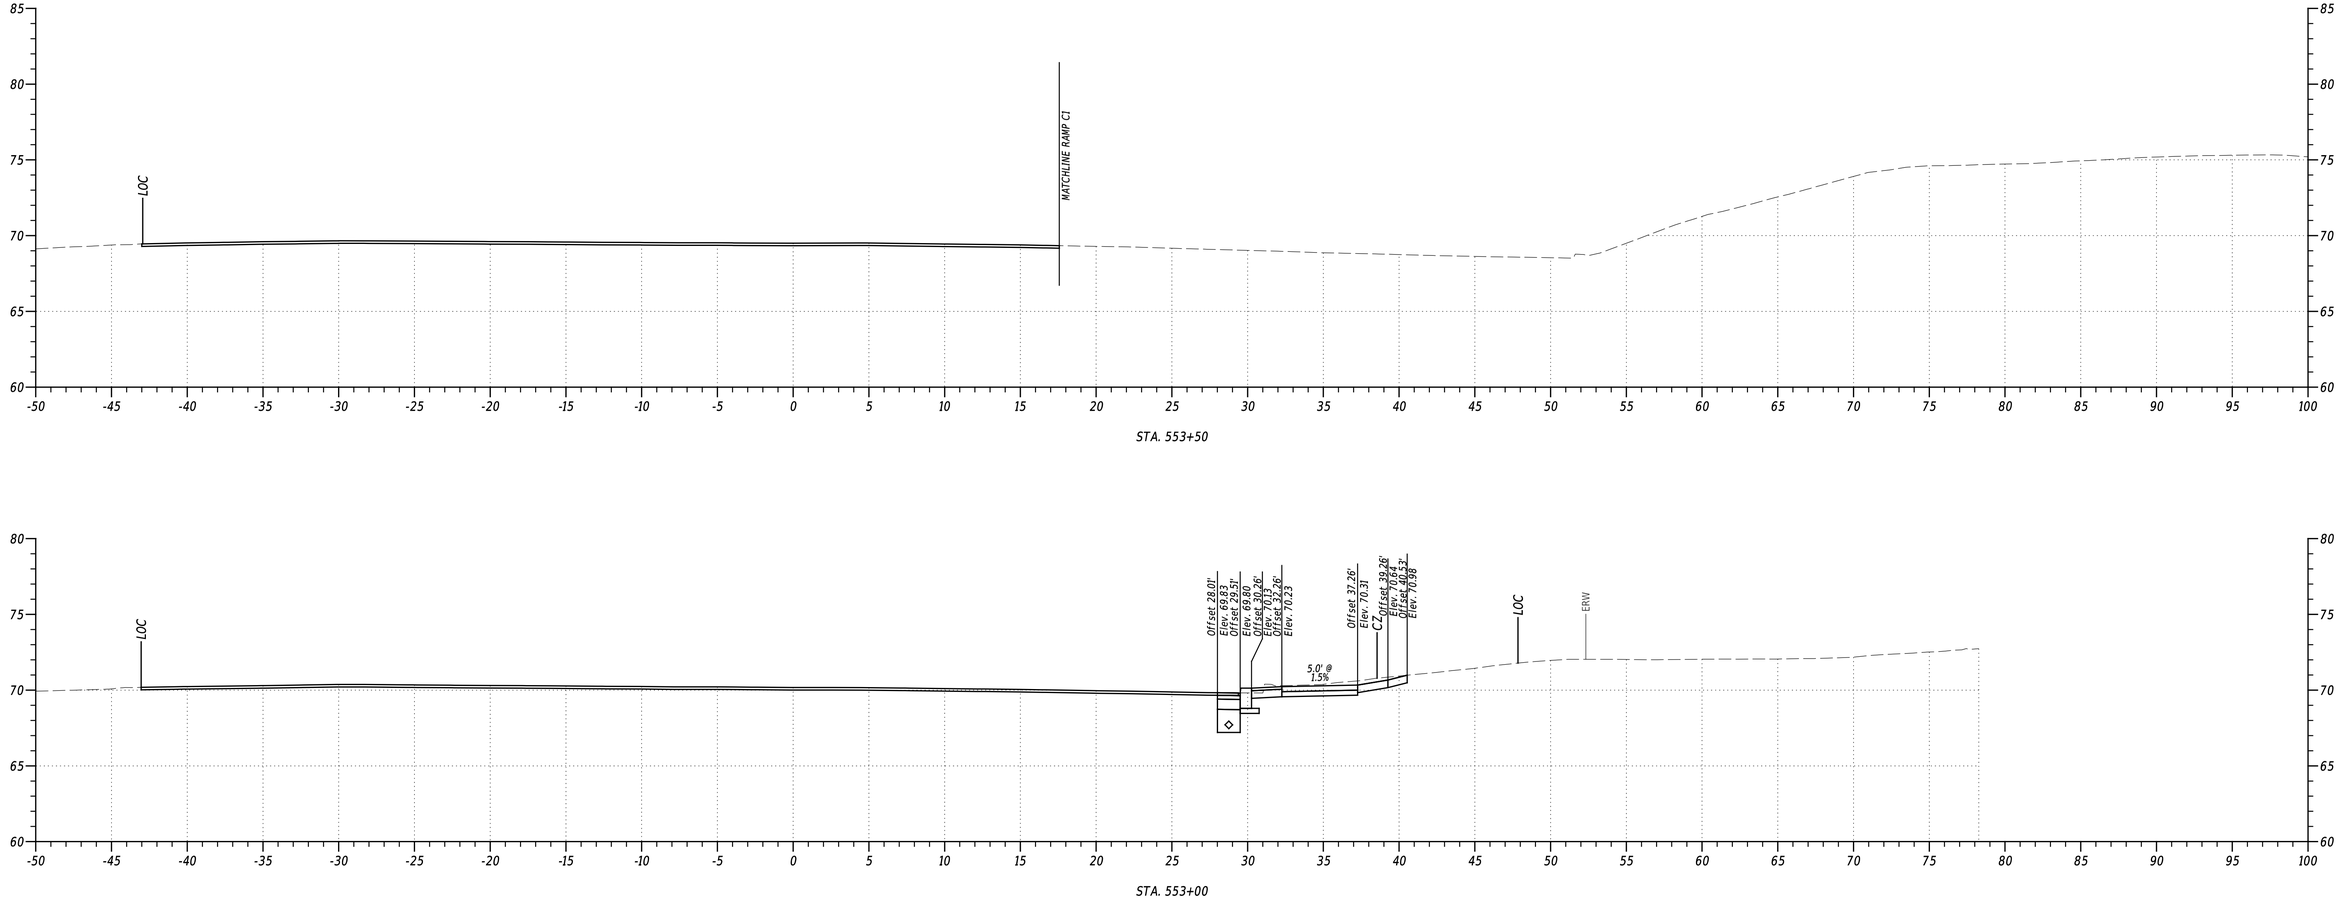

STA. 553+50


STA. 553+00

PENNONI ASSOCIATES INC. $FILEAS
FILE NAME: $FILEAS
MICROSTATION VERSION: $VERSIONS
MICROSTATION WORKSPACE: $WORKSPACES


PEN TABLE: $PENTBLS
PLOT DRIVER: $PLTDRVSS
DATE PLOTTED: 02-SEP-2024 @ 13:24
USER NAME: $USERS OFFICE LOCATION: $OFFICENAMES

Pennoni


ADDENDA / REVISIONS		SCALE 0 5 10 15 FEET	US 13 PAVING AND PEDESTRIAN IMPROVEMENTS - LLANGOLLEN BLVD TO BACON/BOULDEN BLVD	CONTRACT T201901102	BRIDGE NO. N/A	CROSS SECTIONS	SECTION PAI
				COUNTY NEW CASTLE	DESIGNED BY: O. GREEN		SHEET NO. 128
					CHECKED BY: P. HORSEY		

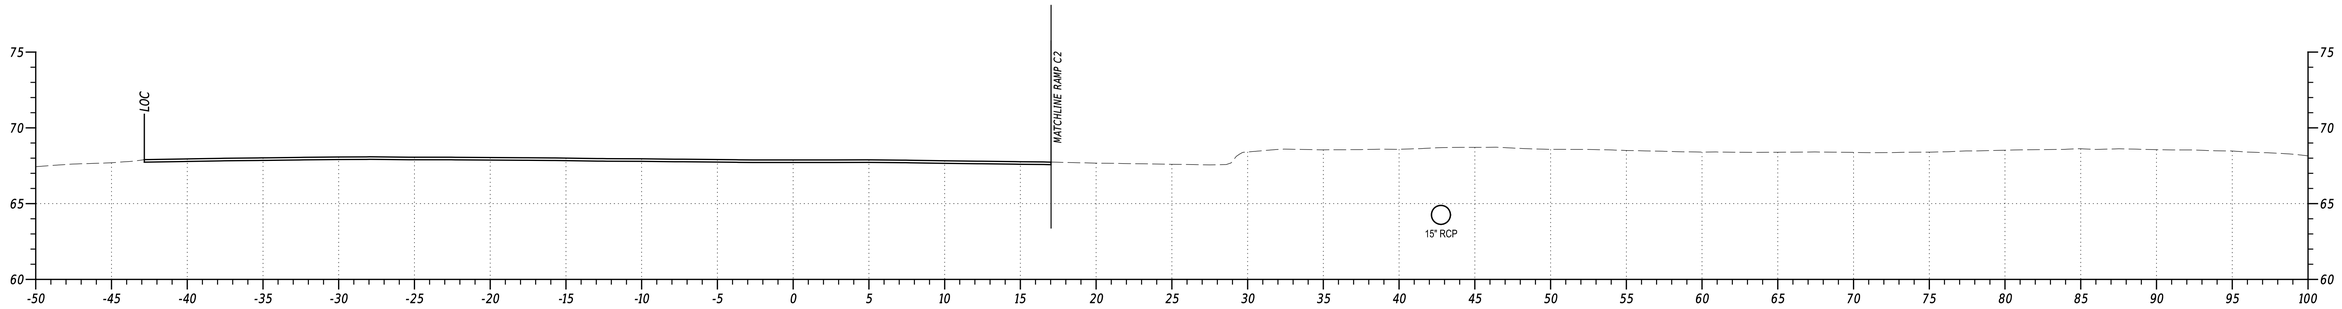

STA. 555+00

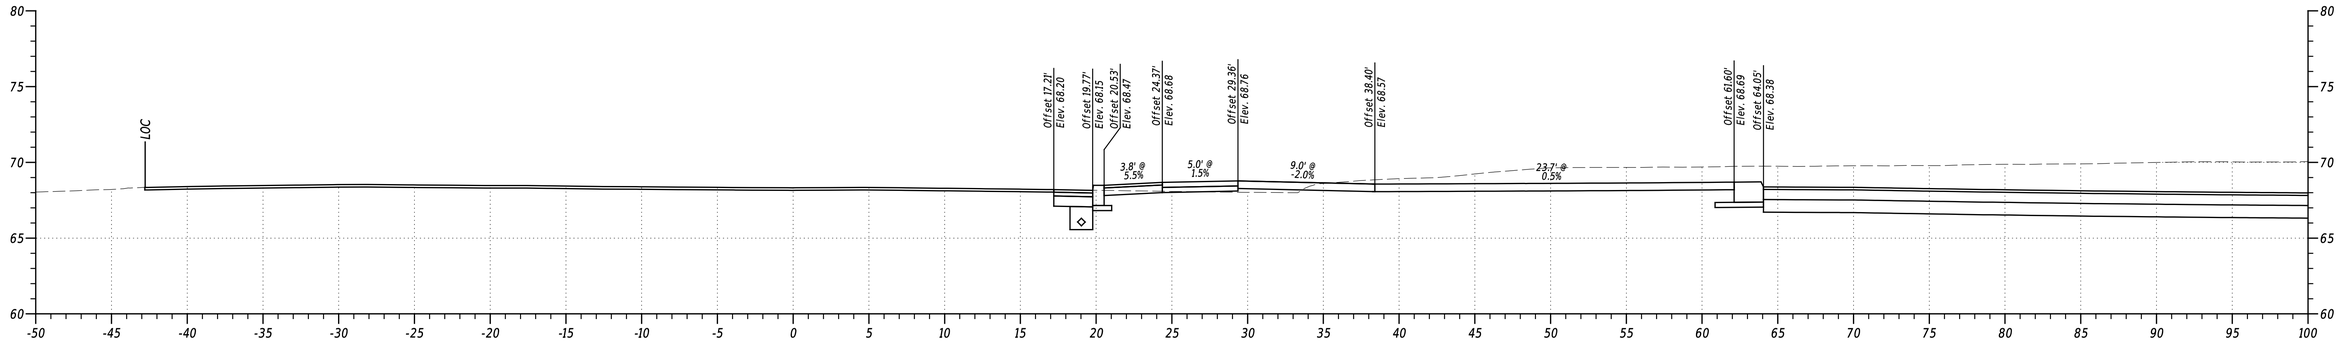

STA. 554+50

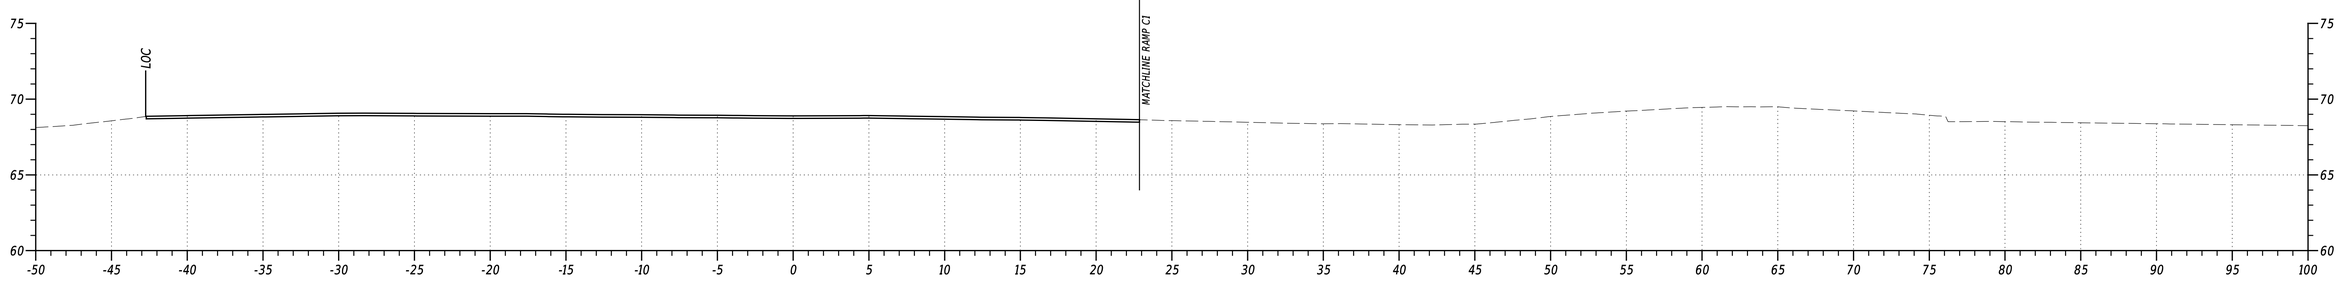


STA. 554+00


PENNONI ASSOCIATES INC. | PEN TABLE: $PENTBL55
FILE NAME: $FILEAS | PLOT DRIVER: $PLTDRV55
MICROSTATION VERSION: $VERSIONS | DATE PLOTTED: 02-SEP-2024@ 13:24
MICROSTATION WORKSPACE: $WORKSPACES | USER NAME: $USERS OFFICE LOCATION: $OFFICENAMES

Pennoni


ADDENDA / REVISIONS		SCALE 0 5 10 15 FEET	US 13 PAVING AND PEDESTRIAN IMPROVEMENTS - LLANGOLLEN BLVD TO BACON/BOULDEN BLVD	CONTRACT T201901102	BRIDGE NO. N/A	CROSS SECTIONS	SECTION PAI
				COUNTY NEW CASTLE	DESIGNED BY: O. GREEN		SHEET NO. 129
					CHECKED BY: P. HORSEY		

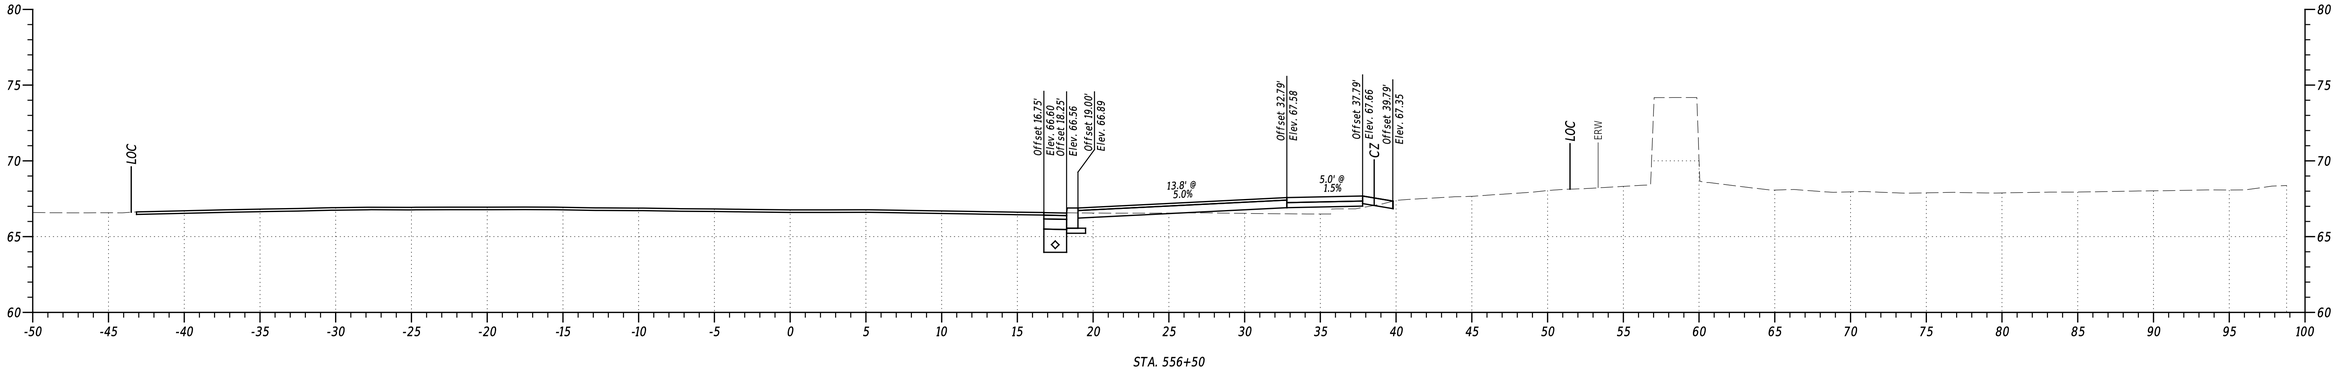

STA. 556+50

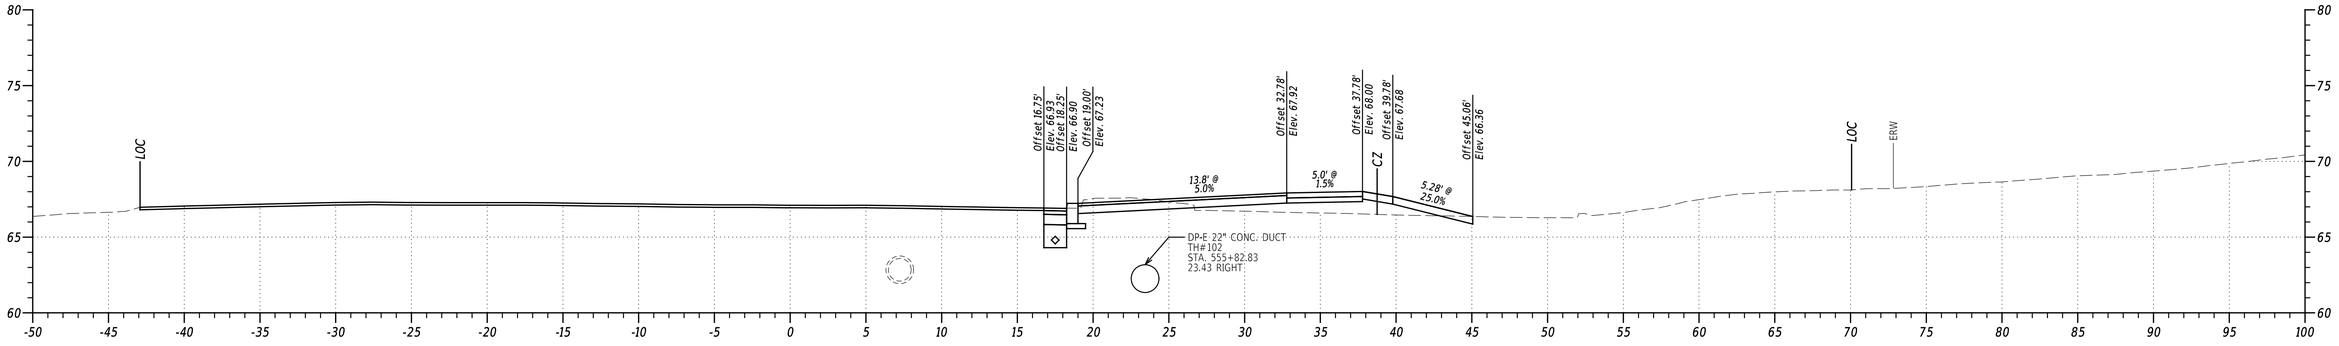

STA. 556+00

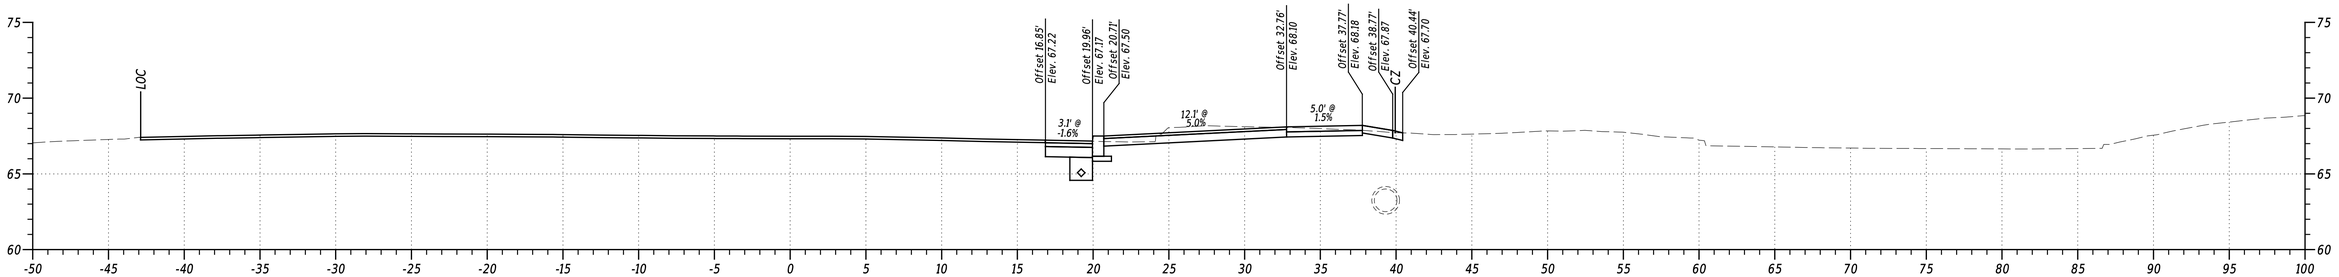


STA. 555+50

PENNONI ASSOCIATES INC.
FILE NAME: STLEAS
MICROSTATION VERSION: $VERSION$
MICROSTATION WORKSPACE: $WORKSPACES


PEN TABLE: $PENTABLE$
PLOT DRIVER: $PLTDRVDS$
DATE PLOTTED: 02-SEP-2024 @ 13:24
USER NAME: $USERS OFFICE LOCATION: $OFFICENAMES

Pennoni


ADDENDA / REVISIONS		SCALE 0 5 10 15 FEET	US 13 PAVING AND PEDESTRIAN IMPROVEMENTS - LLANGOLLEN BLVD TO BACON/BOULDEN BLVD	CONTRACT T201901102	BRIDGE NO. N/A	CROSS SECTIONS	SECTION PAI
				COUNTY NEW CASTLE	DESIGNED BY: O. GREEN		SHEET NO. 130
					CHECKED BY: P. HORSEY		

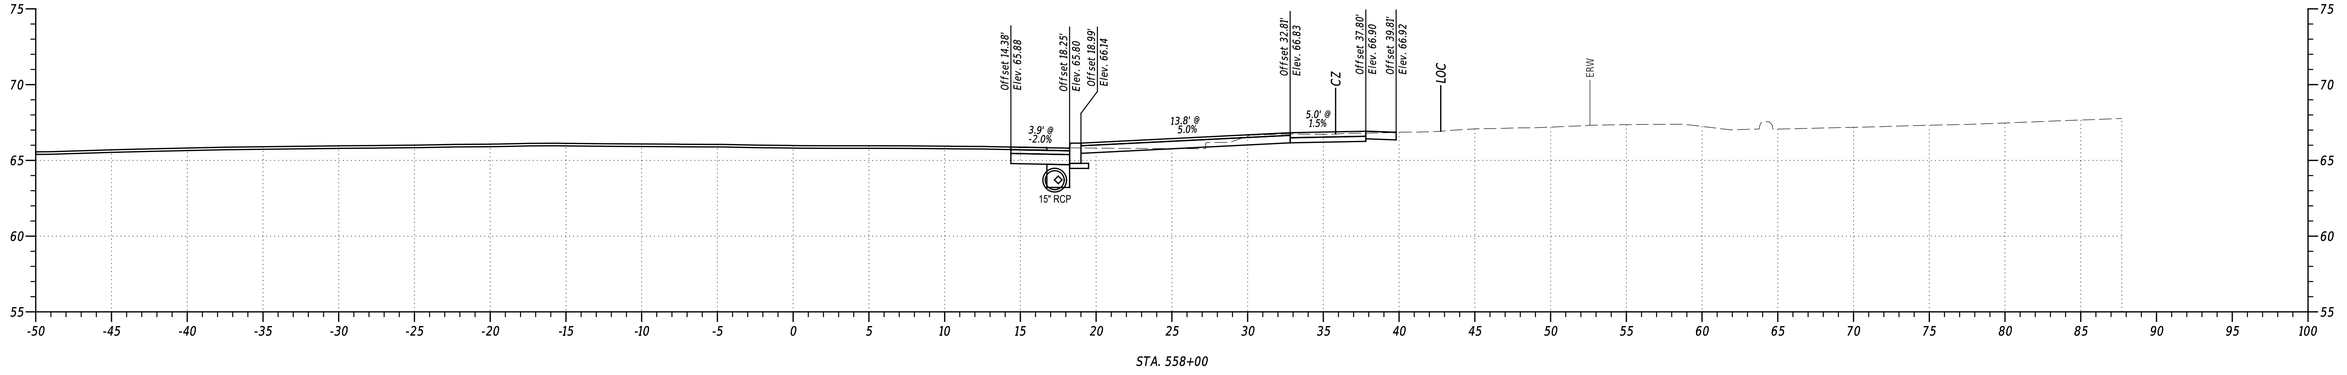

STA. 558+00

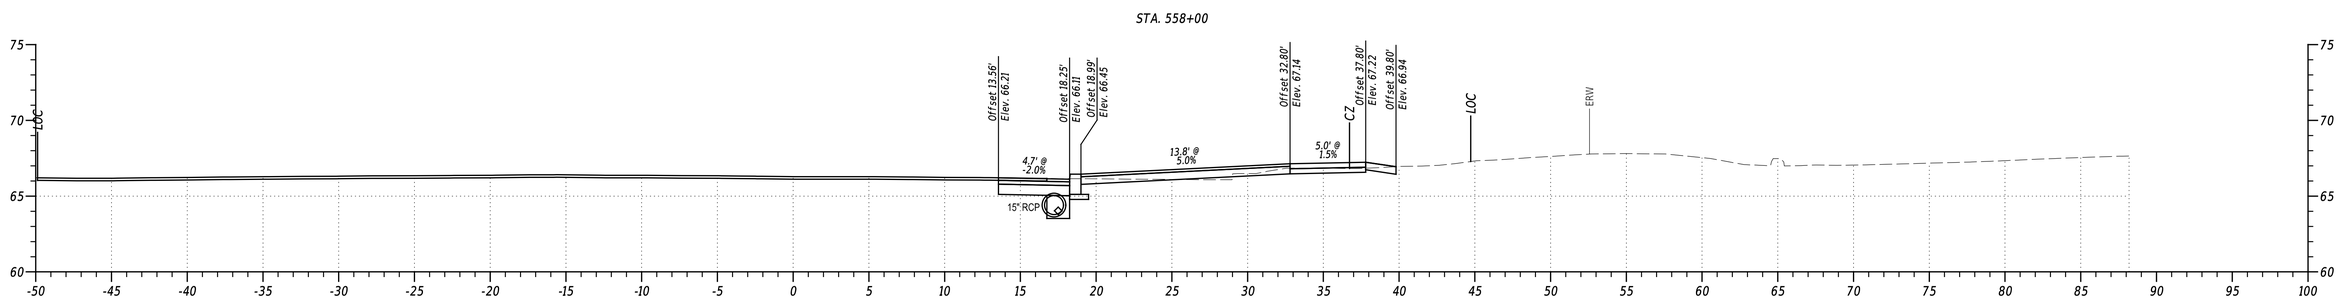

STA. 557+50

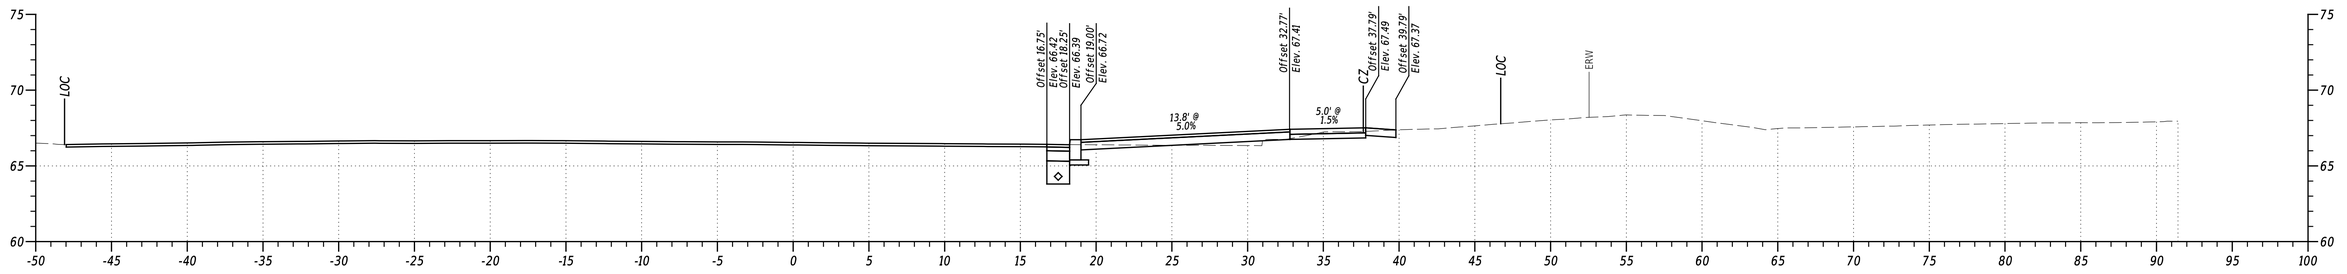

STA. 557+00

PENNONI ASSOCIATES INC. | PEN TABLE: SPENTBL55
FILE NAME: SFILEAS | PLOT DRIVER: SPLTDRV55
MICROSTATION VERSION: SVERSIONS | DATE PLOTTED: 02-SEP-2024@ 13:24
MICROSTATION WORKSPACE: SWORKSPACES | USER NAME: SUSERS | OFFICE LOCATION: $OFFICENAMES

ADDENDA / REVISIONS


SCALE
0 5 10 15
FEET

US 13 PAVING AND PEDESTRIAN IMPROVEMENTS - LLANGOLLEN BLVD TO BACON/BOULDEN BLVD


CONTRACT	BRIDGE NO.	N/A
T201901102	DESIGNED BY:	O. GREEN
COUNTY	CHECKED BY:	P. HORSEY
NEW CASTLE		

CROSS SECTIONS


SECTION
PAI
SHEET NO.
131

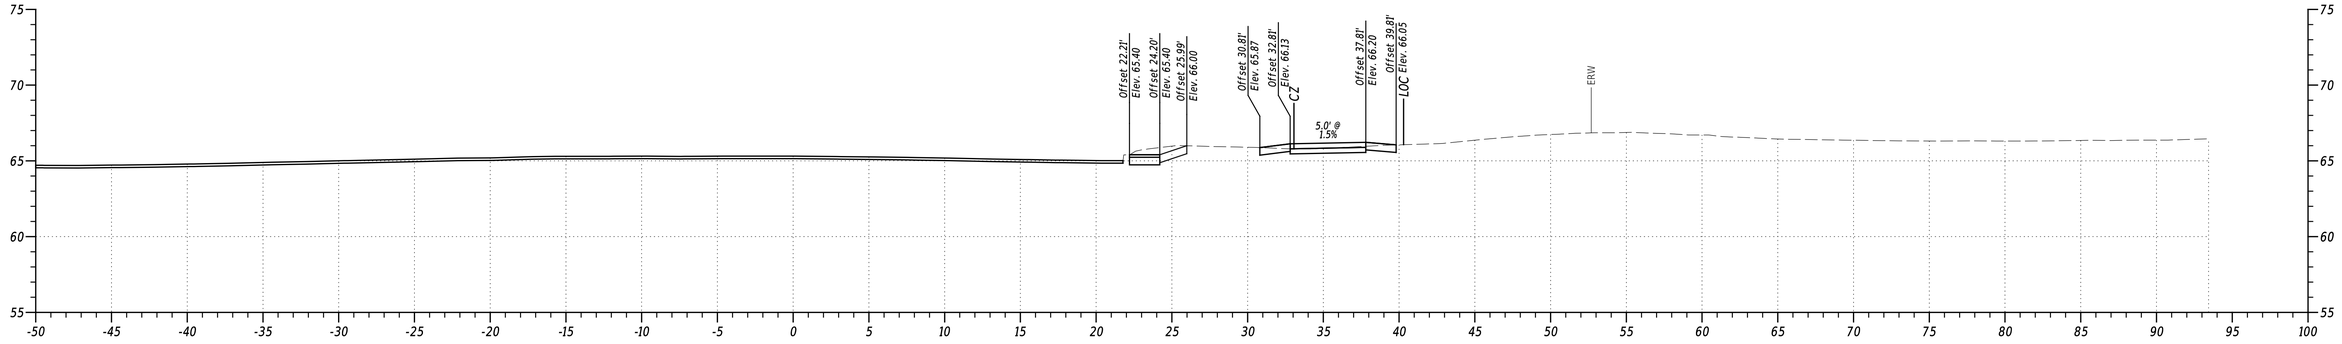

STA. 559+50

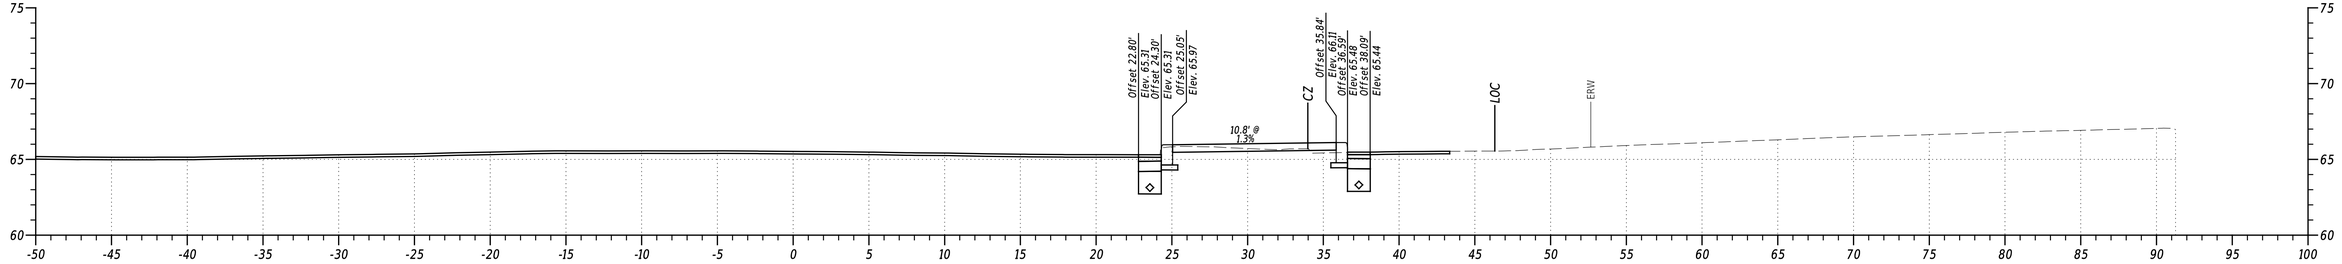

STA. 559+00

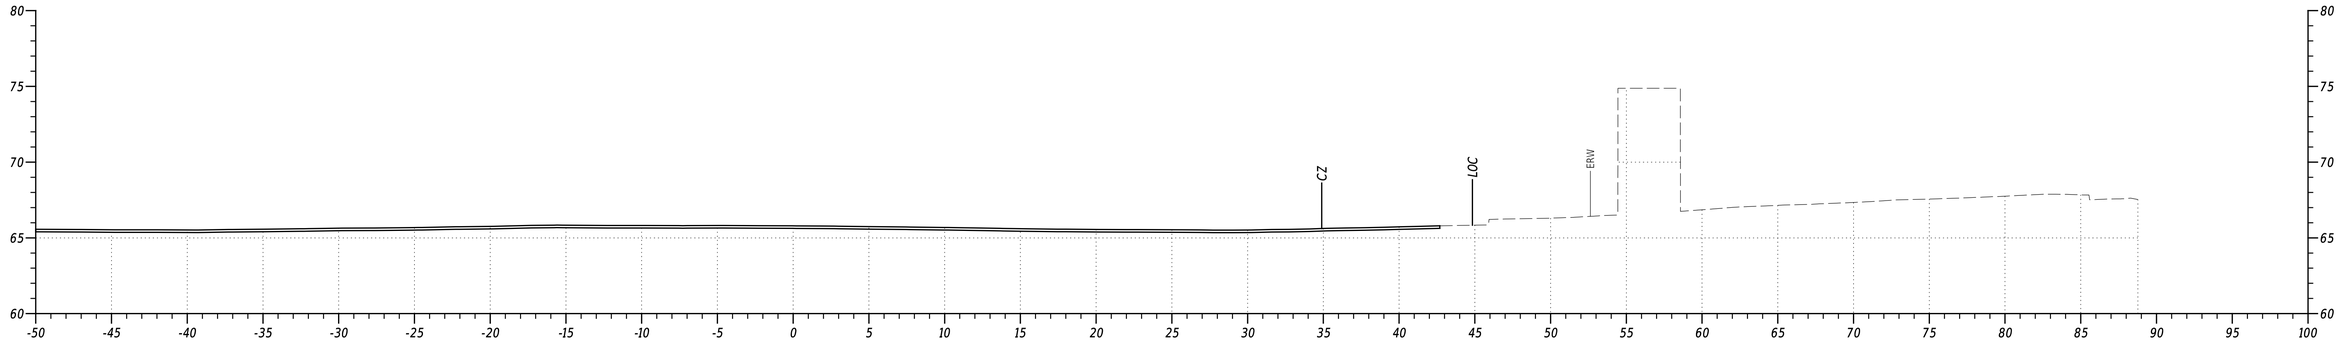

STA. 558+50

PENNONI ASSOCIATES INC.		PEN TABLE:	$PRINTSTLS$
FILE NAME:	$FILEA$	PLOT DRIVER:	$PLTDRVR$
MICROSTATION VERSION:	$VERSION$	DATE PLOTTED:	02-SEP-2024 @ 13:24
MICROSTATION WORKSPACE:	$WORKSPACE$	USER NAME:	$USER$ OFFICE LOCATION: $OFFICENAME$

ADDENDA / REVISIONS			


SCALE
0 5 10 15
FEET

US 13 PAVING AND PEDESTRIAN IMPROVEMENTS - LLANGOLLEN BLVD TO BACON/BOULDEN BLVD

CONTRACT	BRIDGE NO.	N/A
T201901102	DESIGNED BY:	O. GREEN
COUNTY	CHECKED BY:	P. HORSEY
NEW CASTLE		

CROSS SECTIONS

SECTION
PAI
SHEET NO.
132

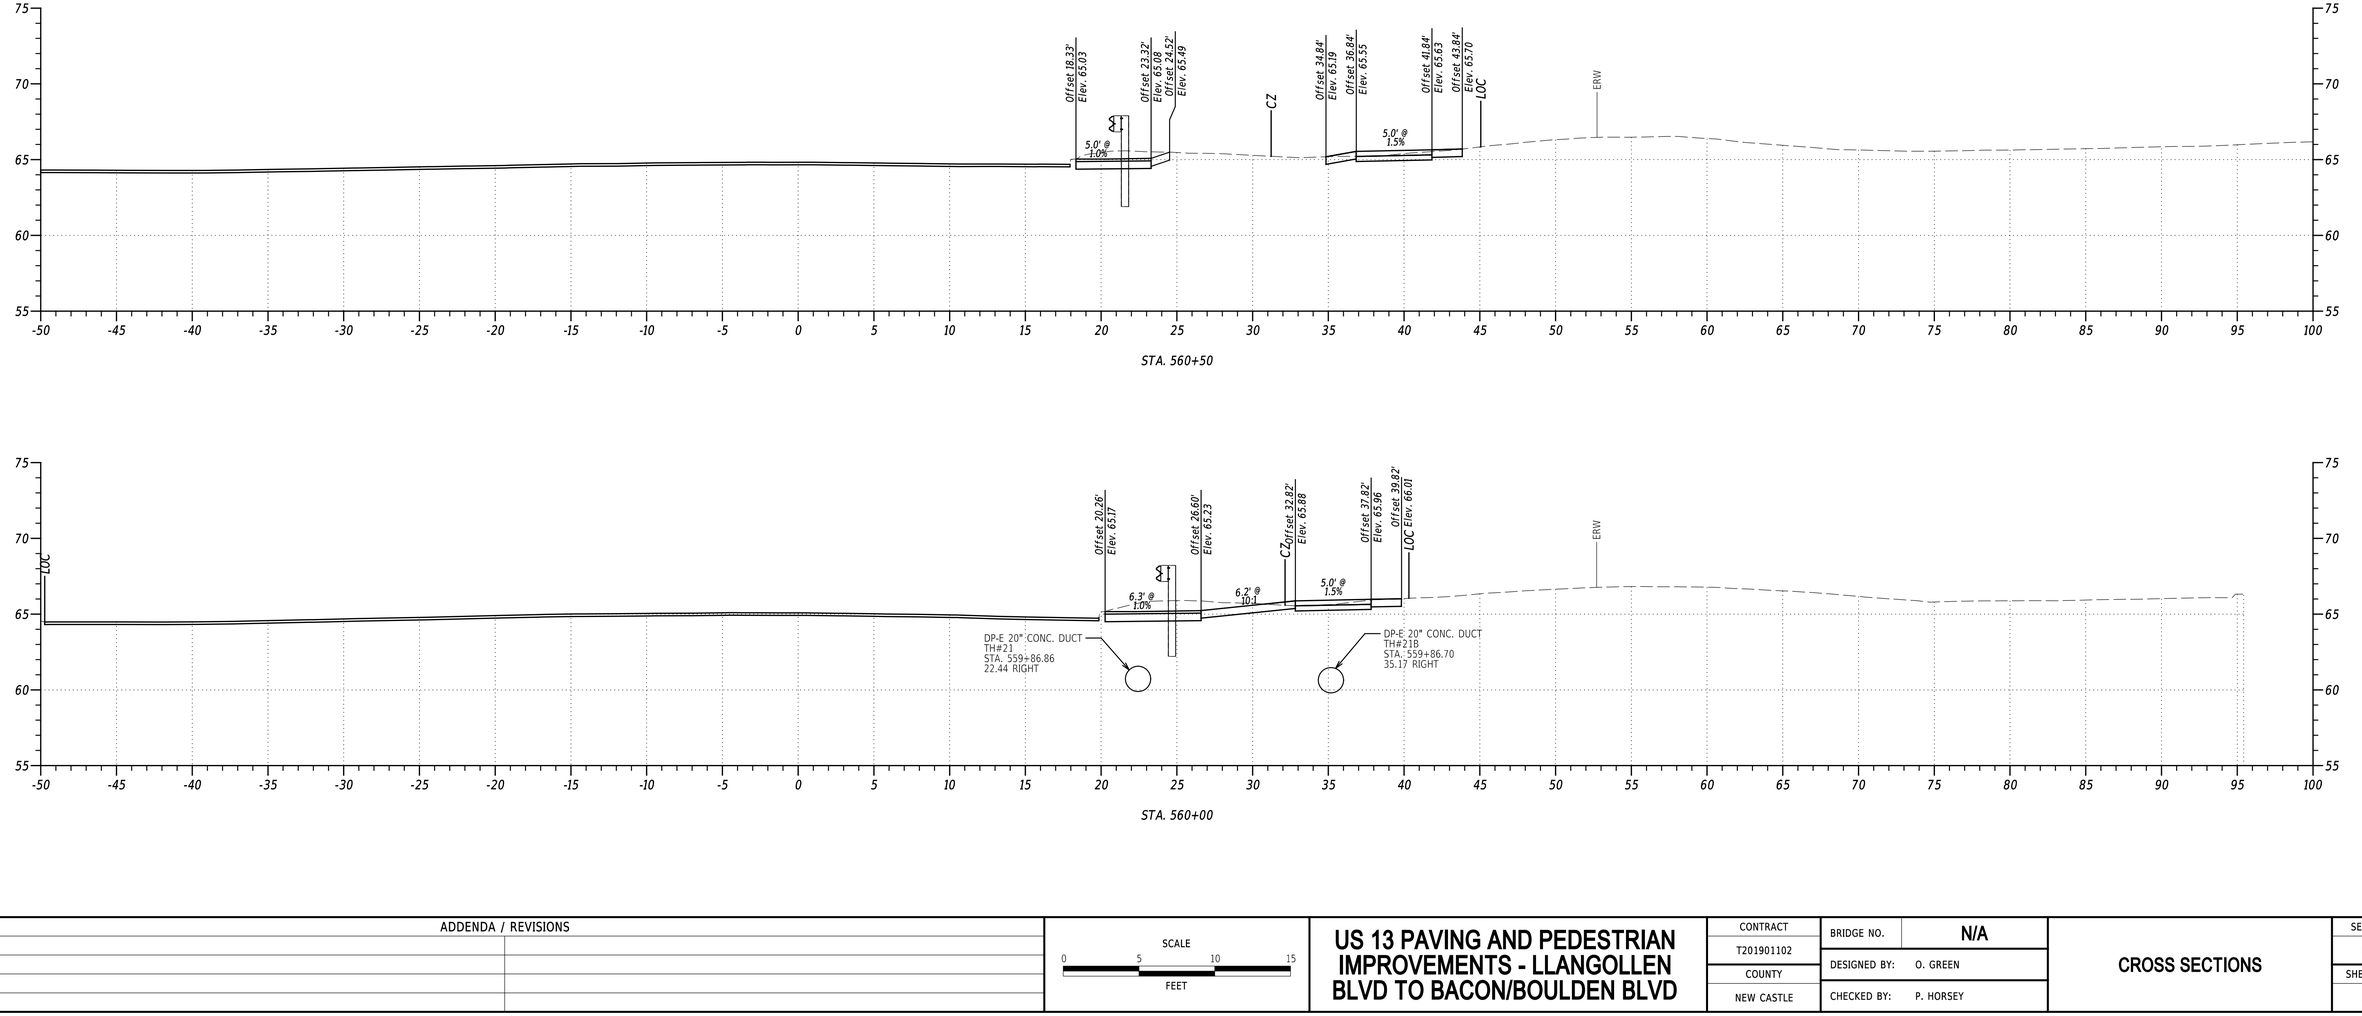

PENNONI ASSOCIATES INC.	
FILE NAME:	$FILEAS
MICROSTATION VERSION:	$VERSIONS
MICROSTATION WORKSPACE:	$WORKSPACES
PEN TABLE:	$PENTABLES
PLOT DRIVER:	$PLTDRVDS
DATE PLOTTED:	02-SEP-2024 @ 13:24
USER NAME:	$USERS
OFFICE LOCATION:	$OFFICENAMES


ADDENDA / REVISIONS

SCALE
0 5 10 15
FEET

US 13 PAVING AND PEDESTRIAN IMPROVEMENTS - LLANGOLLEN BLVD TO BACON/BOULDEN BLVD

CONTRACT	BRIDGE NO.	N/A	SECTION
T201901102	DESIGNED BY:	O. GREEN	PAI
COUNTY	CHECKED BY:	P. HORSEY	SHEET NO.
NEW CASTLE			133

CROSS SECTIONS

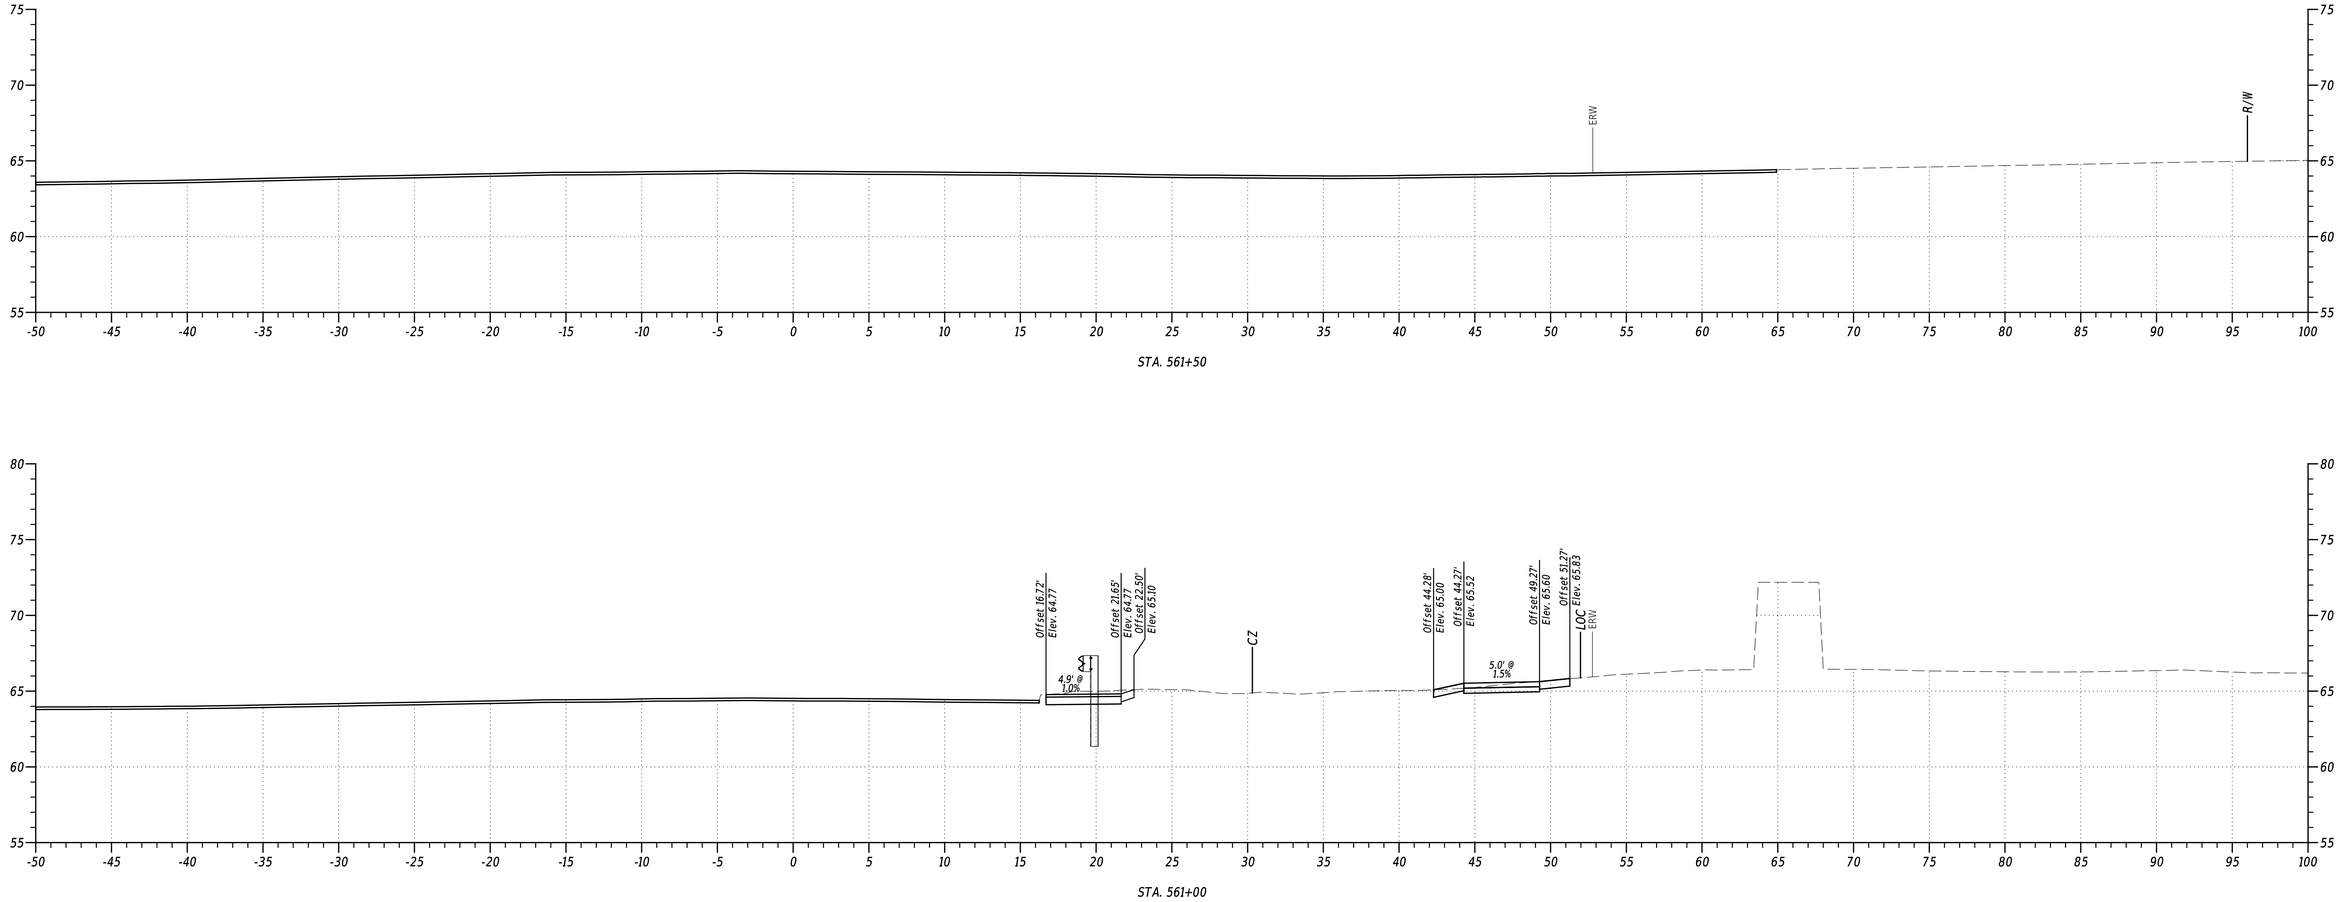

STA. 561+50


STA. 561+00

PENNONI ASSOCIATES INC.
FILE NAME: $FILEAS
MICROSTATION VERSION: $VERSIONS
MICROSTATION WORKSPACE: $WORKSPACES


PEN TABLE: $PENTABLES
PLOT DRIVER: $PLTDRVSS
DATE PLOTTED: 03-SEP-2024@ 13:25
USER NAME: $USERS
OFFICE LOCATION: $OFFICENAMES

Pennoni


ADDENDA / REVISIONS		SCALE 0 5 10 15 FEET	US 13 PAVING AND PEDESTRIAN IMPROVEMENTS - LLANGOLLEN BLVD TO BACON/BOULDEN BLVD	CONTRACT T201901102	BRIDGE NO. N/A	CROSS SECTIONS	SECTION PAI
				COUNTY NEW CASTLE	DESIGNED BY: O. GREEN		SHEET NO. 134
					CHECKED BY: P. HORSEY		

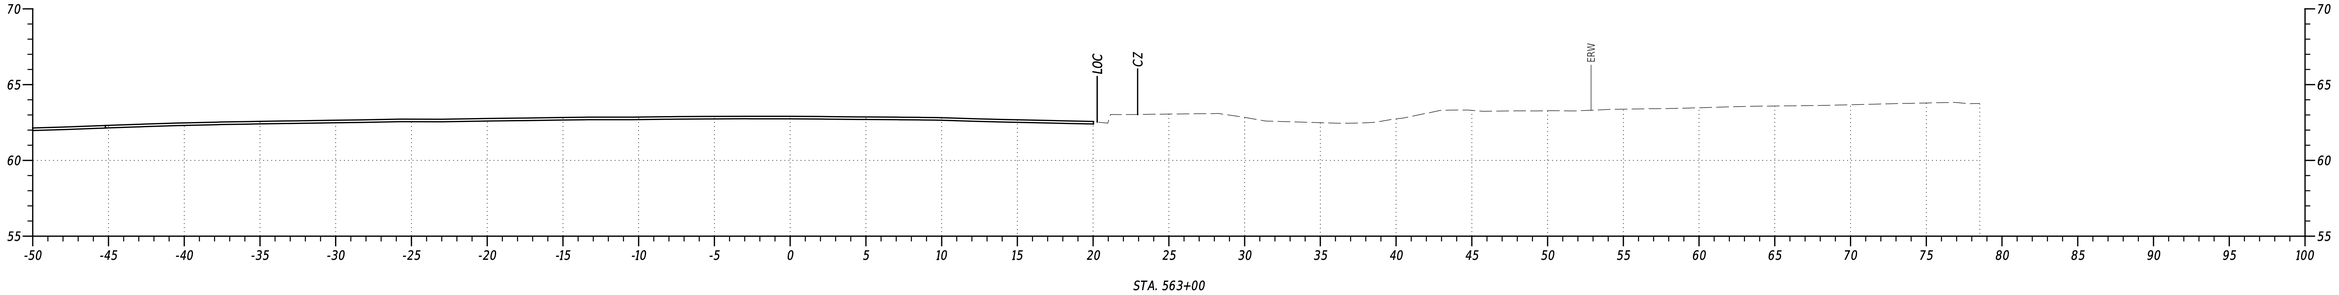

STA. 563+00

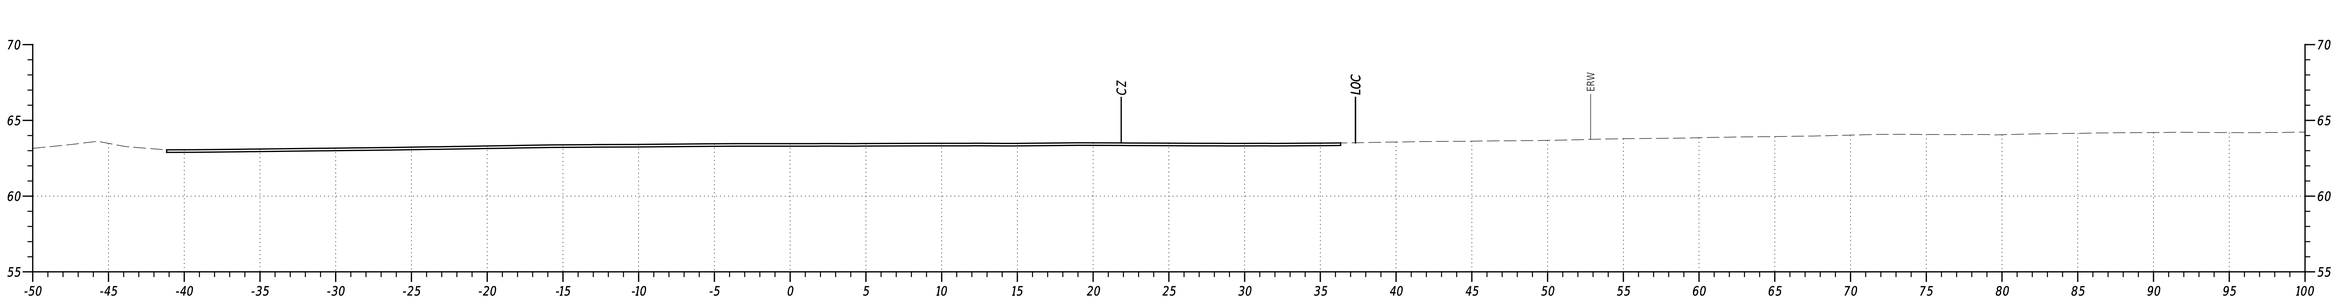

STA. 562+50

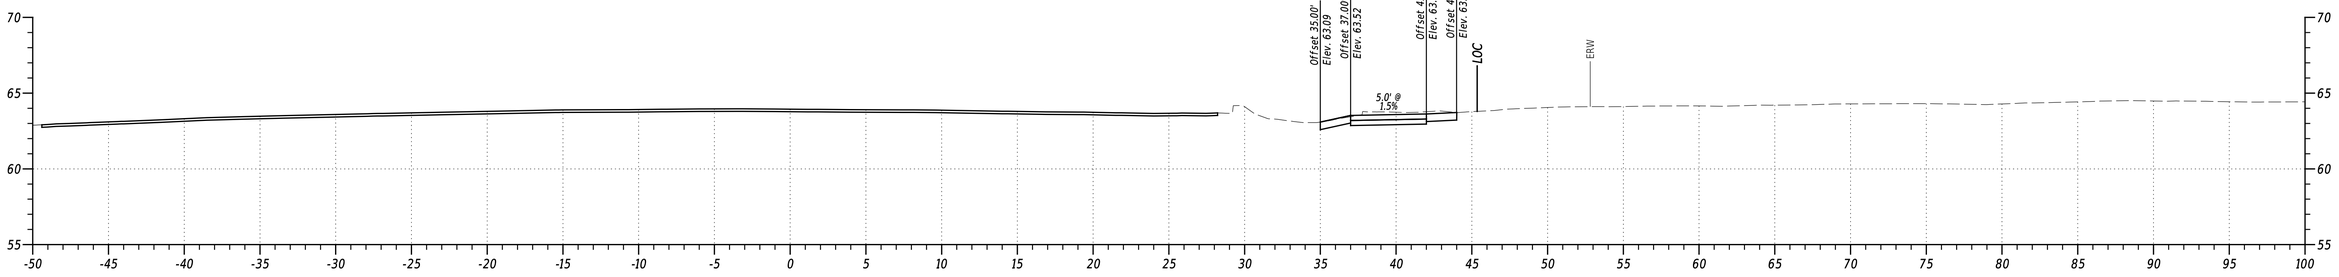

STA. 562+00


PENNONI ASSOCIATES INC. | PEN TABLE: $PENTBL$$
FILE NAME: $FILEAS | PLOT DRIVER: $PLTDRVSS
MICROSTATION VERSION: $VERSIONS | DATE PLOTTED: 02-SEP-2024@ 13:25
MICROSTATION WORKSPACE: $WORKSPACES | USER NAME: $USERS | OFFICE LOCATION: $OFFICENAMES

ADDENDA / REVISIONS


SCALE
0 5 10 15
FEET

US 13 PAVING AND PEDESTRIAN IMPROVEMENTS - LLANGOLLEN BLVD TO BACON/BOULDEN BLVD


CONTRACT	BRIDGE NO.	N/A		SECTION
T201901102	DESIGNED BY:	O. GREEN	CROSS SECTIONS	PAI
COUNTY	CHECKED BY:	P. HORSEY		SHEET NO.
NEW CASTLE				135

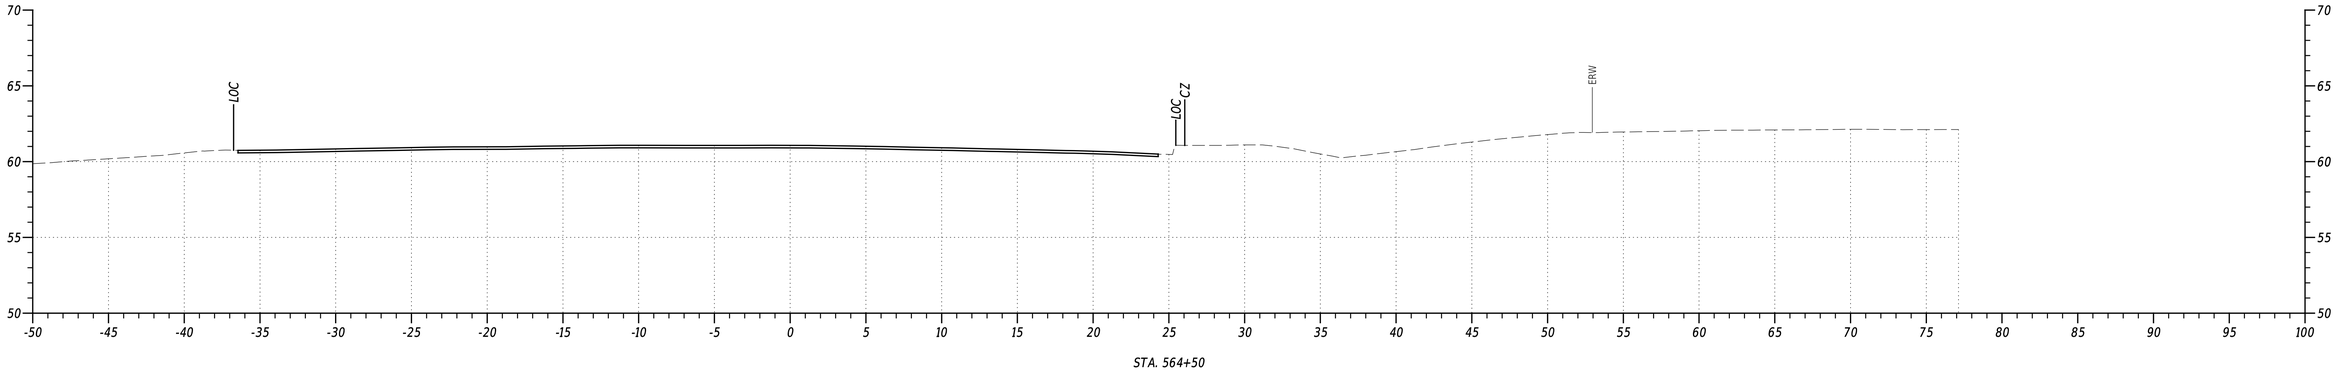

STA. 564+50

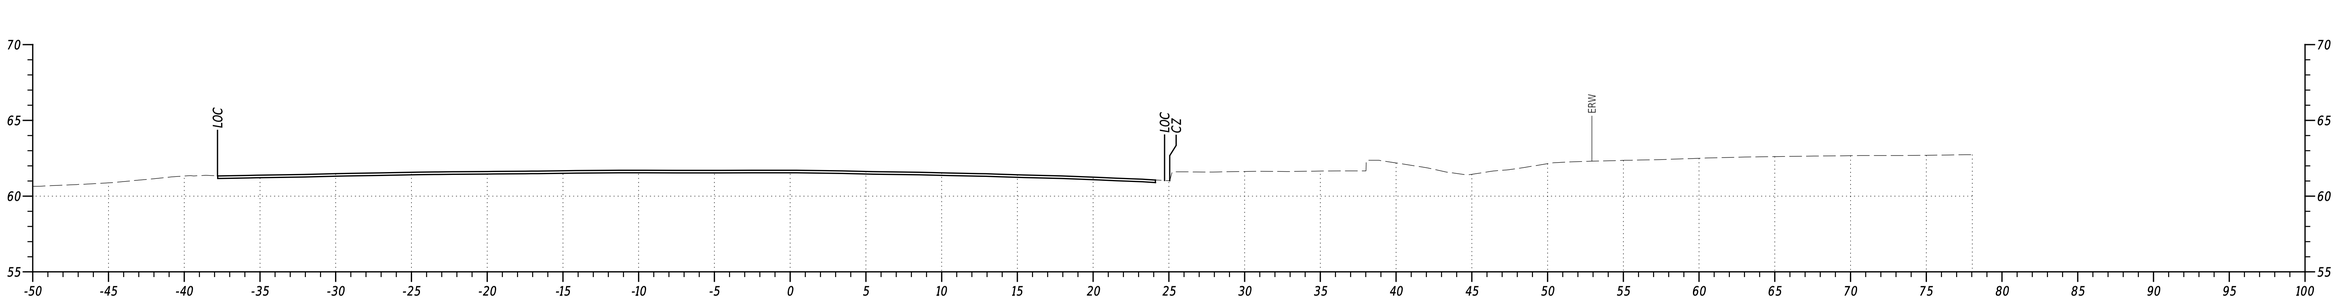

STA. 564+00

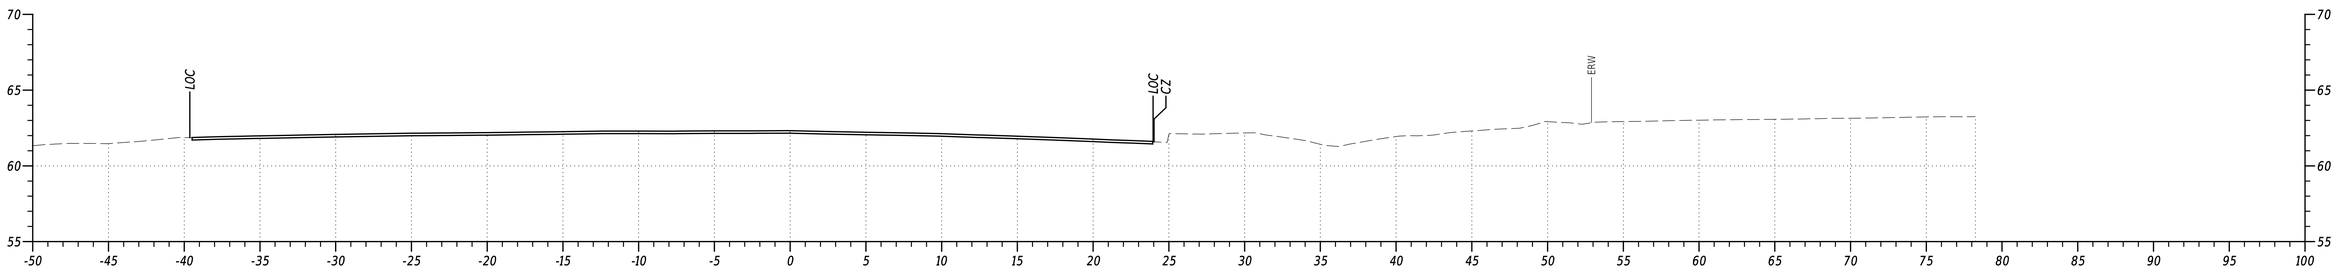

STA. 563+50

PENNONI ASSOCIATES INC. | PEN TABLE: $PENTBL$$
FILE NAME: $FILEAS | PLOT DRIVER: $PLTDRV$$
MICROSTATION VERSION: $VERSIONS | DATE PLOTTED: 02-SEP-2024@ 13:25
MICROSTATION WORKSPACE: $WORKSPACES | USER NAME: $USER$ OFFICE LOCATION: $OFFICENAMES

ADDENDA / REVISIONS


SCALE
0 5 10 15
FEET

US 13 PAVING AND PEDESTRIAN IMPROVEMENTS - LLANGOLLEN BLVD TO BACON/BOULDEN BLVD


CONTRACT	BRIDGE NO.	N/A
T201901102	DESIGNED BY:	O. GREEN
COUNTY	CHECKED BY:	P. HORSEY
NEW CASTLE		

CROSS SECTIONS


SECTION
PAI
SHEET NO.
136

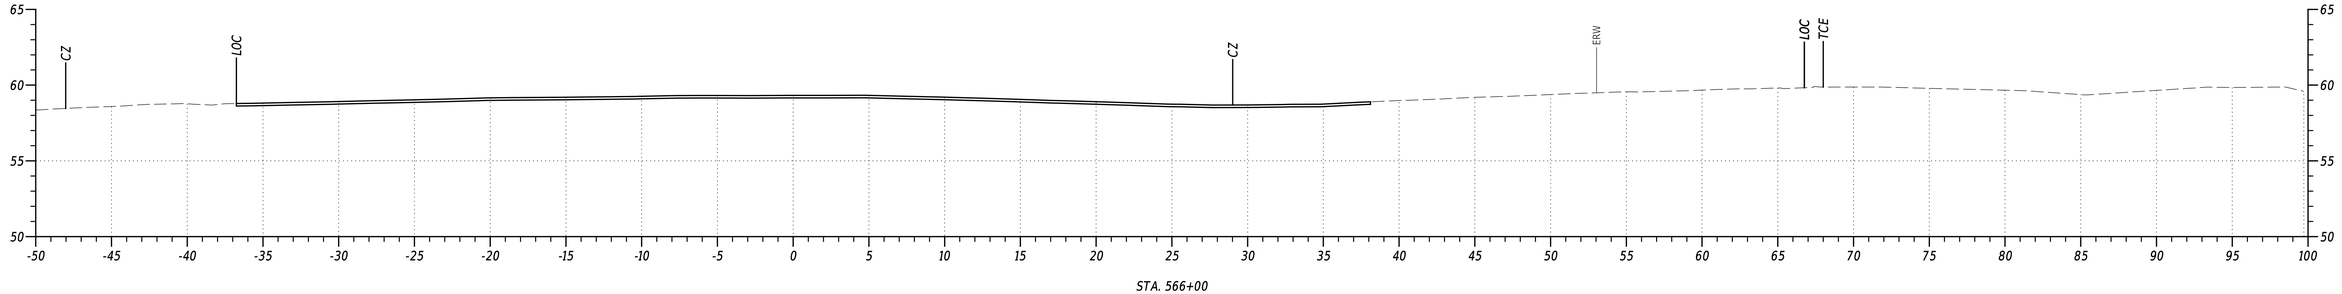

STA. 566+00

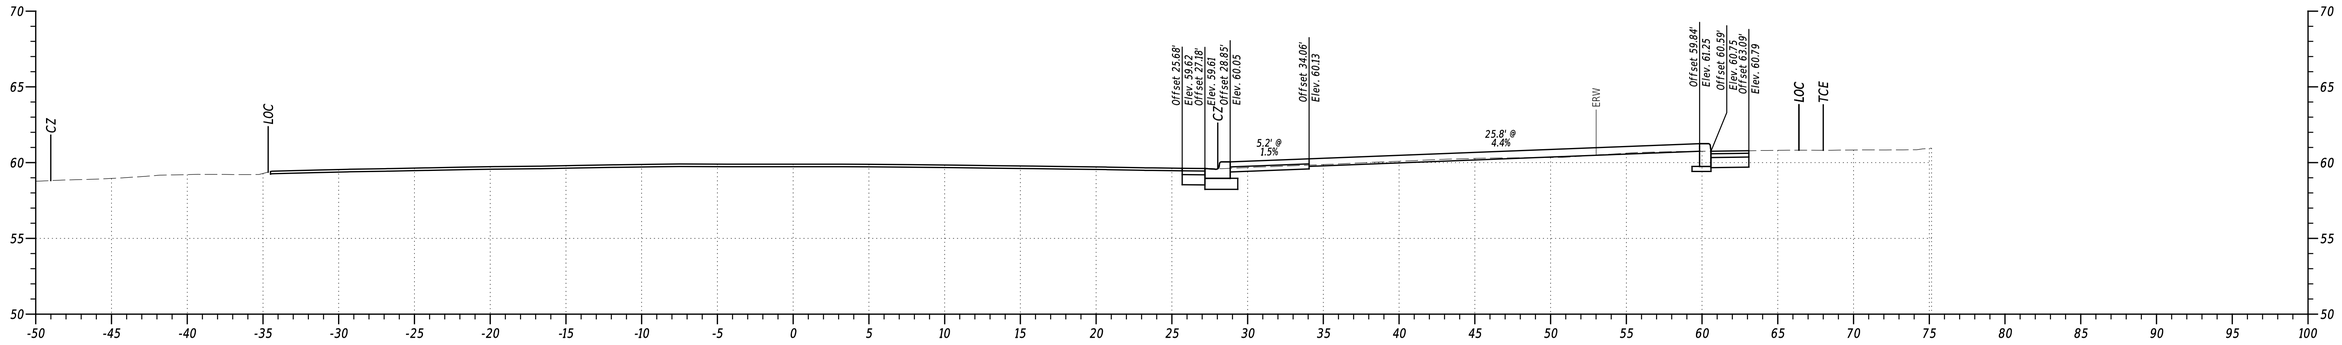


STA. 565+50

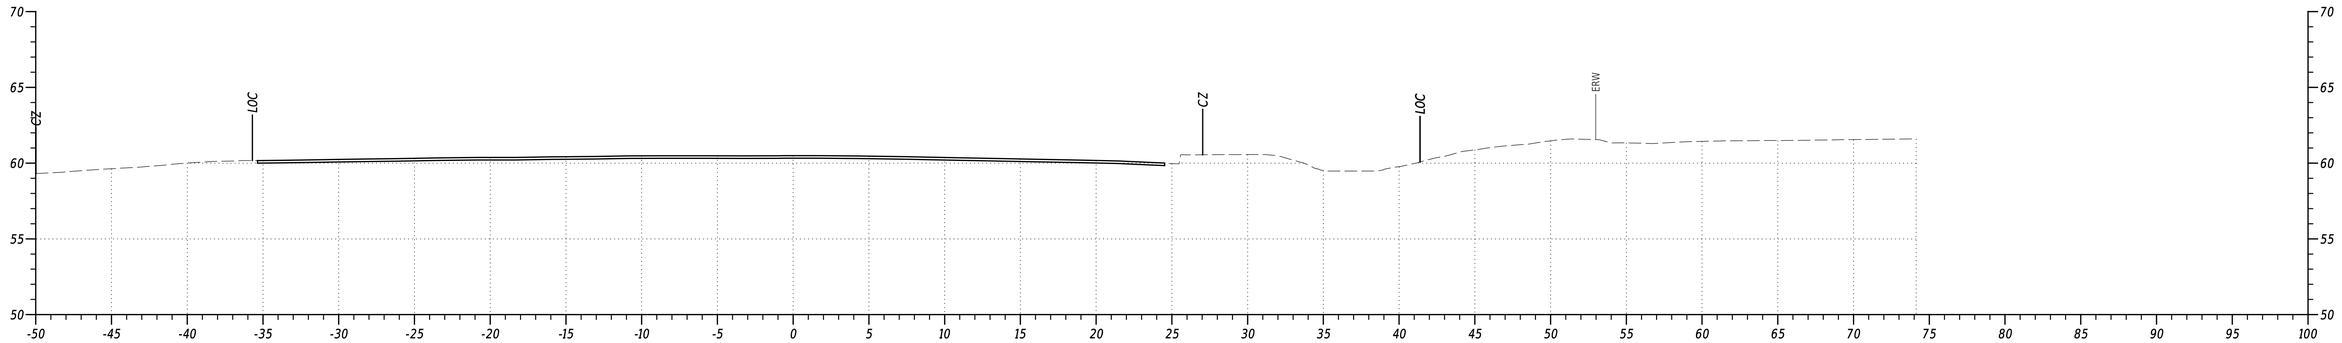


STA. 565+00

PENNONI ASSOCIATES INC.		PEN TABLE:	$PENTBLSS
FILE NAME:	$FILEAS	PLOT DRIVER:	$PLTDRVSS
MICROSTATION VERSION:	$VERSIONS	DATE PLOTTED:	02-SEP-2024 @ 13:25
MICROSTATION WORKSPACE:	$WORKSPACES	USER NAME:	$USERS OFFICE LOCATION: $OFFICENAMES


ADDENDA / REVISIONS		SCALE	US 13 PAVING AND PEDESTRIAN IMPROVEMENTS - LLANGOLLEN BLVD TO BACON/BOULDEN BLVD	CONTRACT	BRIDGE NO.	N/A	CROSS SECTIONS	SECTION
		0 5 10 15		T201901102	DESIGNED BY:	O. GREEN		PAI
		FEET		COUNTY	CHECKED BY:	P. HORSEY		SHEET NO.
				NEW CASTLE				137

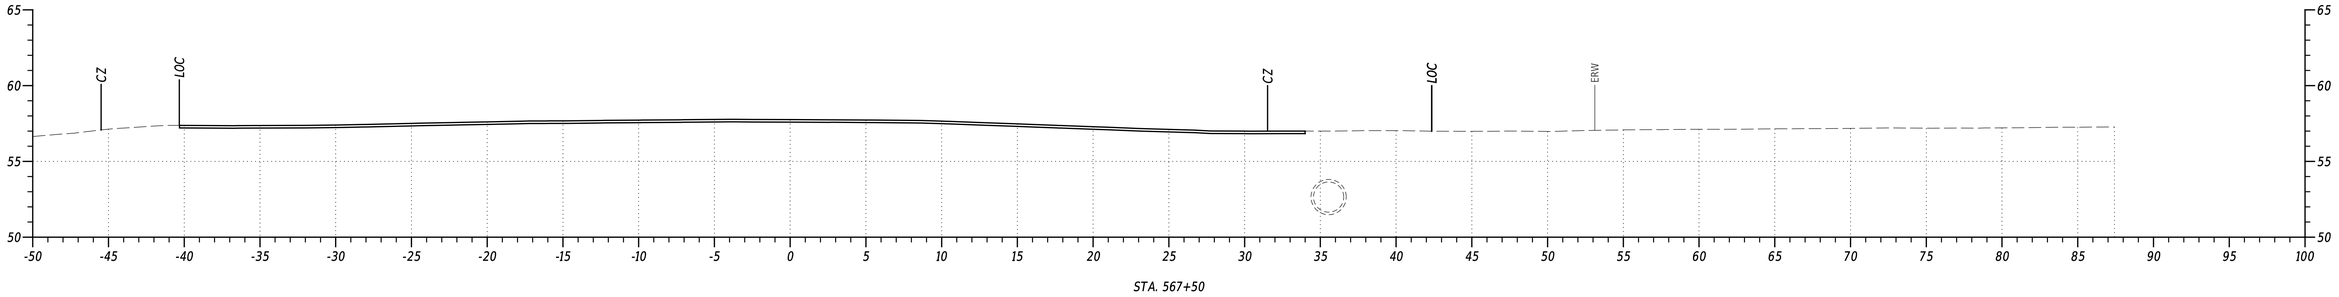

STA. 567+50

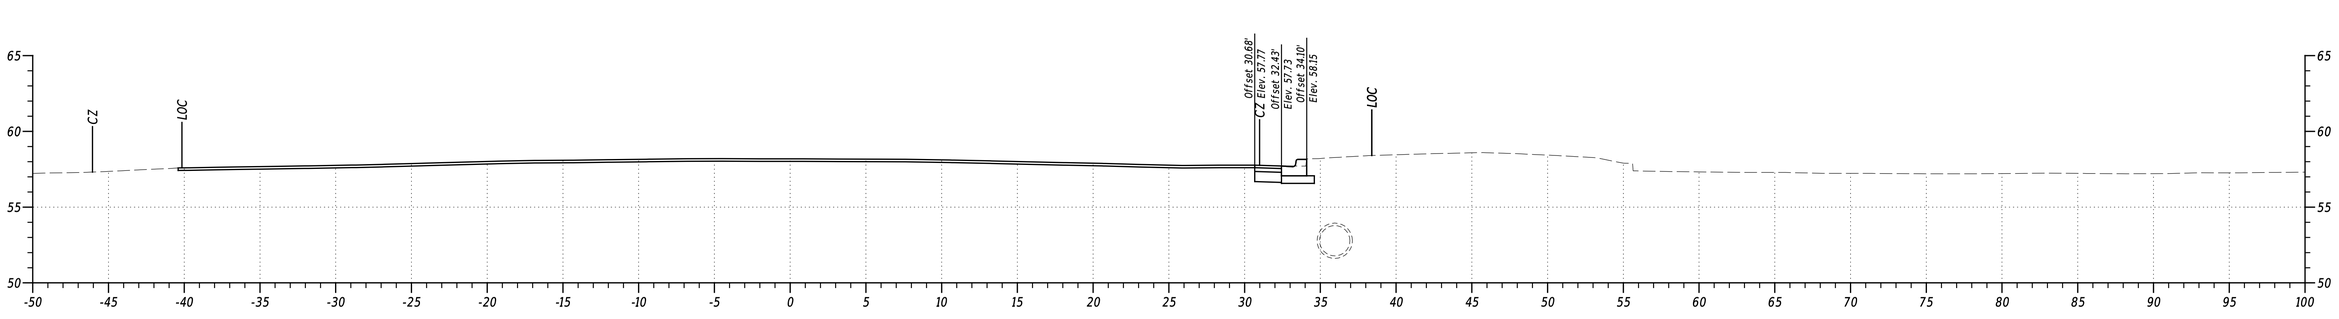

STA. 567+00

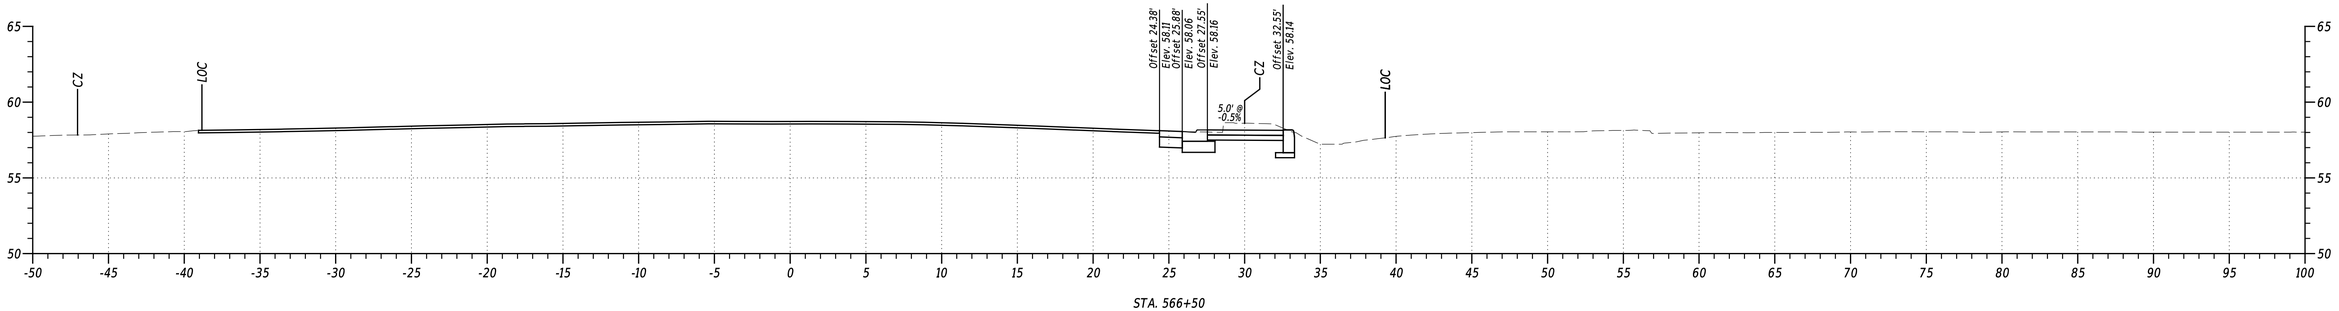

STA. 566+50


PENNONI ASSOCIATES INC.	
FILE NAME:	SFILEAS
MICROSTATION VERSION:	$VERSION$
MICROSTATION WORKSPACE:	$WORKSPACES
PRT TABLE:	$PRINTABLES
PLOT DRIVER:	$PLTDRVCS
DATE PLOTTED:	02-SEP-2024@ 13:25
USER NAME:	$USERS
OFFICE LOCATION:	$OFFICENAMES

ADDENDA / REVISIONS


SCALE
0 5 10 15
FEET

US 13 PAVING AND PEDESTRIAN IMPROVEMENTS - LLANGOLLEN BLVD TO BACON/BOULDEN BLVD


CONTRACT	BRIDGE NO.	N/A	SECTION
T201901102	DESIGNED BY:	O. GREEN	PAI
COUNTY	CHECKED BY:	P. HORSEY	SHEET NO.
NEW CASTLE	CROSS SECTIONS		138

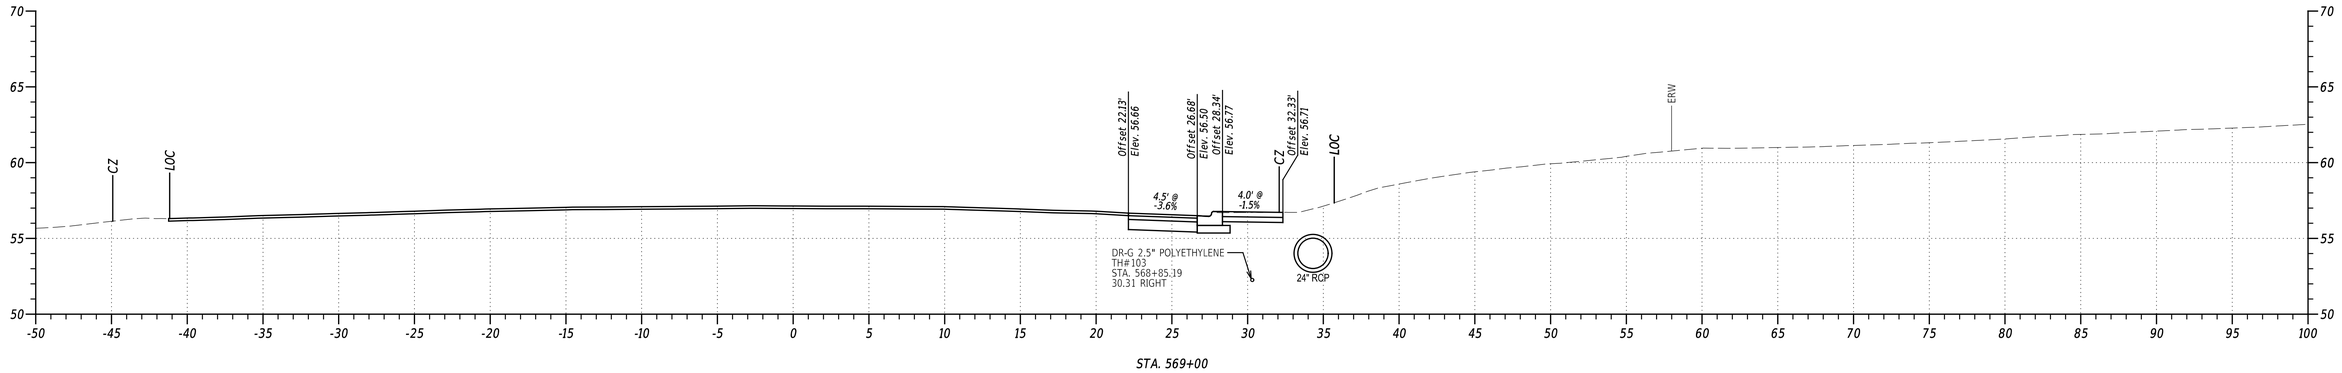

STA. 569+00

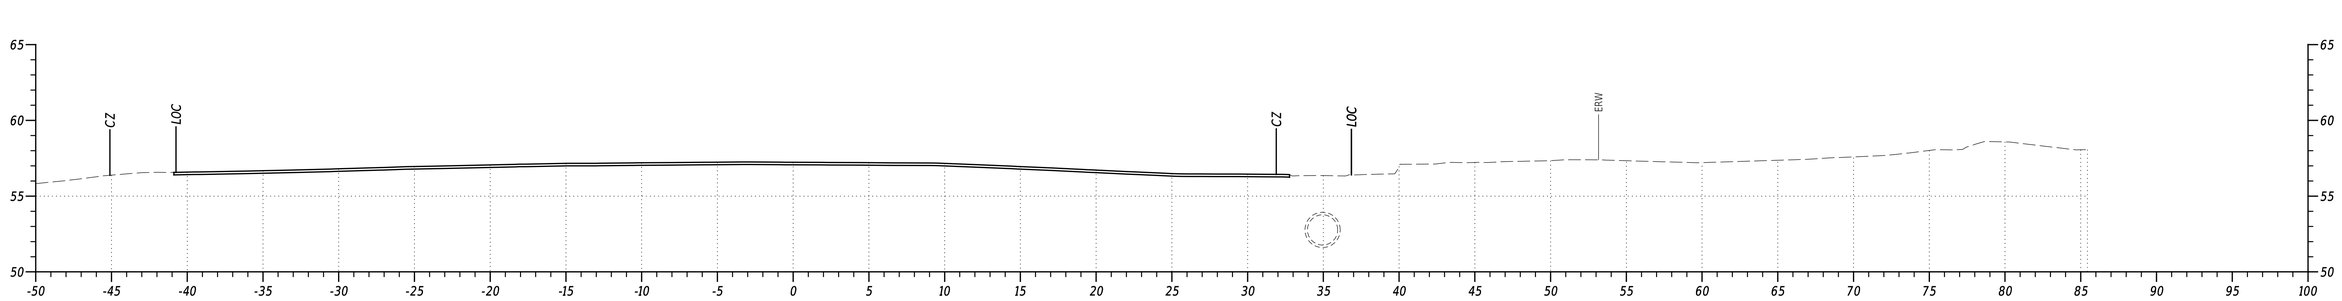


STA. 568+50

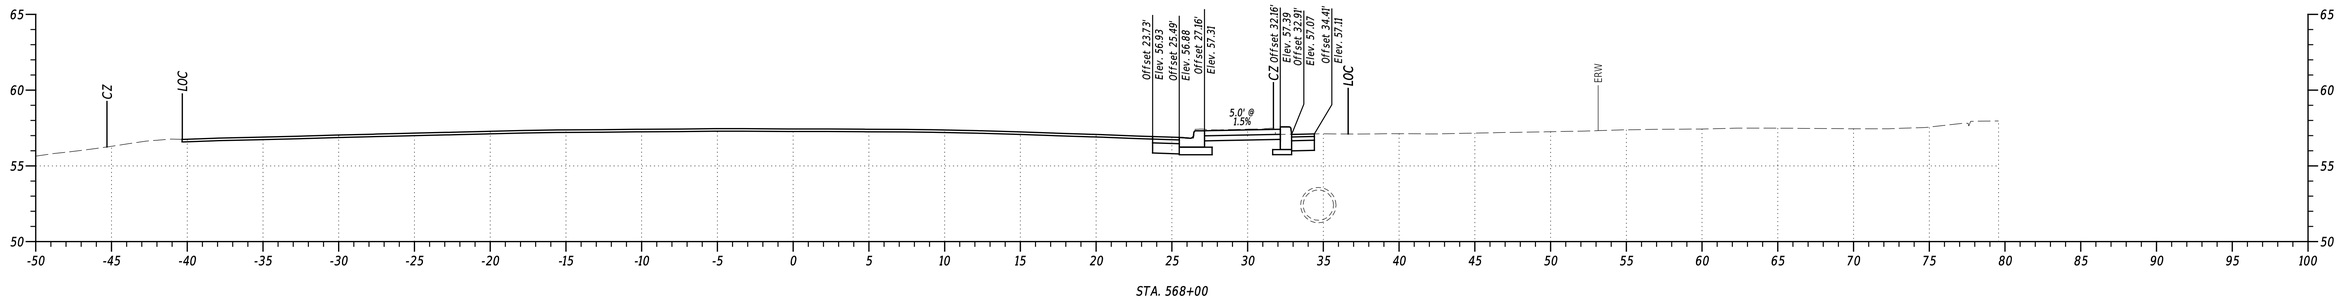

STA. 568+00

PENNONI ASSOCIATES INC. | PEN TABLE: $PENTBLSS
FILE NAME: $FILEAS | PLOT DRIVER: $PLTDRVSS
MICROSTATION VERSION: $VERSIONS | DATE PLOTTED: 02-SEP-2024@ 13:25
MICROSTATION WORKSPACE: $WORKSPACES | USER NAME: $USERS | OFFICE LOCATION: $OFFICENAMES


ADDENDA / REVISIONS		SCALE 0 5 10 15 FEET	US 13 PAVING AND PEDESTRIAN IMPROVEMENTS - LLANGOLLEN BLVD TO BACON/BOULDEN BLVD	CONTRACT T201901102	BRIDGE NO. N/A	CROSS SECTIONS	SECTION PAI
				COUNTY NEW CASTLE	DESIGNED BY: O. GREEN		SHEET NO. 139
					CHECKED BY: P. HORSEY		

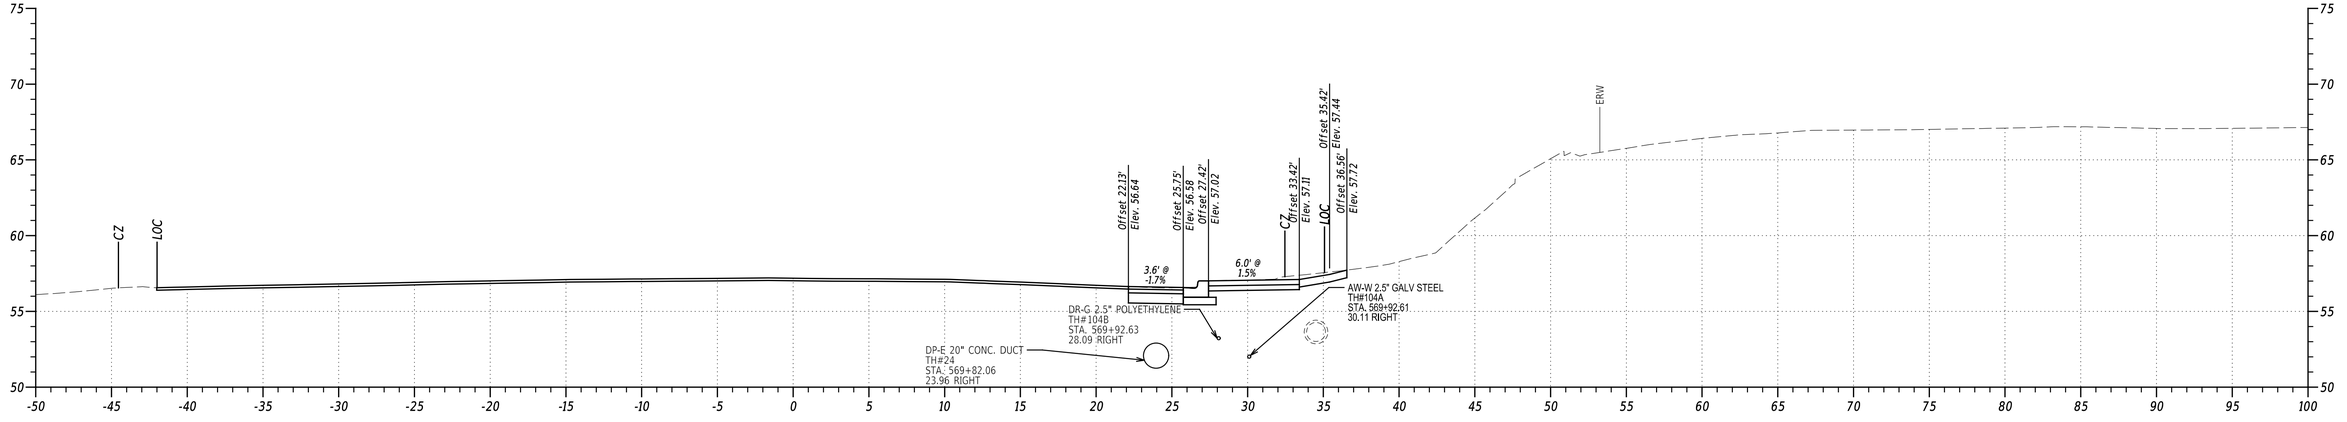

PENNONI ASSOCIATES INC. | PEN TABLE: $PENTBL55
FILE NAME: $FILEAS | PLOT DRIVER: $PLTDRVSS
MICROSTATION VERSION: $VERSIONS | DATE PLOTTED: 02-SEP-2024@ 13:25
MICROSTATION WORKSPACE: $WORKSPACES | USER NAME: $USERS | OFFICE LOCATION: $OFFICENAMES

Pennoni

ADDENDA / REVISIONS	SCALE	US 13 PAVING AND PEDESTRIAN IMPROVEMENTS - LLANGOLLEN BLVD TO BACON/BOULDEN BLVD	CONTRACT	BRIDGE NO.	N/A	CROSS SECTIONS	SECTION
	0 5 10 15 FEET		T201901102	DESIGNED BY:	O. GREEN		PAI
			COUNTY	CHECKED BY:	P. HORSEY		SHEET NO.
			NEW CASTLE				140

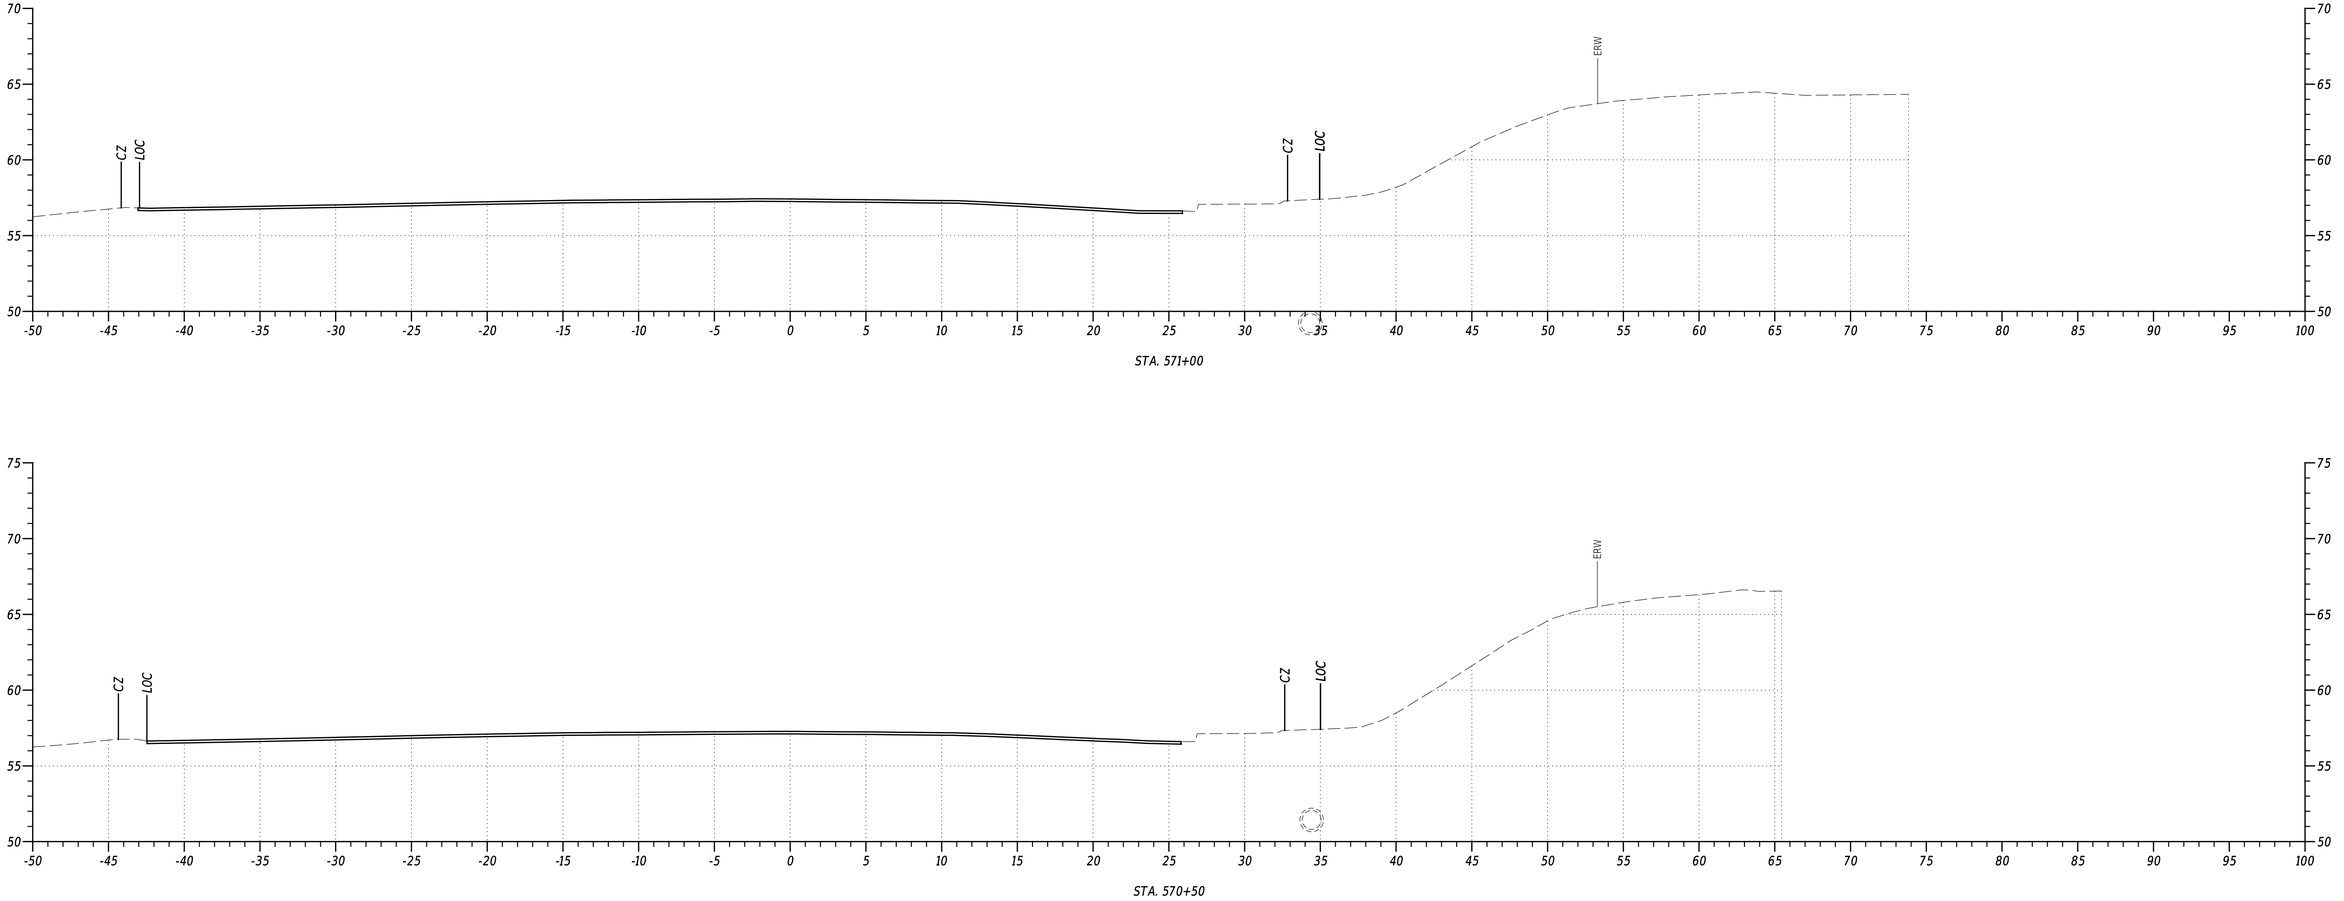

STA. 571+00

STA. 570+50

PENNONI ASSOCIATES INC.	
FILE NAME:	$FILEAS
MICROSTATION VERSION:	$VERSIONS
MICROSTATION WORKSPACE:	$WORKSPACES
PEN TABLE:	$PENTABLES
PLOT DRIVER:	$PLTDRVSS
DATE PLOTTED:	02-SEP-2024@ 13:25
USER NAME:	$USERS
OFFICE LOCATION:	$OFFICENAMES


ADDENDA / REVISIONS

SCALE
0 5 10 15
FEET

US 13 PAVING AND PEDESTRIAN IMPROVEMENTS - LLANGOLLEN BLVD TO BACON/BOULDEN BLVD

CONTRACT	BRIDGE NO.	N/A	SECTION
T201901102	DESIGNED BY:	O. GREEN	PAI
COUNTY	CHECKED BY:	P. HORSEY	SHEET NO.
NEW CASTLE			141

CROSS SECTIONS

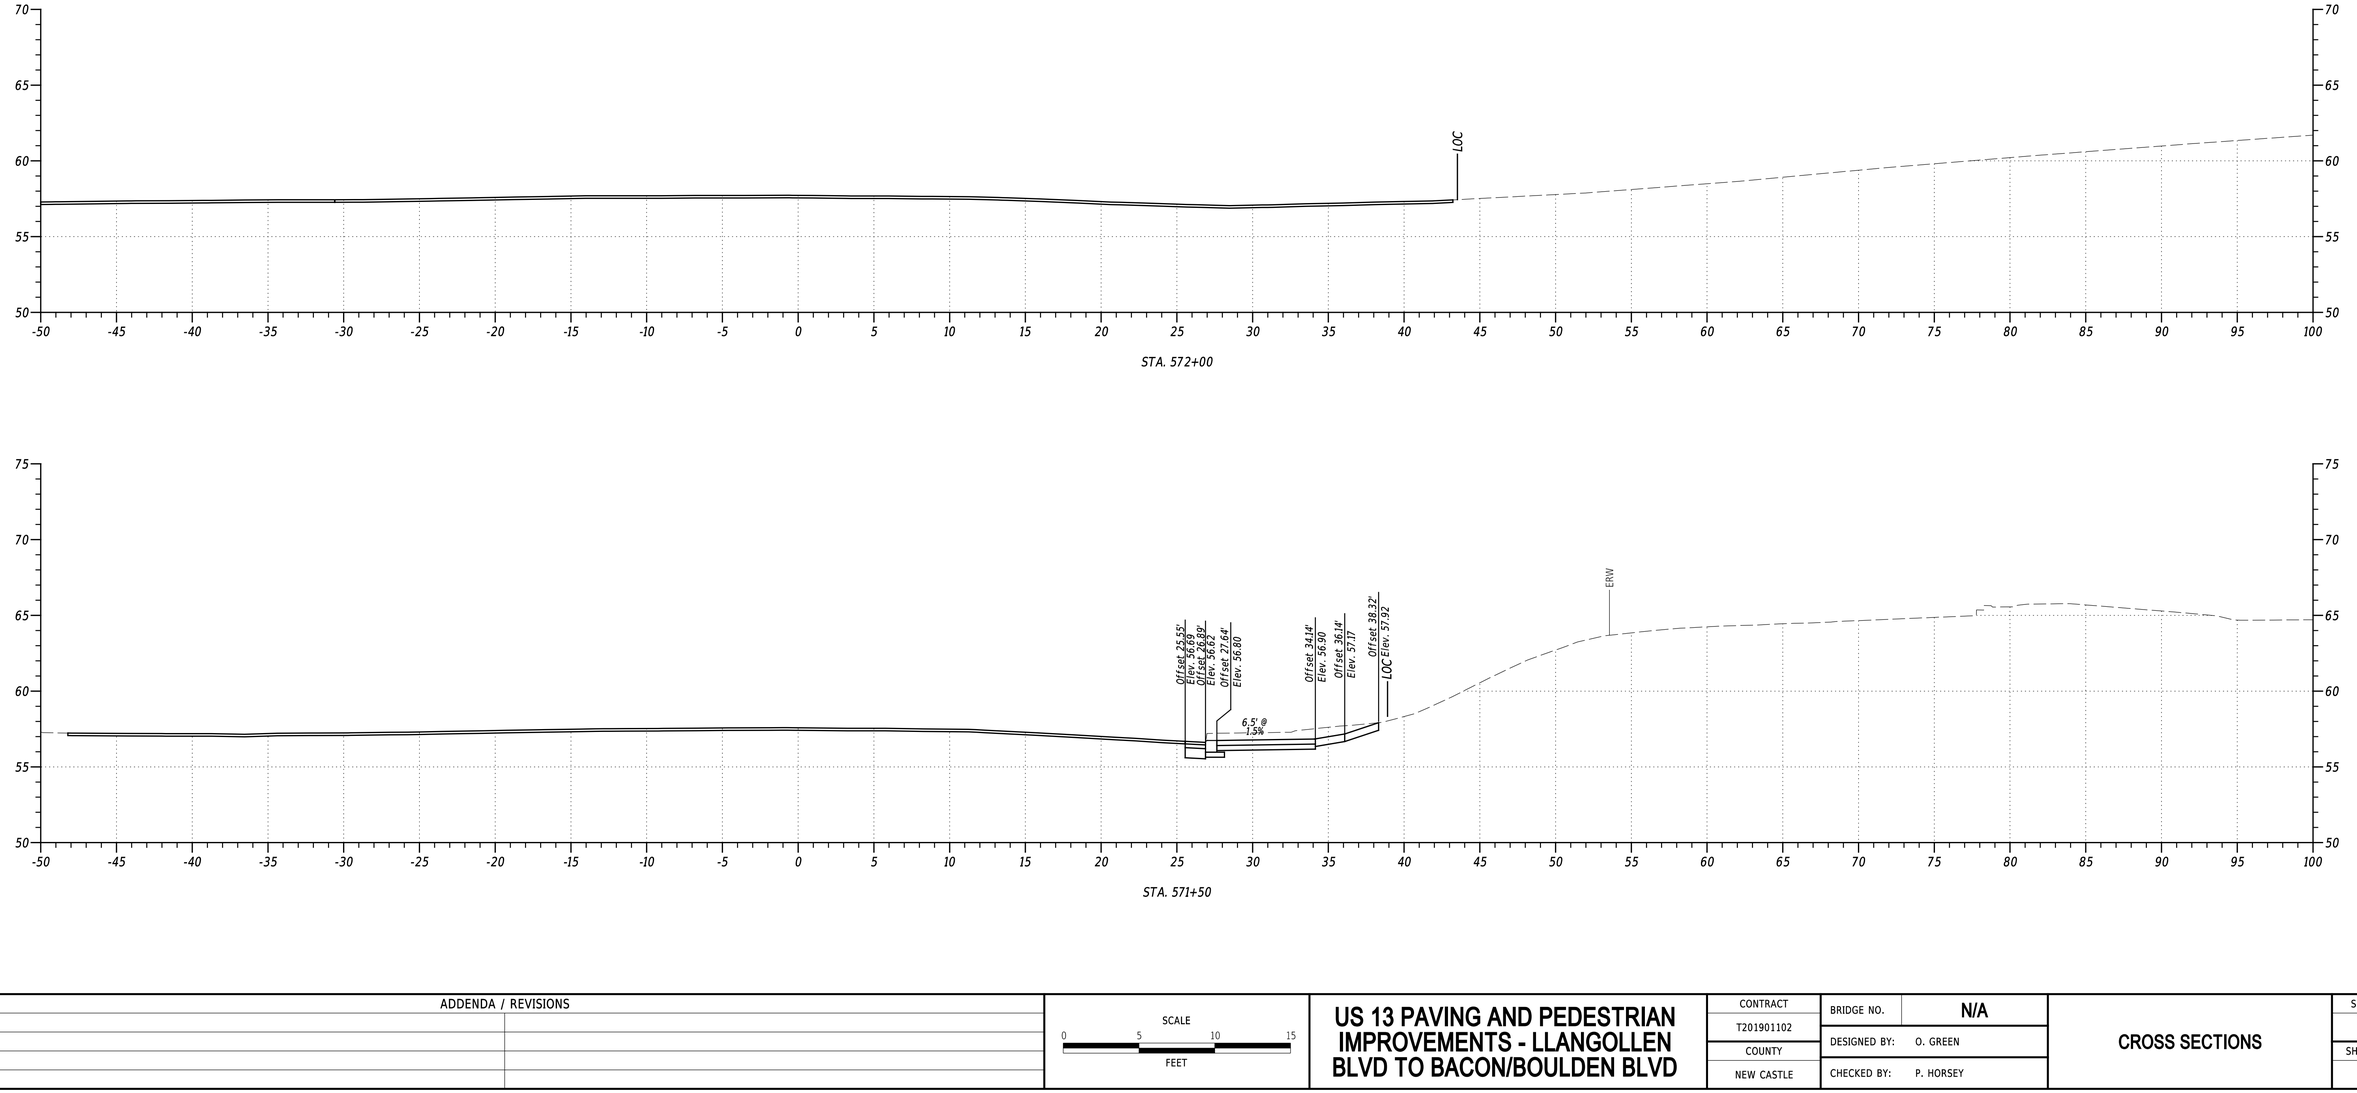


PENNONI ASSOCIATES INC.
FILE NAME: $FILEAS
MICROSTATION VERSION: $VERSIONS
MICROSTATION WORKSPACE: $WORKSPACES

PEN TABLE: $PENTBLSS
PLOT DRIVER: $PLTDRVSS
DATE PLOTTED: 02-SEP-2024@ 13:25
USER NAME: $USERS
OFFICE LOCATION: $OFFICENAMES

Pennoni

ADDENDA / REVISIONS		SCALE 0 5 10 15 FEET	US 13 PAVING AND PEDESTRIAN IMPROVEMENTS - LLANGOLLEN BLVD TO BACON/BOULDEN BLVD	CONTRACT T201901102	BRIDGE NO. N/A	CROSS SECTIONS	SECTION PAI
				COUNTY NEW CASTLE	DESIGNED BY: O. GREEN		SHEET NO. 142
					CHECKED BY: P. HORSEY		

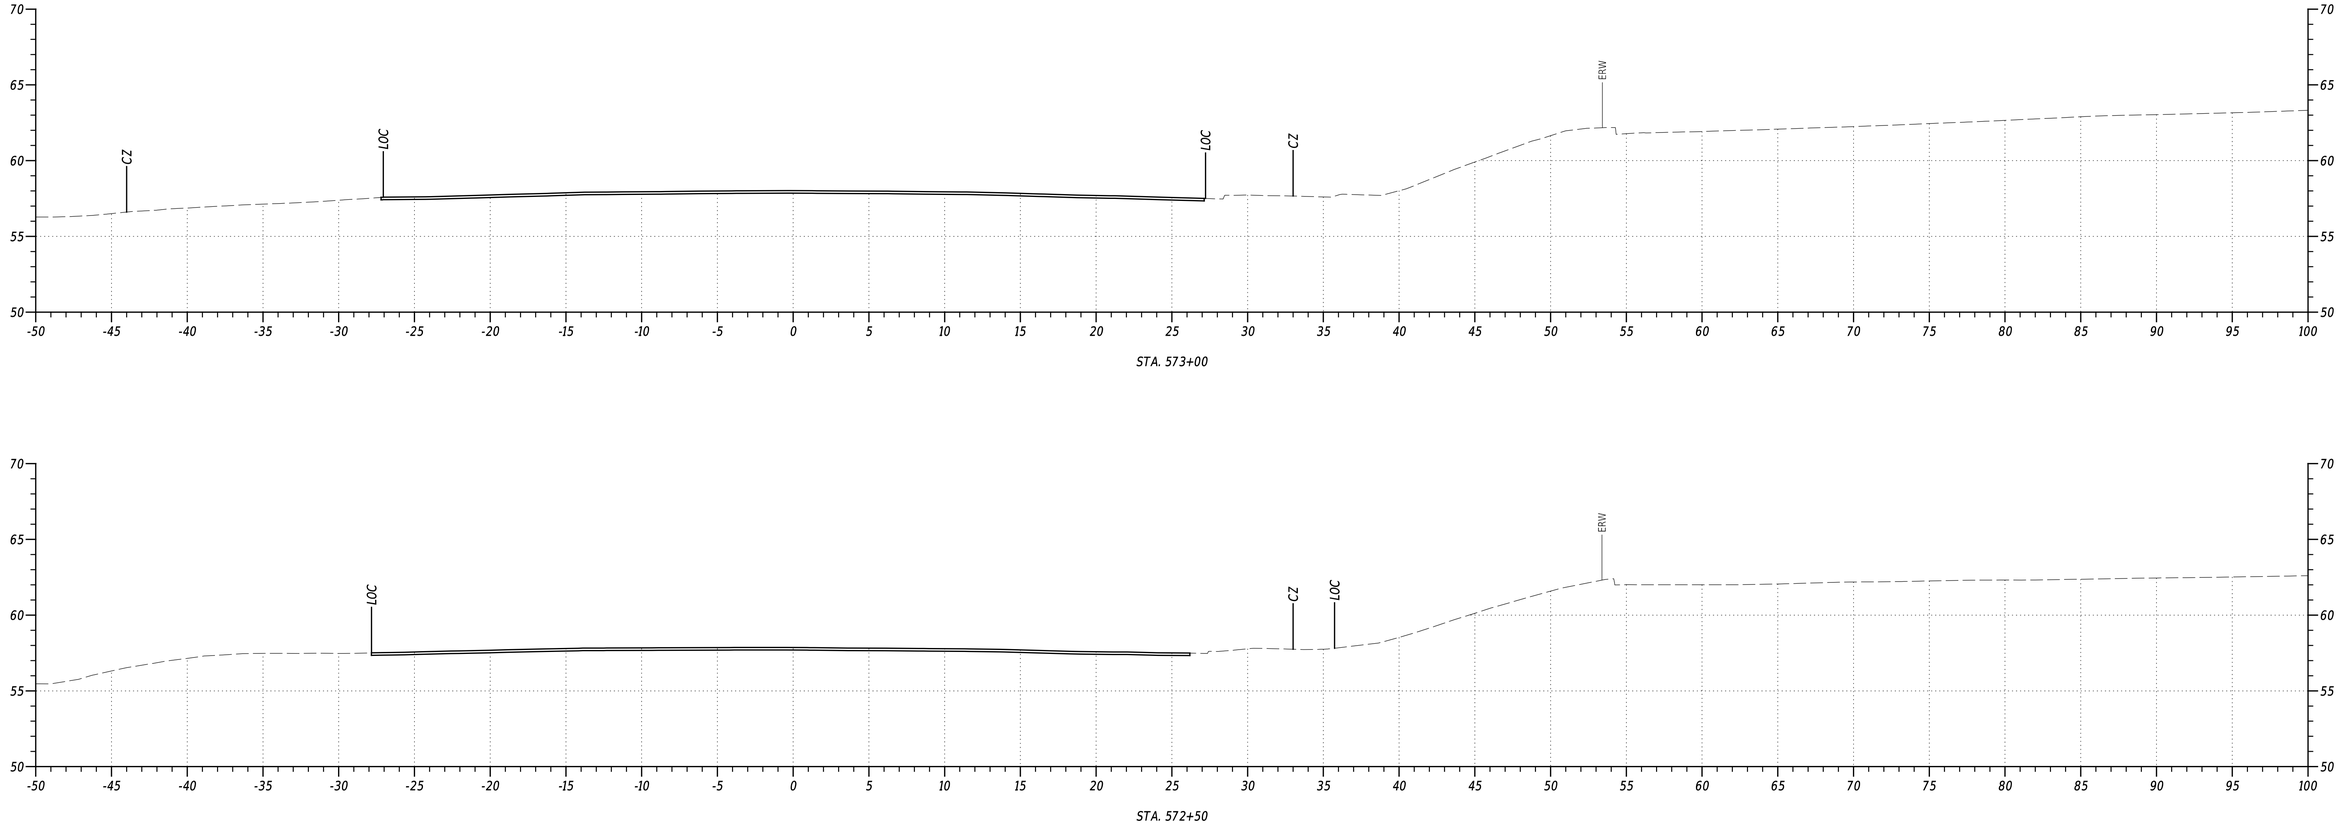

STA. 573+00

STA. 572+50

PENNONI ASSOCIATES INC.	
FILE NAME:	$FILEAS
MICROSTATION VERSION:	$VERSIONS
MICROSTATION WORKSPACE:	$WORKSPACES
PEN TABLE:	$PENTBLSS
PLOT DRIVER:	$PLTDRVSS
DATE PLOTTED:	02-SEP-2024@ 13:25
USER NAME:	$USERS
OFFICE LOCATION:	$OFFICENAME


ADDENDA / REVISIONS

SCALE
0 5 10 15
FEET


US 13 PAVING AND PEDESTRIAN IMPROVEMENTS - LLANGOLLEN BLVD TO BACON/BOULDEN BLVD

CONTRACT	BRIDGE NO.	N/A	SECTION
T201901102	DESIGNED BY:	O. GREEN	PAI
COUNTY	CHECKED BY:	P. HORSEY	SHEET NO.
NEW CASTLE			143

CROSS SECTIONS

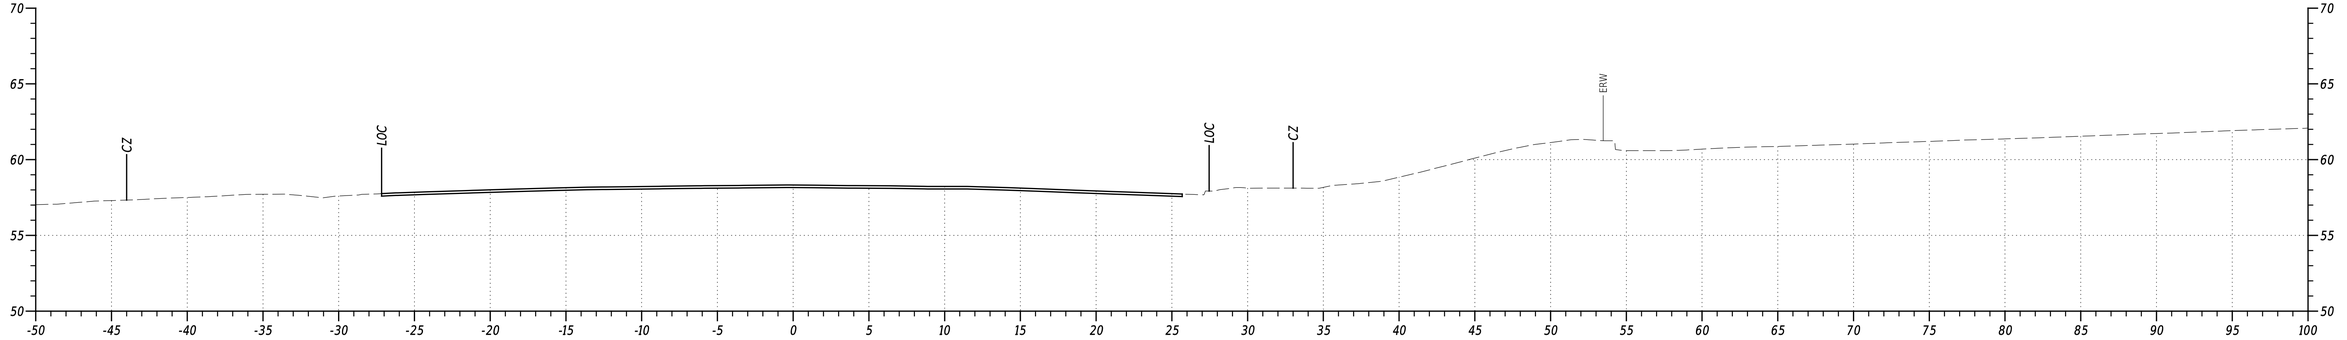

STA. 574+00

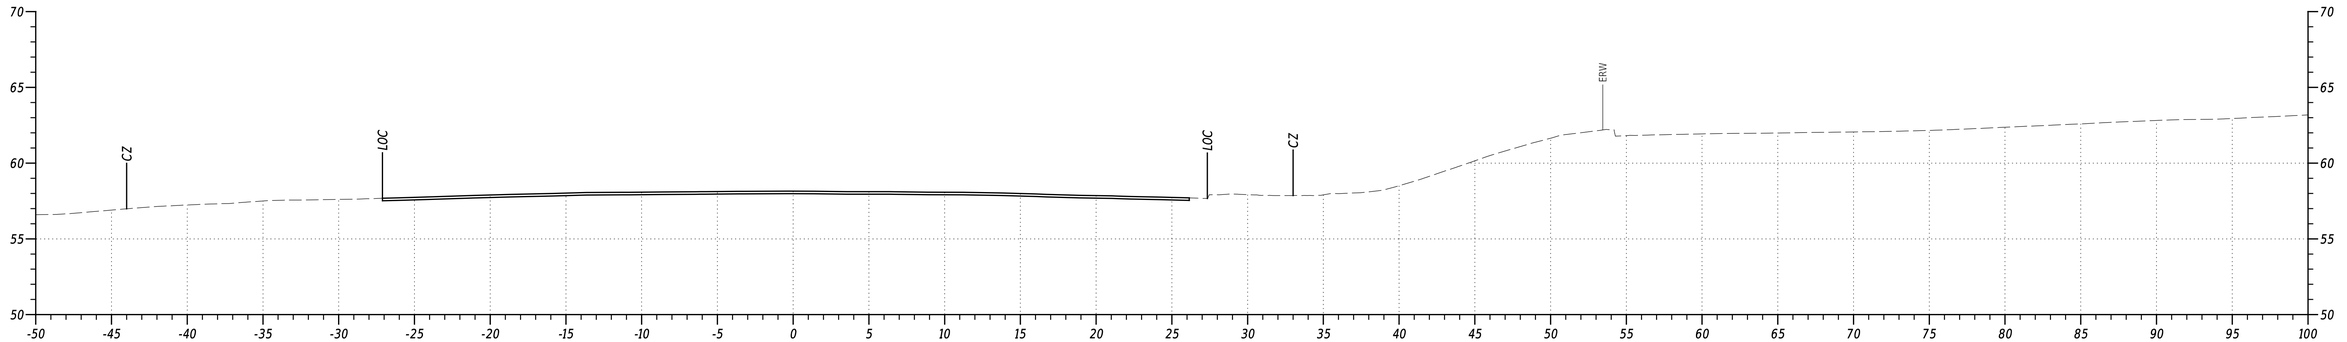

STA. 573+50

PENNONI ASSOCIATES INC.	
FILE NAME:	$FILEAS
MICROSTATION VERSION:	$VERSION$
MICROSTATION WORKSPACE:	$WORKSPACES
PRN TABLE:	$PRNTBLS
PLOT DRIVER:	$PLTDRVS
DATE PLOTTED:	02-SEP-2024@ 13:25
USER NAME:	$USERS
OFFICE LOCATION:	$OFFICENAMES


ADDENDA / REVISIONS

SCALE
0 5 10 15
FEET


US 13 PAVING AND PEDESTRIAN IMPROVEMENTS - LLANGOLLEN BLVD TO BACON/BOULDEN BLVD

CONTRACT	BRIDGE NO.	N/A	SECTION
T201901102	DESIGNED BY:	O. GREEN	PAI
COUNTY			SHEET NO.
NEW CASTLE	CHECKED BY:	P. HORSEY	144

CROSS SECTIONS

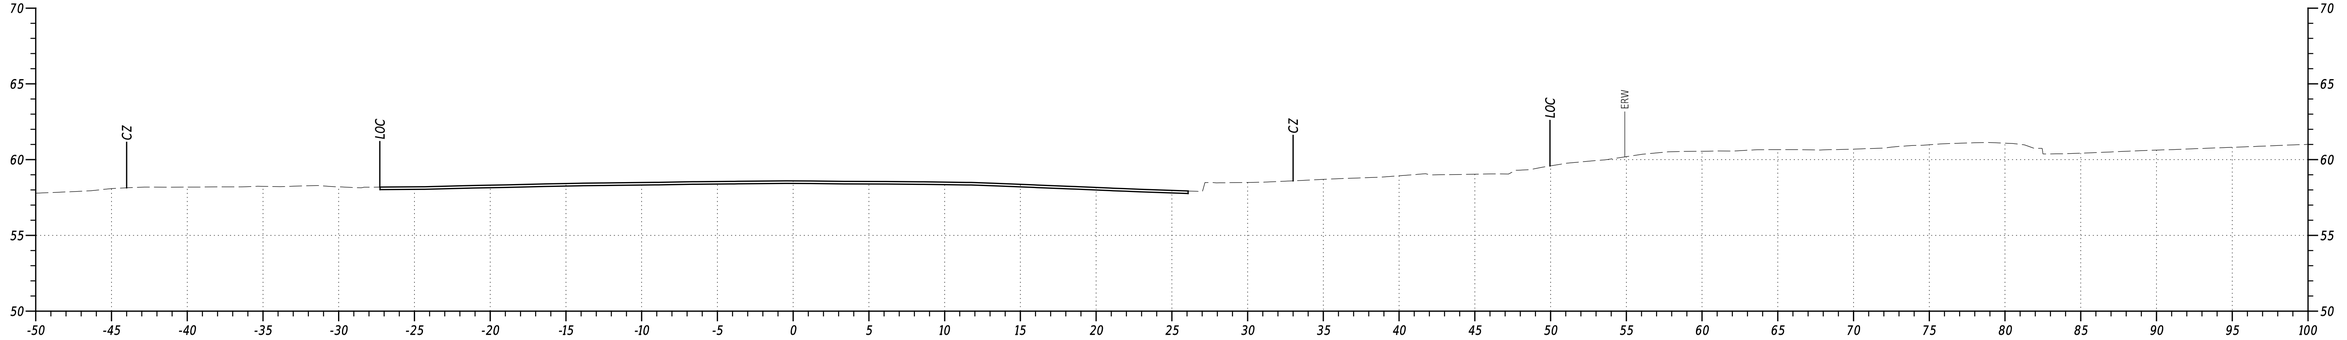

STA. 575+00

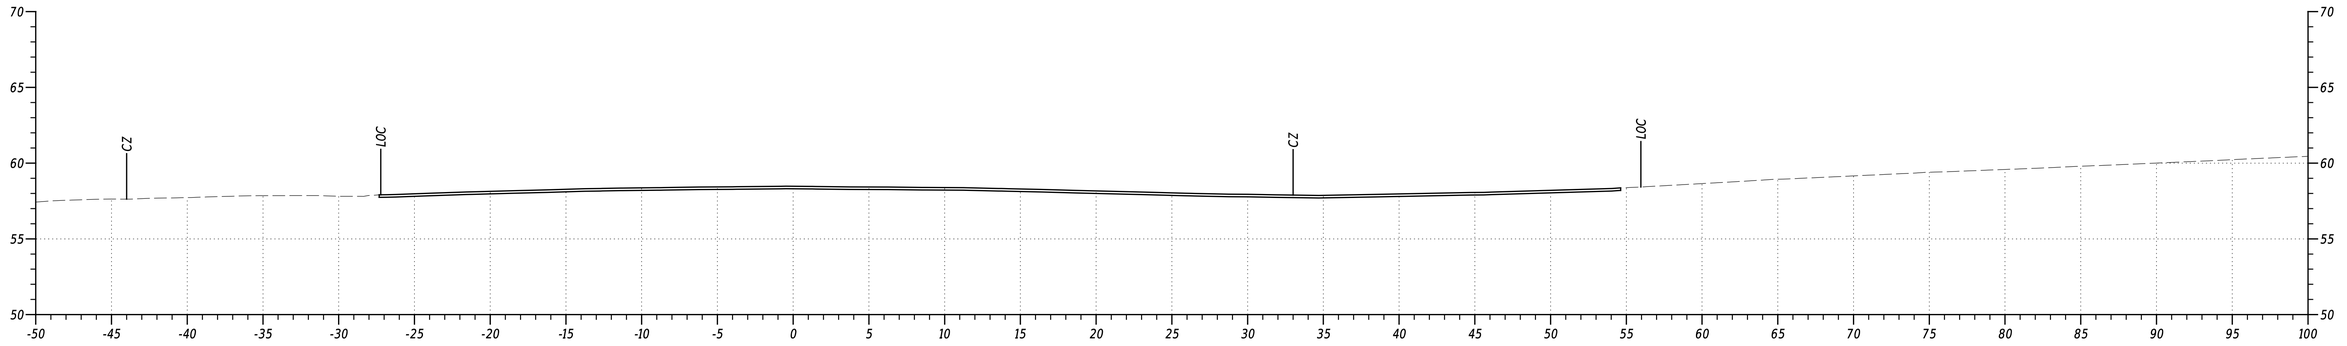

STA. 574+50

PENNONI ASSOCIATES INC.	
FILE NAME:	$FILEAS
MICROSTATION VERSION:	$VERSION$
MICROSTATION WORKSPACE:	$WORKSPACES
PRN TABLE:	$PRNTBLS
PLOT DRIVER:	$PLTDRVS
DATE PLOTTED:	02-SEP-2024@ 13:26
USER NAME:	$USERS
OFFICE LOCATION:	$OFFICENAMES


ADDENDA / REVISIONS

SCALE
0 5 10 15
FEET


US 13 PAVING AND PEDESTRIAN IMPROVEMENTS - LLANGOLLEN BLVD TO BACON/BOULDEN BLVD

CONTRACT	BRIDGE NO.	N/A	SECTION
T201901102	DESIGNED BY:	O. GREEN	PAI
COUNTY			SHEET NO.
NEW CASTLE	CHECKED BY:	P. HORSEY	145

CROSS SECTIONS

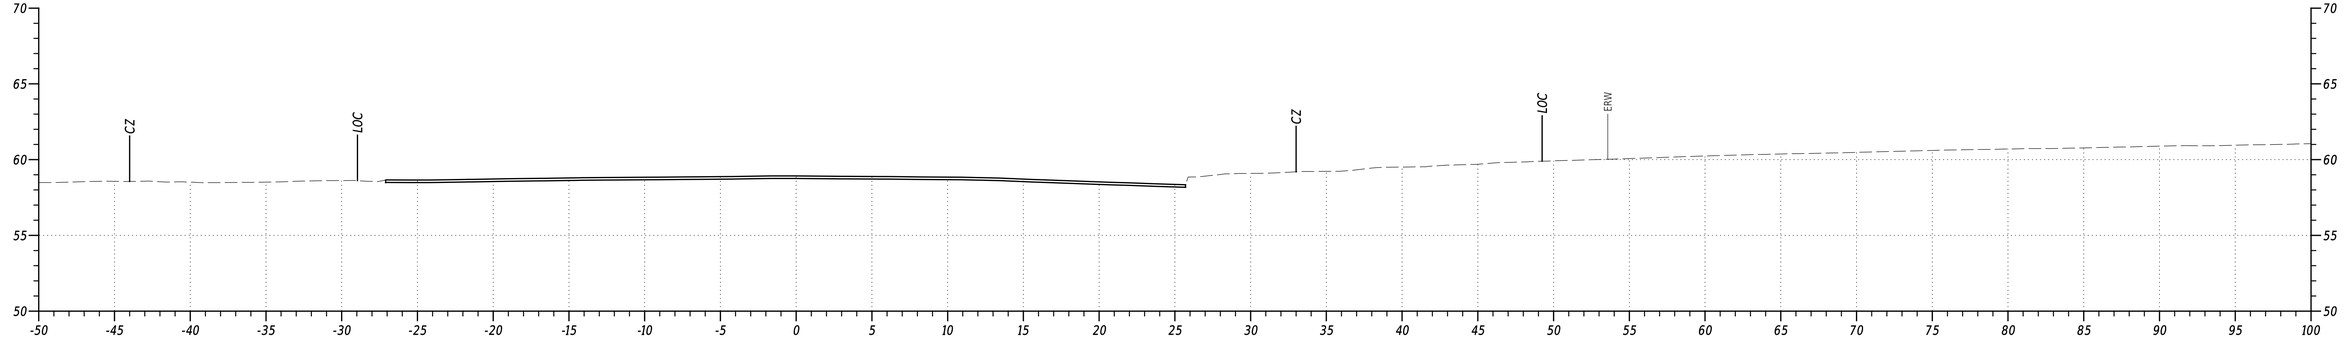

STA. 576+00

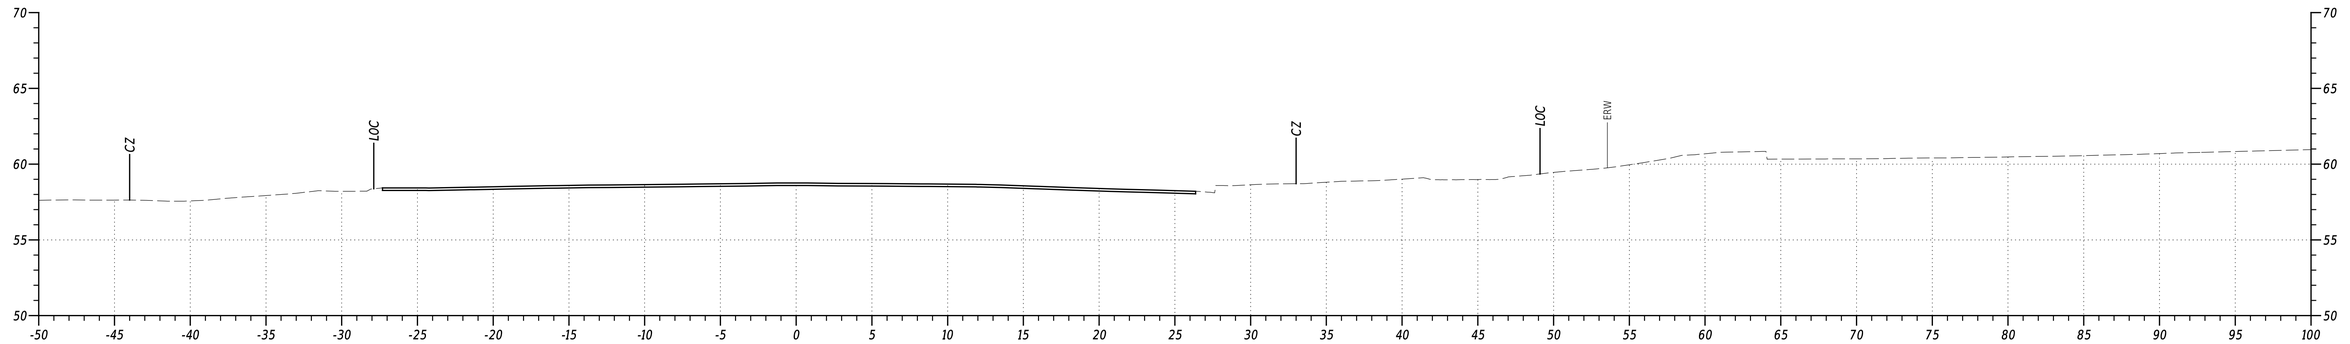


STA. 575+50


PENNONI ASSOCIATES INC. | PEN TABLE: $PENTBLSS
FILE NAME: $FILEAS | PLOT DRIVER: $PLTDRVSS
MICROSTATION VERSION: $VERSIONS | DATE PLOTTED: 02-SEP-2024@ 13:26
MICROSTATION WORKSPACE: $WORKSPACES | USER NAME: $USERS OFFICE LOCATION: $OFFICENAMES

Pennoni


ADDENDA / REVISIONS		SCALE 0 5 10 15 FEET	US 13 PAVING AND PEDESTRIAN IMPROVEMENTS - LLANGOLLEN BLVD TO BACON/BOULDEN BLVD	CONTRACT T201901102	BRIDGE NO. N/A	CROSS SECTIONS	SECTION PAI
				COUNTY NEW CASTLE	DESIGNED BY: O. GREEN		SHEET NO. 146
					CHECKED BY: P. HORSEY		

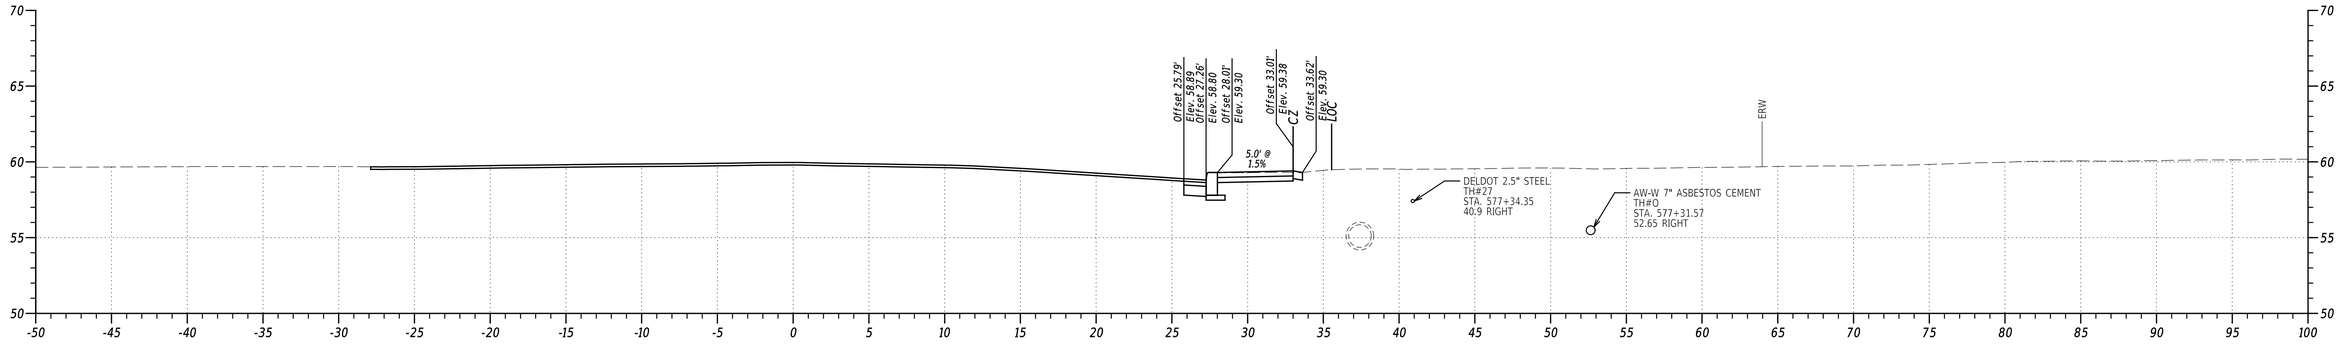

STA. 577+50

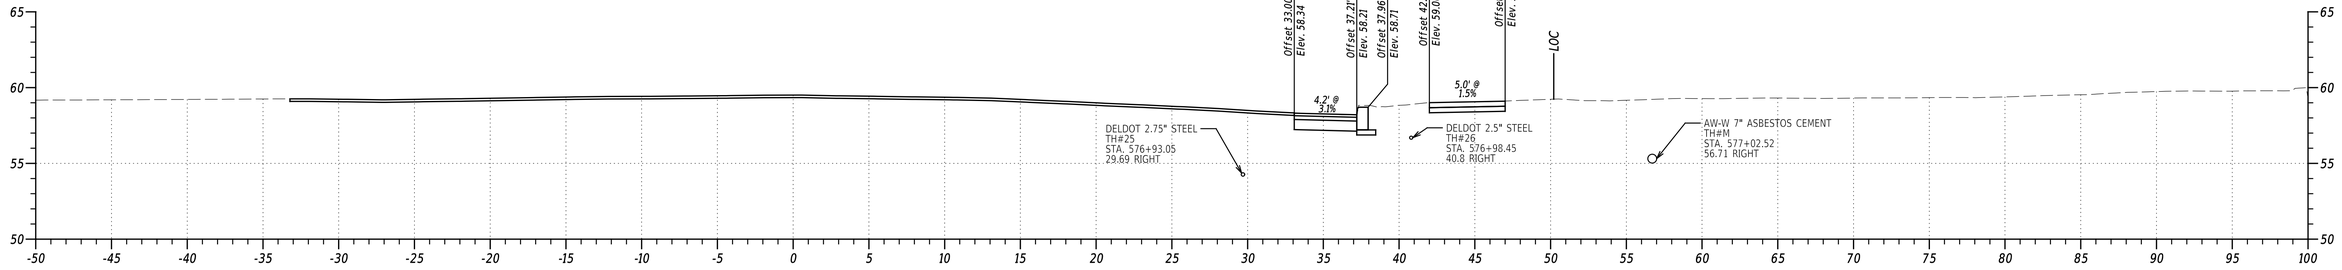

STA. 577+00

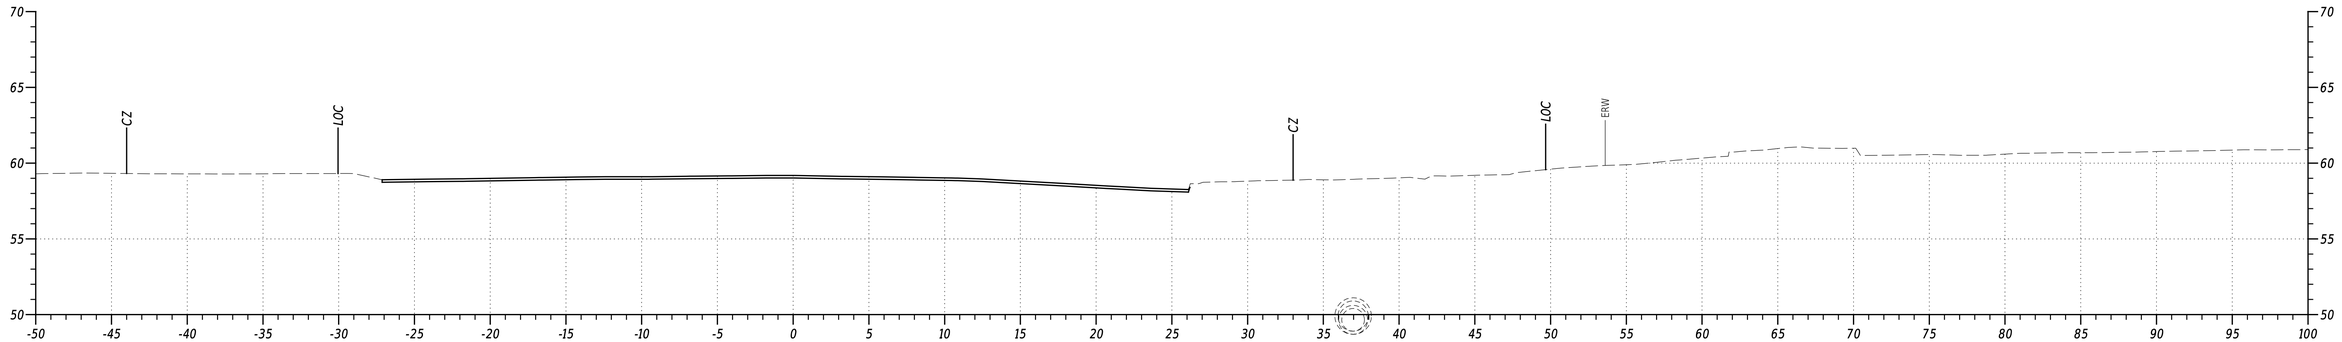

STA. 576+50


PENNONI ASSOCIATES INC. | PEN TABLE: $PENTBL55
FILE NAME: $FILEAS | PLOT DRIVER: $PLTDRVSS
MICROSTATION VERSION: $VERSIONS | DATE PLOTTED: 02-SEP-2024@ 13:26
MICROSTATION WORKSPACE: $WORKSPACES | USER NAME: $USERS | OFFICE LOCATION: $OFFICENAME

ADDENDA / REVISIONS

SCALE
0 5 10 15
FEET

US 13 PAVING AND PEDESTRIAN IMPROVEMENTS - LLANGOLLEN BLVD TO BACON/BOULDEN BLVD

CONTRACT	BRIDGE NO.	N/A	CROSS SECTIONS	SECTION
T201901102	DESIGNED BY:	O. GREEN		PAI
COUNTY				SHEET NO.
NEW CASTLE	CHECKED BY:	P. HORSEY		147

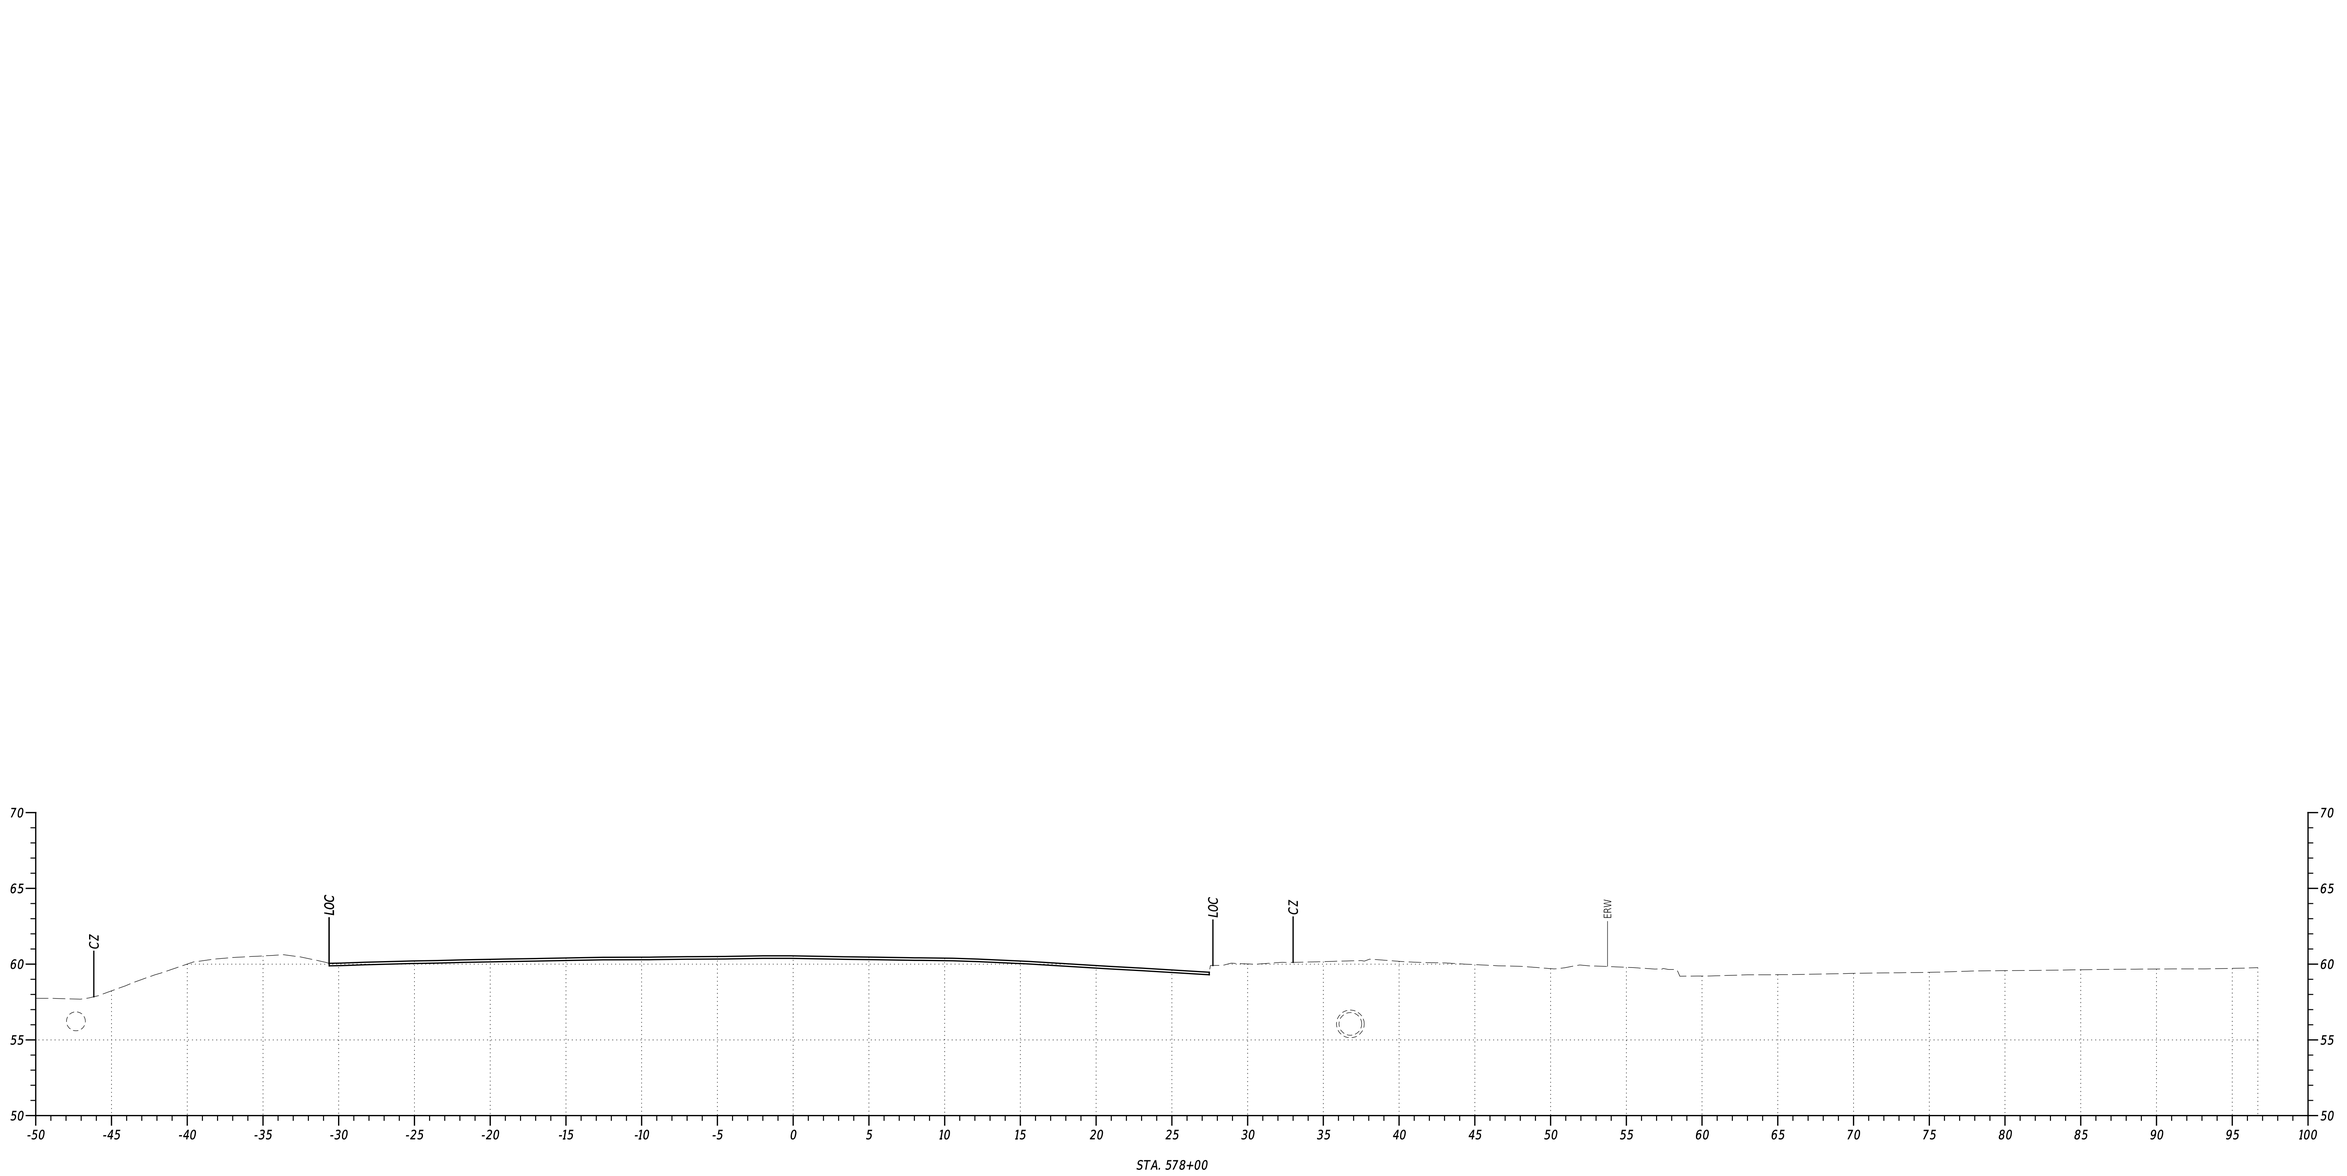

STA. 578+00

PENNONI ASSOCIATES INC.
FILE NAME: $FILEAS
MICROSTATION VERSION: $VERSIONS
MICROSTATION WORKSPACE: $WORKSPACES

PEN TABLE: $PENTBLSS
PLOT DRIVER: $PLTDRVSS
DATE PLOTTED: 02-SEP-2024 @ 13:26
USER NAME: $USERS OFFICE LOCATION: $OFFICENAMES


ADDENDA / REVISIONS		SCALE 0 5 10 15 FEET	US 13 PAVING AND PEDESTRIAN IMPROVEMENTS - LLANGOLLEN BLVD TO BACON/BOULDEN BLVD	CONTRACT T201901102	BRIDGE NO. N/A	CROSS SECTIONS	SECTION PAI
				COUNTY NEW CASTLE	DESIGNED BY: O. GREEN		SHEET NO. 148
					CHECKED BY: P. HORSEY		

CROSS SECTIONS
US 13 SB
STATION 430+00 TO STA 591+00


PENNONI ASSOCIATES INC. | $FILEAS
FILE NAME: | $VERSIONS
MICROSTATION VERSION: | $WORKSPACES
MICROSTATION WORKSPACE: | PEN TABLE: $PENTBLSS
PLOT DRIVER: $PLTDRVSS
DATE PLOTTED: 02-SEP-2024@ 17:40
USER NAME: $USERS | OFFICE LOCATION: $OFFICENAMES

Pennoni


ADDENDA / REVISIONS		SCALE 0 5 10 15 FEET	US 13 PAVING AND PEDESTRIAN IMPROVEMENTS - LLANGOLLEN BLVD TO BACON/BOULDEN BLVD	CONTRACT T201901102	BRIDGE NO. N/A	CROSS SECTIONS	SECTION PAI
				COUNTY NEW CASTLE	DESIGNED BY: O. GREEN		SHEET NO. 1
					CHECKED BY: P. HORSEY		

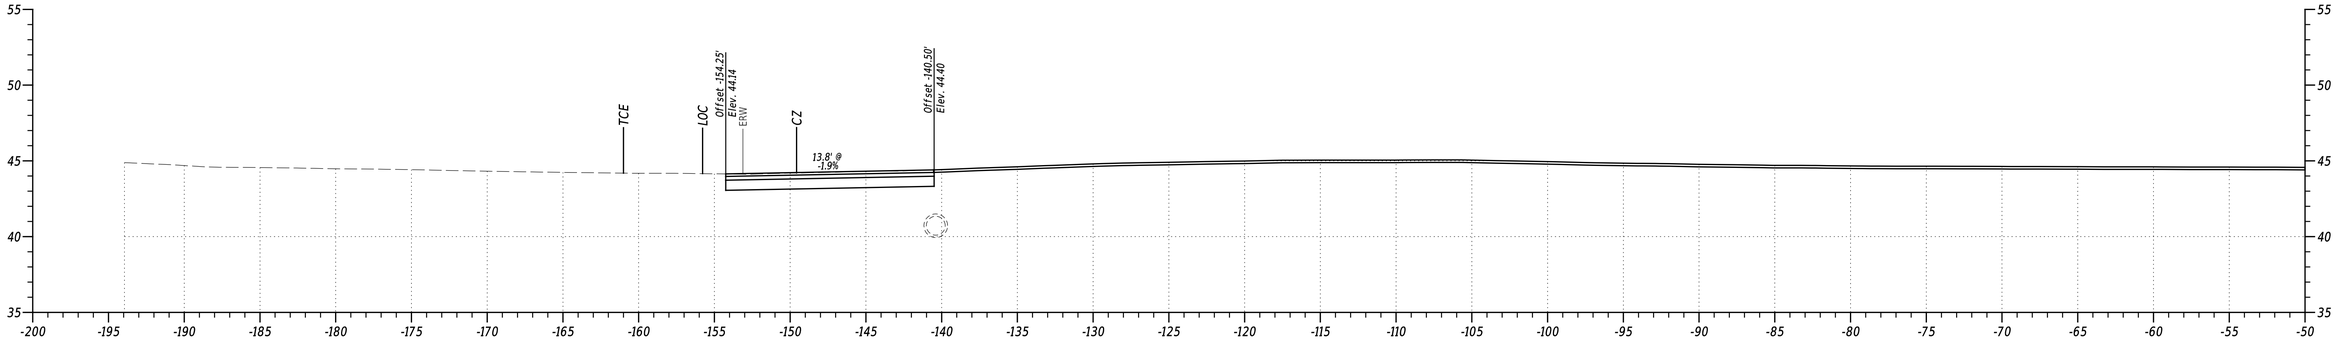

STA. 431+00

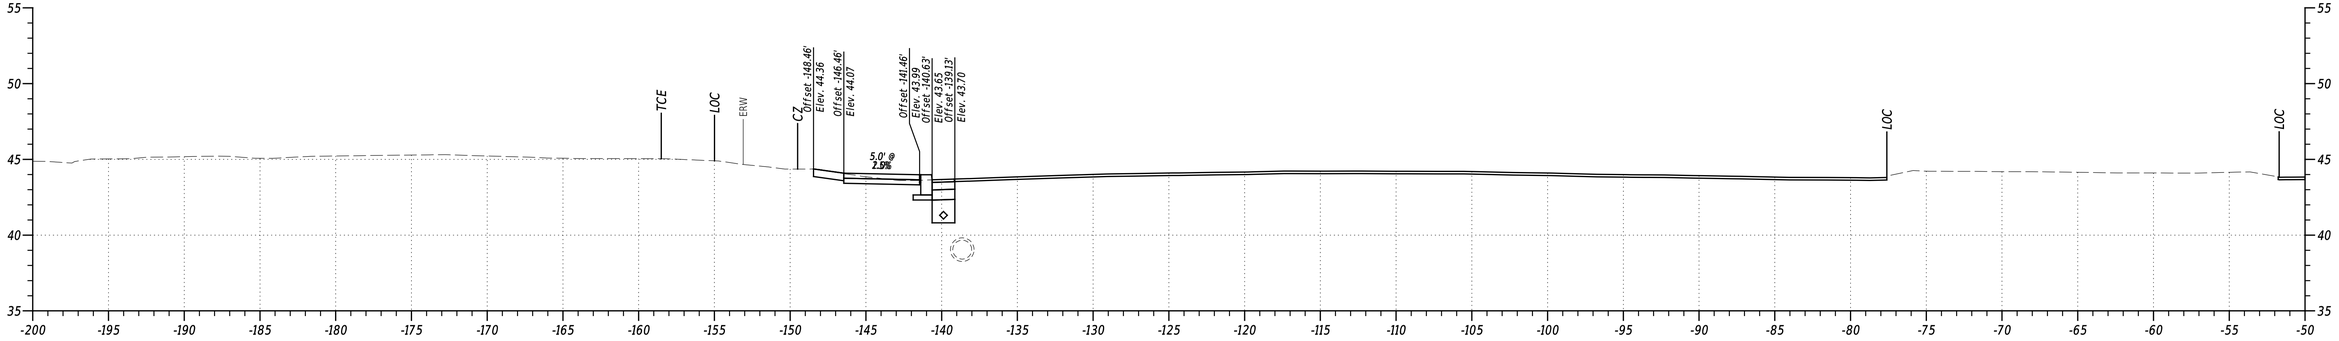

STA. 430+50

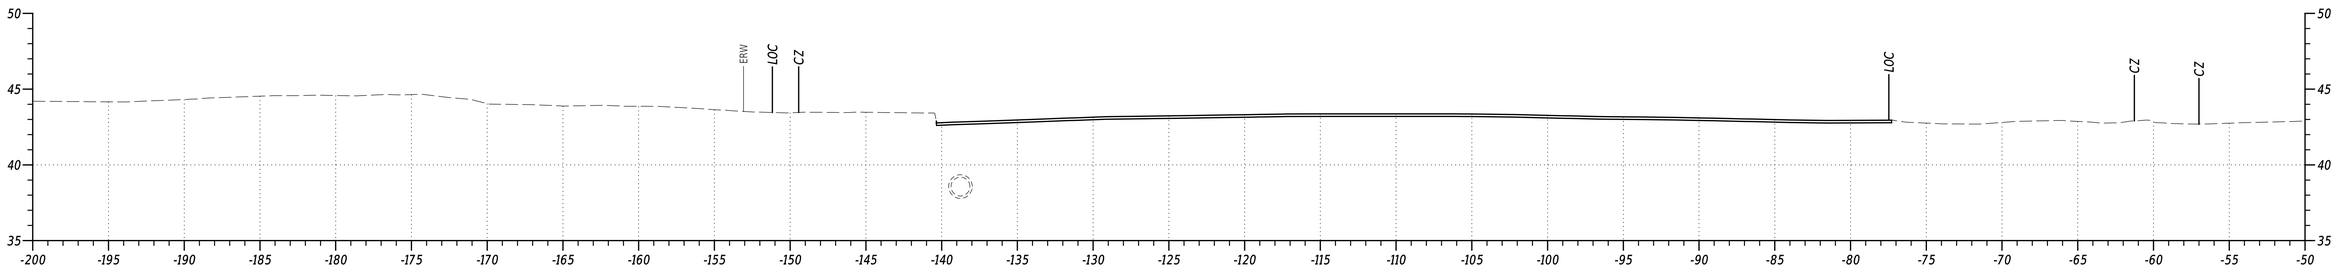


STA. 430+00

PENNONI ASSOCIATES INC.
FILE NAME: $FILEAS
MICROSTATION VERSION: $VERSION$
MICROSTATION WORKSPACE: $WORKSPACES$


PRNT TABLE: $PRNTBLS
PLOT DRIVER: $PLTDRVS
DATE PLOTTED: 02-SEP-2024@ 17:40
USER NAME: $USERS OFFICE LOCATION: $OFFICEN

Pennoni


ADDENDA / REVISIONS		SCALE 0 5 10 15 FEET	US 13 PAVING AND PEDESTRIAN IMPROVEMENTS - LLANGOLLEN BLVD TO BACON/BOULDEN BLVD	CONTRACT T201901102	BRIDGE NO. N/A	CROSS SECTIONS	SECTION PAI
				COUNTY NEW CASTLE	DESIGNED BY: O. GREEN		SHEET NO. 2
					CHECKED BY: P. HORSEY		

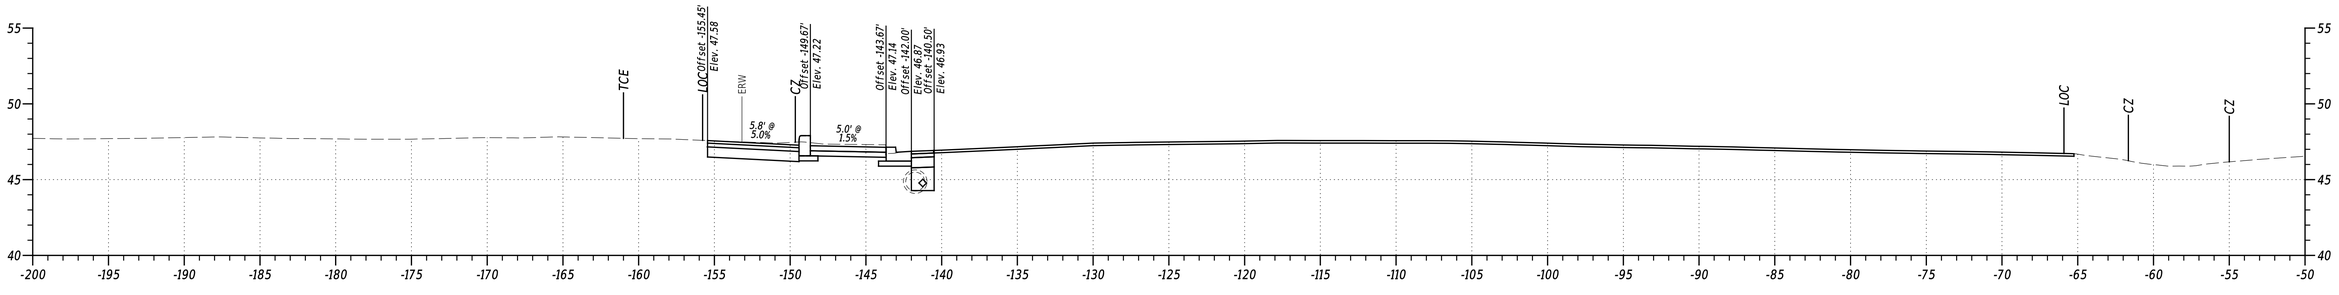

STA. 432+50

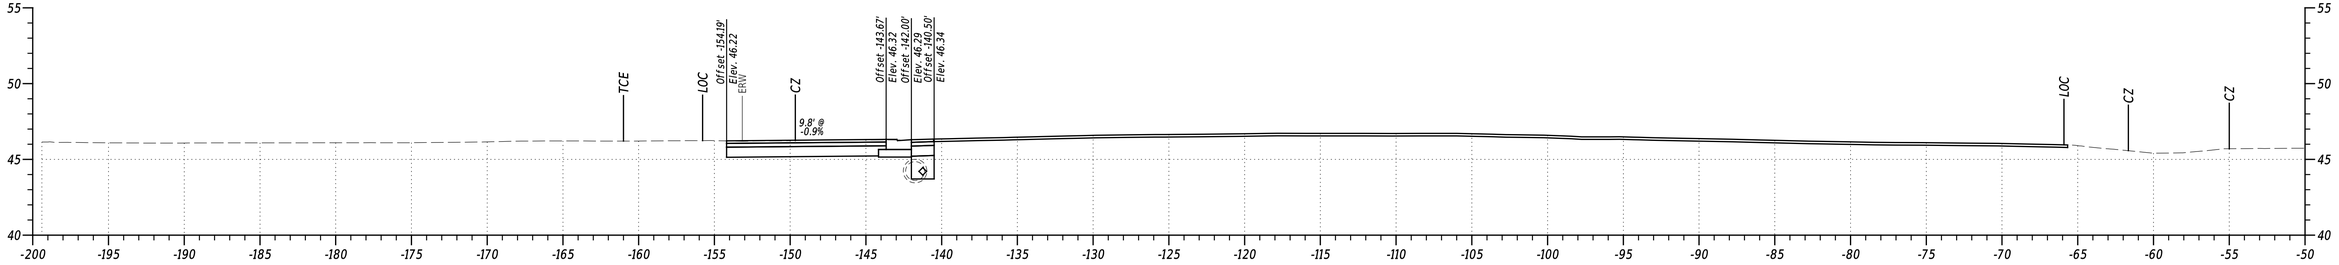

STA. 432+00

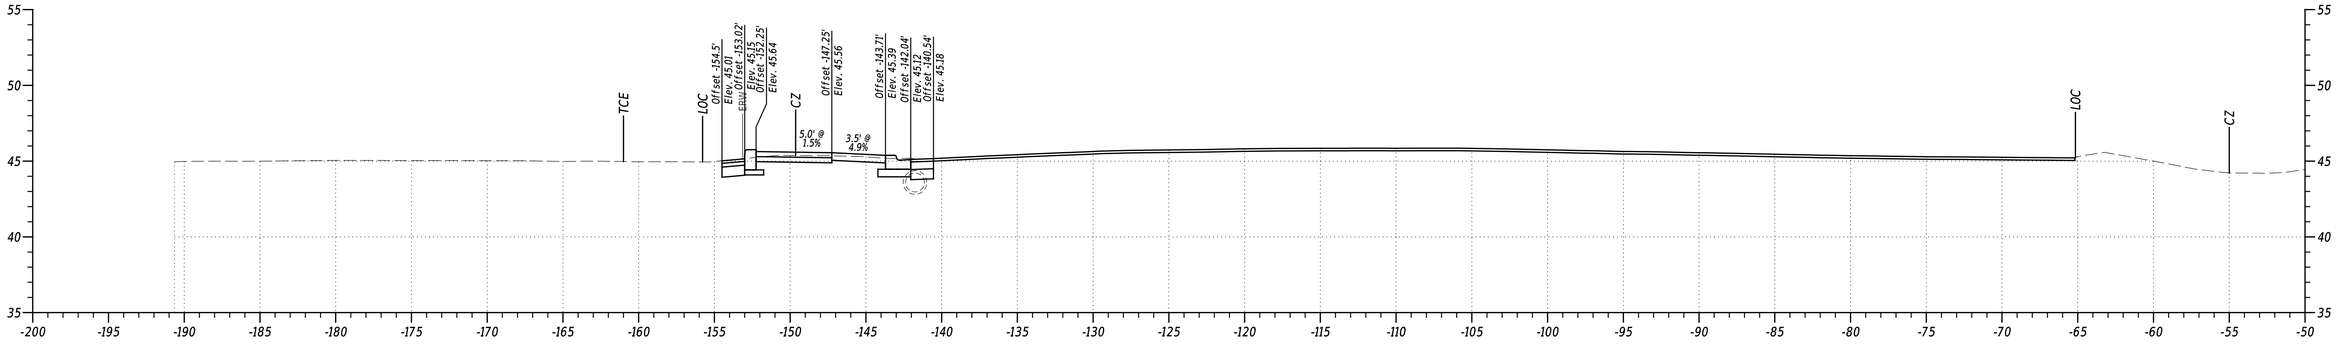

STA. 431+50

PENNONI ASSOCIATES INC.	
FILE NAME:	$FILEAS
MICROSTATION VERSION:	$VERSIONS
MICROSTATION WORKSPACE:	$WORKSPACES
PEN TABLE:	$PENTABLES
PLOT DRIVER:	$PLTDRVSS
DATE PLOTTED:	02-SEP-2024@ 17:40
USER NAME:	$USERS
OFFICE LOCATION:	$OFFICENAMES


ADDENDA / REVISIONS

SCALE
0 5 10 15
FEET


US 13 PAVING AND PEDESTRIAN IMPROVEMENTS - LLANGOLLEN BLVD TO BACON/BOULDEN BLVD

CONTRACT	BRIDGE NO.	N/A	SECTION
T201901102	DESIGNED BY:	O. GREEN	PAI
COUNTY	CHECKED BY:	P. HORSEY	SHEET NO.
NEW CASTLE			3


CROSS SECTIONS

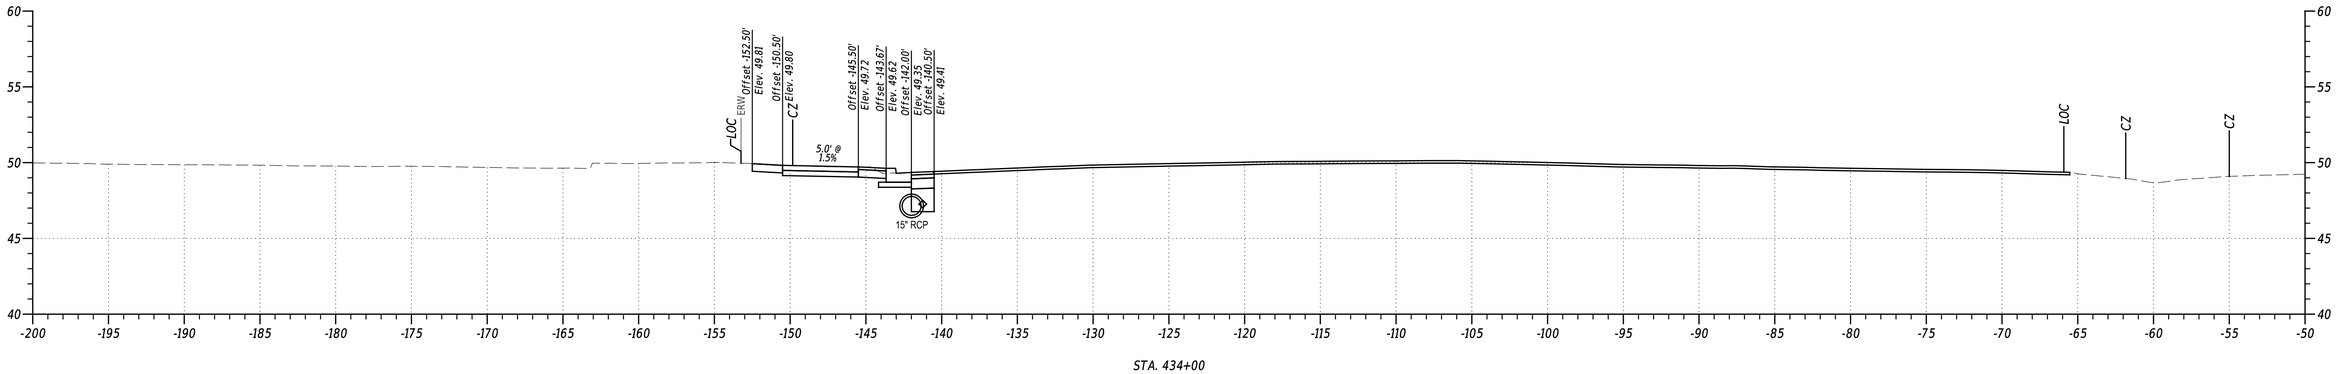

STA. 434+00

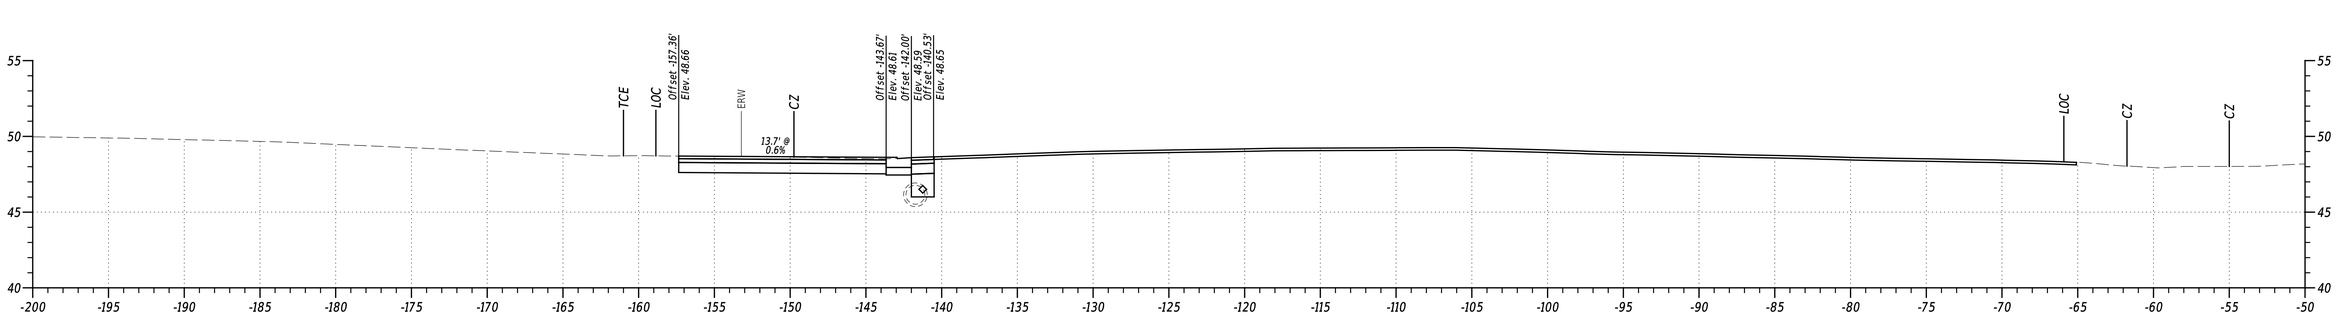

STA. 433+50

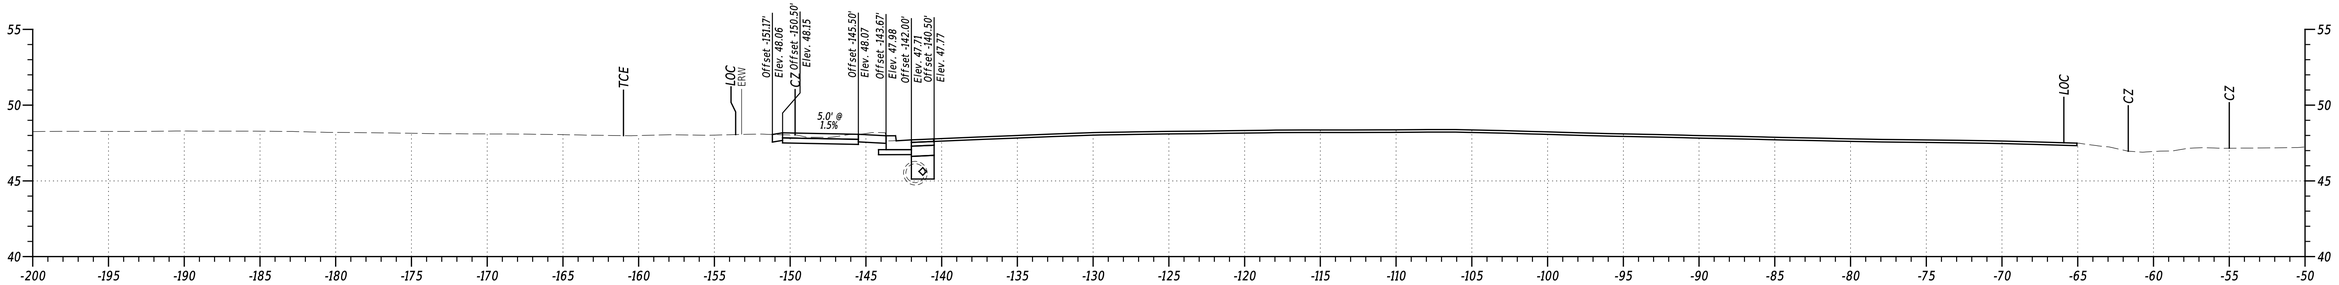


STA. 433+00

PENNONI ASSOCIATES INC.
FILE NAME: \$FILEAS
MICROSTATION VERSION: \$VERSIONS
MICROSTATION WORKSPACE: \$WORKSPACES


PEN TABLE: \$PENTBLSS
PLOT DRIVER: \$PLTDRVSS
DATE PLOTTED: 02-SEP-2024@ 17:40
USER NAME: \$USERS OFFICE LOCATION: \$OFFICENAMES

Pennoni


ADDENDA / REVISIONS		SCALE 0 5 10 15 FEET	US 13 PAVING AND PEDESTRIAN IMPROVEMENTS - LLANGOLLEN BLVD TO BACON/BOULDEN BLVD	CONTRACT T201901102	BRIDGE NO. N/A	CROSS SECTIONS	SECTION PAI
				COUNTY NEW CASTLE	DESIGNED BY: O. GREEN		SHEET NO. 4
					CHECKED BY: P. HORSEY		

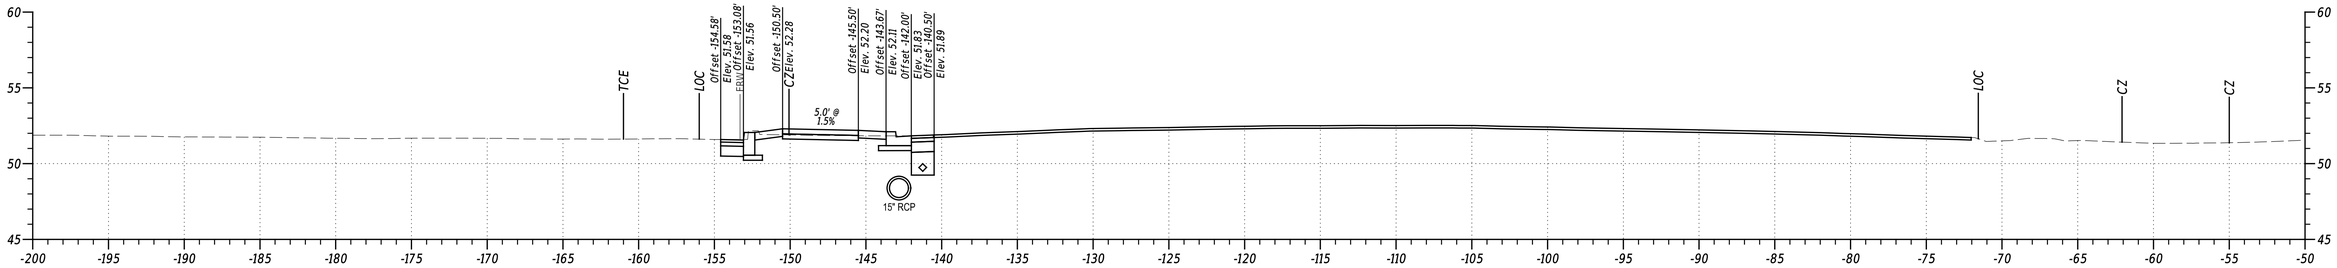

STA. 435+50

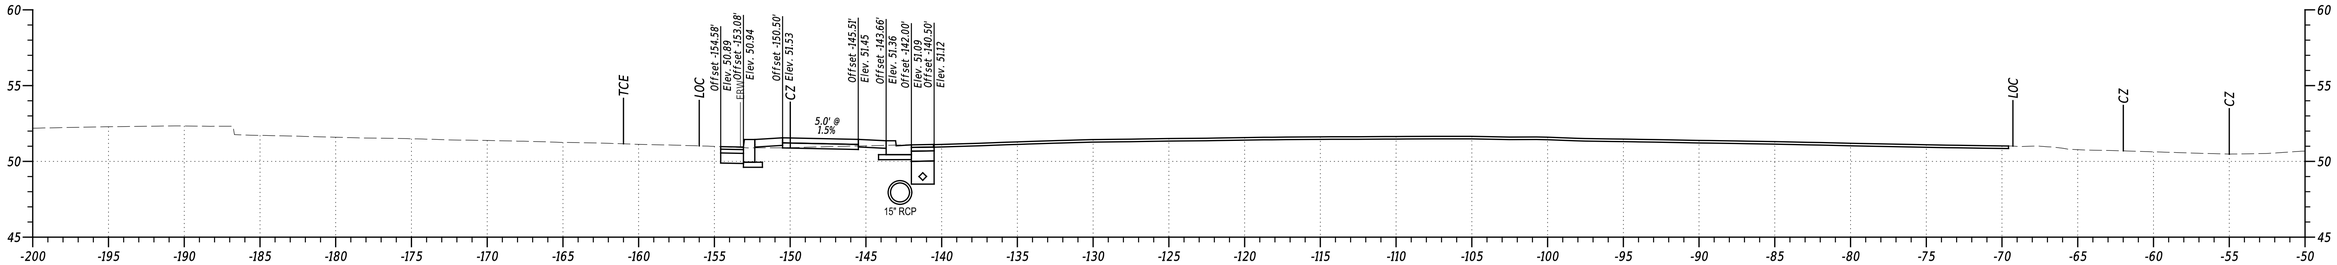

STA. 435+00

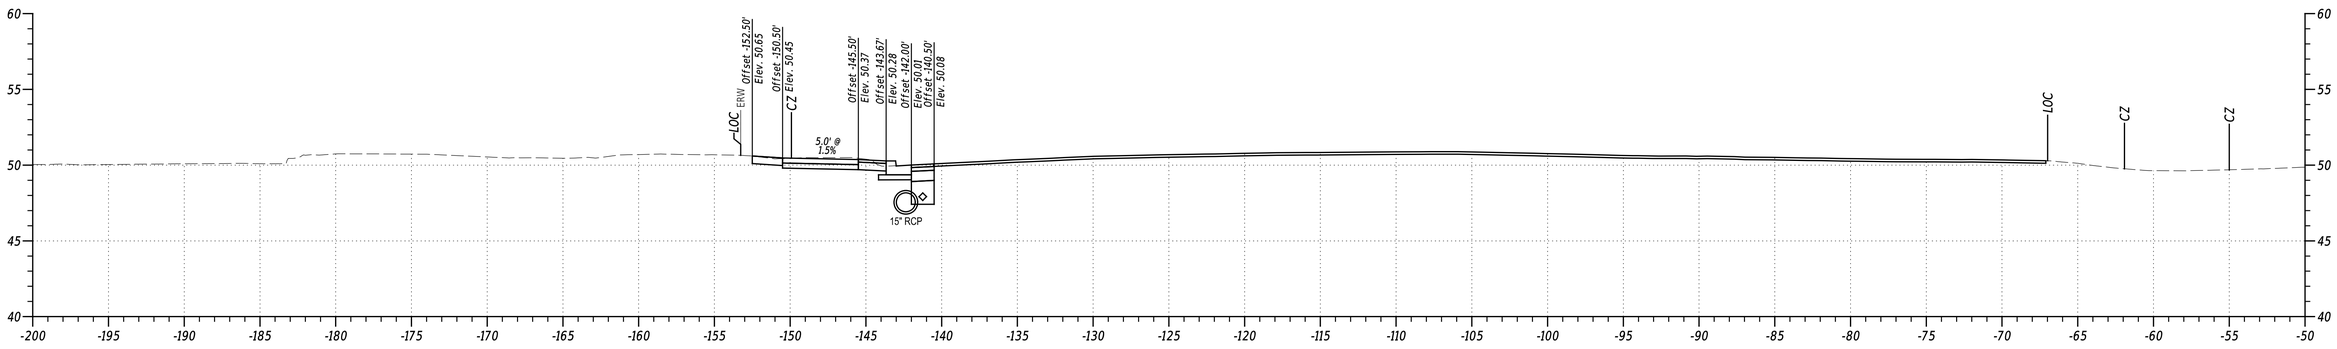

STA. 434+50

PENNONI ASSOCIATES INC.	PEN TABLE: $PENTBLS$
FILE NAME: $FILEAS$	PLOT DRIVER: $PLTDRVSS$
MICROSTATION VERSION: $VERSIONS$	DATE PLOTTED: 02-SEP-2024@ 17:40
MICROSTATION WORKSPACE: $WORKSPACES$	USER NAME: $USERS$ OFFICE LOCATION: $OFFICENAMES$

ADDENDA / REVISIONS


SCALE
0 5 10 15
FEET

US 13 PAVING AND PEDESTRIAN IMPROVEMENTS - LLANGOLLEN BLVD TO BACON/BOULDEN BLVD


CONTRACT	BRIDGE NO.	N/A
T201901102	DESIGNED BY:	O. GREEN
COUNTY	CHECKED BY:	P. HORSEY
NEW CASTLE		

CROSS SECTIONS


SECTION
PAI
SHEET NO.
5

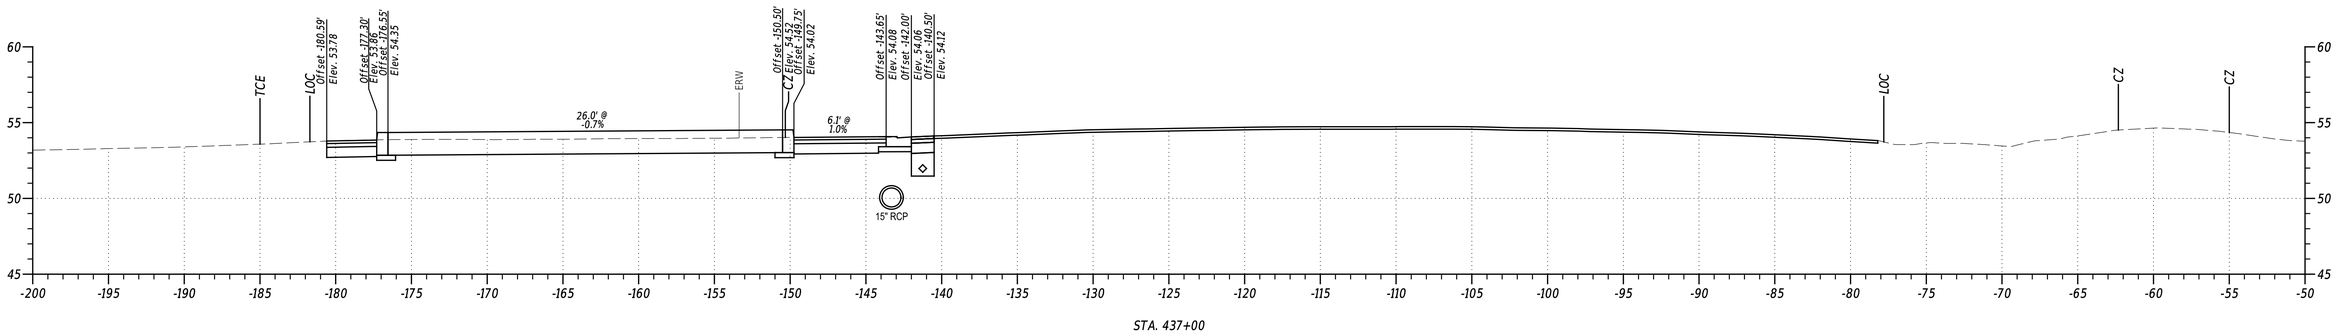

STA. 437+00

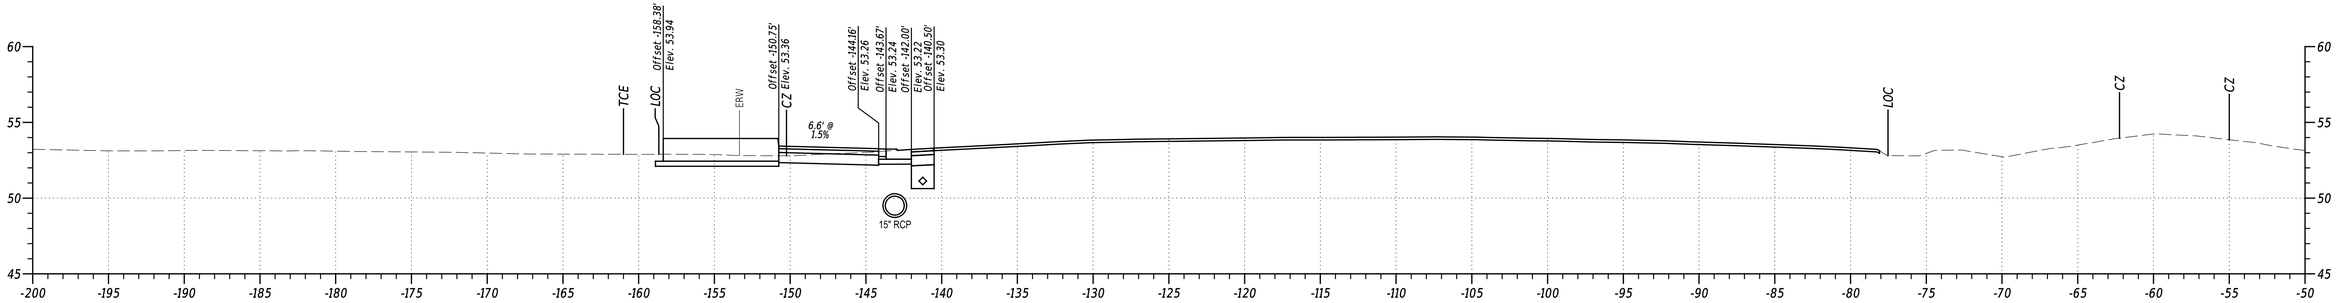

STA. 436+50

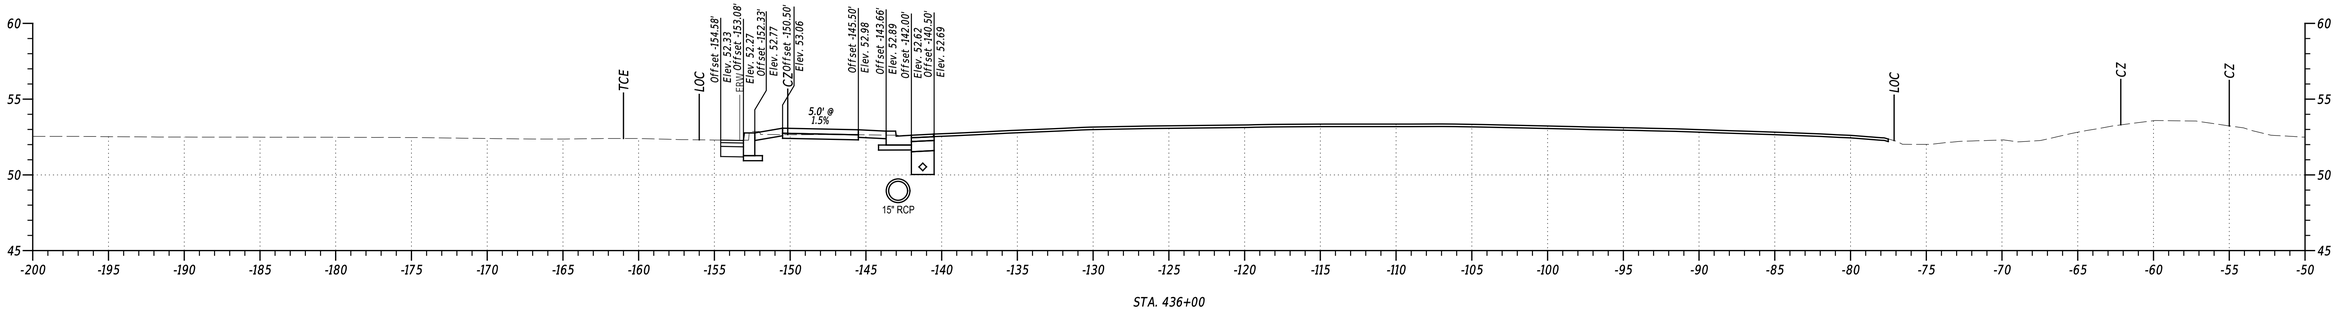

STA. 436+00

PENNONI ASSOCIATES INC. | PEN TABLE: $PENTBLSS
FILE NAME: $FILEAS | PLOT DRIVER: $PLTDRVSS
MICROSTATION VERSION: $VERSIONS | DATE PLOTTED: 03-SEP-2024@ 17:40
MICROSTATION WORKSPACE: $WORKSPACES | USER NAME: $USERS OFFICE LOCATION: $OFFICENAMES

ADDENDA / REVISIONS


SCALE
0 5 10 15
FEET

US 13 PAVING AND PEDESTRIAN IMPROVEMENTS - LLANGOLLEN BLVD TO BACON/BOULDEN BLVD


CONTRACT	BRIDGE NO.	N/A
T201901102	DESIGNED BY:	O. GREEN
COUNTY	CHECKED BY:	P. HORSEY
NEW CASTLE		

CROSS SECTIONS


SECTION
PAI
SHEET NO.
6

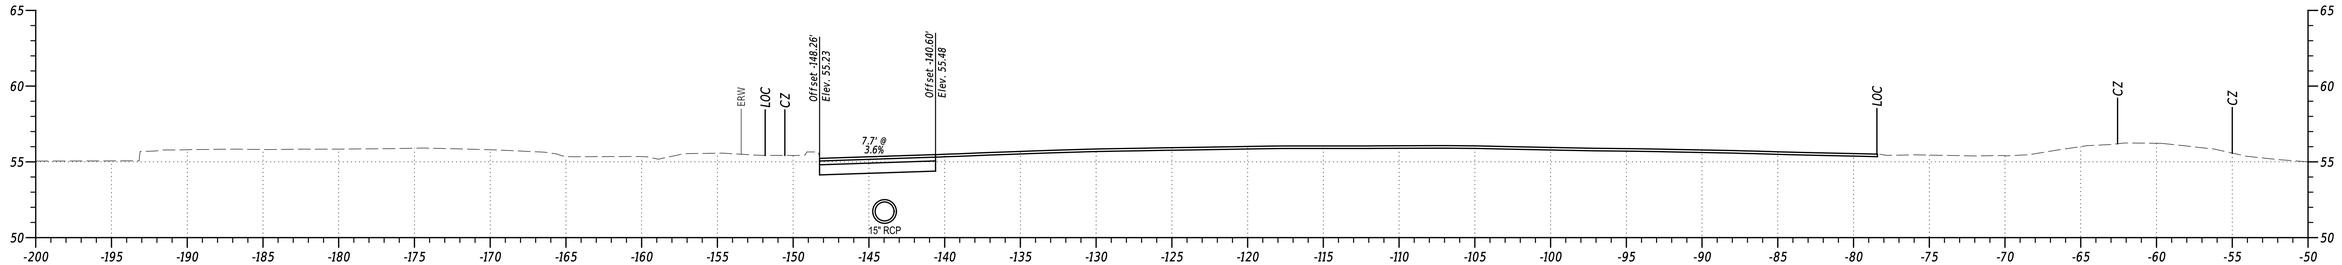

STA. 438+50

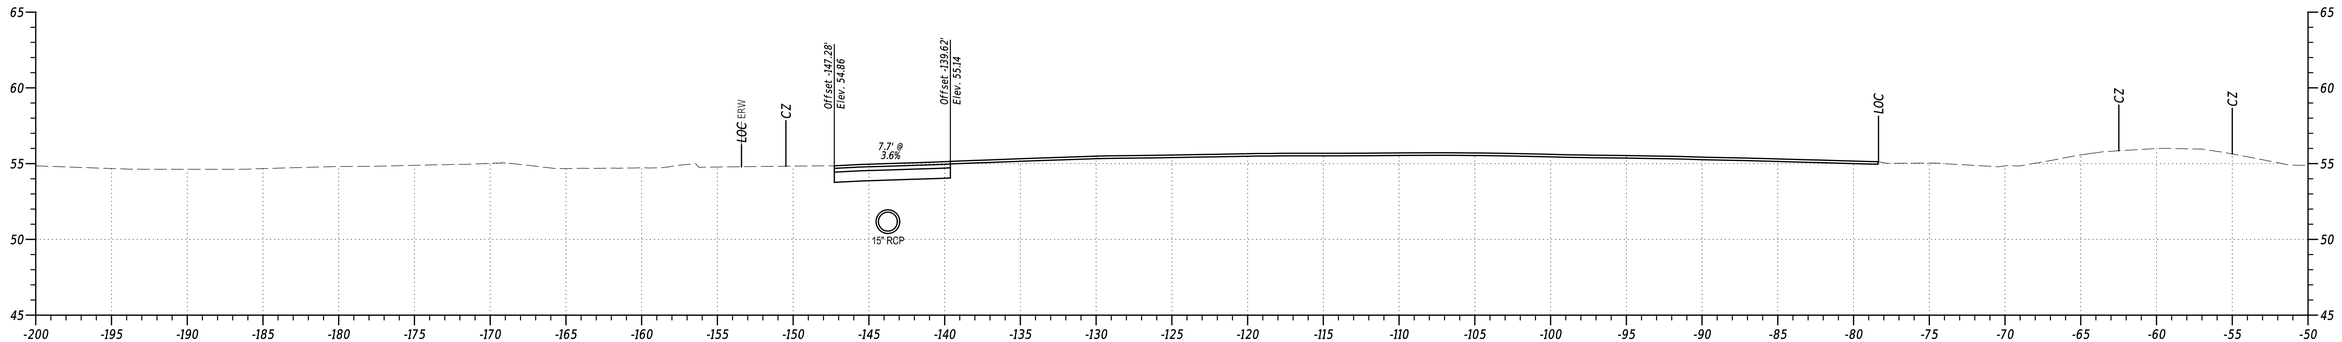

STA. 438+00

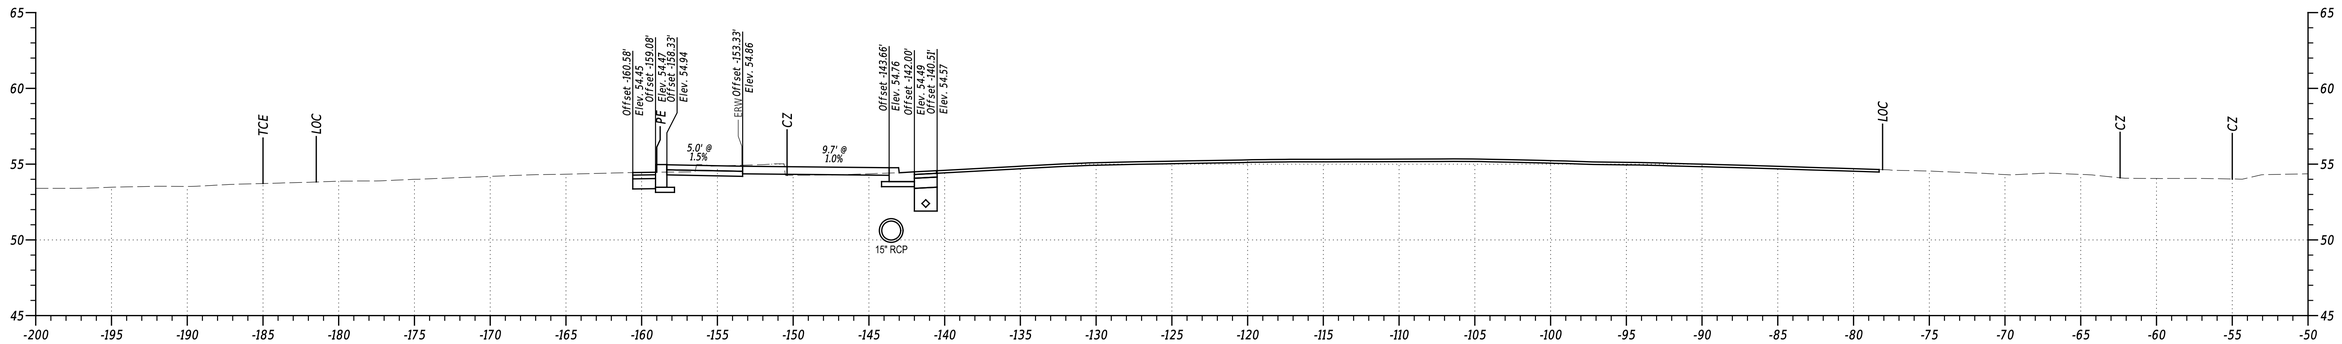


STA. 437+50


PENNONI ASSOCIATES INC.	PEN TABLE: $PENTBLSS
FILE NAME: $FILEAS	PLOT DRIVER: $PLTDRVSS
MICROSTATION VERSION: $VERSIONS	DATE PLOTTED: 02-SEP-2024@ 17:40
MICROSTATION WORKSPACE: $WORKSPACES	USER NAME: $USERS OFFICE LOCATION: $OFFICENAMES

Pennoni


ADDENDA / REVISIONS		SCALE 0 5 10 15 FEET	US 13 PAVING AND PEDESTRIAN IMPROVEMENTS - LLANGOLLEN BLVD TO BACON/BOULDEN BLVD	CONTRACT T201901102	BRIDGE NO. N/A	CROSS SECTIONS	SECTION PAI
				COUNTY NEW CASTLE	DESIGNED BY: O. GREEN		SHEET NO. 7
					CHECKED BY: P. HORSEY		

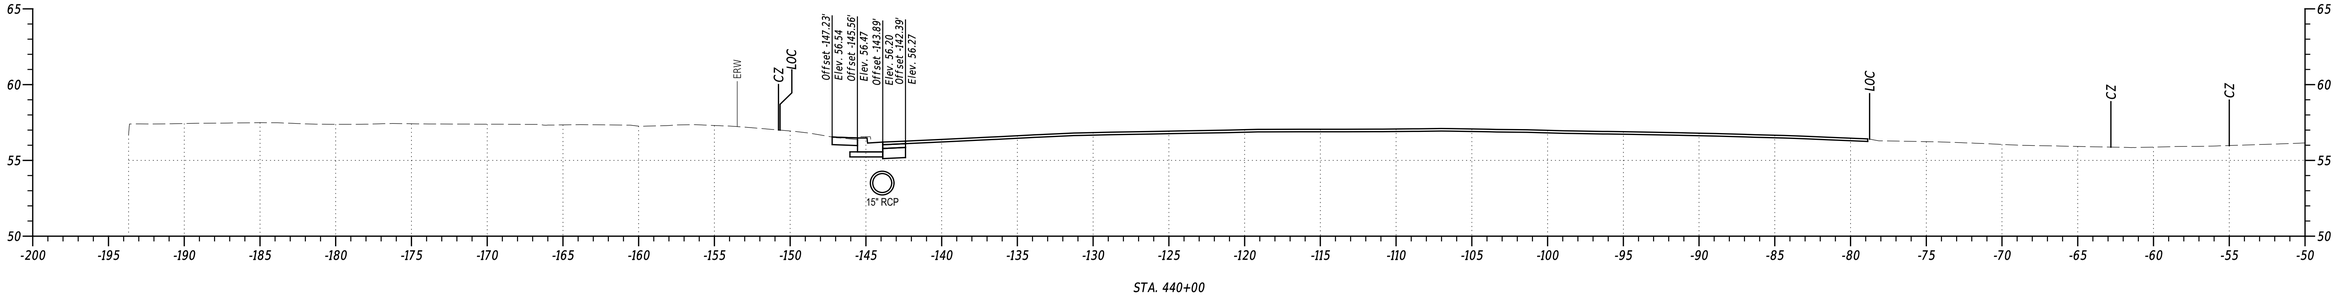

STA. 440+00

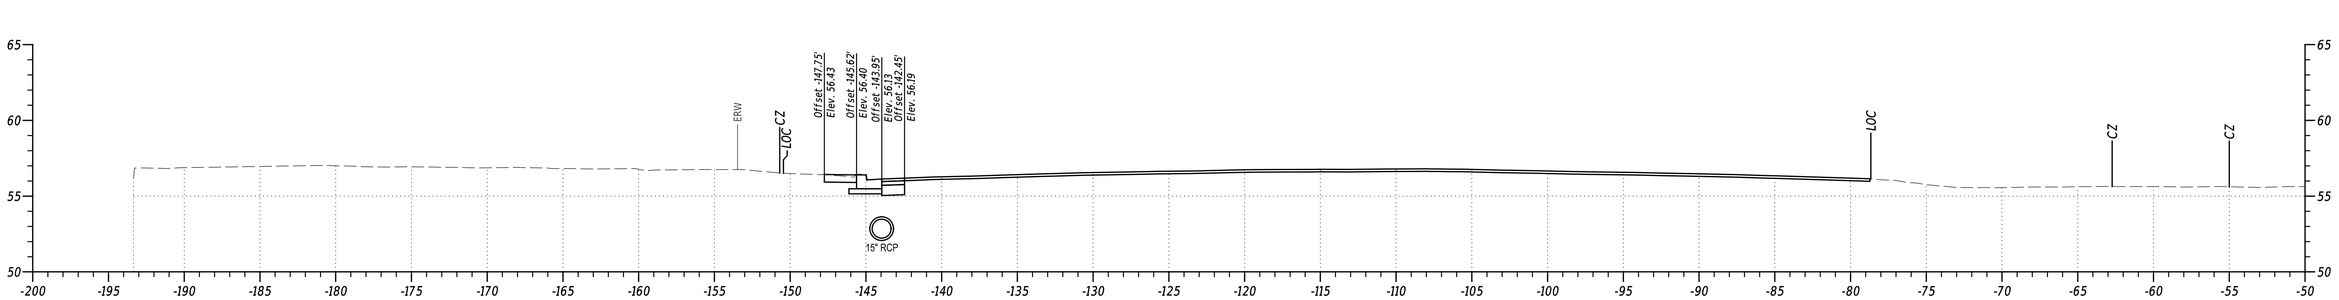

STA. 439+50

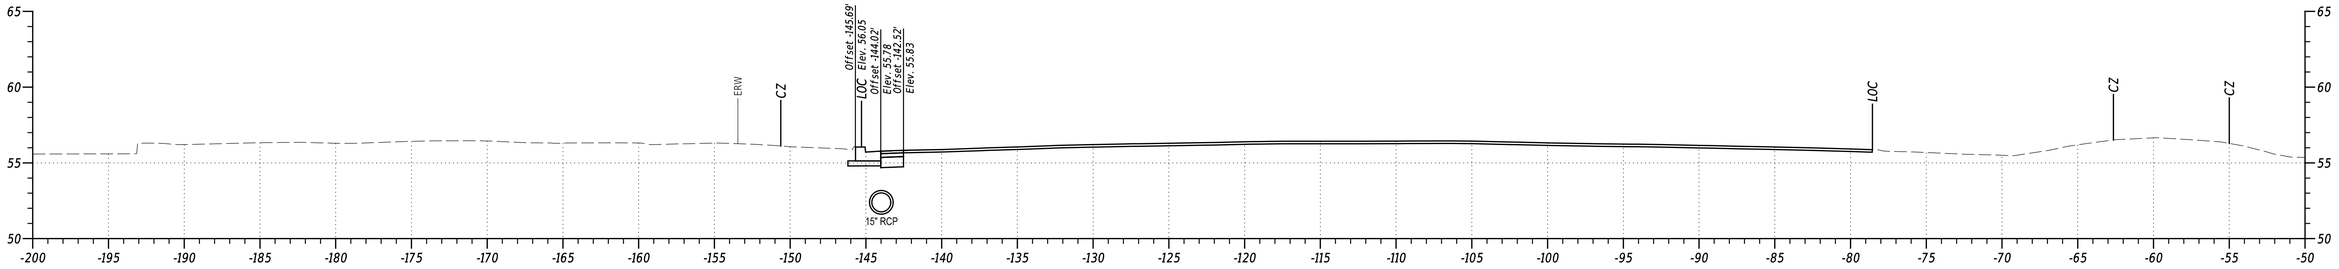

STA. 439+00

PENNONI ASSOCIATES INC.	
FILE NAME:	$FILEAS
MICROSTATION VERSION:	$VERSIONS
MICROSTATION WORKSPACE:	$WORKSPACES
PEN TABLE:	$PENTBLSS
PLOT DRIVER:	$PLTDRVSS
DATE PLOTTED:	02-SEP-2024 @ 17:40
USER NAME:	$USERS
OFFICE LOCATION:	$OFFICENAMES

Pennoni

ADDENDA / REVISIONS


SCALE
0 5 10 15
FEET

US 13 PAVING AND PEDESTRIAN IMPROVEMENTS - LLANGOLLEN BLVD TO BACON/BOULDEN BLVD


CONTRACT	T201901102	BRIDGE NO.	N/A
COUNTY	NEW CASTLE	DESIGNED BY:	O. GREEN
		CHECKED BY:	P. HORSEY

CROSS SECTIONS


SECTION	PAI
SHEET NO.	8

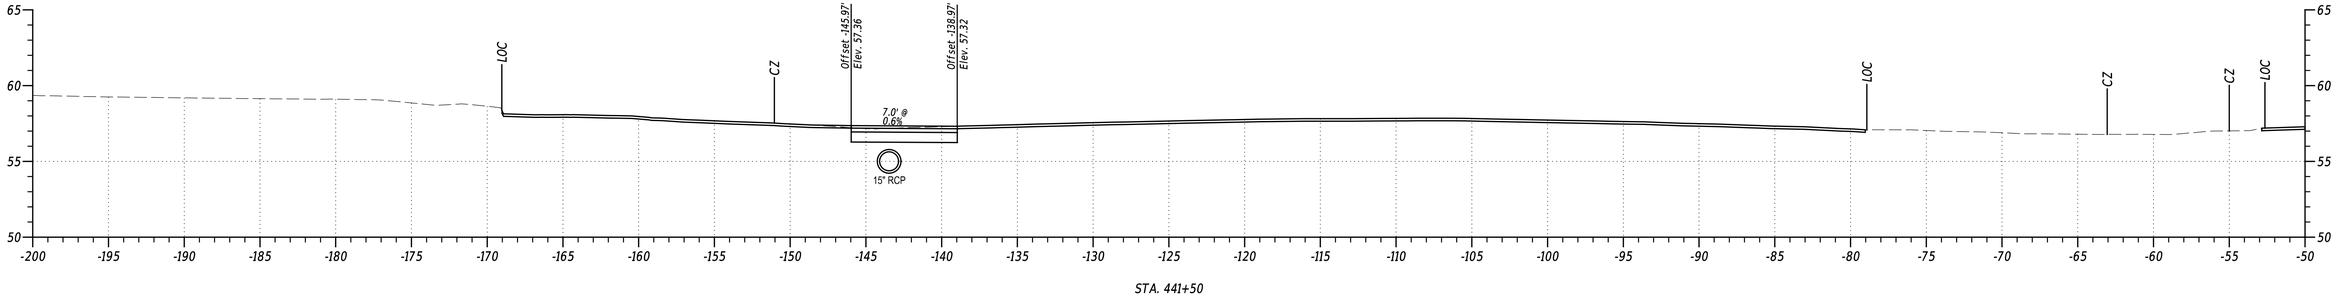

STA. 441+50

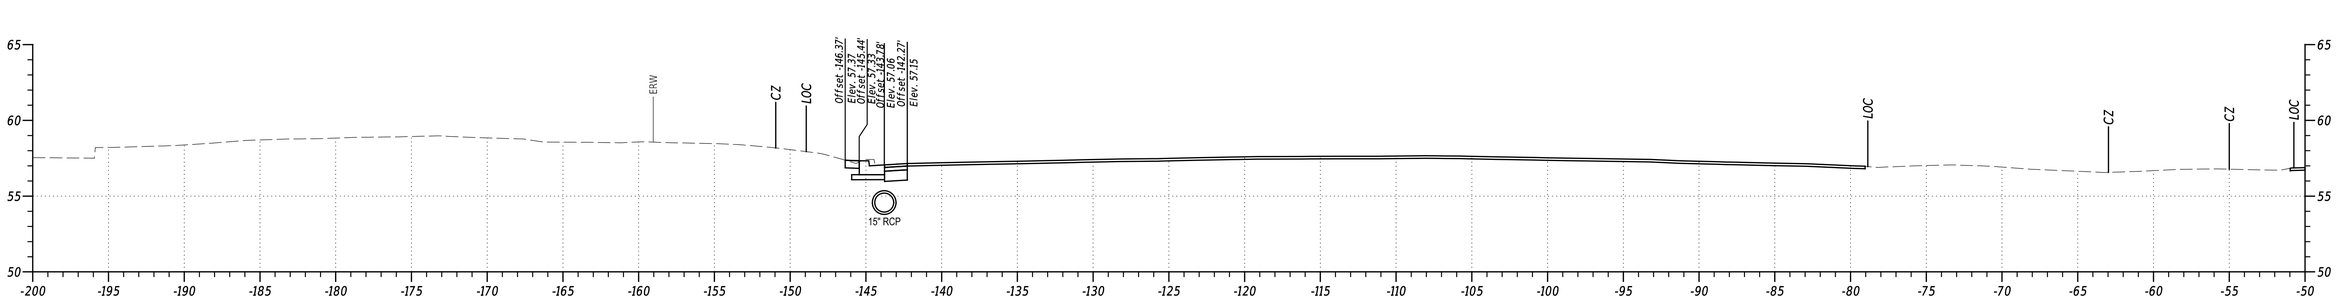

STA. 441+00

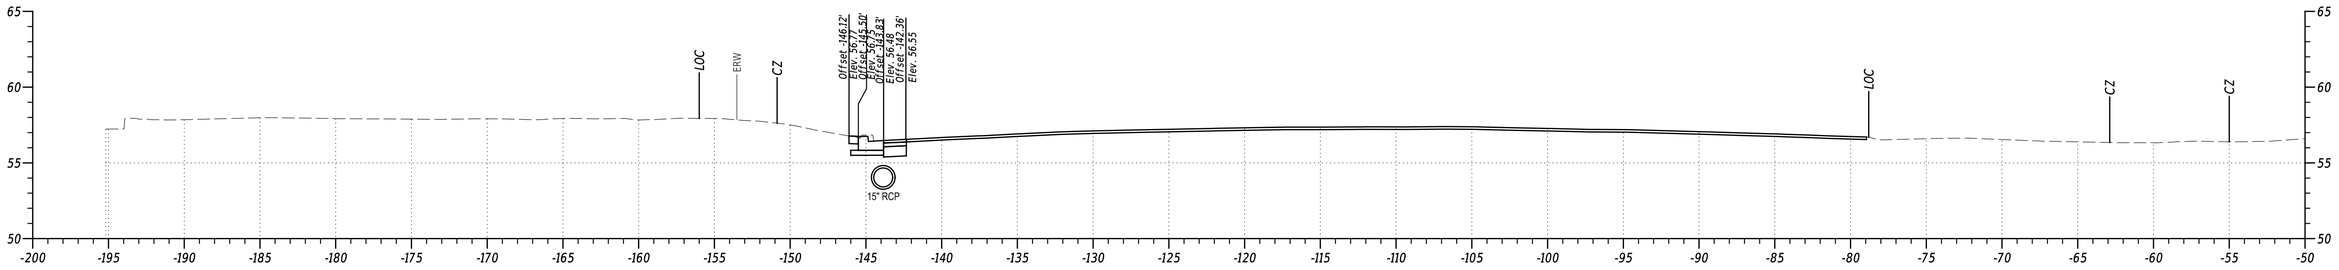


STA. 440+50


PENNONI ASSOCIATES INC. | PEN TABLE: SPENTBL55
FILE NAME: SFILEAS | PLOT DRIVER: $PLTDRV55
MICROSTATION VERSION: $VERSIONS | DATE PLOTTED: 02-SEP-2024@ 17:40
MICROSTATION WORKSPACE: $WORKSPACES | USER NAME: $USER$ OFFICE LOCATION: $OFFICENAMES

Pennoni


ADDENDA / REVISIONS		SCALE 0 5 10 15 FEET	US 13 PAVING AND PEDESTRIAN IMPROVEMENTS - LLANGOLLEN BLVD TO BACON/BOULDEN BLVD	CONTRACT	BRIDGE NO.	N/A	CROSS SECTIONS	SECTION
				T201901102				PAI
				COUNTY	DESIGNED BY:	O. GREEN		SHEET NO.
				NEW CASTLE	CHECKED BY:	P. HORSEY		9

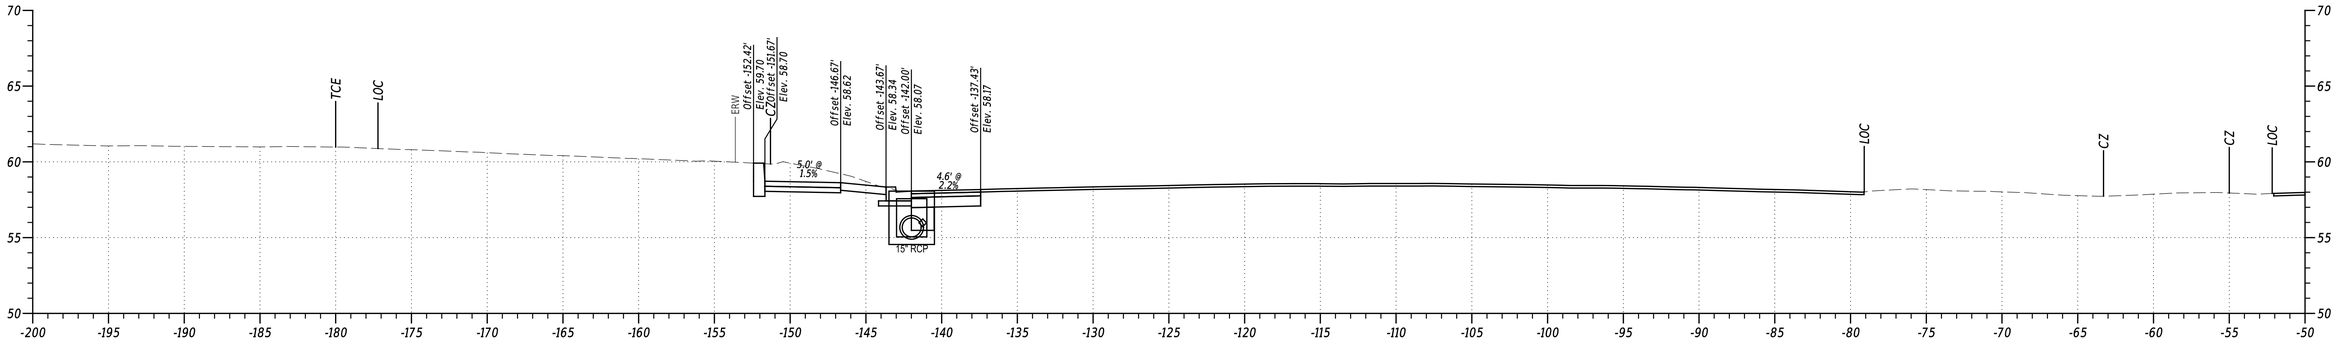

STA. 443+00

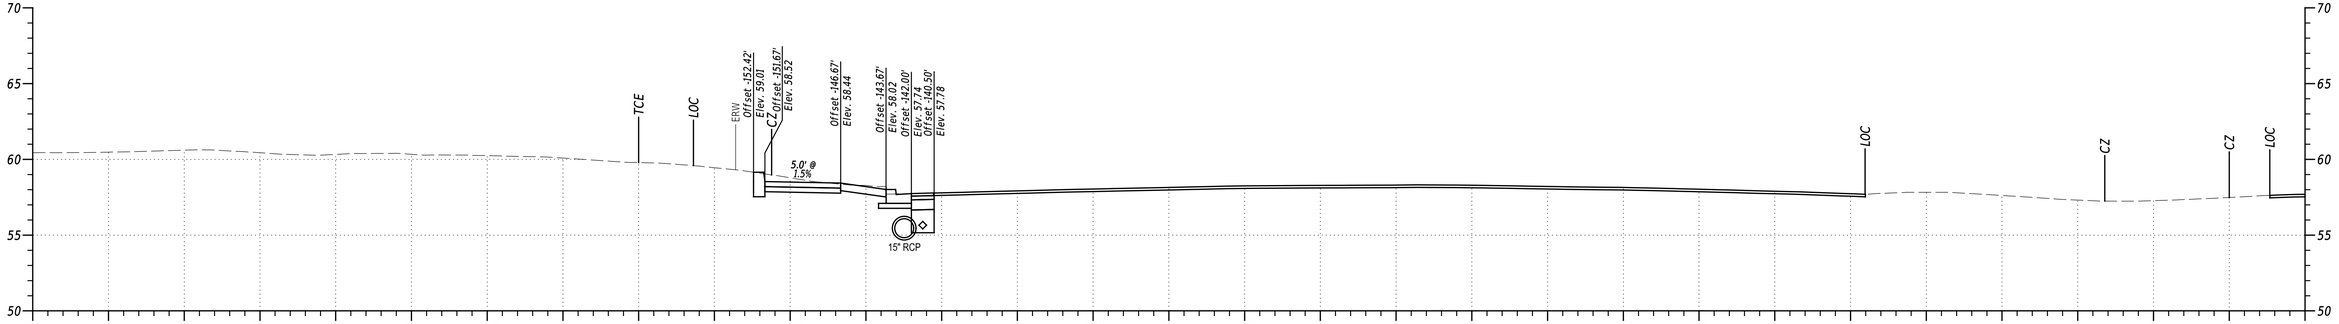

STA. 442+50

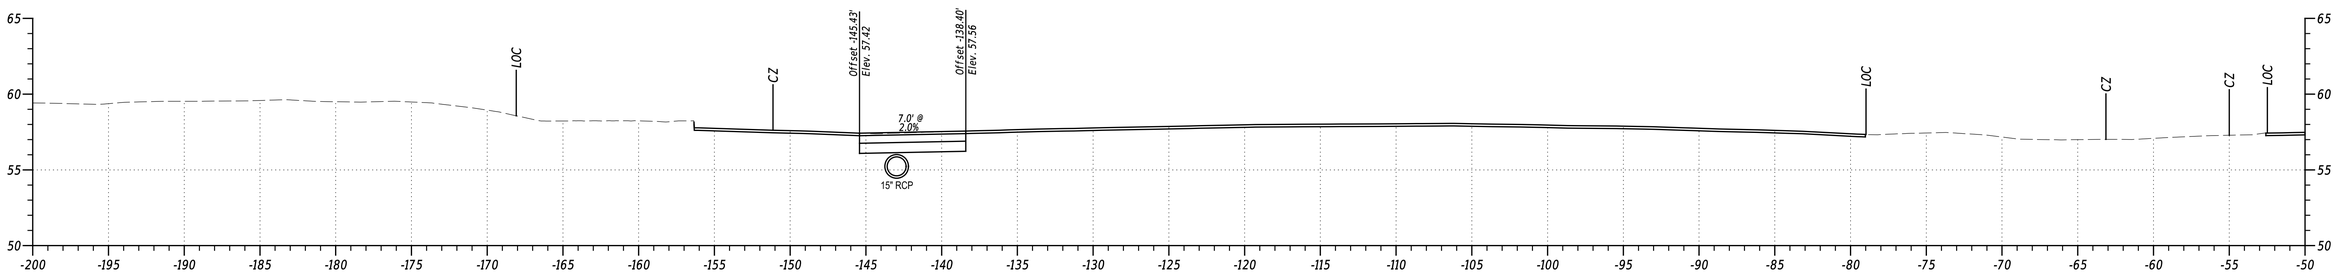

STA. 442+00


PENNONI ASSOCIATES INC.	
FILE NAME:	SFILEAS
MICROSTATION VERSION:	SVERSIONS
MICROSTATION WORKSPACE:	SWORKSPACES
PEN TABLE:	SPENTBLSS
PLOT DRIVER:	SPLTDRVSS
DATE PLOTTED:	02-SEP-2024 @ 17:41
USER NAME:	SUSERS OFFICE LOCATION: $OFFICENAMES

ADDENDA / REVISIONS

SCALE
0 5 10 15
FEET

US 13 PAVING AND PEDESTRIAN IMPROVEMENTS - LLANGOLLEN BLVD TO BACON/BOULDEN BLVD

CONTRACT	BRIDGE NO.	N/A	SECTION
T201901102	DESIGNED BY:	O. GREEN	PAI
COUNTY	CHECKED BY:	P. HORSEY	SHEET NO.
NEW CASTLE	CROSS SECTIONS		10

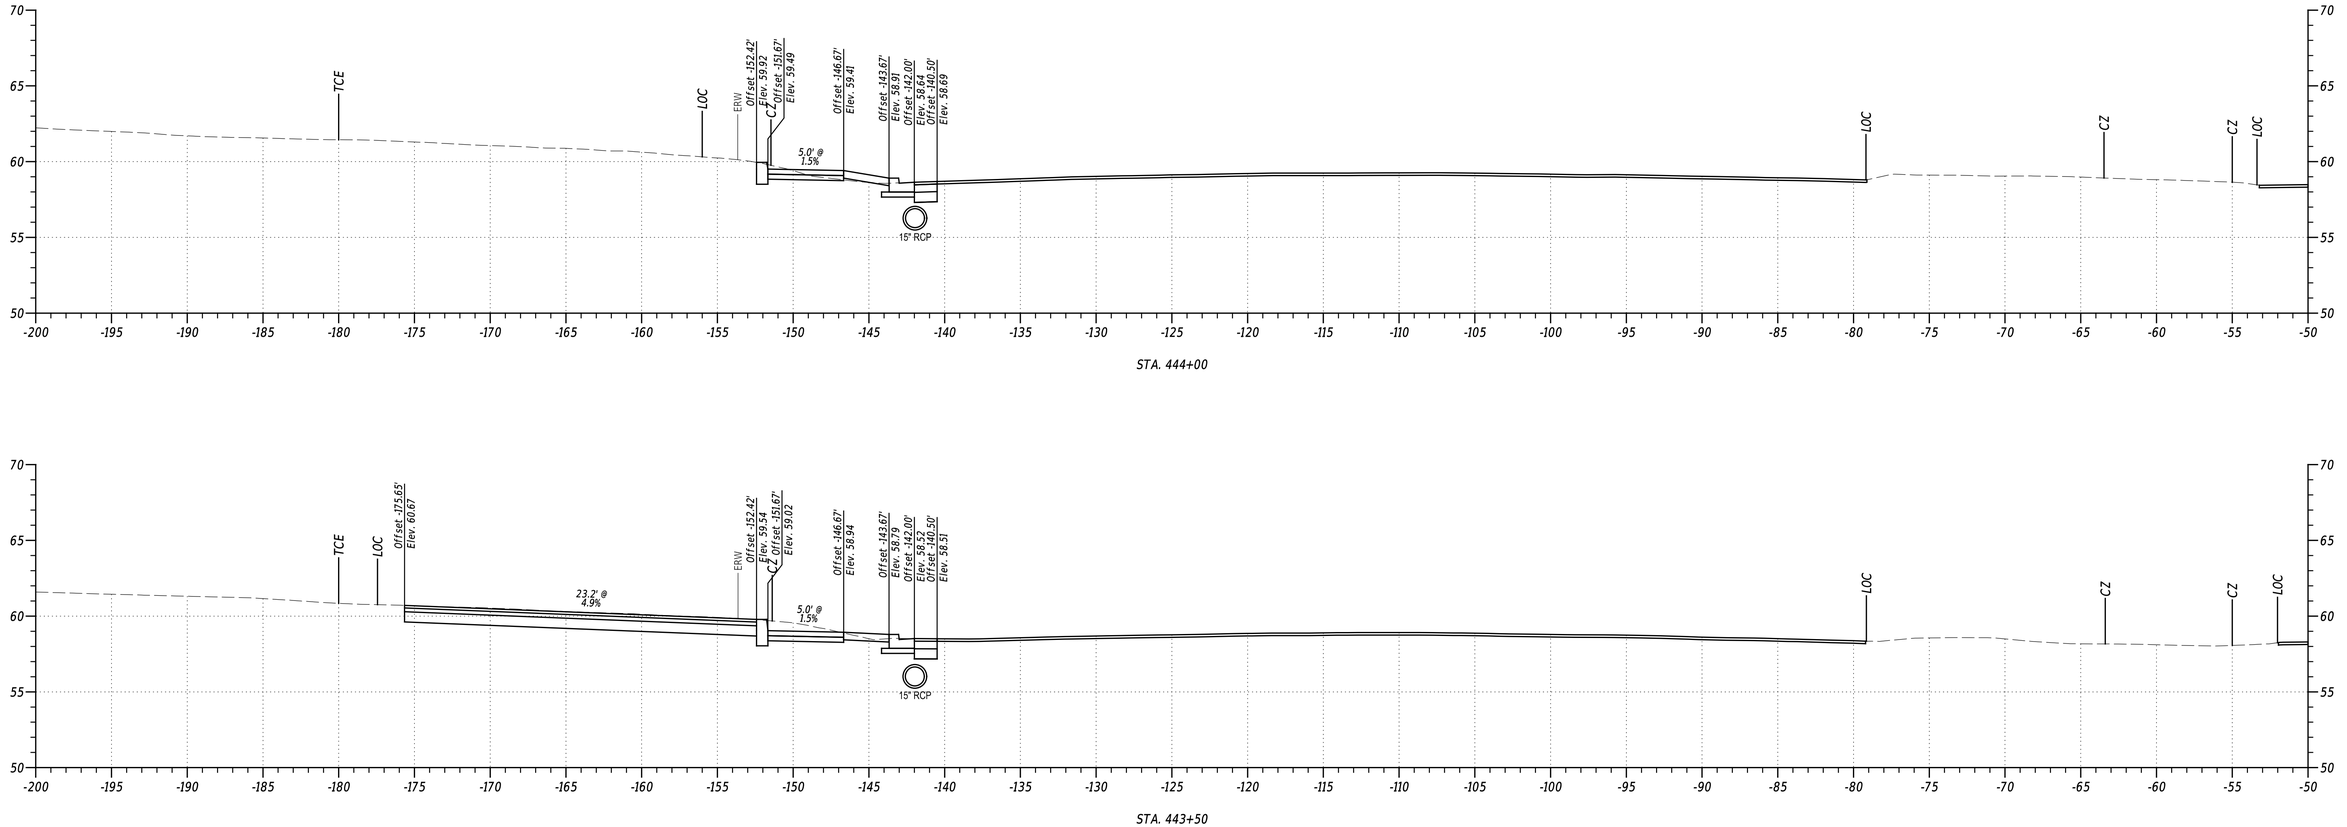


STA. 444+00

STA. 443+50


PENNONI ASSOCIATES INC. | PEN TABLE: $PENTBLSS
FILE NAME: $FILEAS | PLOT DRIVER: $PLTDRVSS
MICROSTATION VERSION: $VERSIONS | DATE PLOTTED: 02-SEP-2024@ 17:41
MICROSTATION WORKSPACE: $WORKSPACES | USER NAME: $USERS | OFFICE LOCATION: $OFFICENAMES

Pennoni

ADDENDA / REVISIONS		SCALE 0 5 10 15 FEET	US 13 PAVING AND PEDESTRIAN IMPROVEMENTS - LLANGOLLEN BLVD TO BACON/BOULDEN BLVD	CONTRACT T201901102	BRIDGE NO. N/A	CROSS SECTIONS	SECTION PAI
				COUNTY NEW CASTLE	DESIGNED BY: O. GREEN		SHEET NO. 11
					CHECKED BY: P. HORSEY		

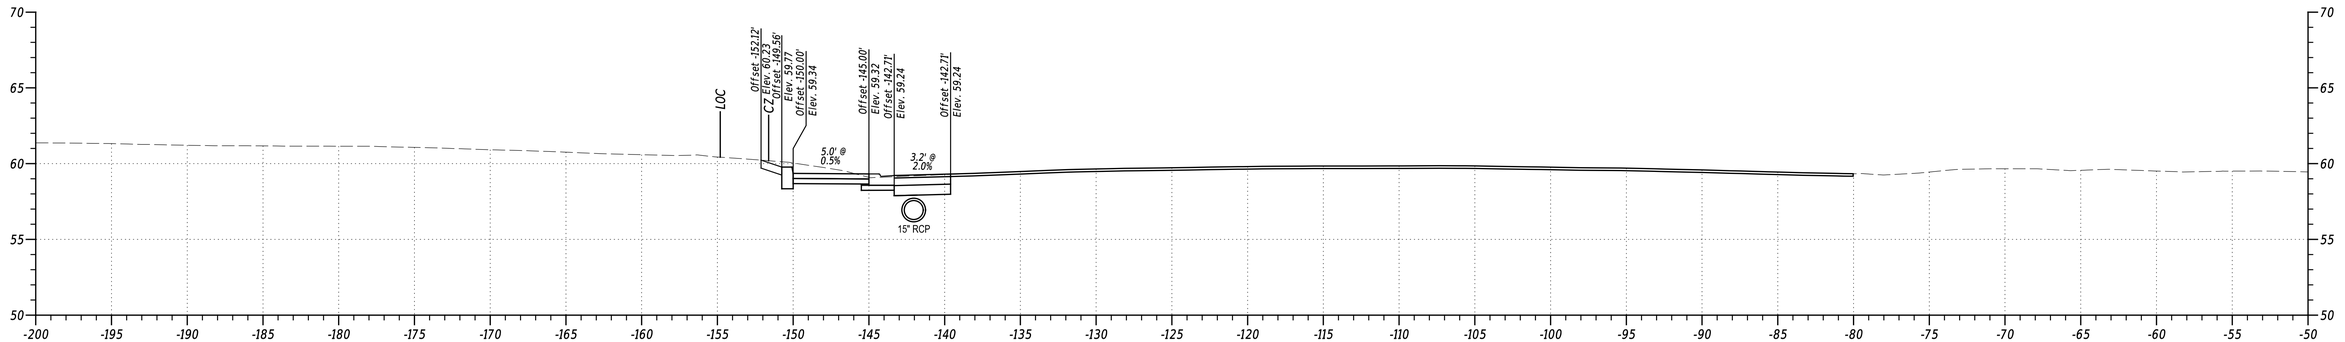

STA. 445+00

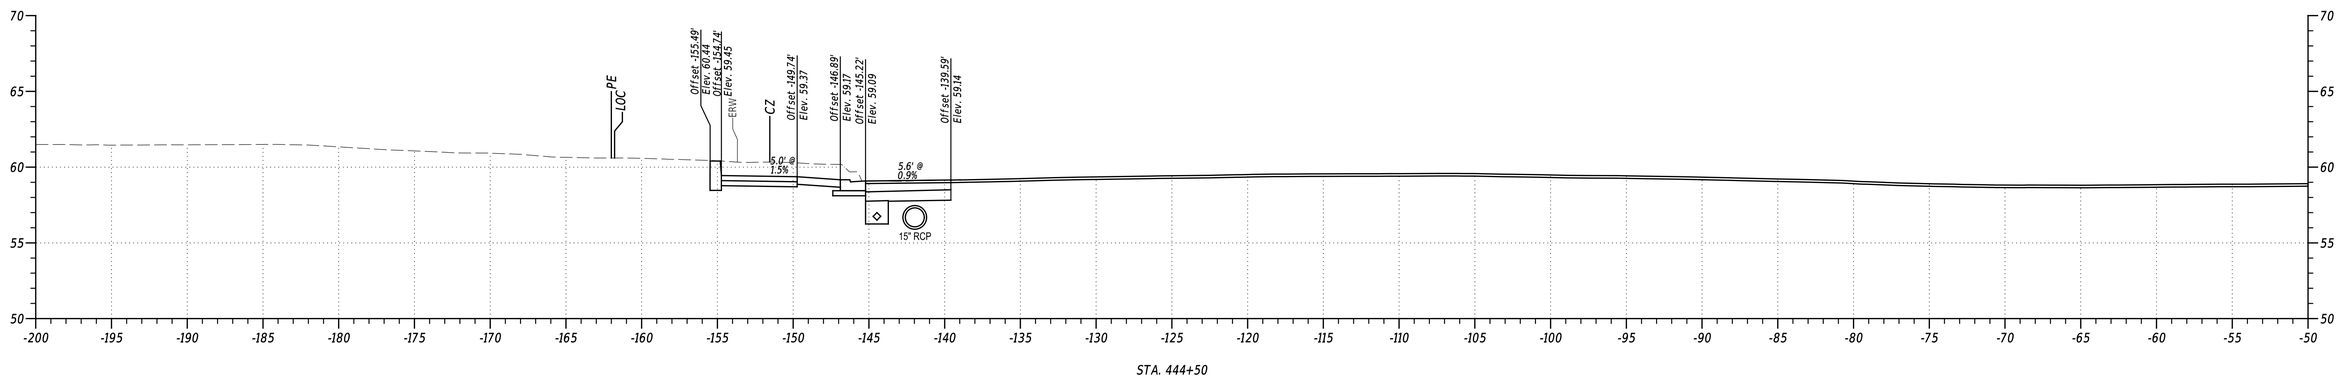


STA. 444+50


PENNONI ASSOCIATES INC. | PEN TABLE: $PENTBLSS
FILE NAME: $FILEAS | PLOT DRIVER: $PLTDRVSS
MICROSTATION VERSION: $VERSIONS | DATE PLOTTED: 02-SEP-2024@ 17:41
MICROSTATION WORKSPACE: $WORKSPACES | USER NAME: $USERS OFFICE LOCATION: $OFFICENAMES

Pennoni

ADDENDA / REVISIONS		SCALE 0 5 10 15 FEET	US 13 PAVING AND PEDESTRIAN IMPROVEMENTS - LLANGOLLEN BLVD TO BACON/BOULDEN BLVD	CONTRACT T201901102	BRIDGE NO. N/A	CROSS SECTIONS	SECTION PAI
				COUNTY NEW CASTLE	DESIGNED BY: O. GREEN		SHEET NO. 12
					CHECKED BY: P. HORSEY		

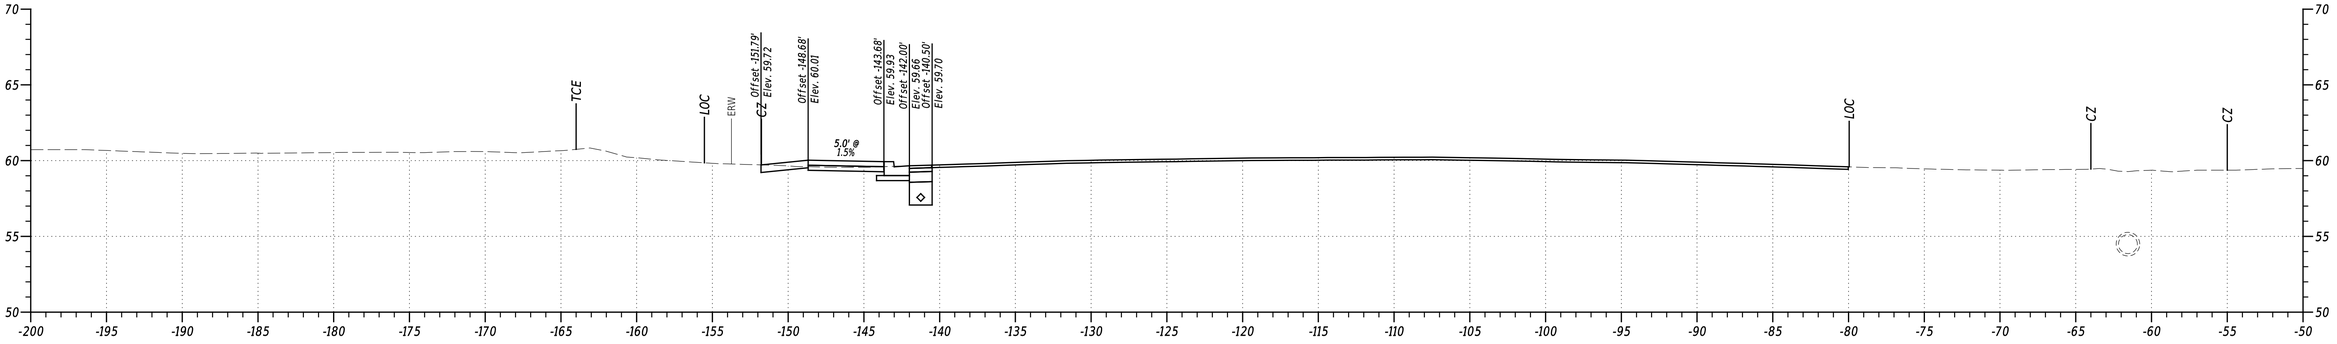

STA. 446+00

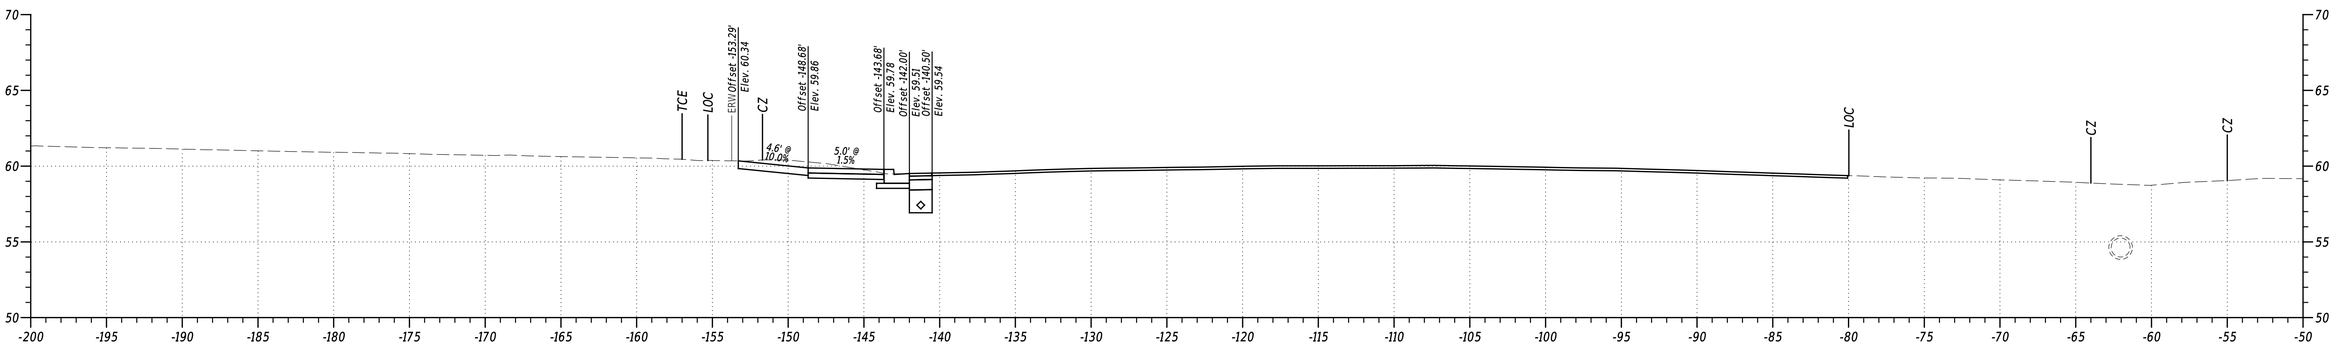

STA. 445+50

PENNONI ASSOCIATES INC.	PEN TABLE: $PENTBLS$
FILE NAME: $FILEAS	PLOT DRIVER: $PLOTDRIVS$
MICROSTATION VERSION: $VERSIONS	DATE PLOTTED: 02-SEP-2024@ 17:41
MICROSTATION WORKSPACE: $WORKSPACES	USER NAME: $USERS$ OFFICE LOCATION: $OFFICENAMES

ADDENDA / REVISIONS


SCALE
0 5 10 15
FEET

US 13 PAVING AND PEDESTRIAN IMPROVEMENTS - LLANGOLLEN BLVD TO BACON/BOULDEN BLVD

CONTRACT	T201901102
COUNTY	NEW CASTLE
BRIDGE NO.	N/A
DESIGNED BY:	O. GREEN
CHECKED BY:	P. HORSEY

CROSS SECTIONS

SECTION
PAI
SHEET NO.
13

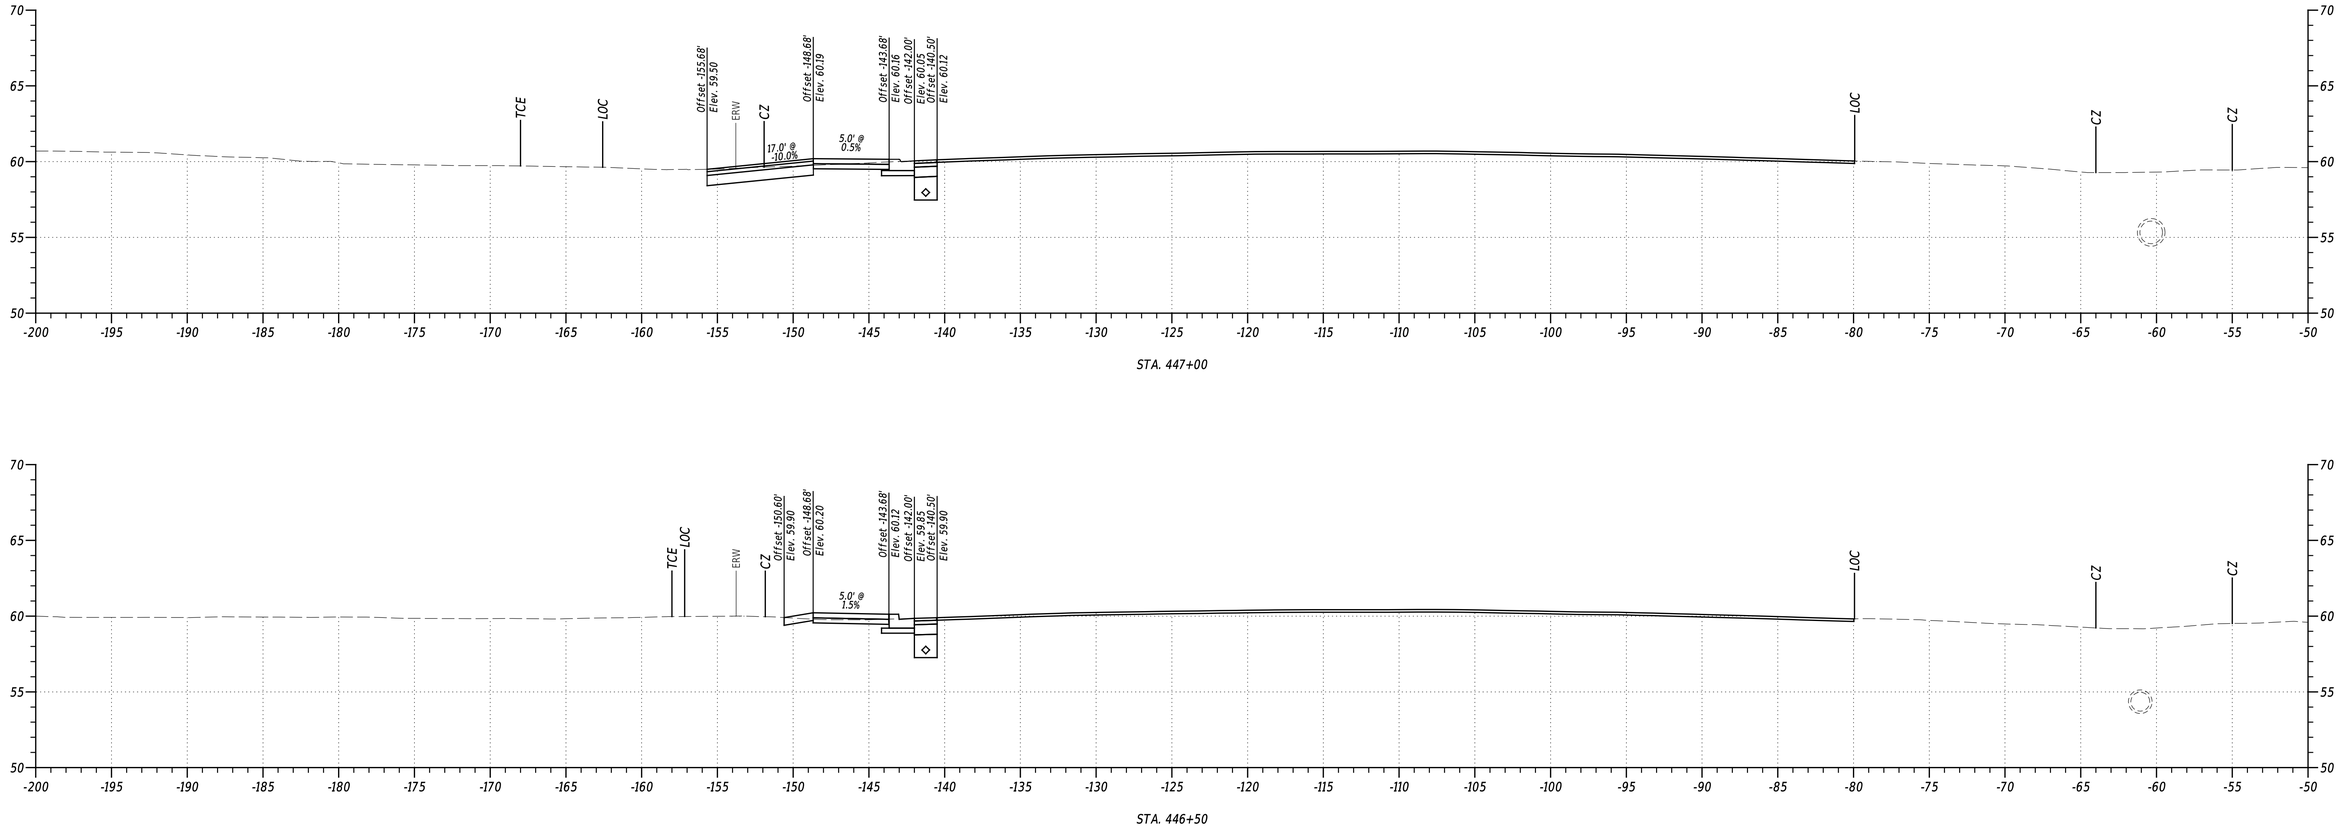

PENNONI ASSOCIATES INC.	SFILEAS
FILE NAME:	
MICROSTATION VERSION:	SVERSIONS
MICROSTATION WORKSPACE:	SWORKSPACES
PEN TABLE:	$PENTBLSS
PLOT DRIVER:	$PLTDRVSS
DATE PLOTTED:	02-SEP-2024@ 17:41
USER NAME:	SUSERS OFFICE LOCATION: $OFFICENAMES

ADDENDA / REVISIONS


SCALE
0 5 10 15
FEET

US 13 PAVING AND PEDESTRIAN IMPROVEMENTS - LLANGOLLEN BLVD TO BACON/BOULDEN BLVD


CONTRACT	BRIDGE NO.	N/A
T201901102	DESIGNED BY:	O. GREEN
COUNTY	CHECKED BY:	P. HORSEY
NEW CASTLE		

CROSS SECTIONS


SECTION	PAI
SHEET NO.	14

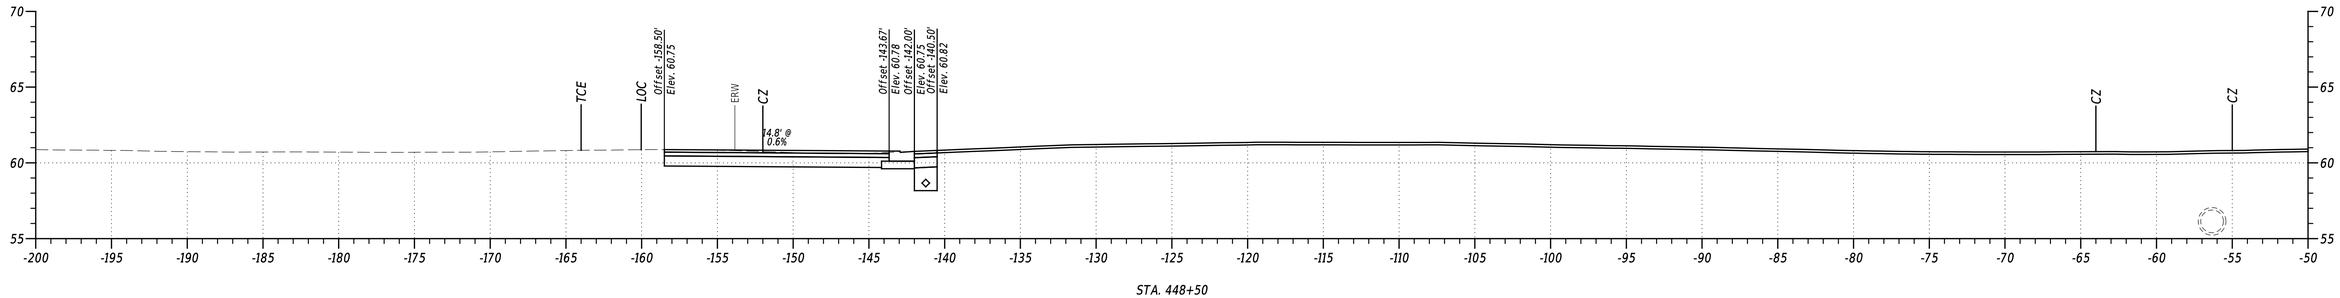

STA. 448+50

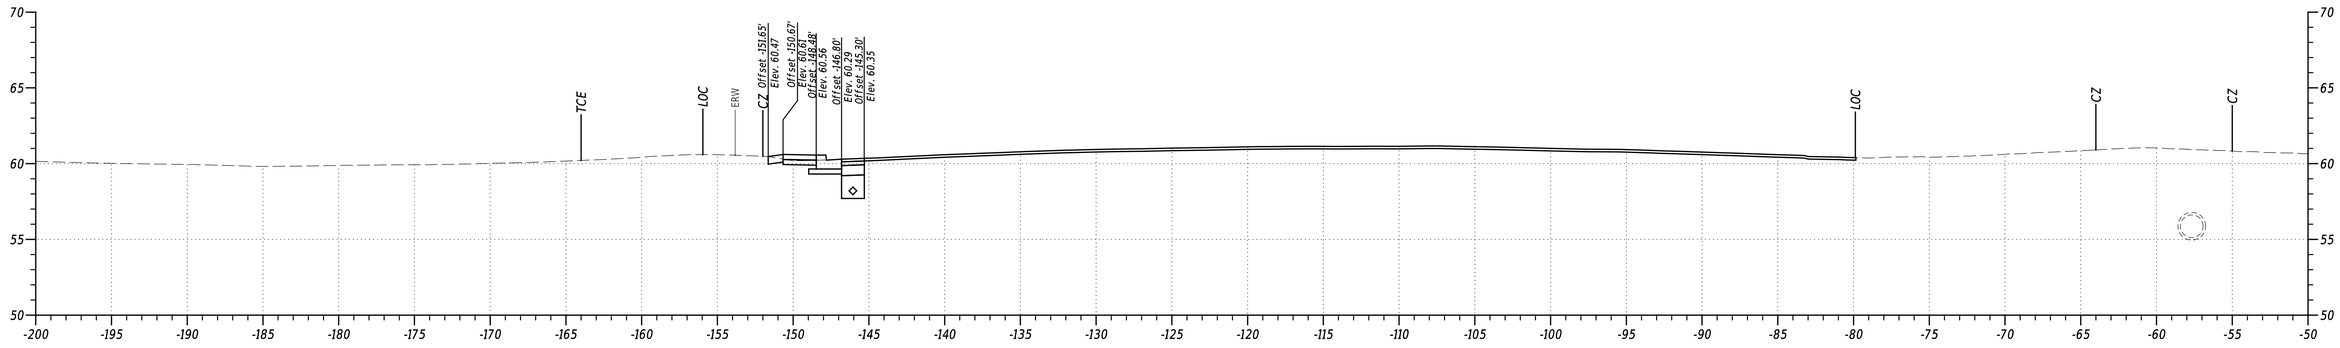

STA. 448+00

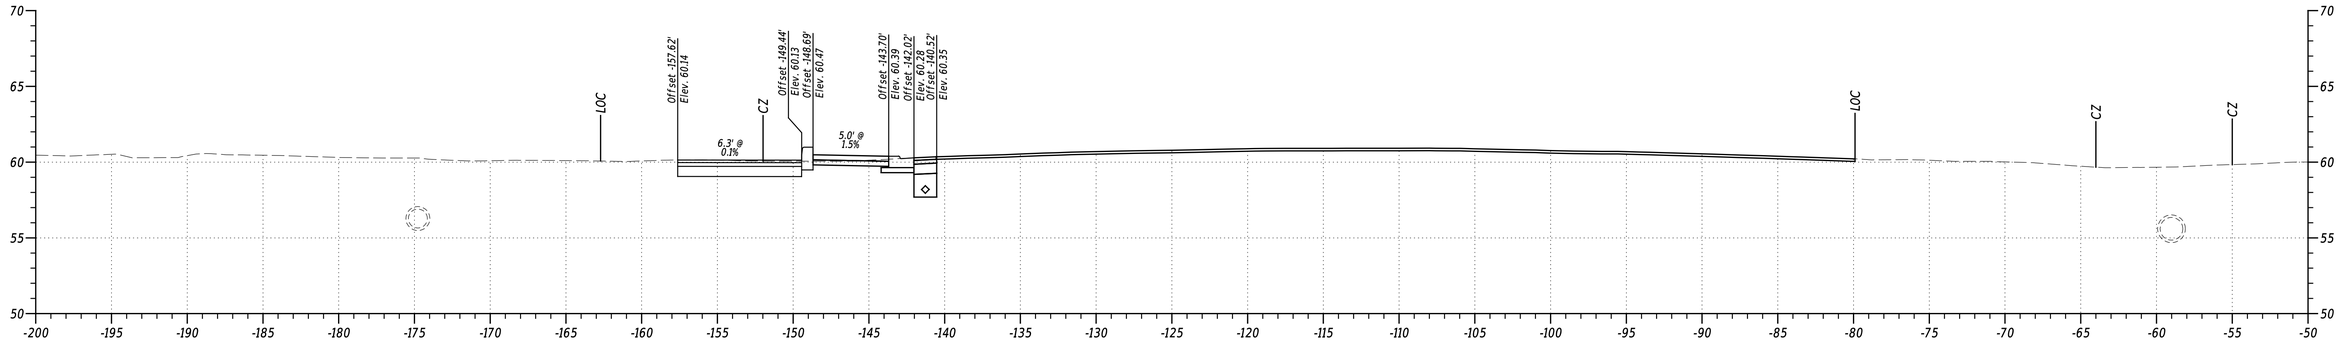

STA. 447+50

PENNONI ASSOCIATES INC.	PEN TABLE: $PENTBL$
FILE NAME: $FILEAS	PLOT DRIVER: $PLTDRVR$
MICROSTATION VERSION: $VERSION$	DATE PLOTTED: 02-SEP-2024 @ 17:41
MICROSTATION WORKSPACE: $WORKSPACE$	USER NAME: $USER$ OFFICE LOCATION: $OFFICENAME$

ADDENDA / REVISIONS


SCALE
0 5 10 15
FEET

US 13 PAVING AND PEDESTRIAN IMPROVEMENTS - LLANGOLLEN BLVD TO BACON/BOULDEN BLVD


CONTRACT	BRIDGE NO.	N/A
T201901102	DESIGNED BY:	O. GREEN
COUNTY	CHECKED BY:	P. HORSEY
NEW CASTLE		

CROSS SECTIONS


SECTION
PAI
SHEET NO.
15

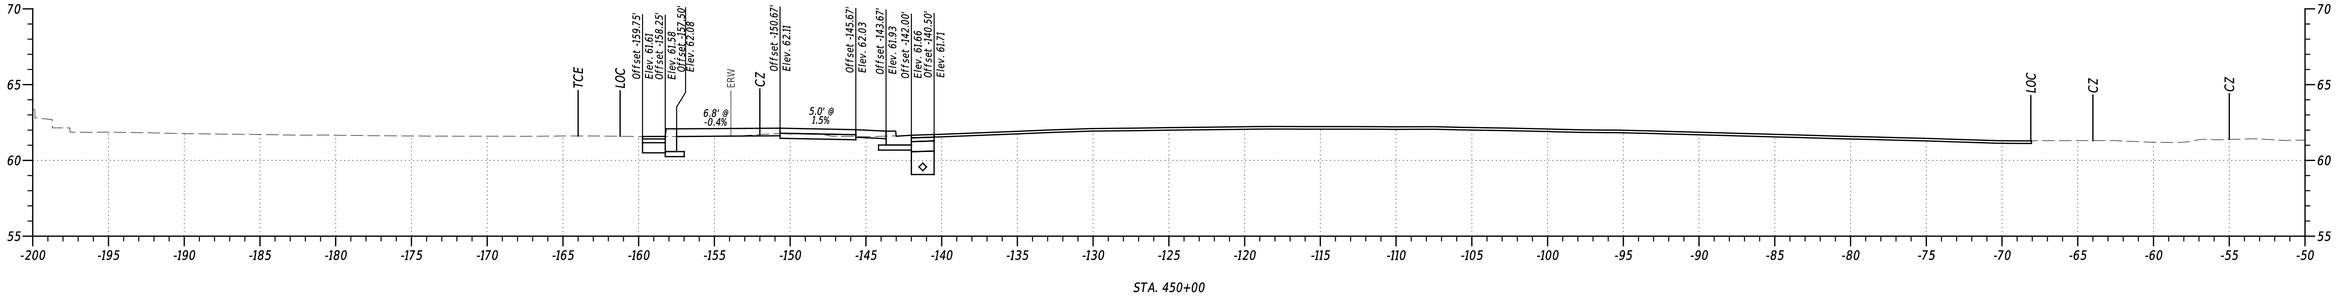

STA. 450+50

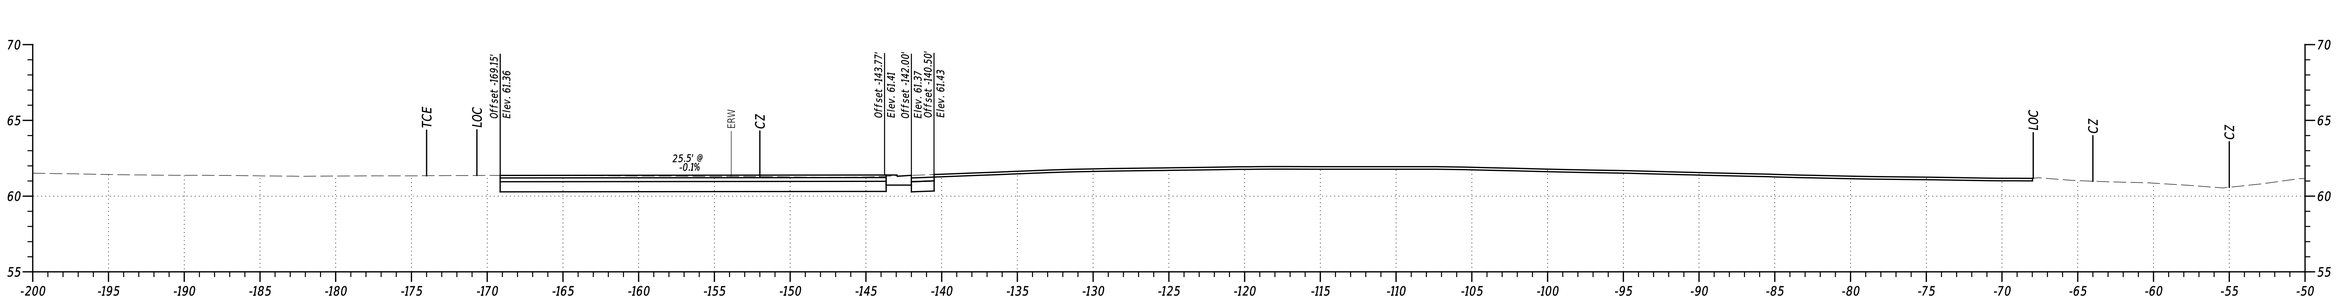

STA. 449+00

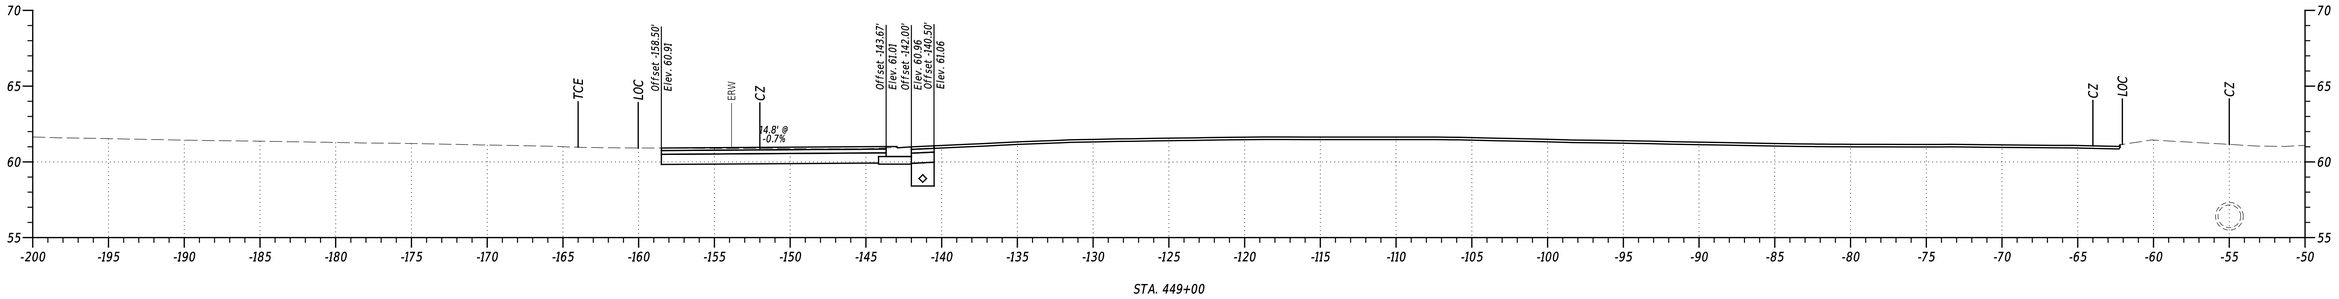

STA. 449+00

PENNONI ASSOCIATES INC.	
FILE NAME:	$FILEAS
MICROSTATION VERSION:	$VERSIONS
MICROSTATION WORKSPACE:	$WORKSPACES
PEN TABLE:	$PENTBLSS
PLOT DRIVER:	$PLTDRVSS
DATE PLOTTED:	02-SEP-2024 @ 17:41
USER NAME:	$USERS
OFFICE LOCATION:	$OFFICENAMES

ADDENDA / REVISIONS


SCALE
0 5 10 15
FEET

US 13 PAVING AND PEDESTRIAN IMPROVEMENTS - LLANGOLLEN BLVD TO BACON/BOULDEN BLVD


CONTRACT	BRIDGE NO.	N/A
T201901102	DESIGNED BY:	O. GREEN
COUNTY	CHECKED BY:	P. HORSEY
NEW CASTLE		

CROSS SECTIONS


SECTION
PAI
SHEET NO.
16

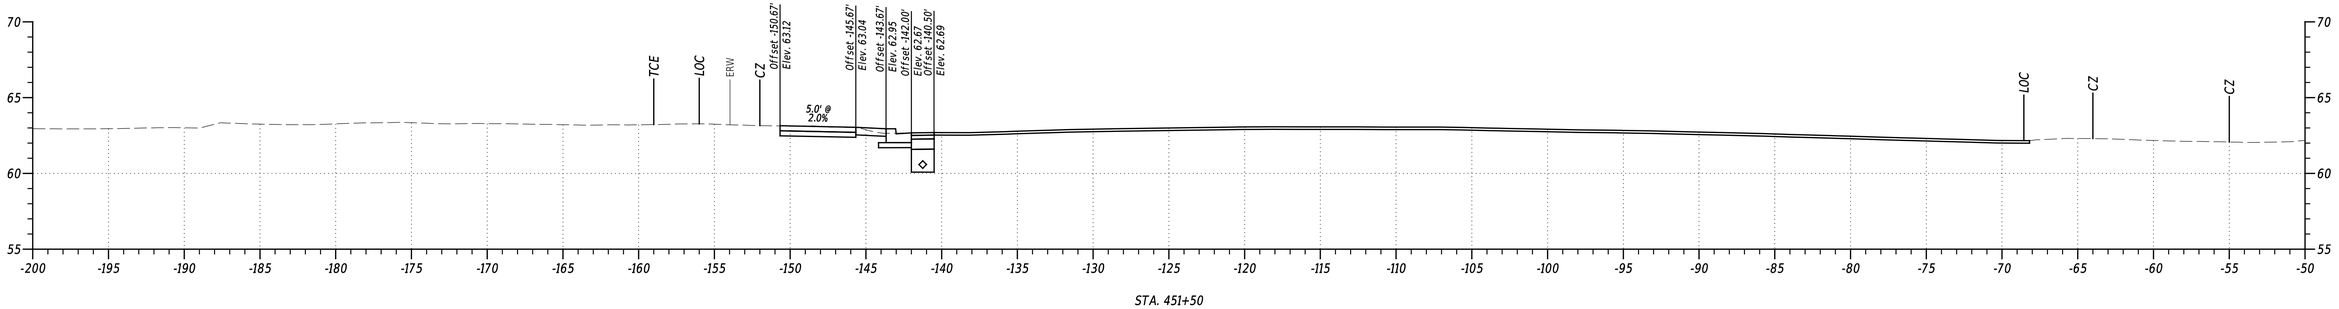

STA. 451+50

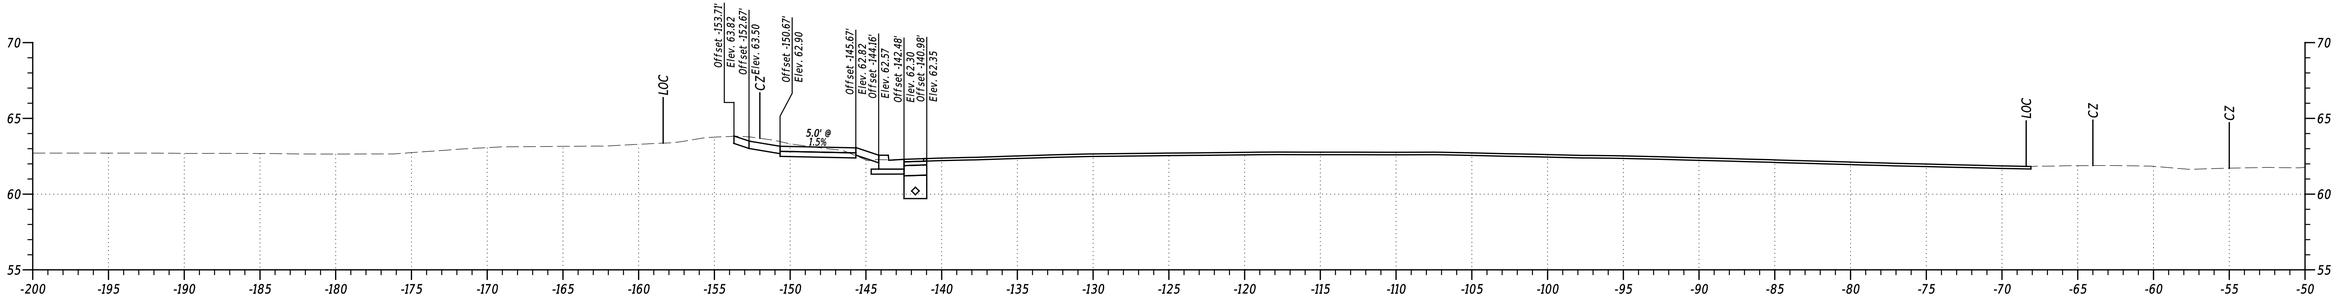

STA. 451+00

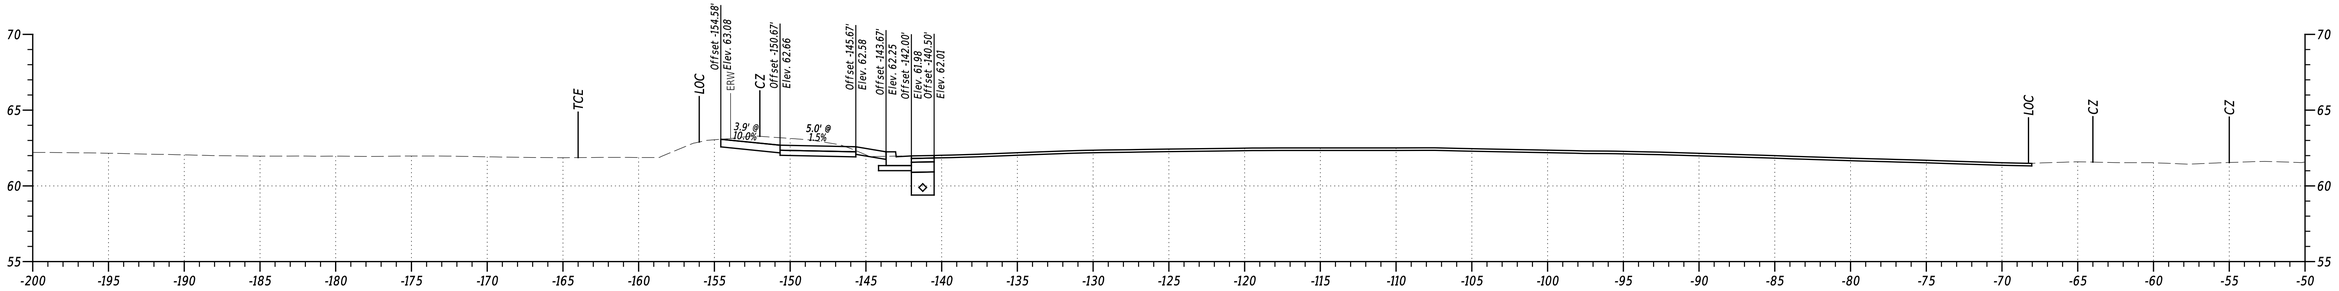


STA. 450+50


PENNONI ASSOCIATES INC. | PEN TABLE: $PENTBLSS
FILE NAME: $FILEAS | PLOT DRIVER: $PLTDRVSS
MICROSTATION VERSION: $VERSIONS | DATE PLOTTED: 03-SEP-2024@ 17:41
MICROSTATION WORKSPACE: $WORKSPACES | USER NAME: $USERS OFFICE LOCATION: $OFFICENAMES

Pennoni


ADDENDA / REVISIONS		SCALE 0 5 10 15 FEET	US 13 PAVING AND PEDESTRIAN IMPROVEMENTS - LLANGOLLEN BLVD TO BACON/BOULDEN BLVD	CONTRACT T201901102	BRIDGE NO. N/A	CROSS SECTIONS	SECTION PAI
				COUNTY NEW CASTLE	DESIGNED BY: O. GREEN		SHEET NO. 17
					CHECKED BY: P. HORSEY		

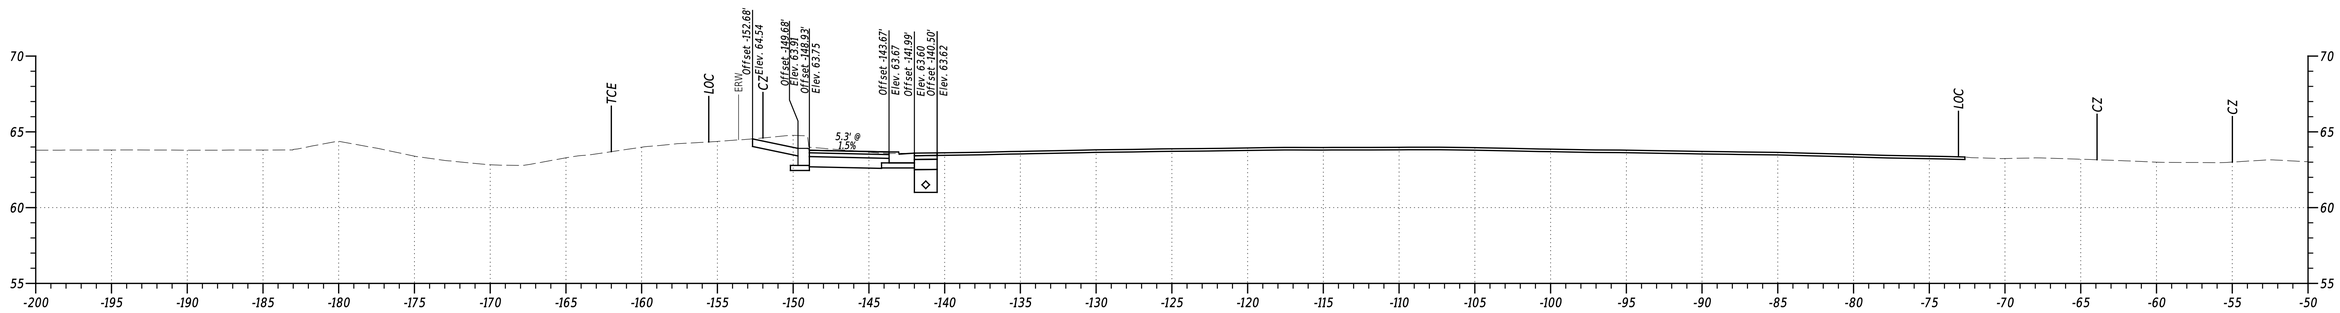

STA. 453+00

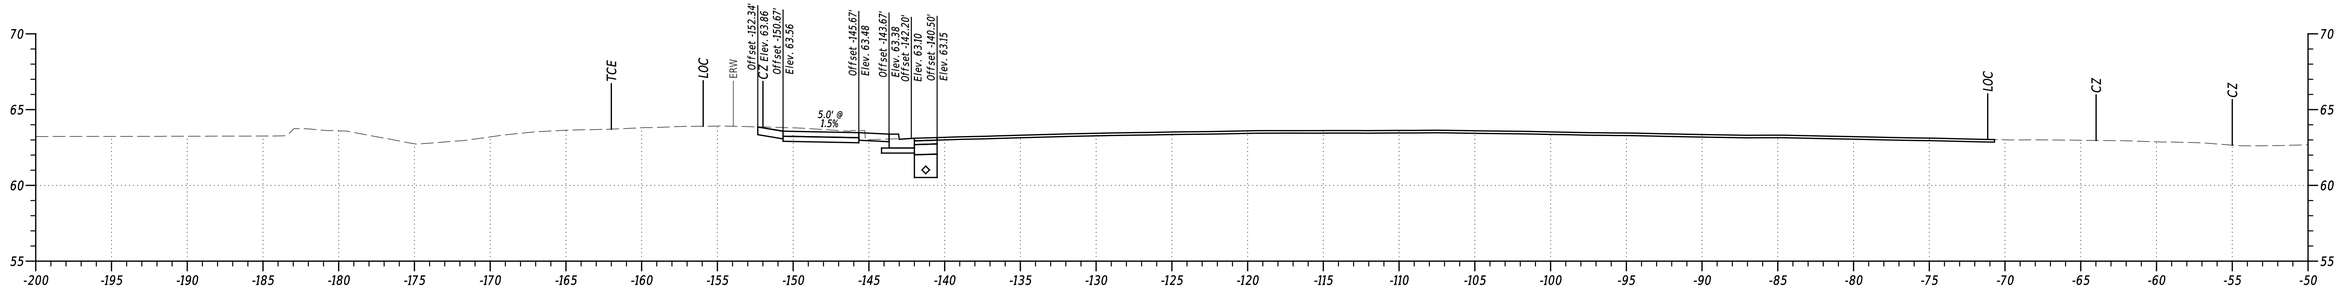

STA. 452+50

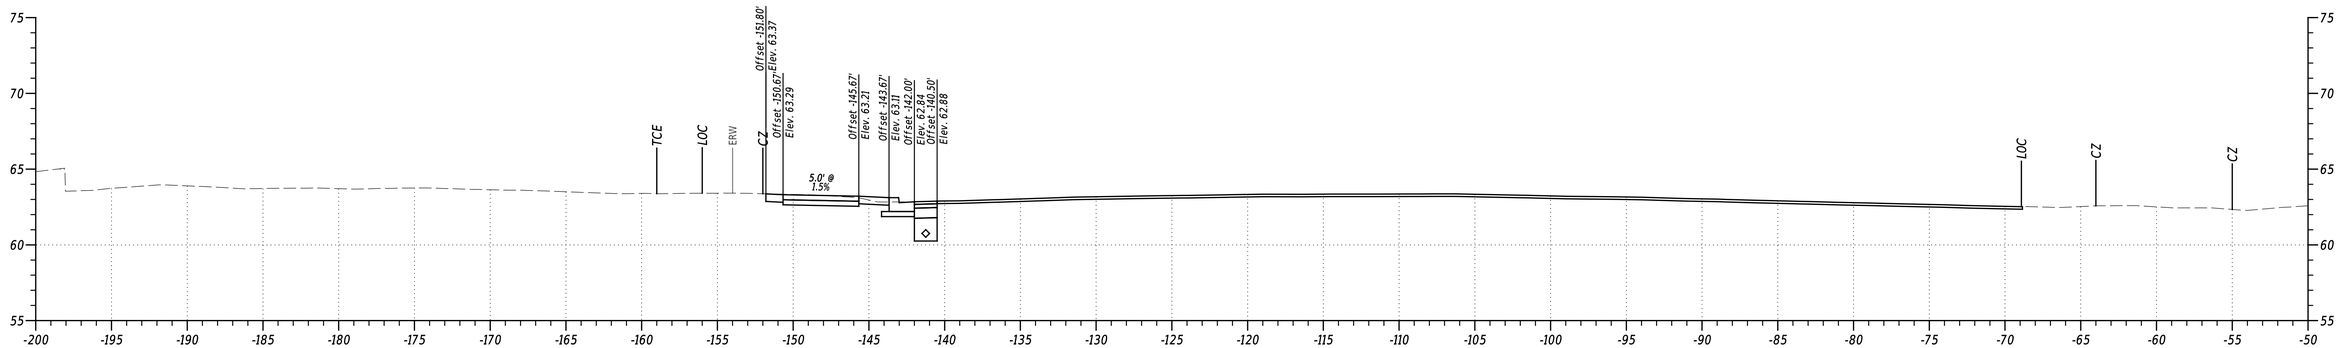

STA. 452+00

PENNONI ASSOCIATES INC.
FILE NAME: $FILEAS
MICROSTATION VERSION: $VERSIONS
MICROSTATION WORKSPACE: $WORKSPACES
PEN TABLE: $PENTBLSS
PLOT DRIVER: $PLTDRVSS
DATE PLOTTED: 02-SEP-2024@ 17:41
USER NAME: $USERS
OFFICE LOCATION: $OFFICENAME

ADDENDA / REVISIONS


SCALE
0 5 10 15
FEET

US 13 PAVING AND PEDESTRIAN IMPROVEMENTS - LLANGOLLEN BLVD TO BACON/BOULDEN BLVD


CONTRACT	T201901102	BRIDGE NO.	N/A
COUNTY	NEW CASTLE	DESIGNED BY:	O. GREEN
		CHECKED BY:	P. HORSEY

CROSS SECTIONS


SECTION	PAI
SHEET NO.	18

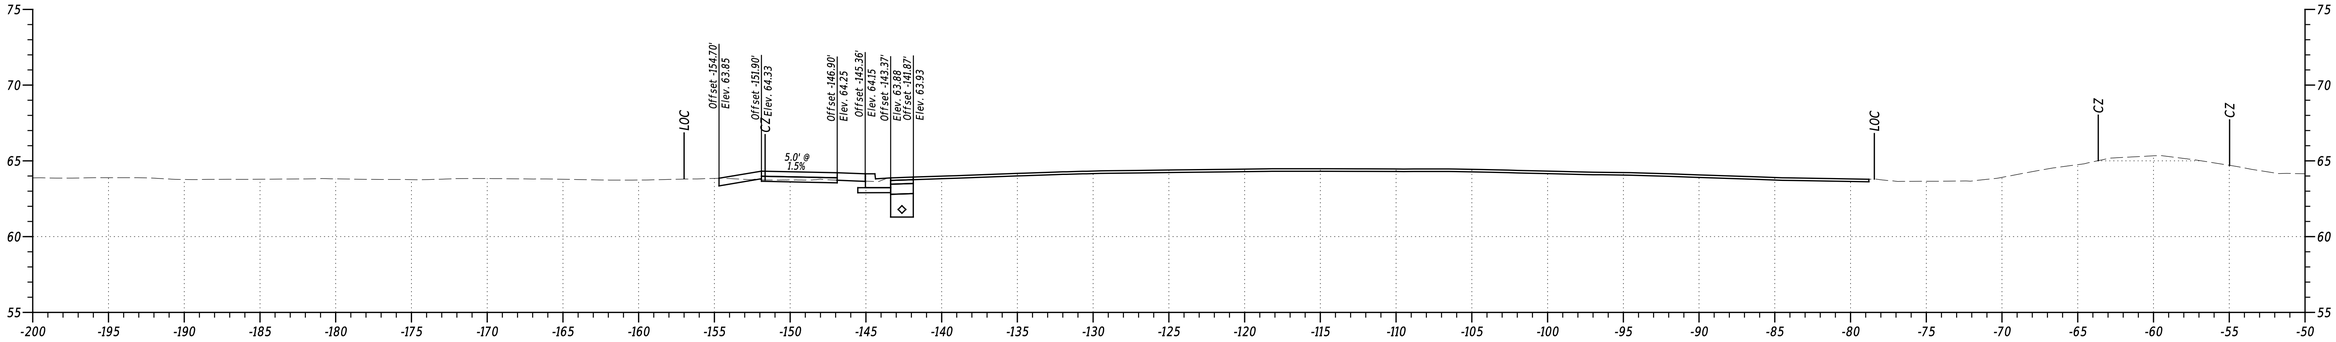

STA. 454+50

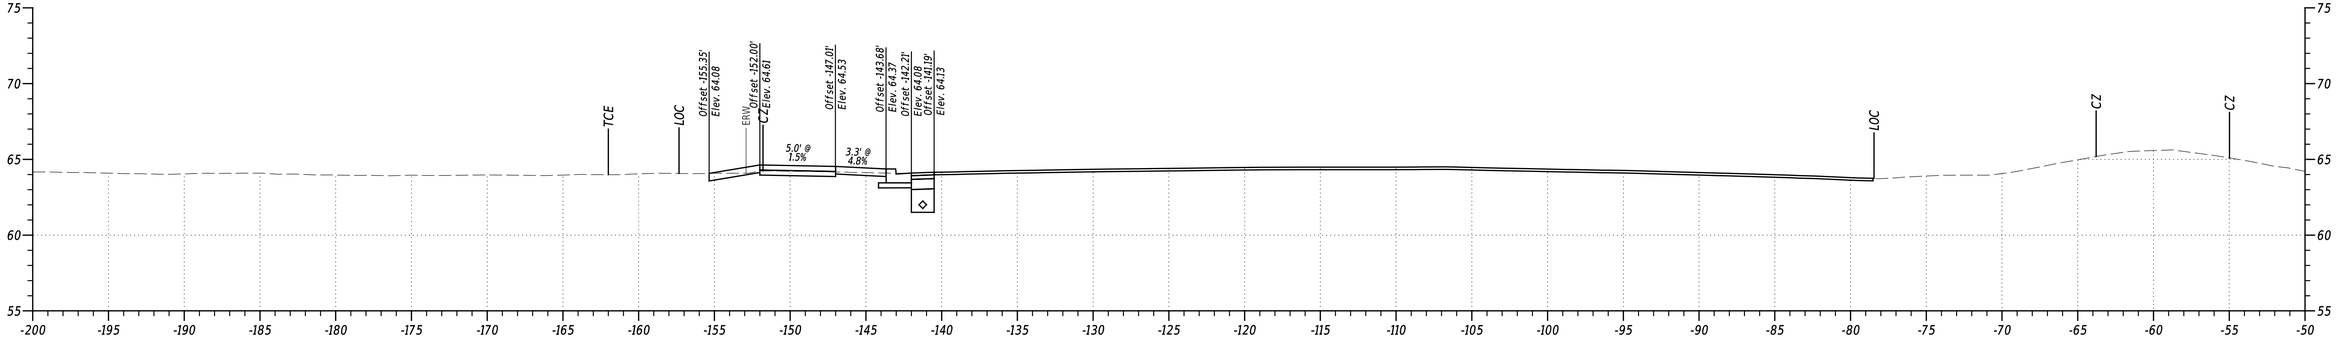

STA. 454+00

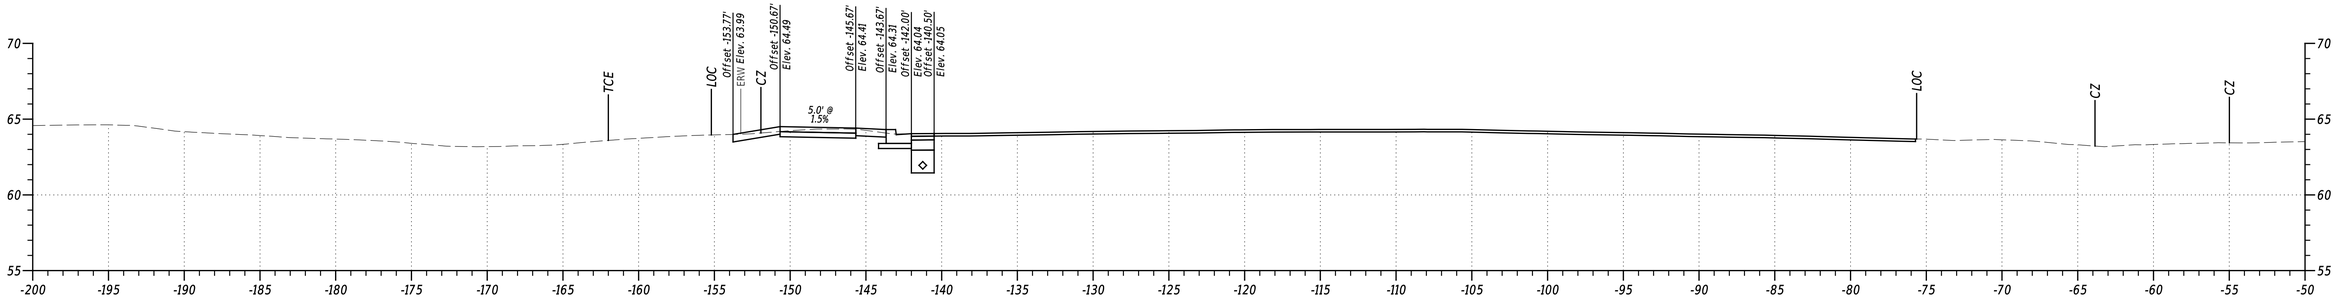


STA. 453+50


PENNONI ASSOCIATES INC.
FILE NAME: SFILEAS
MICROSTATION VERSION: $VERSION$
MICROSTATION WORKSPACE: $WORKSPACES
PRNT TABLE: $PRNTBLS
PLOT DRIVER: $PLTDRVCS
DATE PLOTTED: 02-SEP-2024@ 17:41
USER NAME: $USERS OFFICE LOCATION: $OFFICENAMES

Pennoni


ADDENDA / REVISIONS		SCALE 0 5 10 15 FEET	US 13 PAVING AND PEDESTRIAN IMPROVEMENTS - LLANGOLLEN BLVD TO BACON/BOULDEN BLVD	CONTRACT T201901102	BRIDGE NO. N/A	CROSS SECTIONS	SECTION PAI
				COUNTY NEW CASTLE	DESIGNED BY: O. GREEN		SHEET NO. 19
					CHECKED BY: P. HORSEY		

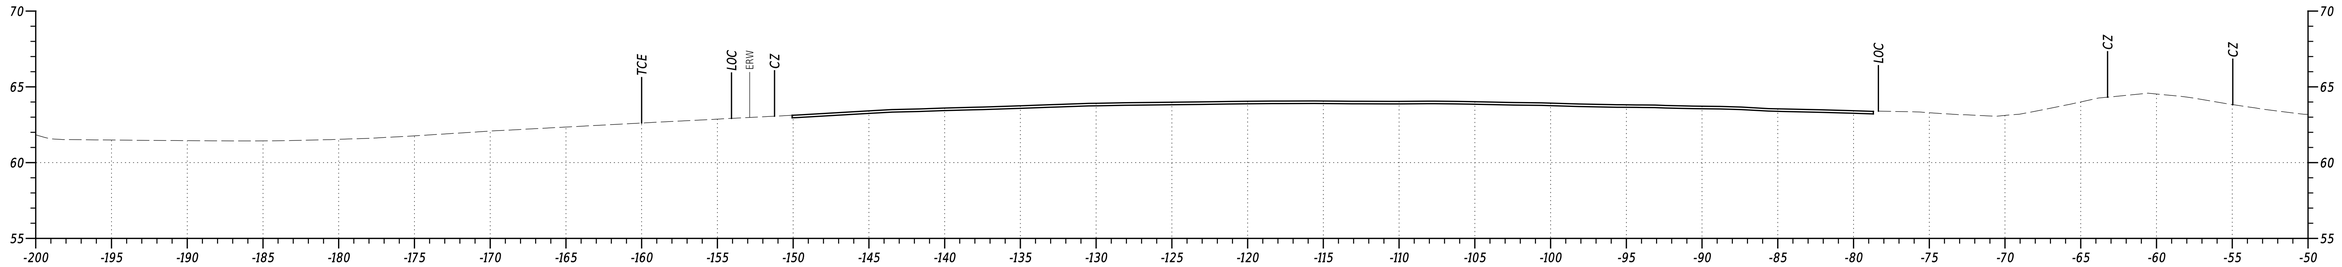

STA. 456+00

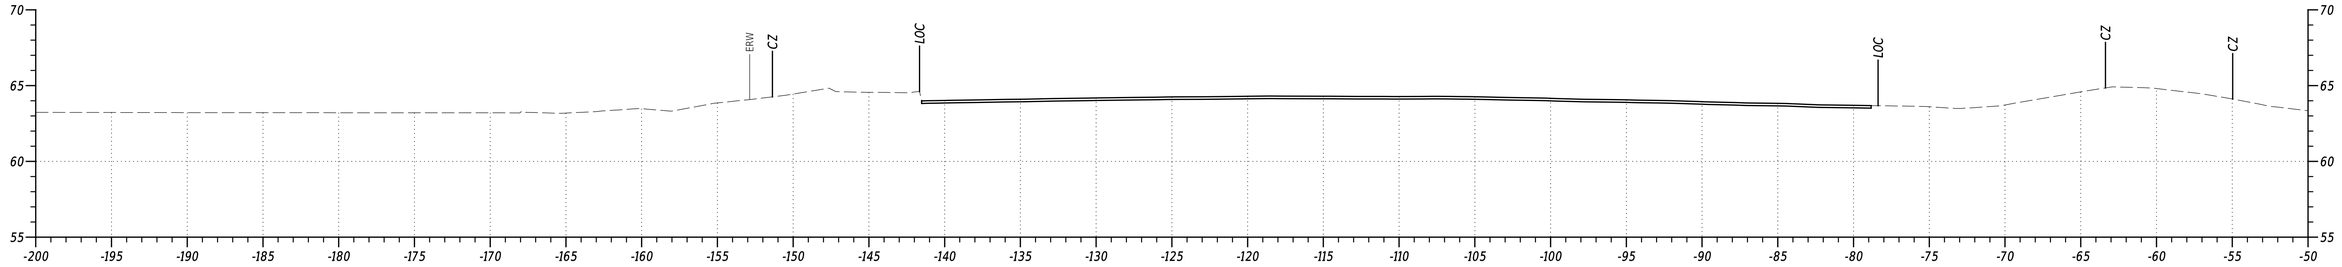

STA. 455+50

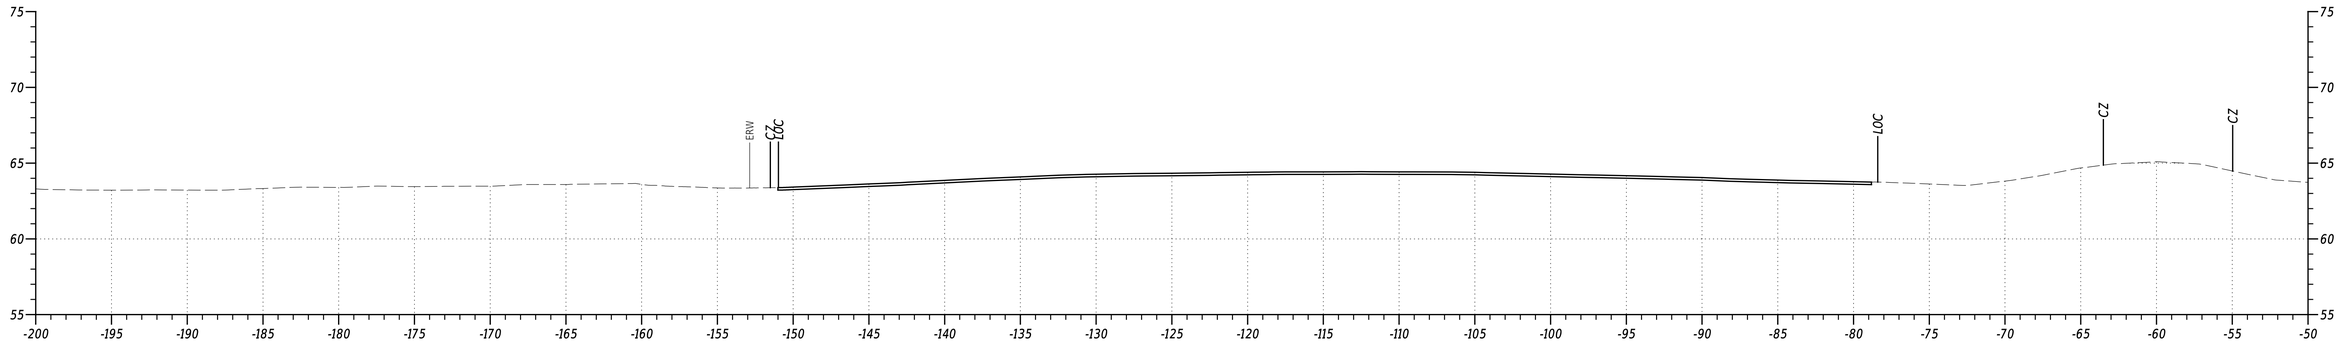


STA. 455+00


PENNONI ASSOCIATES INC. | PEN TABLE: $PENTBL55
FILE NAME: $FILEAS | PLOT DRIVER: $PLTDRVSS
MICROSTATION VERSION: $VERSIONS | DATE PLOTTED: 02-SEP-2024@ 17:41
MICROSTATION WORKSPACE: $WORKSPACES | USER NAME: $USERS OFFICE LOCATION: $OFFICENAMES

Pennoni


ADDENDA / REVISIONS		SCALE 0 5 10 15 FEET	US 13 PAVING AND PEDESTRIAN IMPROVEMENTS - LLANGOLLEN BLVD TO BACON/BOULDEN BLVD	CONTRACT T201901102	BRIDGE NO. N/A	CROSS SECTIONS	SECTION PAI
				COUNTY NEW CASTLE	DESIGNED BY: O. GREEN		SHEET NO. 20
					CHECKED BY: P. HORSEY		

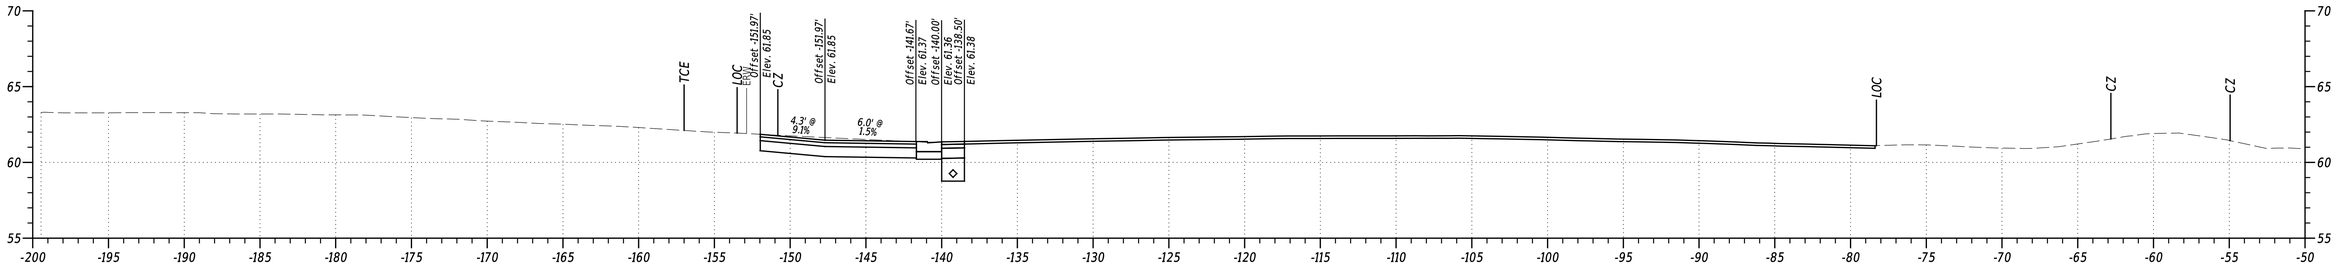

STA. 457+50

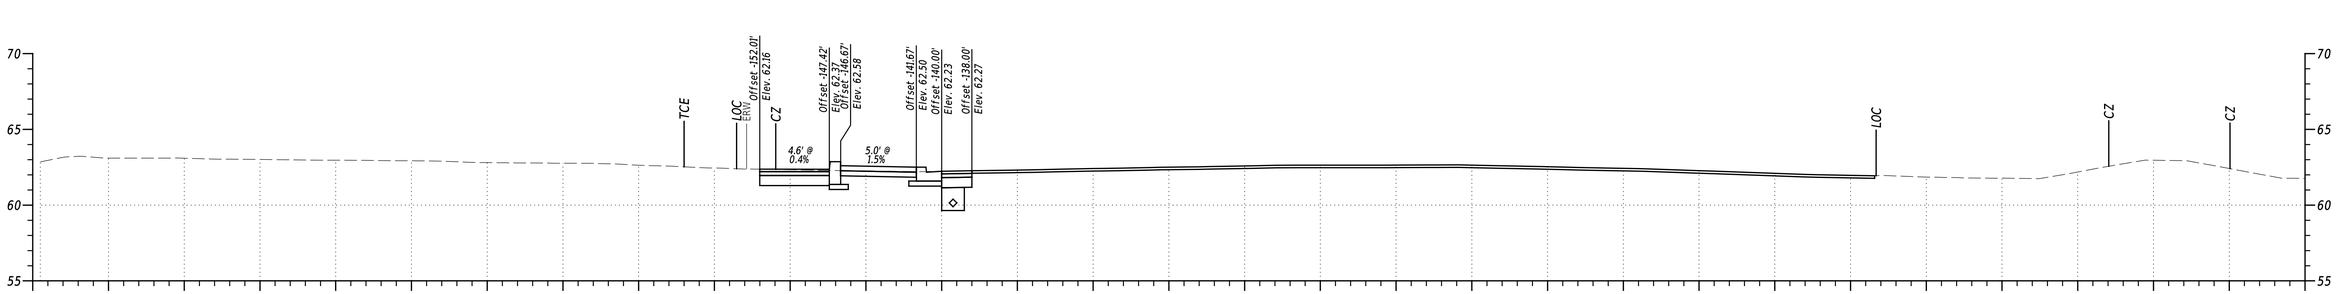

STA. 457+00

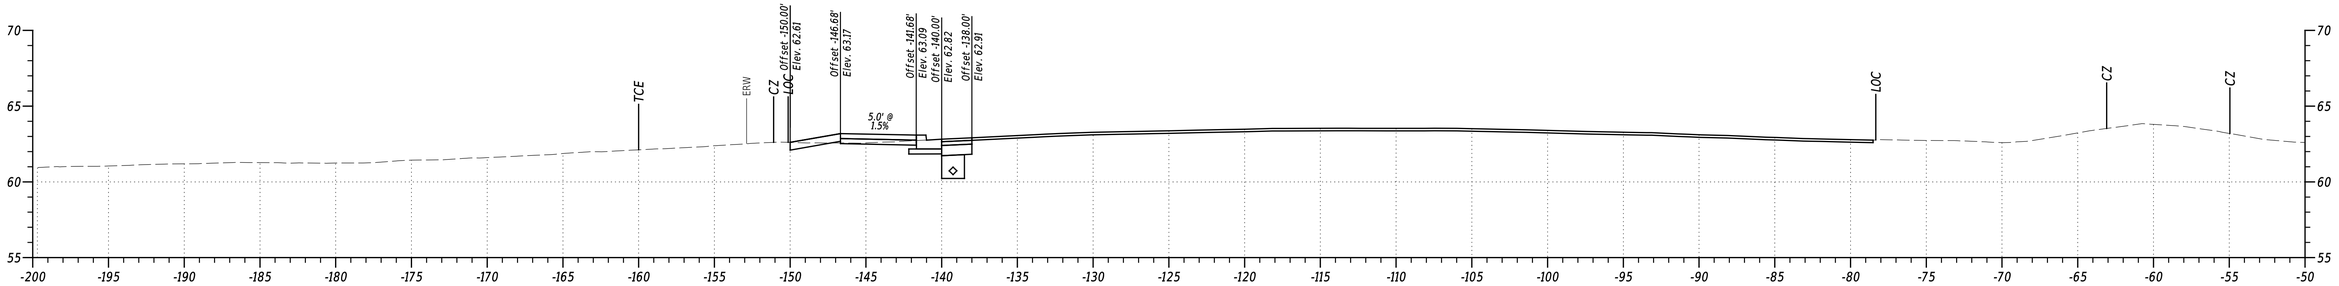

STA. 456+50

PENNONI ASSOCIATES INC.	
FILE NAME:	$FILEAS
MICROSTATION VERSION:	$VERSION$
MICROSTATION WORKSPACE:	$WORKSPACES
PEN TABLE:	$PENTABLE$
PLOT DRIVER:	$PLTDRVOS
DATE PLOTTED:	02-SEP-2024 @ 17:41
USER NAME:	$USERS
OFFICE LOCATION:	$OFFICENAMES

Pennoni


ADDENDA / REVISIONS			

SCALE
0 5 10 15
FEET

US 13 PAVING AND PEDESTRIAN IMPROVEMENTS - LLANGOLLEN BLVD TO BACON/BOULDEN BLVD

CONTRACT	BRIDGE NO.	N/A	SECTION
T201901102	DESIGNED BY:	O. GREEN	PAI
COUNTY	CHECKED BY:	P. HORSEY	SHEET NO.
NEW CASTLE			21

CROSS SECTIONS

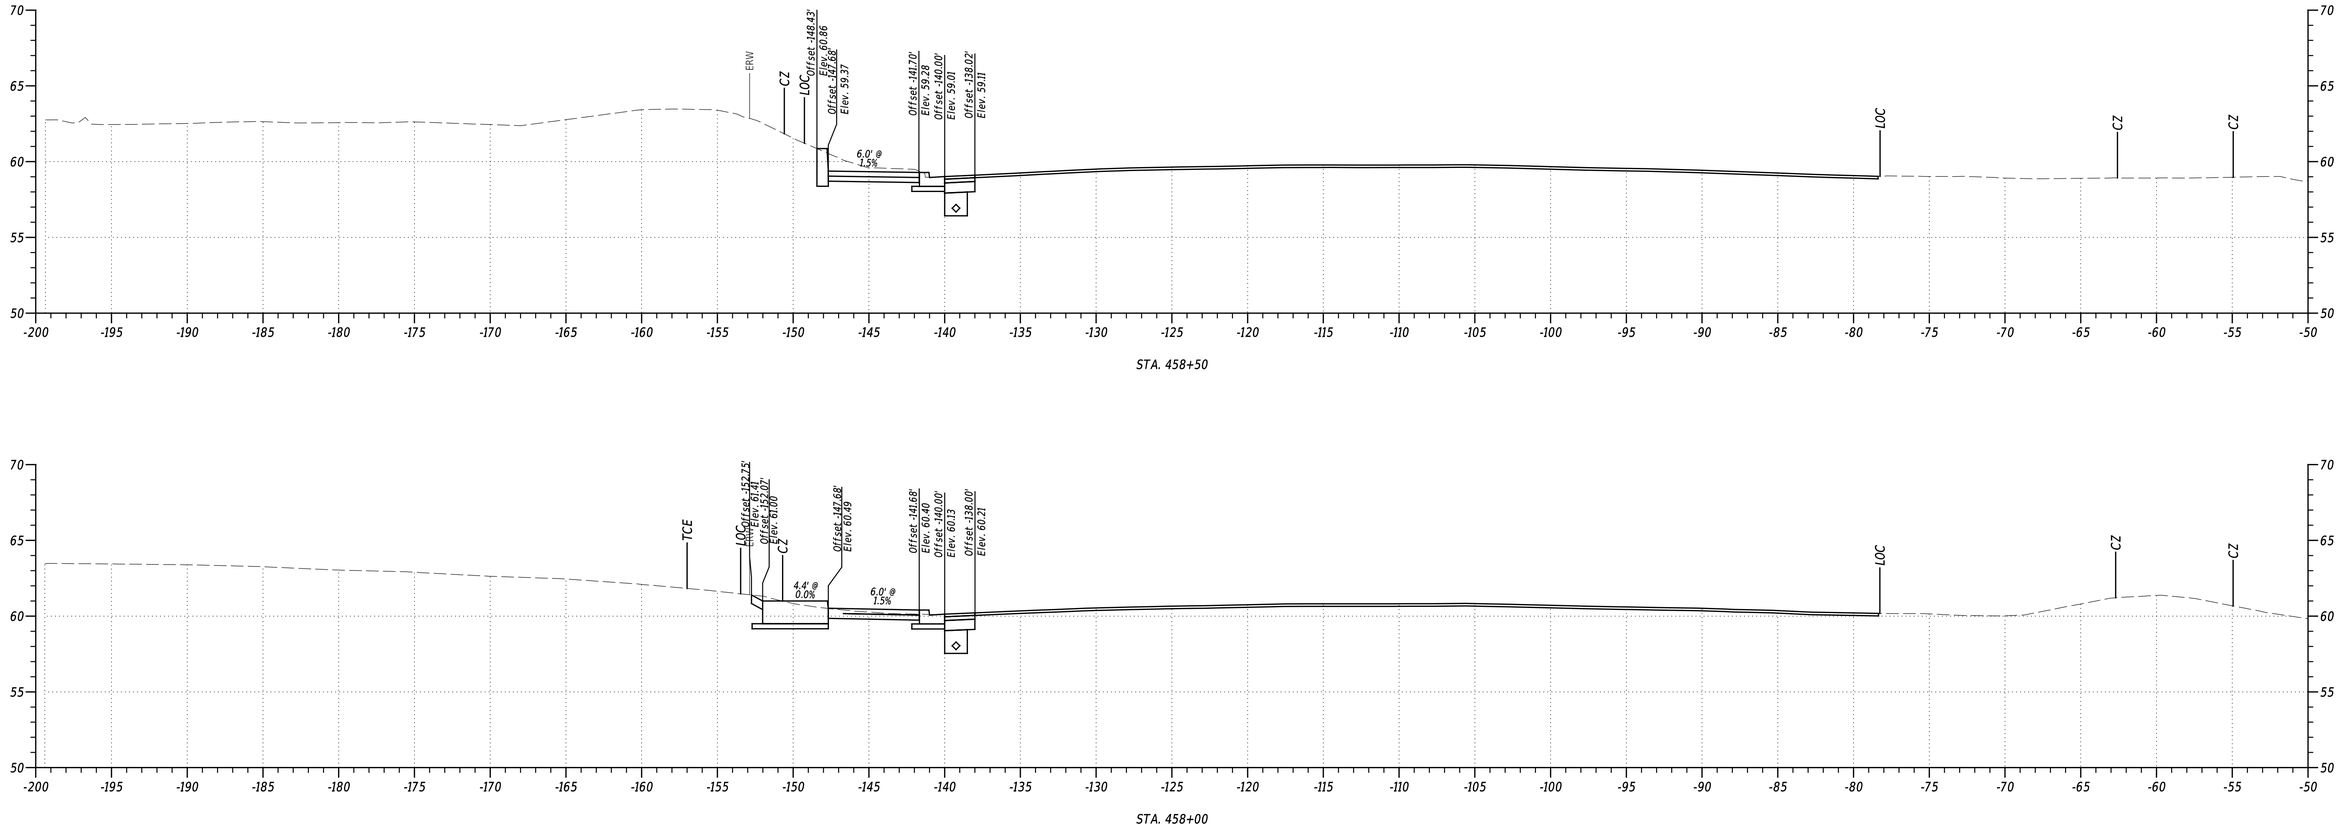

STA. 458+50

STA. 458+00

PENNONI ASSOCIATES INC.	
FILE NAME:	$FILEAS
MICROSTATION VERSION:	$VERSIONS
MICROSTATION WORKSPACE:	$WORKSPACES
PEN TABLE:	$PENTBLSS
PLOT DRIVER:	$PLTDRVSS
DATE PLOTTED:	03-SEP-2024@ 17:41
USER NAME:	$USERS
OFFICE LOCATION:	$OFFICENAMES

Pennoni


ADDENDA / REVISIONS			

SCALE
0 5 10 15
FEET


US 13 PAVING AND PEDESTRIAN IMPROVEMENTS - LLANGOLLEN BLVD TO BACON/BOULDEN BLVD

CONTRACT	BRIDGE NO.	N/A	SECTION
T201901102	DESIGNED BY:	O. GREEN	PAI
COUNTY	CHECKED BY:	P. HORSEY	SHEET NO.
NEW CASTLE			22

CROSS SECTIONS

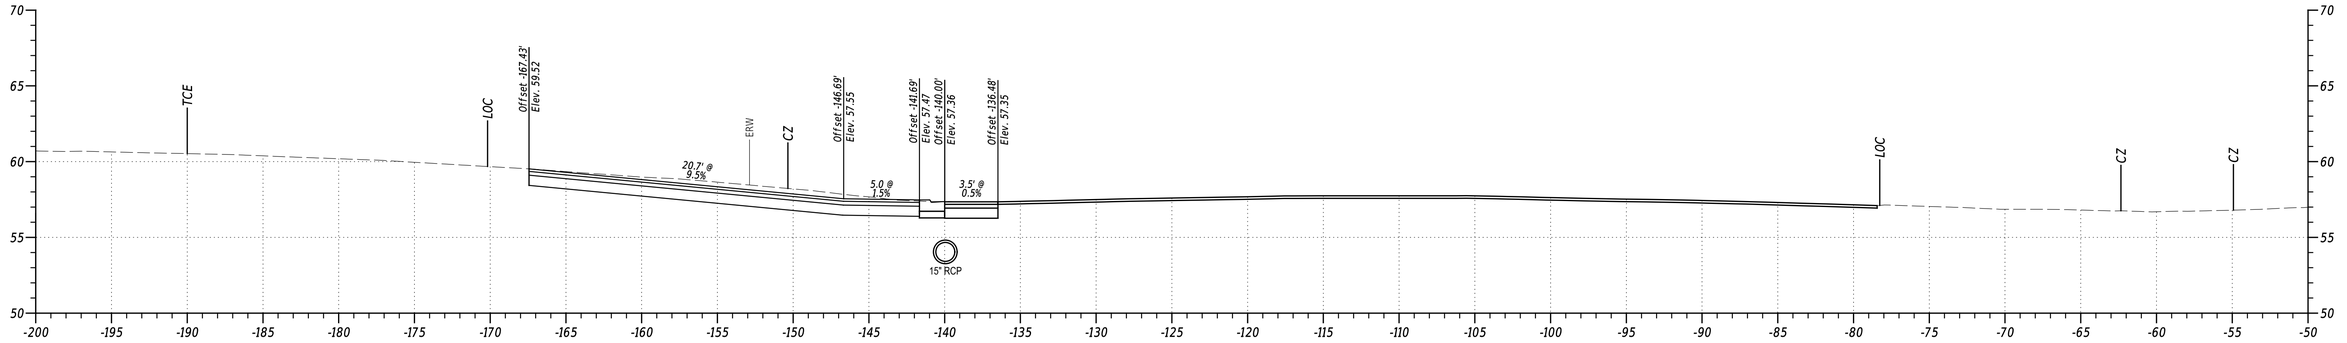

STA. 459+50

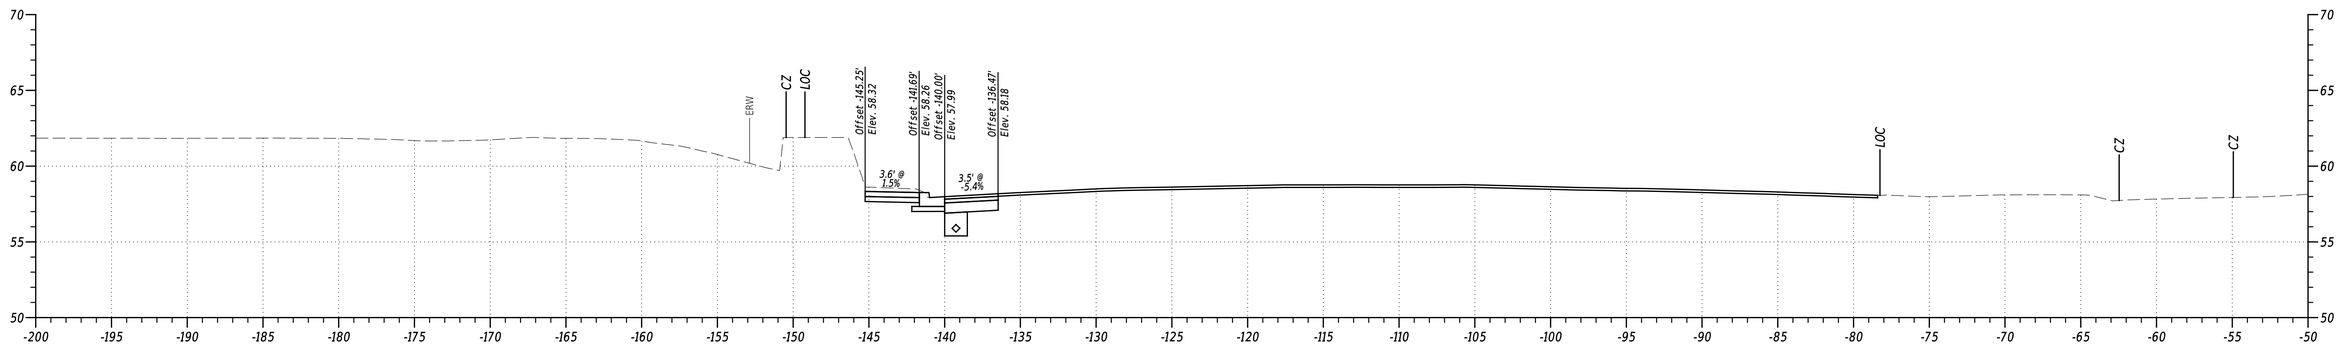


STA. 459+00

PENNONI ASSOCIATES INC:	STLEAS
FILE NAME:	$FILENAME
MICROSTATION VERSION:	$VERSION$
MICROSTATION WORKSPACE:	$WORKSPACE$
PEN TABLE:	$PENTABLE$
PLOT DRIVER:	$PLTDRVDS
DATE PLOTTED:	02-SEP-2024 @ 17:41
USER NAME:	$USERS
OFFICE LOCATION:	$OFFICENAMES

Pennoni

ADDENDA / REVISIONS		SCALE	US 13 PAVING AND PEDESTRIAN IMPROVEMENTS - LLANGOLLEN BLVD TO BACON/BOULDEN BLVD	CONTRACT	BRIDGE NO.	N/A	CROSS SECTIONS	SECTION
		0 5 10 15		T201901102	DESIGNED BY:	O. GREEN		PAI
		FEET		COUNTY	CHECKED BY:	P. HORSEY		SHEET NO.
				NEW CASTLE				23

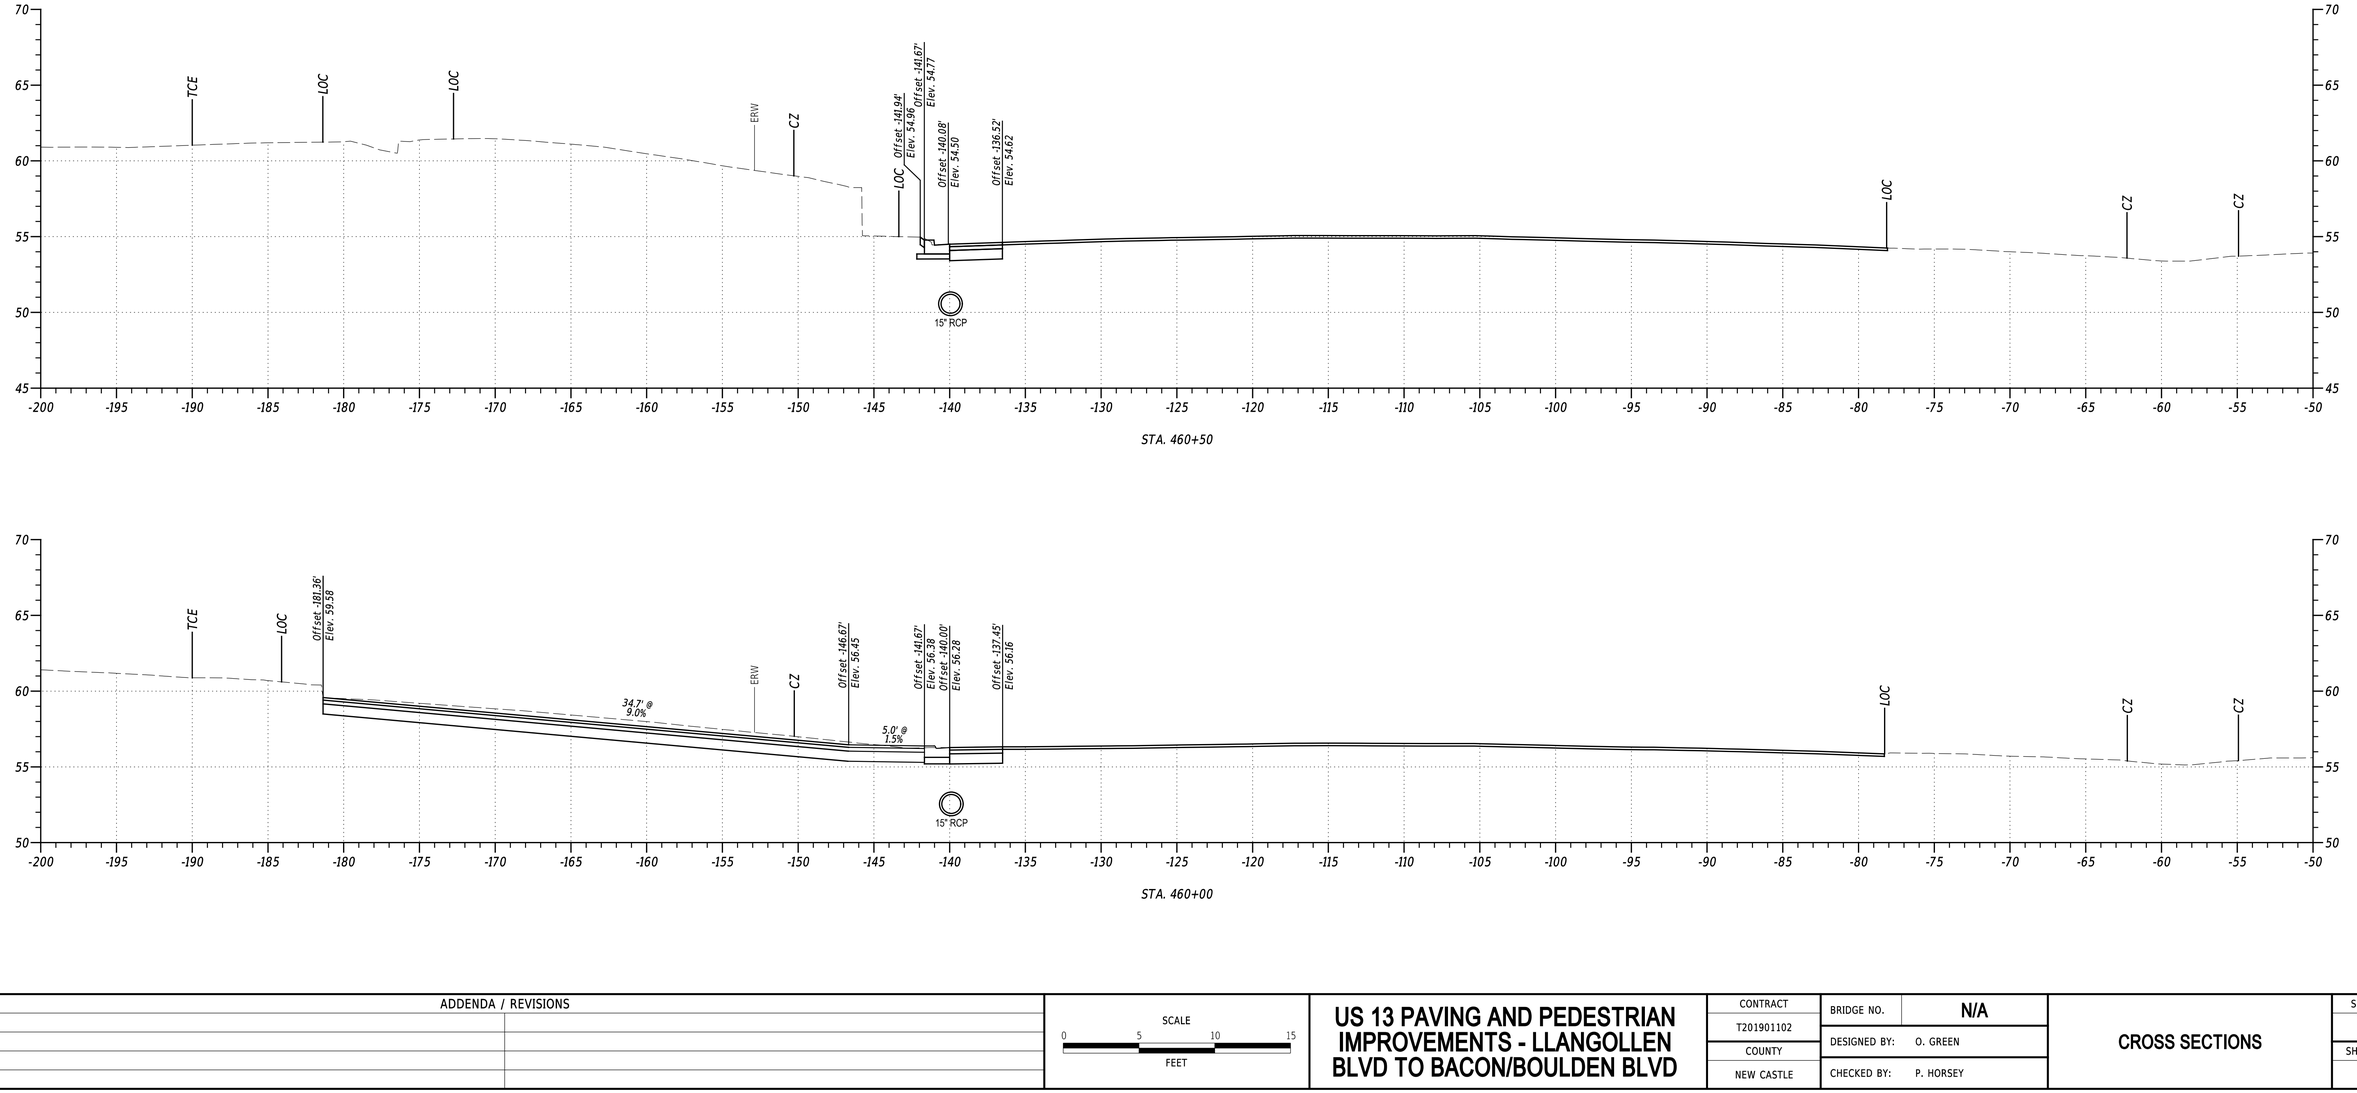


STA. 460+50

STA. 460+00

PENNONI ASSOCIATES INC. | PEN TABLE: $PENTBLSS
FILE NAME: $FILEAS | PLOT DRIVER: $PLTDRVSS
MICROSTATION VERSION: $VERSIONS | DATE PLOTTED: 02-SEP-2024@ 17:41
MICROSTATION WORKSPACE: $WORKSPACES | USER NAME: $USERS | OFFICE LOCATION: $OFFICENAMES

Pennoni

ADDENDA / REVISIONS		SCALE 0 5 10 15 FEET	US 13 PAVING AND PEDESTRIAN IMPROVEMENTS - LLANGOLLEN BLVD TO BACON/BOULDEN BLVD	CONTRACT T201901102	BRIDGE NO. N/A	CROSS SECTIONS	SECTION PAI
				COUNTY NEW CASTLE	DESIGNED BY: O. GREEN		SHEET NO. 24
					CHECKED BY: P. HORSEY		

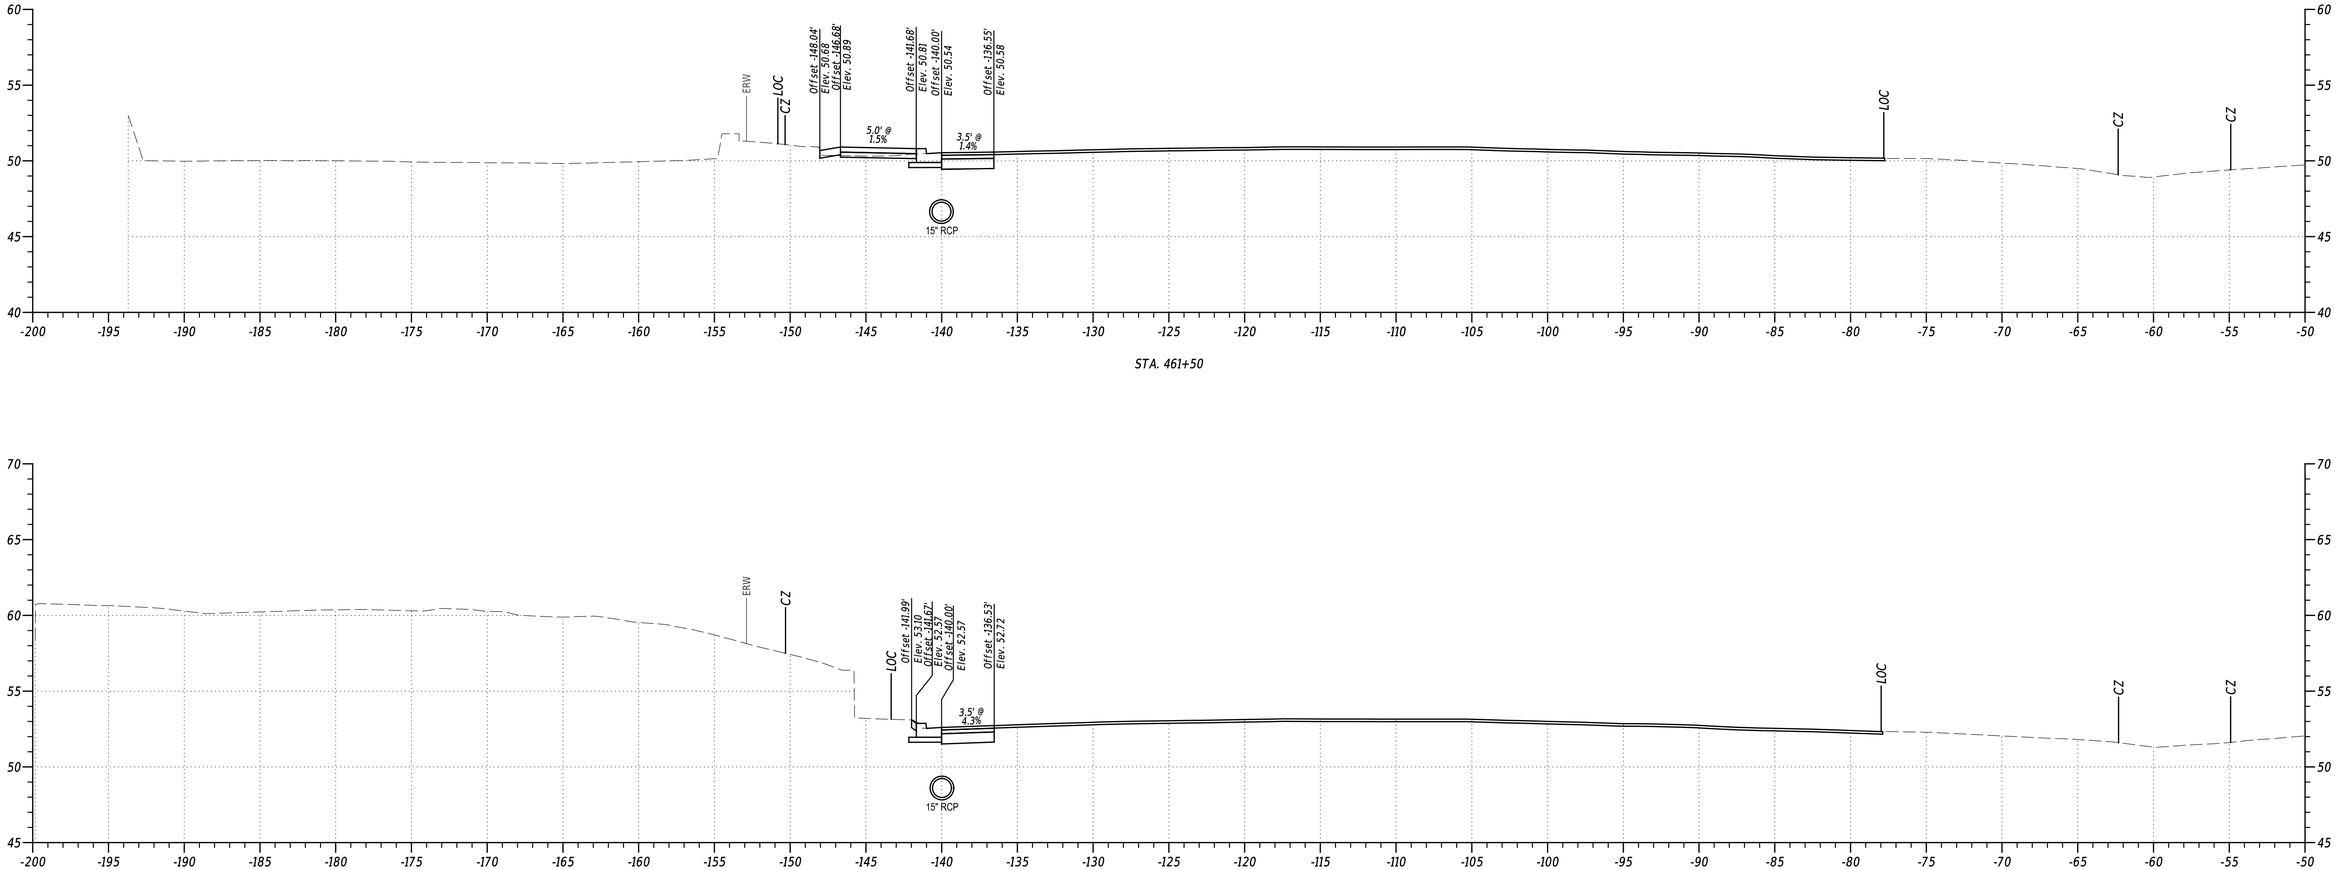

STA. 461+50

STA. 461+00

PENNONI ASSOCIATES INC.
FILE NAME: $FILEAS
MICROSTATION VERSION: $VERSIONS
MICROSTATION WORKSPACE: $WORKSPACES

PEN TABLE: $PENTABLES
PLOT DRIVER: $PLTDRVSS
DATE PLOTTED: 02-SEP-2024@ 17:41
USER NAME: $USERS
OFFICE LOCATION: $OFFICENAMES

ADDENDA / REVISIONS


SCALE
0 5 10 15
FEET

US 13 PAVING AND PEDESTRIAN IMPROVEMENTS - LLANGOLLEN BLVD TO BACON/BOULDEN BLVD


CONTRACT	BRIDGE NO.	N/A
T201901102	DESIGNED BY:	O. GREEN
COUNTY	CHECKED BY:	P. HORSEY
NEW CASTLE		

CROSS SECTIONS


SECTION
PAI
SHEET NO.
25

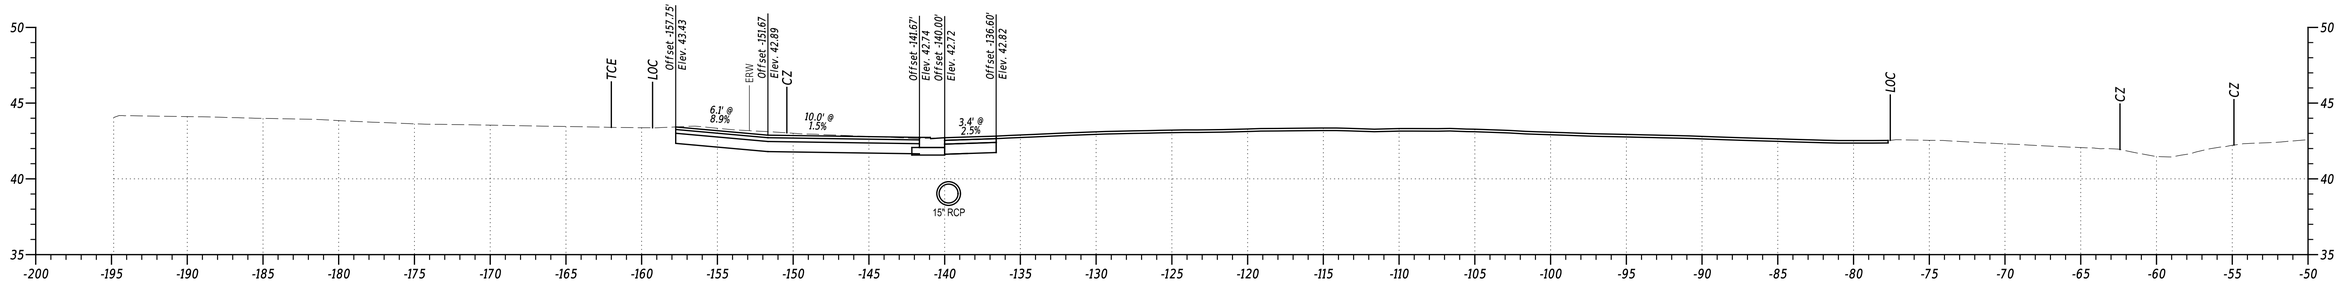

STA. 463+00

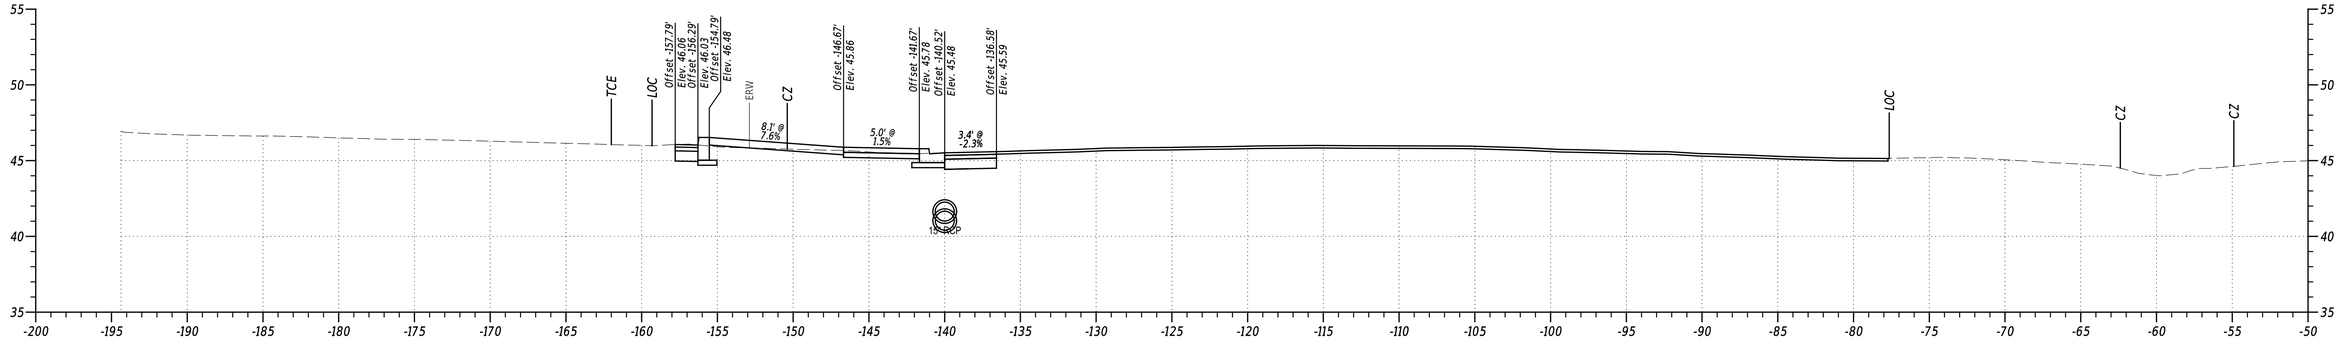

STA. 462+50

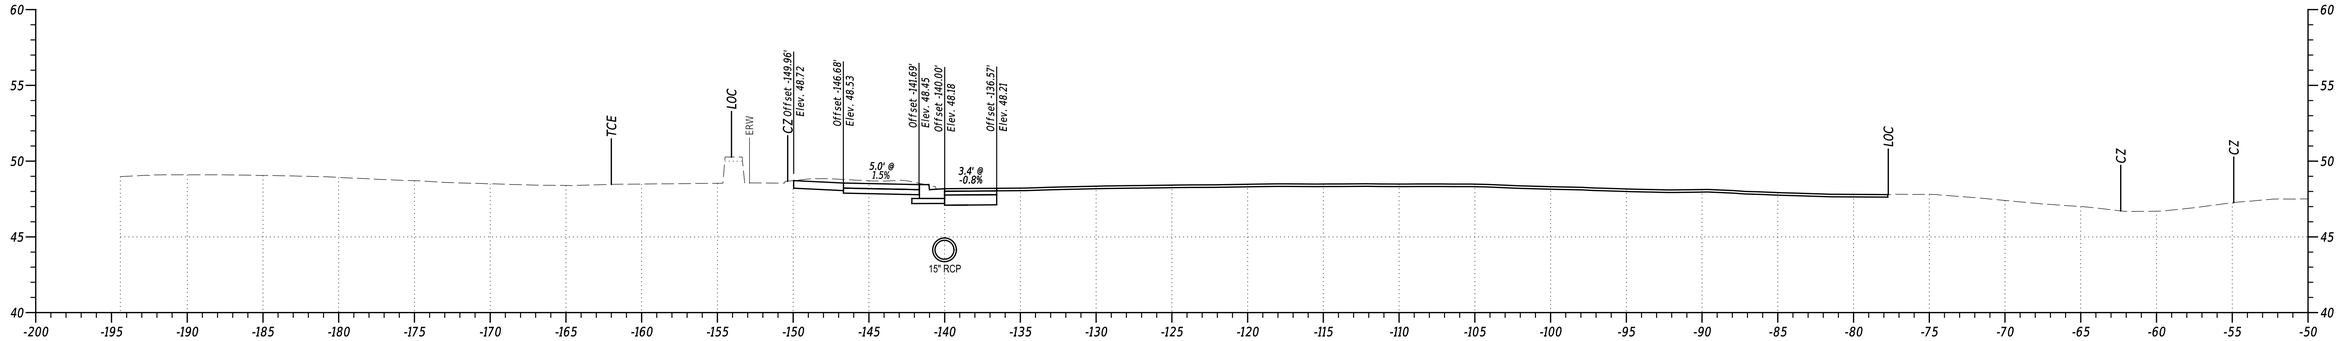

STA. 462+00

PENNONI ASSOCIATES INC.	PEN TABLE: $PENTBLS$
FILE NAME: $FILEAS$	PLOT DRIVER: $PLTDRVOS$
MICROSTATION VERSION: $VERSION$	DATE PLOTTED: 02-SEP-2024@ 17:42
MICROSTATION WORKSPACE: $WORKSPACES$	USER NAME: $USERS$ OFFICE LOCATION: $OFFICENAMES$


ADDENDA / REVISIONS			

SCALE
0 5 10 15
FEET


US 13 PAVING AND PEDESTRIAN IMPROVEMENTS - LLANGOLLEN BLVD TO BACON/BOULDEN BLVD

CONTRACT	BRIDGE NO.	N/A	SECTION
T201901102	DESIGNED BY:	O. GREEN	PAI
COUNTY			SHEET NO.
NEW CASTLE	CHECKED BY:	P. HORSEY	26


CROSS SECTIONS

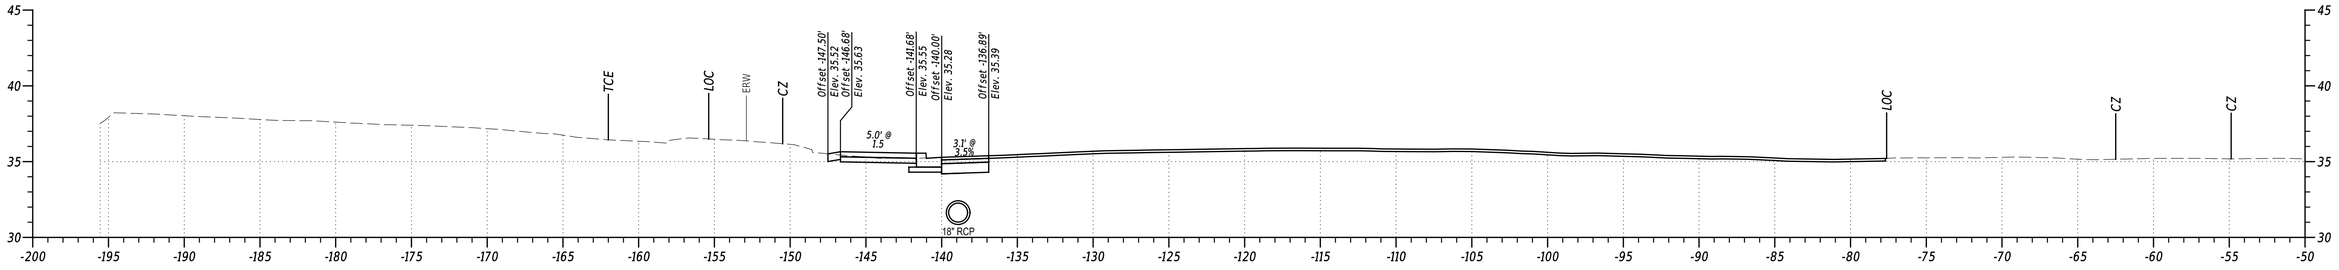

STA. 464+50

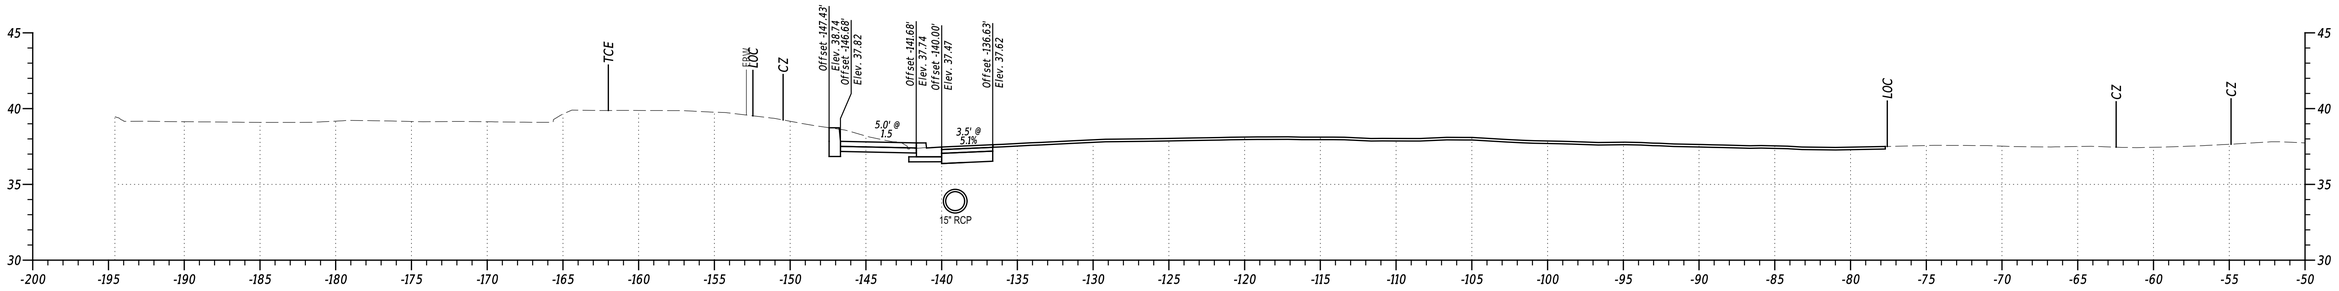

STA. 464+00

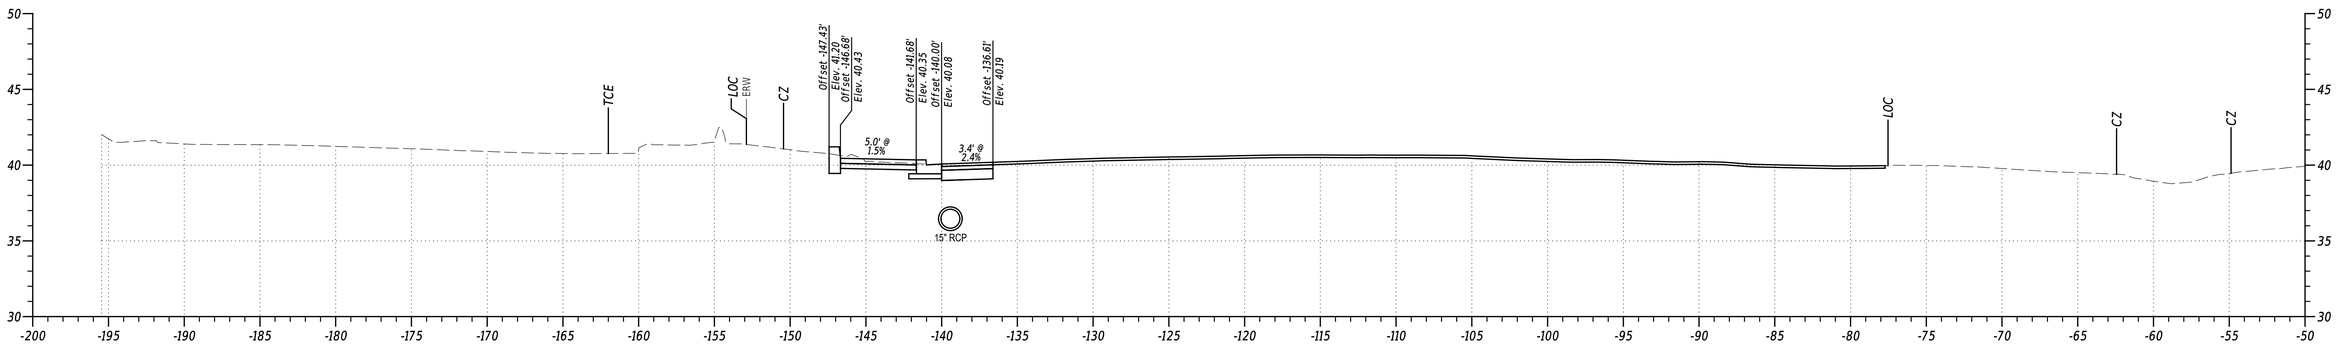

STA. 463+50

PENNONI ASSOCIATES INC.	PEN TABLE: $PENTABLES
FILE NAME: STLEAS	PLOT DRIVER: $PLTDRVDS
MICROSTATION VERSION: $VERSIONS	DATE PLOTTED: 02-SEP-2024 @ 17:42
MICROSTATION WORKSPACE: $WORKSPACES	USER NAME: $USERS OFFICE LOCATION: $OFFICENAMES

ADDENDA / REVISIONS


SCALE 0 5 10 15 FEET

US 13 PAVING AND PEDESTRIAN IMPROVEMENTS - LLANGOLLEN BLVD TO BACON/BOULDEN BLVD


CONTRACT T201901102	BRIDGE NO.	N/A
COUNTY NEW CASTLE	DESIGNED BY:	O. GREEN
	CHECKED BY:	P. HORSEY

CROSS SECTIONS


SECTION PAI
SHEET NO. 27

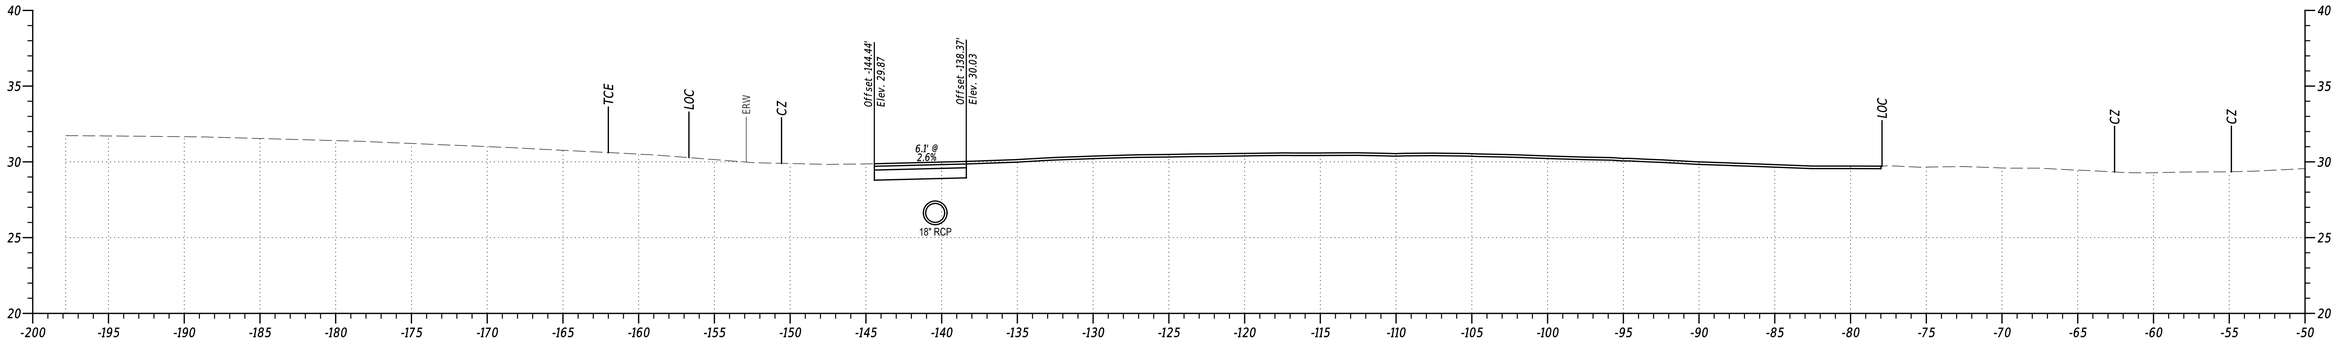

STA. 466+00

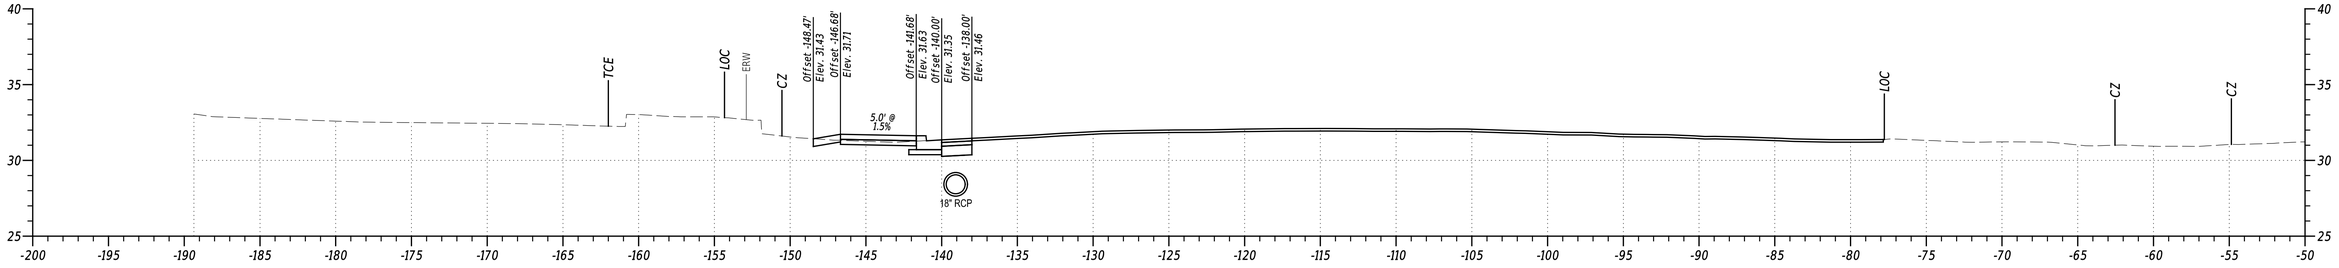

STA. 465+50

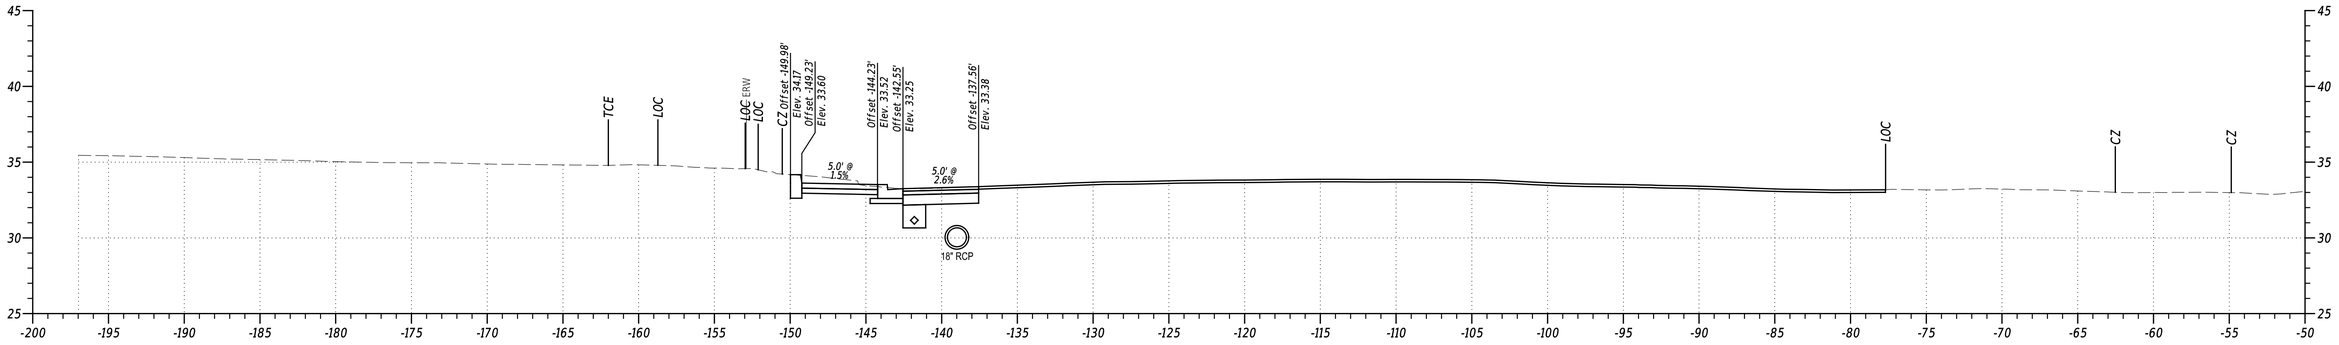


STA. 465+00

PENNONI ASSOCIATES INC. | PEN TABLE: $PENTBL55
FILE NAME: $FILEAS | PLOT DRIVER: $PLTDRV55
MICROSTATION VERSION: $VERSION$ | DATE PLOTTED: 02-SEP-2024@ 17:42
MICROSTATION WORKSPACE: $WORKSPACE$ | USER NAME: $USER$ | OFFICE LOCATION: $OFFICENAME$

Pennoni


ADDENDA / REVISIONS		SCALE 0 5 10 15 FEET	US 13 PAVING AND PEDESTRIAN IMPROVEMENTS - LLANGOLLEN BLVD TO BACON/BOULDEN BLVD	CONTRACT T201901102	BRIDGE NO. N/A	CROSS SECTIONS	SECTION PAI
				COUNTY NEW CASTLE	DESIGNED BY: O. GREEN		SHEET NO. 28
					CHECKED BY: P. HORSEY		

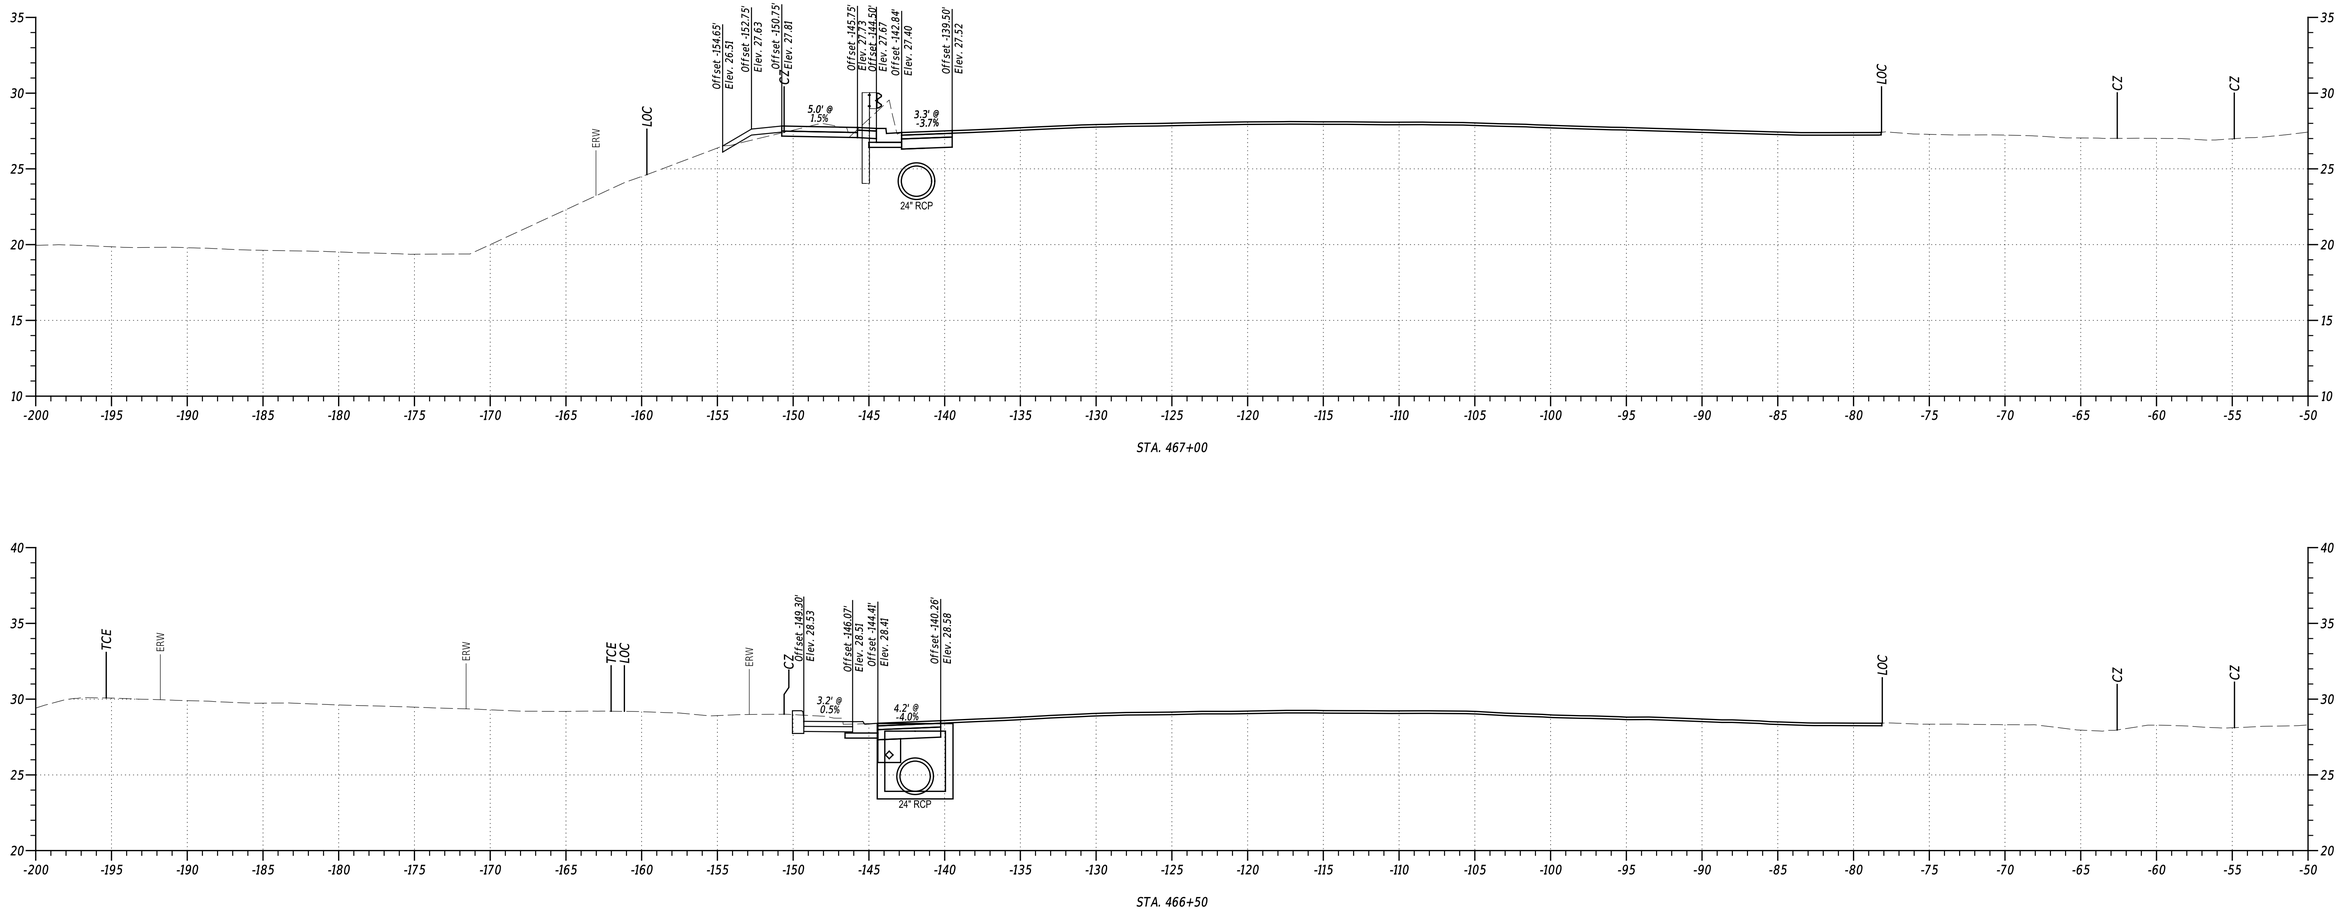

PENNONI ASSOCIATES INC.	PRN TABLE: $PRNTBLSS
FILE NAME: $FILEAS	PLOT DRIVER: $PLTDRVSS
MICROSTATION VERSION: $VERSIONS	DATE PLOTTED: 02-SEP-2024 @ 17:42
MICROSTATION WORKSPACE: $WORKSPACES	USER NAME: $USERS OFFICE LOCATION: $OFFICENAMES

Pennoni

ADDENDA / REVISIONS	SCALE	US 13 PAVING AND PEDESTRIAN IMPROVEMENTS - LLANGOLLEN BLVD TO BACON/BOULDEN BLVD	CONTRACT	BRIDGE NO. N/A	CROSS SECTIONS	SECTION
	0 5 10 15 FEET		T201901102	DESIGNED BY: O. GREEN		PAI
			COUNTY NEW CASTLE	CHECKED BY: P. HORSEY		SHEET NO. 29

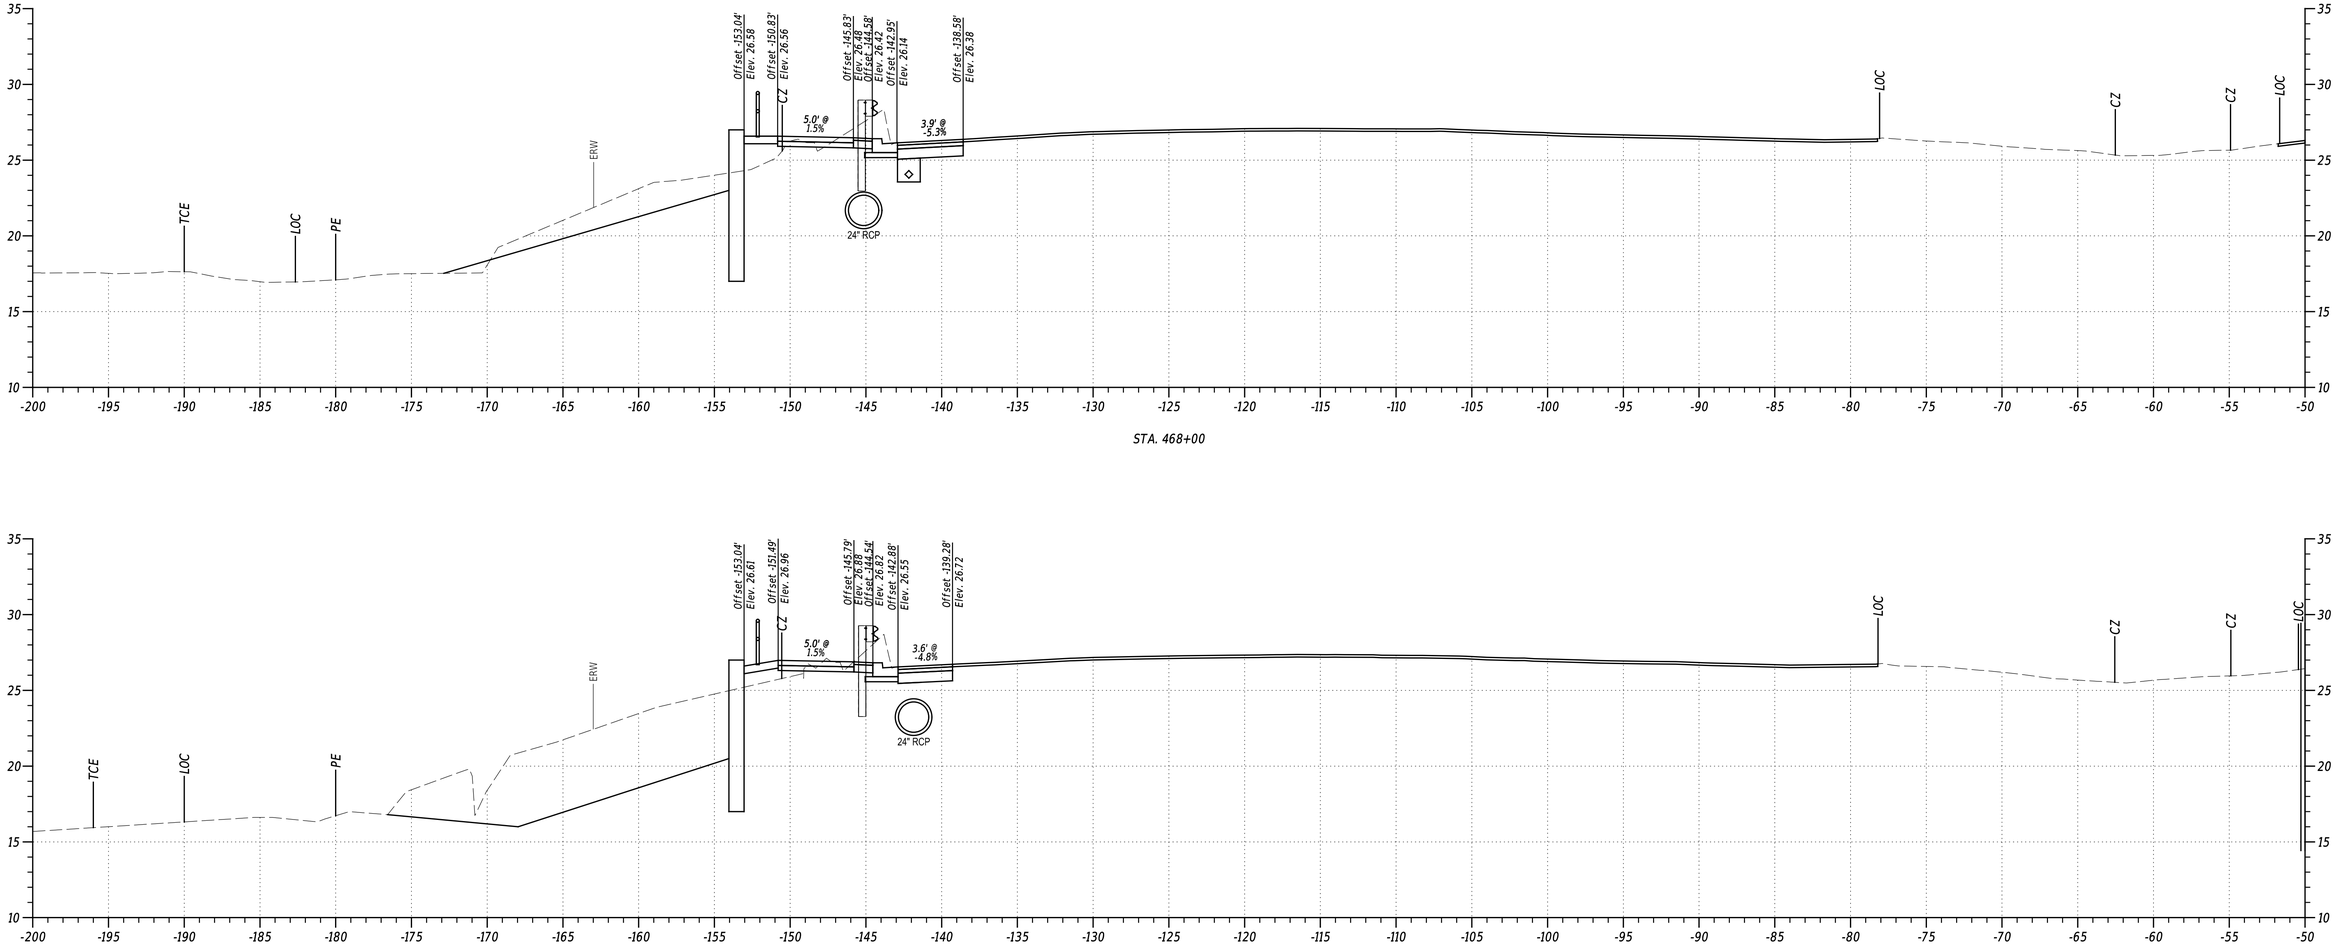


PENNONI ASSOCIATES INC.
FILE NAME: $FILEAS
MICROSTATION VERSION: $VERSIONS
MICROSTATION WORKSPACE: $WORKSPACES

PEN TABLE: $PENTABLES
PLOT DRIVER: $PLTDRVSS
DATE PLOTTED: 02-SEP-2024@ 17:42
USER NAME: $USERS
OFFICE LOCATION: $OFFICENAMES

Pennoni

ADDENDA / REVISIONS		SCALE 0 5 10 15 FEET	US 13 PAVING AND PEDESTRIAN IMPROVEMENTS - LLANGOLLEN BLVD TO BACON/BOULDEN BLVD	CONTRACT T201901102	BRIDGE NO. N/A	CROSS SECTIONS	SECTION PAI
				COUNTY NEW CASTLE	DESIGNED BY: O. GREEN		SHEET NO. 30
					CHECKED BY: P. HORSEY		

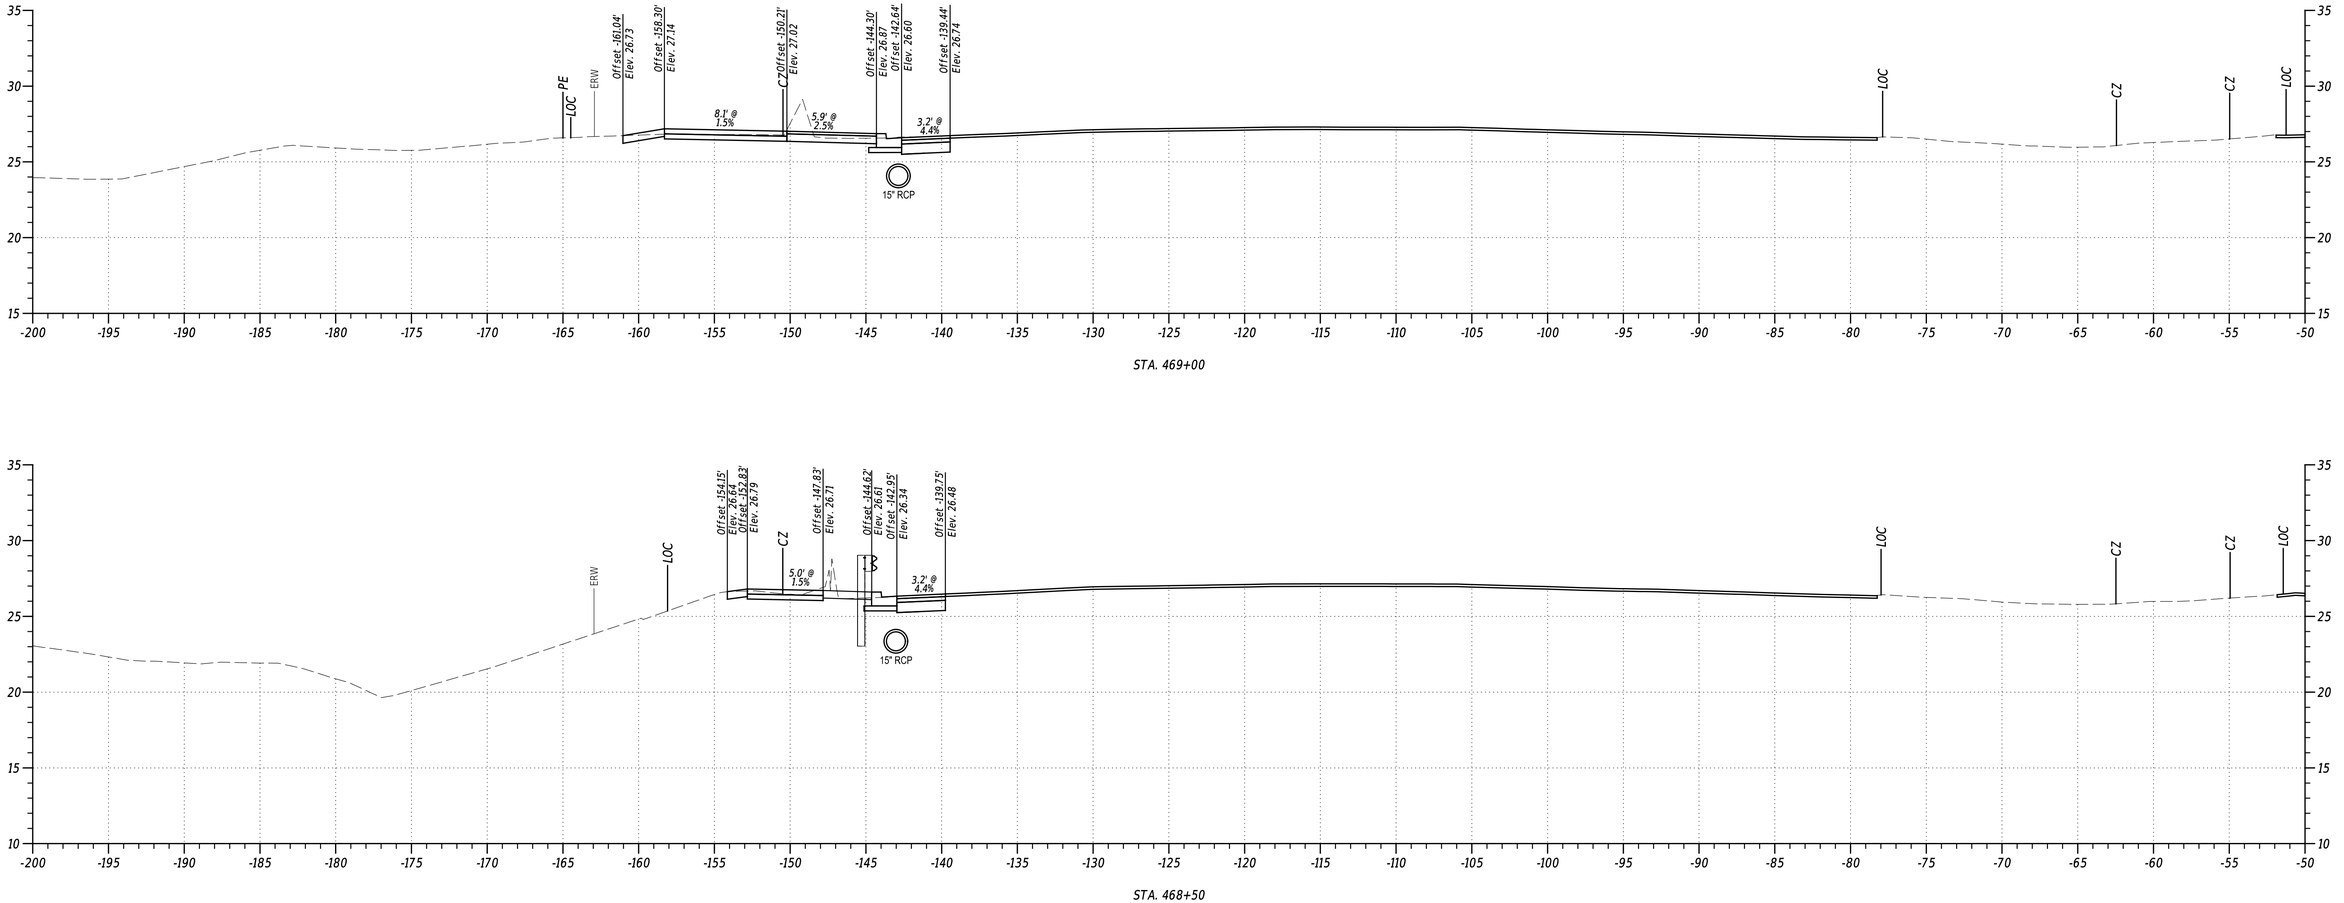

STA. 469+00

STA. 468+50

PENNONI ASSOCIATES INC.
FILE NAME: $FILEAS
MICROSTATION VERSION: $VERSIONS
MICROSTATION WORKSPACE: $WORKSPACES

PEN TABLE: $PENTABLES
PLOT DRIVER: $PLTDRVSS
DATE PLOTTED: 03-SEP-2024@ 17:42
USER NAME: $USERS
OFFICE LOCATION: $OFFICENAMES

ADDENDA / REVISIONS


SCALE
0 5 10 15
FEET

US 13 PAVING AND PEDESTRIAN IMPROVEMENTS - LLANGOLLEN BLVD TO BACON/BOULDEN BLVD


CONTRACT	BRIDGE NO.	N/A
T201901102	DESIGNED BY:	O. GREEN
COUNTY	CHECKED BY:	P. HORSEY
NEW CASTLE		

CROSS SECTIONS


SECTION
PAI
SHEET NO.
31

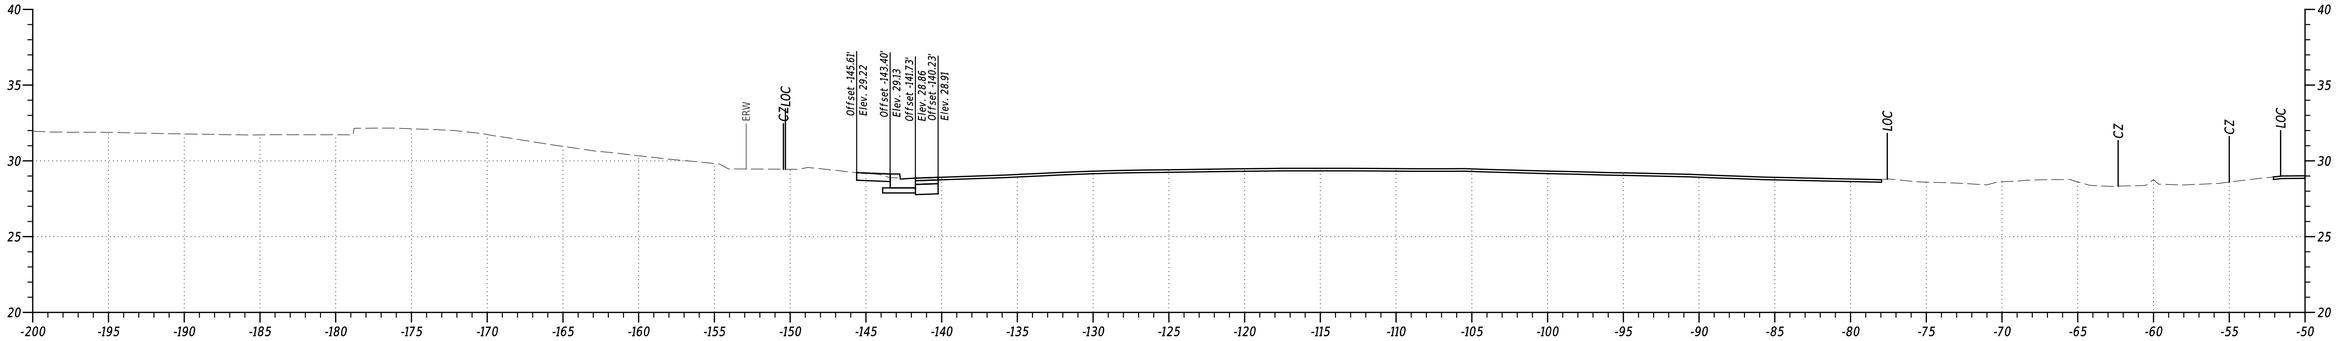

STA. 470+50

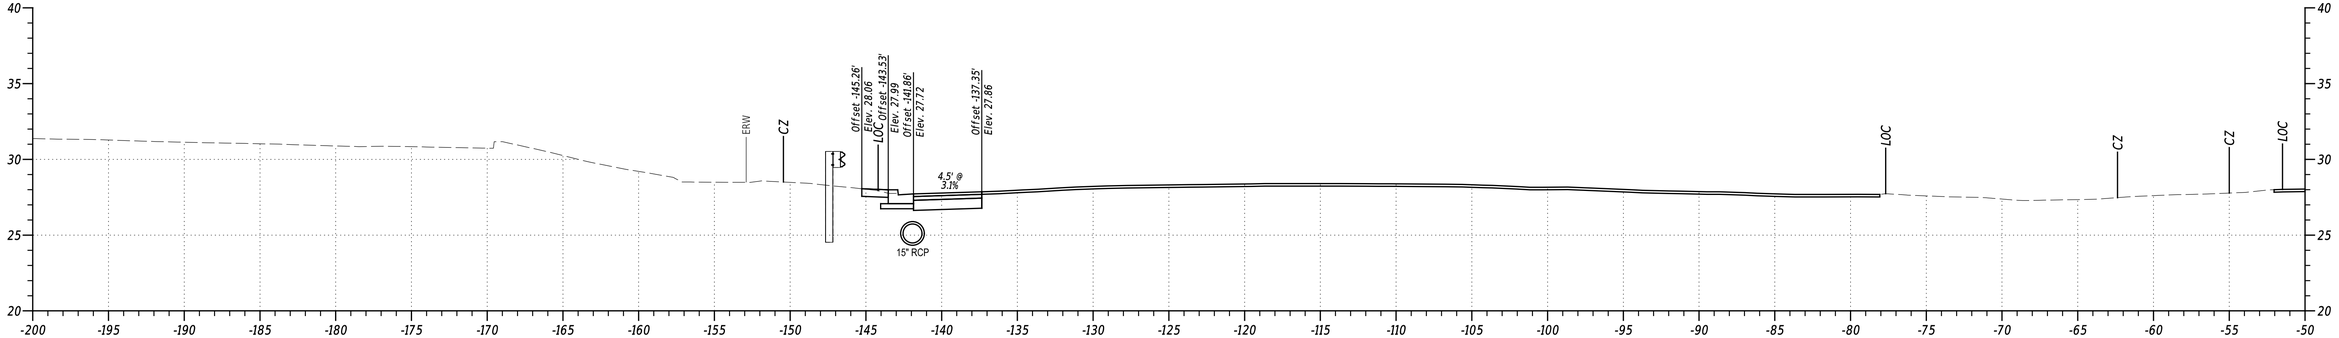

STA. 470+00

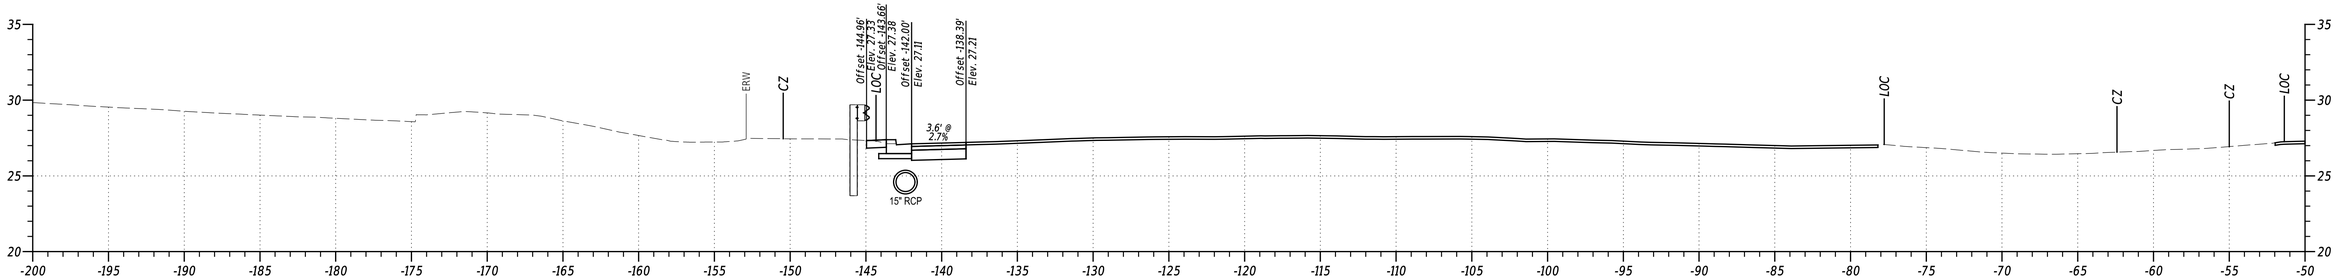

STA. 469+50

PENNONI ASSOCIATES INC.	
FILE NAME:	$FILEAS
MICROSTATION VERSION:	$VERSIONS
MICROSTATION WORKSPACE:	$WORKSPACES
PEN TABLE:	$PENTABLES
PLOT DRIVER:	$PLTDRVSS
DATE PLOTTED:	02-SEP-2024 @ 17:42
USER NAME:	$USERS
OFFICE LOCATION:	$OFFICENAMES

ADDENDA / REVISIONS


SCALE
0 5 10 15
FEET

US 13 PAVING AND PEDESTRIAN IMPROVEMENTS - LLANGOLLEN BLVD TO BACON/BOULDEN BLVD


CONTRACT	BRIDGE NO.	N/A
T201901102	DESIGNED BY:	O. GREEN
COUNTY	CHECKED BY:	P. HORSEY
NEW CASTLE		

CROSS SECTIONS


SECTION	PAI
SHEET NO.	32

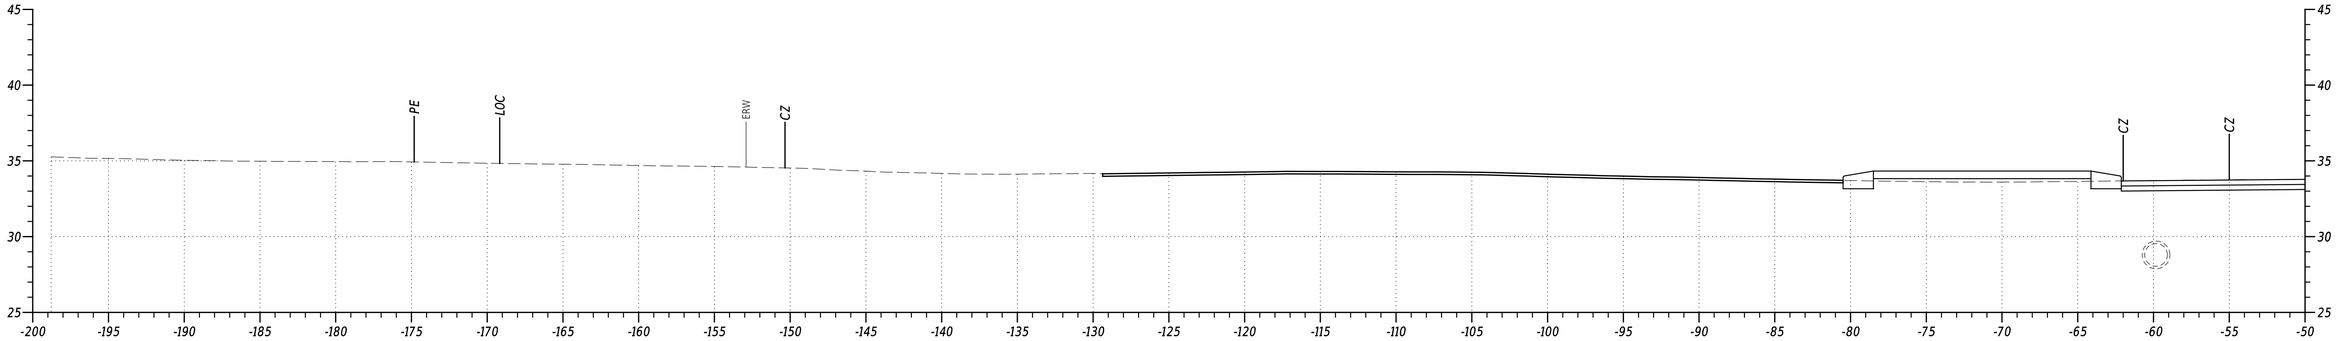

STA. 472+00

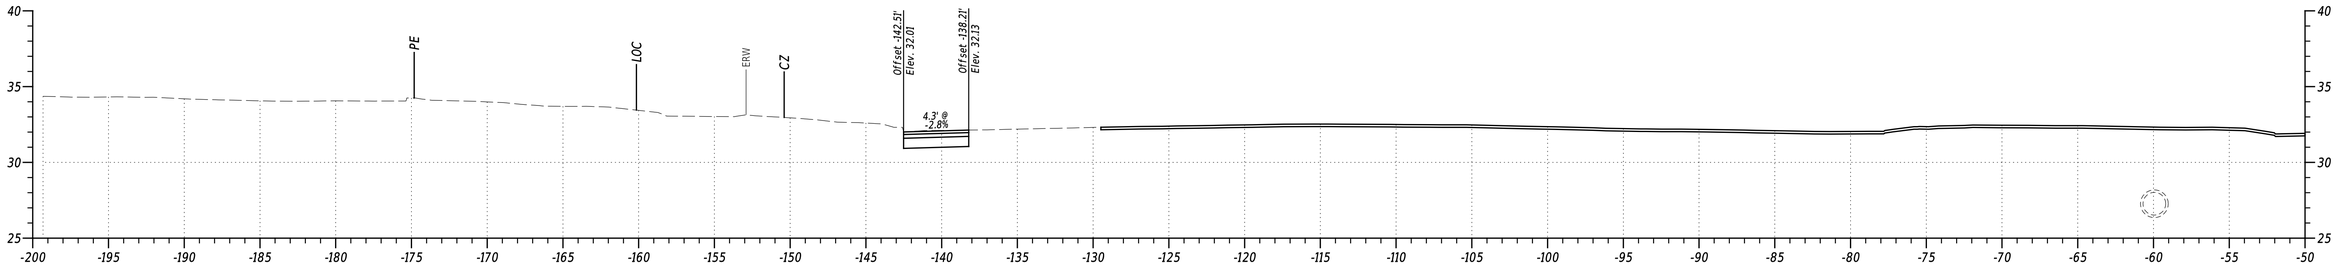


STA. 471+50

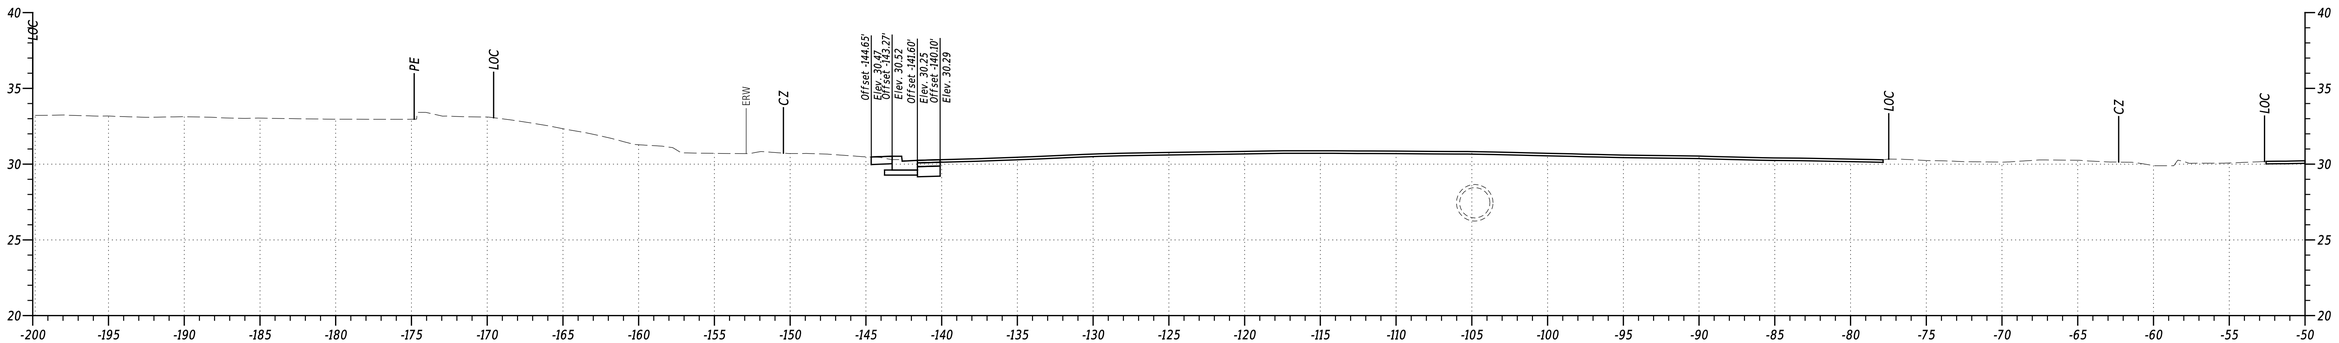


STA. 471+00

PENNONI ASSOCIATES INC. | PEN TABLE: $PENTBLSS
FILE NAME: $FILEAS | PLOT DRIVER: $PLTDRVSS
MICROSTATION VERSION: $VERSIONS | DATE PLOTTED: 02-SEP-2024 @ 17:42
MICROSTATION WORKSPACE: $WORKSPACES | USER NAME: $USERS | OFFICE LOCATION: $OFFICENAMES


ADDENDA / REVISIONS	SCALE	US 13 PAVING AND PEDESTRIAN IMPROVEMENTS - LLANGOLLEN BLVD TO BACON/BOULDEN BLVD	CONTRACT	BRIDGE NO.	N/A	CROSS SECTIONS	SECTION
	0 5 10 15 FEET		T201901102	DESIGNED BY: O. GREEN			PAI
			COUNTY	CHECKED BY: P. HORSEY			SHEET NO.
			NEW CASTLE				33

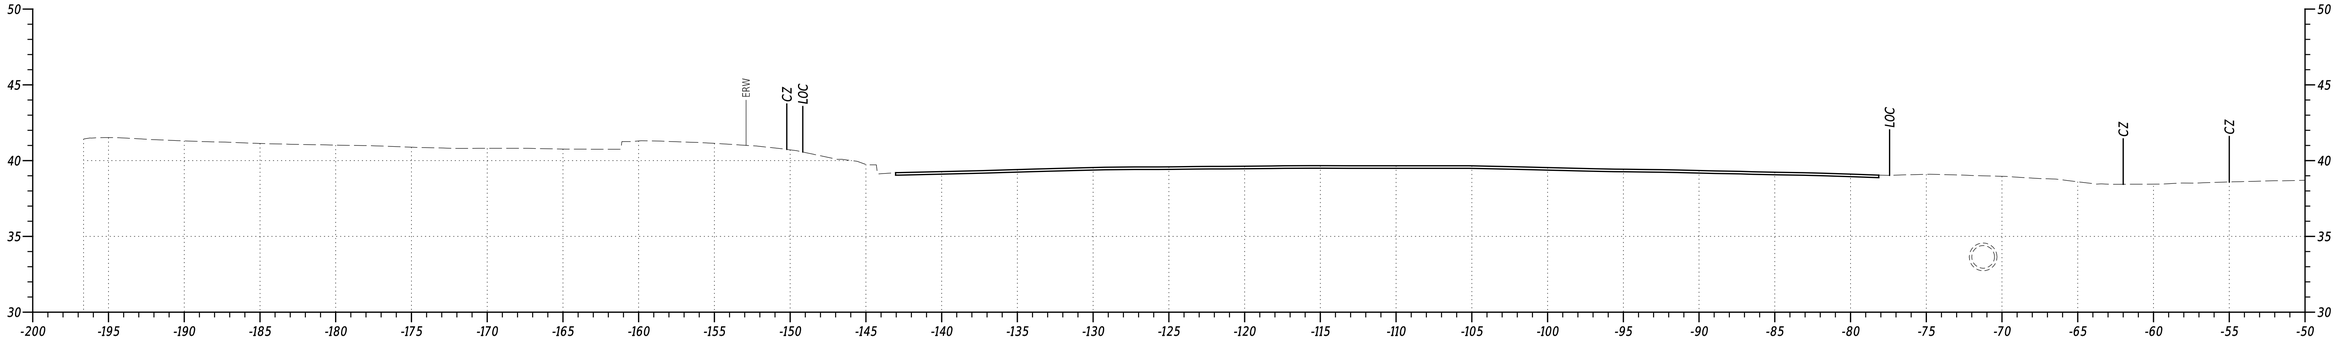

STA. 473+50

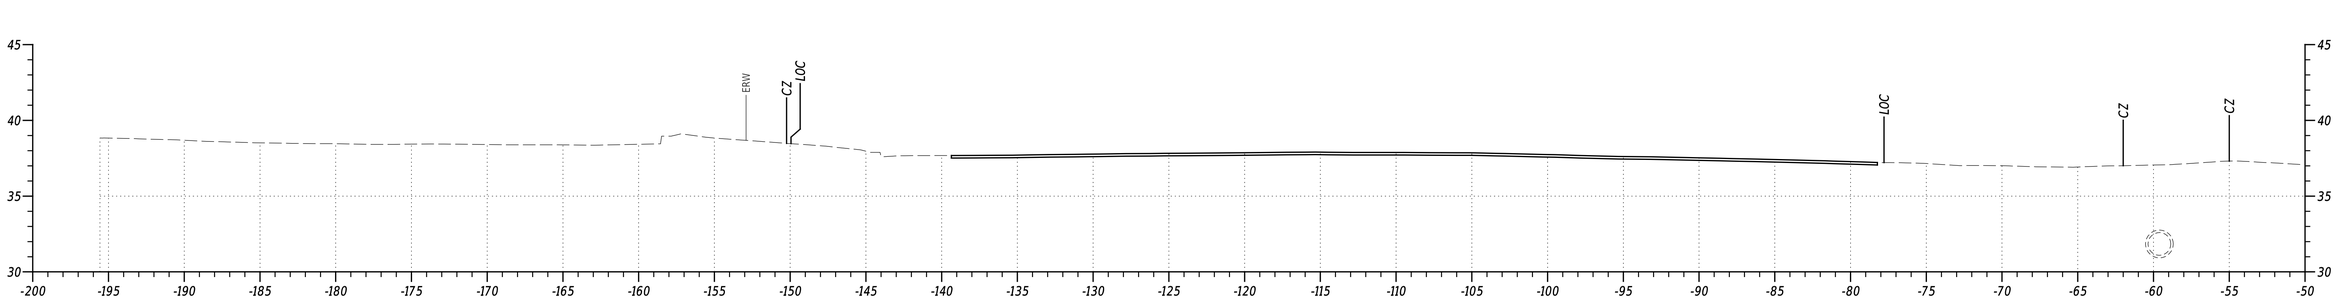

STA. 473+00

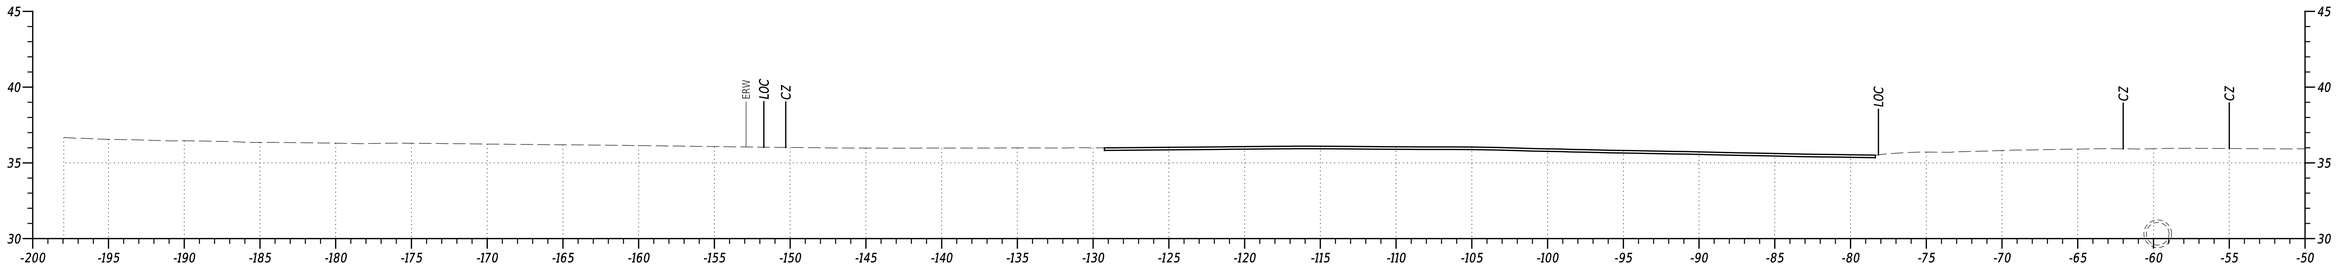


STA. 472+50


PENNONI ASSOCIATES INC. | PEN TABLE: $PENTBL$
FILE NAME: $FILEAS | PLOT DRIVER: $PLTDRVSS
MICROSTATION VERSION: $VERSIONS | DATE PLOTTED: 02-SEP-2024@ 17:42
MICROSTATION WORKSPACE: $WORKSPACES | USER NAME: $USERS | OFFICE LOCATION: $OFFICENAMES

Pennoni


ADDENDA / REVISIONS		SCALE 0 5 10 15 FEET	US 13 PAVING AND PEDESTRIAN IMPROVEMENTS - LLANGOLLEN BLVD TO BACON/BOULDEN BLVD	CONTRACT T201901102	BRIDGE NO. N/A	CROSS SECTIONS	SECTION PAI
				COUNTY NEW CASTLE	DESIGNED BY: O. GREEN		SHEET NO. 34
					CHECKED BY: P. HORSEY		

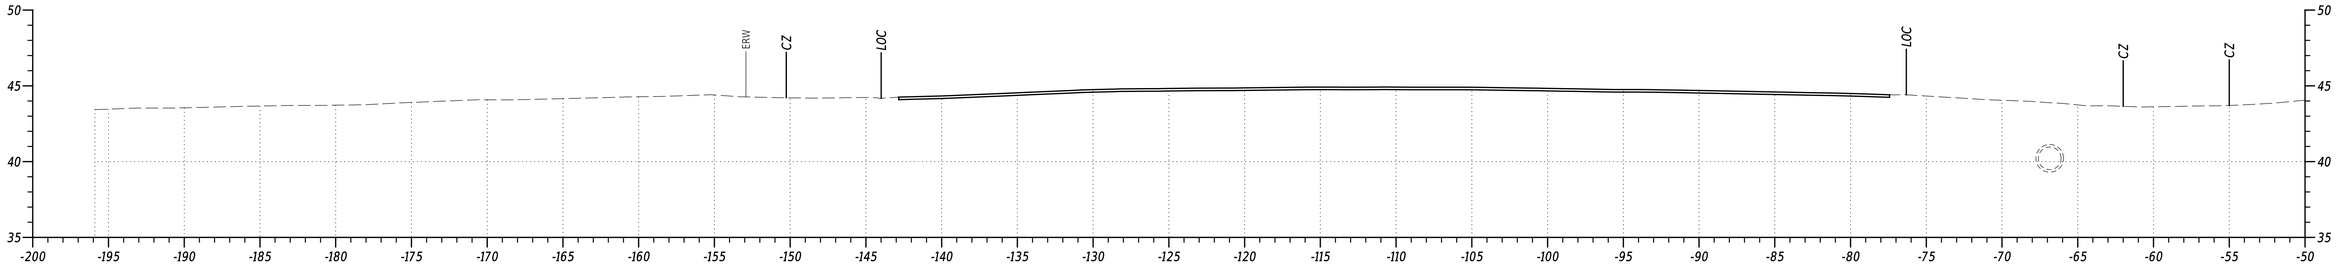

STA. 475+00

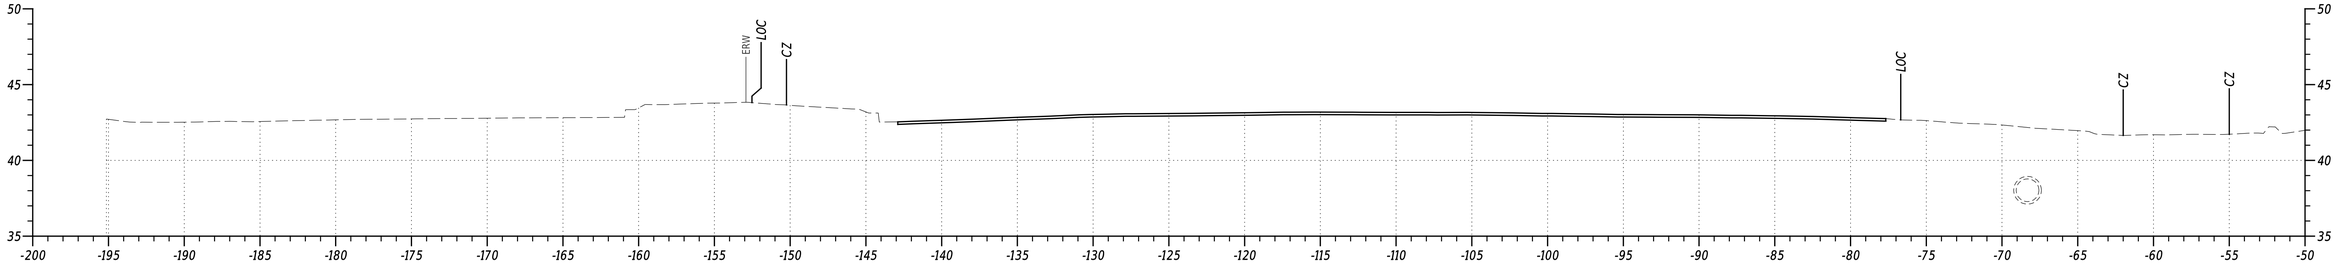

STA. 474+50

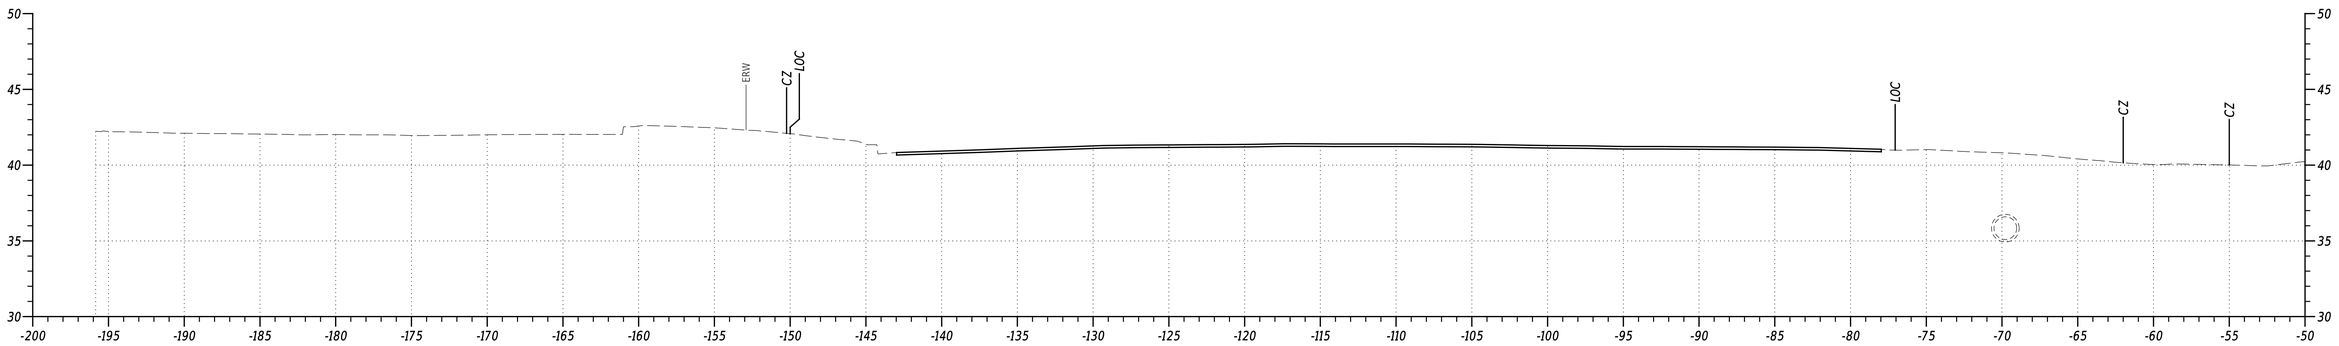

STA. 474+00

PENNONI ASSOCIATES INC.	
FILE NAME:	$FILEAS
MICROSTATION VERSION:	$VERSIONS
MICROSTATION WORKSPACE:	$WORKSPACES
PEN TABLE:	$PENTBLSS
PLOT DRIVER:	$PLTDRVSS
DATE PLOTTED:	02-SEP-2024@ 17:42
USER NAME:	$USERS
OFFICE LOCATION:	$OFFICENAME

Pennoni


ADDENDA / REVISIONS

SCALE
0 5 10 15
FEET


US 13 PAVING AND PEDESTRIAN IMPROVEMENTS - LLANGOLLEN BLVD TO BACON/BOULDEN BLVD

CONTRACT	BRIDGE NO.	N/A	SECTION
T201901102	DESIGNED BY:	O. GREEN	PAI
COUNTY	CHECKED BY:	P. HORSEY	SHEET NO.
NEW CASTLE			35


CROSS SECTIONS

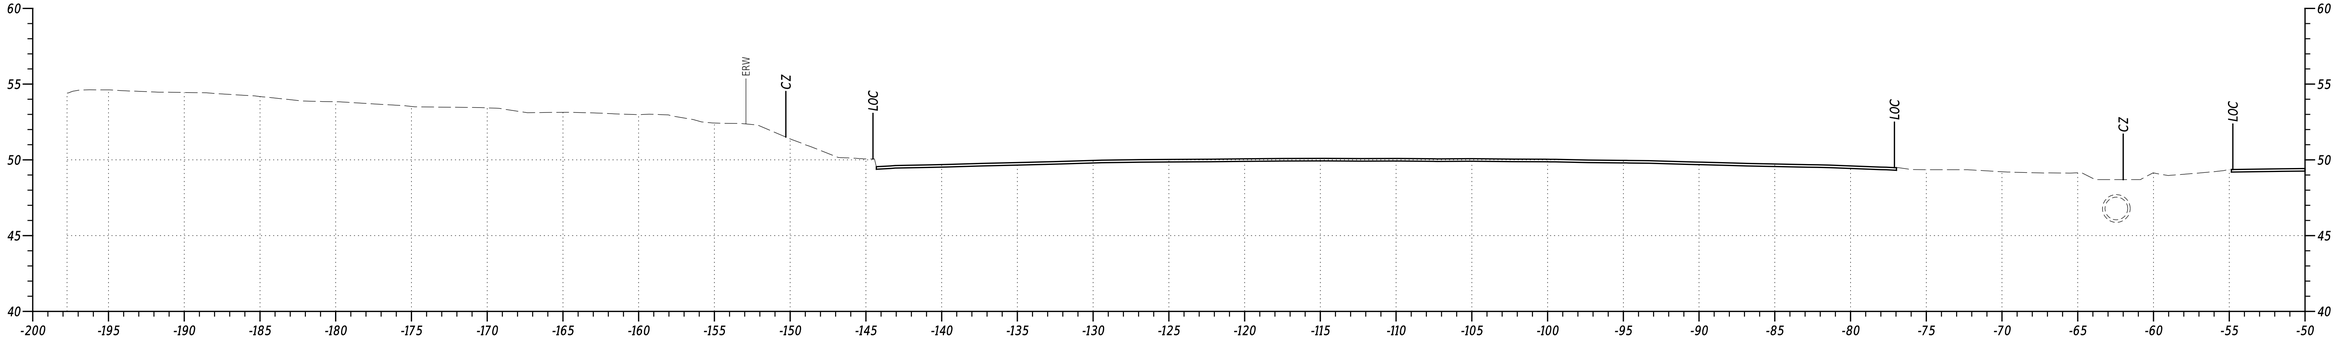

STA. 476+50

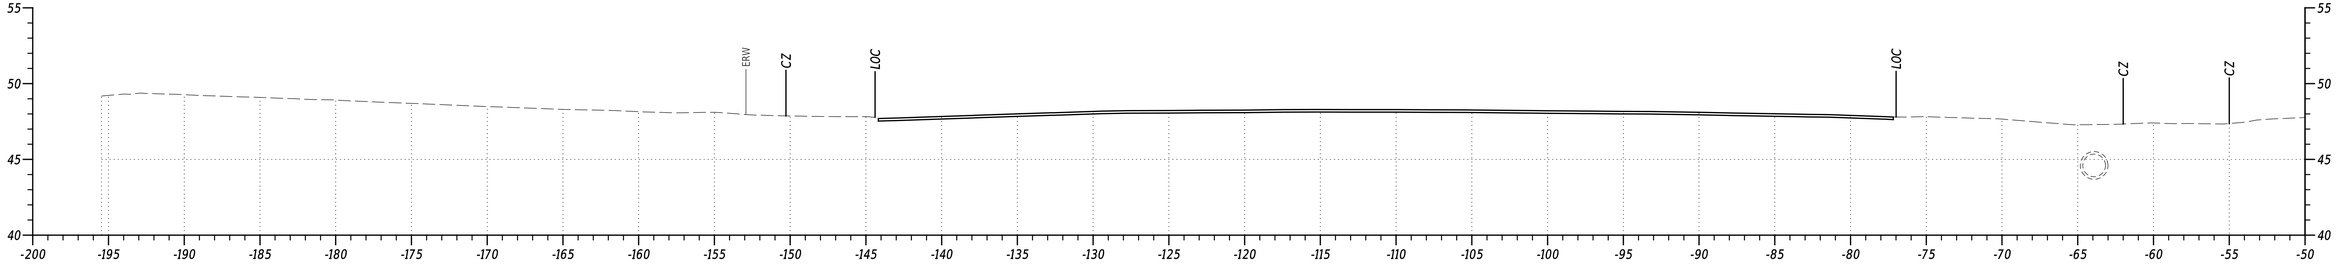

STA. 476+00

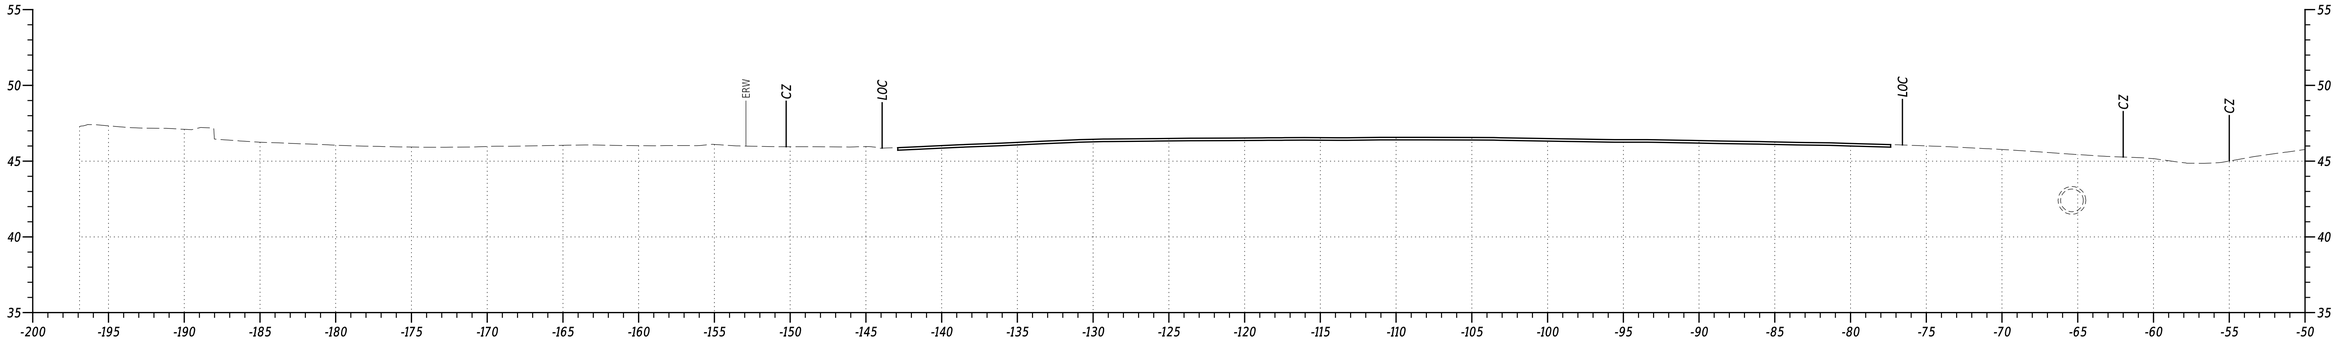

STA. 475+50

PENNONI ASSOCIATES INC.	PEN TABLE: $PENTBLSS
FILE NAME: $FILEAS	PLOT DRIVER: $PLTDRVSS
MICROSTATION VERSION: $VERSIONS	DATE PLOTTED: 02-SEP-2024@ 17:42
MICROSTATION WORKSPACE: $WORKSPACES	USER NAME: $USERS OFFICE LOCATION: $OFFICENAMES


ADDENDA / REVISIONS

SCALE
0 5 10 15
FEET


US 13 PAVING AND PEDESTRIAN IMPROVEMENTS - LLANGOLLEN BLVD TO BACON/BOULDEN BLVD

CONTRACT	BRIDGE NO.	N/A	SECTION
T201901102			PAI
COUNTY	DESIGNED BY:	O. GREEN	SHEET NO.
NEW CASTLE	CHECKED BY:	P. HORSEY	36

CROSS SECTIONS

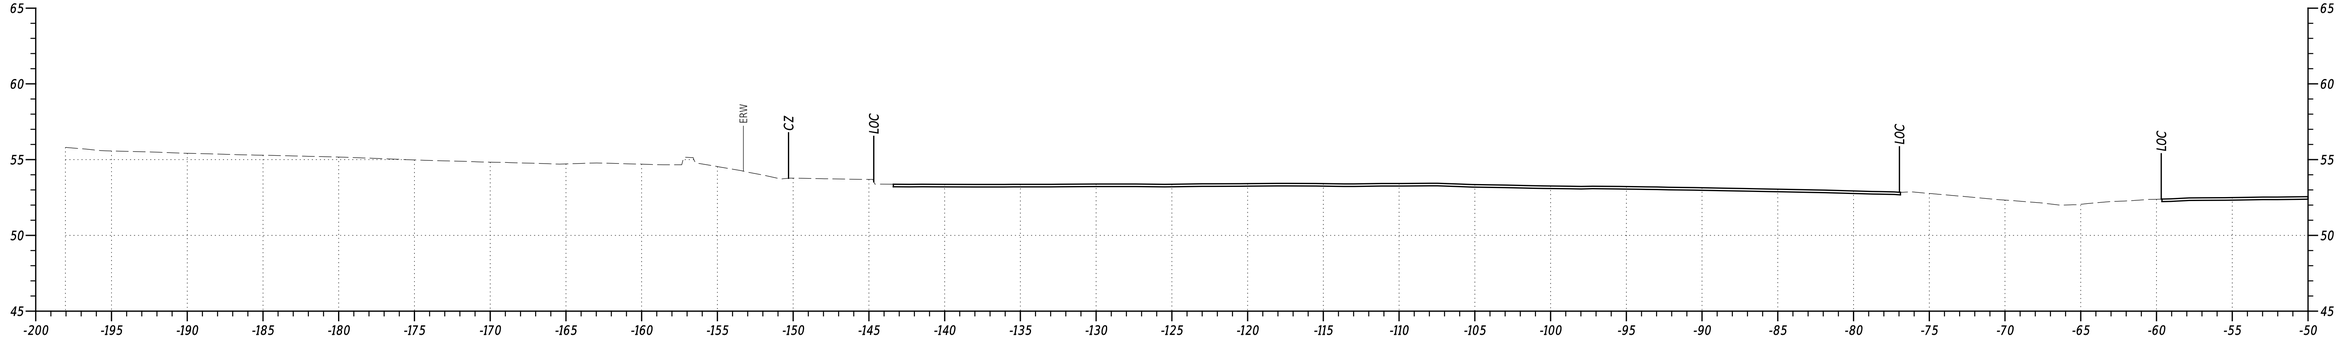

STA. 477+50

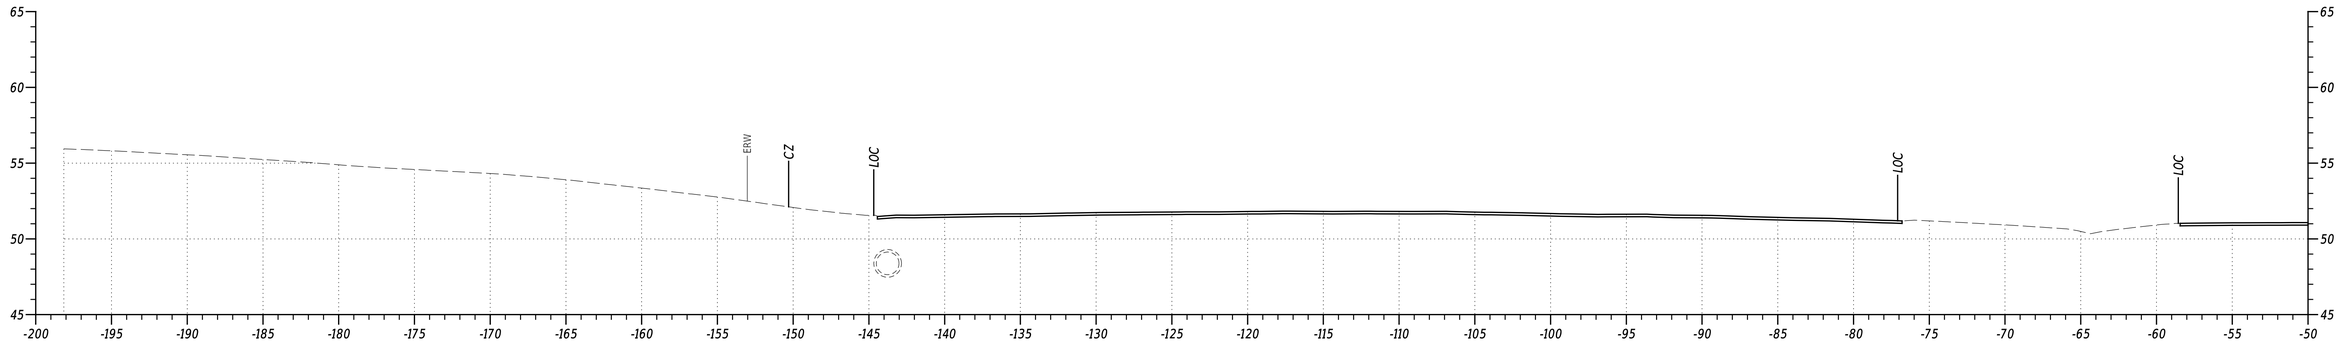


STA. 477+00


PENNONI ASSOCIATES INC. | PEN TABLE: $PENTBL55
FILE NAME: $FILEAS | PLOT DRIVER: $PLTDRV55
MICROSTATION VERSION: $VERSIONS | DATE PLOTTED: 02-SEP-2024@ 17:42
MICROSTATION WORKSPACE: $WORKSPACES | USER NAME: $USERS | OFFICE LOCATION: $OFFICENAMES

Pennoni


ADDENDA / REVISIONS		SCALE 0 5 10 15 FEET	US 13 PAVING AND PEDESTRIAN IMPROVEMENTS - LLANGOLLEN BLVD TO BACON/BOULDEN BLVD	CONTRACT T201901102	BRIDGE NO. N/A	CROSS SECTIONS	SECTION PAI
				COUNTY NEW CASTLE	DESIGNED BY: O. GREEN		SHEET NO. 37
					CHECKED BY: P. HORSEY		

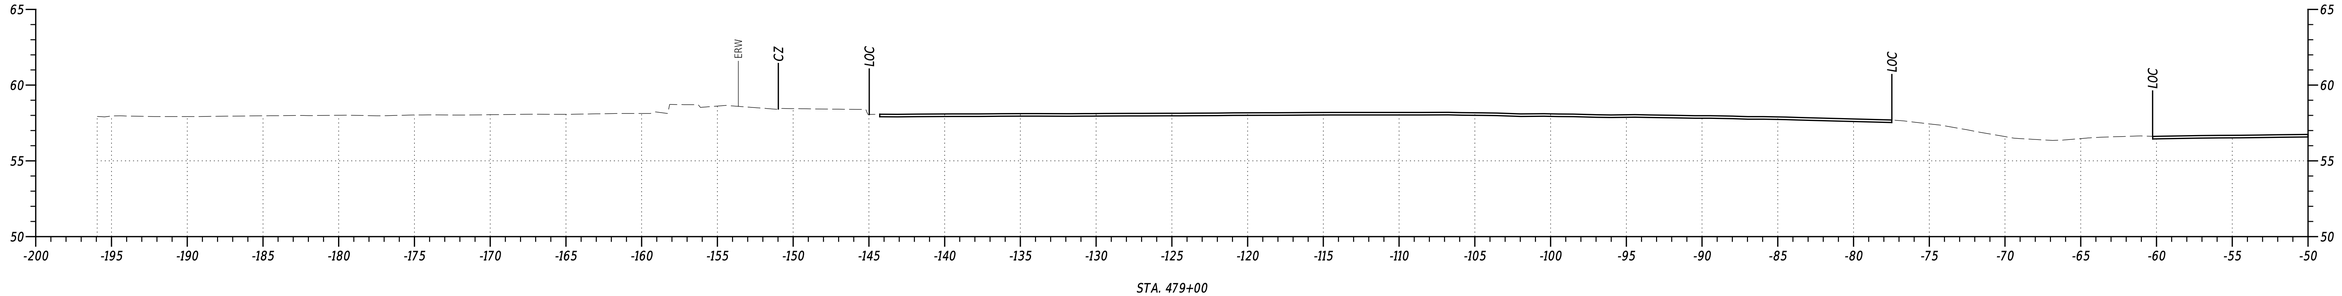

STA. 479+00

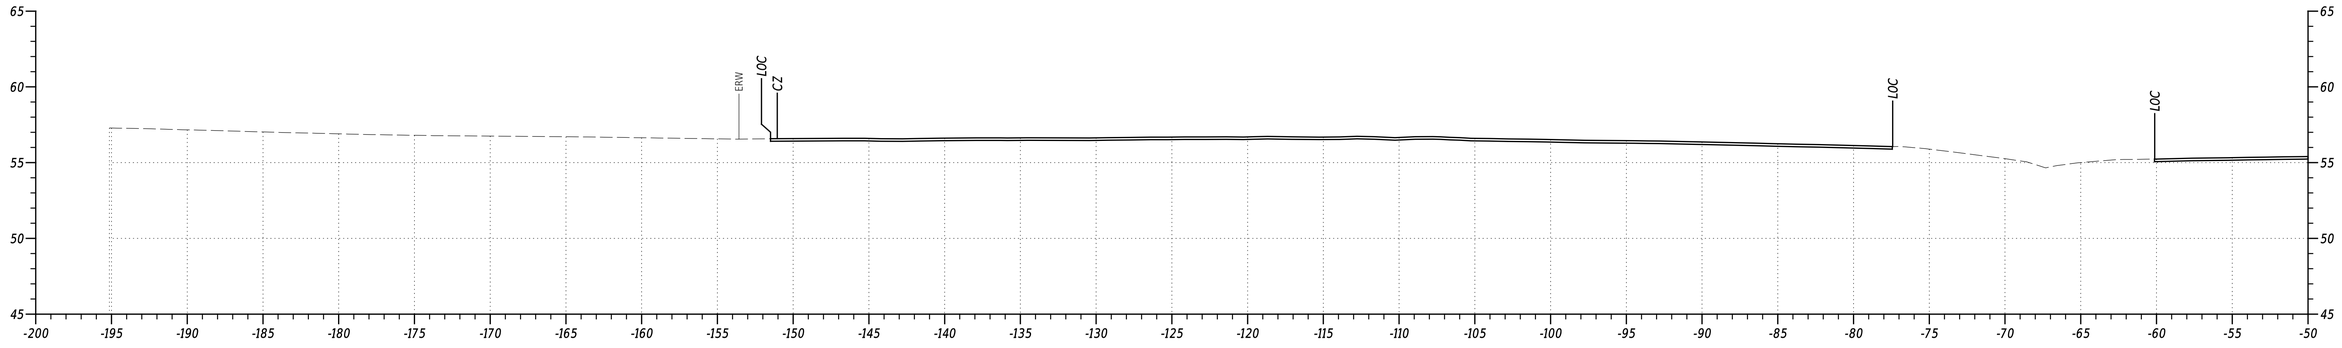

STA. 478+50

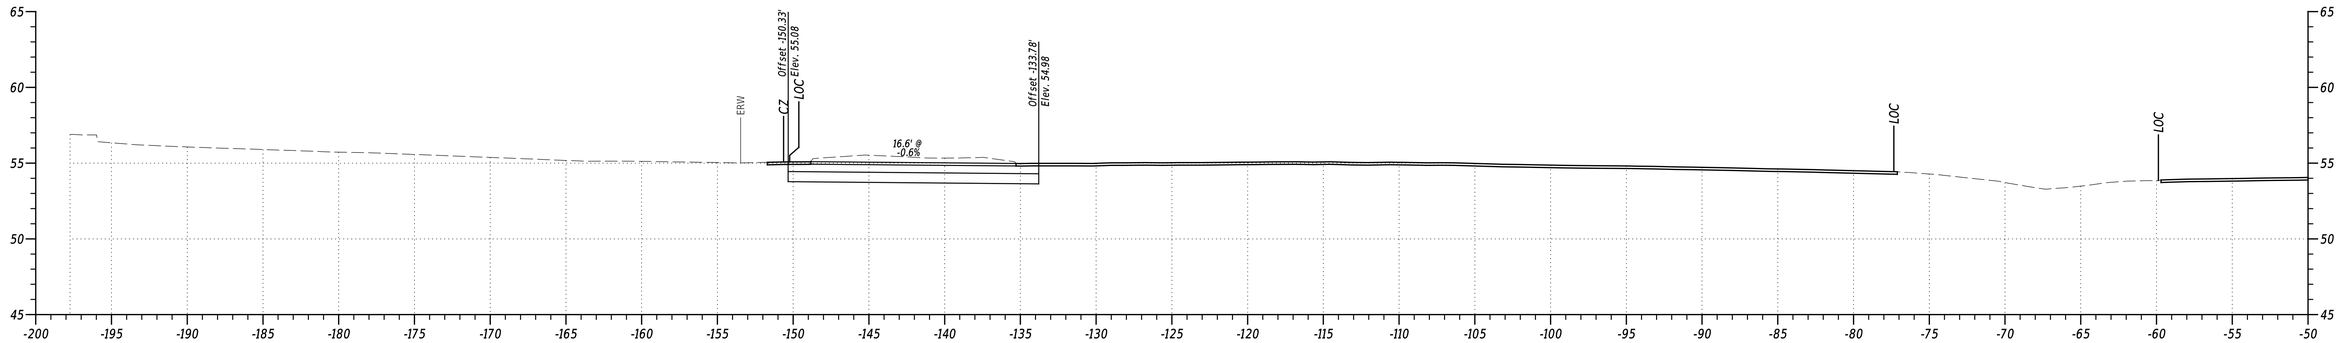


STA. 478+00

PENNONI ASSOCIATES INC.
FILE NAME: $FILEAS
MICROSTATION VERSION: $VERSIONS
MICROSTATION WORKSPACE: $WORKSPACES


PEN TABLE: $PENTBLSS
PLOT DRIVER: $PLTDRVSS
DATE PLOTTED: 02-SEP-2024 @ 17:42
USER NAME: $USERS
OFFICE LOCATION: $OFFICENAMES

Pennoni


ADDENDA / REVISIONS		SCALE 0 5 10 15 FEET	US 13 PAVING AND PEDESTRIAN IMPROVEMENTS - LLANGOLLEN BLVD TO BACON/BOULDEN BLVD	CONTRACT T201901102	BRIDGE NO. N/A	CROSS SECTIONS	SECTION PAI
				COUNTY NEW CASTLE	DESIGNED BY: O. GREEN		SHEET NO. 38
					CHECKED BY: P. HORSEY		

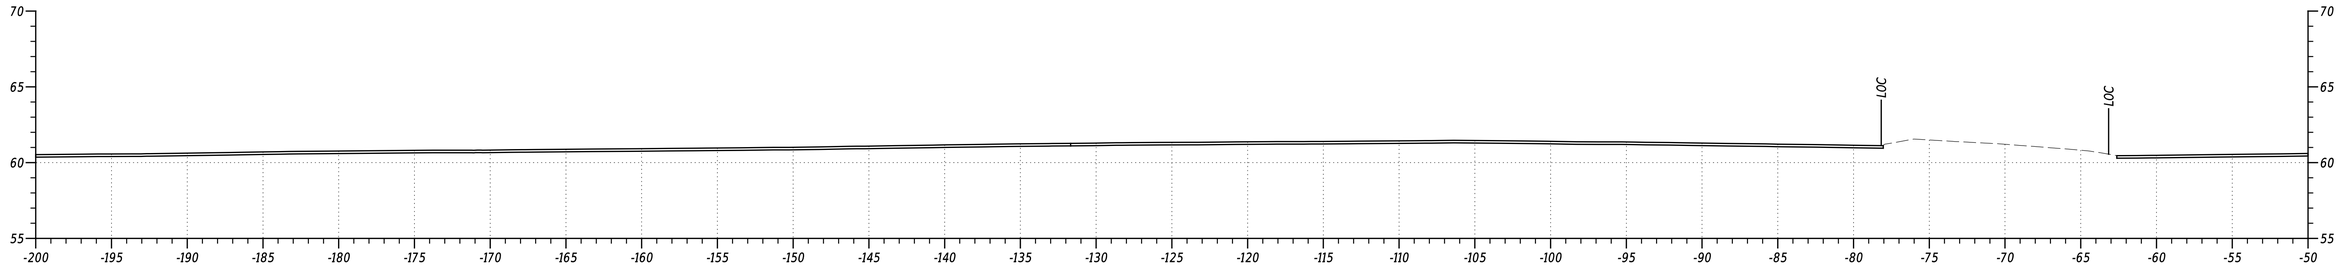

STA. 480+50

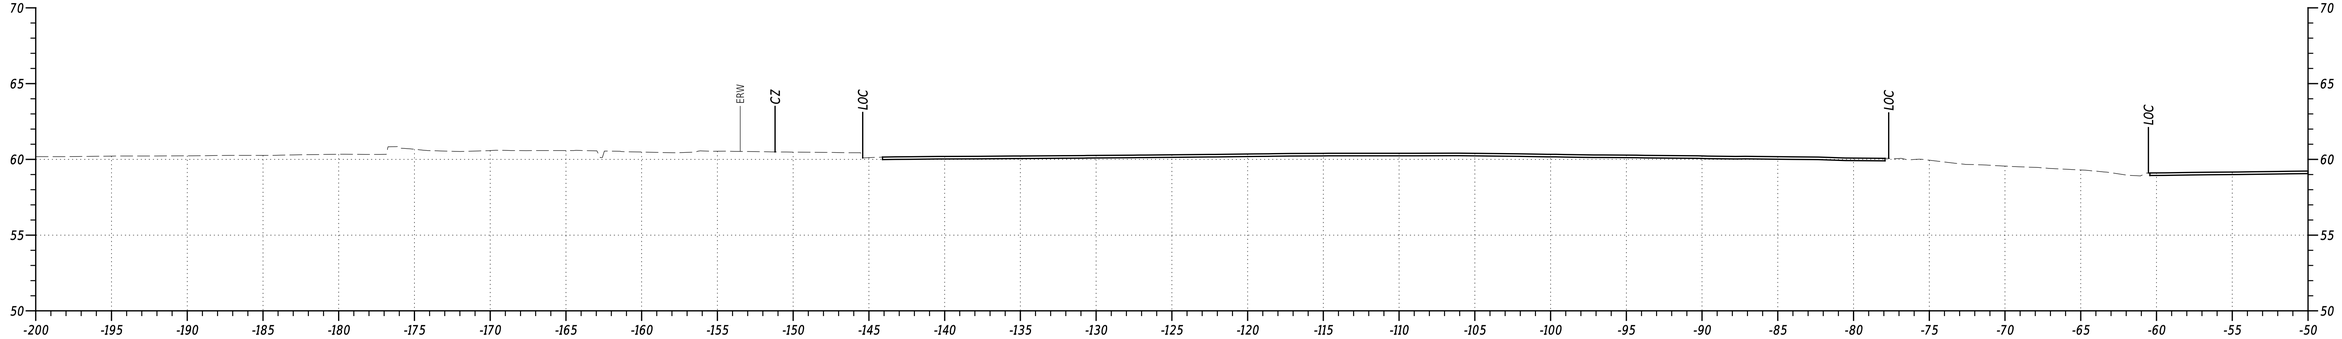


STA. 480+00

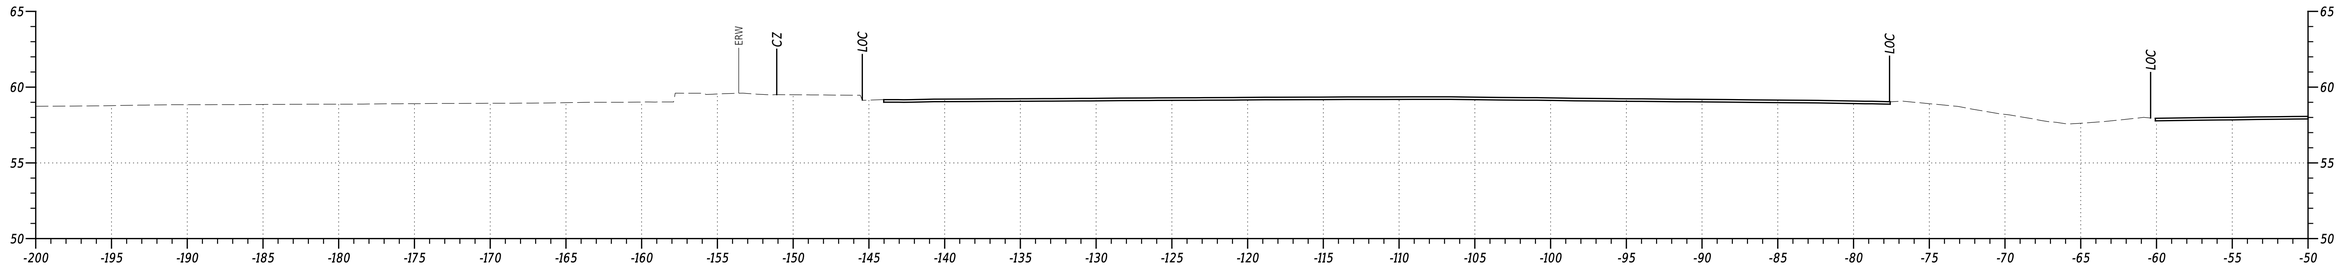


STA. 479+50

PENNONI ASSOCIATES INC. | PEN TABLE: $PENTBL55
FILE NAME: $FILEAS | PLOT DRIVER: $PLTDRV55
MICROSTATION VERSION: $VERSIONS | DATE PLOTTED: 02-SEP-2024@ 17:42
MICROSTATION WORKSPACE: $WORKSPACES | USER NAME: $USER$ OFFICE LOCATION: $OFFICENAMES


ADDENDA / REVISIONS		SCALE 0 5 10 15 FEET	US 13 PAVING AND PEDESTRIAN IMPROVEMENTS - LLANGOLLEN BLVD TO BACON/BOULDEN BLVD	CONTRACT	BRIDGE NO.	N/A	CROSS SECTIONS	SECTION
				T201901102	DESIGNED BY:	O. GREEN		PAI
				COUNTY				SHEET NO.
				NEW CASTLE	CHECKED BY:	P. HORSEY		39

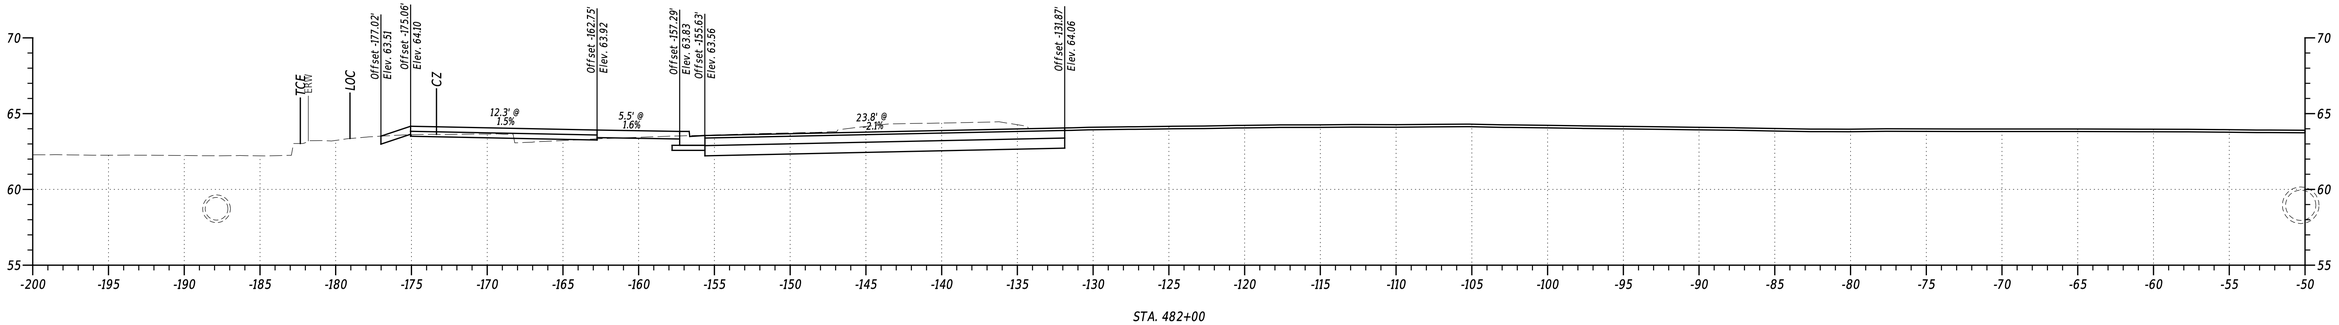

STA. 482+00

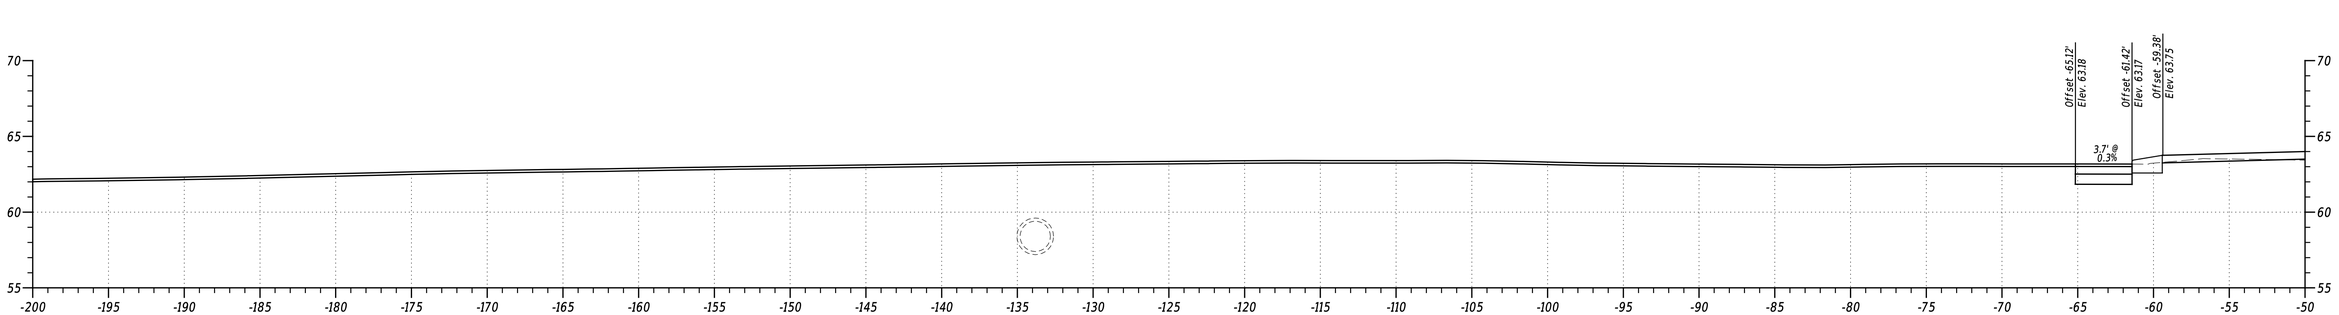

STA. 481+50

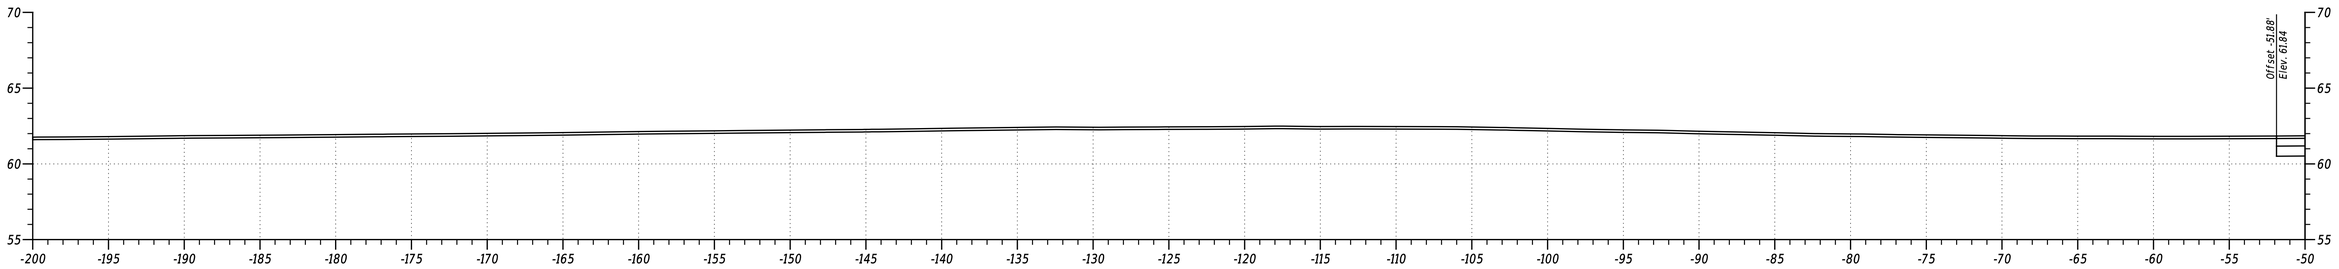


STA. 481+00


PENNONI ASSOCIATES INC. | PEN TABLE: $PENTBL55
FILE NAME: $FILEAS | PLOT DRIVER: $PLTDRV55
MICROSTATION VERSION: $VERSIONS | DATE PLOTTED: 02-SEP-2024@ 17:42
MICROSTATION WORKSPACE: $WORKSPACES | USER NAME: $USERS | OFFICE LOCATION: $OFFICENAMES

Pennoni


ADDENDA / REVISIONS		SCALE 0 5 10 15 FEET	US 13 PAVING AND PEDESTRIAN IMPROVEMENTS - LLANGOLLEN BLVD TO BACON/BOULDEN BLVD	CONTRACT T201901102	BRIDGE NO. N/A	CROSS SECTIONS	SECTION PAI
				COUNTY NEW CASTLE	DESIGNED BY: O. GREEN		SHEET NO. 40
					CHECKED BY: P. HORSEY		

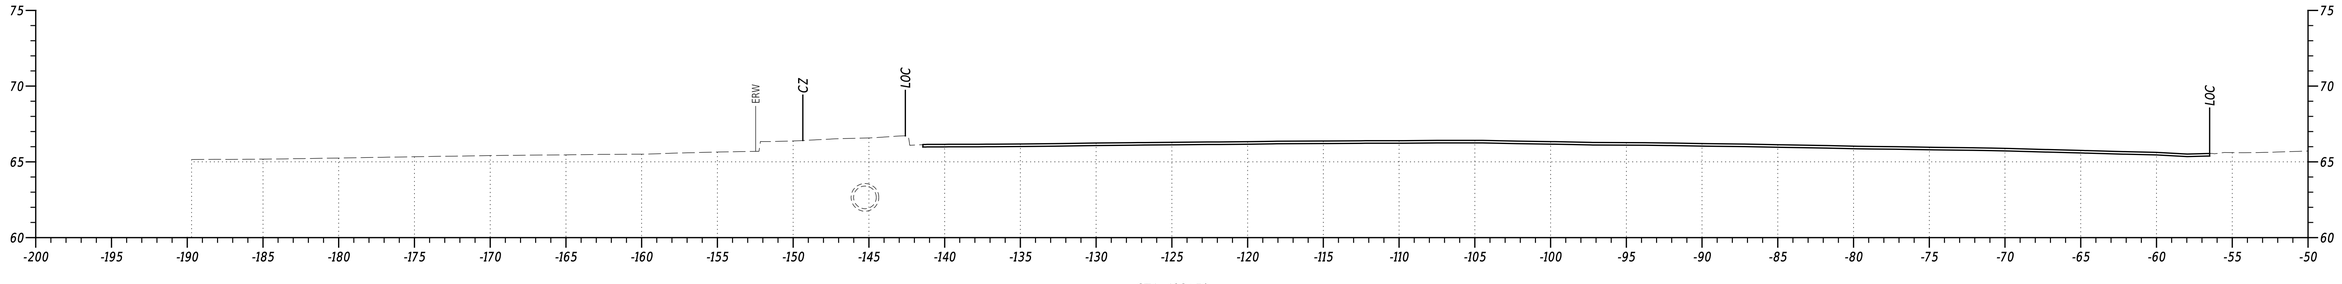

STA. 483+50

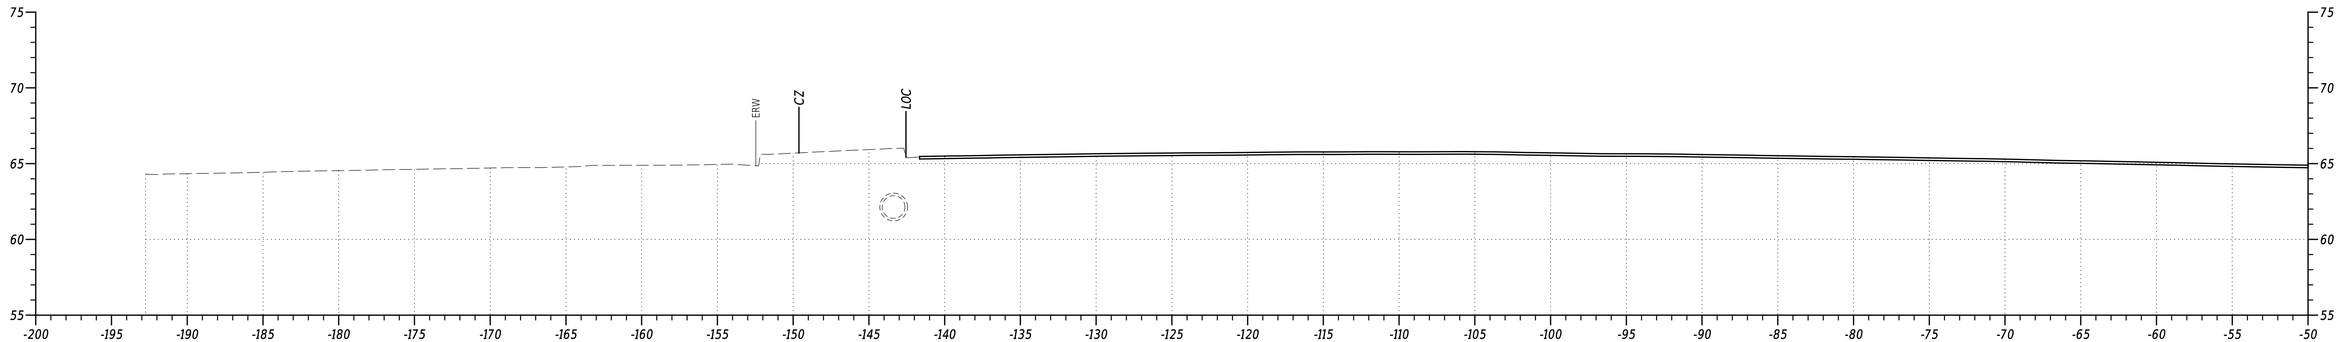

STA. 483+00

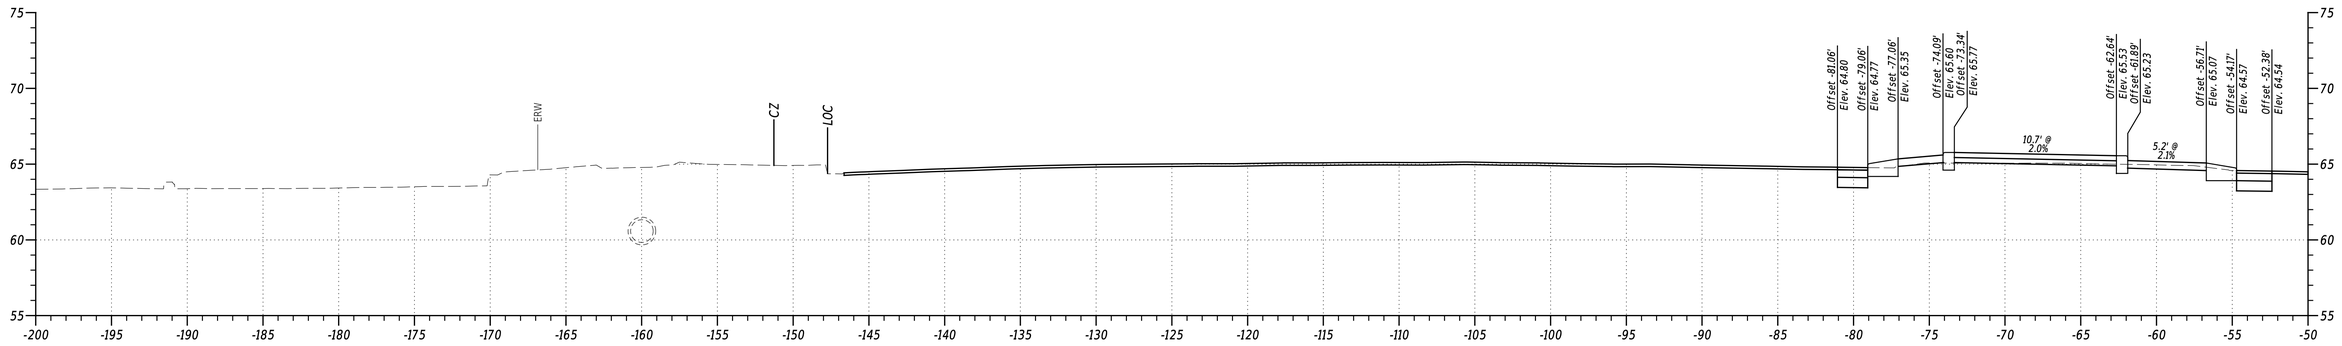


STA. 482+50


PENNONI ASSOCIATES INC. | PEN TABLE: $PENTBLSS
FILE NAME: $FILEAS | PLOT DRIVER: $PLTDRVSS
MICROSTATION VERSION: $VERSIONS | DATE PLOTTED: 02-SEP-2024@ 17:42
MICROSTATION WORKSPACE: $WORKSPACES | USER NAME: $USERS | OFFICE LOCATION: $OFFICENAMES

Pennoni


ADDENDA / REVISIONS		SCALE 0 5 10 15 FEET	US 13 PAVING AND PEDESTRIAN IMPROVEMENTS - LLANGOLLEN BLVD TO BACON/BOULDEN BLVD	CONTRACT T201901102	BRIDGE NO. N/A	CROSS SECTIONS	SECTION PAI
				COUNTY NEW CASTLE	DESIGNED BY: O. GREEN		SHEET NO. 41
					CHECKED BY: P. HORSEY		

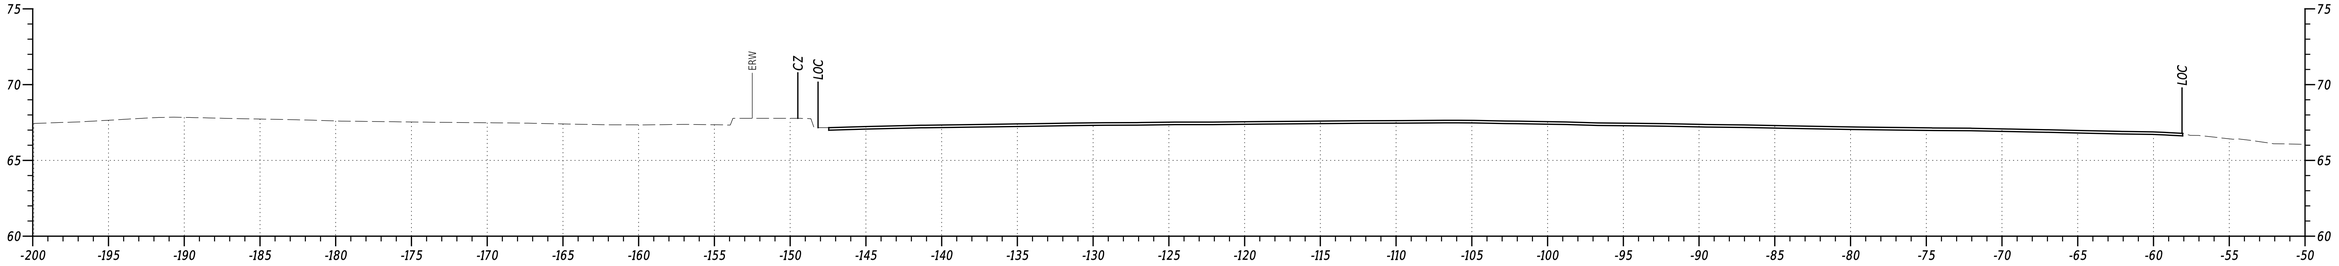

STA. 485+00

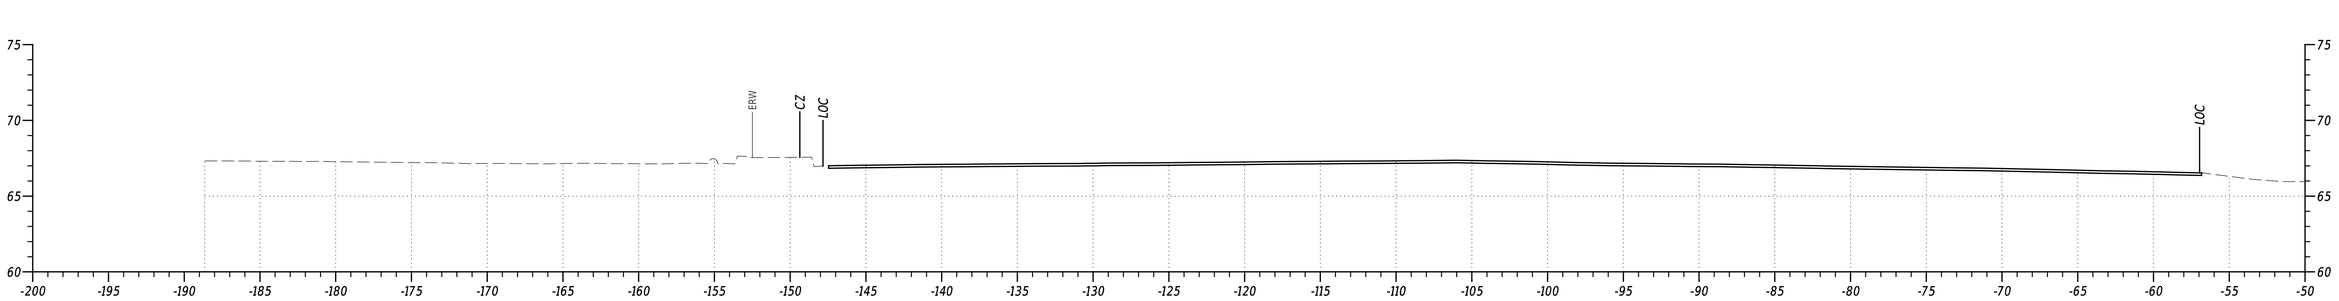

STA. 484+50

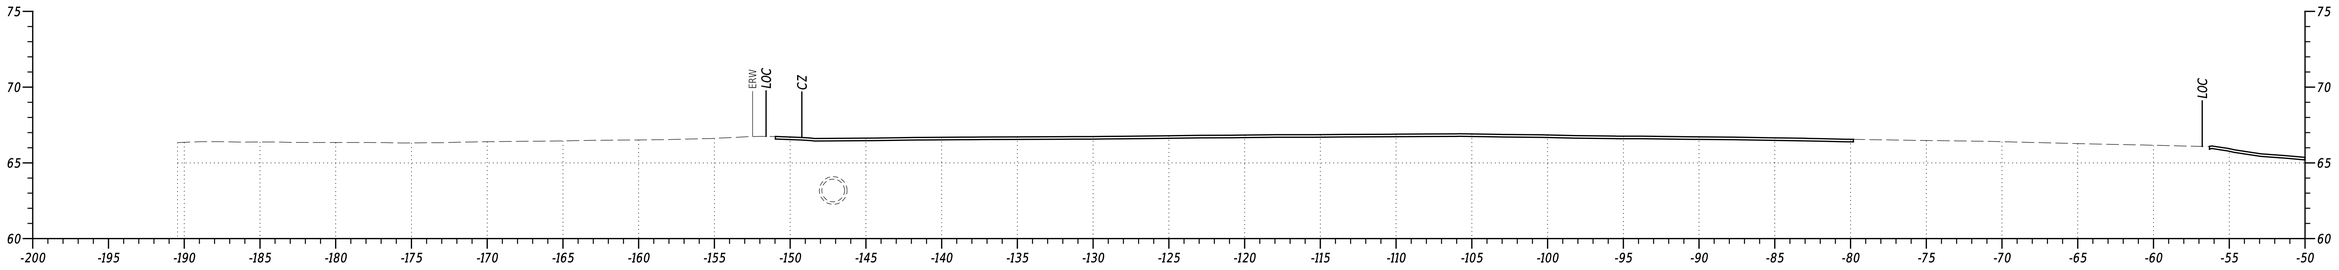

STA. 484+00

PENNONI ASSOCIATES INC.	PEN TABLE: SPENTBL55
FILE NAME: SFILEAS	PLOT DRIVER: SPLTDRV55
MICROSTATION VERSION: SVERSIONS	DATE PLOTTED: 02-SEP-2024@ 17:43
MICROSTATION WORKSPACE: SWORKSPACES	USER NAME: SUSERS OFFICE LOCATION: SOFFICENAMES

ADDENDA / REVISIONS


SCALE
0 5 10 15
FEET

US 13 PAVING AND PEDESTRIAN IMPROVEMENTS - LLANGOLLEN BLVD TO BACON/BOULDEN BLVD


CONTRACT	BRIDGE NO.	N/A
T201901102	DESIGNED BY:	O. GREEN
COUNTY	CHECKED BY:	P. HORSEY
NEW CASTLE		

CROSS SECTIONS


SECTION
PAI
SHEET NO.
42

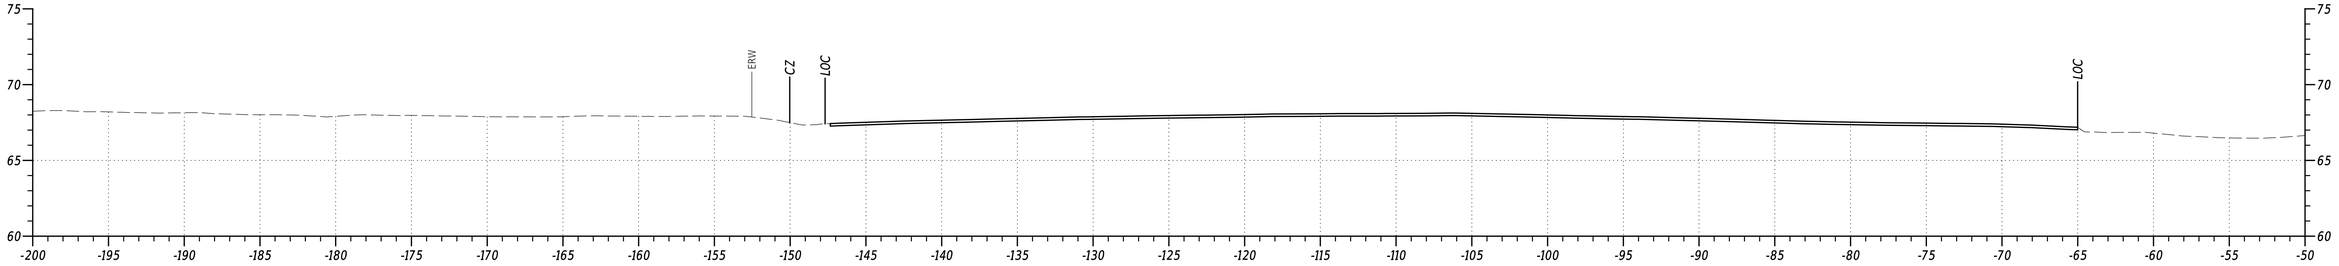

STA. 486+50

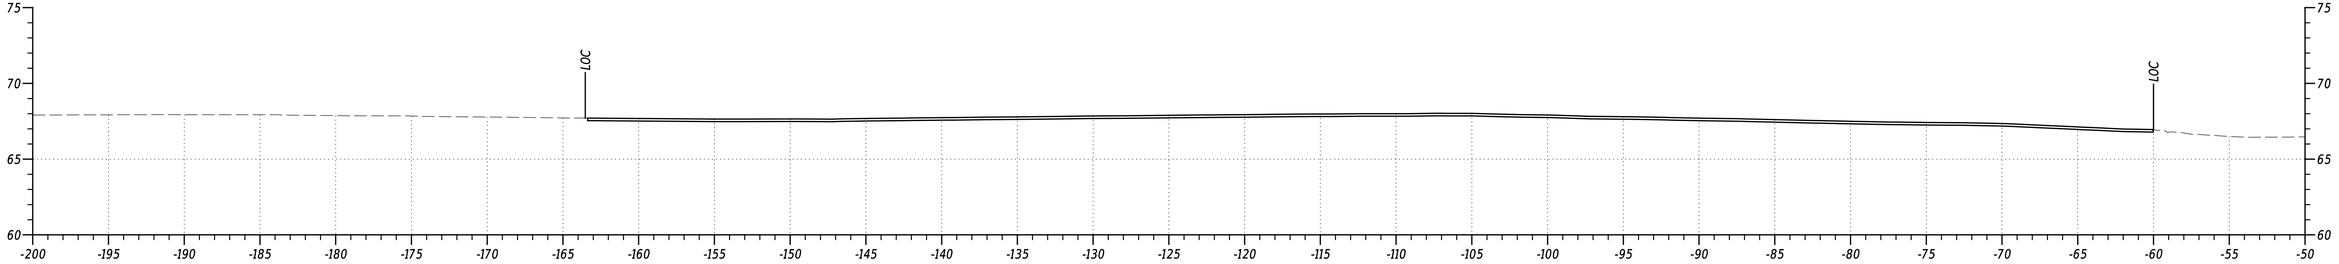

STA. 486+00

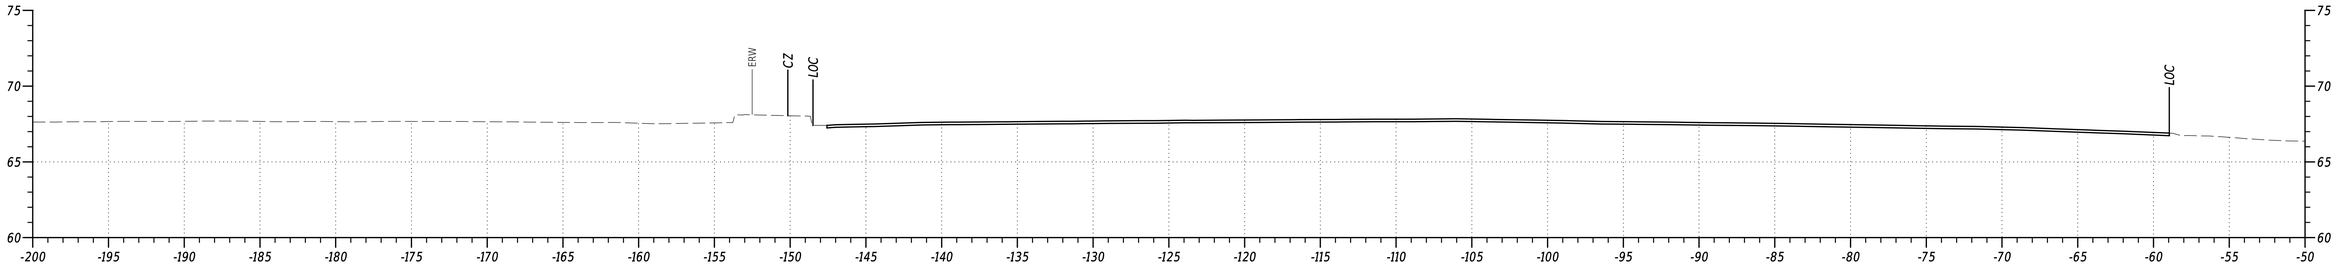


STA. 485+50


PENNONI ASSOCIATES INC. | PEN TABLE: $PENTBL$
FILE NAME: $FILEAS | PLOT DRIVER: $PLTDRVSS
MICROSTATION VERSION: $VERSIONS | DATE PLOTTED: 02-SEP-2024@ 17:43
MICROSTATION WORKSPACE: $WORKSPACES | USER NAME: $USERS | OFFICE LOCATION: $OFFICENAMES

Pennoni


ADDENDA / REVISIONS		SCALE 0 5 10 15 FEET	US 13 PAVING AND PEDESTRIAN IMPROVEMENTS - LLANGOLLEN BLVD TO BACON/BOULDEN BLVD	CONTRACT T201901102	BRIDGE NO. N/A	CROSS SECTIONS	SECTION PAI
				COUNTY NEW CASTLE	DESIGNED BY: O. GREEN		SHEET NO. 43
					CHECKED BY: P. HORSEY		

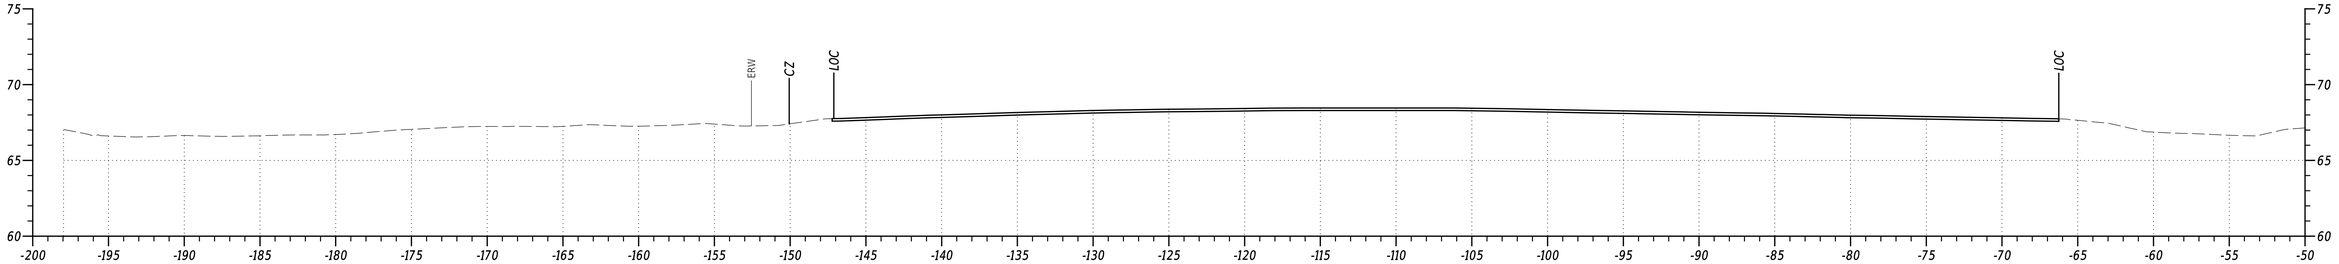

STA. 488+00

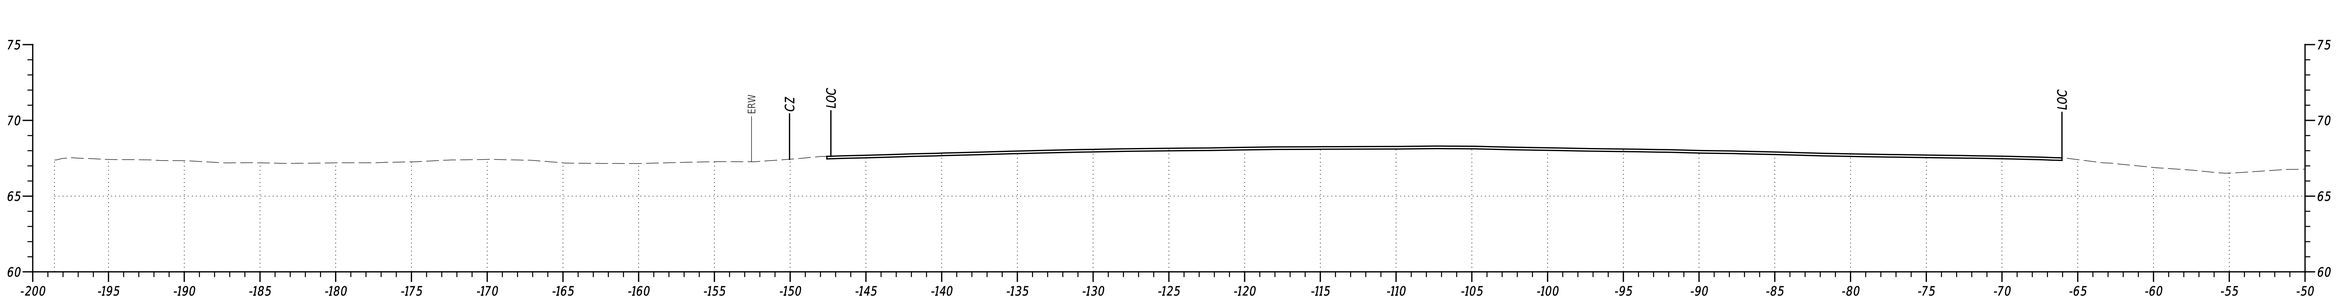

STA. 487+50

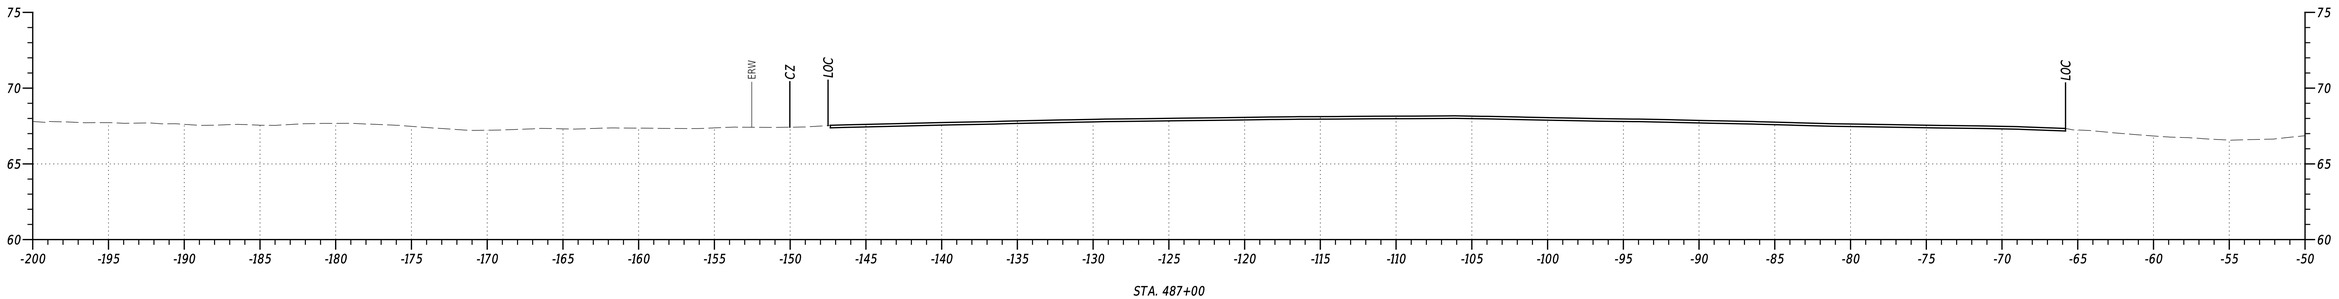

STA. 487+00

PENNONI ASSOCIATES INC. | PEN TABLE: $PENTBLSS
FILE NAME: $FILEAS | PLOT DRIVER: $PLTDRVSS
MICROSTATION VERSION: $VERSIONS | DATE PLOTTED: 02-SEP-2024@ 17:43
MICROSTATION WORKSPACE: $WORKSPACES | USER NAME: $USERS | OFFICE LOCATION: $OFFICENAMES


ADDENDA / REVISIONS

SCALE
0 5 10 15
FEET


US 13 PAVING AND PEDESTRIAN IMPROVEMENTS - LLANGOLLEN BLVD TO BACON/BOULDEN BLVD

CONTRACT	BRIDGE NO.	N/A	SECTION
T201901102	DESIGNED BY:	O. GREEN	PAI
COUNTY	CHECKED BY:	P. HORSEY	SHEET NO.
NEW CASTLE			44


CROSS SECTIONS

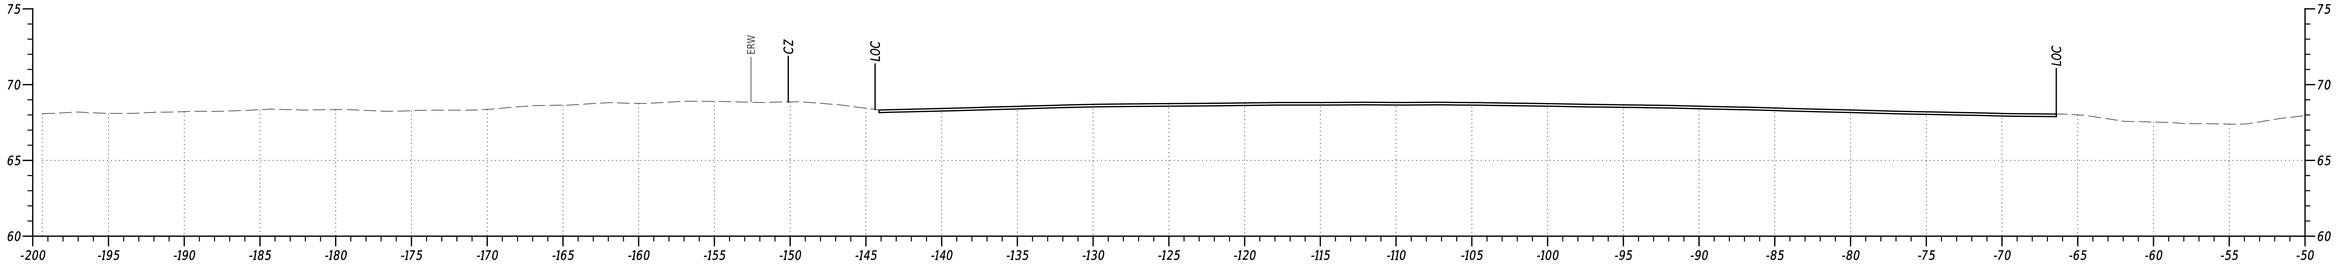

STA. 489+50

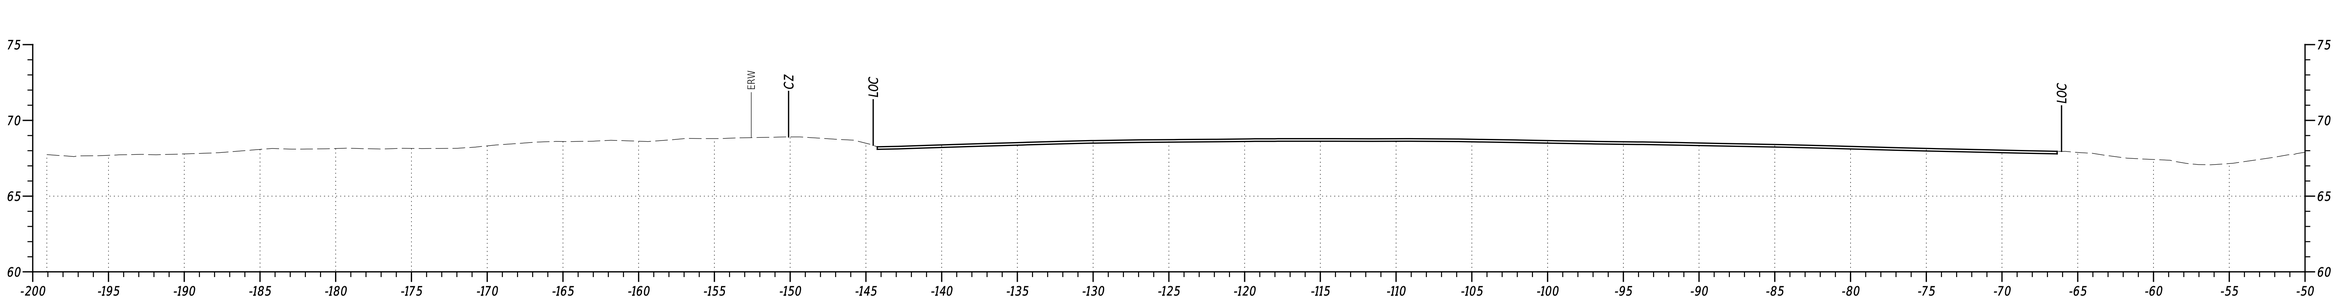

STA. 489+00

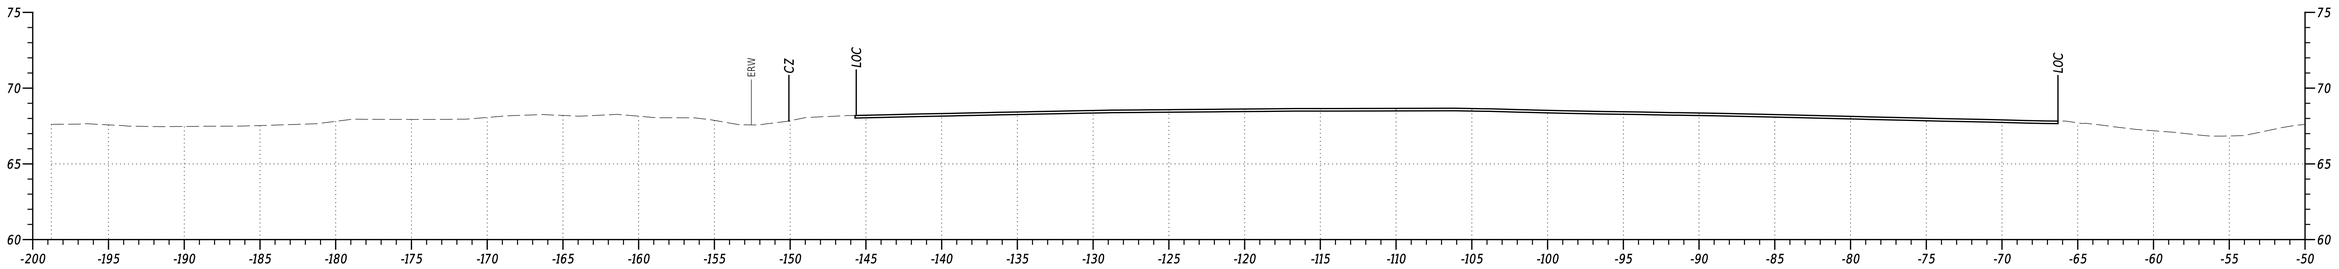


STA. 488+50


PENNONI ASSOCIATES INC.	PEN TABLE: $PENTBLSS
FILE NAME: $FILEAS	PLOT DRIVER: $PLTDRVSS
MICROSTATION VERSION: $VERSIONS	DATE PLOTTED: 02-SEP-2024@ 17:43
MICROSTATION WORKSPACE: $WORKSPACES	USER NAME: $USERS OFFICE LOCATION: $OFFICENAMES

Pennoni


ADDENDA / REVISIONS		SCALE 0 5 10 15 FEET	US 13 PAVING AND PEDESTRIAN IMPROVEMENTS - LLANGOLLEN BLVD TO BACON/BOULDEN BLVD	CONTRACT T201901102	BRIDGE NO. N/A	CROSS SECTIONS	SECTION PAI
				COUNTY NEW CASTLE	DESIGNED BY: O. GREEN		SHEET NO. 45
					CHECKED BY: P. HORSEY		

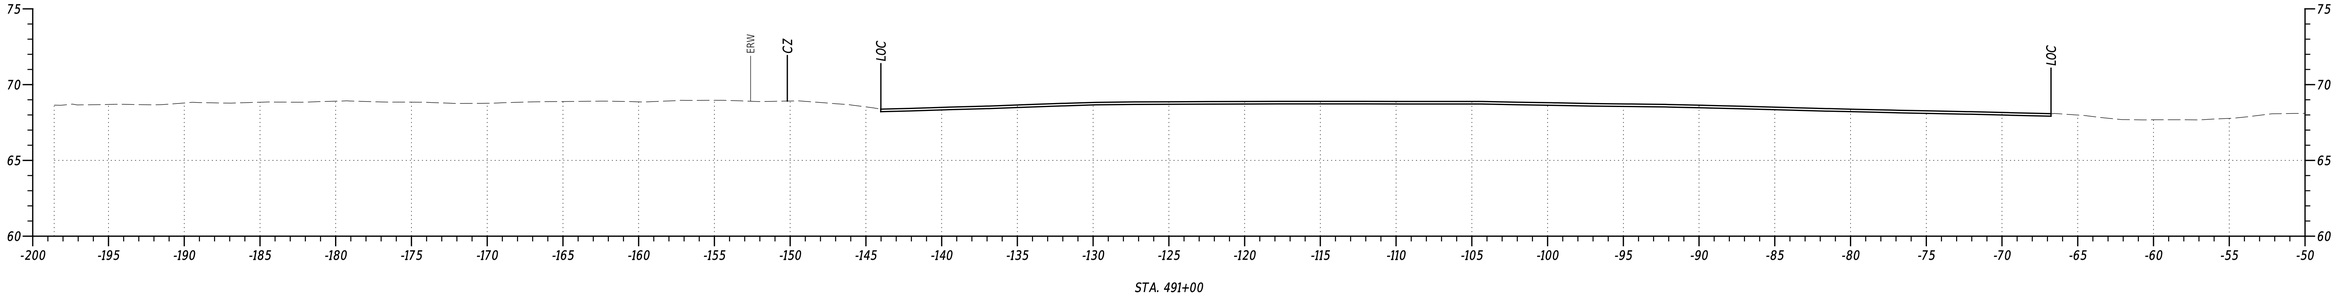

STA. 491+00

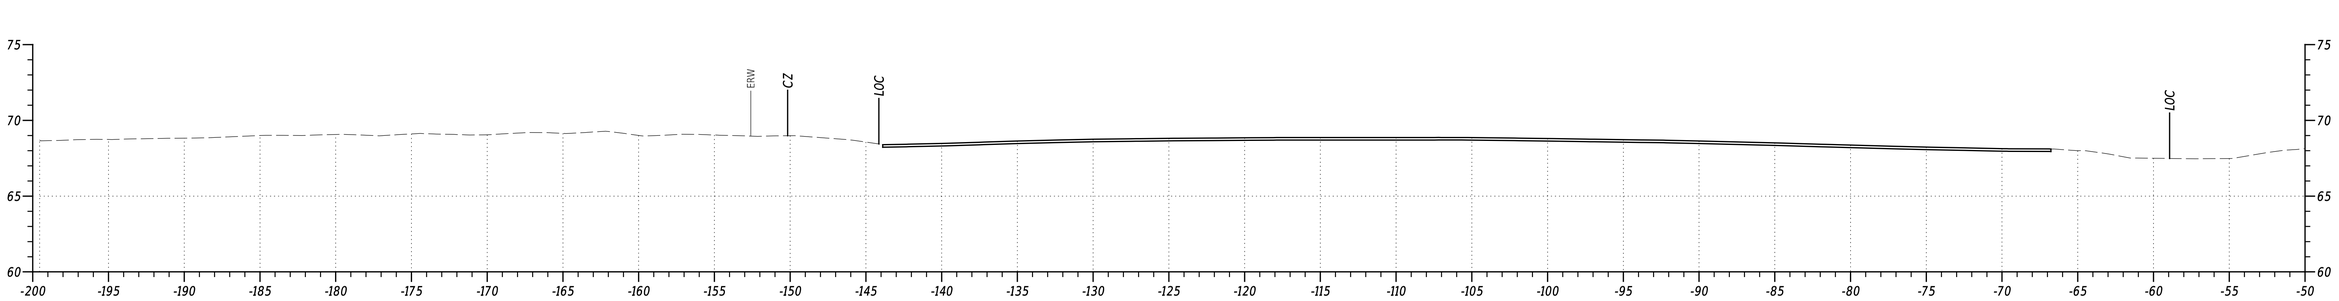

STA. 490+50

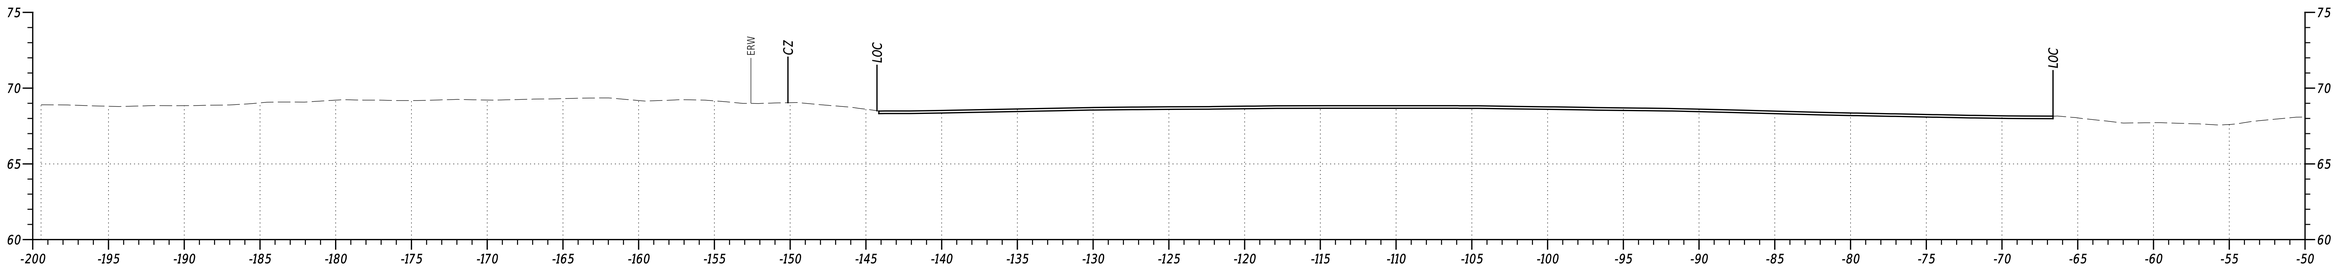


STA. 490+00


PENNONI ASSOCIATES INC. | PEN TABLE: $PENTBL$
FILE NAME: $FILEAS | PLOT DRIVER: $PLTDRVSS
MICROSTATION VERSION: $VERSIONS | DATE PLOTTED: 02-SEP-2024@ 17:43
MICROSTATION WORKSPACE: $WORKSPACES | USER NAME: $USERS | OFFICE LOCATION: $OFFICENAMES

Pennoni


ADDENDA / REVISIONS		SCALE 0 5 10 15 FEET	US 13 PAVING AND PEDESTRIAN IMPROVEMENTS - LLANGOLLEN BLVD TO BACON/BOULDEN BLVD	CONTRACT T201901102	BRIDGE NO. N/A	CROSS SECTIONS	SECTION PAI
				COUNTY NEW CASTLE	DESIGNED BY: O. GREEN		SHEET NO. 46
					CHECKED BY: P. HORSEY		

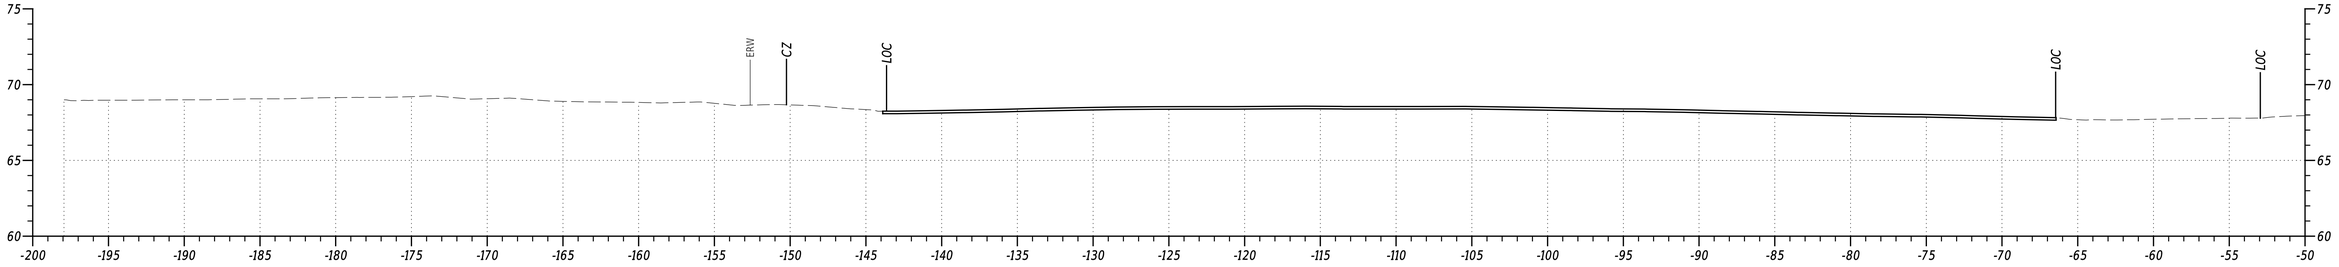

STA. 492+50

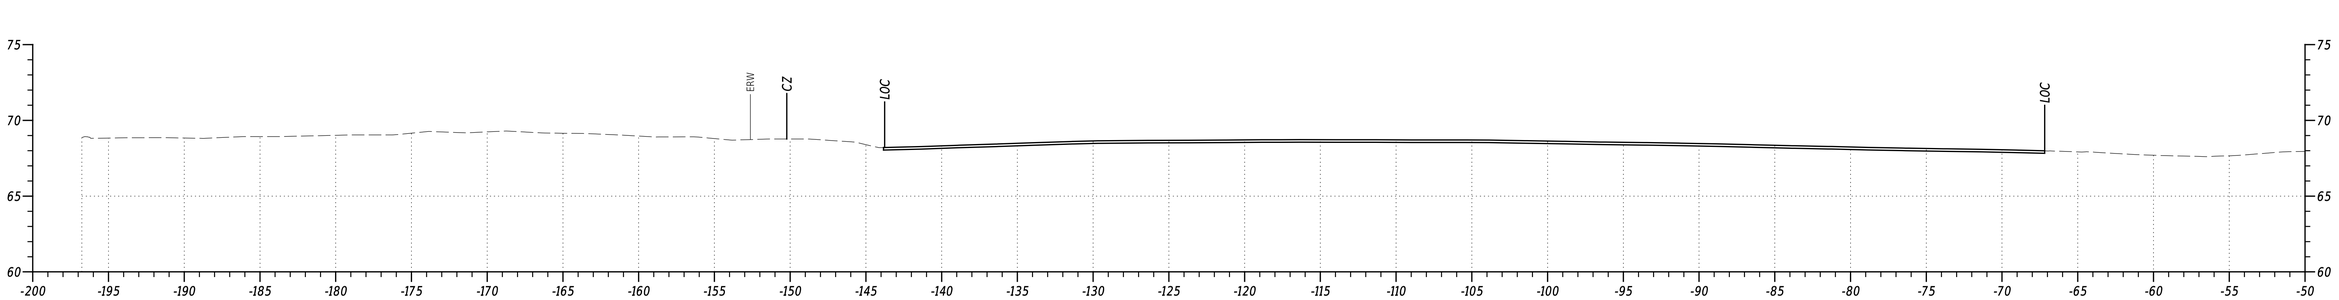

STA. 492+00

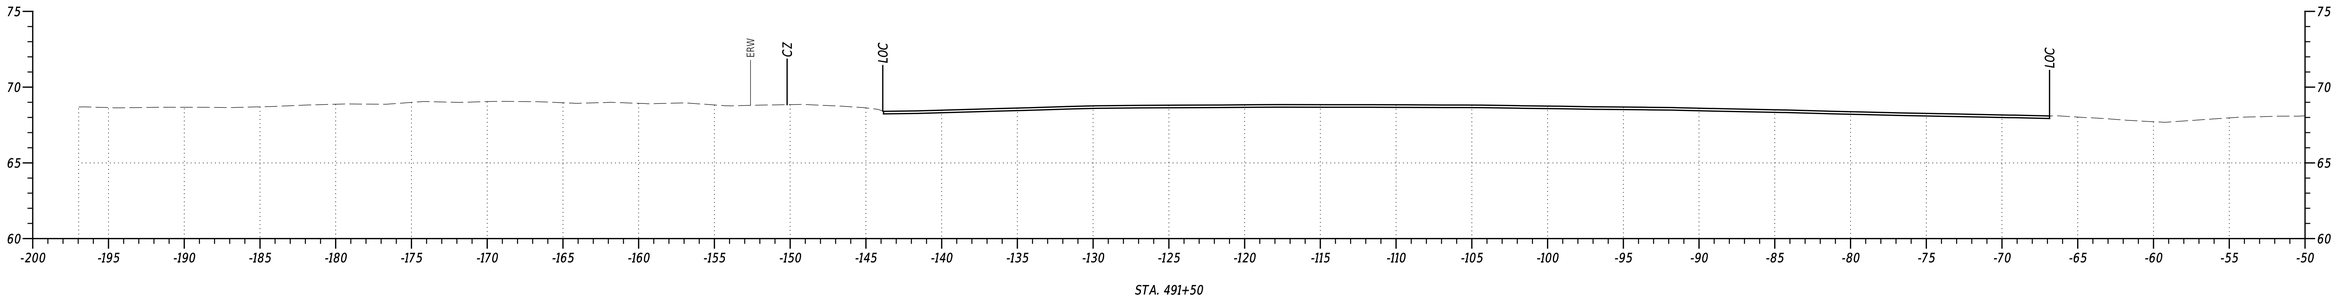


STA. 491+50


PENNONI ASSOCIATES INC. | PEN TABLE: $PENTBLSS
FILE NAME: $FILEAS | PLOT DRIVER: $PLTDRVSS
MICROSTATION VERSION: $VERSIONS | DATE PLOTTED: 02-SEP-2024@ 17:43
MICROSTATION WORKSPACE: $WORKSPACES | USER NAME: $USERS | OFFICE LOCATION: $OFFICENAMES

Pennoni


ADDENDA / REVISIONS		SCALE 0 5 10 15 FEET	US 13 PAVING AND PEDESTRIAN IMPROVEMENTS - LLANGOLLEN BLVD TO BACON/BOULDEN BLVD	CONTRACT T201901102	BRIDGE NO. N/A	CROSS SECTIONS	SECTION PAI
				COUNTY NEW CASTLE	DESIGNED BY: O. GREEN		SHEET NO. 47
					CHECKED BY: P. HORSEY		

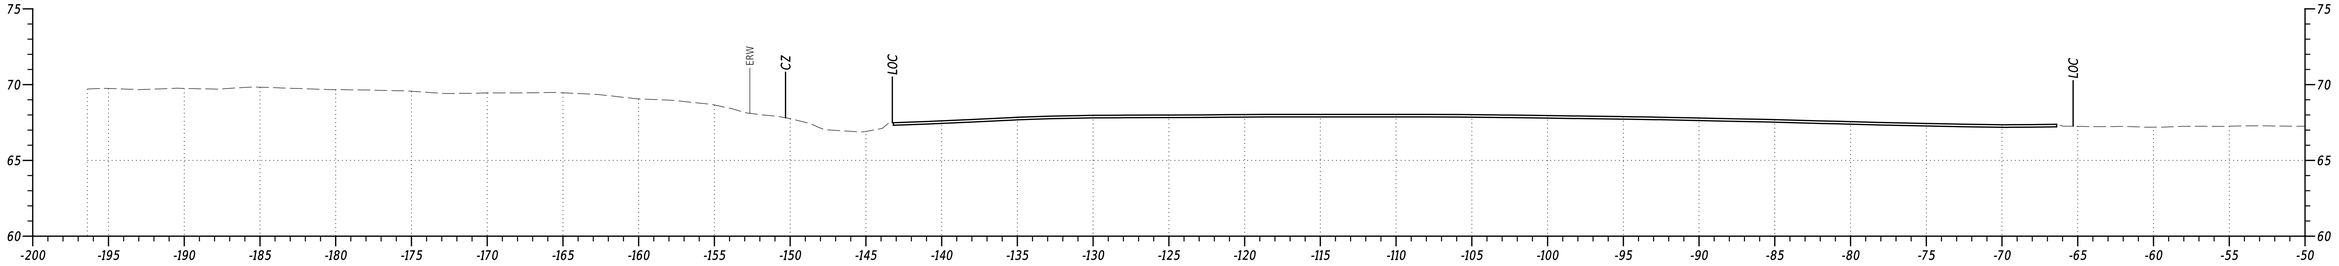

STA. 494+00

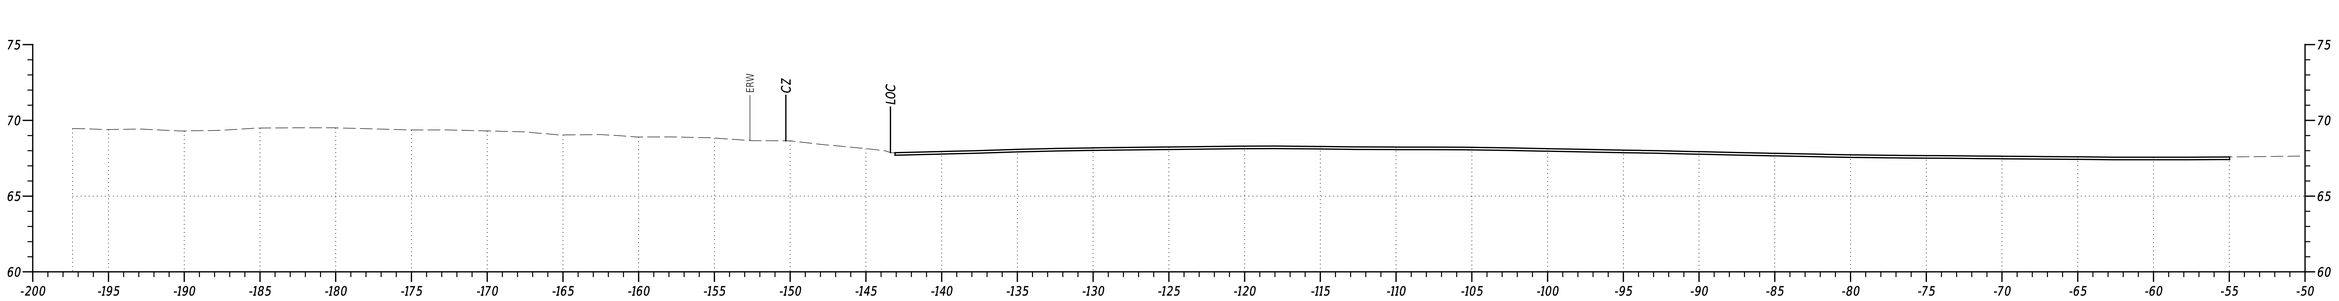


STA. 493+50

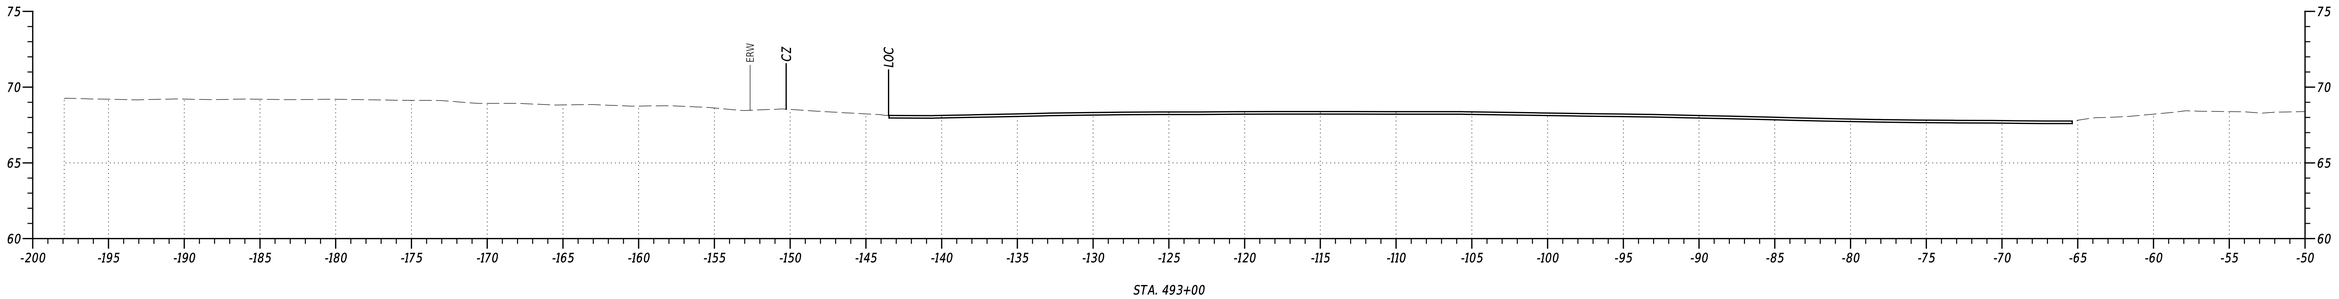


STA. 493+00

PENNONI ASSOCIATES INC. | PEN TABLE: $PENTBL$$
FILE NAME: $FILEAS | PLOT DRIVER: $PLTDRVSS
MICROSTATION VERSION: $VERSIONS | DATE PLOTTED: 02-SEP-2024@ 17:43
MICROSTATION WORKSPACE: $WORKSPACES | USER NAME: $USERS | OFFICE LOCATION: $OFFICENAMES

ADDENDA / REVISIONS		SCALE 0 5 10 15 FEET	US 13 PAVING AND PEDESTRIAN IMPROVEMENTS - LLANGOLLEN BLVD TO BACON/BOULDEN BLVD	CONTRACT	BRIDGE NO.	N/A	CROSS SECTIONS	SECTION
				T201901102				PAI
				COUNTY	DESIGNED BY:	O. GREEN		SHEET NO.
				NEW CASTLE	CHECKED BY:	P. HORSEY		48

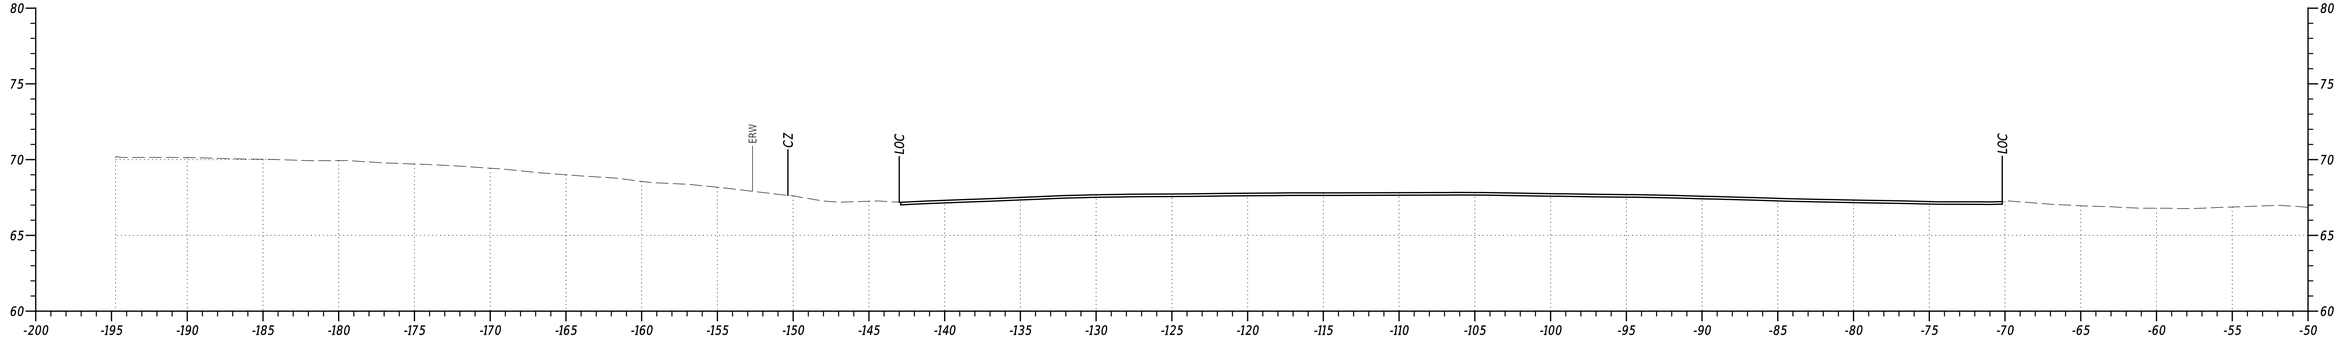

STA. 495+00

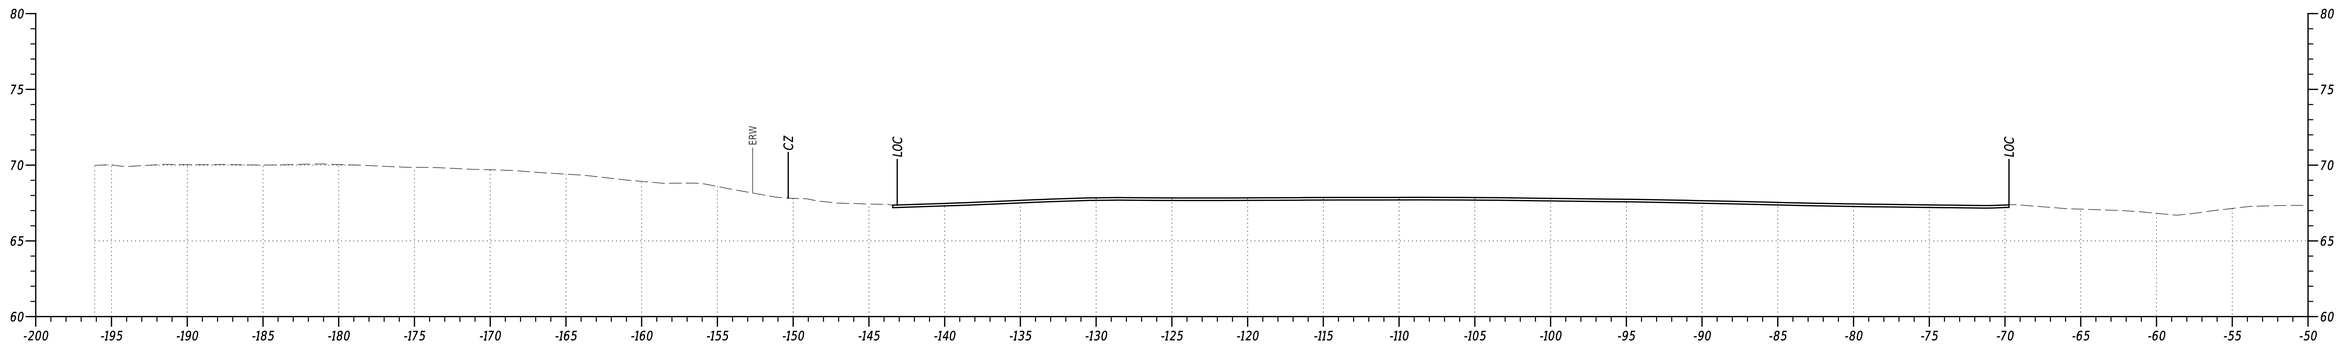


STA. 494+50


PENNONI ASSOCIATES INC. | PEN TABLE: $PENTBLSS
FILE NAME: $FILEAS | PLOT DRIVER: $PLTDRVSS
MICROSTATION VERSION: $VERSIONS | DATE PLOTTED: 02-SEP-2024@ 17:43
MICROSTATION WORKSPACE: $WORKSPACES | USER NAME: $USERS OFFICE LOCATION: $OFFICENAMES

Pennoni


ADDENDA / REVISIONS		SCALE 0 5 10 15 FEET	US 13 PAVING AND PEDESTRIAN IMPROVEMENTS - LLANGOLLEN BLVD TO BACON/BOULDEN BLVD	CONTRACT T201901102	BRIDGE NO. N/A	CROSS SECTIONS	SECTION PAI
				COUNTY NEW CASTLE	DESIGNED BY: O. GREEN		SHEET NO. 49
					CHECKED BY: P. HORSEY		

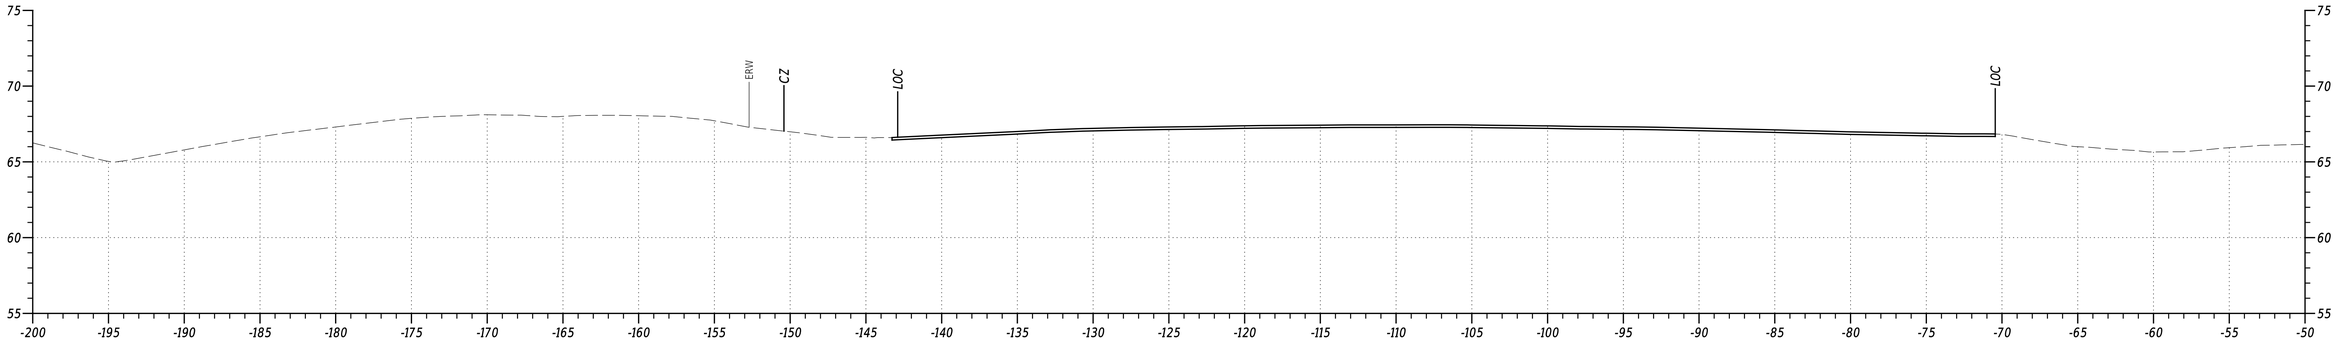

STA. 496+50

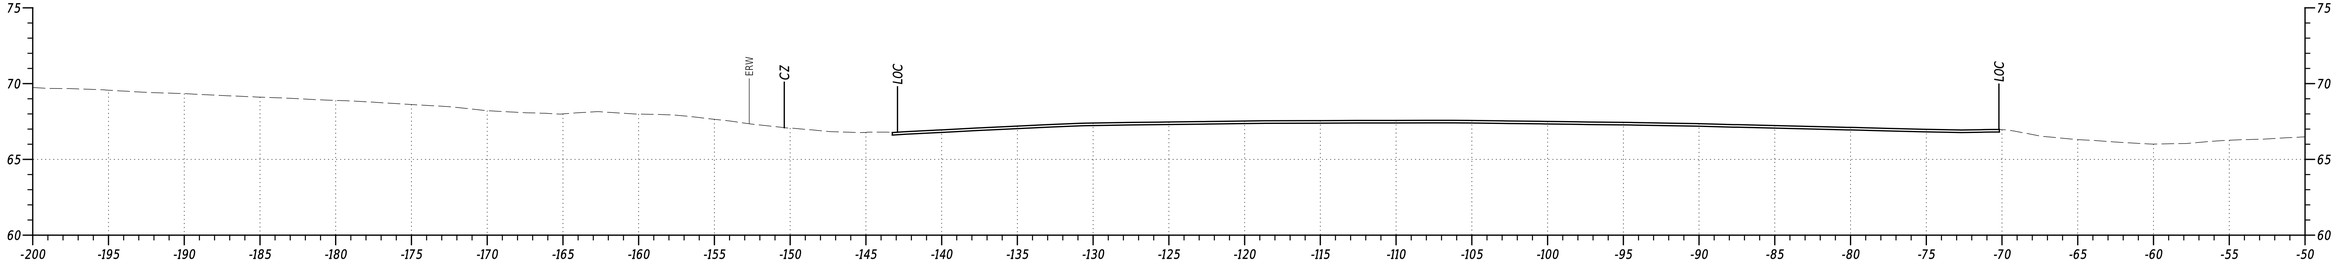

STA. 496+00

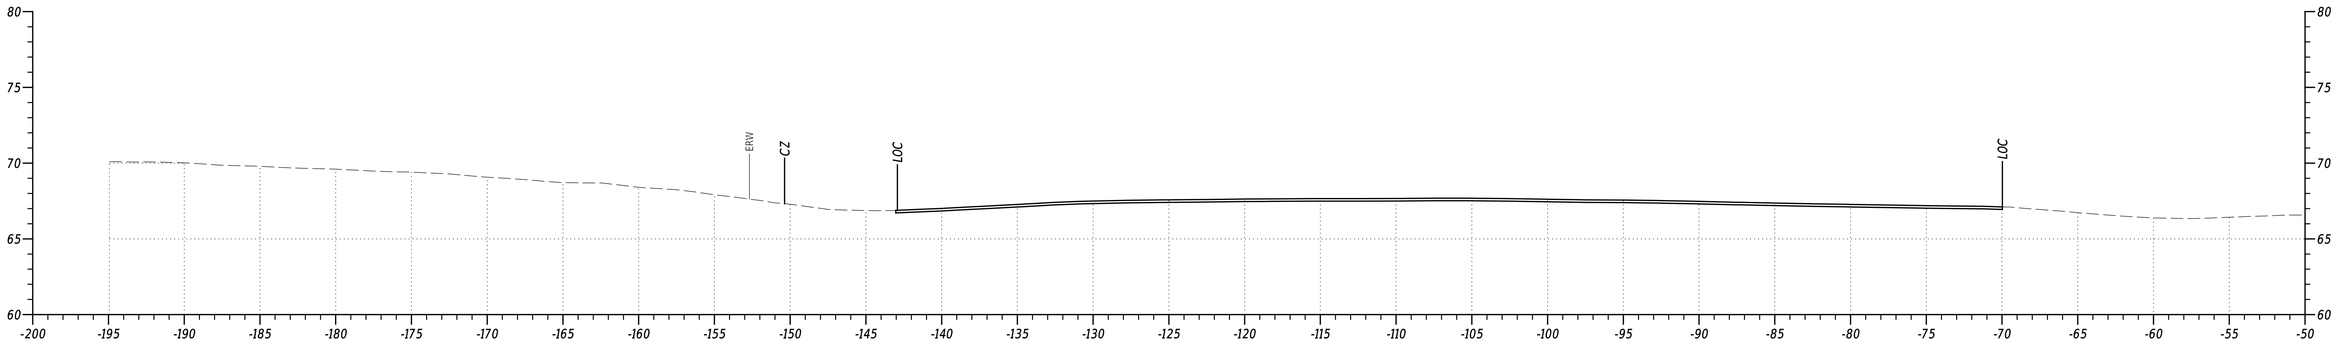

STA. 495+50


PENNONI ASSOCIATES INC.	PEN TABLE: $PENTBLSS
FILE NAME: $FILEAS	PLOT DRIVER: $PLTDRVSS
MICROSTATION VERSION: $VERSIONS	DATE PLOTTED: 02-SEP-2024@ 17:43
MICROSTATION WORKSPACE: $WORKSPACES	USER NAME: $USERS OFFICE LOCATION: $OFFICENAMES

ADDENDA / REVISIONS


SCALE
0 5 10 15
FEET

US 13 PAVING AND PEDESTRIAN IMPROVEMENTS - LLANGOLLEN BLVD TO BACON/BOULDEN BLVD


CONTRACT	BRIDGE NO.	N/A	SECTION
T201901102	DESIGNED BY:	O. GREEN	PAI
COUNTY	CHECKED BY:	P. HORSEY	SHEET NO.
NEW CASTLE	CROSS SECTIONS		50

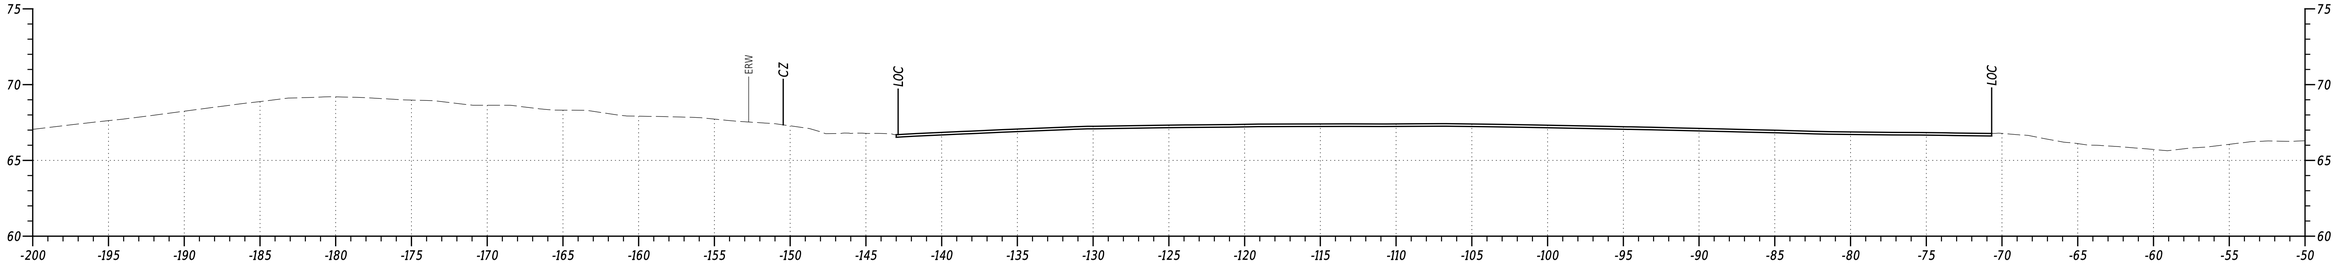

STA. 498+00

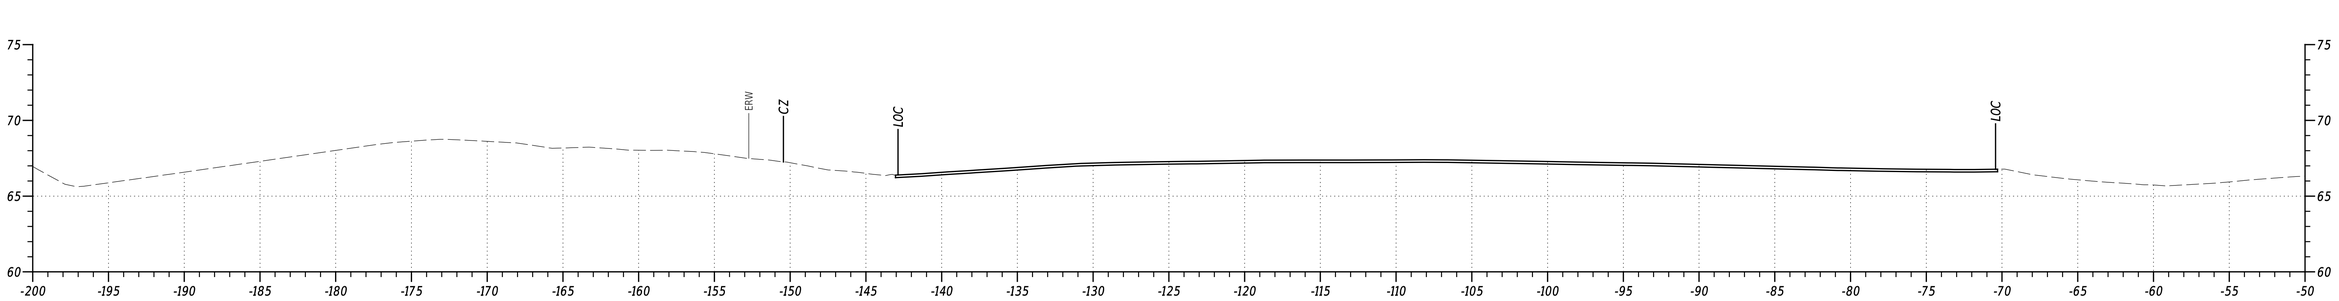

STA. 497+50

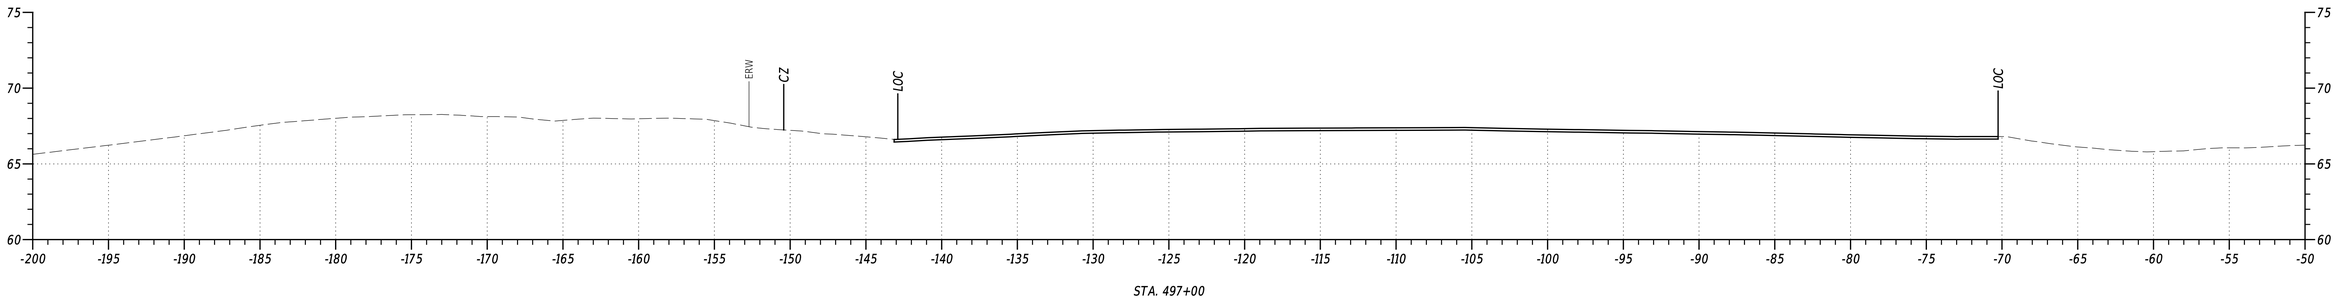

STA. 497+00


PENNONI ASSOCIATES INC. | PEN TABLE: $PENTBLSS
FILE NAME: $FILEAS | PLOT DRIVER: $PLTDRVSS
MICROSTATION VERSION: $VERSIONS | DATE PLOTTED: 02-SEP-2024@ 17:43
MICROSTATION WORKSPACE: $WORKSPACES | USER NAME: $USERS | OFFICE LOCATION: $OFFICENAMES

ADDENDA / REVISIONS


SCALE
0 5 10 15
FEET

US 13 PAVING AND PEDESTRIAN IMPROVEMENTS - LLANGOLLEN BLVD TO BACON/BOULDEN BLVD


CONTRACT	BRIDGE NO.	N/A		SECTION
T201901102	DESIGNED BY:	O. GREEN	CROSS SECTIONS	PAI
COUNTY	CHECKED BY:	P. HORSEY		SHEET NO.
NEW CASTLE				51

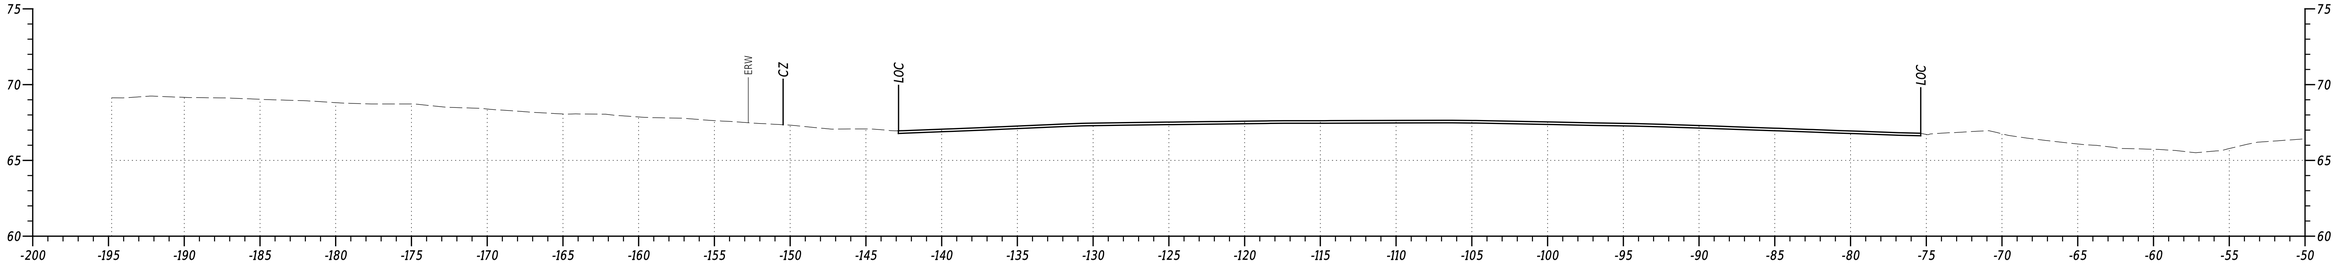

STA. 499+50

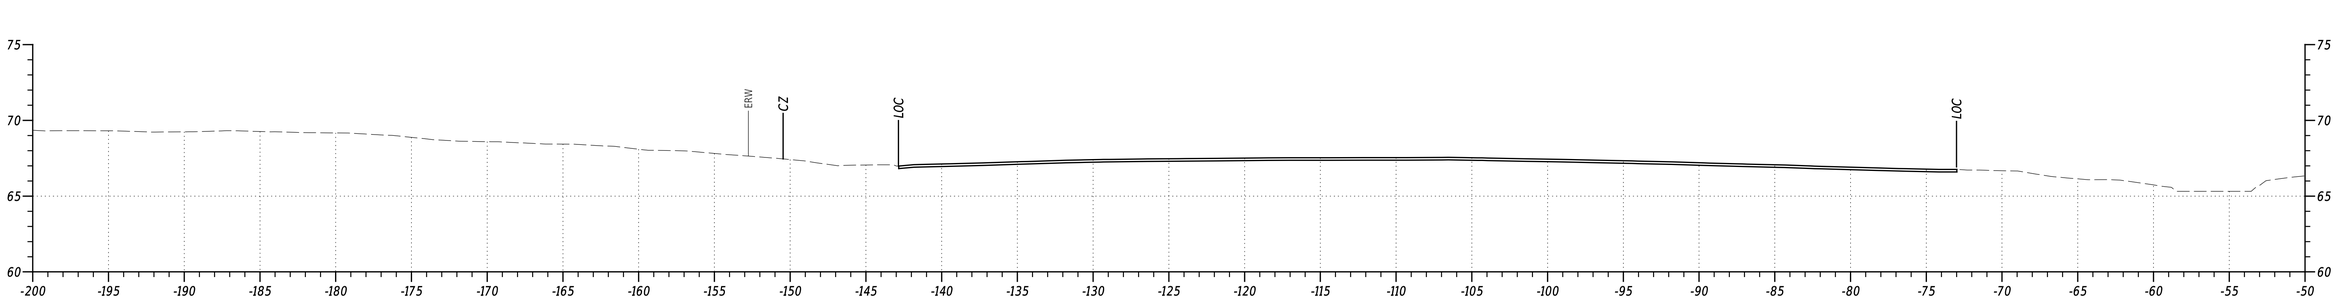

STA. 499+00

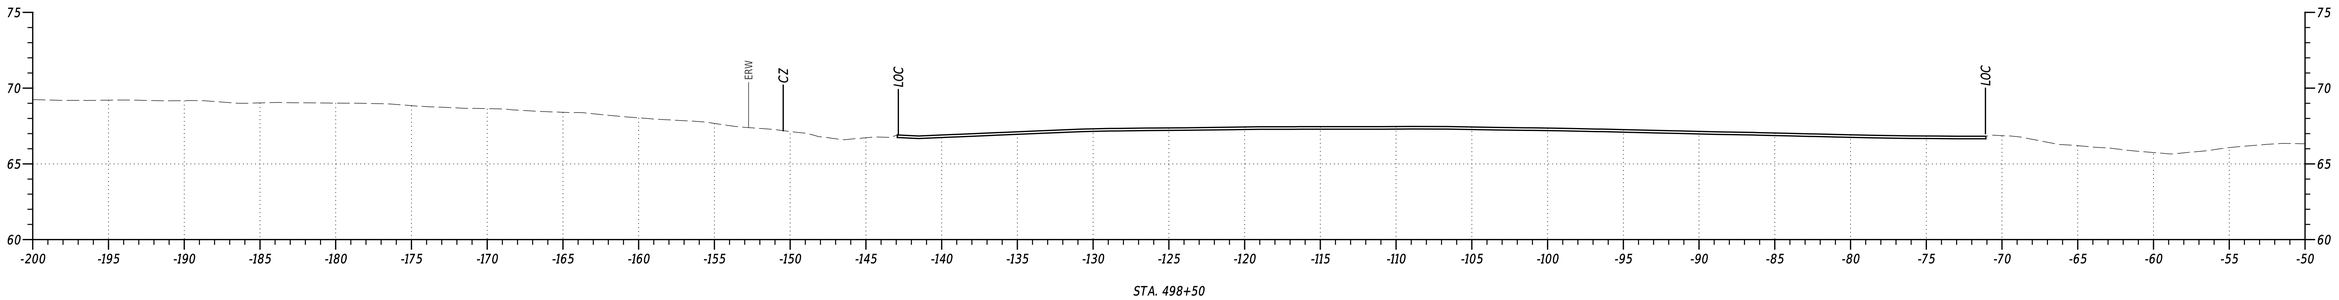


STA. 498+50


PENNONI ASSOCIATES INC. | PEN TABLE: $PENTBL$$
FILE NAME: $FILEAS | PLOT DRIVER: $PLTDRVSS
MICROSTATION VERSION: $VERSIONS | DATE PLOTTED: 02-SEP-2024@ 17:43
MICROSTATION WORKSPACE: $WORKSPACES | USER NAME: $USERS | OFFICE LOCATION: $OFFICENAMES

Pennoni


ADDENDA / REVISIONS		SCALE 0 5 10 15 FEET	US 13 PAVING AND PEDESTRIAN IMPROVEMENTS - LLANGOLLEN BLVD TO BACON/BOULDEN BLVD	CONTRACT T201901102	BRIDGE NO. N/A	CROSS SECTIONS	SECTION PAI
				COUNTY NEW CASTLE	DESIGNED BY: O. GREEN		SHEET NO. 52
					CHECKED BY: P. HORSEY		

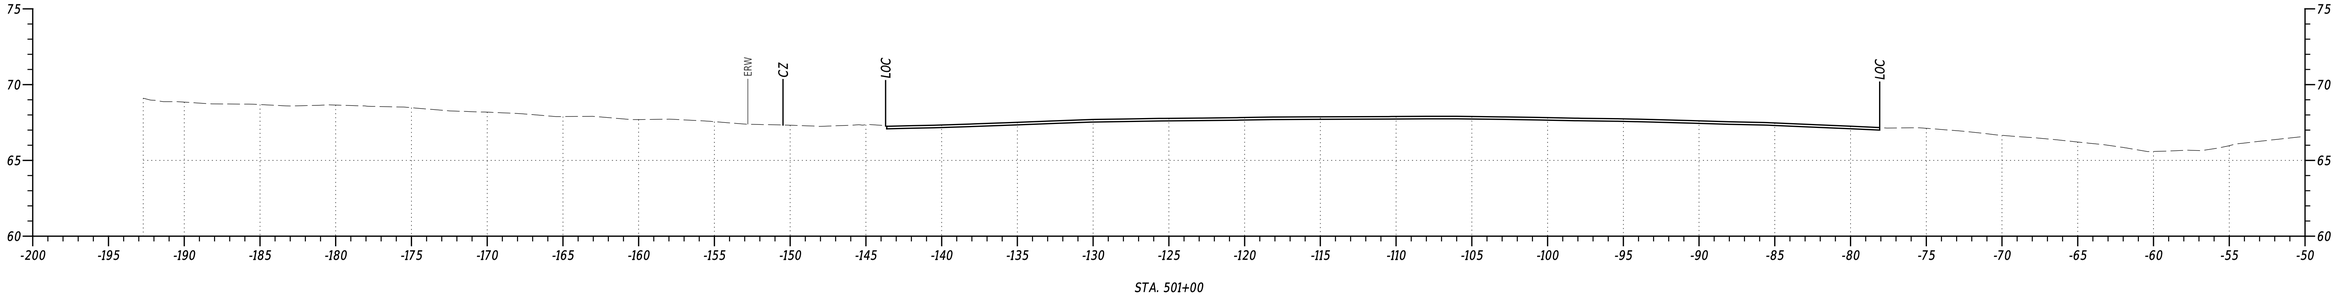

STA. 501+00

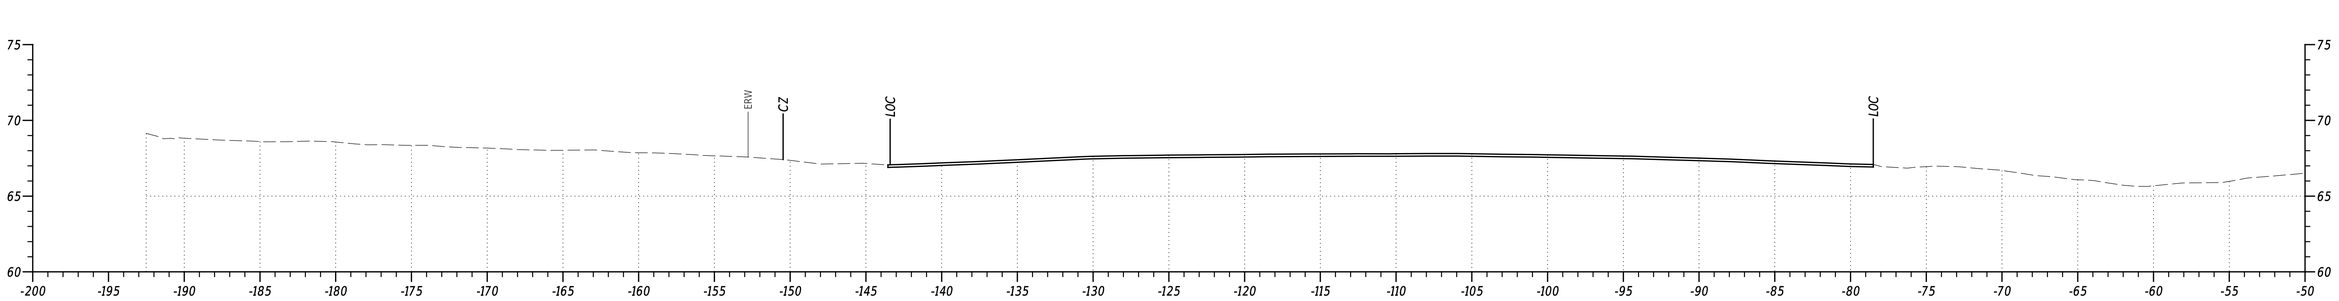

STA. 500+50

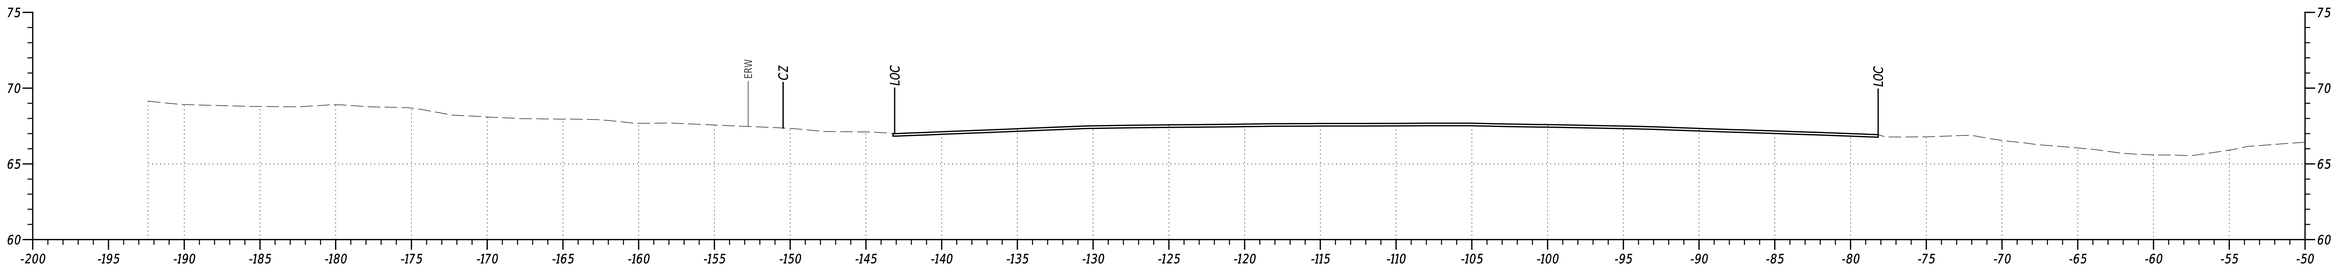

STA. 500+00

PENNONI ASSOCIATES INC.	
FILE NAME:	$FILEAS
MICROSTATION VERSION:	$VERSIONS
MICROSTATION WORKSPACE:	$WORKSPACES
PEN TABLE:	$PENTBLSS
PLOT DRIVER:	$PLTDRVSS
DATE PLOTTED:	02-SEP-2024 @ 17:43
USER NAME:	$USERS
OFFICE LOCATION:	$OFFICENAMES

ADDENDA / REVISIONS


SCALE
0 5 10 15
FEET

US 13 PAVING AND PEDESTRIAN IMPROVEMENTS - LLANGOLLEN BLVD TO BACON/BOULDEN BLVD


CONTRACT	T201901102	BRIDGE NO.	N/A
COUNTY	NEW CASTLE	DESIGNED BY:	O. GREEN
		CHECKED BY:	P. HORSEY

CROSS SECTIONS


SECTION	PAI
SHEET NO.	53

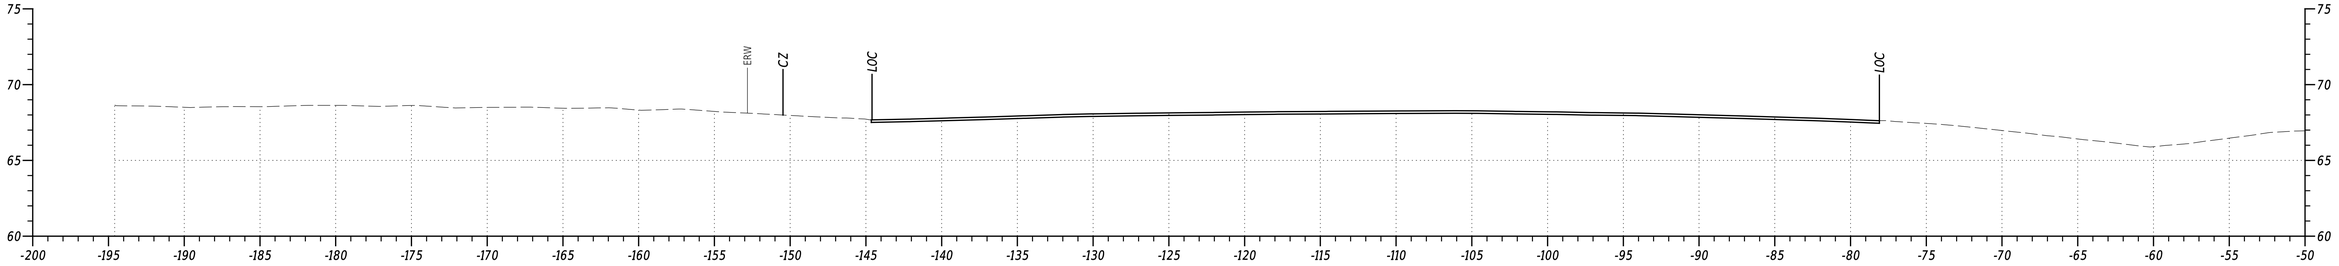

STA. 502+50

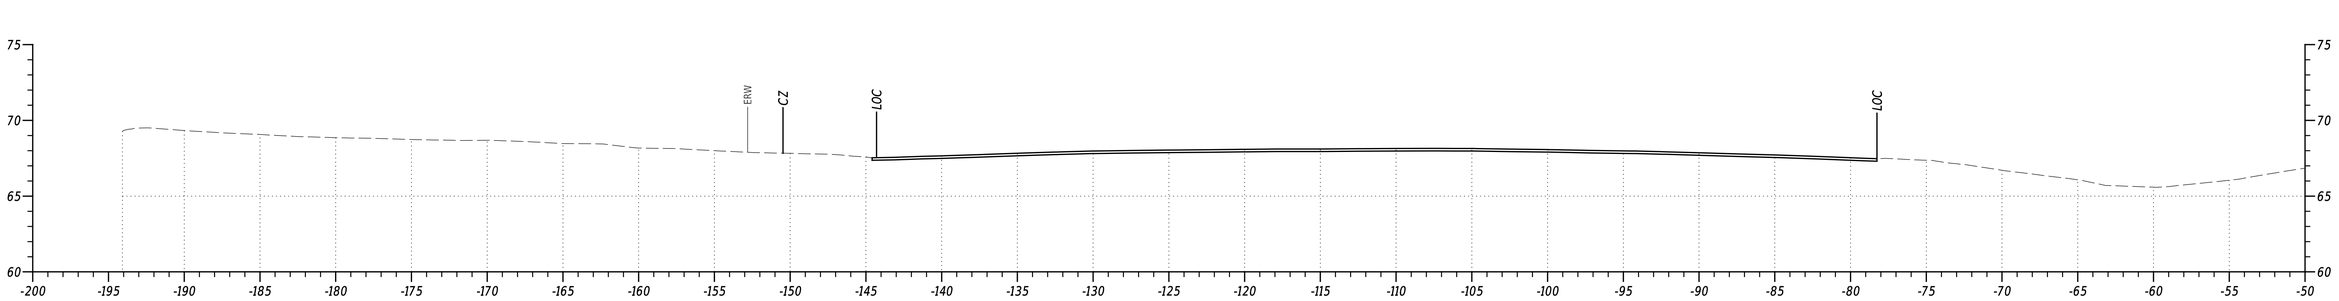

STA. 502+00

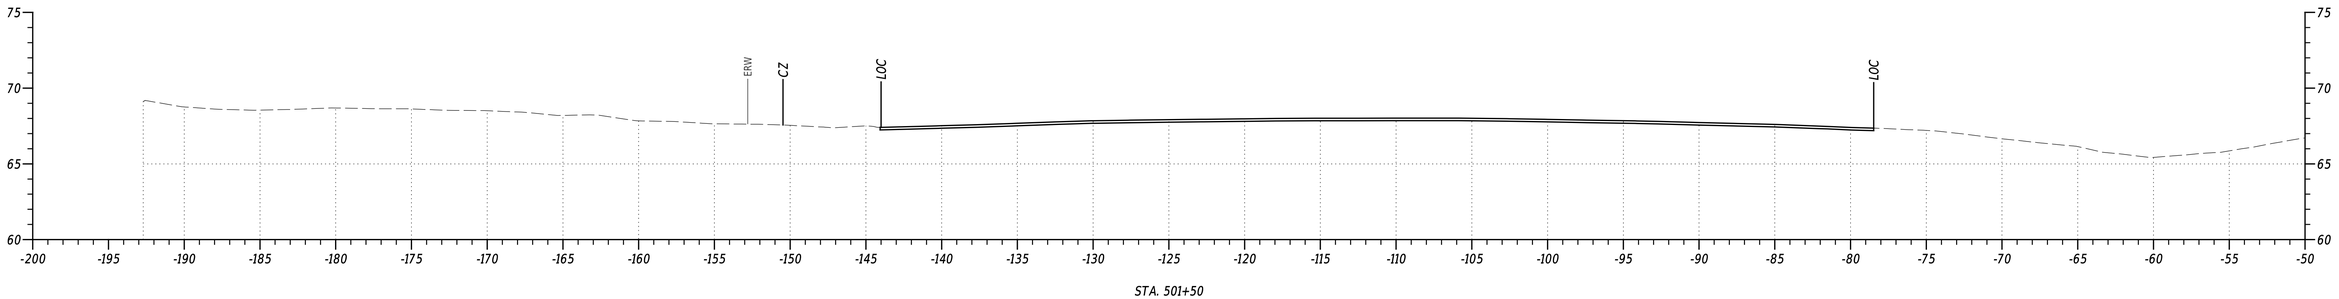


STA. 501+50


PENNONI ASSOCIATES INC. | PEN TABLE: $PENTBL$
FILE NAME: $FILEAS | PLOT DRIVER: $PLTDRVSS
MICROSTATION VERSION: $VERSIONS | DATE PLOTTED: 02-SEP-2024@ 17:43
MICROSTATION WORKSPACE: $WORKSPACES | USER NAME: $USERS | OFFICE LOCATION: $OFFICENAMES

Pennoni


ADDENDA / REVISIONS		SCALE 0 5 10 15 FEET	US 13 PAVING AND PEDESTRIAN IMPROVEMENTS - LLANGOLLEN BLVD TO BACON/BOULDEN BLVD	CONTRACT T201901102	BRIDGE NO. N/A	CROSS SECTIONS	SECTION PAI
				COUNTY NEW CASTLE	DESIGNED BY: O. GREEN		SHEET NO. 54
					CHECKED BY: P. HORSEY		

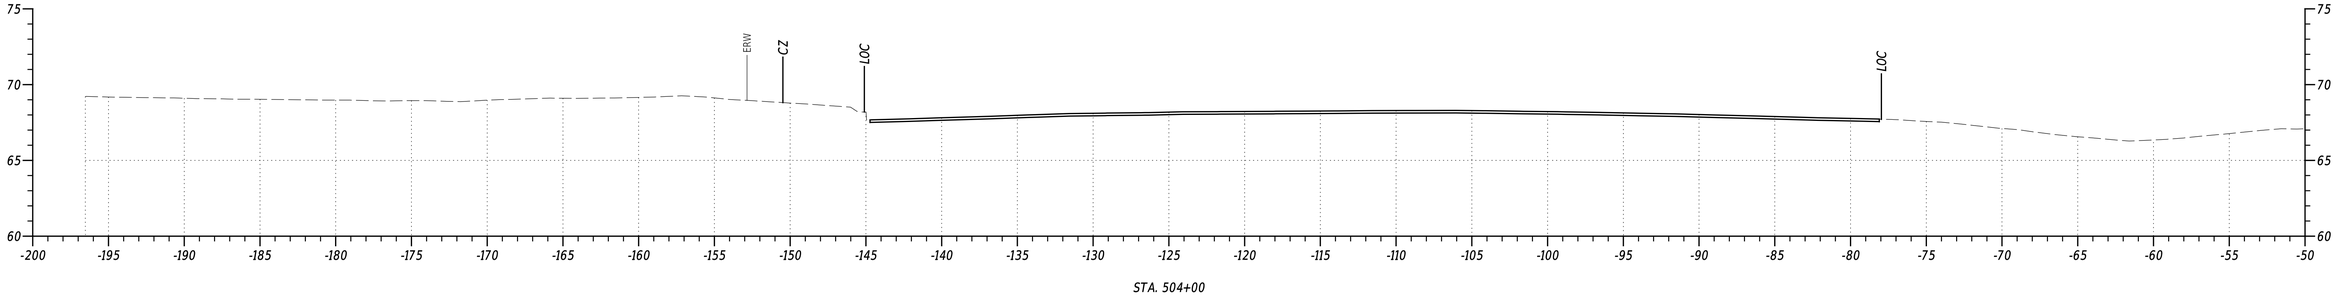

STA. 504+00

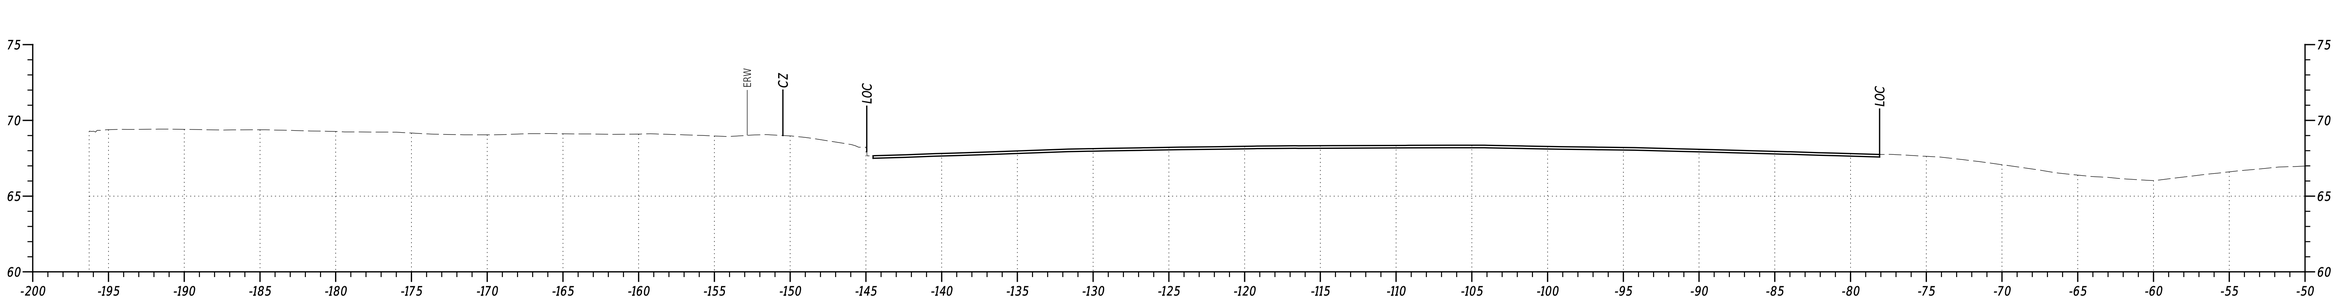

STA. 503+50

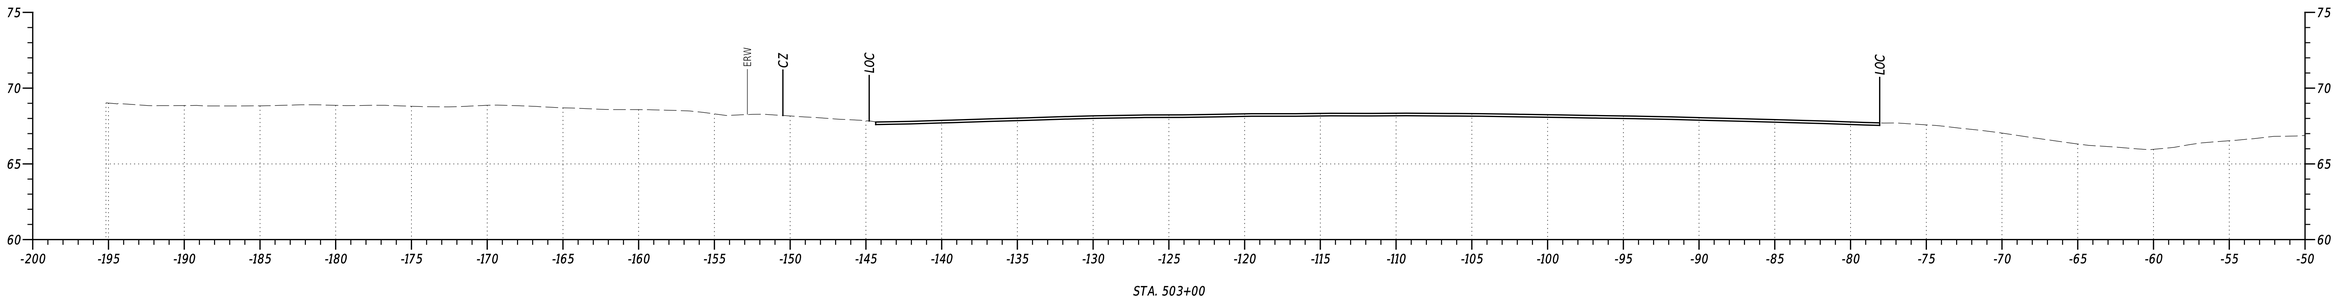


STA. 503+00


PENNONI ASSOCIATES INC. | PEN TABLE: $PENTBLSS
FILE NAME: $FILEAS | PLOT DRIVER: $PLTDRVSS
MICROSTATION VERSION: $VERSIONS | DATE PLOTTED: 02-SEP-2024@ 17:43
MICROSTATION WORKSPACE: $WORKSPACES | USER NAME: $USERS | OFFICE LOCATION: $OFFICENAMES

Pennoni


ADDENDA / REVISIONS		SCALE 0 5 10 15 FEET	US 13 PAVING AND PEDESTRIAN IMPROVEMENTS - LLANGOLLEN BLVD TO BACON/BOULDEN BLVD	CONTRACT T201901102	BRIDGE NO. N/A	CROSS SECTIONS	SECTION PAI
				COUNTY NEW CASTLE	DESIGNED BY: O. GREEN		SHEET NO. 55
					CHECKED BY: P. HORSEY		

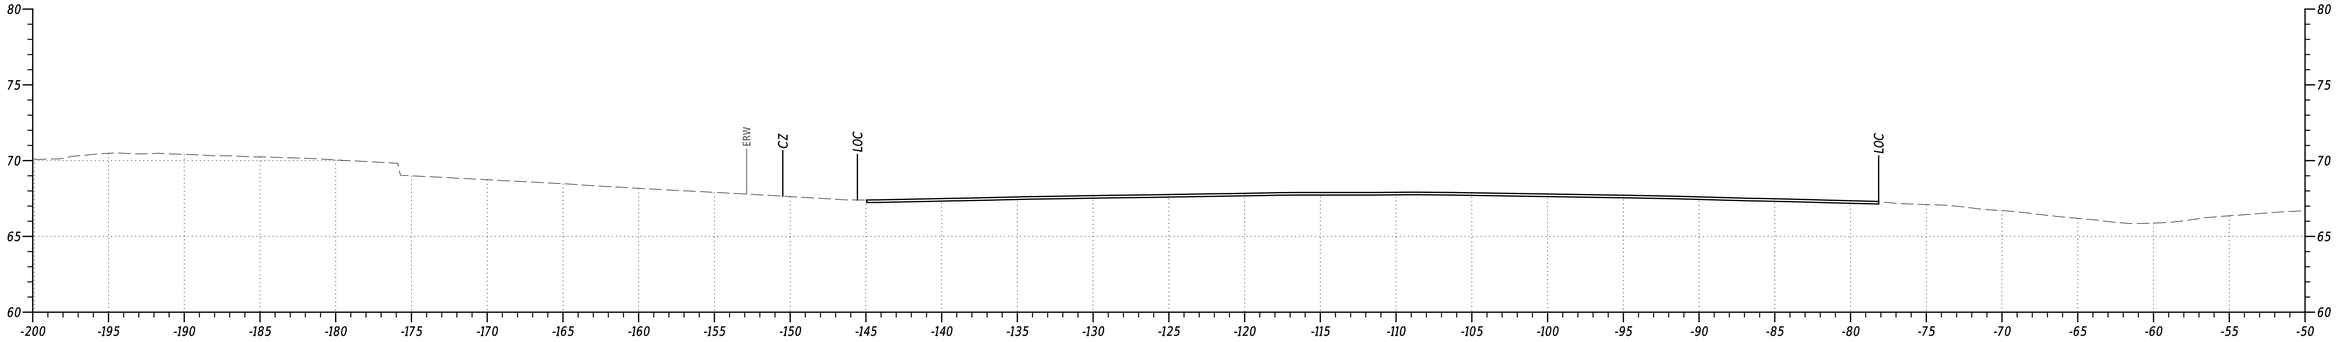

STA. 505+50

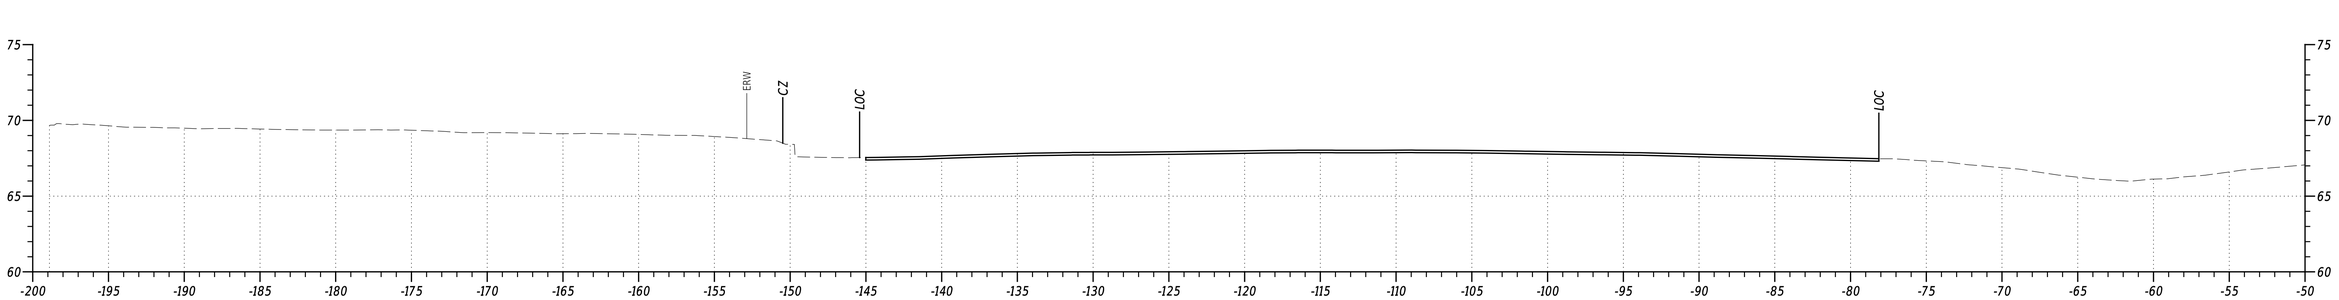

STA. 505+00

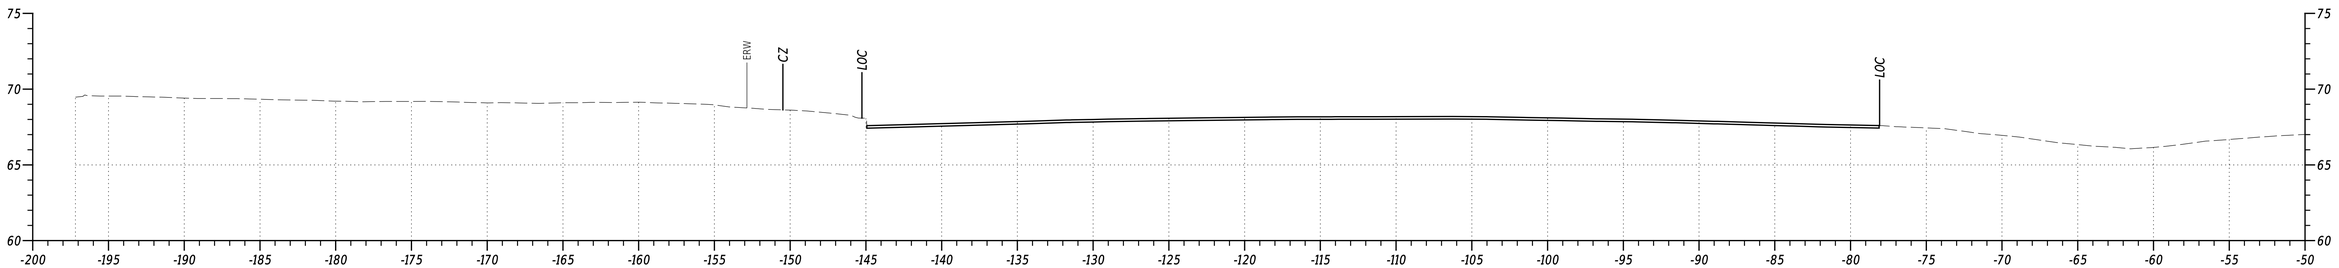


STA. 504+50


PENNONI ASSOCIATES INC. | PEN TABLE: $PENTBL$
FILE NAME: $FILEAS | PLOT DRIVER: $PLTDRVSS
MICROSTATION VERSION: $VERSIONS | DATE PLOTTED: 02-SEP-2024@ 17:43
MICROSTATION WORKSPACE: $WORKSPACES | USER NAME: $USERS | OFFICE LOCATION: $OFFICENAMES

Pennoni


ADDENDA / REVISIONS		SCALE 0 5 10 15 FEET	US 13 PAVING AND PEDESTRIAN IMPROVEMENTS - LLANGOLLEN BLVD TO BACON/BOULDEN BLVD	CONTRACT T201901102	BRIDGE NO. N/A	CROSS SECTIONS	SECTION PAI
				COUNTY NEW CASTLE	DESIGNED BY: O. GREEN		SHEET NO. 56
					CHECKED BY: P. HORSEY		

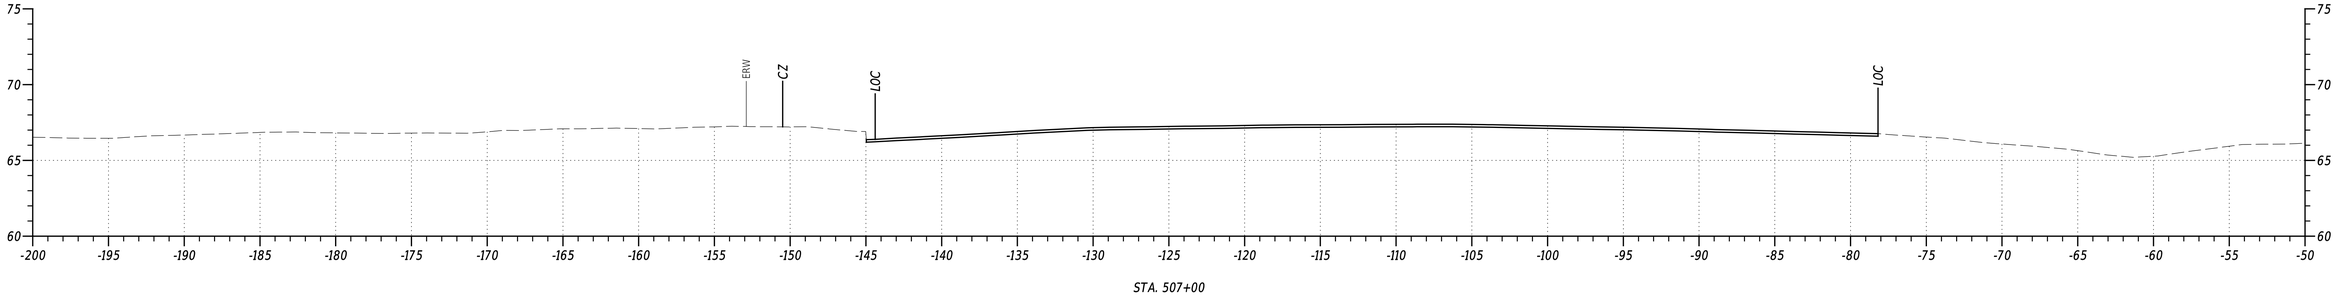

STA. 507+00

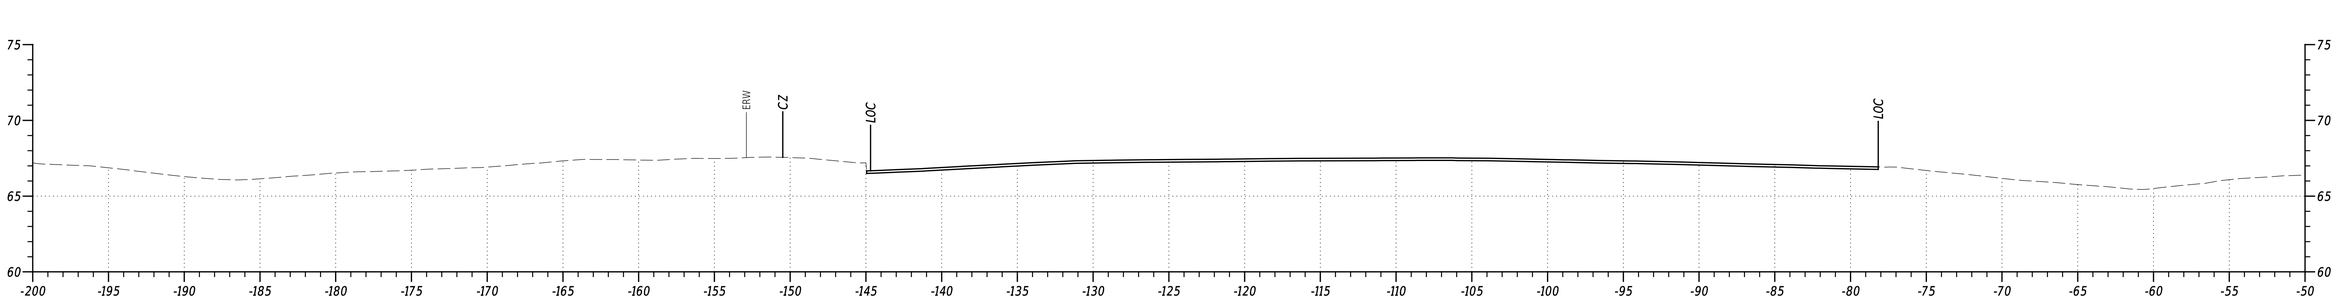

STA. 506+50

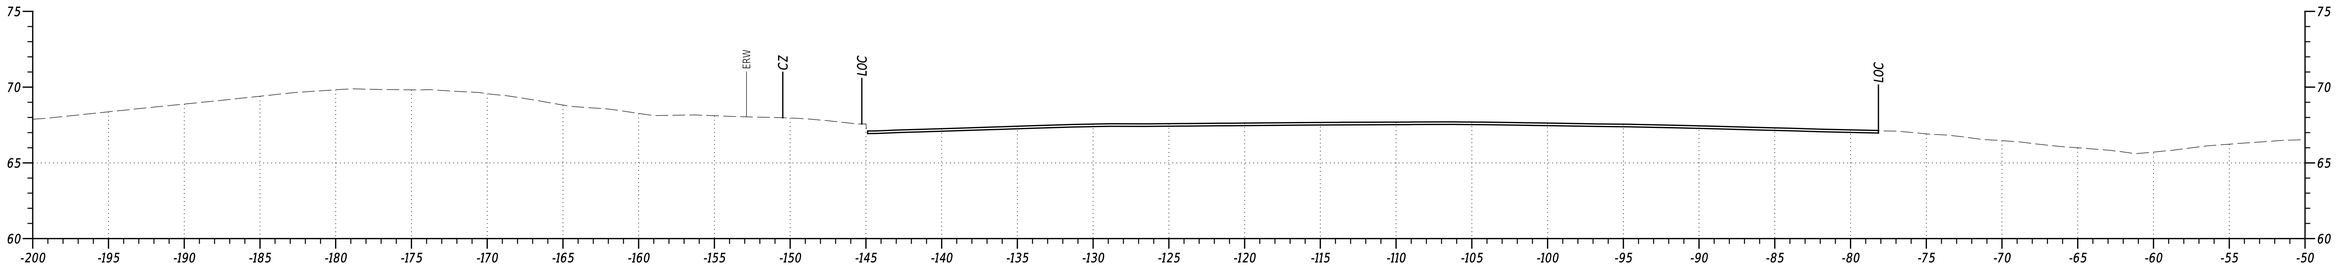


STA. 506+00


PENNONI ASSOCIATES INC. | PEN TABLE: $PENTBL$$
FILE NAME: $FILEAS | PLOT DRIVER: $PLTDRVSS
MICROSTATION VERSION: $VERSIONS | DATE PLOTTED: 02-SEP-2024@ 17:43
MICROSTATION WORKSPACE: $WORKSPACES | USER NAME: $USERS | OFFICE LOCATION: $OFFICENAMES

Pennoni


ADDENDA / REVISIONS		SCALE 0 5 10 15 FEET	US 13 PAVING AND PEDESTRIAN IMPROVEMENTS - LLANGOLLEN BLVD TO BACON/BOULDEN BLVD	CONTRACT T201901102	BRIDGE NO. N/A	CROSS SECTIONS	SECTION PAI
				COUNTY NEW CASTLE	DESIGNED BY: O. GREEN		SHEET NO. 57
					CHECKED BY: P. HORSEY		

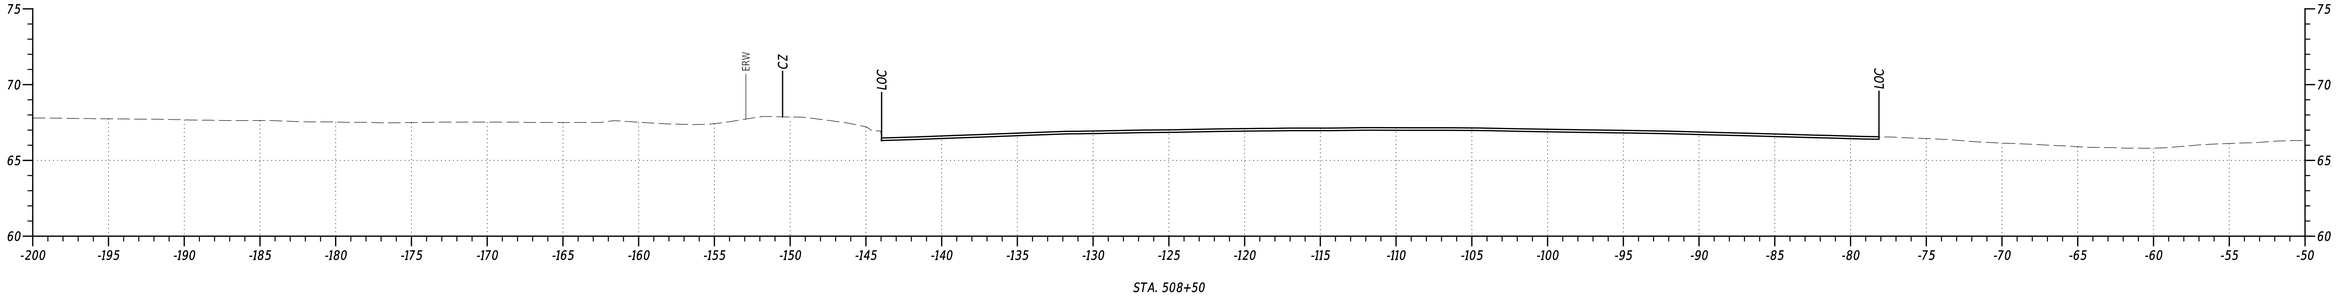

STA. 508+50

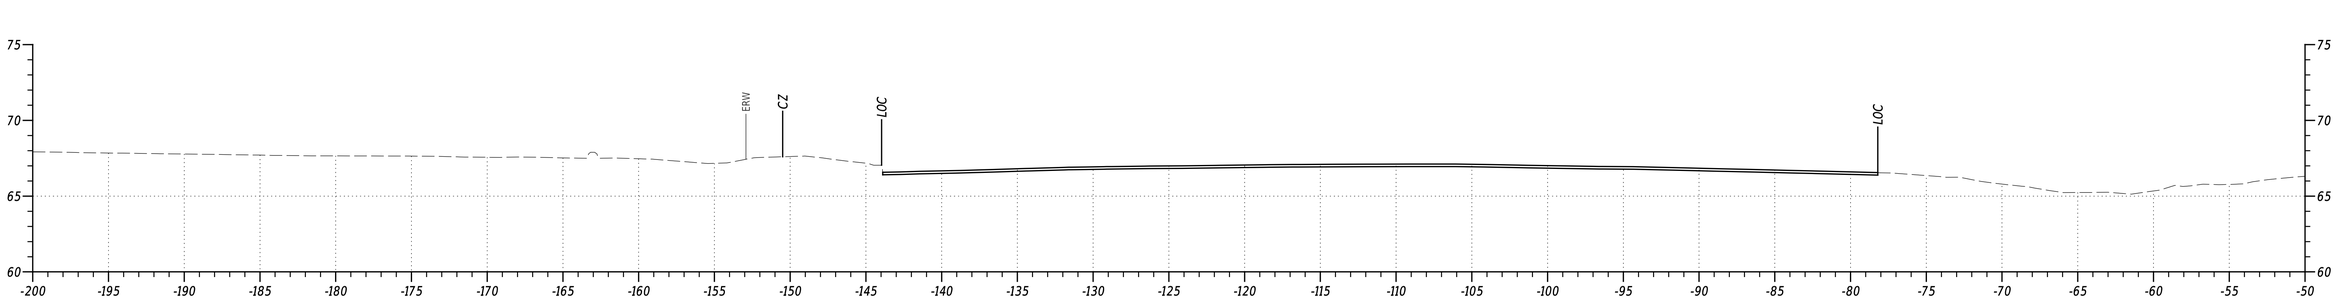

STA. 508+00

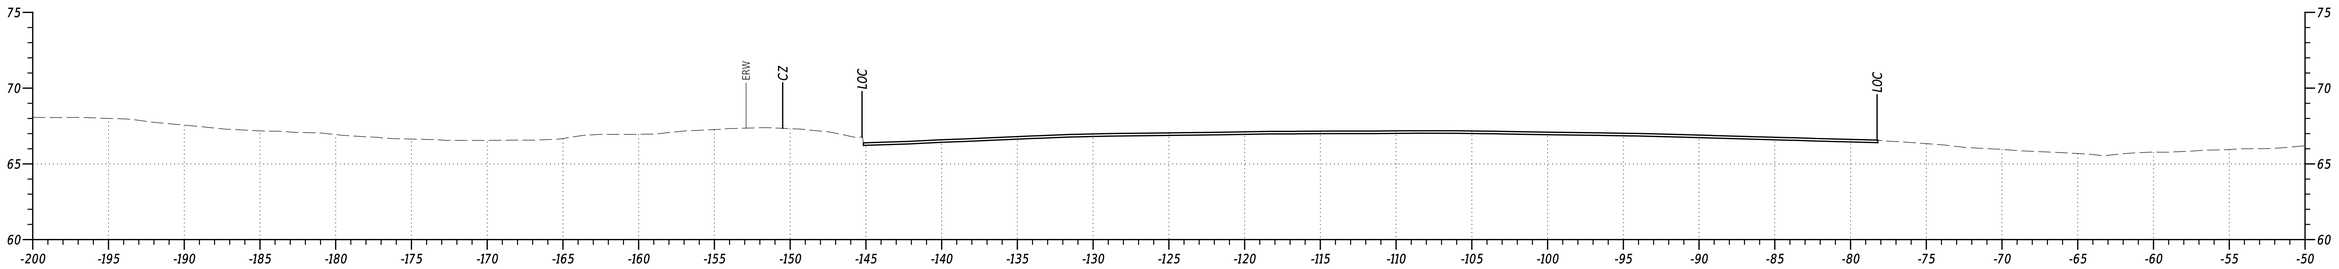


STA. 507+50


PENNONI ASSOCIATES INC. | PEN TABLE: $PENTBL$
FILE NAME: $FILEAS | PLOT DRIVER: $PLTDRVSS
MICROSTATION VERSION: $VERSIONS | DATE PLOTTED: 02-SEP-2024@ 17:44
MICROSTATION WORKSPACE: $WORKSPACES | USER NAME: $USERS | OFFICE LOCATION: $OFFICENAMES

Pennoni


ADDENDA / REVISIONS		SCALE 0 5 10 15 FEET	US 13 PAVING AND PEDESTRIAN IMPROVEMENTS - LLANGOLLEN BLVD TO BACON/BOULDEN BLVD	CONTRACT T201901102	BRIDGE NO. N/A	CROSS SECTIONS	SECTION PAI
				COUNTY NEW CASTLE	DESIGNED BY: O. GREEN		SHEET NO. 58
					CHECKED BY: P. HORSEY		

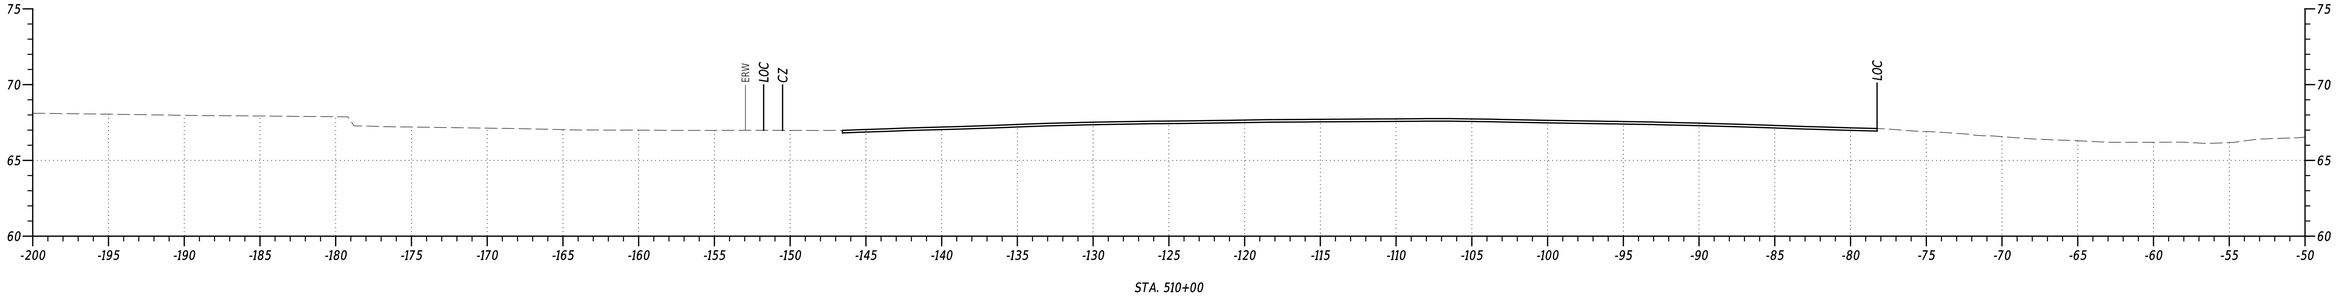

STA. 510+00

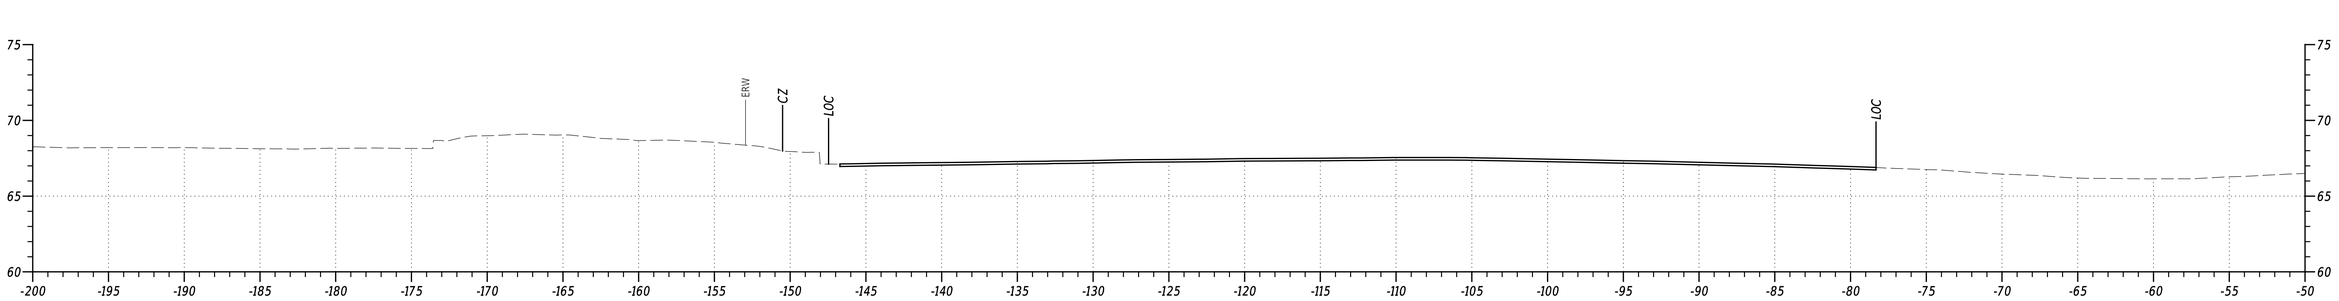

STA. 509+50

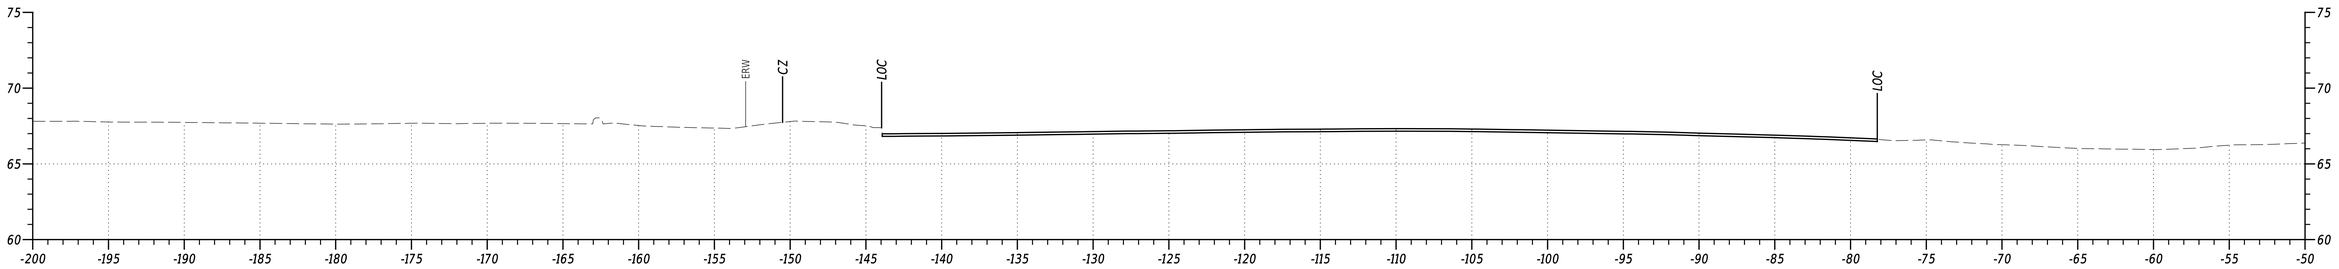


STA. 509+00


PENNONI ASSOCIATES INC. | PEN TABLE: $PENTBLSS
FILE NAME: $FILEAS | PLOT DRIVER: $PLTDRVSS
MICROSTATION VERSION: $VERSIONS | DATE PLOTTED: 02-SEP-2024@ 17:44
MICROSTATION WORKSPACE: $WORKSPACES | USER NAME: $USERS | OFFICE LOCATION: $OFFICENAMES

Pennoni


ADDENDA / REVISIONS		SCALE 0 5 10 15 FEET	US 13 PAVING AND PEDESTRIAN IMPROVEMENTS - LLANGOLLEN BLVD TO BACON/BOULDEN BLVD	CONTRACT T201901102	BRIDGE NO. N/A	CROSS SECTIONS	SECTION PAI
				COUNTY NEW CASTLE	DESIGNED BY: O. GREEN		SHEET NO. 59
					CHECKED BY: P. HORSEY		

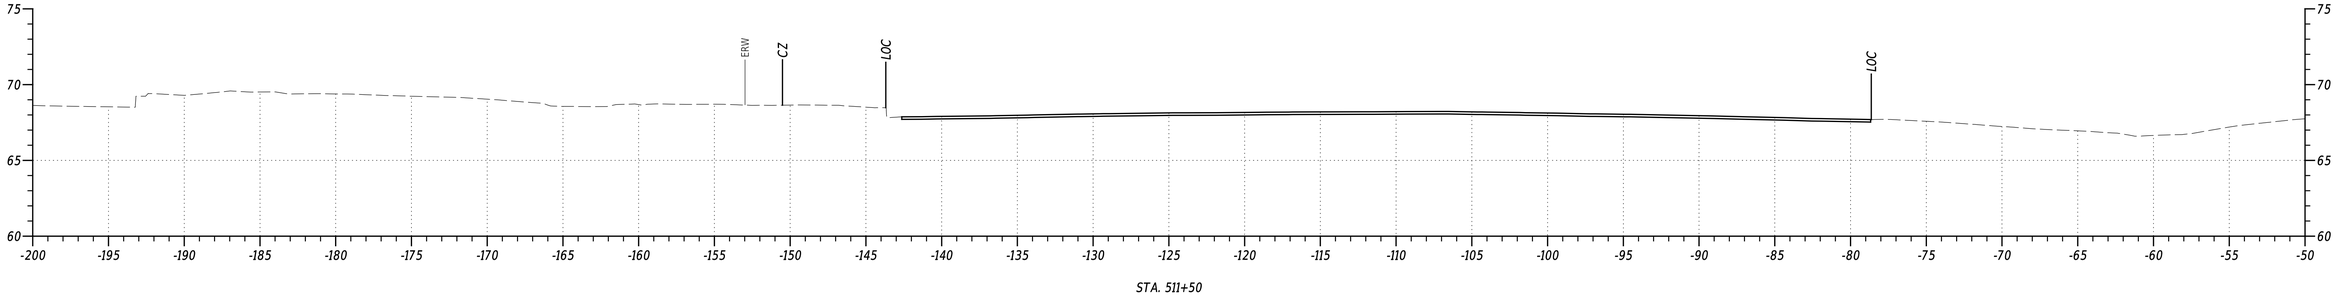

STA. 511+50

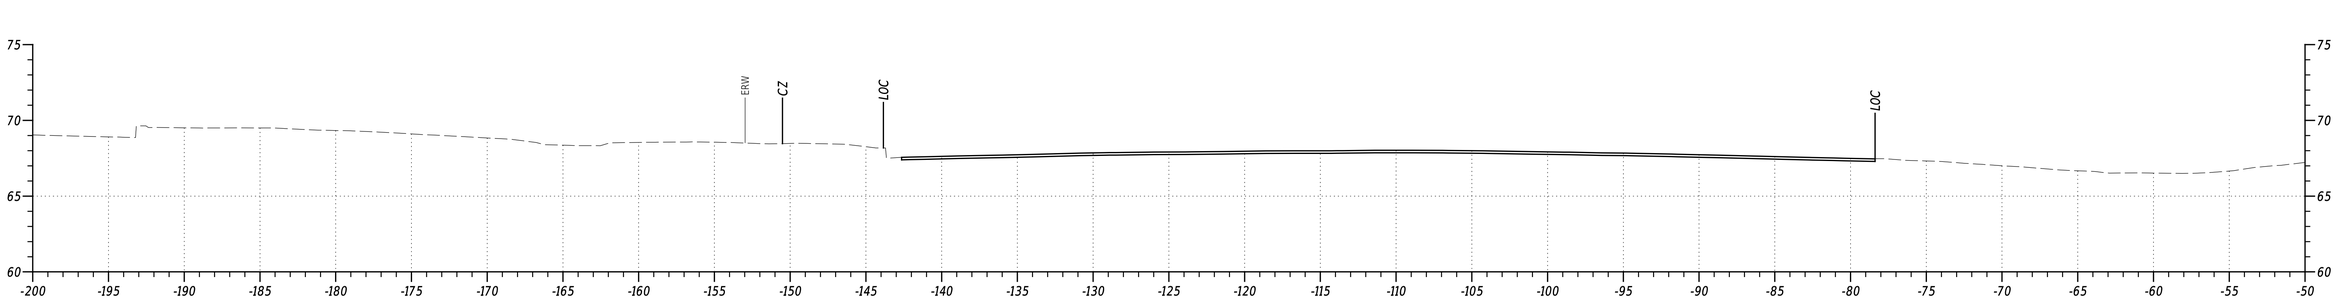

STA. 511+00

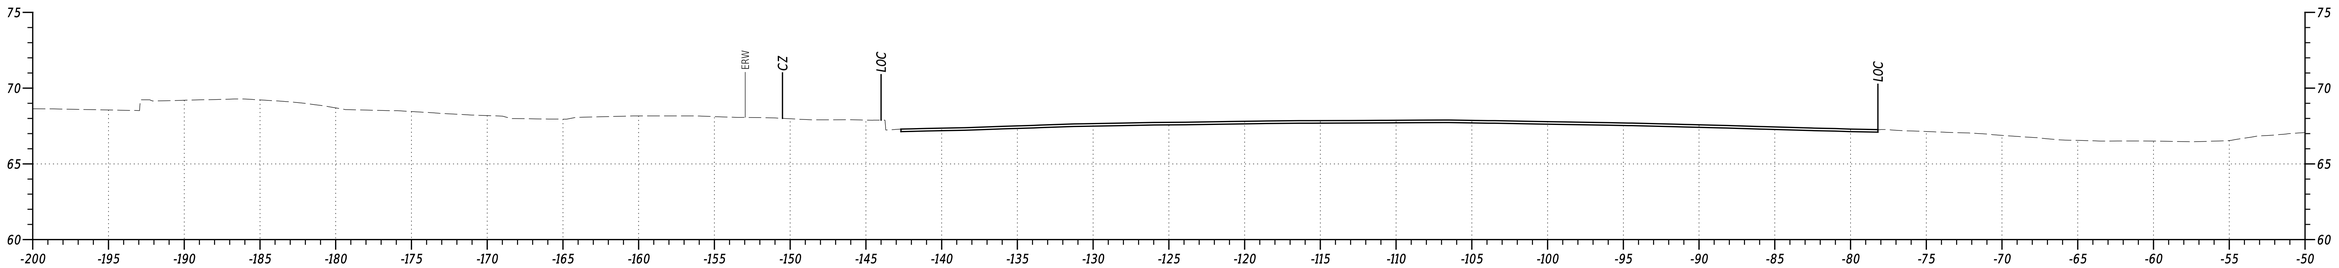


STA. 510+50


PENNONI ASSOCIATES INC. | PEN TABLE: $PENTBLSS
FILE NAME: $FILEAS | PLOT DRIVER: $PLTDRVSS
MICROSTATION VERSION: $VERSIONS | DATE PLOTTED: 02-SEP-2024@ 17:44
MICROSTATION WORKSPACE: $WORKSPACES | USER NAME: $USERS | OFFICE LOCATION: $OFFICENAMES

Pennoni


ADDENDA / REVISIONS		SCALE 0 5 10 15 FEET	US 13 PAVING AND PEDESTRIAN IMPROVEMENTS - LLANGOLLEN BLVD TO BACON/BOULDEN BLVD	CONTRACT T201901102	BRIDGE NO. N/A	CROSS SECTIONS	SECTION PAI
				COUNTY NEW CASTLE	DESIGNED BY: O. GREEN		SHEET NO. 60
					CHECKED BY: P. HORSEY		

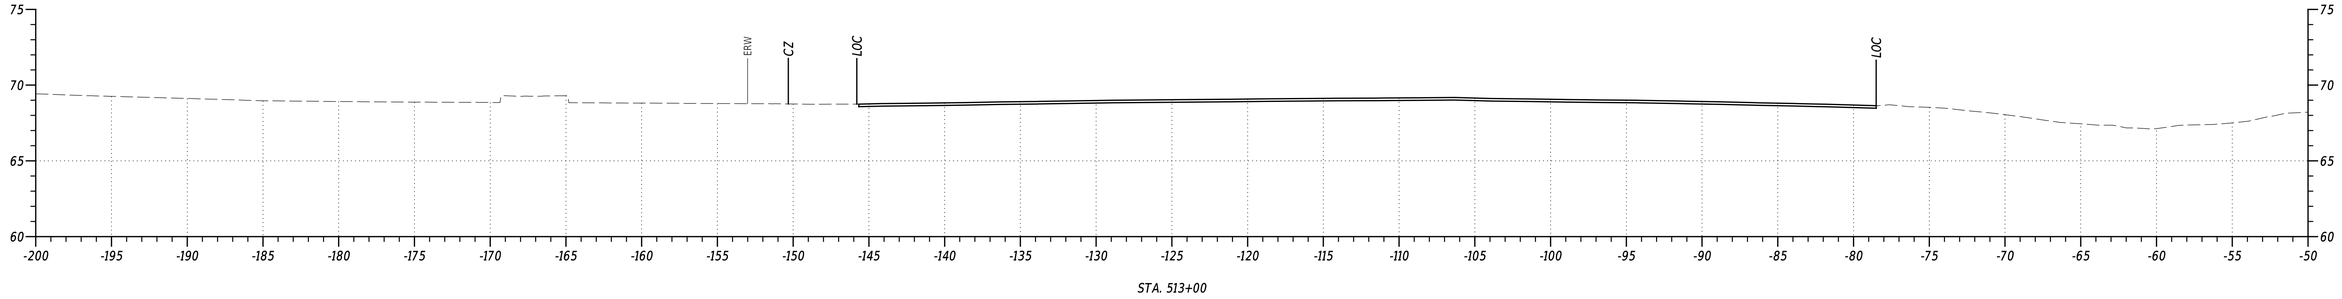

STA. 513+00

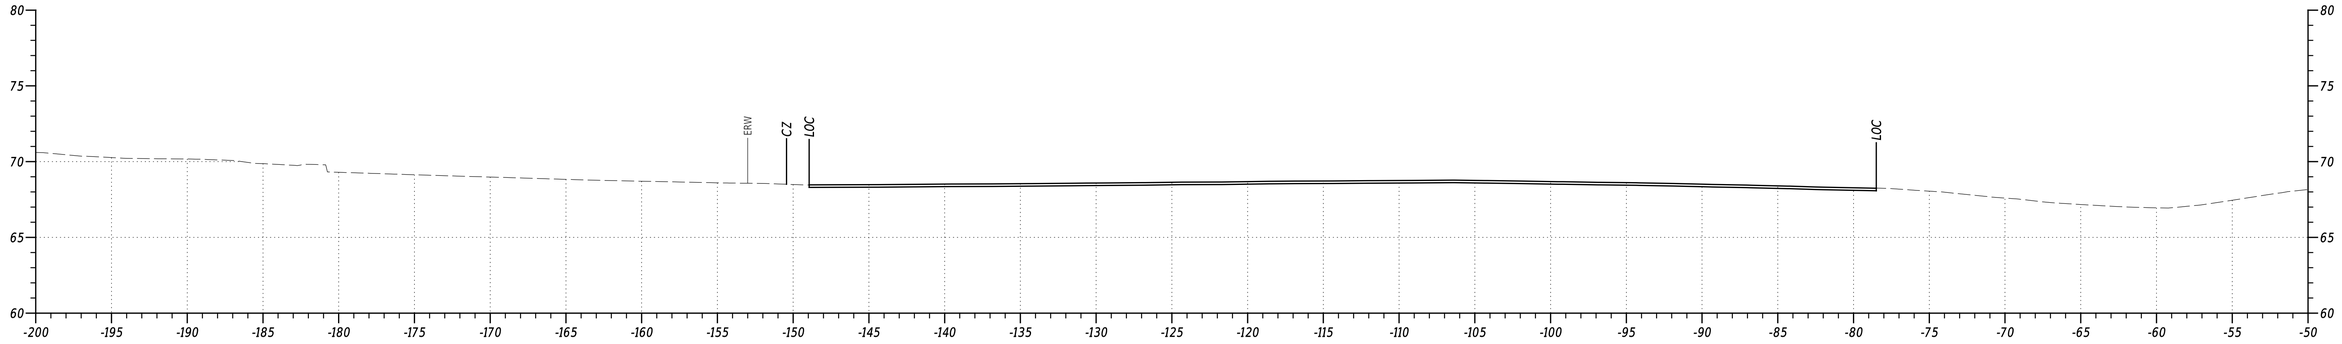

STA. 512+50

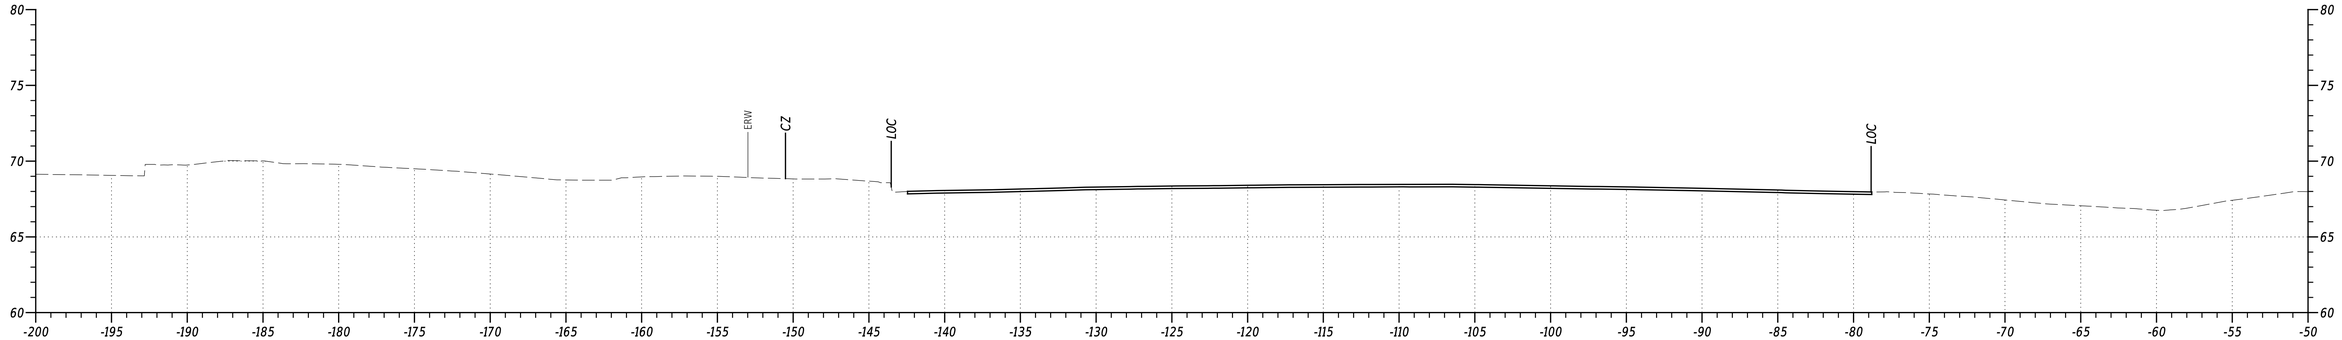

STA. 512+00

PENNONI ASSOCIATES INC.	
FILE NAME:	$FILEAS
MICROSTATION VERSION:	$VERSION$
MICROSTATION WORKSPACE:	$WORKSPACES
PEN TABLE:	$PENTABLE$
PLOT DRIVER:	$PLTDRVOS
DATE PLOTTED:	02-SEP-2024 @ 17:44
USER NAME:	$USERS OFFICE LOCATION: $OFFICENAMES


ADDENDA / REVISIONS

SCALE
0 5 10 15
FEET

US 13 PAVING AND PEDESTRIAN IMPROVEMENTS - LLANGOLLEN BLVD TO BACON/BOULDEN BLVD

CONTRACT	BRIDGE NO.	N/A	SECTION
T201901102	DESIGNED BY:	O. GREEN	PAI
COUNTY	CHECKED BY:	P. HORSEY	SHEET NO.
NEW CASTLE			61

CROSS SECTIONS

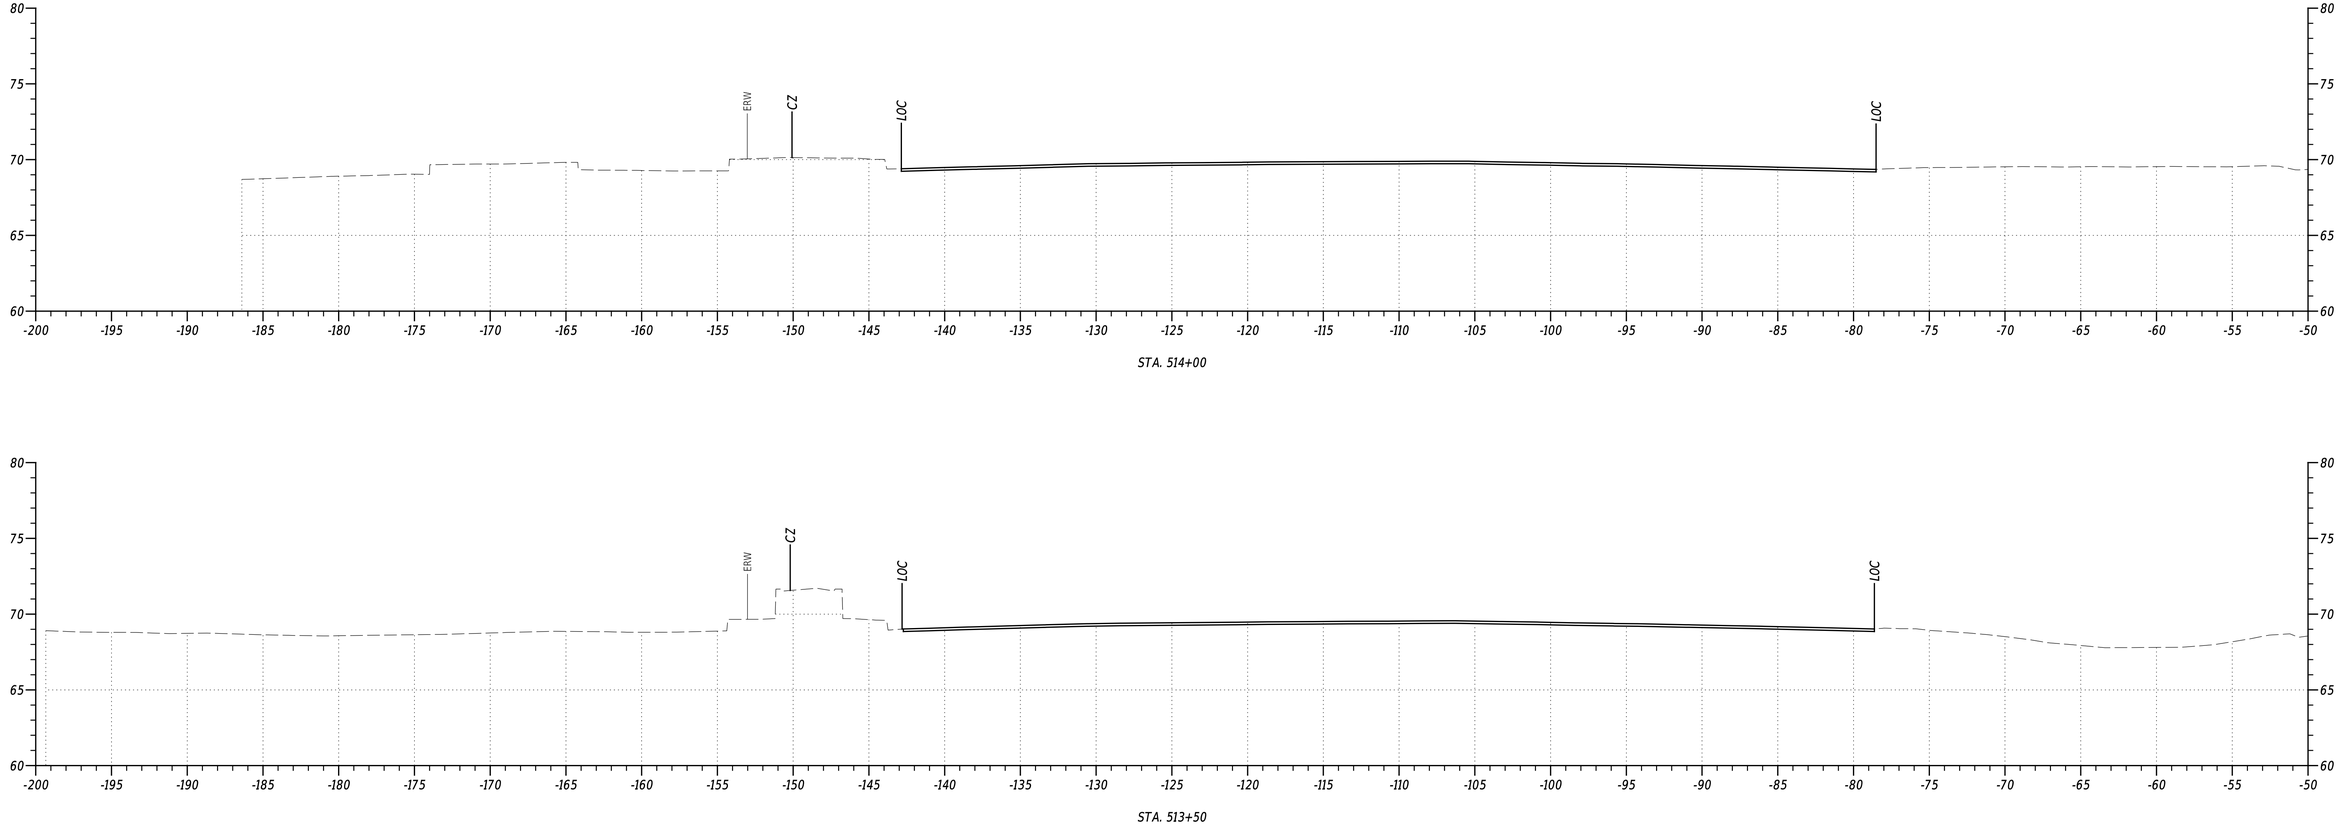


STA. 514+00

STA. 513+50


PENNONI ASSOCIATES INC.	PRN TABLE: $PRNTBLS$
FILE NAME: $FILEAS$	PLOT DRIVER: $PLTDRVS$
MICROSTATION VERSION: $VERSIONS$	DATE PLOTTED: 02-SEP-2024 @ 17:44
MICROSTATION WORKSPACE: $WORKSPACES$	USER NAME: $USERS$ OFFICE LOCATION: $OFFICENAMES$

Pennoni

ADDENDA / REVISIONS		SCALE	US 13 PAVING AND PEDESTRIAN IMPROVEMENTS - LLANGOLLEN BLVD TO BACON/BOULDEN BLVD	CONTRACT	BRIDGE NO.	N/A	CROSS SECTIONS	SECTION
		0 5 10 15		T201901102	DESIGNED BY:	O. GREEN		PAI
		FEET		COUNTY				SHEET NO.
				NEW CASTLE	CHECKED BY:	P. HORSEY		62

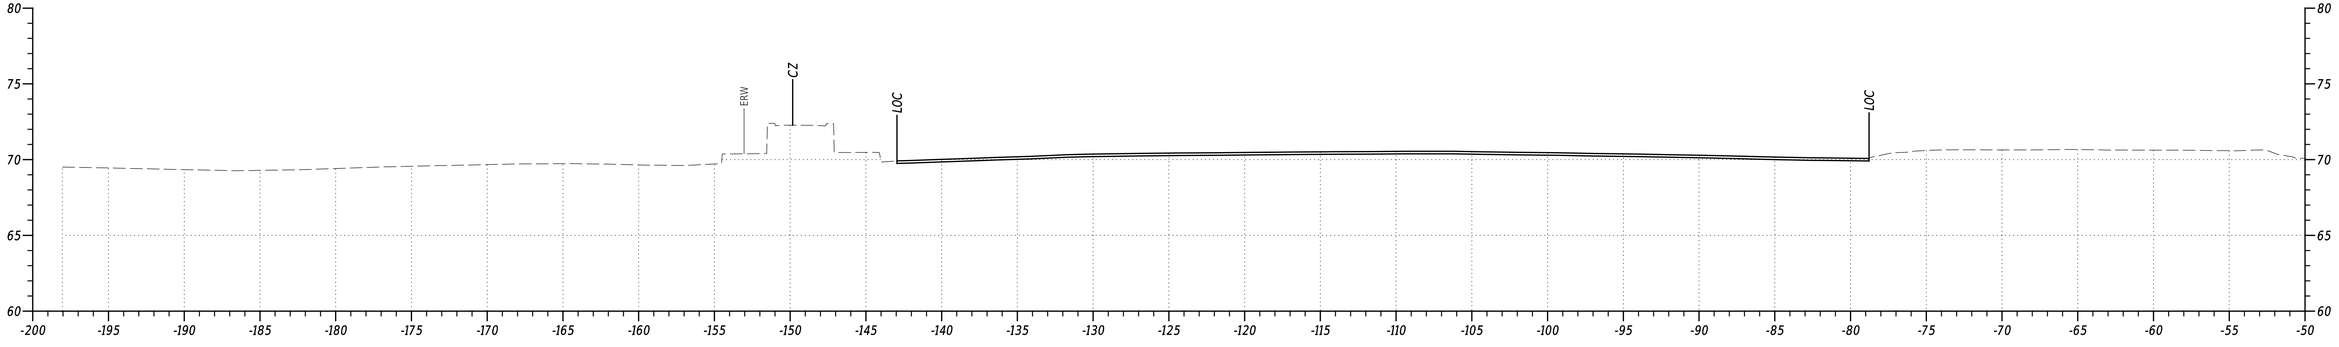

STA. 515+00

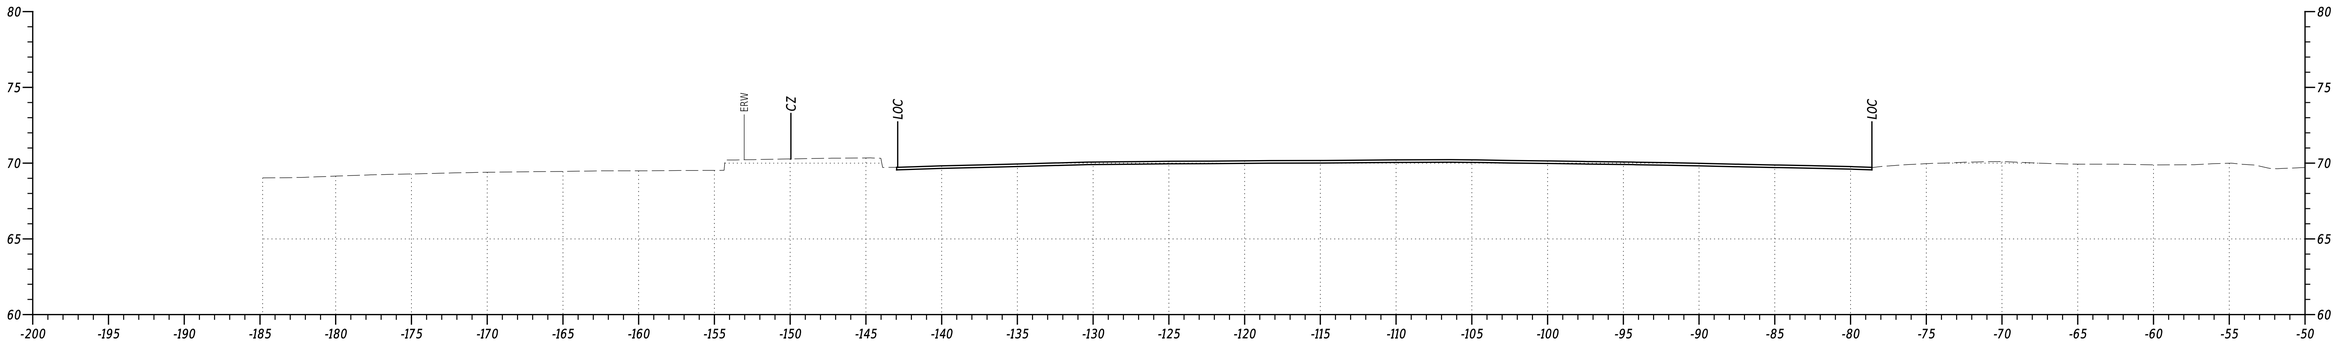


STA. 514+50


PENNONI ASSOCIATES INC. | PEN TABLE: $PENTBL55
FILE NAME: $FILEAS | PLOT DRIVER: $PLTDRVSS
MICROSTATION VERSION: $VERSIONS | DATE PLOTTED: 02-SEP-2024@ 17:44
MICROSTATION WORKSPACE: $WORKSPACES | USER NAME: $USERS OFFICE LOCATION: $OFFICENAMES

Pennoni


ADDENDA / REVISIONS		SCALE 0 5 10 15 FEET	US 13 PAVING AND PEDESTRIAN IMPROVEMENTS - LLANGOLLEN BLVD TO BACON/BOULDEN BLVD	CONTRACT T201901102	BRIDGE NO. N/A	CROSS SECTIONS	SECTION PAI
				COUNTY NEW CASTLE	DESIGNED BY: O. GREEN		SHEET NO. 63
					CHECKED BY: P. HORSEY		

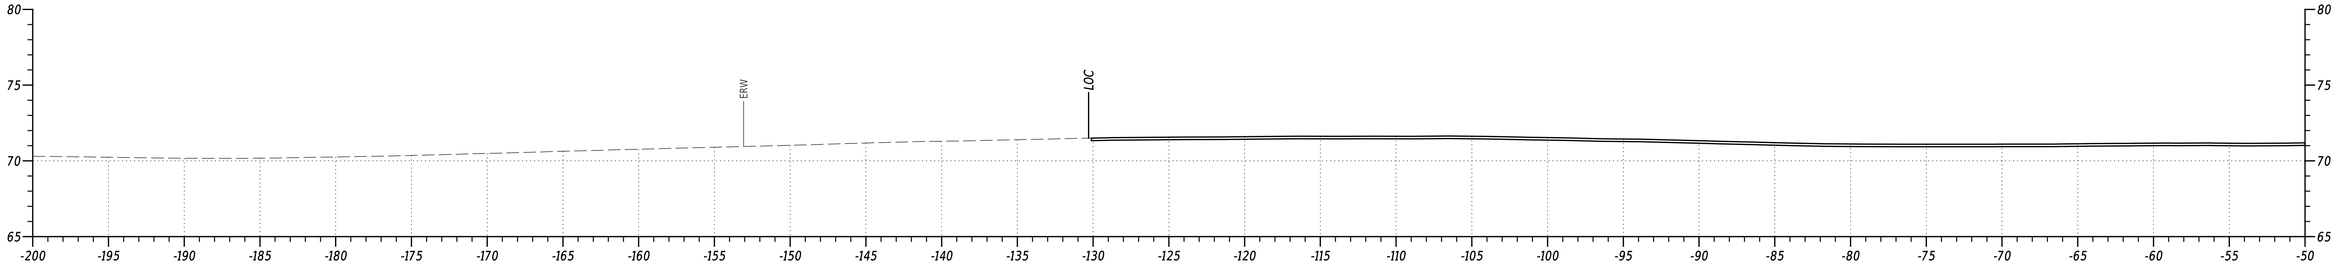

STA. 516+50

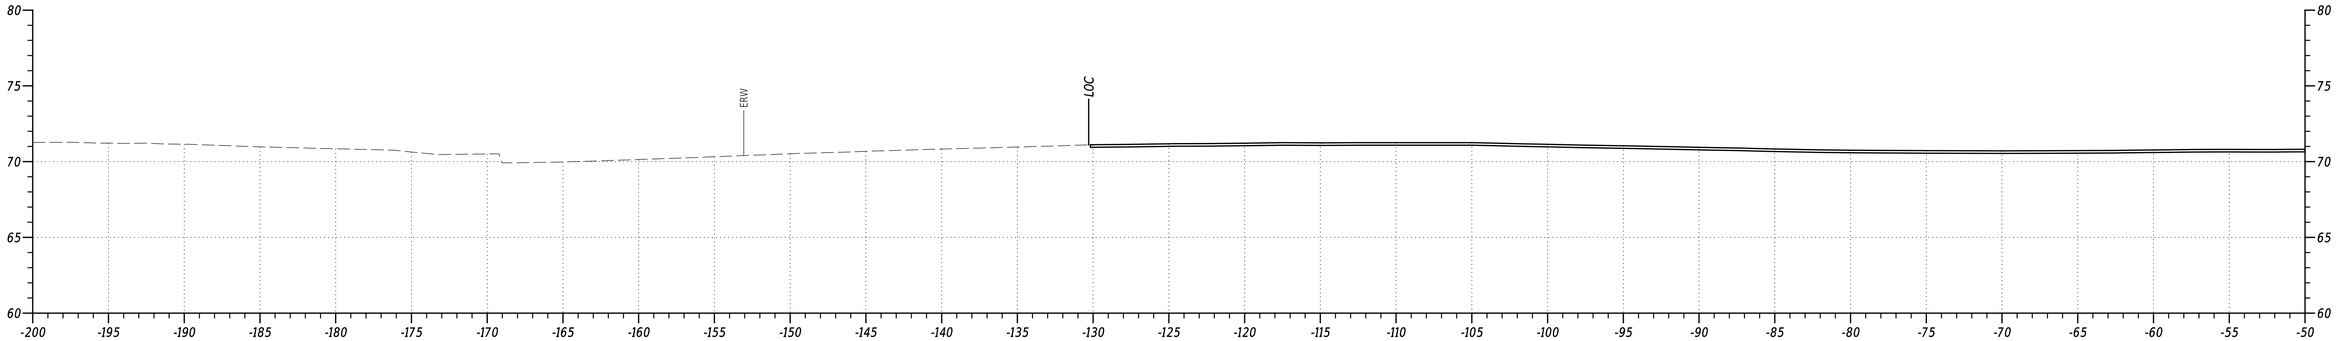

STA. 516+00

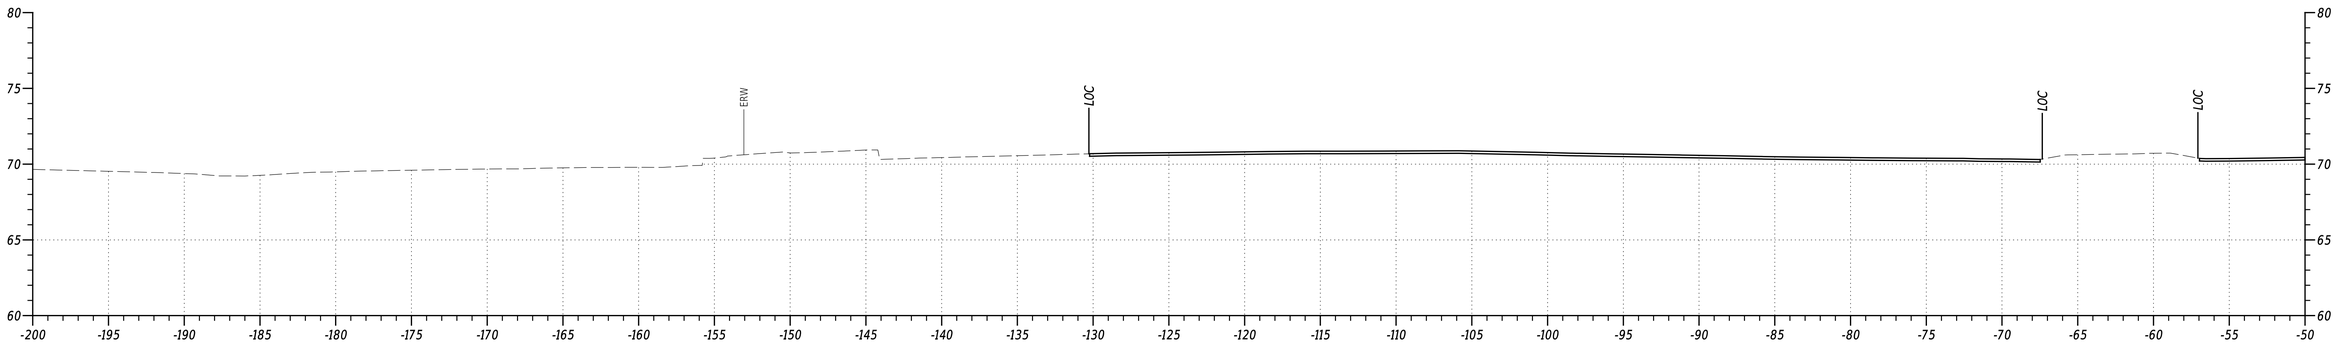


STA. 515+50

PENNONI ASSOCIATES INC.
FILE NAME: $FILEAS
MICROSTATION VERSION: $VERSIONS
MICROSTATION WORKSPACE: $WORKSPACES


PEN TABLE: $PENTABLES
PLOT DRIVER: $PLTDRVDS
DATE PLOTTED: 02-SEP-2024 @ 17:44
USER NAME: $USERS
OFFICE LOCATION: $OFFICENAMES

Pennoni

ADDENDA / REVISIONS		SCALE 0 5 10 15 FEET	US 13 PAVING AND PEDESTRIAN IMPROVEMENTS - LLANGOLLEN BLVD TO BACON/BOULDEN BLVD	CONTRACT T201901102	BRIDGE NO. N/A	CROSS SECTIONS	SECTION PAI
				COUNTY NEW CASTLE	DESIGNED BY: O. GREEN		SHEET NO. 64
					CHECKED BY: P. HORSEY		

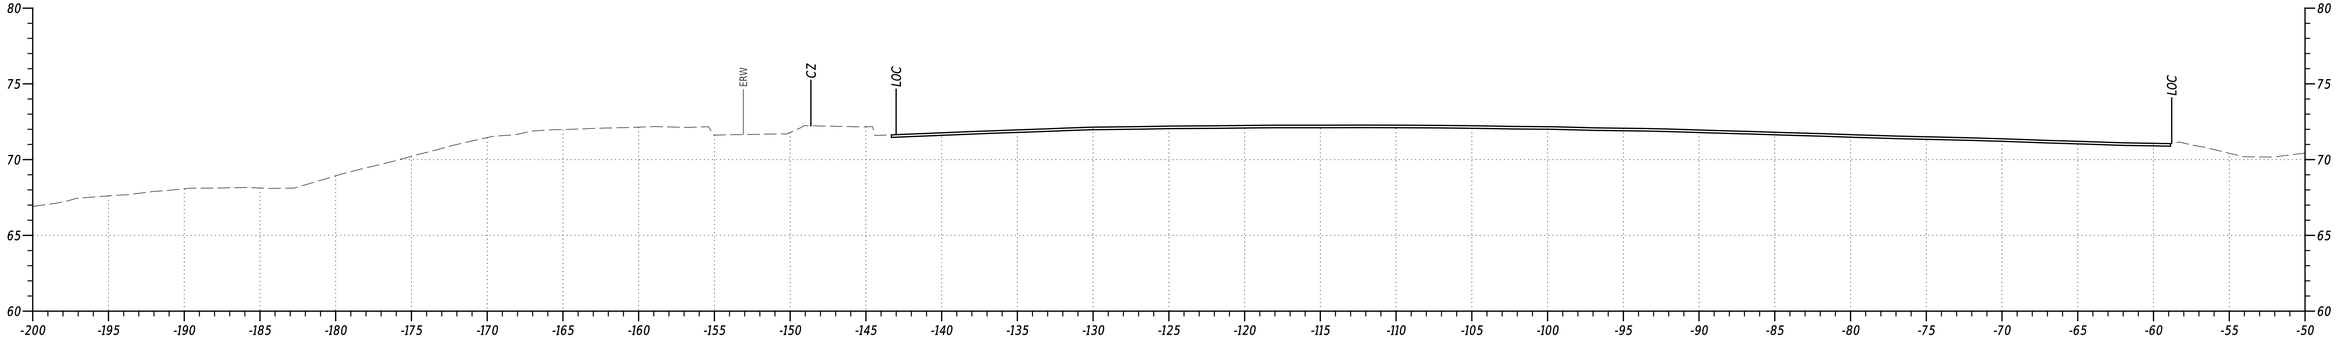

STA. 517+50

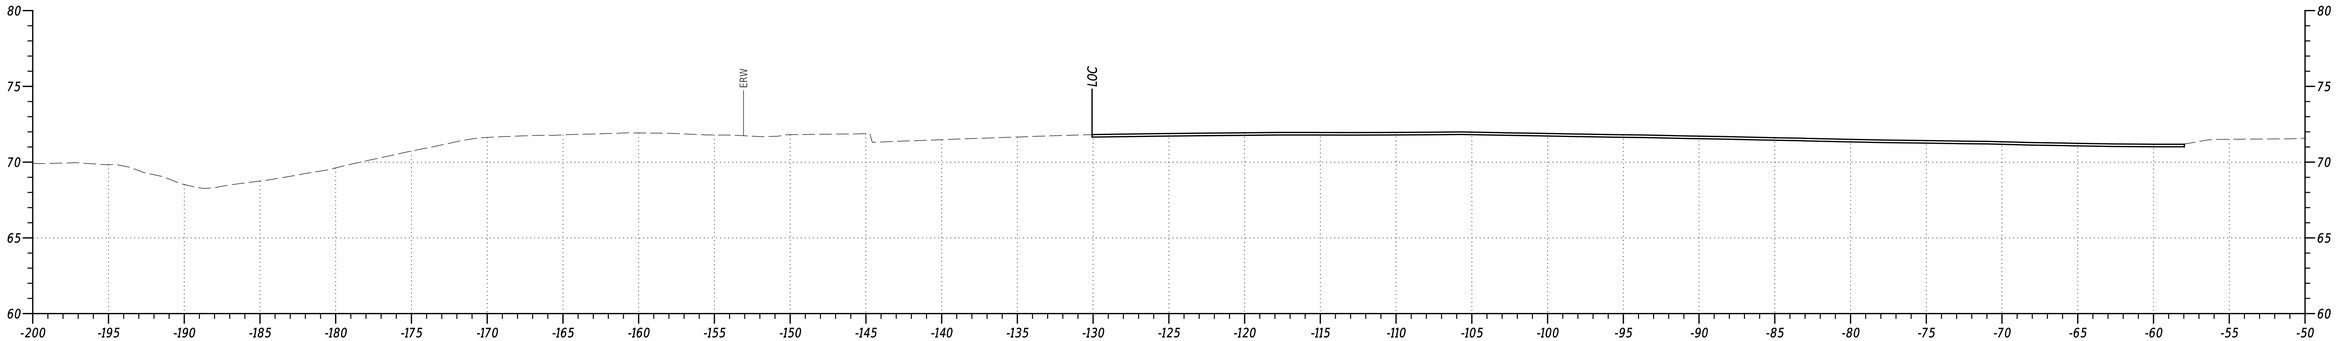

STA. 517+00

PENNONI ASSOCIATES INC.	PEN TABLE: $PENTBLS
FILE NAME: $FILEAS	PLOT DRIVER: $PLTDRVS
MICROSTATION VERSION: $VERSIONS	DATE PLOTTED: 02-SEP-2024@ 17:44
MICROSTATION WORKSPACE: $WORKSPACES	USER NAME: $USERS OFFICE LOCATION: $OFFICENAMES

ADDENDA / REVISIONS


SCALE
0 5 10 15
FEET

US 13 PAVING AND PEDESTRIAN IMPROVEMENTS - LLANGOLLEN BLVD TO BACON/BOULDEN BLVD


CONTRACT	BRIDGE NO.	N/A
T201901102	DESIGNED BY:	O. GREEN
COUNTY	CHECKED BY:	P. HORSEY
NEW CASTLE		

CROSS SECTIONS

SECTION
PAI
SHEET NO.
65

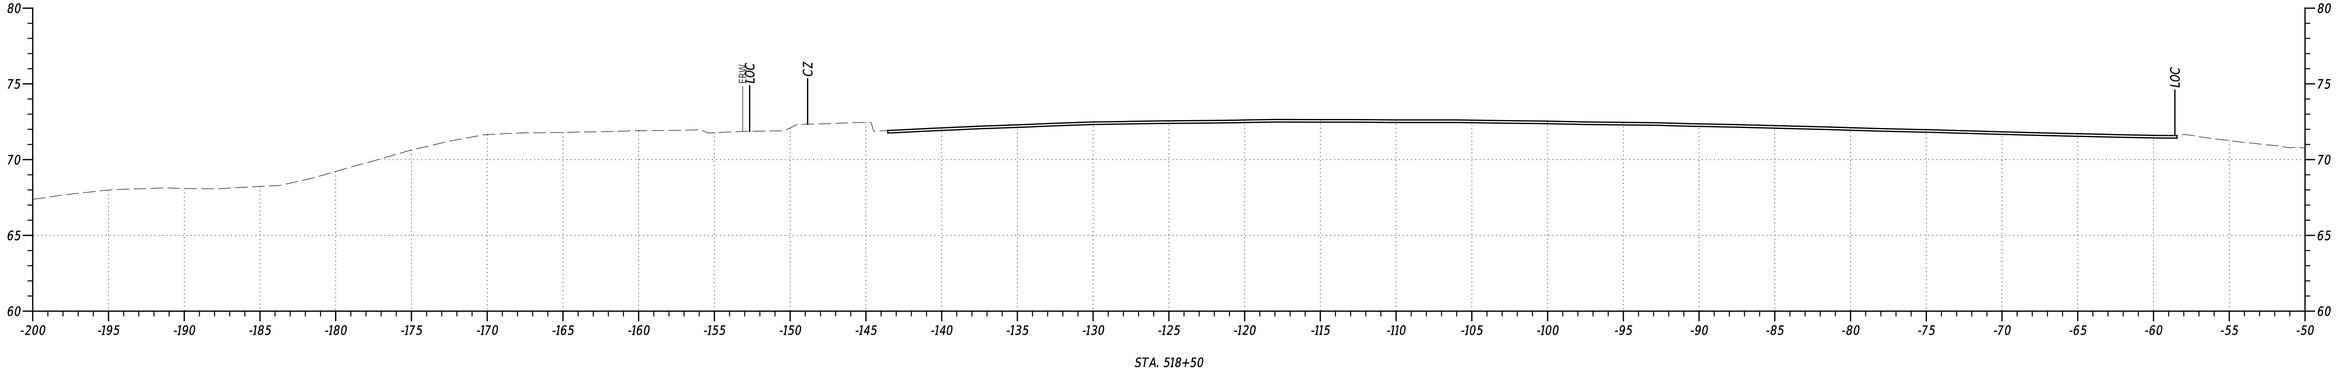

STA. 518+50

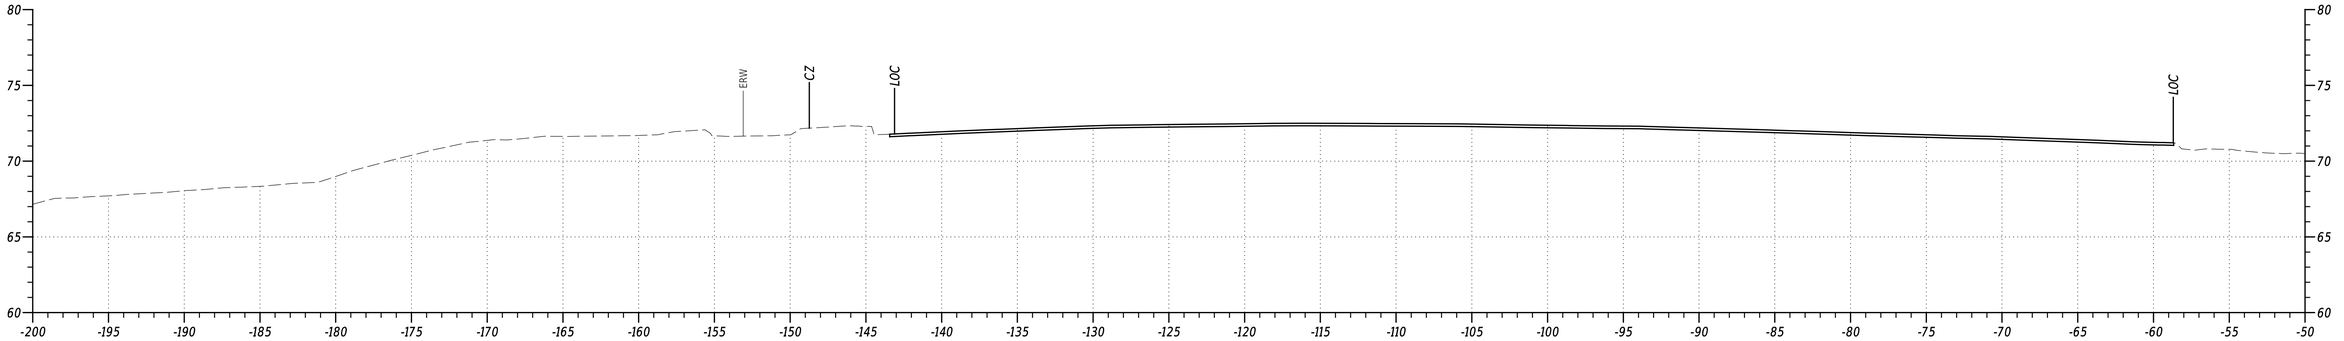

STA. 518+00

PENNONI ASSOCIATES INC.	
FILE NAME:	$FILEAS
MICROSTATION VERSION:	$VERSIONS
MICROSTATION WORKSPACE:	$WORKSPACES
PEN TABLE:	$PENTBLS$
PLOT DRIVER:	$PLTDRVSS
DATE PLOTTED:	02-SEP-2024 @ 17:44
USER NAME:	$USERS OFFICE LOCATION: $OFFICENAMES


ADDENDA / REVISIONS

SCALE
0 5 10 15
FEET


US 13 PAVING AND PEDESTRIAN IMPROVEMENTS - LLANGOLLEN BLVD TO BACON/BOULDEN BLVD

CONTRACT	BRIDGE NO.	N/A	SECTION
T201901102	DESIGNED BY:	O. GREEN	PAI
COUNTY	CHECKED BY:	P. HORSEY	SHEET NO.
NEW CASTLE			66

CROSS SECTIONS

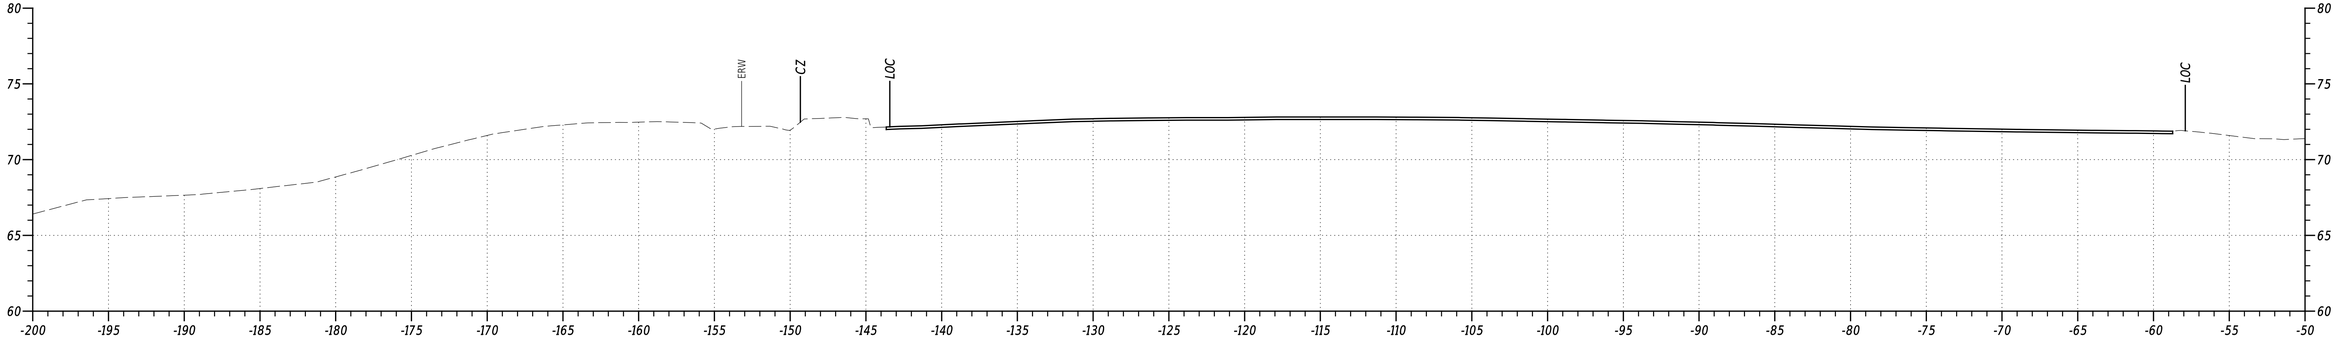

STA. 519+50

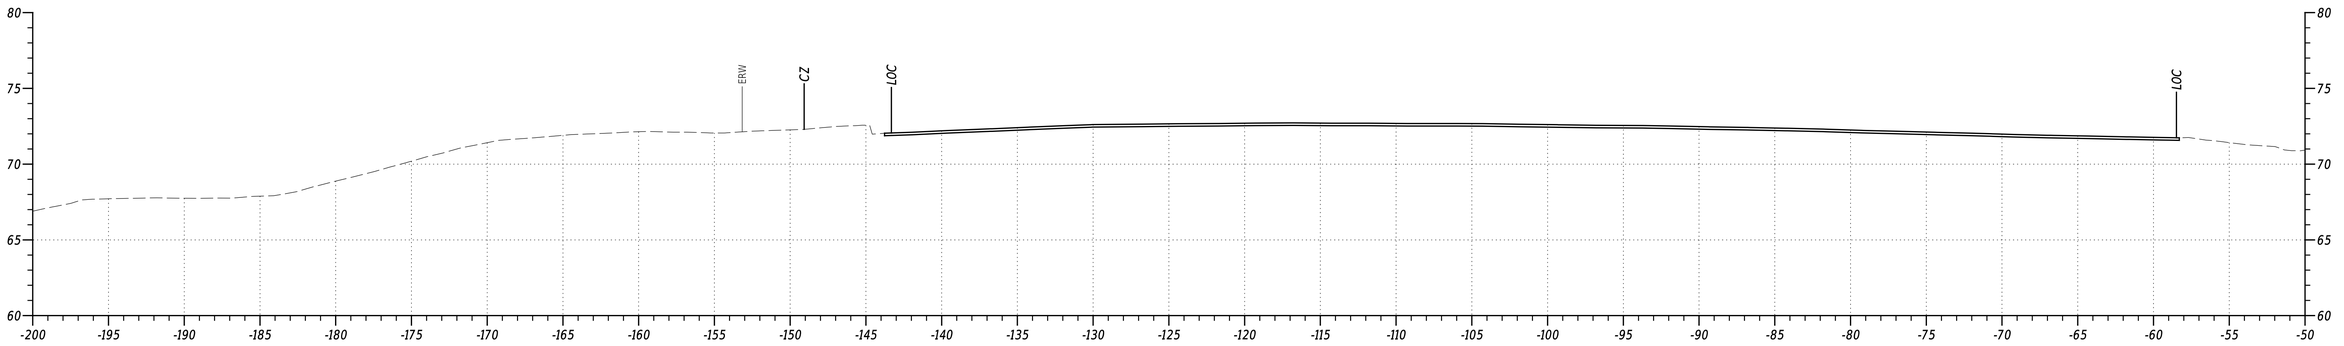

STA. 519+00

PENNONI ASSOCIATES INC.	PEN TABLE: $PENTBL55
FILE NAME: $FILEAS	PLOT DRIVER: $PLTDRV55
MICROSTATION VERSION: $VERSIONS	DATE PLOTTED: 02-SEP-2024@ 17:44
MICROSTATION WORKSPACE: $WORKSPACES	USER NAME: $USERS OFFICE LOCATION: $OFFICENAMES


ADDENDA / REVISIONS

SCALE
0 5 10 15
FEET


US 13 PAVING AND PEDESTRIAN IMPROVEMENTS - LLANGOLLEN BLVD TO BACON/BOULDEN BLVD

CONTRACT	BRIDGE NO.	N/A	SECTION
T201901102			PAI
COUNTY	DESIGNED BY:	O. GREEN	SHEET NO.
NEW CASTLE	CHECKED BY:	P. HORSEY	67


CROSS SECTIONS

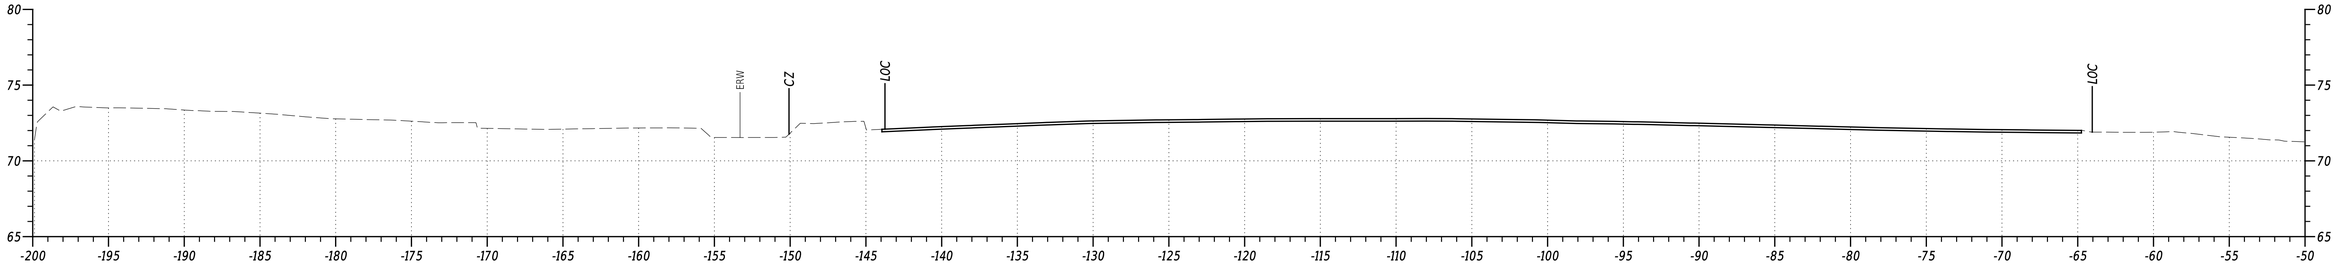

STA. 521+00

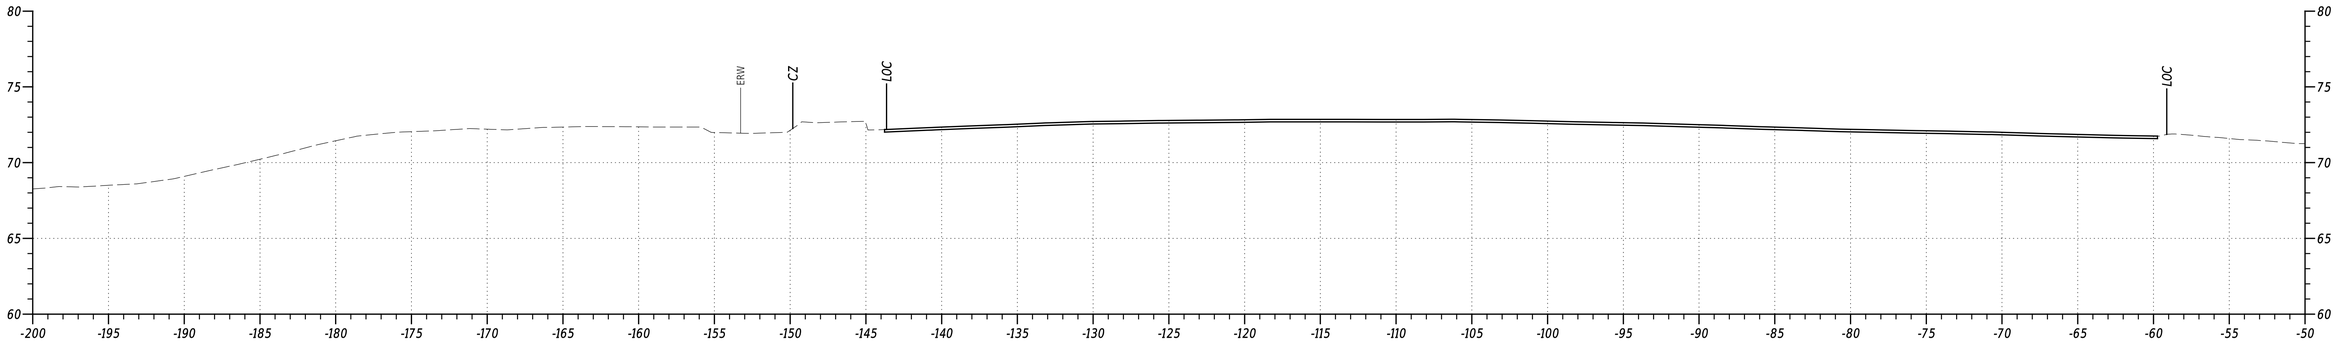

STA. 520+50

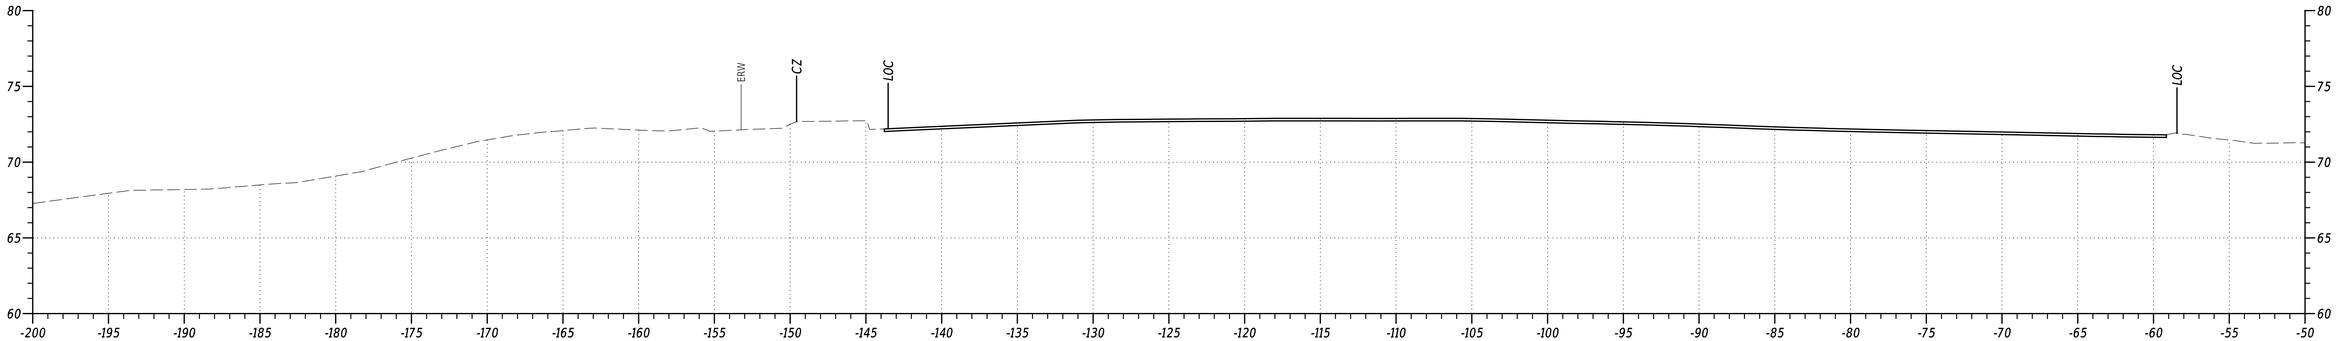


STA. 520+00

PENNONI ASSOCIATES INC. $FILEAS
FILE NAME: $VERSIONS
MICROSTATION VERSION: $VERSIONS
MICROSTATION WORKSPACE: $WORKSPACES


PEN TABLE: $PENTBLSS
PLOT DRIVER: $PLTDRVSS
DATE PLOTTED: 02-SEP-2024@ 17:44
USER NAME: $USERS OFFICE LOCATION: $OFFICENAMES

Pennoni


ADDENDA / REVISIONS		SCALE 0 5 10 15 FEET	US 13 PAVING AND PEDESTRIAN IMPROVEMENTS - LLANGOLLEN BLVD TO BACON/BOULDEN BLVD	CONTRACT T201901102	BRIDGE NO. N/A	CROSS SECTIONS	SECTION PAI
				COUNTY NEW CASTLE	DESIGNED BY: O. GREEN		SHEET NO. 68
					CHECKED BY: P. HORSEY		

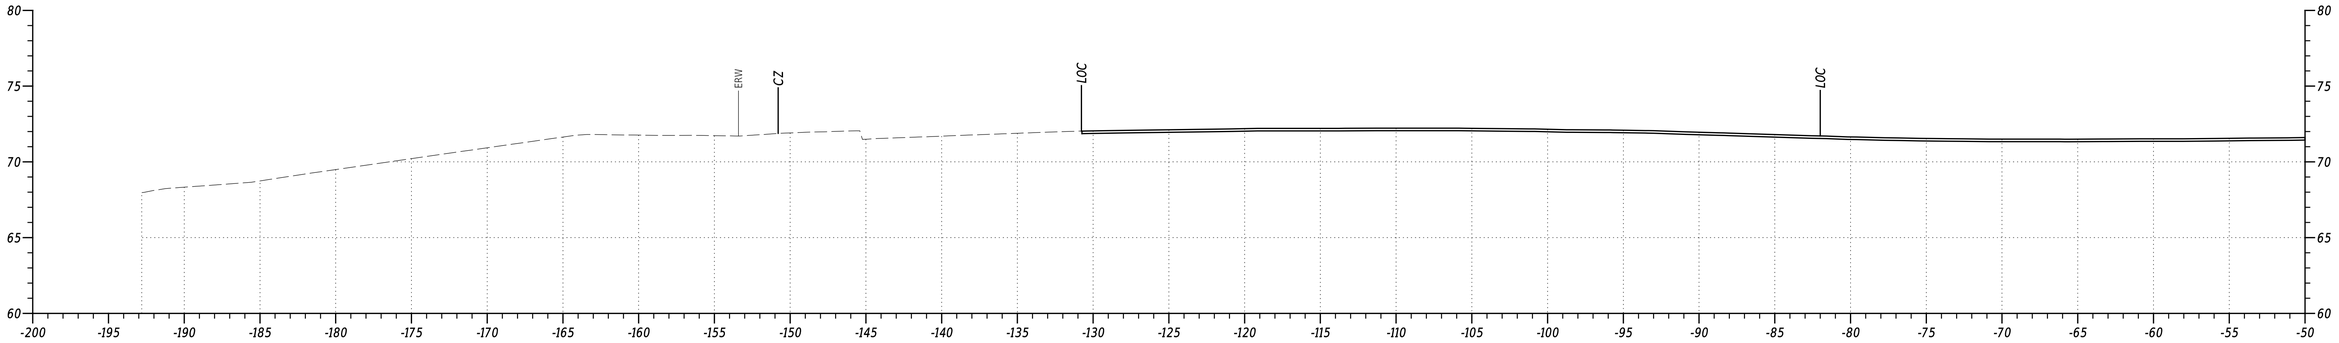

STA. 522+50

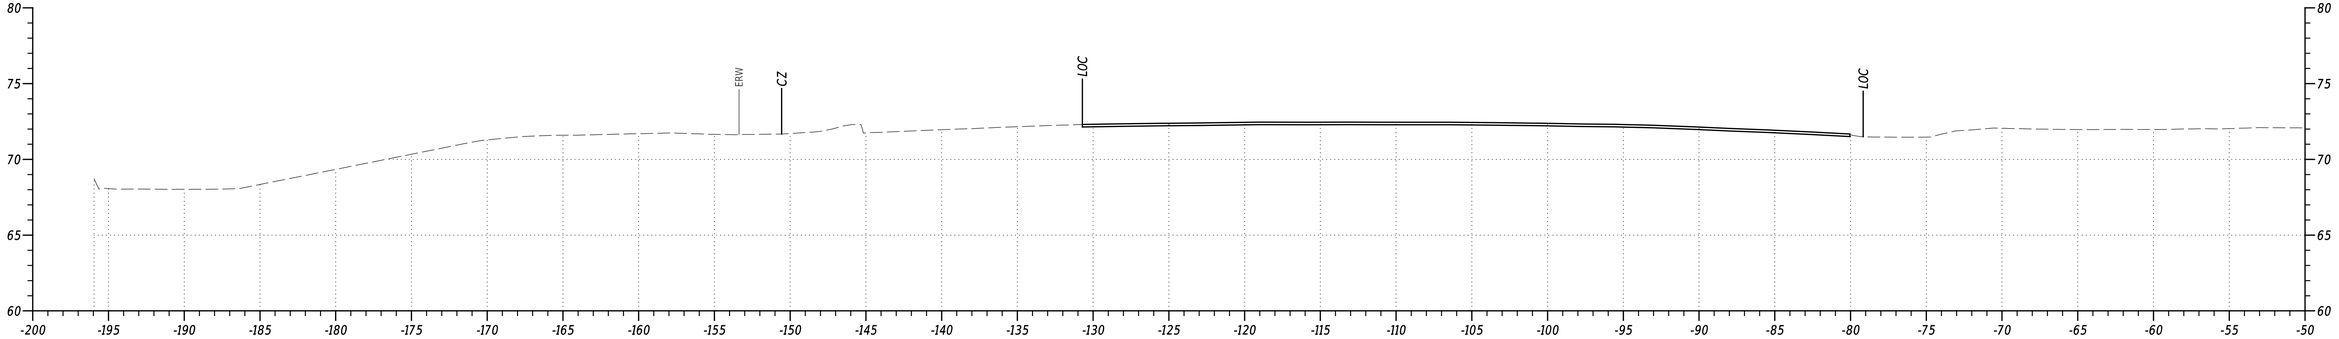

STA. 522+00

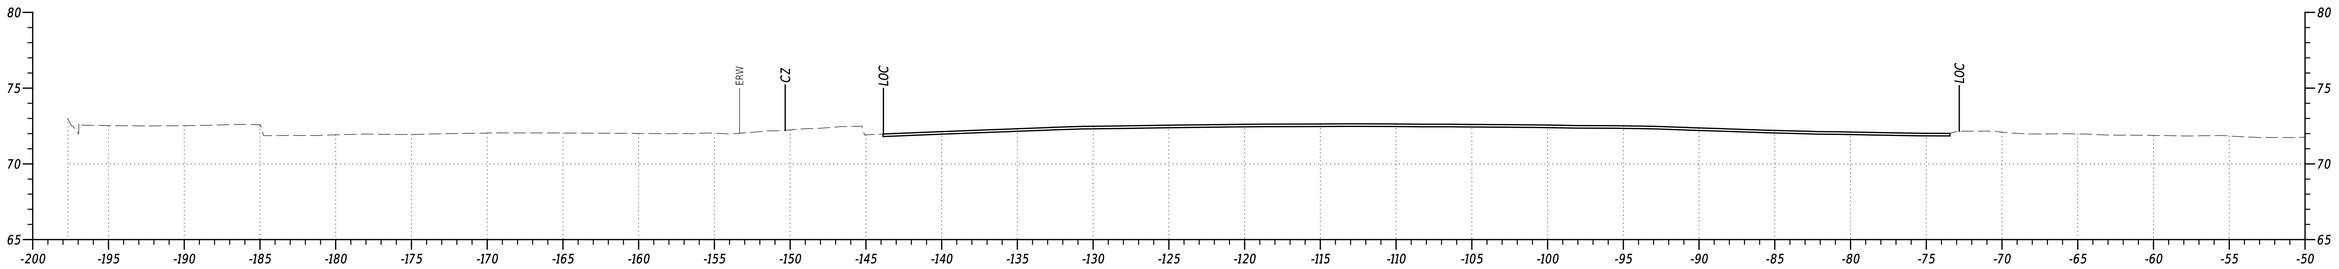


STA. 521+50


PENNONI ASSOCIATES INC.	PEN TABLE: $PENTBL55
FILE NAME: $FILEAS	PLOT DRIVER: $PLTDRV55
MICROSTATION VERSION: $VERSIONS	DATE PLOTTED: 02-SEP-2024@ 17:44
MICROSTATION WORKSPACE: $WORKSPACES	USER NAME: $USERS OFFICE LOCATION: $OFFICENAMES

Pennoni


ADDENDA / REVISIONS		SCALE 0 5 10 15 FEET	US 13 PAVING AND PEDESTRIAN IMPROVEMENTS - LLANGOLLEN BLVD TO BACON/BOULDEN BLVD	CONTRACT T201901102	BRIDGE NO. N/A	CROSS SECTIONS	SECTION PAI
				COUNTY NEW CASTLE	DESIGNED BY: O. GREEN		SHEET NO. 69
					CHECKED BY: P. HORSEY		

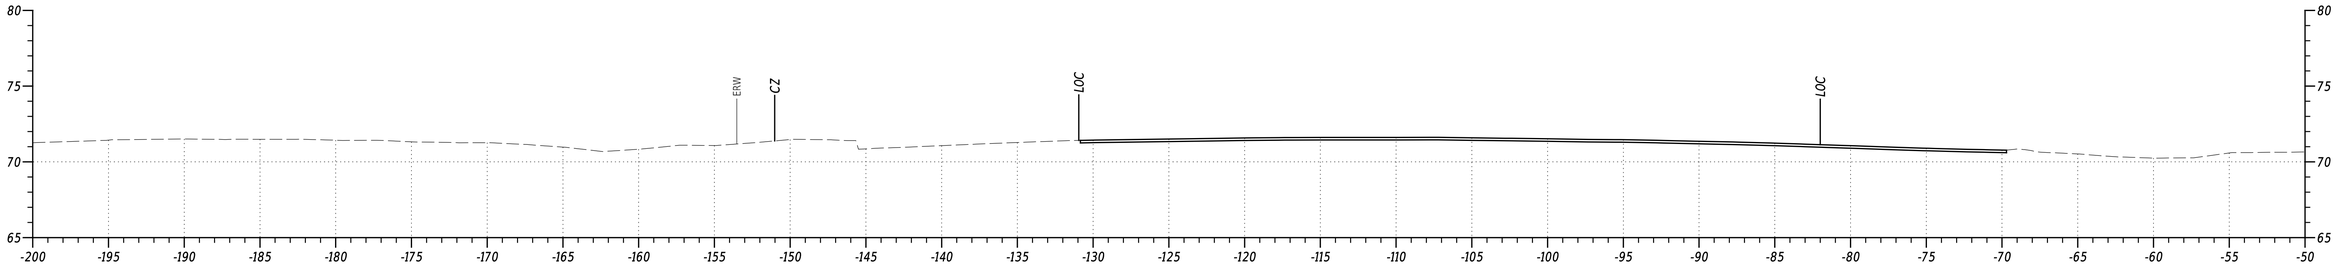

STA. 524+00

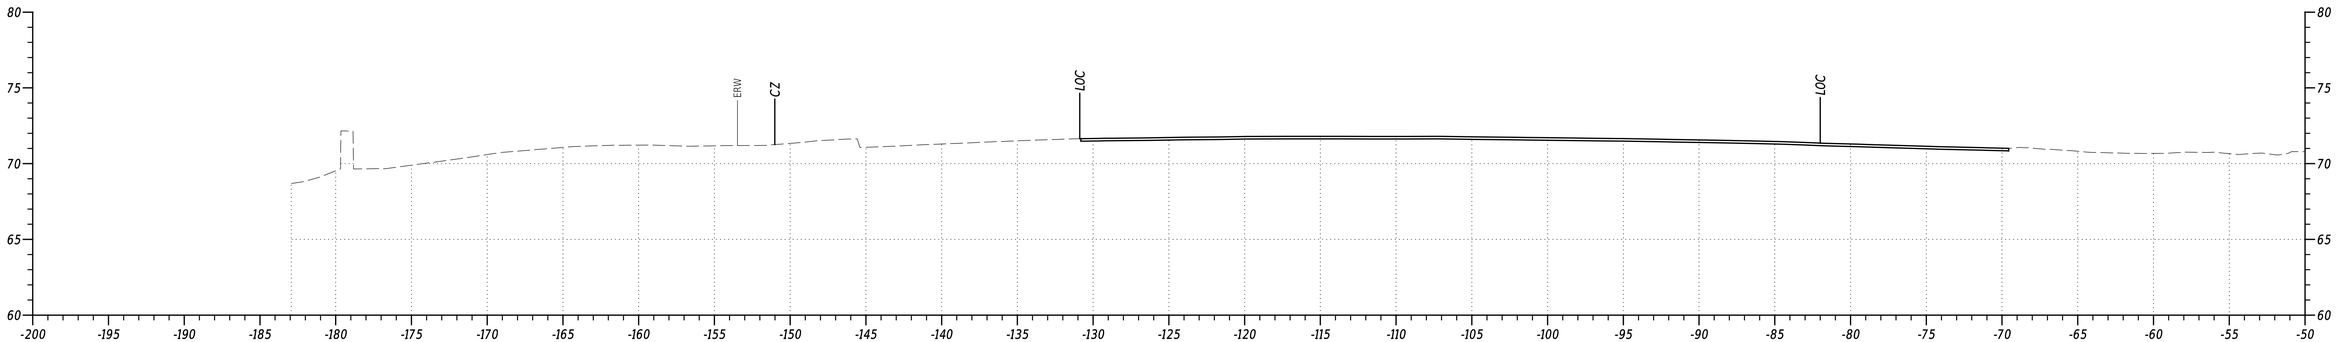

STA. 523+50

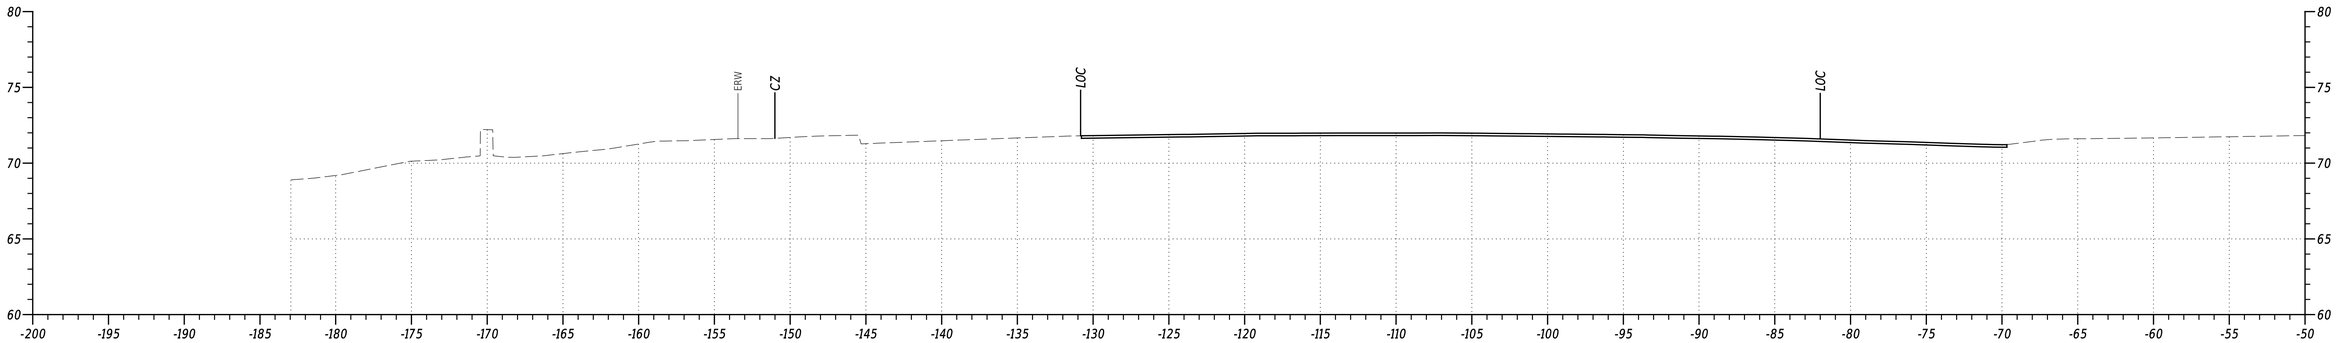


STA. 523+00


PENNONI ASSOCIATES INC.	PEN TABLE: $PENTBLSS
FILE NAME: $FILEAS	PLOT DRIVER: $PLTDRVSS
MICROSTATION VERSION: $VERSIONS	DATE PLOTTED: 02-SEP-2024@ 17:44
MICROSTATION WORKSPACE: $WORKSPACES	USER NAME: $USERS OFFICE LOCATION: $OFFICENAMES

Pennoni


ADDENDA / REVISIONS		SCALE 0 5 10 15 FEET	US 13 PAVING AND PEDESTRIAN IMPROVEMENTS - LLANGOLLEN BLVD TO BACON/BOULDEN BLVD	CONTRACT T201901102	BRIDGE NO. N/A	CROSS SECTIONS	SECTION PAI
				COUNTY NEW CASTLE	DESIGNED BY: O. GREEN		SHEET NO. 70
					CHECKED BY: P. HORSEY		

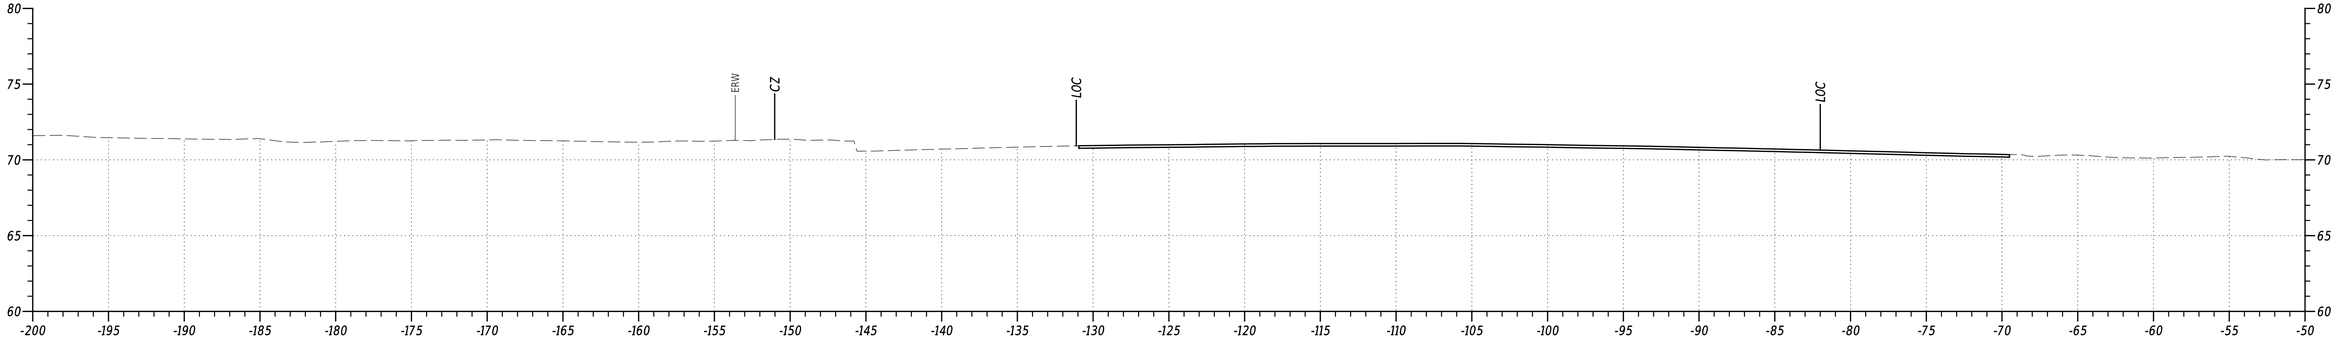

STA. 525+50

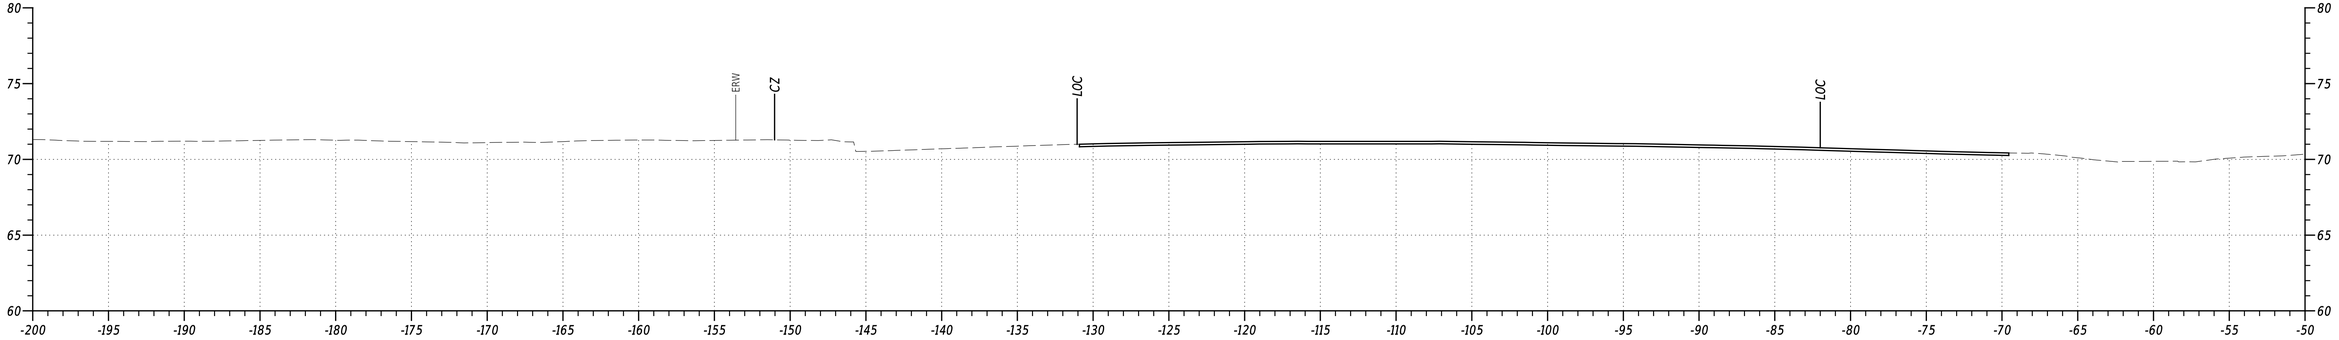

STA. 525+00

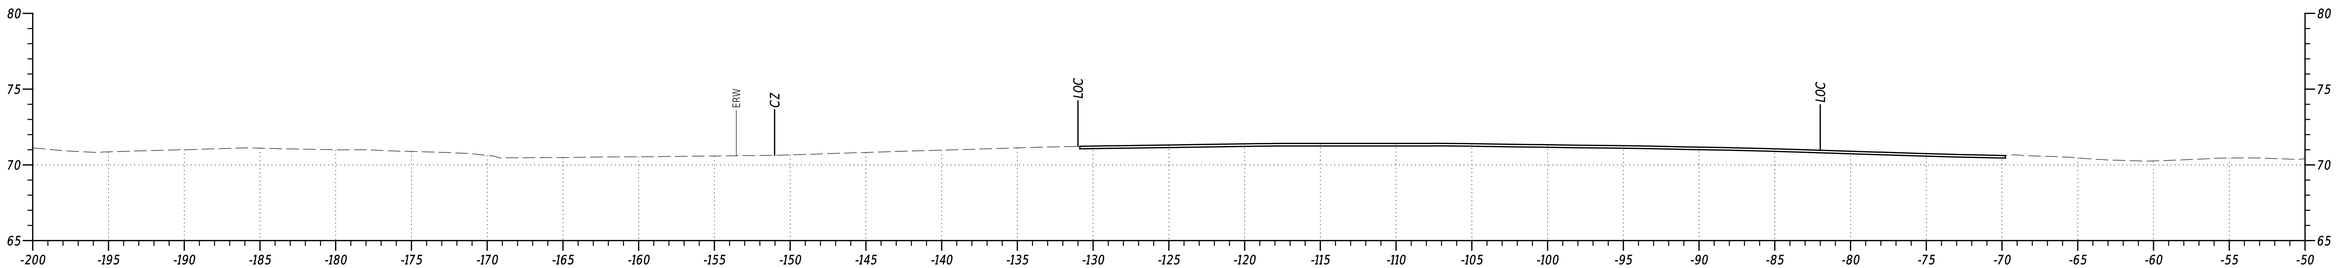

STA. 524+50

PENNONI ASSOCIATES INC.	
FILE NAME:	$FILEAS
MICROSTATION VERSION:	$VERSIONS
MICROSTATION WORKSPACE:	$WORKSPACES
PEN TABLE:	$PENTABLES
PLOT DRIVER:	$PLTDRVSS
DATE PLOTTED:	03-SEP-2024@ 17:44
USER NAME:	$USERS
OFFICE LOCATION:	$OFFICENAMES

ADDENDA / REVISIONS


SCALE
0 5 10 15
FEET

US 13 PAVING AND PEDESTRIAN IMPROVEMENTS - LLANGOLLEN BLVD TO BACON/BOULDEN BLVD


CONTRACT	BRIDGE NO.	N/A
T201901102	DESIGNED BY:	O. GREEN
COUNTY	CHECKED BY:	P. HORSEY
NEW CASTLE		

CROSS SECTIONS


SECTION
PAI
SHEET NO.
71

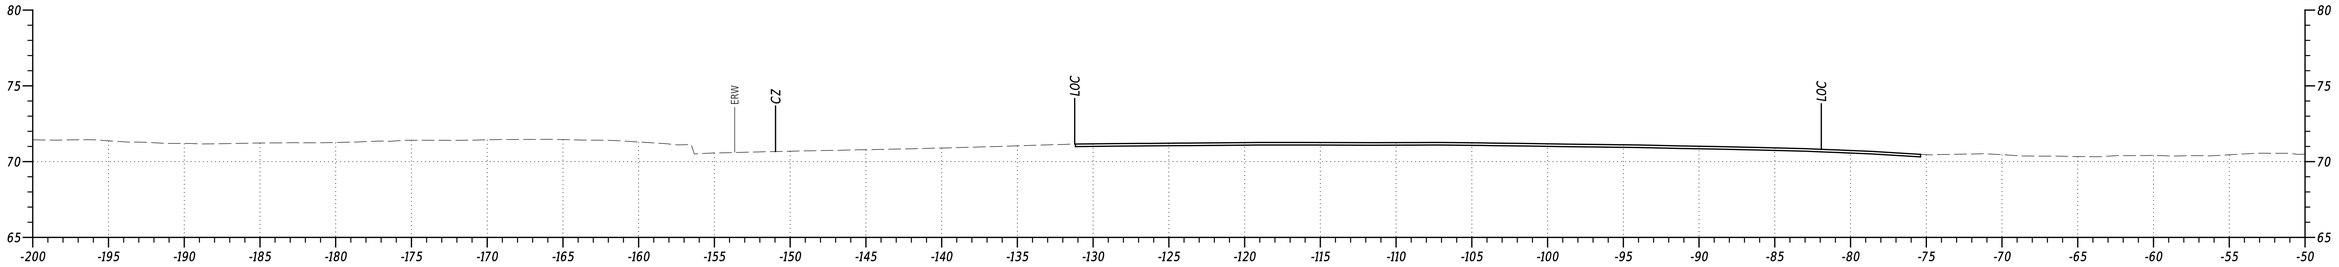

STA. 527+00

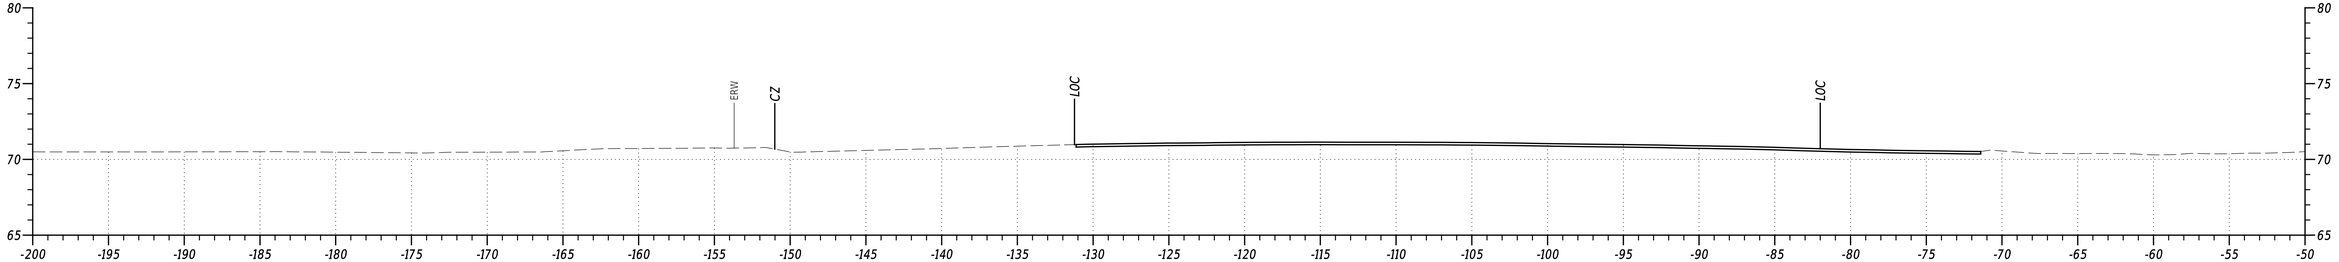

STA. 526+50

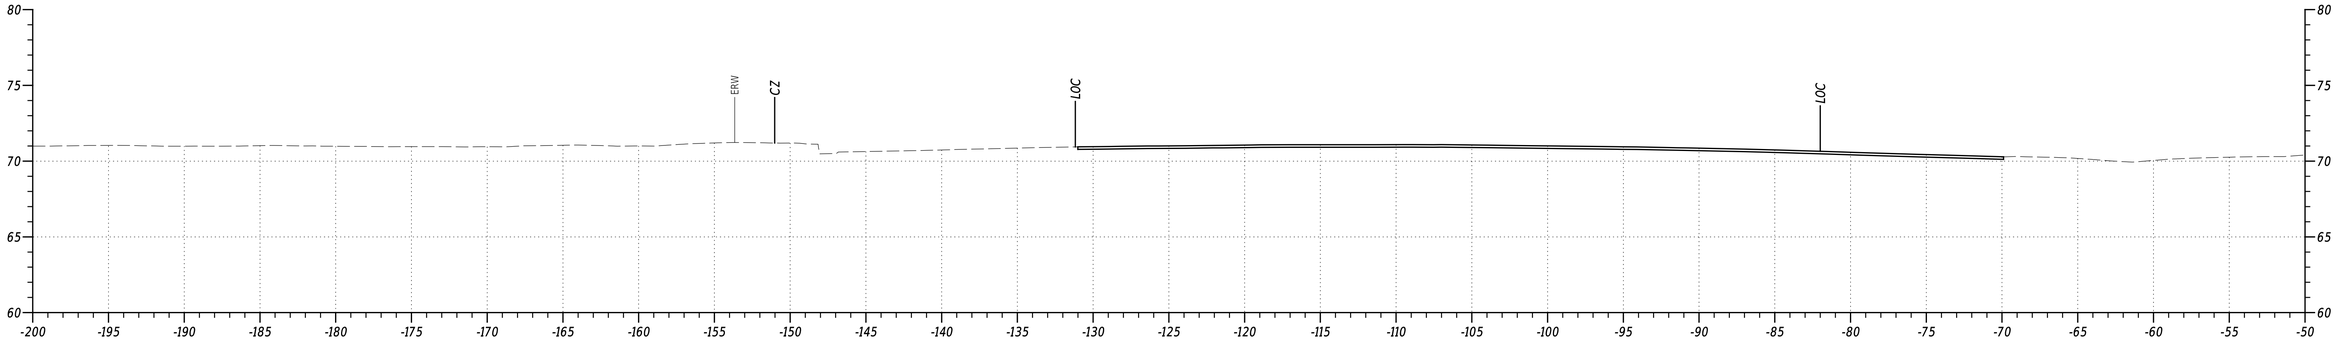


STA. 526+00


PENNONI ASSOCIATES INC. | PEN TABLE: $PENTBL$$
FILE NAME: $FILEAS | PLOT DRIVER: $PLTDRV$$
MICROSTATION VERSION: $VERSIONS | DATE PLOTTED: 02-SEP-2024@ 17:44
MICROSTATION WORKSPACE: $WORKSPACES | USER NAME: $USER$ OFFICE LOCATION: $OFFICENAMES

Pennoni


ADDENDA / REVISIONS		SCALE 0 5 10 15 FEET	US 13 PAVING AND PEDESTRIAN IMPROVEMENTS - LLANGOLLEN BLVD TO BACON/BOULDEN BLVD	CONTRACT T201901102	BRIDGE NO. N/A	CROSS SECTIONS	SECTION PAI
				COUNTY NEW CASTLE	DESIGNED BY: O. GREEN		SHEET NO. 72
					CHECKED BY: P. HORSEY		

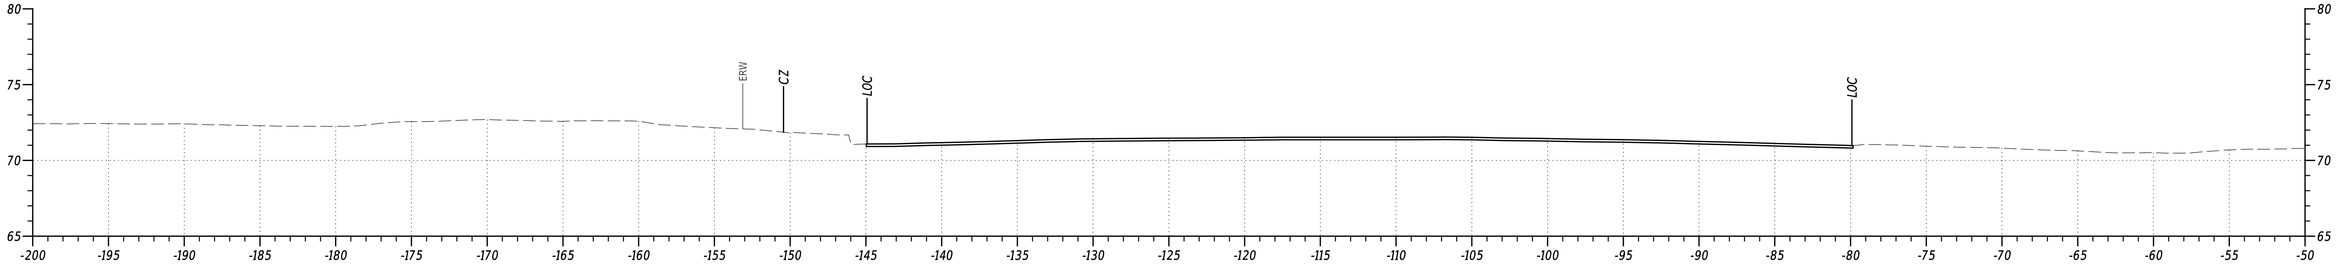

STA. 528+50

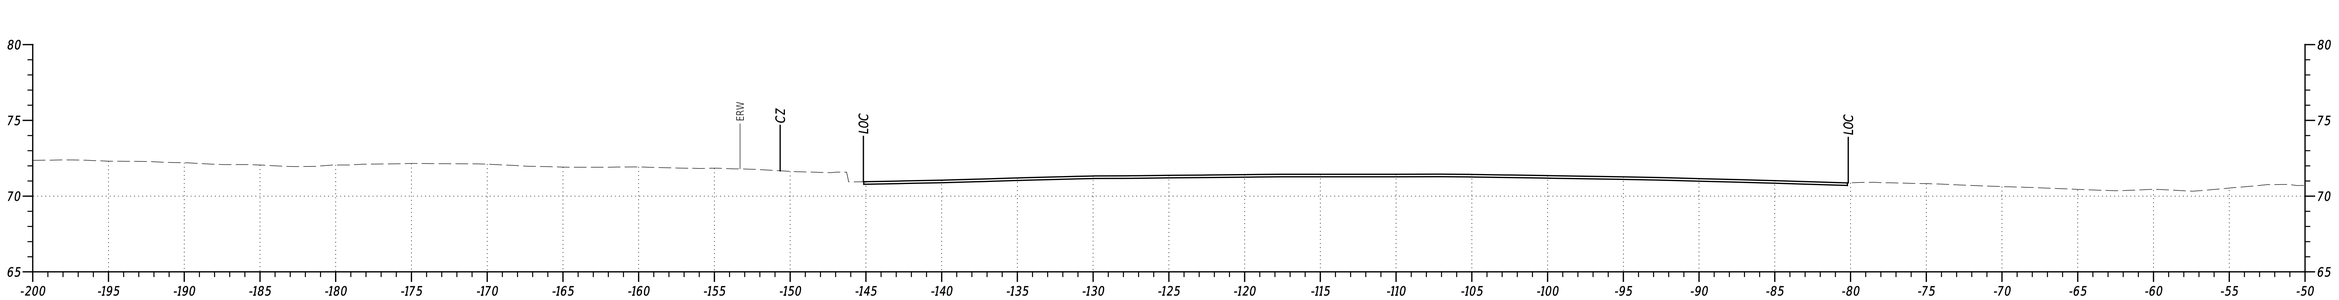

STA. 528+00

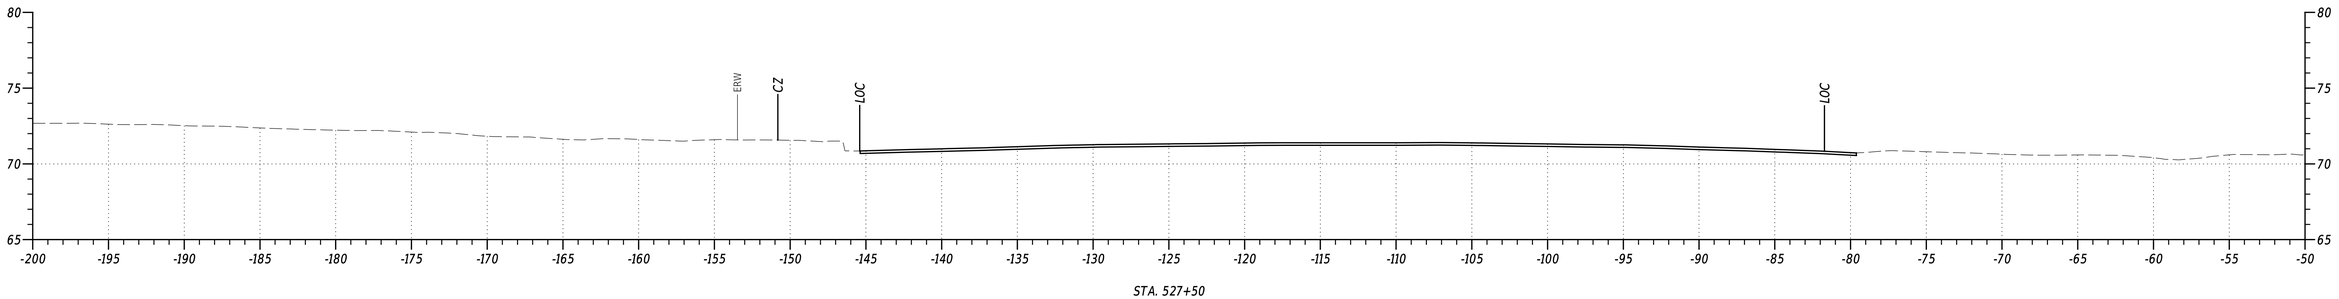


STA. 527+50


PENNONI ASSOCIATES INC. | PEN TABLE: SPENTBL55
FILE NAME: SFILEAS | PLOT DRIVER: SPLTDRV55
MICROSTATION VERSION: SVERSIONS | DATE PLOTTED: 02-SEP-2024@ 17:44
MICROSTATION WORKSPACE: SWORKSPACES | USER NAME: SUSERS | OFFICE LOCATION: SOFFICENAMES

Pennoni


ADDENDA / REVISIONS		SCALE 0 5 10 15 FEET	US 13 PAVING AND PEDESTRIAN IMPROVEMENTS - LLANGOLLEN BLVD TO BACON/BOULDEN BLVD	CONTRACT T201901102	BRIDGE NO. N/A	CROSS SECTIONS	SECTION PAI
				COUNTY NEW CASTLE	DESIGNED BY: O. GREEN		SHEET NO. 73
					CHECKED BY: P. HORSEY		

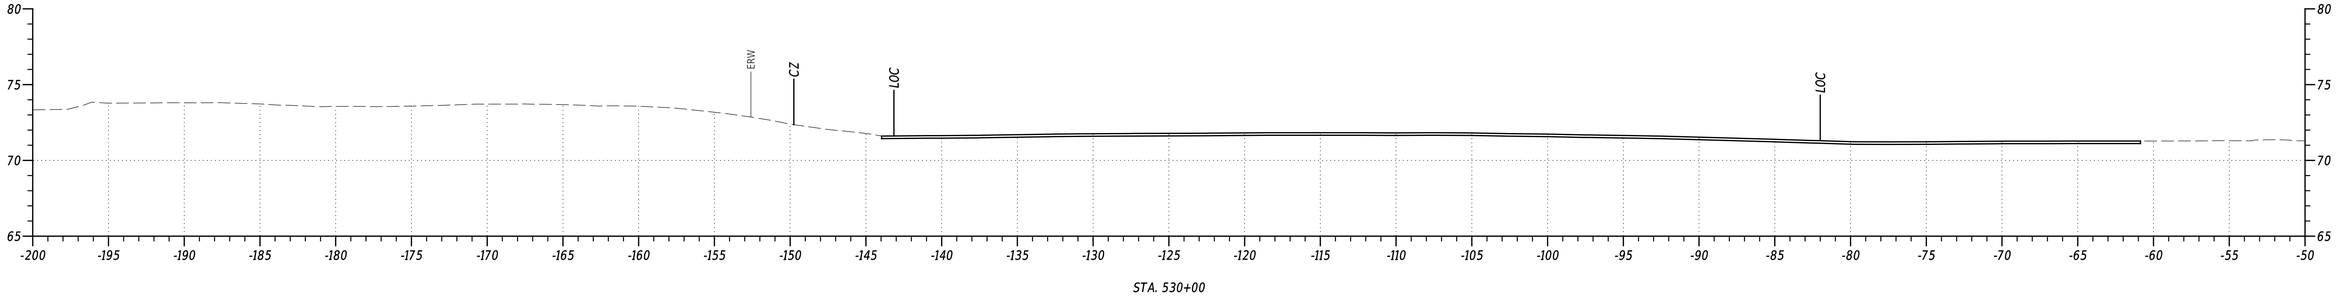

STA. 530+00

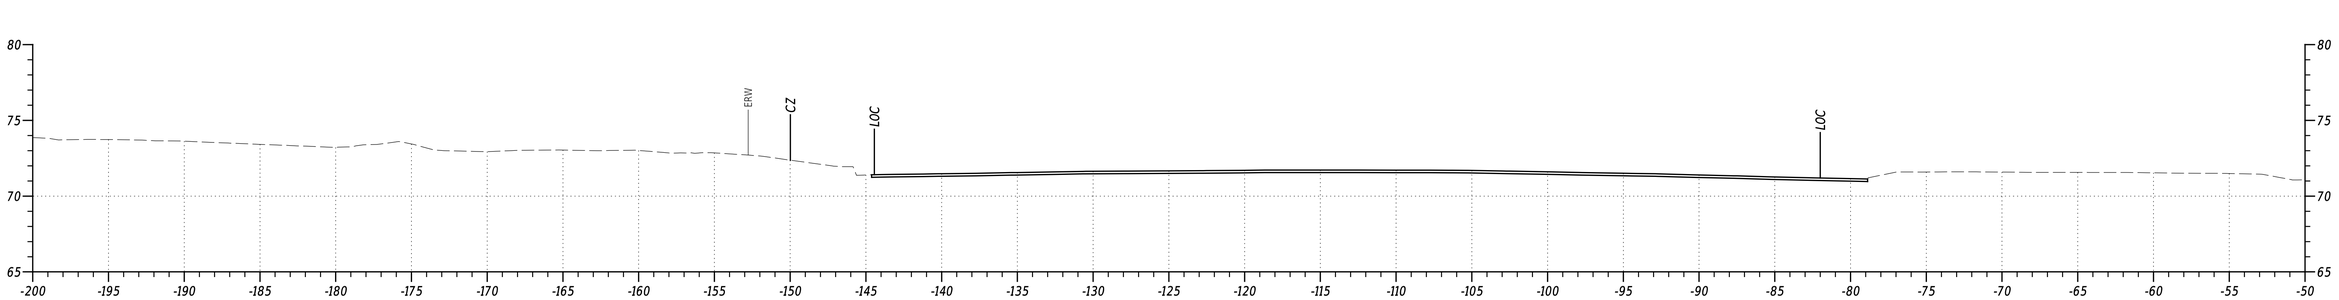

STA. 529+50

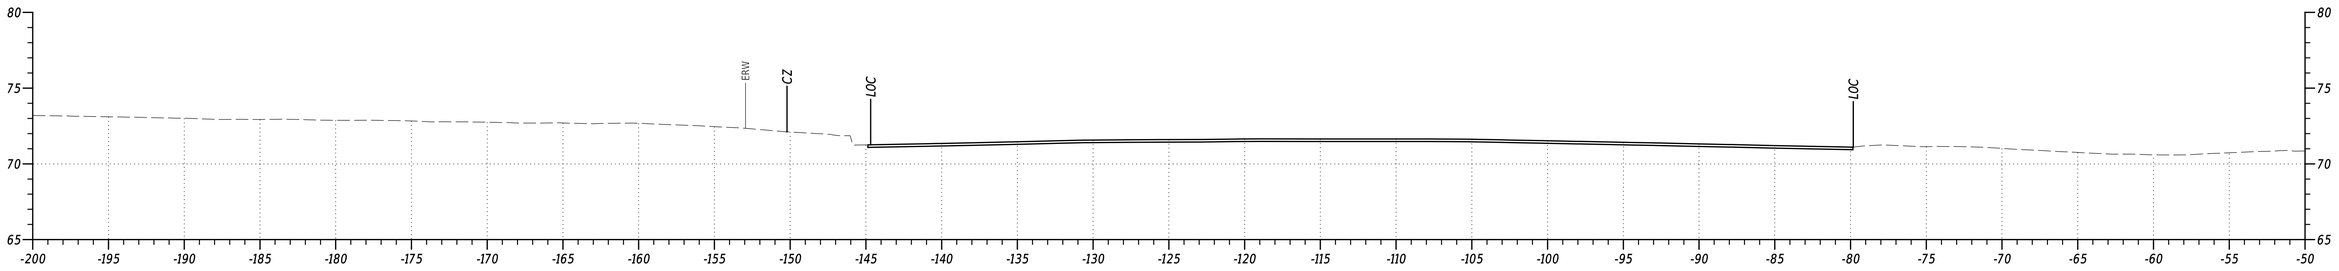


STA. 529+00


PENNONI ASSOCIATES INC. | PEN TABLE: $PENTBLSS
FILE NAME: $FILEAS | PLOT DRIVER: $PLTDRVSS
MICROSTATION VERSION: $VERSIONS | DATE PLOTTED: 02-SEP-2024@ 17:45
MICROSTATION WORKSPACE: $WORKSPACES | USER NAME: $USERS | OFFICE LOCATION: $OFFICENAMES

Pennoni


ADDENDA / REVISIONS		SCALE 0 5 10 15 FEET	US 13 PAVING AND PEDESTRIAN IMPROVEMENTS - LLANGOLLEN BLVD TO BACON/BOULDEN BLVD	CONTRACT T201901102	BRIDGE NO. N/A	CROSS SECTIONS	SECTION PAI
				COUNTY NEW CASTLE	DESIGNED BY: O. GREEN		SHEET NO. 74
					CHECKED BY: P. HORSEY		

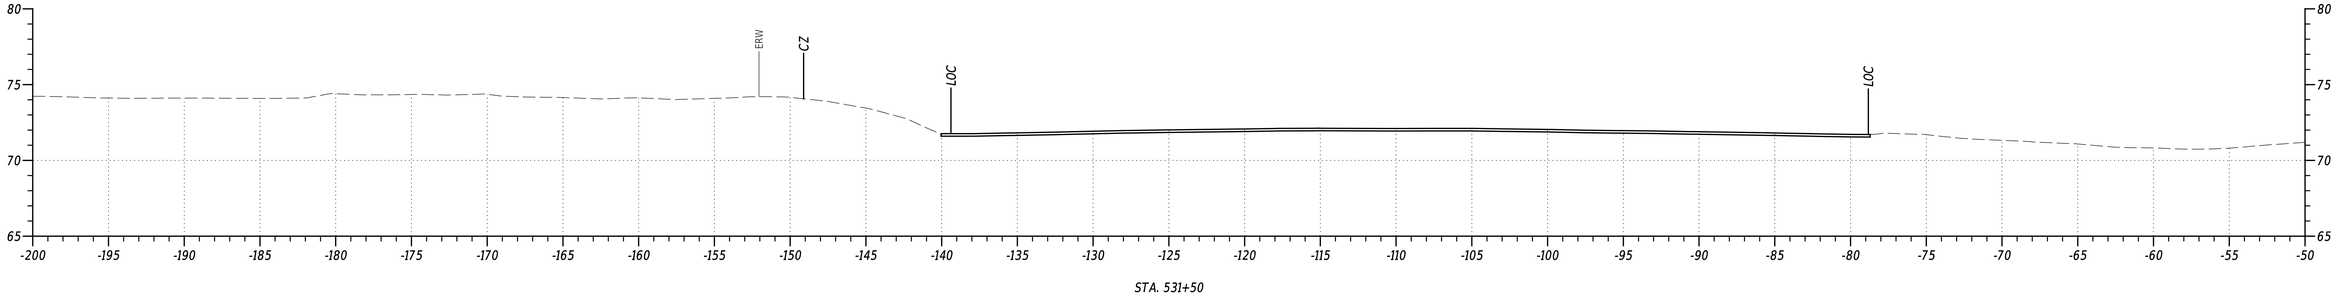

STA. 531+50

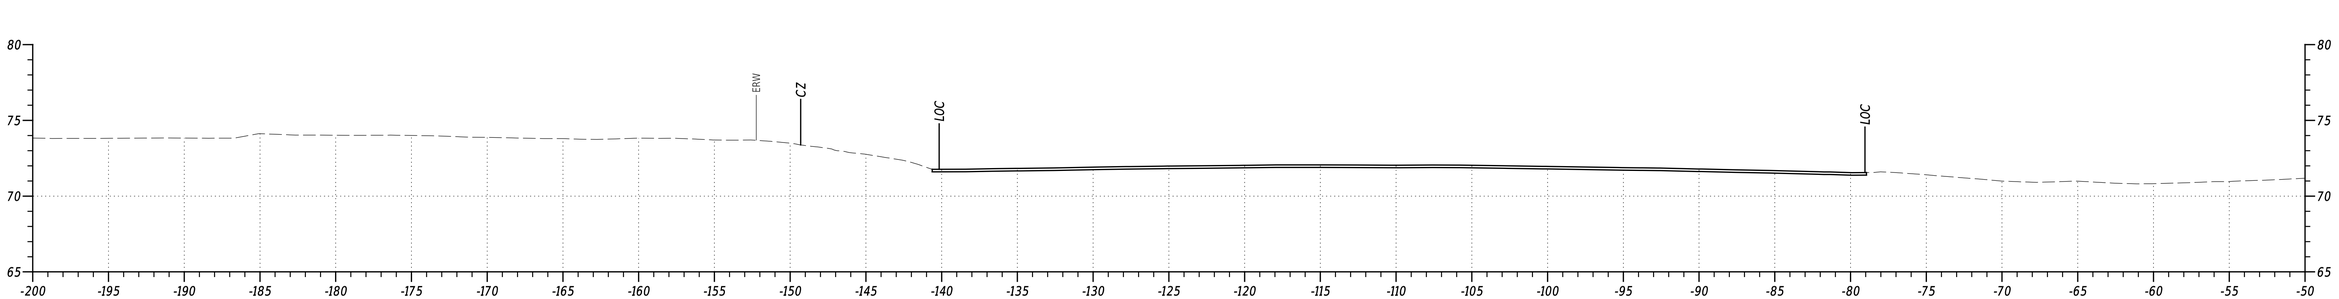

STA. 531+00

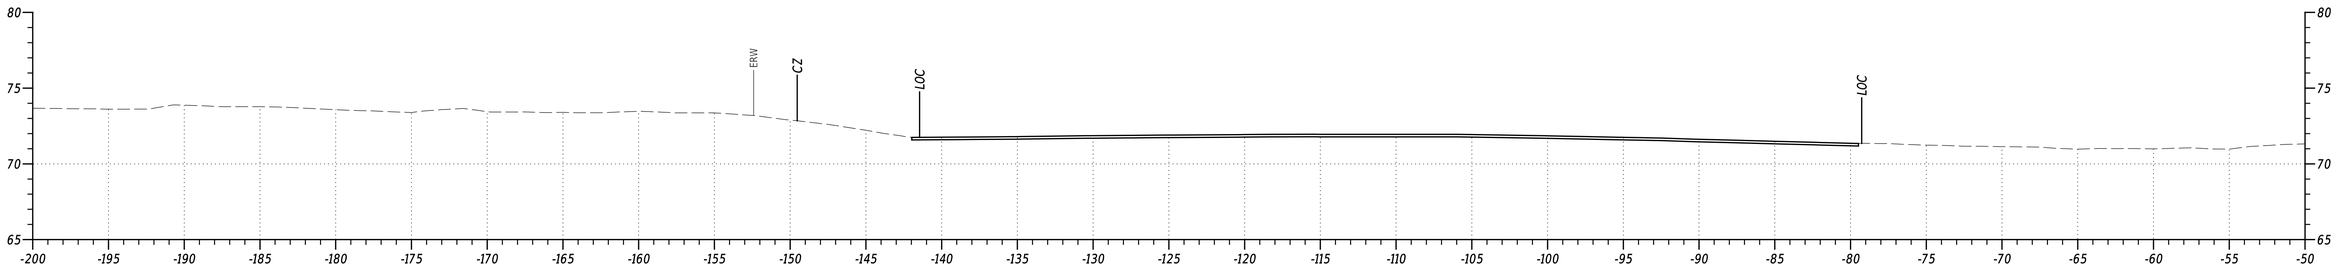

STA. 530+50


PENNONI ASSOCIATES INC. | PEN TABLE: $PENTBL$$
FILE NAME: $FILEAS | PLOT DRIVER: $PLTDRVSS
MICROSTATION VERSION: $VERSIONS | DATE PLOTTED: 02-SEP-2024@ 17:45
MICROSTATION WORKSPACE: $WORKSPACES | USER NAME: $USERS | OFFICE LOCATION: $OFFICENAMES

ADDENDA / REVISIONS


SCALE
0 5 10 15
FEET

US 13 PAVING AND PEDESTRIAN IMPROVEMENTS - LLANGOLLEN BLVD TO BACON/BOULDEN BLVD


CONTRACT	BRIDGE NO.	N/A		SECTION
T201901102	DESIGNED BY:	O. GREEN	CROSS SECTIONS	PAI
COUNTY				SHEET NO.
NEW CASTLE	CHECKED BY:	P. HORSEY		75

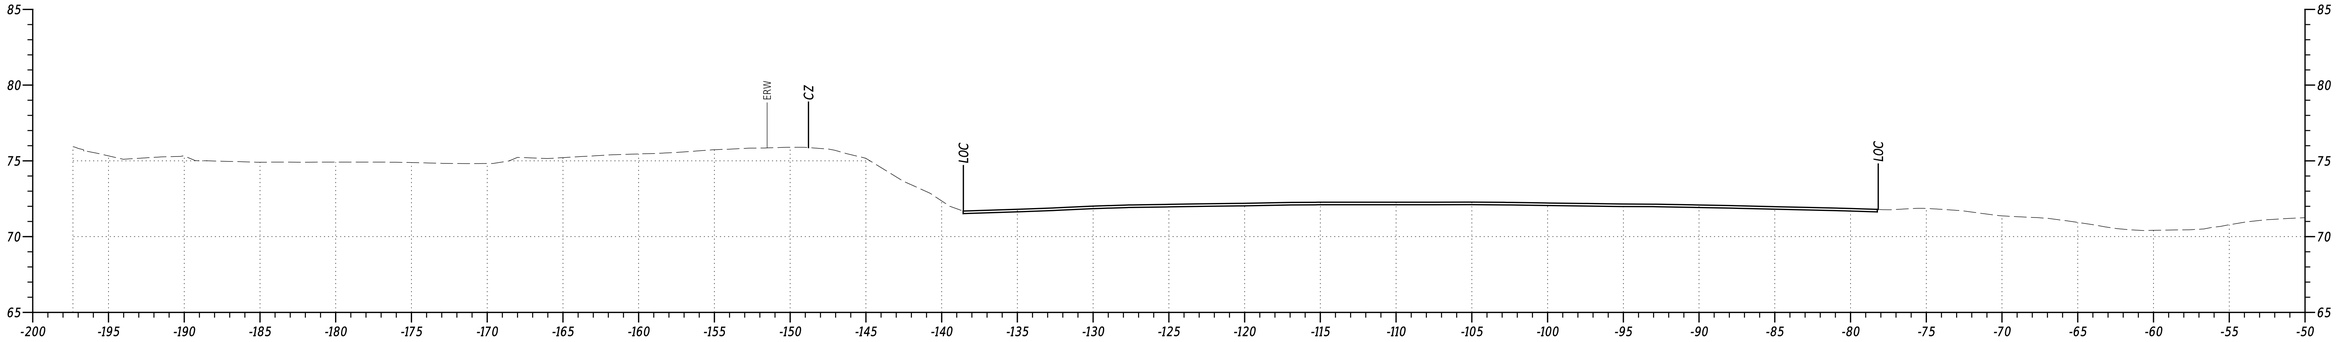

STA. 533+00

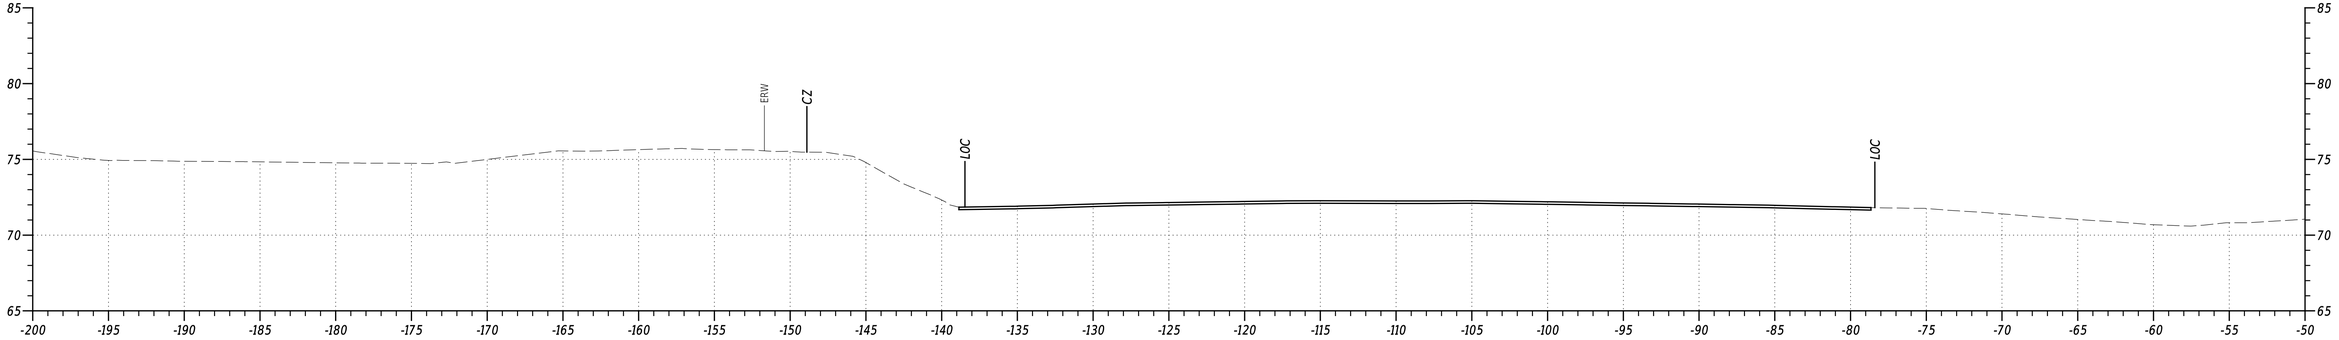

STA. 532+50

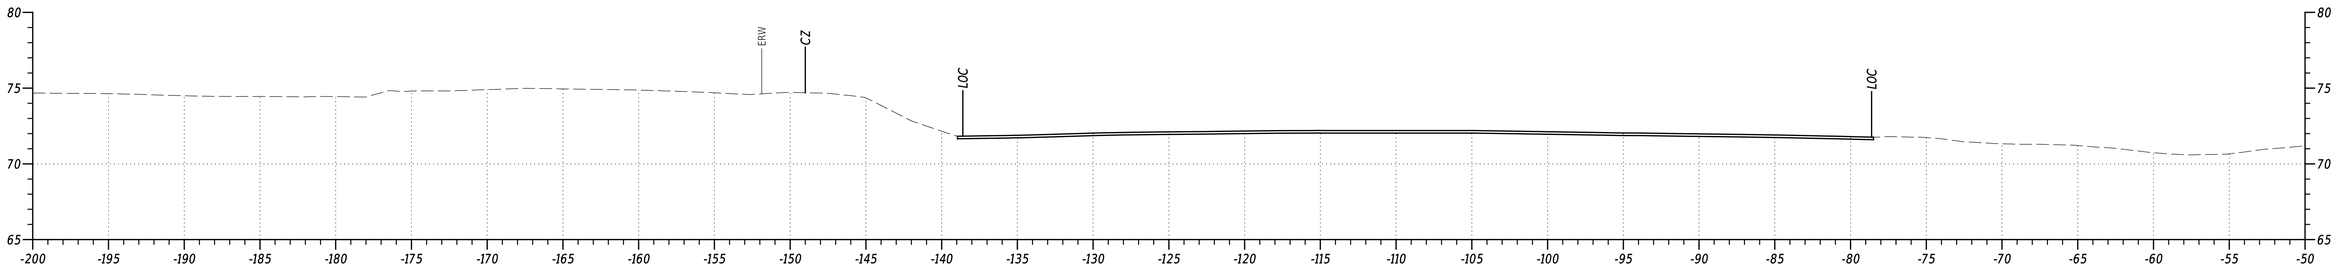

STA. 532+00

PEN TABLE:	$PENTABLE
PLOT DRIVER:	$PLTDRVDS
DATE PLOTTED:	02-SEP-2024 @ 17:45
USER NAME:	$USERS OFFICE LOCATION: $OFFICENAMES

PENNONI ASSOCIATES INC.	
FILE NAME:	$FILEAS
MICROSTATION VERSION:	$VERSION$
MICROSTATION WORKSPACE:	$WORKSPACES

ADDENDA / REVISIONS


SCALE
0 5 10 15
FEET

US 13 PAVING AND PEDESTRIAN IMPROVEMENTS - LLANGOLLEN BLVD TO BACON/BOULDEN BLVD

CONTRACT	T201901102	BRIDGE NO.	N/A
COUNTY	NEW CASTLE	DESIGNED BY:	O. GREEN
		CHECKED BY:	P. HORSEY

CROSS SECTIONS

SECTION	PAI
SHEET NO.	76

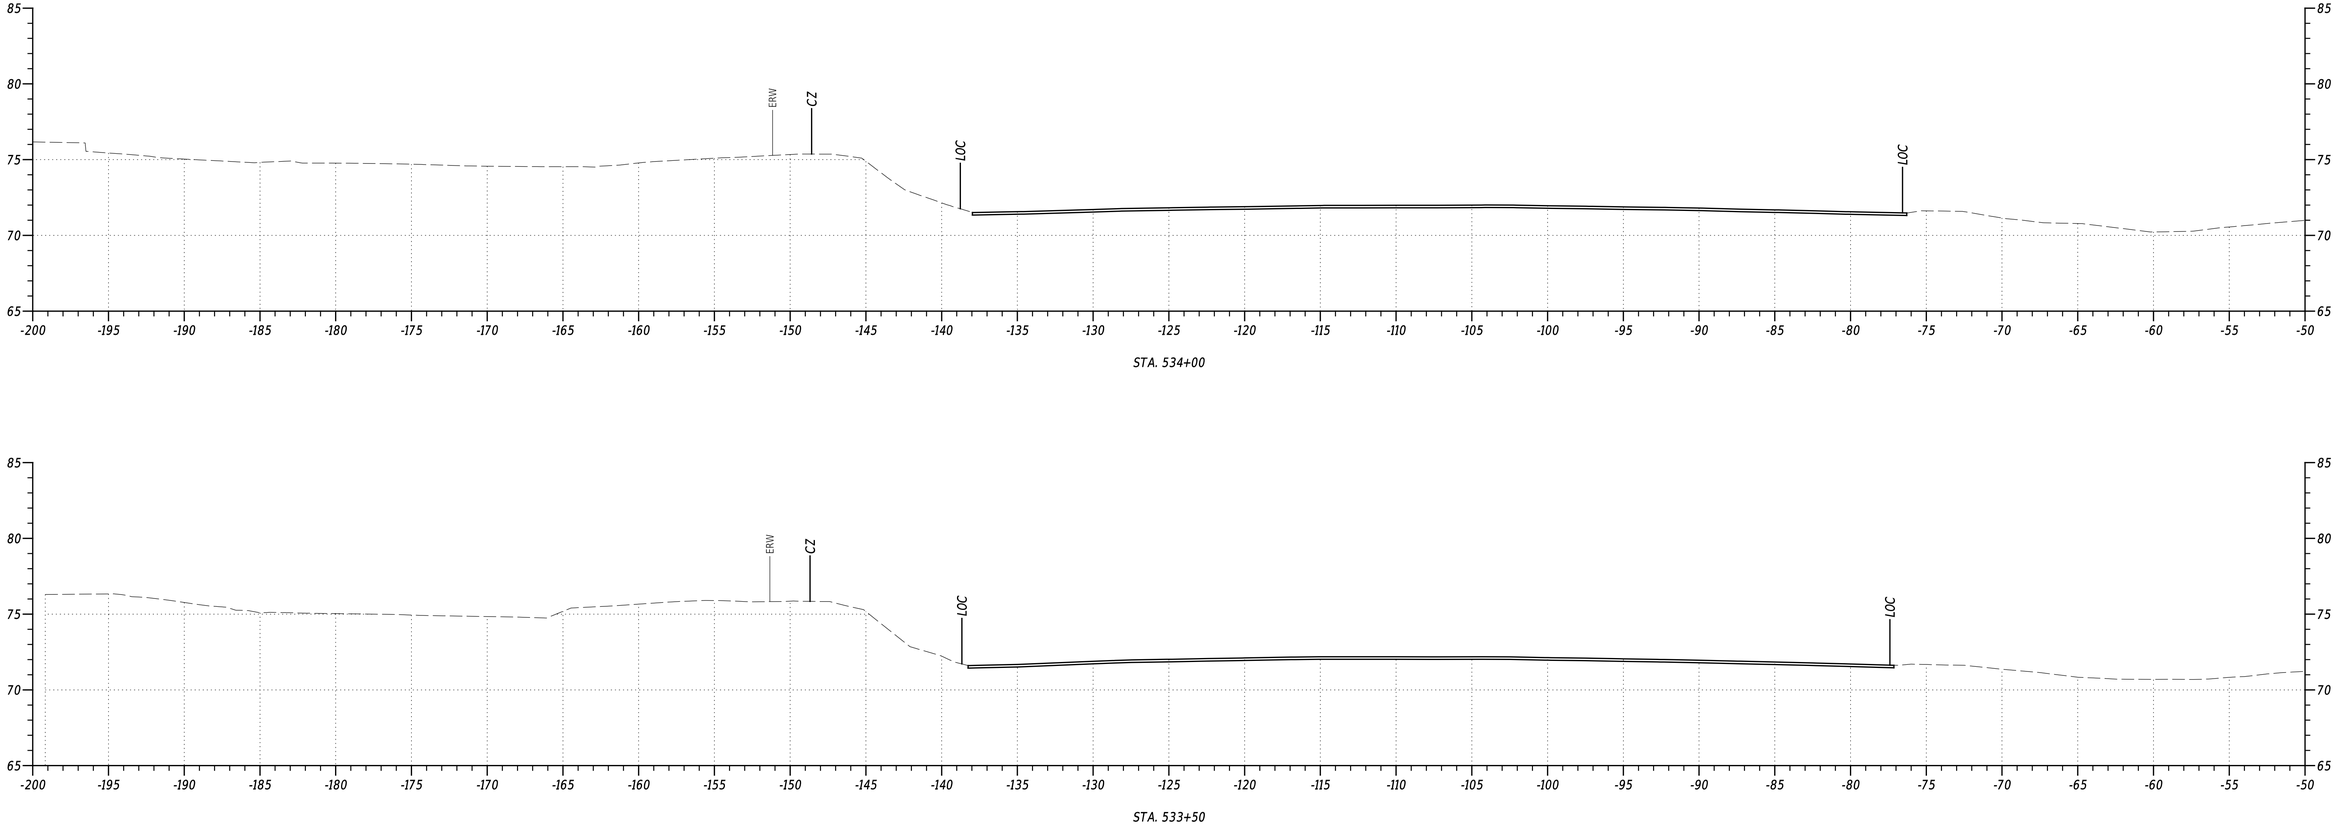

STA. 534+00

STA. 533+50

PENNONI ASSOCIATES INC:	$FILEAS
FILE NAME:	$FILEAS
MICROSTATION VERSION:	$VERSIONS
MICROSTATION WORKSPACE:	$WORKSPACES
PEN TABLE:	$PENTABLES
PLOT DRIVER:	$PLTDRVSS
DATE PLOTTED:	02-SEP-2024@ 17:45
USER NAME:	$USERS
OFFICE LOCATION:	$OFFICENAMES

ADDENDA / REVISIONS


SCALE
0 5 10 15
FEET

US 13 PAVING AND PEDESTRIAN IMPROVEMENTS - LLANGOLLEN BLVD TO BACON/BOULDEN BLVD


CONTRACT	BRIDGE NO.	N/A
T201901102	DESIGNED BY:	O. GREEN
COUNTY	CHECKED BY:	P. HORSEY
NEW CASTLE		

CROSS SECTIONS


SECTION	PAI
SHEET NO.	77

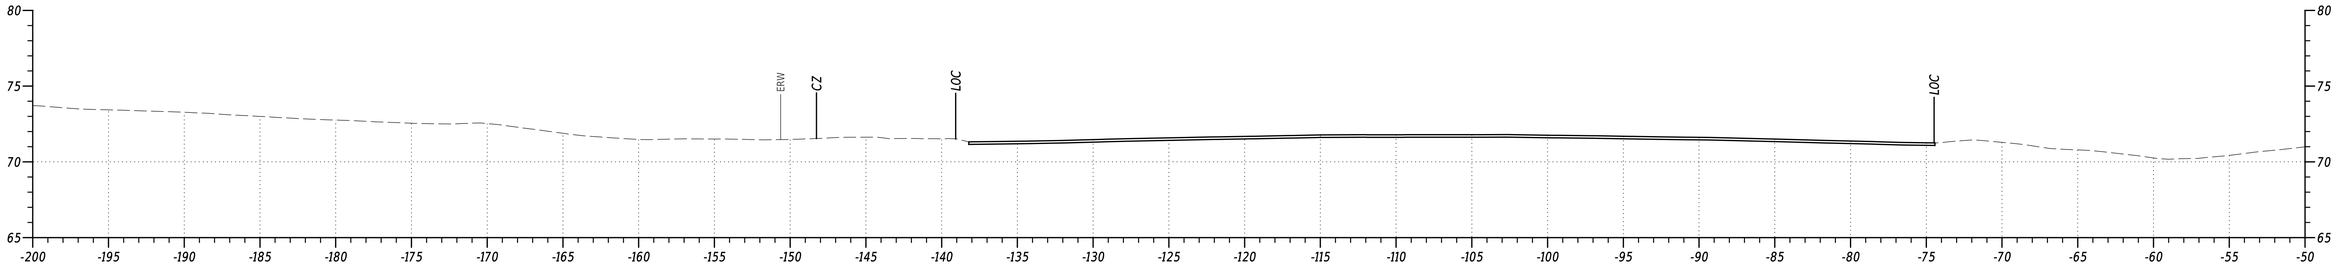

STA. 535+50

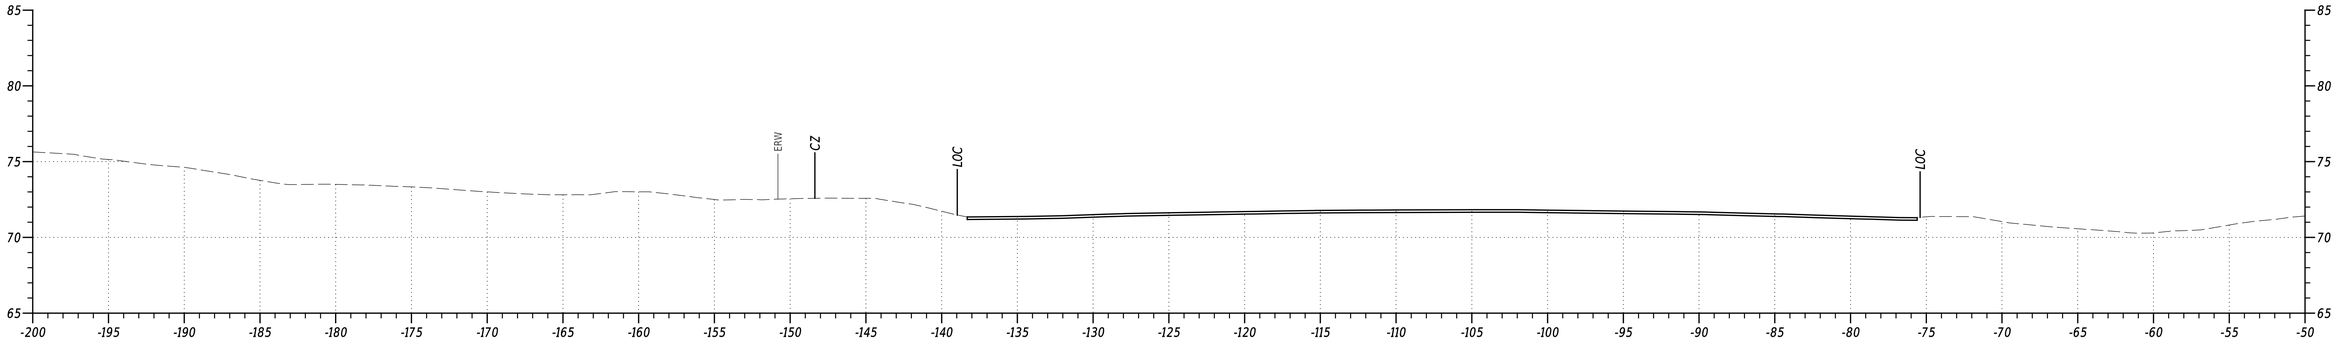

STA. 535+00

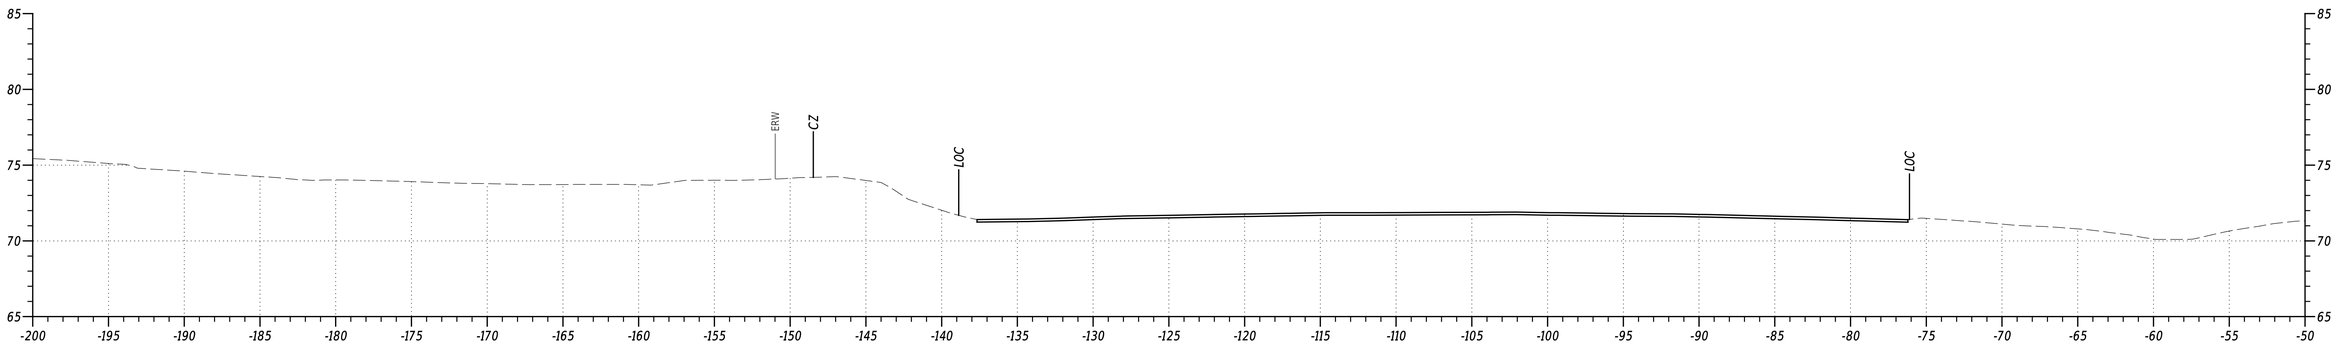

STA. 534+50

PENNONI ASSOCIATES INC.	
FILE NAME:	$FILEAS
MICROSTATION VERSION:	$VERSIONS
MICROSTATION WORKSPACE:	$WORKSPACES
PRT TABLE:	$PRINTABLES
PLOT DRIVER:	$PLTDRVRS
DATE PLOTTED:	02-SEP-2024@ 17:45
USER NAME:	$USERS
OFFICE LOCATION:	$OFFICENAME

Pennoni


ADDENDA / REVISIONS			

SCALE
0 5 10 15
FEET


US 13 PAVING AND PEDESTRIAN IMPROVEMENTS - LLANGOLLEN BLVD TO BACON/BOULDEN BLVD

CONTRACT	BRIDGE NO.	N/A	
T201901102	DESIGNED BY:	O. GREEN	CROSS SECTIONS
COUNTY	CHECKED BY:	P. HORSEY	
NEW CASTLE			


SECTION
PAI
SHEET NO.
78

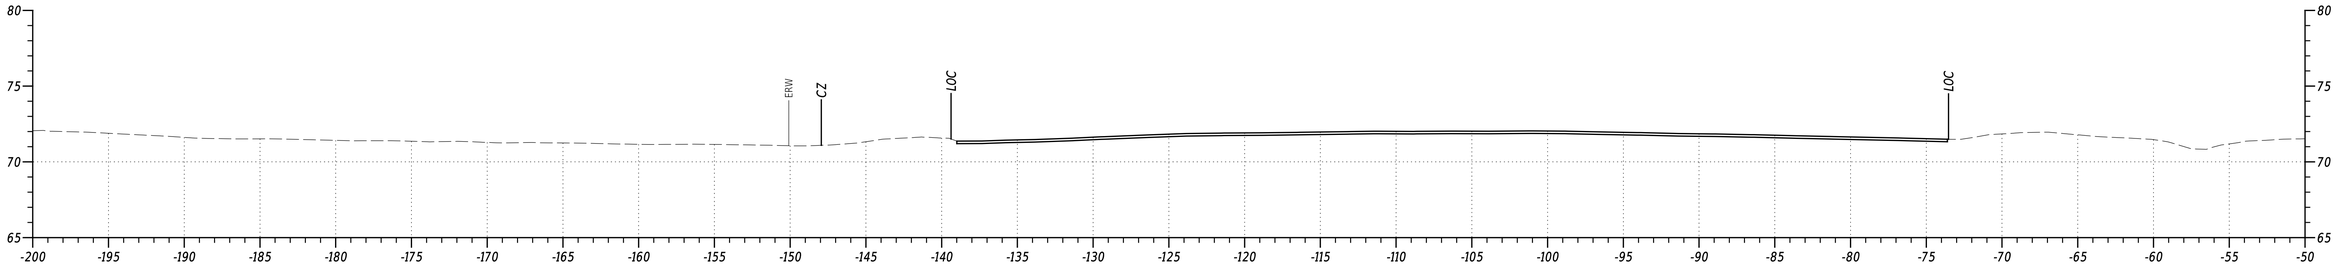

STA. 537+00

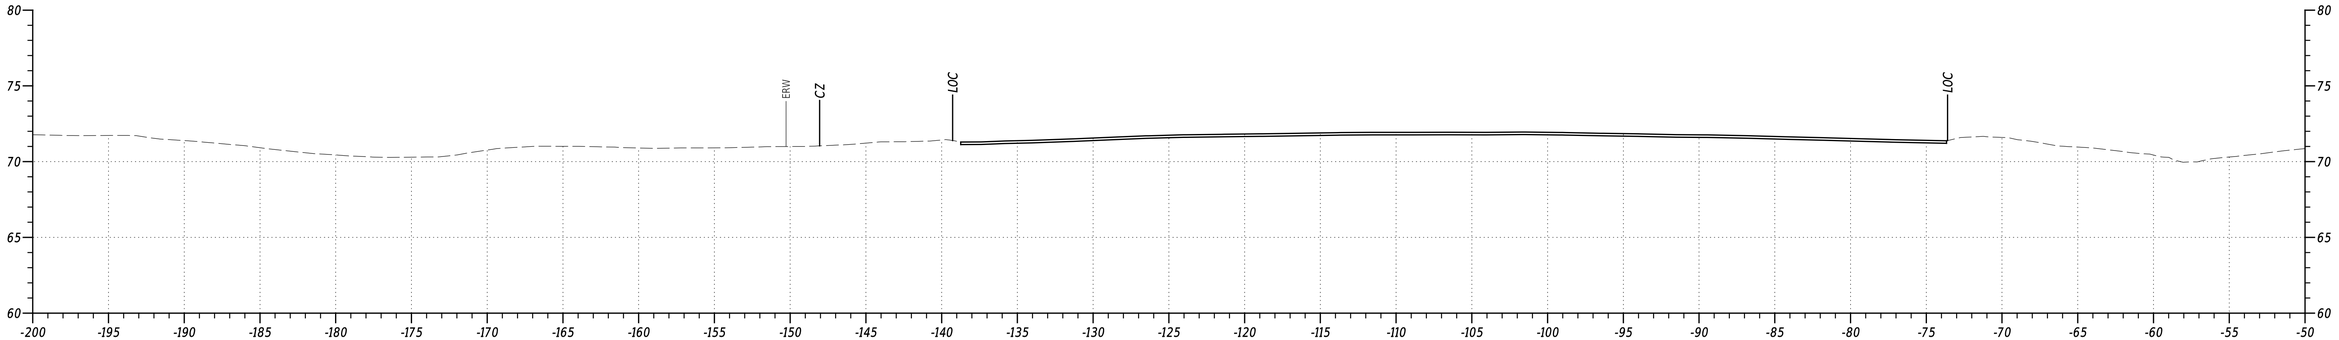

STA. 536+50

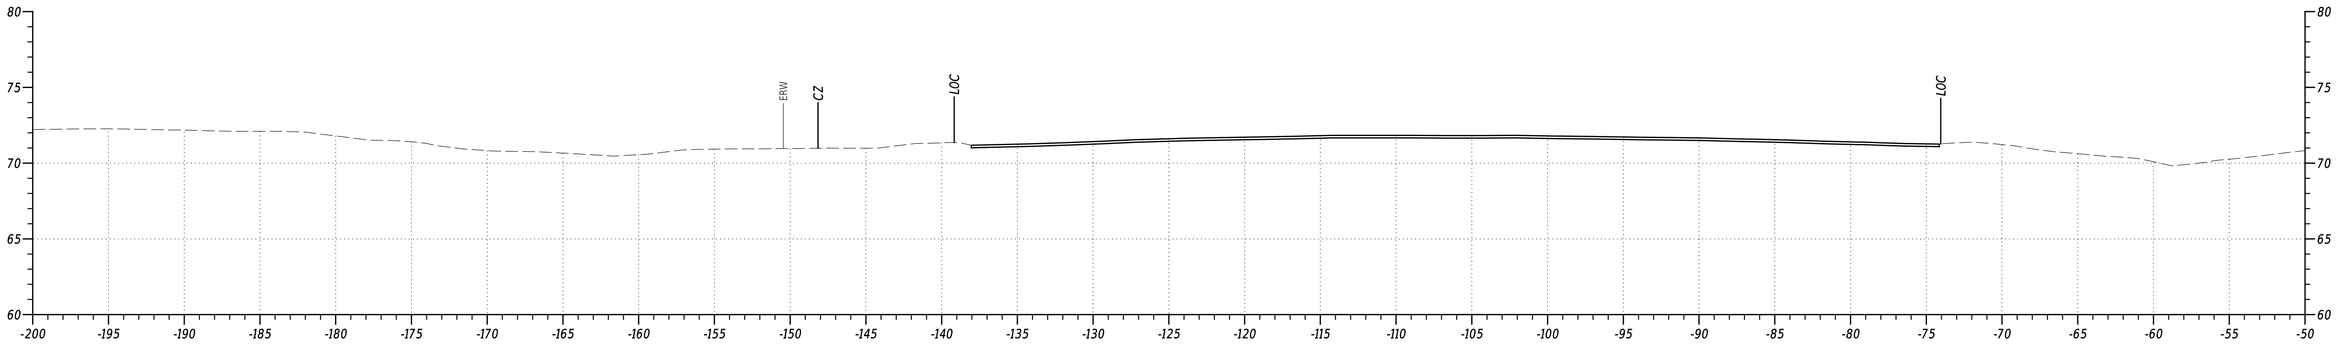


STA. 536+00


PENNONI ASSOCIATES INC. | PEN TABLE: $PENTBLSS
FILE NAME: $FILEAS | PLOT DRIVER: $PLTDRVSS
MICROSTATION VERSION: $VERSIONS | DATE PLOTTED: 02-SEP-2024@ 17:45
MICROSTATION WORKSPACE: $WORKSPACES | USER NAME: $USERS OFFICE LOCATION: $OFFICENAMES

Pennoni


ADDENDA / REVISIONS		SCALE 0 5 10 15 FEET	US 13 PAVING AND PEDESTRIAN IMPROVEMENTS - LLANGOLLEN BLVD TO BACON/BOULDEN BLVD	CONTRACT T201901102	BRIDGE NO. N/A	CROSS SECTIONS	SECTION PAI
				COUNTY NEW CASTLE	DESIGNED BY: O. GREEN		SHEET NO. 79
					CHECKED BY: P. HORSEY		

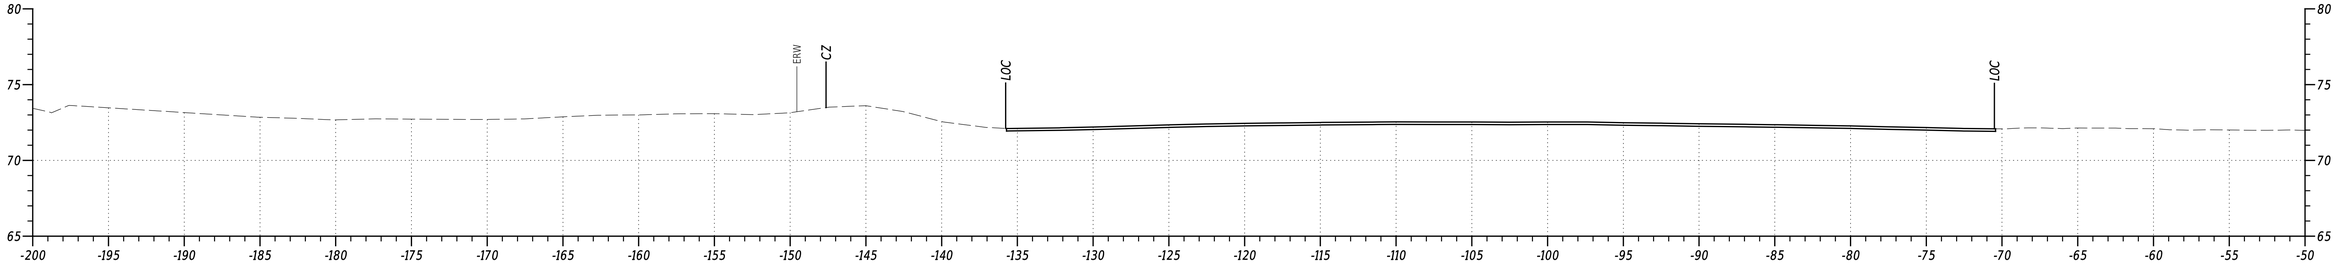

STA. 538+50

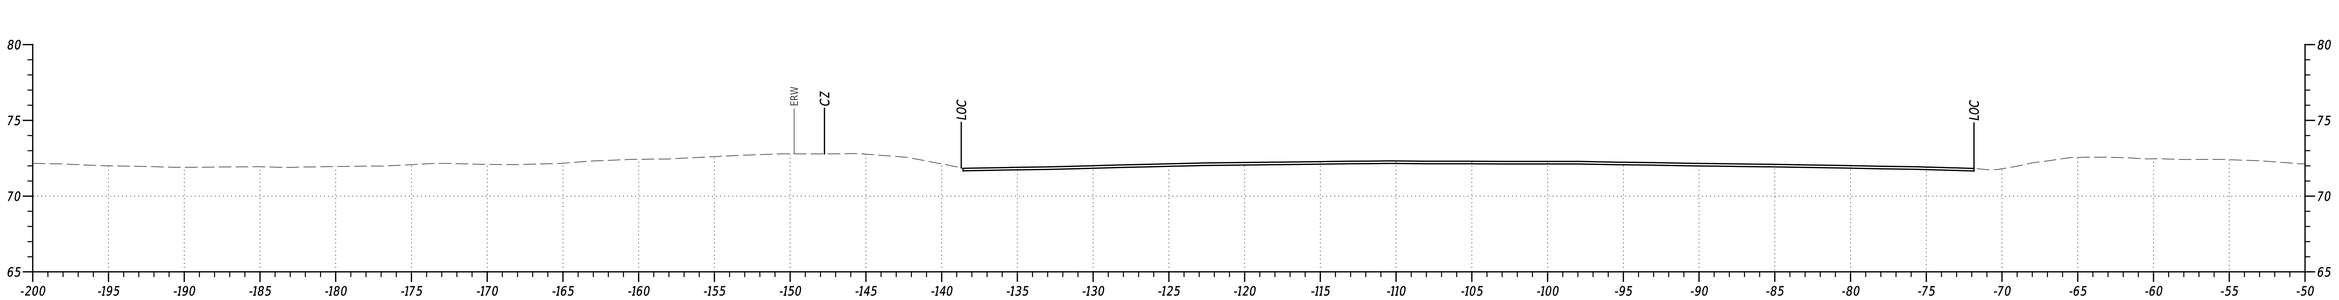

STA. 538+00

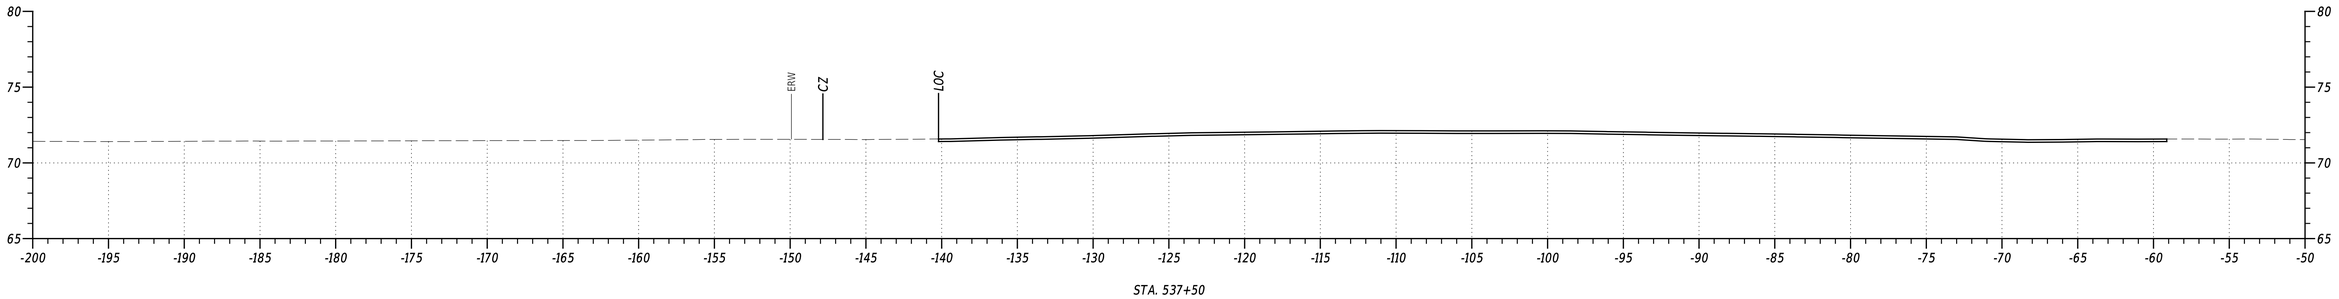


STA. 537+50


PENNONI ASSOCIATES INC. | PEN TABLE: $PENTBLSS
FILE NAME: $FILEAS | PLOT DRIVER: $PLTDRVSS
MICROSTATION VERSION: $VERSIONS | DATE PLOTTED: 02-SEP-2024@ 17:45
MICROSTATION WORKSPACE: $WORKSPACES | USER NAME: $USERS | OFFICE LOCATION: $OFFICENAMES

Pennoni


ADDENDA / REVISIONS		SCALE 0 5 10 15 FEET	US 13 PAVING AND PEDESTRIAN IMPROVEMENTS - LLANGOLLEN BLVD TO BACON/BOULDEN BLVD	CONTRACT T201901102	BRIDGE NO. N/A	CROSS SECTIONS	SECTION PAI
				COUNTY NEW CASTLE	DESIGNED BY: O. GREEN		SHEET NO. 80
					CHECKED BY: P. HORSEY		

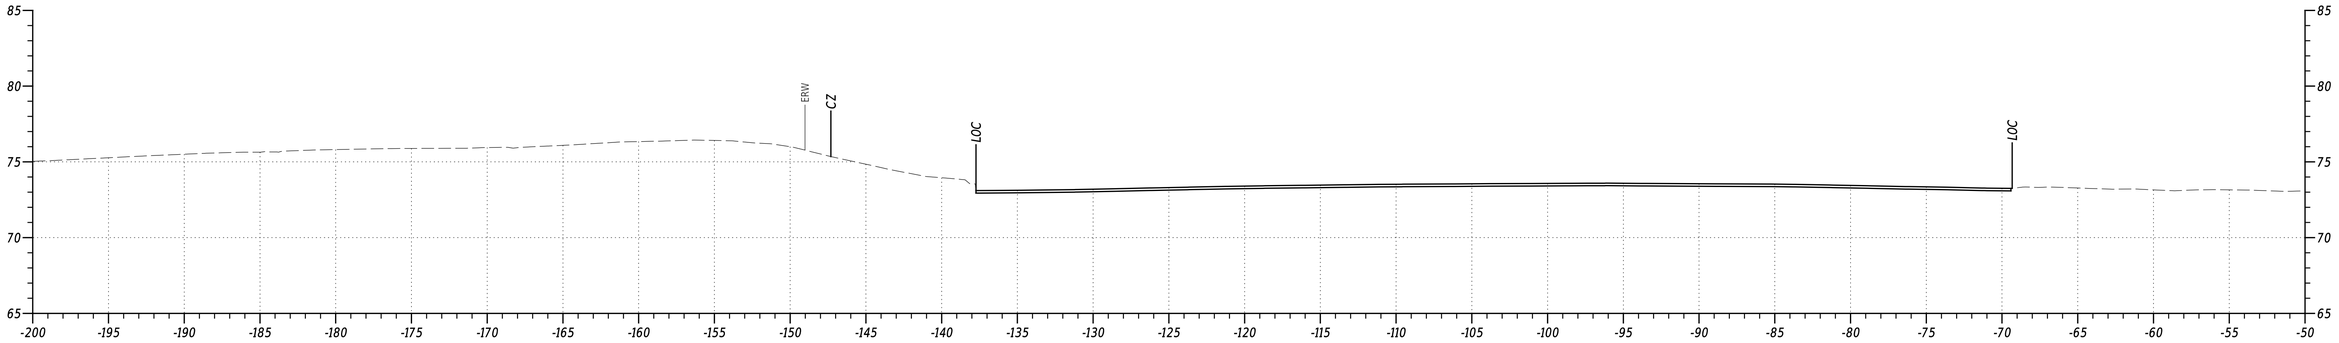

STA. 540+00

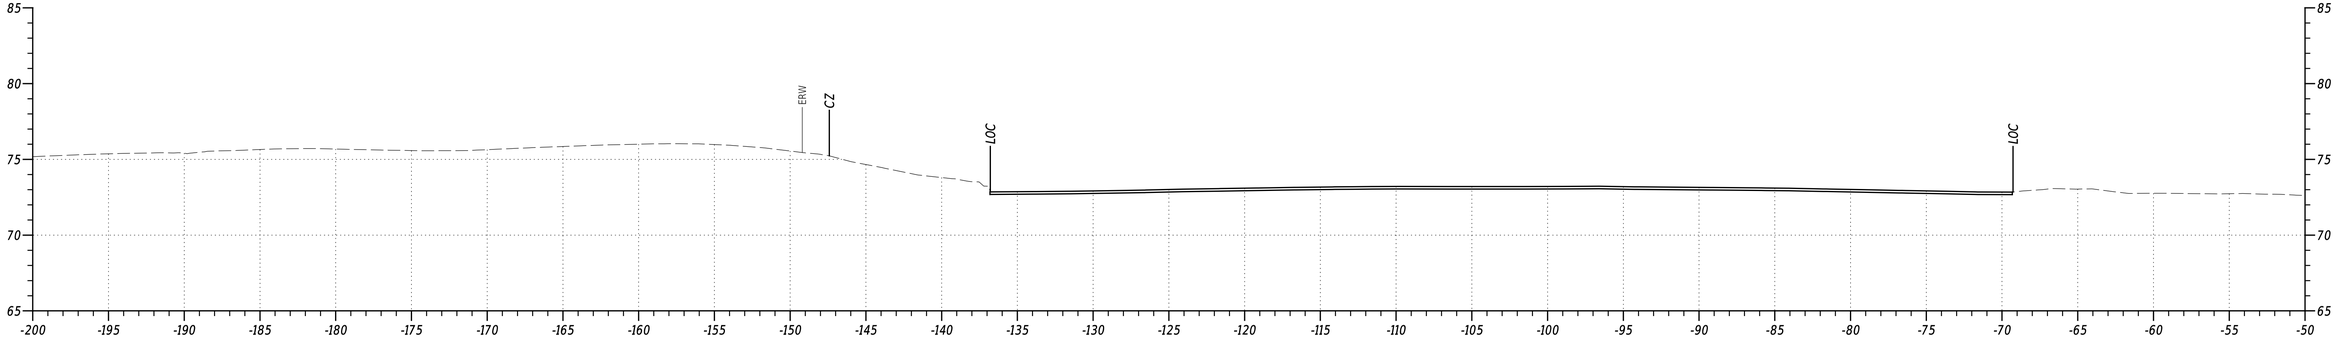

STA. 539+50

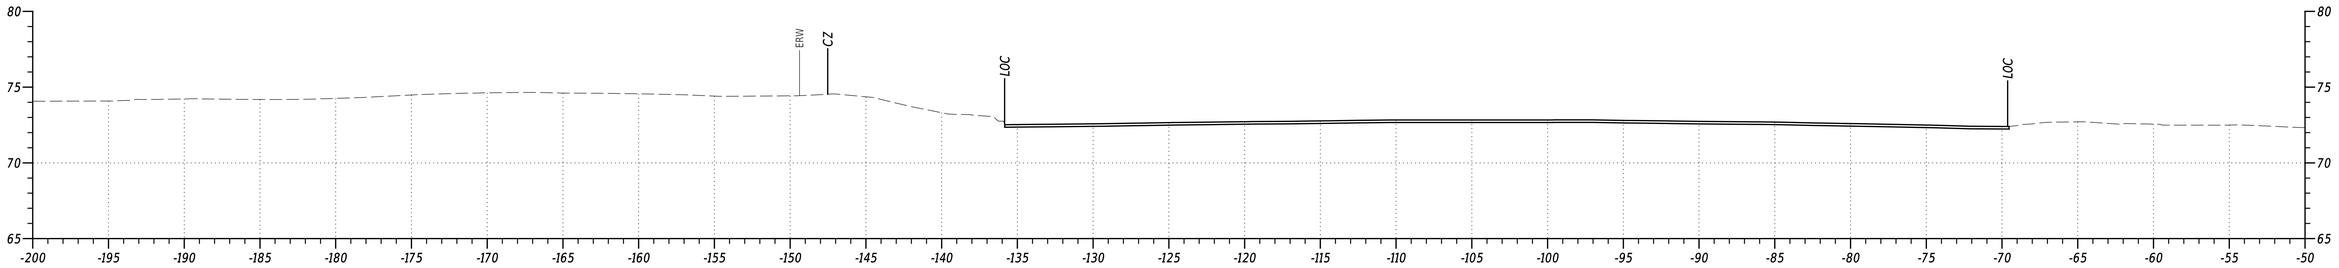


STA. 539+00


PENNONI ASSOCIATES INC. | PEN TABLE: $PENTBLSS
FILE NAME: $FILEAS | PLOT DRIVER: $PLTDRVSS
MICROSTATION VERSION: $VERSIONS | DATE PLOTTED: 02-SEP-2024@ 17:45
MICROSTATION WORKSPACE: $WORKSPACES | USER NAME: $USERS | OFFICE LOCATION: $OFFICENAMES

Pennoni

ADDENDA / REVISIONS		SCALE 0 5 10 15 FEET	US 13 PAVING AND PEDESTRIAN IMPROVEMENTS - LLANGOLLEN BLVD TO BACON/BOULDEN BLVD	CONTRACT T201901102	BRIDGE NO. N/A	CROSS SECTIONS	SECTION PAI
				COUNTY NEW CASTLE	DESIGNED BY: O. GREEN		SHEET NO. 81
					CHECKED BY: P. HORSEY		

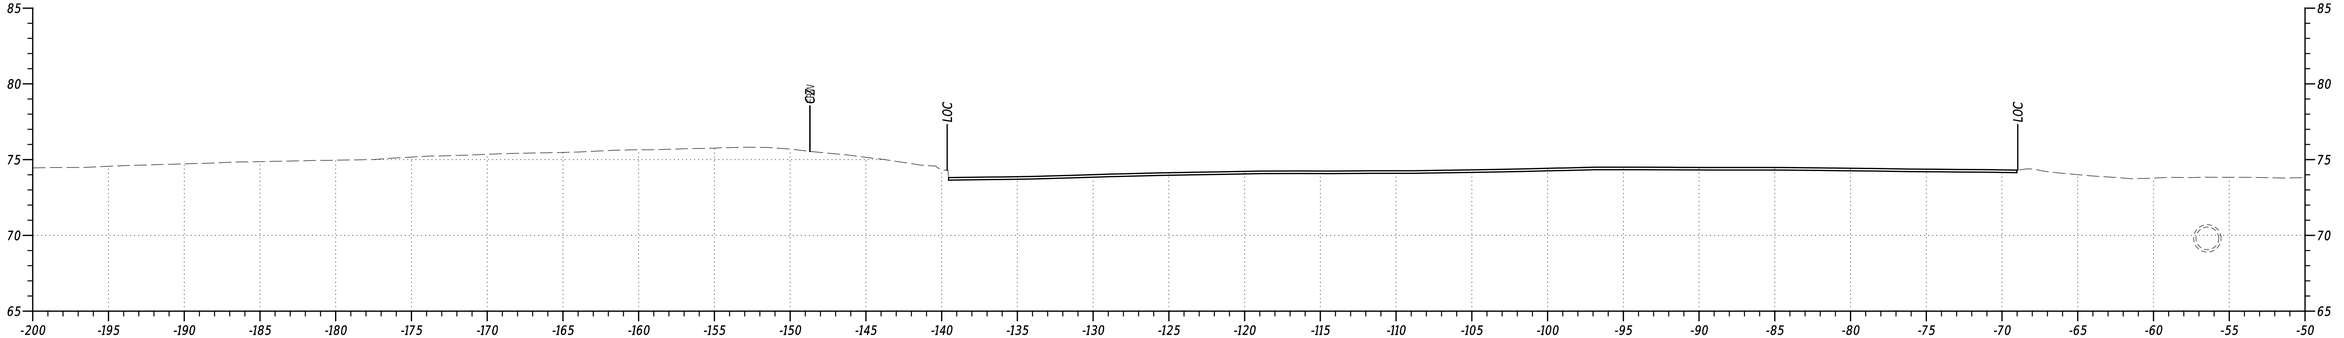

STA. 541+00

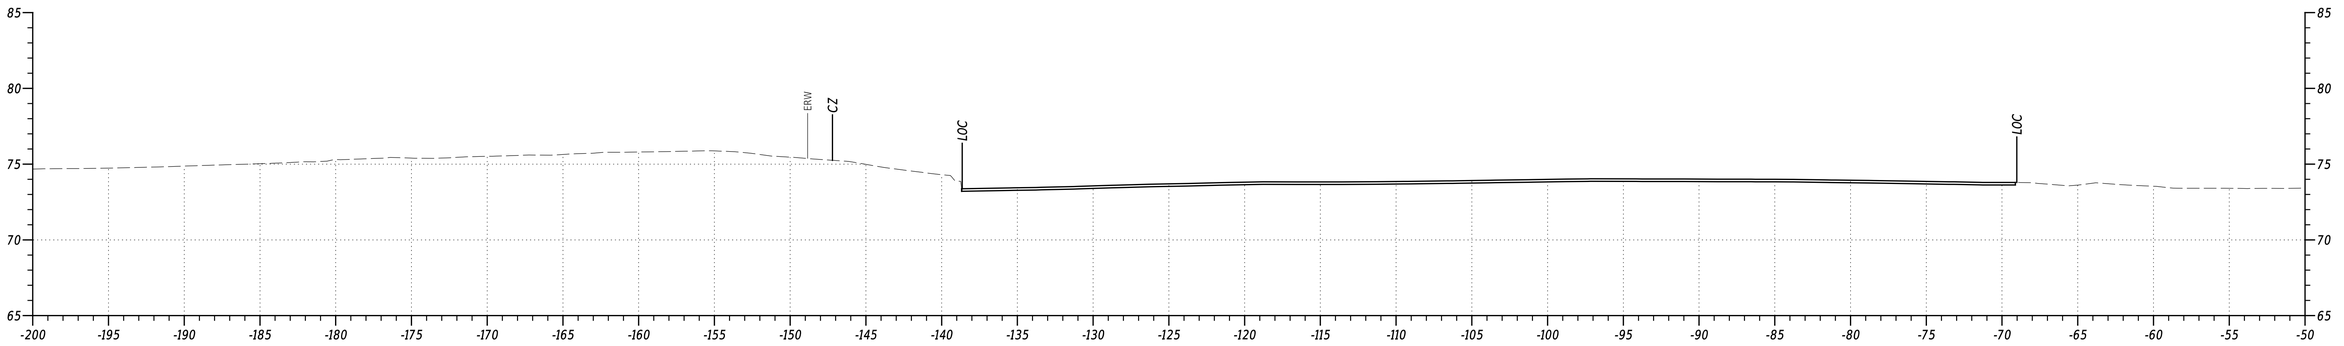


STA. 540+50

PENNONI ASSOCIATES INC. | PEN TABLE: $PENTBLSS
FILE NAME: $FILEAS | PLOT DRIVER: $PLTDRVSS
MICROSTATION VERSION: $VERSIONS | DATE PLOTTED: 02-SEP-2024@ 17:45
MICROSTATION WORKSPACE: $WORKSPACES | USER NAME: $USERS OFFICE LOCATION: $OFFICENAMES

Pennoni

ADDENDA / REVISIONS		SCALE 0 5 10 15 FEET	US 13 PAVING AND PEDESTRIAN IMPROVEMENTS - LLANGOLLEN BLVD TO BACON/BOULDEN BLVD	CONTRACT T201901102	BRIDGE NO. N/A	CROSS SECTIONS	SECTION PAI
				COUNTY NEW CASTLE	DESIGNED BY: O. GREEN		SHEET NO. 82
					CHECKED BY: P. HORSEY		

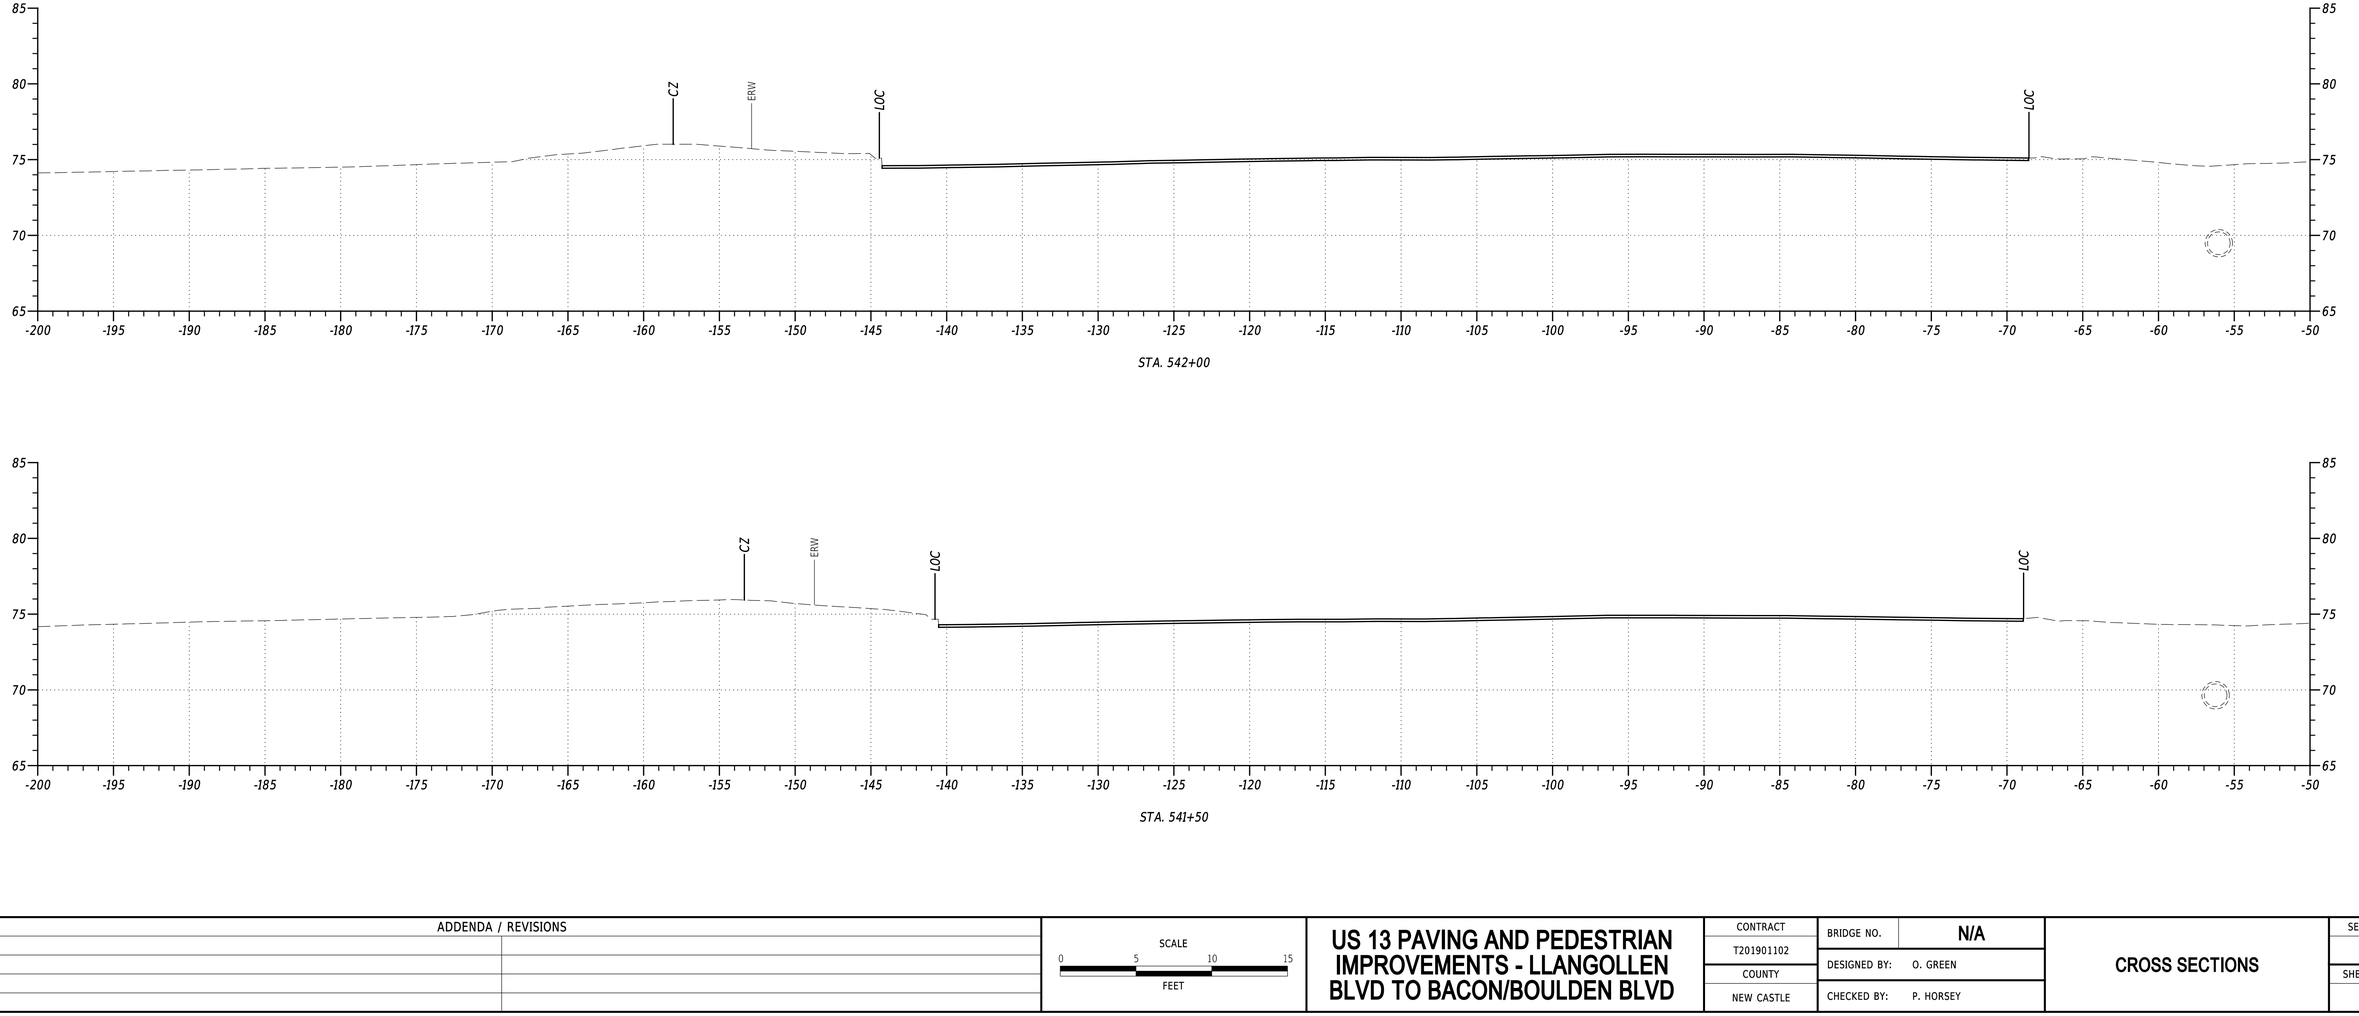


STA. 542+00

STA. 541+50


PENNONI ASSOCIATES INC. | PEN TABLE: $PENTBLSS
FILE NAME: $FILEAS | PLOT DRIVER: $PLTDRVSS
MICROSTATION VERSION: $VERSIONS | DATE PLOTTED: 02-SEP-2024@ 17:45
MICROSTATION WORKSPACE: $WORKSPACES | USER NAME: $USERS OFFICE LOCATION: $OFFICENAMES

Pennoni


ADDENDA / REVISIONS		SCALE 0 5 10 15 FEET	US 13 PAVING AND PEDESTRIAN IMPROVEMENTS - LLANGOLLEN BLVD TO BACON/BOULDEN BLVD	CONTRACT T201901102	BRIDGE NO. N/A	CROSS SECTIONS	SECTION PAI
				COUNTY NEW CASTLE	DESIGNED BY: O. GREEN		SHEET NO. 83
					CHECKED BY: P. HORSEY		

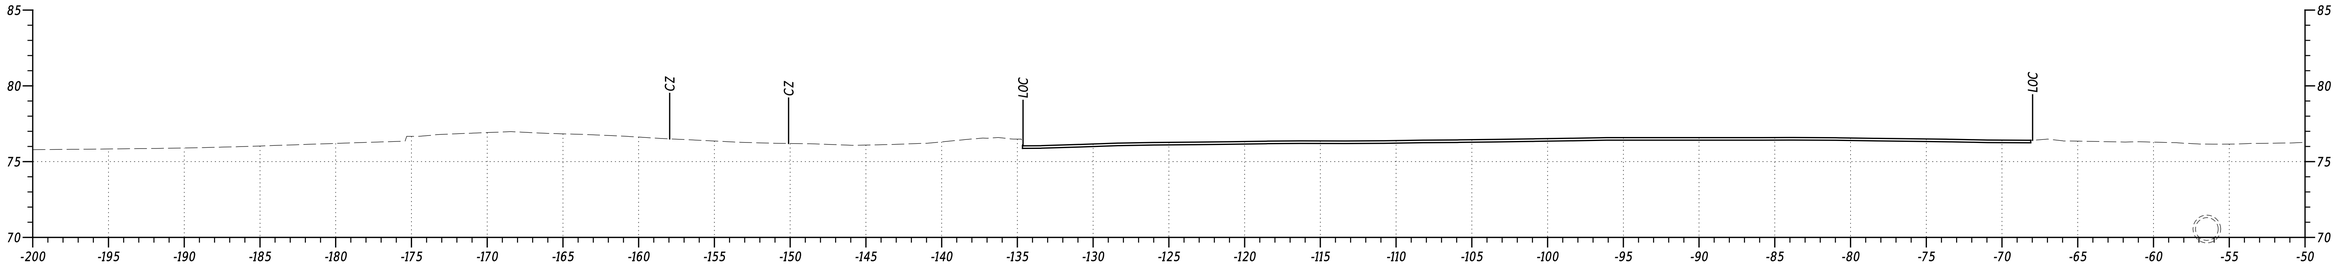

STA. 543+50

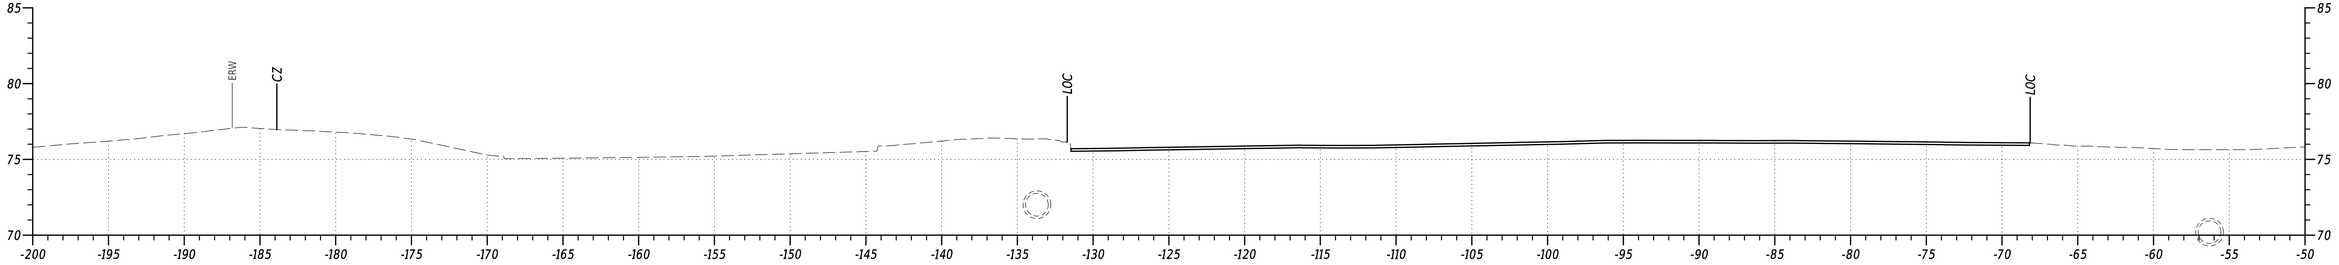

STA. 543+00

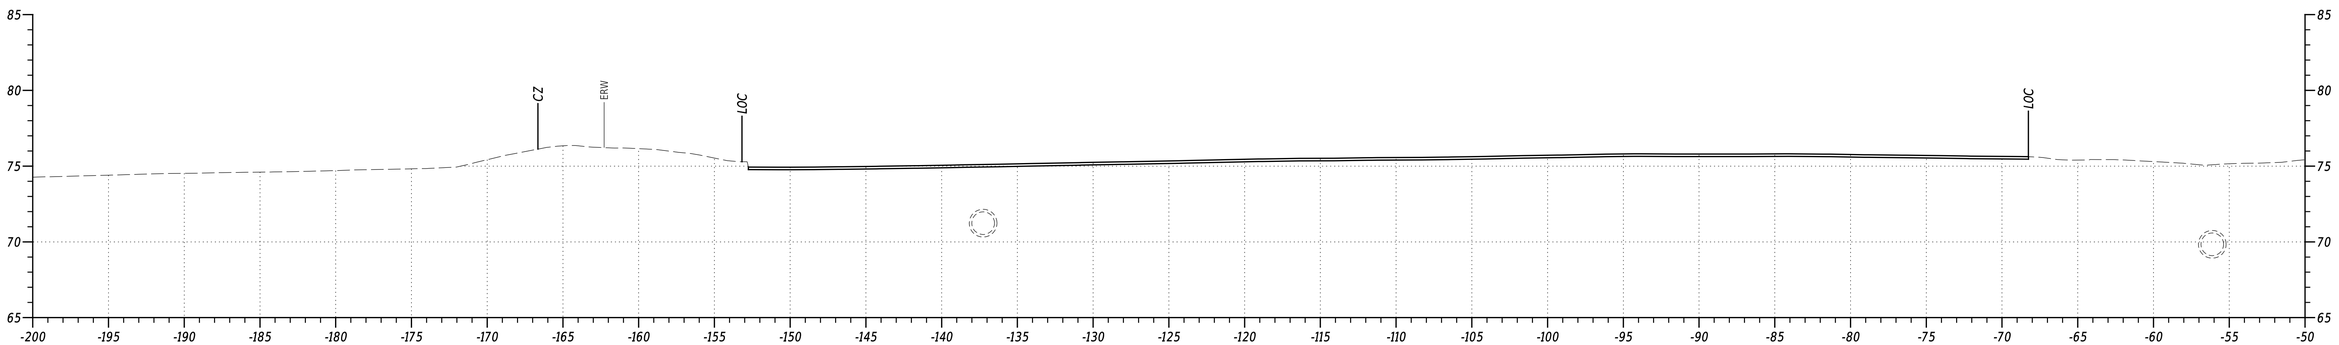

STA. 542+50

PENNONI ASSOCIATES INC.	
FILE NAME:	SFILEAS
MICROSTATION VERSION:	$VERSION$
MICROSTATION WORKSPACE:	$WORKSPACES
PRT TABLE:	$PRINTBLS
PLOT DRIVER:	$PLTDRVS
DATE PLOTTED:	03-SEP-2024@ 17:45
USER NAME:	$USERS
OFFICE LOCATION:	$OFFICENAMES


ADDENDA / REVISIONS

SCALE
0 5 10 15
FEET


US 13 PAVING AND PEDESTRIAN IMPROVEMENTS - LLANGOLLEN BLVD TO BACON/BOULDEN BLVD

CONTRACT	BRIDGE NO.	N/A	SECTION
T201901102	DESIGNED BY:	O. GREEN	PAI
COUNTY	CHECKED BY:	P. HORSEY	SHEET NO.
NEW CASTLE			84


CROSS SECTIONS

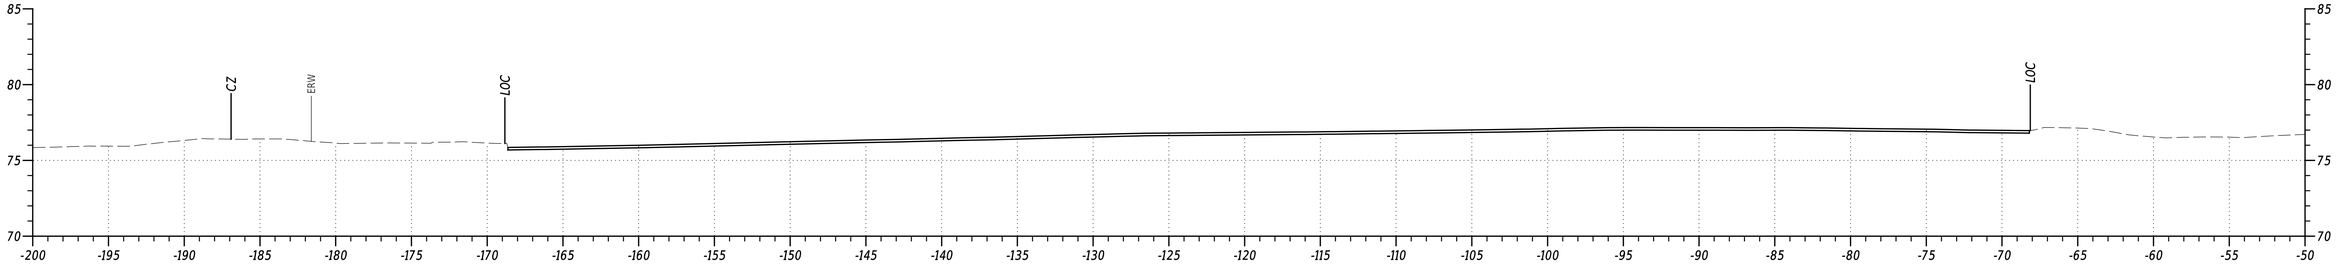

STA. 545+00

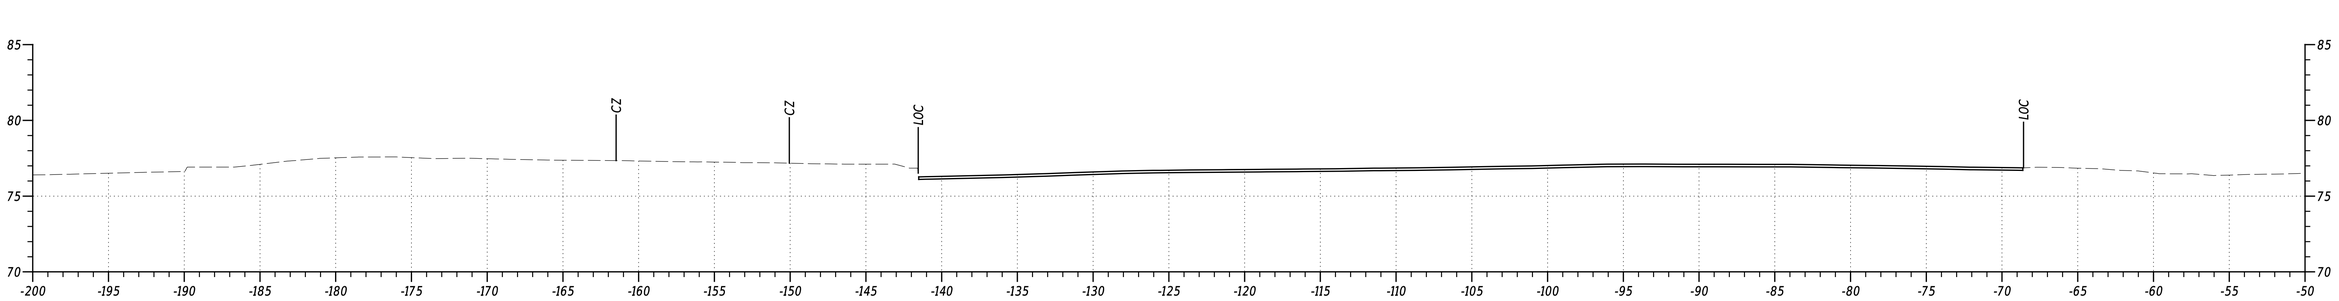

STA. 544+50

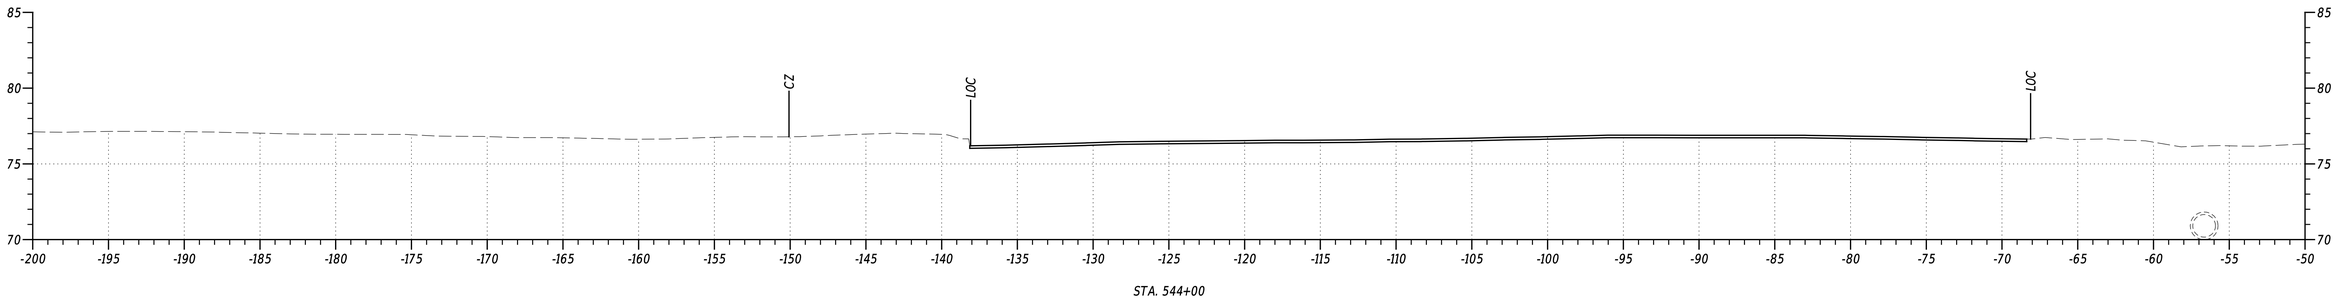


STA. 544+00


PENNONI ASSOCIATES INC. | PEN TABLE: $PENTBLSS
FILE NAME: $FILEAS | PLOT DRIVER: $PLTDRVSS
MICROSTATION VERSION: $VERSIONS | DATE PLOTTED: 02-SEP-2024@ 17:45
MICROSTATION WORKSPACE: $WORKSPACES | USER NAME: $USERS OFFICE LOCATION: $OFFICENAMES

Pennoni


ADDENDA / REVISIONS		SCALE 0 5 10 15 FEET	US 13 PAVING AND PEDESTRIAN IMPROVEMENTS - LLANGOLLEN BLVD TO BACON/BOULDEN BLVD	CONTRACT T201901102	BRIDGE NO. N/A	CROSS SECTIONS	SECTION PAI
				COUNTY NEW CASTLE	DESIGNED BY: O. GREEN		SHEET NO. 85
					CHECKED BY: P. HORSEY		

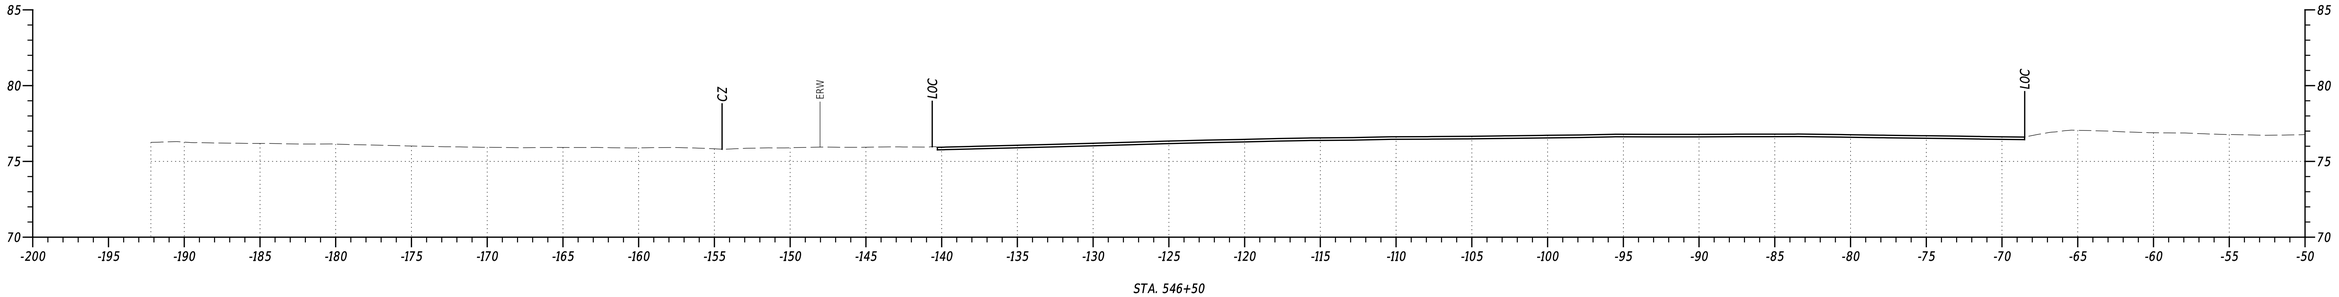

STA. 546+50

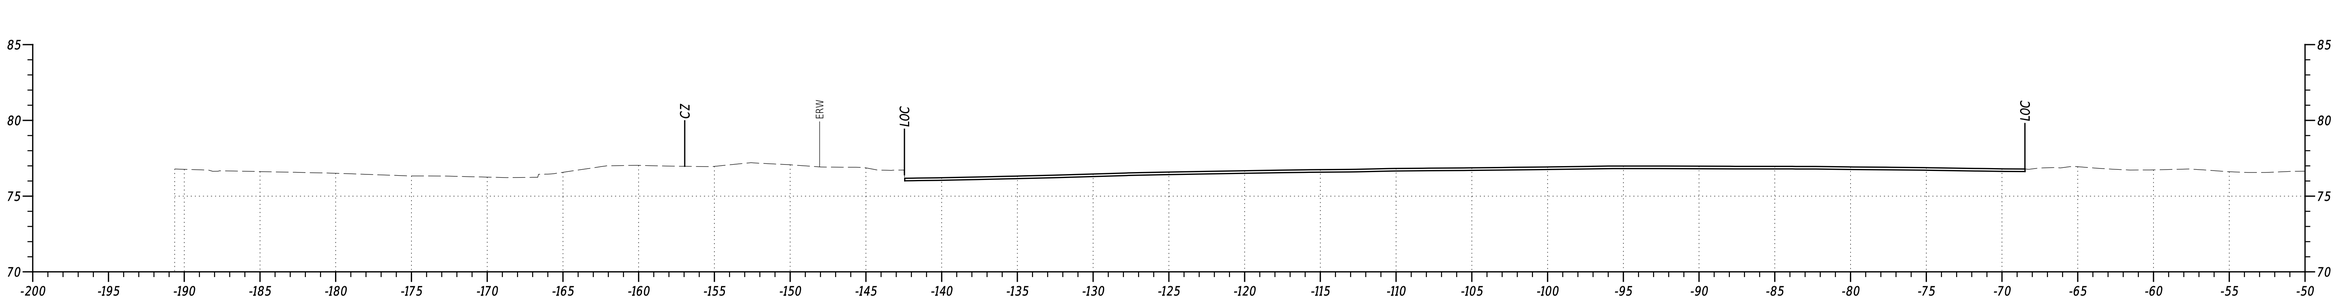

STA. 546+00

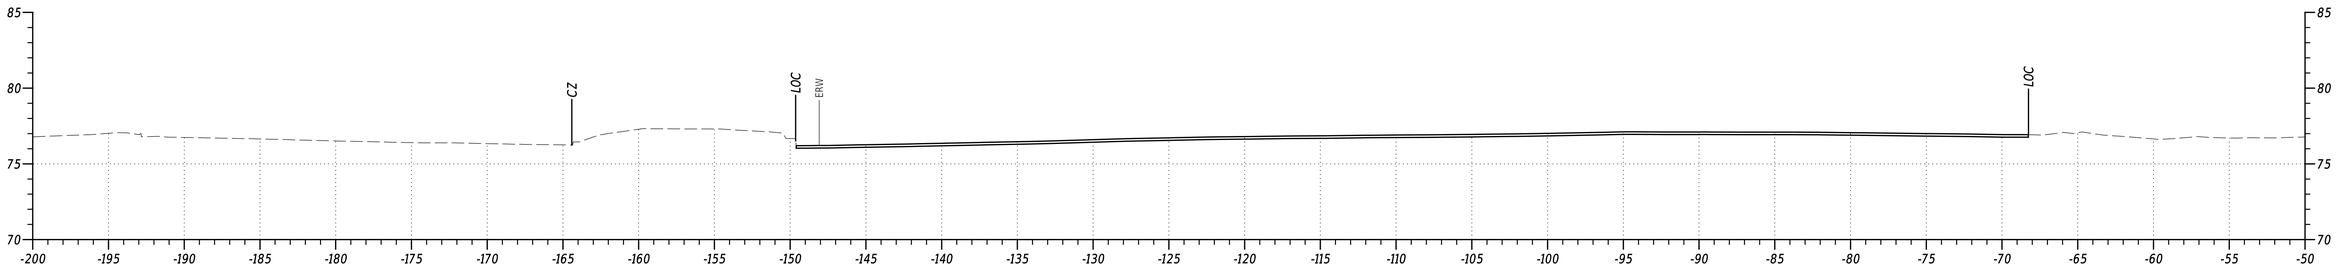

STA. 545+50

PENNONI ASSOCIATES INC.	$FILEAS
FILE NAME:	$FILEAS
MICROSTATION VERSION:	$VERSIONS
MICROSTATION WORKSPACE:	$WORKSPACES
PEN TABLE:	$PENTBLSS
PLOT DRIVER:	$PLTDRVSS
DATE PLOTTED:	02-SEP-2024@ 17:45
USER NAME:	$USERS OFFICE LOCATION: $OFFICENAMES

ADDENDA / REVISIONS


SCALE
0 5 10 15
FEET

US 13 PAVING AND PEDESTRIAN IMPROVEMENTS - LLANGOLLEN BLVD TO BACON/BOULDEN BLVD


CONTRACT	T201901102	BRIDGE NO.	N/A
COUNTY	NEW CASTLE	DESIGNED BY:	O. GREEN
		CHECKED BY:	P. HORSEY

CROSS SECTIONS


SECTION	PAI
SHEET NO.	86

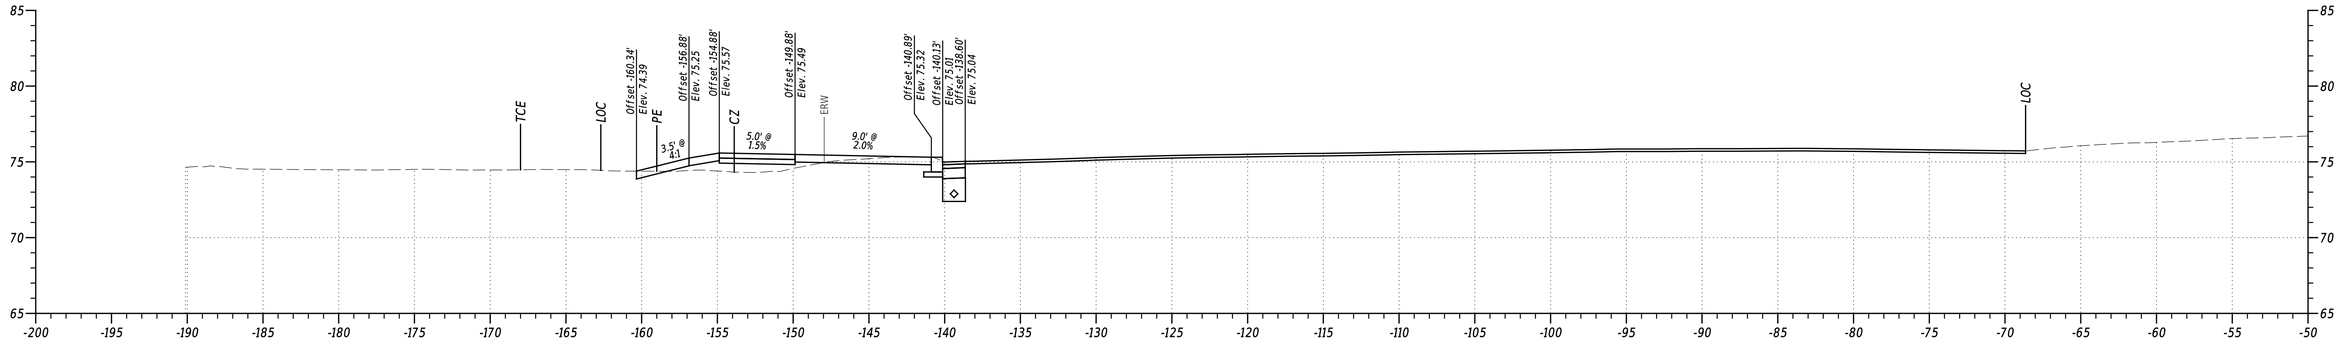

STA. 548+00

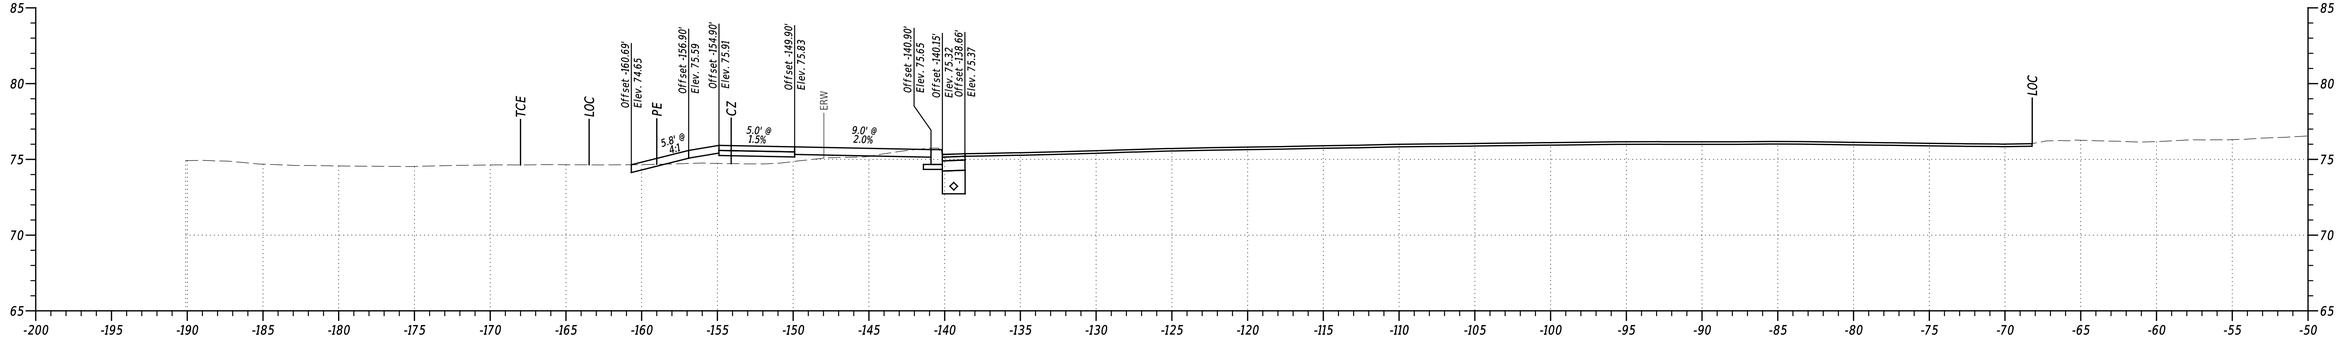

STA. 547+50

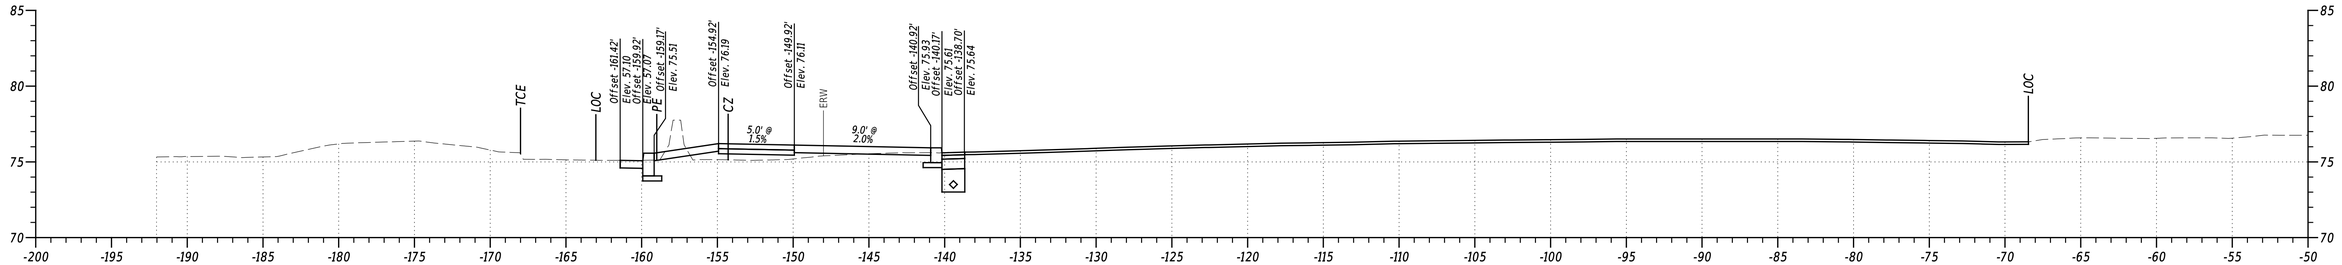

STA. 547+00

PENNONI ASSOCIATES INC. | PEN TABLE: $PENTBL$$
FILE NAME: $FILEAS | PLOT DRIVER: $PLTDRV$$
MICROSTATION VERSION: $VERSIONS | DATE PLOTTED: 02-SEP-2024@ 17:45
MICROSTATION WORKSPACE: $WORKSPACES | USER NAME: $USER$ | OFFICE LOCATION: $OFFICENAME$


ADDENDA / REVISIONS

SCALE
0 5 10 15
FEET


US 13 PAVING AND PEDESTRIAN IMPROVEMENTS - LLANGOLLEN BLVD TO BACON/BOULDEN BLVD

CONTRACT	BRIDGE NO.	N/A	SECTION
T201901102	DESIGNED BY: O. GREEN		PAI
COUNTY			SHEET NO.
NEW CASTLE	CHECKED BY: P. HORSEY		87

CROSS SECTIONS

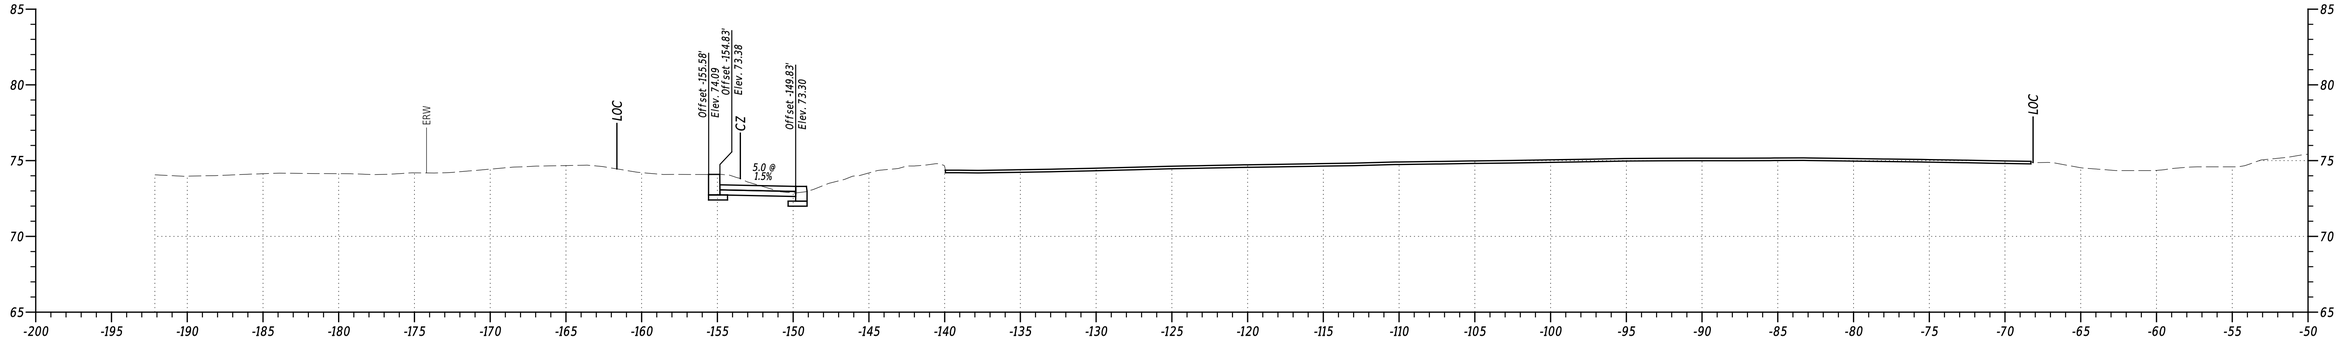

STA. 549+00

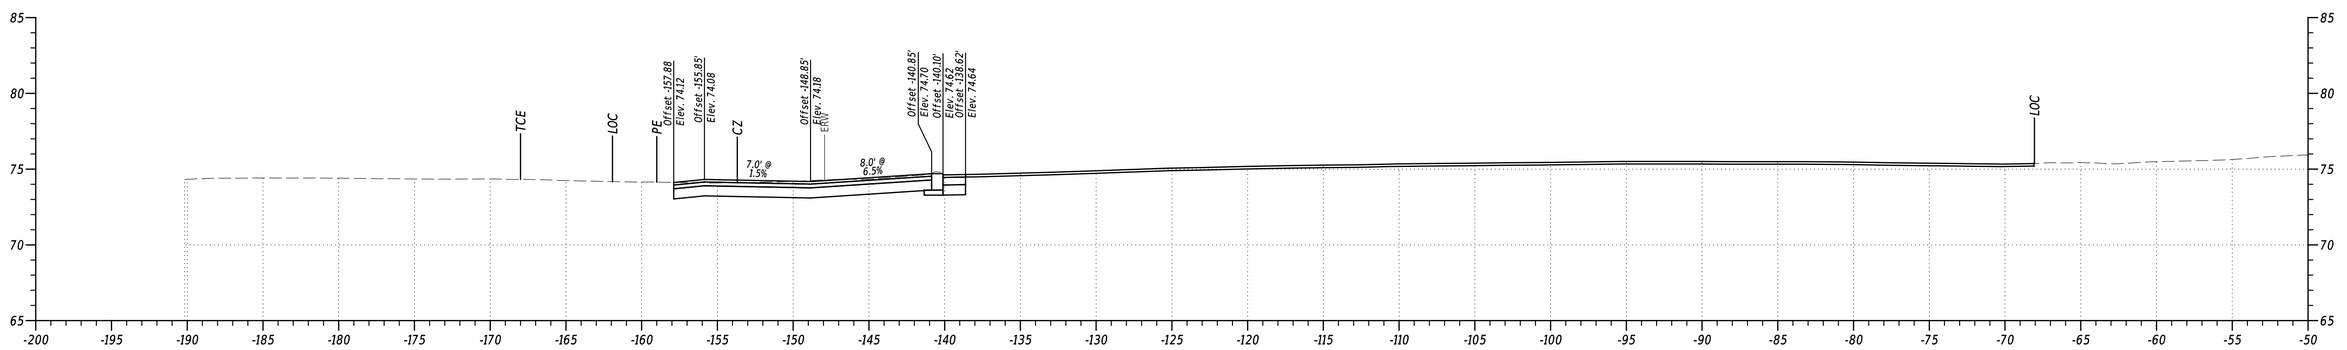

STA. 548+50

PENNONI ASSOCIATES INC.
FILE NAME: $FILEAS
MICROSTATION VERSION: $VERSIONS
MICROSTATION WORKSPACE: $WORKSPACES

PEN TABLE: $PENTABLES
PLOT DRIVER: $PLTDRVSS
DATE PLOTTED: 02-SEP-2024@ 17:45
USER NAME: $USERS
OFFICE LOCATION: $OFFICENAMES

ADDENDA / REVISIONS


SCALE
0 5 10 15
FEET

US 13 PAVING AND PEDESTRIAN IMPROVEMENTS - LLANGOLLEN BLVD TO BACON/BOULDEN BLVD


CONTRACT	BRIDGE NO.	N/A
T201901102	DESIGNED BY:	O. GREEN
COUNTY	CHECKED BY:	P. HORSEY
NEW CASTLE		

CROSS SECTIONS


SECTION
PAI
SHEET NO.
88

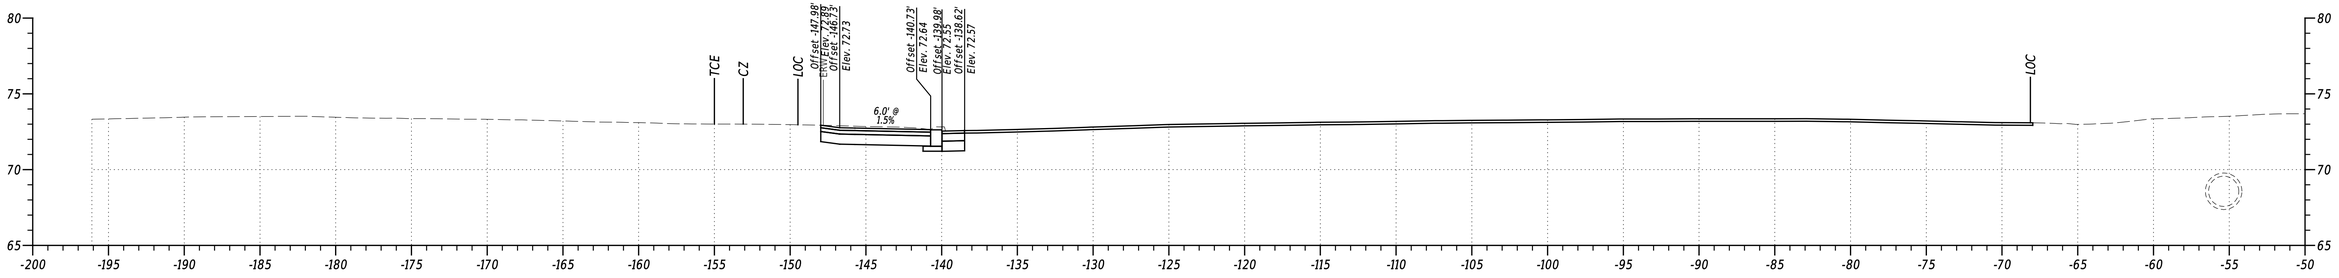

STA. 550+50

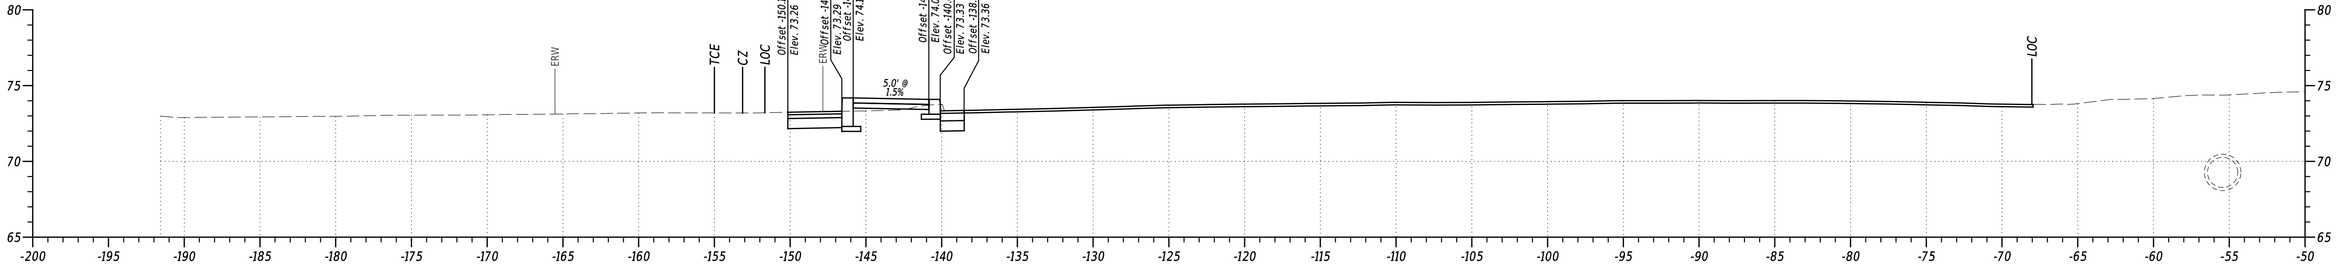

STA. 550+00

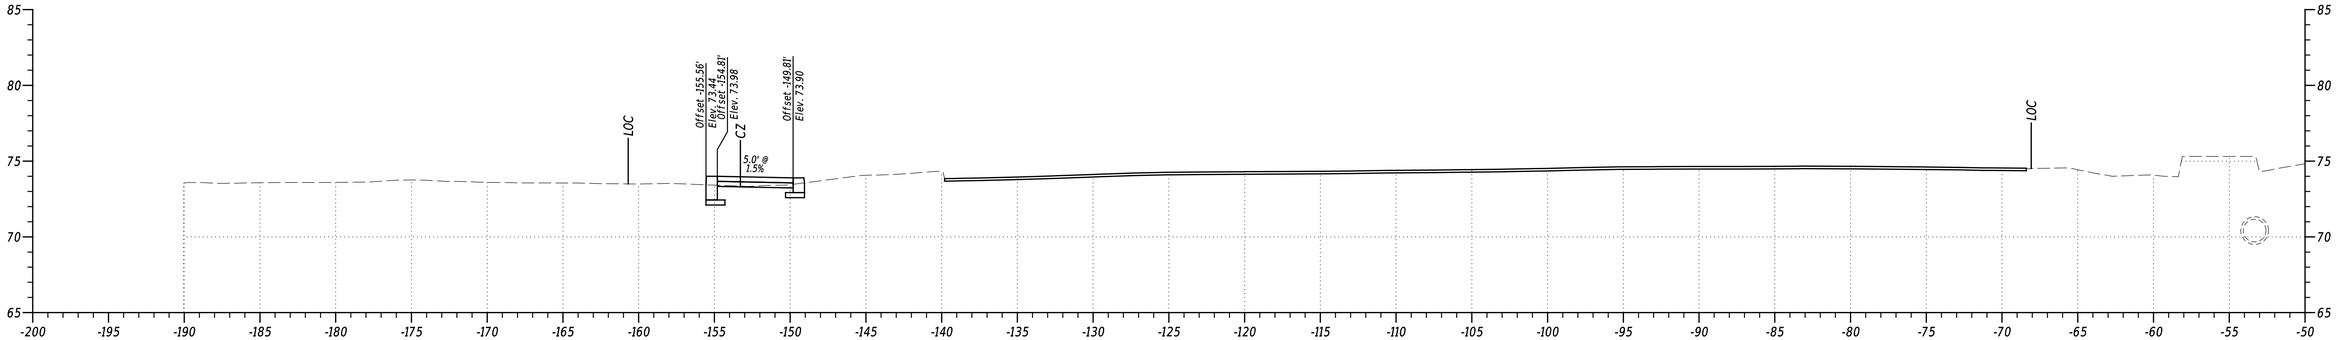

STA. 549+50

PENNONI ASSOCIATES INC:	
FILE NAME:	$FILEAS
MICROSTATION VERSION:	$VERSION$
MICROSTATION WORKSPACE:	$WORKSPACES
PEN TABLE:	$PENTABLE
PLOT DRIVER:	$PLTDRVDS
DATE PLOTTED:	02-SEP-2024 @ 17:45
USER NAME:	$USERS
OFFICE LOCATION:	$OFFICENAMES


ADDENDA / REVISIONS

SCALE
0 5 10 15
FEET


US 13 PAVING AND PEDESTRIAN IMPROVEMENTS - LLANGOLLEN BLVD TO BACON/BOULDEN BLVD

CONTRACT	BRIDGE NO.	N/A	SECTION
T201901102	DESIGNED BY:	O. GREEN	PAI
COUNTY	CHECKED BY:	P. HORSEY	SHEET NO.
NEW CASTLE			89


CROSS SECTIONS

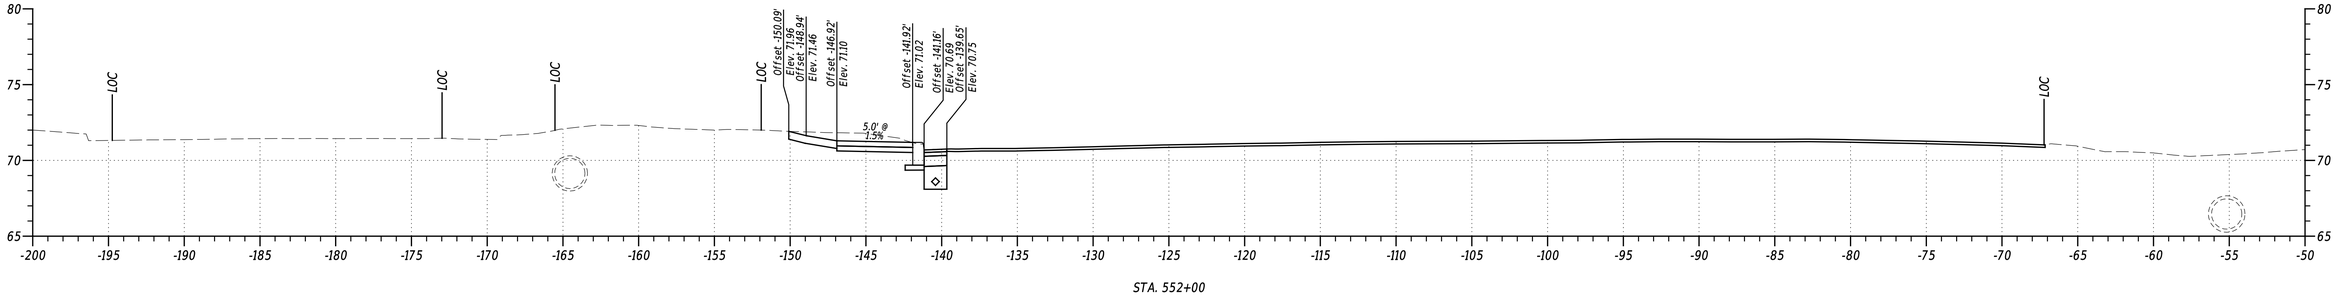

STA. 552+00

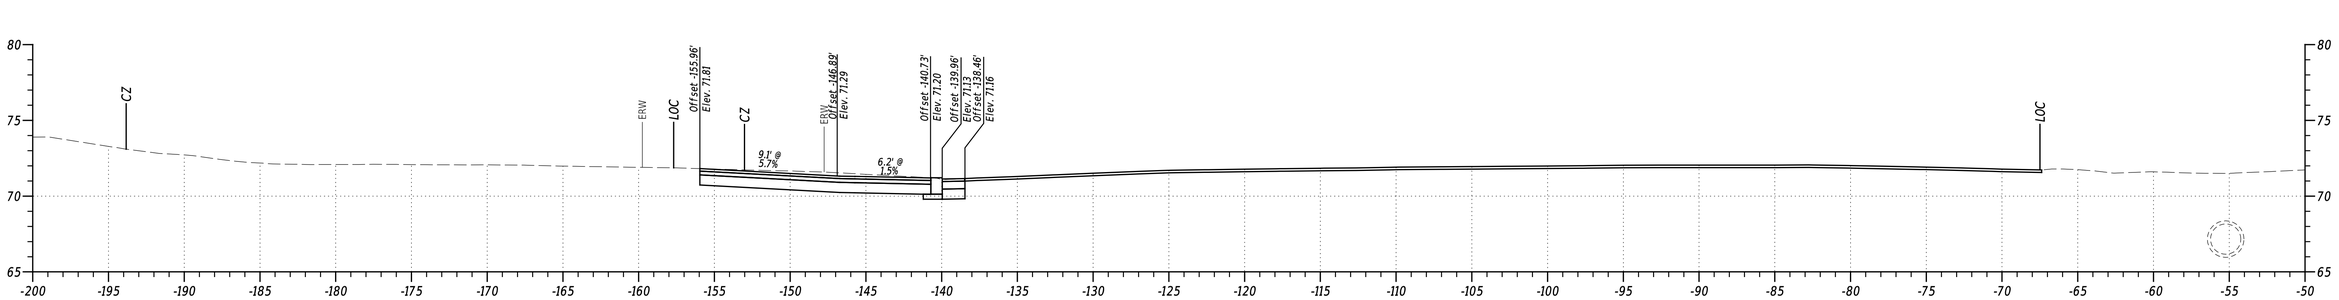

STA. 551+50

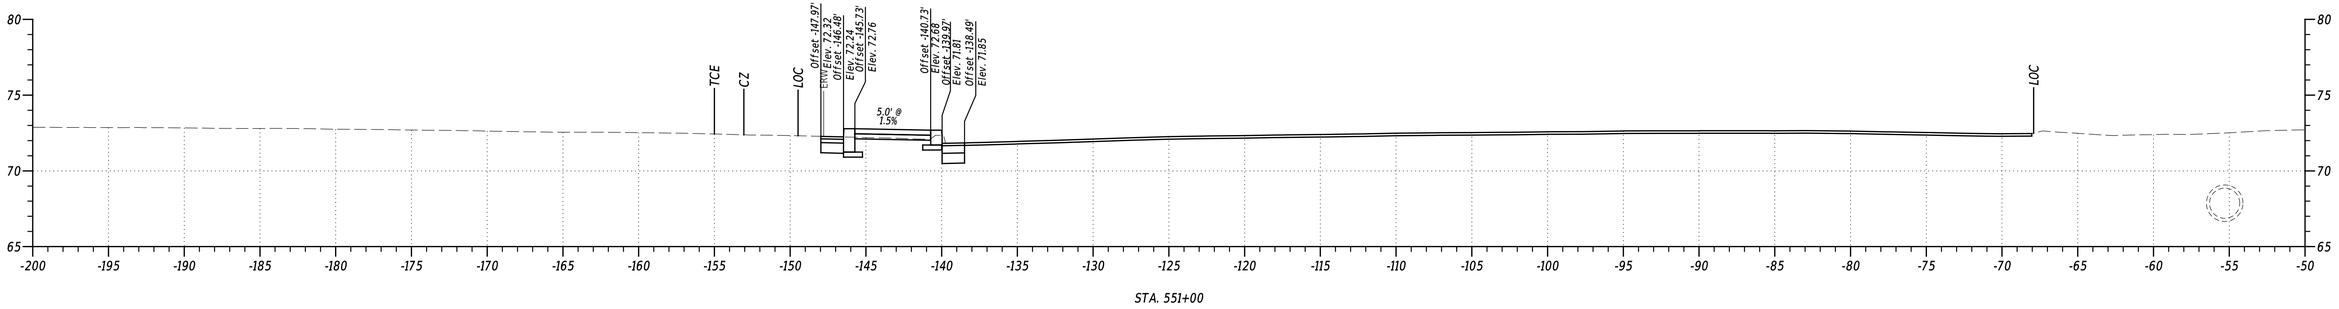


STA. 551+00


PENNONI ASSOCIATES INC. | PEN TABLE: SPENTBLSS
FILE NAME: SFILEAS | PLOT DRIVER: SPLTDRVSS
MICROSTATION VERSION: SVERSIONS | DATE PLOTTED: 02-SEP-2024@ 17:46
MICROSTATION WORKSPACE: SWORKSPACES | USER NAME: SUSERS | OFFICE LOCATION: SOFFICENAMES

Pennoni


ADDENDA / REVISIONS		SCALE 0 5 10 15 FEET	US 13 PAVING AND PEDESTRIAN IMPROVEMENTS - LLANGOLLEN BLVD TO BACON/BOULDEN BLVD	CONTRACT T201901102	BRIDGE NO. N/A	CROSS SECTIONS	SECTION PAI
				COUNTY NEW CASTLE	DESIGNED BY: O. GREEN		SHEET NO. 90
					CHECKED BY: P. HORSEY		

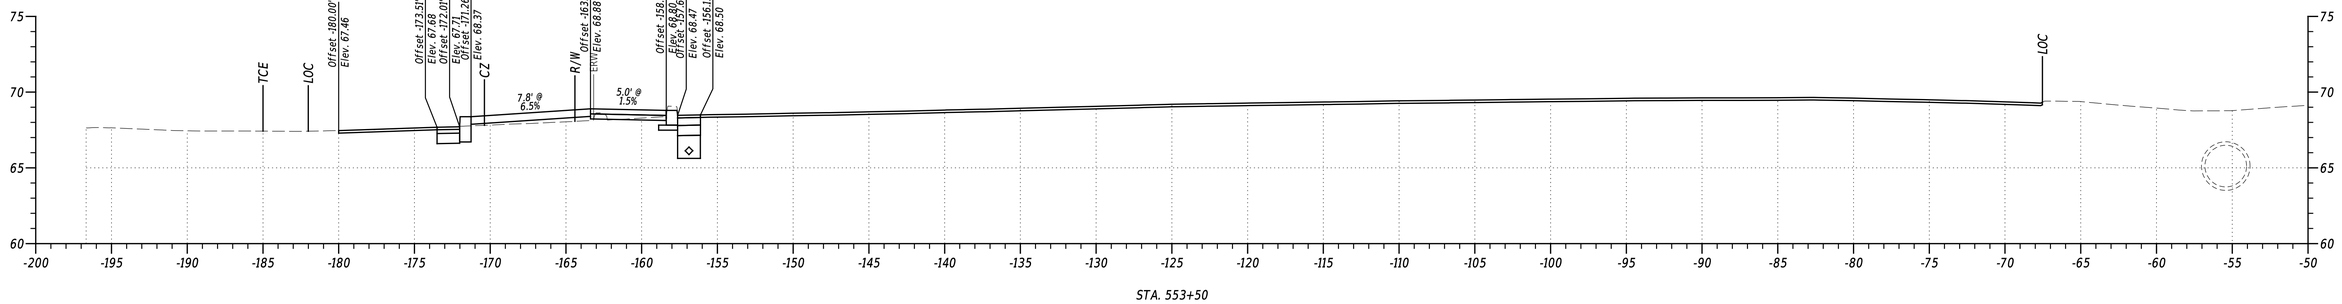

STA. 553+50

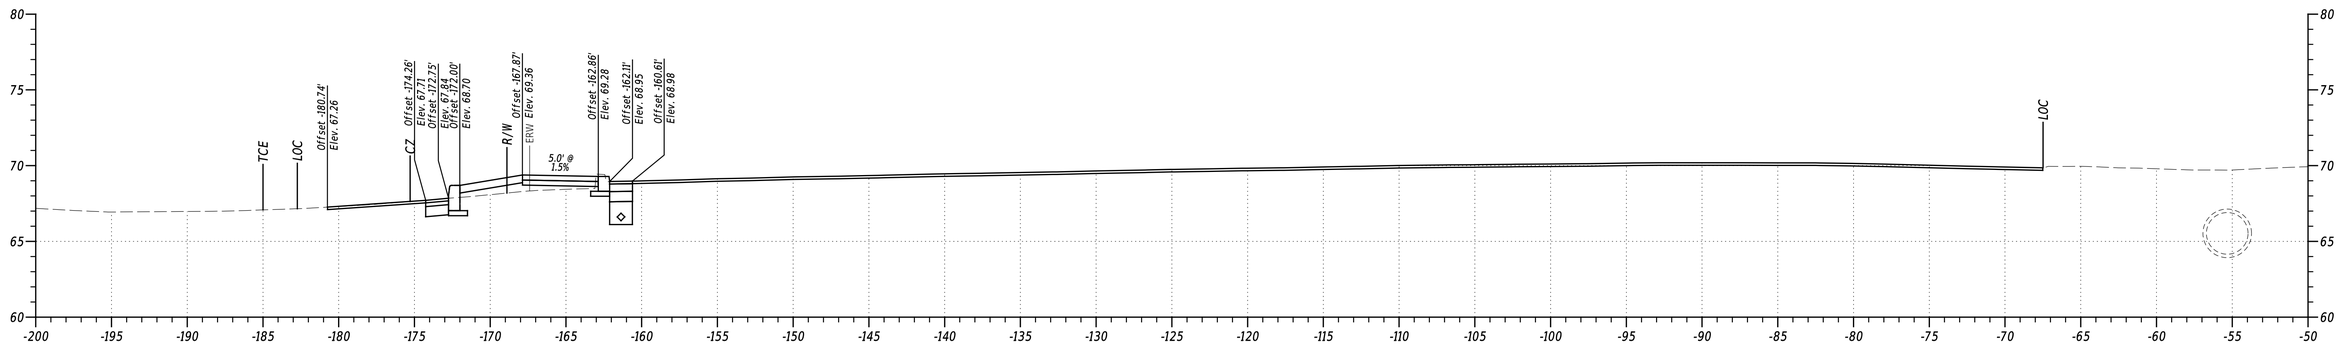

STA. 553+00

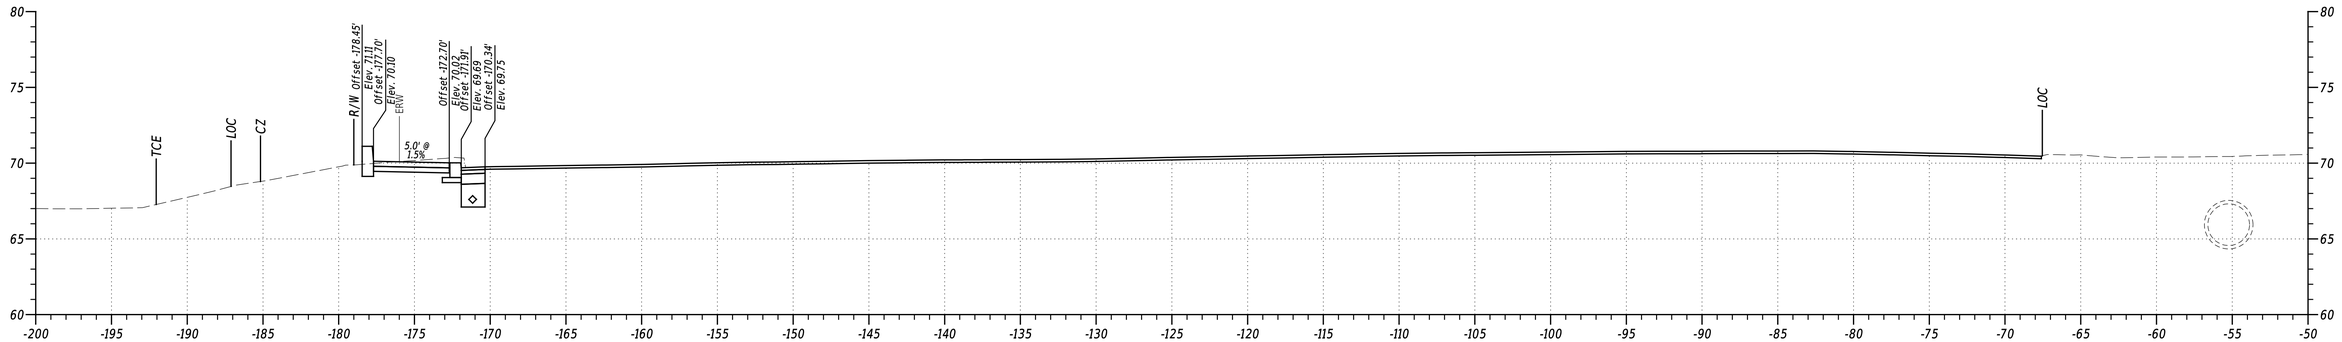

STA. 552+50

PENNONI ASSOCIATES INC. | PEN TABLE: $PENTBL$$
FILE NAME: $FILEAS | PLOT DRIVER: $PLTDRV$$
MICROSTATION VERSION: $VERSION$ | DATE PLOTTED: 02-SEP-2024@ 17:46
MICROSTATION WORKSPACE: $WORKSPACE$ | USER NAME: $USER$ | OFFICE LOCATION: $OFFICENAME$

ADDENDA / REVISIONS


SCALE
0 5 10 15
FEET

US 13 PAVING AND PEDESTRIAN IMPROVEMENTS - LLANGOLLEN BLVD TO BACON/BOULDEN BLVD


CONTRACT	T201901102	BRIDGE NO.	N/A
COUNTY	NEW CASTLE	DESIGNED BY:	O. GREEN
		CHECKED BY:	P. HORSEY

CROSS SECTIONS


SECTION	
	PAI
SHEET NO.	
	91

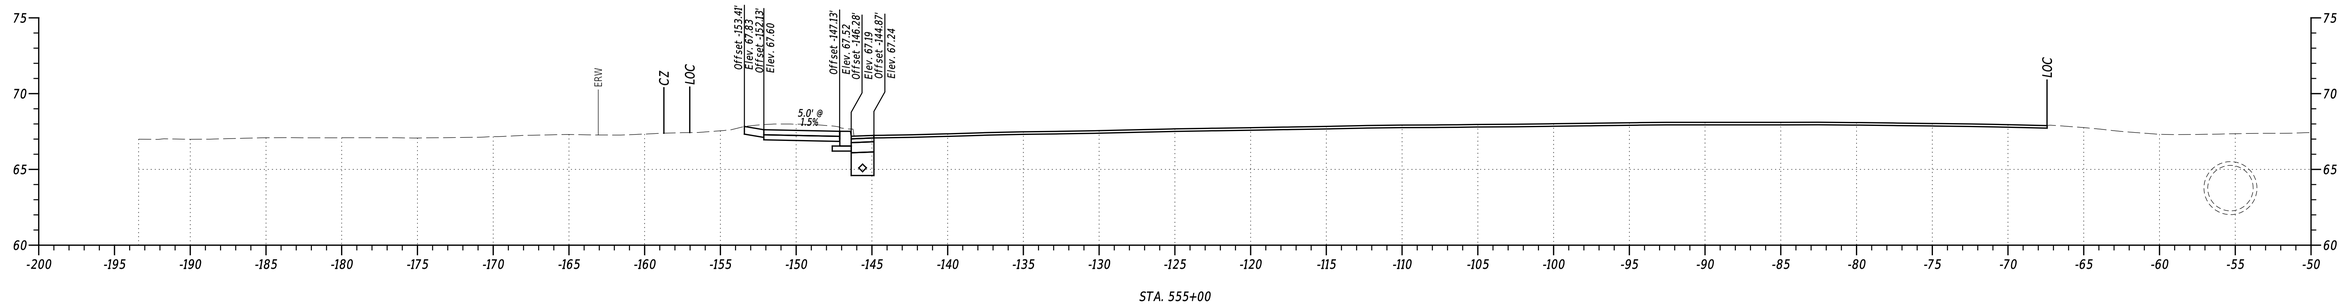

STA. 555+00

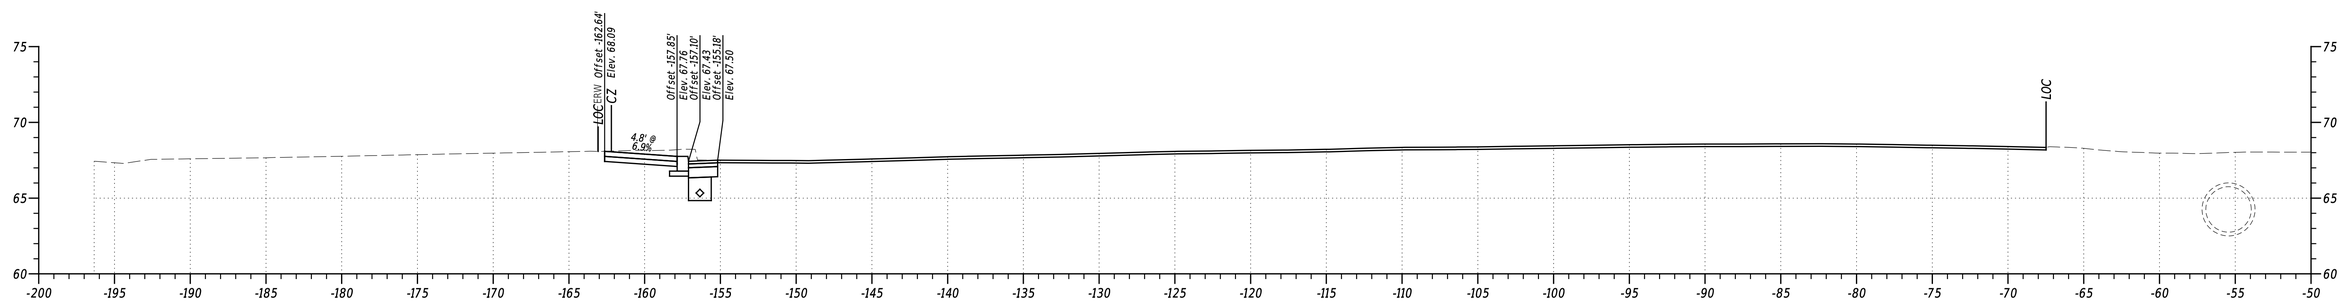

STA. 554+50

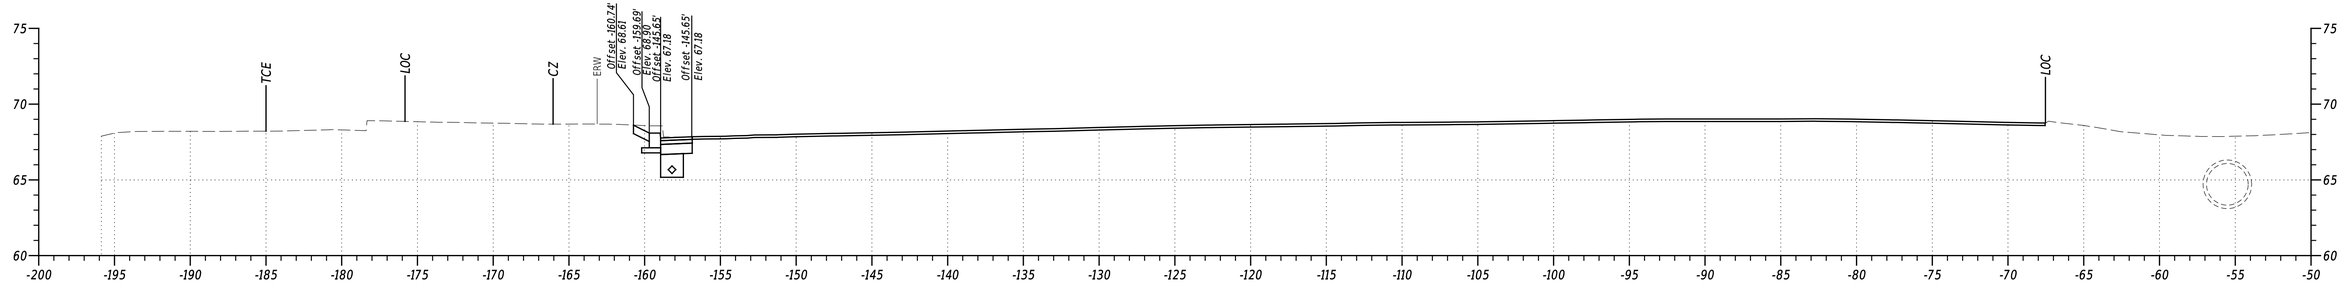


STA. 554+00


PENNONI ASSOCIATES INC. | PEN TABLE: $PENTBLSS
FILE NAME: $FILEAS | PLOT DRIVER: $PLTDRVSS
MICROSTATION VERSION: $VERSIONS | DATE PLOTTED: 02-SEP-2024 @ 17:46
MICROSTATION WORKSPACE: $WORKSPACES | USER NAME: $USERS | OFFICE LOCATION: $OFFICENAMES

Pennoni


ADDENDA / REVISIONS		SCALE 0 5 10 15 FEET	US 13 PAVING AND PEDESTRIAN IMPROVEMENTS - LLANGOLLEN BLVD TO BACON/BOULDEN BLVD	CONTRACT T201901102	BRIDGE NO. N/A	CROSS SECTIONS	SECTION PAI
				COUNTY NEW CASTLE	DESIGNED BY: O. GREEN		SHEET NO. 92
					CHECKED BY: P. HORSEY		

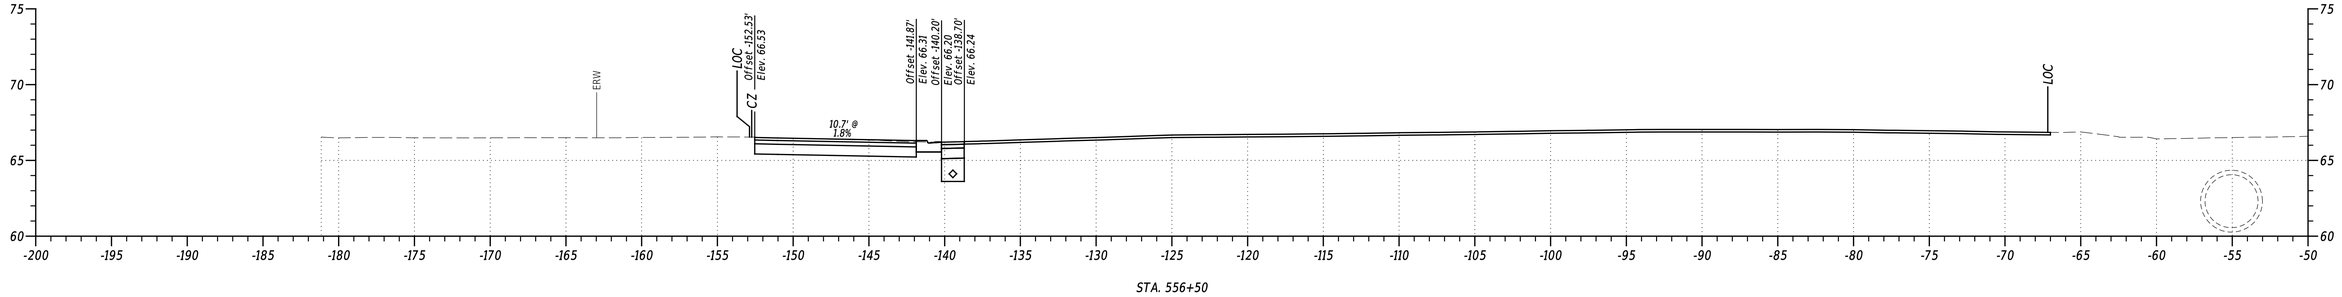

STA. 556+50

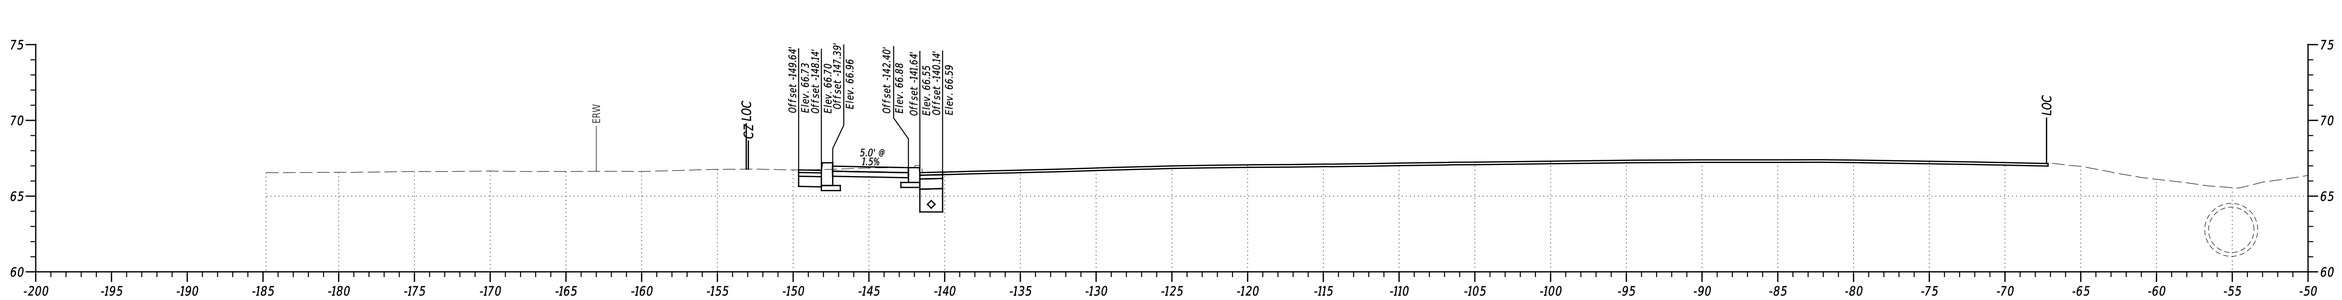


STA. 556+00

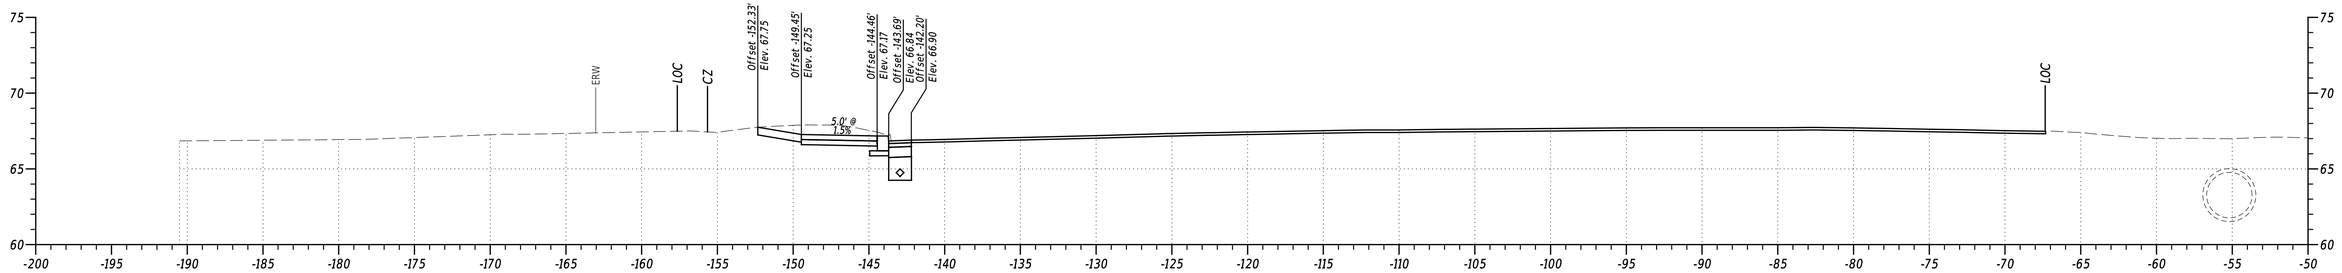


STA. 555+50

PENNONI ASSOCIATES INC. | PEN TABLE: $PENTBLSS
FILE NAME: $FILEAS | PLOT DRIVER: $PLTDRVSS
MICROSTATION VERSION: $VERSIONS | DATE PLOTTED: 02-SEP-2024@ 17:46
MICROSTATION WORKSPACE: $WORKSPACES | USER NAME: $USERS | OFFICE LOCATION: $OFFICENAMES


ADDENDA / REVISIONS		SCALE 0 5 10 15 FEET	US 13 PAVING AND PEDESTRIAN IMPROVEMENTS - LLANGOLLEN BLVD TO BACON/BOULDEN BLVD	CONTRACT T201901102	BRIDGE NO. N/A	CROSS SECTIONS	SECTION PAI
				COUNTY NEW CASTLE	DESIGNED BY: O. GREEN		SHEET NO. 93
					CHECKED BY: P. HORSEY		

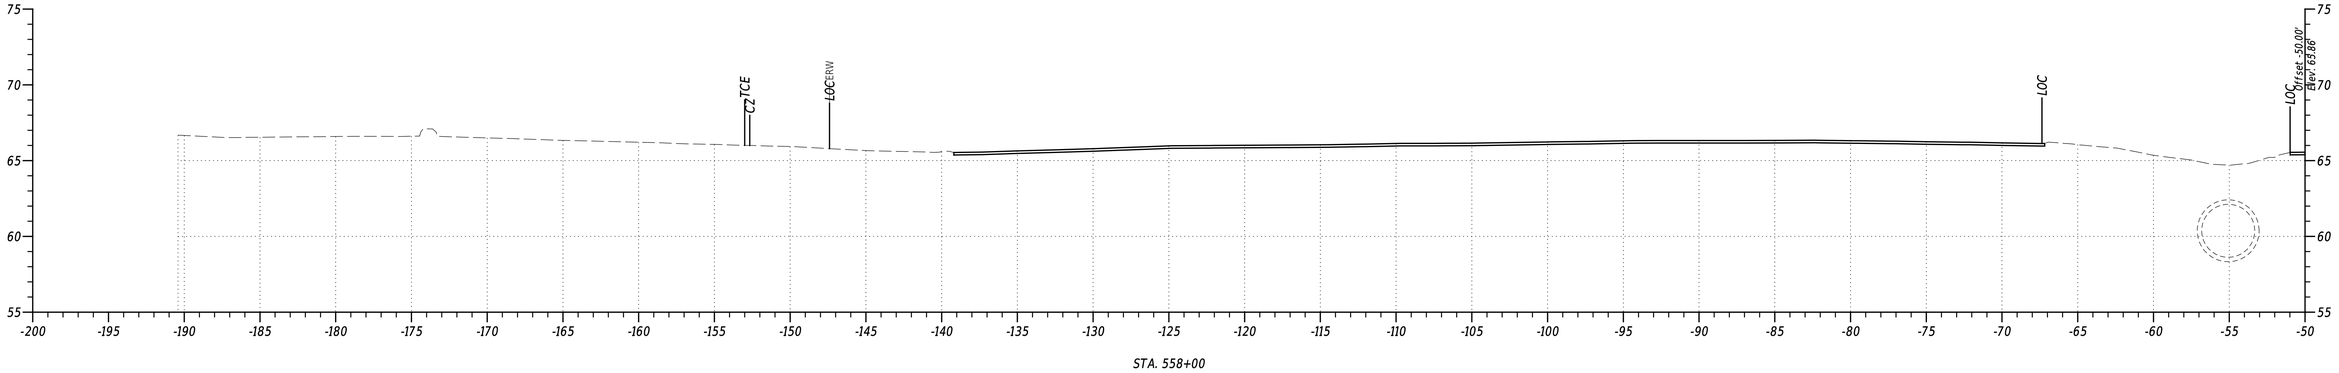

STA. 558+00

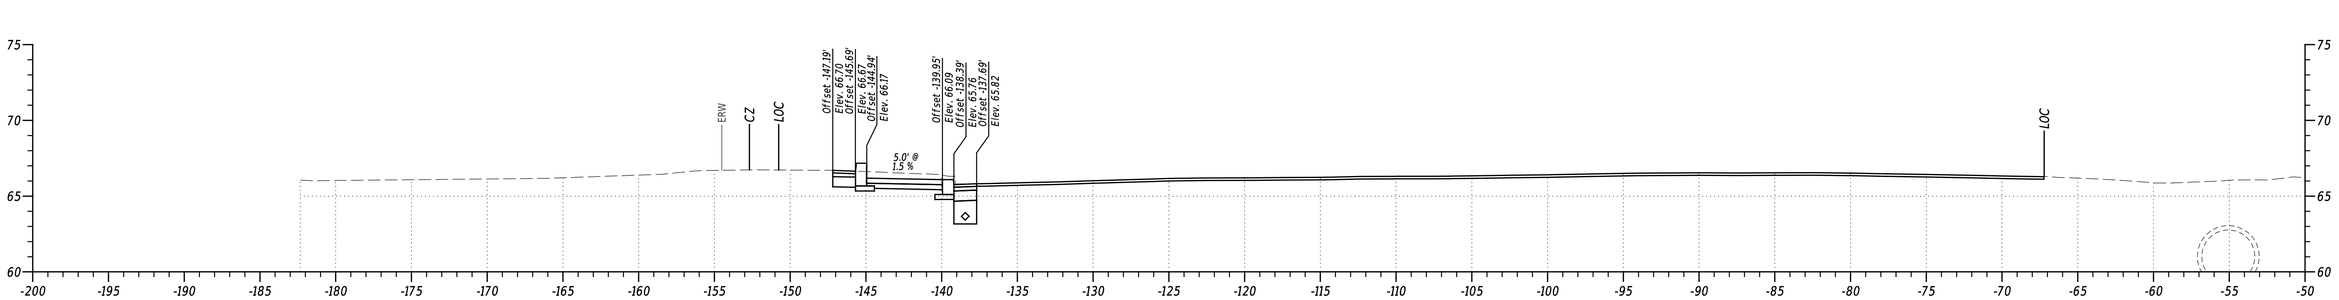

STA. 557+50

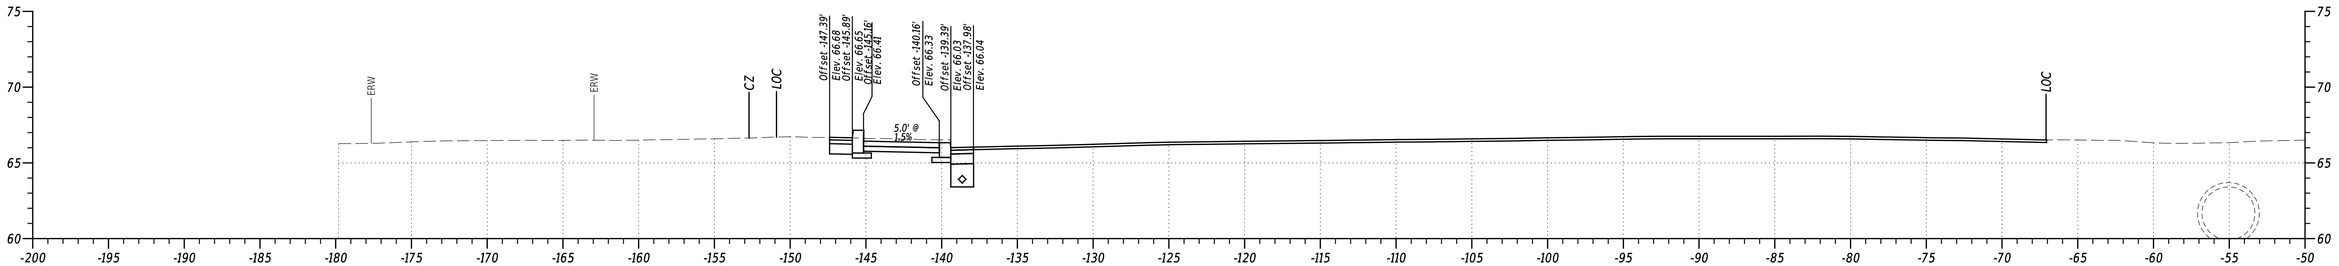


STA. 557+00


PENNONI ASSOCIATES INC. | PEN TABLE: $PENTBL55
FILE NAME: $FILEAS | PLOT DRIVER: $PLTDRV55
MICROSTATION VERSION: $VERSIONS | DATE PLOTTED: 02-SEP-2024@ 17:46
MICROSTATION WORKSPACE: $WORKSPACES | USER NAME: $USER$ OFFICE LOCATION: $OFFICENAMES

Pennoni


ADDENDA / REVISIONS		SCALE 0 5 10 15 FEET	US 13 PAVING AND PEDESTRIAN IMPROVEMENTS - LLANGOLLEN BLVD TO BACON/BOULDEN BLVD	CONTRACT	BRIDGE NO.	N/A	CROSS SECTIONS	SECTION
				T201901102	DESIGNED BY:	O. GREEN		PAI
				COUNTY	CHECKED BY:	P. HORSEY		SHEET NO.
				NEW CASTLE				94

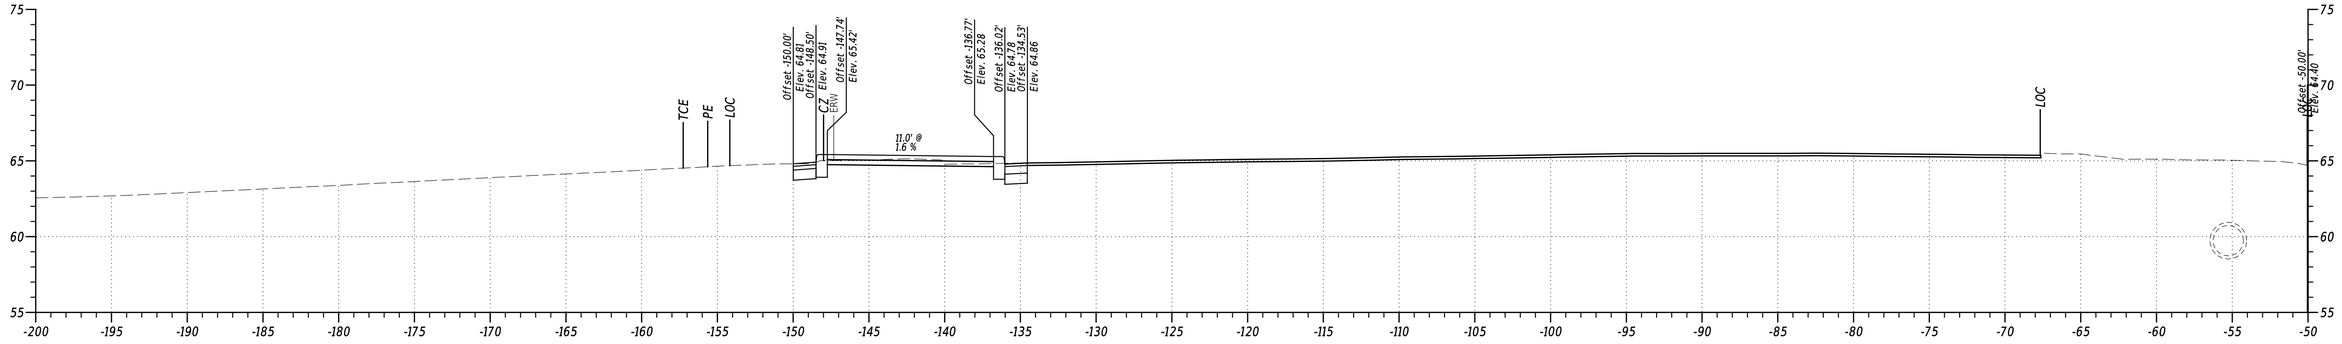

STA. 559+50

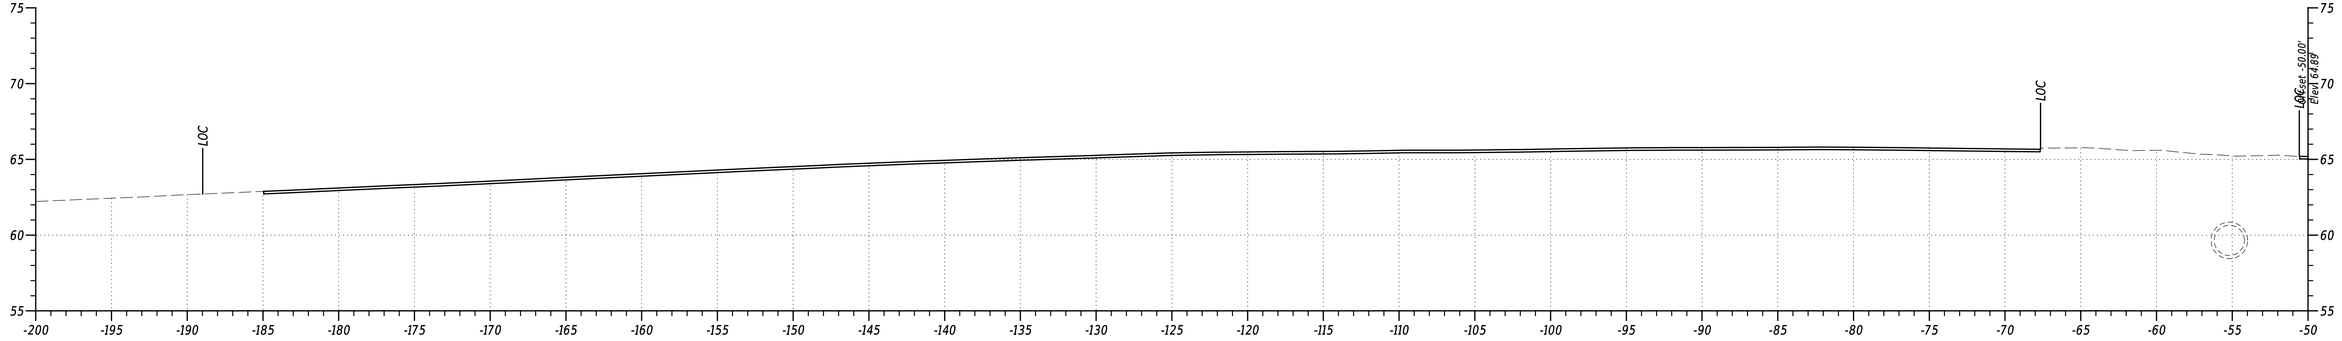

STA. 559+00

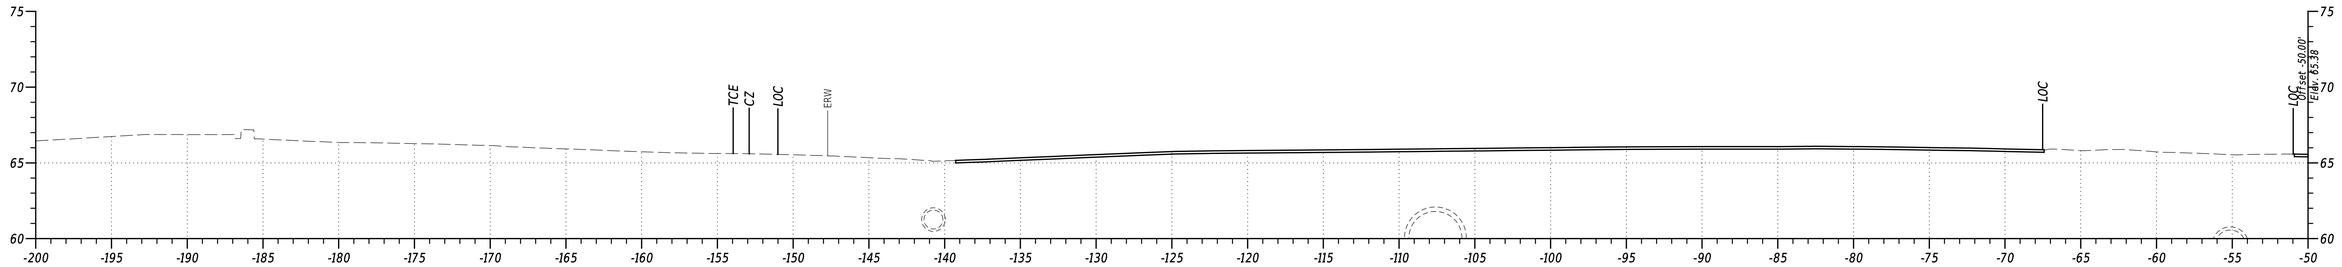

STA. 558+50

PENNONI ASSOCIATES INC:	$FILEAS
FILE NAME:	$FILEAS
MICROSTATION VERSION:	$VERSIONS
MICROSTATION WORKSPACE:	$WORKSPACES
PEN TABLE:	$PENTABLES
PLOT DRIVER:	$PLTDRIVERS
DATE PLOTTED:	02-SEP-2024 @ 17:46
USER NAME:	$USERFN OFFICE LOCATION: $OFFICENAMES


ADDENDA / REVISIONS

SCALE
0 5 10 15
FEET

US 13 PAVING AND PEDESTRIAN IMPROVEMENTS - LLANGOLLEN BLVD TO BACON/BOULDEN BLVD


CONTRACT	BRIDGE NO.	N/A	SECTION
T201901102	DESIGNED BY:	O. GREEN	PAI
COUNTY			SHEET NO.
NEW CASTLE	CHECKED BY:	P. HORSEY	95

CROSS SECTIONS

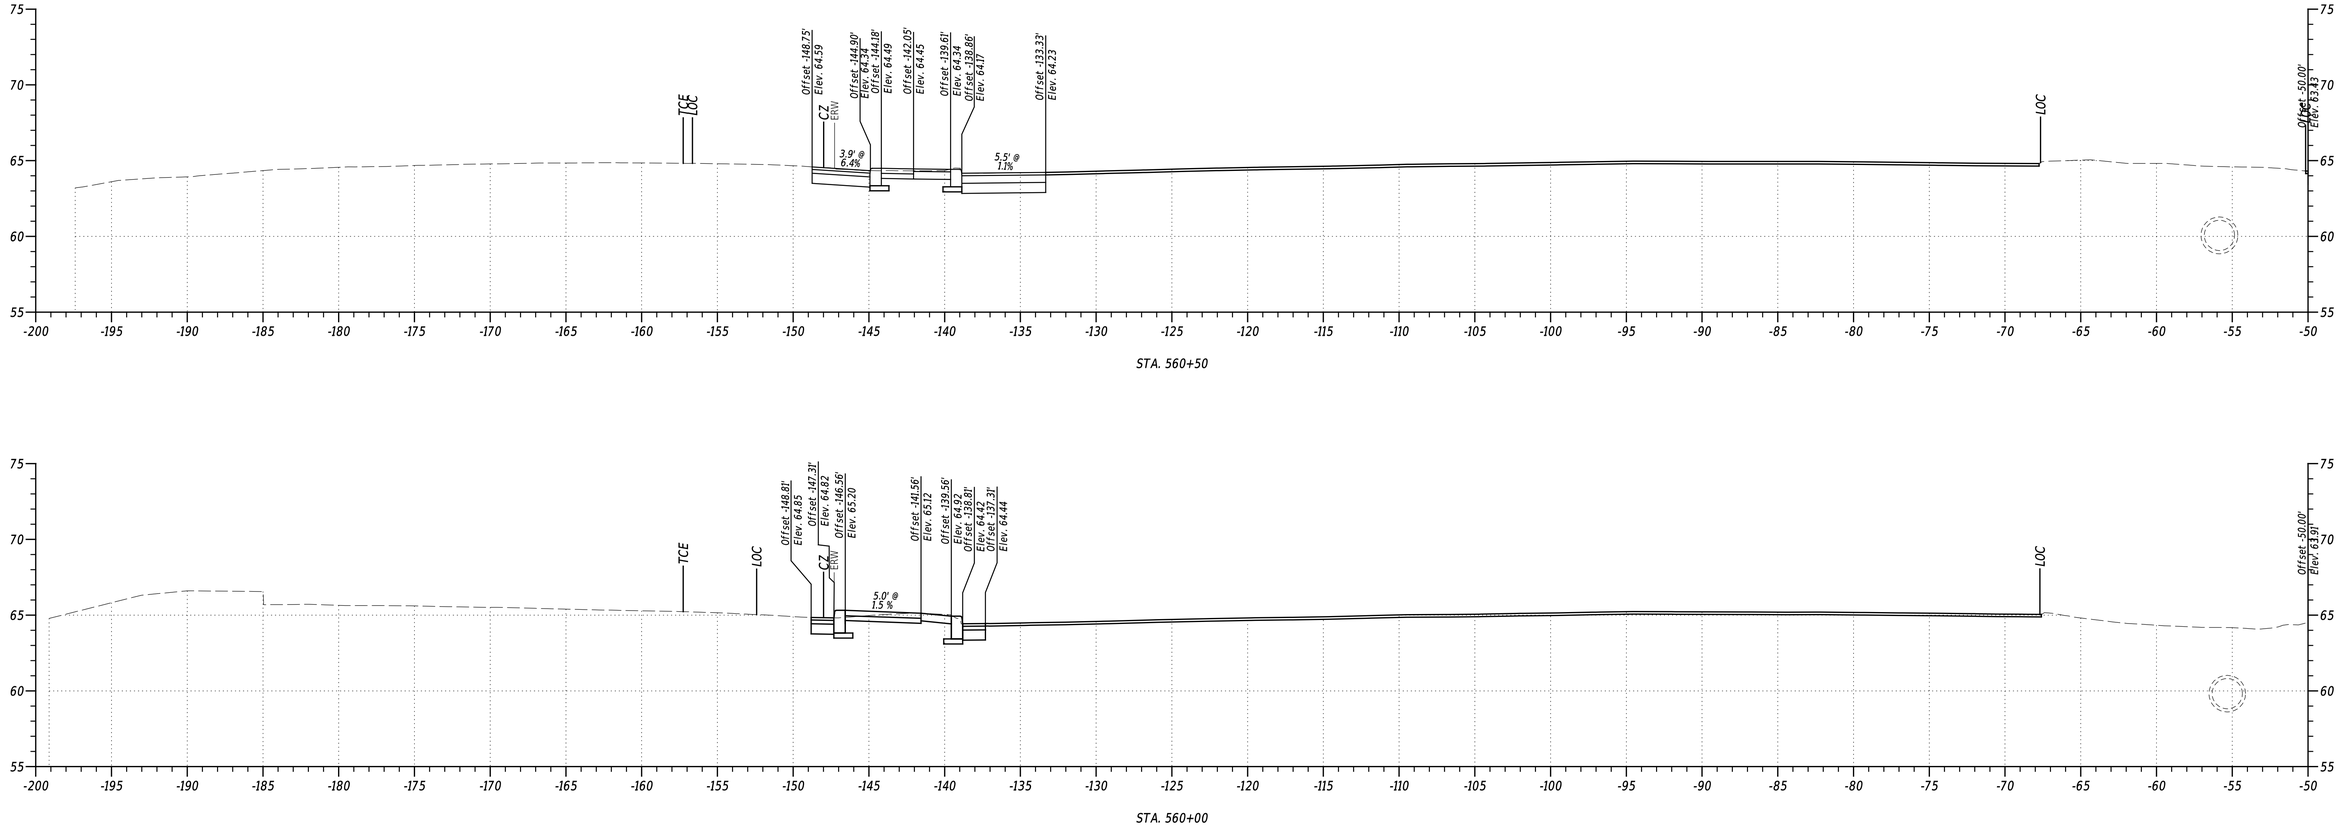


PENNONI ASSOCIATES INC.	
FILE NAME:	$FILEAS
MICROSTATION VERSION:	$VERSIONS
MICROSTATION WORKSPACE:	$WORKSPACES
PEN TABLE:	$PENTBLS$
PLOT DRIVER:	$PLTDRVSS
DATE PLOTTED:	02-SEP-2024 @ 17:46
USER NAME:	$USERS OFFICE LOCATION: $OFFICENAMES


ADDENDA / REVISIONS		SCALE	US 13 PAVING AND PEDESTRIAN IMPROVEMENTS - LLANGOLLEN BLVD TO BACON/BOULDEN BLVD	CONTRACT	BRIDGE NO. N/A	CROSS SECTIONS	SECTION
		0 5 10 15		T201901102	DESIGNED BY: O. GREEN		PAI
		FEET		COUNTY	CHECKED BY: P. HORSEY		SHEET NO.
				NEW CASTLE			96

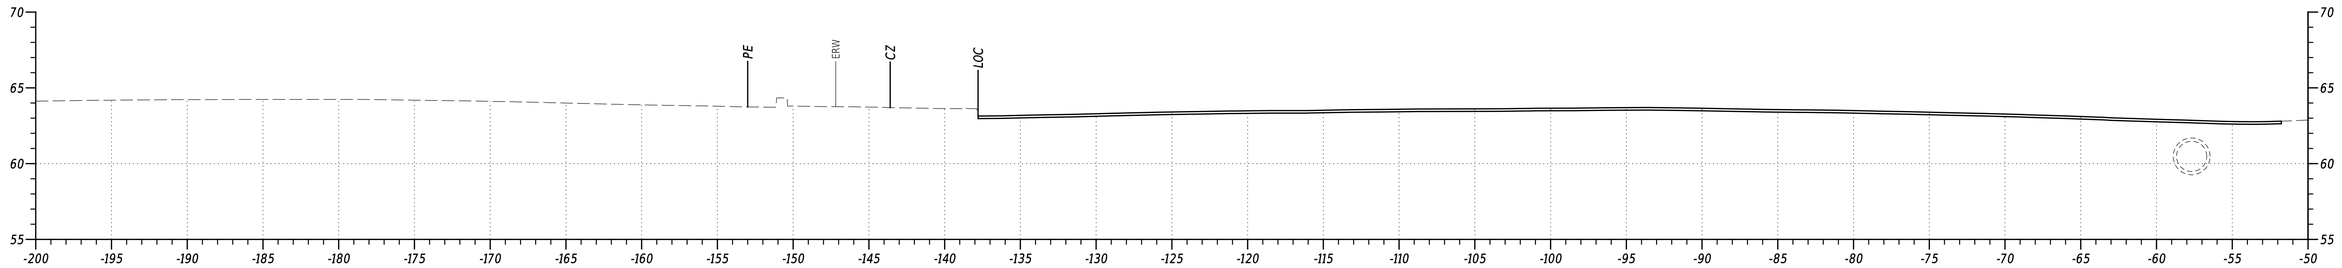

STA. 562+00

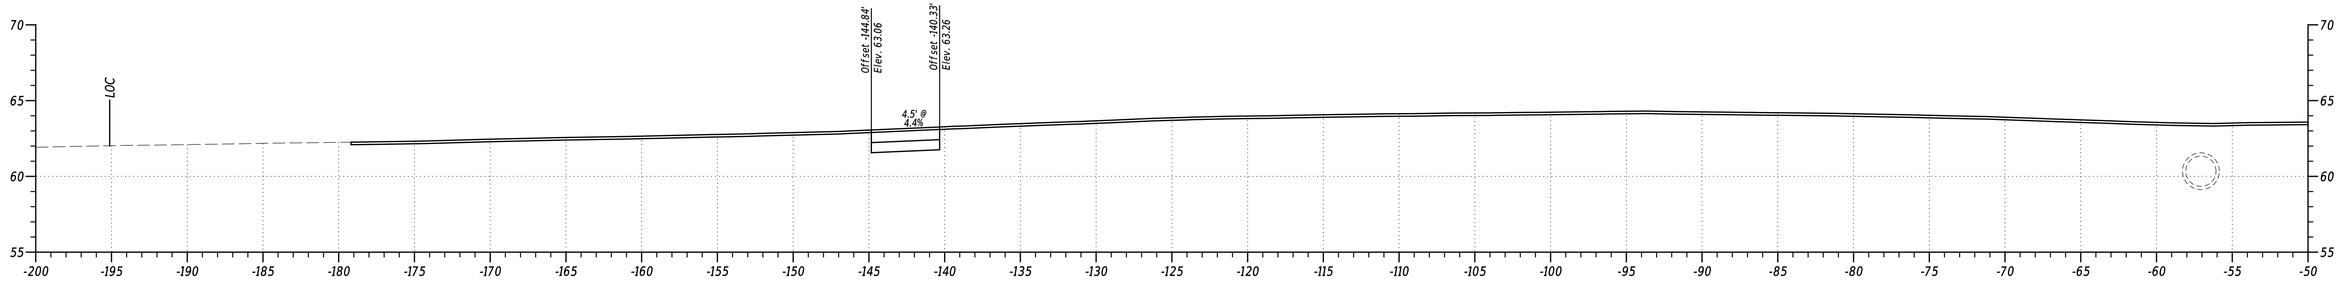

STA. 561+50

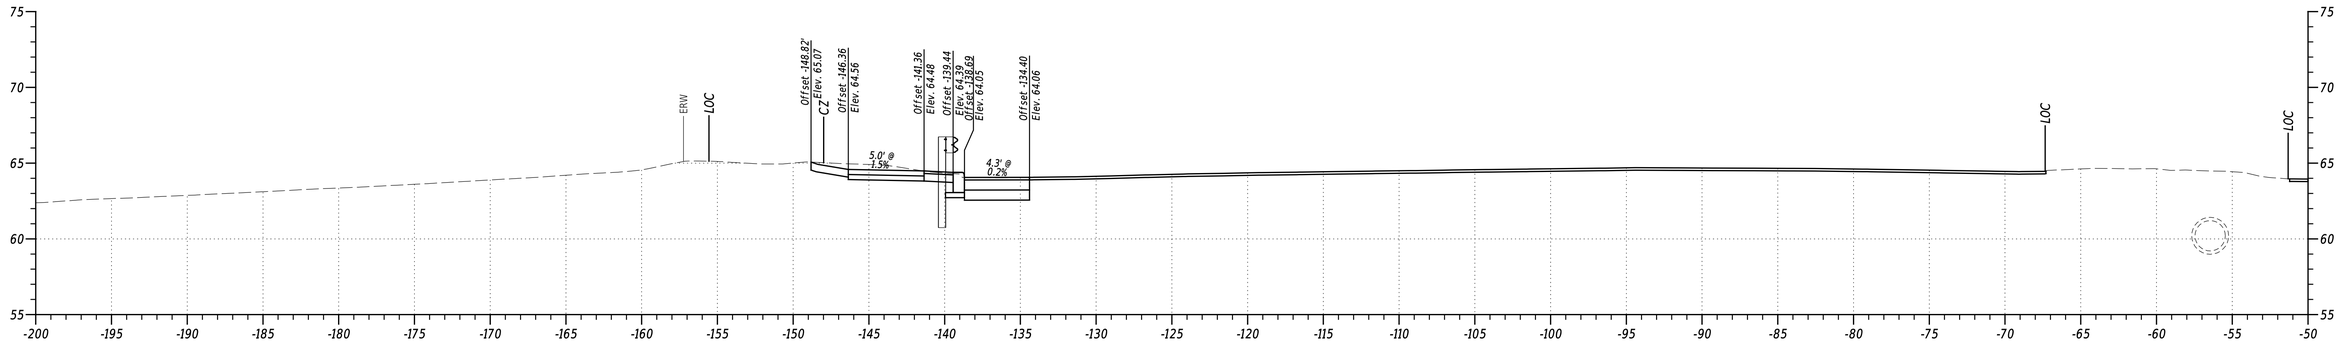

STA. 561+00

PENNONI ASSOCIATES INC. | PEN TABLE: $PENTBLSS
FILE NAME: $FILEAS | PLOT DRIVER: $PLTDRVSS
MICROSTATION VERSION: $VERSIONS | DATE PLOTTED: 02-SEP-2024@ 17:46
MICROSTATION WORKSPACE: $WORKSPACES | USER NAME: $USERS OFFICE LOCATION: $OFFICENAMES

ADDENDA / REVISIONS


SCALE
0 5 10 15
FEET

US 13 PAVING AND PEDESTRIAN IMPROVEMENTS - LLANGOLLEN BLVD TO BACON/BOULDEN BLVD


CONTRACT	BRIDGE NO.	N/A
T201901102	DESIGNED BY:	O. GREEN
COUNTY	CHECKED BY:	P. HORSEY
NEW CASTLE		

CROSS SECTIONS


SECTION
PAI
SHEET NO.
97

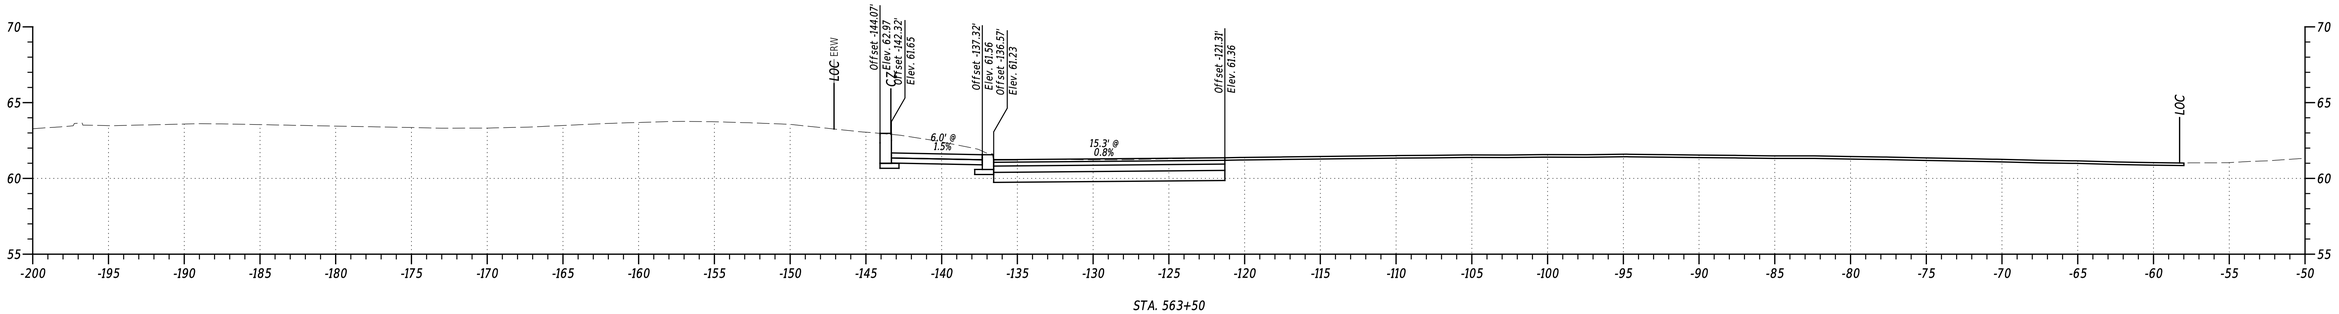

STA. 563+50

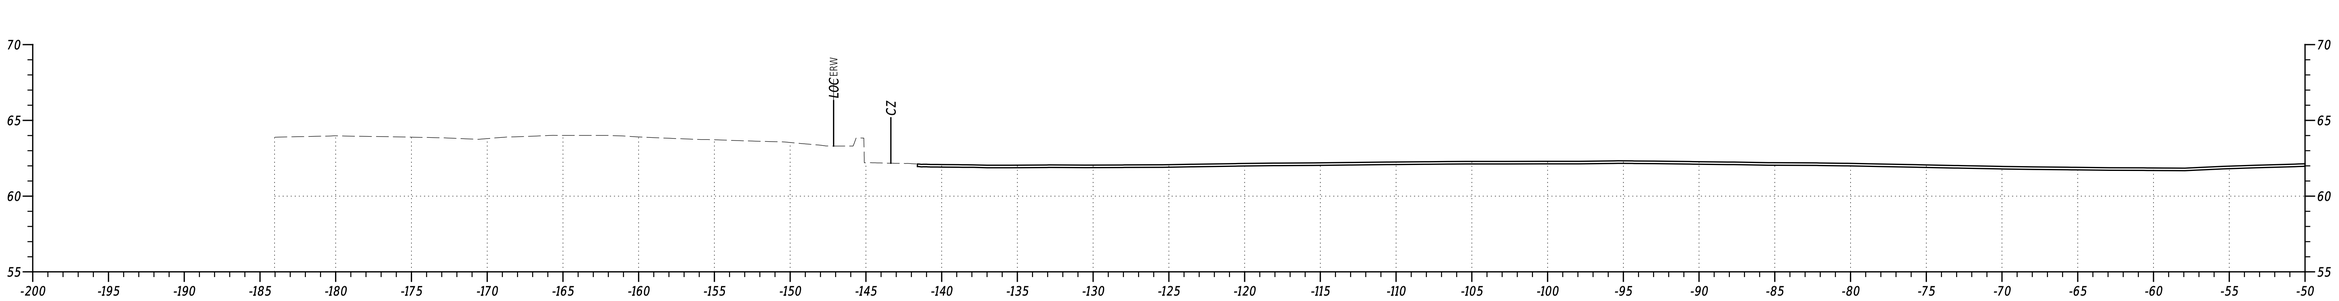

STA. 563+00

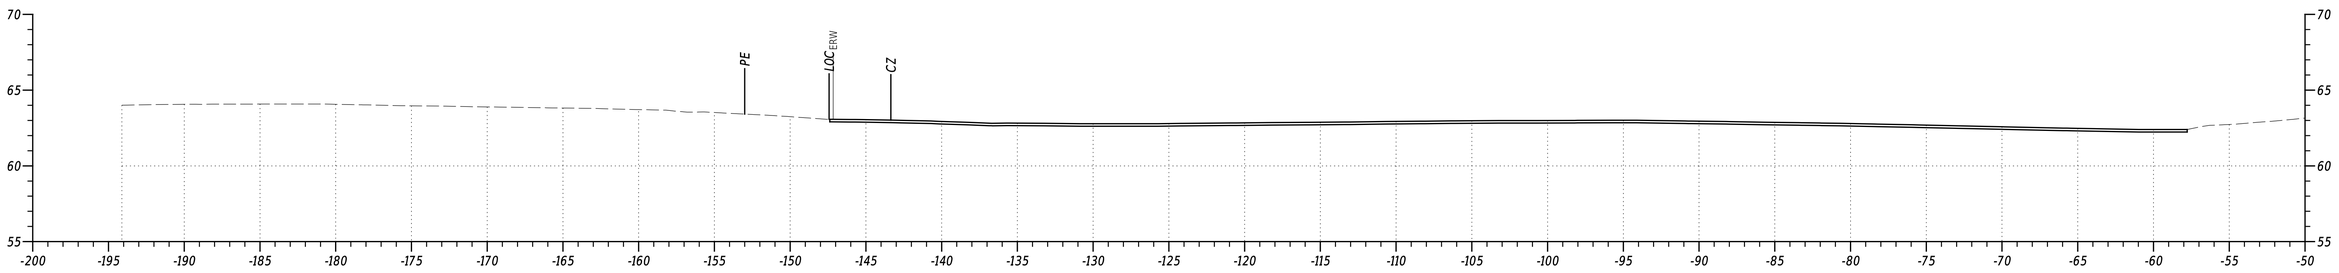


STA. 562+50


PENNONI ASSOCIATES INC. | PEN TABLE: $PENTBL$
FILE NAME: $FILEAS | PLOT DRIVER: $PLTDRVSS
MICROSTATION VERSION: $VERSIONS | DATE PLOTTED: 02-SEP-2024@ 17:46
MICROSTATION WORKSPACE: $WORKSPACES | USER NAME: $USERS | OFFICE LOCATION: $OFFICENAMES

Pennoni


ADDENDA / REVISIONS		SCALE 0 5 10 15 FEET	US 13 PAVING AND PEDESTRIAN IMPROVEMENTS - LLANGOLLEN BLVD TO BACON/BOULDEN BLVD	CONTRACT T201901102	BRIDGE NO. N/A	CROSS SECTIONS	SECTION PAI
				COUNTY NEW CASTLE	DESIGNED BY: O. GREEN		SHEET NO. 98
					CHECKED BY: P. HORSEY		

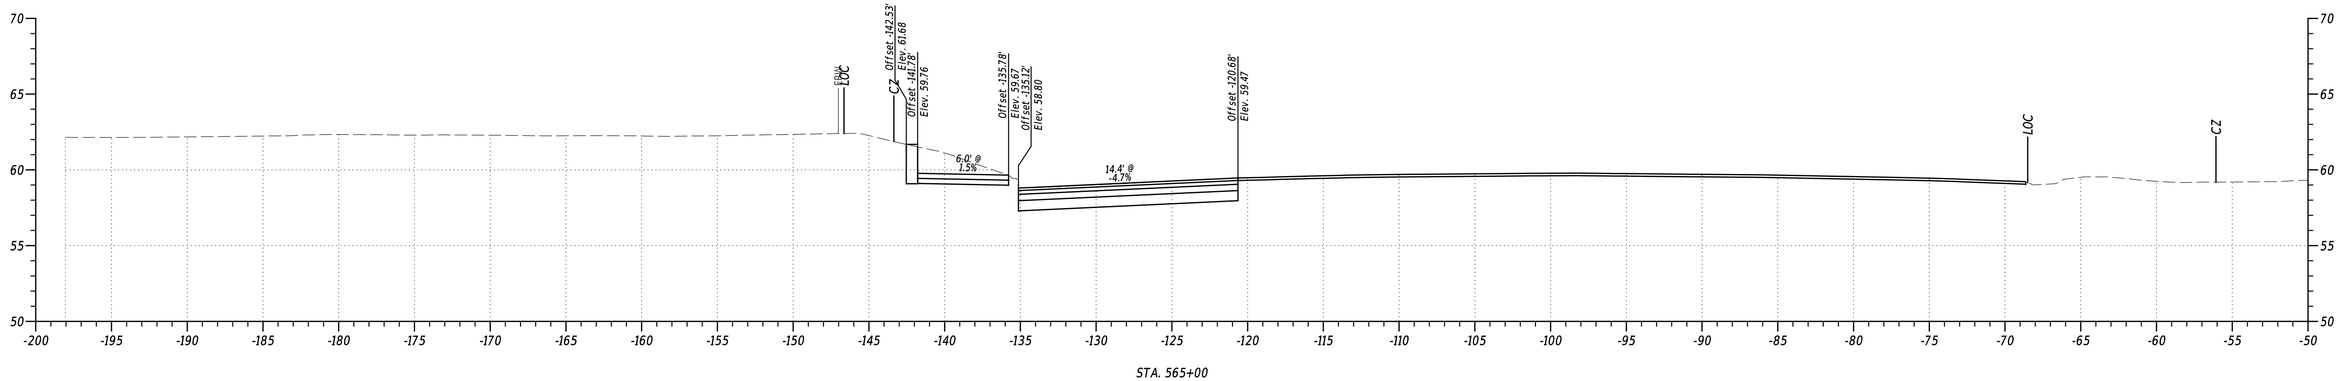

STA. 565+00

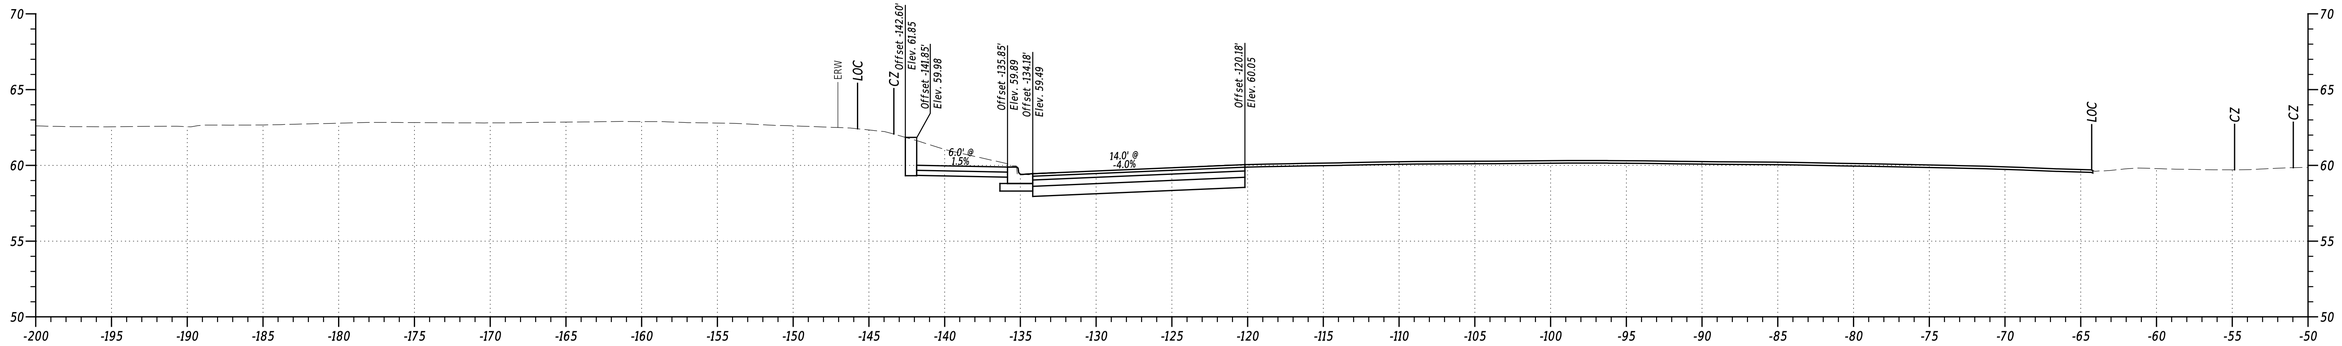

STA. 564+50

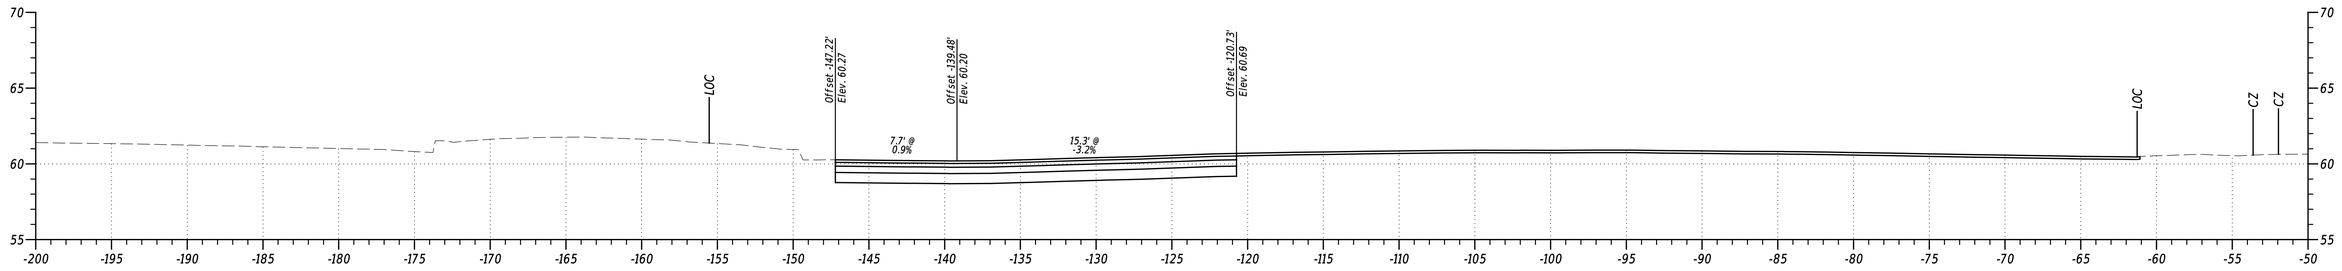

STA. 564+00


PENNONI ASSOCIATES INC.	PEN TABLE: $PENTBL55
FILE NAME: $FILEAS	PLOT DRIVER: $PLTDRVSS
MICROSTATION VERSION: $VERSIONS	DATE PLOTTED: 02-SEP-2024@ 17:46
MICROSTATION WORKSPACE: $WORKSPACES	USER NAME: $USERS OFFICE LOCATION: $OFFICENAMES

ADDENDA / REVISIONS


SCALE
0 5 10 15
FEET

US 13 PAVING AND PEDESTRIAN IMPROVEMENTS - LLANGOLLEN BLVD TO BACON/BOULDEN BLVD


CONTRACT	BRIDGE NO.	N/A	SECTION
T201901102	DESIGNED BY:	O. GREEN	PAI
COUNTY	CHECKED BY:	P. HORSEY	SHEET NO.
NEW CASTLE	CROSS SECTIONS		99

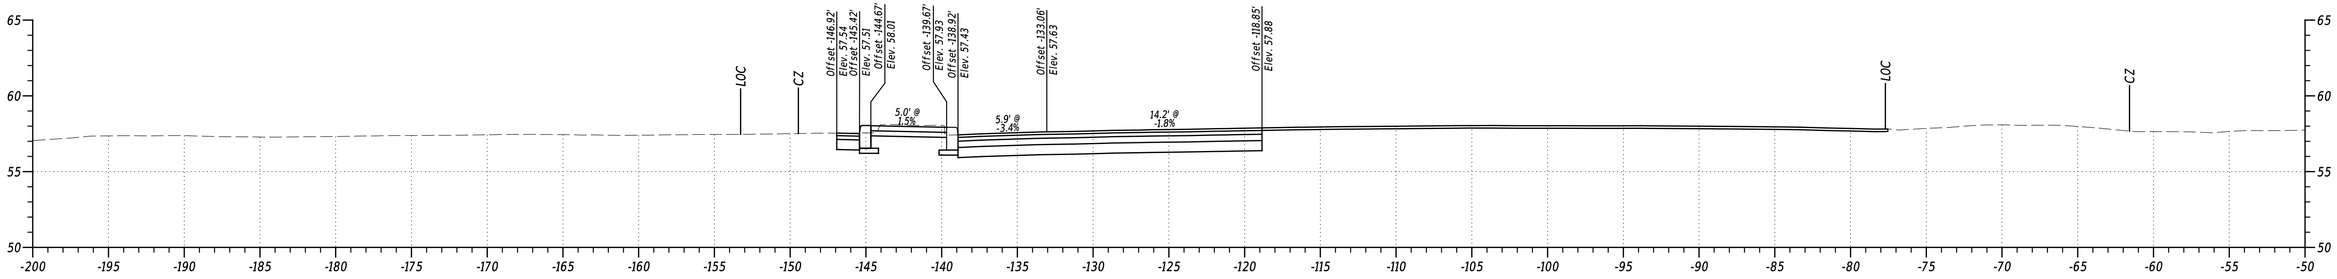

STA. 566+50

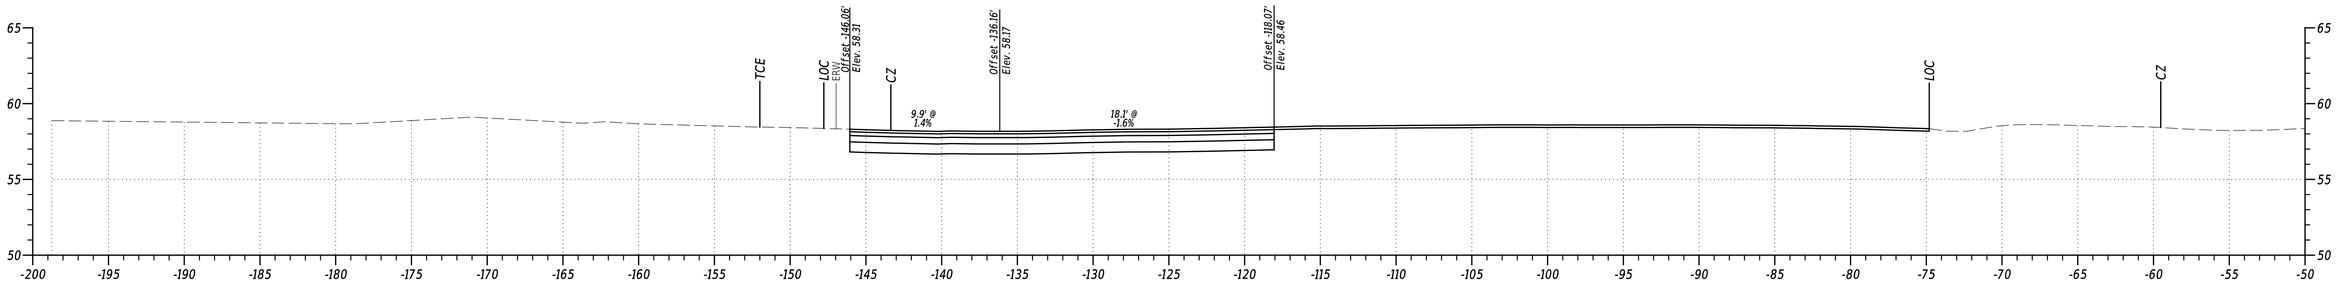

STA. 566+00

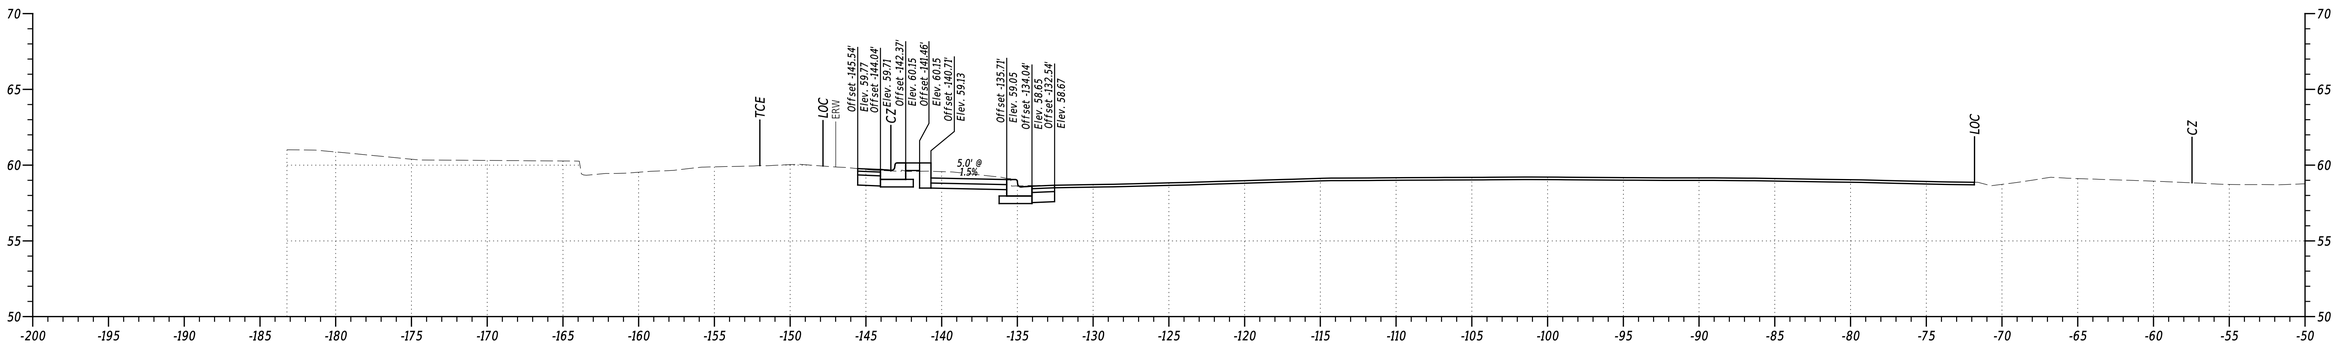


STA. 565+50


PENNONI ASSOCIATES INC. | PEN TABLE: $PENTBL$
FILE NAME: $FILEAS | PLOT DRIVER: $PLTDRVSS
MICROSTATION VERSION: $VERSIONS | DATE PLOTTED: 02-SEP-2024@ 17:46
MICROSTATION WORKSPACE: $WORKSPACES | USER NAME: $USERS OFFICE LOCATION: $OFFICENAMES

Pennoni


ADDENDA / REVISIONS		SCALE 0 5 10 15 FEET	US 13 PAVING AND PEDESTRIAN IMPROVEMENTS - LLANGOLLEN BLVD TO BACON/BOULDEN BLVD	CONTRACT T201901102	BRIDGE NO. N/A	CROSS SECTIONS	SECTION PAI
				COUNTY NEW CASTLE	DESIGNED BY: O. GREEN		SHEET NO. 100
					CHECKED BY: P. HORSEY		

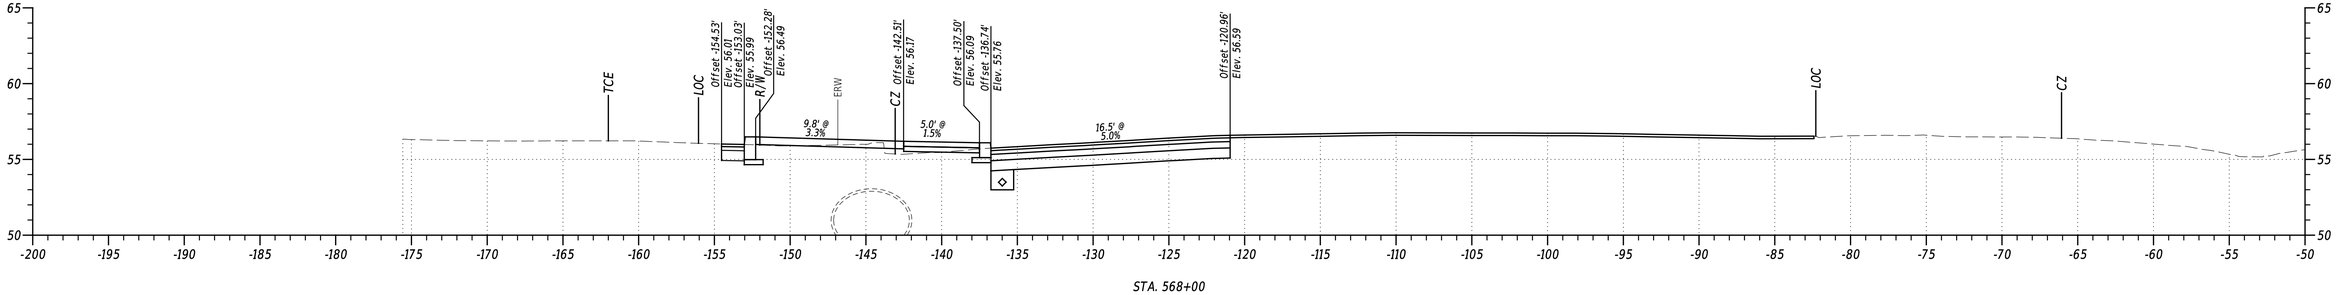

STA. 568+00

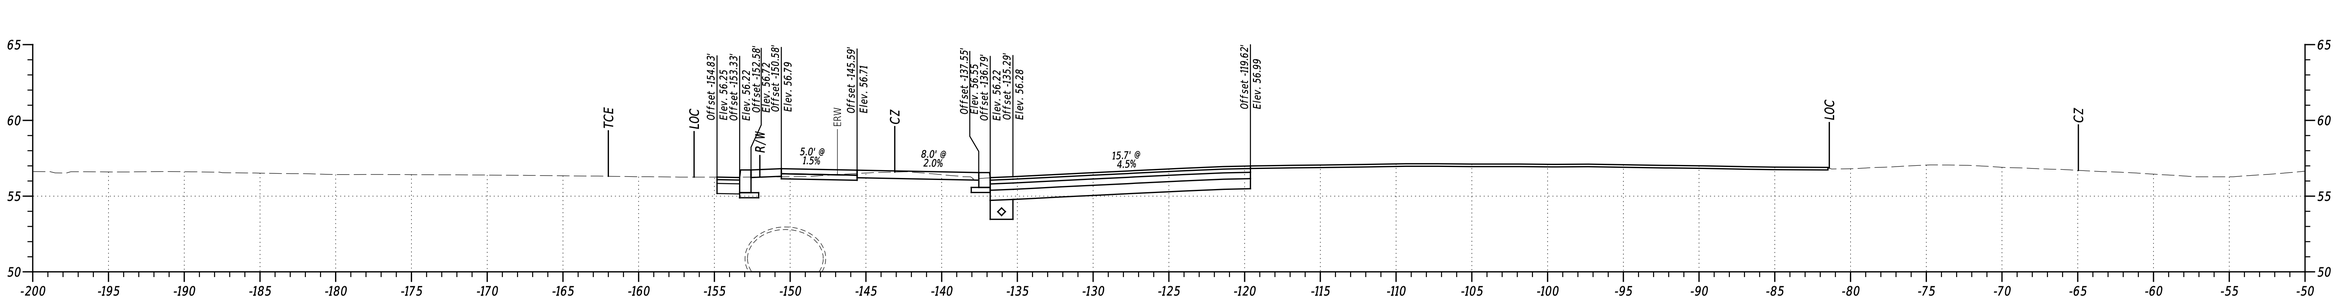

STA. 567+50

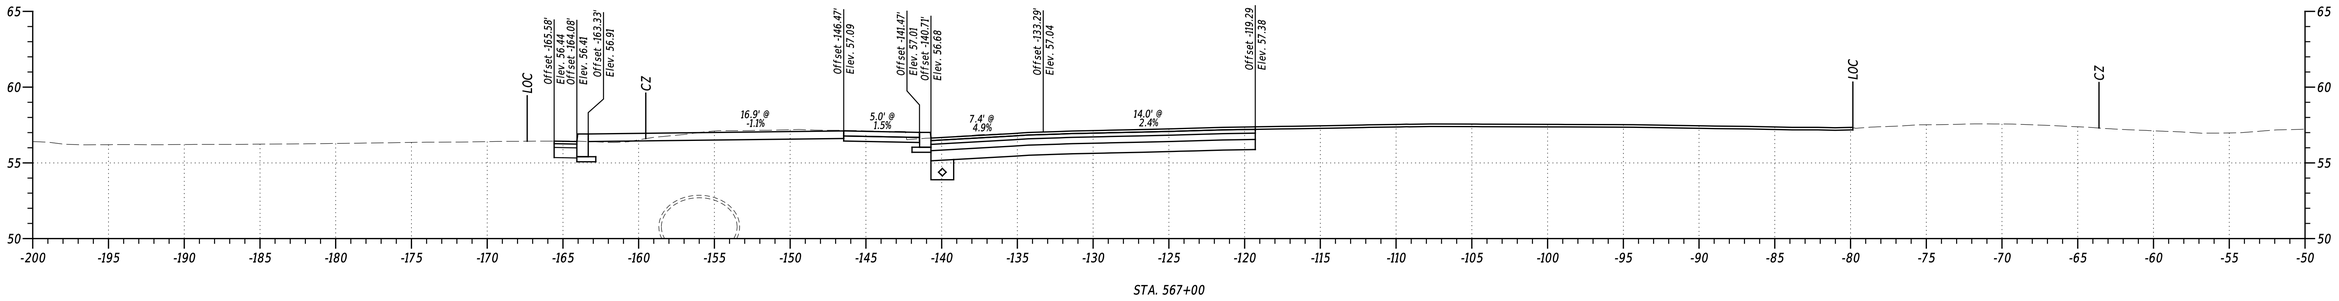

STA. 567+00

PENNONI ASSOCIATES INC. | PEN TABLE: $PENTBLSS
FILE NAME: $FILEAS | PLOT DRIVER: $PLTDRVSS
MICROSTATION VERSION: $VERSIONS | DATE PLOTTED: 02-SEP-2024@ 17:46
MICROSTATION WORKSPACE: $WORKSPACES | USER NAME: $USERS | OFFICE LOCATION: $OFFICENAMES


ADDENDA / REVISIONS

SCALE
0 5 10 15
FEET


US 13 PAVING AND PEDESTRIAN IMPROVEMENTS - LLANGOLLEN BLVD TO BACON/BOULDEN BLVD

CONTRACT	BRIDGE NO.	N/A	SECTION
T201901102	DESIGNED BY:	O. GREEN	PAI
COUNTY	CHECKED BY:	P. HORSEY	SHEET NO.
NEW CASTLE			101


CROSS SECTIONS

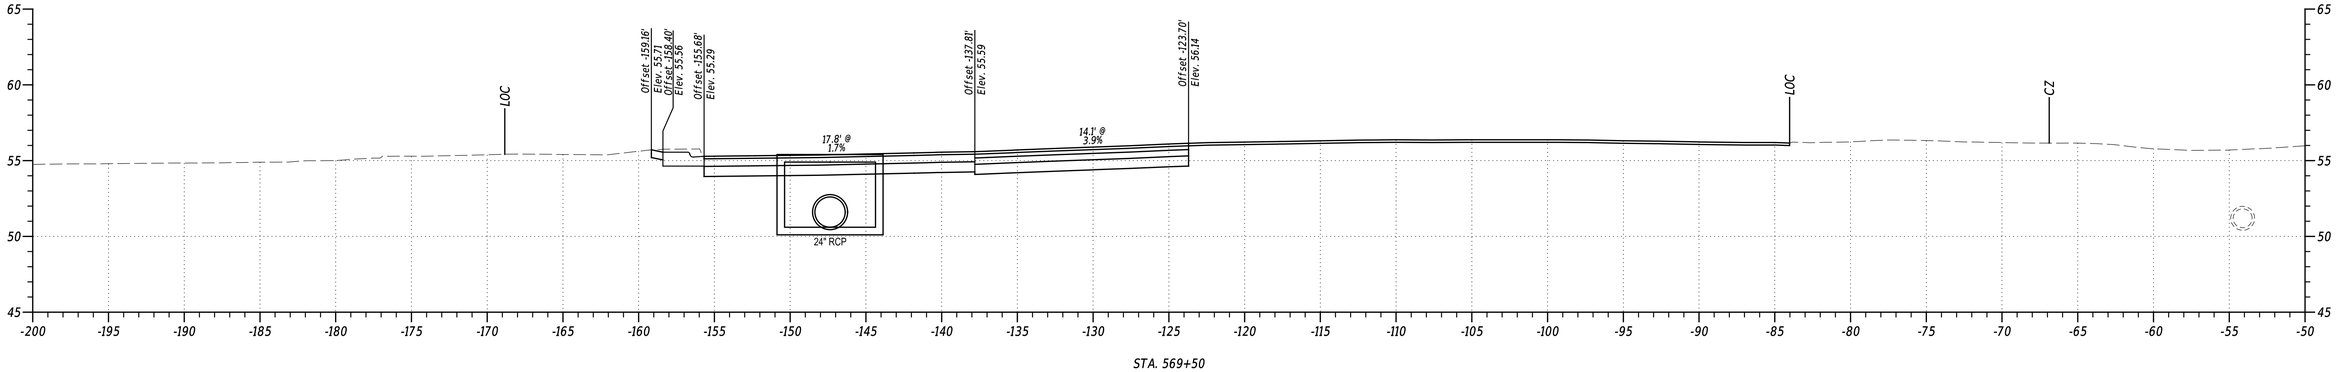

STA. 569+50

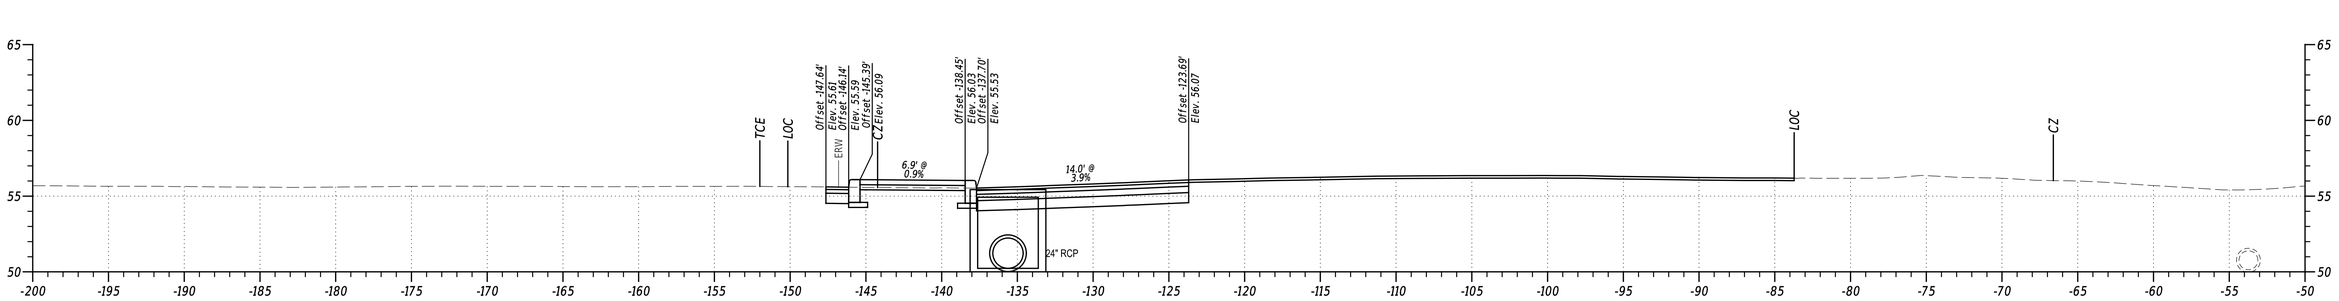

STA. 569+00

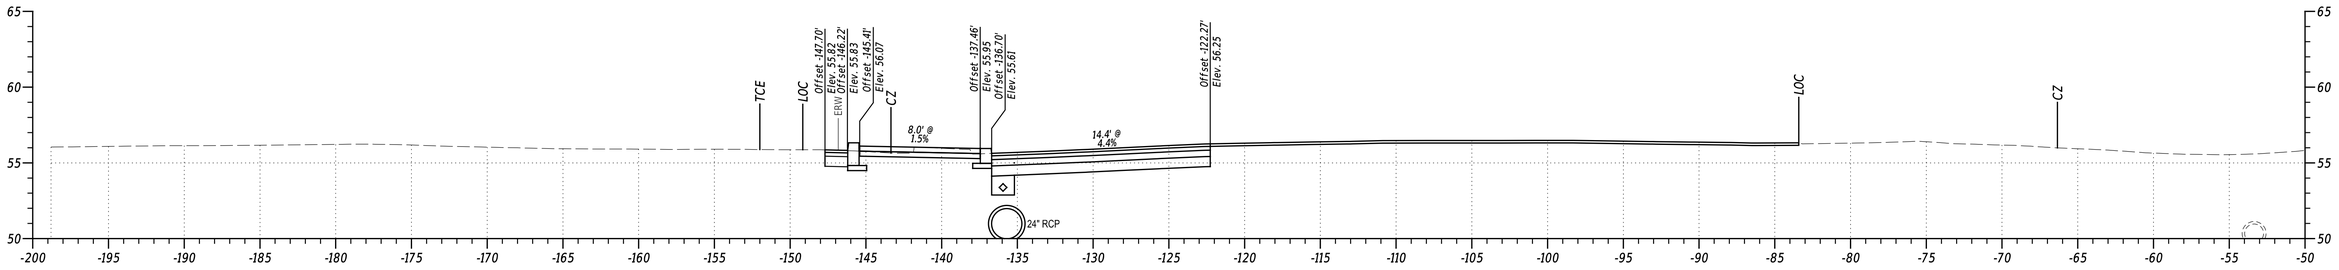

STA. 568+50

PENNONI ASSOCIATES INC. | PEN TABLE: SPRNTBLSS
FILE NAME: SFILEAS | PLOT DRIVER: SPLTDRVSS
MICROSTATION VERSION: SVERSIONS | DATE PLOTTED: 02-SEP-2024@ 17:47
MICROSTATION WORKSPACE: SWORKSPACES | USER NAME: SUSERS | OFFICE LOCATION: SOFFICENAMES

ADDENDA / REVISIONS


SCALE
0 5 10 15
FEET

US 13 PAVING AND PEDESTRIAN IMPROVEMENTS - LLANGOLLEN BLVD TO BACON/BOULDEN BLVD

CONTRACT	BRIDGE NO.	N/A
T201901102	DESIGNED BY:	O. GREEN
COUNTY	CHECKED BY:	P. HORSEY
NEW CASTLE		


CROSS SECTIONS

SECTION
PAI
SHEET NO.
102

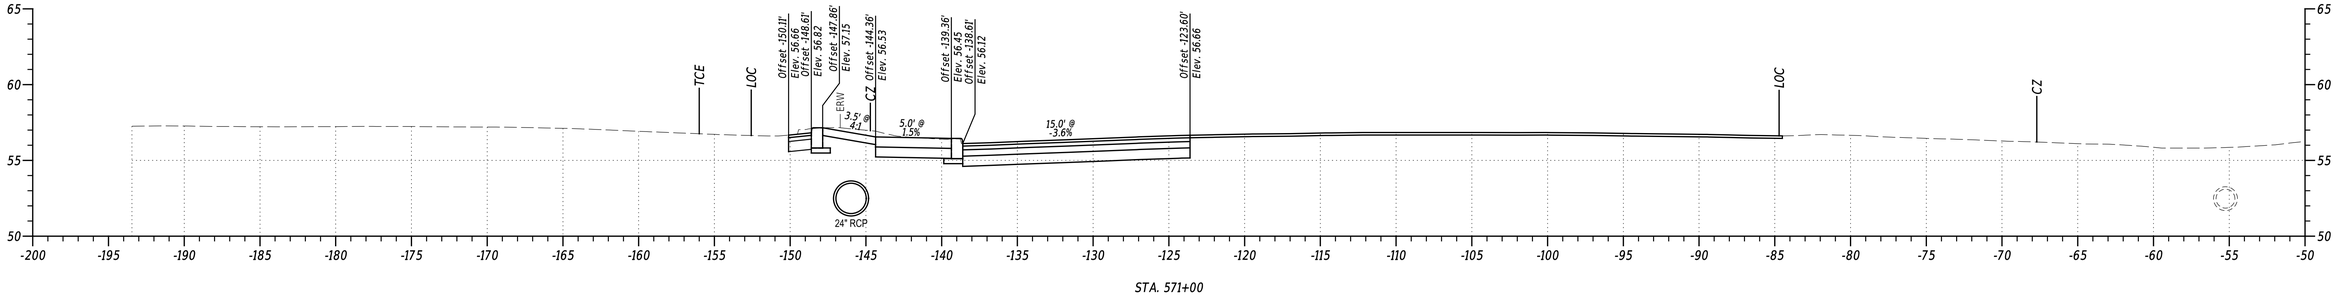

STA. 571+00

STA. 570+50

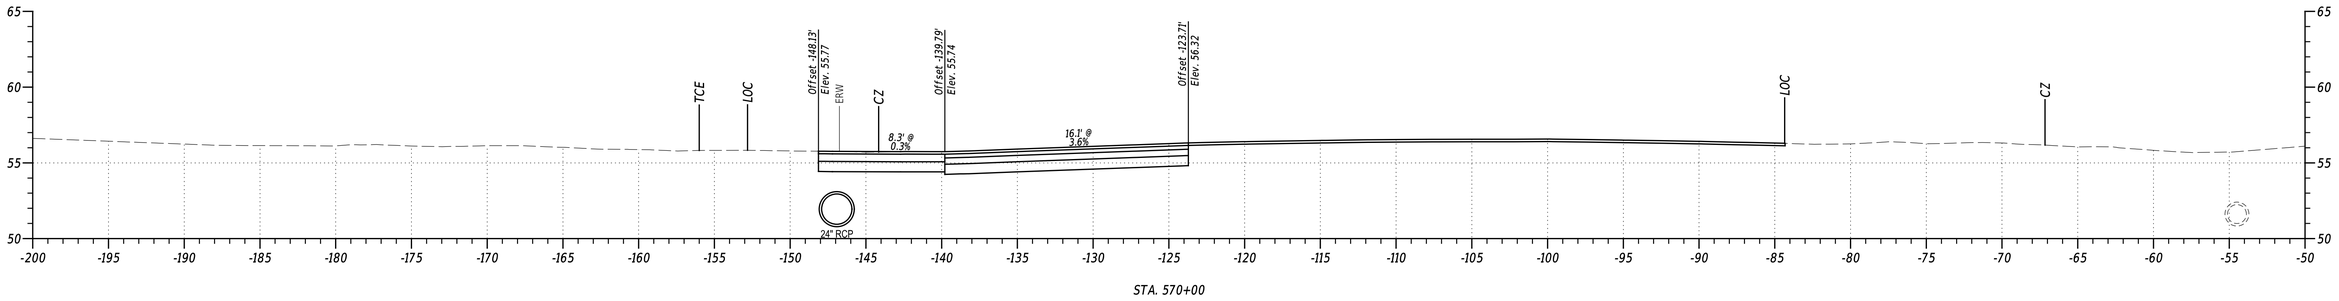

STA. 570+00

PENNONI ASSOCIATES INC. | PEN TABLE: SPENTBL55
FILE NAME: SFILEAS | PLOT DRIVER: $PLTDRVSS
MICROSTATION VERSION: $VERSIONS | DATE PLOTTED: 02-SEP-2024@ 17:47
MICROSTATION WORKSPACE: $WORKSPACES | USER NAME: $USERS | OFFICE LOCATION: $OFFICENAMES

Pennoni

ADDENDA / REVISIONS			


SCALE
0 5 10 15
FEET

US 13 PAVING AND PEDESTRIAN IMPROVEMENTS - LLANGOLLEN BLVD TO BACON/BOULDEN BLVD

CONTRACT	BRIDGE NO.	N/A
T201901102	DESIGNED BY:	O. GREEN
COUNTY	CHECKED BY:	P. HORSEY
NEW CASTLE		


CROSS SECTIONS

SECTION
PAI
SHEET NO.
103

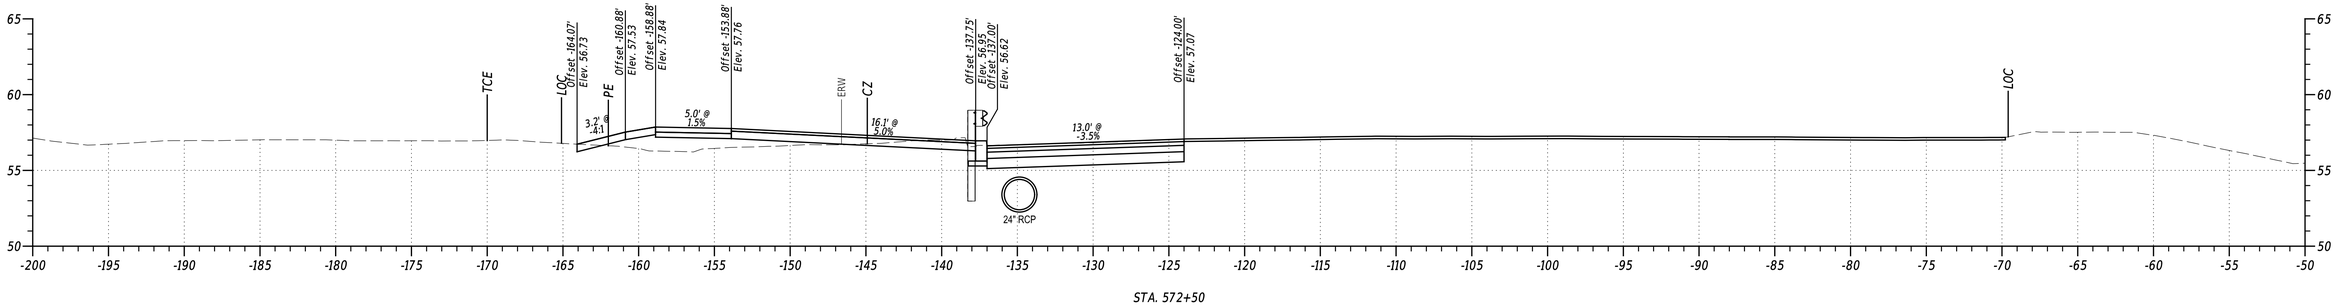

STA. 572+50

STA. 572+00

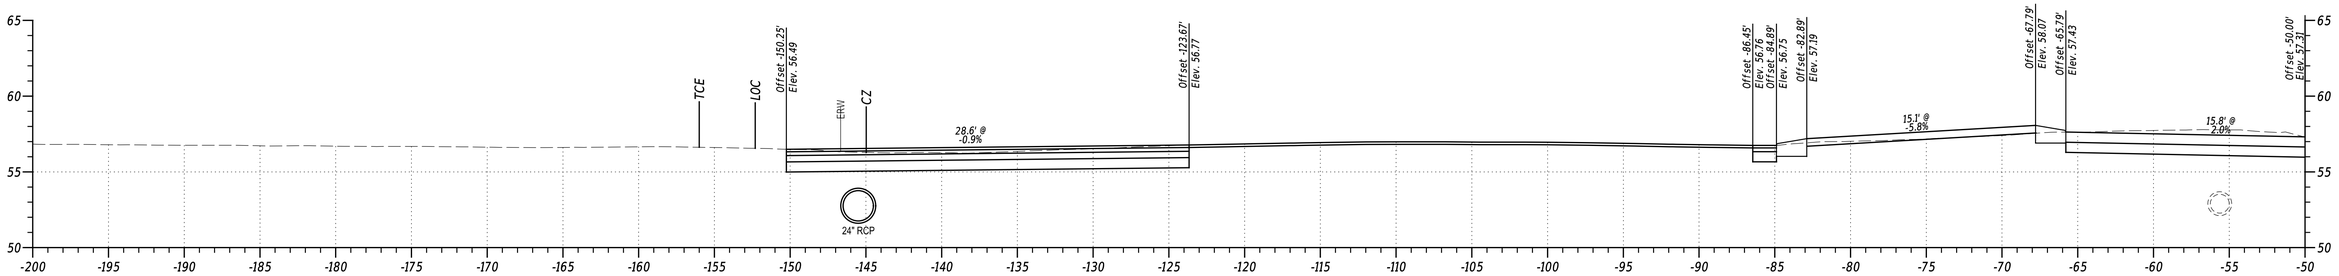

STA. 571+50

PENNONI ASSOCIATES INC.	PEN TABLE: $PENTBLSS
FILE NAME: $FILEAS	PLOT DRIVER: $PLTDRVSS
MICROSTATION VERSION: $VERSIONS	DATE PLOTTED: 02-SEP-2024 @ 17:47
MICROSTATION WORKSPACE: $WORKSPACES	USER NAME: $USERS OFFICE LOCATION: $OFFICENAMES

ADDENDA / REVISIONS


SCALE
0 5 10 15
FEET

US 13 PAVING AND PEDESTRIAN IMPROVEMENTS - LLANGOLLEN BLVD TO BACON/BOULDEN BLVD


CONTRACT	BRIDGE NO.	N/A
T201901102	DESIGNED BY:	O. GREEN
COUNTY	CHECKED BY:	P. HORSEY
NEW CASTLE		

CROSS SECTIONS


SECTION
PAI
SHEET NO.
104

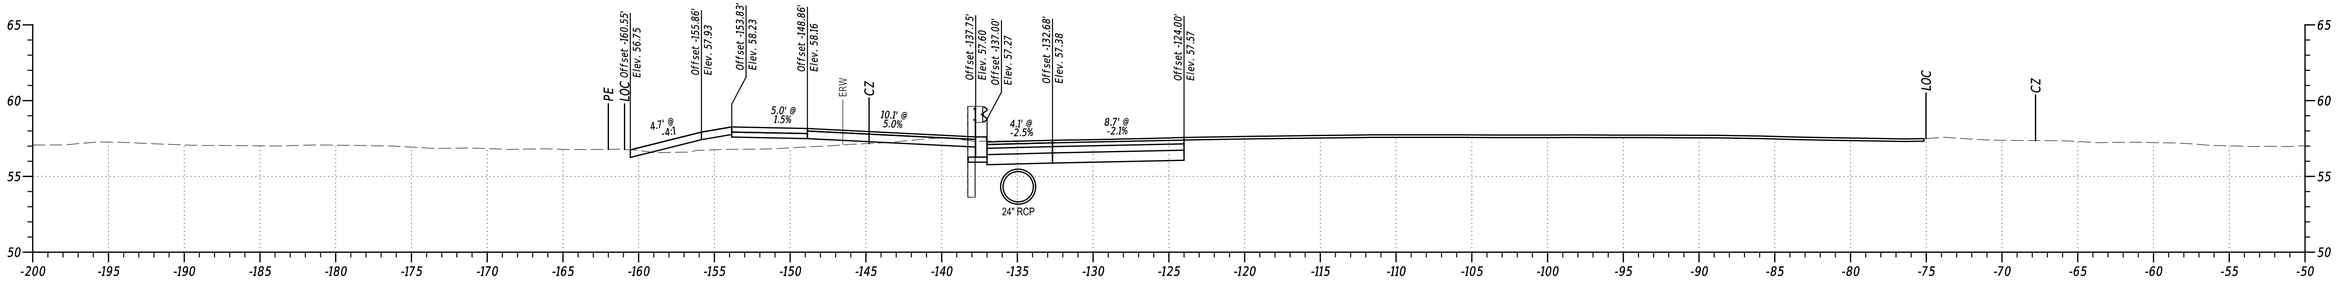

STA. 574+00

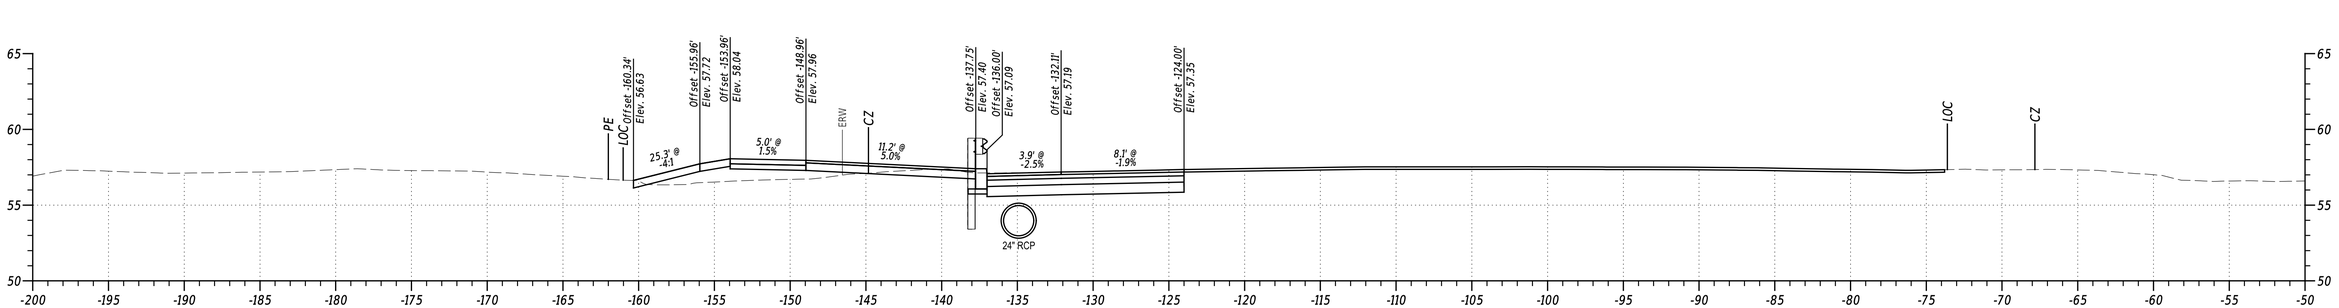

STA. 573+50

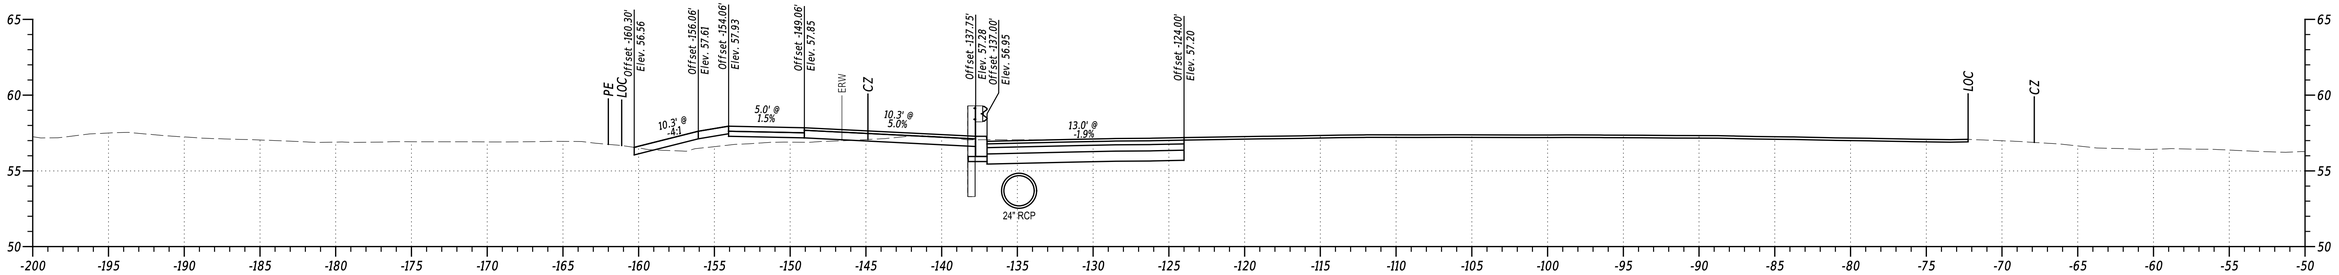

STA. 573+00

PENNONI ASSOCIATES INC.	
FILE NAME:	$FILEAS
MICROSTATION VERSION:	$VERSIONS
MICROSTATION WORKSPACE:	$WORKSPACES
PEN TABLE:	$PENTABLES
PLOT DRIVER:	$PLTDRVDS
DATE PLOTTED:	02-SEP-2024 @ 17:47
USER NAME:	$USERS
OFFICE LOCATION:	$OFFICENAMES


ADDENDA / REVISIONS

SCALE
0 5 10 15
FEET


US 13 PAVING AND PEDESTRIAN IMPROVEMENTS - LLANGOLLEN BLVD TO BACON/BOULDEN BLVD

CONTRACT	BRIDGE NO.	N/A	SECTION
T201901102	DESIGNED BY:	O. GREEN	PAI
COUNTY	CHECKED BY:	P. HORSEY	SHEET NO.
NEW CASTLE			105


CROSS SECTIONS

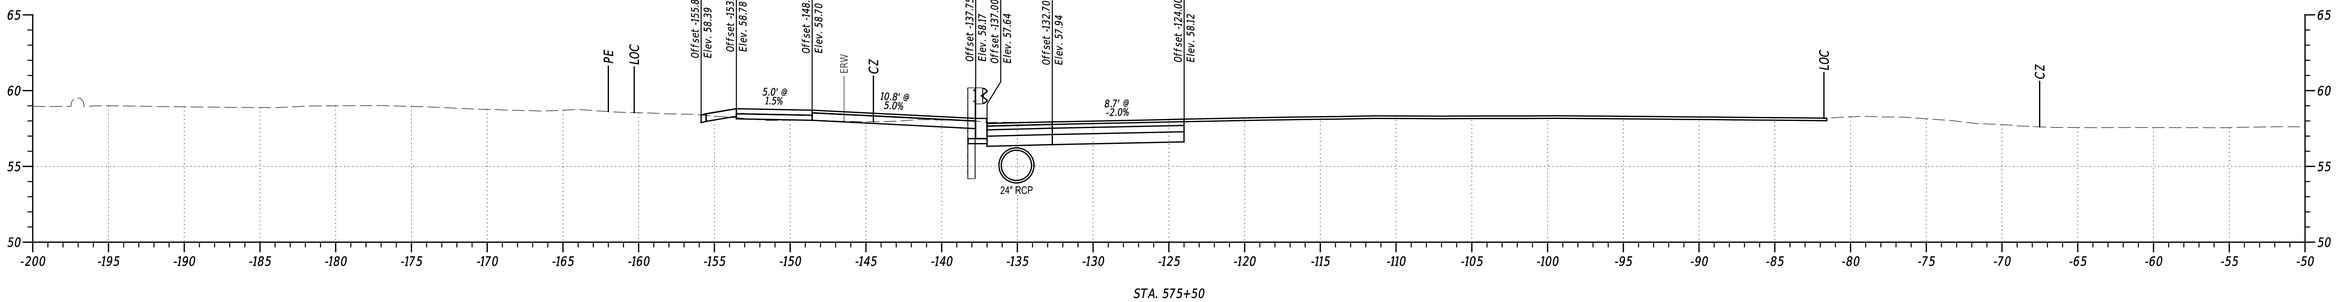

STA. 575+50

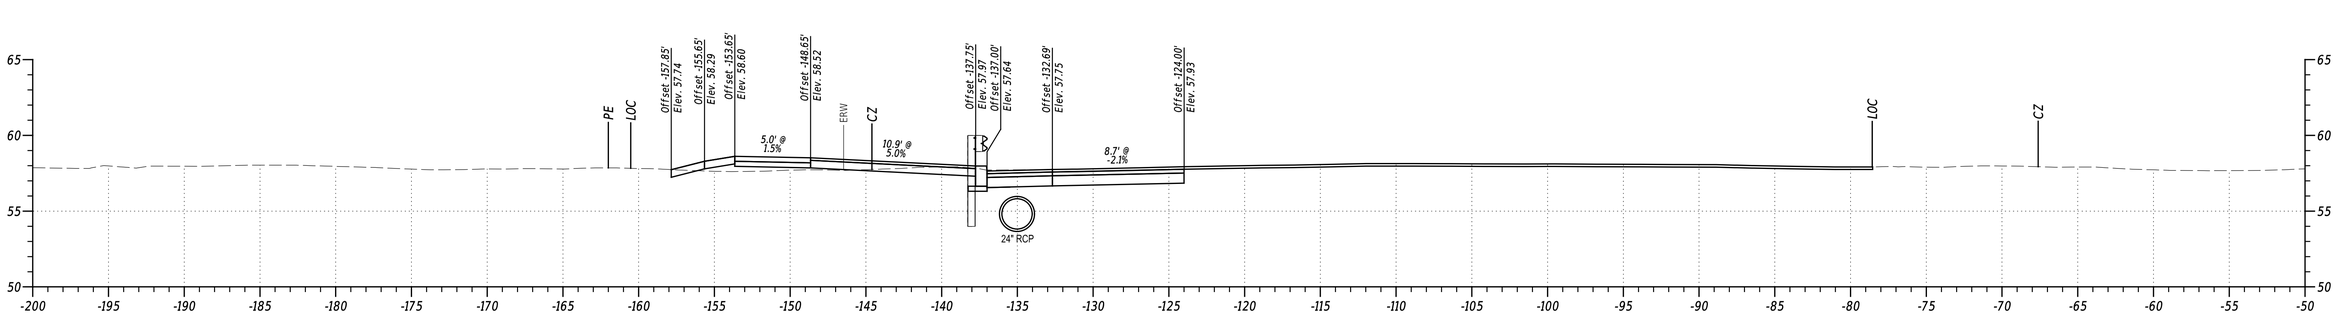

STA. 575+00

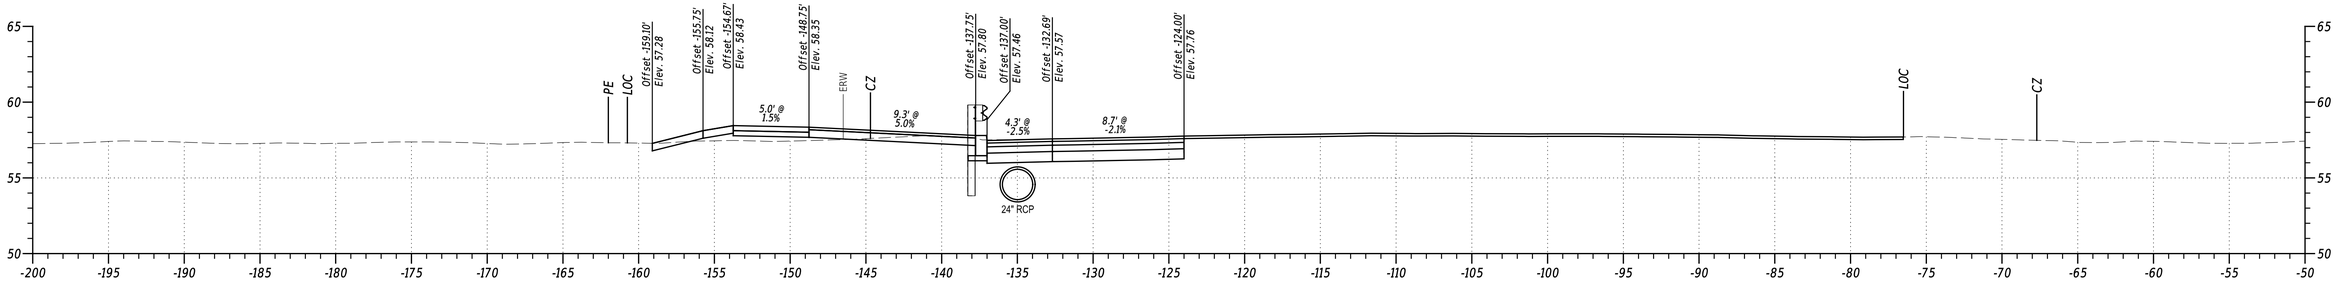

STA. 574+50

PENNONI ASSOCIATES INC. | PEN TABLE: $PENTBL55
FILE NAME: $FILEAS | PLOT DRIVER: $PLTDRV55
MICROSTATION VERSION: $VERSIONS | DATE PLOTTED: 03-SEP-2024@ 17:47
MICROSTATION WORKSPACE: $WORKSPACES | USER NAME: $USERS | OFFICE LOCATION: $OFFICENAMES

ADDENDA / REVISIONS


SCALE
0 5 10 15
FEET

US 13 PAVING AND PEDESTRIAN IMPROVEMENTS - LLANGOLLEN BLVD TO BACON/BOULDEN BLVD


CONTRACT	BRIDGE NO.	N/A
T201901102	DESIGNED BY:	O. GREEN
COUNTY	CHECKED BY:	P. HORSEY
NEW CASTLE		

CROSS SECTIONS


SECTION
PAI
SHEET NO.
106

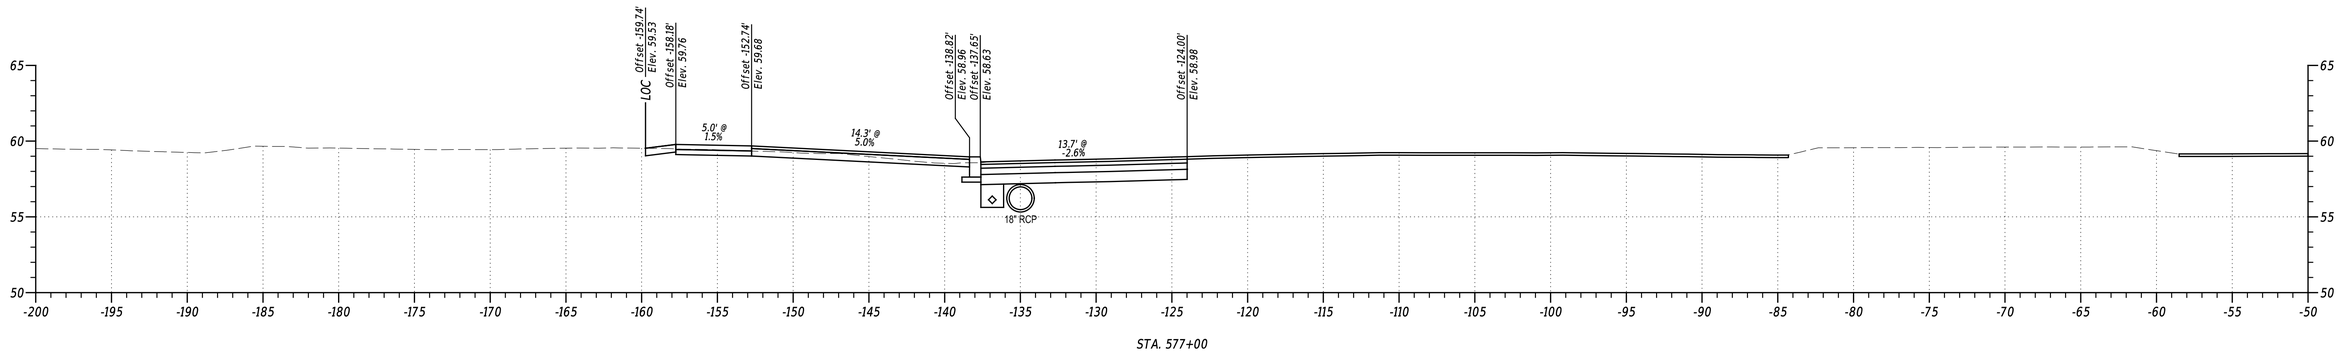

STA. 577+00

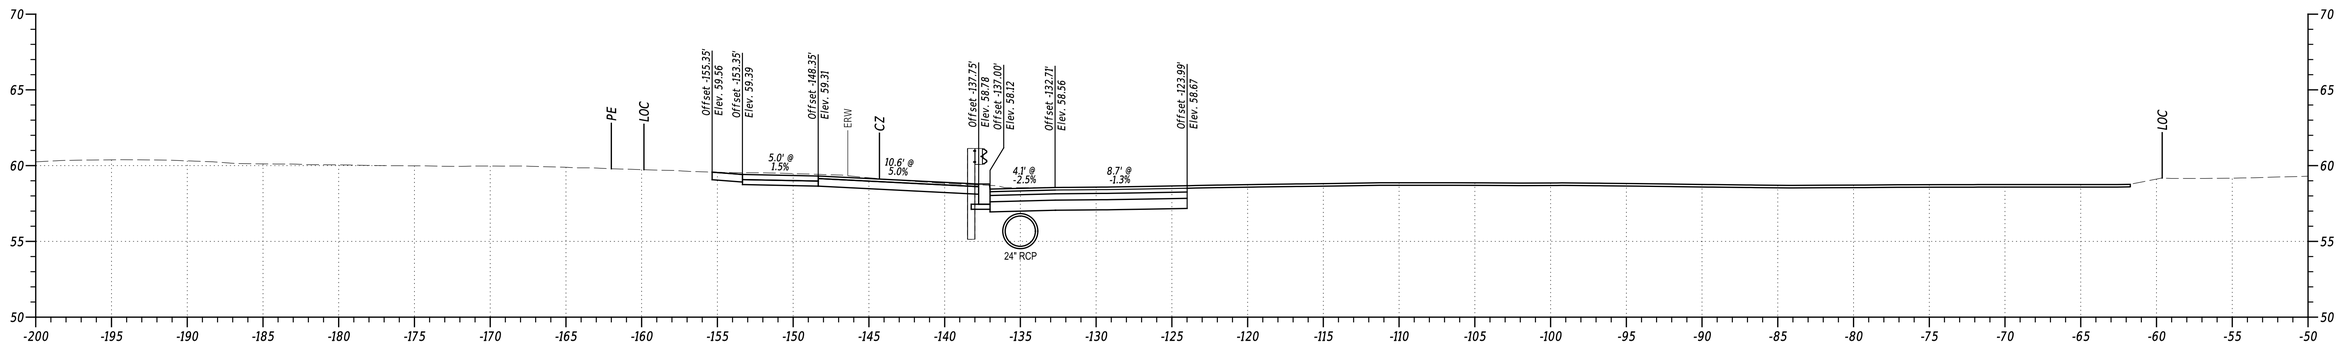

STA. 576+50

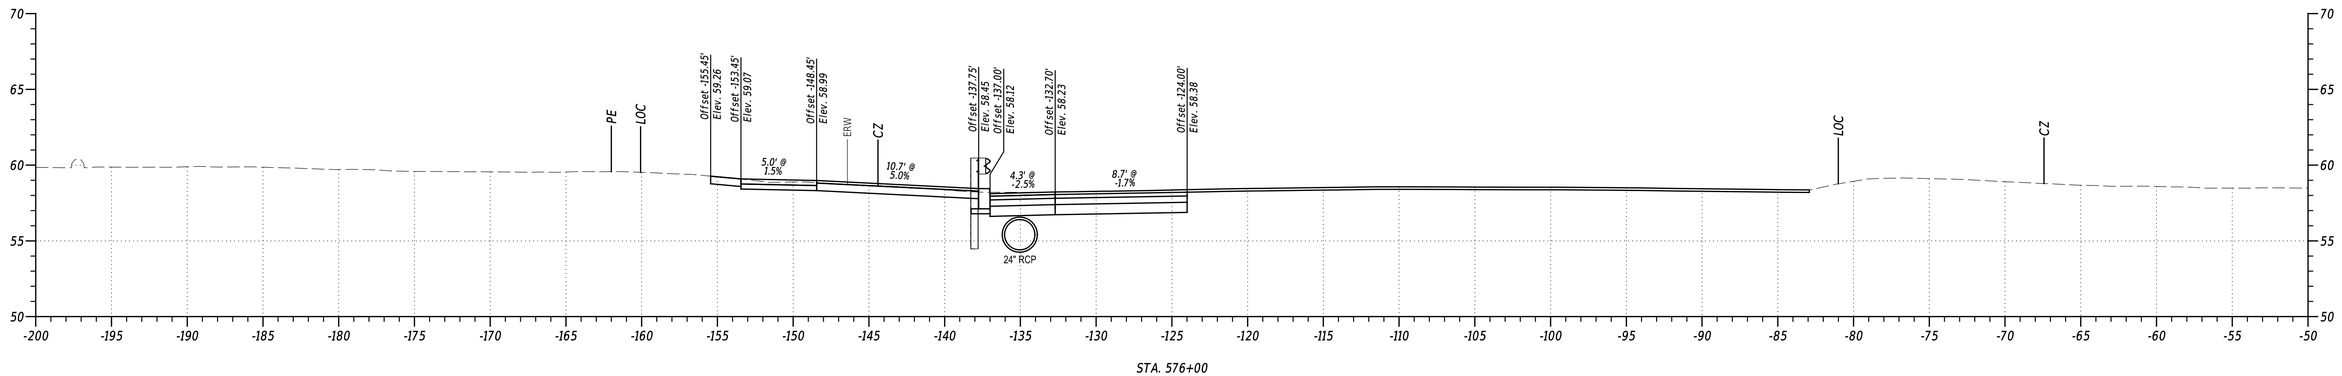


STA. 576+00


PENNONI ASSOCIATES INC. | PEN TABLE: $PENTBL$
FILE NAME: $FILEAS | PLOT DRIVER: $PLTDRVSS
MICROSTATION VERSION: $VERSIONS | DATE PLOTTED: 02-SEP-2024@ 17:47
MICROSTATION WORKSPACE: $WORKSPACES | USER NAME: $USERS | OFFICE LOCATION: $OFFICENAME$

Pennoni

ADDENDA / REVISIONS		SCALE 0 5 10 15 FEET	US 13 PAVING AND PEDESTRIAN IMPROVEMENTS - LLANGOLLEN BLVD TO BACON/BOULDEN BLVD	CONTRACT T201901102	BRIDGE NO. N/A	CROSS SECTIONS	SECTION PAI
				COUNTY NEW CASTLE	DESIGNED BY: O. GREEN		SHEET NO. 107
					CHECKED BY: P. HORSEY		

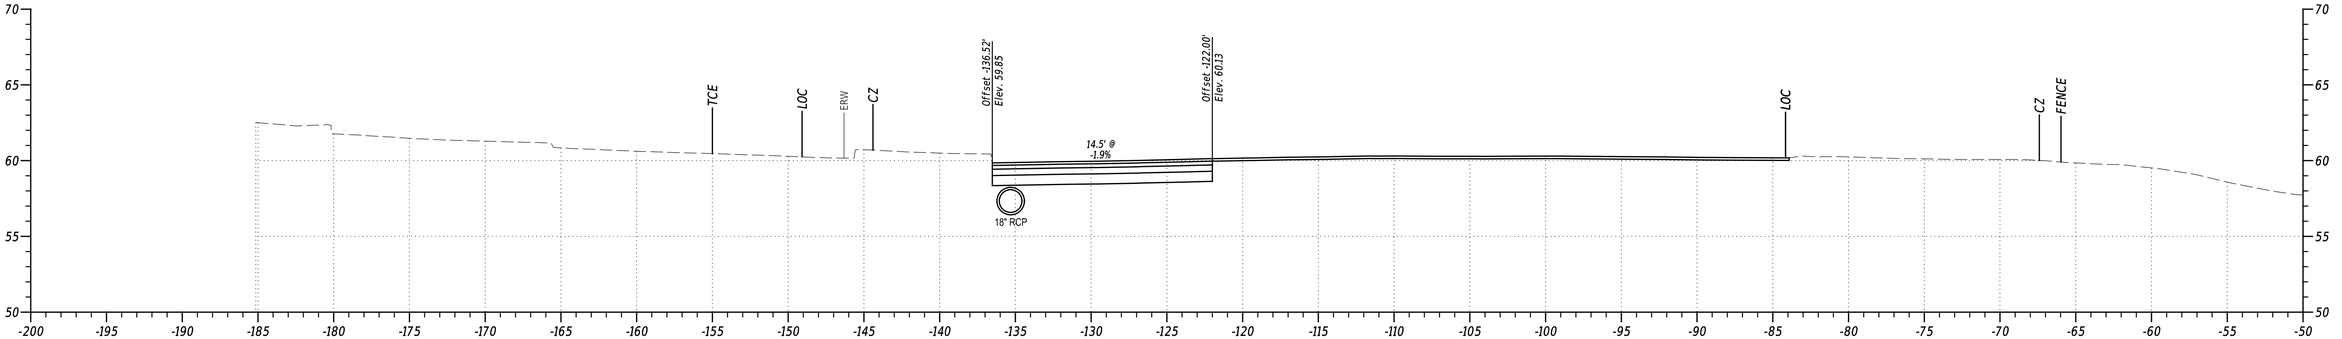

STA. 578+00

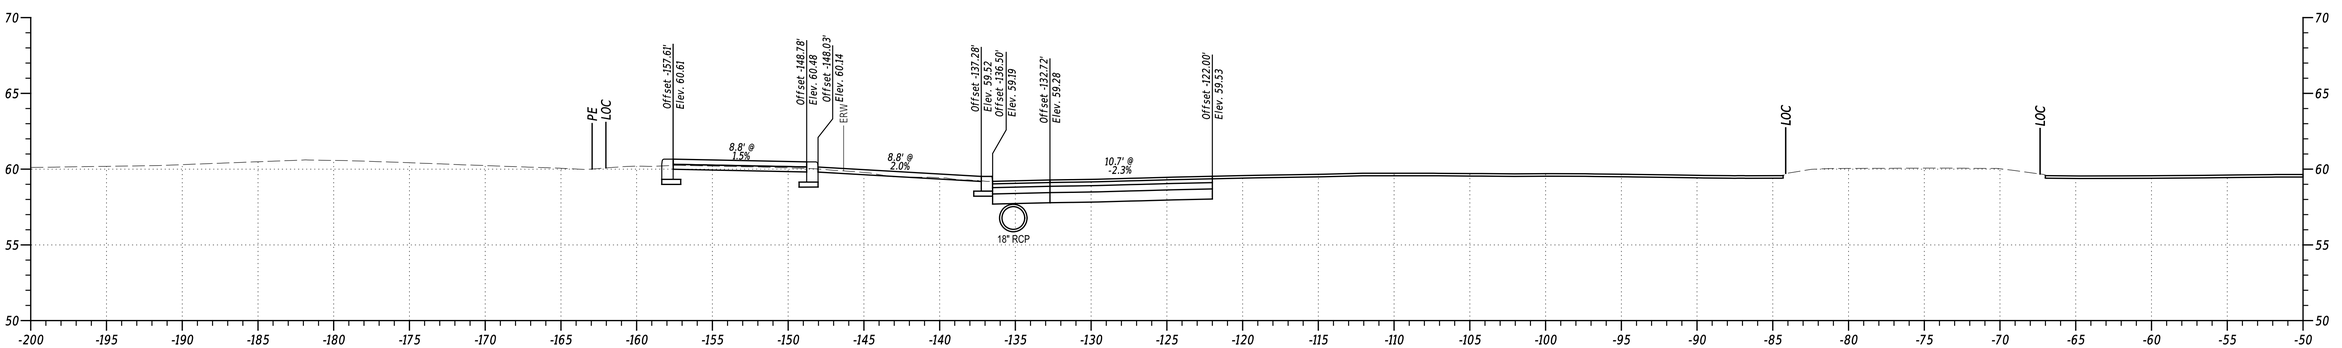


STA. 577+50


PENNONI ASSOCIATES INC. | PEN TABLE: $PENTBLSS
FILE NAME: $FILEAS | PLOT DRIVER: $PLTDRVSS
MICROSTATION VERSION: $VERSIONS | DATE PLOTTED: 03-SEP-2024@ 17:47
MICROSTATION WORKSPACE: $WORKSPACES | USER NAME: $USERS | OFFICE LOCATION: $OFFICENAME

Pennoni


ADDENDA / REVISIONS		SCALE 0 5 10 15 FEET	US 13 PAVING AND PEDESTRIAN IMPROVEMENTS - LLANGOLLEN BLVD TO BACON/BOULDEN BLVD	CONTRACT T201901102	BRIDGE NO. N/A	CROSS SECTIONS	SECTION PAI
				COUNTY NEW CASTLE	DESIGNED BY: O. GREEN		SHEET NO. 108
					CHECKED BY: P. HORSEY		

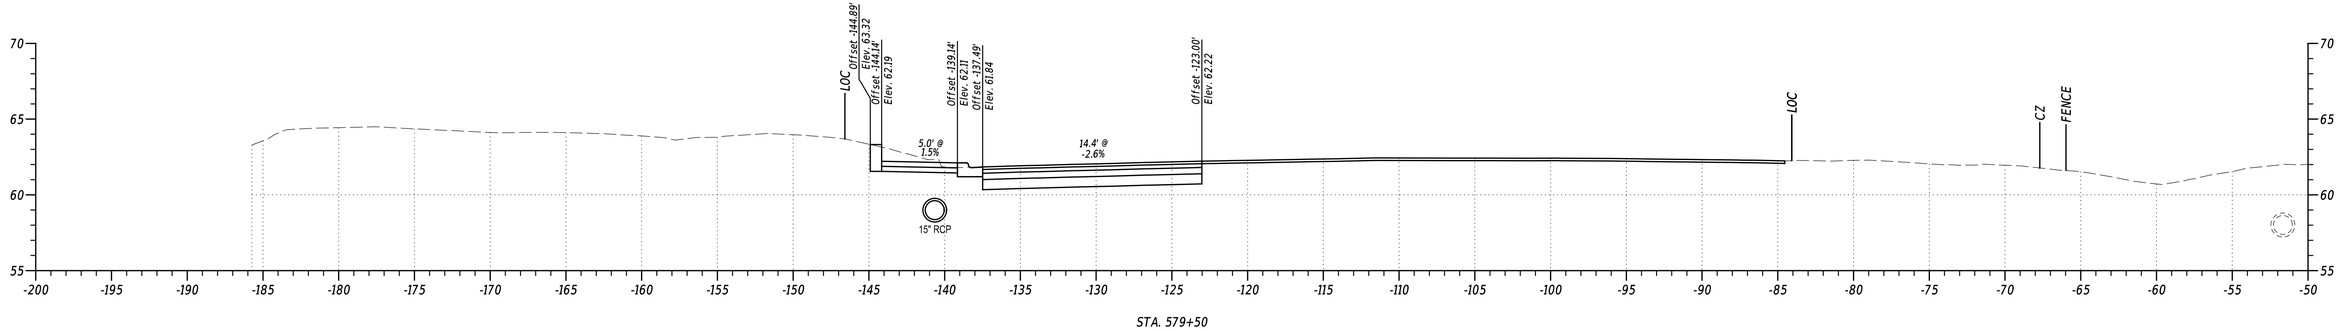

STA. 579+50

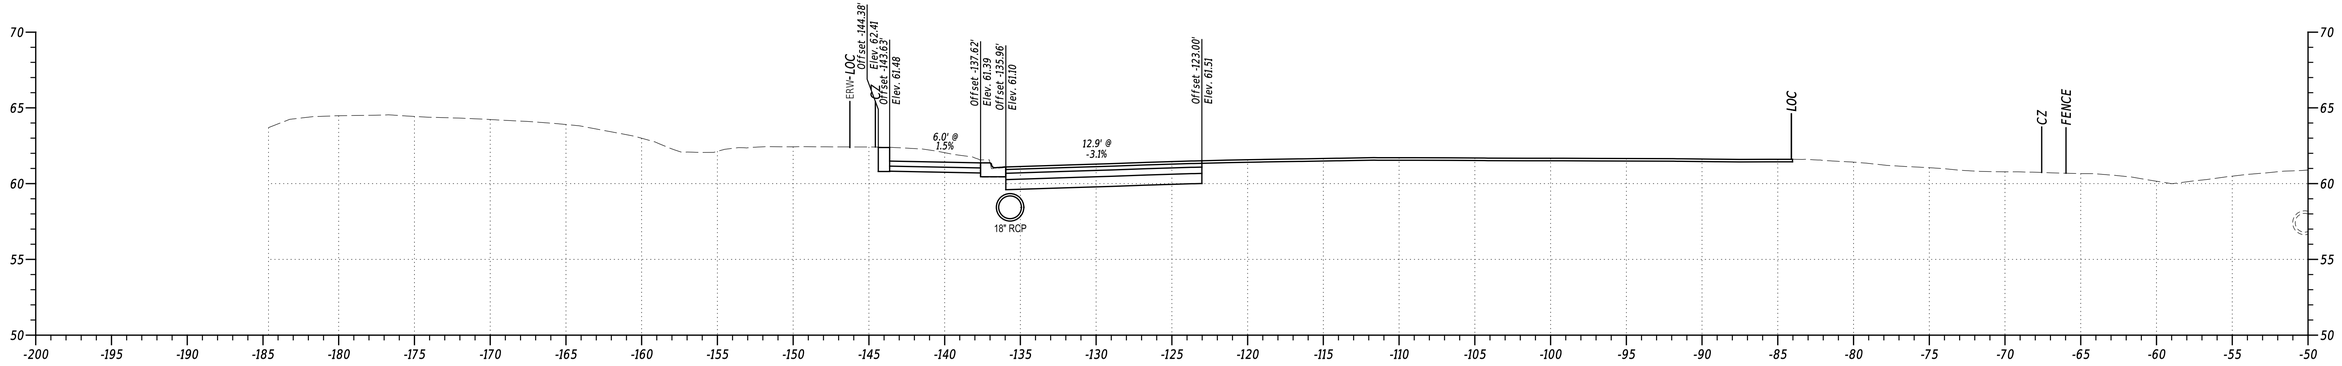

STA. 579+00

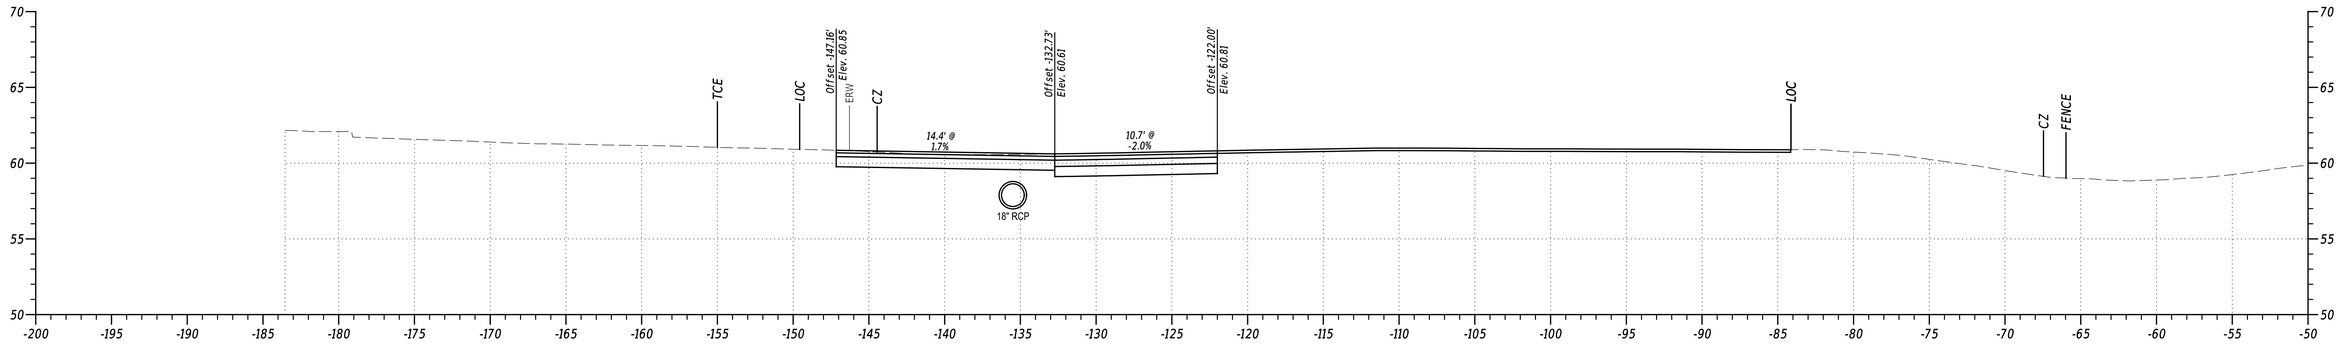

STA. 578+50

PENNONI ASSOCIATES INC.	
FILE NAME:	$FILEAS
MICROSTATION VERSION:	$VERSIONS
MICROSTATION WORKSPACE:	$WORKSPACES
PEN TABLE:	$PENTBLS$
PLOT DRIVER:	$PLTDRVSS
DATE PLOTTED:	02-SEP-2024@ 17:47
USER NAME:	$USERS$
OFFICE LOCATION:	$OFFICENAMES

Pennoni

ADDENDA / REVISIONS


SCALE
0 5 10 15
FEET

US 13 PAVING AND PEDESTRIAN IMPROVEMENTS - LLANGOLLEN BLVD TO BACON/BOULDEN BLVD


CONTRACT	T201901102	BRIDGE NO.	N/A
COUNTY	NEW CASTLE	DESIGNED BY:	O. GREEN
		CHECKED BY:	P. HORSEY

CROSS SECTIONS

SECTION
PAI
SHEET NO.
109

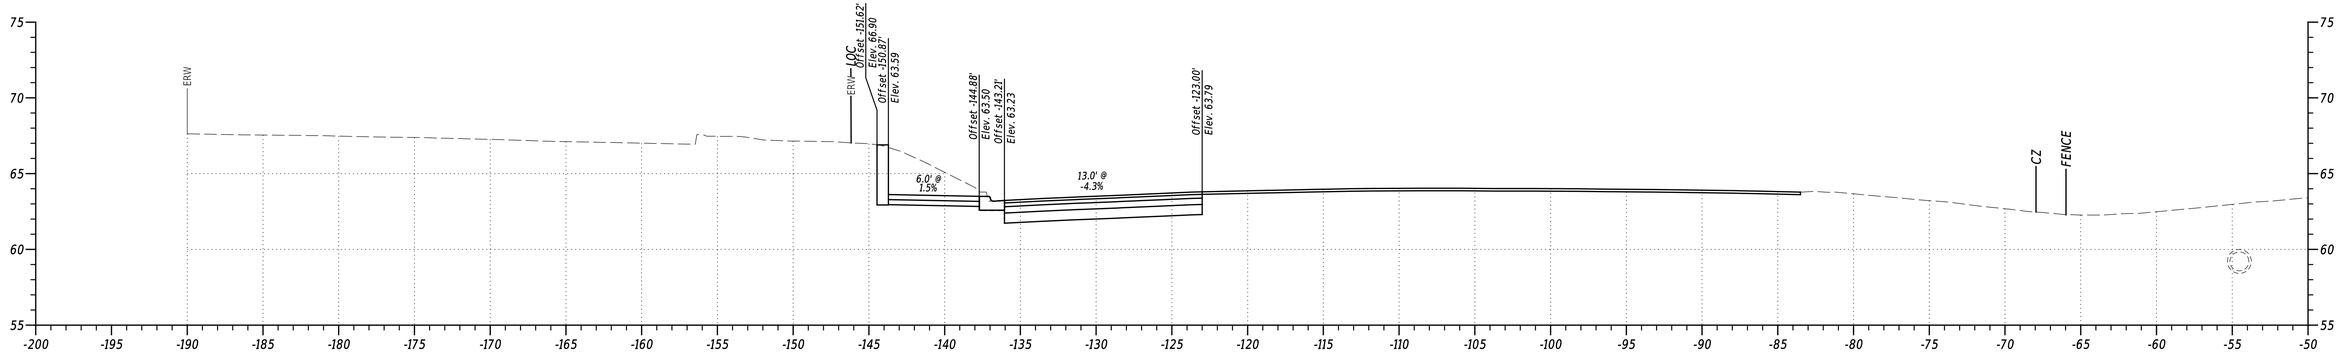

STA. 580+50

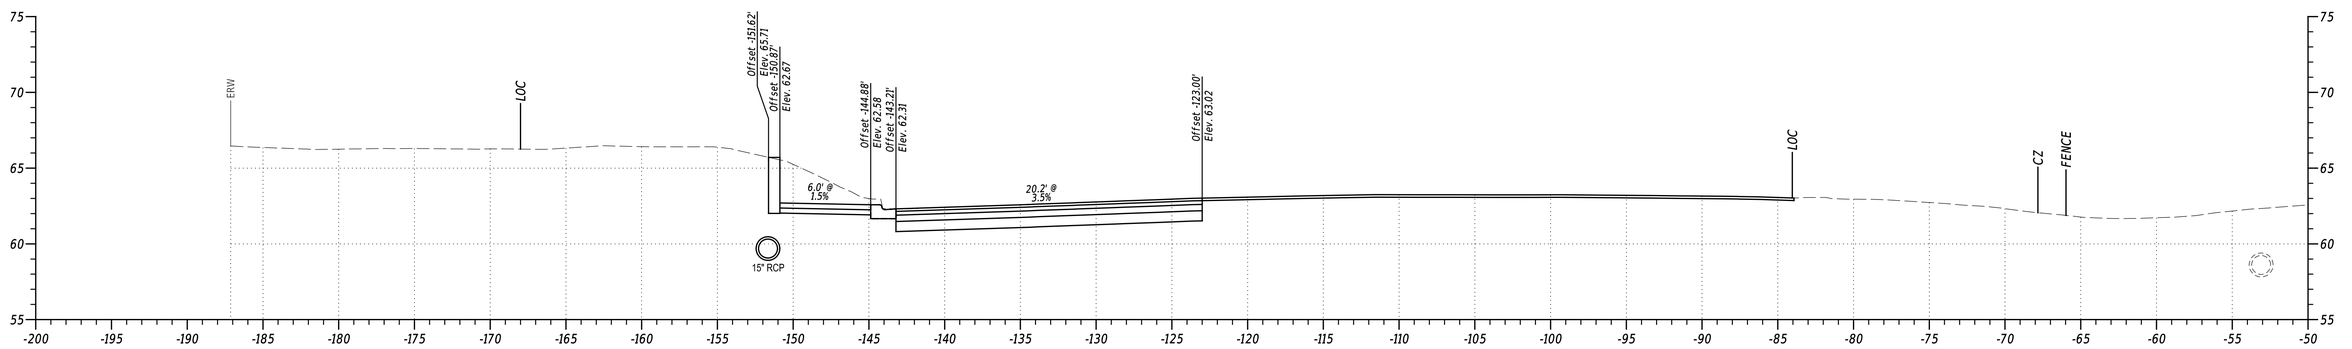


STA. 580+00

PENNONI ASSOCIATES INC. | PEN TABLE: $PENTBLS$
FILE NAME: $FILEAS | PLOT DRIVER: $PLTDRVSS
MICROSTATION VERSION: $VERSIONS | DATE PLOTTED: 02-SEP-2024@ 17:47
MICROSTATION WORKSPACE: $WORKSPACES | USER NAME: $USERS$ OFFICE LOCATION: $OFFICENAMES$

Pennoni

ADDENDA / REVISIONS		SCALE 0 5 10 15 FEET	US 13 PAVING AND PEDESTRIAN IMPROVEMENTS - LLANGOLLEN BLVD TO BACON/BOULDEN BLVD	CONTRACT T201901102	BRIDGE NO. N/A	CROSS SECTIONS	SECTION PAI
				COUNTY NEW CASTLE	DESIGNED BY: O. GREEN		SHEET NO. 110
					CHECKED BY: P. HORSEY		

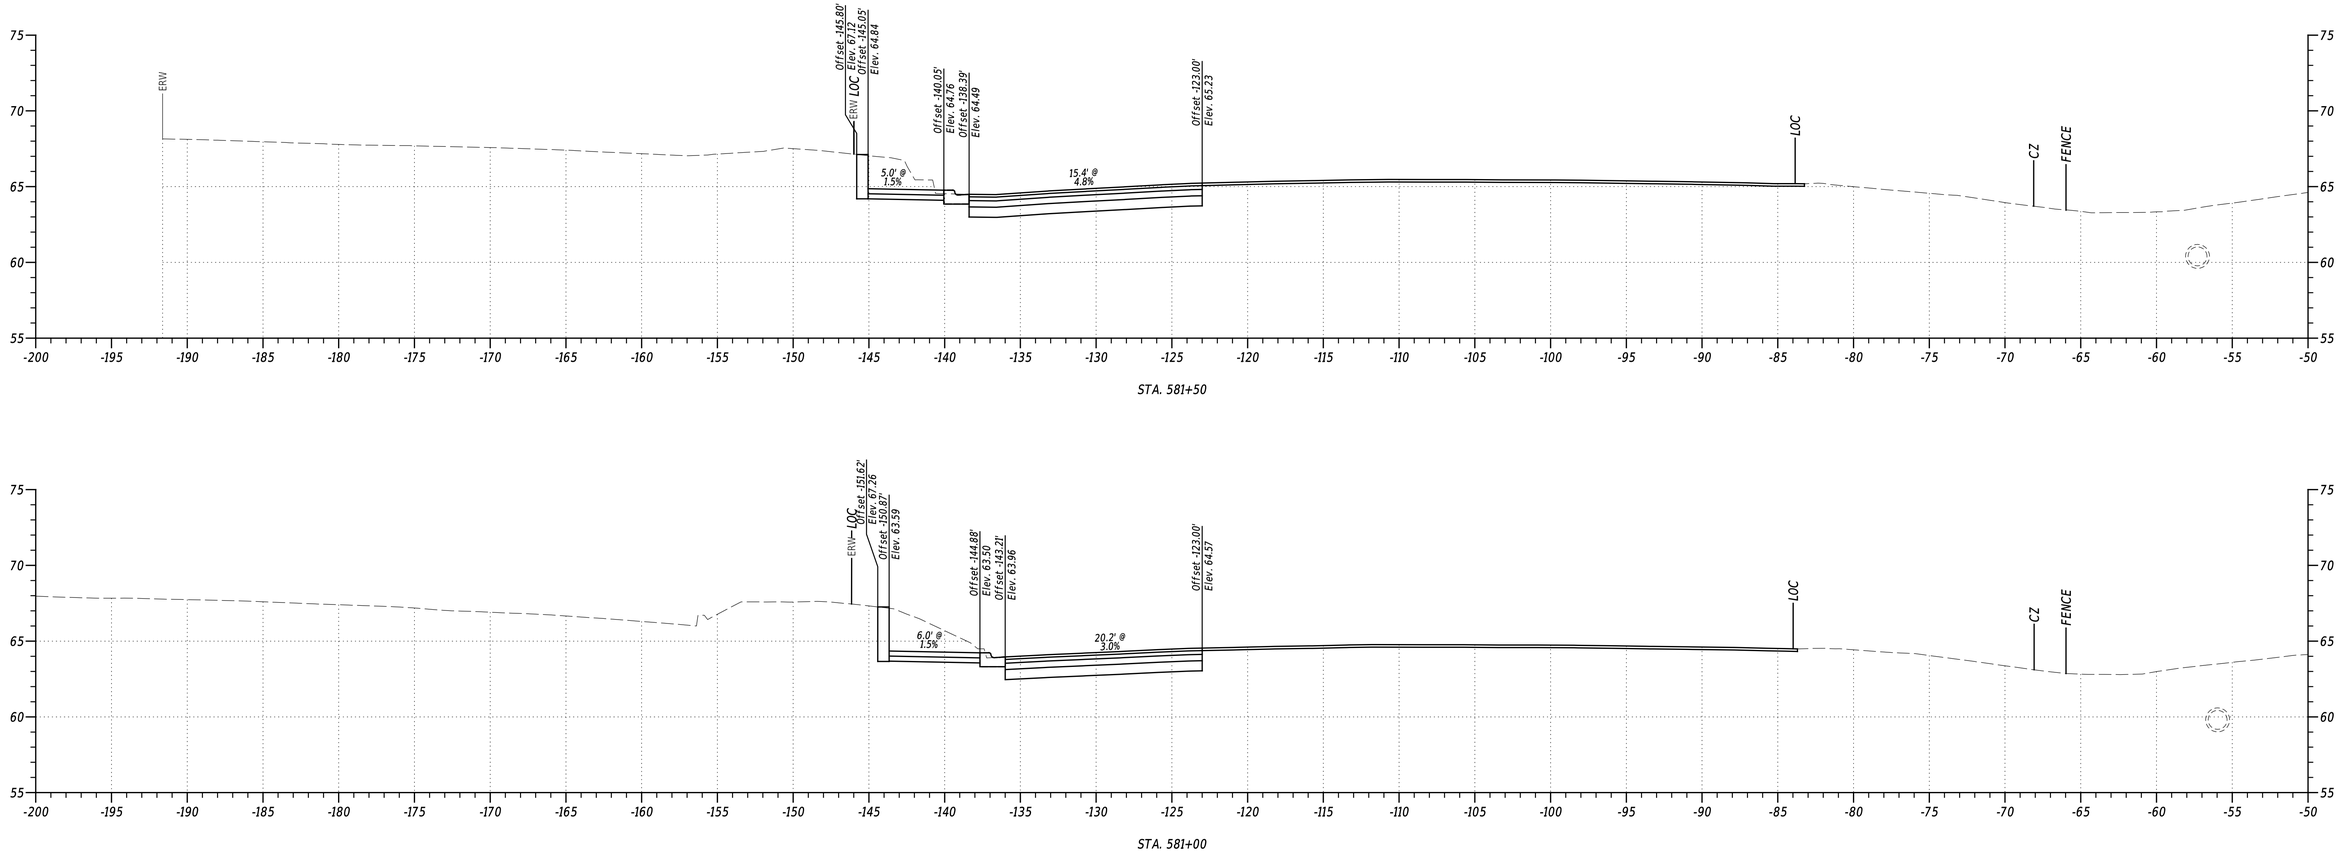


STA. 581+50

STA. 581+00


PENNONI ASSOCIATES INC.	PEN TABLE: $PENTBLSS
FILE NAME: $FILEAS	PLOT DRIVER: $PLTDRVSS
MICROSTATION VERSION: $VERSIONS	DATE PLOTTED: 02-SEP-2024@ 17:47
MICROSTATION WORKSPACE: $WORKSPACES	USER NAME: $USERS OFFICE LOCATION: $OFFICENAMES


Pennoni

ADDENDA / REVISIONS		SCALE	US 13 PAVING AND PEDESTRIAN IMPROVEMENTS - LLANGOLLEN BLVD TO BACON/BOULDEN BLVD	CONTRACT	BRIDGE NO. N/A	CROSS SECTIONS	SECTION
		0 5 10 15		T201901102	DESIGNED BY: O. GREEN		PAI
		FEET		COUNTY	CHECKED BY: P. HORSEY		SHEET NO.
				NEW CASTLE			111

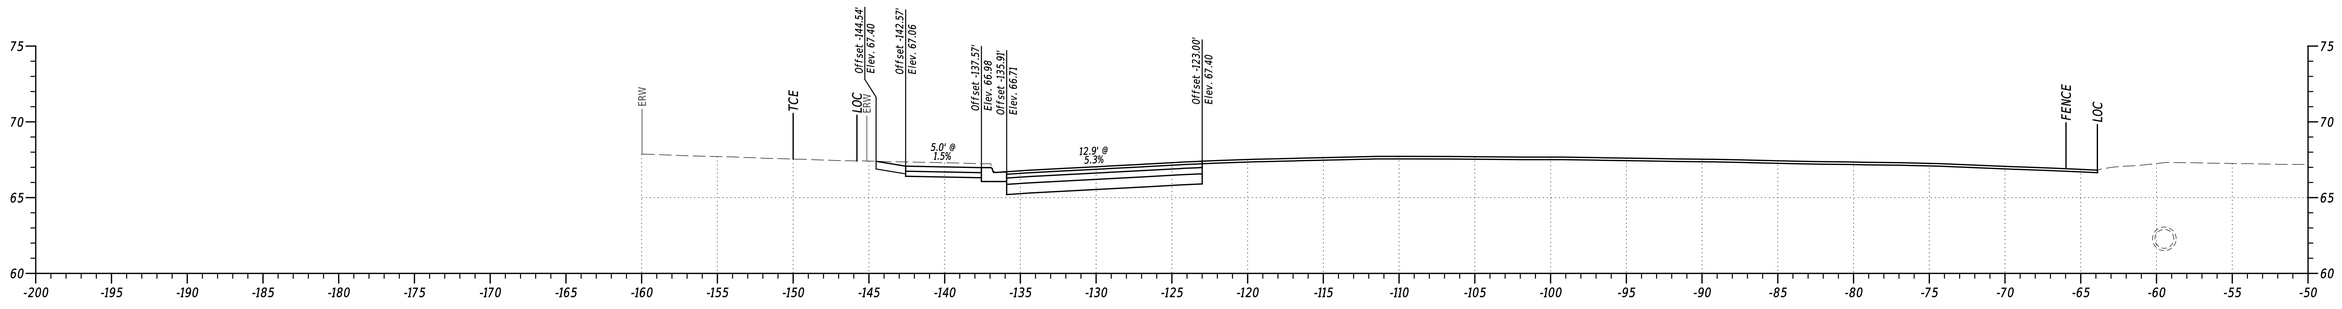

STA. 583+00

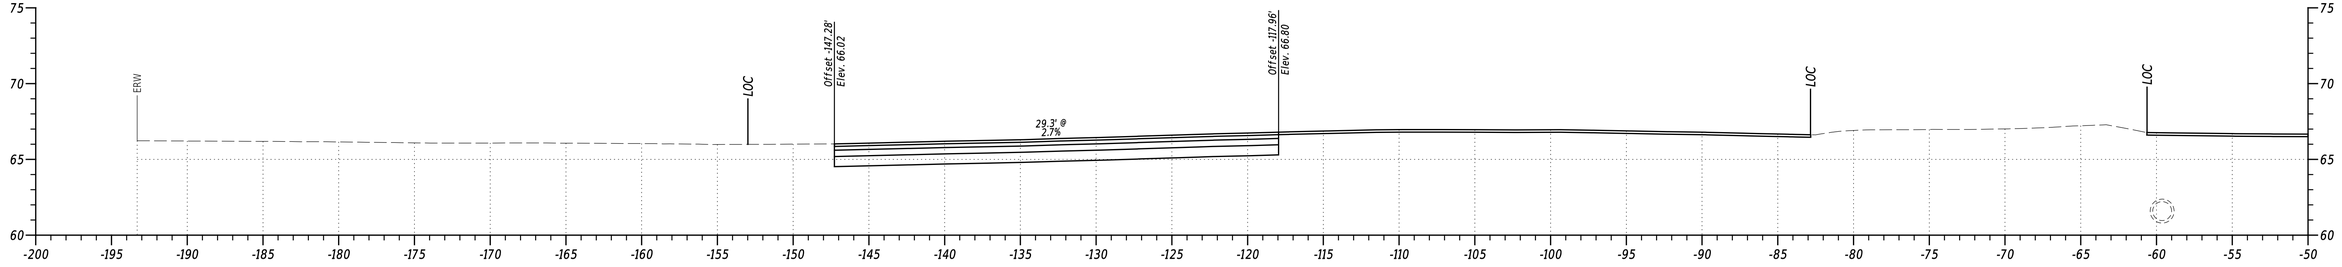


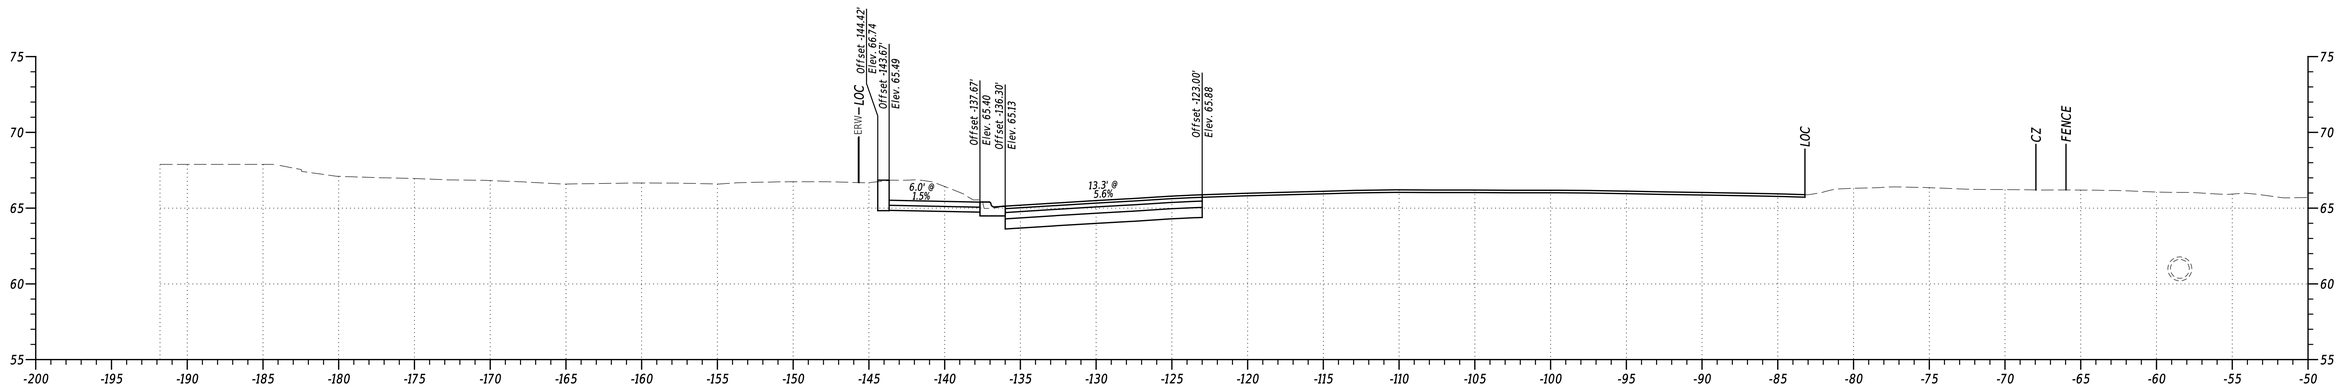


STA. 582+00

PENNONI ASSOCIATES INC. | PEN TABLE: $PENTBLS$
FILE NAME: $FILEAS | PLOT DRIVER: $PLTDRVSS
MICROSTATION VERSION: $VERSIONS | DATE PLOTTED: 02-SEP-2024@ 17:47
MICROSTATION WORKSPACE: $WORKSPACES | USER NAME: $USERS$ | OFFICE LOCATION: $OFFICENAME$


ADDENDA / REVISIONS	SCALE	US 13 PAVING AND PEDESTRIAN IMPROVEMENTS - LLANGOLLEN BLVD TO BACON/BOULDEN BLVD	CONTRACT	BRIDGE NO.	N/A	CROSS SECTIONS	SECTION
	0 5 10 15 FEET		T201901102	DESIGNED BY: O. GREEN			PAI
			COUNTY	CHECKED BY: P. HORSEY			SHEET NO.
			NEW CASTLE				112

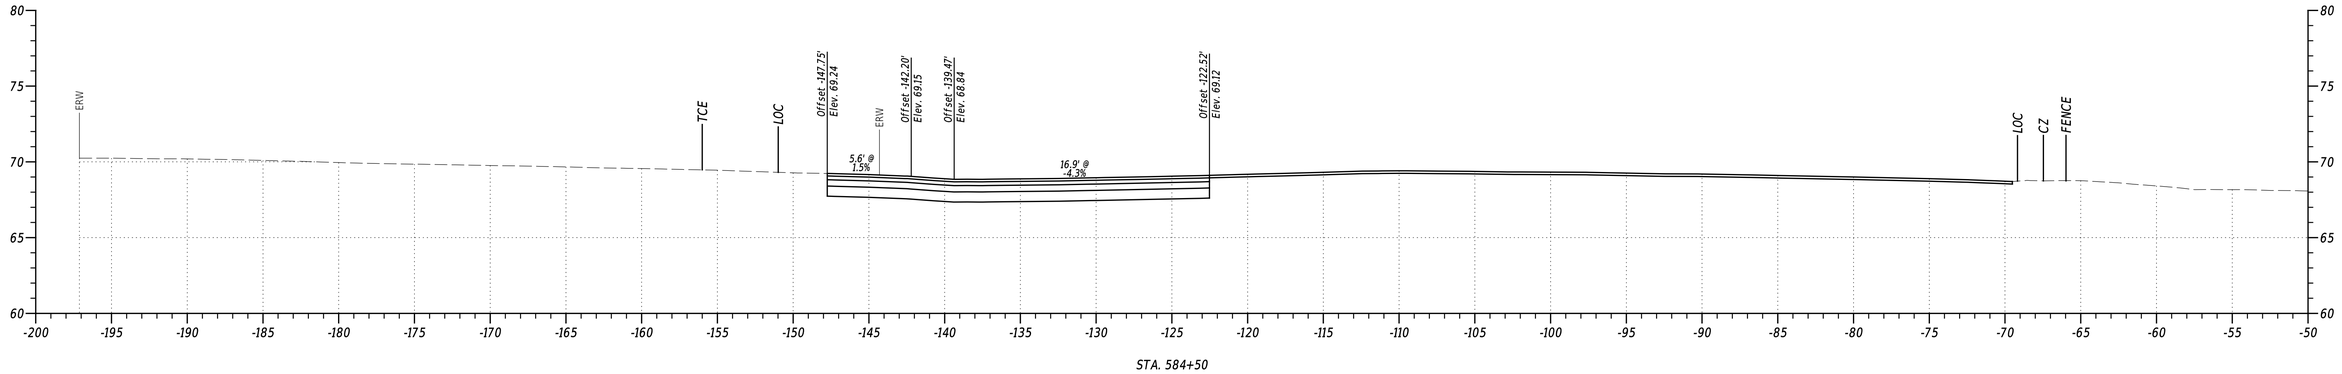

STA. 584+50

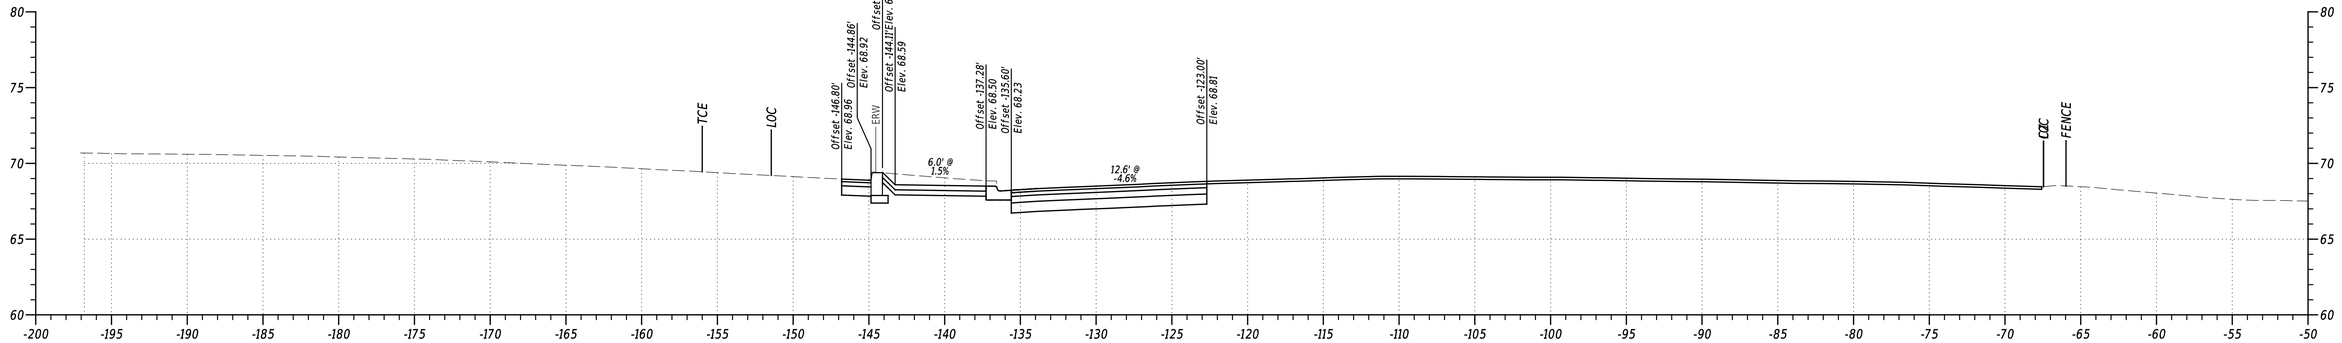

STA. 584+00

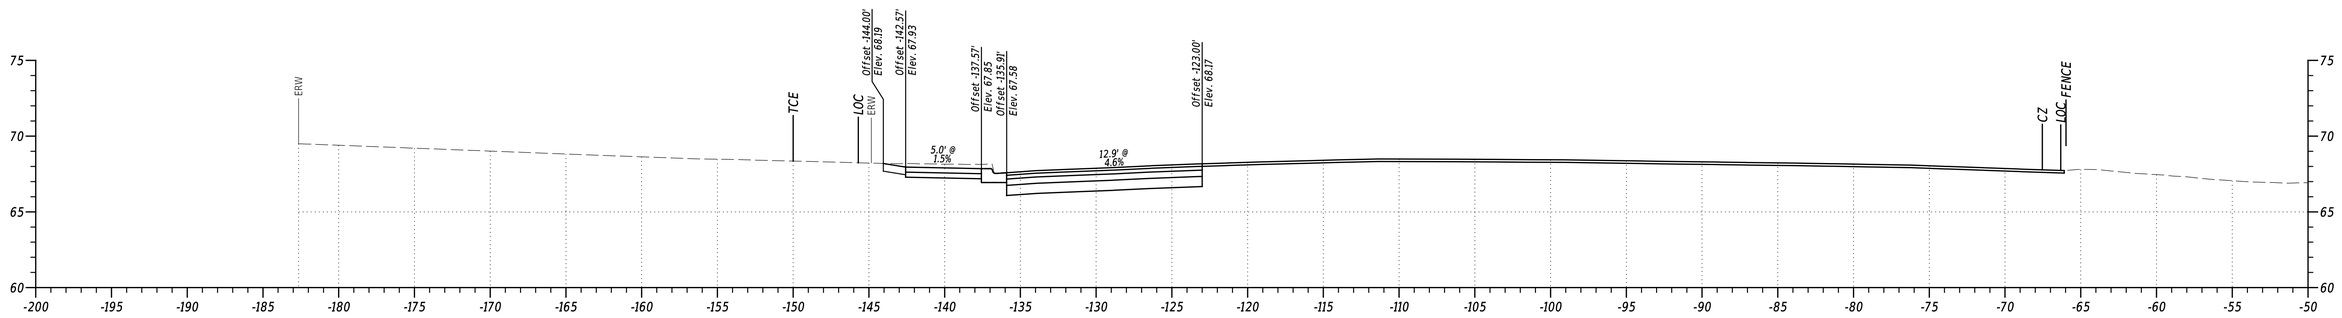

STA. 583+50

PENNONI ASSOCIATES INC.	PEN TABLE: $PENTBL55
FILE NAME: $FILEAS	PLOT DRIVER: $PLTDRVSS
MICROSTATION VERSION: $VERSIONS	DATE PLOTTED: 02-SEP-2024@ 17:47
MICROSTATION WORKSPACE: $WORKSPACES	USER NAME: $USERS OFFICE LOCATION: $OFFICENAMES

ADDENDA / REVISIONS


SCALE
0 5 10 15
FEET

US 13 PAVING AND PEDESTRIAN IMPROVEMENTS - LLANGOLLEN BLVD TO BACON/BOULDEN BLVD


CONTRACT	T201901102	BRIDGE NO.	N/A
COUNTY	NEW CASTLE	DESIGNED BY:	O. GREEN
		CHECKED BY:	P. HORSEY

CROSS SECTIONS


SECTION	PAI
SHEET NO.	113

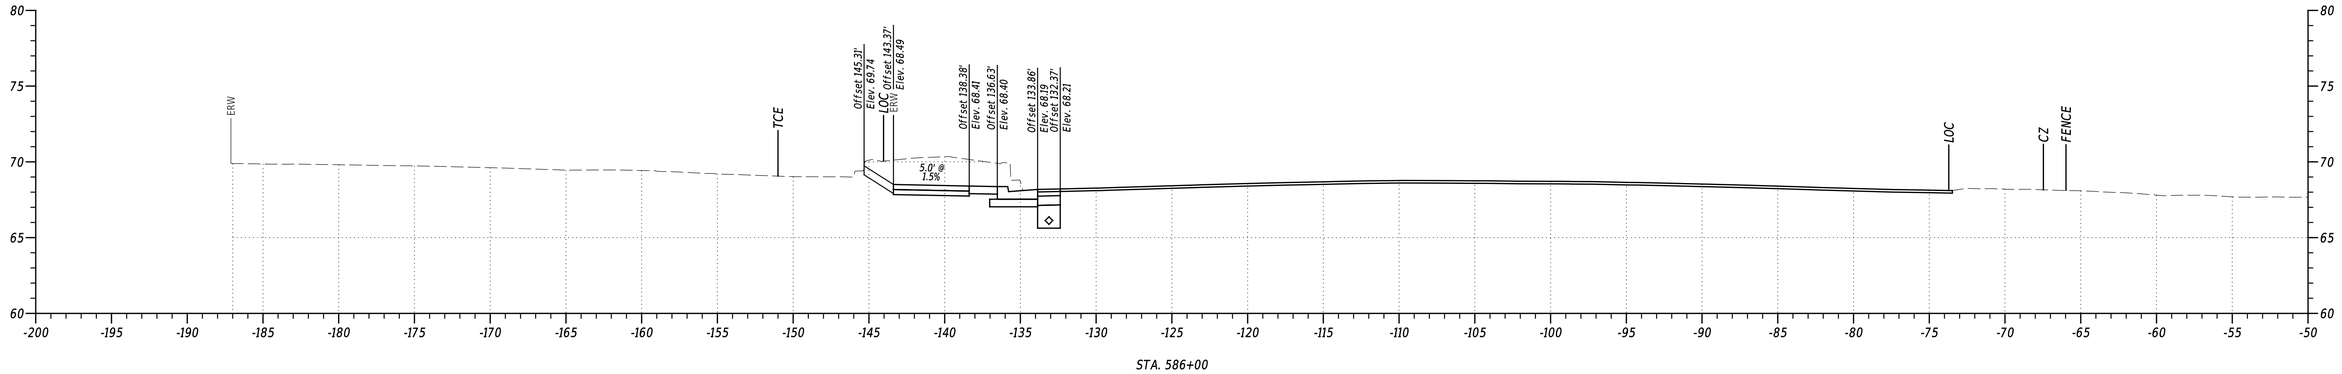

STA. 586+00

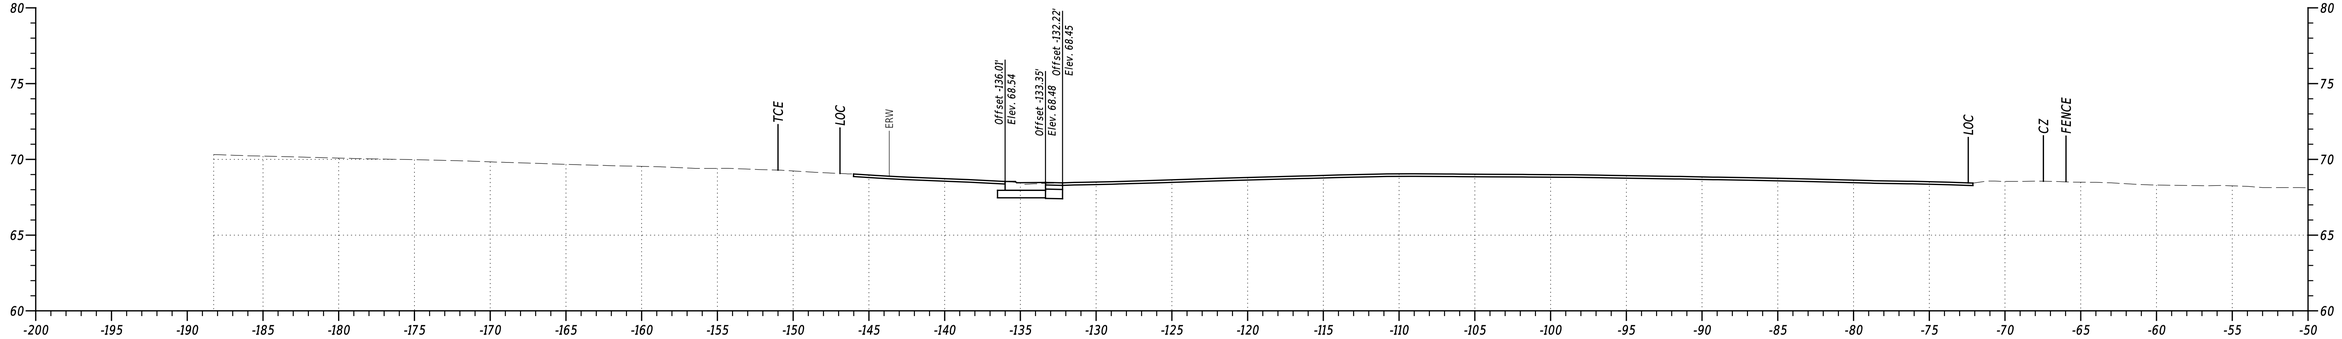

STA. 585+50

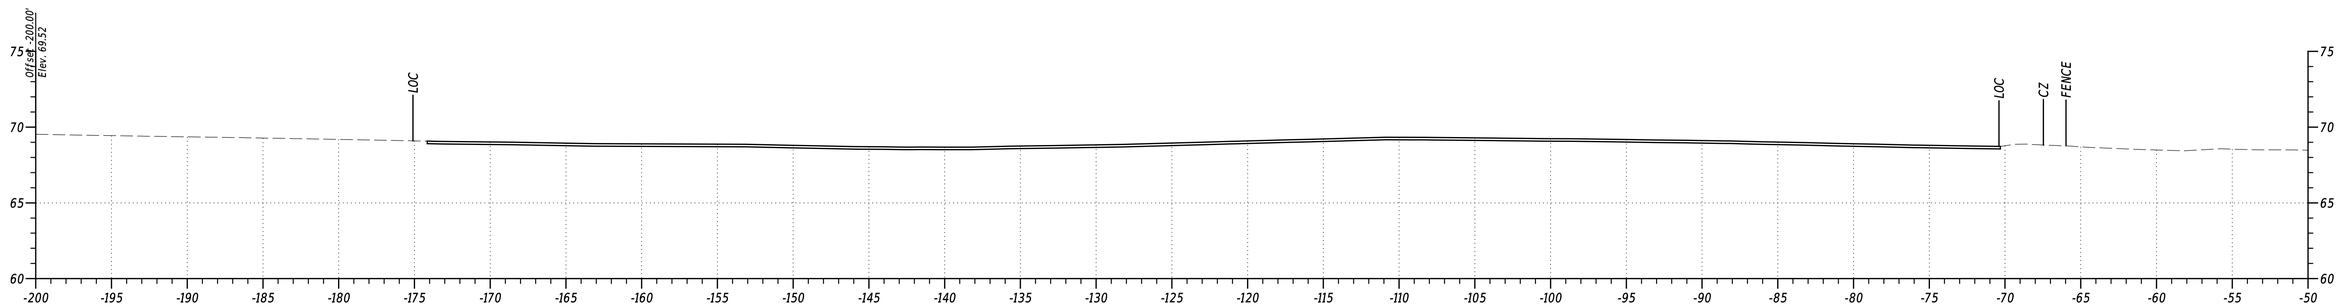

STA. 585+00

PENNONI ASSOCIATES INC. | PEN TABLE: $PENTBL55
FILE NAME: $FILEAS | PLOT DRIVER: $PLTDRVSS
MICROSTATION VERSION: $VERSIONS | DATE PLOTTED: 03-SEP-2024@ 17:47
MICROSTATION WORKSPACE: $WORKSPACES | USER NAME: $USERS | OFFICE LOCATION: $OFFICENAMES

Pennoni

ADDENDA / REVISIONS


SCALE
0 5 10 15
FEET

US 13 PAVING AND PEDESTRIAN IMPROVEMENTS - LLANGOLLEN BLVD TO BACON/BOULDEN BLVD


CONTRACT	BRIDGE NO.	N/A
T201901102	DESIGNED BY:	O. GREEN
COUNTY	CHECKED BY:	P. HORSEY
NEW CASTLE		

CROSS SECTIONS


SECTION
PAI
SHEET NO.
114

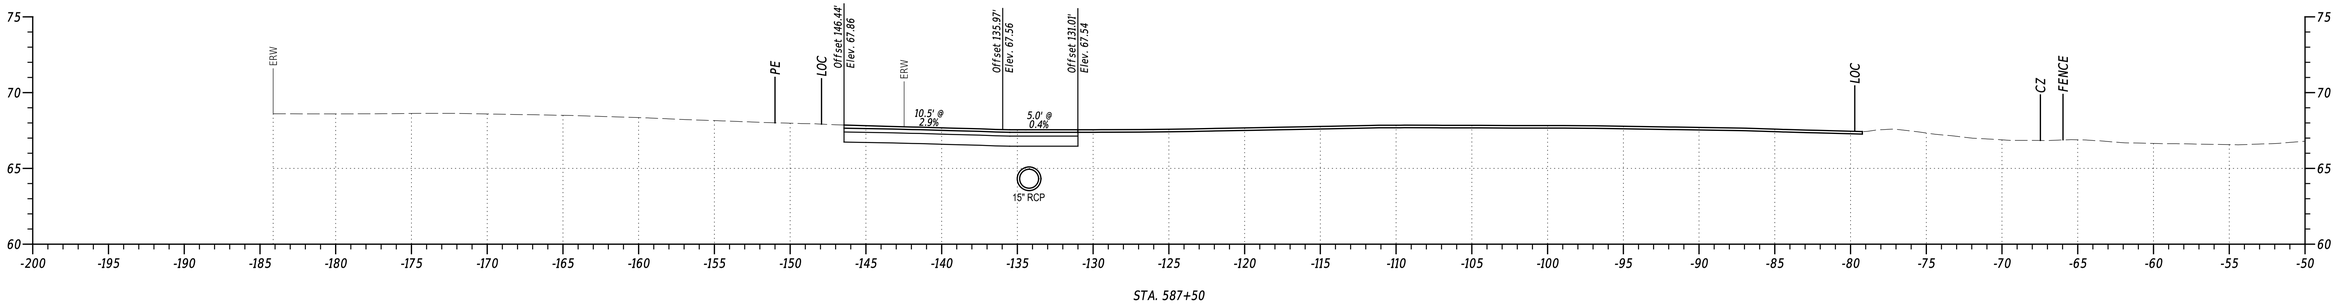

STA. 587+50

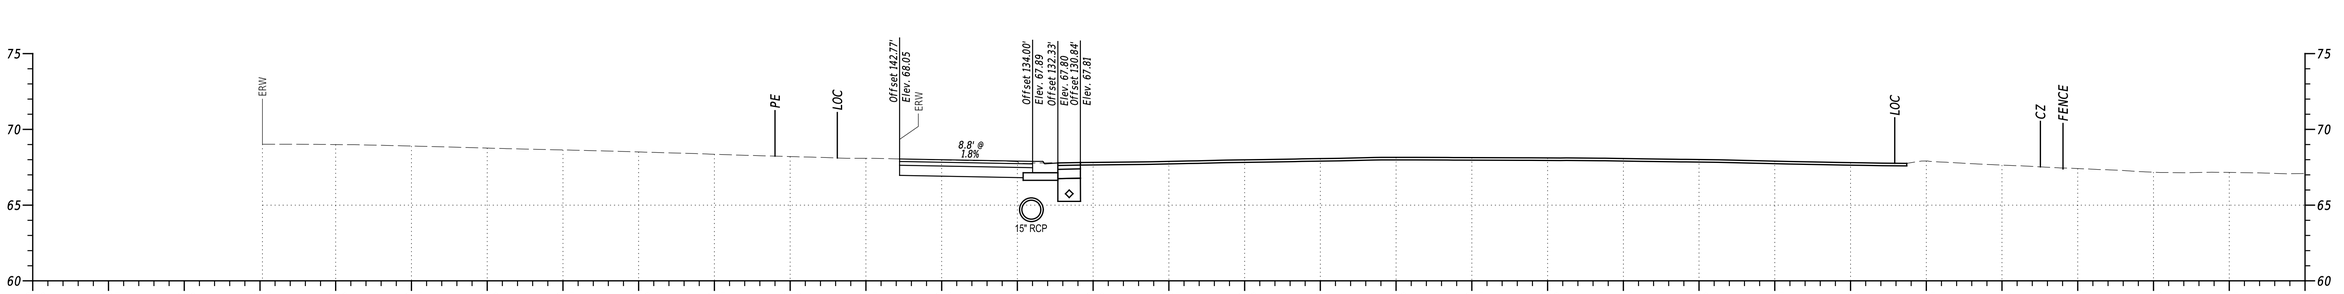

STA. 587+00

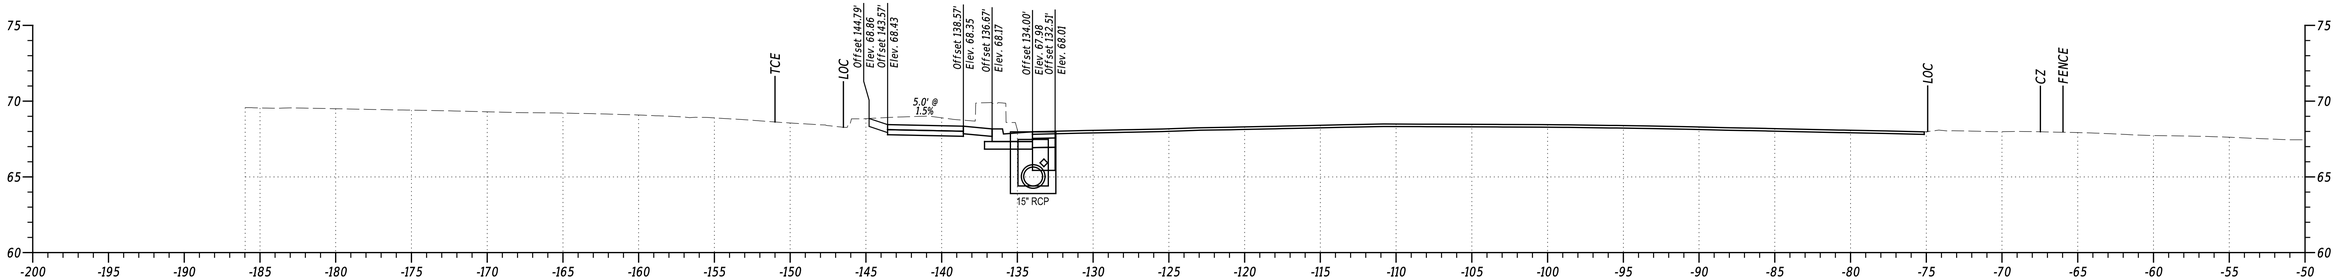

STA. 586+50

PENNONI ASSOCIATES INC:	$FILEAS
FILE NAME:	$FILEAS
MICROSTATION VERSION:	$VERSION$
MICROSTATION WORKSPACE:	$WORKSPACES
PEN TABLE:	$PENTABLE$
PLOT DRIVER:	$PLTDRVOS
DATE PLOTTED:	02-SEP-2024 @ 17:47
USER NAME:	$USERS OFFICE LOCATION: $OFFICENAMES


ADDENDA / REVISIONS

SCALE
0 5 10 15
FEET


US 13 PAVING AND PEDESTRIAN IMPROVEMENTS - LLANGOLLEN BLVD TO BACON/BOULDEN BLVD

CONTRACT	BRIDGE NO.	N/A	SECTION
T201901102	DESIGNED BY:	O. GREEN	PAI
COUNTY	CHECKED BY:	P. HORSEY	SHEET NO.
NEW CASTLE			115


CROSS SECTIONS

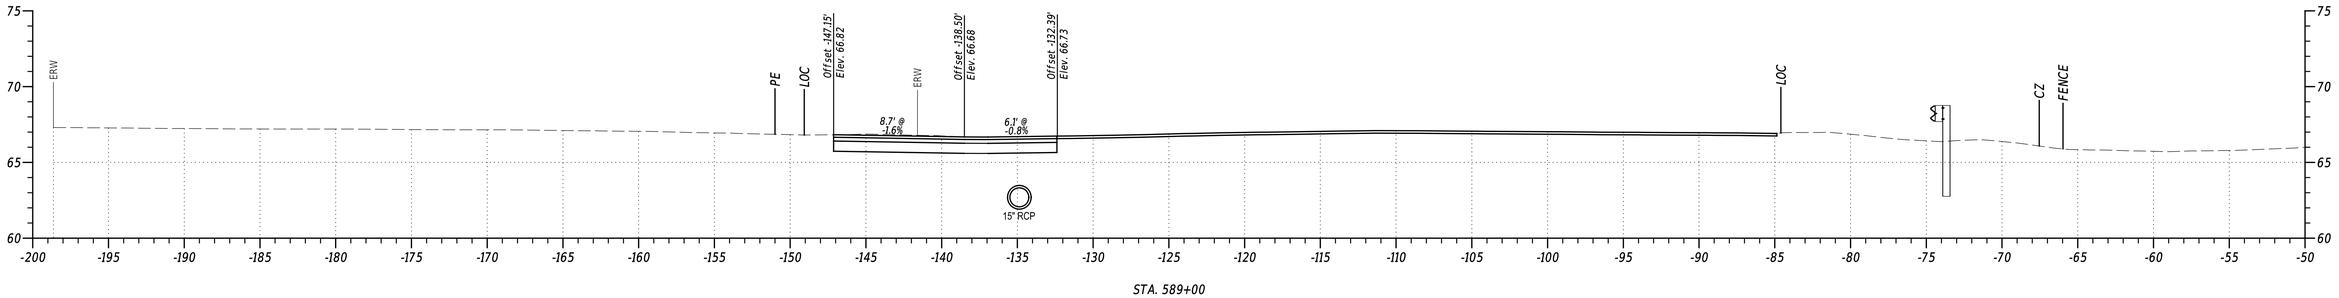

STA. 589+00

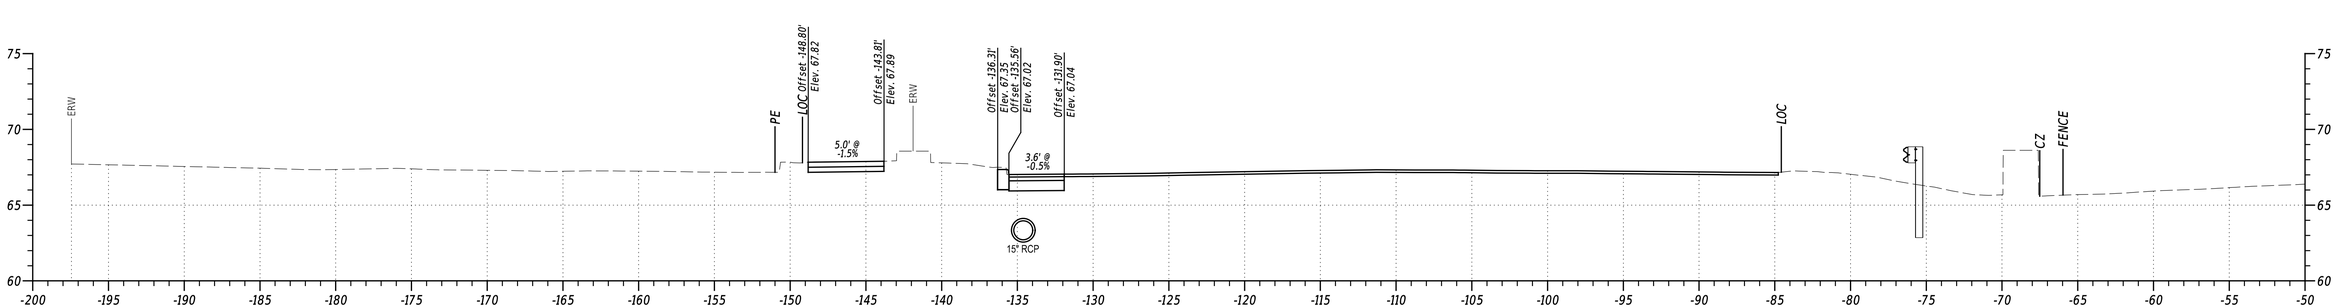

STA. 588+50

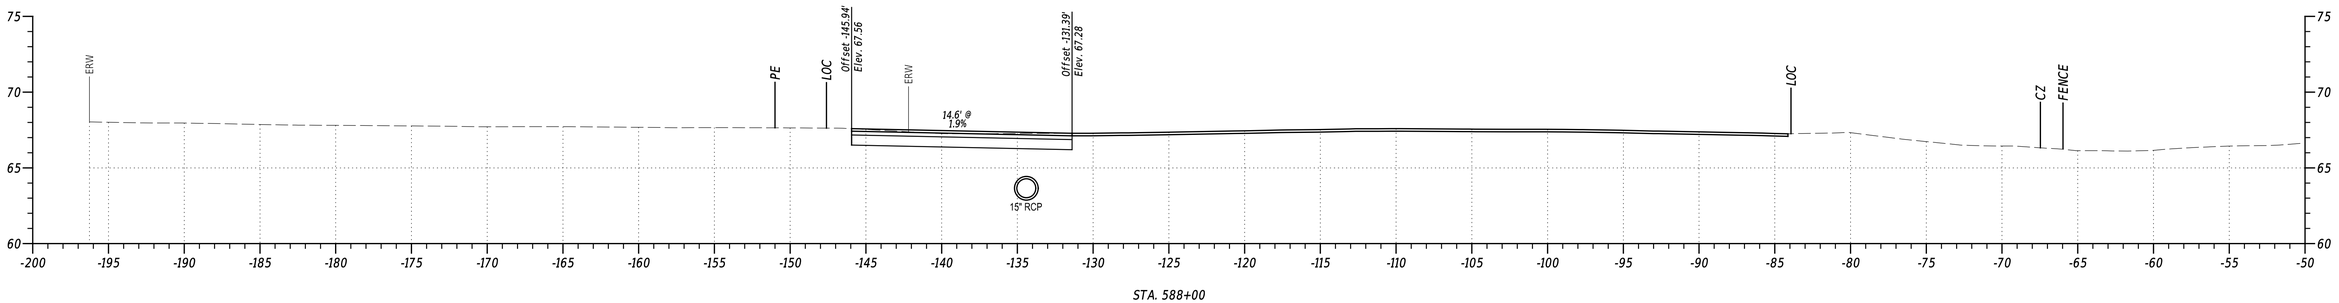

STA. 588+00

PENNONI ASSOCIATES INC.	
FILE NAME:	$FILEAS
MICROSTATION VERSION:	$VERSIONS
MICROSTATION WORKSPACE:	$WORKSPACES
PEN TABLE:	$PENTABLES
PLOT DRIVER:	$PLTDRVOS
DATE PLOTTED:	02-SEP-2024 @ 17:47
USER NAME:	$USERS
OFFICE LOCATION:	$OFFICENAMES

ADDENDA / REVISIONS


SCALE
0 5 10 15
FEET

US 13 PAVING AND PEDESTRIAN IMPROVEMENTS - LLANGOLLEN BLVD TO BACON/BOULDEN BLVD


CONTRACT	BRIDGE NO.	N/A
T201901102	DESIGNED BY:	O. GREEN
COUNTY	CHECKED BY:	P. HORSEY
NEW CASTLE		

CROSS SECTIONS


SECTION
PAI
SHEET NO.
116

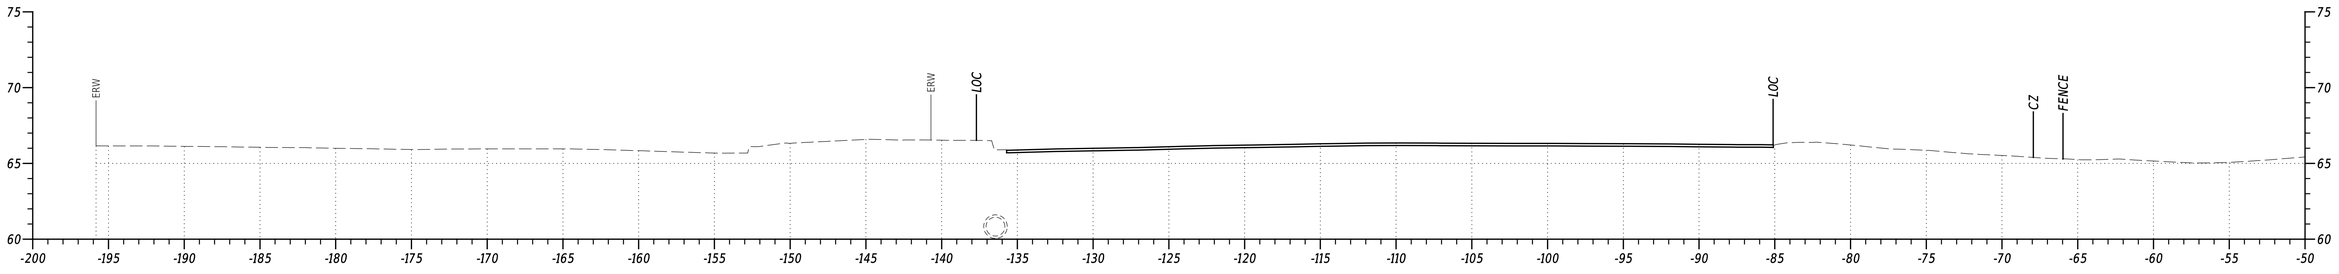

STA. 590+50

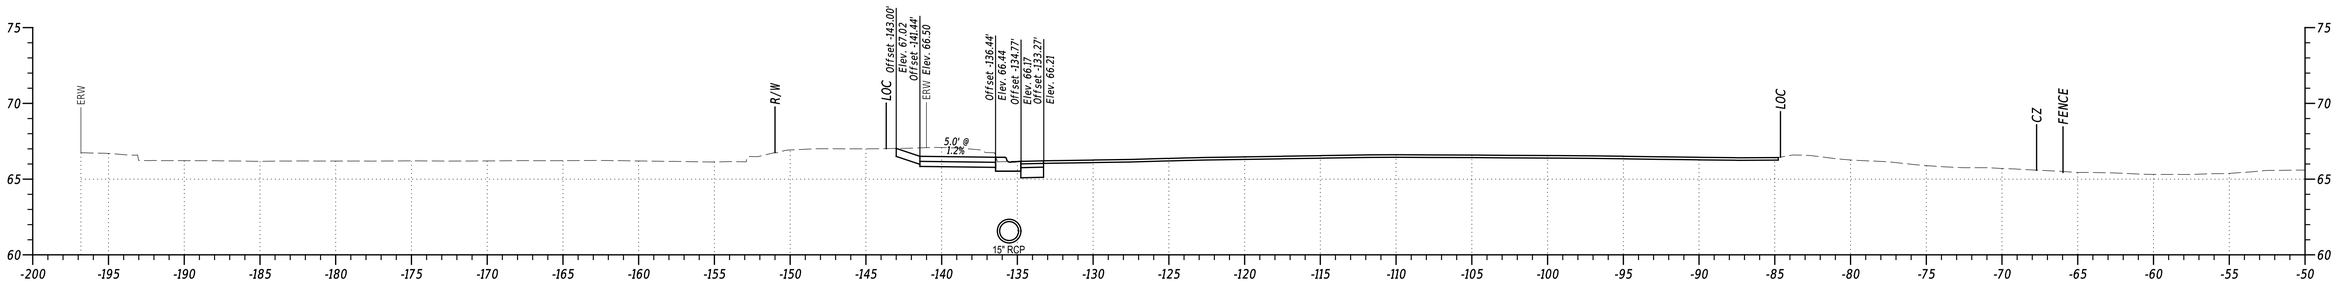

STA. 590+00

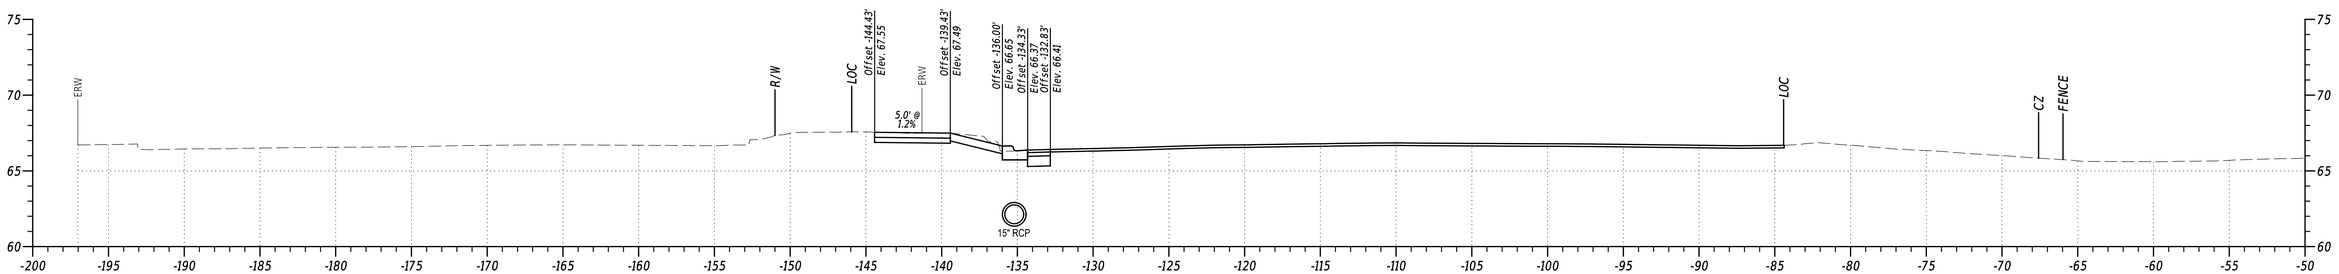

STA. 589+50

PENNONI ASSOCIATES INC.	
FILE NAME:	$FILEAS
MICROSTATION VERSION:	$VERSIONS
MICROSTATION WORKSPACE:	$WORKSPACES
PEN TABLE:	$PENTABLES
PLOT DRIVER:	$PLTDRVDS
DATE PLOTTED:	02-SEP-2024@ 17:47
USER NAME:	$USERS
OFFICE LOCATION:	$OFFICENAMES

Pennoni


ADDENDA / REVISIONS			

SCALE
0 5 10 15
FEET

US 13 PAVING AND PEDESTRIAN IMPROVEMENTS - LLANGOLLEN BLVD TO BACON/BOULDEN BLVD

CONTRACT	BRIDGE NO.	N/A	SECTION
T201901102	DESIGNED BY:	O. GREEN	PAI
COUNTY	CHECKED BY:	P. HORSEY	SHEET NO.
NEW CASTLE			117

CROSS SECTIONS

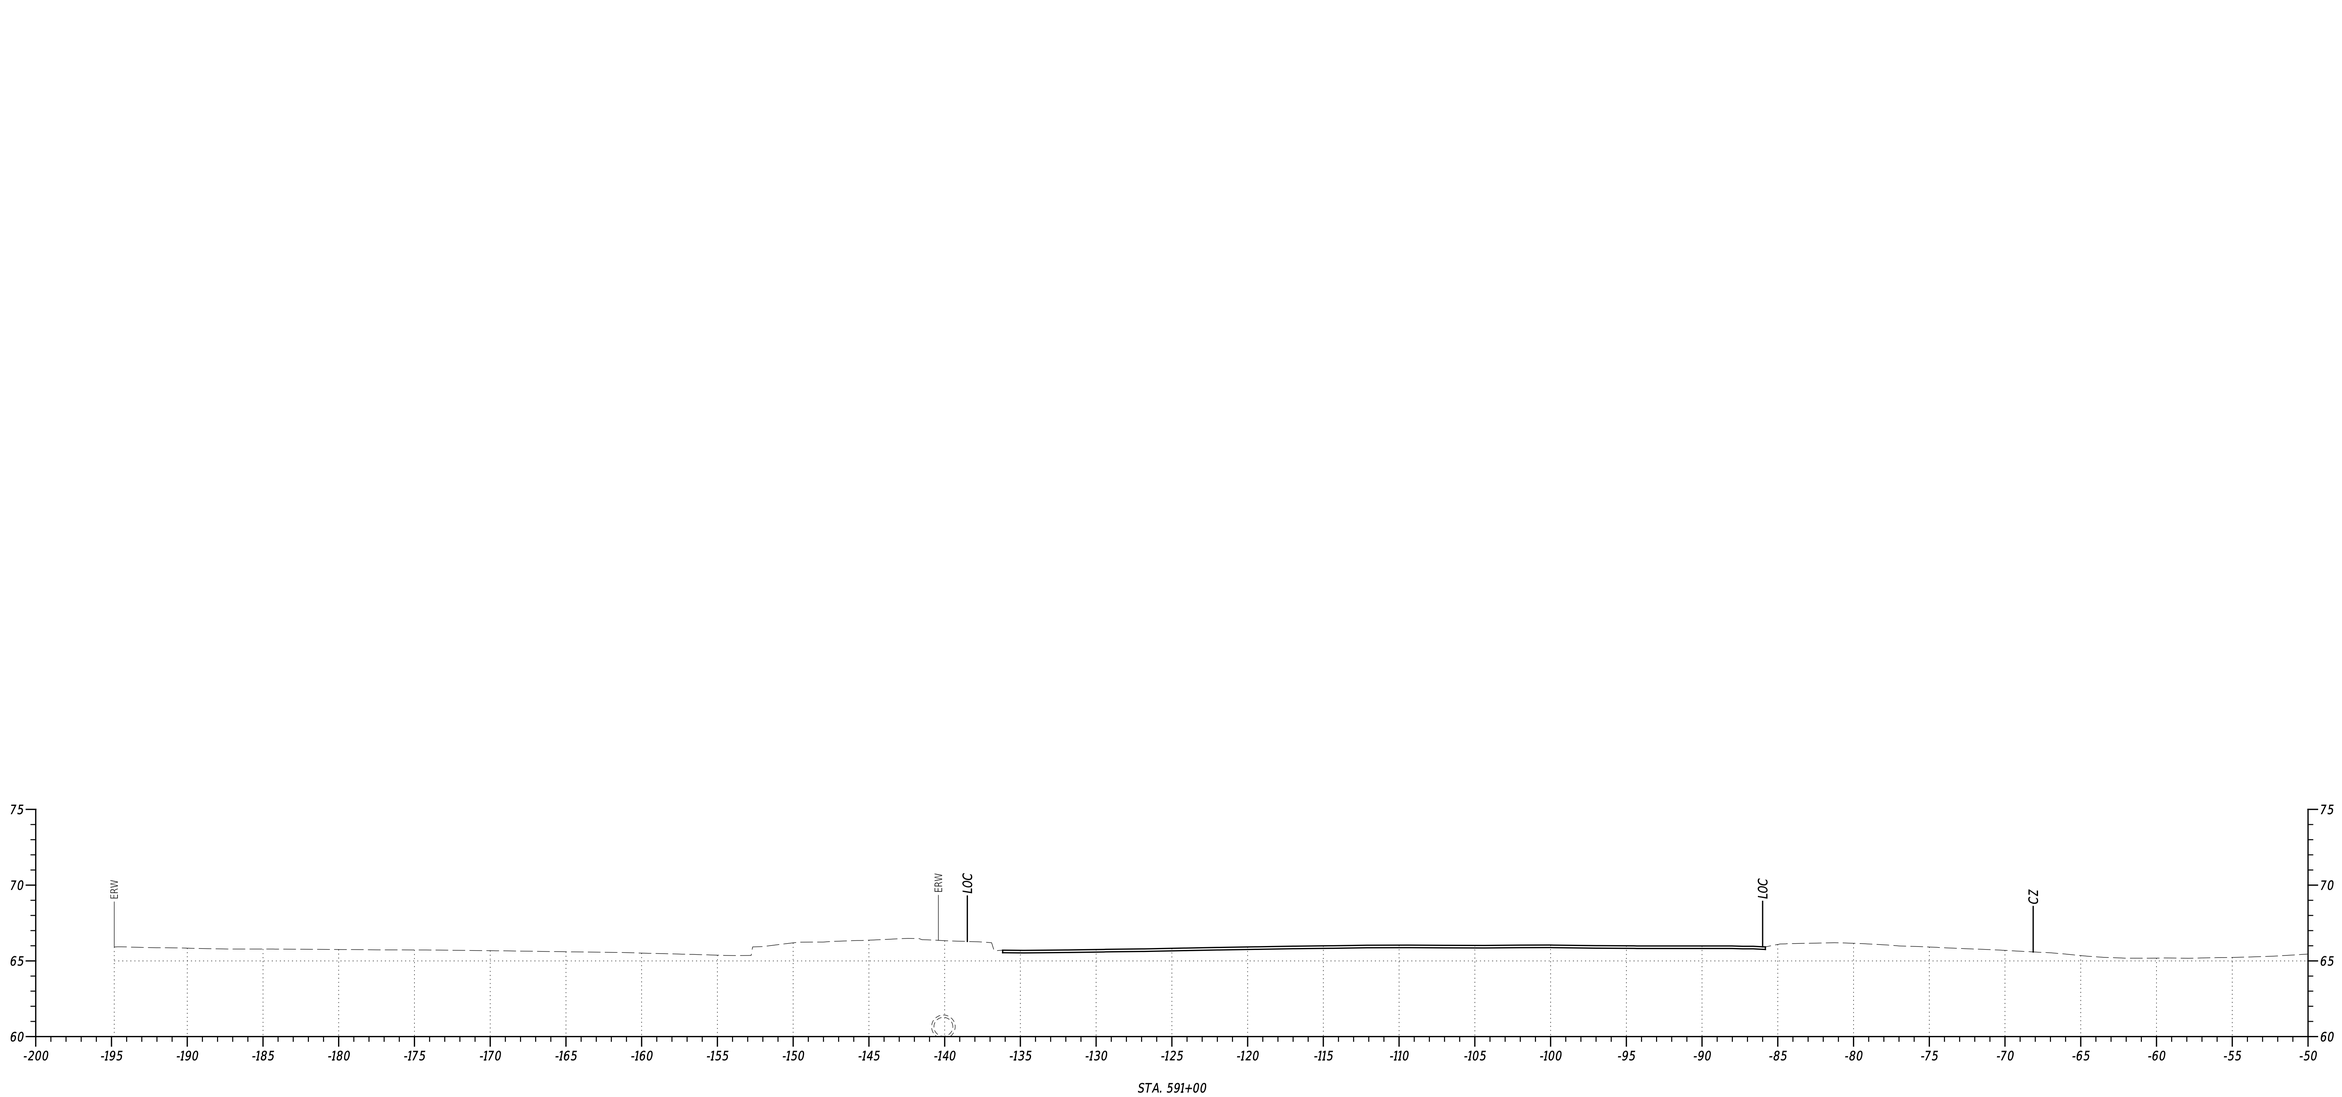

STA. 591+00

PENNONI ASSOCIATES INC.
FILE NAME: $FILEAS
MICROSTATION VERSION: $VERSIONS
MICROSTATION WORKSPACE: $WORKSPACES

PEN TABLE: $PENTBLSS
PLOT DRIVER: $PLTDRVSS
DATE PLOTTED: 02-SEP-2024 @ 17:48
USER NAME: $USERS
OFFICE LOCATION: $OFFICENAMES

Pennoni


ADDENDA / REVISIONS		SCALE 0 5 10 15 FEET	US 13 PAVING AND PEDESTRIAN IMPROVEMENTS - LLANGOLLEN BLVD TO BACON/BOULDEN BLVD	CONTRACT T201901102	BRIDGE NO. N/A	CROSS SECTIONS	SECTION PAI
				COUNTY NEW CASTLE	DESIGNED BY: O. GREEN		SHEET NO. 118
					CHECKED BY: P. HORSEY		

CROSS SECTIONS
US 40 EB STATION 701+50 TO STA 711+00
US 40 WB STATION 708+50 TO STA 725+52
RAMP B1 STATION 496+50 TO STA 500+00
RAMP B2 STATION 401+00 TO STA 405+00
RAMP C1 STATION 293+50 TO STA 295+00
RAMP C2 STATION 208+50 TO STA 210+50
RAMP D STATION 398+50 TO STA 400+50


PENNONI ASSOCIATES INC.	PEN TABLE: $PENTBLS$
FILE NAME: $FILEAS	PLOT DRIVER: $PLTDRVS$
MICROSTATION VERSION: $VERSIONS	DATE PLOTTED: 02-SEP-2024@ 1836
MICROSTATION WORKSPACE: $WORKSPACES	USER NAME: $USERS$ OFFICE LOCATION: $OFFICENAMES

Pennoni


ADDENDA / REVISIONS		SCALE	US 13 PAVING AND PEDESTRIAN IMPROVEMENTS - LLANGOLLEN BLVD TO BACON/BOULDEN BLVD	CONTRACT	BRIDGE NO. N/A	CROSS SECTIONS	SECTION
		0 5 10 15		T201901102	DESIGNED BY: O. GREEN		PAI
		FEET		COUNTY			SHEET NO.
				NEW CASTLE	CHECKED BY: P. HORSEY		1

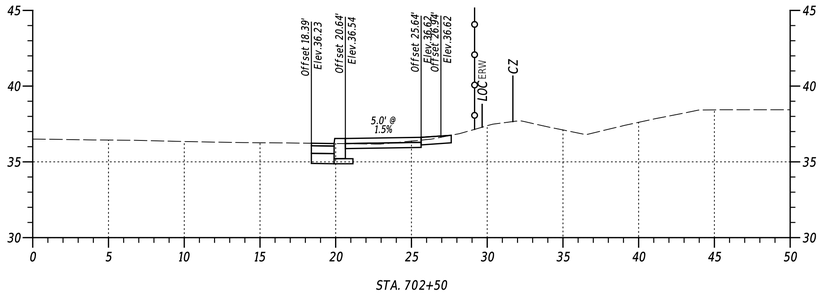

STA. 702+50

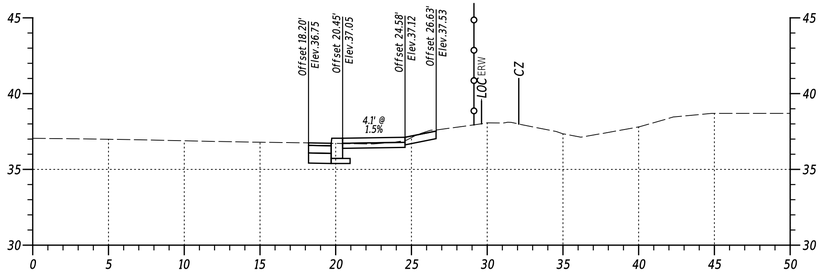


STA. 702+00

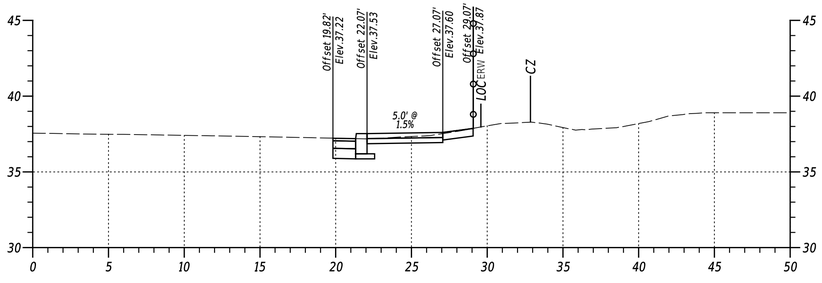


STA. 701+50

NOTES:

1. *ACCESS FOR GRADING WORK WITHIN RAILROAD RIGHT-OF-WAY IS COVERED UNDER THE RIGHT OT ENTRY AGREEMENT OBTAINED BY DELDOT'S RAILROAD SECTION. THE CONTRACTOR SHALL NOT ENCROACH PAST THE LOC INDICATED ON THE PLANS.*

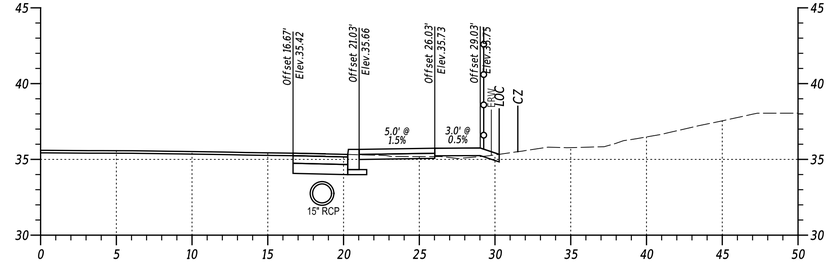

STA. 703+50

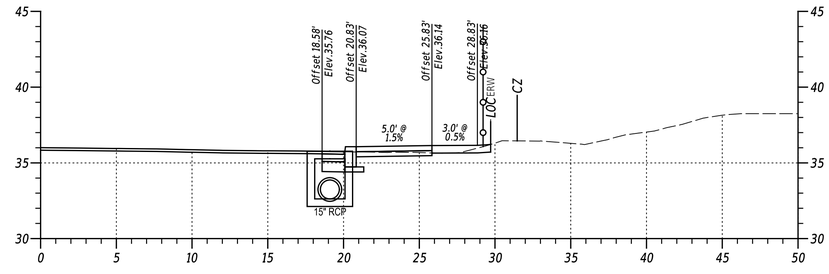

STA. 703+00

US 40 EB

PENNONI ASSOCIATES INC.	PEN TABLE: PENNONI-DELDOT.TBL
FILE NAME: ...\00 - REFXS00_3.dgn	PLOT DRIVER: PENNONI-NW-K-2-DELDOT-FULL+PDF.PLTCFG
MICROSTATION VERSION: MicroStation V8i	DATE PLOTTED: 9/22/2024 @ 6:06:55 PM
MICROSTATION WORKSPACE: DELDOT-V8i-OPENROADS	USER NAME: ogreen OFFICE LOCATION: Newark, DE


ADDENDA / REVISIONS

SCALE
0 5 10 15
FEET


US 13 PAVING AND PEDESTRIAN IMPROVEMENTS - LLANGOLLEN BLVD TO BACON/BOULDEN BLVD

CONTRACT	BRIDGE NO.	N/A	SECTION
T201901102	DESIGNED BY:	O. GREEN	PAI
COUNTY	CHECKED BY:	P. HORSEY	SHEET NO.
NEW CASTLE			2

CROSS SECTIONS

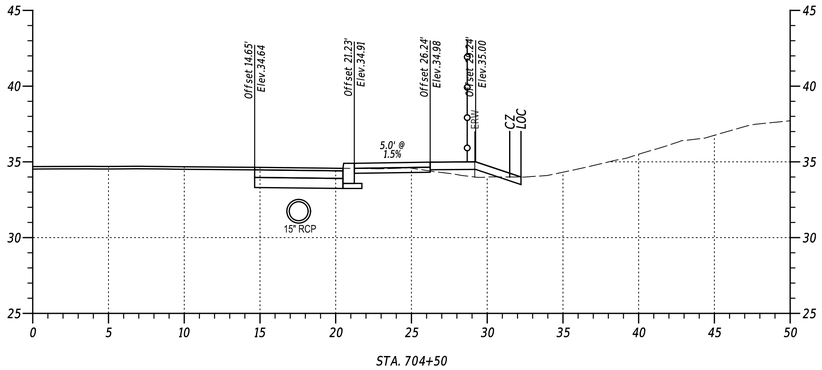


STA. 704+50

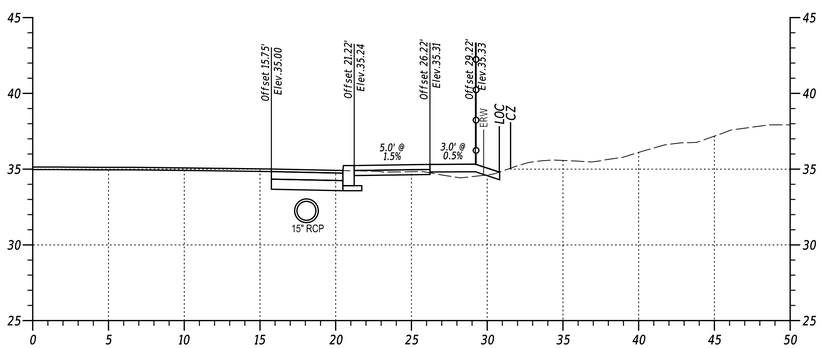


STA. 704+00

NOTES:

1. *ACCESS FOR GRADING WORK WITHIN RAILROAD RIGHT-OF-WAY IS COVERED UNDER THE RIGHT OT ENTRY AGREEMENT OBTAINED BY DELDOT'S RAILROAD SECTION. THE CONTRACTOR SHALL NOT ENCROACH PAST THE LOC INDICATED ON THE PLANS.*

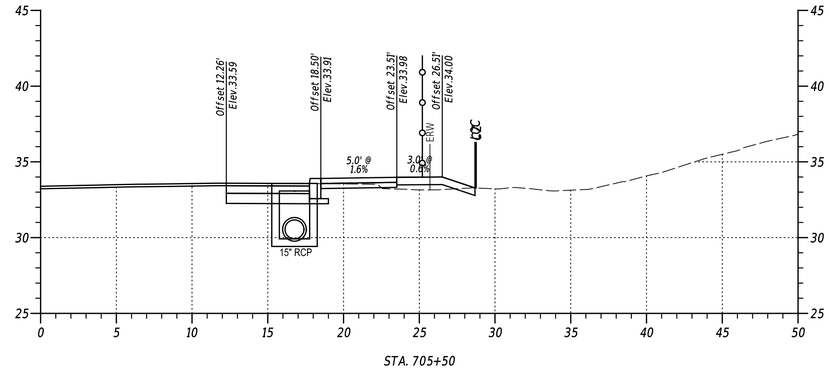

STA. 705+50

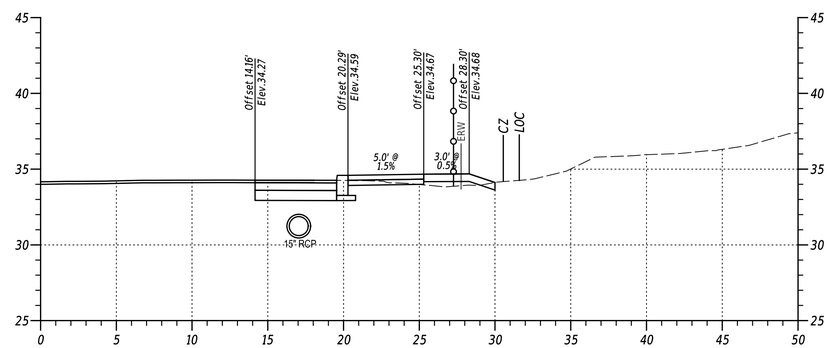


STA. 705+00


US 40 EB

ADDENDA / REVISIONS		SCALE 0 5 10 15 FEET	US 13 PAVING AND PEDESTRIAN IMPROVEMENTS - LLANGOLLEN BLVD TO BACON/BOULDEN BLVD	CONTRACT T201901102	BRIDGE NO. N/A	CROSS SECTIONS	SECTION PAI
				COUNTY NEW CASTLE	DESIGNED BY: O. GREEN		SHEET NO. 3
					CHECKED BY: P. HORSEY		

PENNONI ASSOCIATES INC	
FILE NAME:	...\00 - REFXS00_3.dgn
MICROSTATION VERSION:	MicroStation V8i
MICROSTATION WORKSPACE:	DELDOT-OB-OPENROADS
PRN TABLE:	PENNONI-DELDOT.TBL
PLOT DRIVER:	PENNONI-NW-DELDOT-FULL-PDF-PLTCFG
DATE PLOTTED:	9/2/2024 @ 6:08:56 PM
USER NAME:	ogreen OFFICE LOCATION: Newark, Delaware

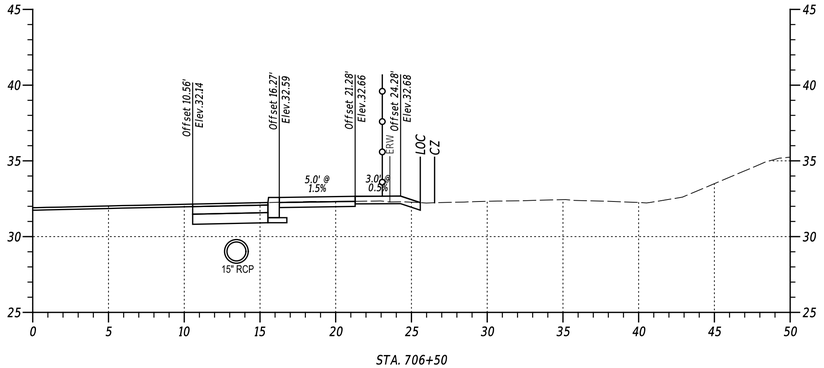


STA. 706+50

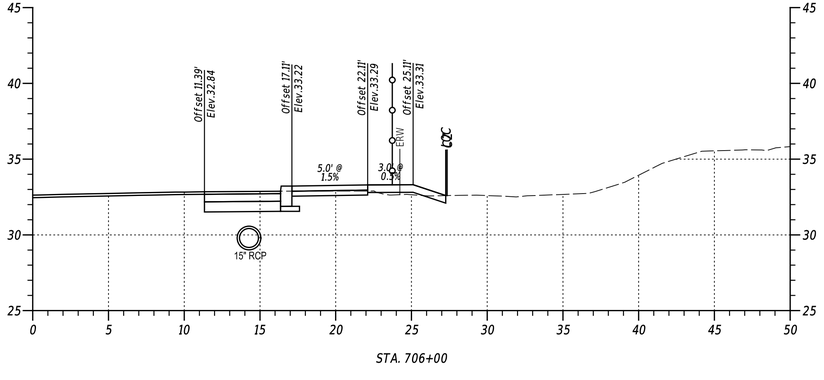


STA. 706+00

NOTES:

1. ACCESS FOR GRADING WORK WITHIN RAILROAD RIGHT-OF-WAY IS COVERED UNDER THE RIGHT OT ENTRY AGREEMENT OBTAINED BY DELDOT'S RAILROAD SECTION. THE CONTRACTOR SHALL NOT ENCROACH PAST THE LOC INDICATED ON THE PLANS.

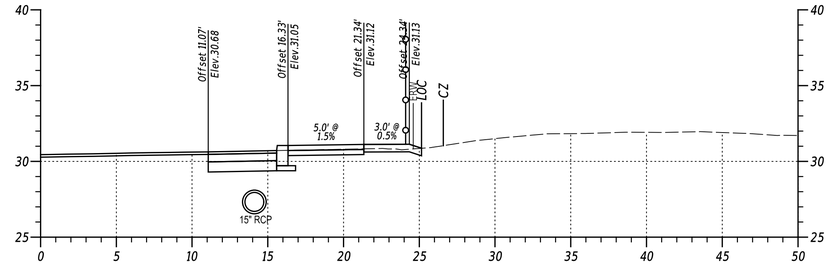

STA. 707+50

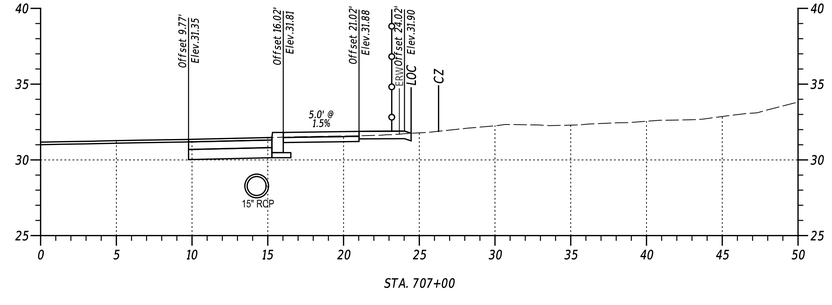

STA. 707+00

US 40 EB

ADDENDA / REVISIONS			

SCALE
0 5 10 15
FEET


US 13 PAVING AND PEDESTRIAN IMPROVEMENTS - LLANGOLLEN BLVD TO BACON/BOULDEN BLVD

CONTRACT	BRIDGE NO.	N/A
T201901102	DESIGNED BY:	O. GREEN
COUNTY	CHECKED BY:	P. HORSEY
NEW CASTLE		


CROSS SECTIONS

SECTION
PAI
SHEET NO.
4


PENNONI ASSOCIATES INC	
FILE NAME:	...\00 - REF\XS01_3.dgn
MICROSTATION VERSION:	MicroStation V8i
MICROSTATION WORKSPACE:	DELDOT-V8i-OPERROADS
PRN TABLE:	PENNONI-DELDOT.TBL
F.OT DRIVER:	PENNONI-NWK-DELDOT-FULL-PDF-PLTCFG
DATE PLOTTED:	9/2/2024 @ 6:06:58 PM
USER NAME:	ogreen OFFICE LOCATION: Newark, Delaware

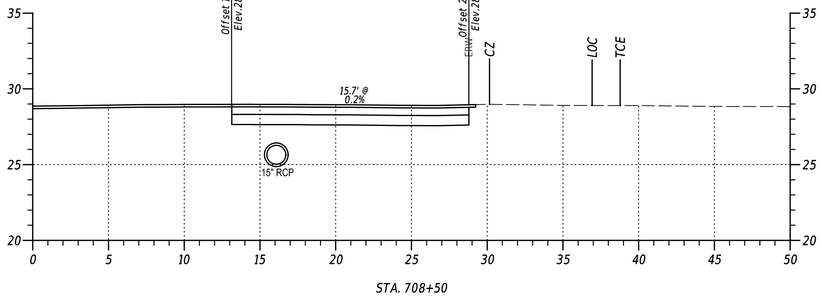


STA. 708+50

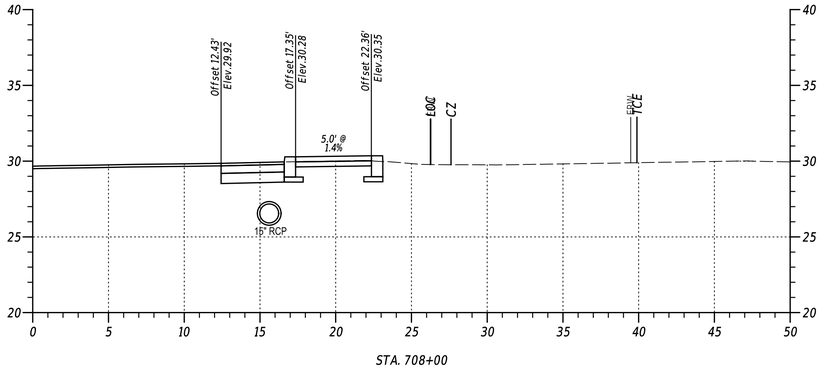


STA. 708+00

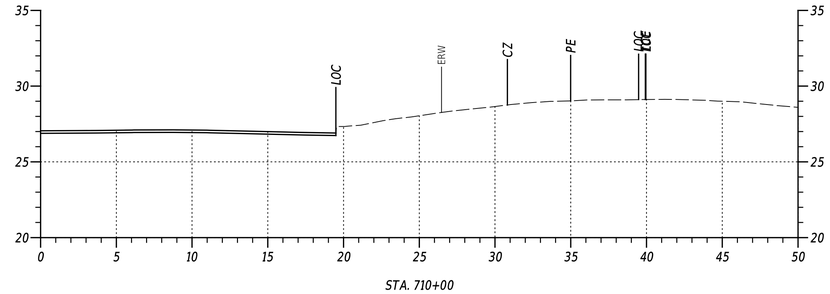

STA. 710+00

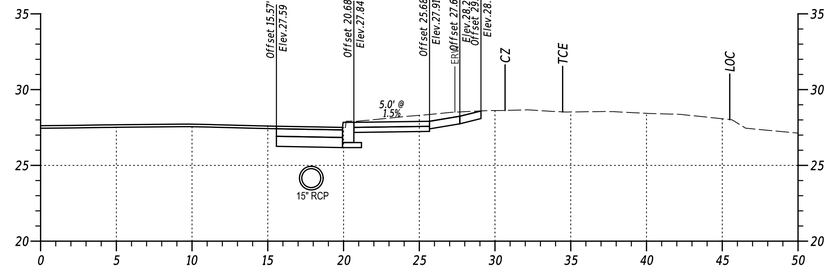

STA. 709+50

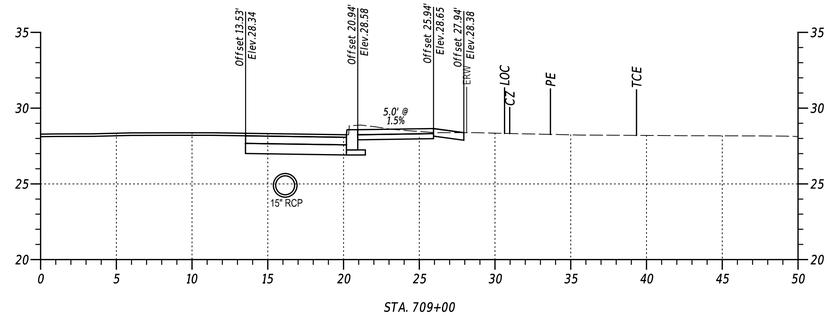

STA. 709+00

NOTES:

1. *ACCESS FOR GRADING WORK WITHIN RAILROAD RIGHT-OF-WAY IS COVERED UNDER THE RIGHT OT ENTRY AGREEMENT OBTAINED BY DELDOT'S RAILROAD SECTION. THE CONTRACTOR SHALL NOT ENCROACH PAST THE LOC INDICATED ON THE PLANS.*

US 40 EB

PENNONI ASSOCIATES INC.	PEN TABLE: PENNONI-DELDOT.TBL
FILE NAME: ...\00 - REFIXS\00_3.dgn	PLOT DRIVER: PENNONI-HWX-DELDOT-FULL-PDF-PLTCFG
MICROSTATION VERSION: MicroStation V8i	DATE PLOTTED: 9/2/2024 @ 6:06:59 PM
MICROSTATION WORKSPACE: DELDOT-V8I-OPENROADS	USER NAME: ogreen OFFICE LOCATION: Newark, Delaware


ADDENDA / REVISIONS

SCALE
0 5 10 15
FEET


US 13 PAVING AND PEDESTRIAN IMPROVEMENTS - LLANGOLLEN BLVD TO BACON/BOULDEN BLVD

CONTRACT	BRIDGE NO.	N/A	SECTION
T201901102	DESIGNED BY:	O. GREEN	PAI
COUNTY	CHECKED BY:	P. HORSEY	SHEET NO.
NEW CASTLE			5

CROSS SECTIONS

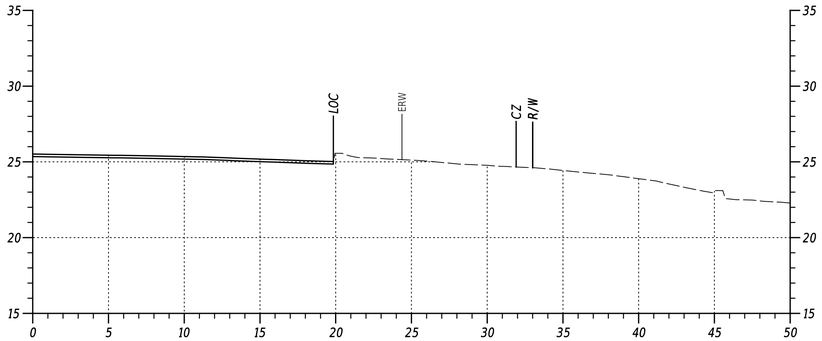

STA. 711+00

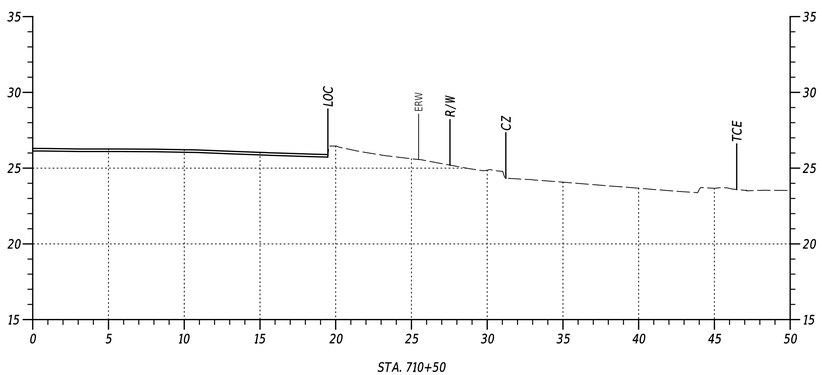


STA. 710+50


US 40 EB

PENNONI ASSOCIATES INC	
FILE NAME:	...\00 - REFX\S00_3.dgn
MICROSTATION VERSION:	MicroStation V8i
MICROSTATION WORKSPACE:	DELDOT-V8i-DPERNROADS
PRN TABLE:	PENNONI-DELDOT.TBL
PLOT DRIVER:	PENNONI-NWK-DELDOT-FULL-PDF-PLTCFG
DATE PLOTTED:	9/2/2024 @ 6:07:00 PM
USER NAME:	ogreen OFFICE LOCATION: Newark, Delaware

ADDENDA / REVISIONS		SCALE 0 5 10 15 FEET	US 13 PAVING AND PEDESTRIAN IMPROVEMENTS - LLANGOLLEN BLVD TO BACON/BOULDEN BLVD	CONTRACT T201901102	BRIDGE NO. N/A	CROSS SECTIONS	SECTION PAI
				COUNTY NEW CASTLE	DESIGNED BY: O. GREEN		SHEET NO. 6
					CHECKED BY: P. HORSEY		

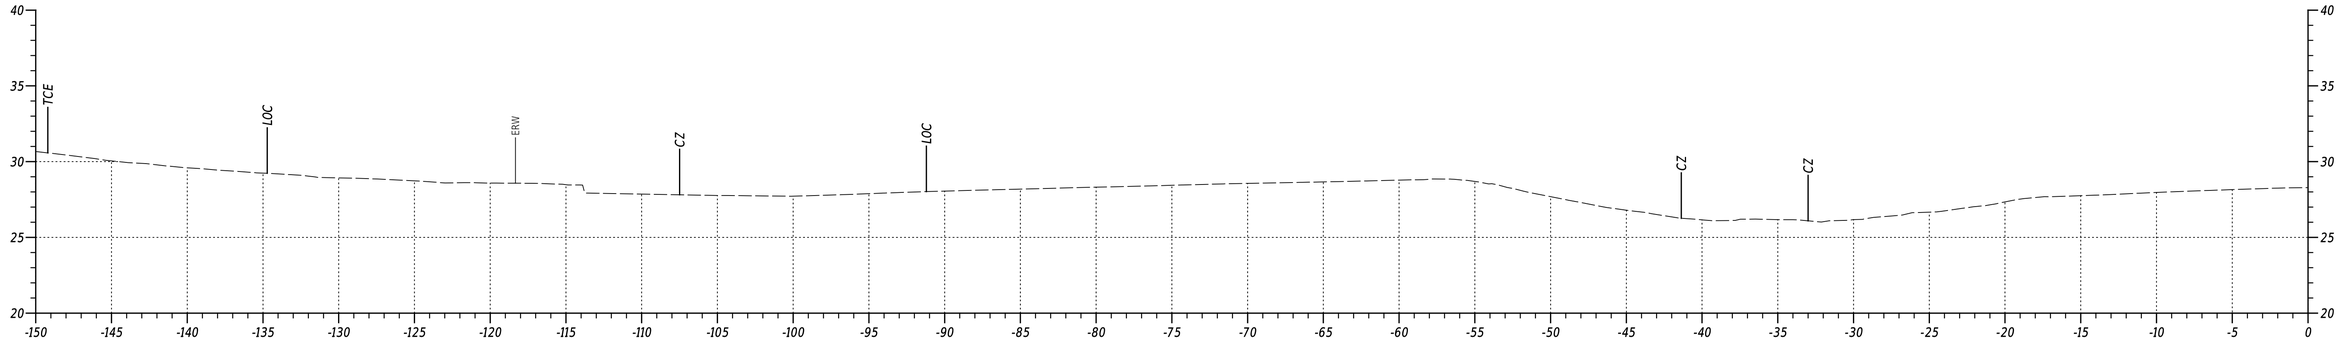

STA. 709+00

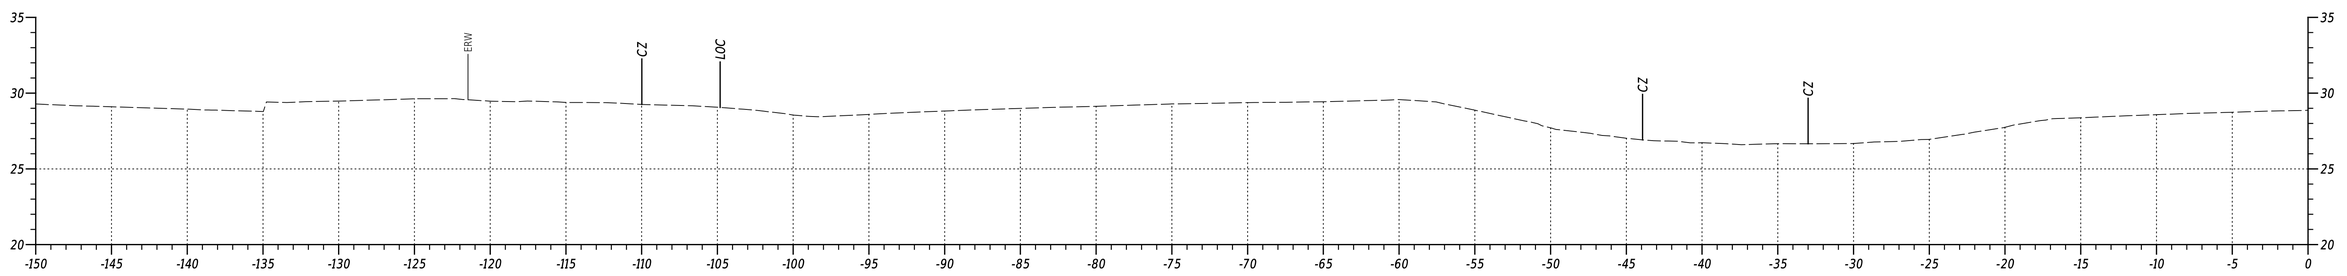

STA. 708+50

US 40 WB

PENNONI ASSOCIATES INC.	PEN TABLE: PENNONI-DELDOT.TBL
FILE NAME: ...\00 - REFS\S00_3.dgn	PLOT DRIVER: PENNONI-NWK-DELDOT-FULL-PDF.PLTCFG
MICROSTATION VERSION: MicroStation V8i	DATE PLOTTED: 9/27/2024 @ 6:07:02 PM
MICROSTATION WORKSPACE: DELDOT-V8i-OPENROADS	USER NAME: ogreen OFFICE LOCATION: Newark, Delaware

ADDENDA / REVISIONS


SCALE
0 5 10 15
FEET

US 13 PAVING AND PEDESTRIAN IMPROVEMENTS - LLANGOLLEN BLVD TO BACON/BOULDEN BLVD

CONTRACT	BRIDGE NO.	N/A
T201901102	DESIGNED BY:	O. GREEN
COUNTY	CHECKED BY:	P. HORSEY
NEW CASTLE		

CROSS SECTIONS

SECTION
PAI
SHEET NO.
7

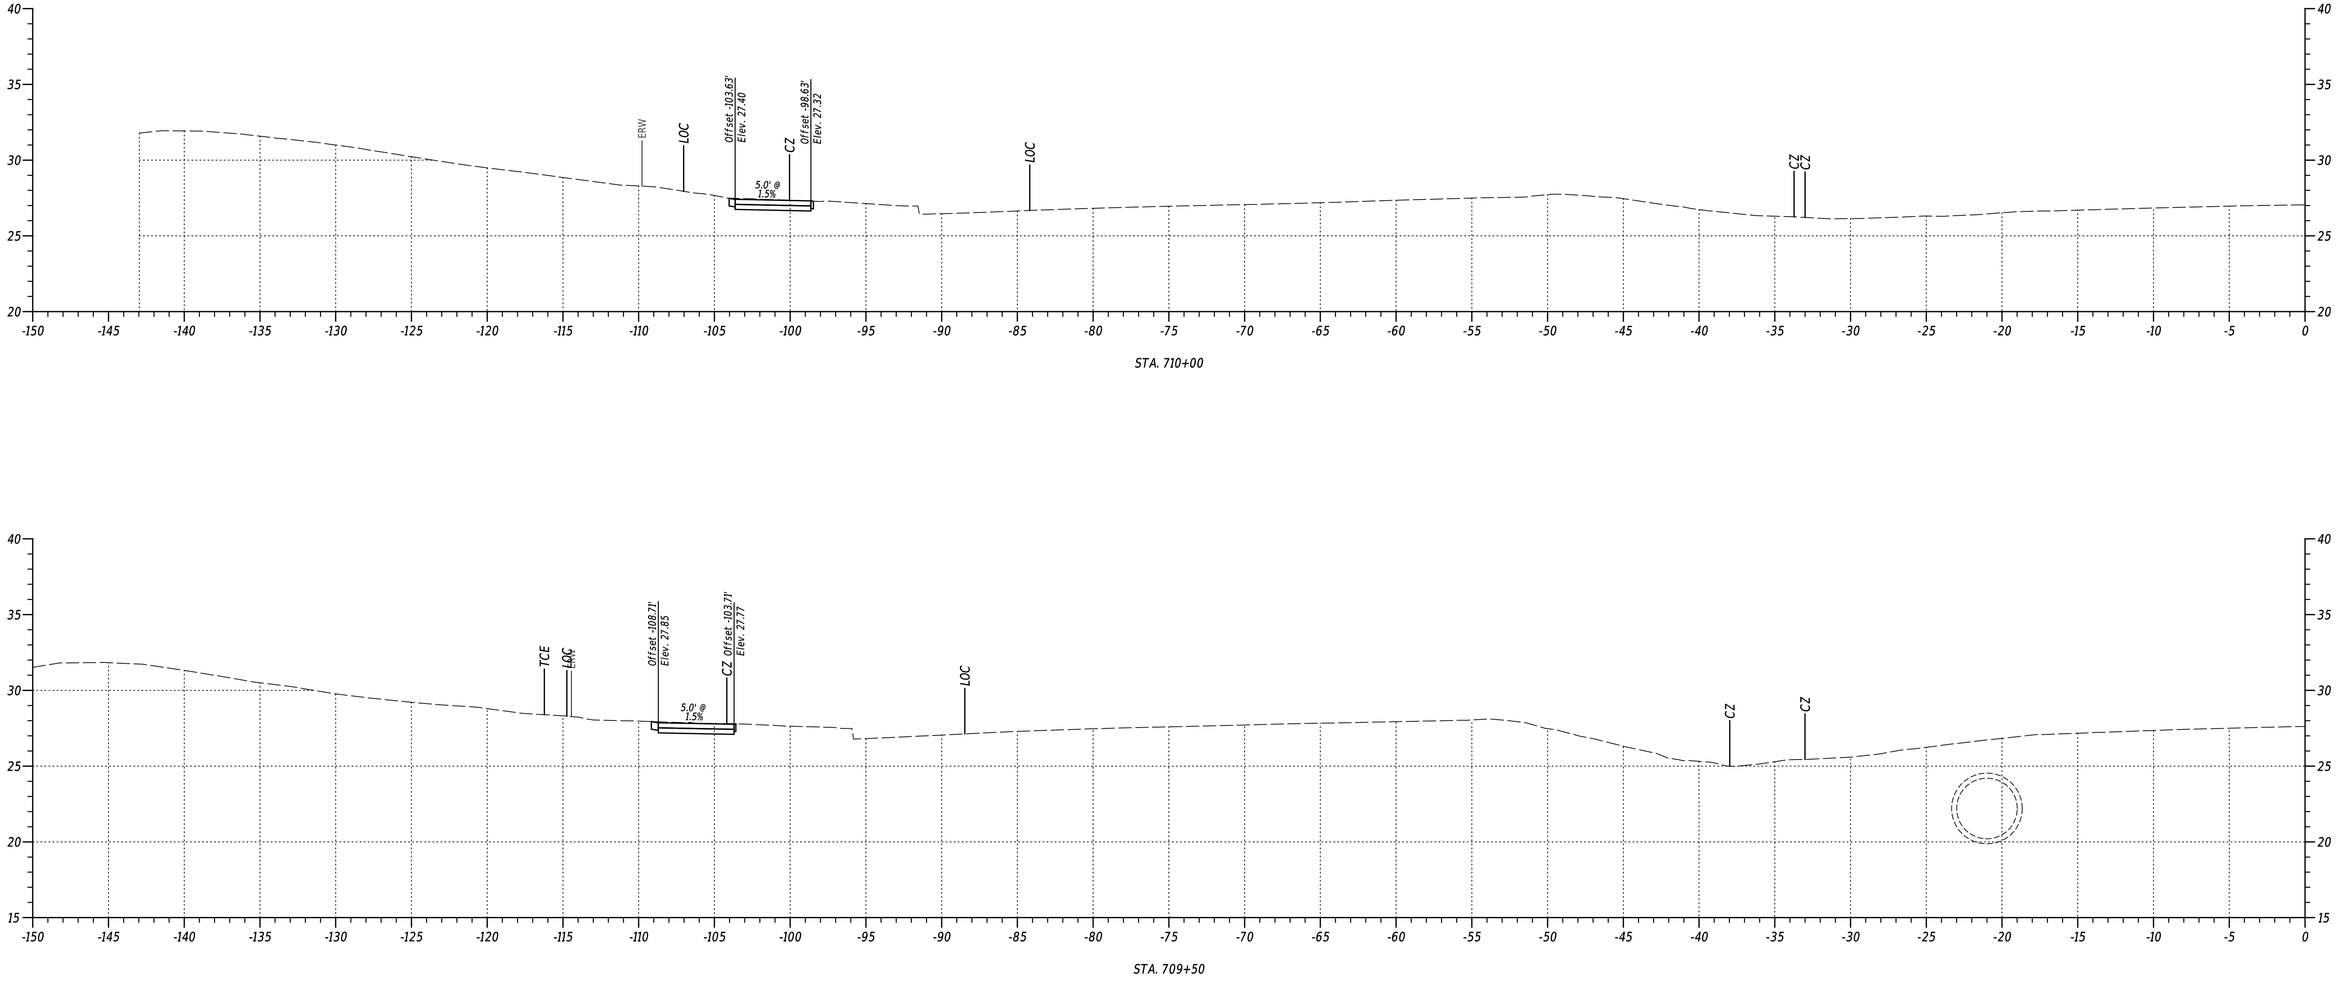


STA. 710+00

STA. 709+50


US 40 WB

PENNONI ASSOCIATES INC.	PRN TABLE: PENNONI-DELDOT.TBL
FILE NAME: ...\00 - REFVS\00 3.dgn	PLOT DRIVER: PENNONI-NJWC-DELDOT-FULL-PDF.PLOTCFG
MICROSTATION VERSION: MicroStation V8i	DATE PLOTTED: 9/2/2024 @ 6:07:03 PM
MICROSTATION WORKSPACE: DELDOT-V8i-OPENROADS	USER NAME: ogreen OFFICE LOCATION: Newark, Delaware

ADDENDA / REVISIONS		SCALE	US 13 PAVING AND PEDESTRIAN IMPROVEMENTS - LLANGOLLEN BLVD TO BACON/BOULDEN BLVD	CONTRACT	BRIDGE NO. N/A	CROSS SECTIONS	SECTION
		0 5 10 15 FEET		T201901102			PAI
				COUNTY	DESIGNED BY: O. GREEN		SHEET NO.
				NEW CASTLE	CHECKED BY: P. HORSEY		8

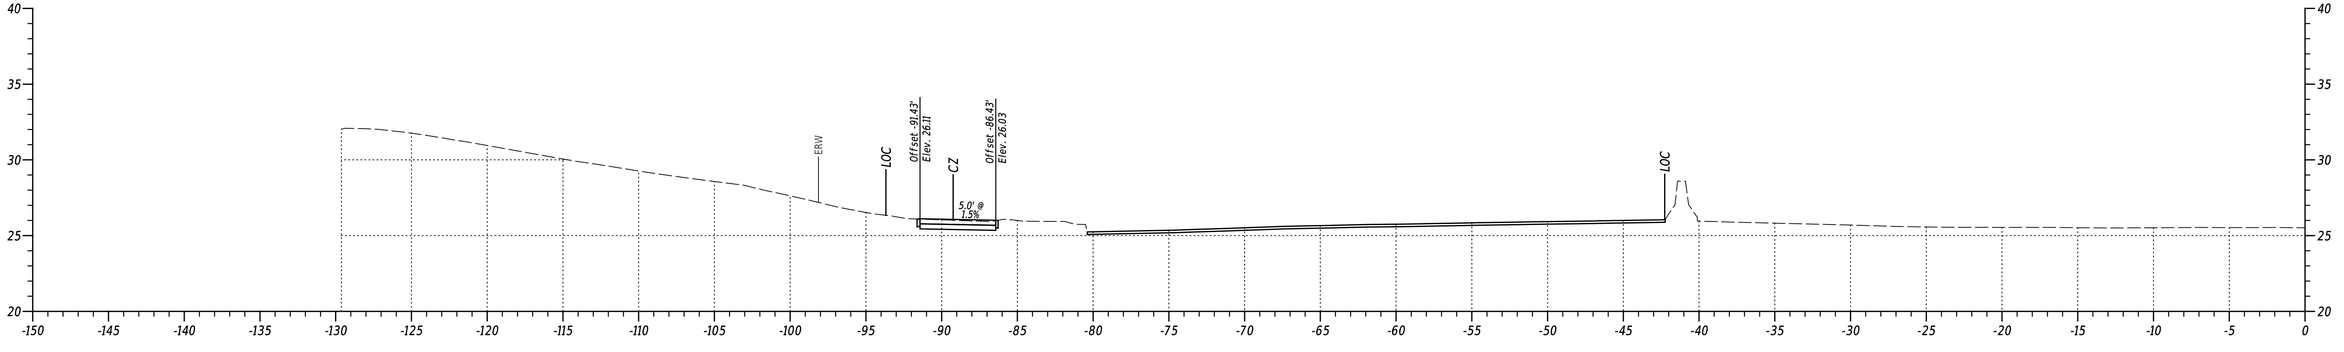

STA. 711+00

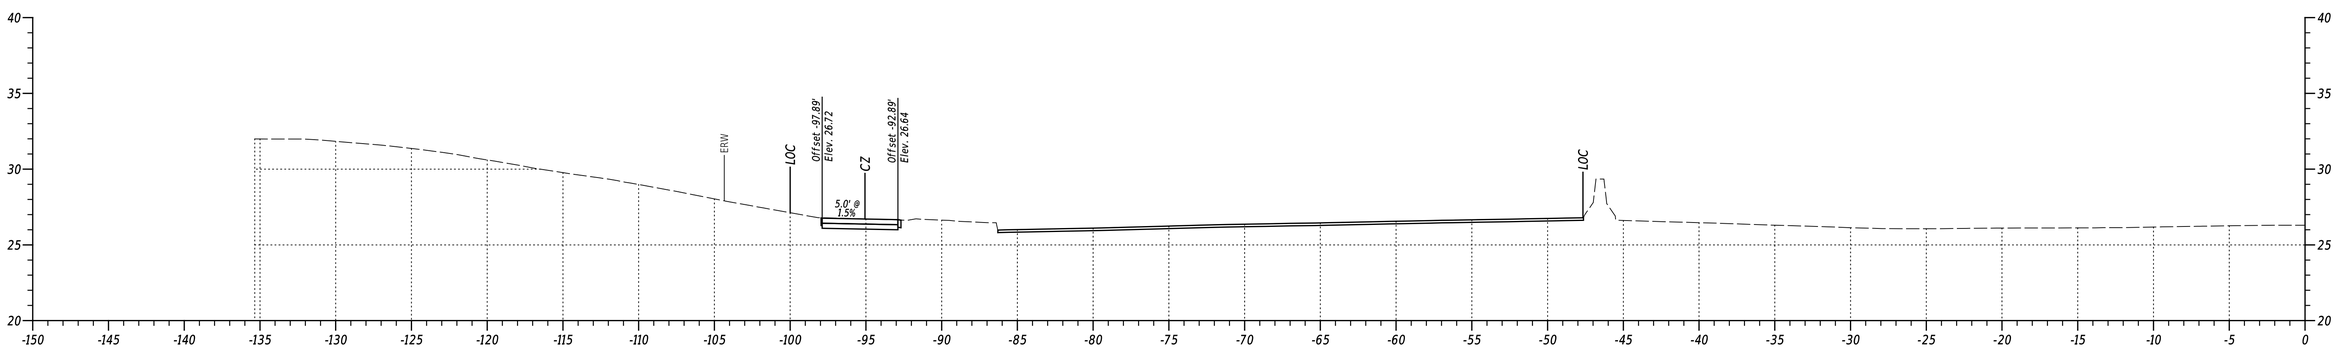


STA. 710+50


US 40 WB

PENNONI ASSOCIATES INC	PRN TABLE:	PENNONI-DELDOT.TBL
FILE NAME: ...\00 - REFX\S00_3.dgn	PLOT DRIVER:	PENNONI-NW-DELDOT-FULL-PDF.PLTCFG
MICROSTATION VERSION: MicroStation V8i	DATE PLOTTED:	9/7/2024 @ 6:07:04 PM
MICROSTATION WORKSPACE: DELDOT-V8i-OPENROADS	USER NAME:	ogreen OFFICE LOCATION: Newark, Delaware

ADDENDA / REVISIONS		SCALE 0 5 10 15 FEET	US 13 PAVING AND PEDESTRIAN IMPROVEMENTS - LLANGOLLEN BLVD TO BACON/BOULDEN BLVD	CONTRACT	BRIDGE NO.	N/A	CROSS SECTIONS	SECTION
				T201901102	DESIGNED BY:	O. GREEN		PAI
				COUNTY	CHECKED BY:	P. HORSEY		SHEET NO.
				NEW CASTLE				9

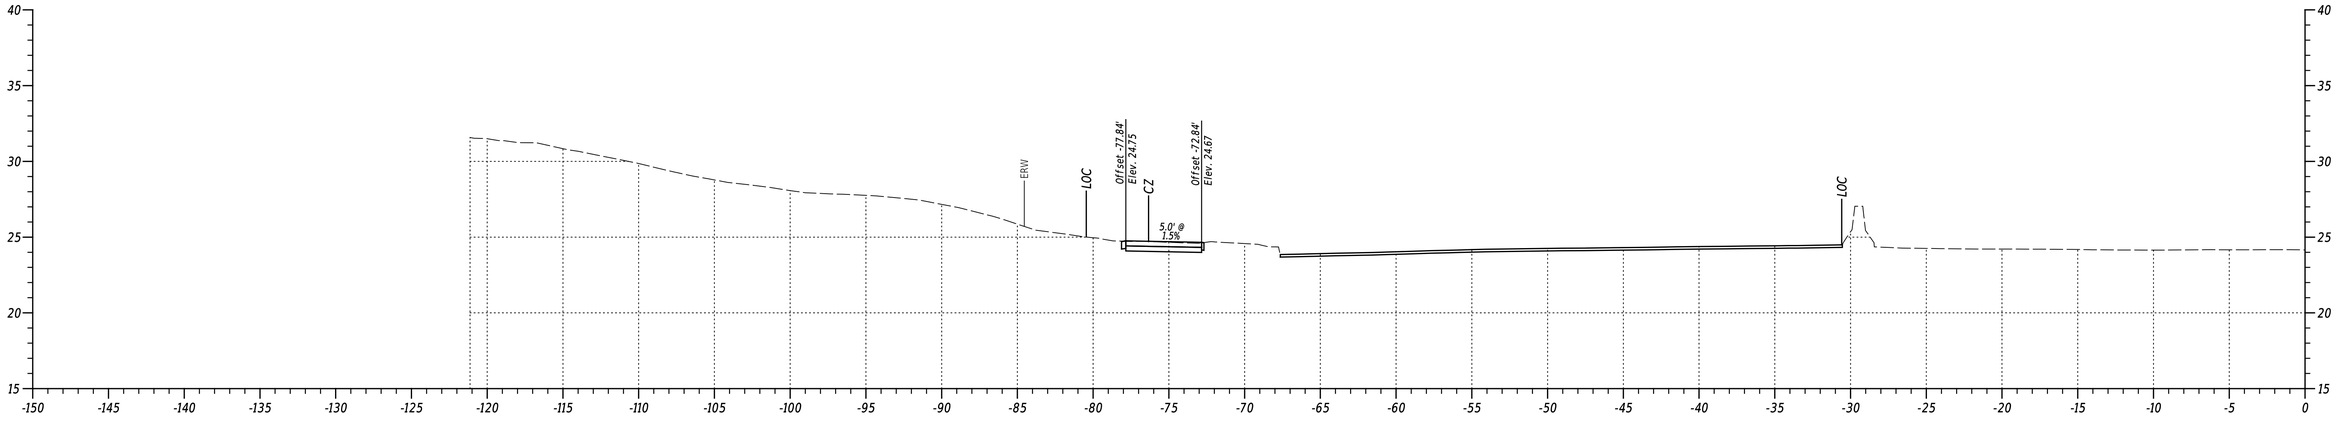

STA. 712+00

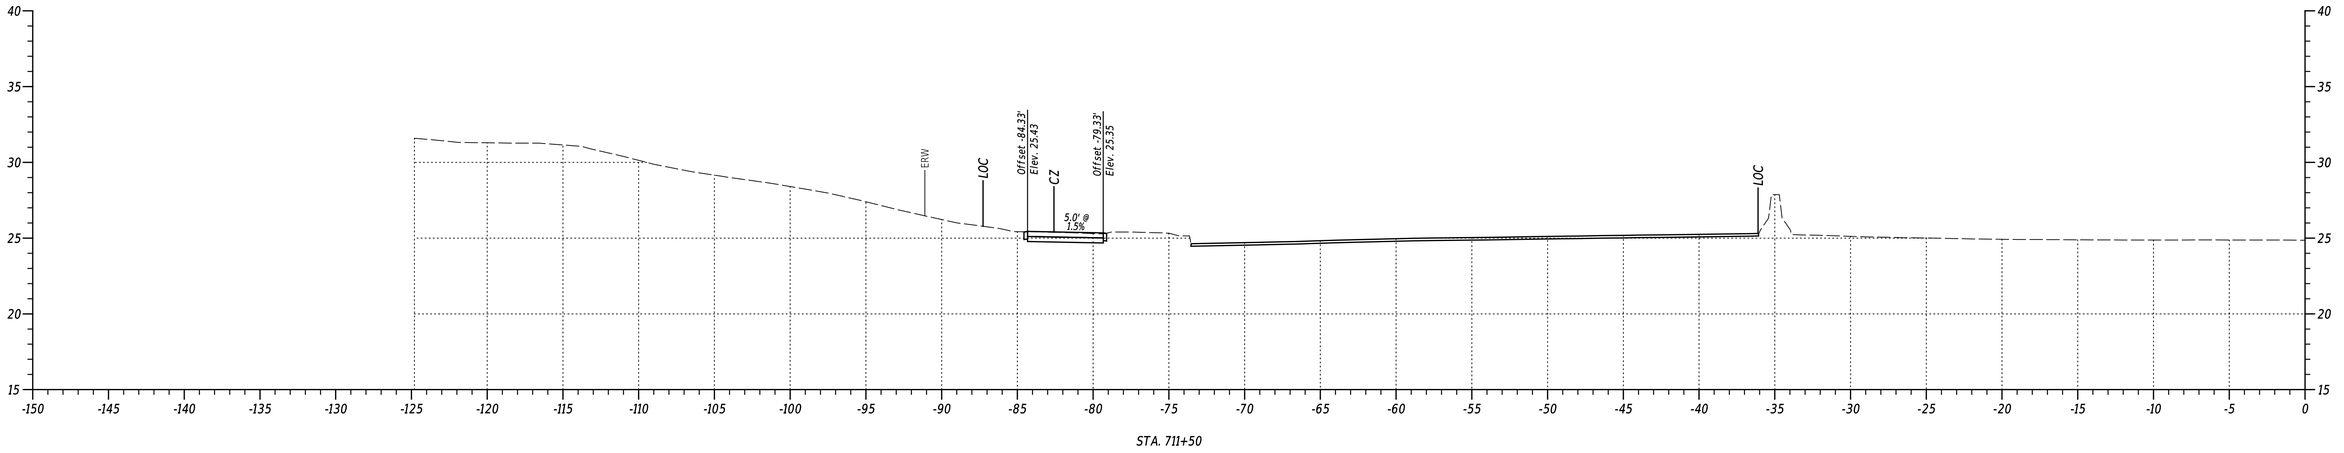


STA. 711+50

US 40 WB

ADDENDA / REVISIONS		SCALE 0 5 10 15 FEET	US 13 PAVING AND PEDESTRIAN IMPROVEMENTS - LLANGOLLEN BLVD TO BACON/BOULDEN BLVD	CONTRACT T201901102	BRIDGE NO. N/A	CROSS SECTIONS	SECTION PAI
				COUNTY NEW CASTLE	DESIGNED BY: O. GREEN		SHEET NO. 10
					CHECKED BY: P. HORSEY		

PENNONI ASSOCIATES INC. | PRN TABLE: PENNONI-DELDOT.TBL
FILE NAME: ...\00 - REFXS\01 3.dgn | PLOT DRIVER: PENNONI-NJWK-CBELDOT-FULL-PDF.PLT.CFG
MICROSTATION VERSION: MicroStation V8i | DATE PLOTTED: 9/2/2024 @ 6:07:26 PM
MICROSTATION WORKSPACE: DELDOT-V8i\OPENROADS | USER NAME: ogreen OFFICE LOCATION: Newark, DeBaware

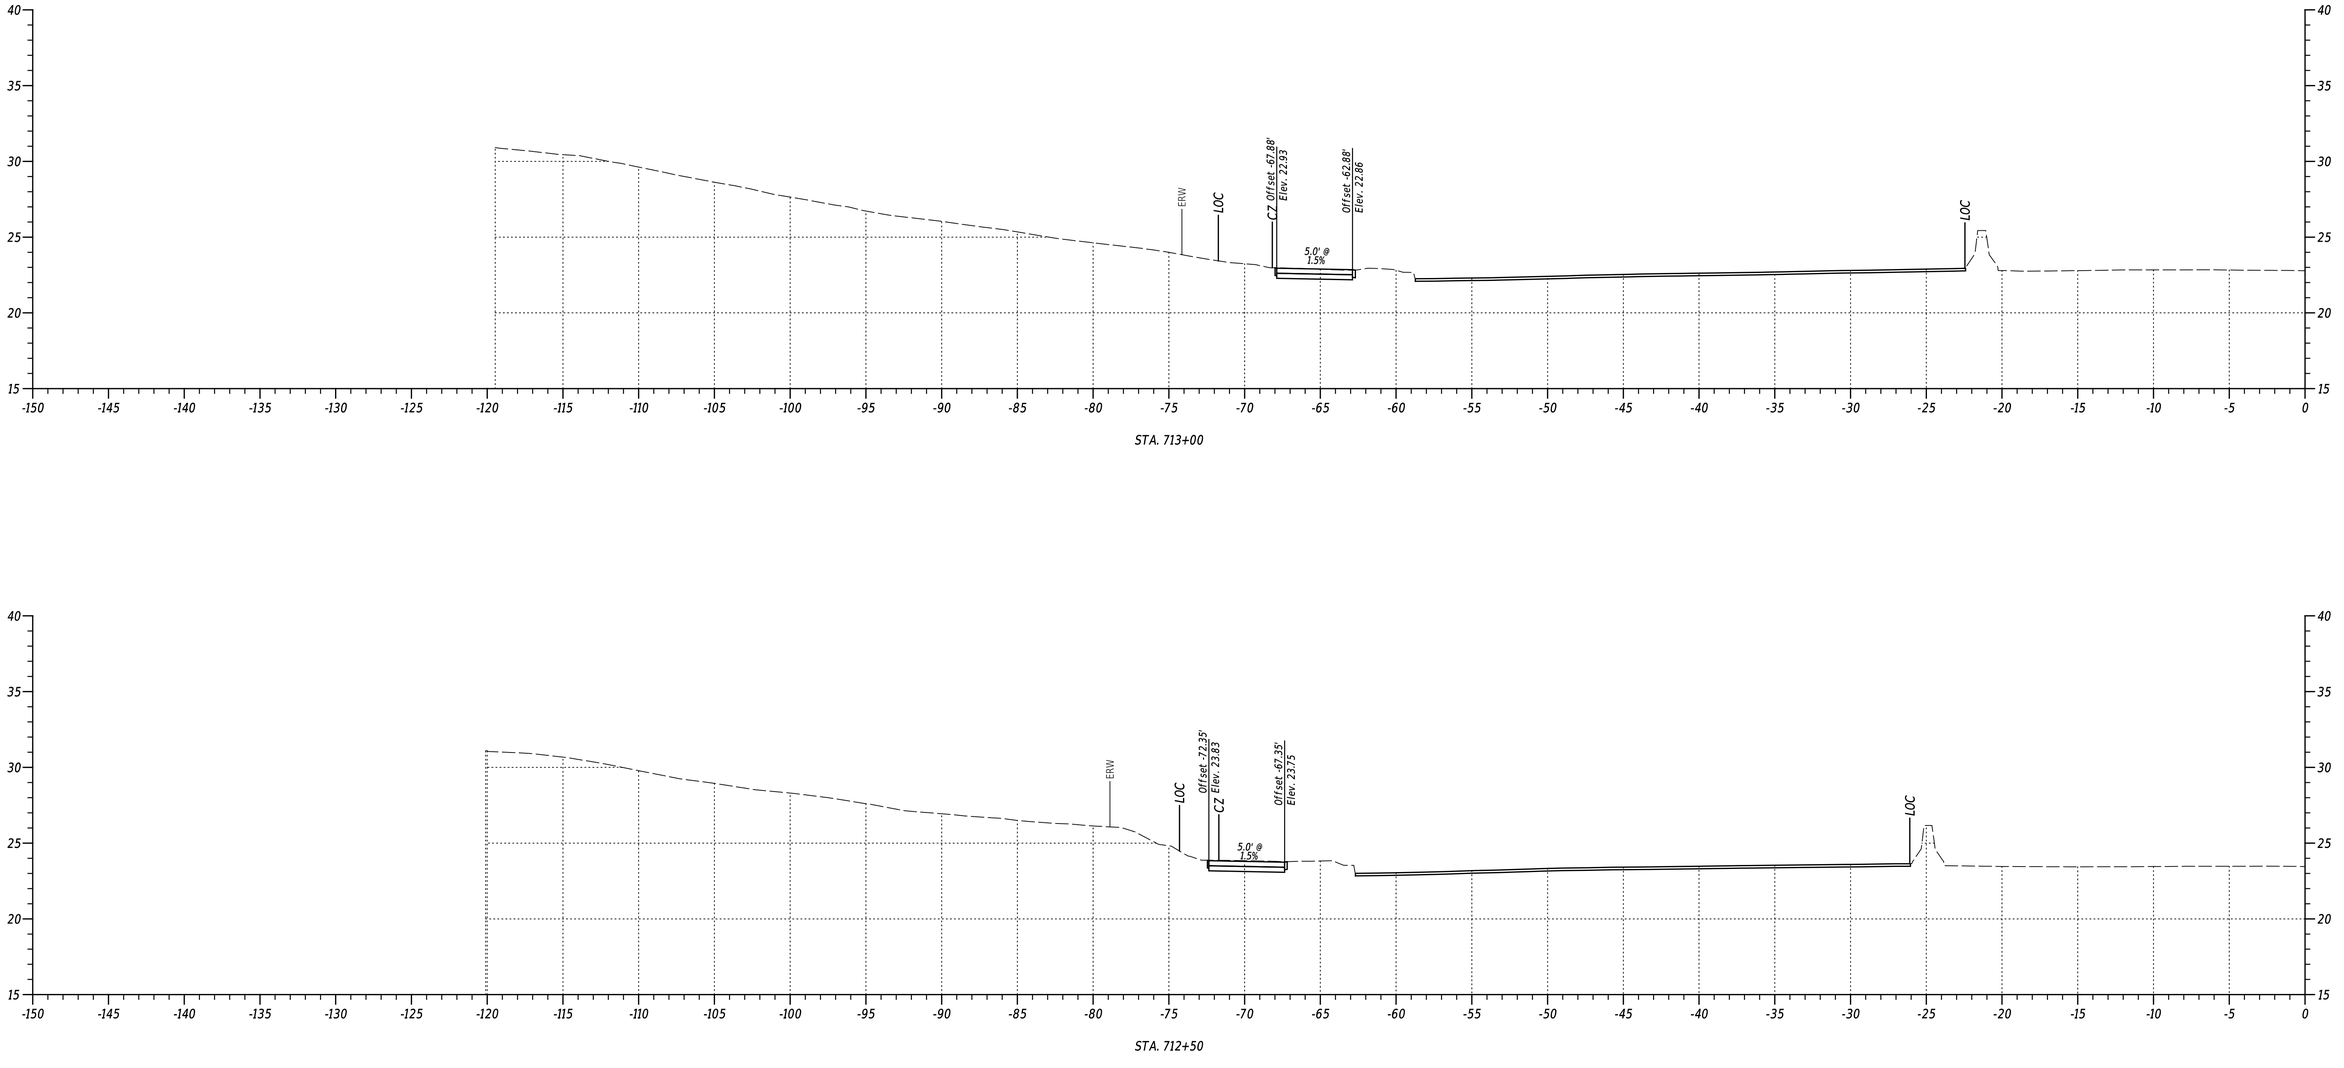

US 40 WB

PENNONI ASSOCIATES INC.
FILE NAME: ...\00 - REFVS\00 3.dgn
MICROSTATION VERSION: MicroStation V8i
MICROSTATION WORKSPACE: DELDOT-V8i\GOPENROADS
PRN TABLE: PENNONI-DELDOT.TBL
PLOT DRIVER: PENNONI-NWK-CBELDOT-FULL-PDF.PLTCFG
DATE PLOTTED: 9/2/2024 @ 6:07:07 PM
USER NAME: ogreen OFFICE LOCATION: Newark, DeBaware

ADDENDA / REVISIONS	


SCALE
0 5 10 15
FEET

US 13 PAVING AND PEDESTRIAN IMPROVEMENTS - LLANGOLLEN BLVD TO BACON/BOULDEN BLVD

CONTRACT	BRIDGE NO.	N/A
T201901102	DESIGNED BY:	O. GREEN
COUNTY	CHECKED BY:	P. HORSEY
NEW CASTLE		

CROSS SECTIONS

SECTION
PAI
SHEET NO.
11

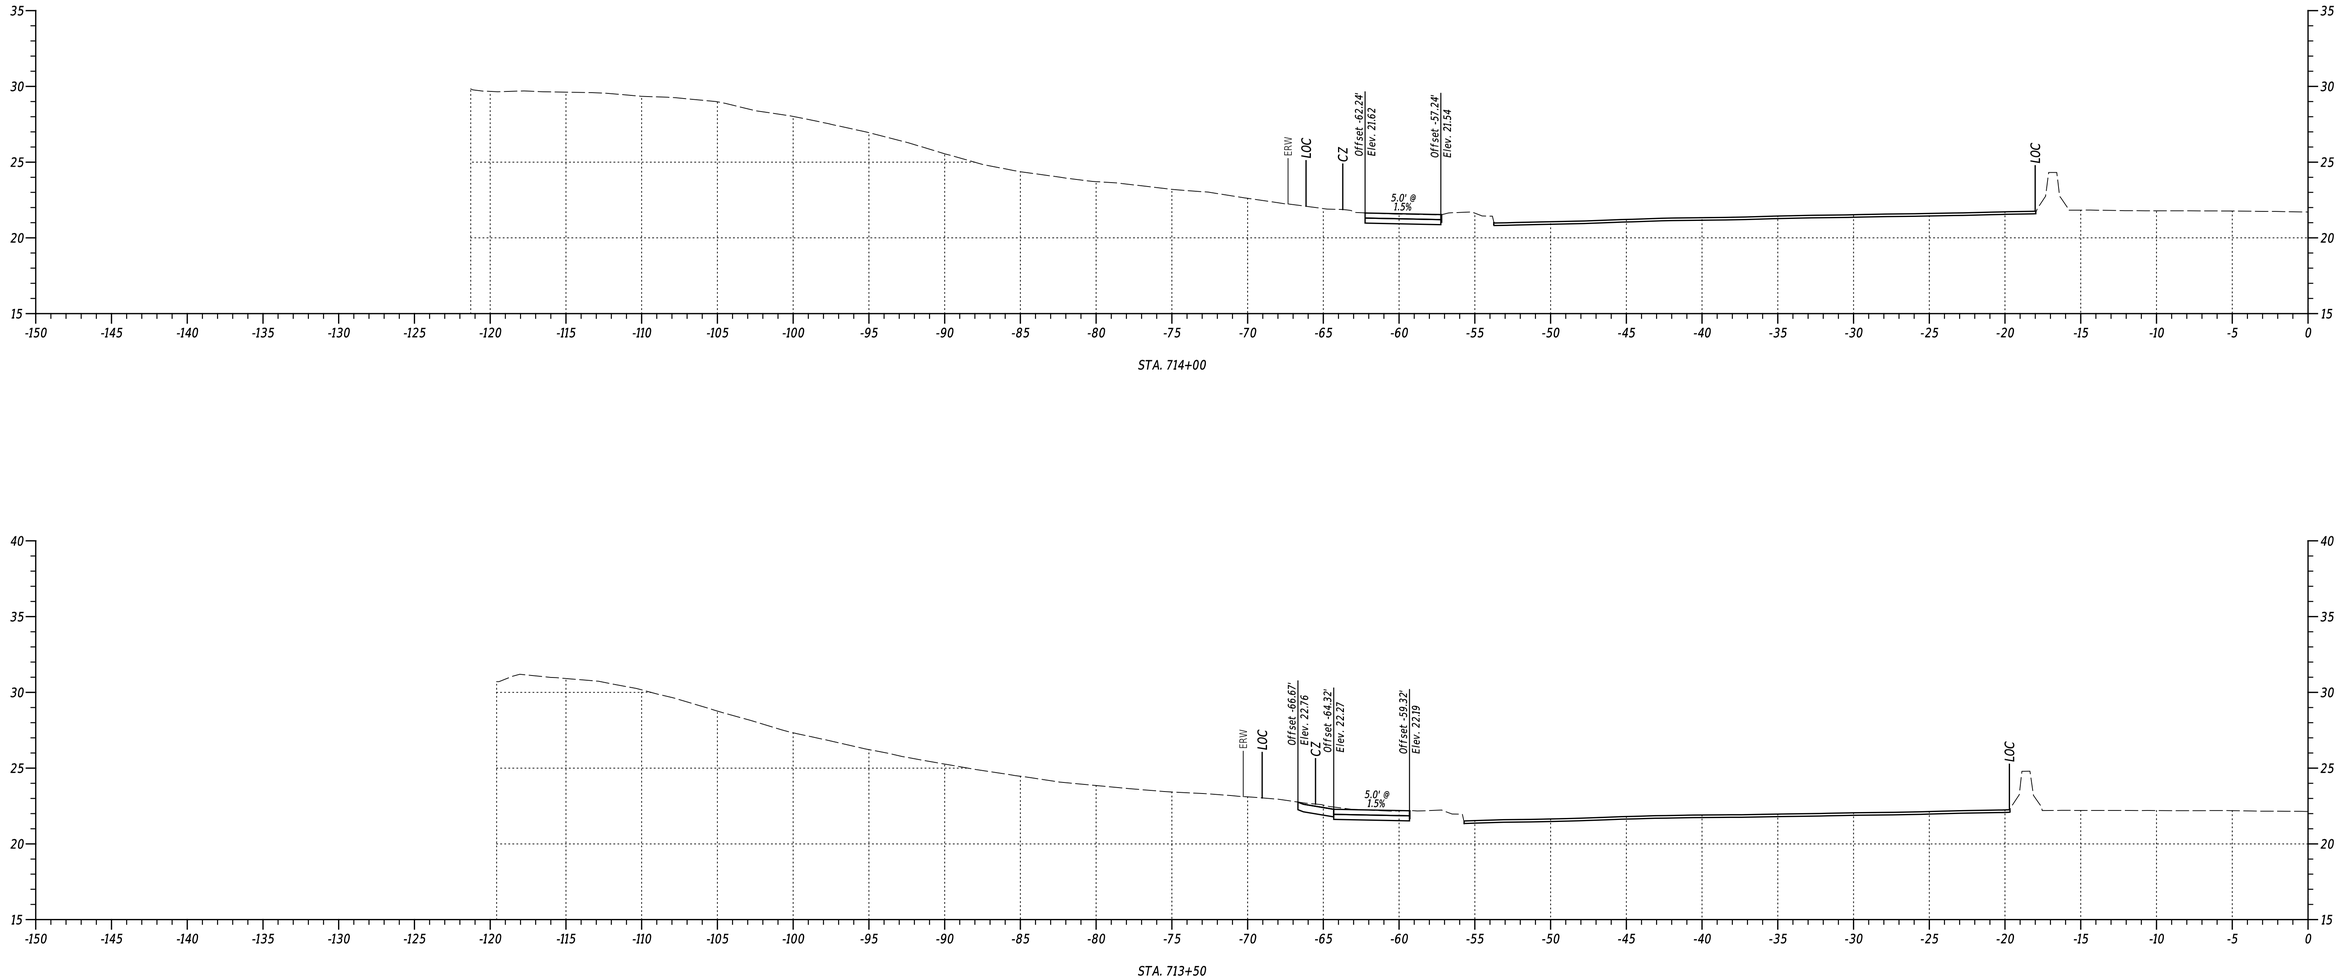


US 40 WB

PENNONI ASSOCIATES INC.	PRN TABLE: PENNONI-DELDOT.TBL
FILE NAME: ...\00 - REFVS\00 3.dgn	PLOT DRIVER: PENNONI-NWK-CBELDOT-FULL-PDF.PLOTCFG
MICROSTATION VERSION: MicroStation V8i	DATE PLOTTED: 9/2/2024 @ 6:07:08 PM
MICROSTATION WORKSPACE: DELDOT-V8i-OPENROADS	USER NAME: ogreen OFFICE LOCATION: Newark, DeBaware

Pennoni


ADDENDA / REVISIONS		SCALE	US 13 PAVING AND PEDESTRIAN IMPROVEMENTS - LLANGOLLEN BLVD TO BACON/BOULDEN BLVD	CONTRACT	BRIDGE NO. N/A	CROSS SECTIONS	SECTION
		0 5 10 15		T201901102	DESIGNED BY: O. GREEN		PAI
		FEET		COUNTY			SHEET NO.
				NEW CASTLE	CHECKED BY: P. HORSEY		12

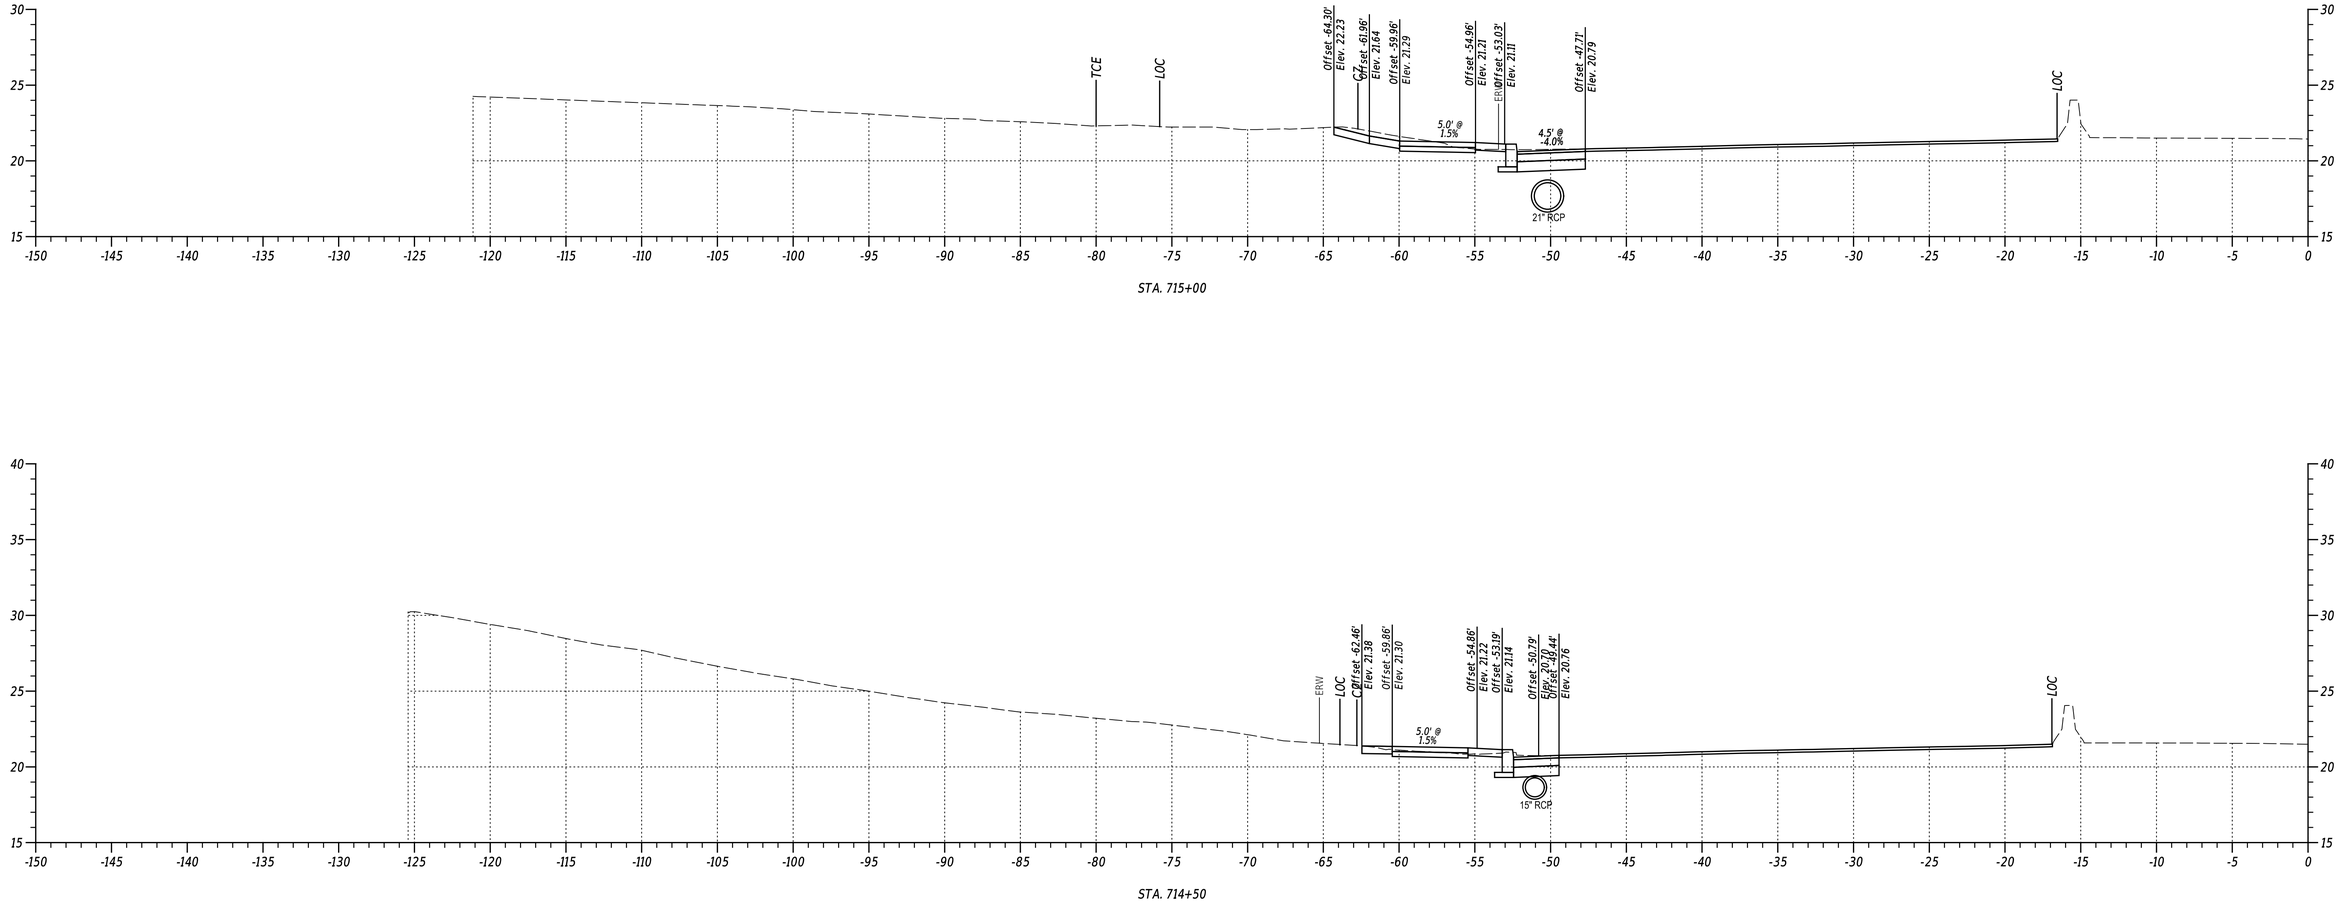

US 40 WB

PENNONI ASSOCIATES INC.	PRN TABLE: PENNONI-DELDOT.TBL
FILE NAME: ...\00 - REFVS\00 3.dgn	PLOT DRIVER: PENNONI-NWK-CBELDOT-FULL-PDF.PLOTCFG
MICROSTATION VERSION: MicroStation V8i	DATE PLOTTED: 9/2/2024 @ 6:07:10 PM
MICROSTATION WORKSPACE: DELDOT-V8i-OPENROADS	USER NAME: ogreen OFFICE LOCATION: Newark, DeBaware


ADDENDA / REVISIONS		SCALE	US 13 PAVING AND PEDESTRIAN IMPROVEMENTS - LLANGOLLEN BLVD TO BACON/BOULDEN BLVD	CONTRACT	BRIDGE NO. N/A	CROSS SECTIONS	SECTION
		0 5 10 15		T201901102	DESIGNED BY: O. GREEN		PAI
		FEET		COUNTY			SHEET NO.
				NEW CASTLE	CHECKED BY: P. HORSEY		13

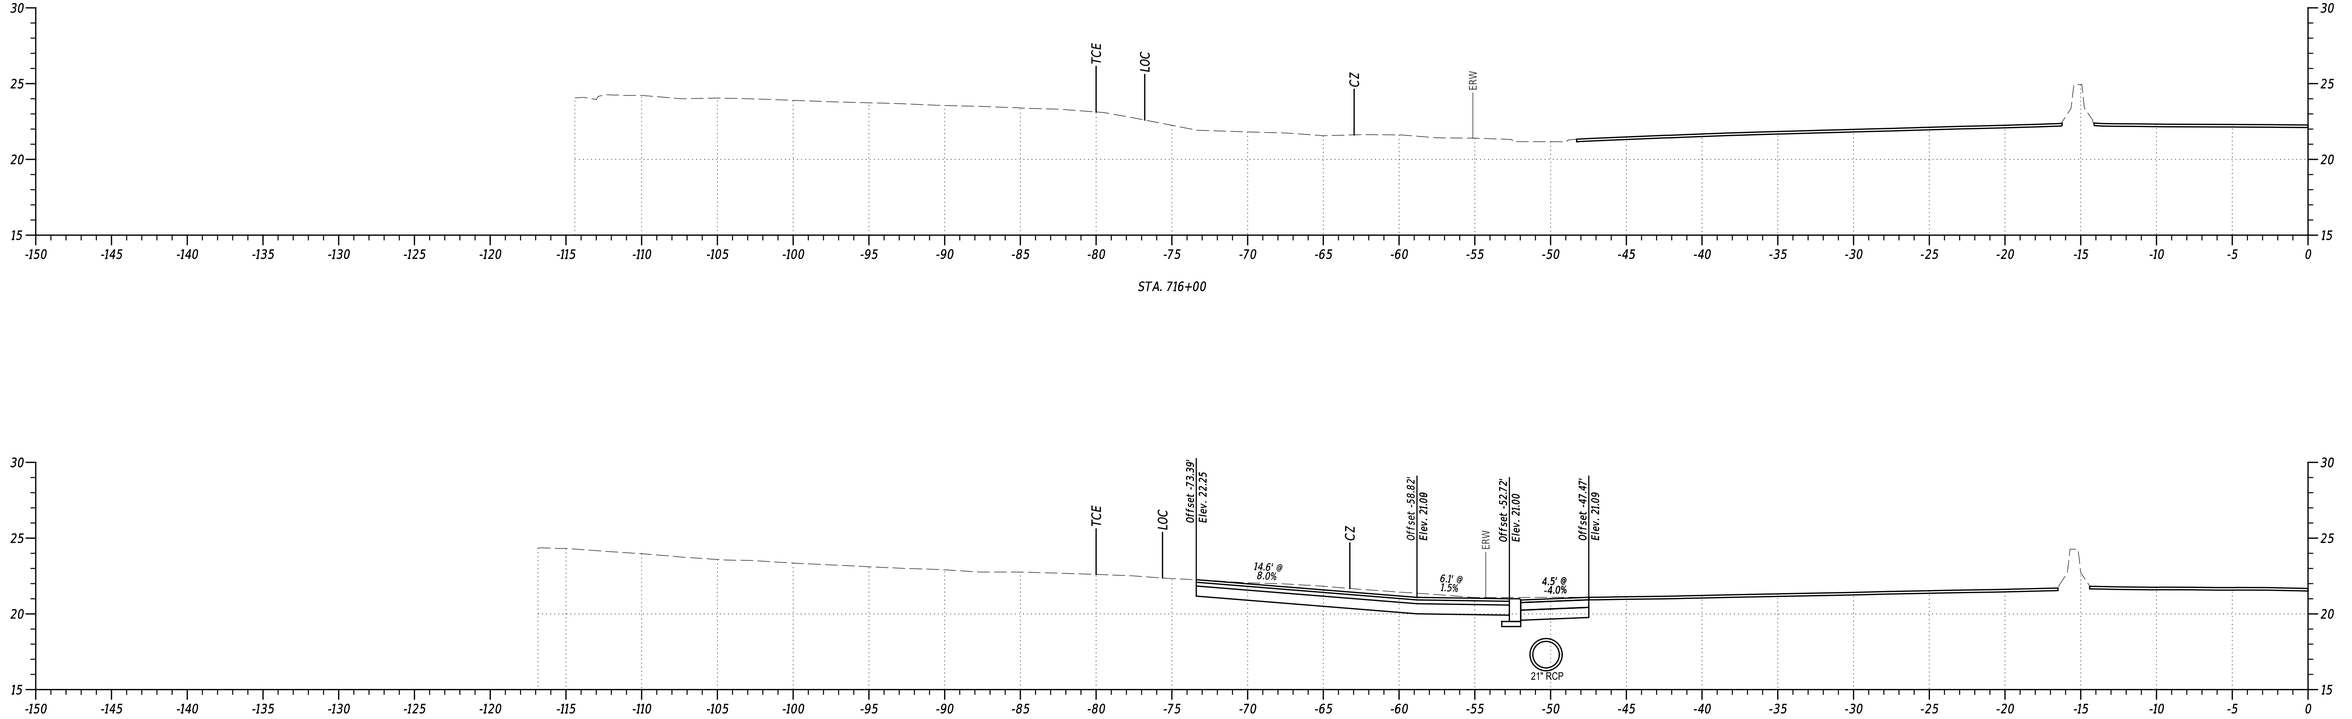

US 40 WB

PENNONI ASSOCIATES INC:		PEN TABLE:	$PENTBL$
FILE NAME:	$FILE$	PLOT DRIVER:	$PLTDRV$
MICROSTATION VERSION:	$VERSION$	DATE PLOTTED:	03-SEP-2024@ 08:53
MICROSTATION WORKSPACE:	$WORKSPACE$	USER NAME:	$USER$ OFFICE LOCATION: $OFFICENAME$

ADDENDA / REVISIONS		SCALE 0 5 10 15 FEET	US 13 PAVING AND PEDESTRIAN IMPROVEMENTS - LLANGOLLEN BLVD TO BACON/BOULDEN BLVD	CONTRACT T201901102	BRIDGE NO. N/A	CROSS SECTIONS	SECTION PAI
				COUNTY NEW CASTLE	DESIGNED BY: O. GREEN		SHEET NO. 14
					CHECKED BY: P. HORSEY		

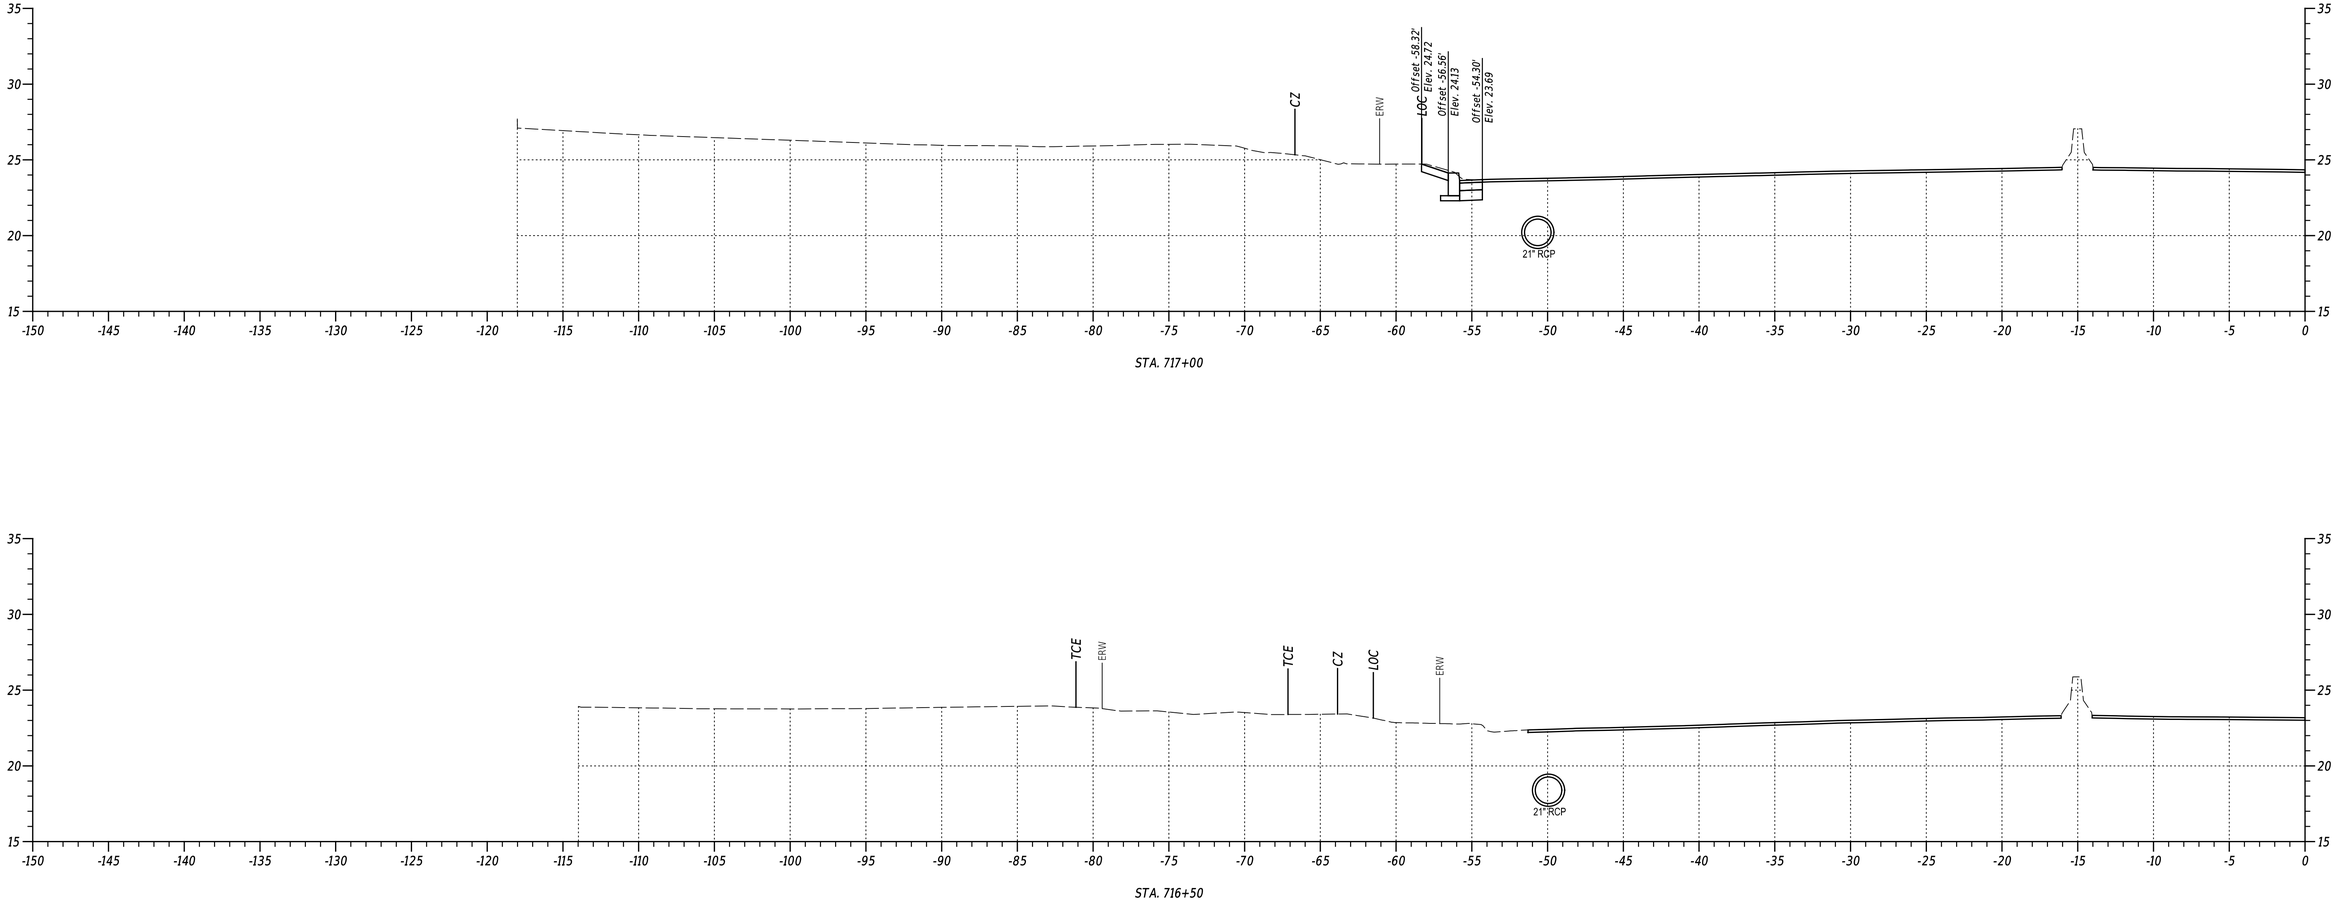

STA. 717+00

STA. 716+50

US 40 WB

PENNONI ASSOCIATES INC	
FILE NAME:	...\00 - REF\XS00_3.dgn
MICROSTATION VERSION:	MicroStation V8i
MICROSTATION WORKSPACE:	DELDOT-V8i-OPENROADS
PRN TABLE:	PENNONI-DELDOT.TBL
PLOT DRIVER:	PENNONI-NW-DELDOT-FULL-PDF.PLTCFG
DATE PLOTTED:	9/2/2024 @ 6:07:12 PM
USER NAME:	ogreen OFFICE LOCATION: Newark, Delaware

ADDENDA / REVISIONS


SCALE 0 5 10 15 FEET

US 13 PAVING AND PEDESTRIAN IMPROVEMENTS - LLANGOLLEN BLVD TO BACON/BOULDEN BLVD


CONTRACT	T201901102	BRIDGE NO.	N/A
COUNTY	NEW CASTLE	DESIGNED BY:	O. GREEN
		CHECKED BY:	P. HORSEY

CROSS SECTIONS

SECTION
PAI
SHEET NO.
15

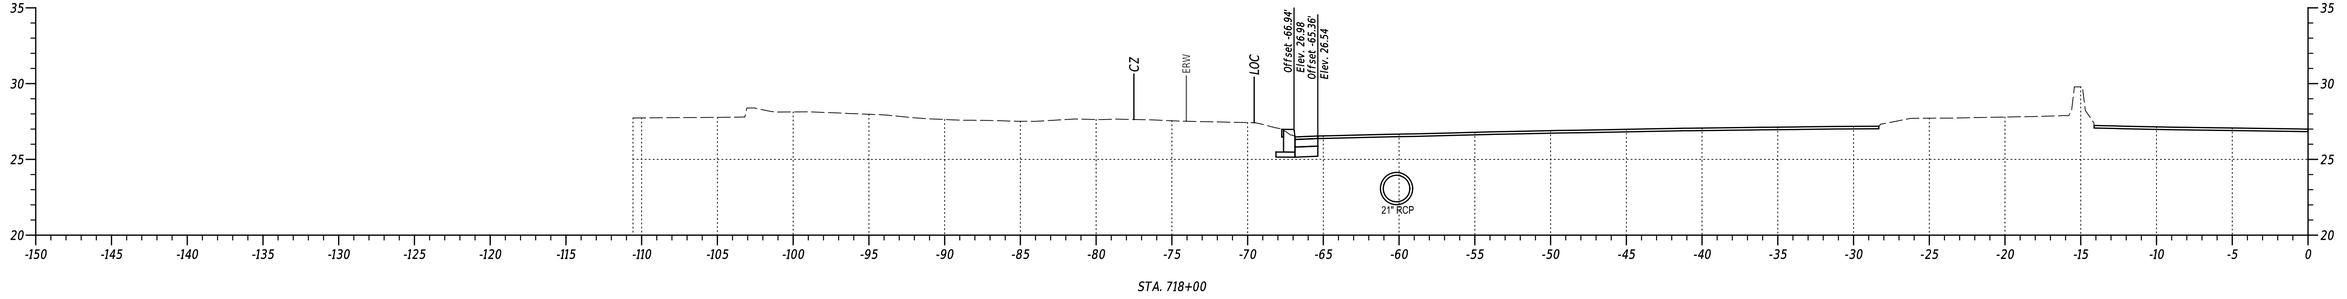

STA. 718+00

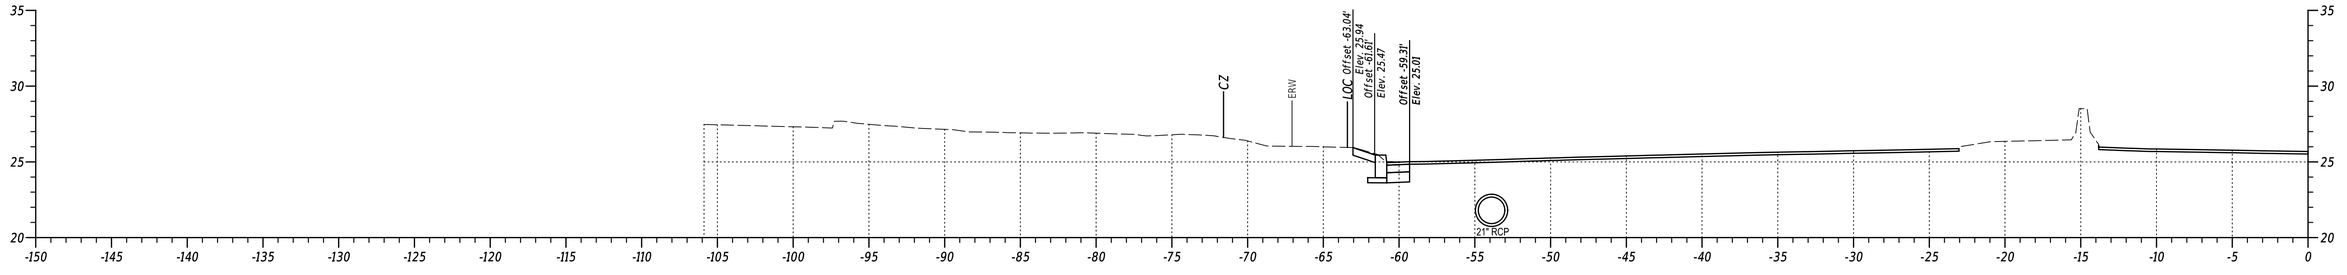


STA. 717+50

US 40 WB

PENNONI ASSOCIATES INC.		PEN TABLE:	PENNONI-DELDOT.TBL
FILE NAME:	...\00 - REFXS00_3.dgn	PLOT DRIVER:	PENNONI-NWK-CHELDOT-FULL-PDF.PLTCFG
MICROSTATION VERSION:	MicroStation V8i	DATE PLOTTED:	9/27/2024 @ 6:07:14 PM
MICROSTATION WORKSPACE:	DELDOT-V8i-OPENROADS	USER NAME:	ogreen OFFICE LOCATION: Newark, Delaware

ADDENDA / REVISIONS		SCALE	US 13 PAVING AND PEDESTRIAN IMPROVEMENTS - LLANGOLLEN BLVD TO BACON/BOULDEN BLVD	CONTRACT	BRIDGE NO.	N/A	CROSS SECTIONS	SECTION
		0 5 10 15		T201901102	DESIGNED BY:	O. GREEN		PAI
		FEET		COUNTY	CHECKED BY:	P. HORSEY		SHEET NO.
				NEW CASTLE				16

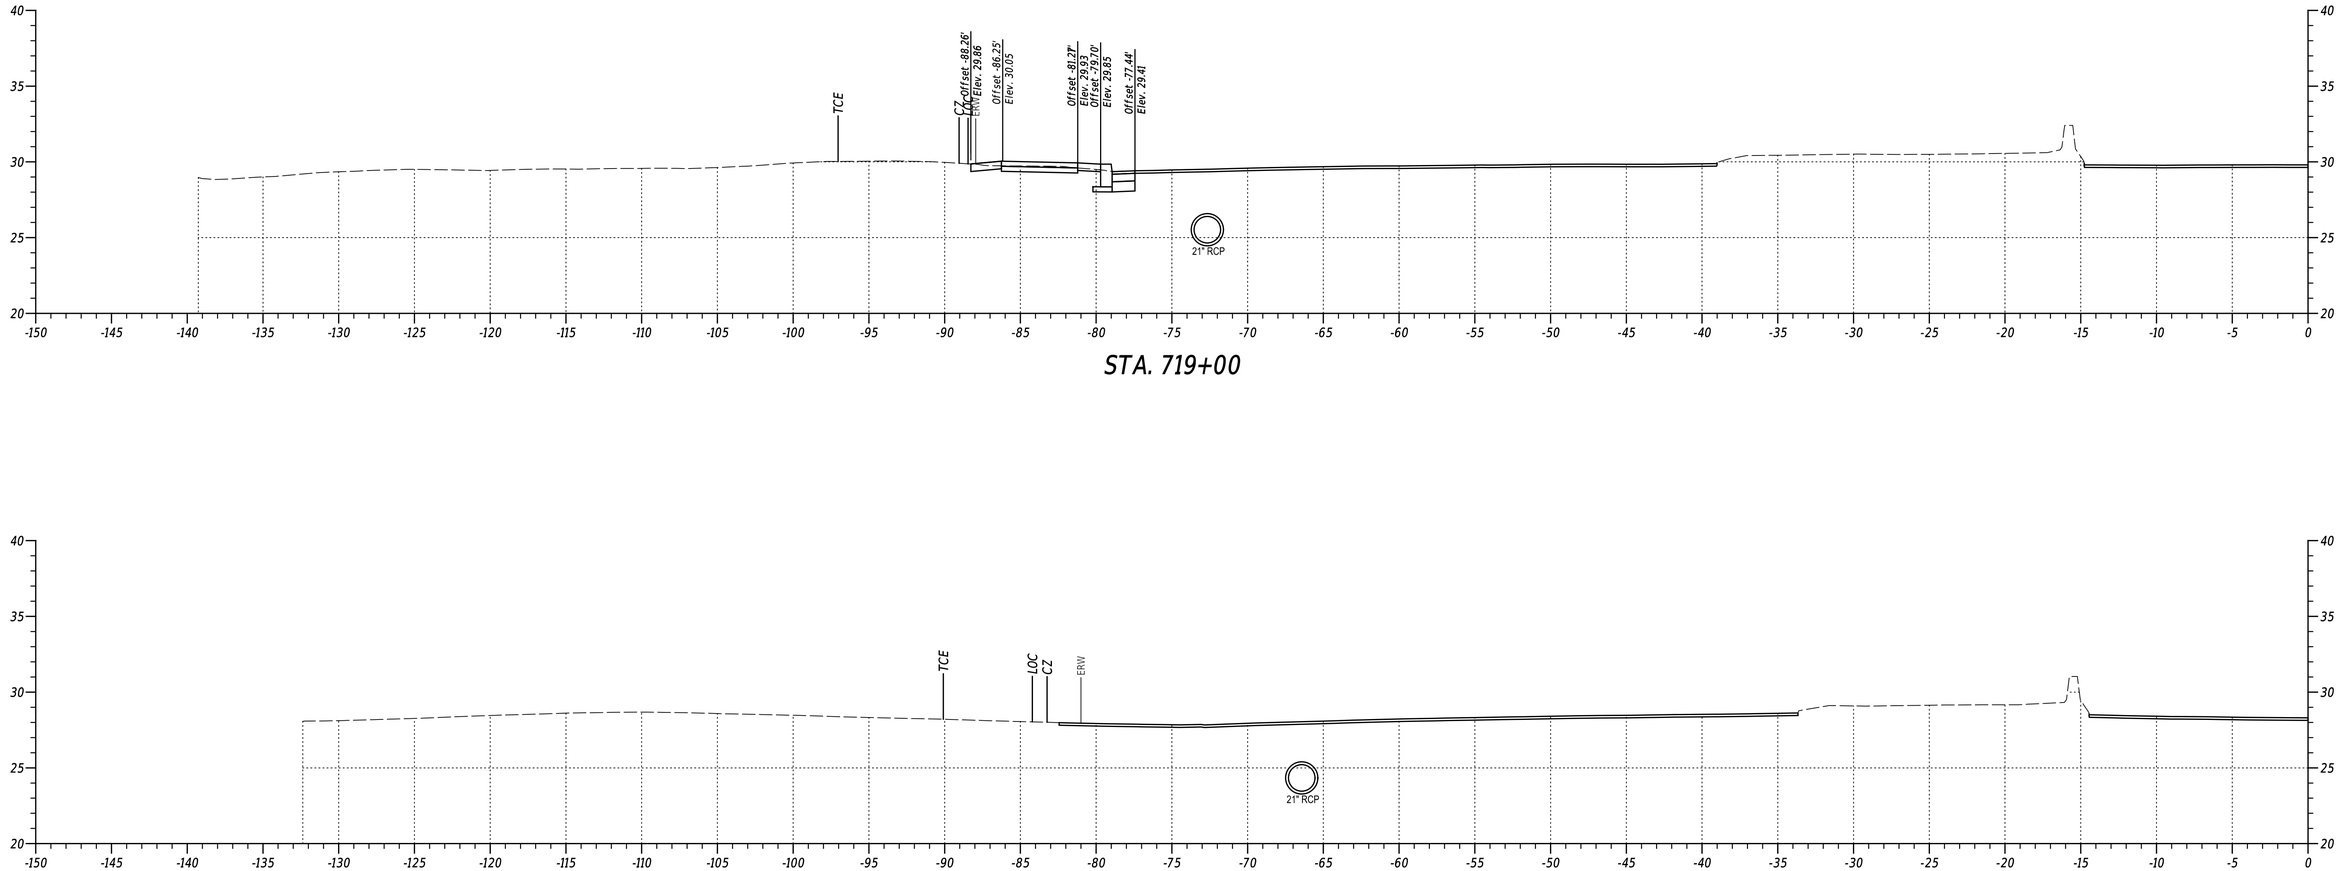


STA. 719+00

STA. 718+50


US 40 WB

PENNONI ASSOCIATES INC	
FILE NAME:	...\00 - REFX\S00_3.dgn
MICROSTATION VERSION:	MicroStation V8i
MICROSTATION WORKSPACE:	DELDOT-V8i-OPENROADS
PRN TABLE:	PENNONI-DELDOT.TBL
PLOT DRIVER:	PENNONI-NW-DELDOT-FULL-PDF.PLTCFG
DATE PLOTTED:	9/2/2024 @ 6:07:15 PM
USER NAME:	ogreen OFFICE LOCATION: Newark, Delaware

ADDENDA / REVISIONS		SCALE	US 13 PAVING AND PEDESTRIAN IMPROVEMENTS - LLANGOLLEN BLVD TO BACON/BOULDEN BLVD	CONTRACT	BRIDGE NO.	N/A	CROSS SECTIONS	SECTION
		0 5 10 15		T201901102	DESIGNED BY:	O. GREEN		PAI
		FEET		COUNTY	CHECKED BY:	P. HORSEY		SHEET NO.
				NEW CASTLE				17

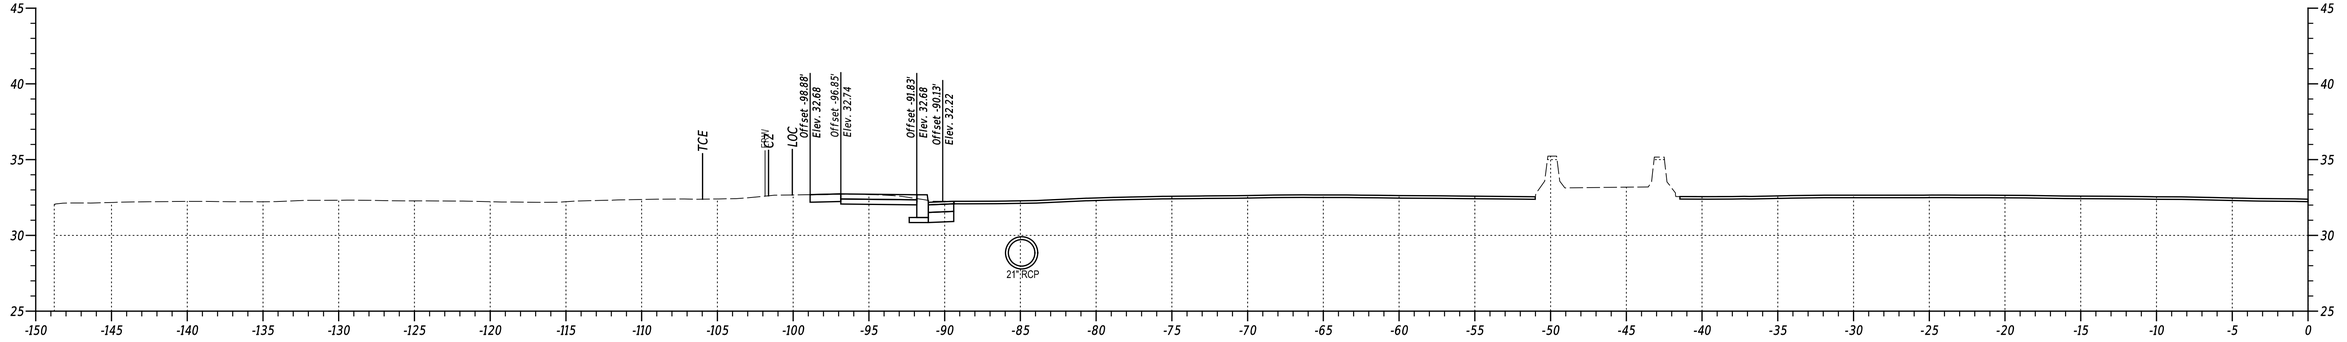

STA. 720+00

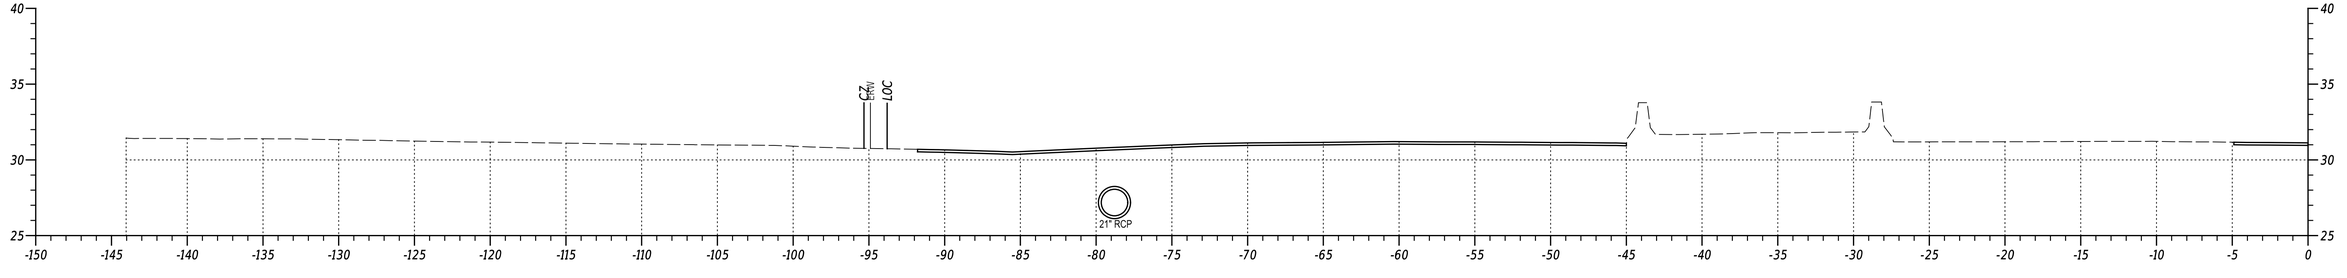

STA. 719+50

US 40 WB

PENNONI ASSOCIATES INC.
FILE NAME: ...\00 - REFIXS00_3.dgn
MICROSTATION VERSION: MicroStation V8i
MICROSTATION WORKSPACE: DELDOT-v8i-OPENROADS
PEN TABLE: PENNONI-DELDOT.TBL
PLOT DRIVER: PENNONI-NWK-CBLDOT-FULL-PDF.PLTCFG
DATE PLOTTED: 9/2/2024 @ 6:07:17 PM
USER NAME: ogreen OFFICE LOCATION: Newark, Delaware

ADDENDA / REVISIONS	


SCALE
0 5 10 15
FEET

US 13 PAVING AND PEDESTRIAN IMPROVEMENTS - LLANGOLLEN BLVD TO BACON/BOULDEN BLVD

CONTRACT	BRIDGE NO.	N/A
T201901102	DESIGNED BY:	O. GREEN
COUNTY	CHECKED BY:	P. HORSEY
NEW CASTLE		

CROSS SECTIONS

SECTION
PAI
SHEET NO.
18

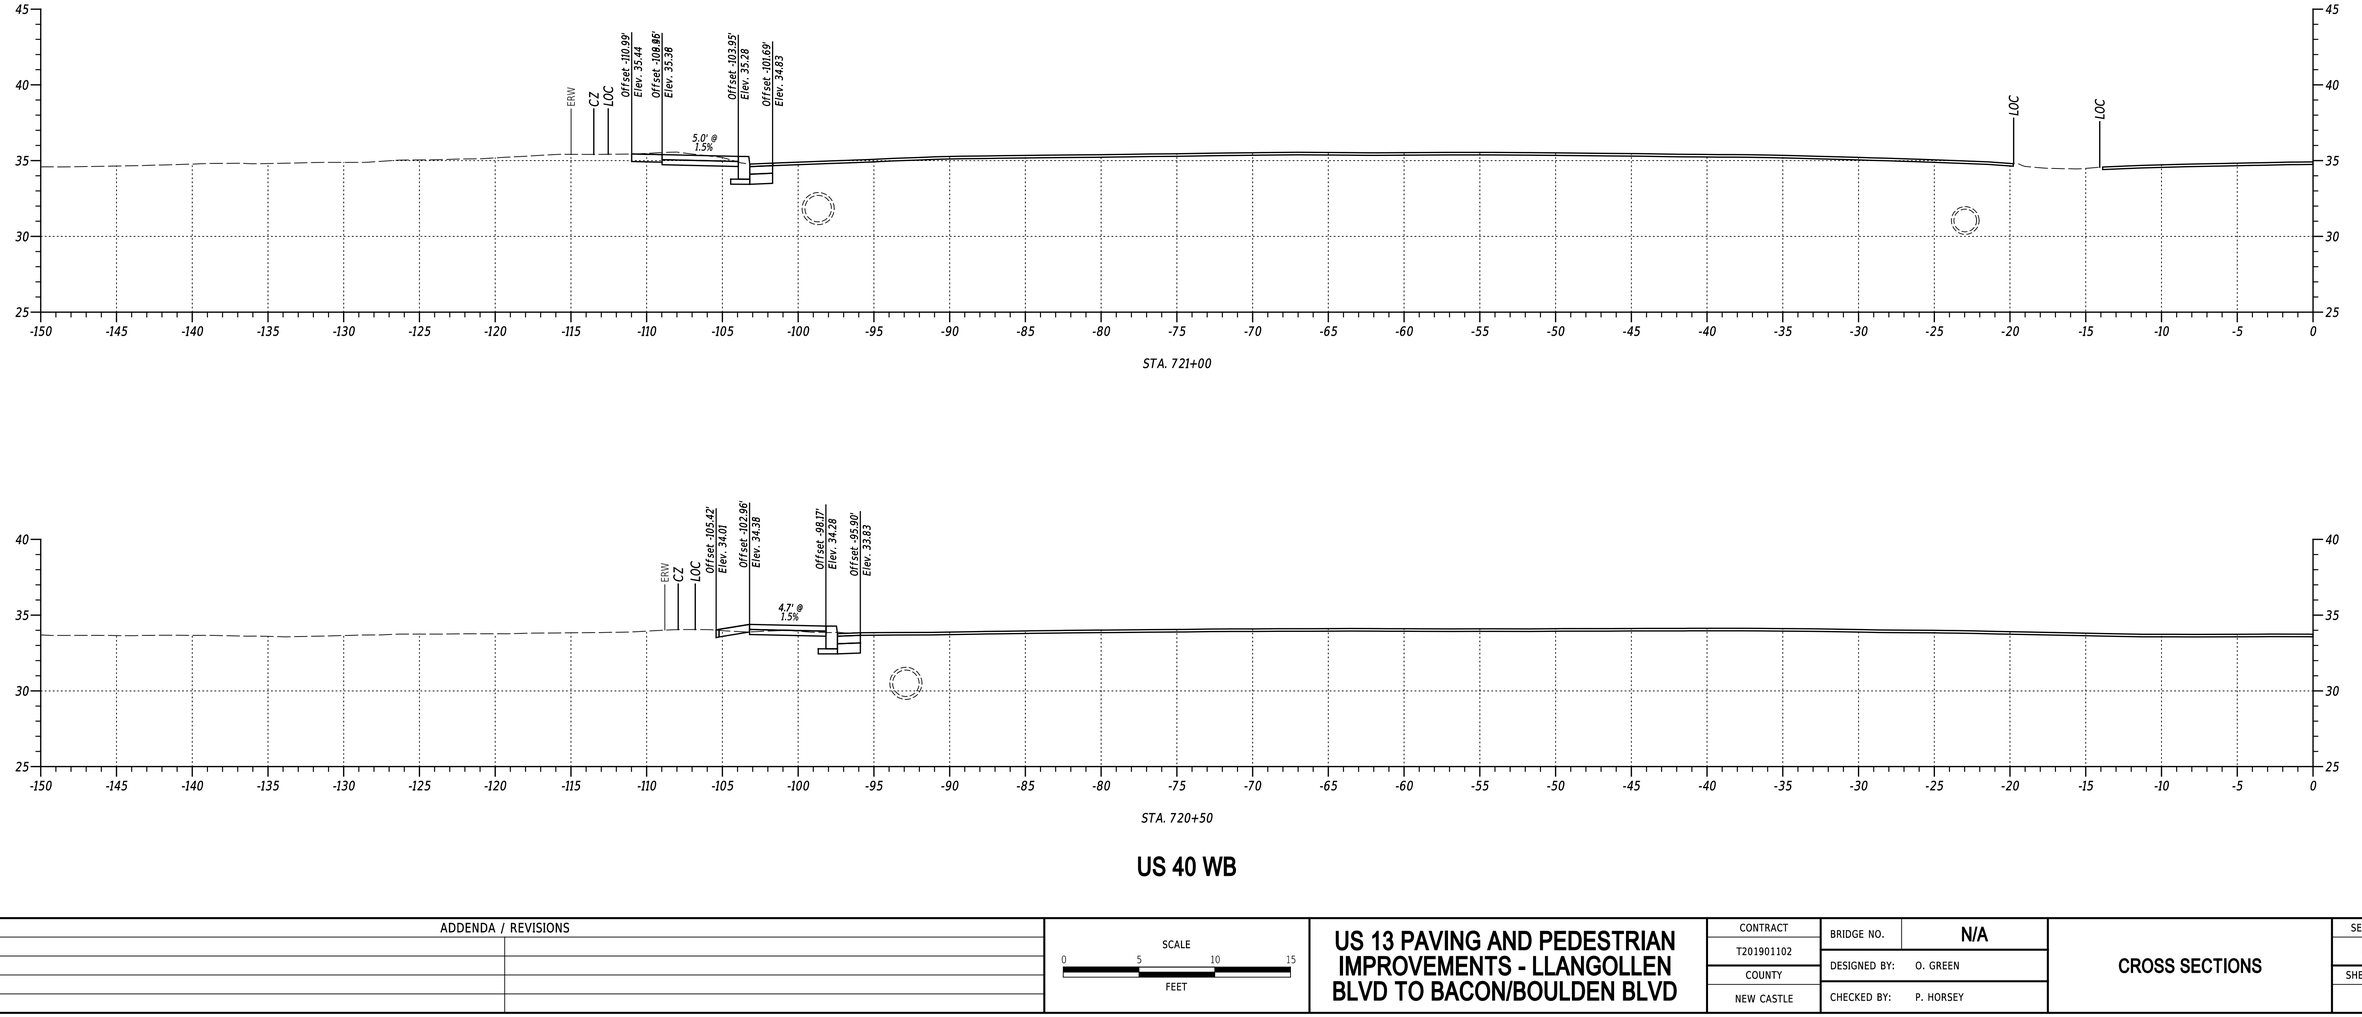

STA. 721+00

STA. 720+50

US 40 WB

PENNONI ASSOCIATES INC.
FILE NAME: ...\00 - REFX\S00_3.dgn
MICROSTATION VERSION: MicroStation V8i
MICROSTATION WORKSPACE: DELDOT-V8i-OPENROADS

PEN TABLE: PENNONI-DELDOT.TBL
PLOT DRIVER: PENNONI-NW-CHELDOT-FULL-PDF.PLTCFG
DATE PLOTTED: 9/2/2024 @ 6:07:18 PM
USER NAME: ogreen OFFICE LOCATION: Newark, Delaware

ADDENDA / REVISIONS	


SCALE
0 5 10 15
FEET

US 13 PAVING AND PEDESTRIAN IMPROVEMENTS - LLANGOLLEN BLVD TO BACON/BOULDEN BLVD

CONTRACT	BRIDGE NO.	N/A
T201901102	DESIGNED BY:	O. GREEN
COUNTY	CHECKED BY:	P. HORSEY
NEW CASTLE		

CROSS SECTIONS

SECTION
PAI
SHEET NO.
19

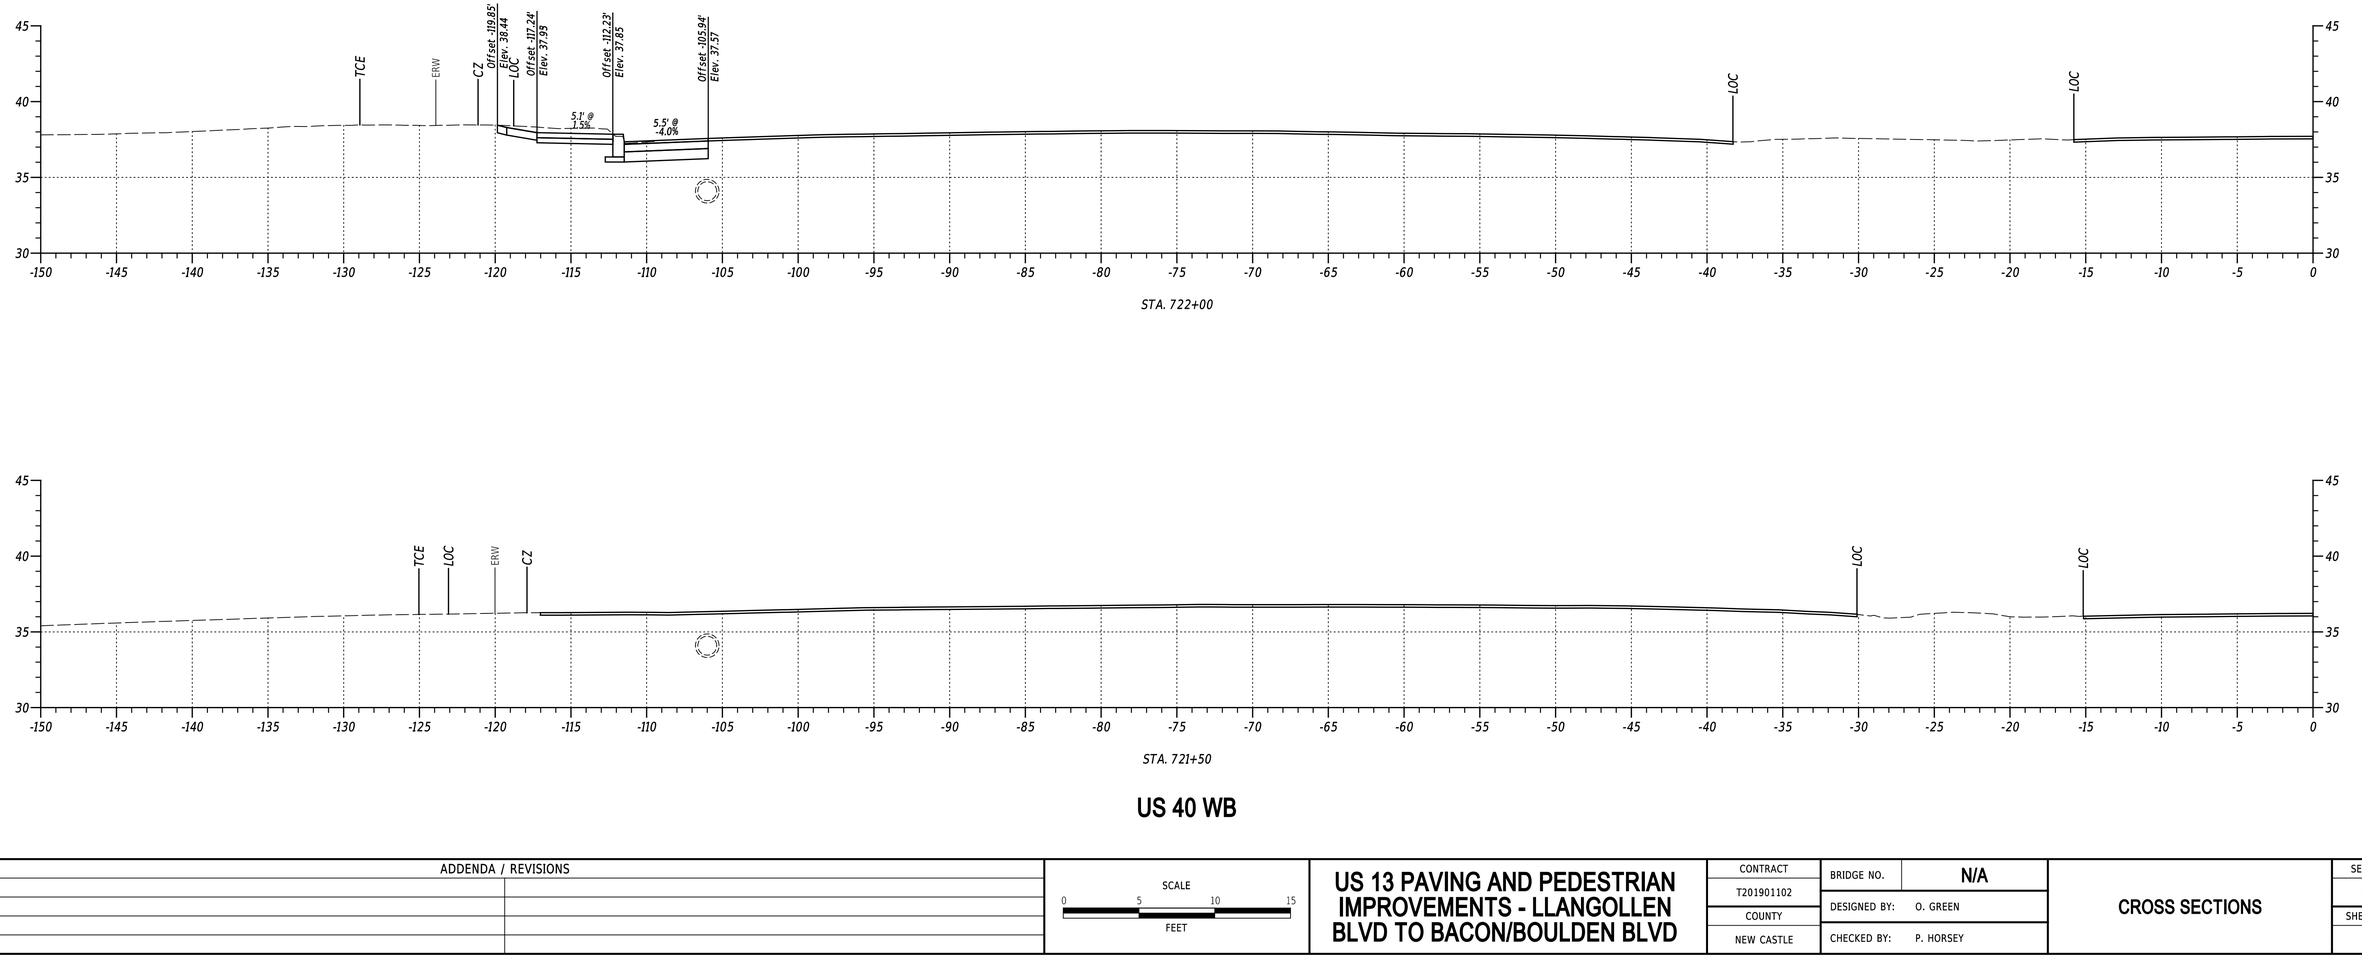

STA. 722+00

STA. 721+50

US 40 WB

PENNONI ASSOCIATES INC:	
FILE NAME:	...\00 - REFV3X50_3.dgn
MICROSTATION VERSION:	MicroStation V8i
MICROSTATION WORKSPACE:	DELDOT-v8i-OPENROADS
PEN TABLE:	PENNONI-DELDOT.TBL
PLOT DRIVER:	PENNONI-NW-DELDOT-FULL-PDF-PLTCFG
DATE PLOTTED:	9/2/2024 @ 6:07:19 PM
USER NAME:	ogreen OFFICE LOCATION: Newark, Delaware

ADDENDA / REVISIONS		


SCALE
0 5 10 15
FEET

US 13 PAVING AND PEDESTRIAN IMPROVEMENTS - LLANGOLLEN BLVD TO BACON/BOULDEN BLVD

CONTRACT	BRIDGE NO.	N/A
T201901102	DESIGNED BY:	O. GREEN
COUNTY	CHECKED BY:	P. HORSEY
NEW CASTLE		

CROSS SECTIONS


SECTION
PAI
SHEET NO.
20

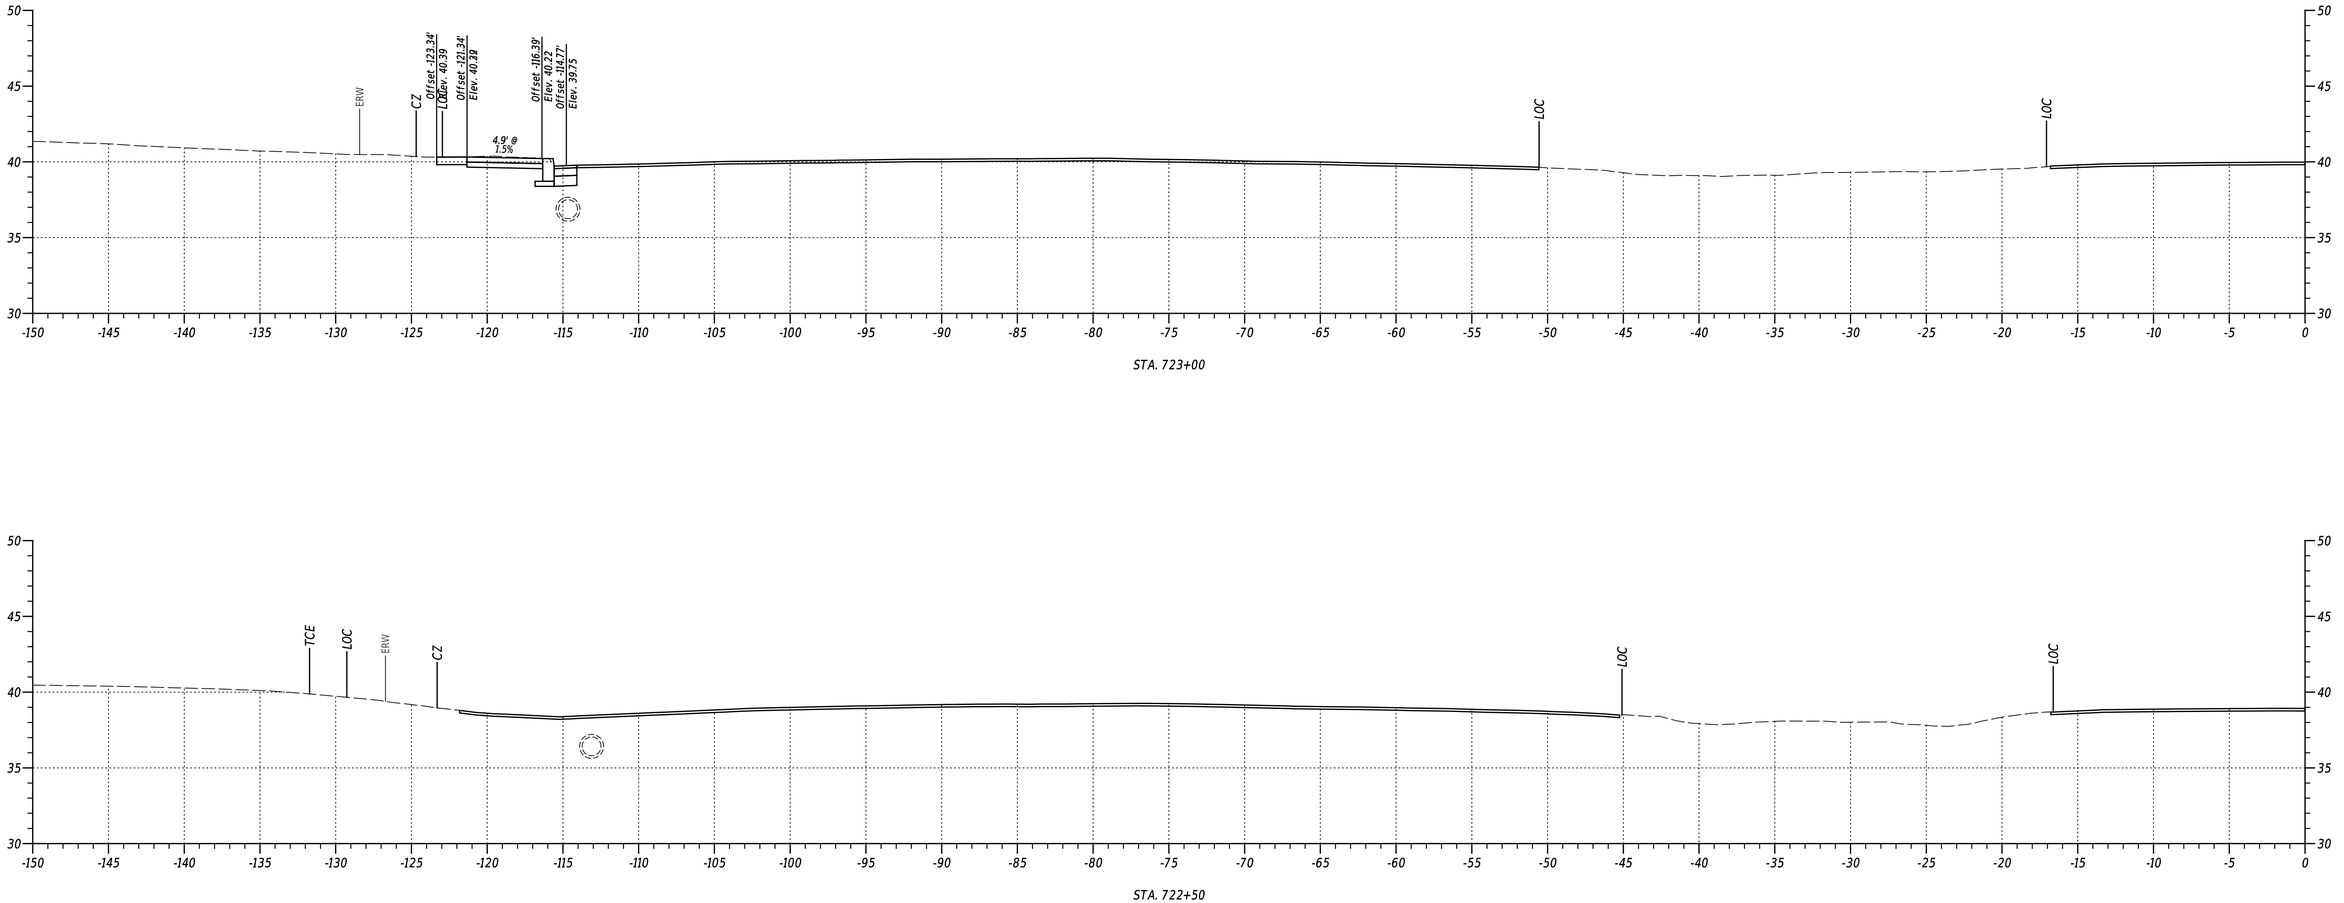


US 40 WB

PENNONI ASSOCIATES INC	
FILE NAME:	...\00 - REFX\S00_3.dgn
MICROSTATION VERSION:	MicroStation V8i
MICROSTATION WORKSPACE:	DELDOT-V8i-OPERROADS
PRN TABLE:	PENNONI-DELDOT.TBL
PLOT DRIVER:	PENNONI-NW-DELDOT-FULL-PDF.PLTCFG
DATE PLOTTED:	9/2/2024 @ 6:07:21 PM
USER NAME:	ogreen OFFICE LOCATION: Newark, Delaware


ADDENDA / REVISIONS		SCALE	US 13 PAVING AND PEDESTRIAN IMPROVEMENTS - LLANGOLLEN BLVD TO BACON/BOULDEN BLVD	CONTRACT	BRIDGE NO.	N/A	CROSS SECTIONS	SECTION
		0 5 10 15		T201901102	DESIGNED BY:	O. GREEN		PAI
		FEET		COUNTY	CHECKED BY:	P. HORSEY		SHEET NO.
				NEW CASTLE				21

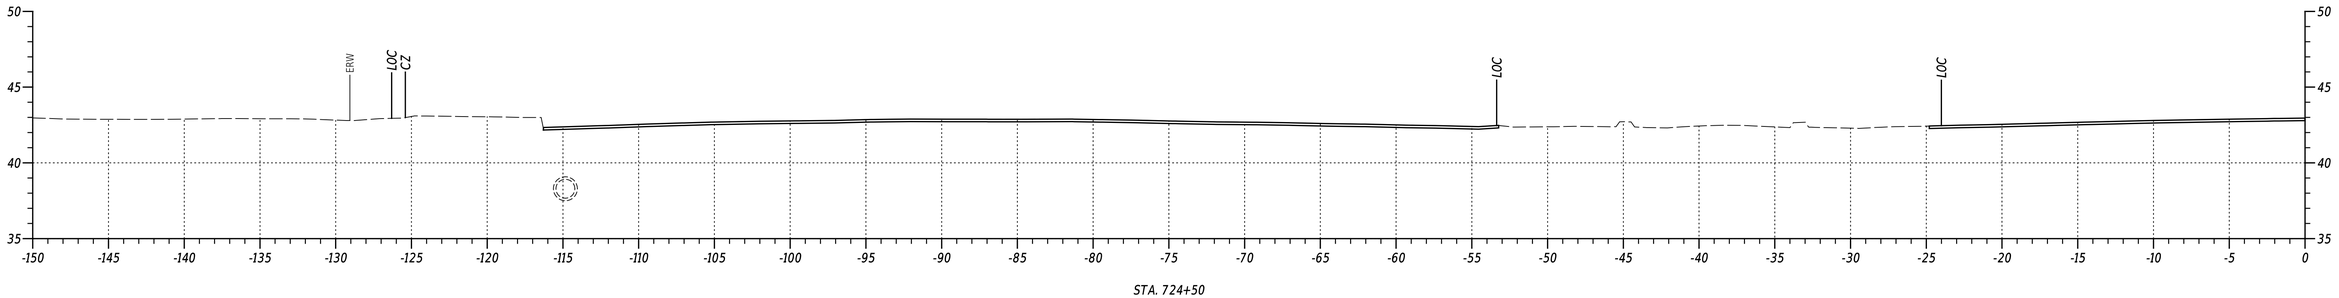

STA. 724+50

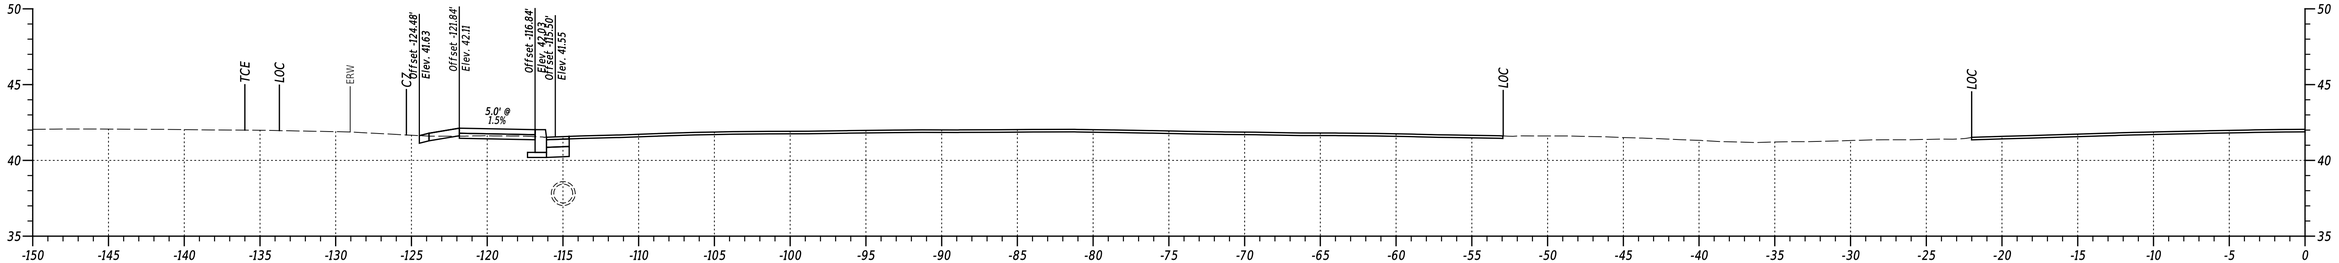

STA. 724+00

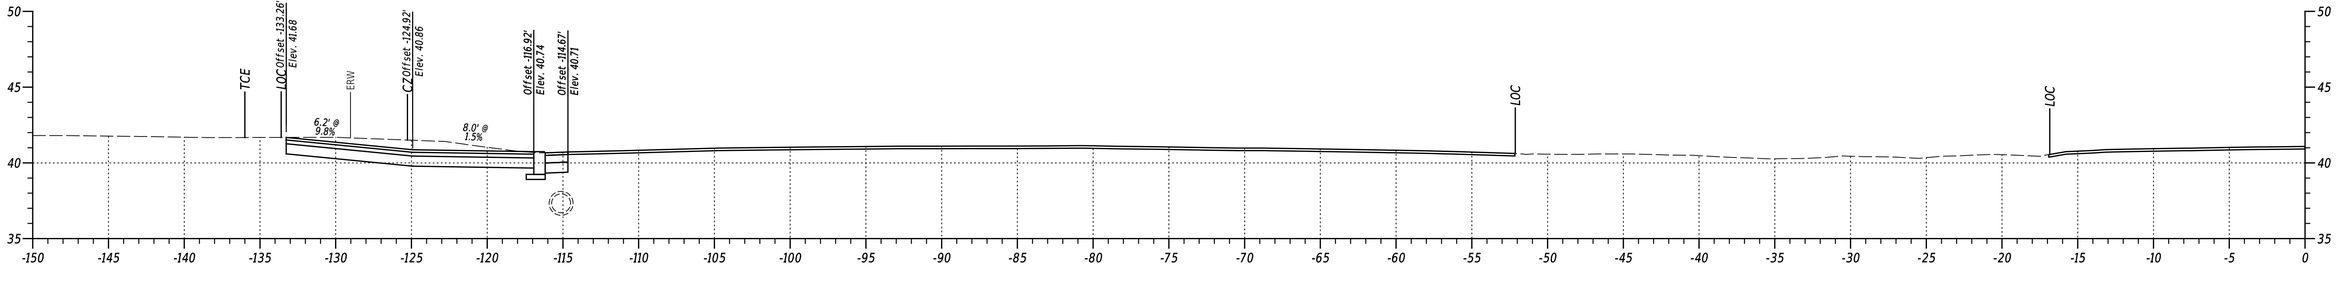

STA. 723+50

US 40 WB

PENNONI ASSOCIATES INC.	
FILE NAME:	...\00 - REFIXS00_3.dgn
MICROSTATION VERSION:	MicroStation V8i
MICROSTATION WORKSPACE:	DELDOT-V8i\OPENROADS
PEN TABLE:	PENNONI-DELDOT.TBL
PLOT DRIVER:	PENNONI-NWX-CB-LDOT-FULL-PDF.PLTCFG
DATE PLOTTED:	9/2/2024 @ 6:07:27 PM
USER NAME:	ogreen OFFICE LOCATION: Newark, Delaware

ADDENDA / REVISIONS


SCALE
0 5 10 15
FEET

US 13 PAVING AND PEDESTRIAN IMPROVEMENTS - LLANGOLLEN BLVD TO BACON/BOULDEN BLVD

CONTRACT	BRIDGE NO.	N/A	SECTION
T201901102	DESIGNED BY:	O. GREEN	PAI
COUNTY	CHECKED BY:	P. HORSEY	SHEET NO.
NEW CASTLE			22

CROSS SECTIONS


PENNONI ASSOCIATES INC.
FILE NAME: ...\00 - REFVS\00_3.dgn
MICROSTATION VERSION: MicroStation V8i
MICROSTATION WORKSPACE: DELDOT-v8i\OPENROADS
PRN TABLE: PENNONI-DELDOT.TBL
PLOT DRIVER: PENNONI-NWK-CBELDOT-FULL-PDF.PLT.CFG
DATE PLOTTED: 9/2/2024 @ 6:07:23 PM
USER NAME: ogreen OFFICE LOCATION: Newark, DeWaware

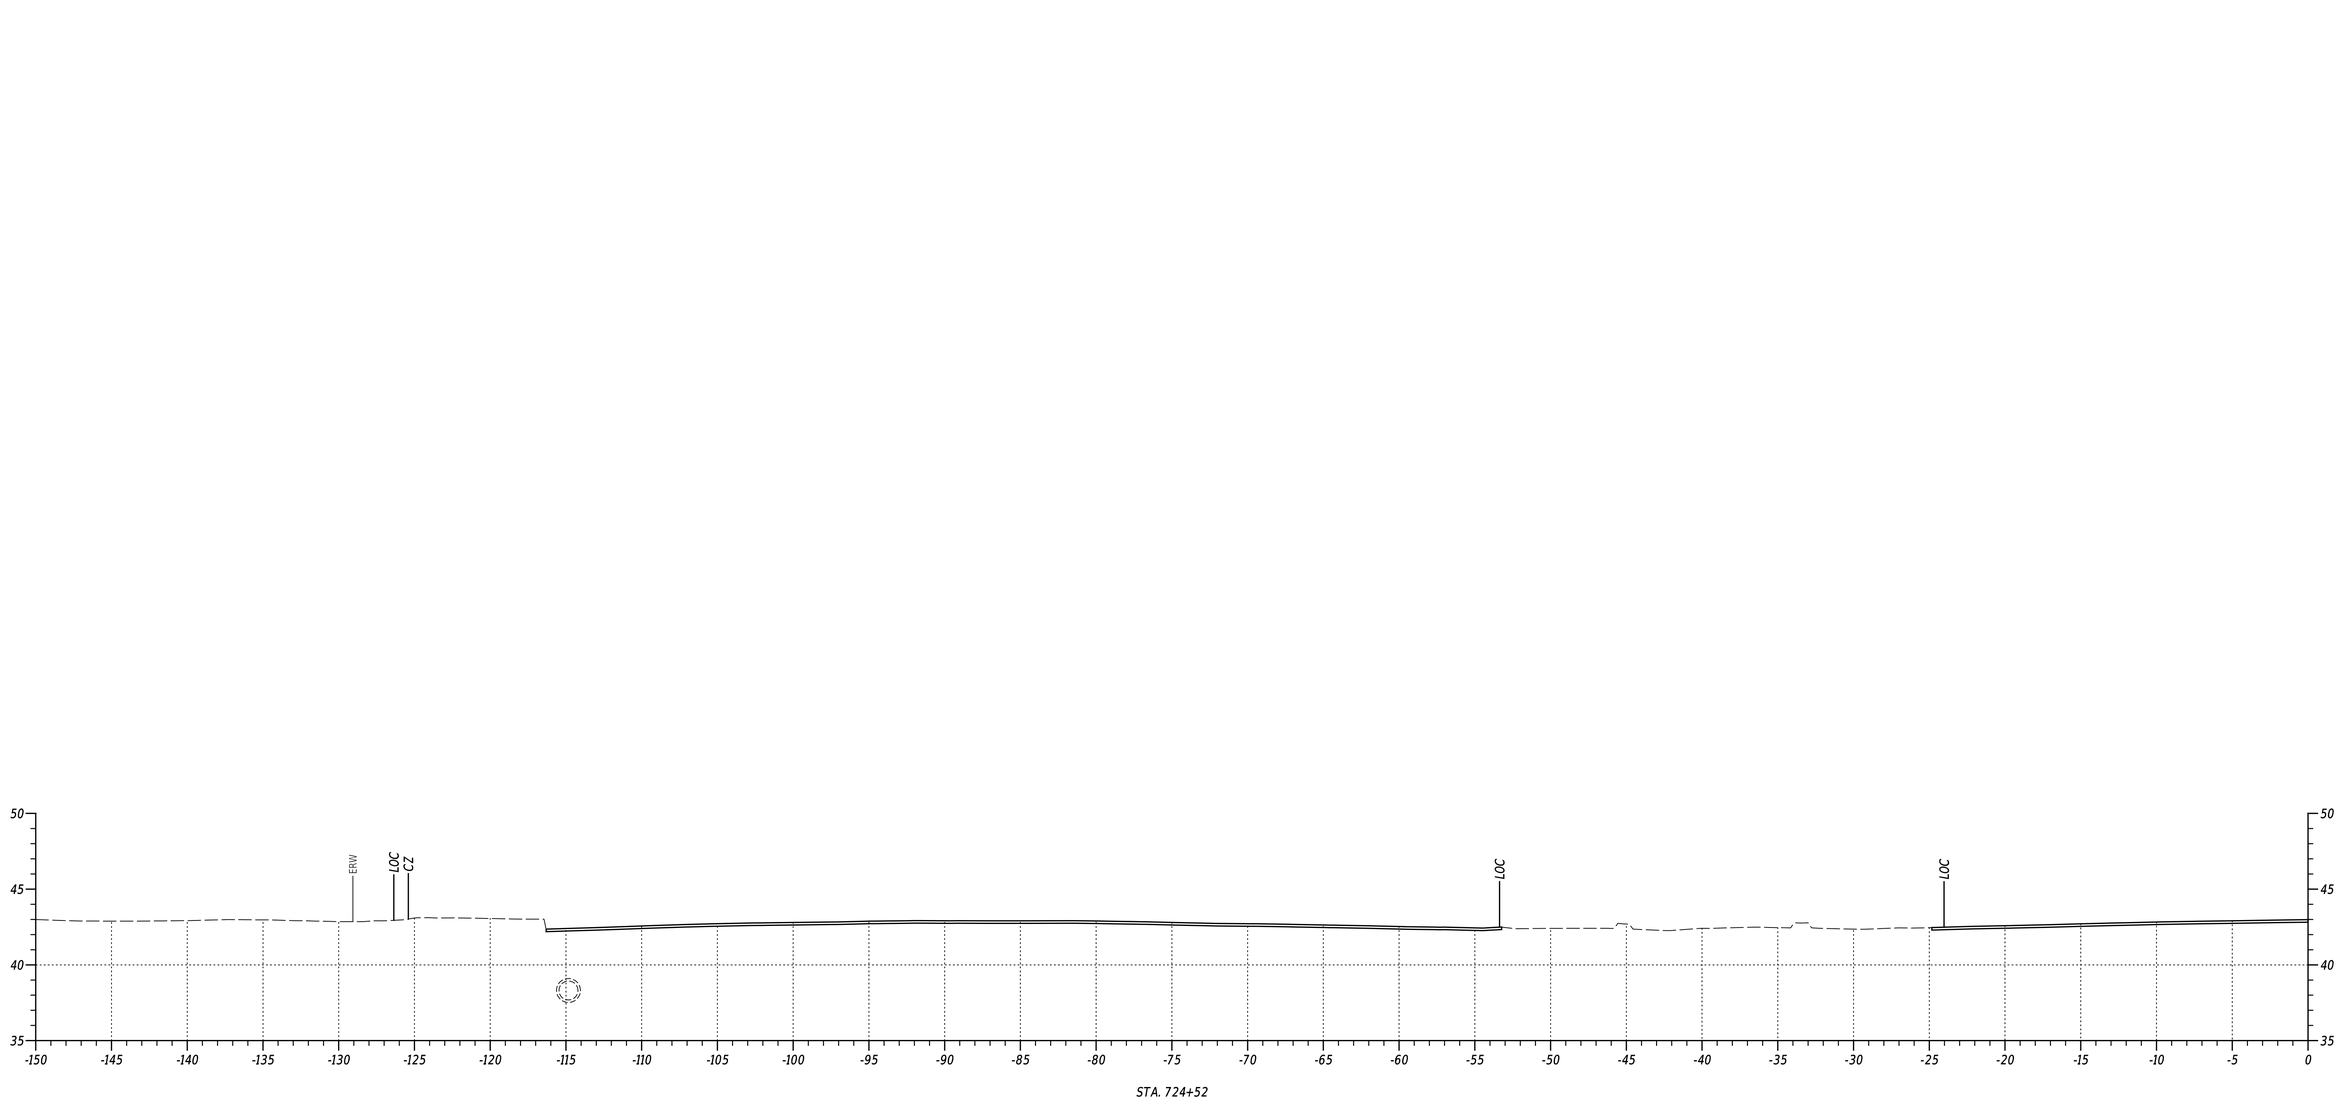


STA. 724+52

US 40 WB


ADDENDA / REVISIONS		SCALE 0 5 10 15 FEET	US 13 PAVING AND PEDESTRIAN IMPROVEMENTS - LLANGOLLEN BLVD TO BACON/BOULDEN BLVD	CONTRACT T201901102	BRIDGE NO. N/A	CROSS SECTIONS	SECTION PAI
				COUNTY NEW CASTLE	DESIGNED BY: O. GREEN		SHEET NO. 23
					CHECKED BY: P. HORSEY		

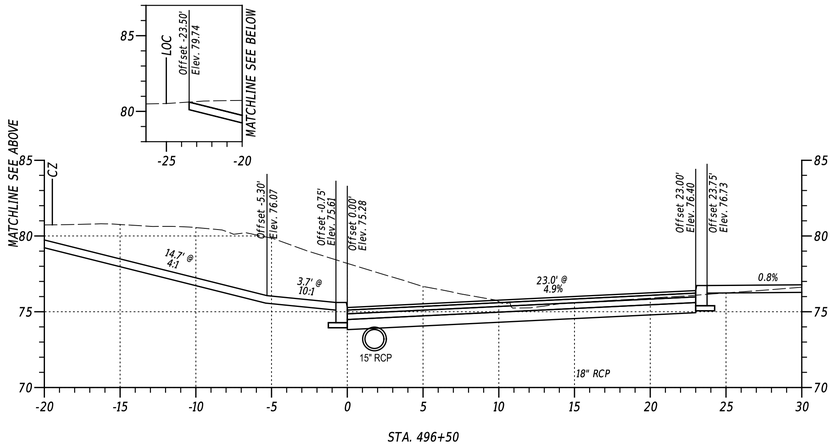


STA. 496+50

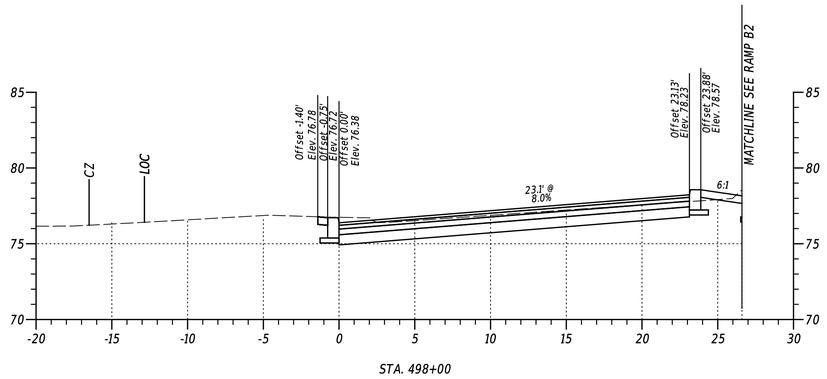


STA. 498+00

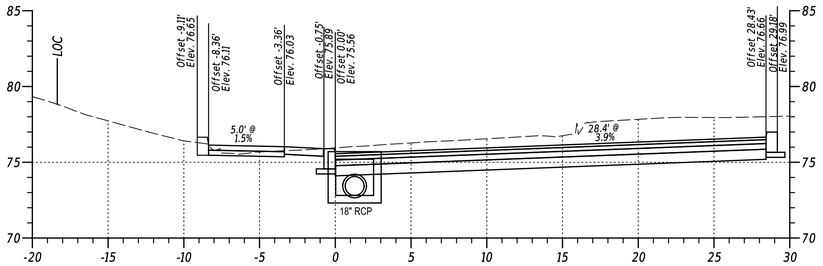


STA. 496+00

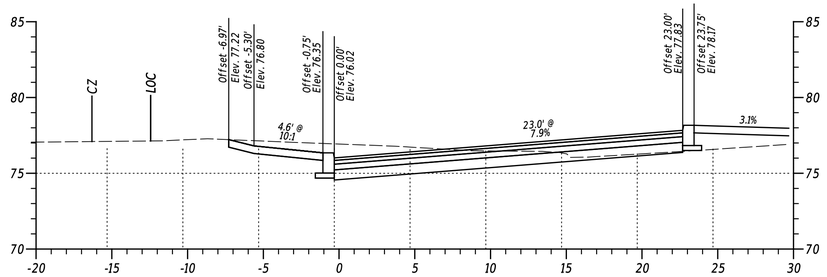

STA. 497+50

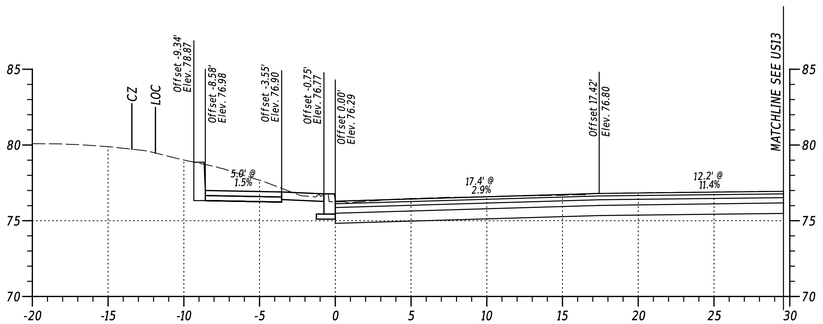

STA. 495+50

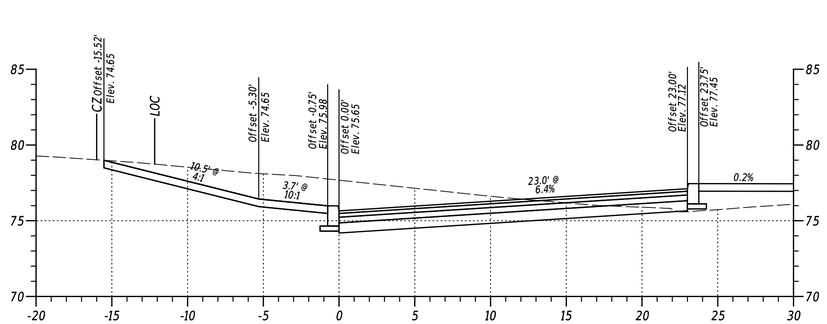

STA. 497+00

RAMP B1

ADDENDA / REVISIONS					


SCALE
0 5 10 15
FEET

US 13 PAVING AND PEDESTRIAN IMPROVEMENTS - LLANGOLLEN BLVD TO BACON/BOULDEN BLVD


CONTRACT	BRIDGE NO.	N/A	SECTION
T201901102	DESIGNED BY:	S. GREEN	PAI
COUNTY	CHECKED BY:	P. HORSEY	SHEET NO.
NEW CASTLE			24

CROSS SECTIONS


PENNONI ASSOCIATES INC.	PEN_TABLE:	pennoni-ctb.stb	
FILE NAME:	...\00 - BEF\XS00 3.dgn	P.OT DRIVER:	PENNONI-NNK-DELDOT-FULL-PDF.PLTCFG
MICROSTATION VERSION:	MicroStation V8i	DATE PLOTTED:	8/20/2024 @ 11:35:37 AM
MICROSTATION WORKSPACE:	DELDOT-V8I-OPENROADS	USER NAME:	ogreen
		OFFICE LOCATION:	Newark, Delaware

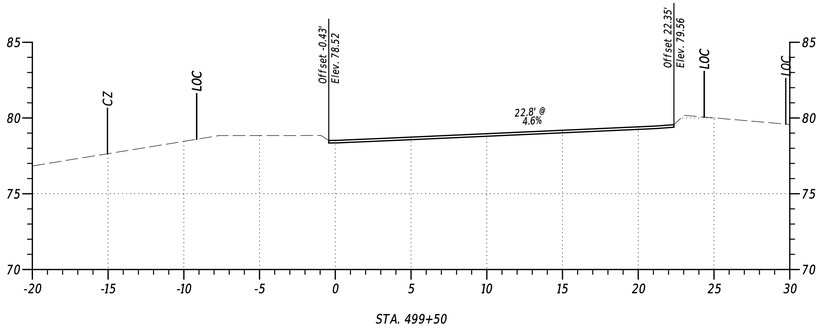


STA. 499+50

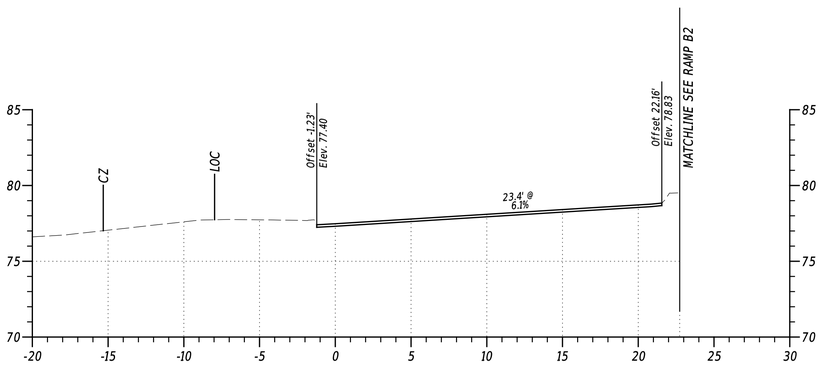

STA. 499+00

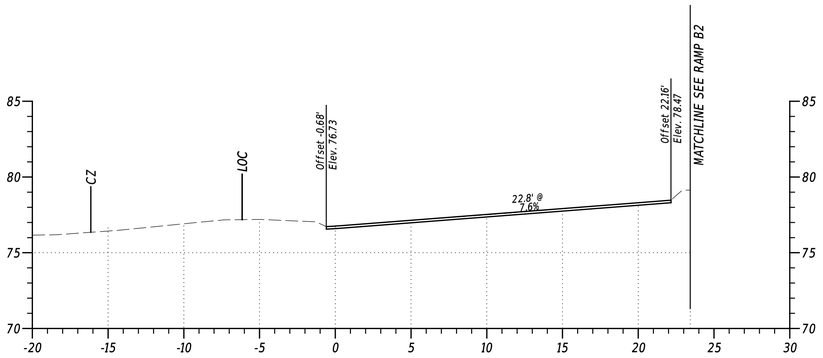

STA. 498+50

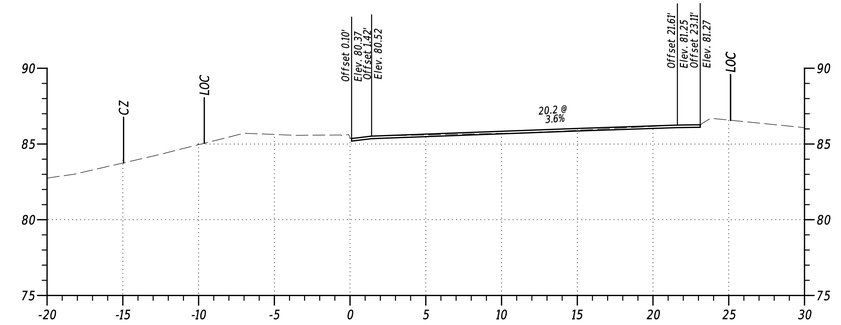


STA. 500+00


RAMP B1

PENNONI ASSOCIATES INC.		PEN TABLE:	$PENTBLS$
FILE NAME:	$FILEAS$	PLOT DRIVER:	$PLOTDRIVER$
MICROSTATION VERSION:	$VERSIONS$	DATE PLOTTED:	03-SEP-2024@ 08:09
MICROSTATION WORKSPACE:	$WORKSPACES$	USER NAME:	$USERS$
		OFFICE LOCATION:	$OFFICENAME$


ADDENDA / REVISIONS		SCALE 0 5 10 15 FEET	US 13 PAVING AND PEDESTRIAN IMPROVEMENTS - LLANGOLLEN BLVD TO BACON/BOULDEN BLVD	CONTRACT	BRIDGE NO.	N/A	CROSS SECTIONS	SECTION
				T201901102	DESIGNED BY:	O. GREEN		PAI
				COUNTY	CHECKED BY:	P. HORSEY		SHEET NO.
				NEW CASTLE				25

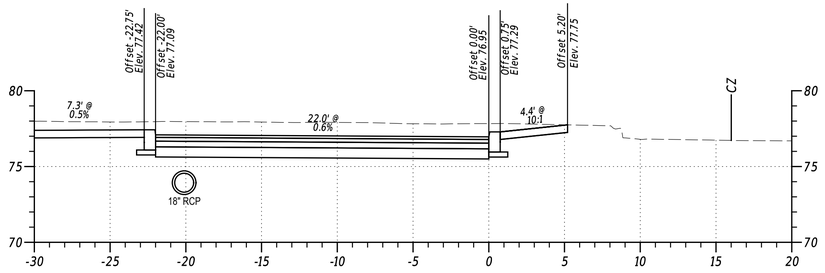


STA. 401+50

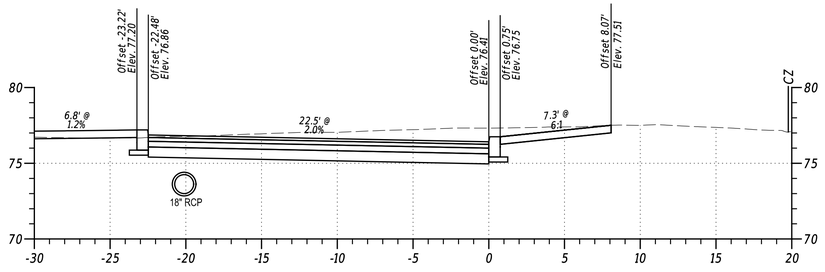


STA. 401+00

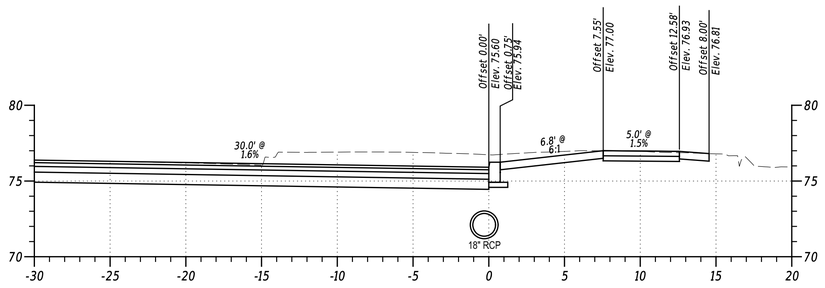


STA. 400+50

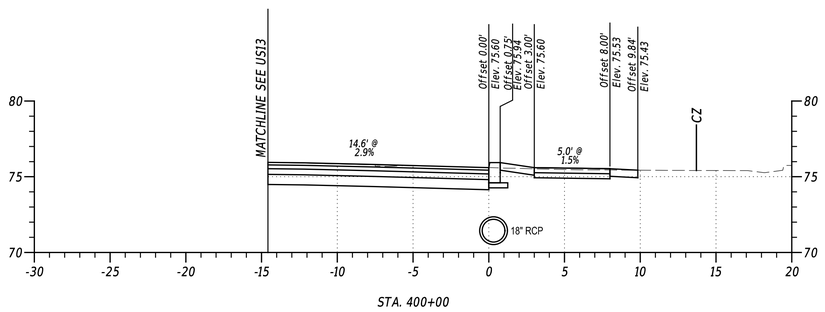


STA. 400+00

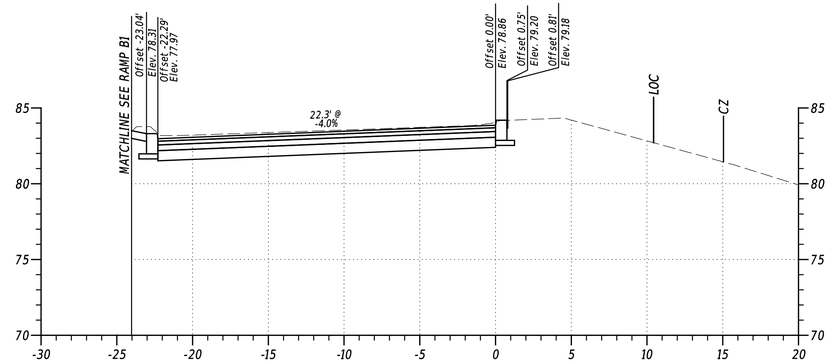

STA. 403+00

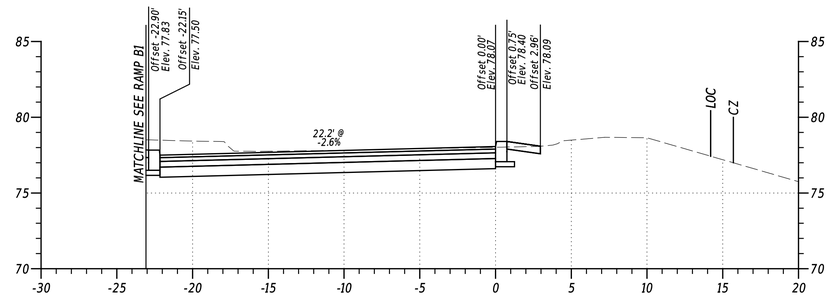

STA. 402+50

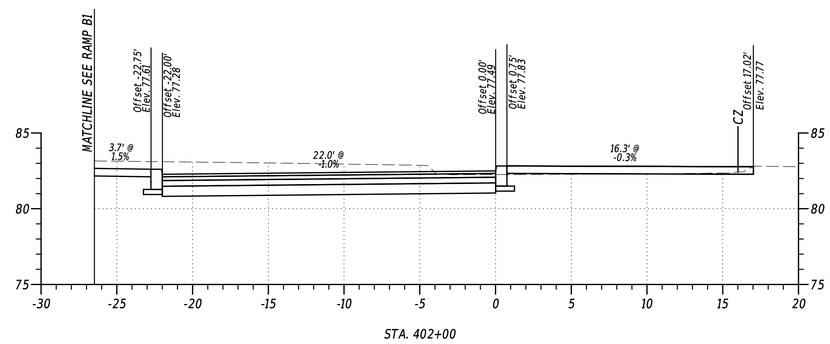


STA. 402+00


RAMP B2

PENNONI ASSOCIATES INC.		PEN TABLE:	$PENTBLSS
FILE NAME:	$FILEAS	PLOT DRIVER:	$PLTDRVSS
MICROSTATION VERSION:	$VERSIONS	DATE PLOTTED:	03-SEP-2024 @ 08:10
MICROSTATION WORKSPACE:	$WORKSPACES	USER NAME:	$USERS OFFICE LOCATION: $OFFICENAMES


ADDENDA / REVISIONS		SCALE 0 5 10 15 FEET	US 13 PAVING AND PEDESTRIAN IMPROVEMENTS - LLANGOLLEN BLVD TO BACON/BOULDEN BLVD	CONTRACT T201901102	BRIDGE NO. N/A	CROSS SECTIONS	SECTION PAI
				COUNTY NEW CASTLE	DESIGNED BY: O. GREEN		SHEET NO. 26
					CHECKED BY: P. HORSEY		

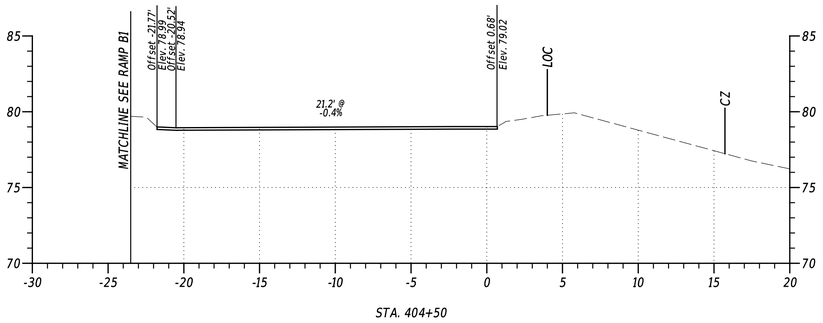


STA. 404+50

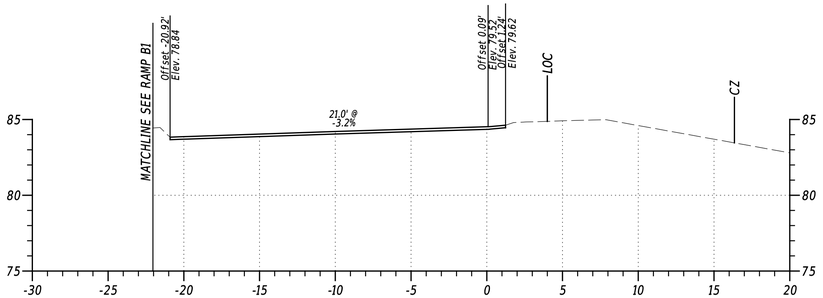

STA. 404+00

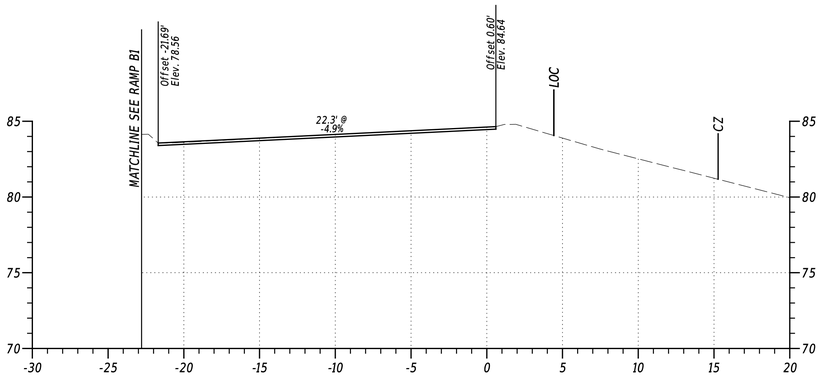

STA. 403+50

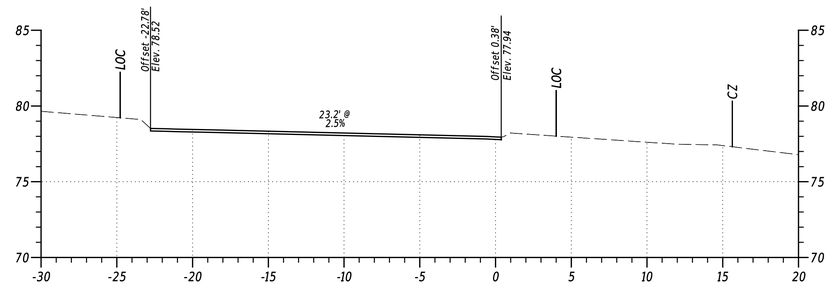

STA. 405+00

RAMP B2

PENNONI ASSOCIATES INC:	$FILEAS
FILE NAME:	
MICROSTATION VERSION:	$VERSIONS
MICROSTATION WORKSPACE:	$WORKSPACES
PEN TABLE:	$PENTABLES
PLOT DRIVER:	$PLTDRVSS
DATE PLOTTED:	03-SEP-2024@ 08:11
USER NAME:	$USERS
OFFICE LOCATION:	$OFFICENAMES


ADDENDA / REVISIONS

SCALE
0 5 10 15
FEET


US 13 PAVING AND PEDESTRIAN IMPROVEMENTS - LLANGOLLEN BLVD TO BACON/BOULDEN BLVD

CONTRACT	BRIDGE NO.	N/A	SECTION
T201901102	DESIGNED BY:	O. GREEN	PAI
COUNTY	CHECKED BY:	P. HORSEY	SHEET NO.
NEW CASTLE			27


CROSS SECTIONS

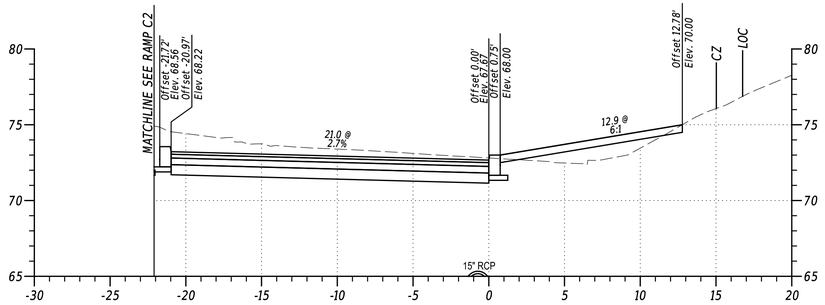


STA. 294+00

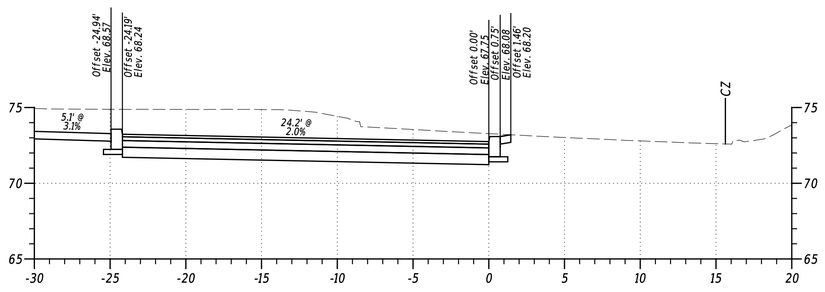


STA. 293+50

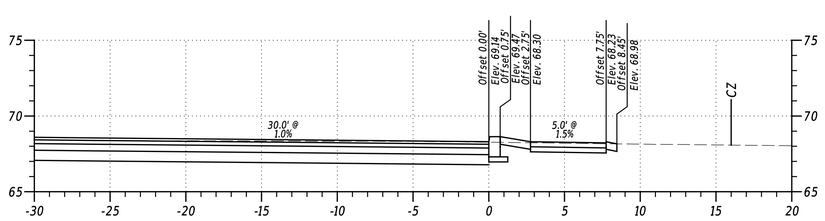


STA. 293+00

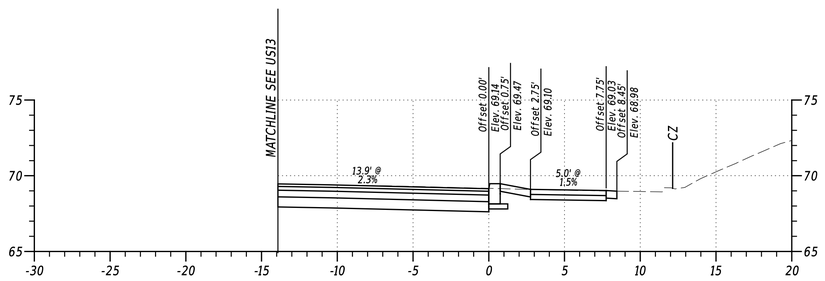

STA. 292+50

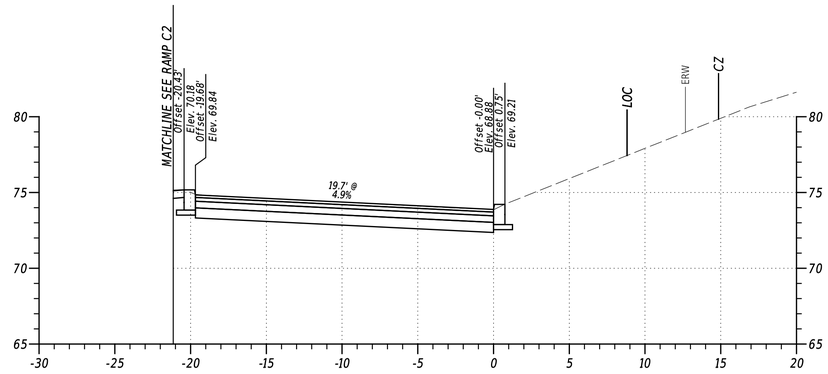

STA. 295+00

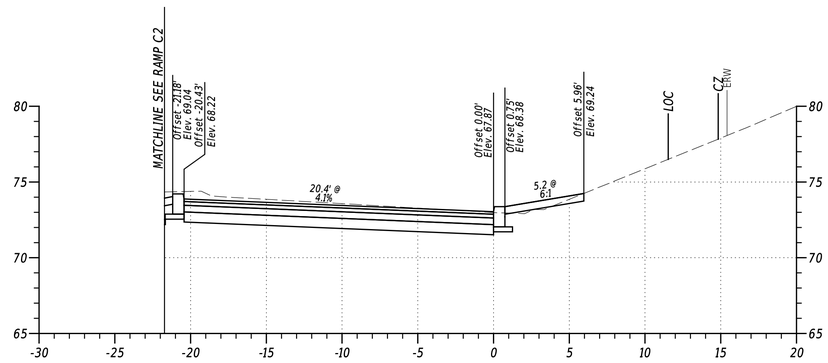


STA. 294+50


RAMP C1

ADDENDA / REVISIONS		SCALE 0 5 10 15 FEET	US 13 PAVING AND PEDESTRIAN IMPROVEMENTS - LLANGOLLEN BLVD TO BACON/BOULDEN BLVD	CONTRACT T201901102	BRIDGE NO. N/A	CROSS SECTIONS	SECTION PAI
				COUNTY NEW CASTLE	DESIGNED BY: O. GREEN		SHEET NO. 28
					CHECKED BY: P. HORSEY		


PENNONI ASSOCIATES INC. $FILEAS
FILE NAME: $PENTBLSS
MICROSTATION VERSION: $VERSIONS
PLOT DRIVER: SPLTDRVSS
DATE PLOTTED: 03-SEP-2024@ 08:11
MICROSTATION WORKSPACE: $WORKSPACES
USER NAME: $USERS
OFFICE LOCATION: $OFFICENAMES

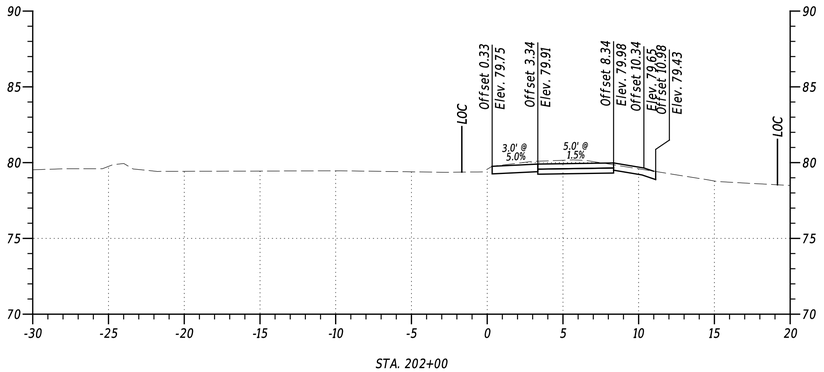


STA. 202+00

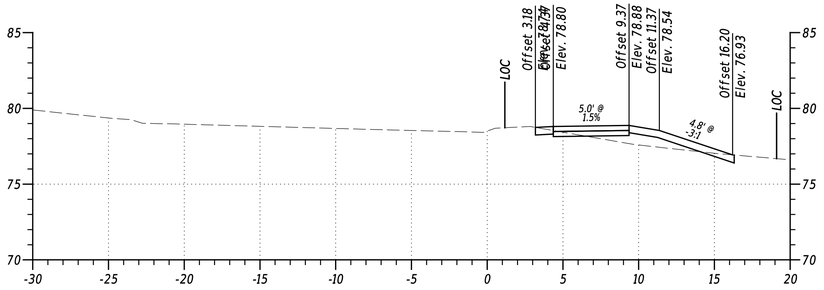


STA. 201+50

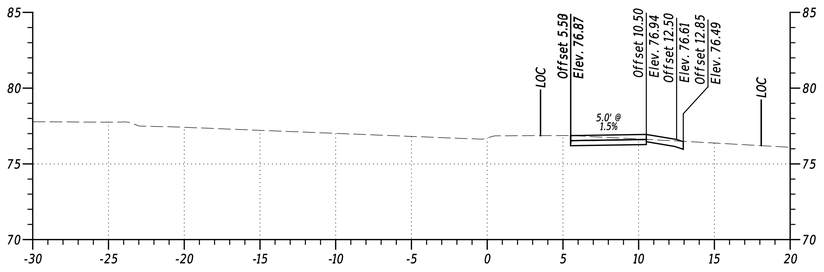


STA. 201+00

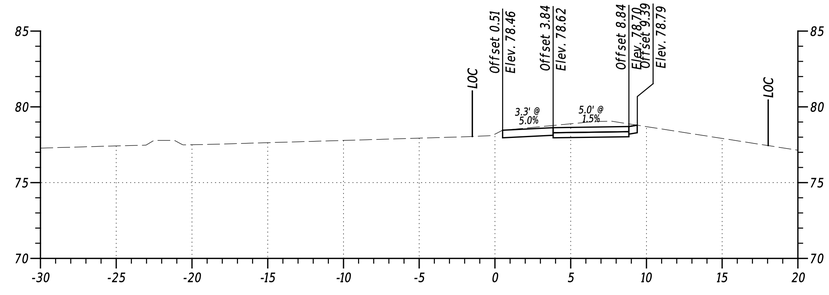

STA. 203+50

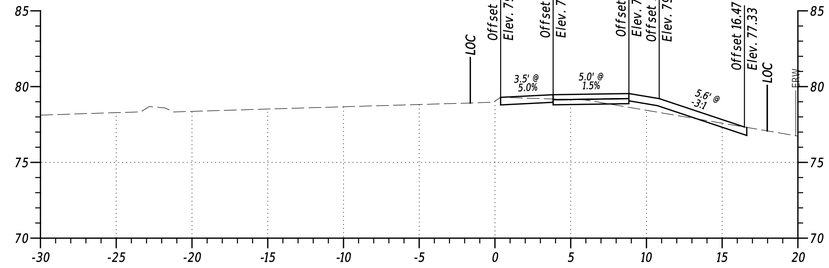

STA. 203+00

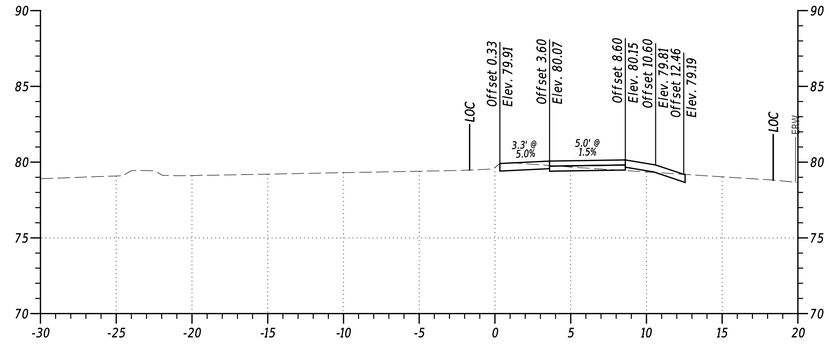

STA. 202+50

RAMP C2

PENNONI ASSOCIATES INC.	PEN TABLE: $PENTBL55
FILE NAME: $FILEAS	PLOT DRIVER: $PLTDRV55
MICROSTATION VERSION: $VERSIONS	DATE PLOTTED: 03-SEP-2024@ 08:12
MICROSTATION WORKSPACE: $WORKSPACES	USER NAME: $USERS OFFICE LOCATION: $OFFICENAMES


ADDENDA / REVISIONS

SCALE
0 5 10 15
FEET


US 13 PAVING AND PEDESTRIAN IMPROVEMENTS - LLANGOLLEN BLVD TO BACON/BOULDEN BLVD

CONTRACT	BRIDGE NO.	N/A	SECTION
T201901102	DESIGNED BY:	O. GREEN	PAI
COUNTY	CHECKED BY:	P. HORSEY	SHEET NO.
NEW CASTLE			29


CROSS SECTIONS

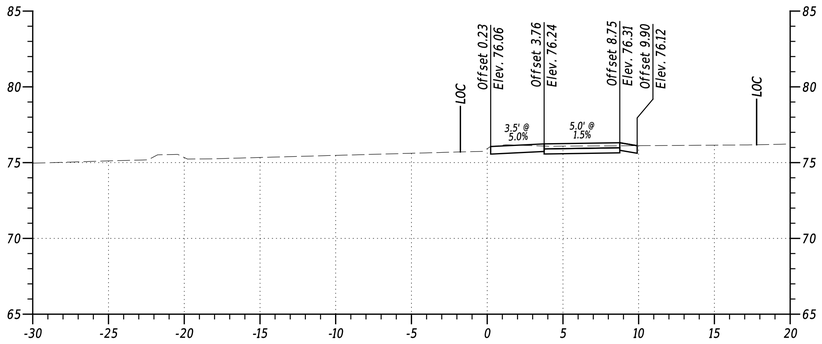


STA. 205+00

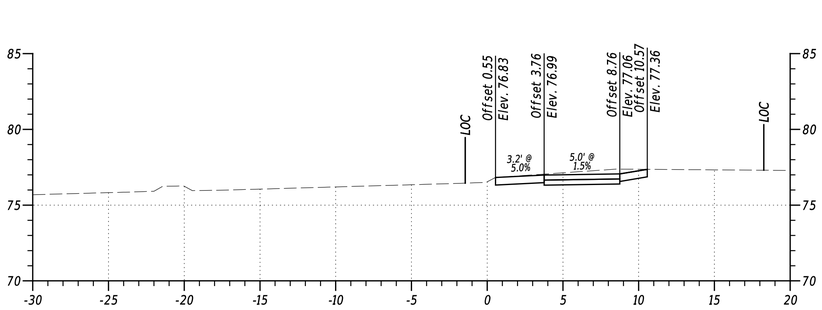


STA. 204+50

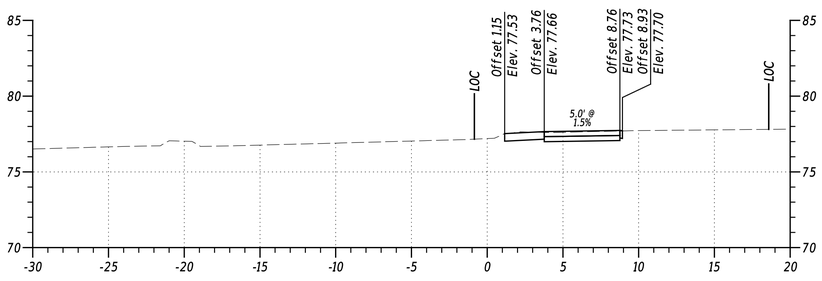


STA. 204+00

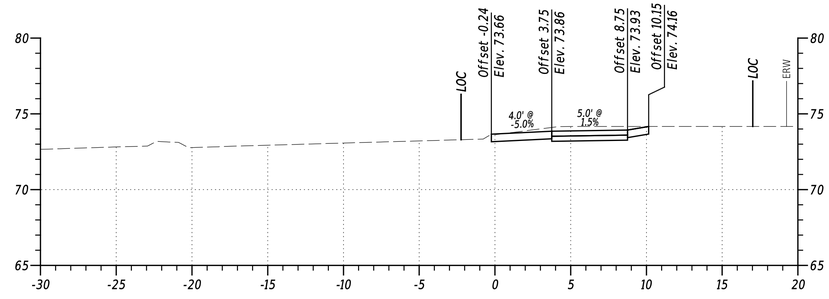

STA. 206+50

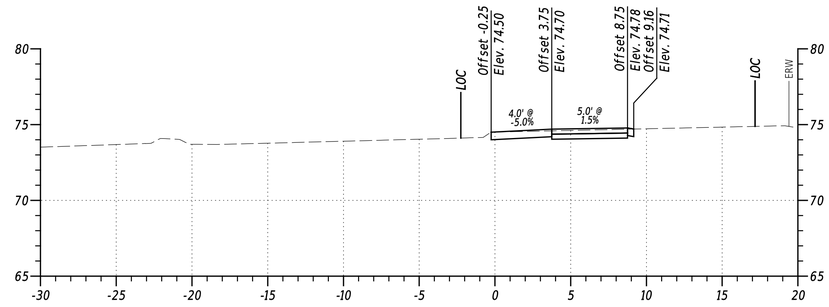

STA. 206+00

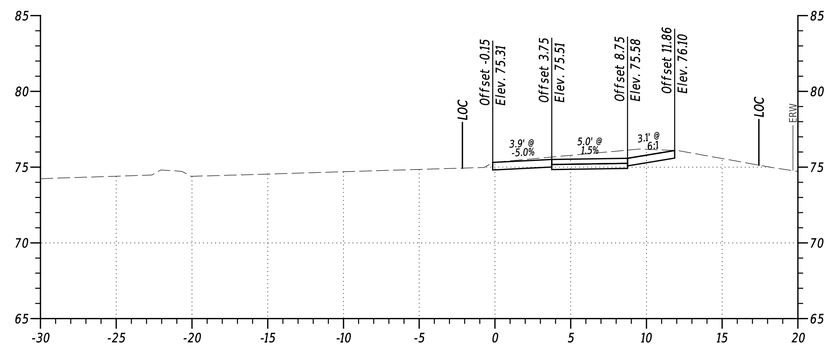

STA. 205+50

RAMP C2

PENNONI ASSOCIATES INC.	$FILEAS
FILE NAME:	$FILEAS
MICROSTATION VERSION:	$VERSION$
MICROSTATION WORKSPACE:	$WORKSPACES
PEN TABLE:	$PRINTSLS
PLOT DRIVER:	$PLTDRVSS
DATE PLOTTED:	03-SEP-2024 @ 08:13
USER NAME:	$USERS OFFICE LOCATION: $OFFICENAMES


ADDENDA / REVISIONS

SCALE
0 5 10 15
FEET


US 13 PAVING AND PEDESTRIAN IMPROVEMENTS - LLANGOLLEN BLVD TO BACON/BOULDEN BLVD

CONTRACT	BRIDGE NO.	N/A	SECTION
T201901102	DESIGNED BY:	O. GREEN	PAI
COUNTY	CHECKED BY:	P. HORSEY	SHEET NO.
NEW CASTLE			30


CROSS SECTIONS

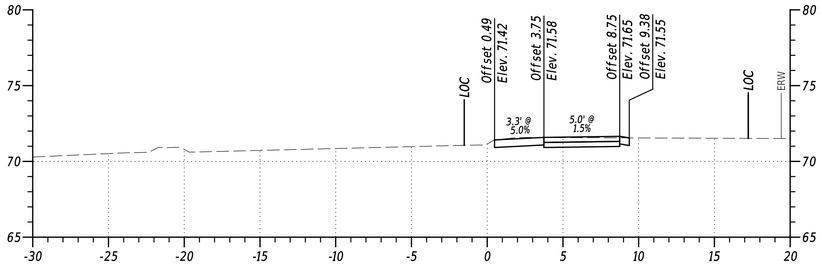


STA. 208+00

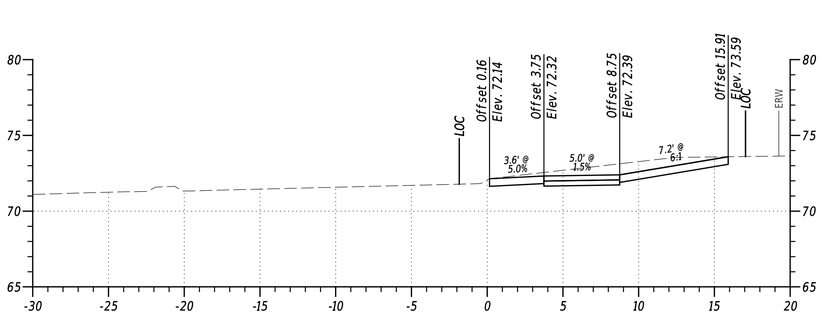


STA. 207+50

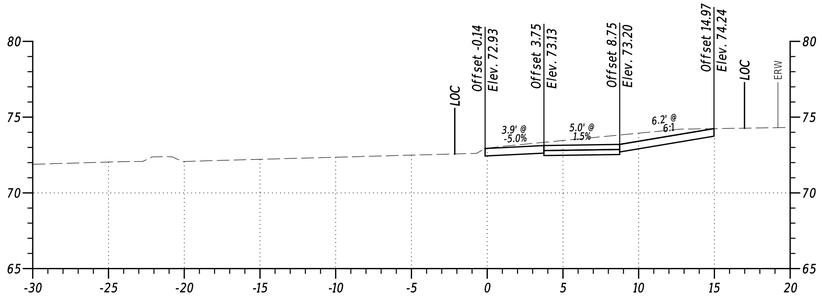


STA. 207+00

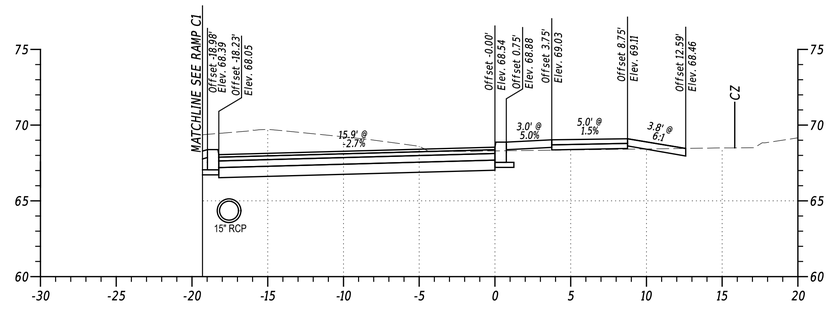

STA. 209+50

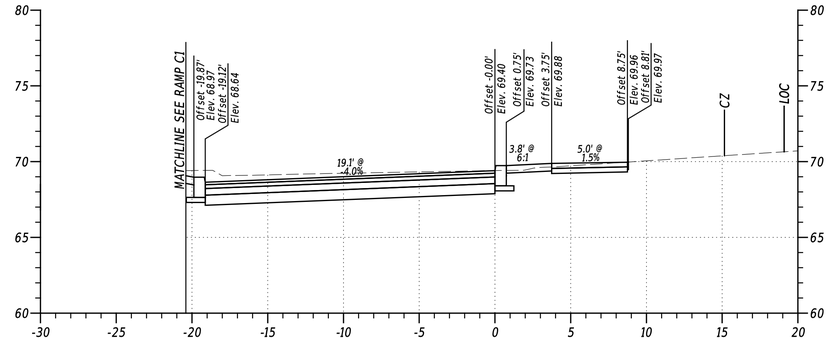

STA. 209+00

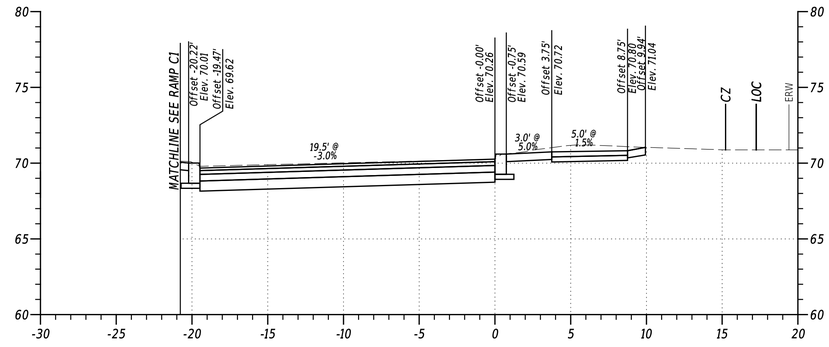


STA. 208+50


RAMP C2

ADDENDA / REVISIONS		SCALE 0 5 10 15 FEET	US 13 PAVING AND PEDESTRIAN IMPROVEMENTS - LLANGOLLEN BLVD TO BACON/BOULDEN BLVD	CONTRACT T201901102	BRIDGE NO. N/A	CROSS SECTIONS	SECTION PAI
				COUNTY NEW CASTLE	DESIGNED BY: O. GREEN		SHEET NO. 31
					CHECKED BY: P. HORSEY		


PENNONI ASSOCIATES INC. | PEN TABLE: $PENTBLSS
FILE NAME: $FILEAS | PLOT DRIVER: $PLTDRVSS
MICROSTATION VERSION: $VERSIONS | DATE PLOTTED: 03-SEP-2024@ 08:13
MICROSTATION WORKSPACE: $WORKSPACES | USER NAME: $USERS | OFFICE LOCATION: $OFFICENAMES

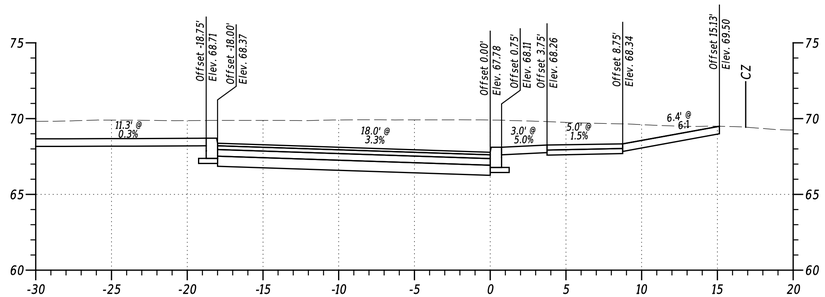


STA. 210+50

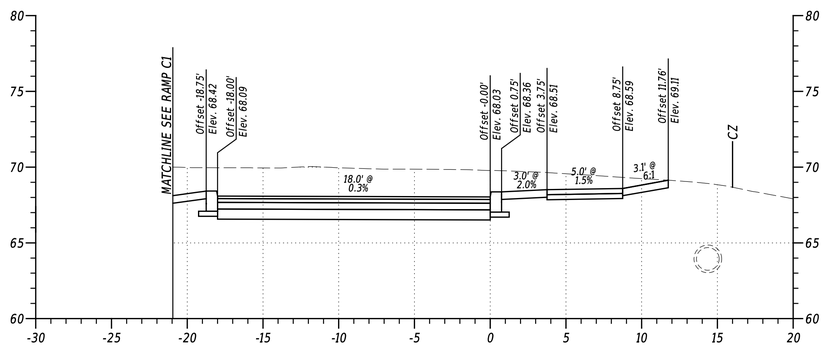

STA. 210+00

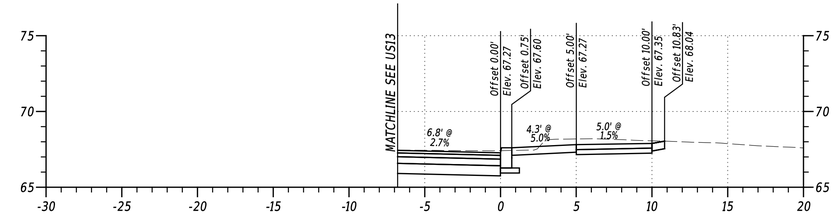

STA. 211+50

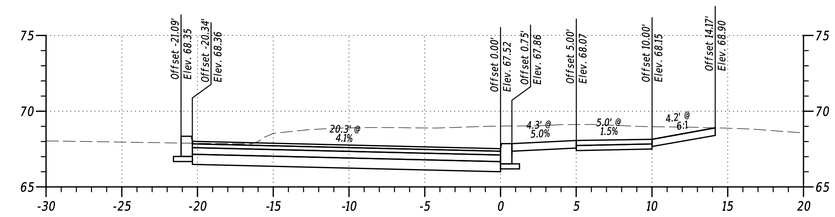


STA. 211+00

RAMP C2


PENNONI ASSOCIATES INC.	PEN TABLE: $PENTBLSS
FILE NAME: $FILEAS	PLOT DRIVER: $PLTDRVSS
MICROSTATION VERSION: $VERSIONS	DATE PLOTTED: 03-SEP-2024@ 08:13
MICROSTATION WORKSPACE: $WORKSPACES	USER NAME: $USERS OFFICE LOCATION: $OFFICENAME

Pennoni


ADDENDA / REVISIONS		SCALE 0 5 10 15 FEET	US 13 PAVING AND PEDESTRIAN IMPROVEMENTS - LLANGOLLEN BLVD TO BACON/BOULDEN BLVD	CONTRACT T201901102	BRIDGE NO. N/A	CROSS SECTIONS	SECTION PAI
				COUNTY NEW CASTLE	DESIGNED BY: O. GREEN		SHEET NO. 32
					CHECKED BY: P. HORSEY		

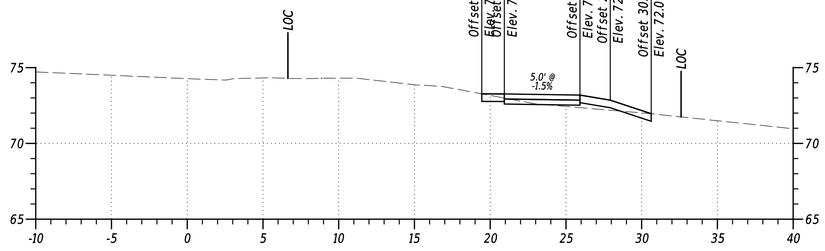


STA. 399+00

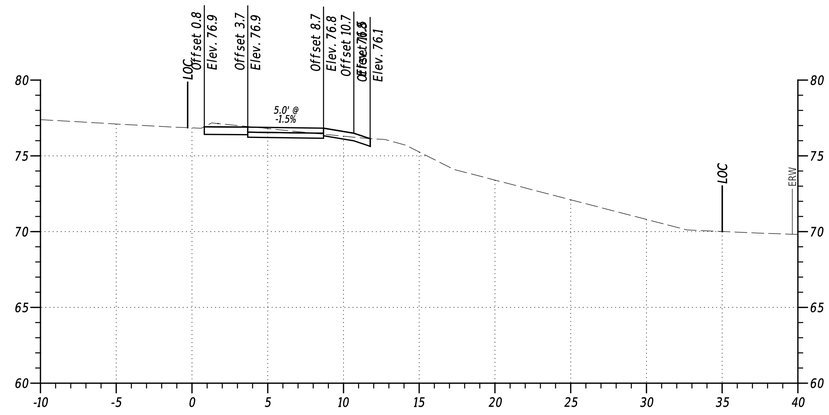


STA. 400+50

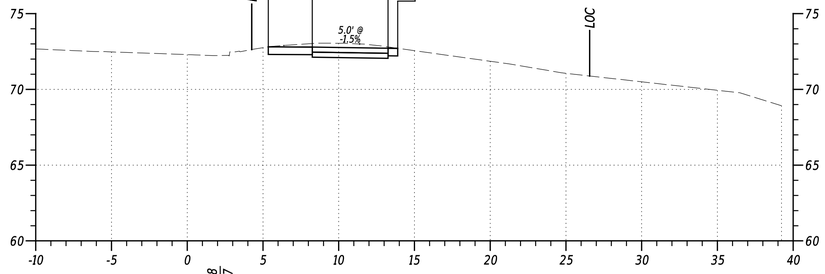


STA. 398+50

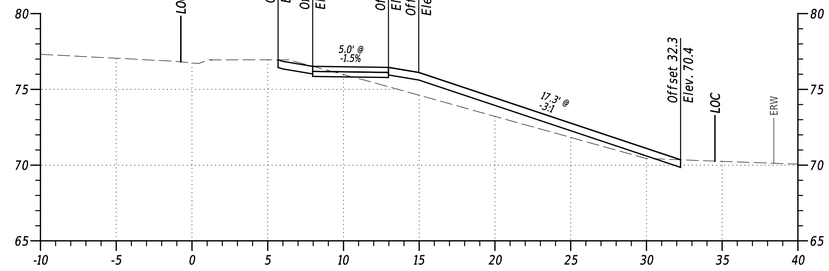

STA. 400+00

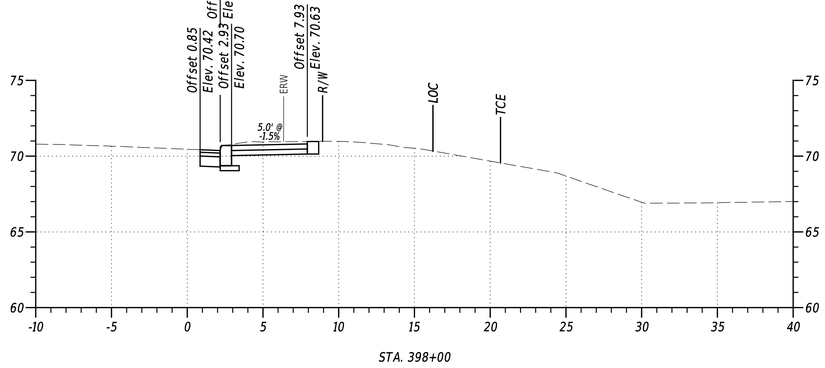

STA. 398+00

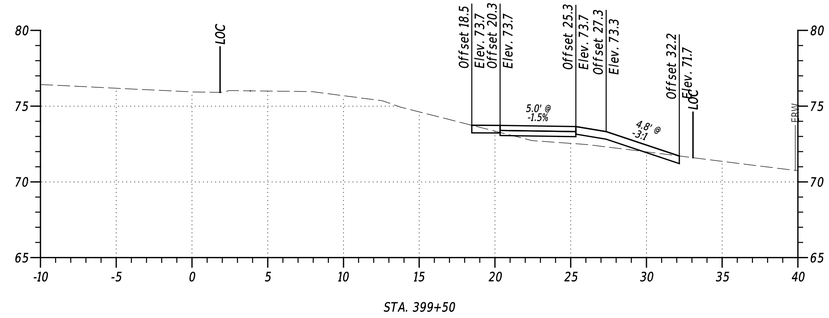

STA. 399+50

RAMP D

PENNONI ASSOCIATES INC.	PEN TABLE: $PENTBL$
FILE NAME: $FILE$	PLOT DRIVER: $PLTDRV$
MICROSTATION VERSION: $VERSION$	DATE PLOTTED: 03-SEP-2024 @ 08:14
MICROSTATION WORKSPACE: $WORKSPACE$	USER NAME: $USER$ OFFICE LOCATION: $OFFICENAME$

ADDENDA / REVISIONS

SCALE
0 5 10 15
FEET

US 13 PAVING AND PEDESTRIAN IMPROVEMENTS - LLANGOLLEN BLVD TO BACON/BOULDEN BLVD

CONTRACT	BRIDGE NO.	N/A
T201901102	DESIGNED BY:	O. GREEN
COUNTY	CHECKED BY:	P. HORSEY
NEW CASTLE		

CROSS SECTIONS

SECTION
PAI
SHEET NO.
33