

27-AUG-2024
2:12 PM
U:\Accounts\DEDOT\DEDOT2014 - AGR1955F Task 5 Old Baltimore Pike Pedes\DESIGN\CT\DMNYS_TC.dgn

T202301501
OLD BALTIMORE PIKE
SIDE PATH, PHASE II
CROSS SECTIONS



OBP CONST BL RT
STATION 0+00 TO 109+88.42

OBP CONST BL LT 2
STATION 200+00 TO 205+10.00











OBP CONST BL LT 2
STATION 300+00 TO 314+70.70

OBP CONST BL LT 3
STATION 400+00 TO 414+75.23

ADDENDA / REVISIONS		SCALE AS NOTED	OLD BALTIMORE PIKE SIDE PATH, PHASE II	CONTRACT	BRIDGE NO.	N/A	CROSS SECTIONS	SECTION
				T202301501	DESIGNED BY: C. HOLLOWAY			PAI
				COUNTY				SHEET NO.
				NEW CASTLE	CHECKED BY: O. GREEN	1		

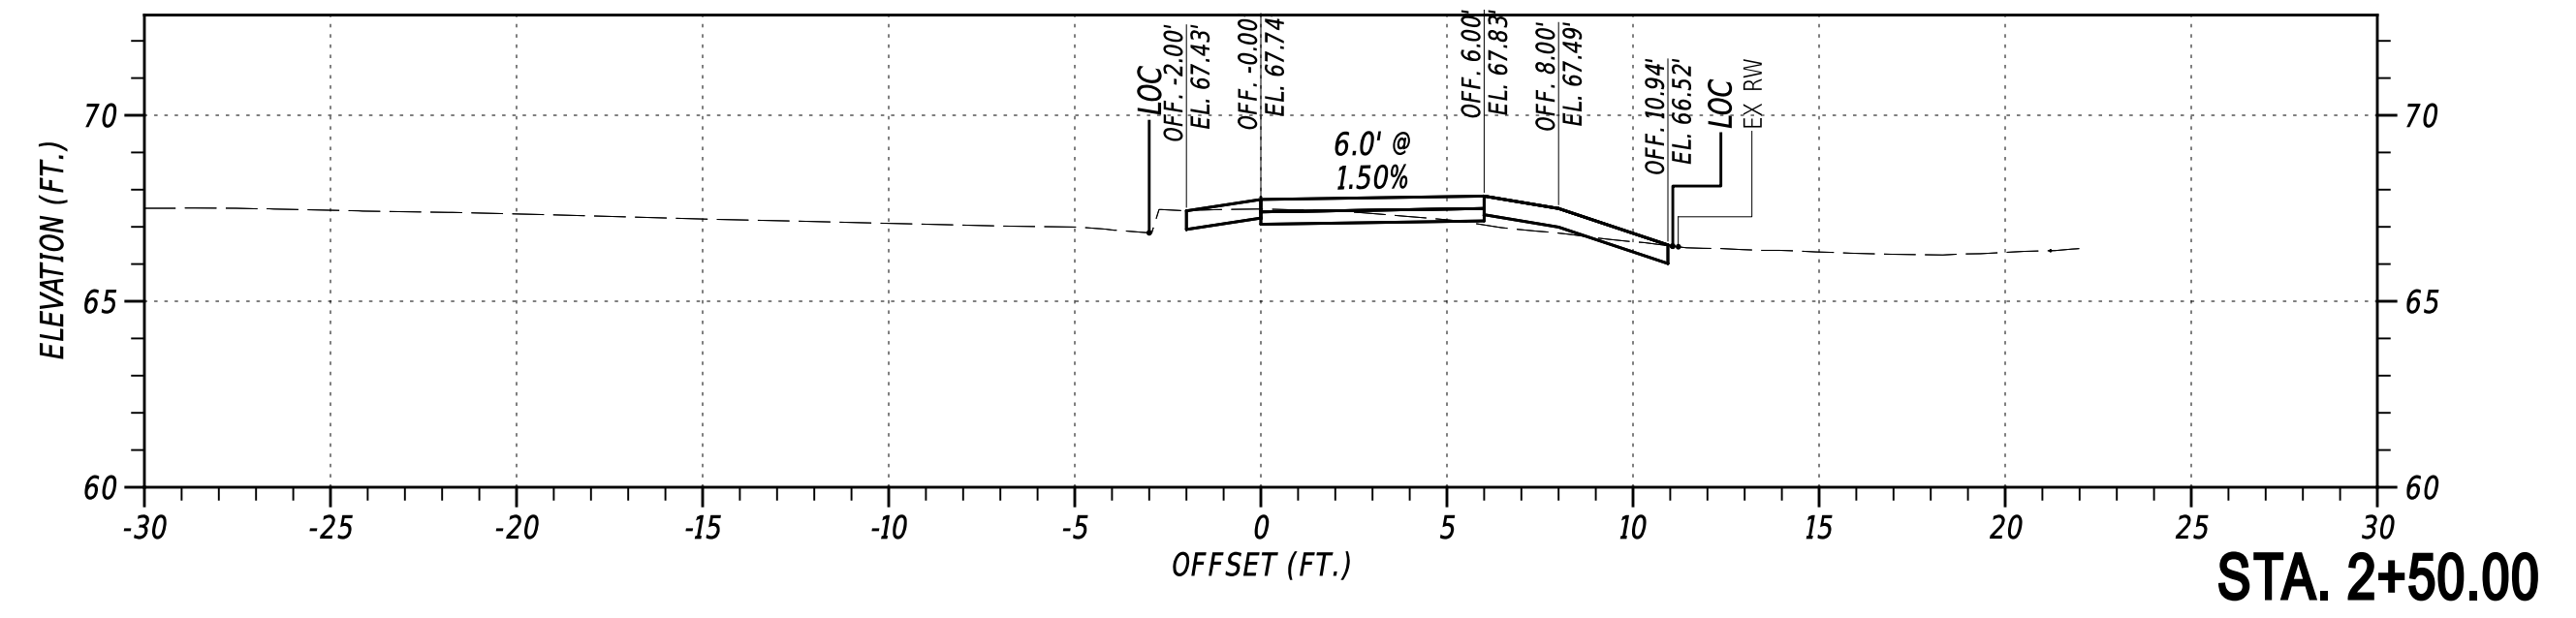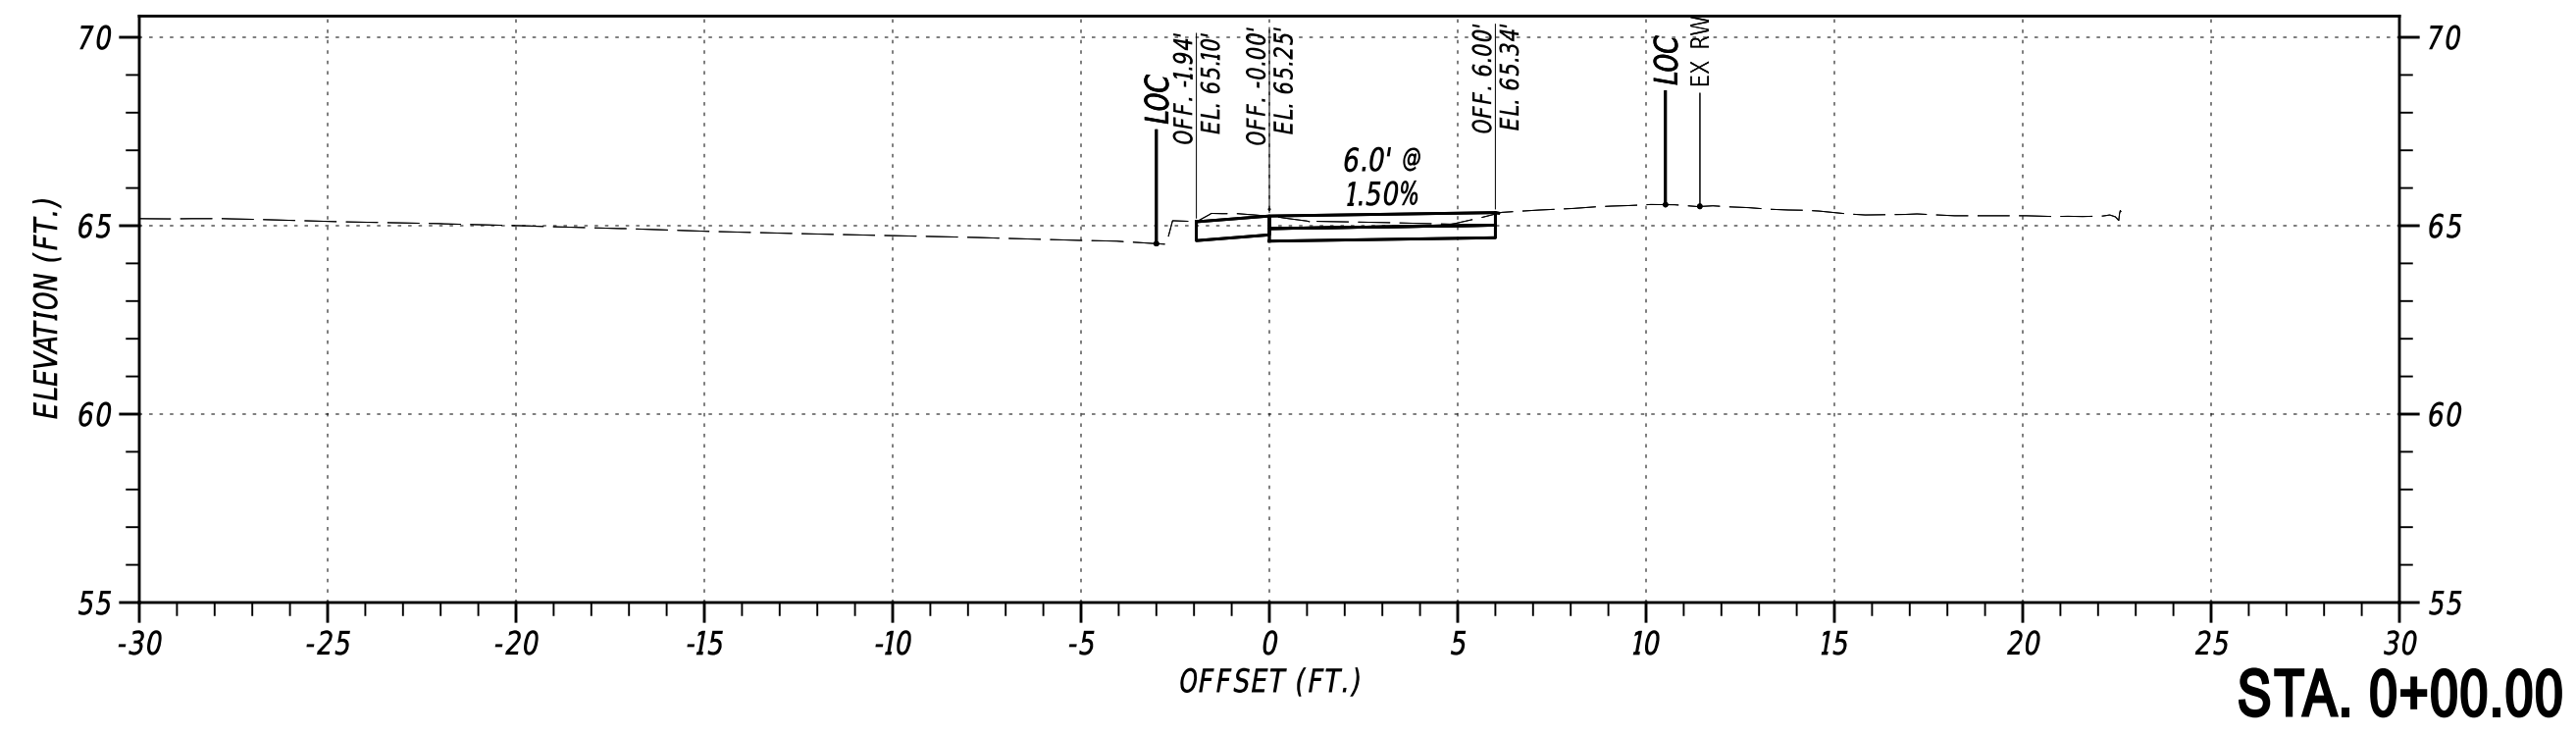

NOT TO SCALE

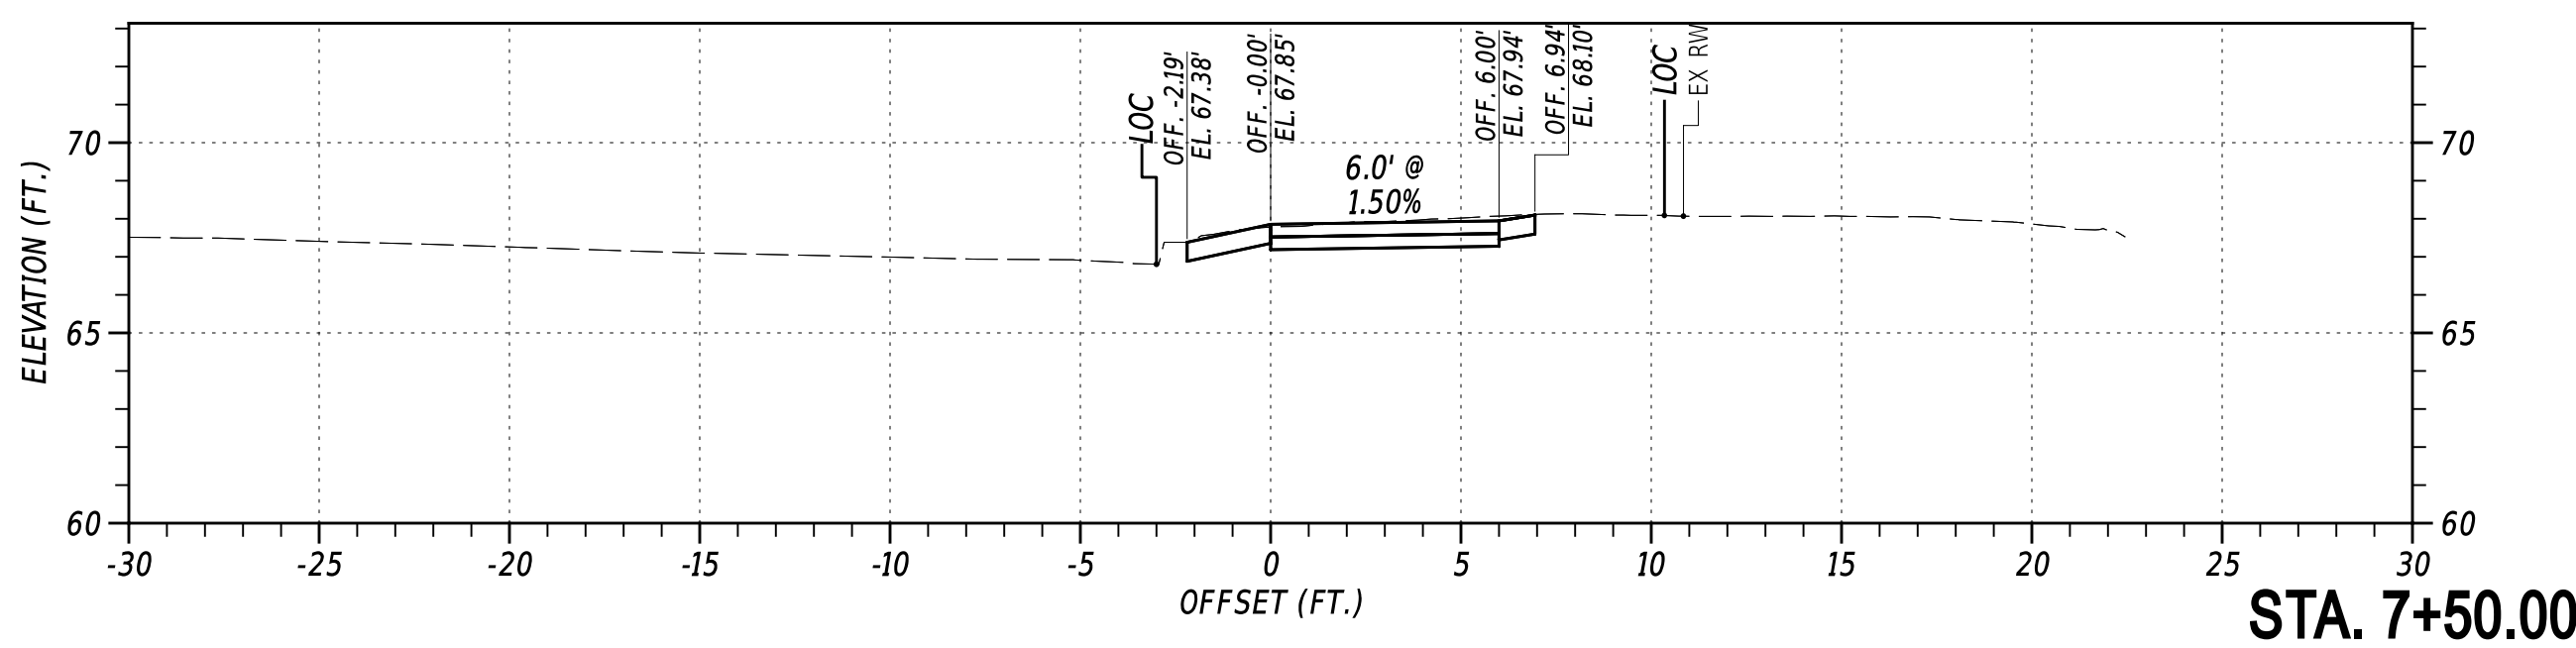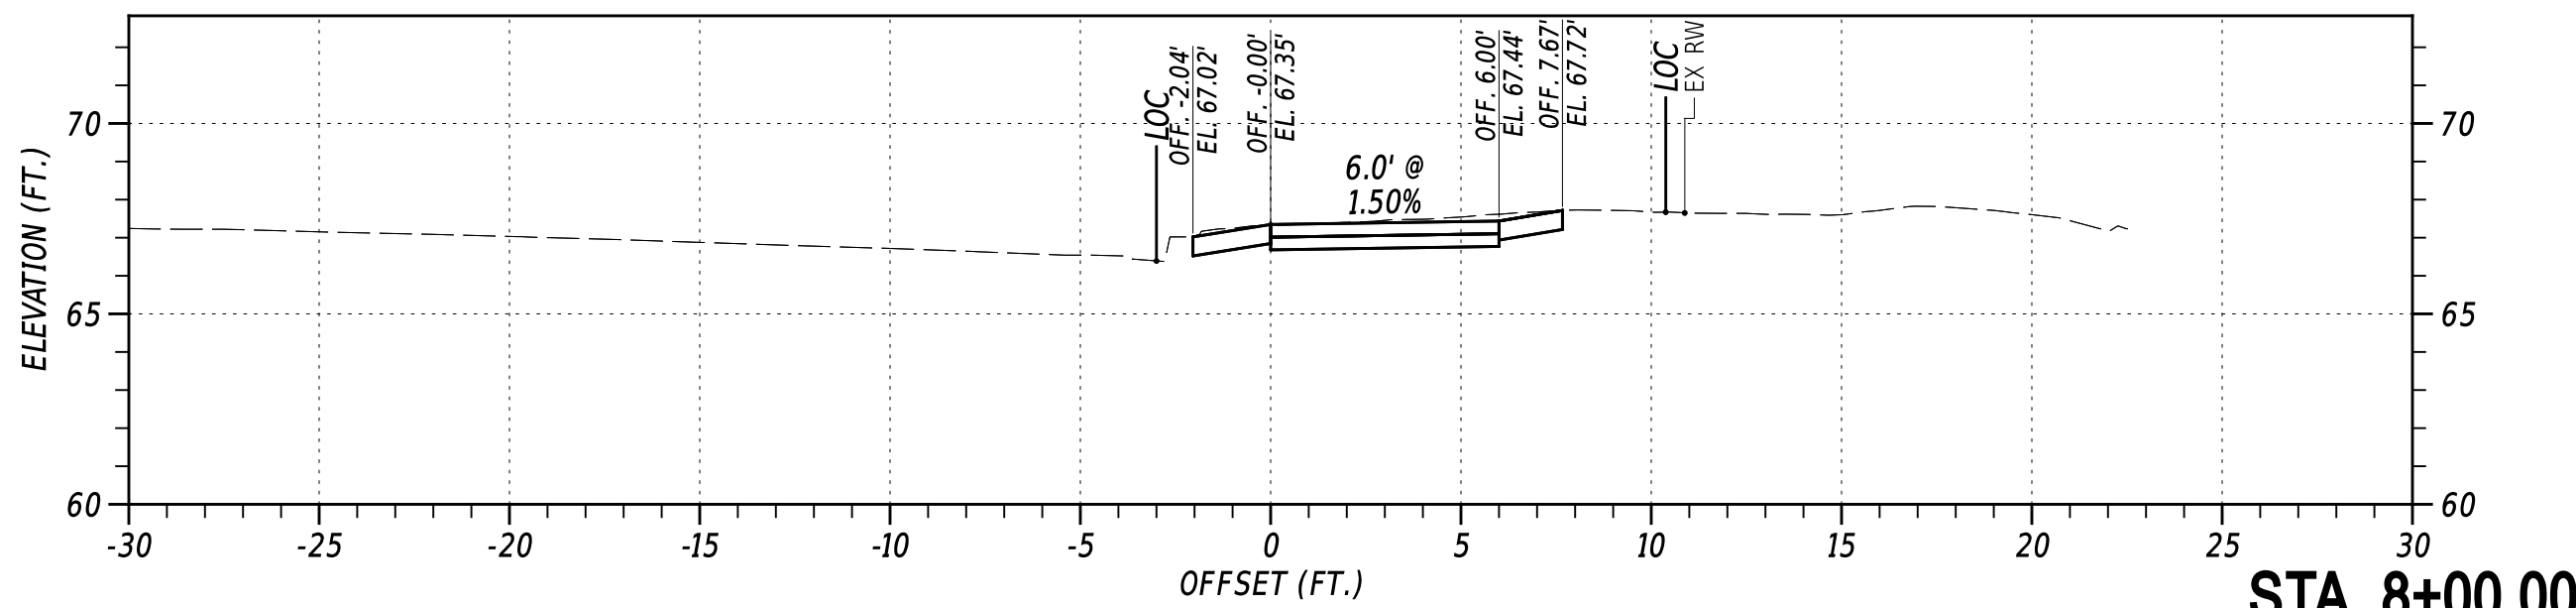
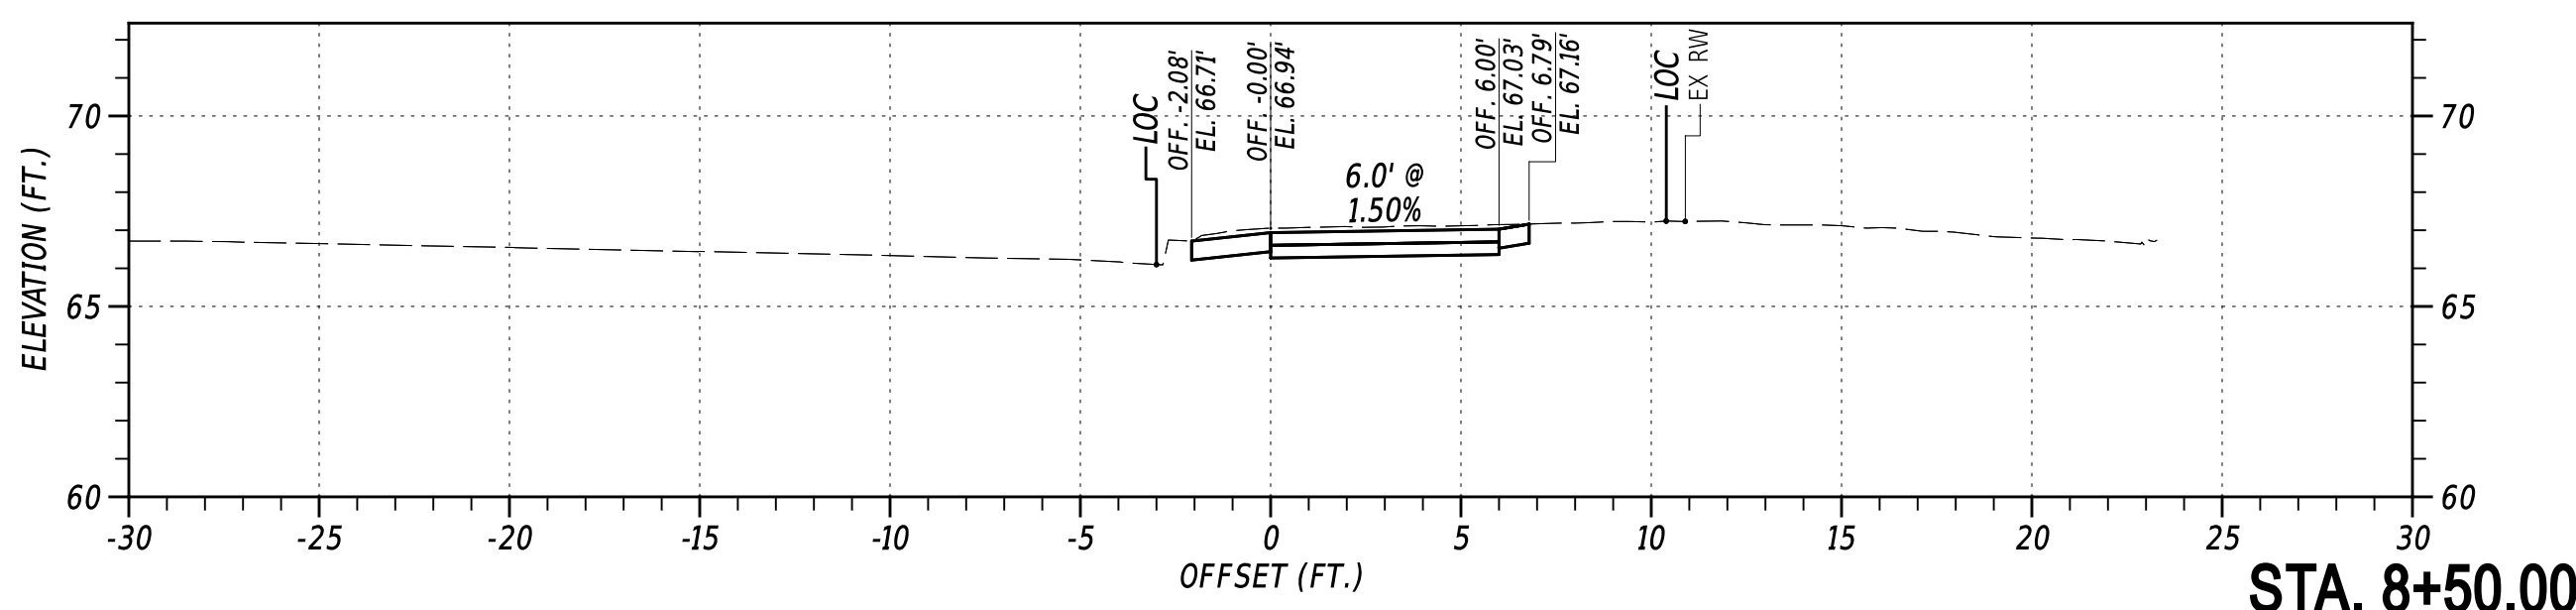
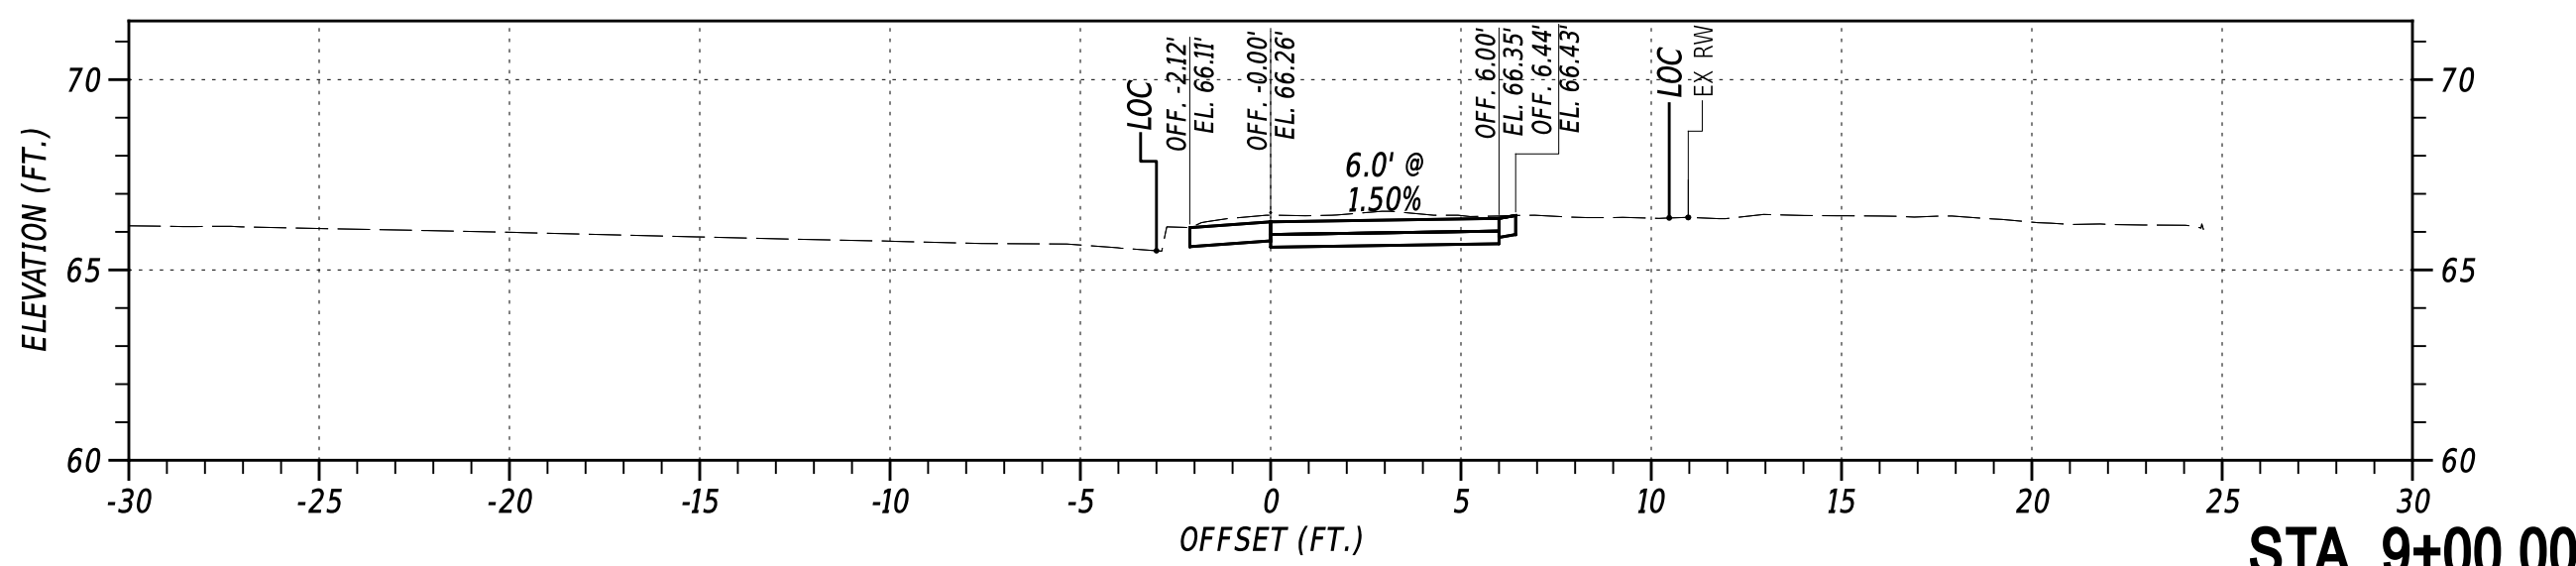
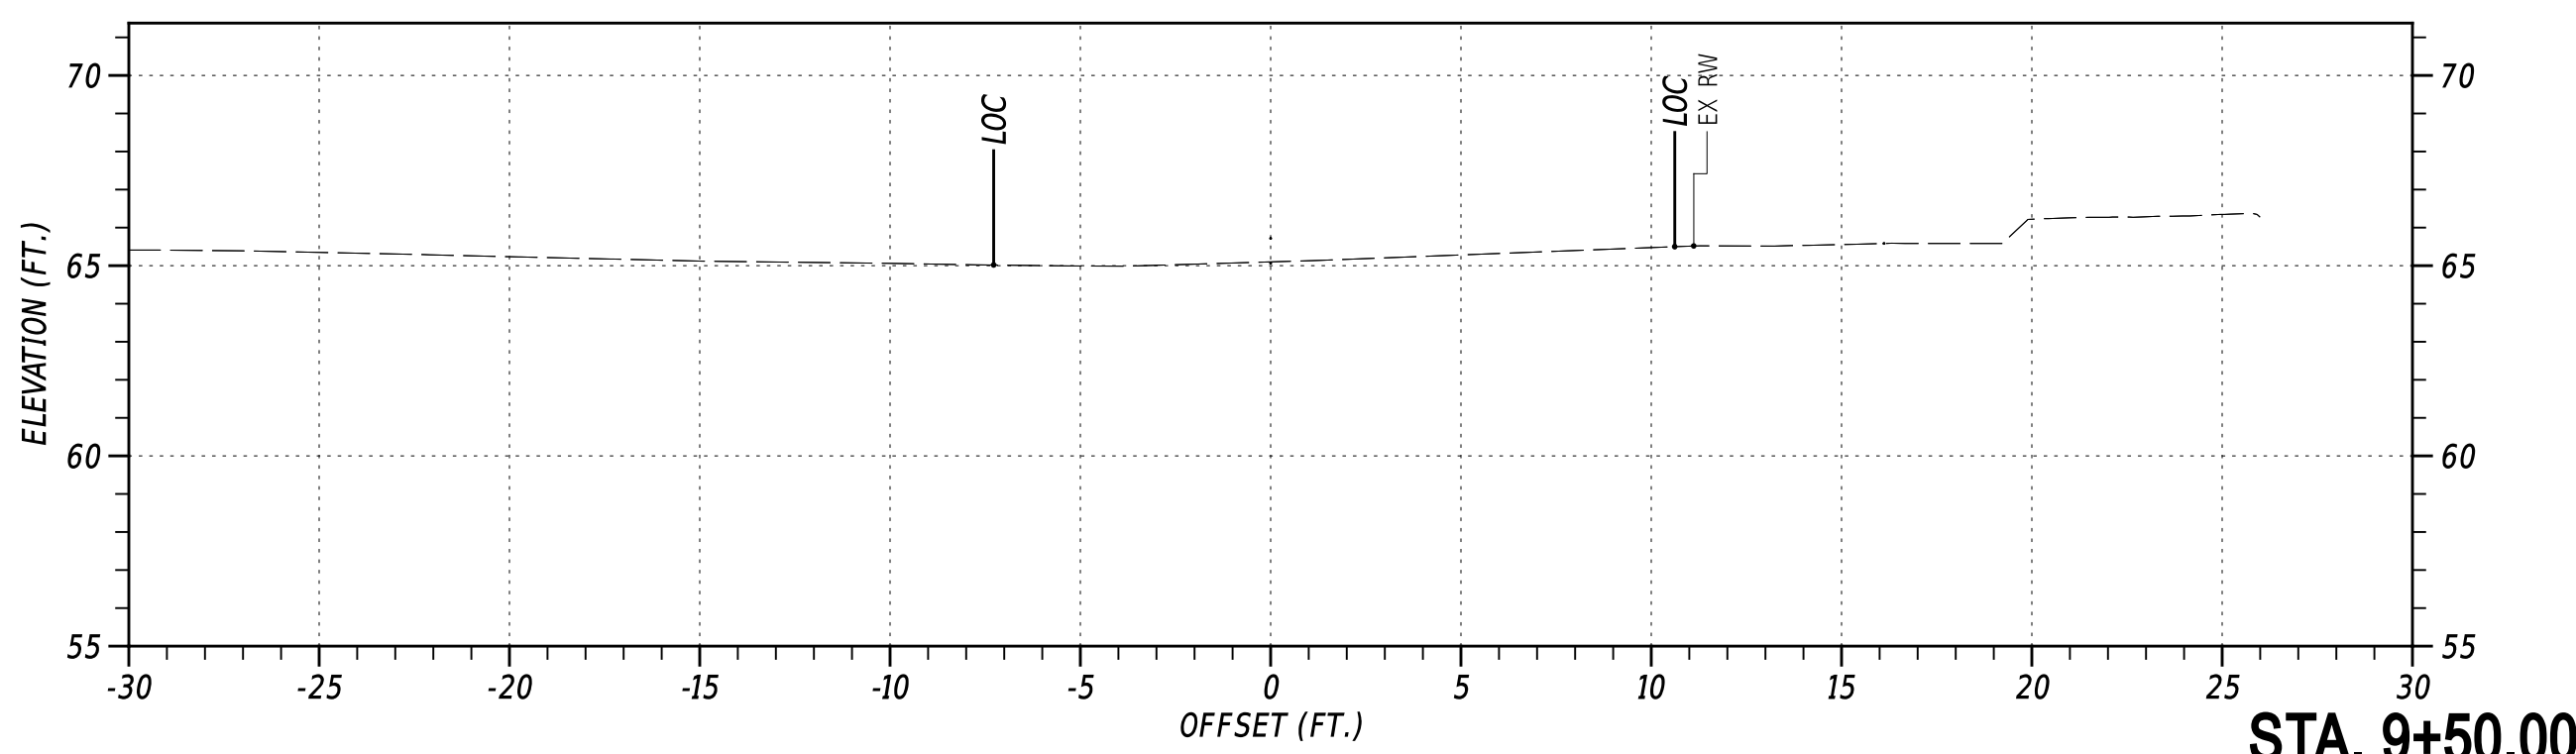
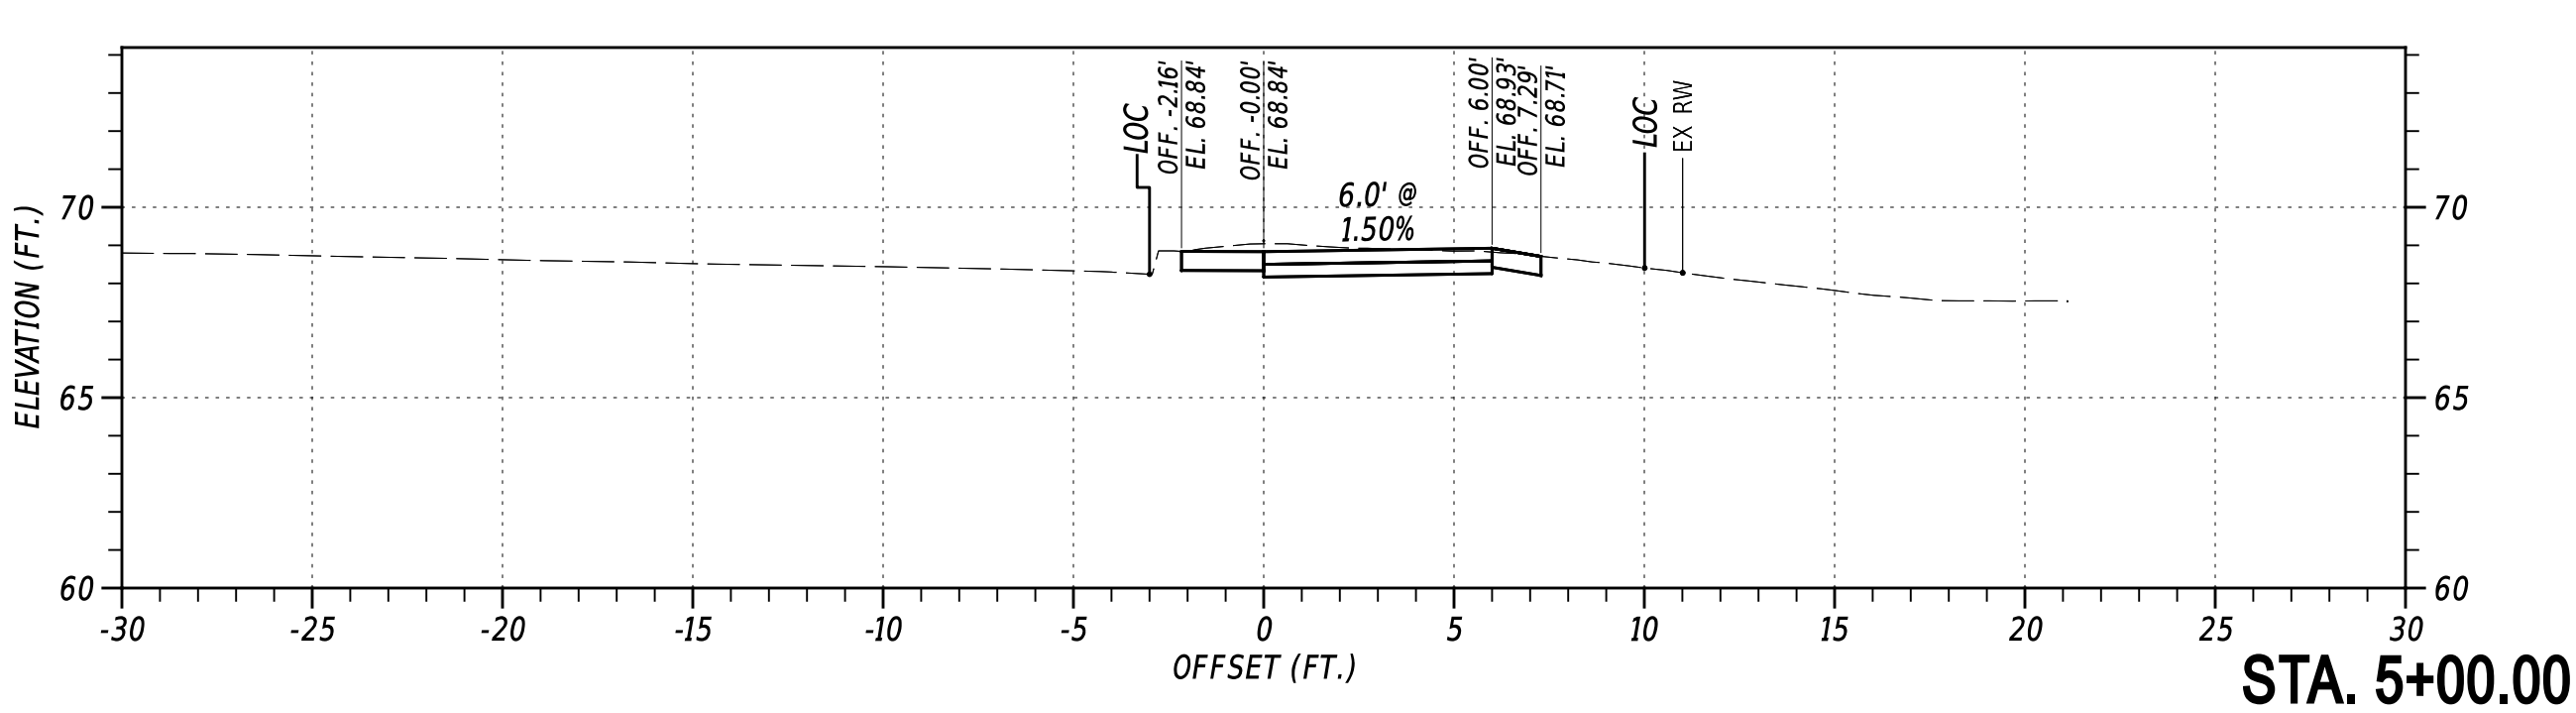
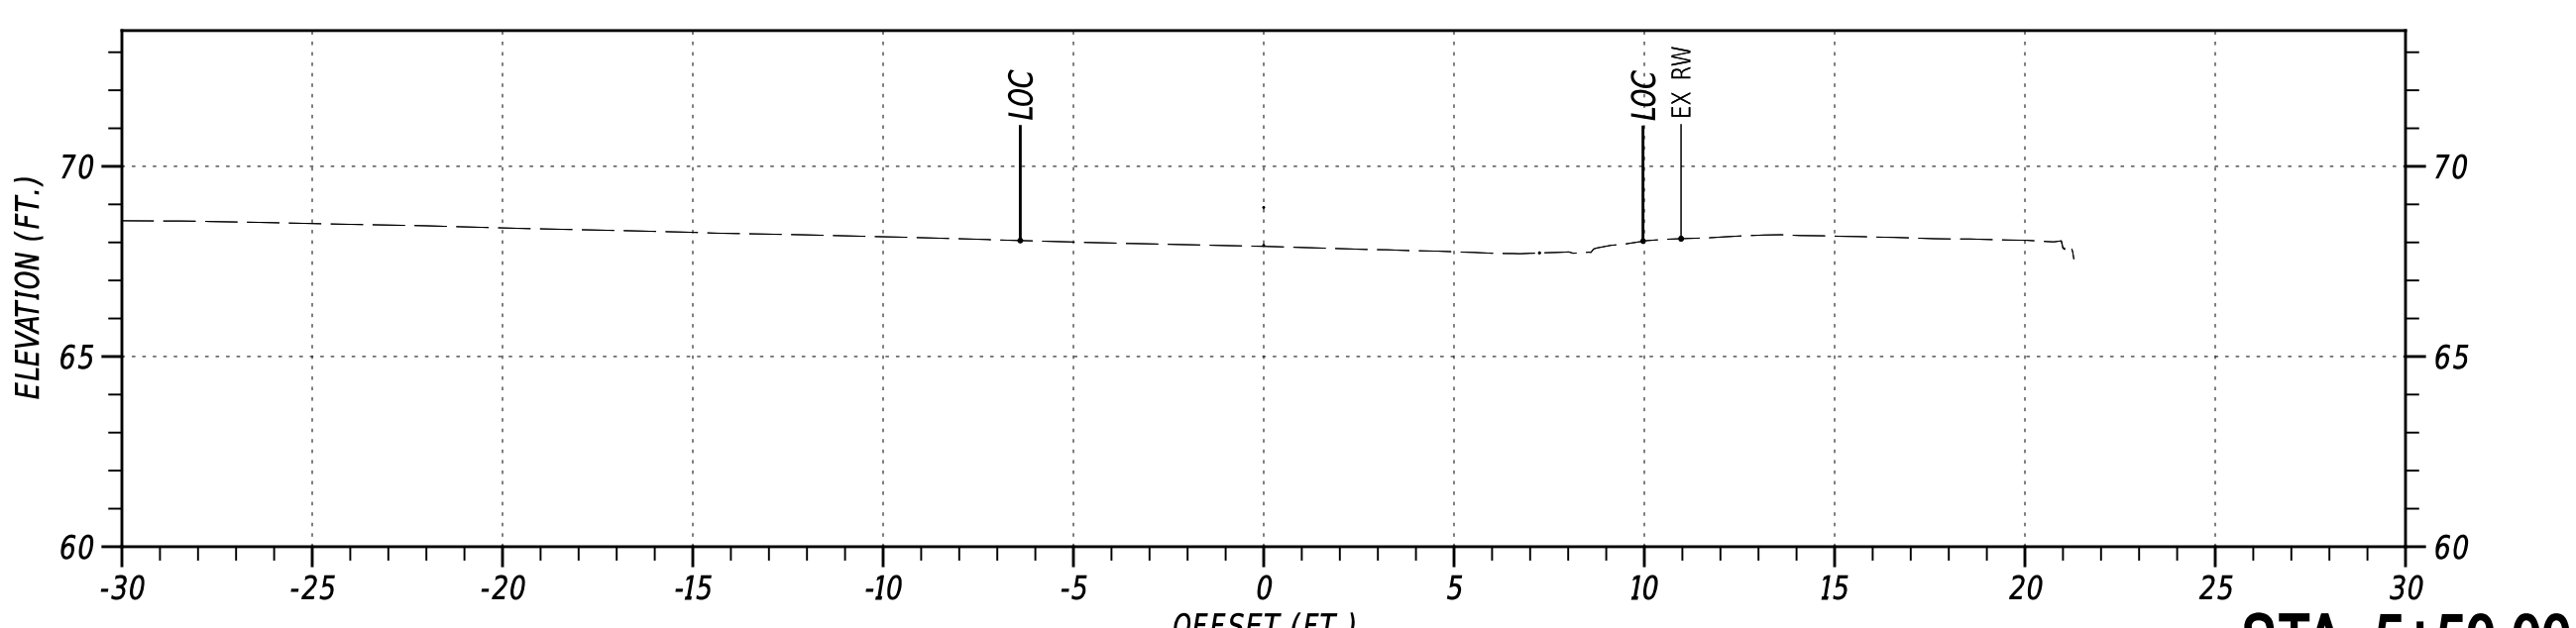
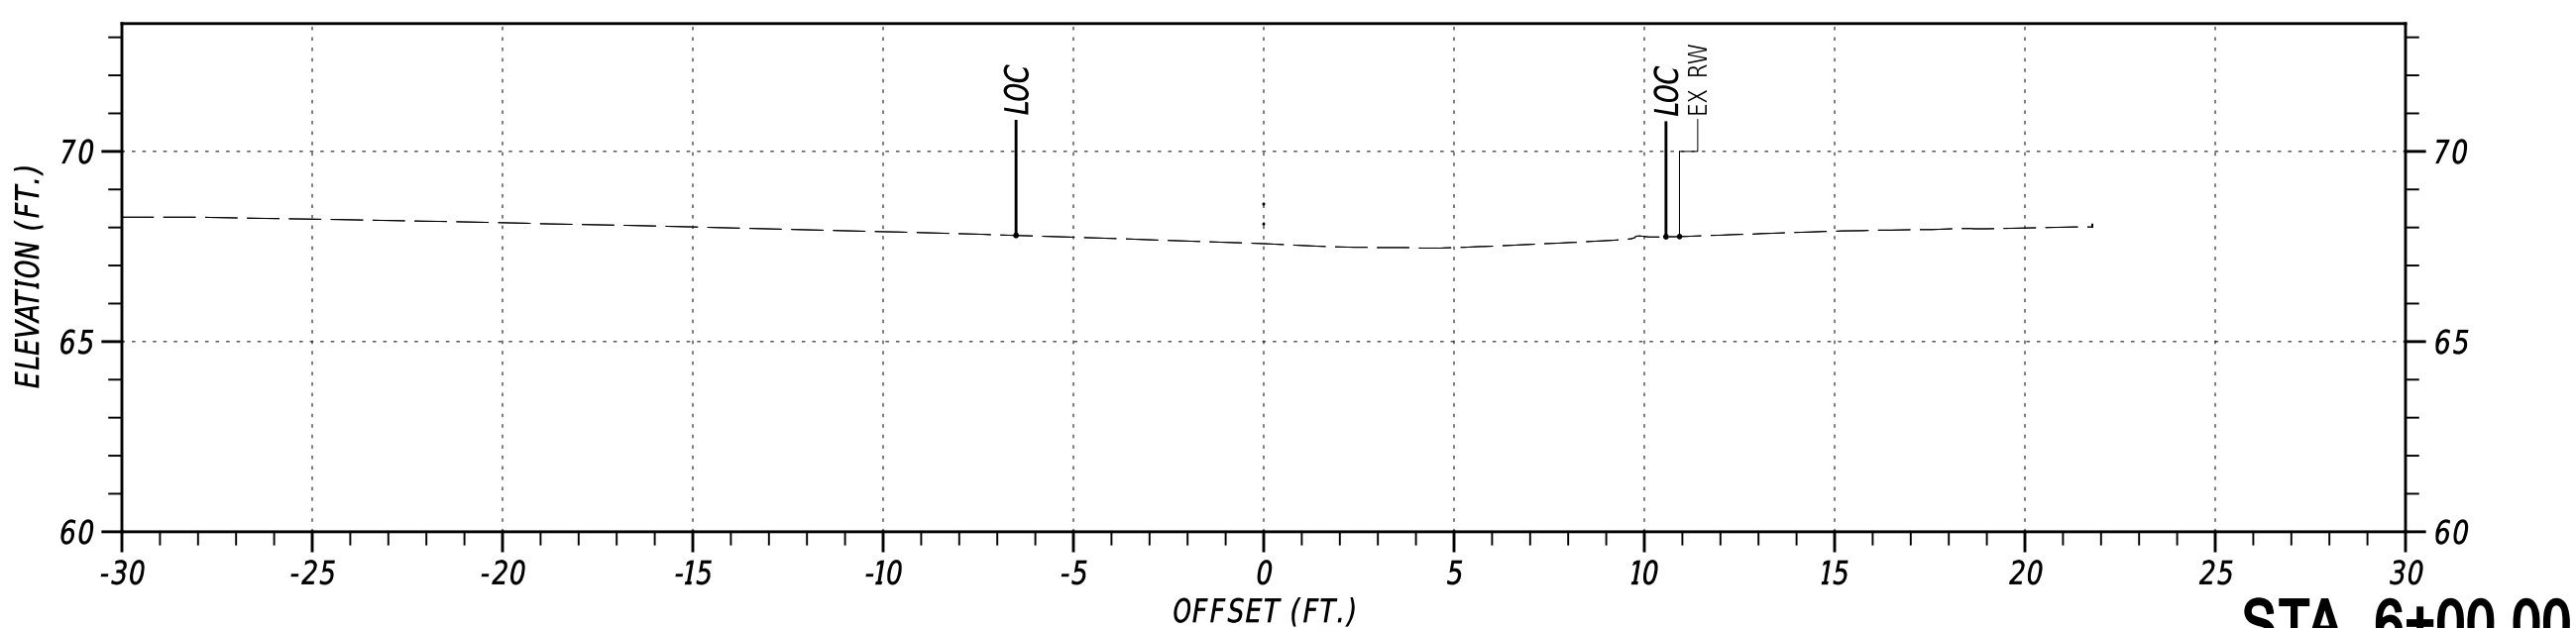
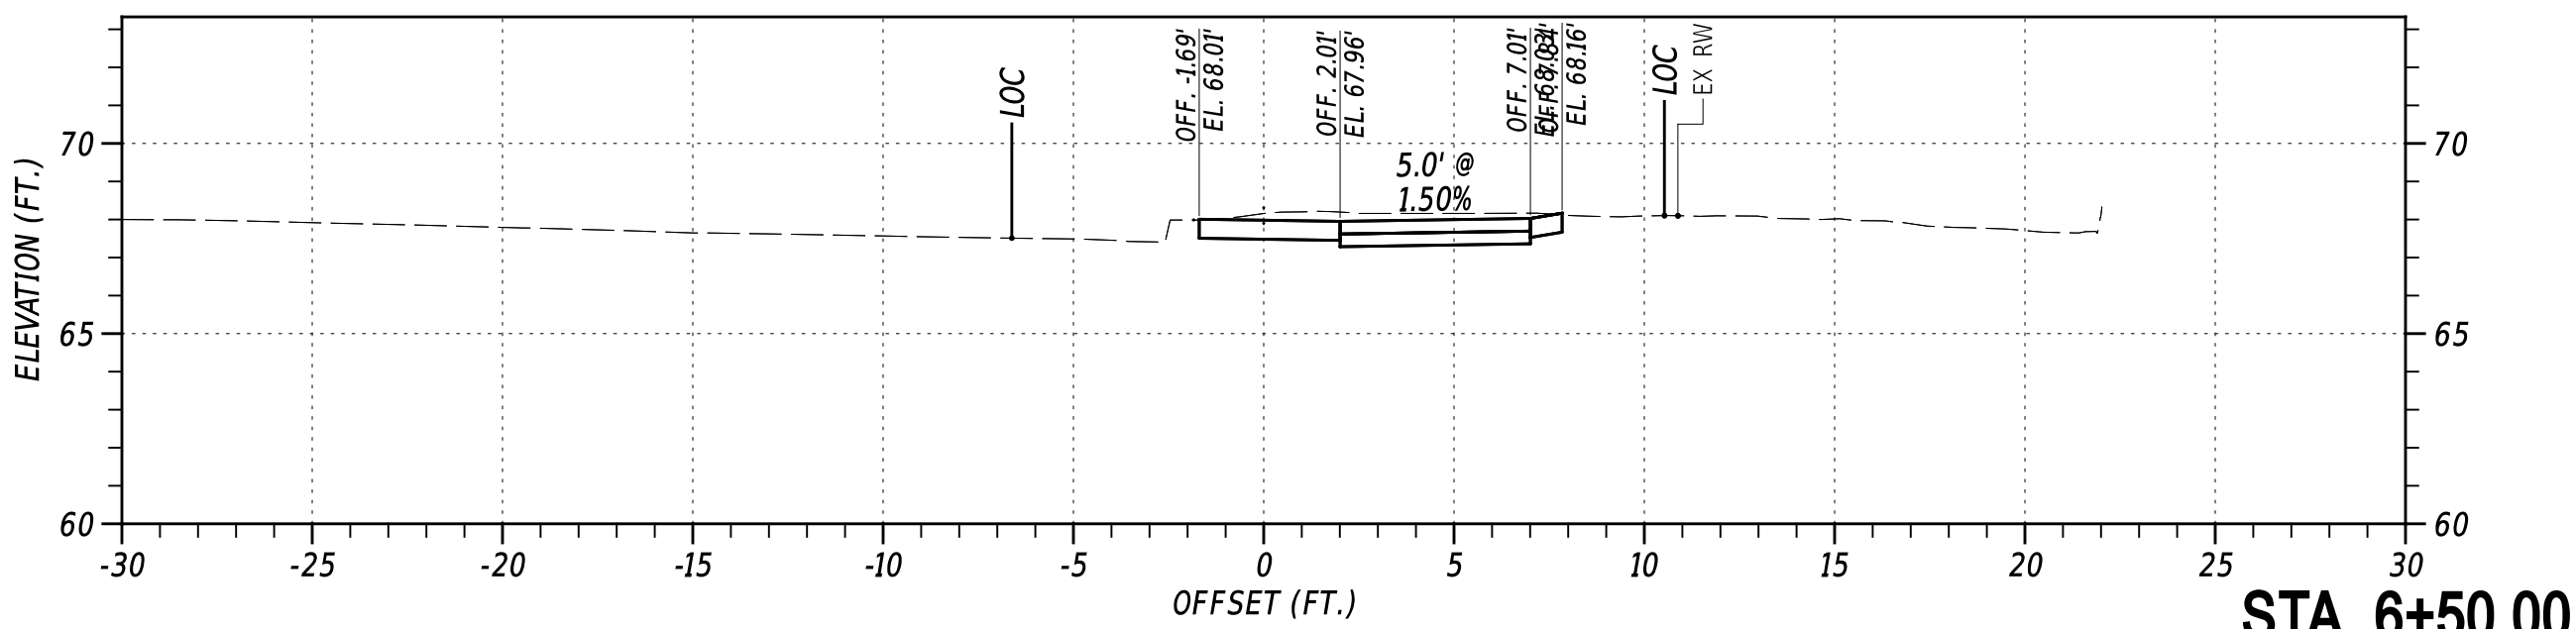
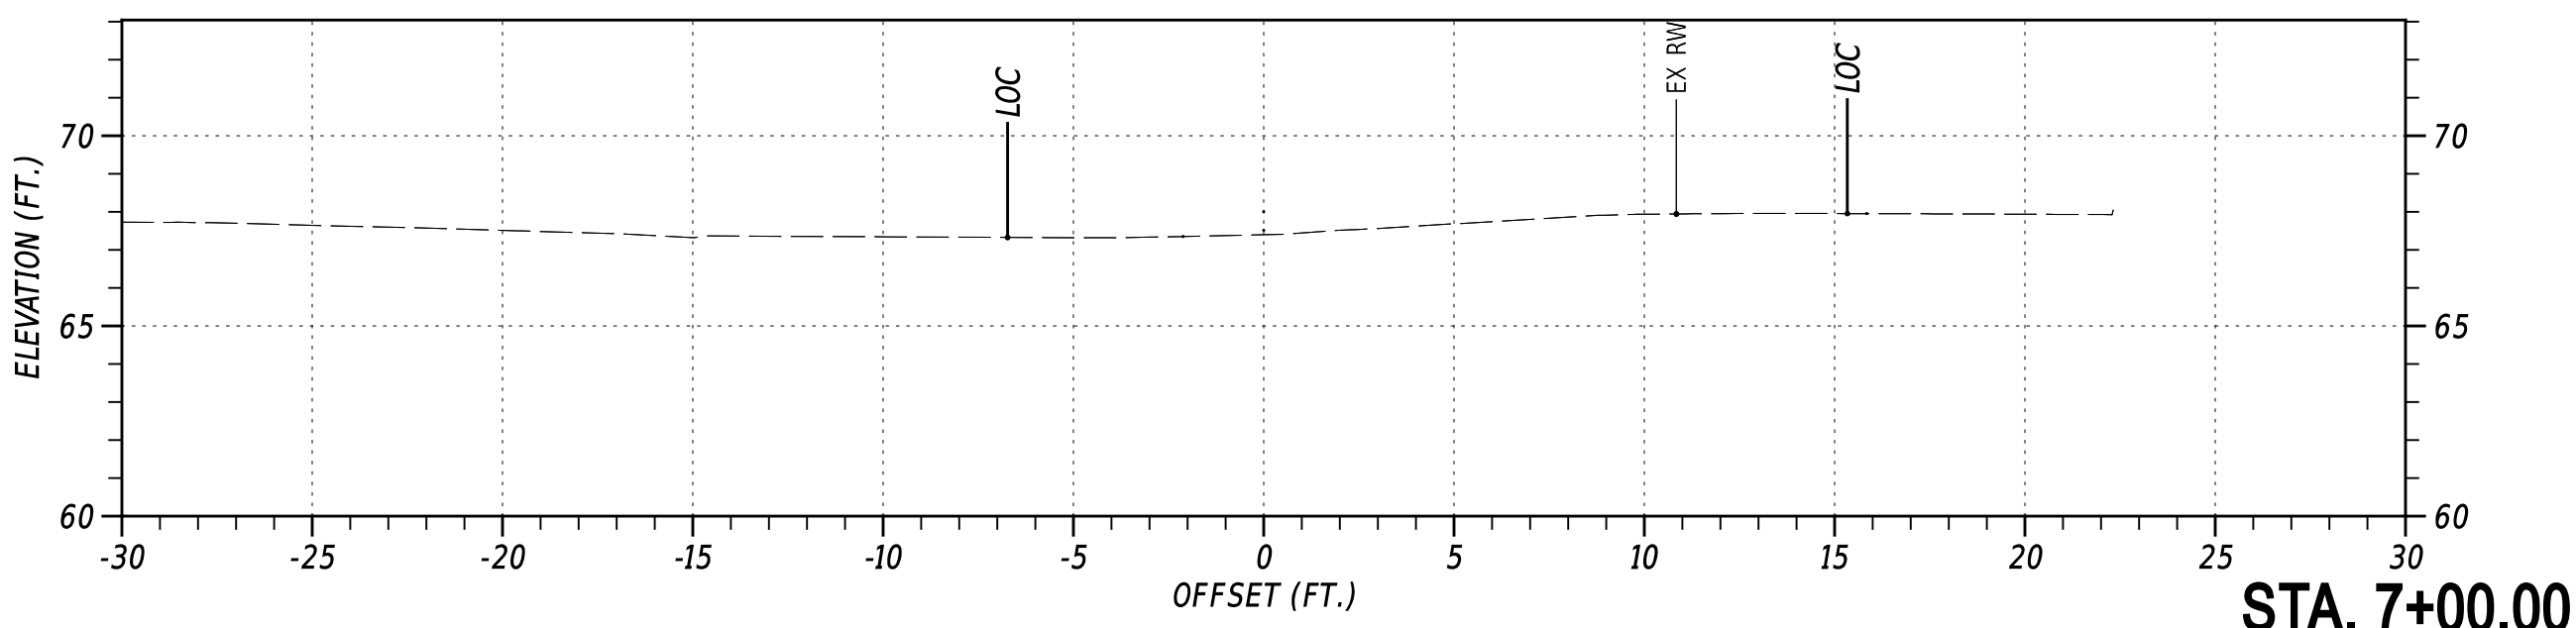


NOT TO SCALE

OLD BALTIMORE PIKE
SIDE PATH, PHASE II










CONTRACT	BRIDGE NO.	N/A
T202301501	DESIGNED BY:	C. HOLLOWAY
COUNTY	CHECKED BY:	O. GREEN
NEW CASTLE		

CROSS SECTIONS
PAI
SHEET NO.
3

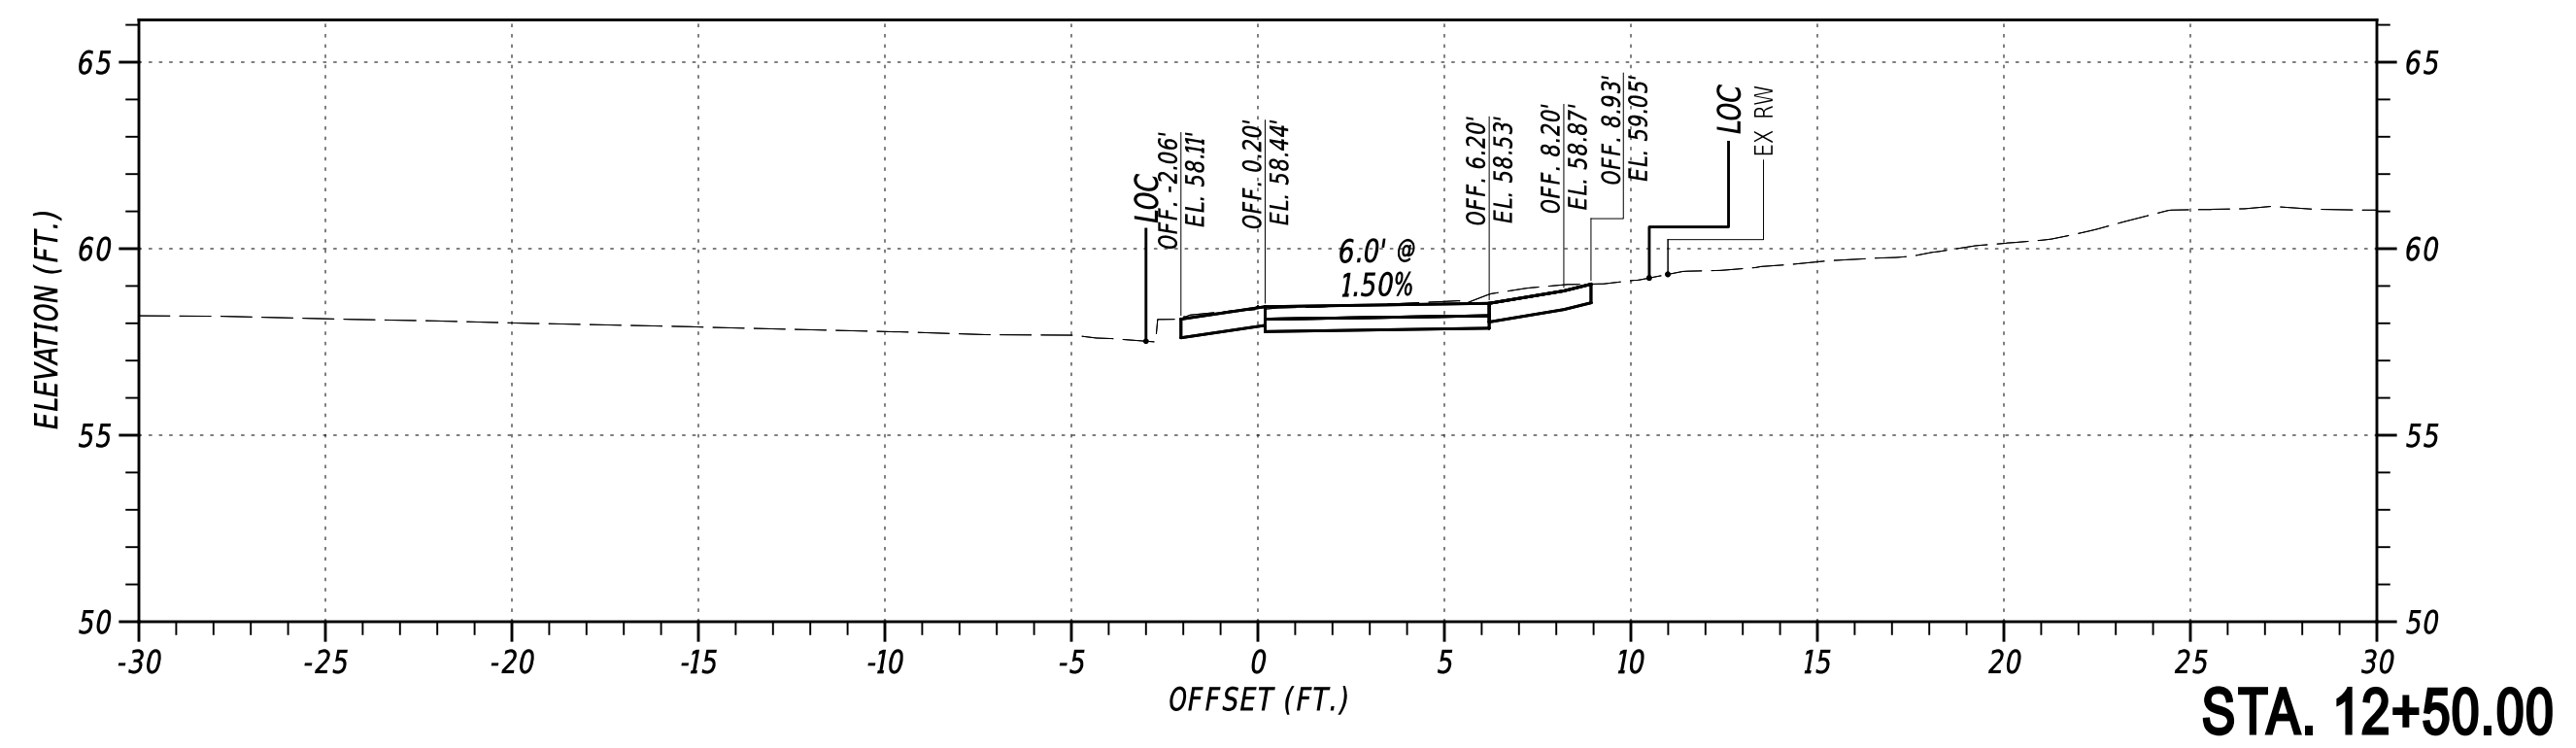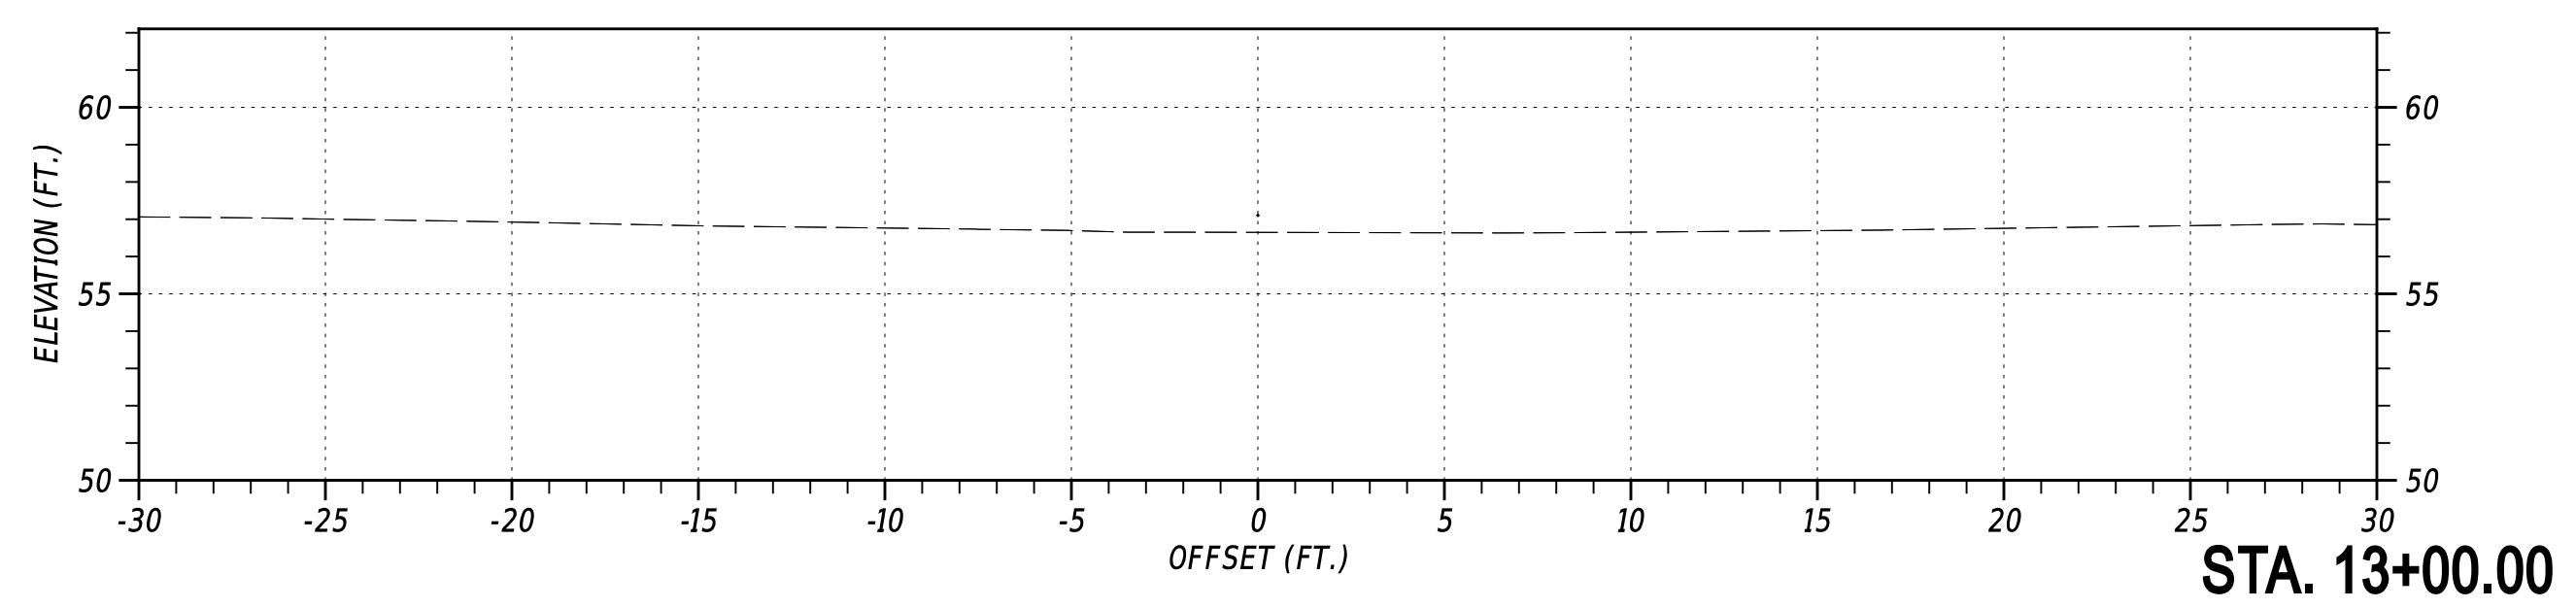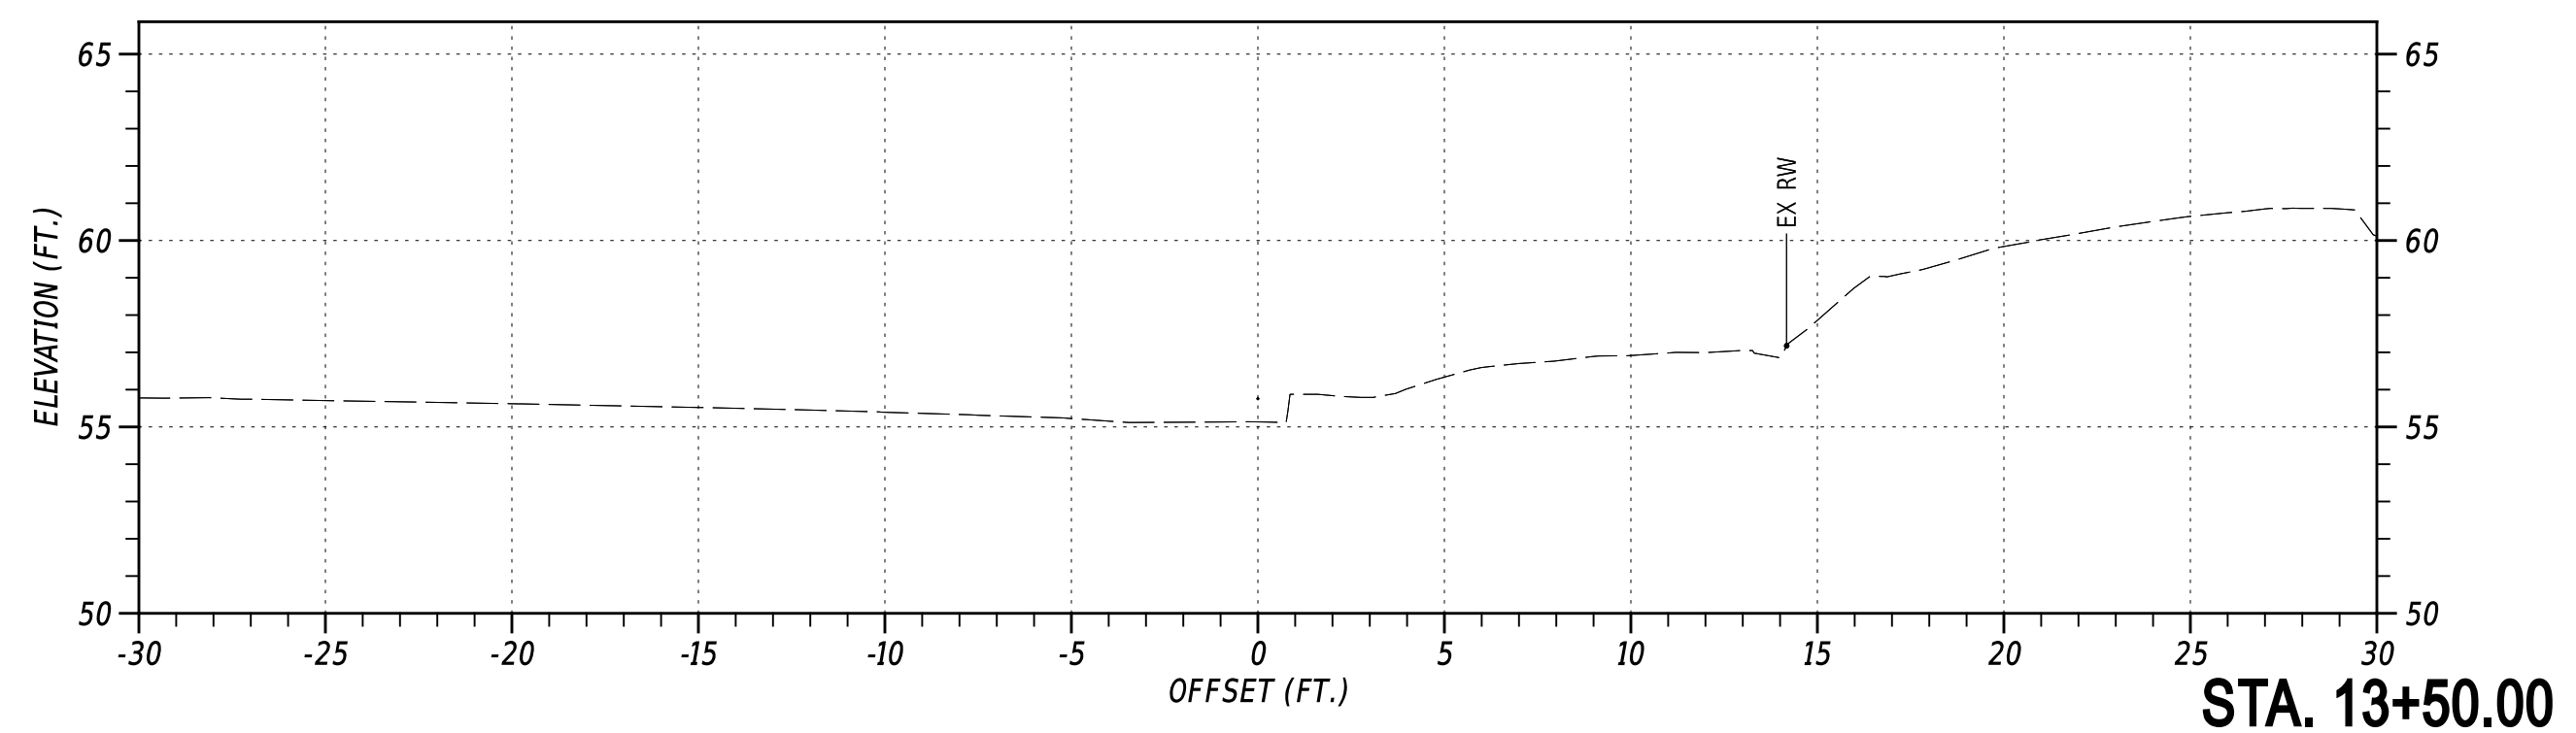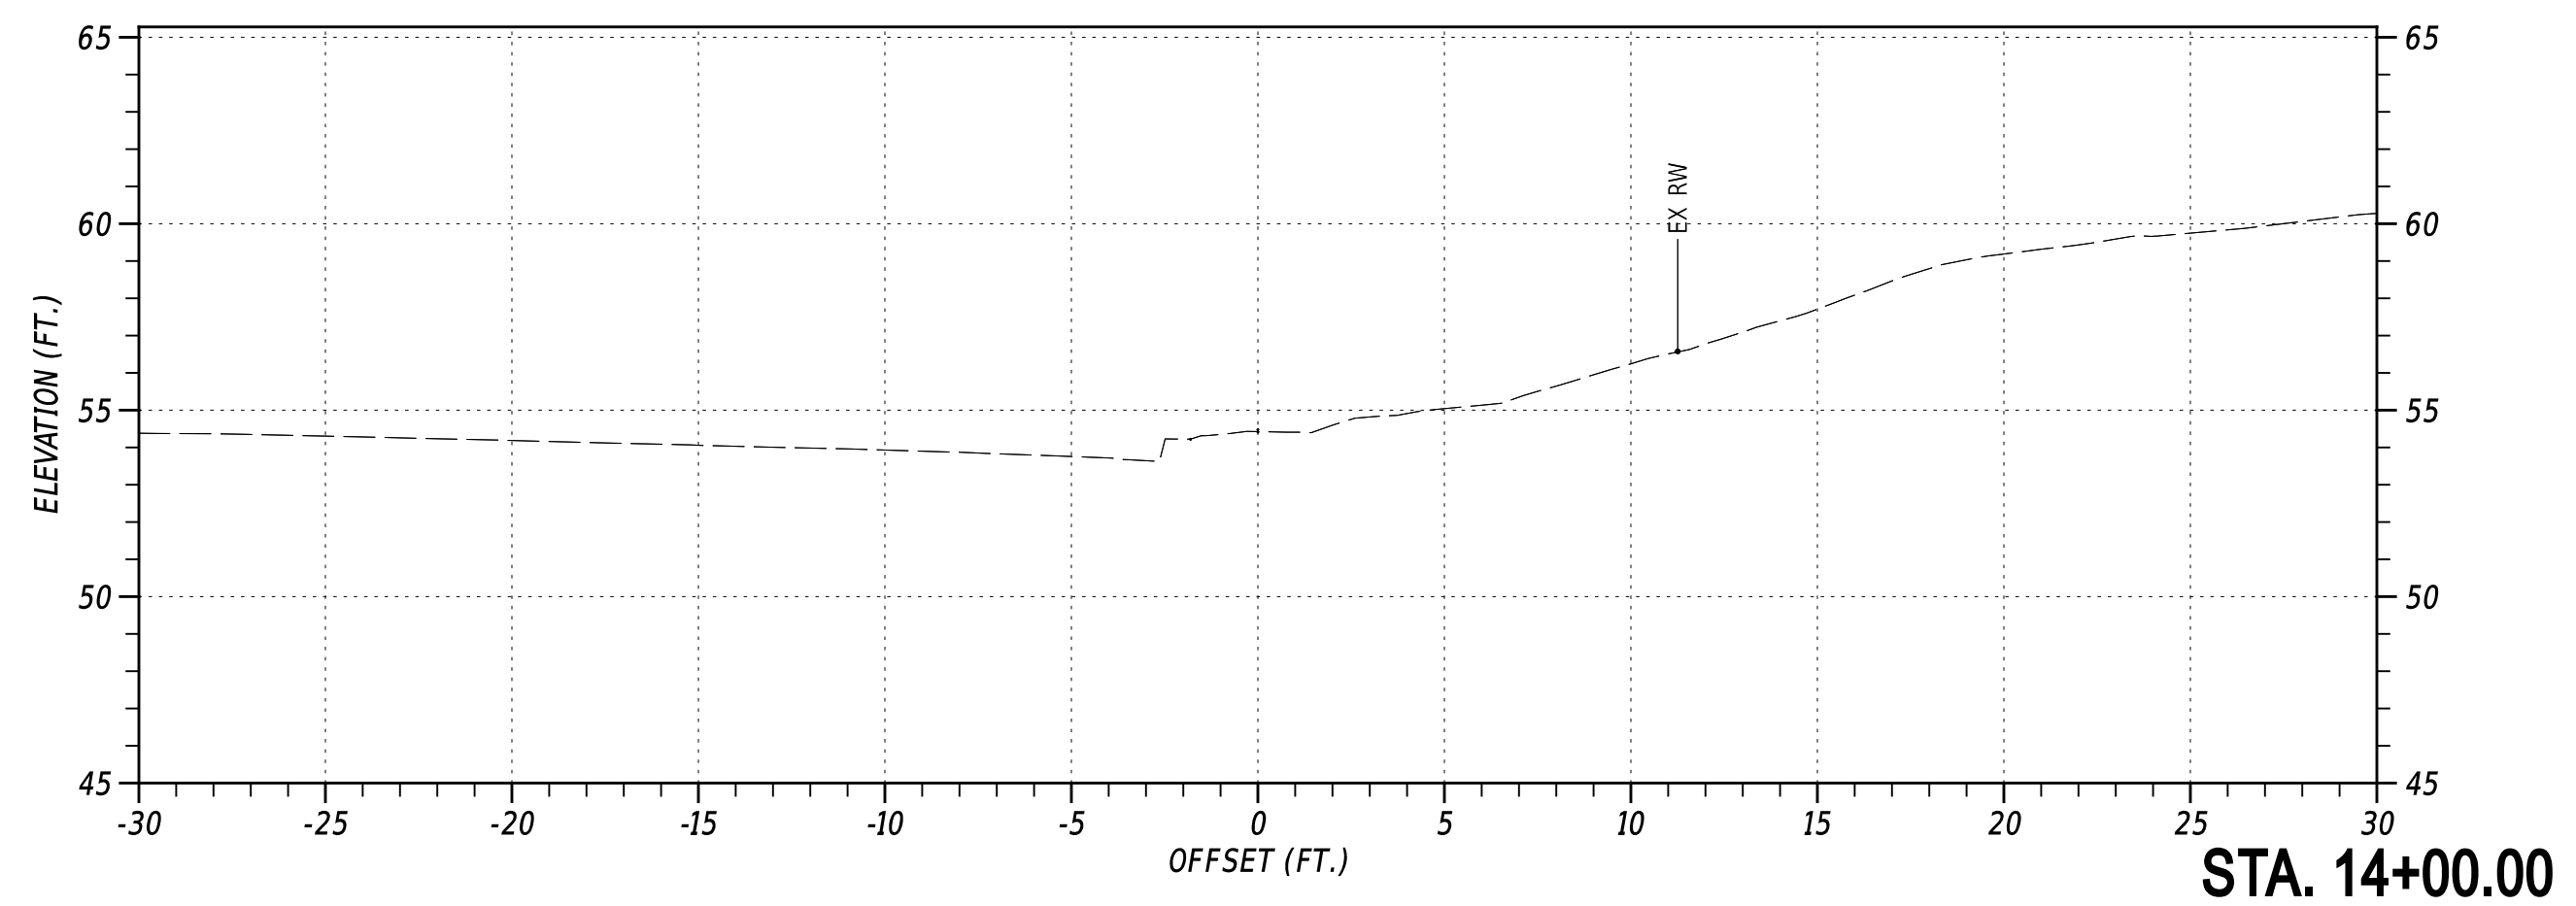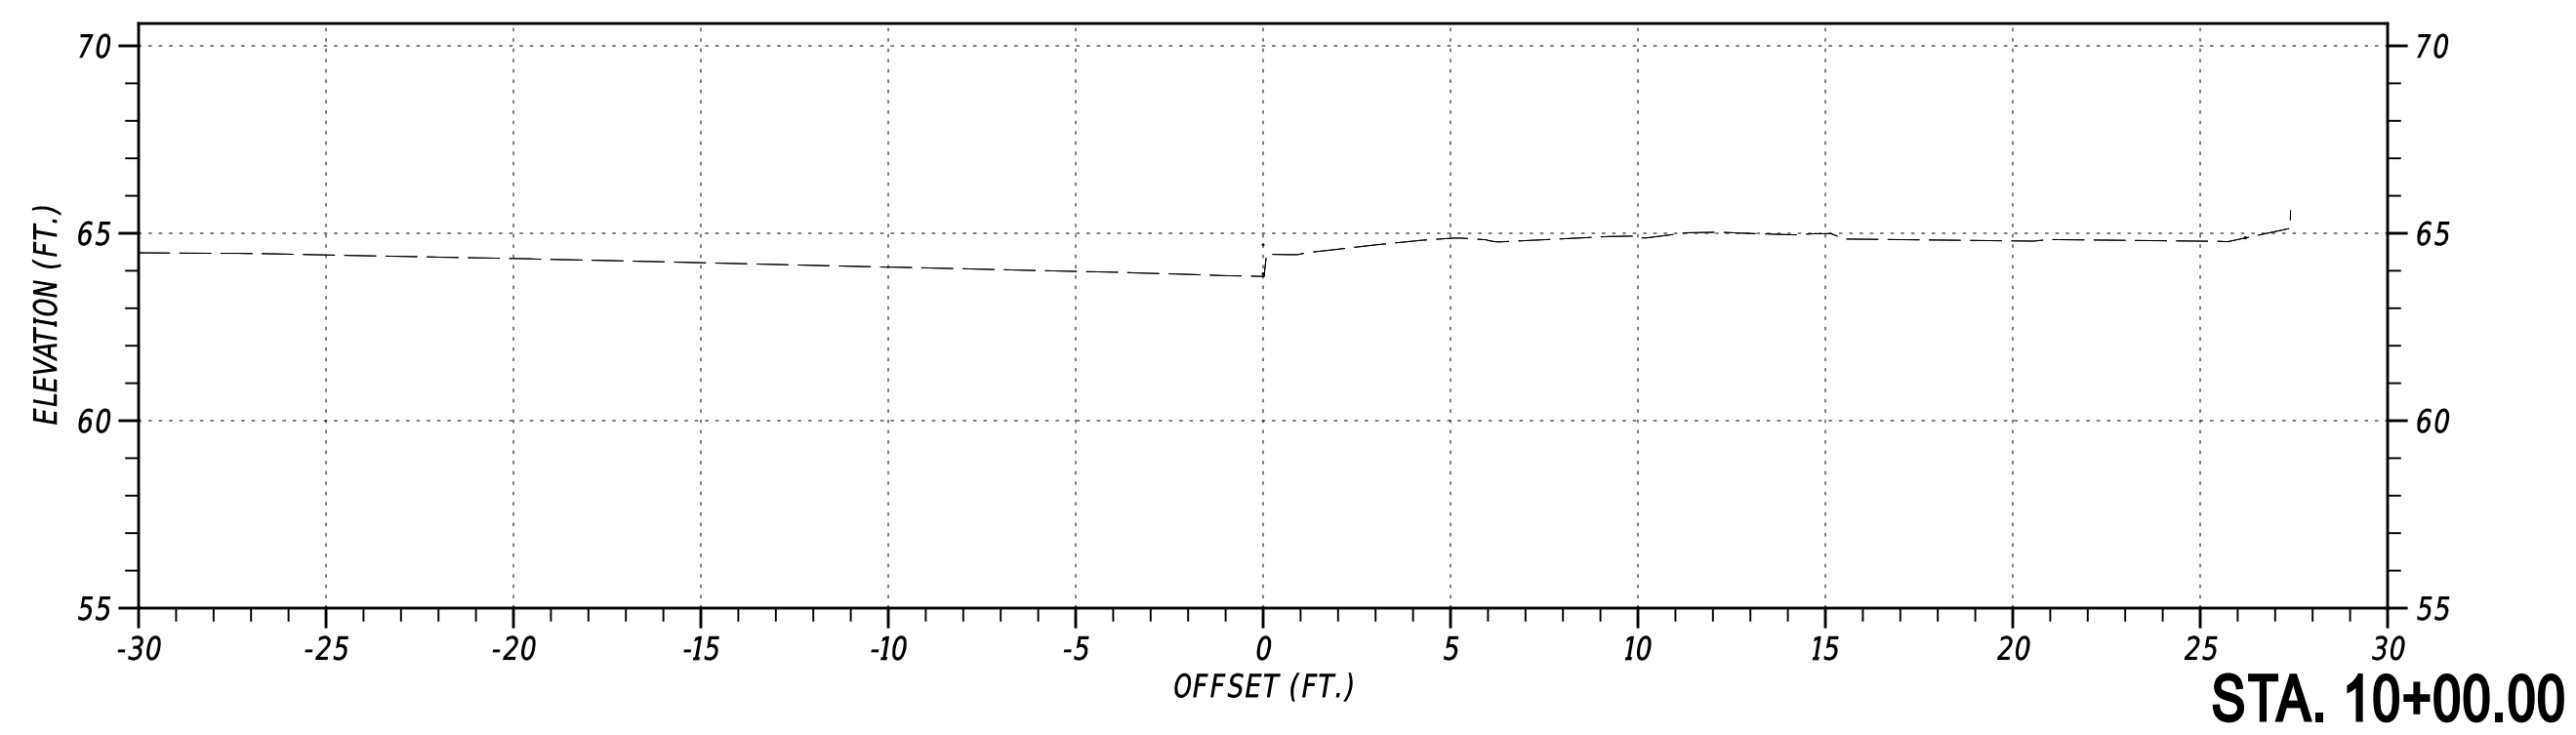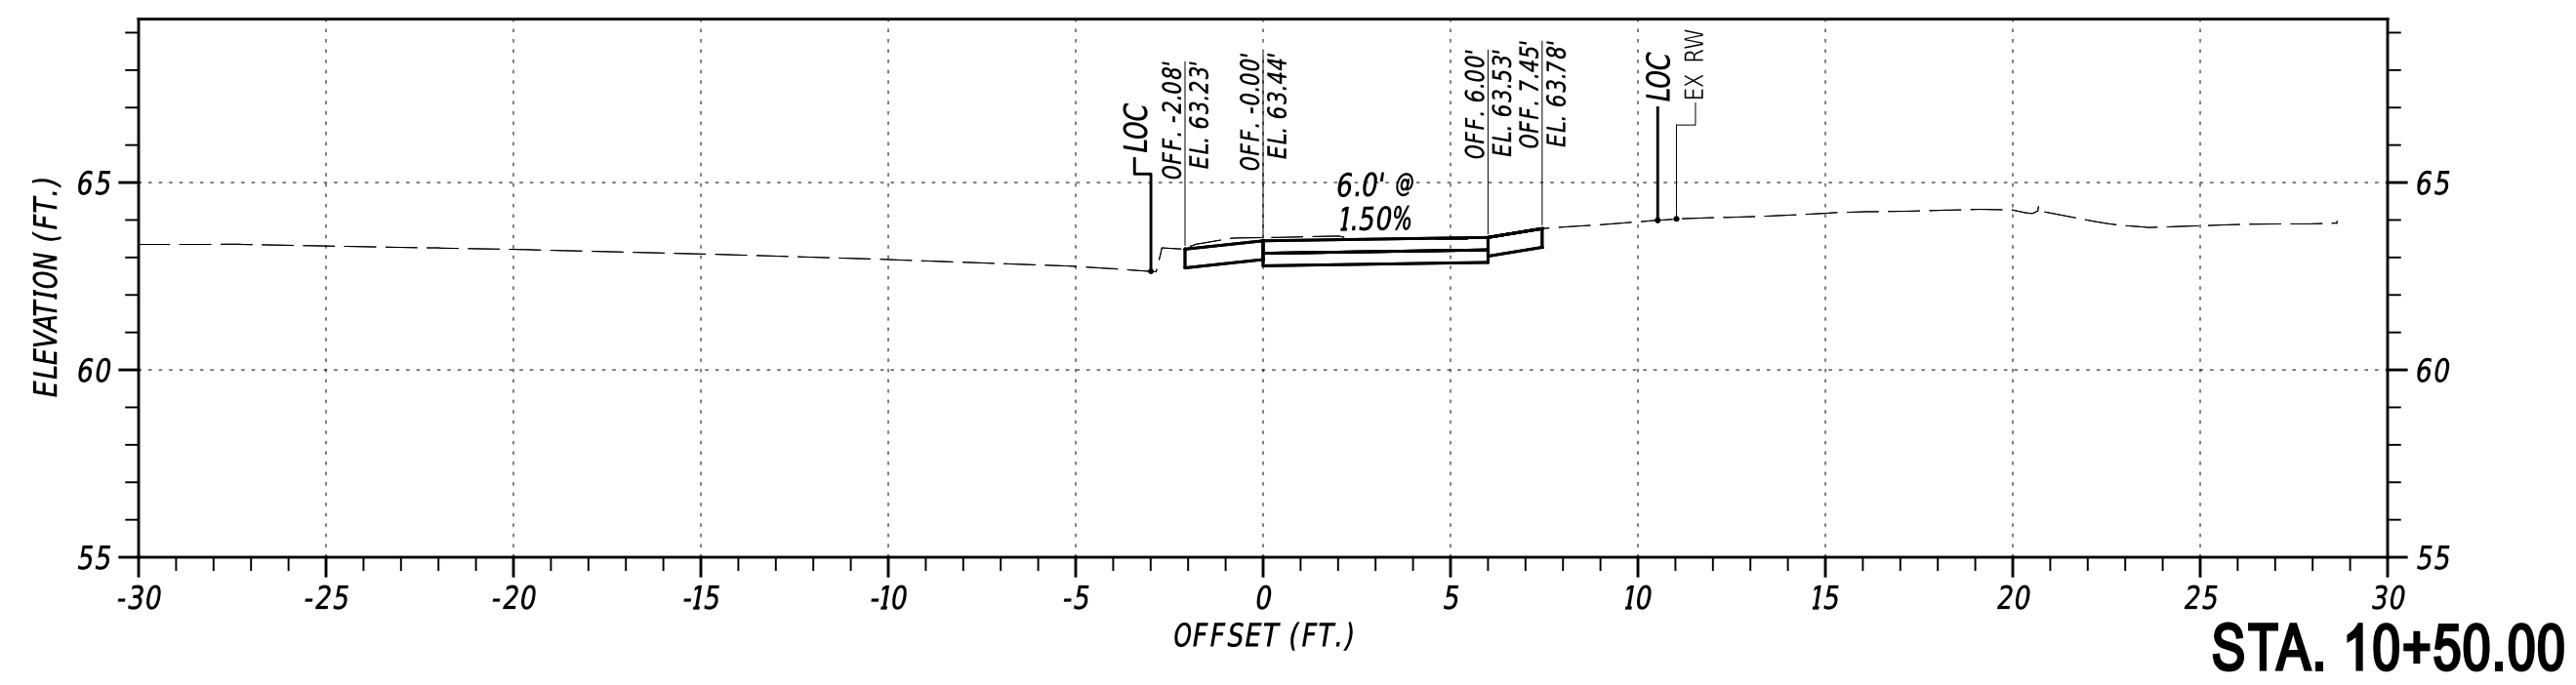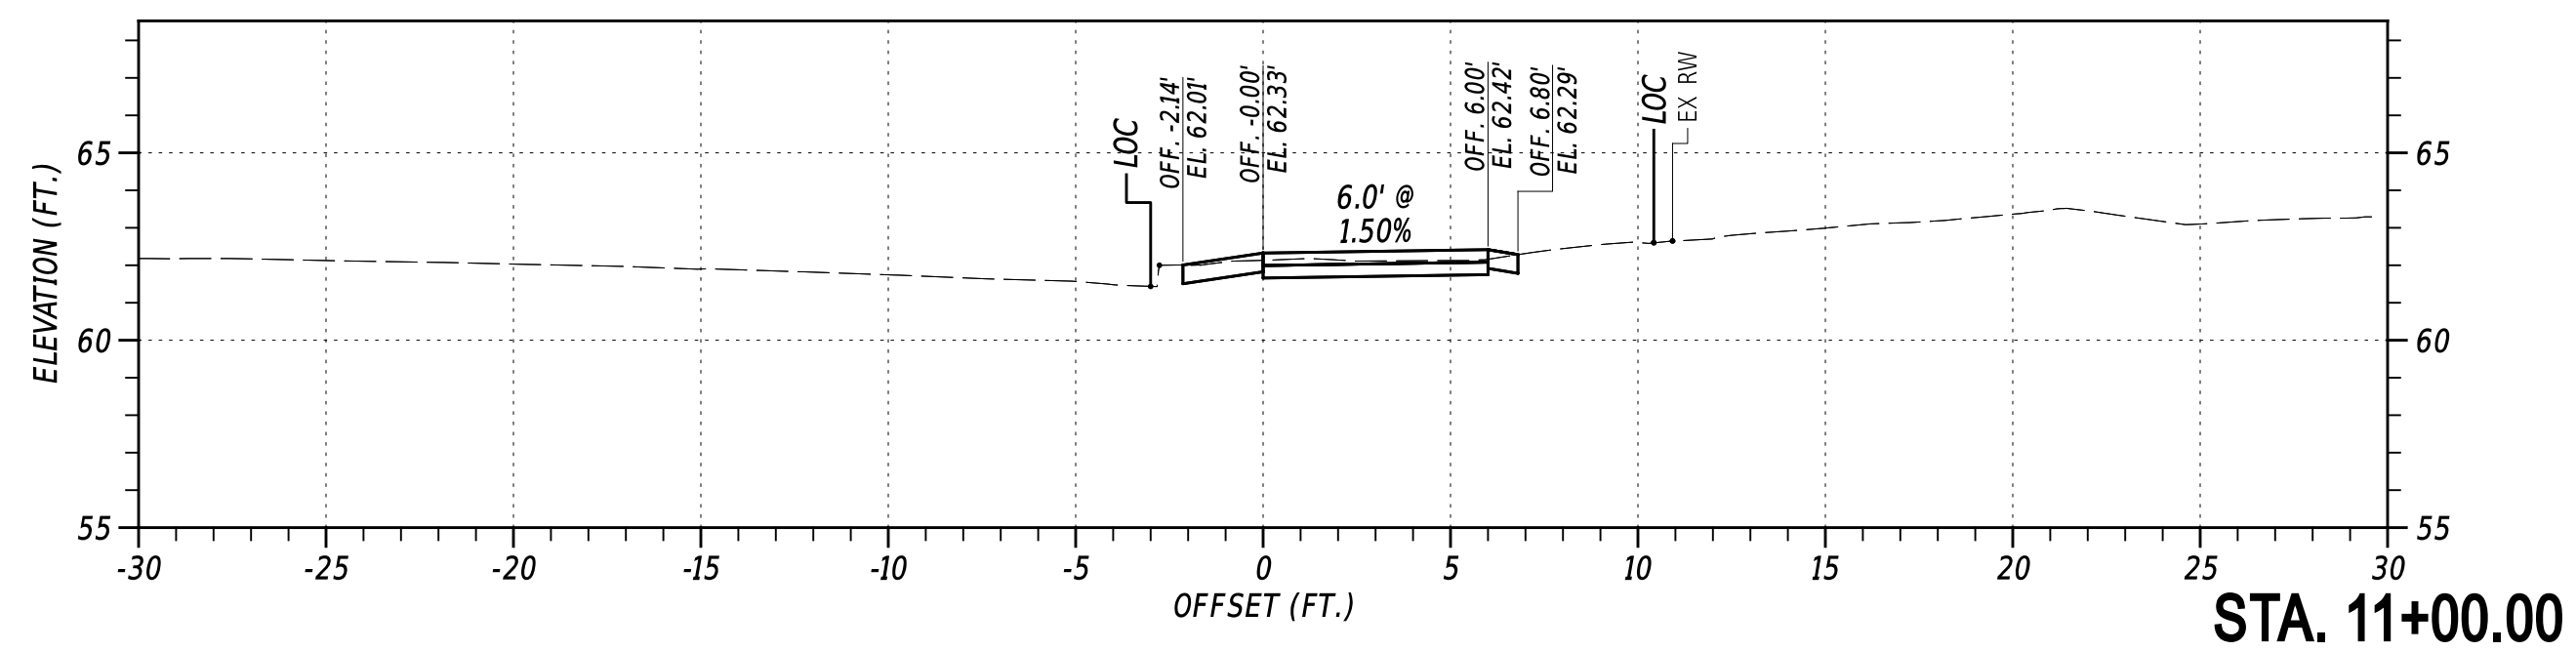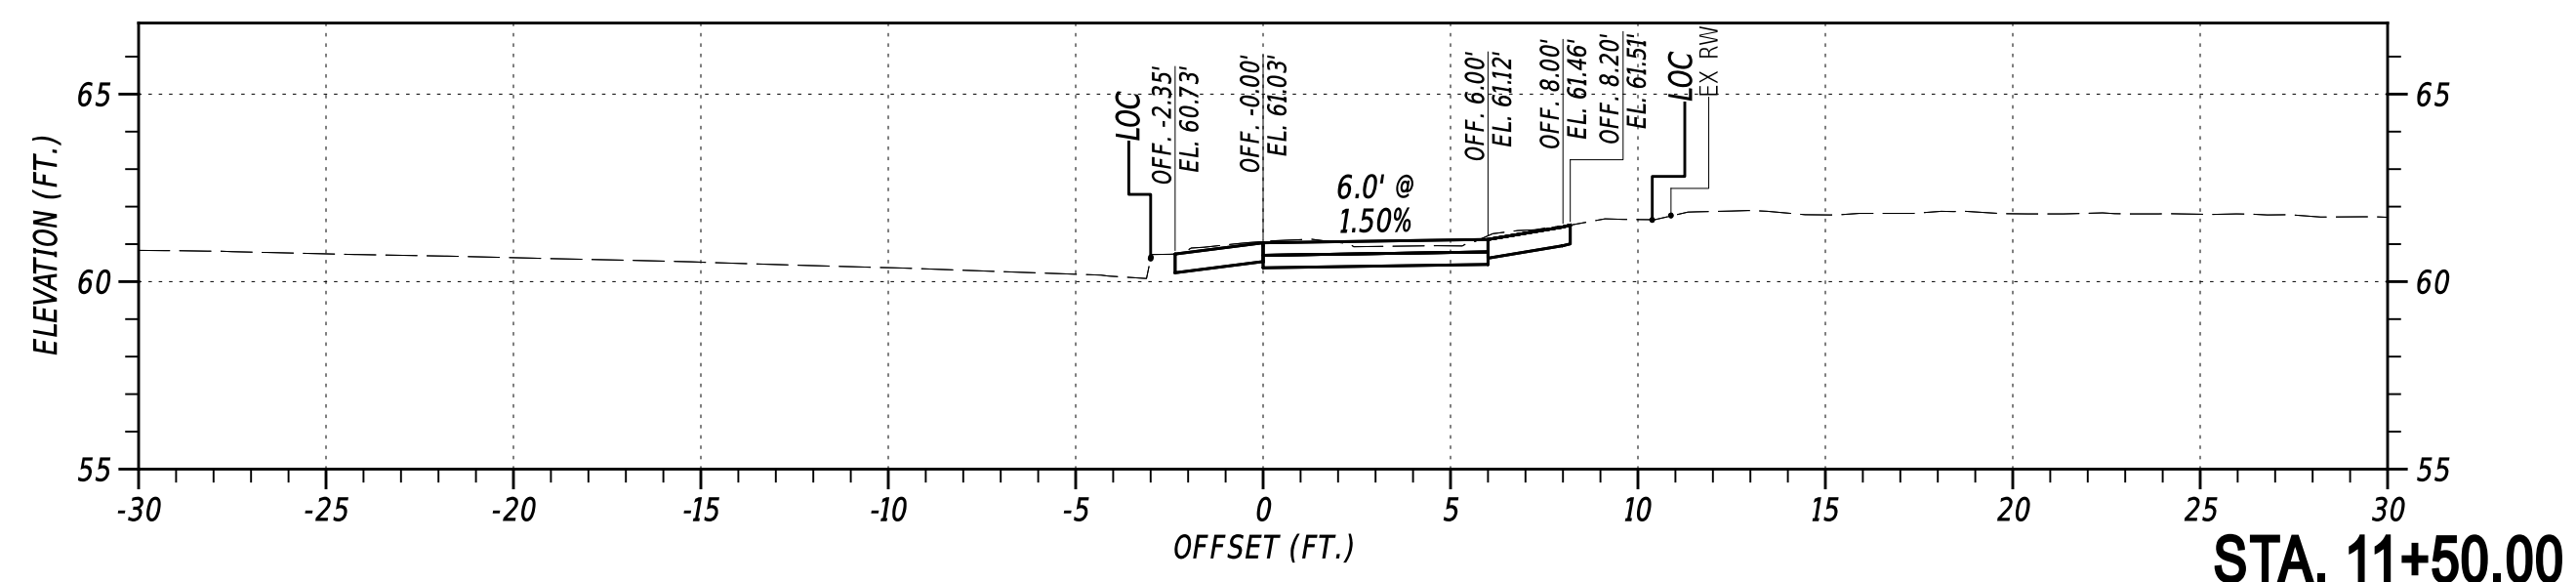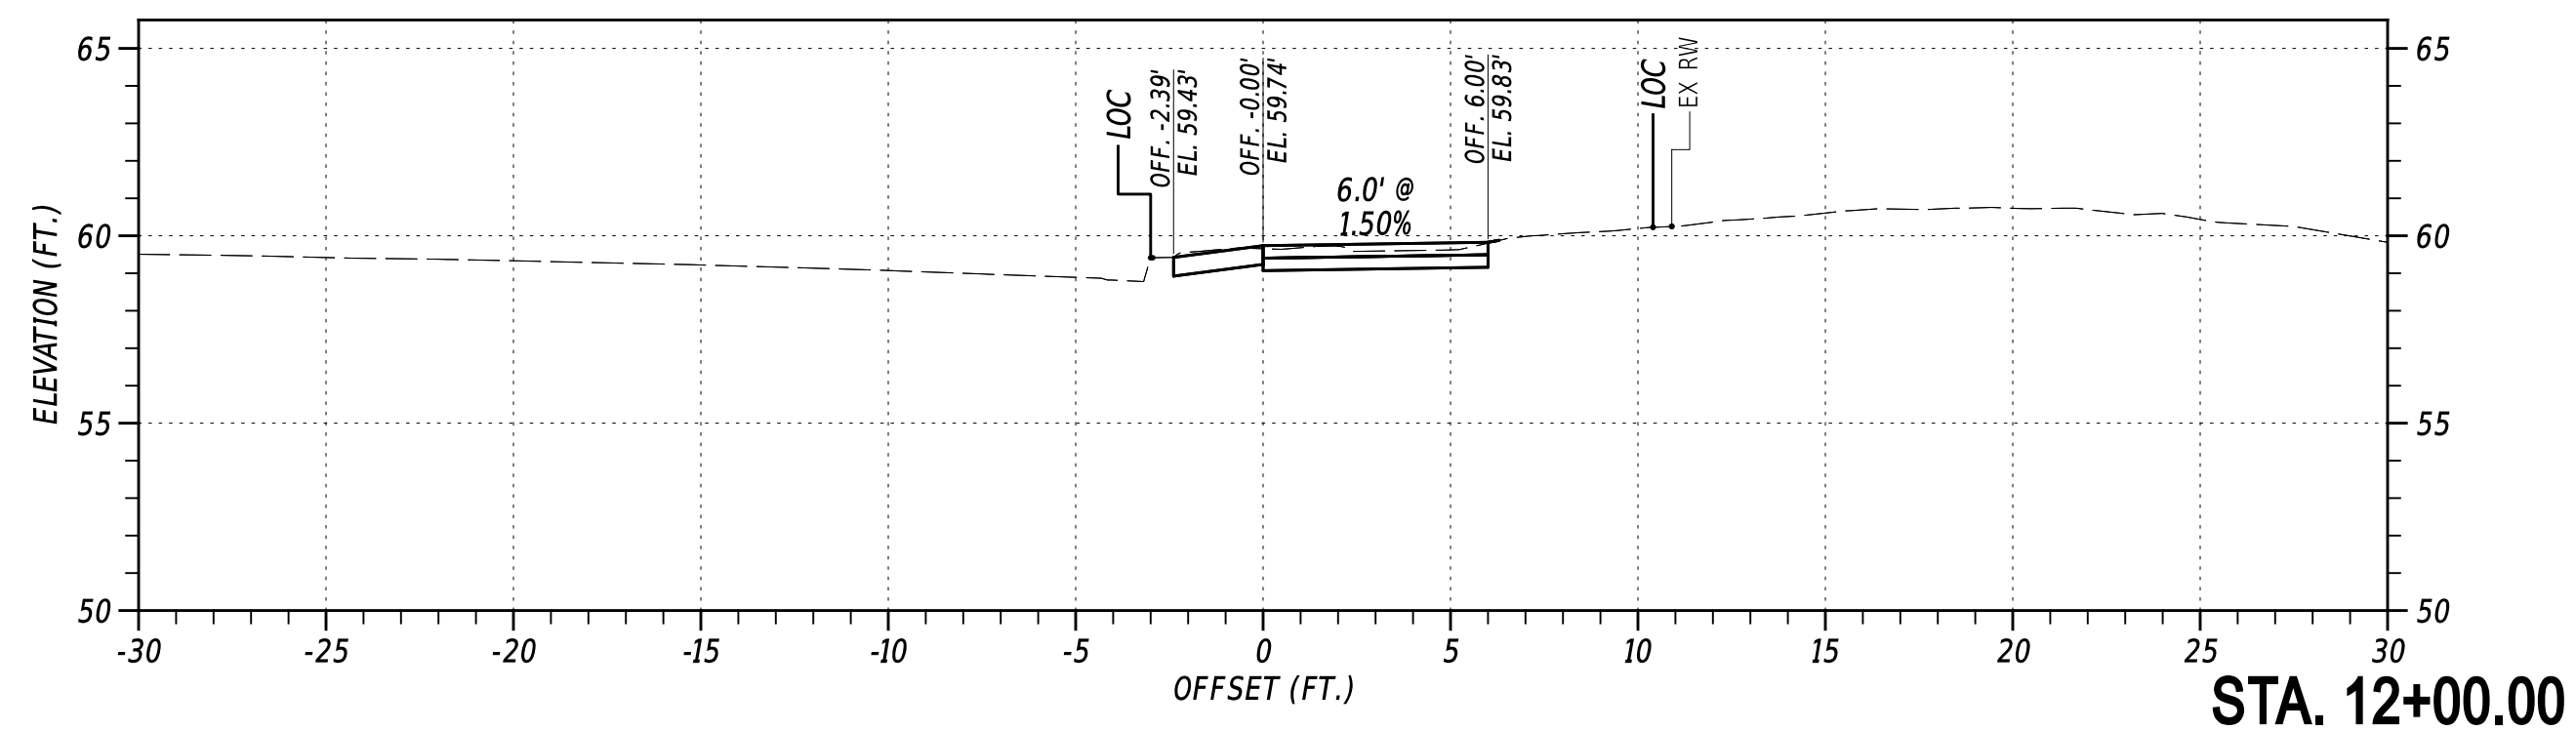

		NOT TO SCALE	OLD BALTIMORE PIKE SIDE PATH, PHASE II	CONTRACT	BRIDGE NO.	N/A	CROSS SECTIONS	SECTION
				T202301501	DESIGNED BY: C. HOLLOWAY	PAI		
				COUNTY				SHEET NO.
				NEW CASTLE	CHECKED BY: O. GREEN	4		

27-AUG-2024
\\A\accounts\DEDOT\DEDOT22014 - AGR1955F Task 5 Old Baltimore Pike Pedes\DESIGN\CTDGN\YS_000_RDSF_T202301501_PEN.dgn

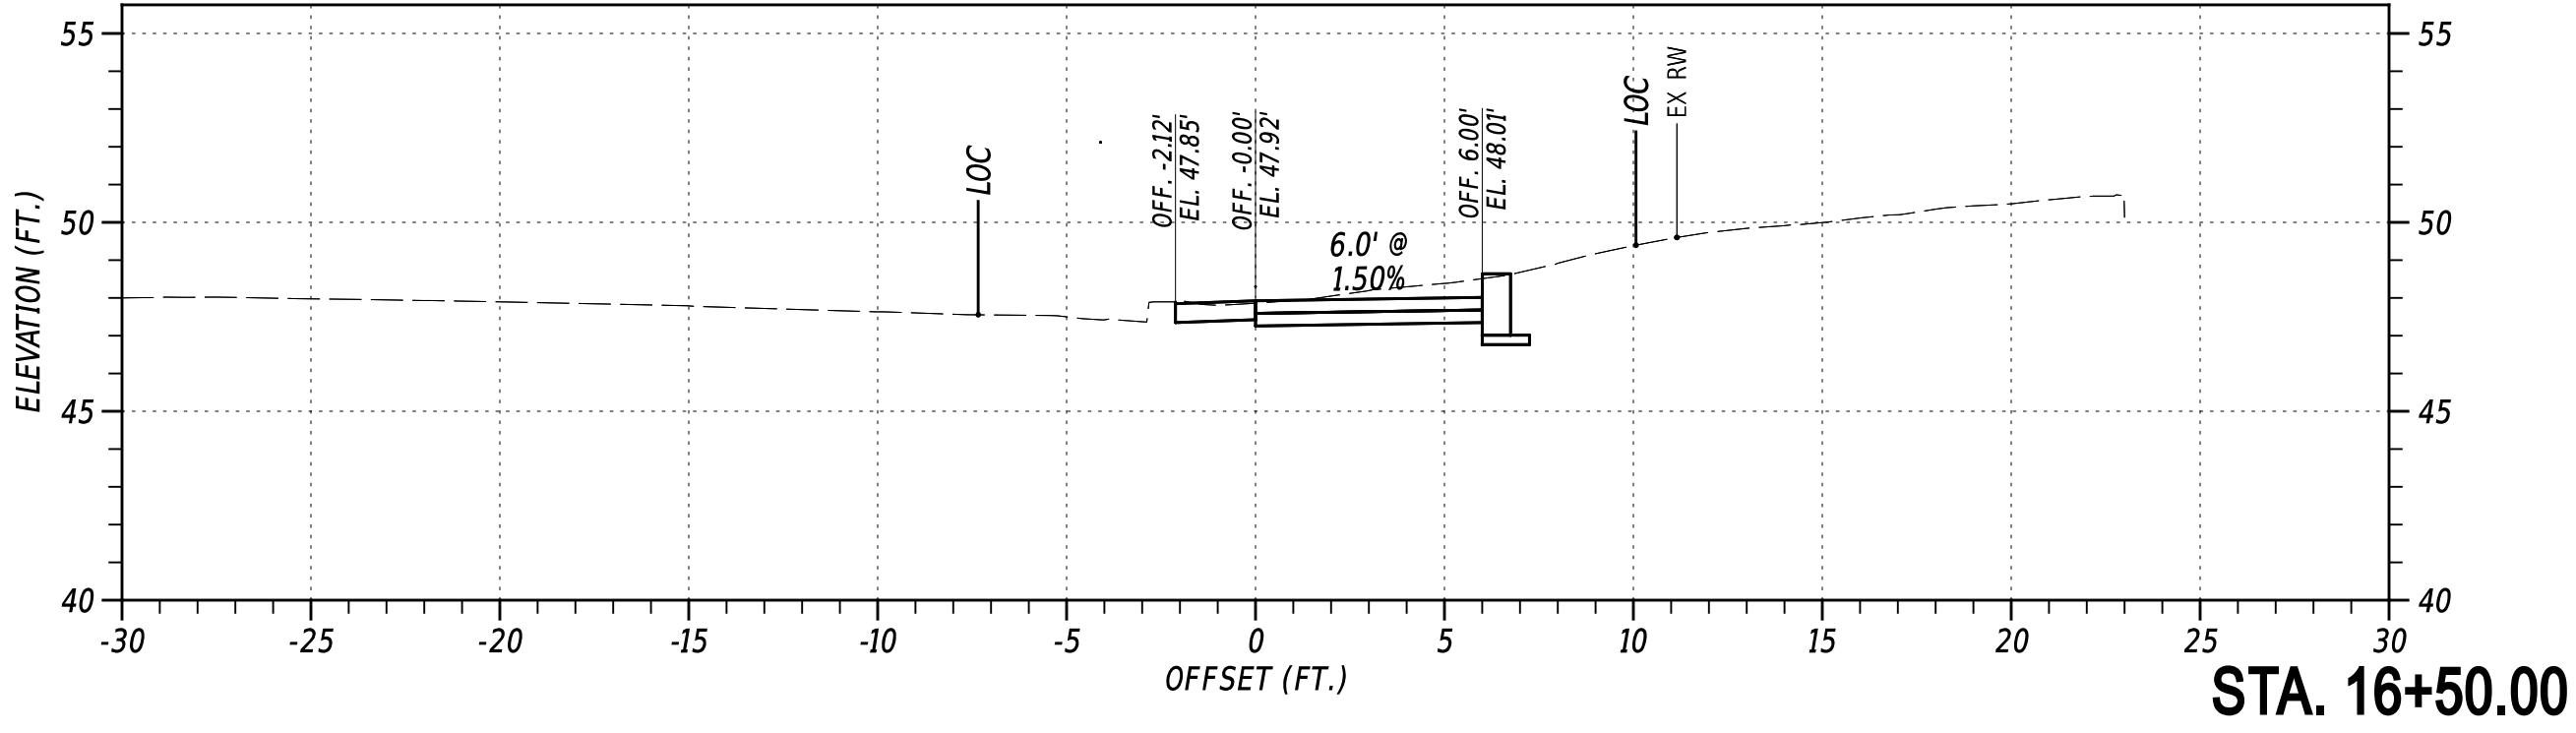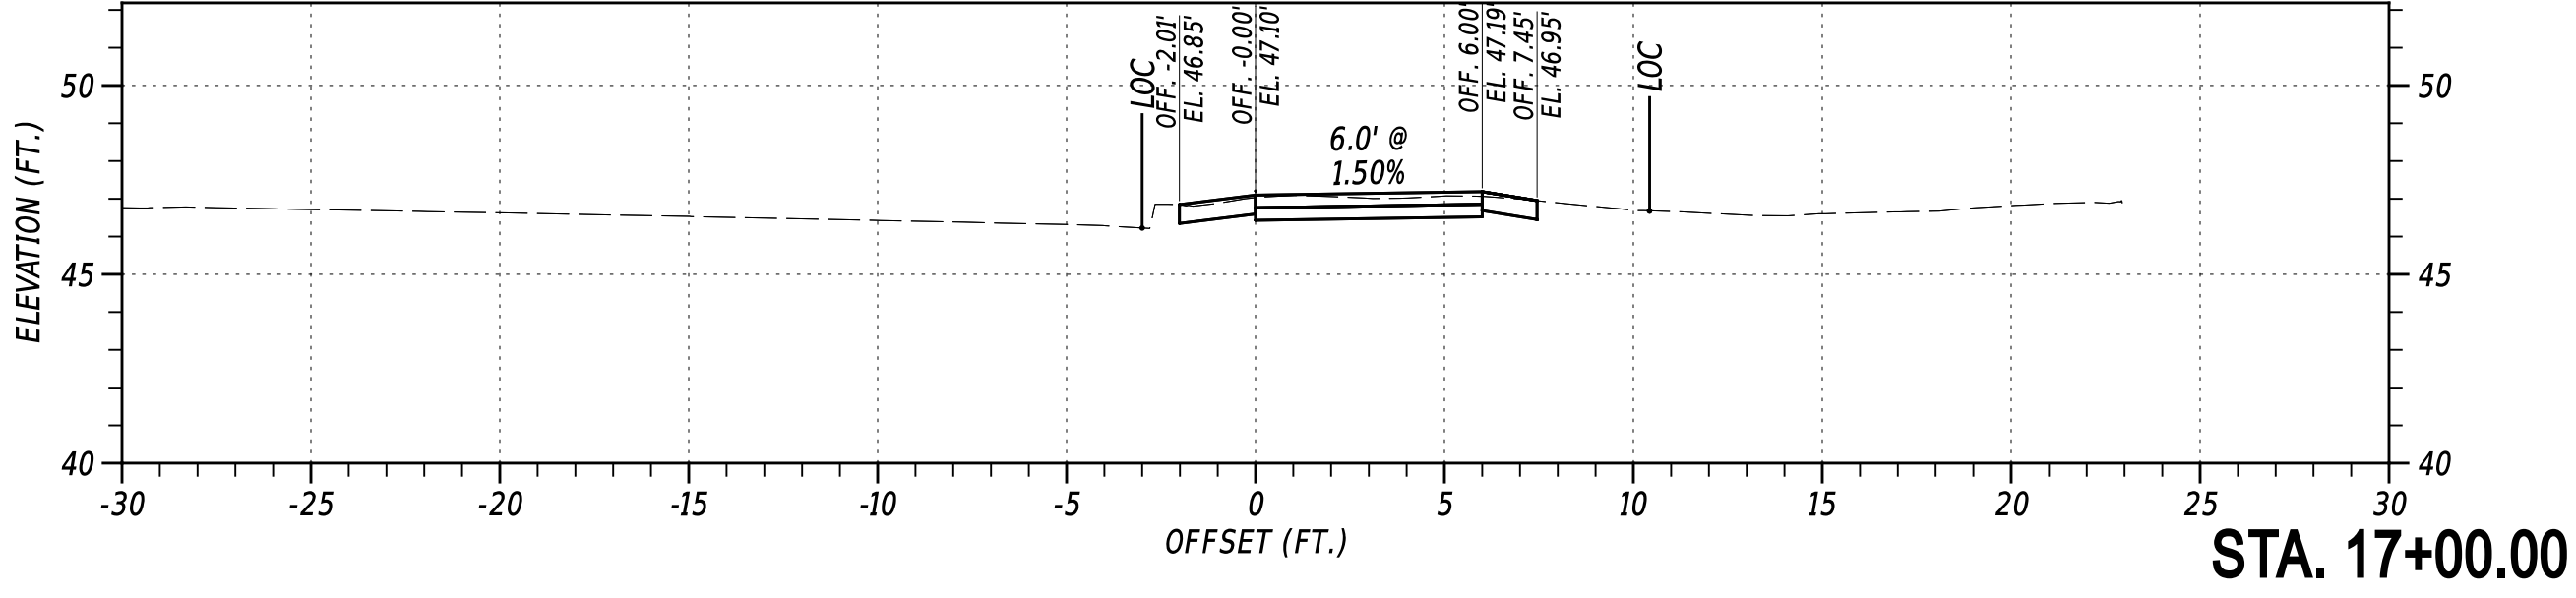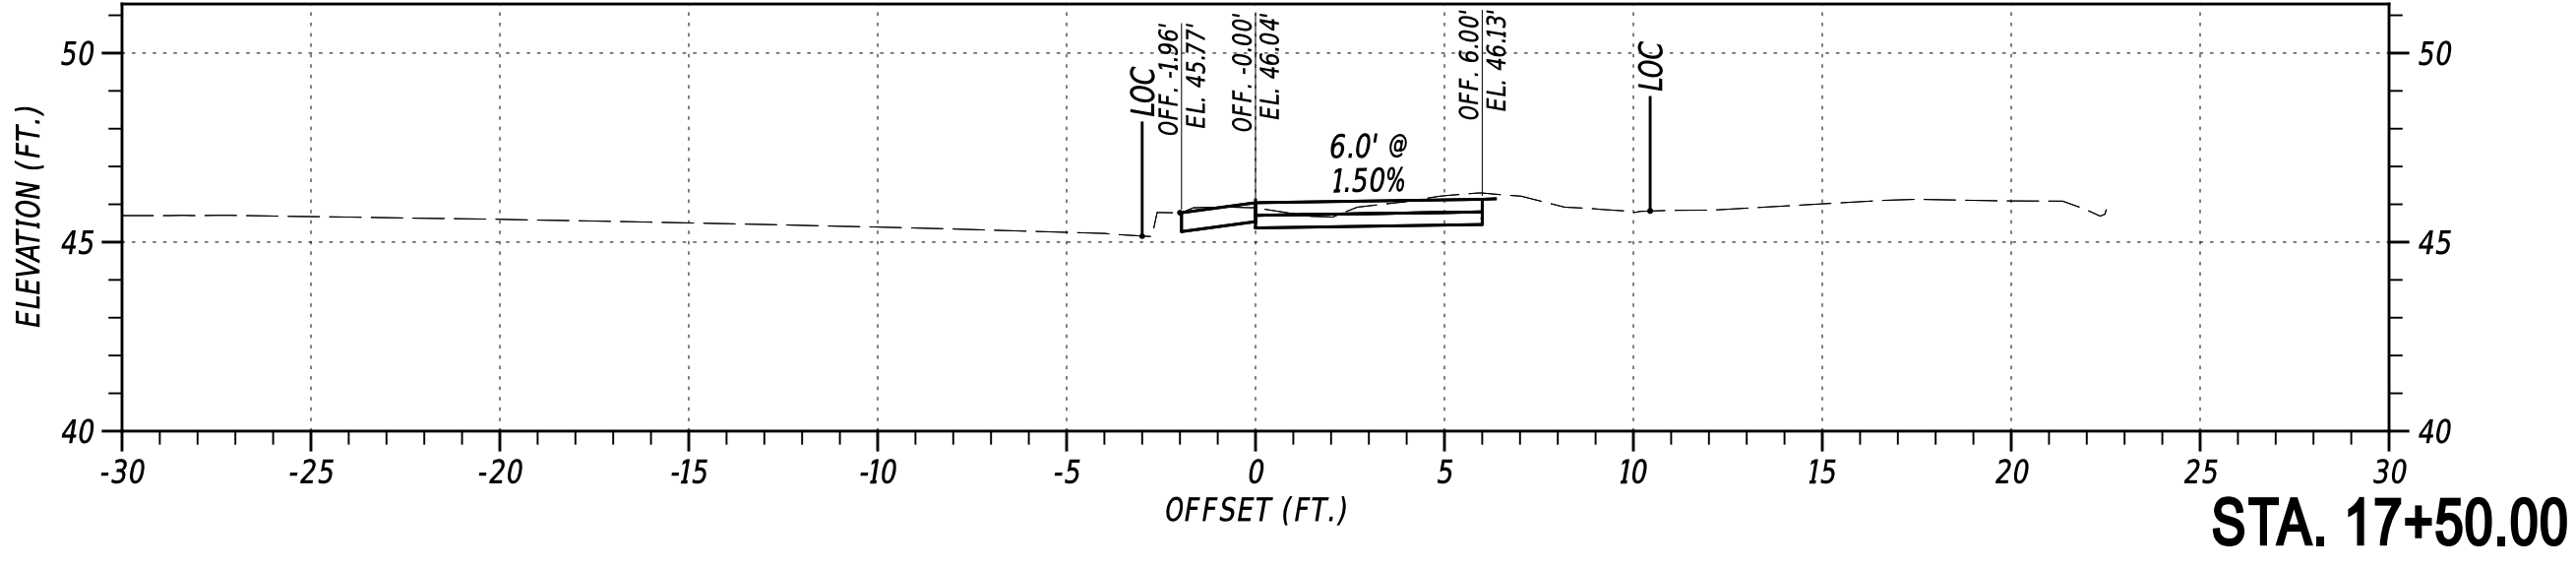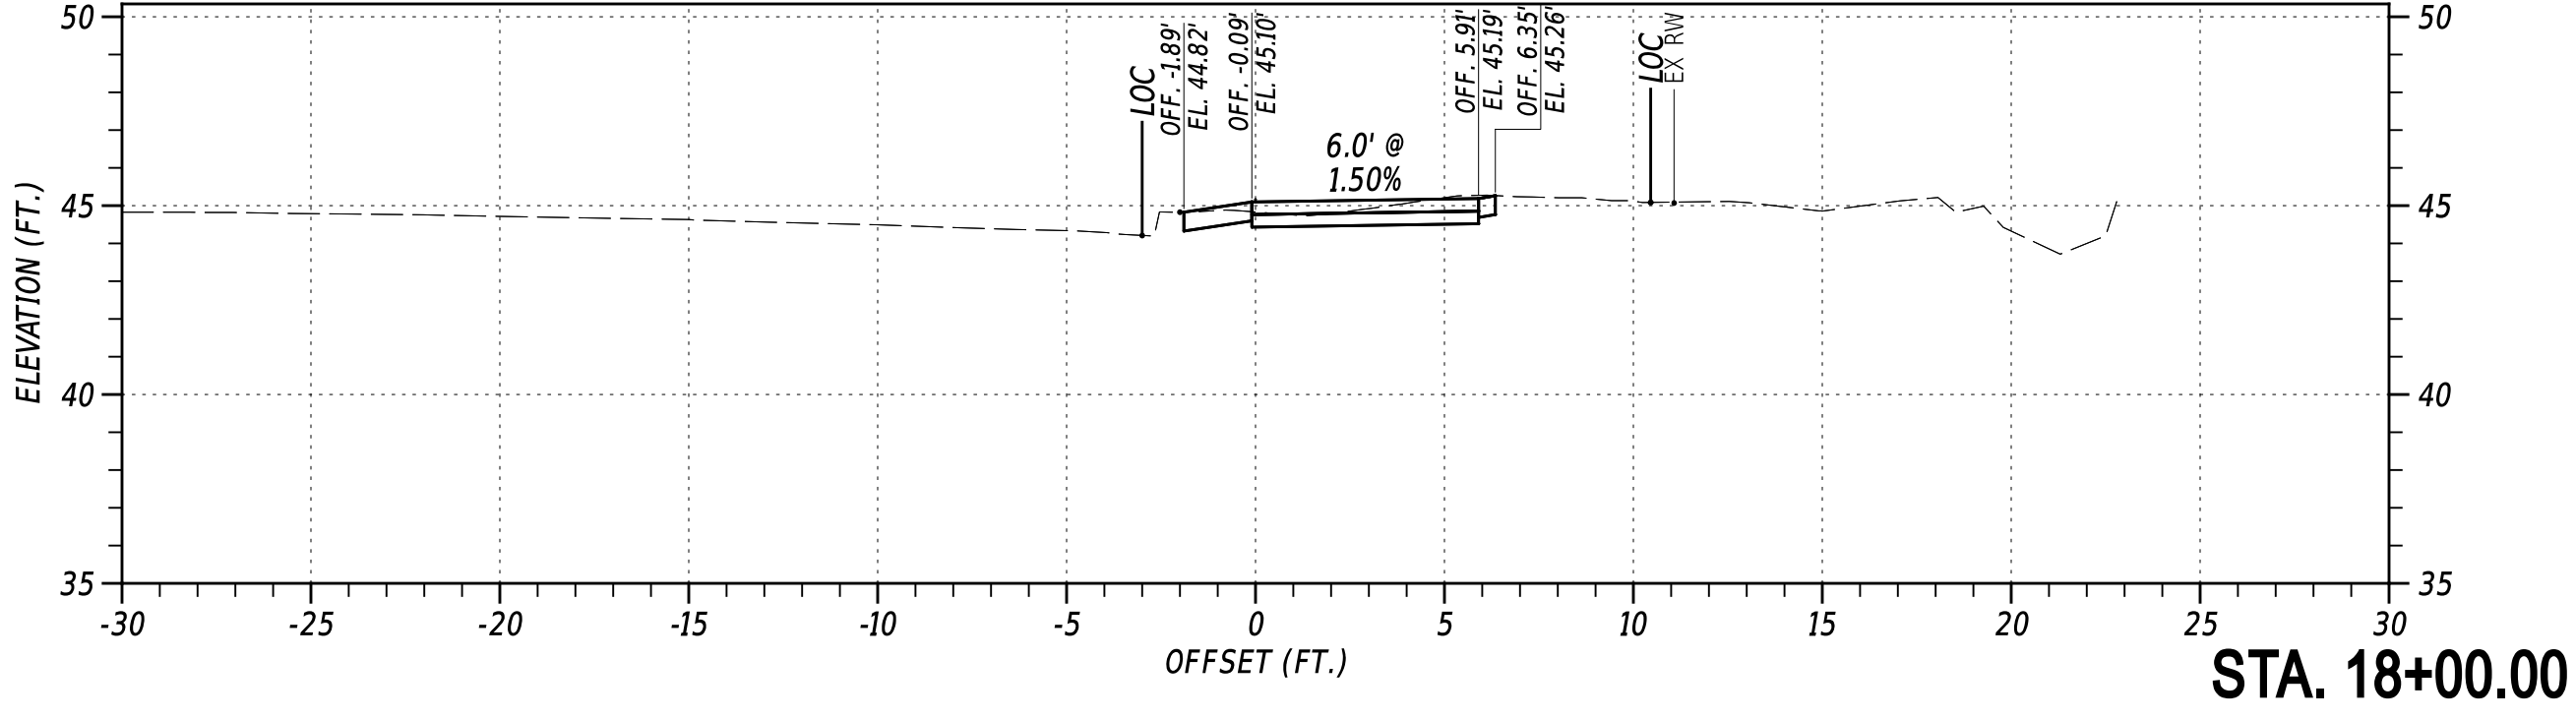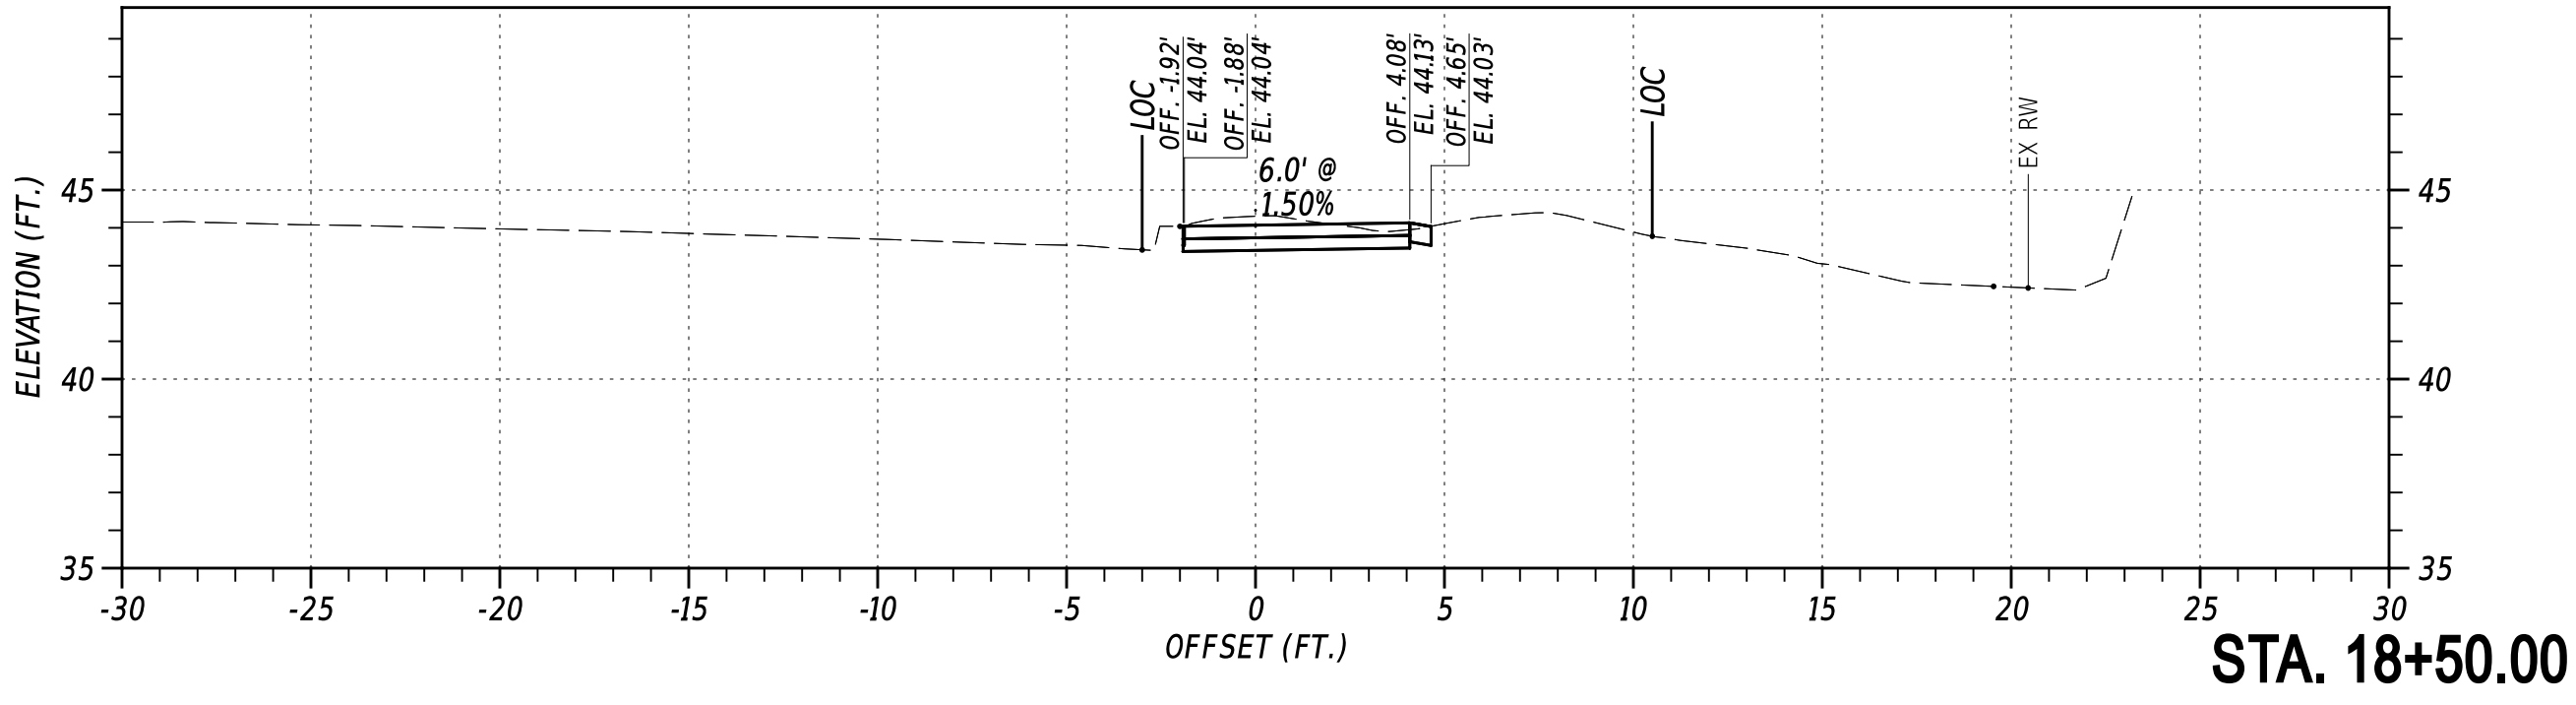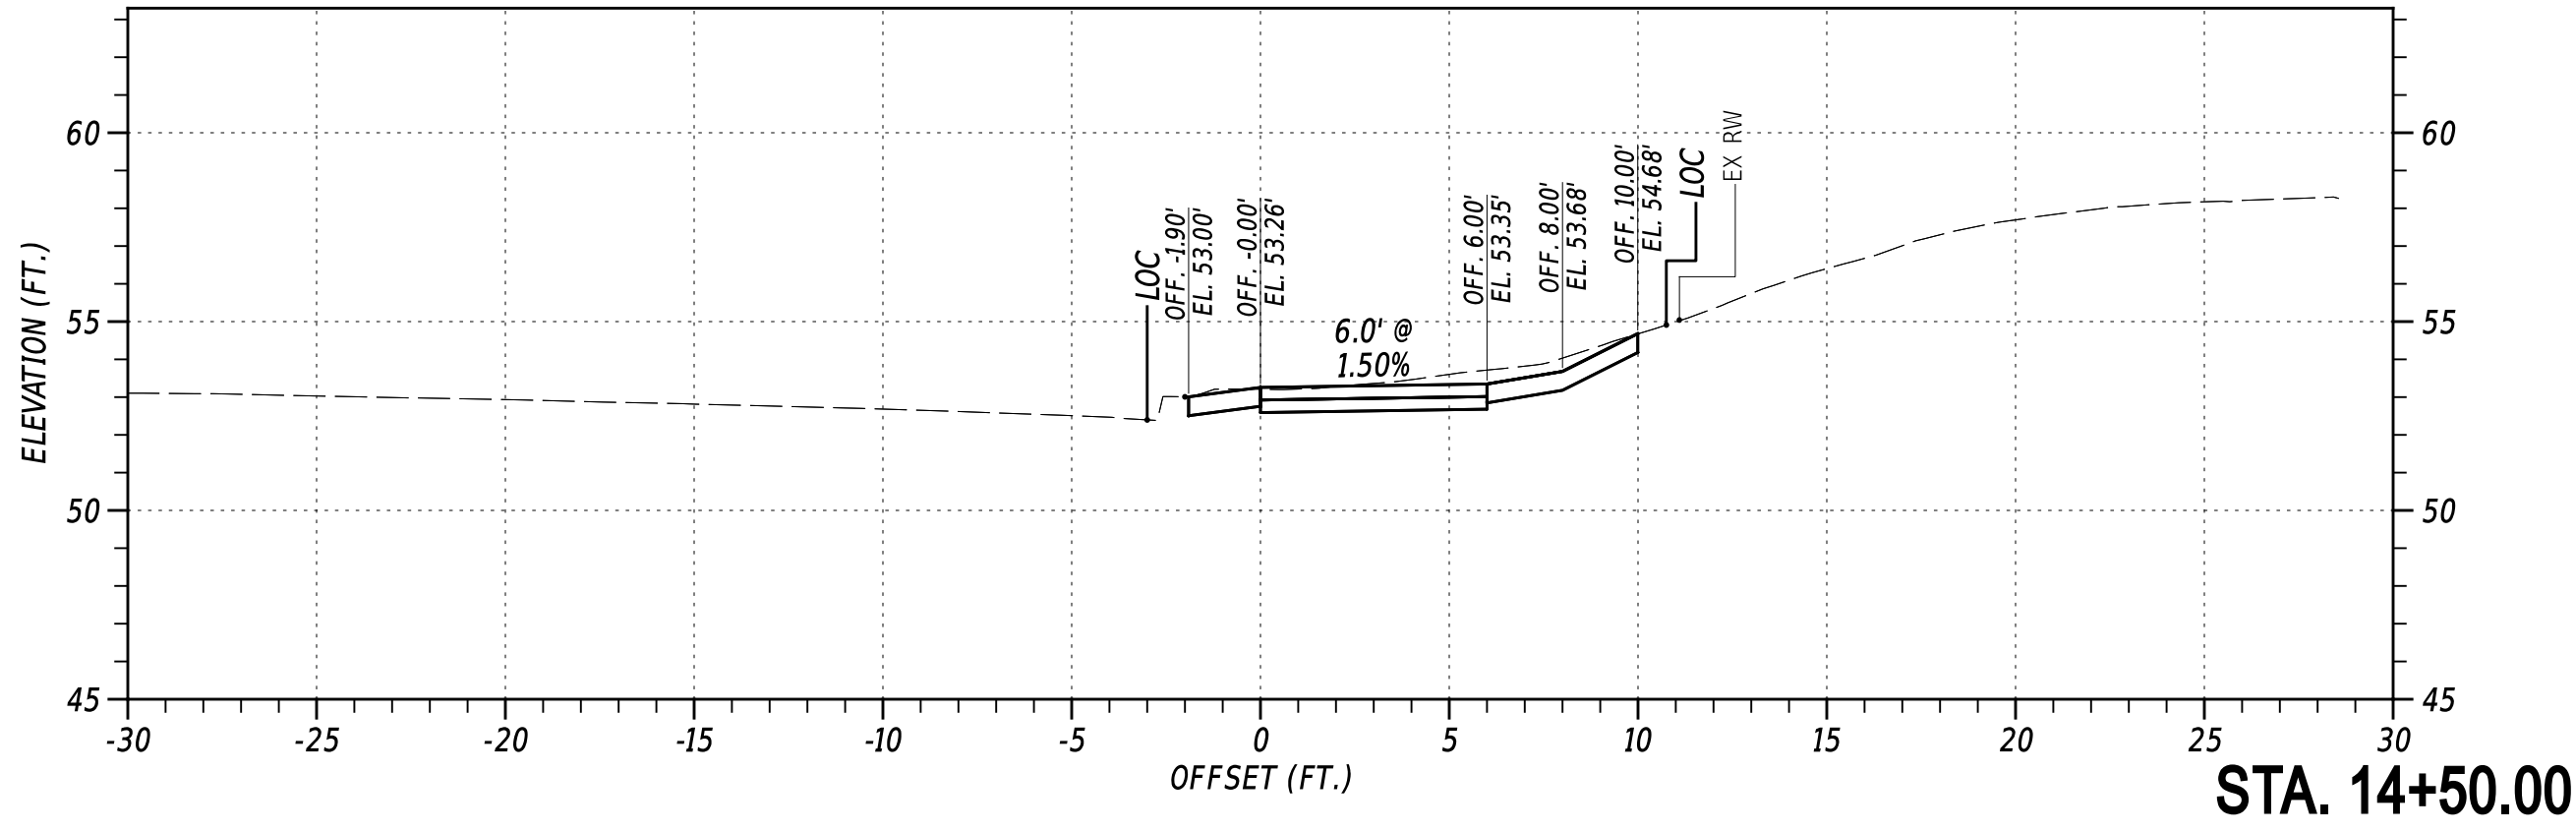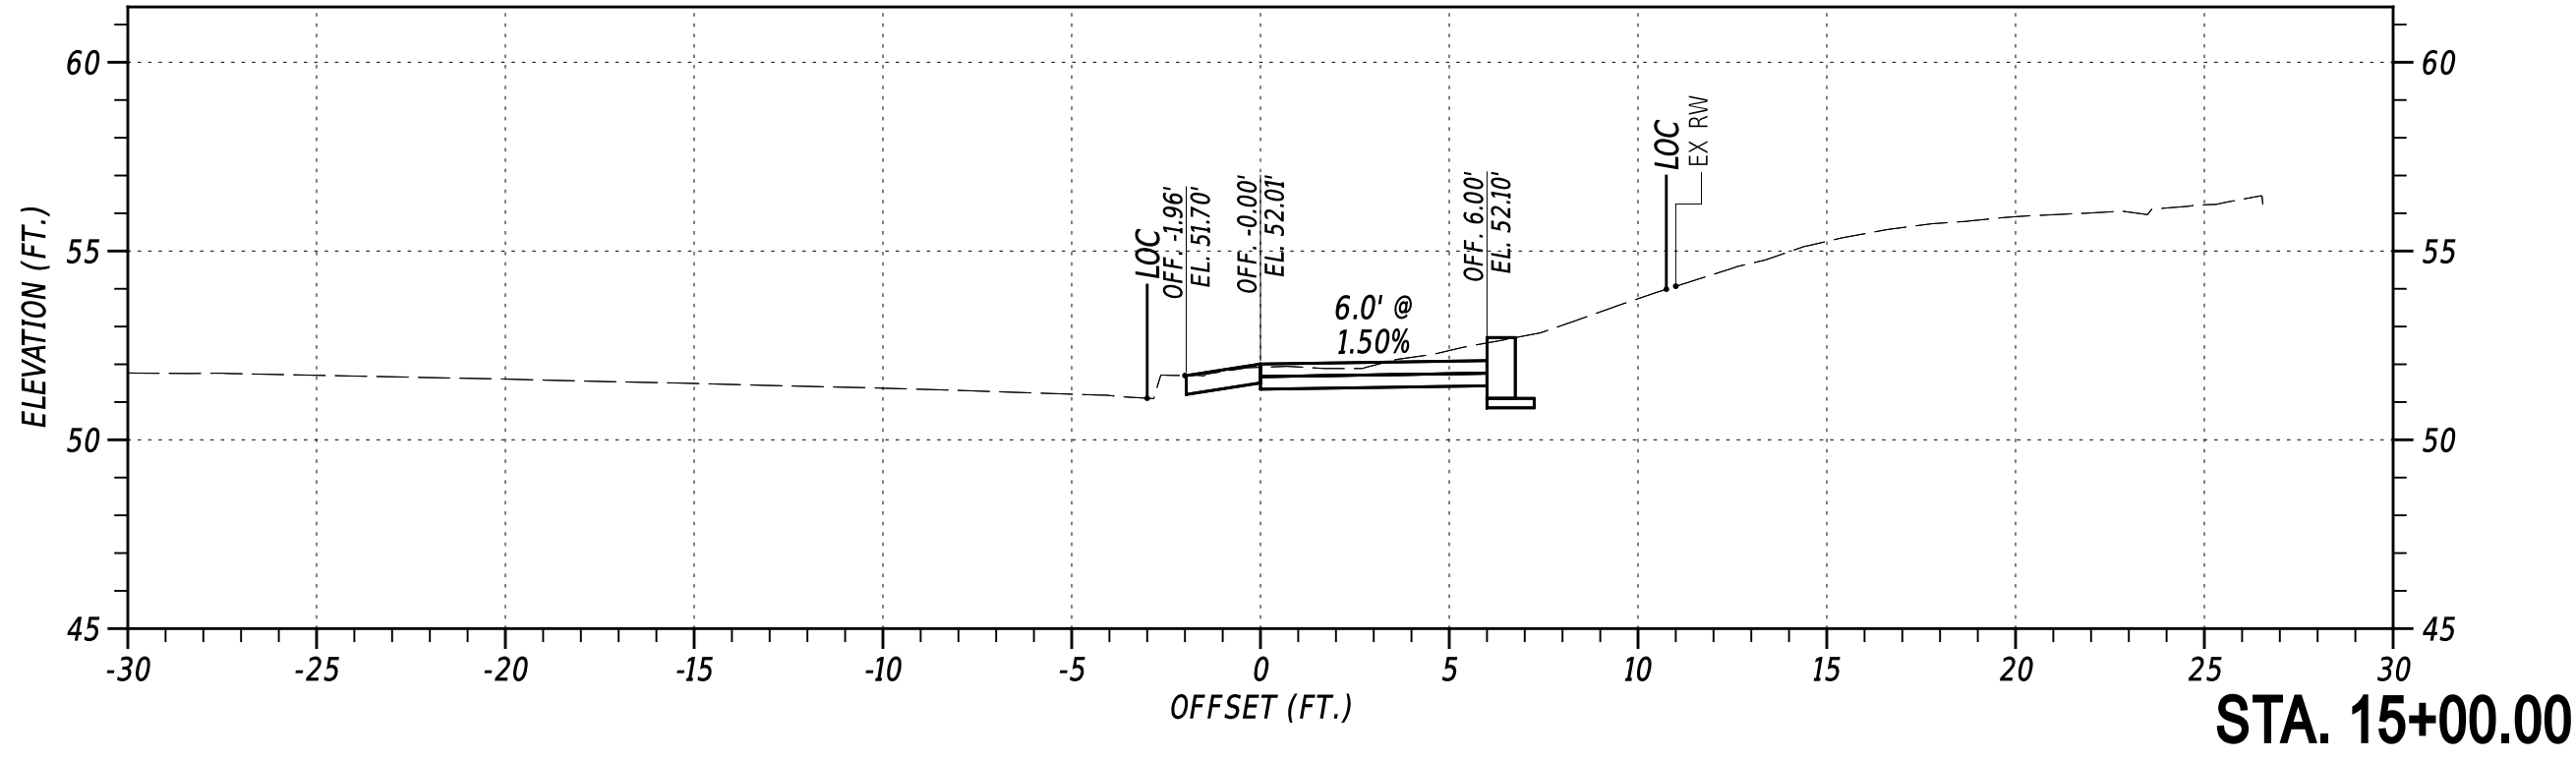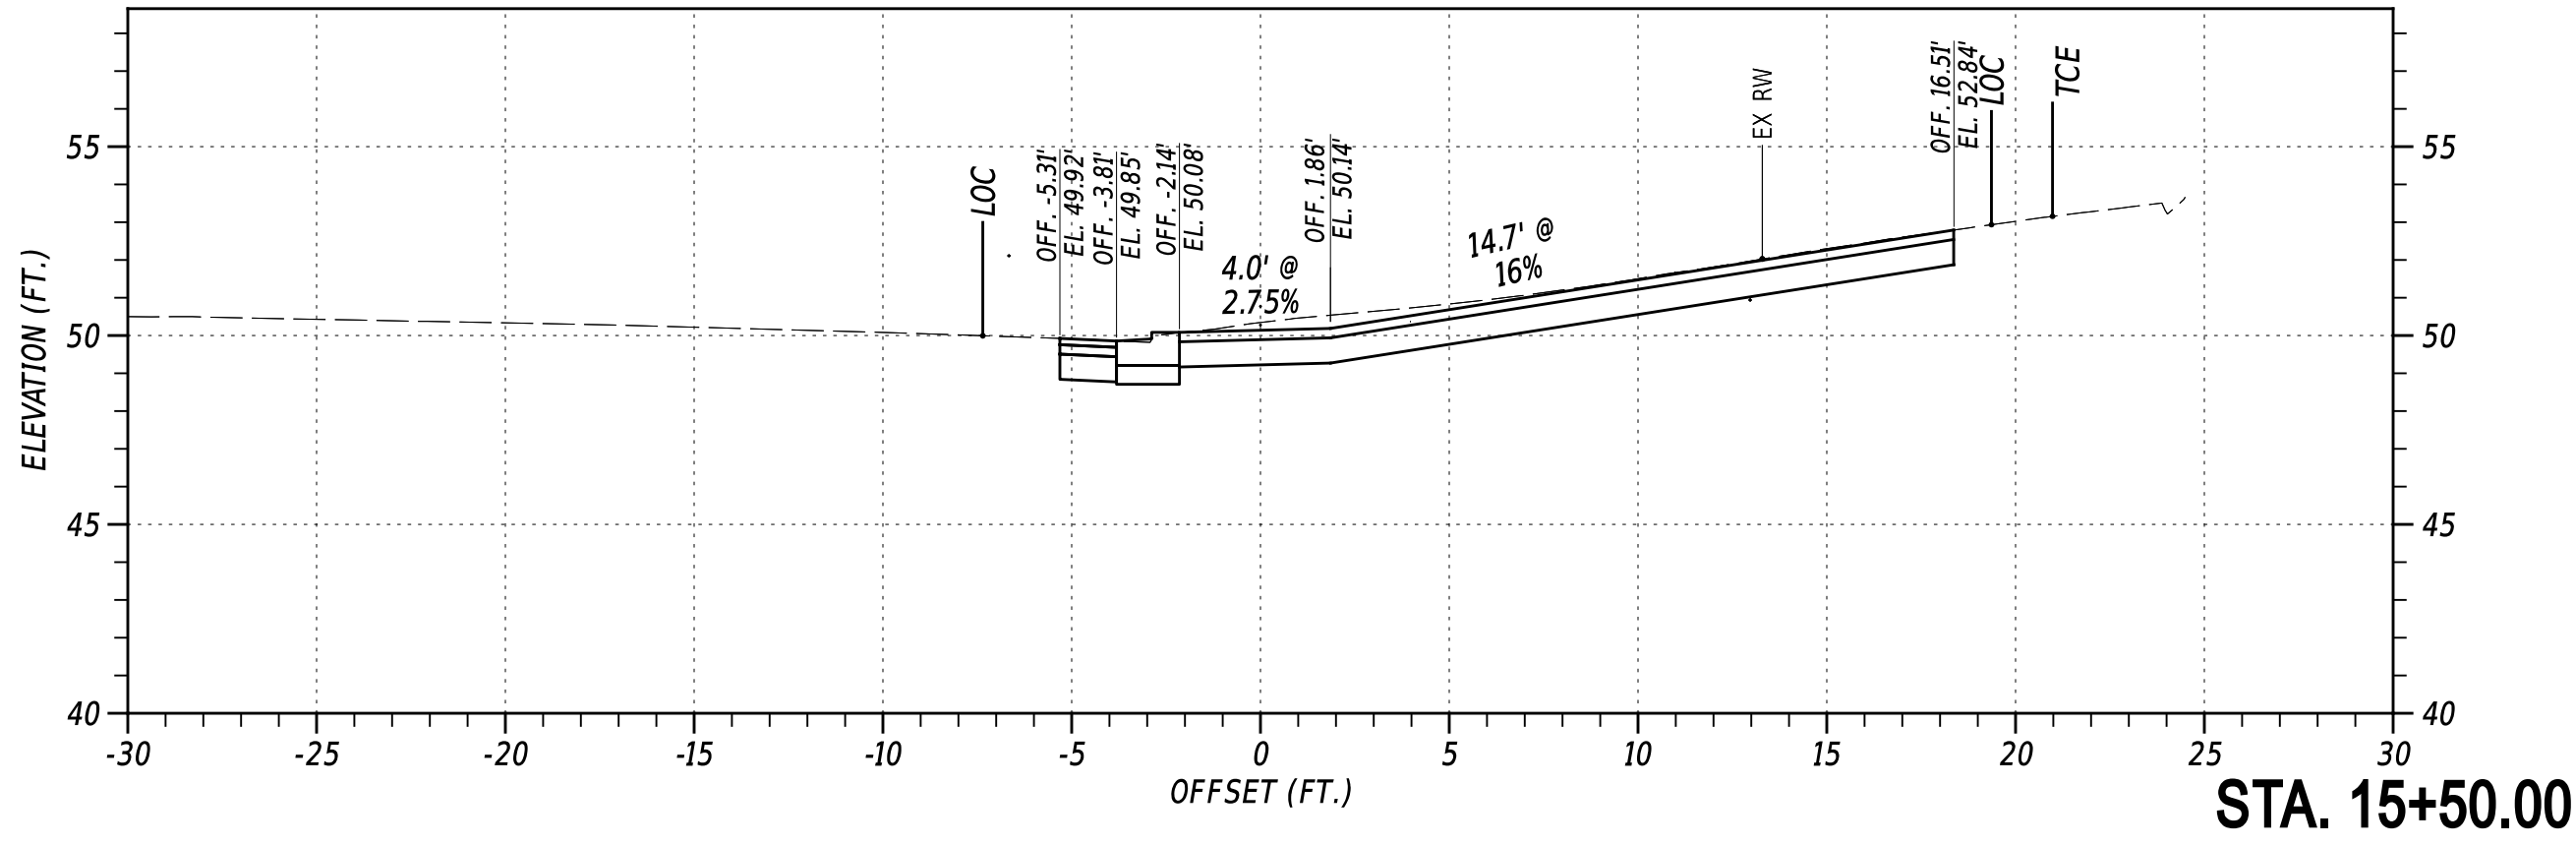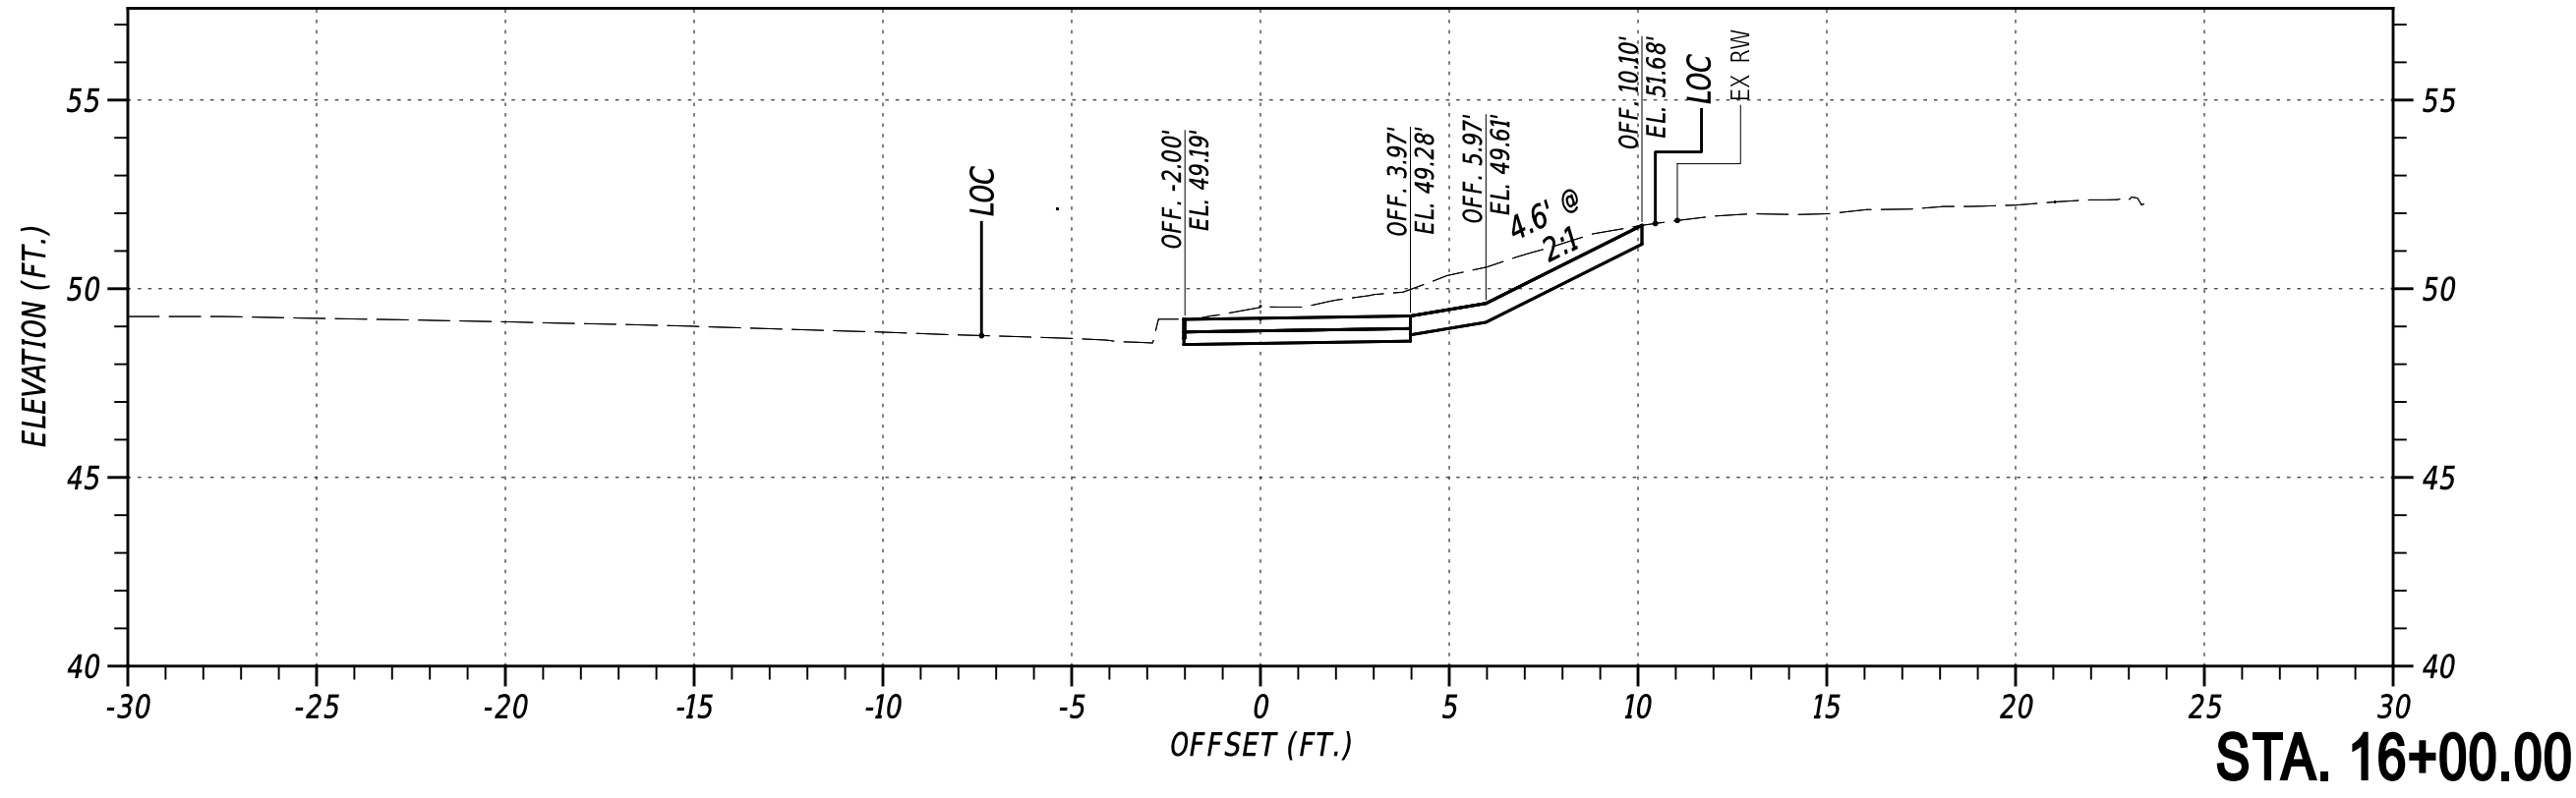

NOT TO SCALE











OLD BALTIMORE PIKE SIDE PATH, PHASE II

CONTRACT T202301501	BRIDGE NO. N/A
COUNTY NEW CASTLE	DESIGNED BY: C. HOLLOWAY
	CHECKED BY: O. GREEN

CROSS SECTIONS
SHEET NO. 5

SECTION PAI

27-AUG-2024
U:\Accounts\DEDOT\DEDOT22014 - AGR1955F Task 5 Old Baltimore Pike Pedes\DESIGN\CTDGNVX_000_RDSF_T202301501_PEN.dgn

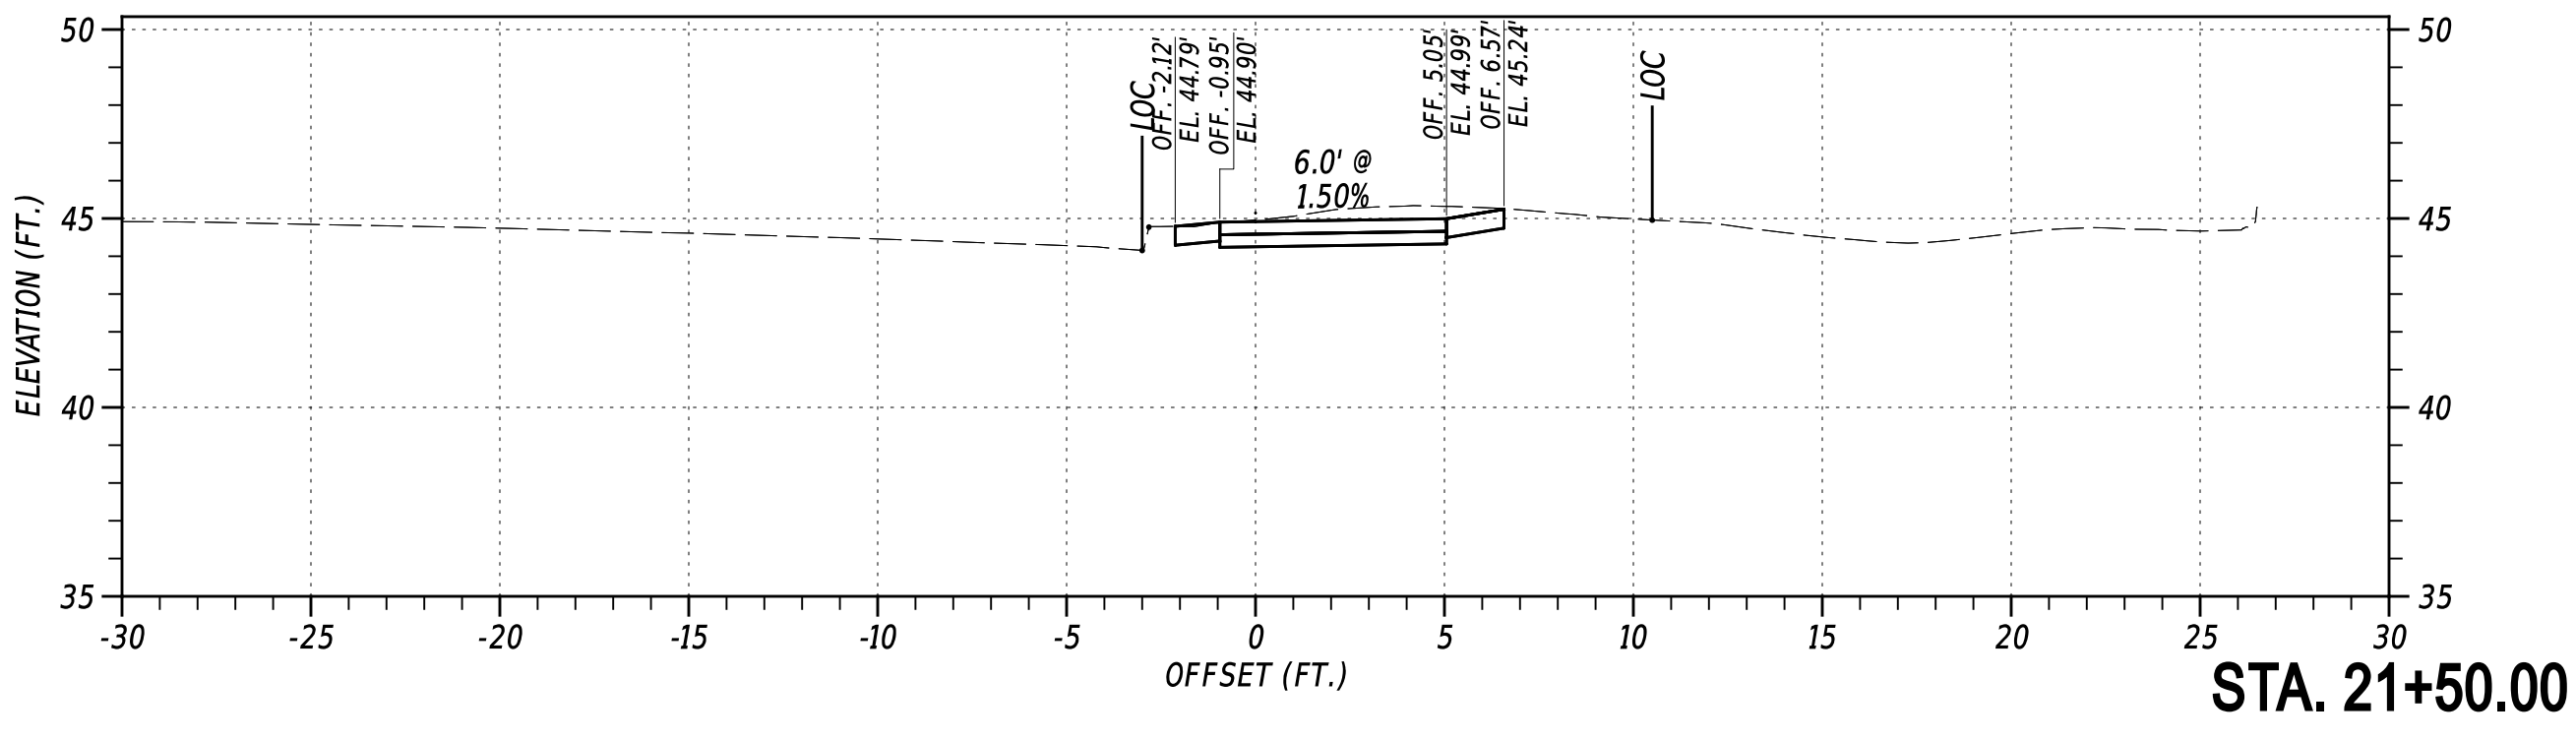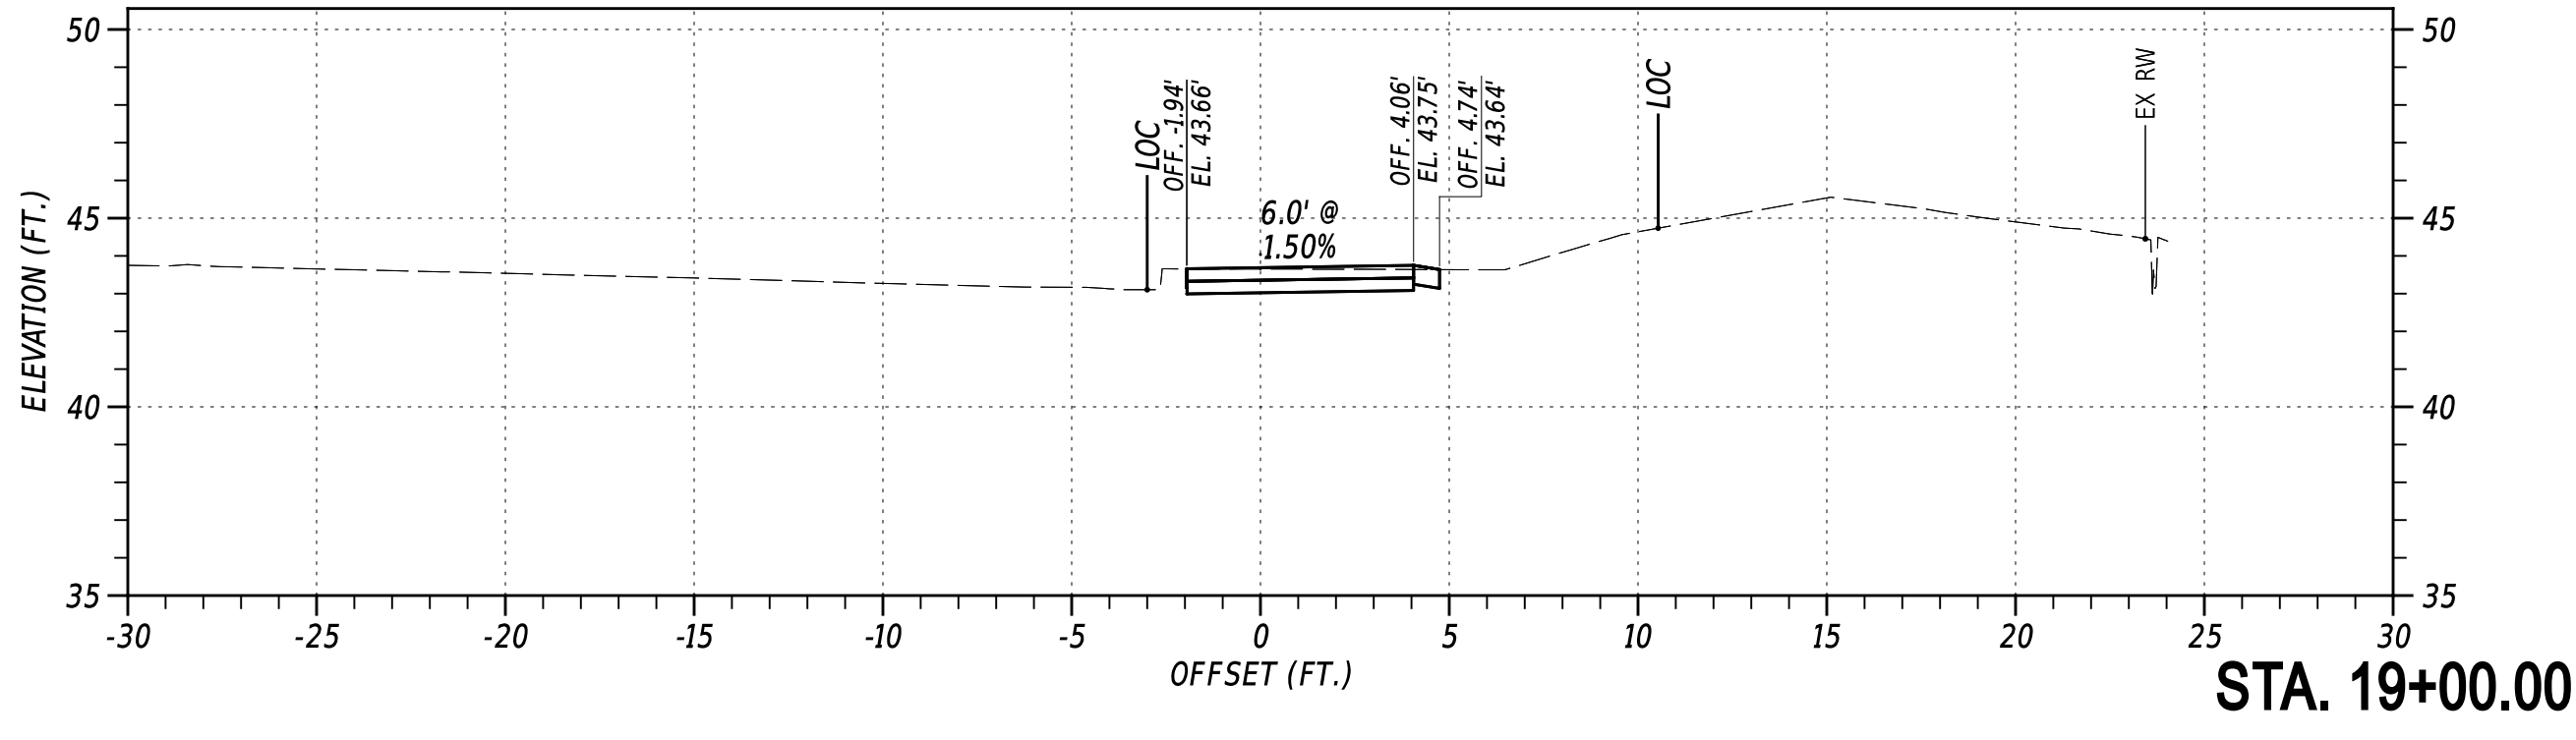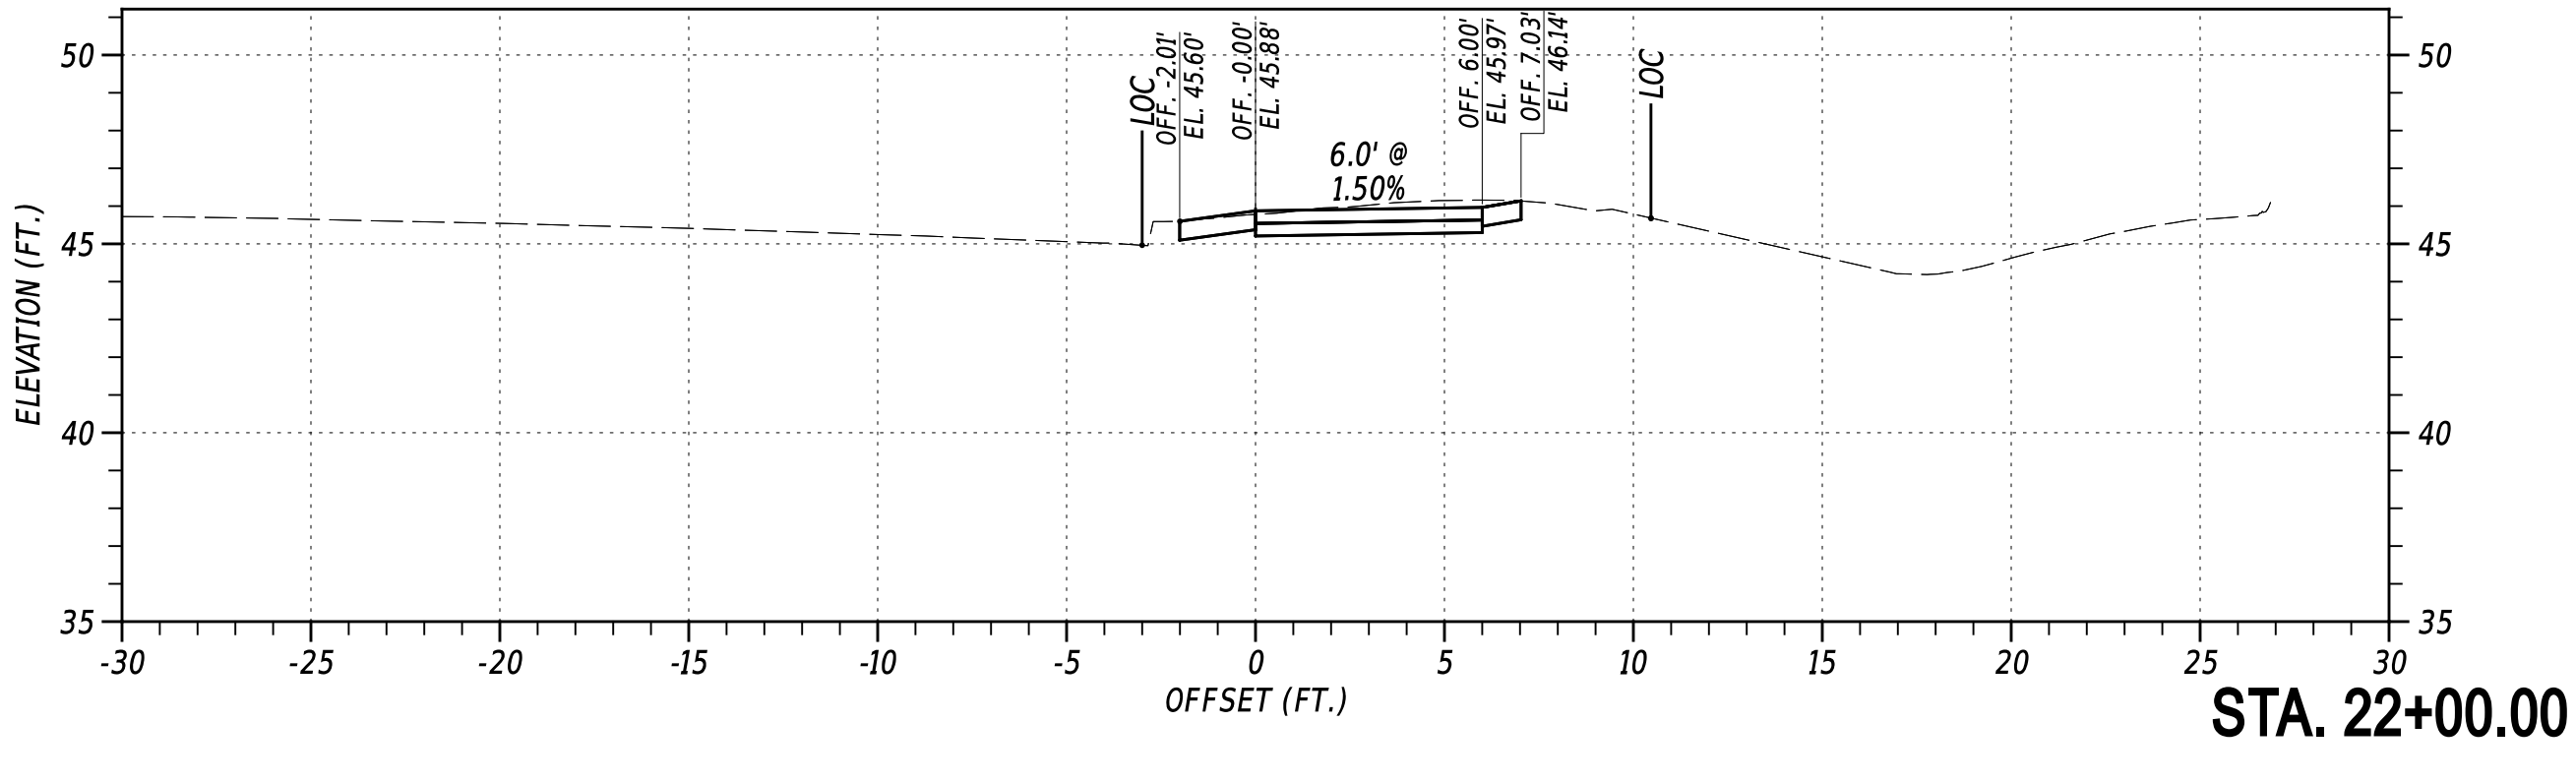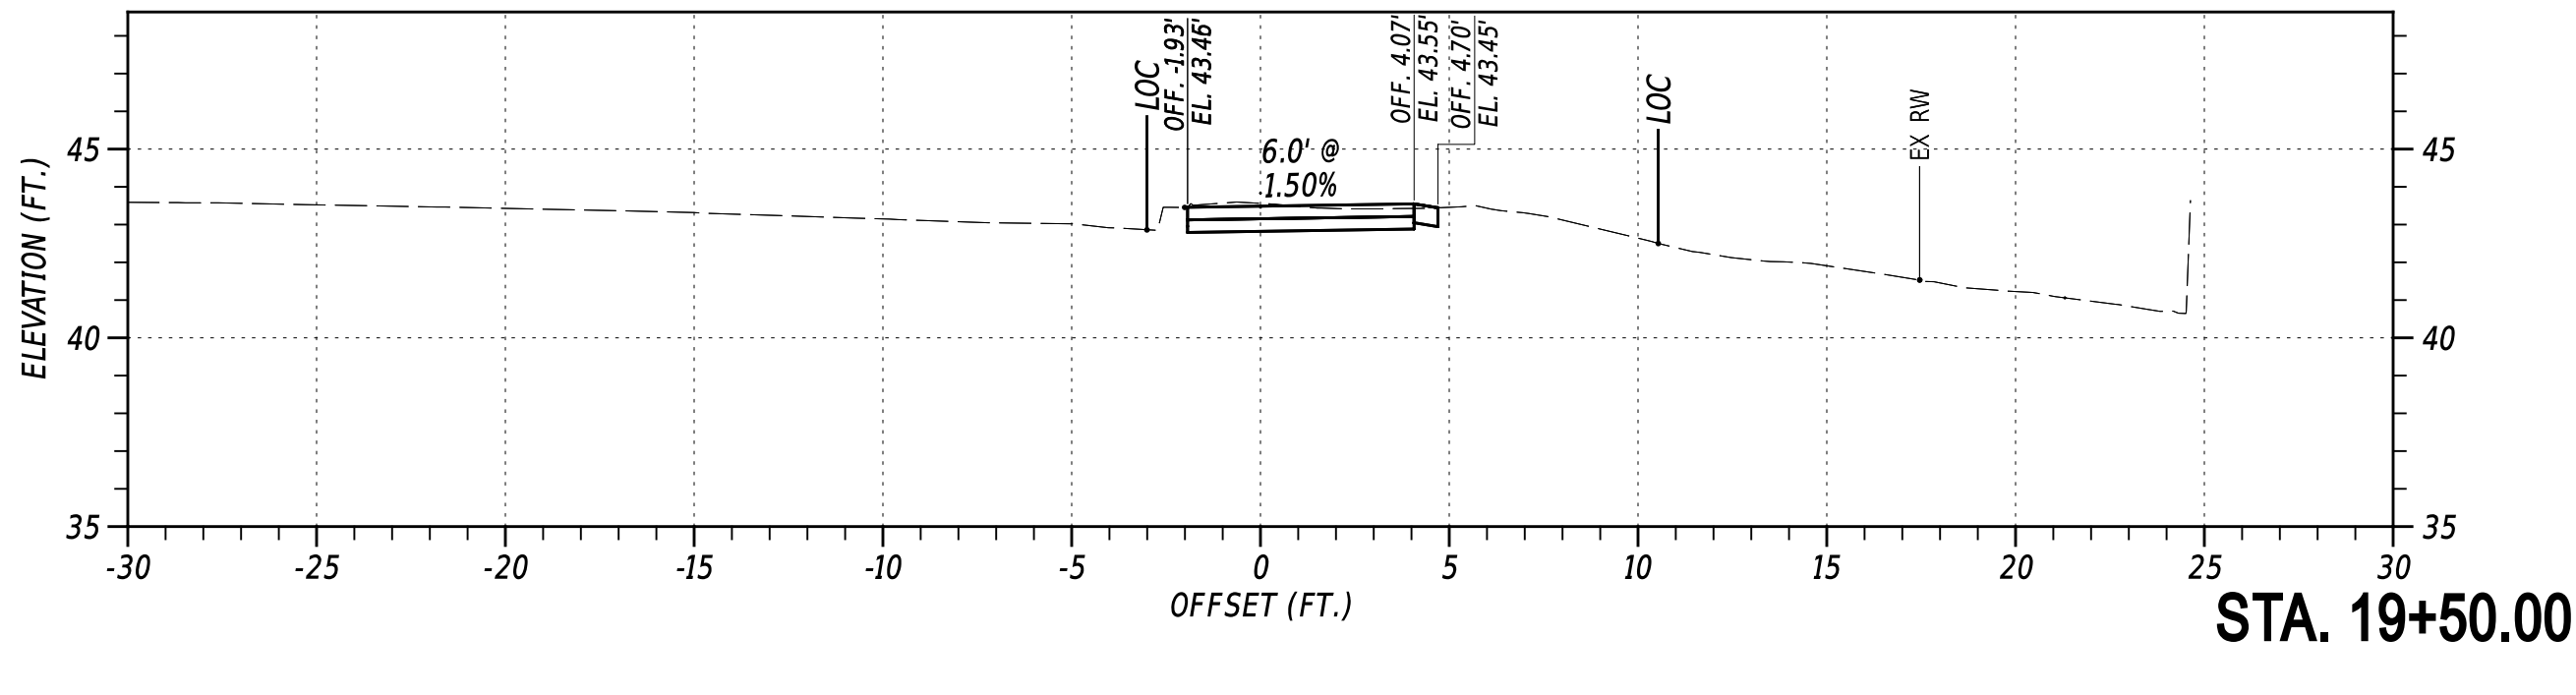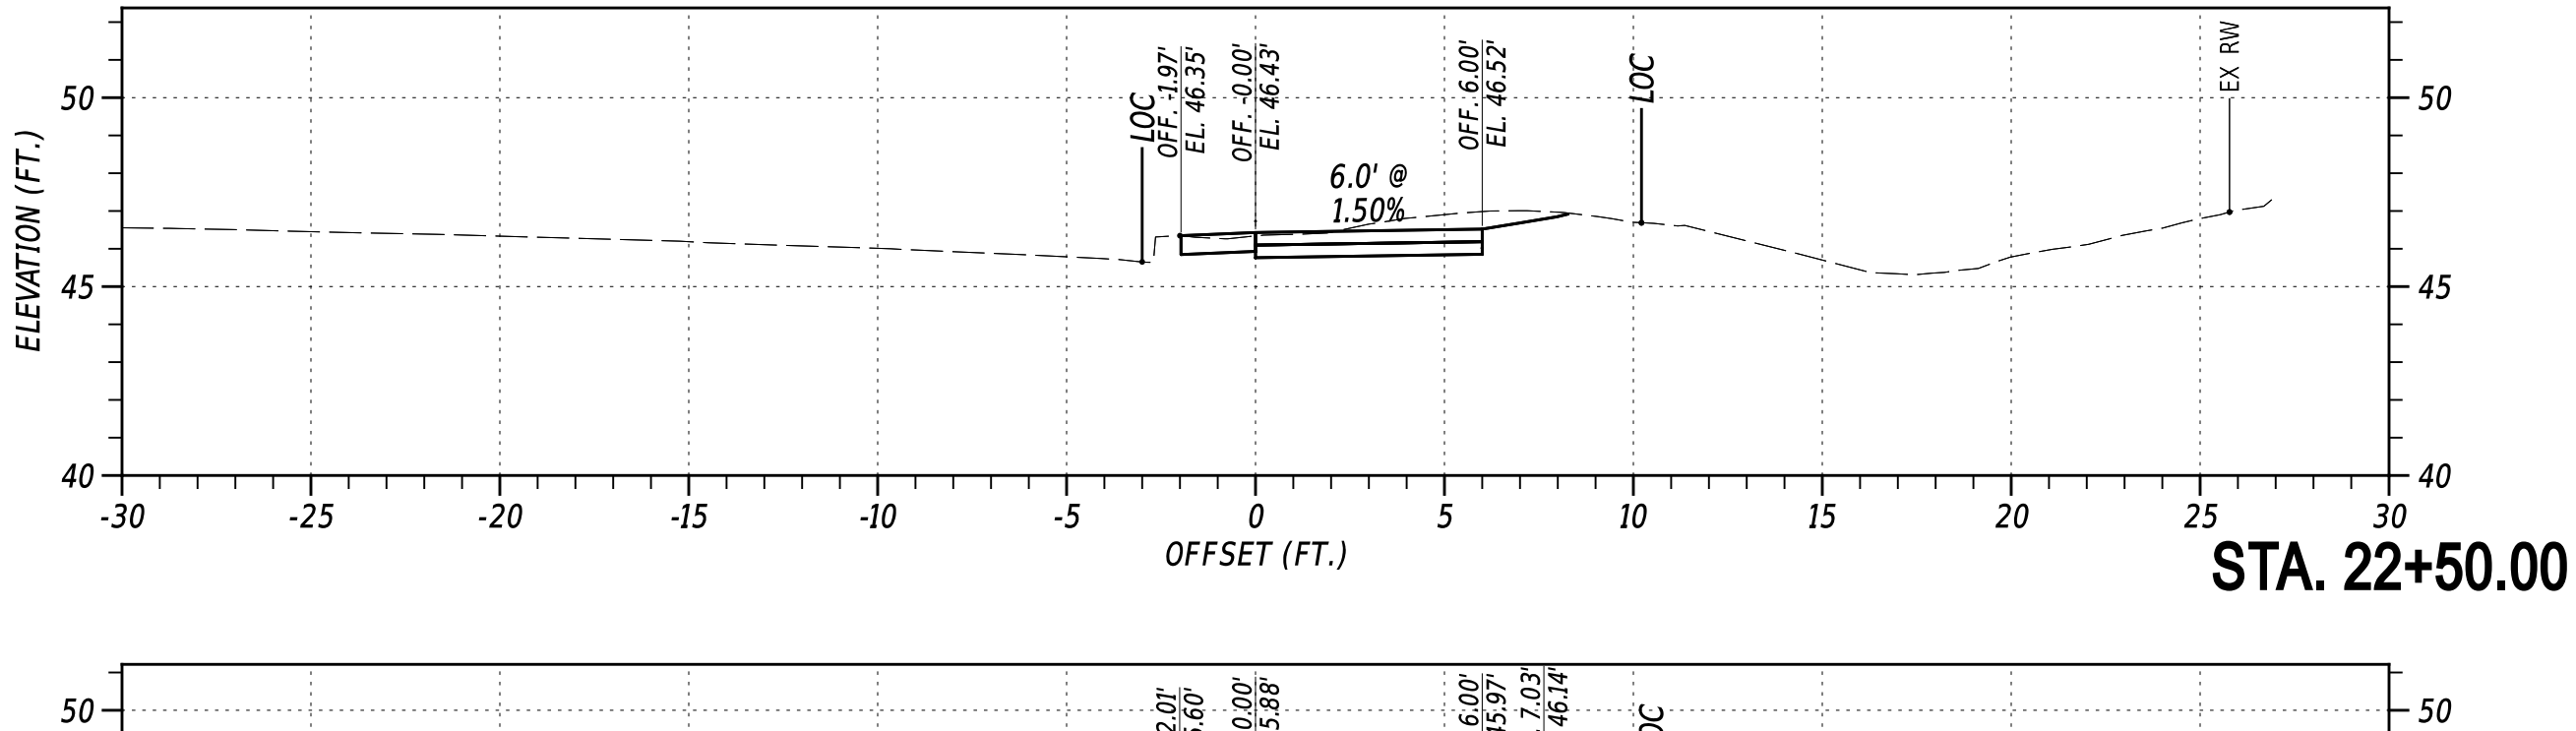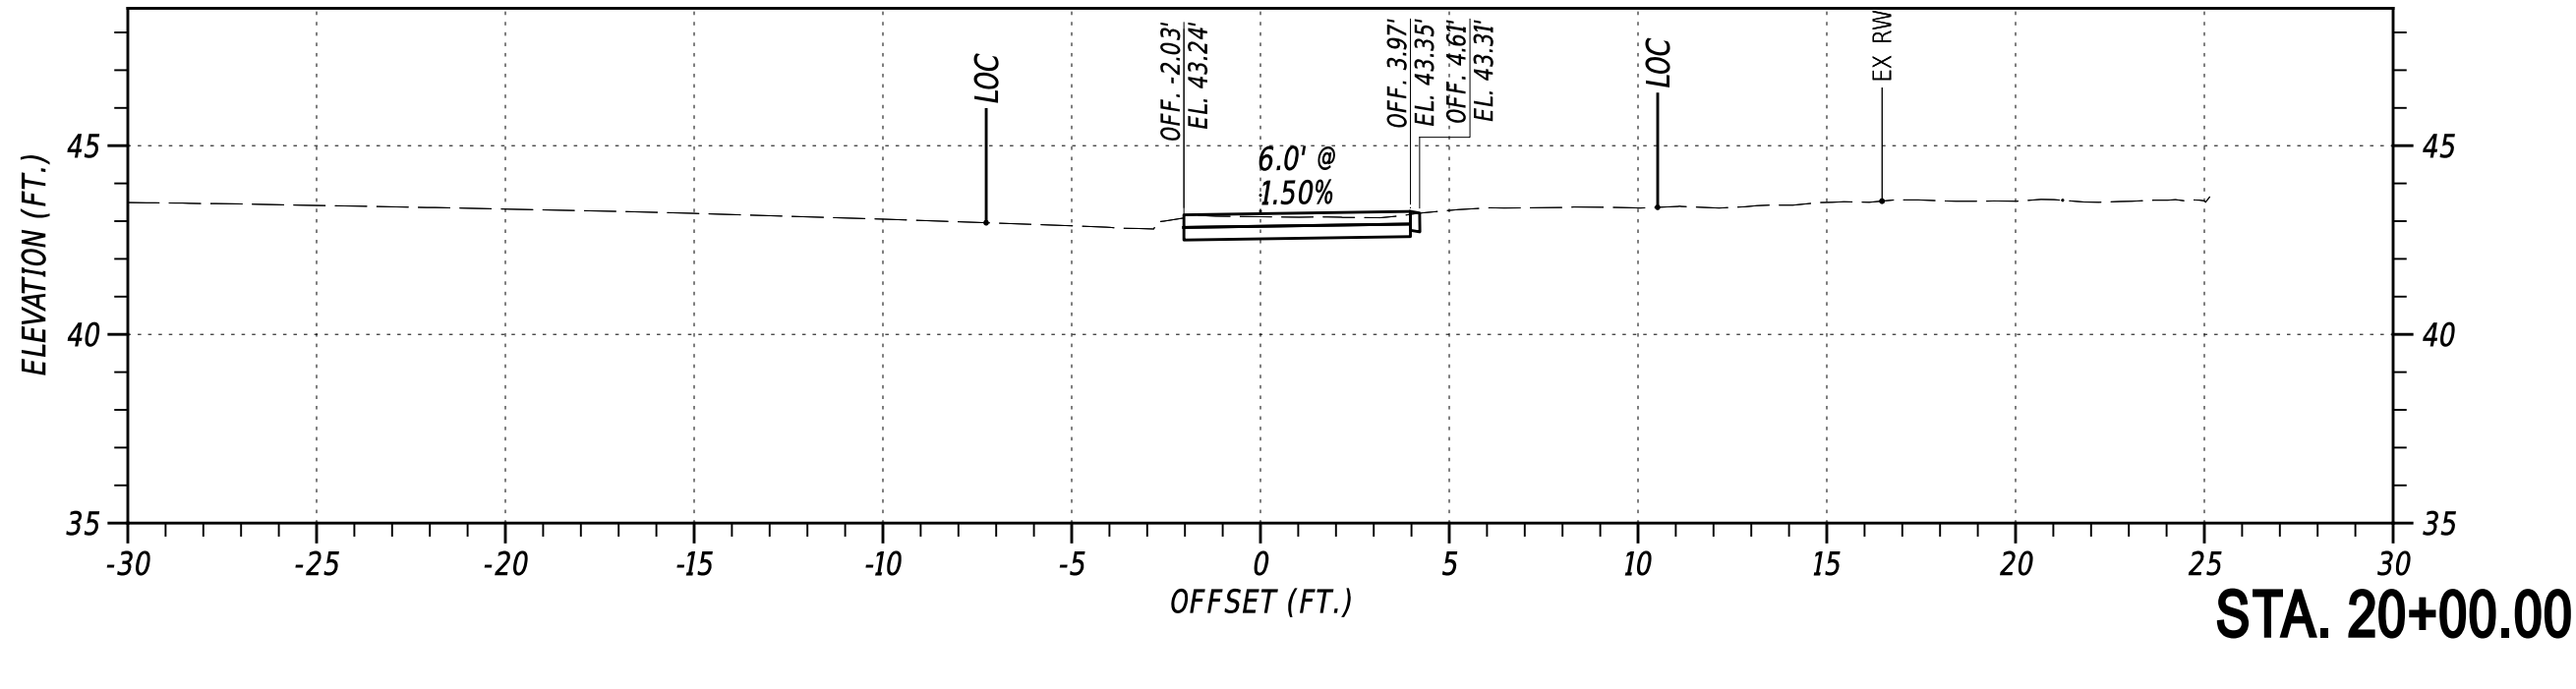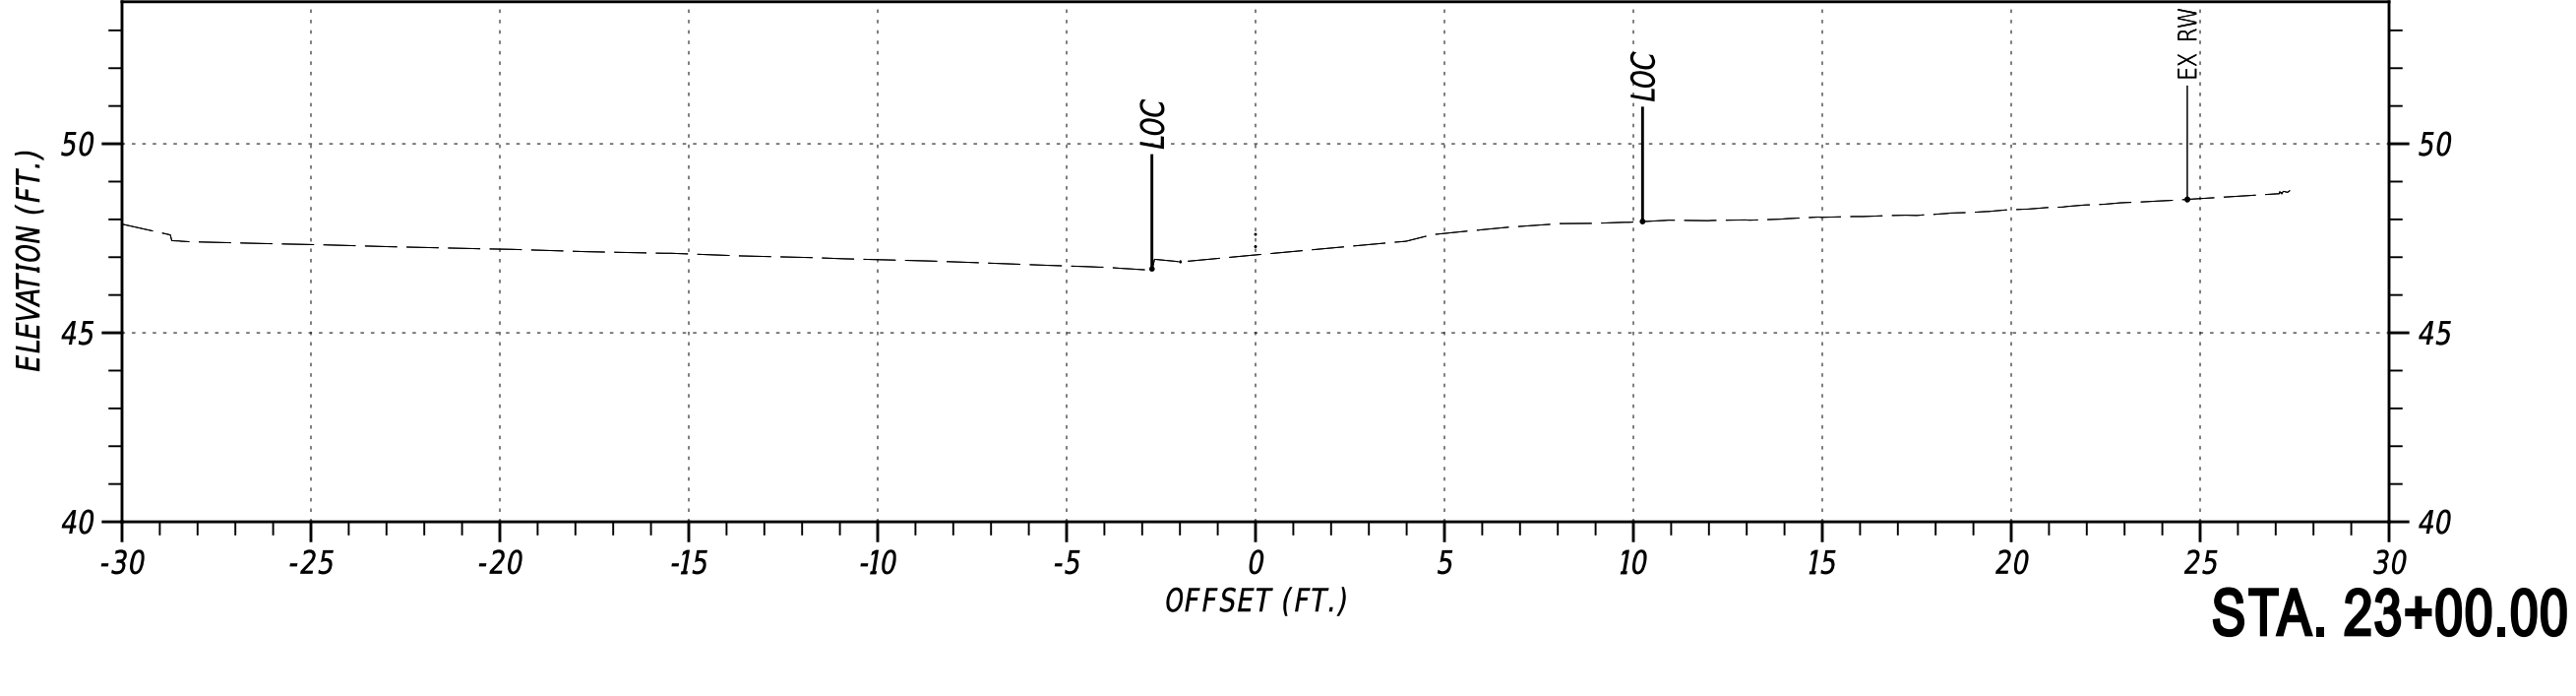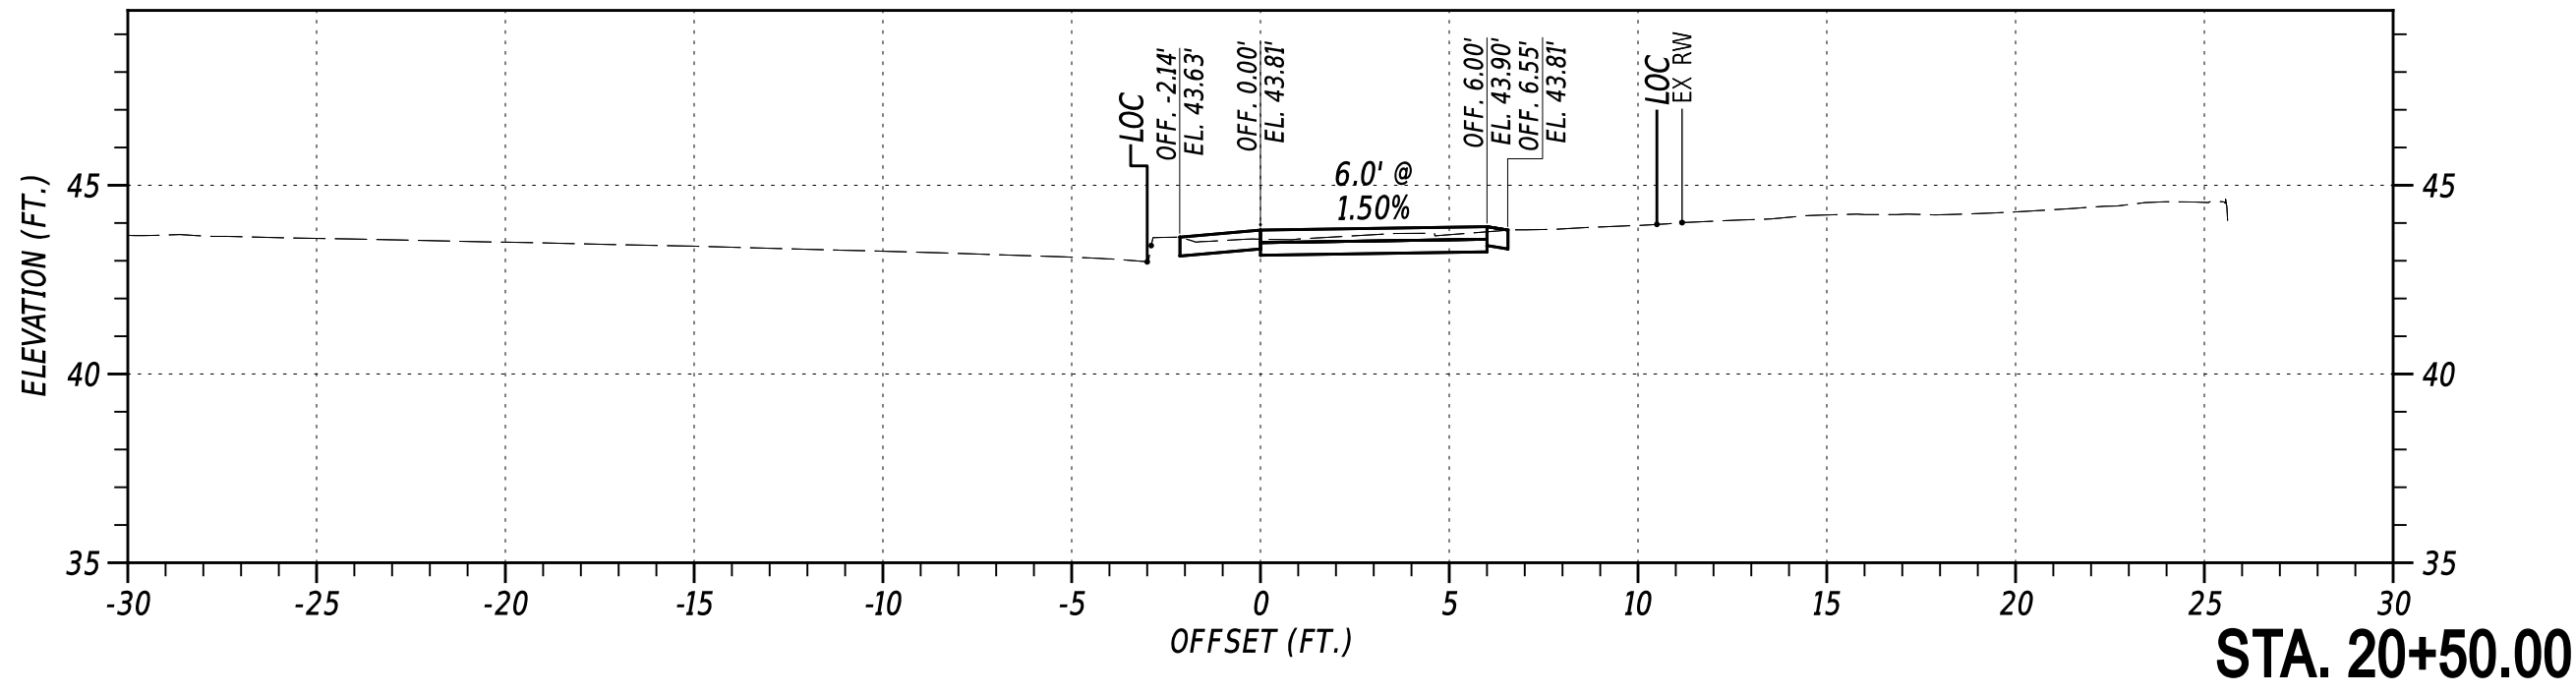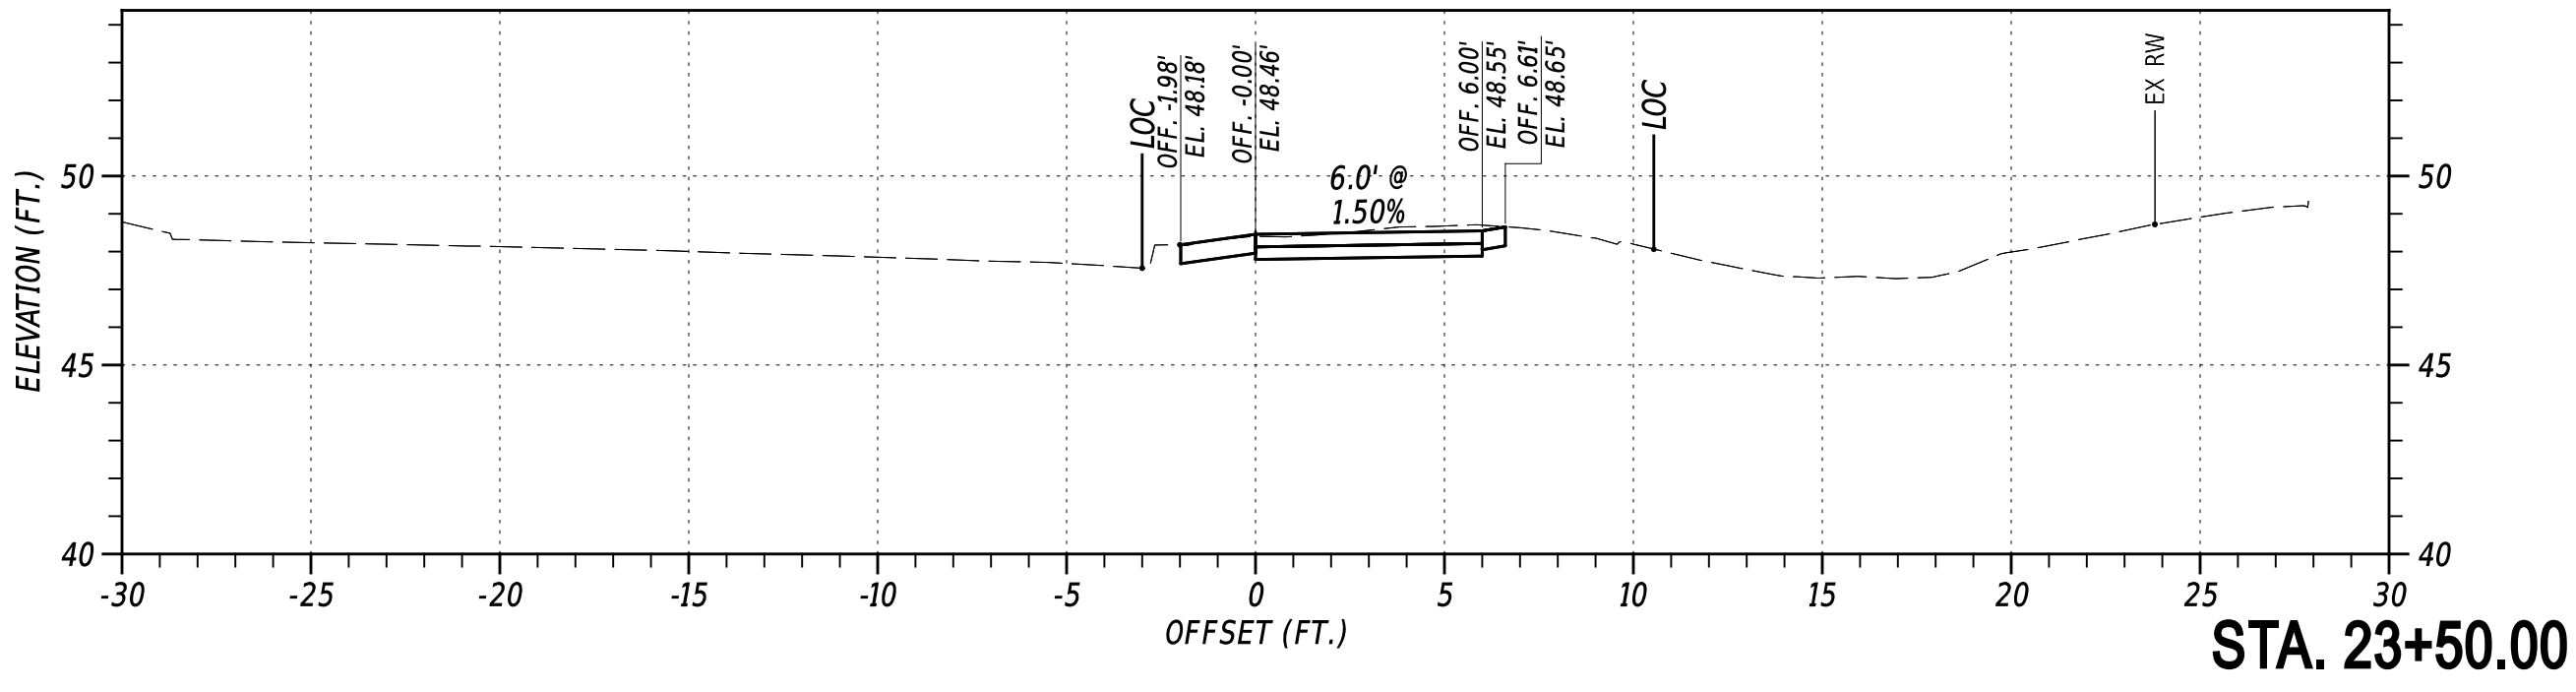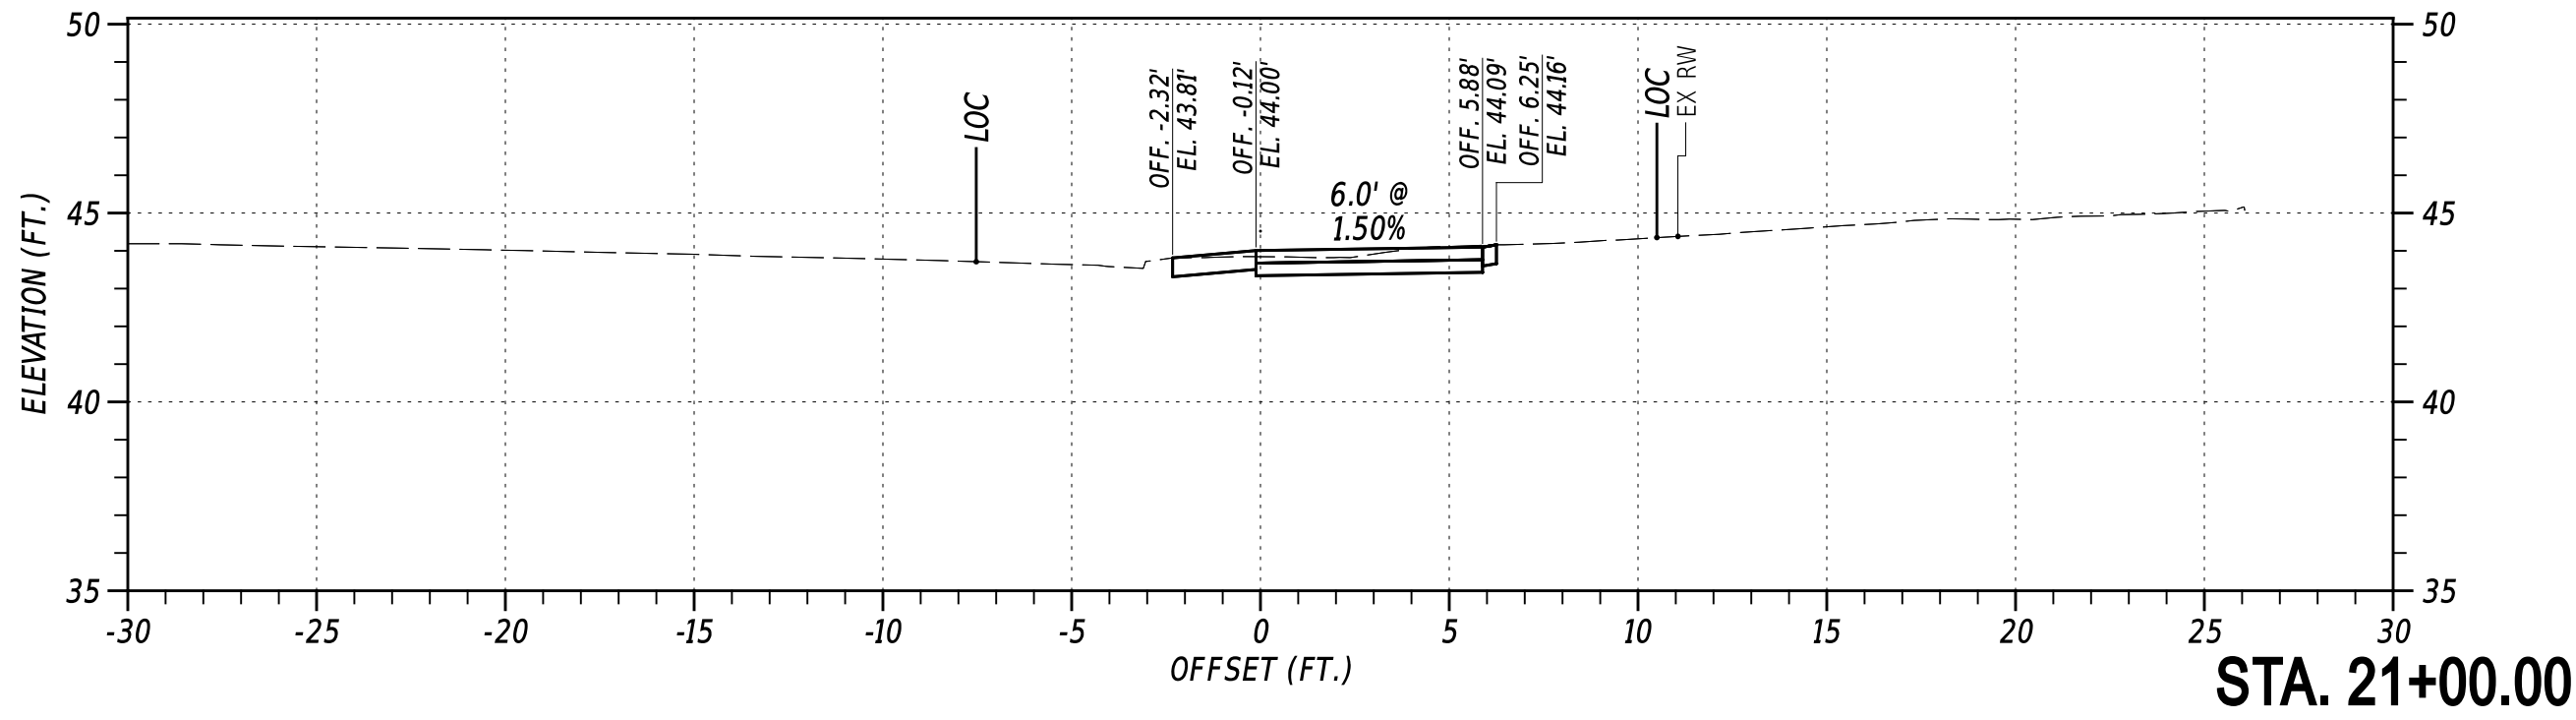


NOT TO SCALE

OLD BALTIMORE PIKE SIDE PATH, PHASE II


CONTRACT T202301501	BRIDGE NO. N/A
COUNTY NEW CASTLE	DESIGNED BY: C. HOLLOWAY
	CHECKED BY: O. GREEN

CROSS SECTIONS
SECTION PAI
SHEET NO. 6


27-AUG-2024
U:\Accounts\DEDOT\DEDOT22014 - AGR1955F Task 5 Old Baltimore Pike Pedes\DESIGN\CTDGN\VS_000_RDSF_T202301501_PEN.dgn

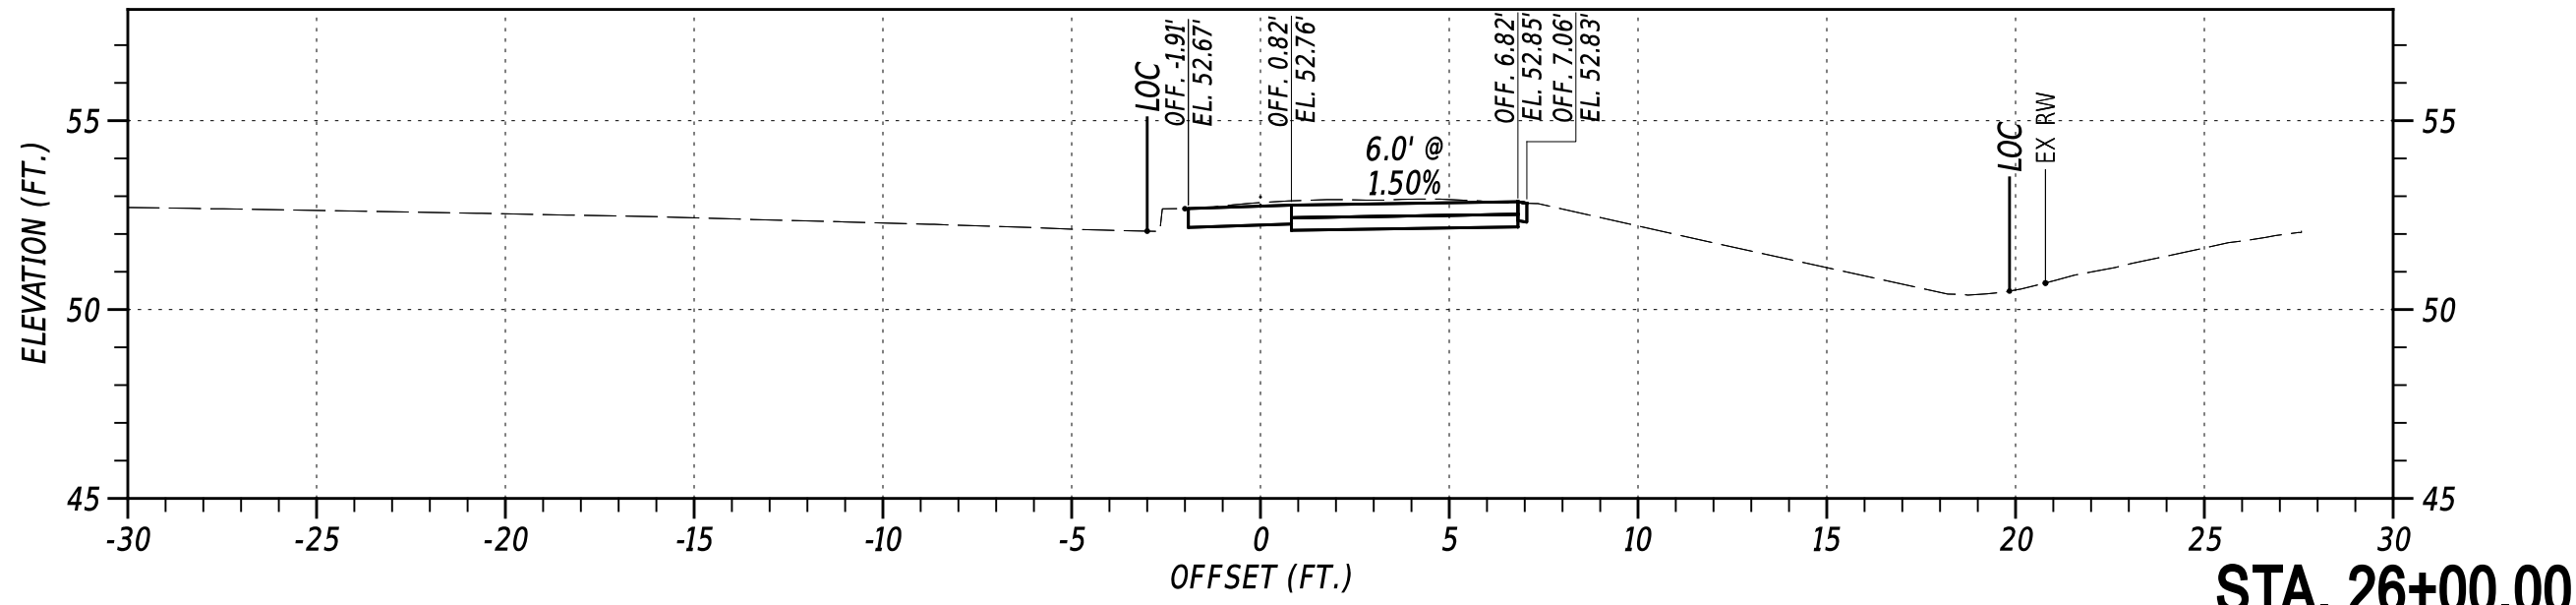


STA. 26+00.00

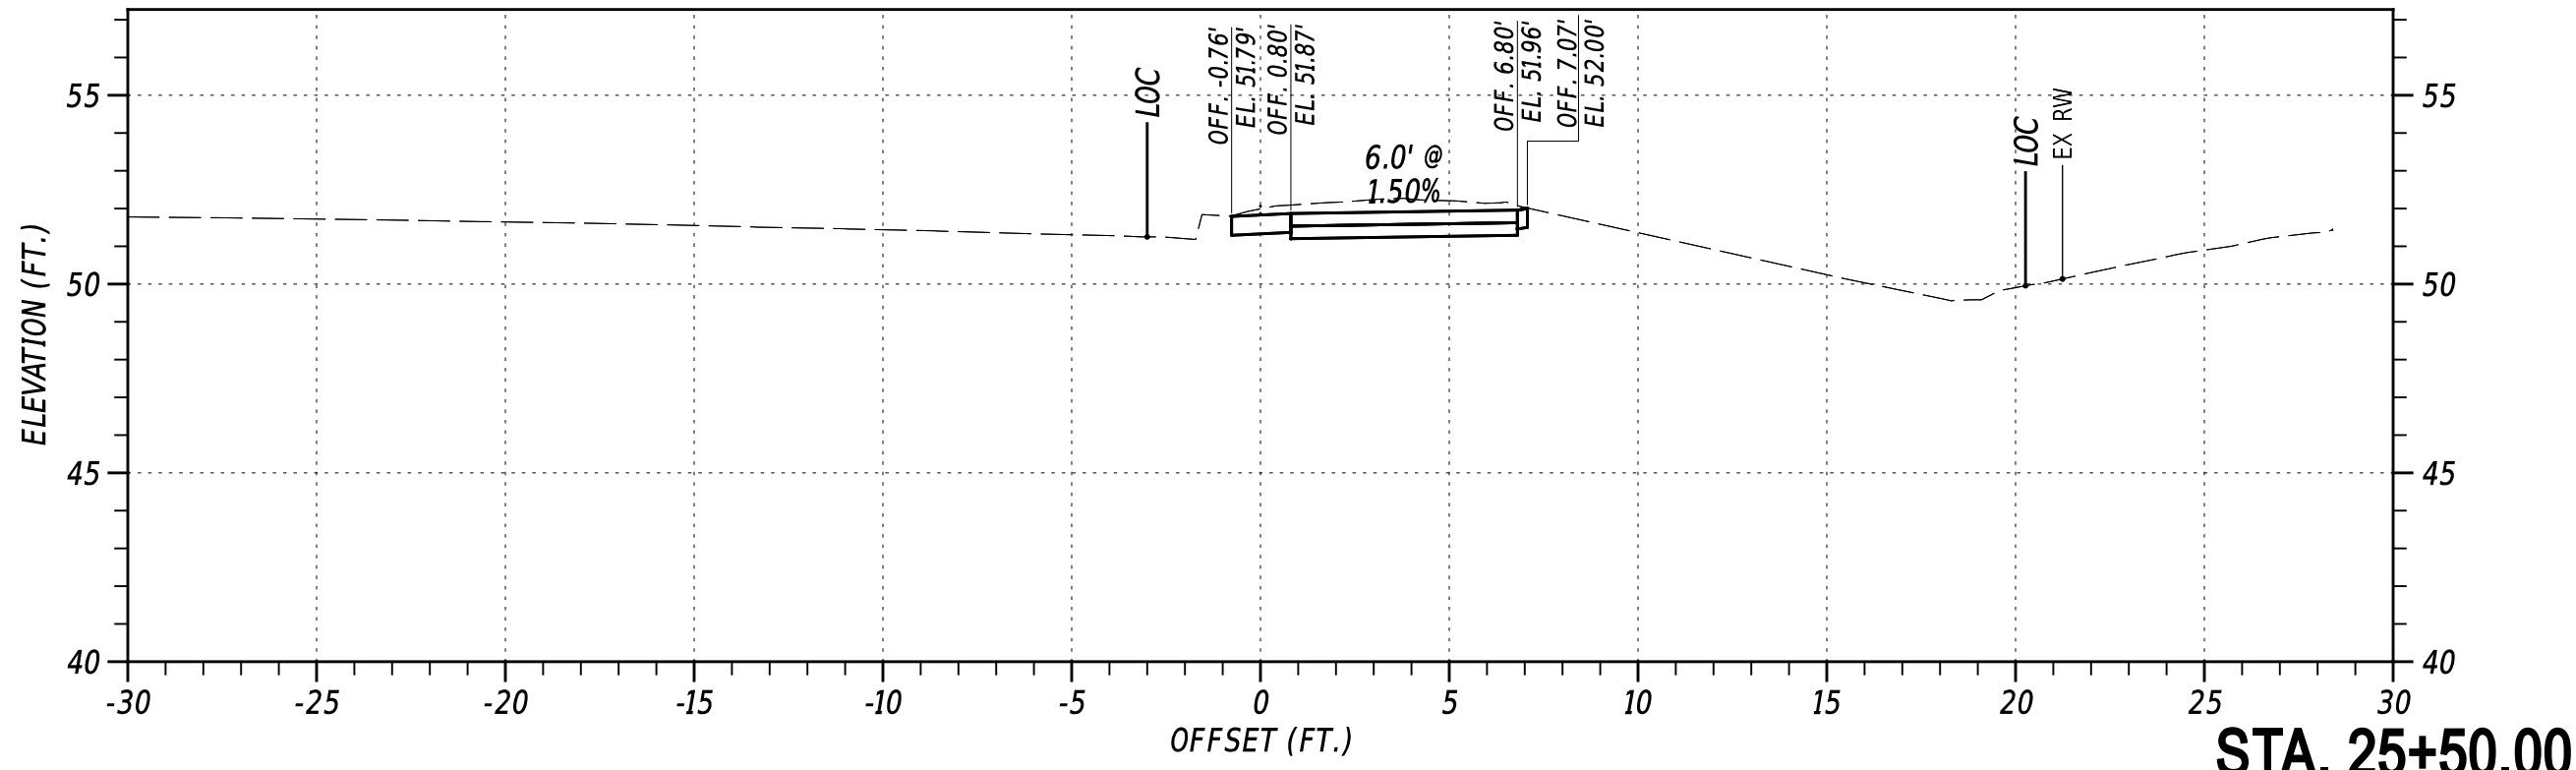


STA. 25+50.00

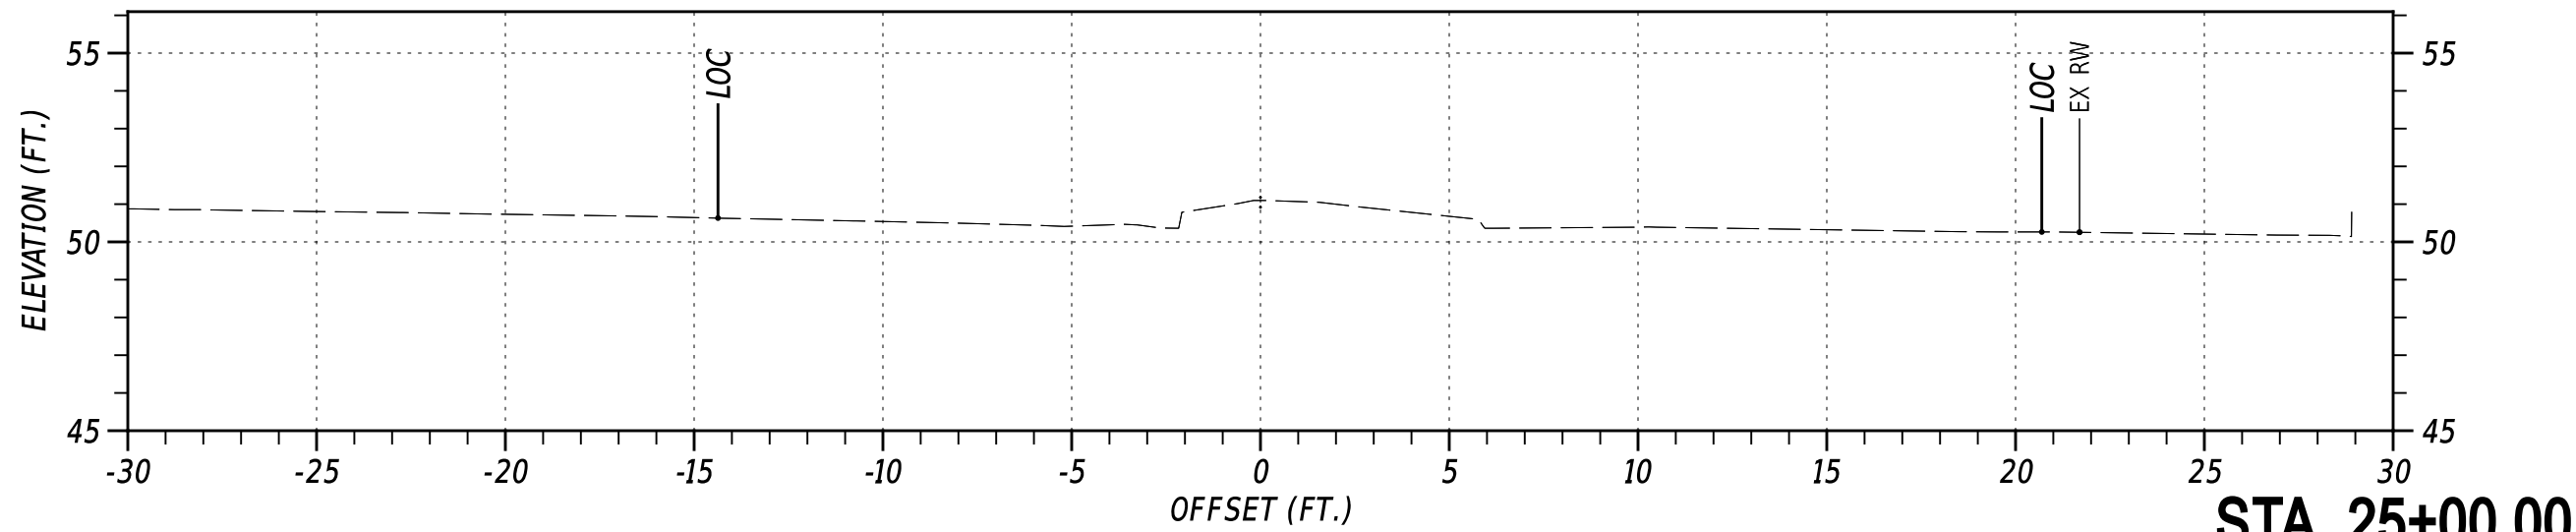


STA. 25+00.00

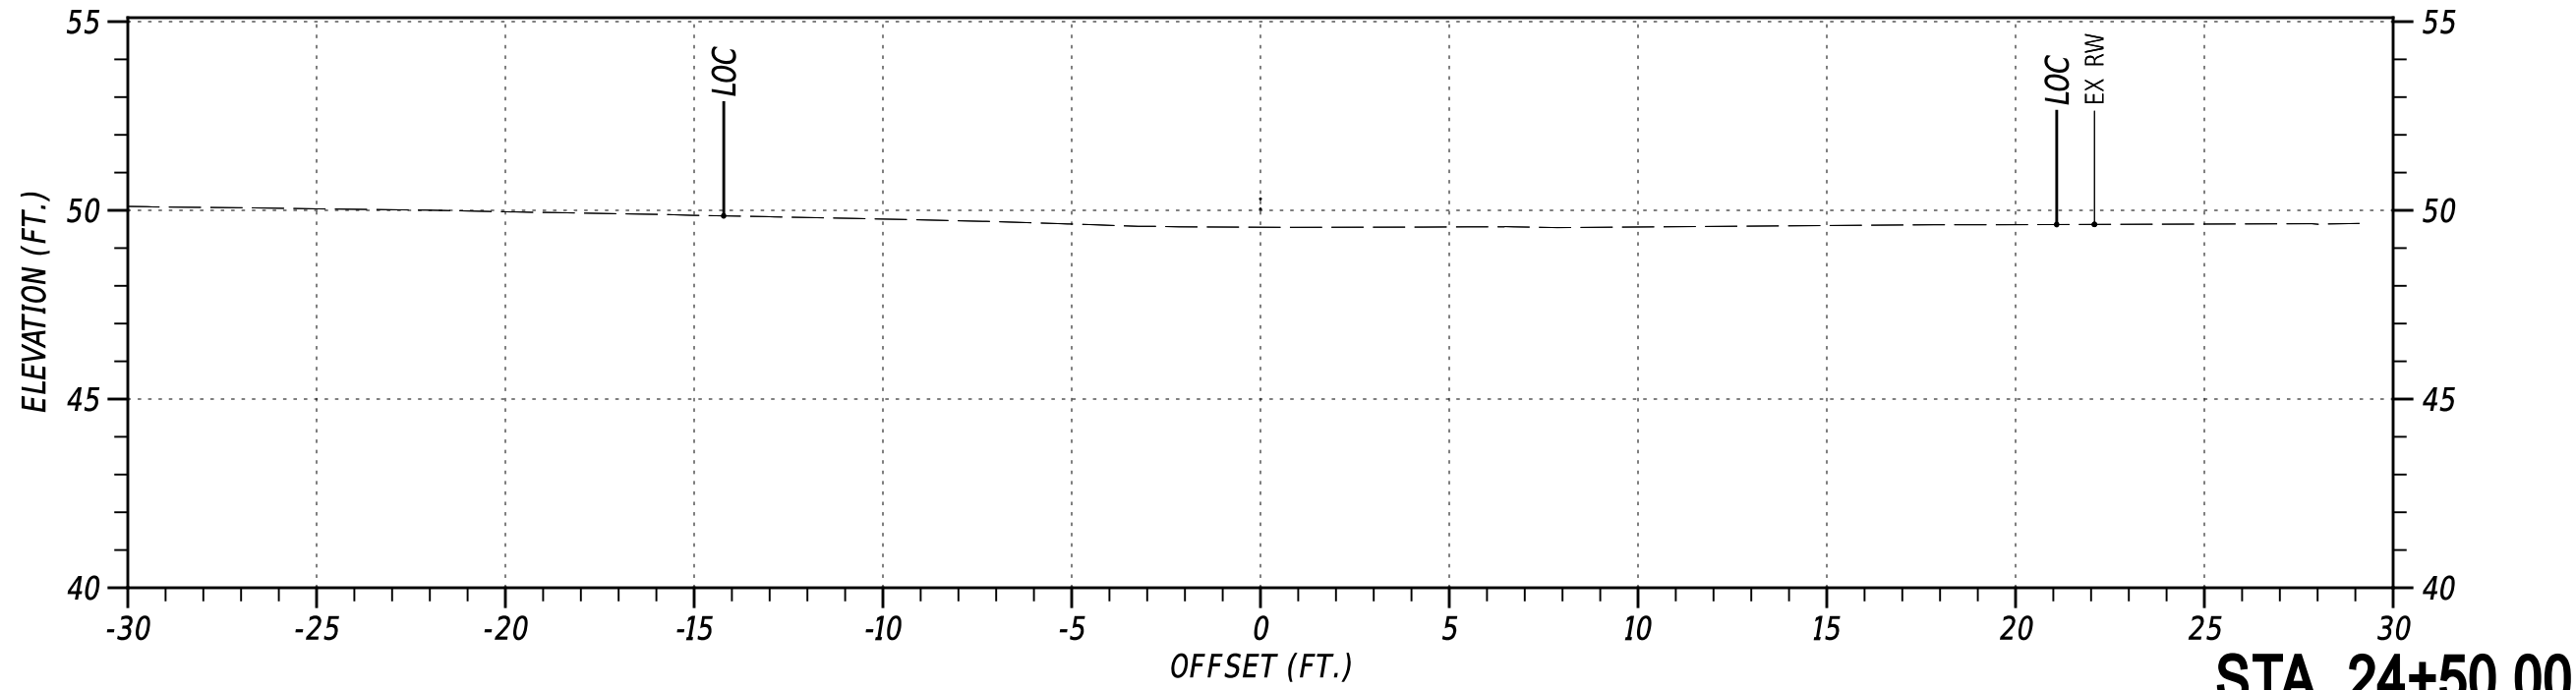


STA. 24+50.00

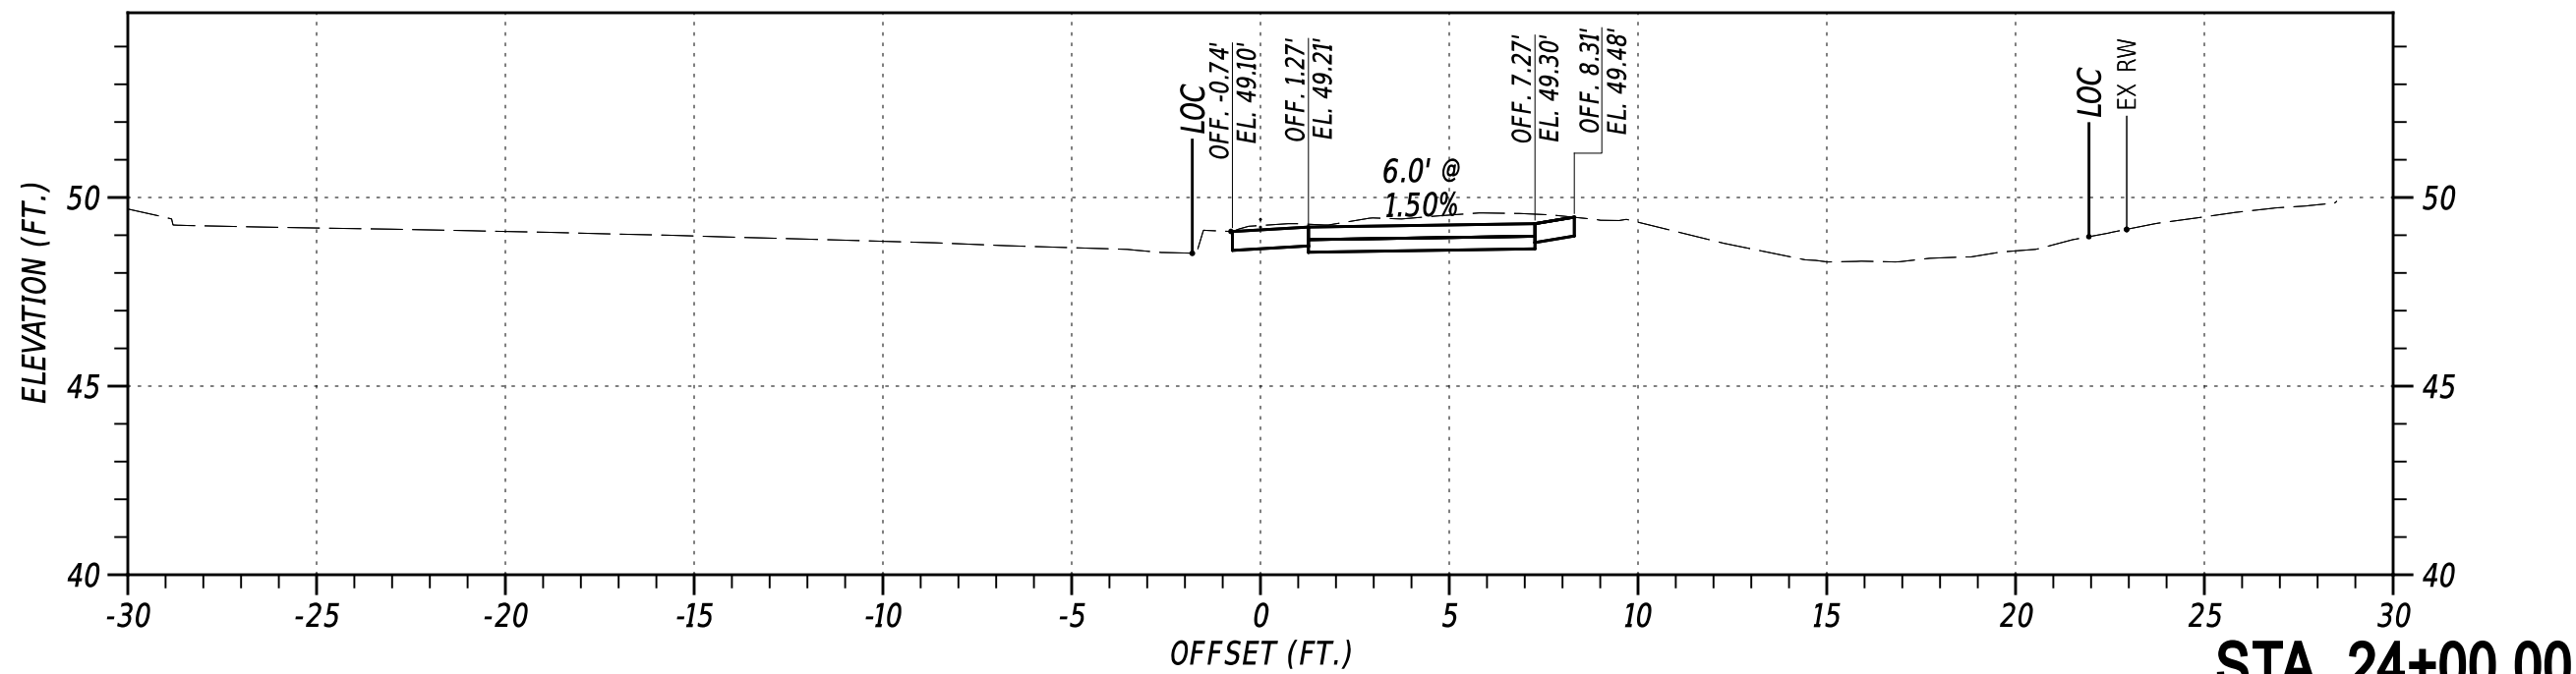


STA. 24+00.00

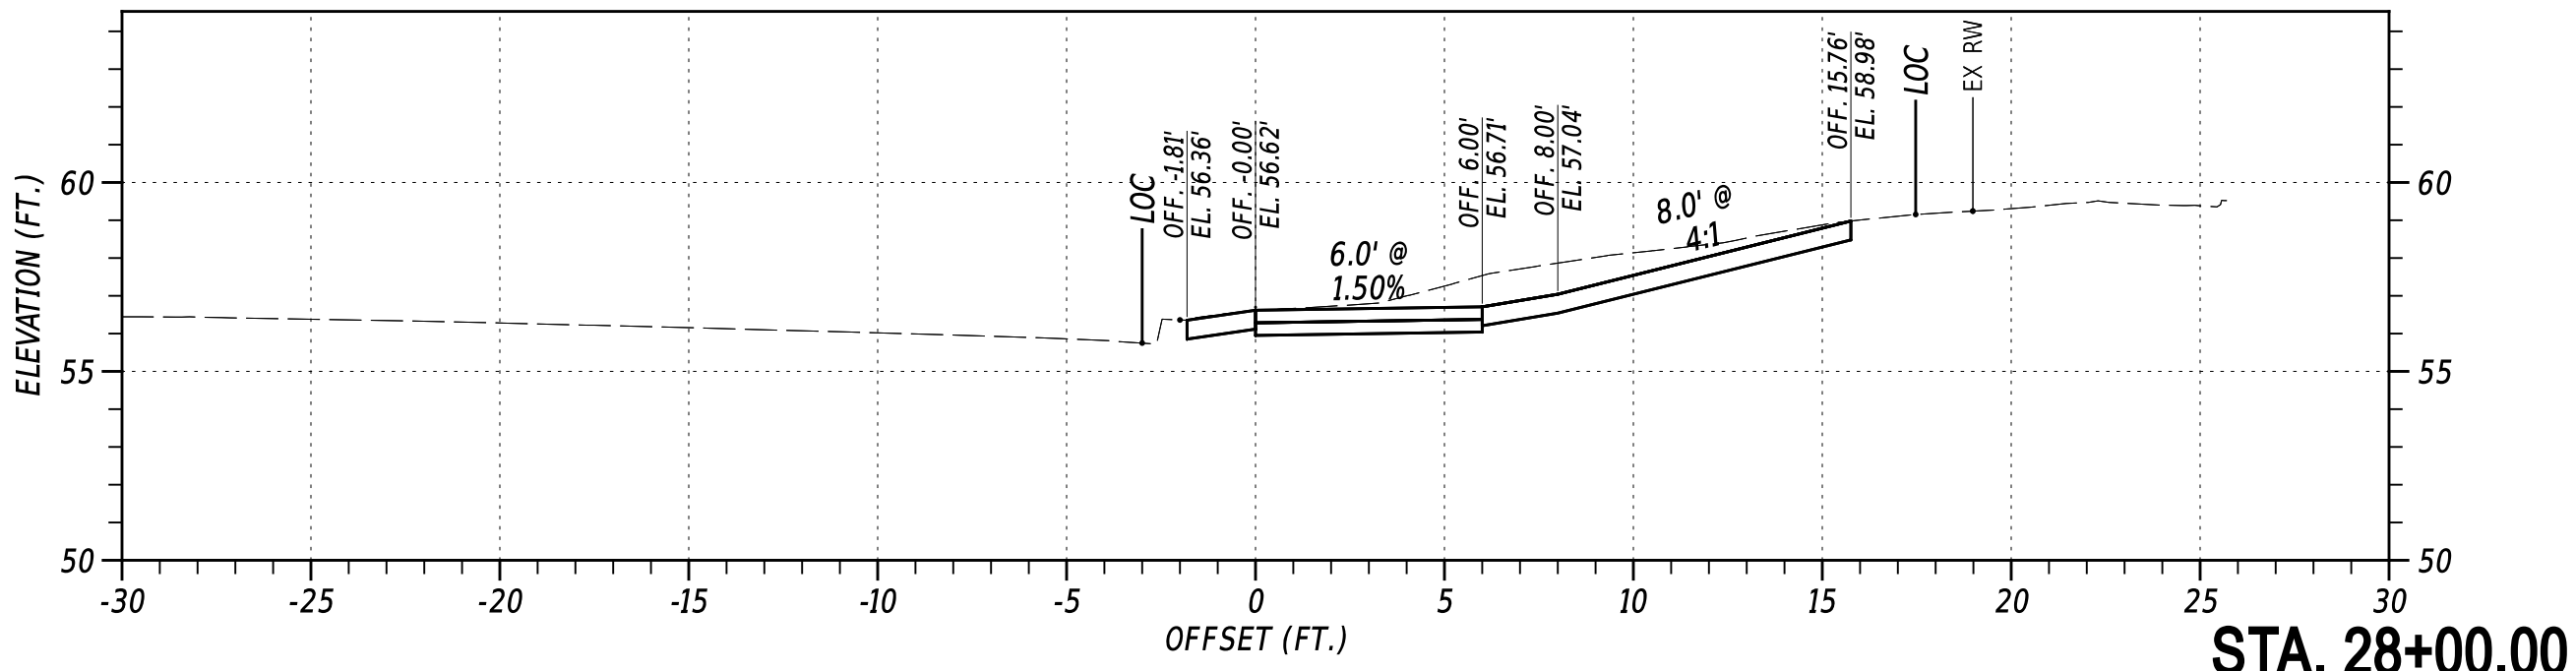


STA. 28+00.00

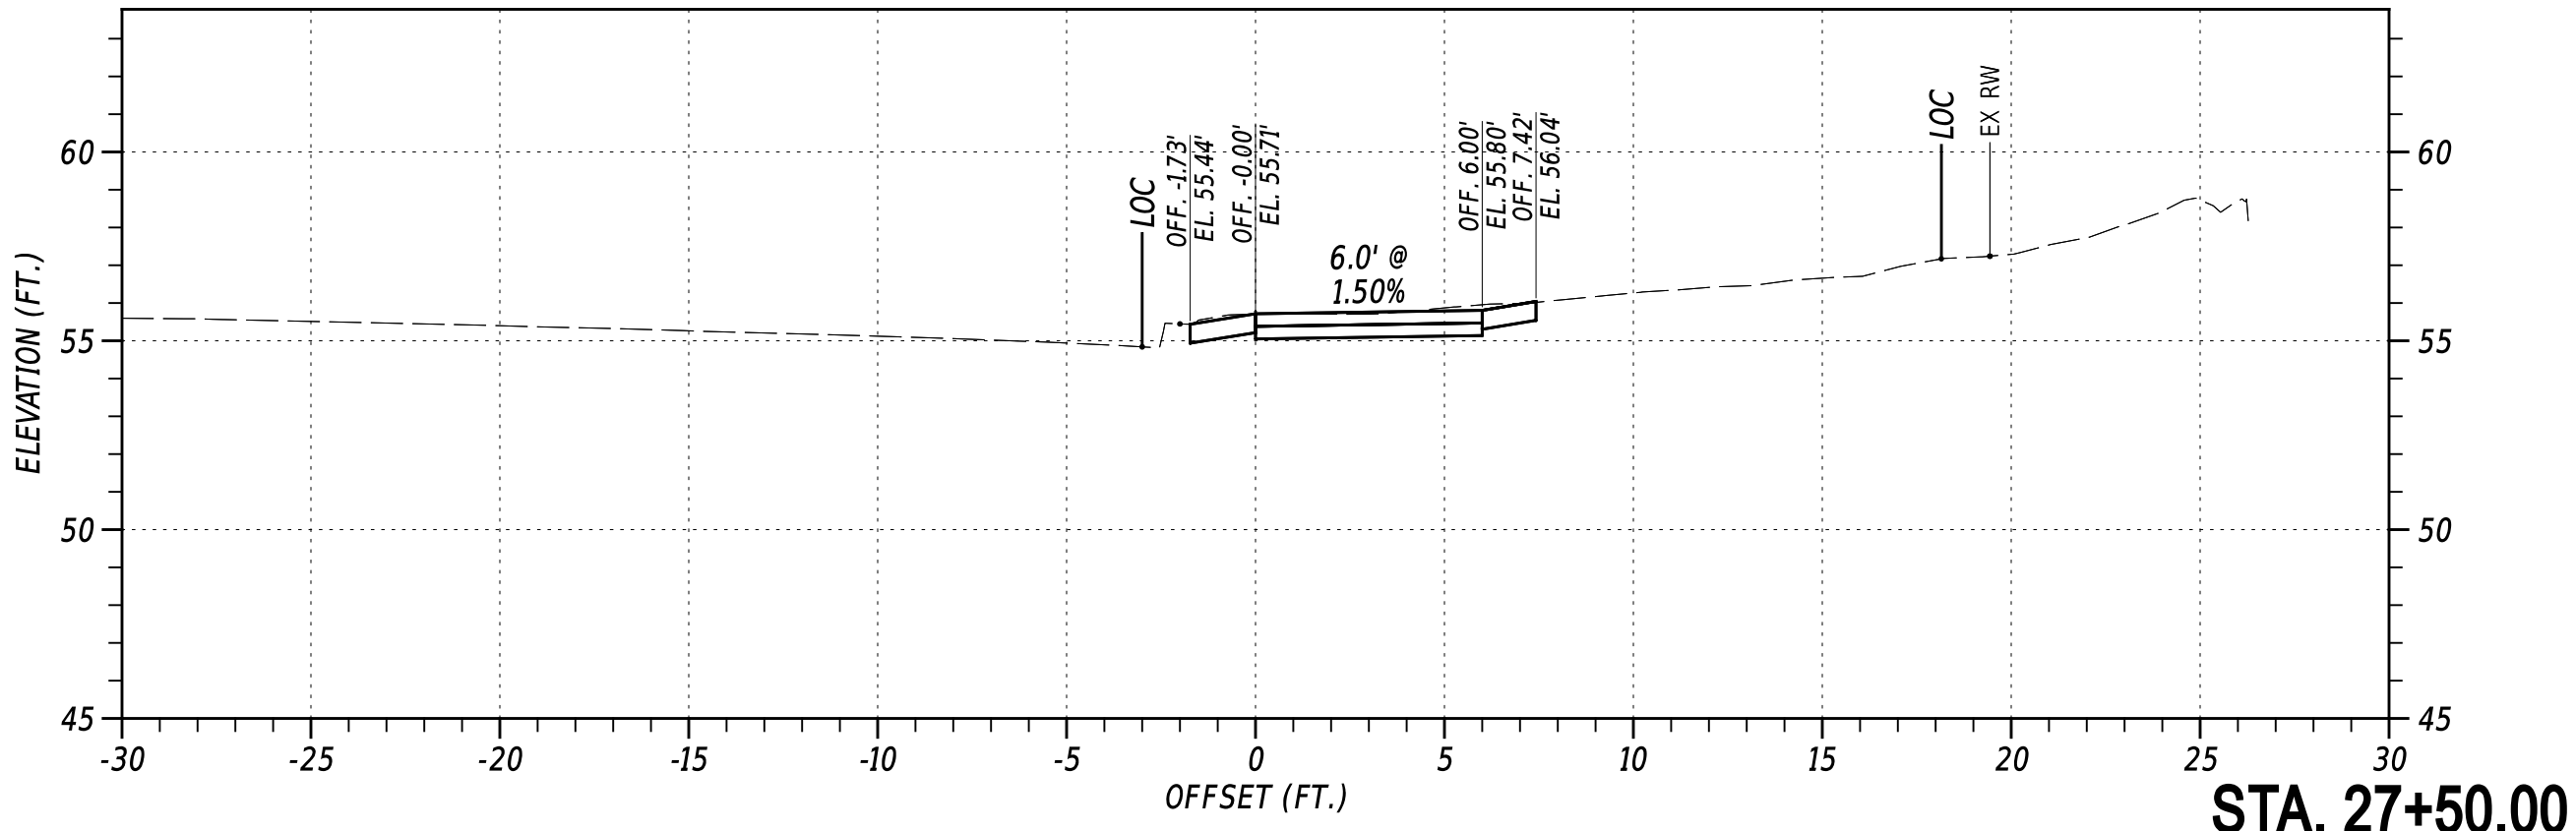

STA. 27+50.00

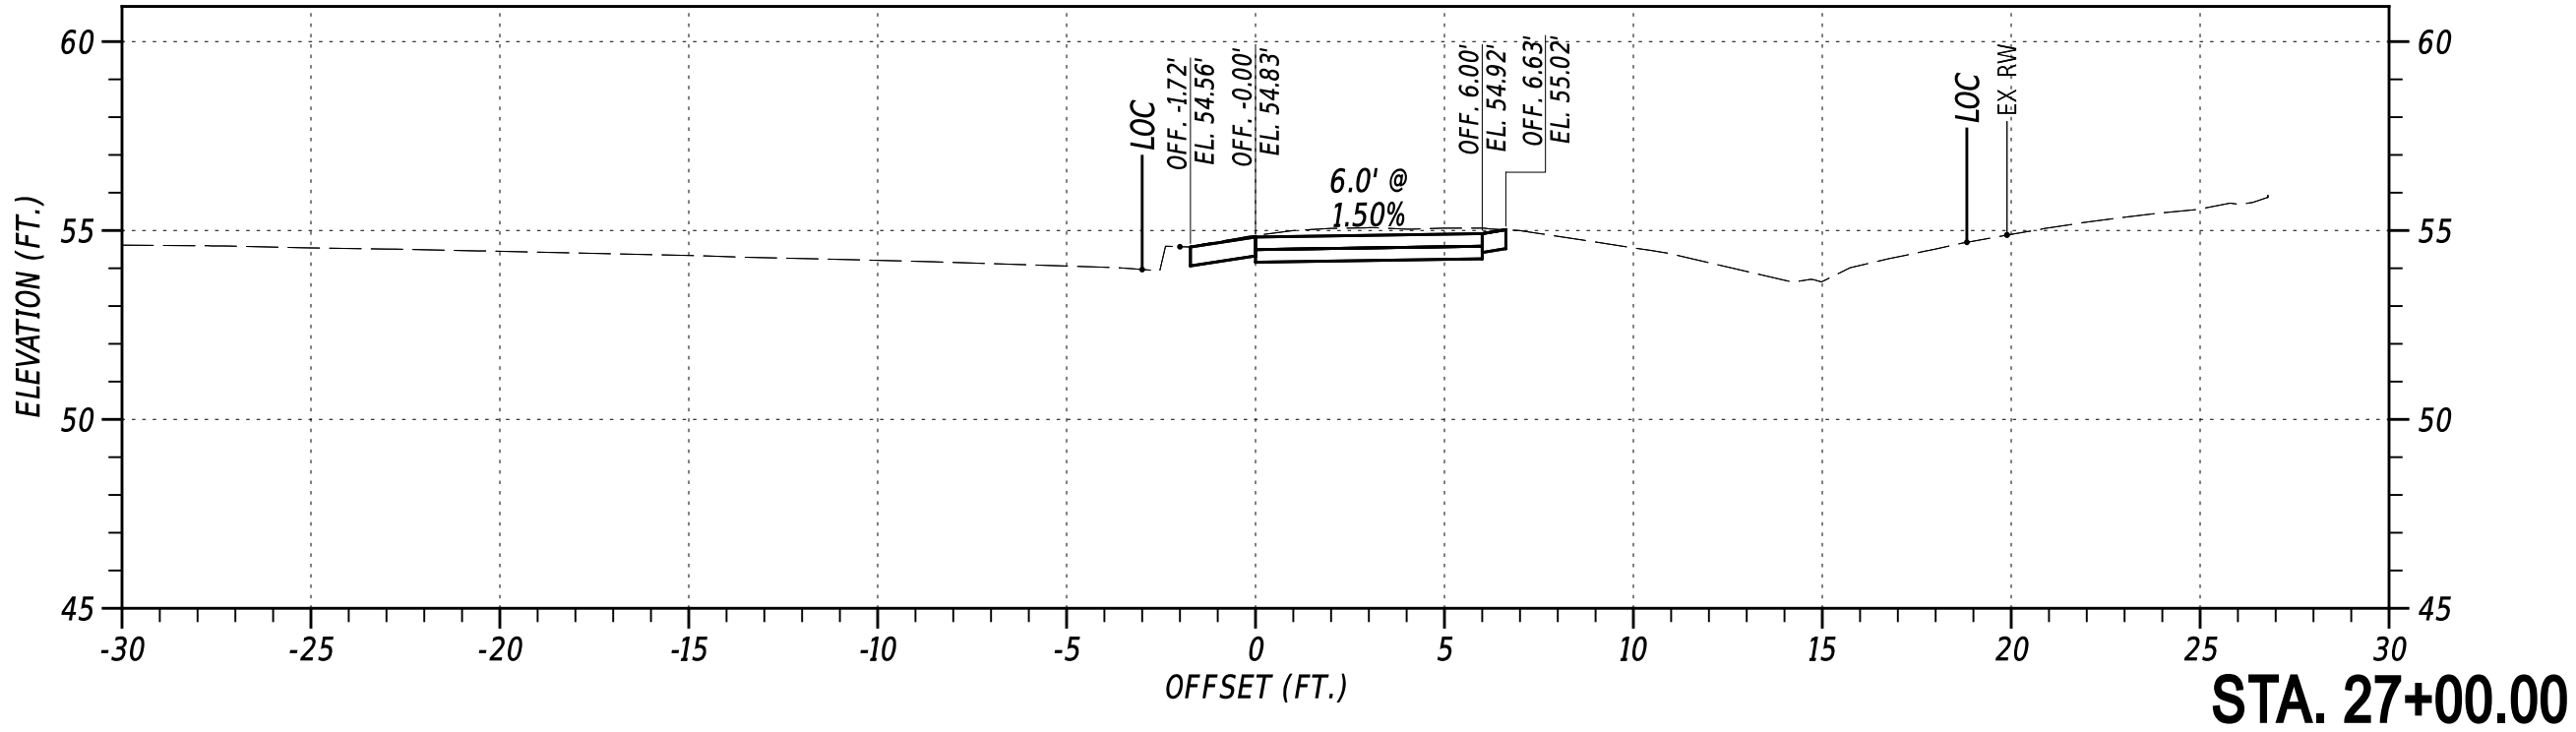

STA. 27+00.00

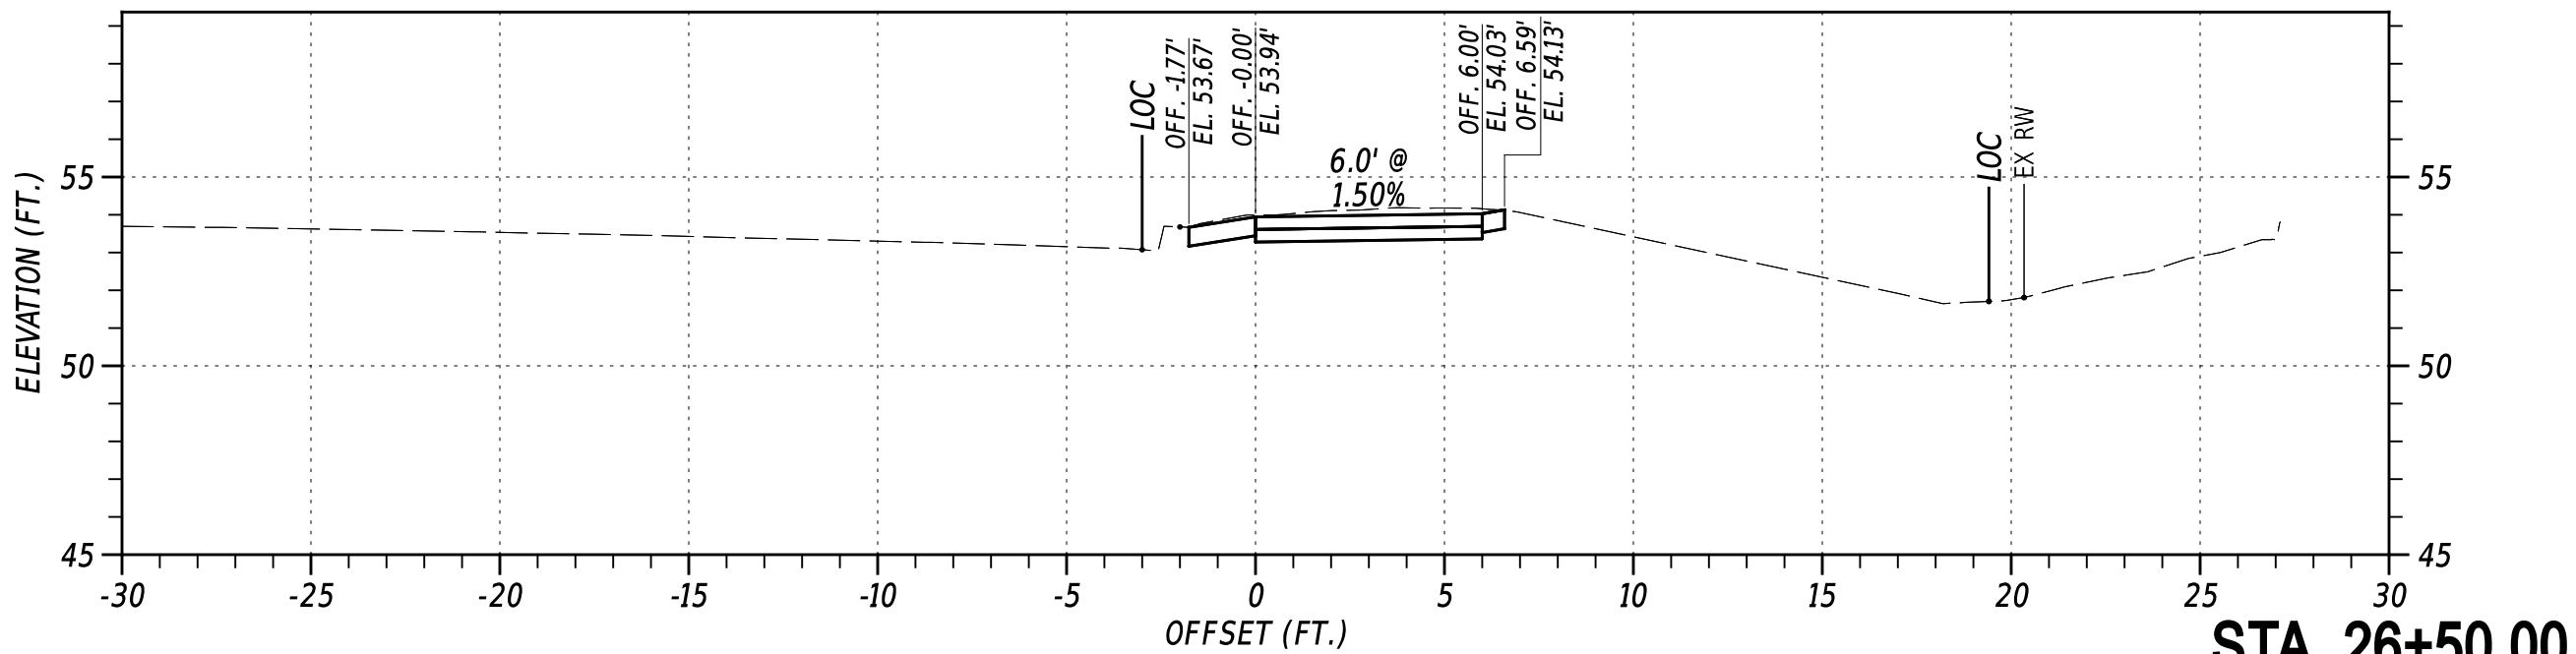

STA. 26+50.00










NOT TO SCALE

OLD BALTIMORE PIKE SIDE PATH, PHASE II

CONTRACT	BRIDGE NO.	N/A
T202301501	DESIGNED BY:	C. HOLLOWAY
COUNTY	CHECKED BY:	O. GREEN
NEW CASTLE		

CROSS SECTIONS
PAI
SHEET NO.
7

27-AUG-2024
U:\Accounts\DEDOT\DEDOT22014 - AGR1955F Task 5 Old Baltimore Pike Pedes\DESIGN\CTDGN\X5_000_RDSF_T202301501_PEN.dgn

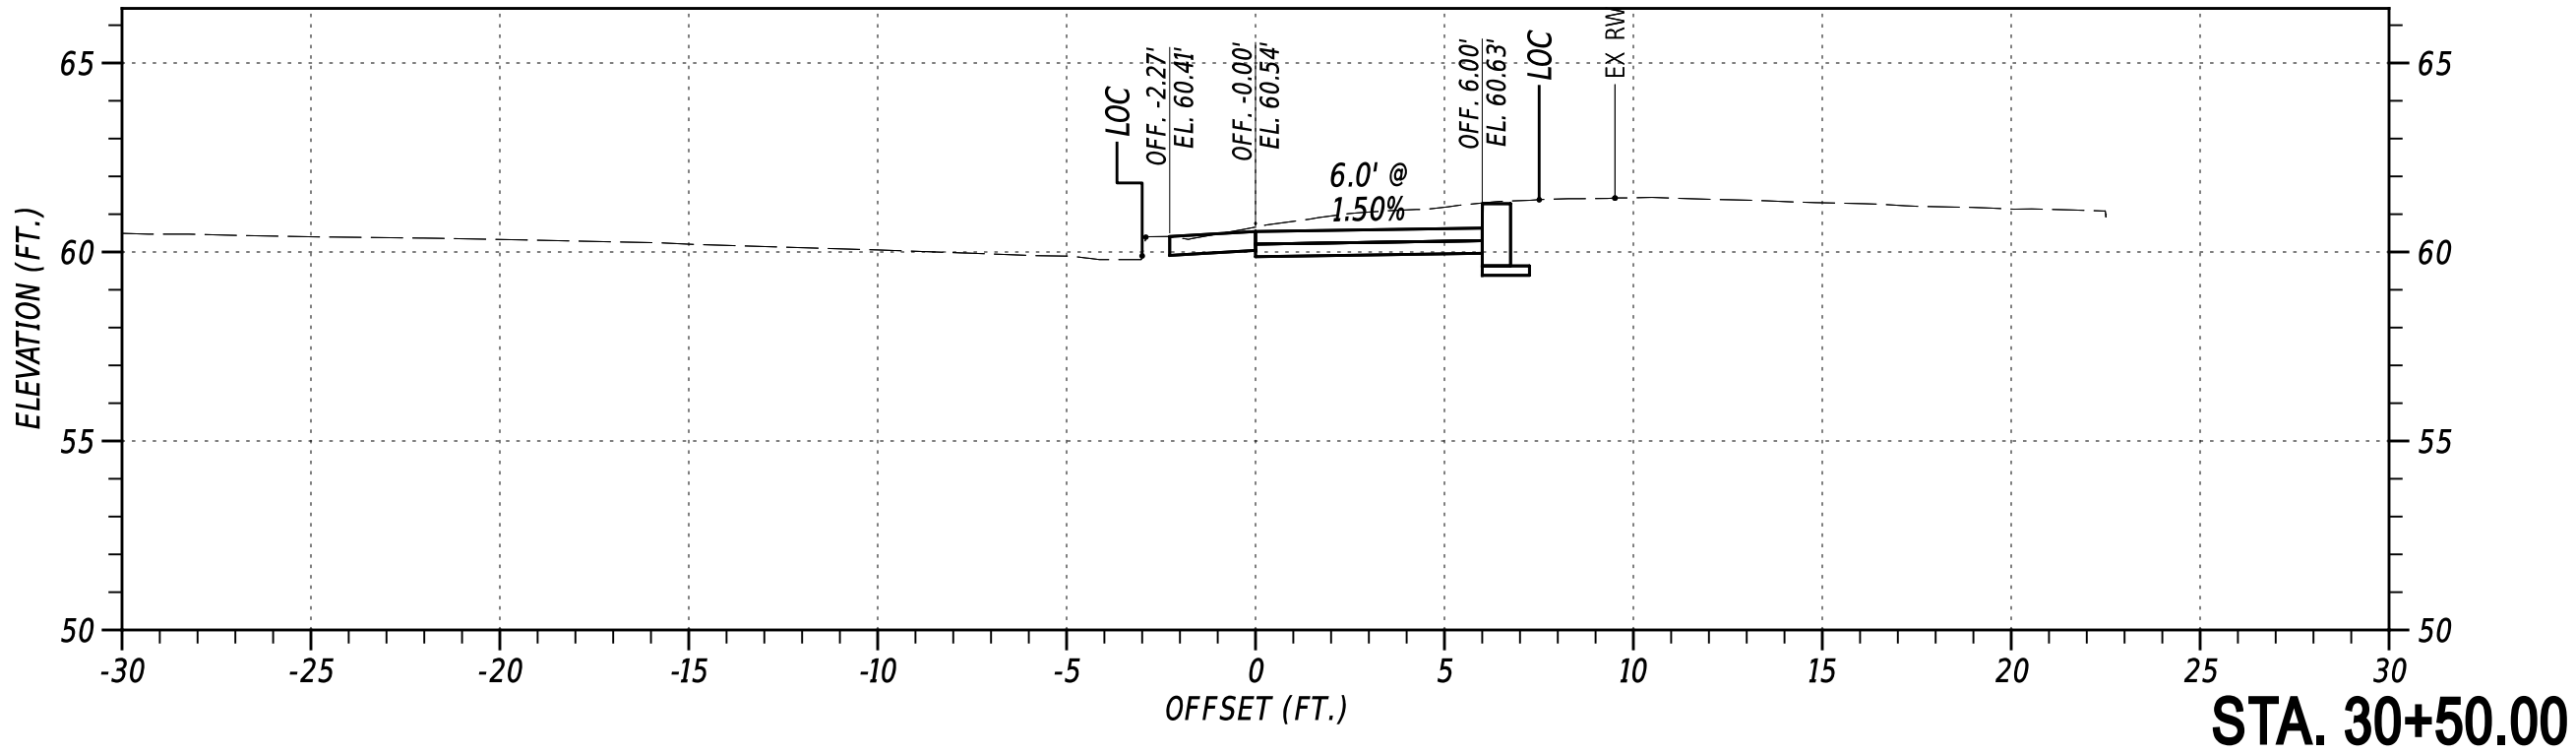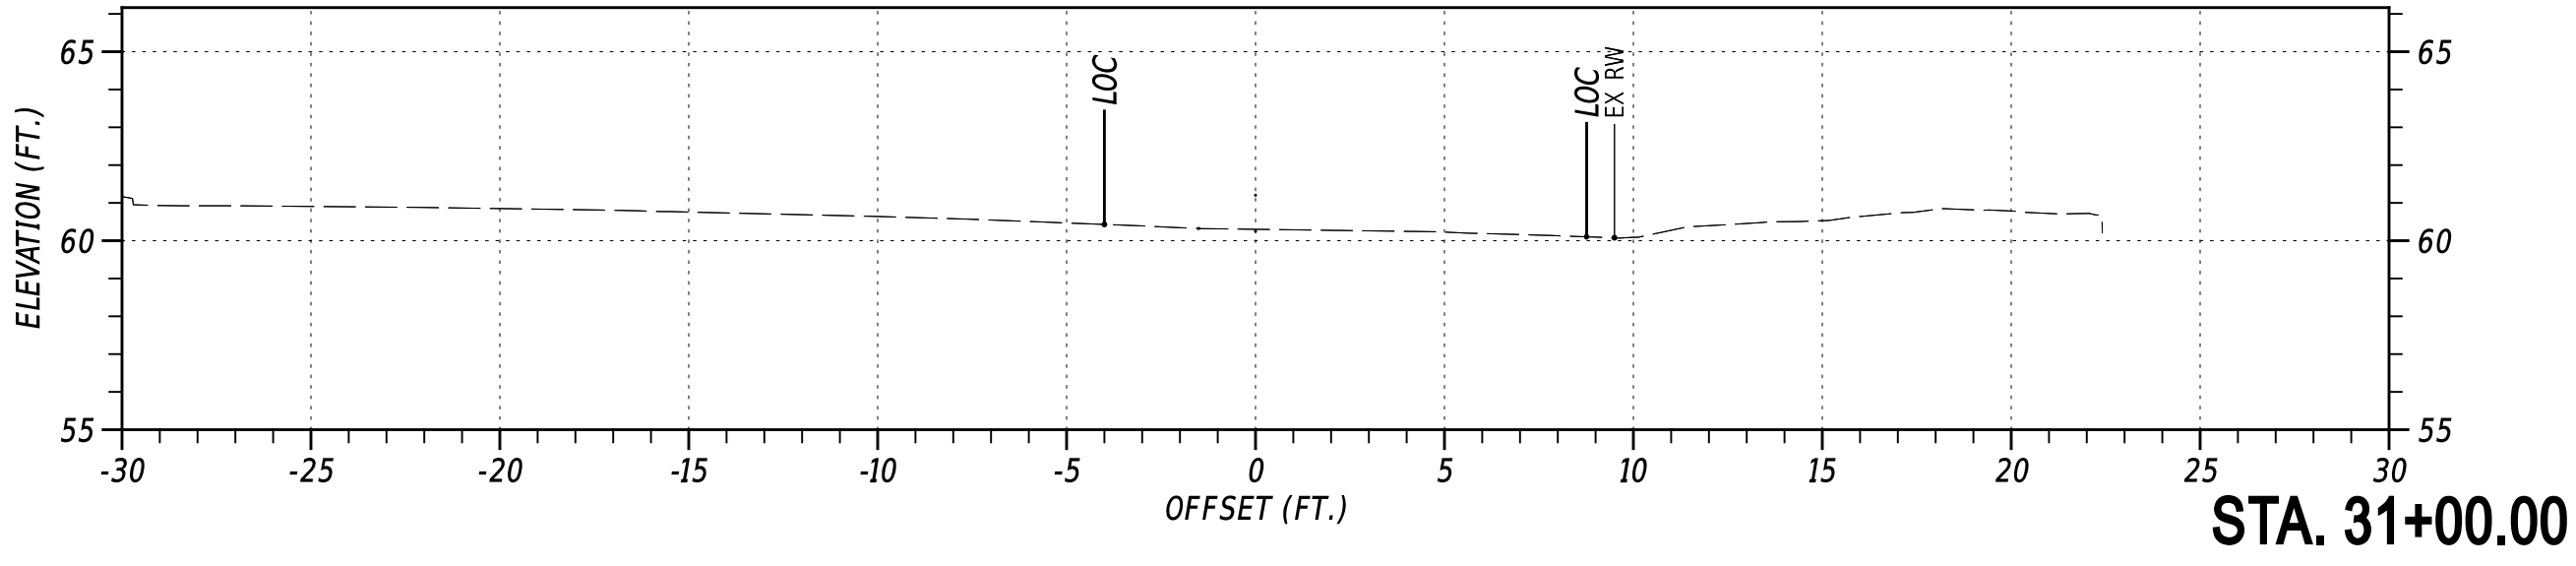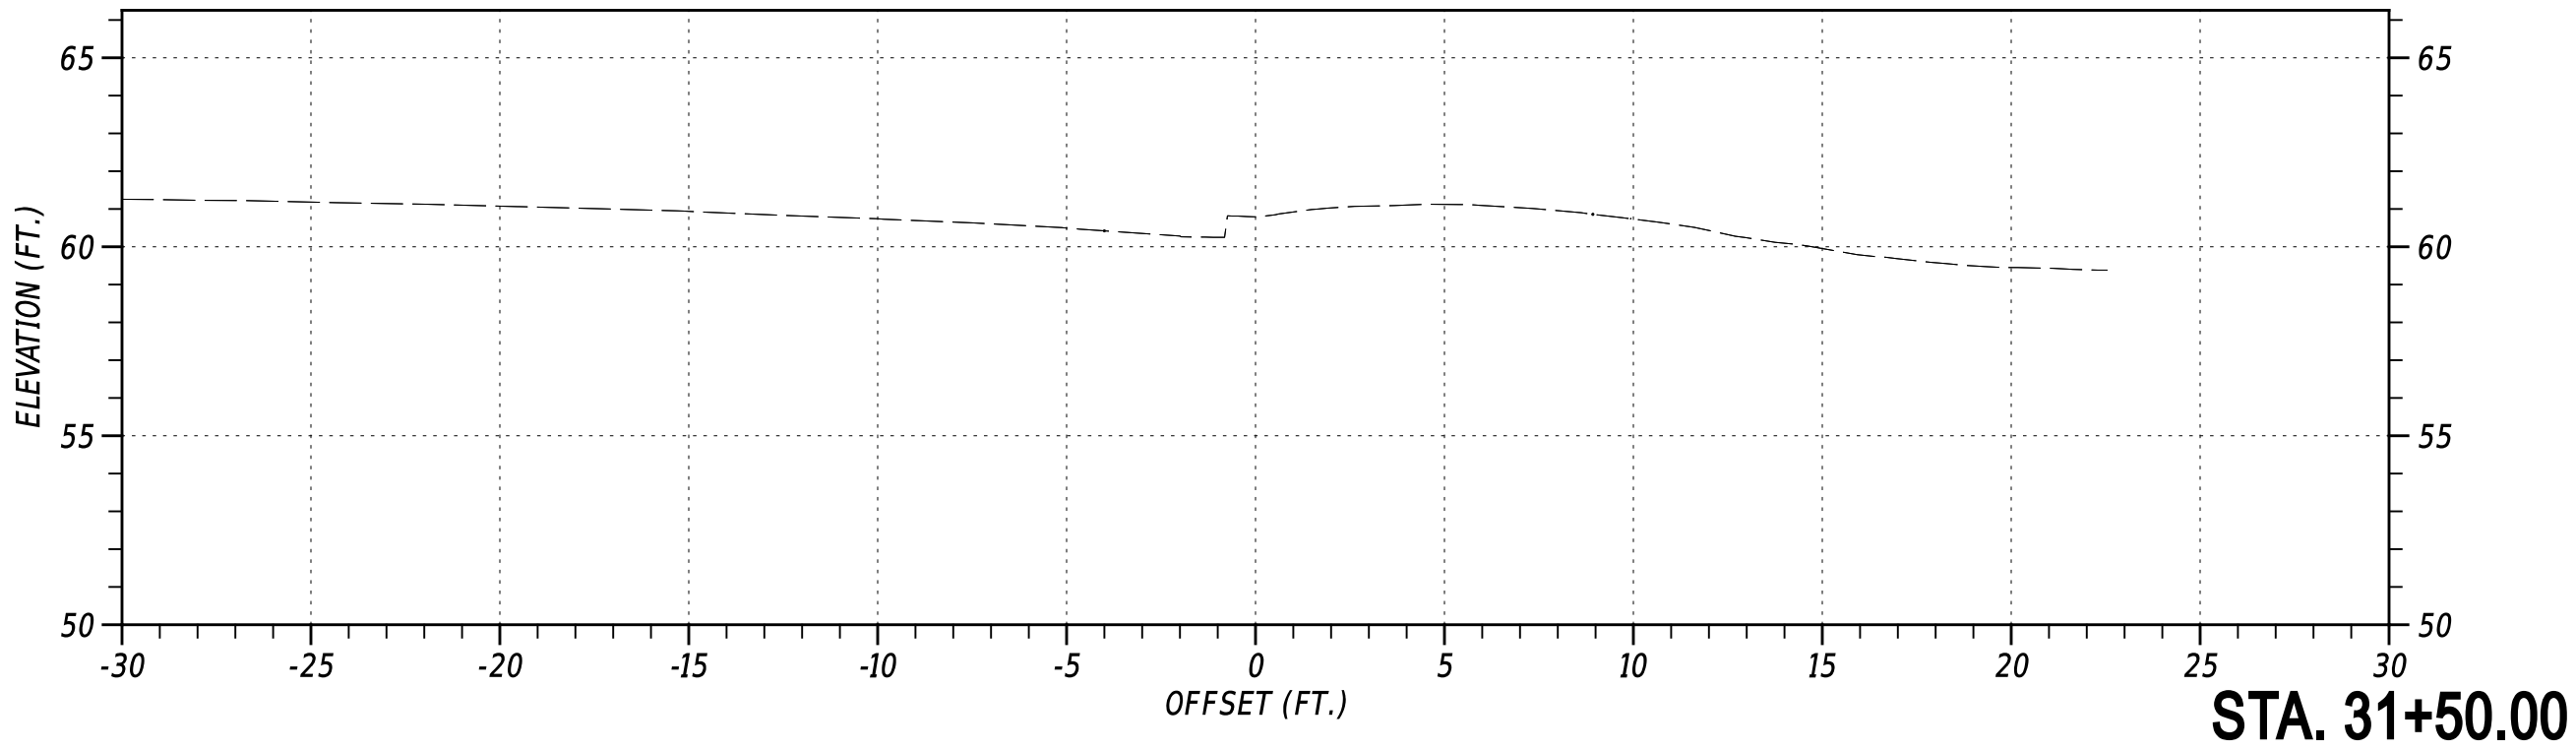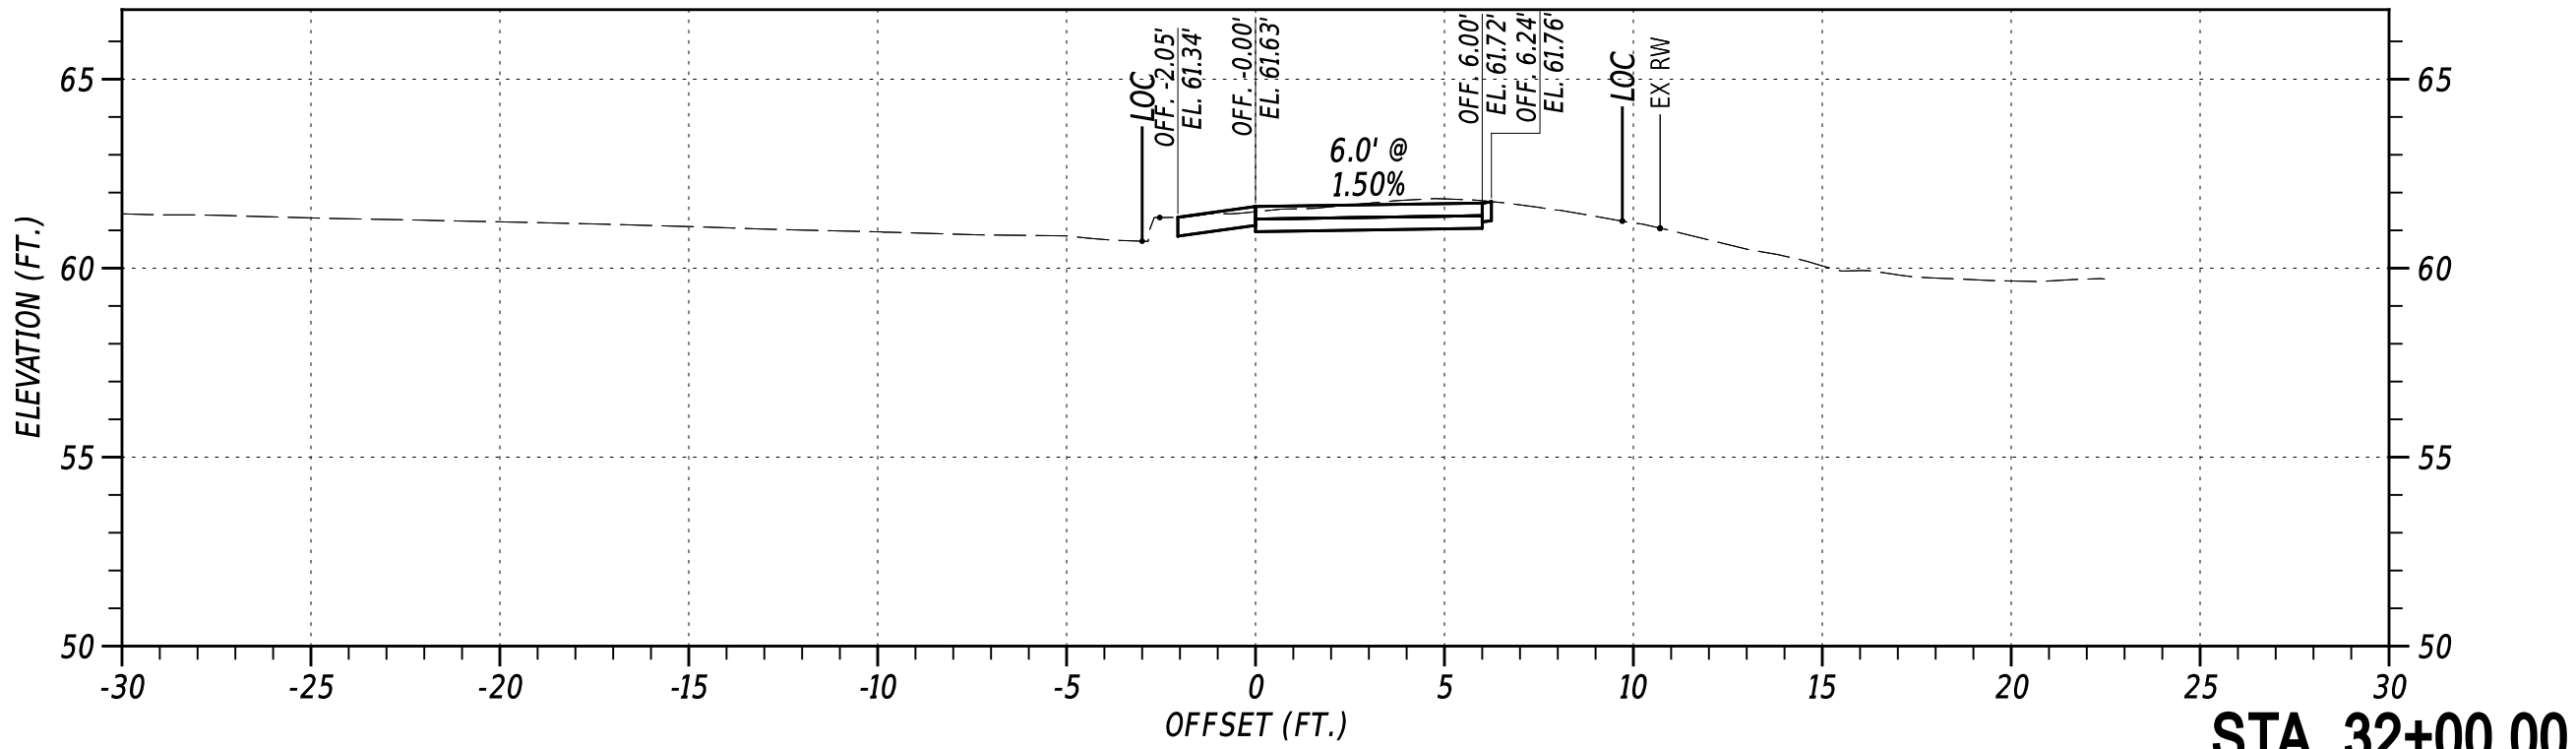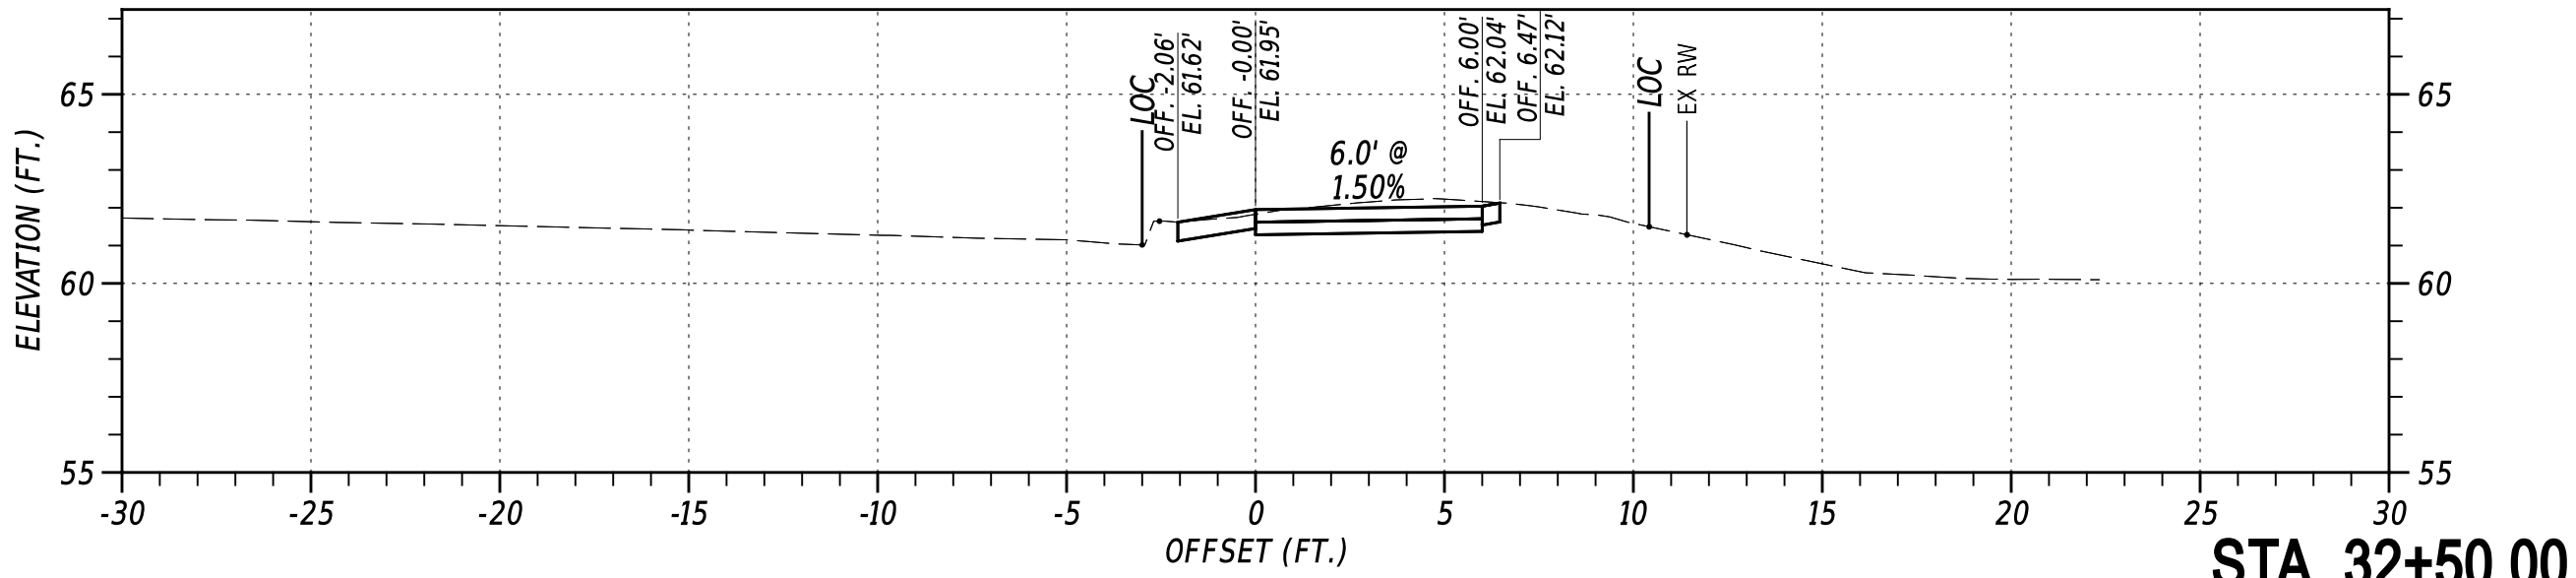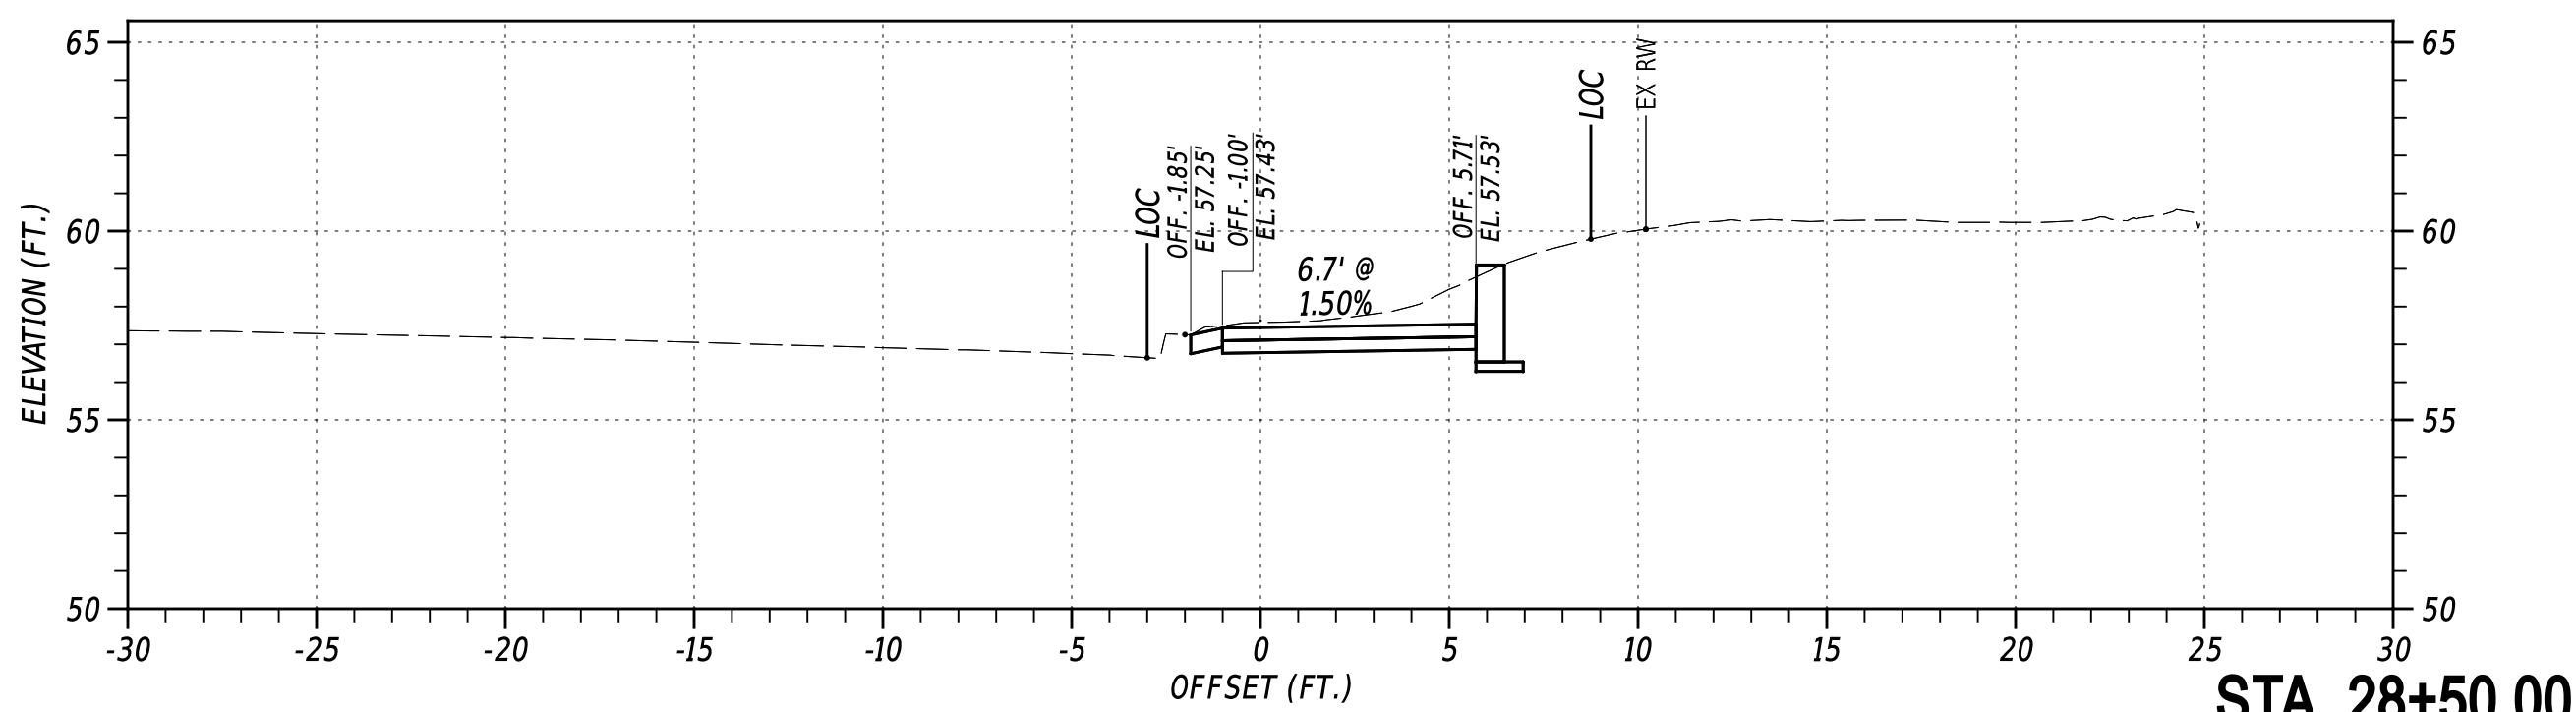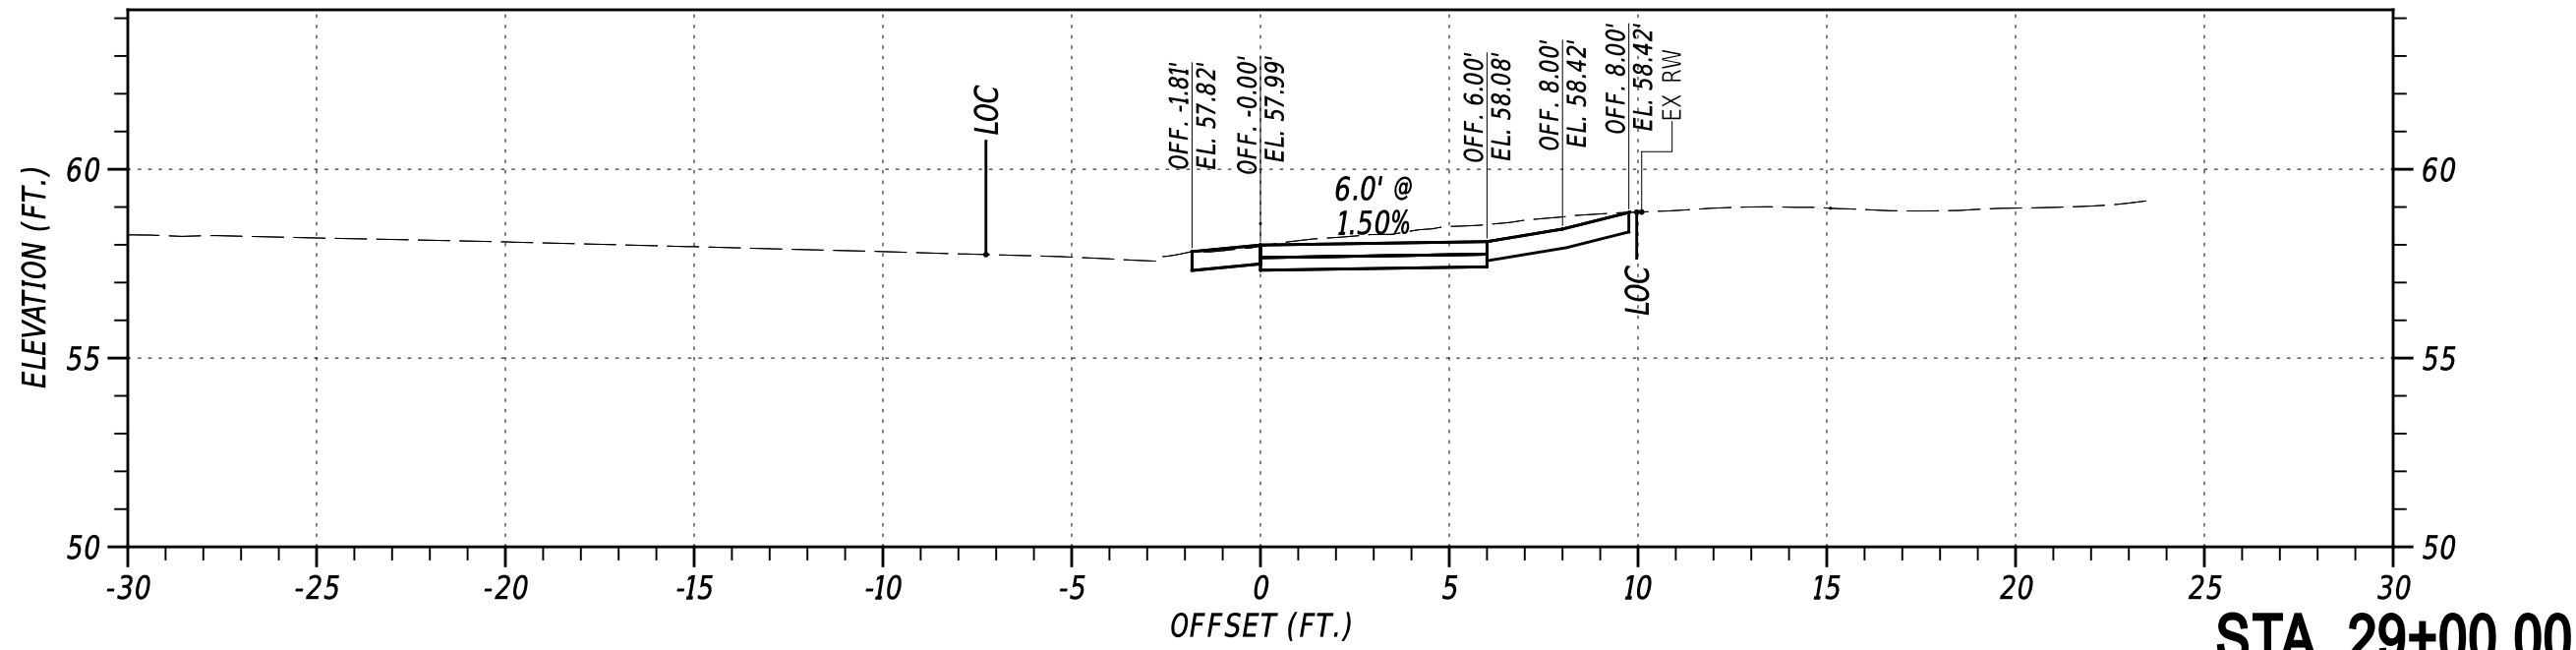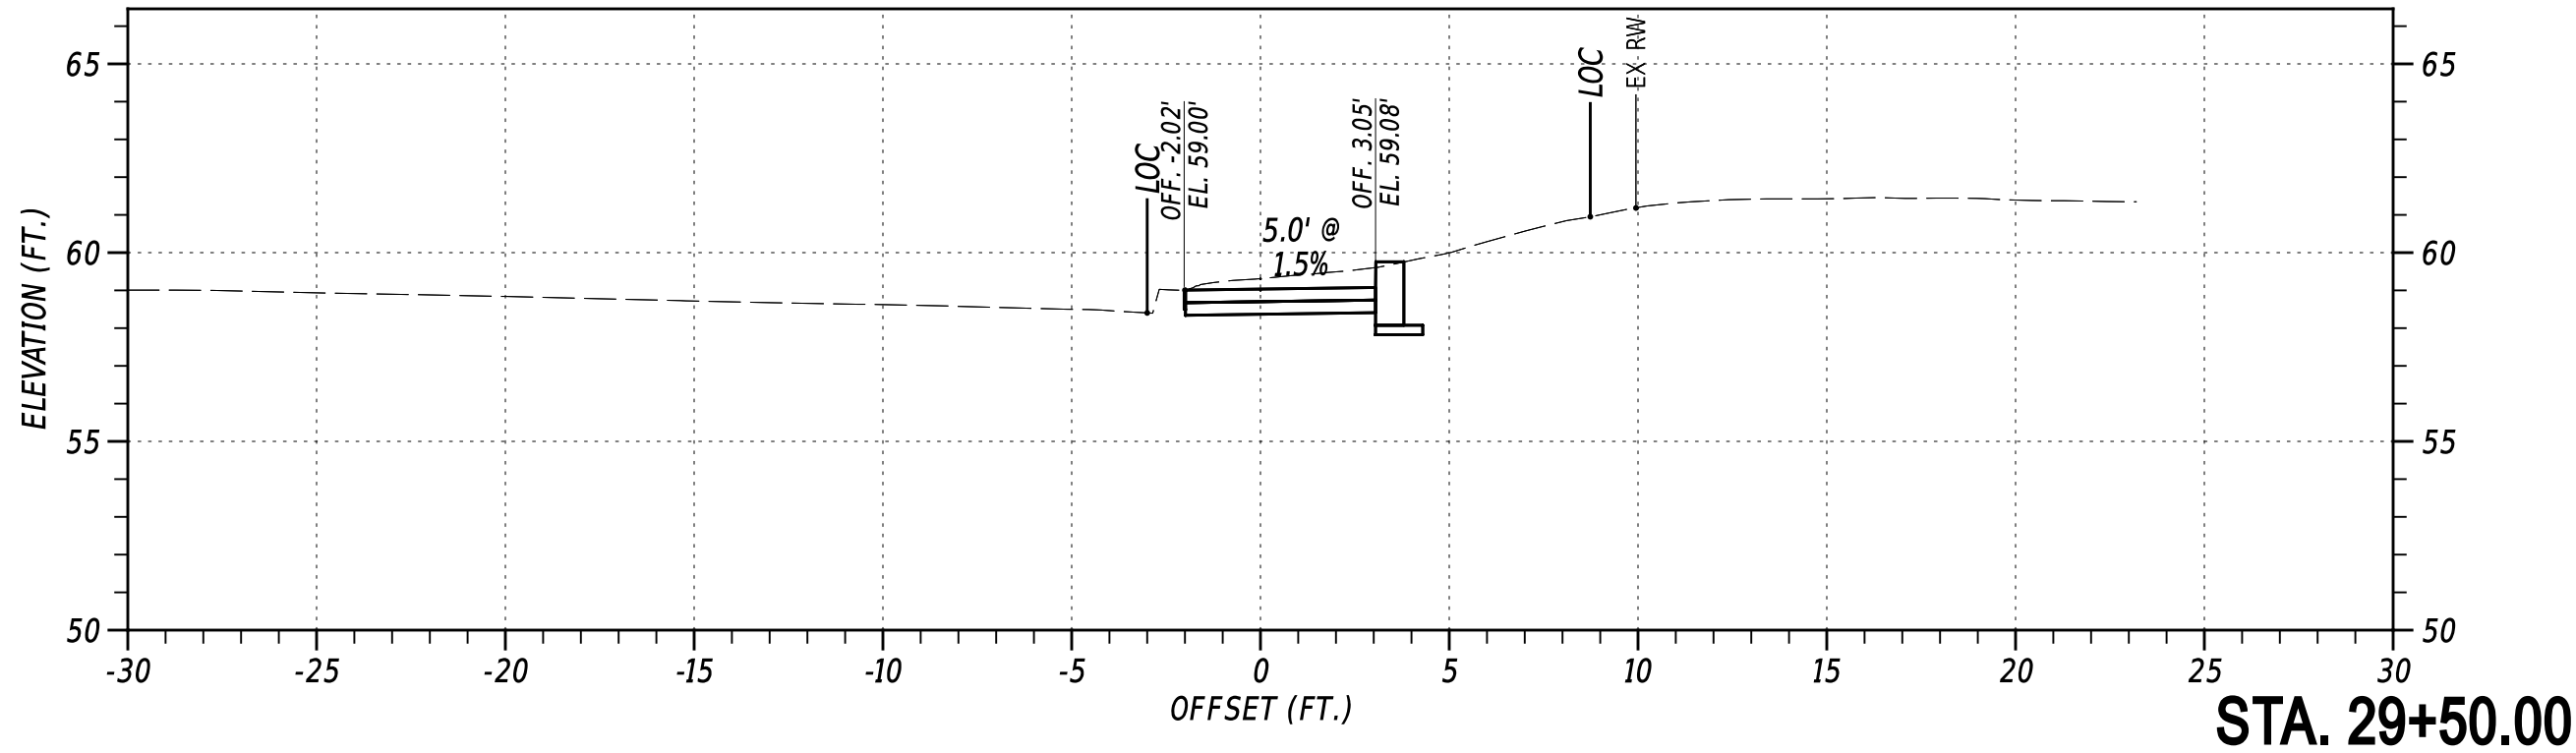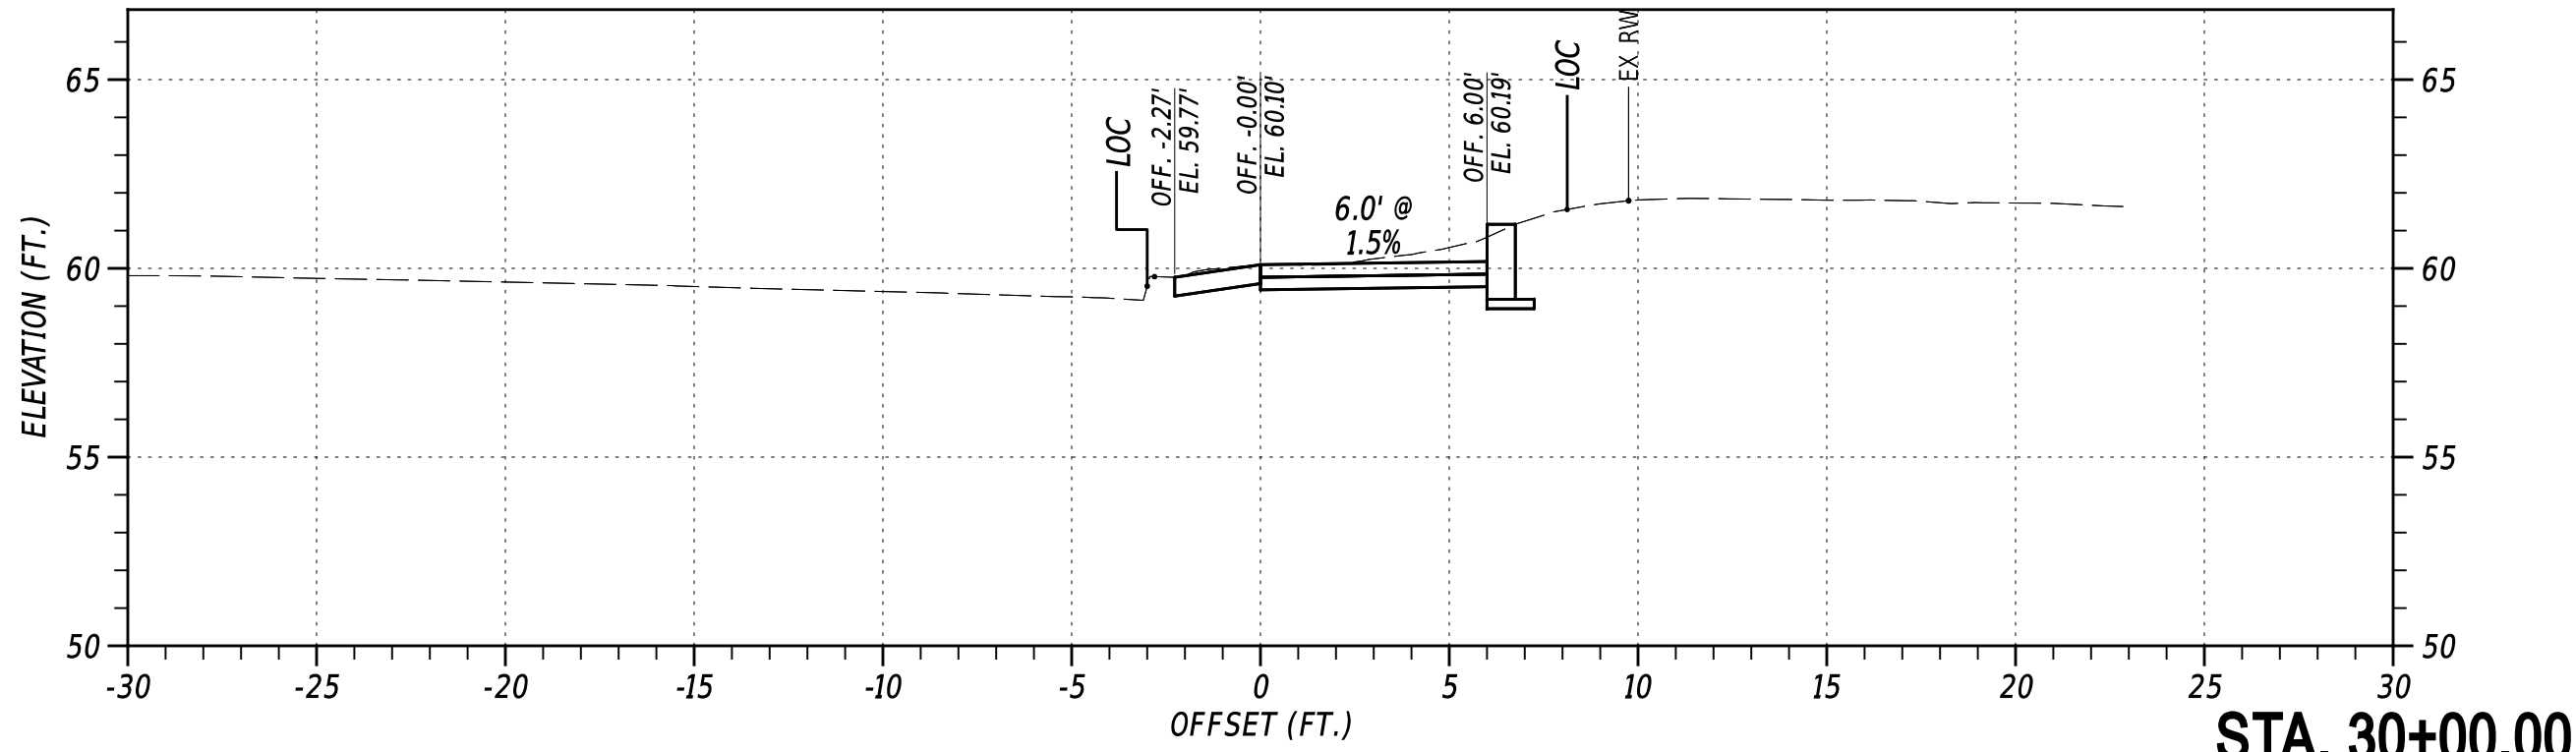

NOT TO SCALE











OLD BALTIMORE PIKE
SIDE PATH, PHASE II

CONTRACT	BRIDGE NO.	N/A
T202301501	DESIGNED BY:	C. HOLLOWAY
COUNTY	CHECKED BY:	O. GREEN
NEW CASTLE		

CROSS SECTIONS











SECTION
PAI
SHEET NO.
8

27-AUG-2024
U:\Accounts\DEDOT\DEDOT22014 - AGR1955F Task 5 Old Baltimore Pike Pedes\DESIGN\CTDGN\X5_000_RDSF_T202301501_PEN.dgn

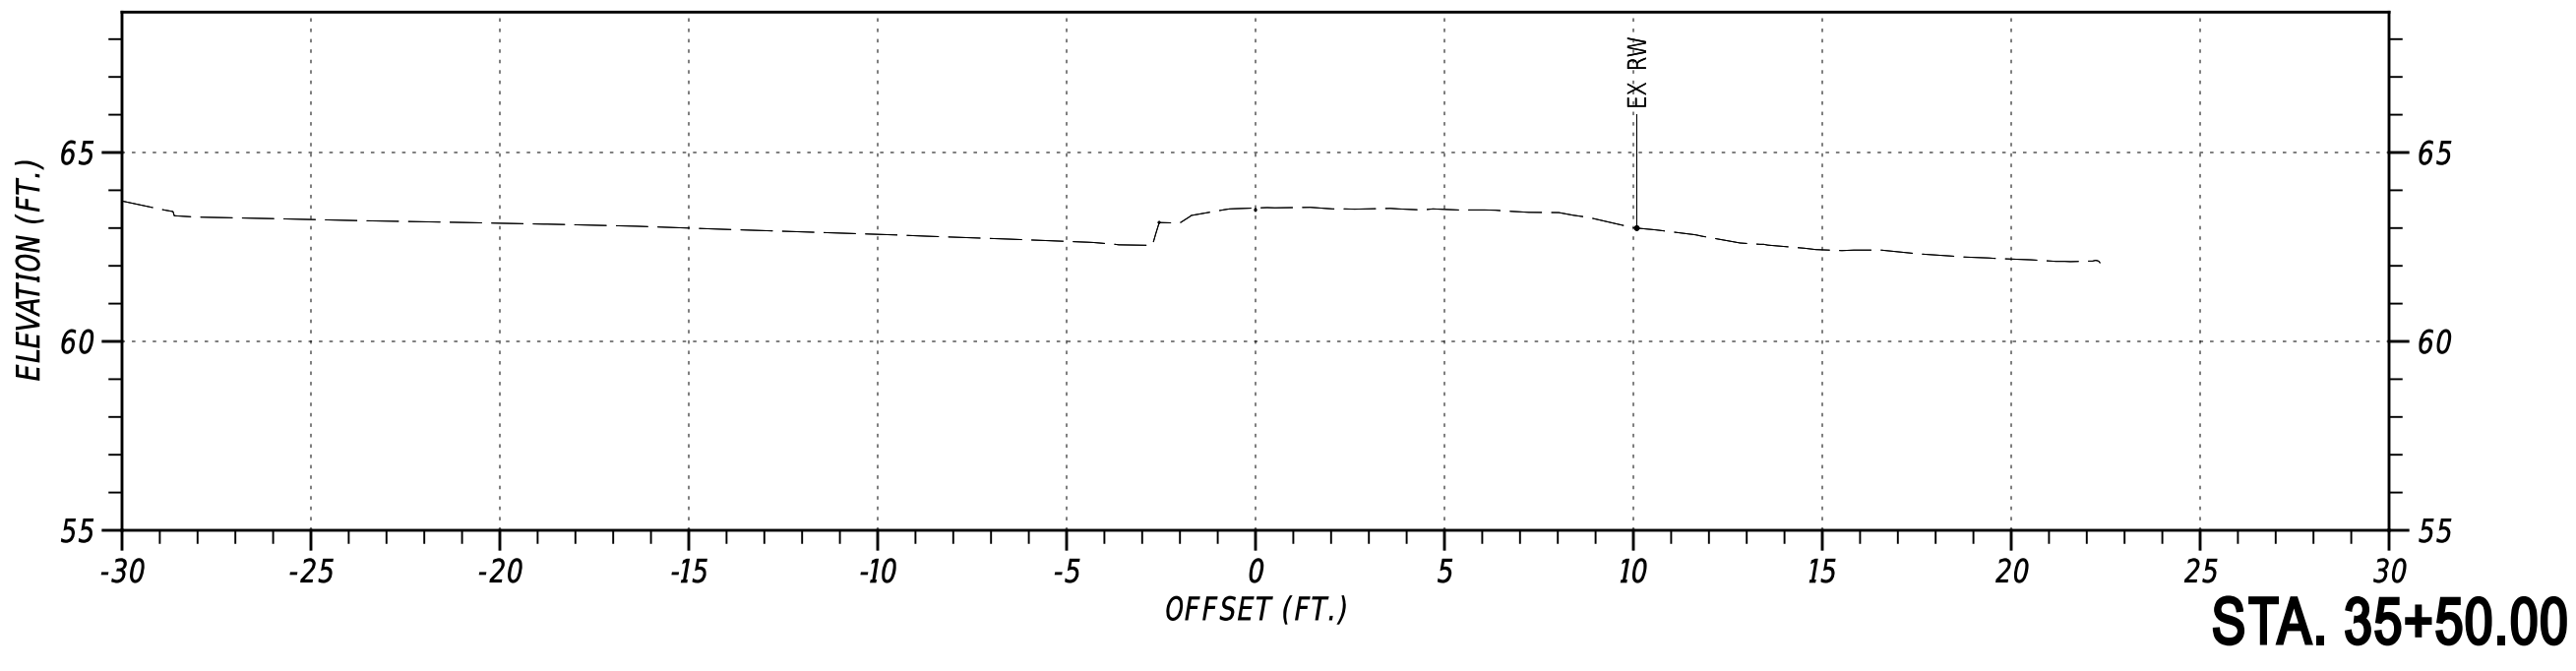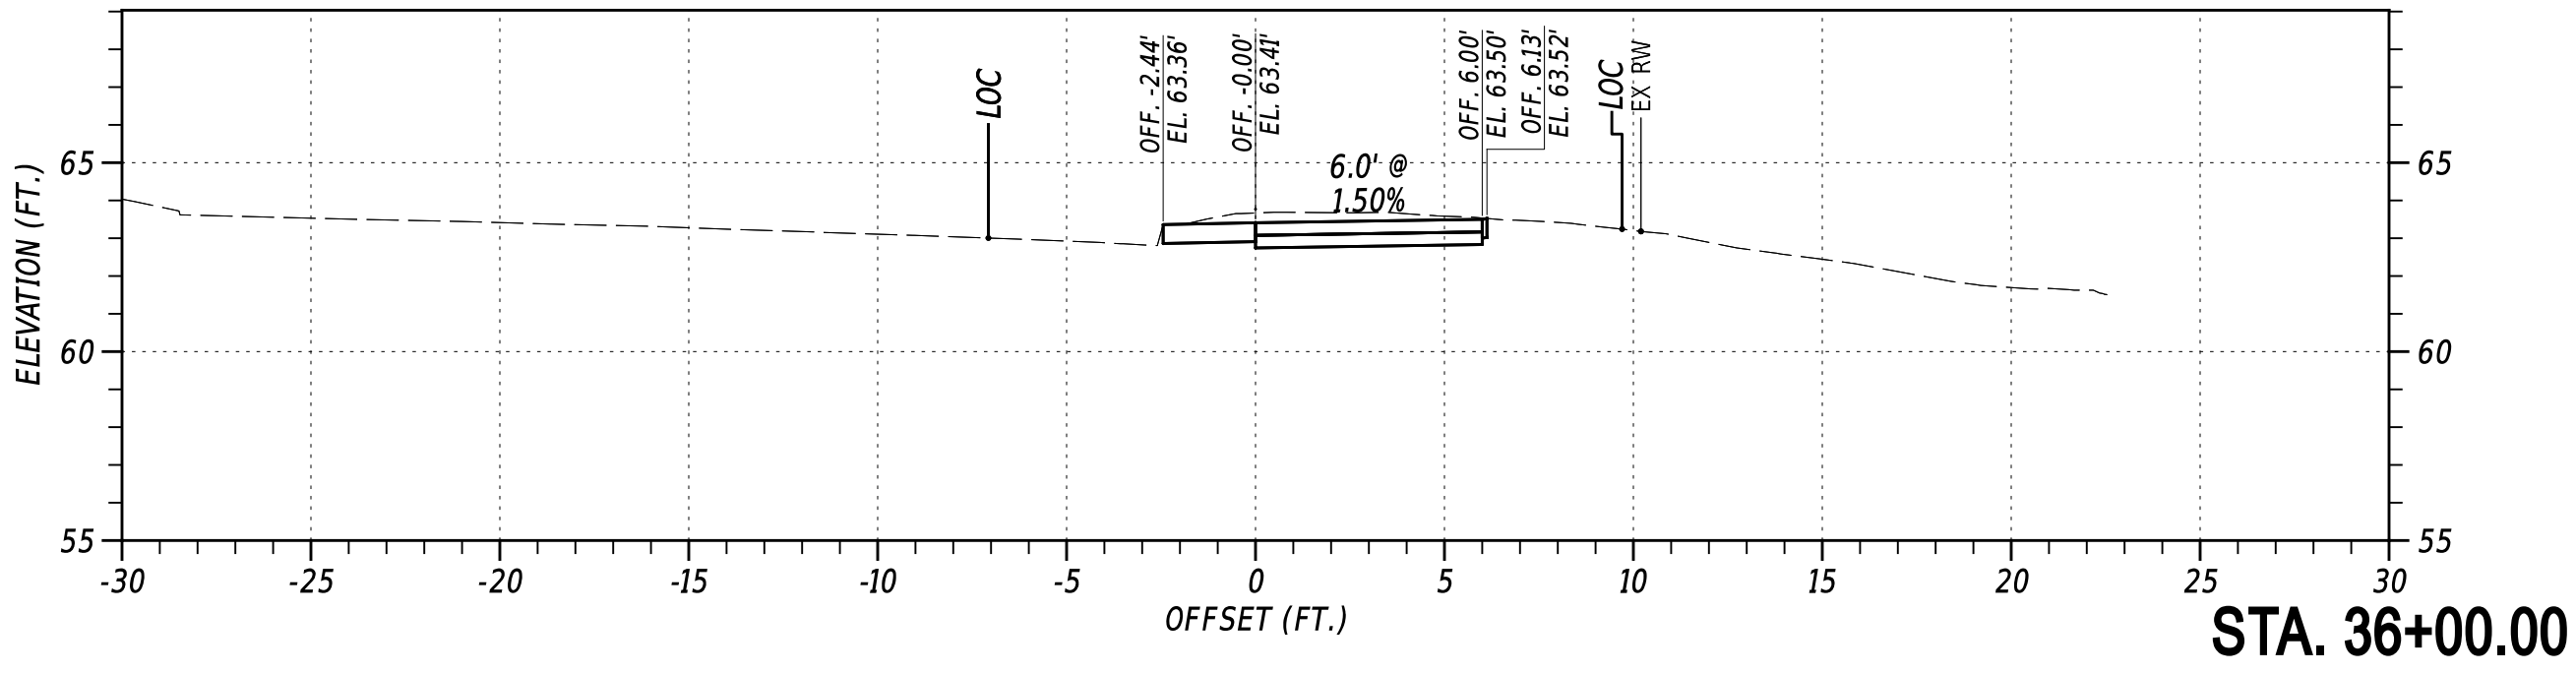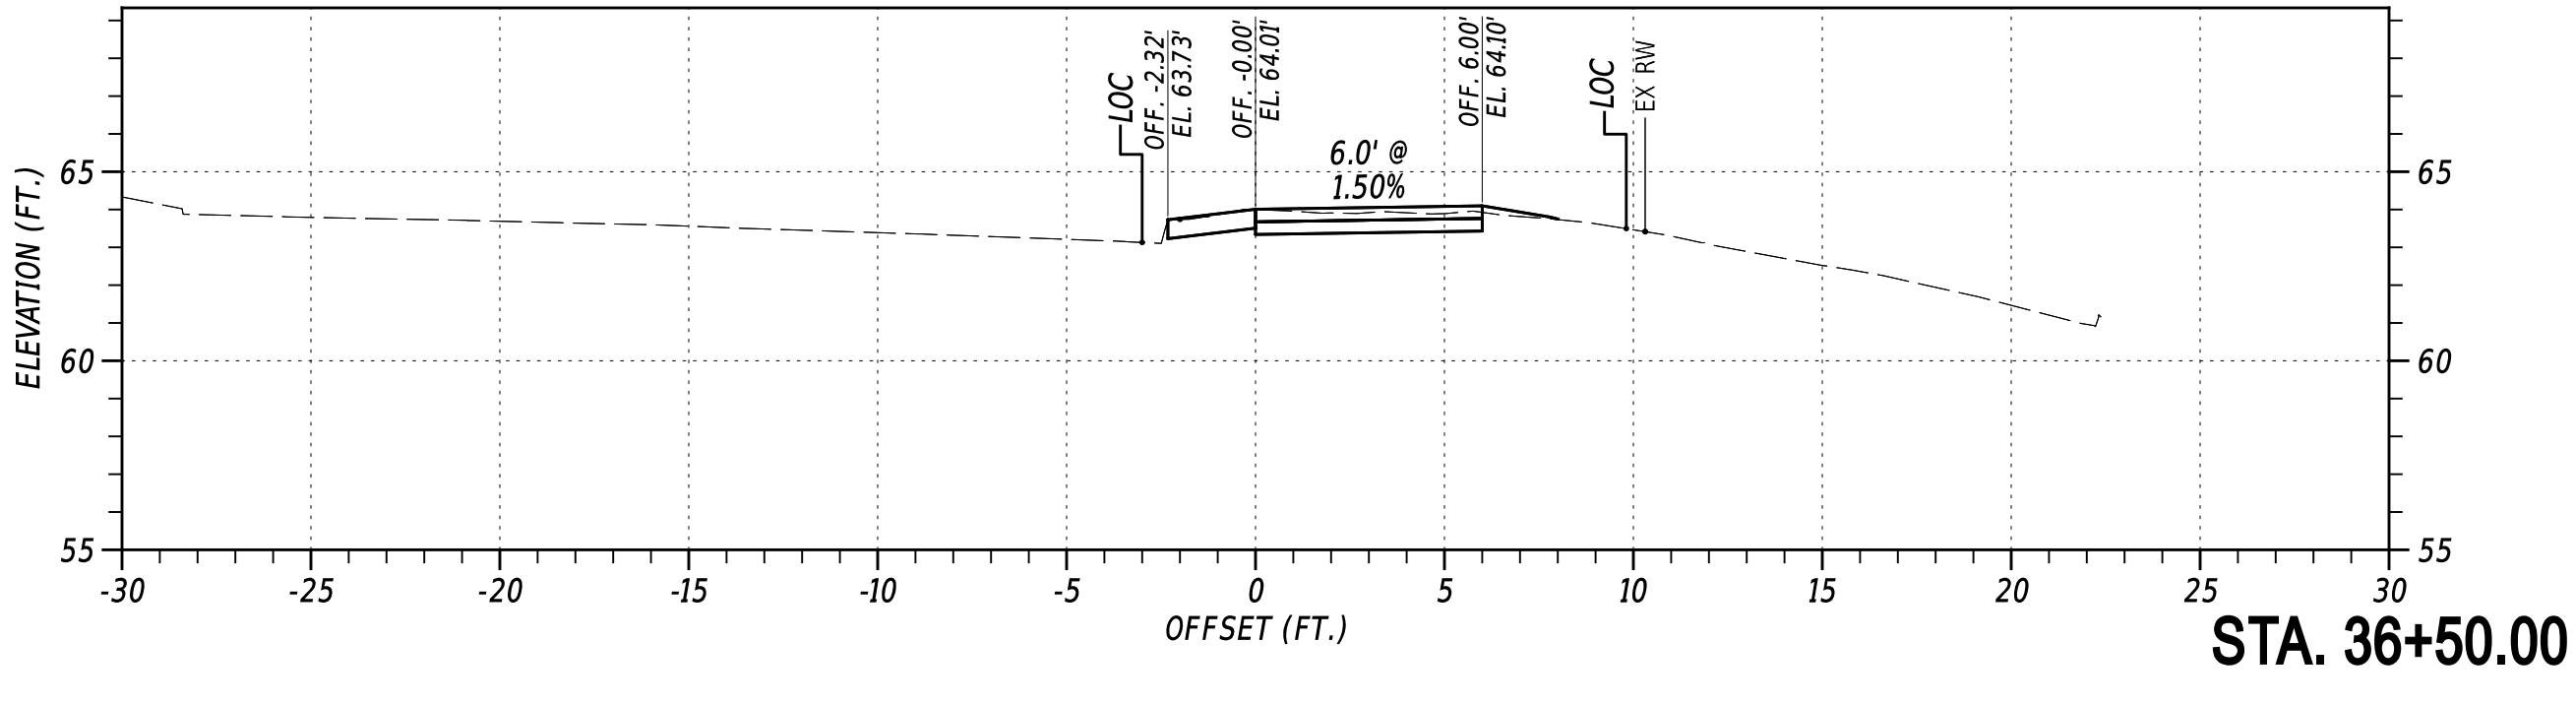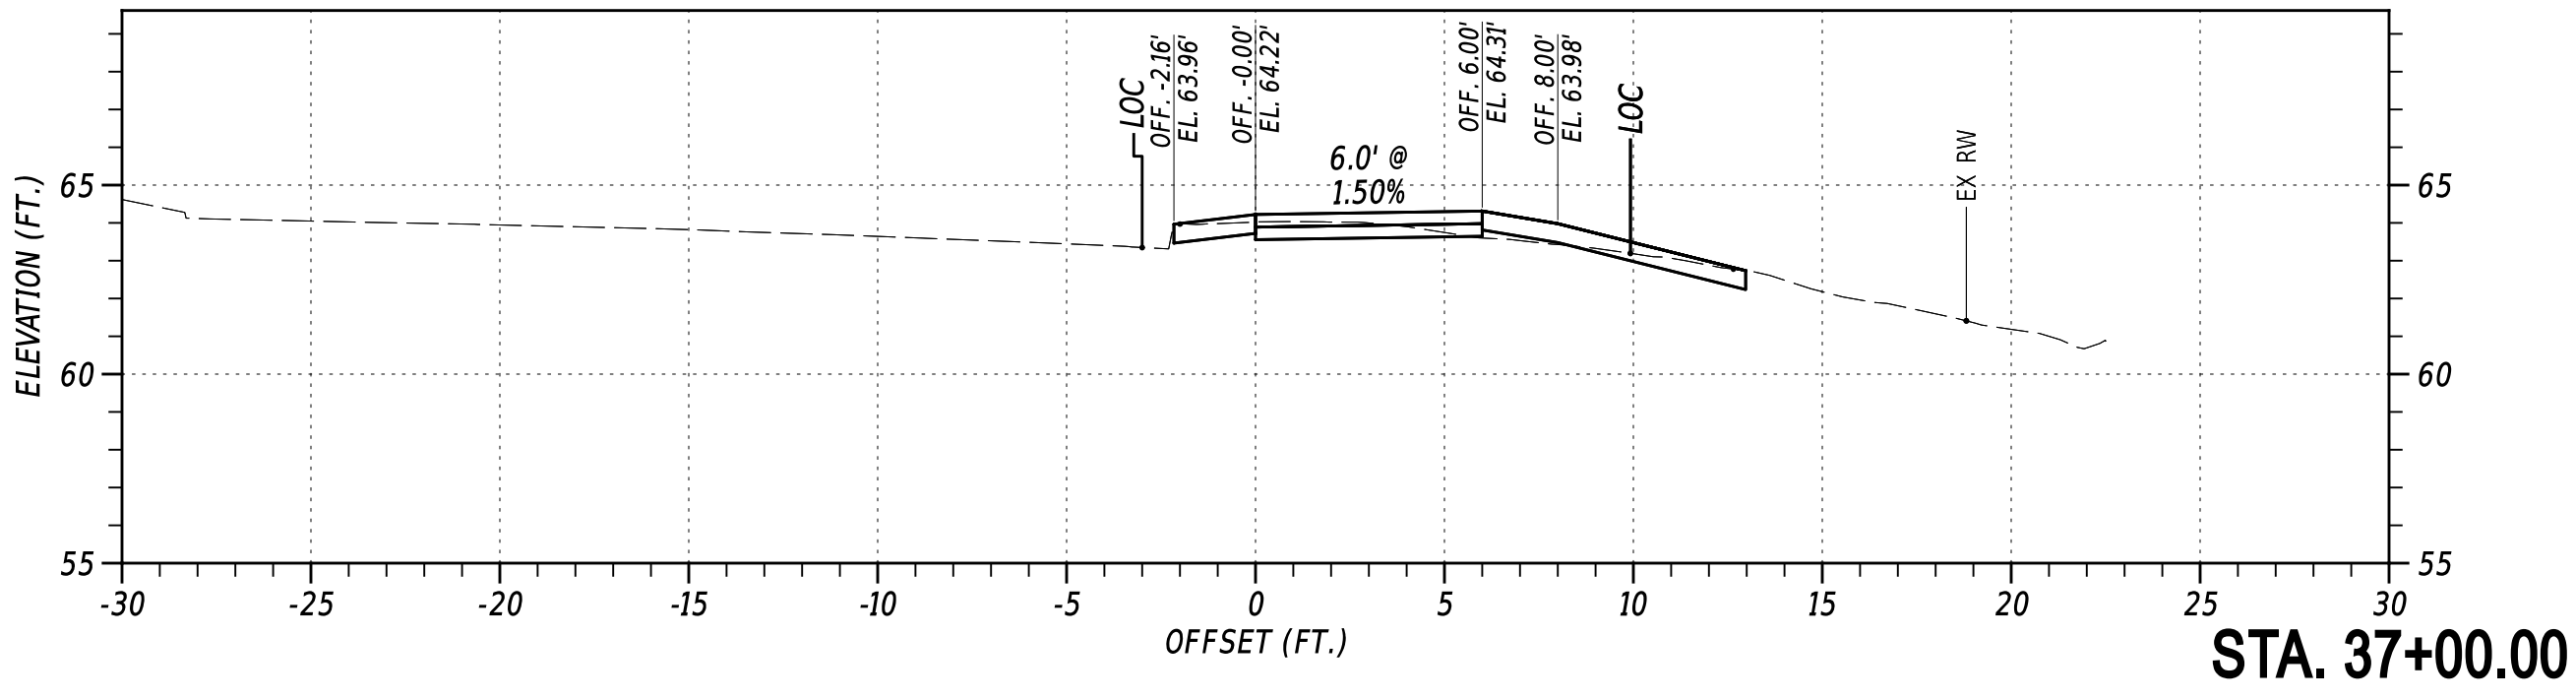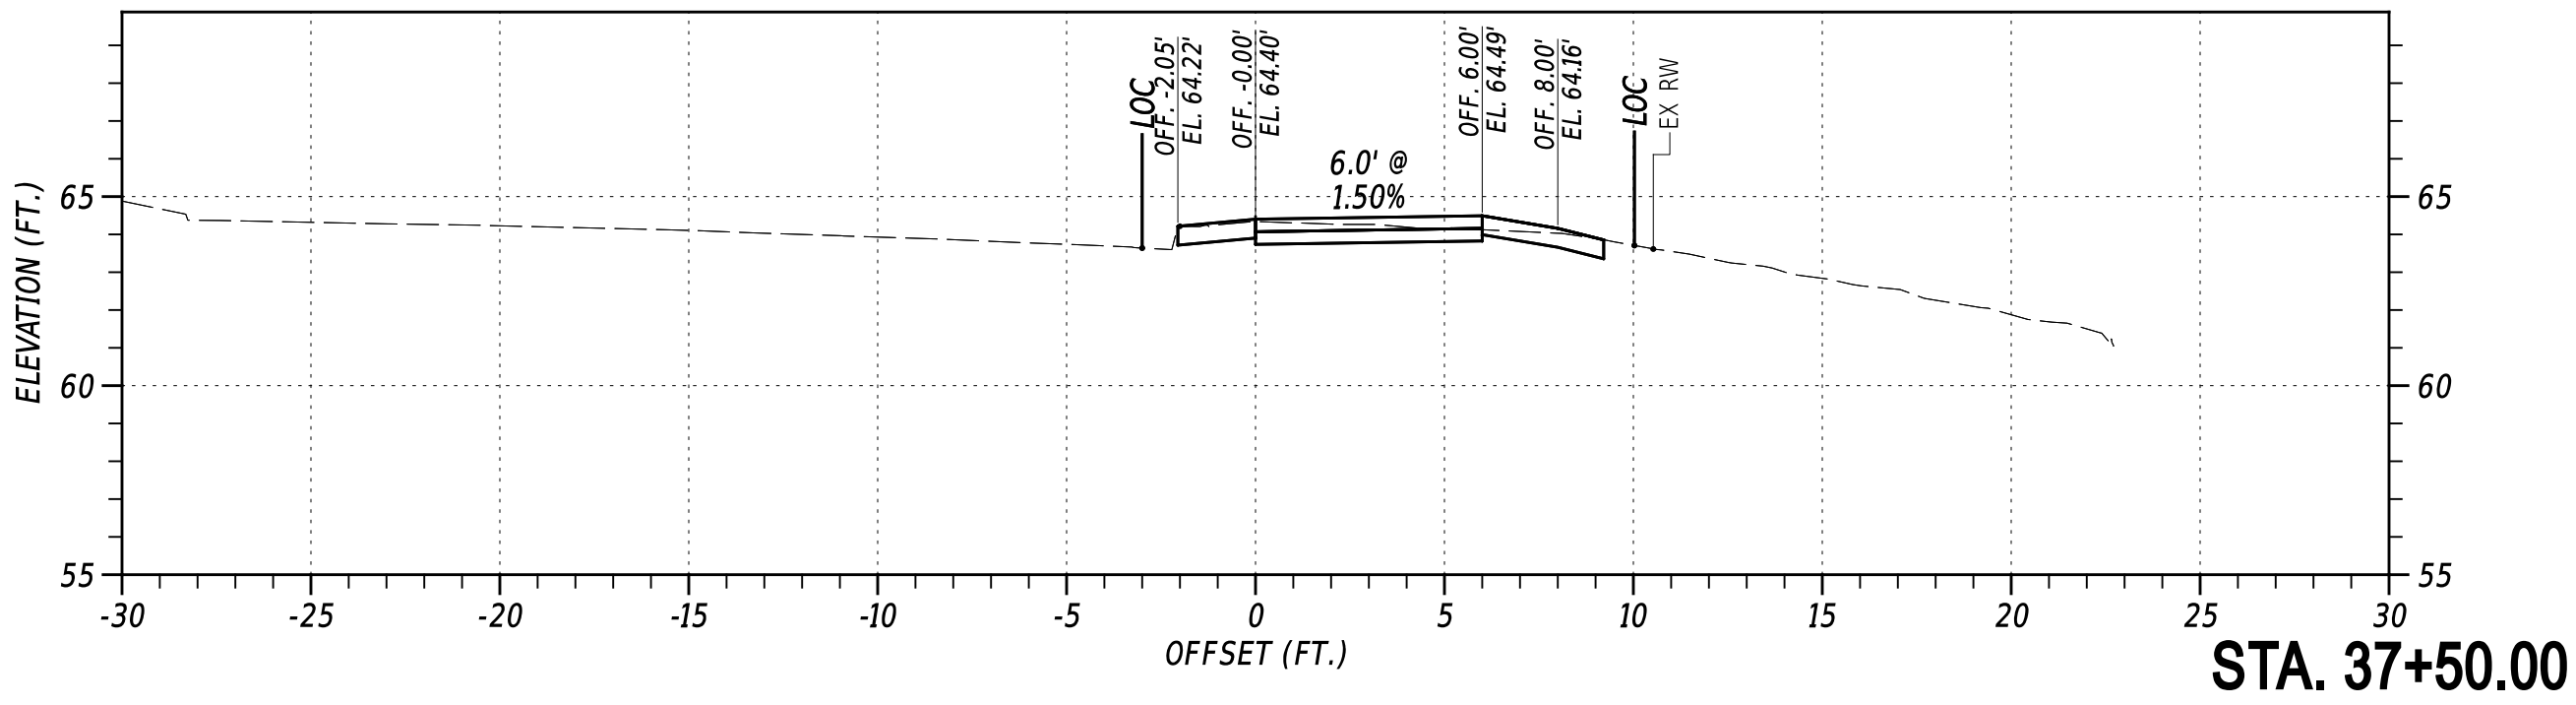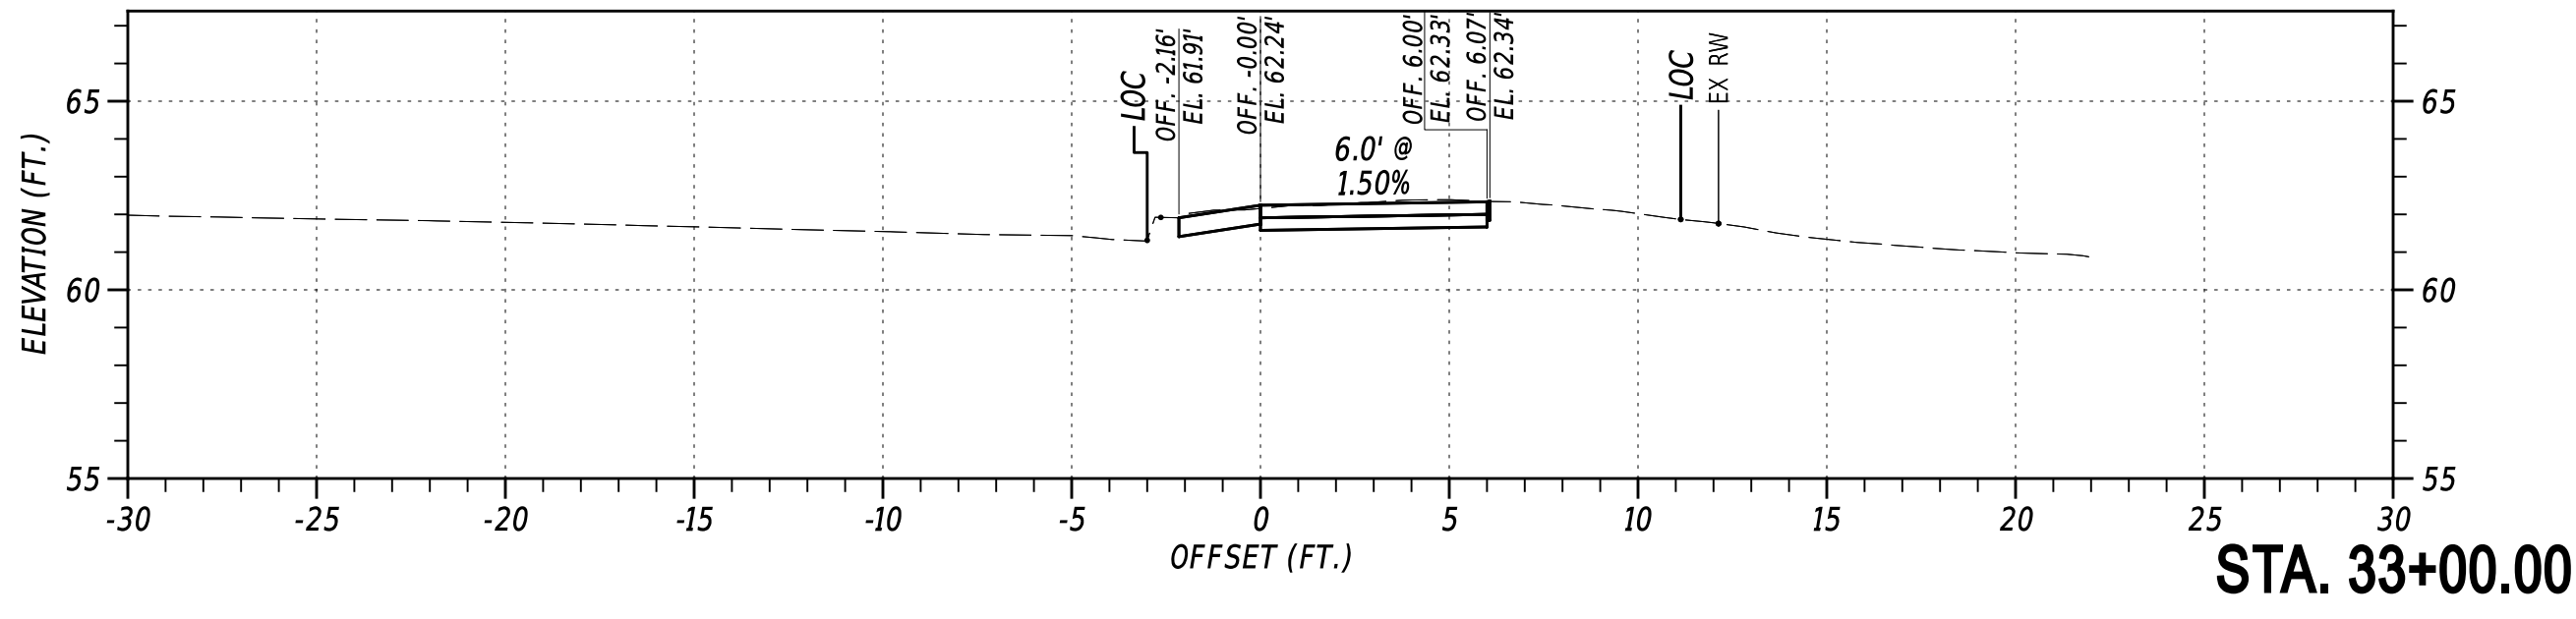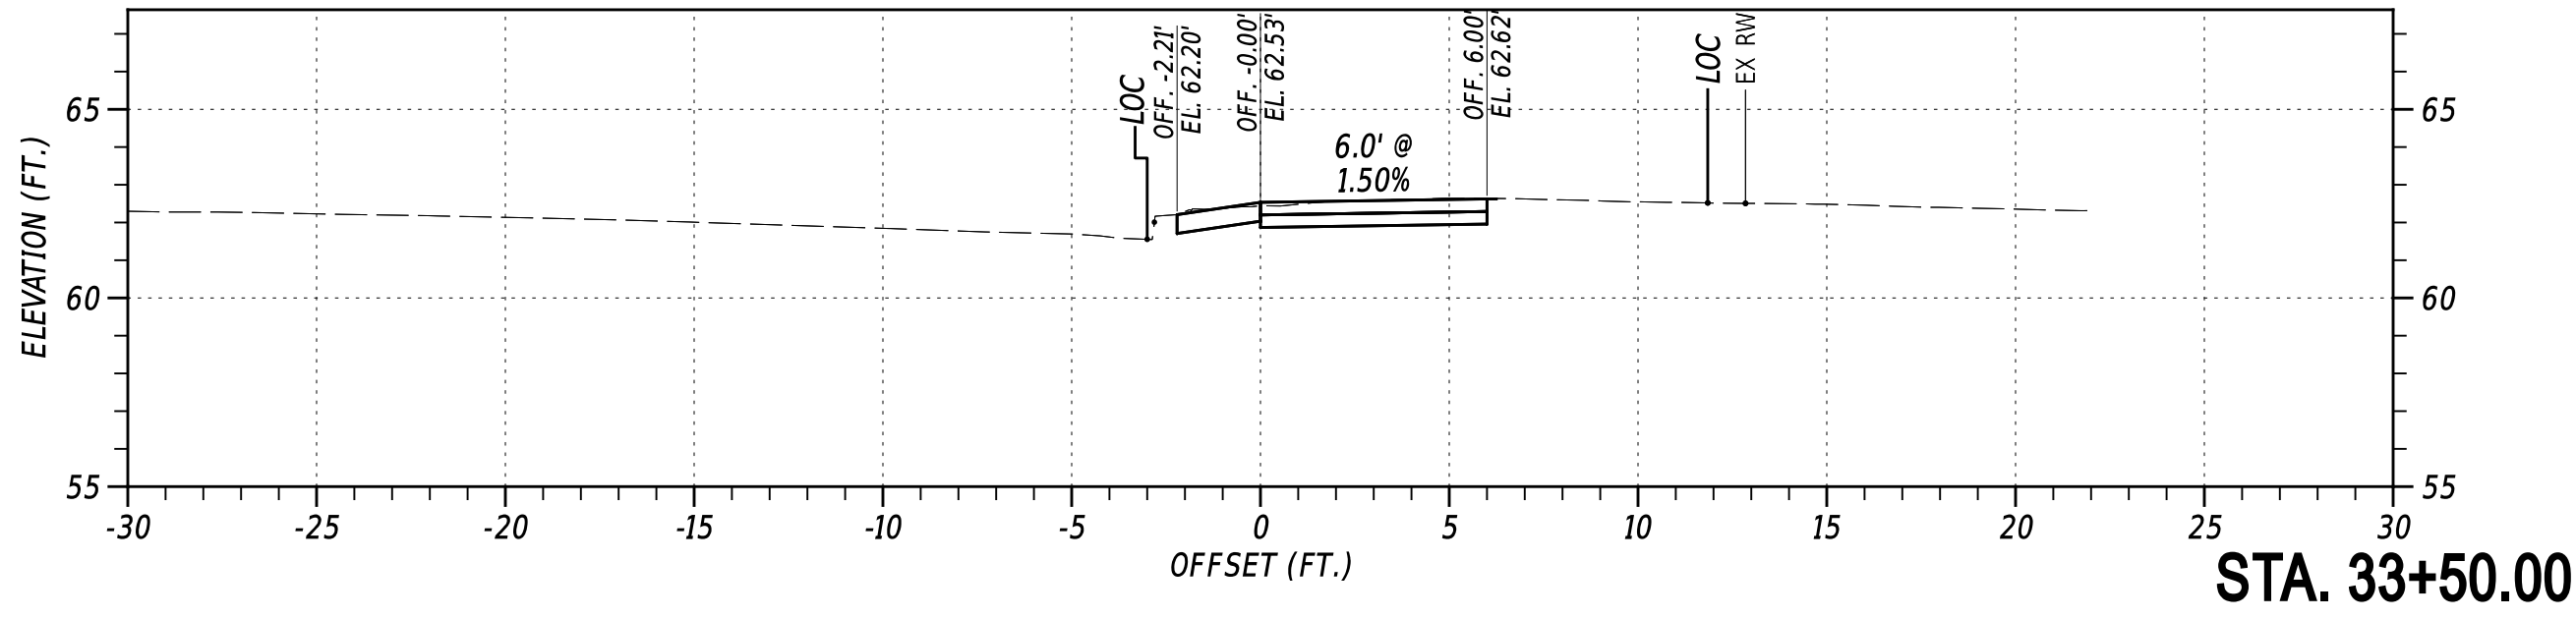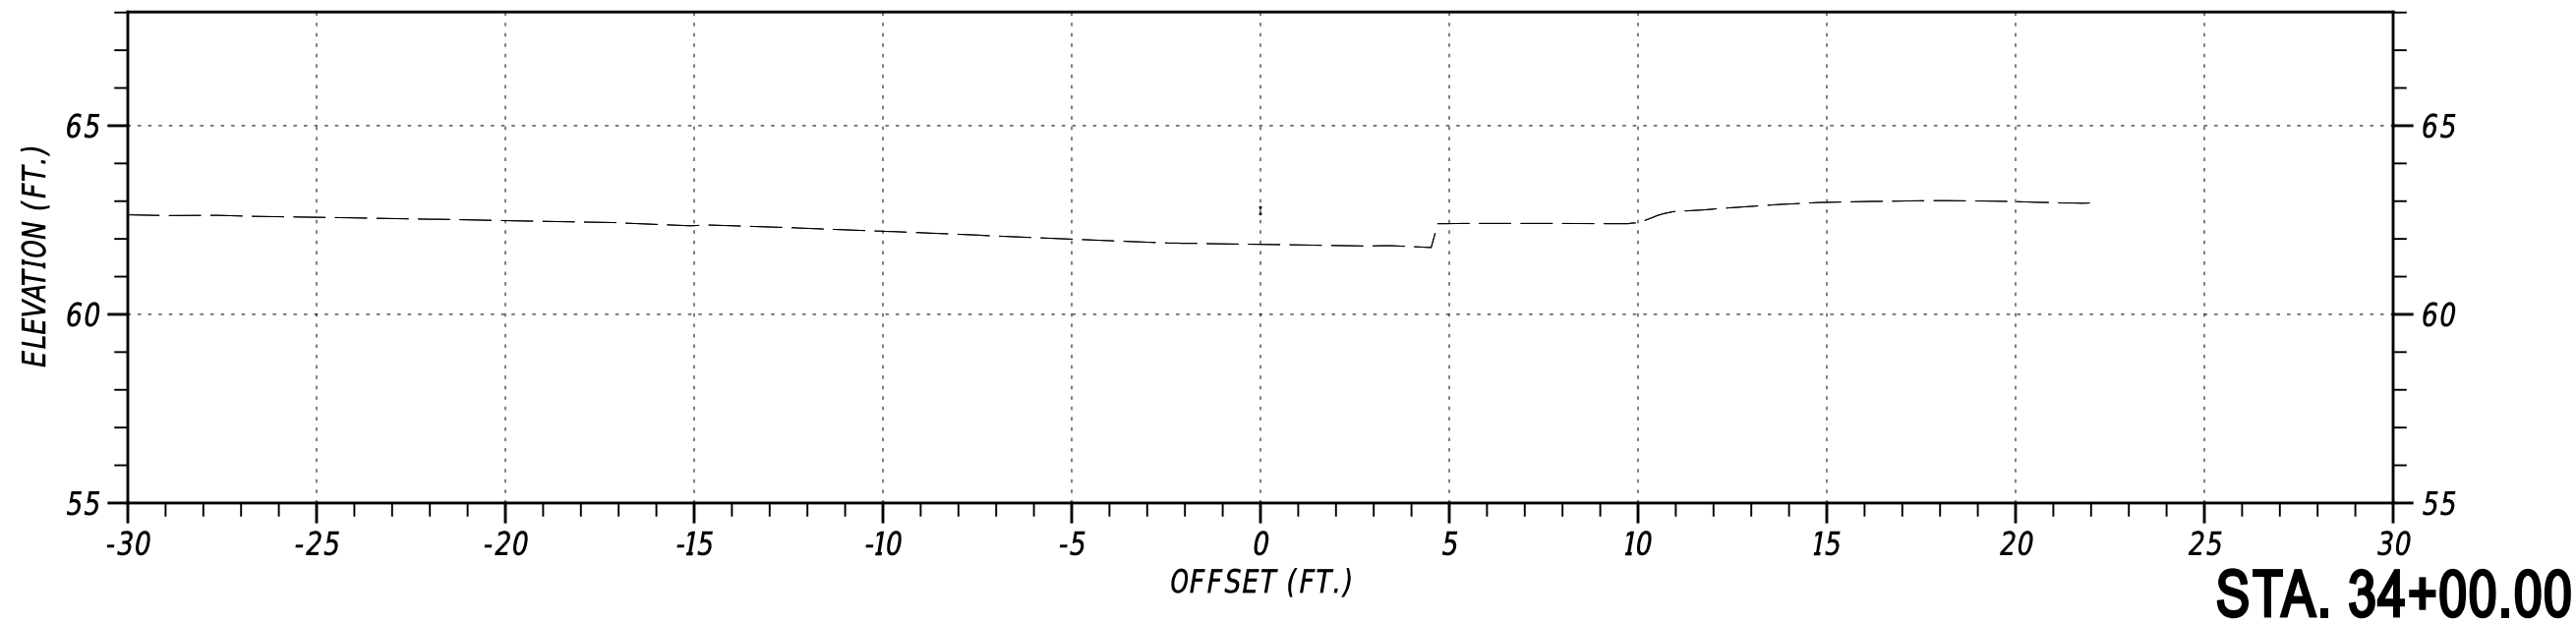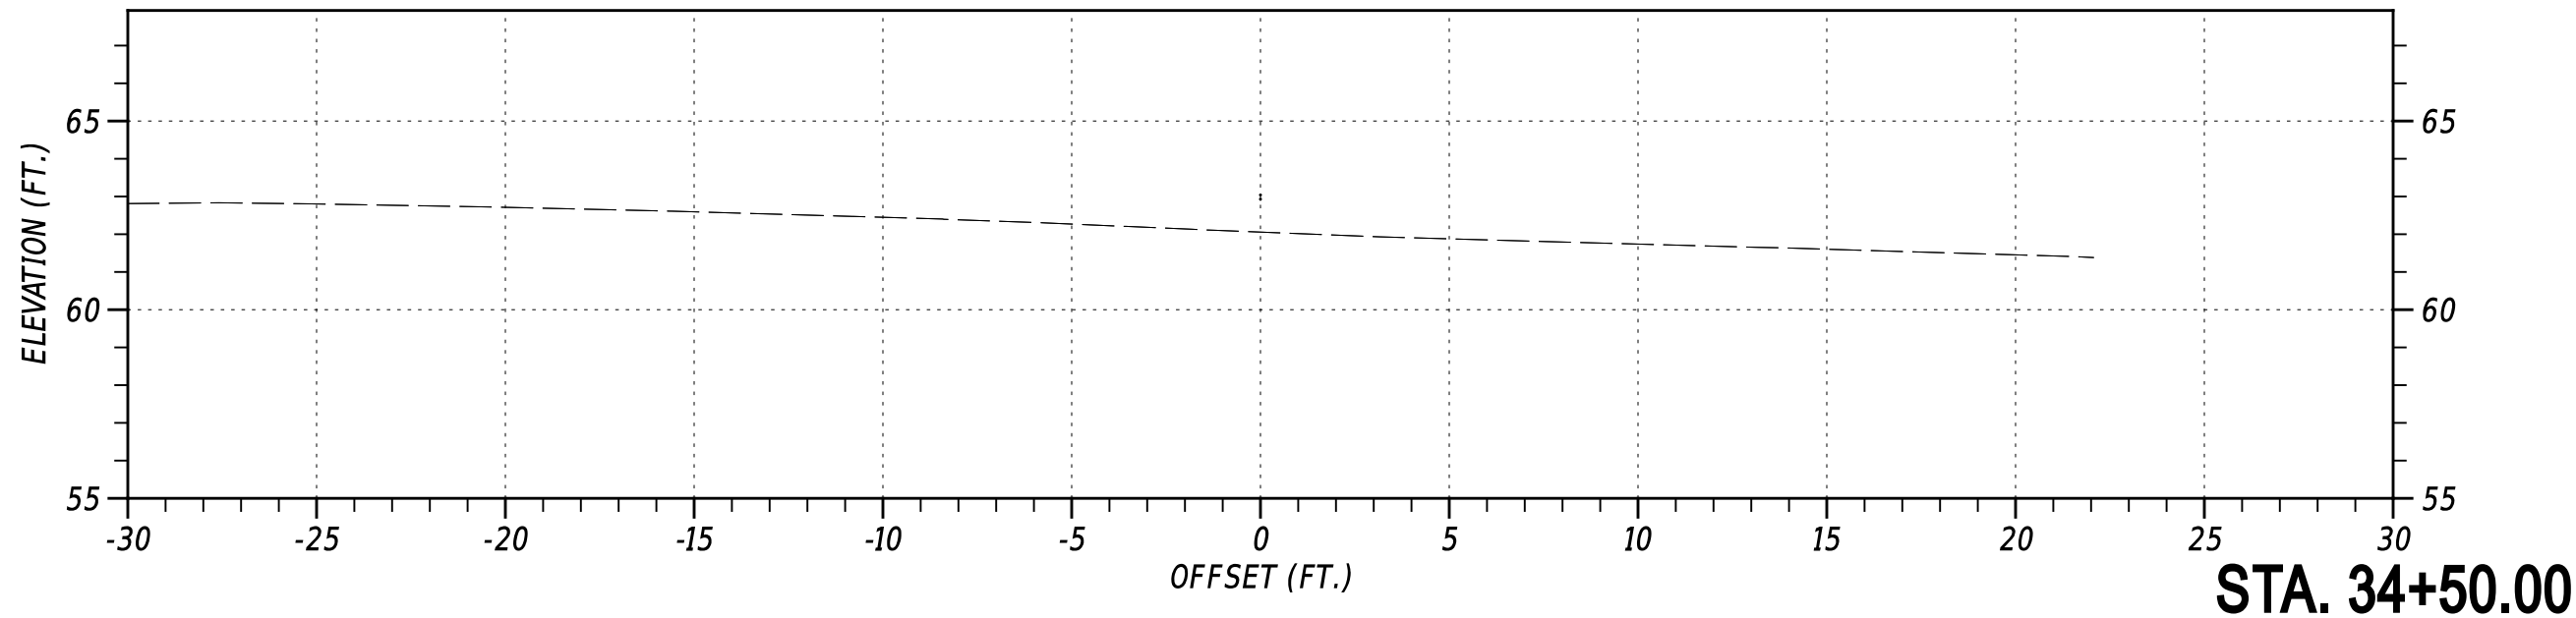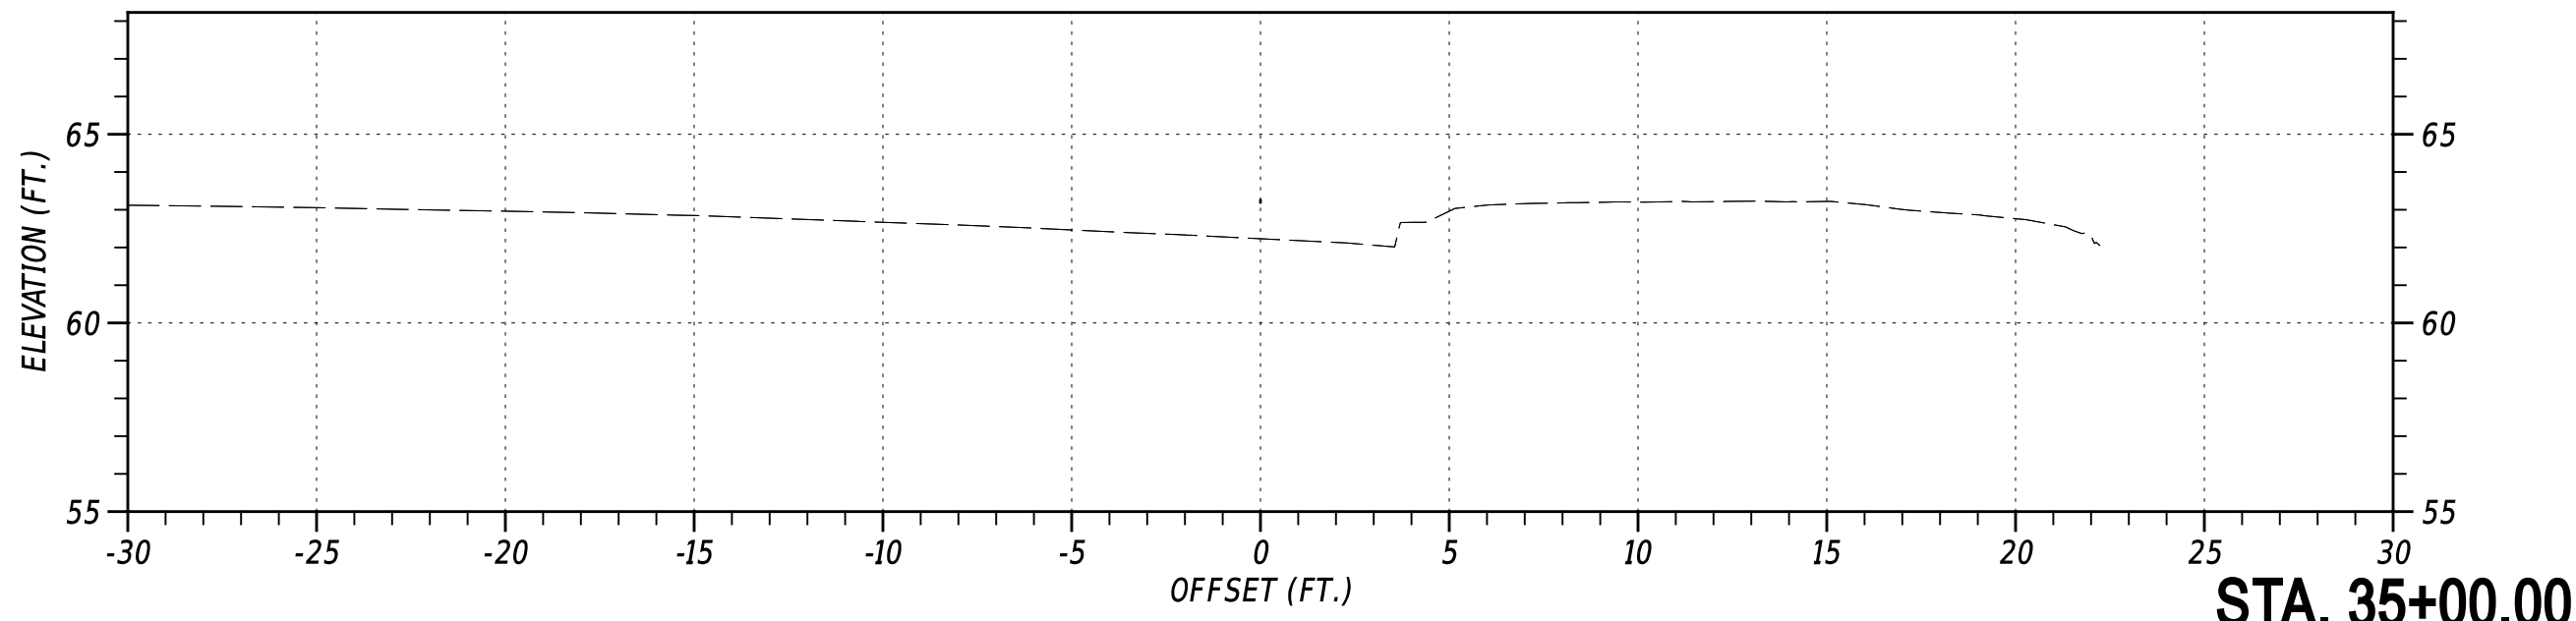

		NOT TO SCALE	OLD BALTIMORE PIKE SIDE PATH, PHASE II	CONTRACT	BRIDGE NO.	N/A	CROSS SECTIONS	SECTION
				T202301501	DESIGNED BY: C. HOLLOWAY			PAI
				COUNTY				SHEET NO.
				NEW CASTLE	CHECKED BY: O. GREEN			9

27-AUG-2024
U:\Accounts\DEDOT\DEDOT22014 - AGR1955F Task 5 Old Baltimore Pike Pedes\DESIGN\CTDGNVX5_000_RDSF_T202301501_PEN.dgn

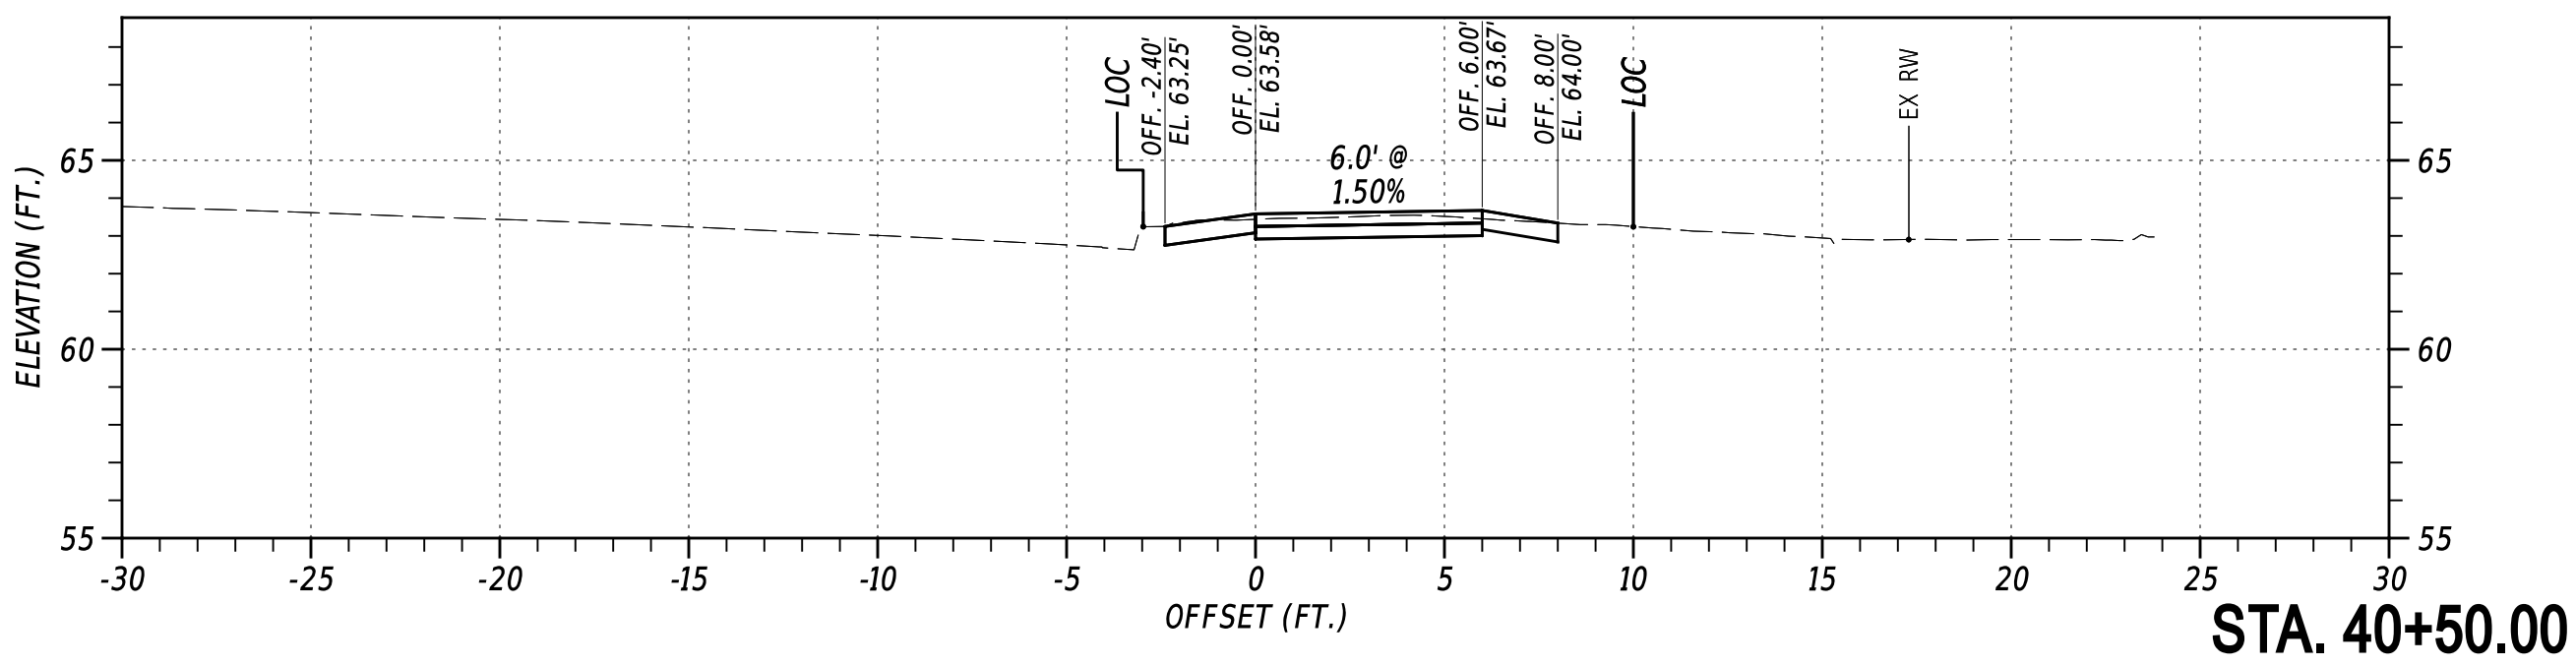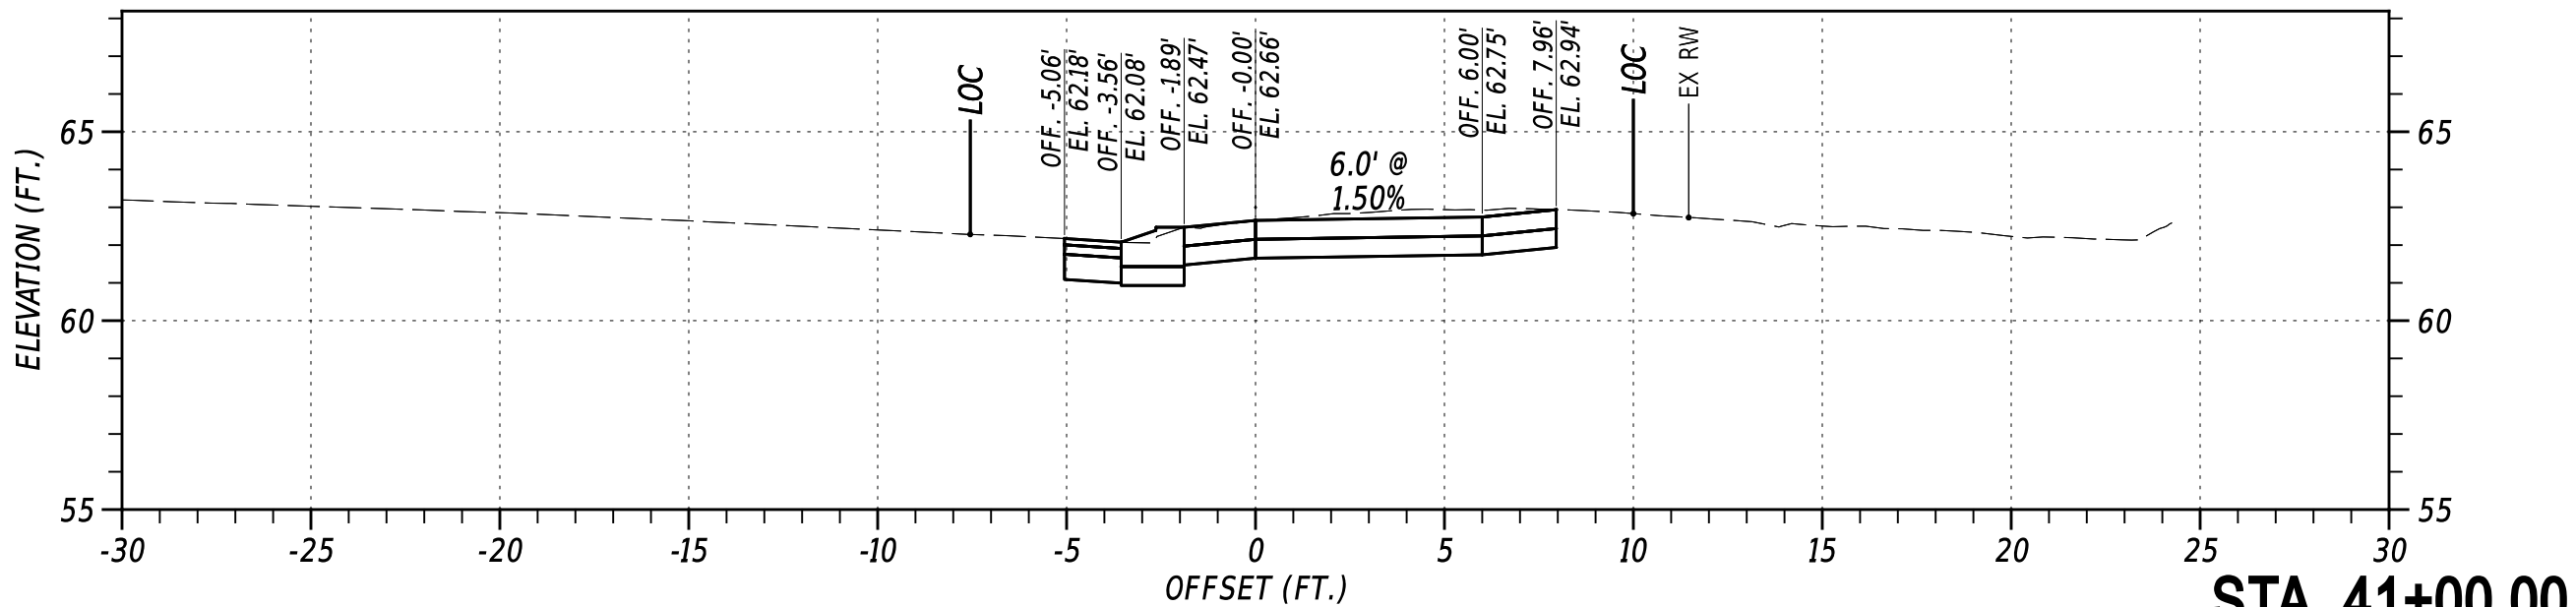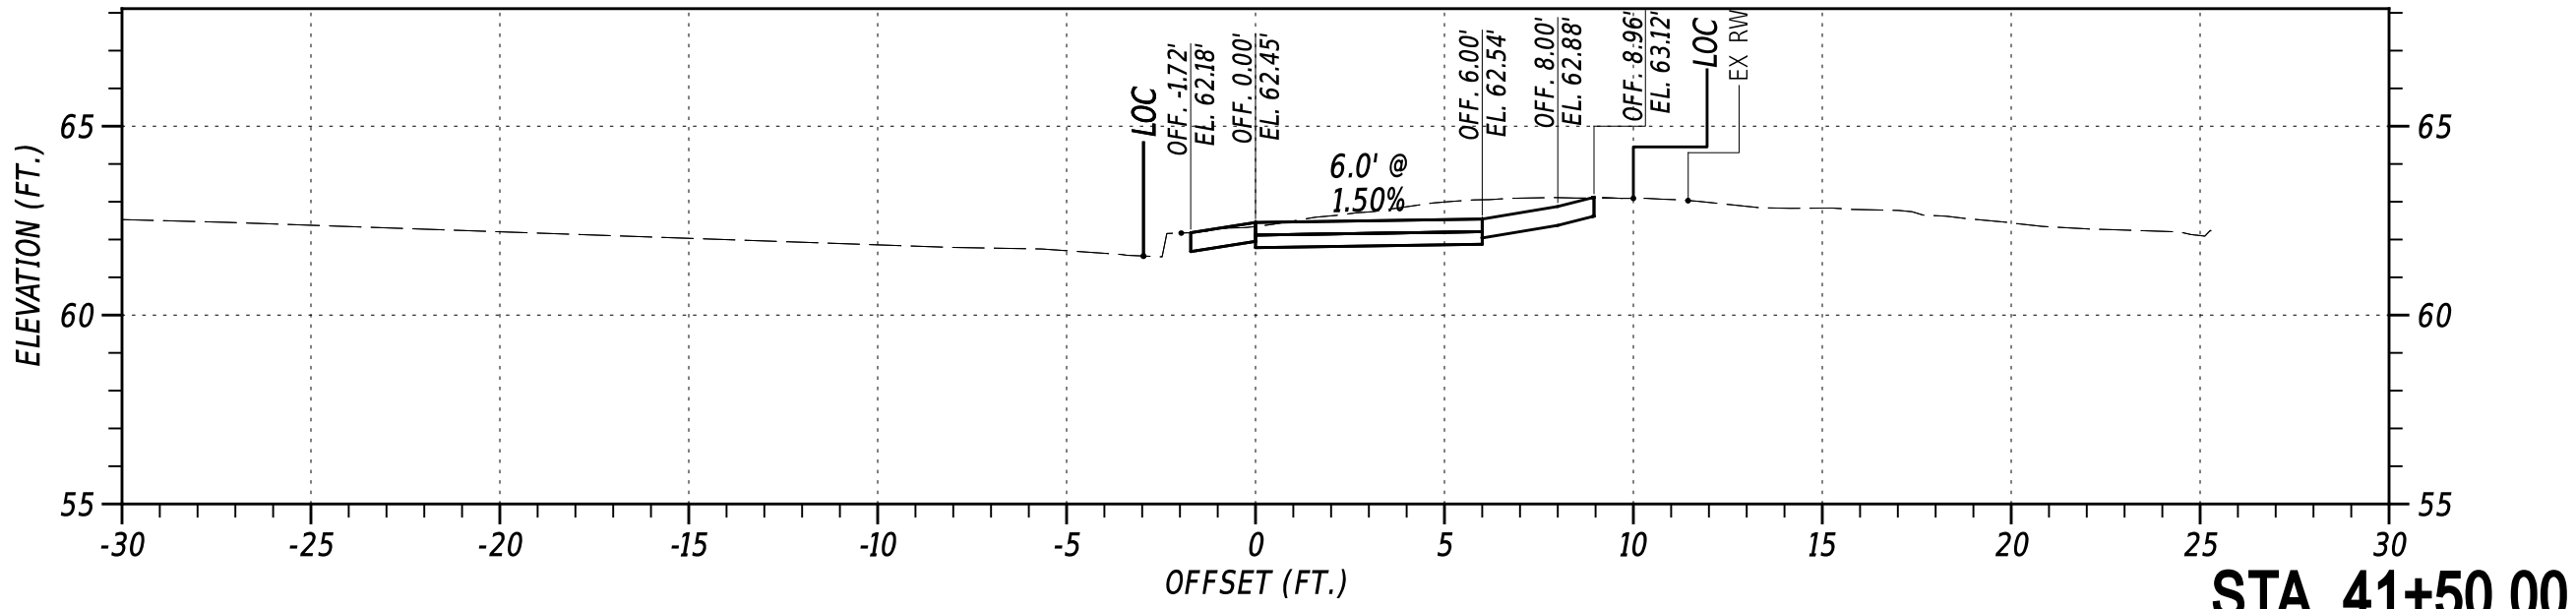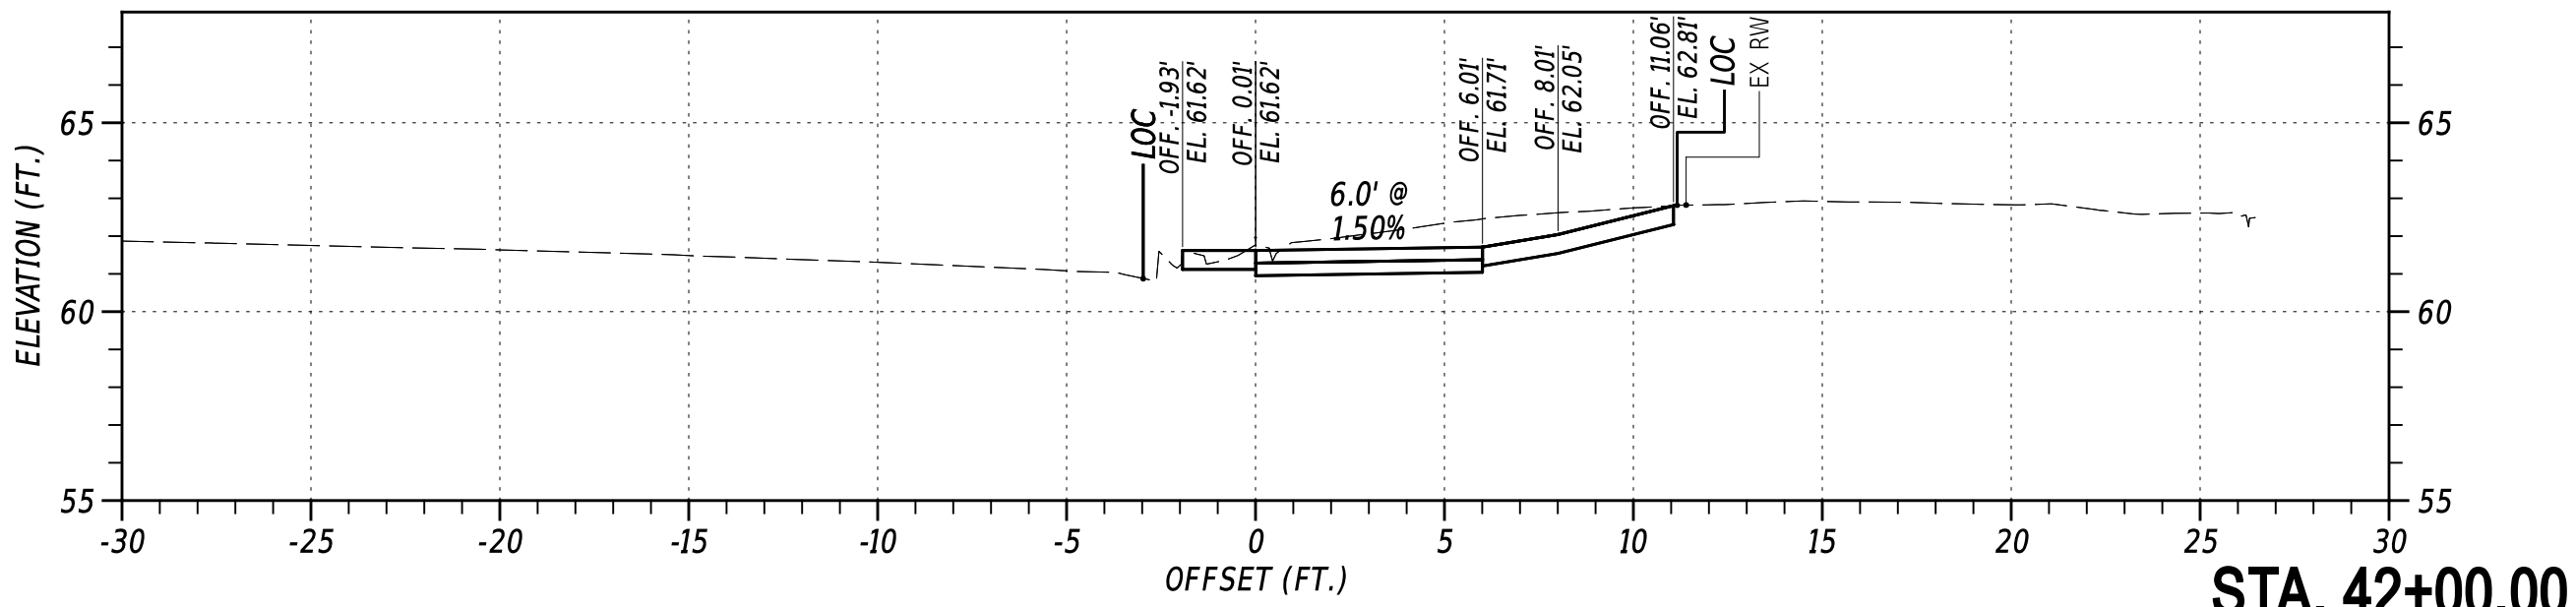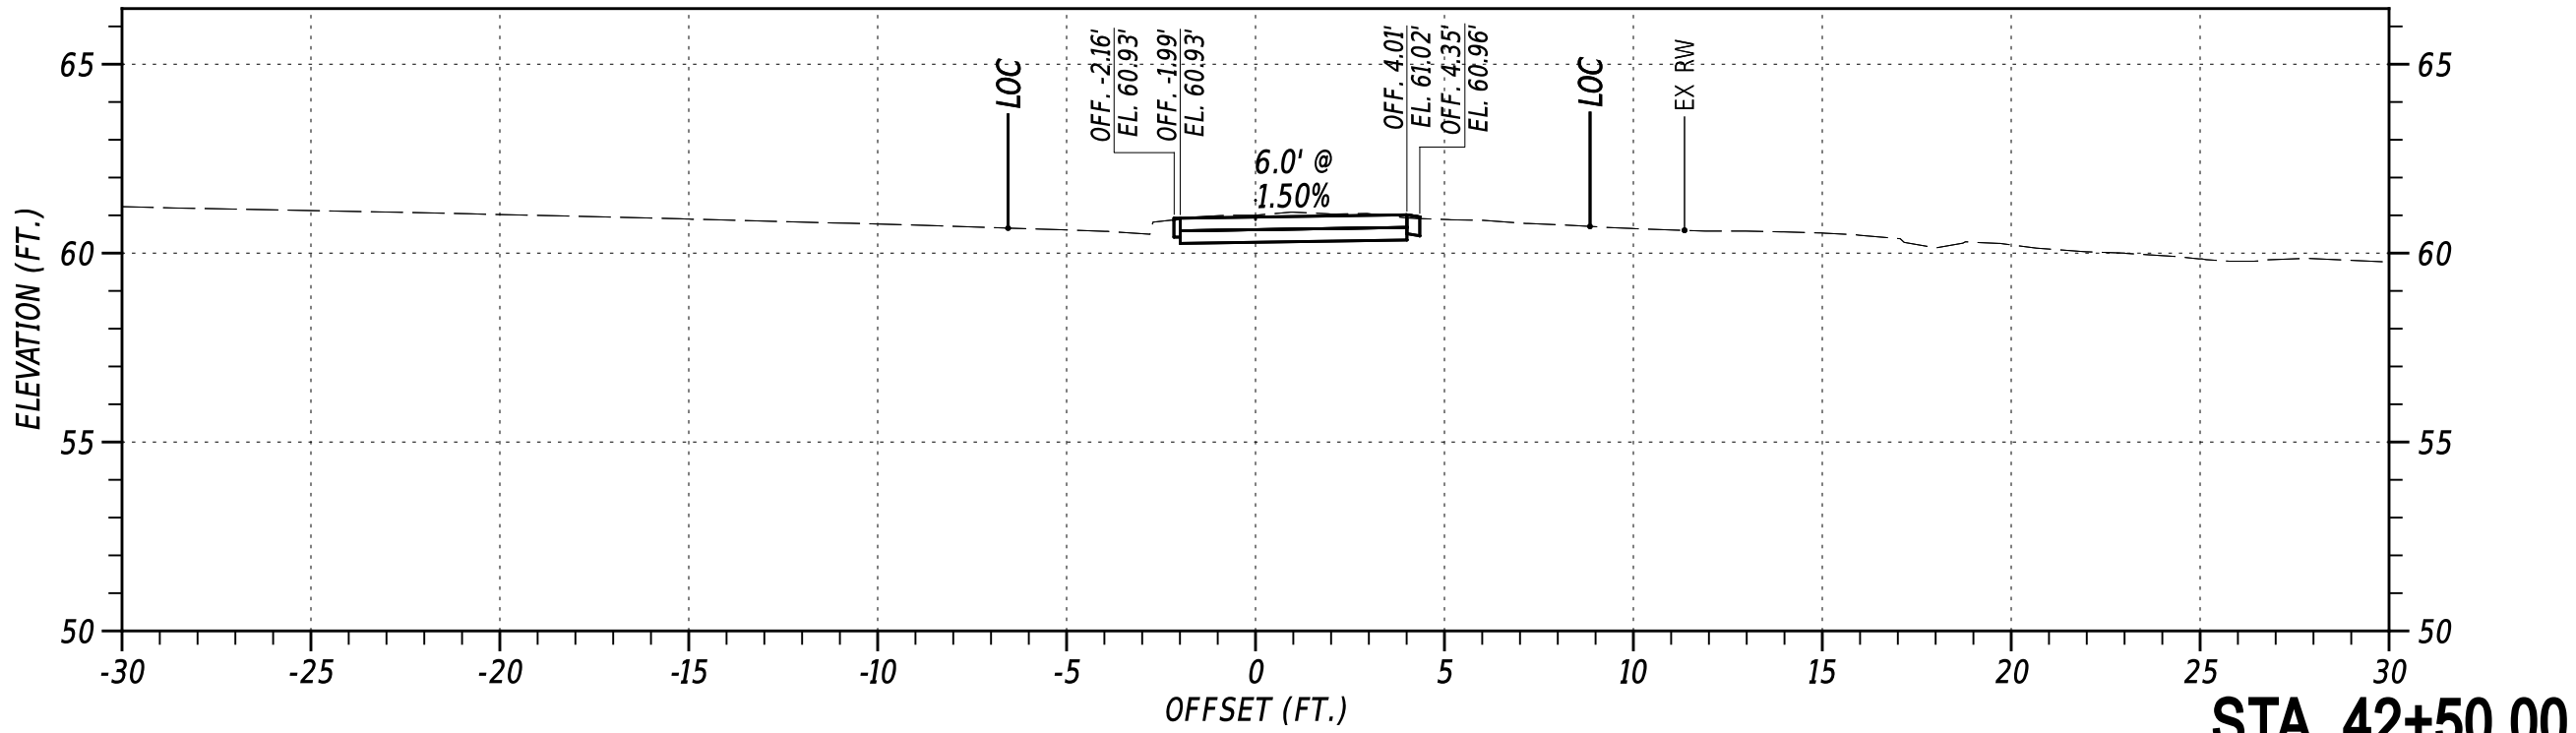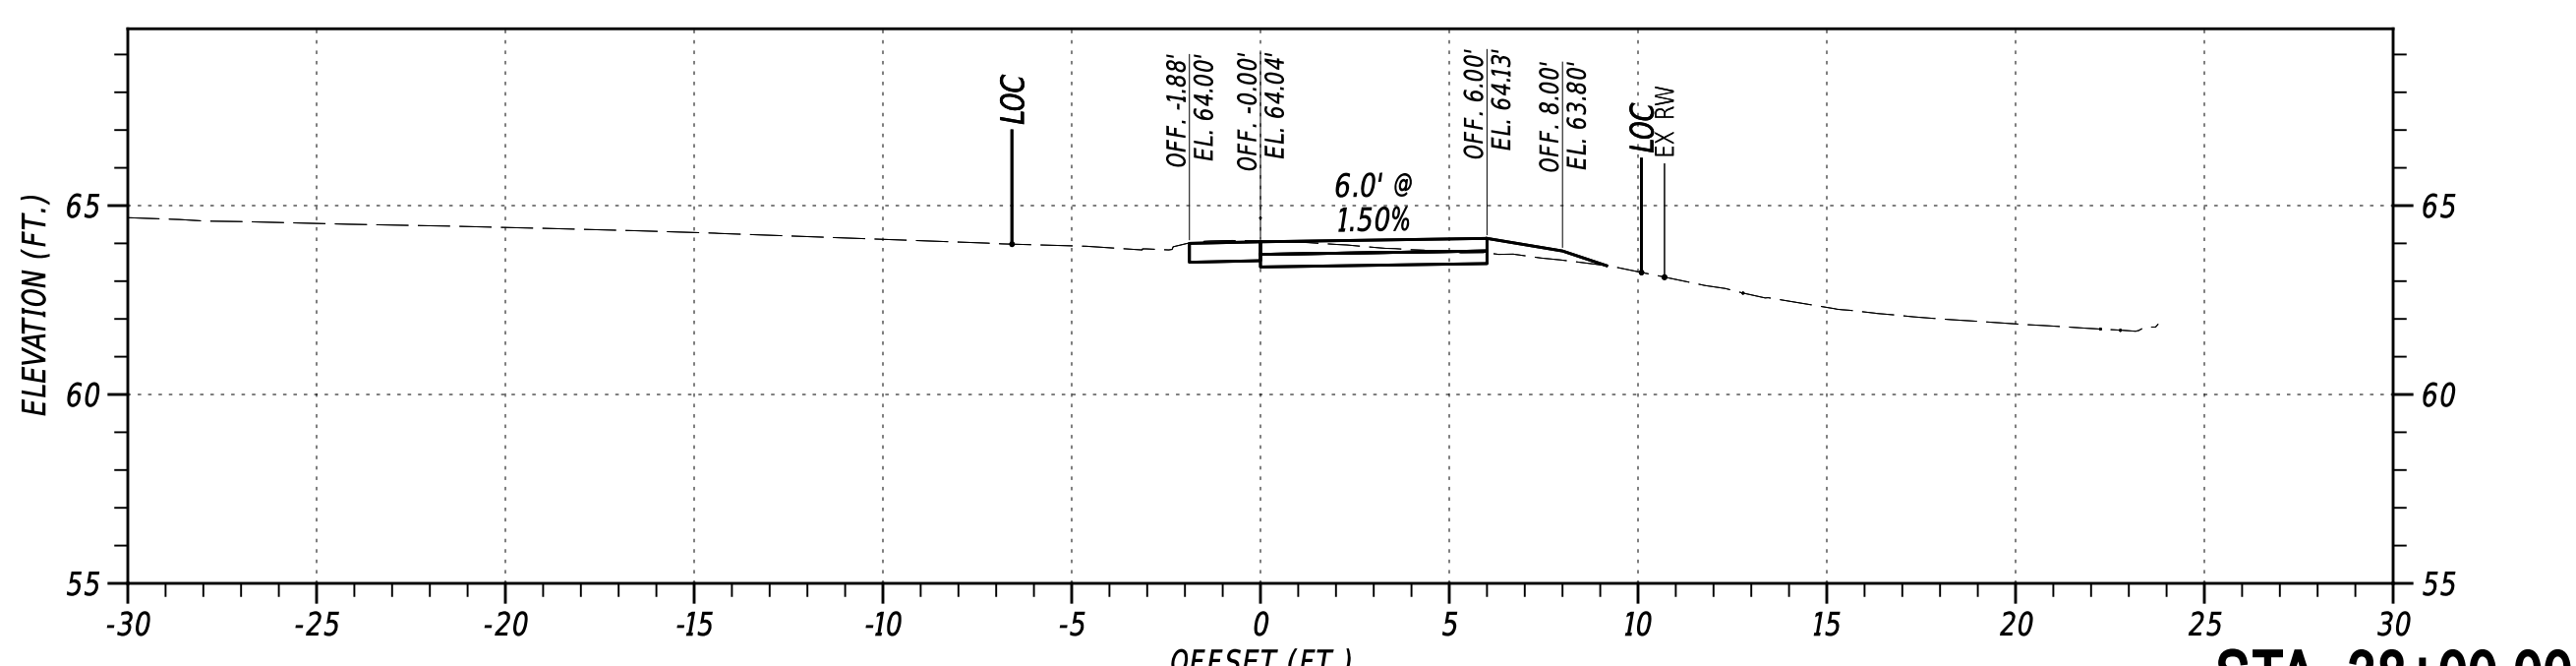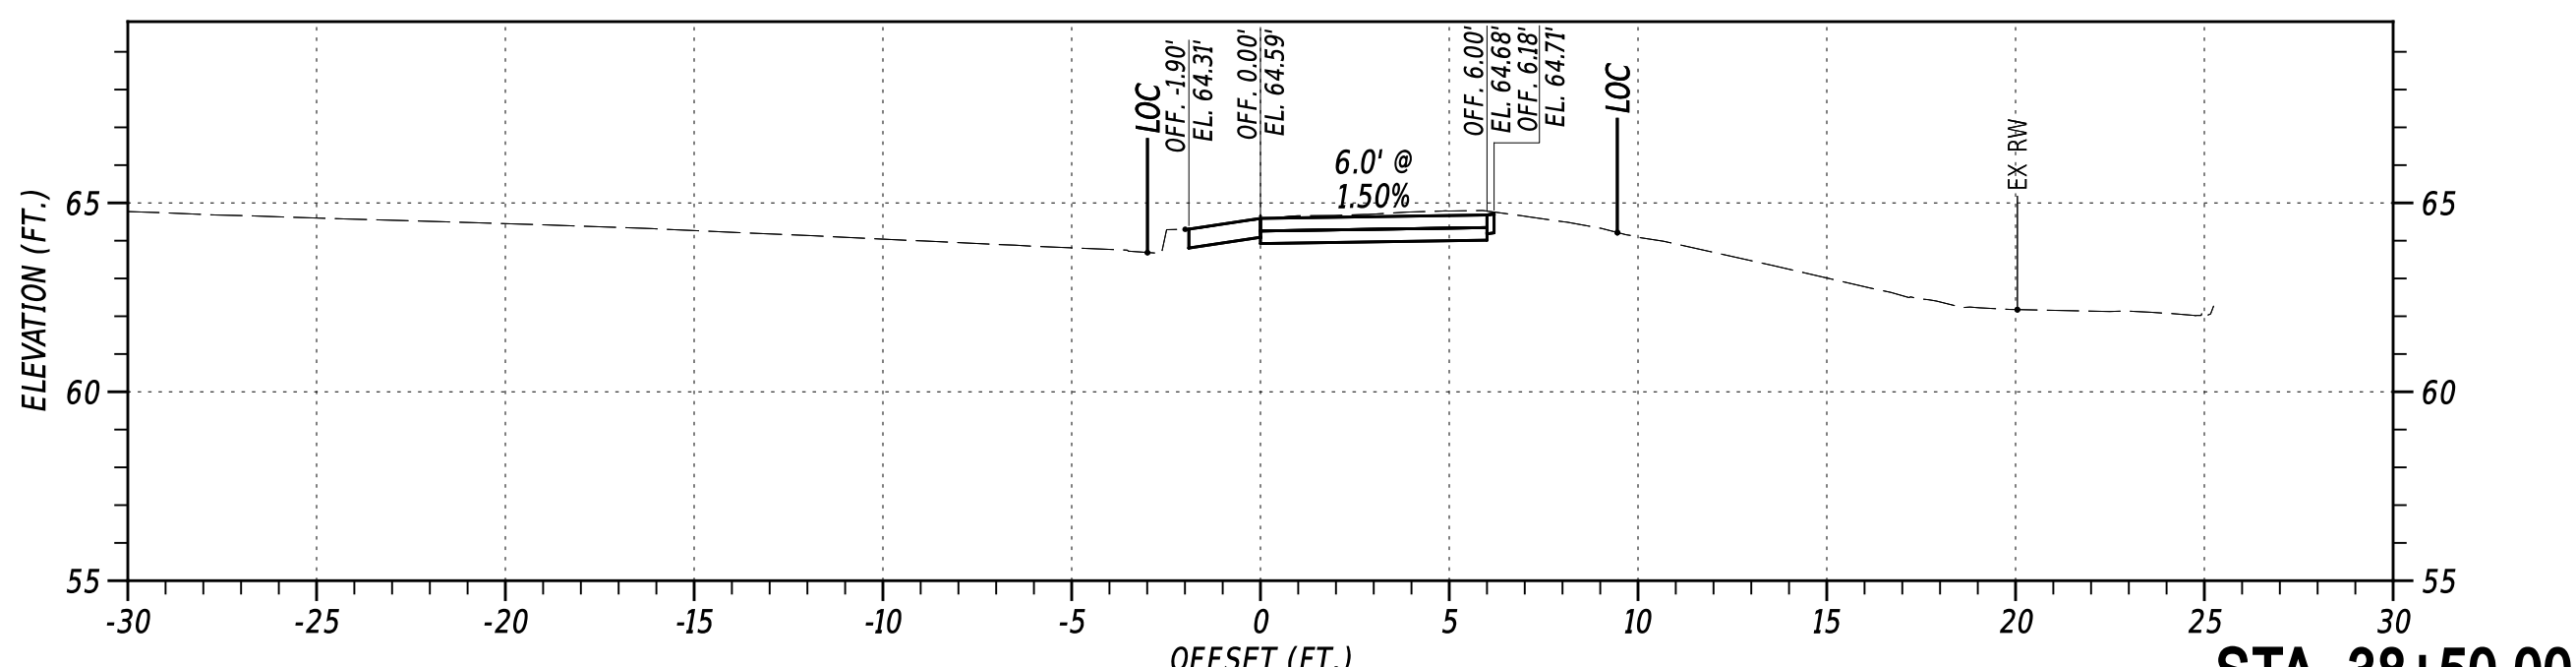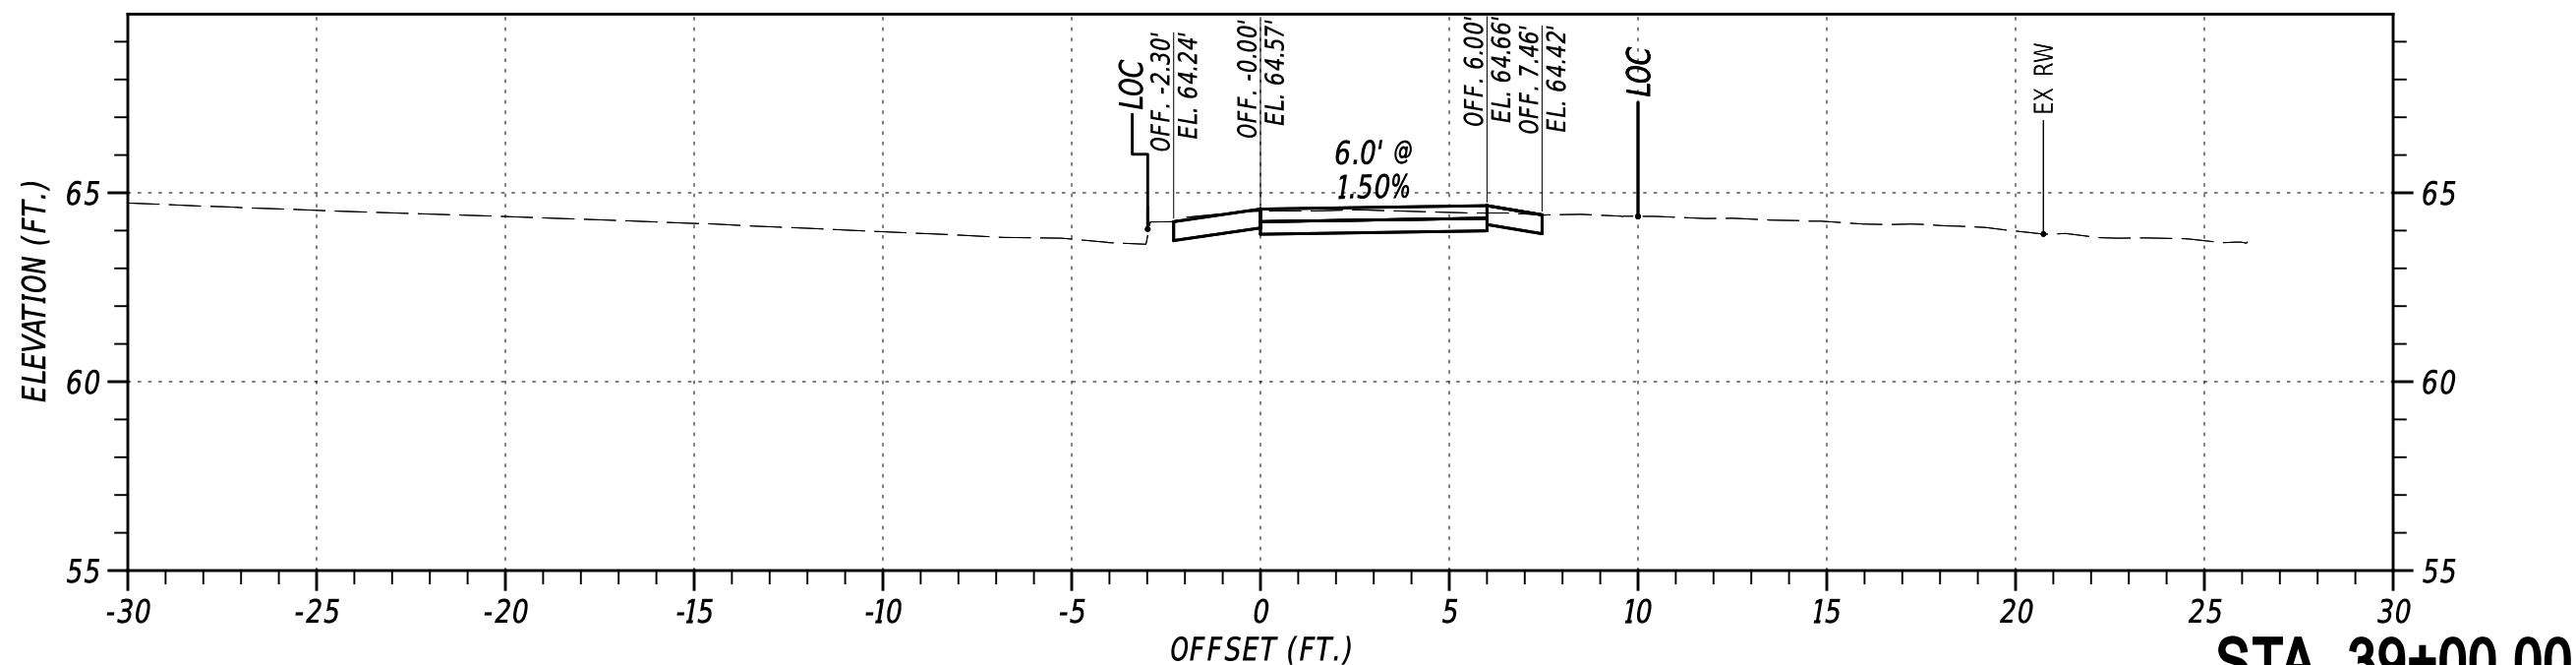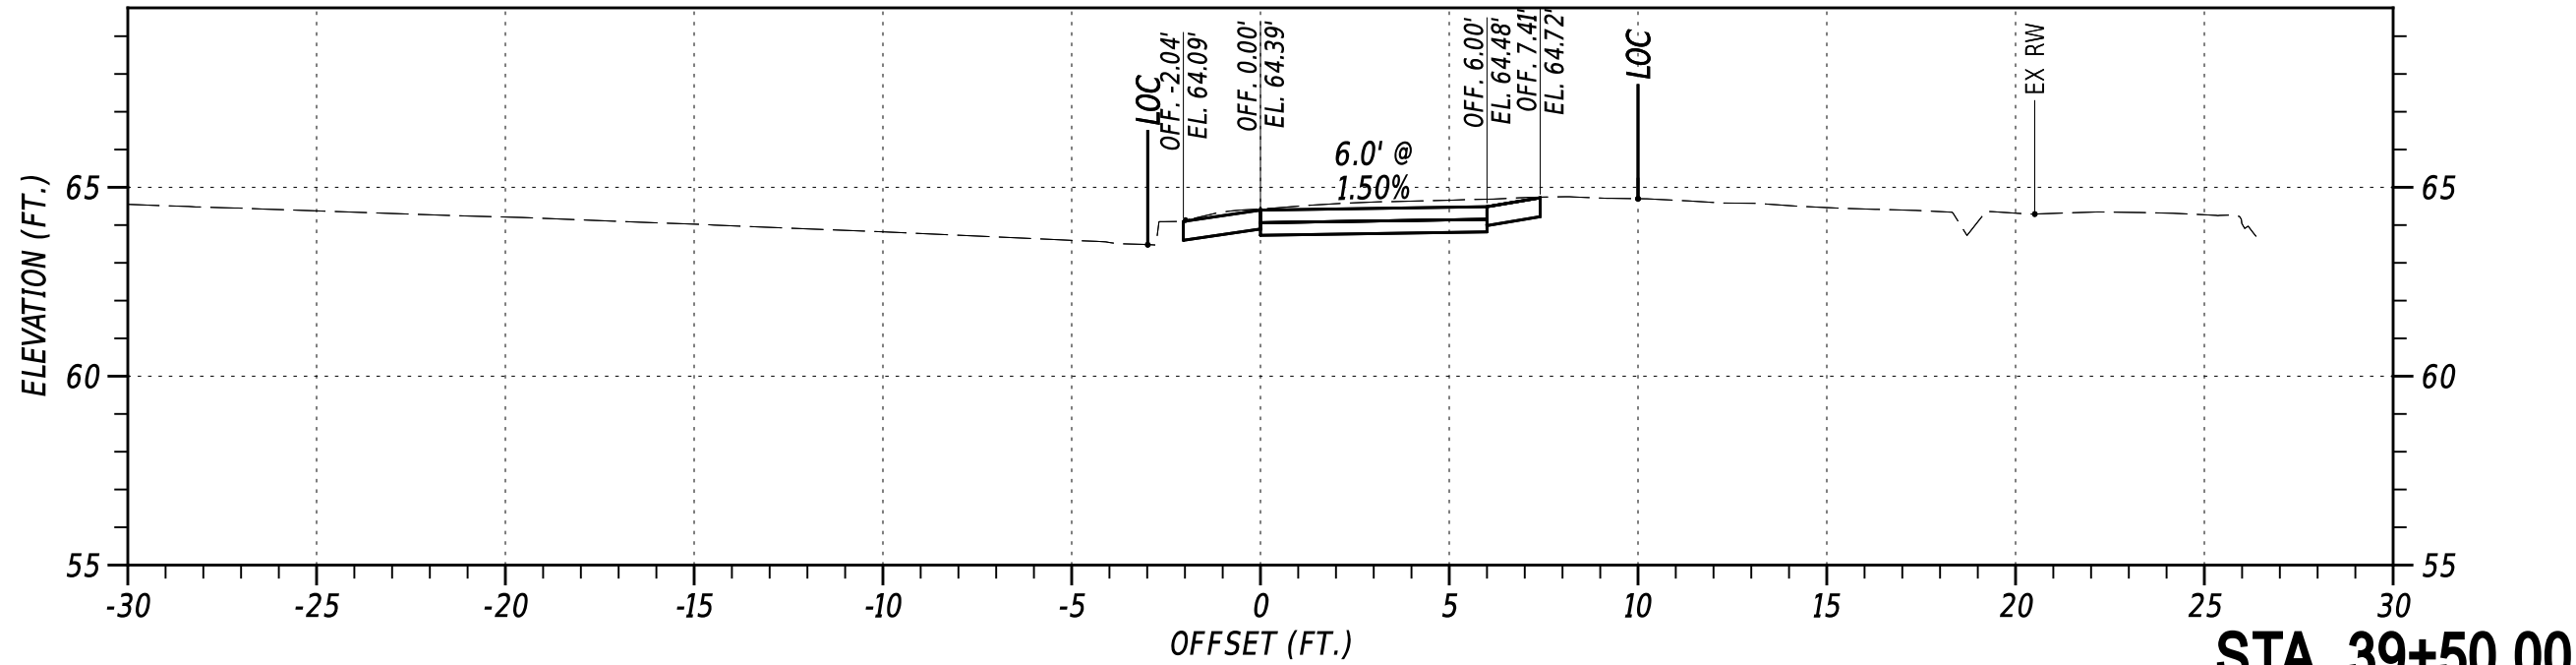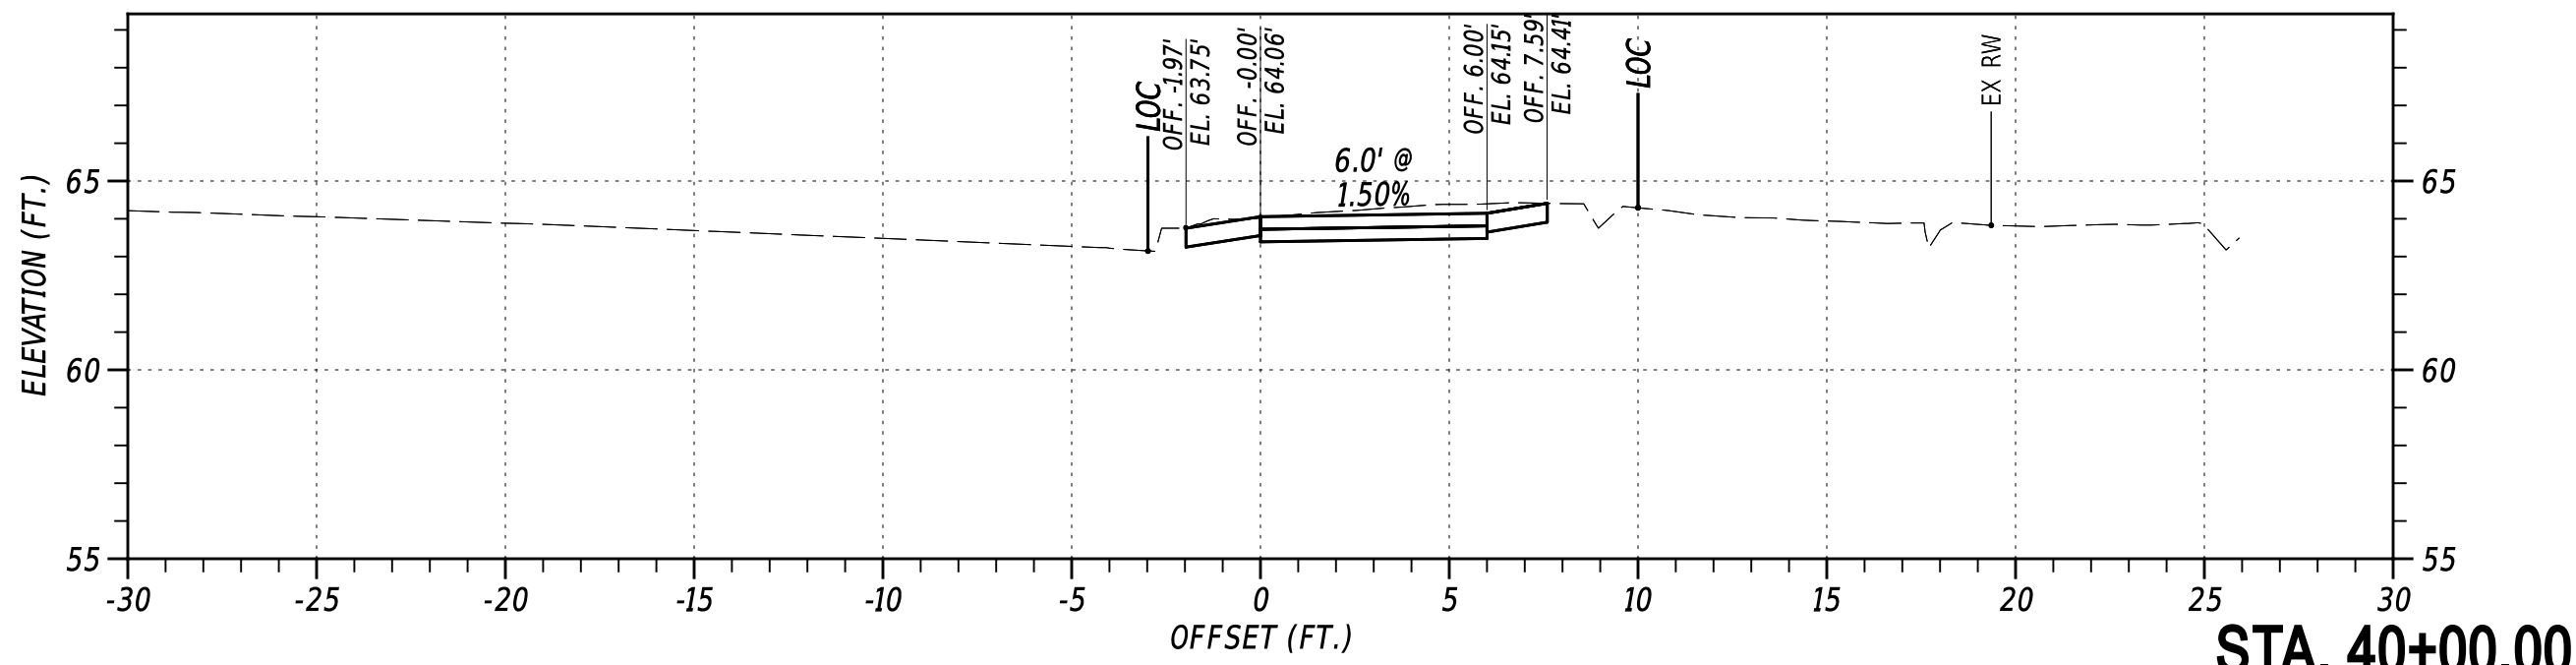











NOT TO SCALE

OLD BALTIMORE PIKE SIDE PATH, PHASE II

CONTRACT	BRIDGE NO.	N/A
T202301501	DESIGNED BY:	C. HOLLOWAY
COUNTY	CHECKED BY:	O. GREEN
NEW CASTLE		

CROSS SECTIONS	SECTION
	PAI
	SHEET NO.
	10

27-AUG-2024
U:\Accounts\DEDOT\DEDOT22014 - AGR1955F Task 5 Old Baltimore Pike Pedes\DESIGN\CTDGNVX5_000_RDSF_T202301501_PEN.dgn

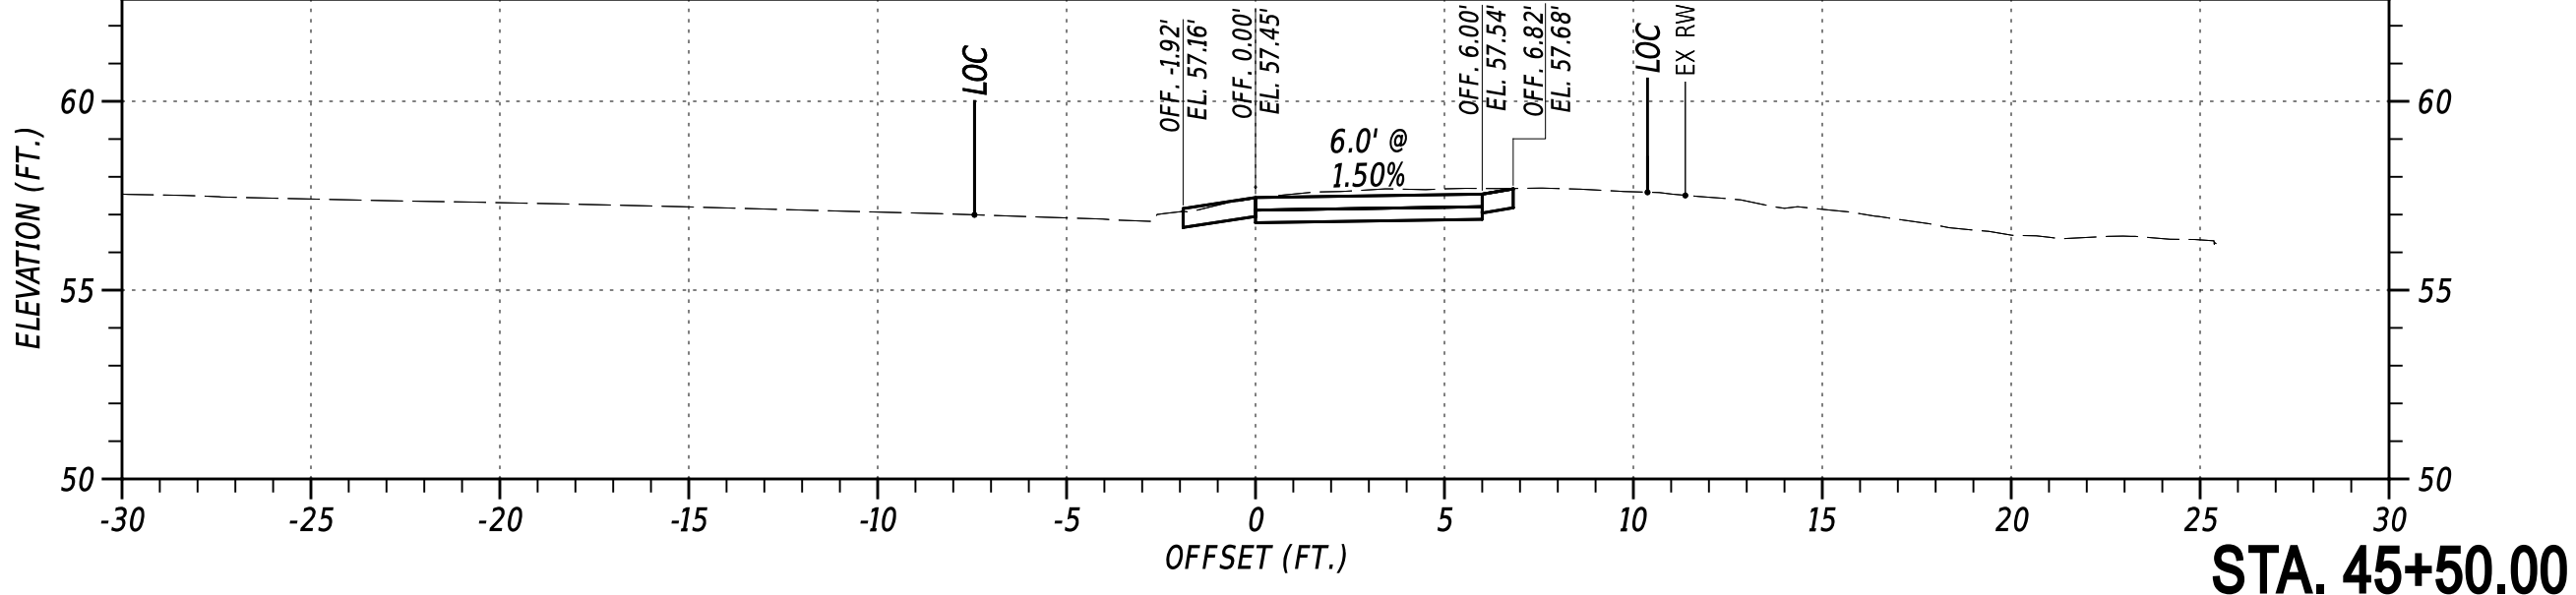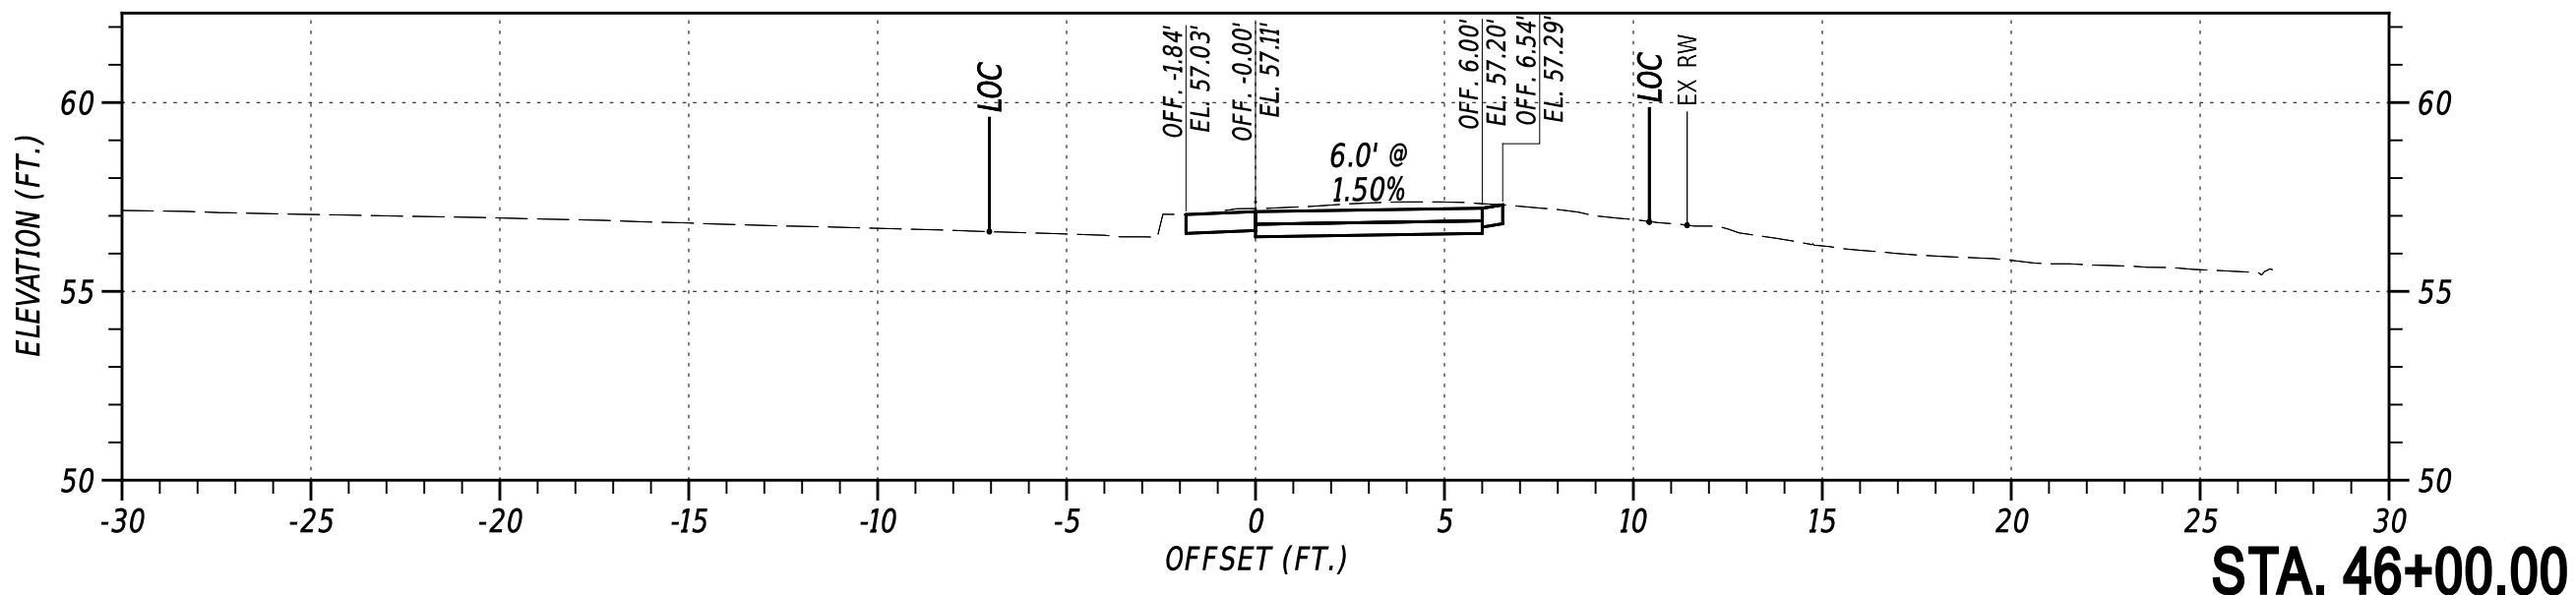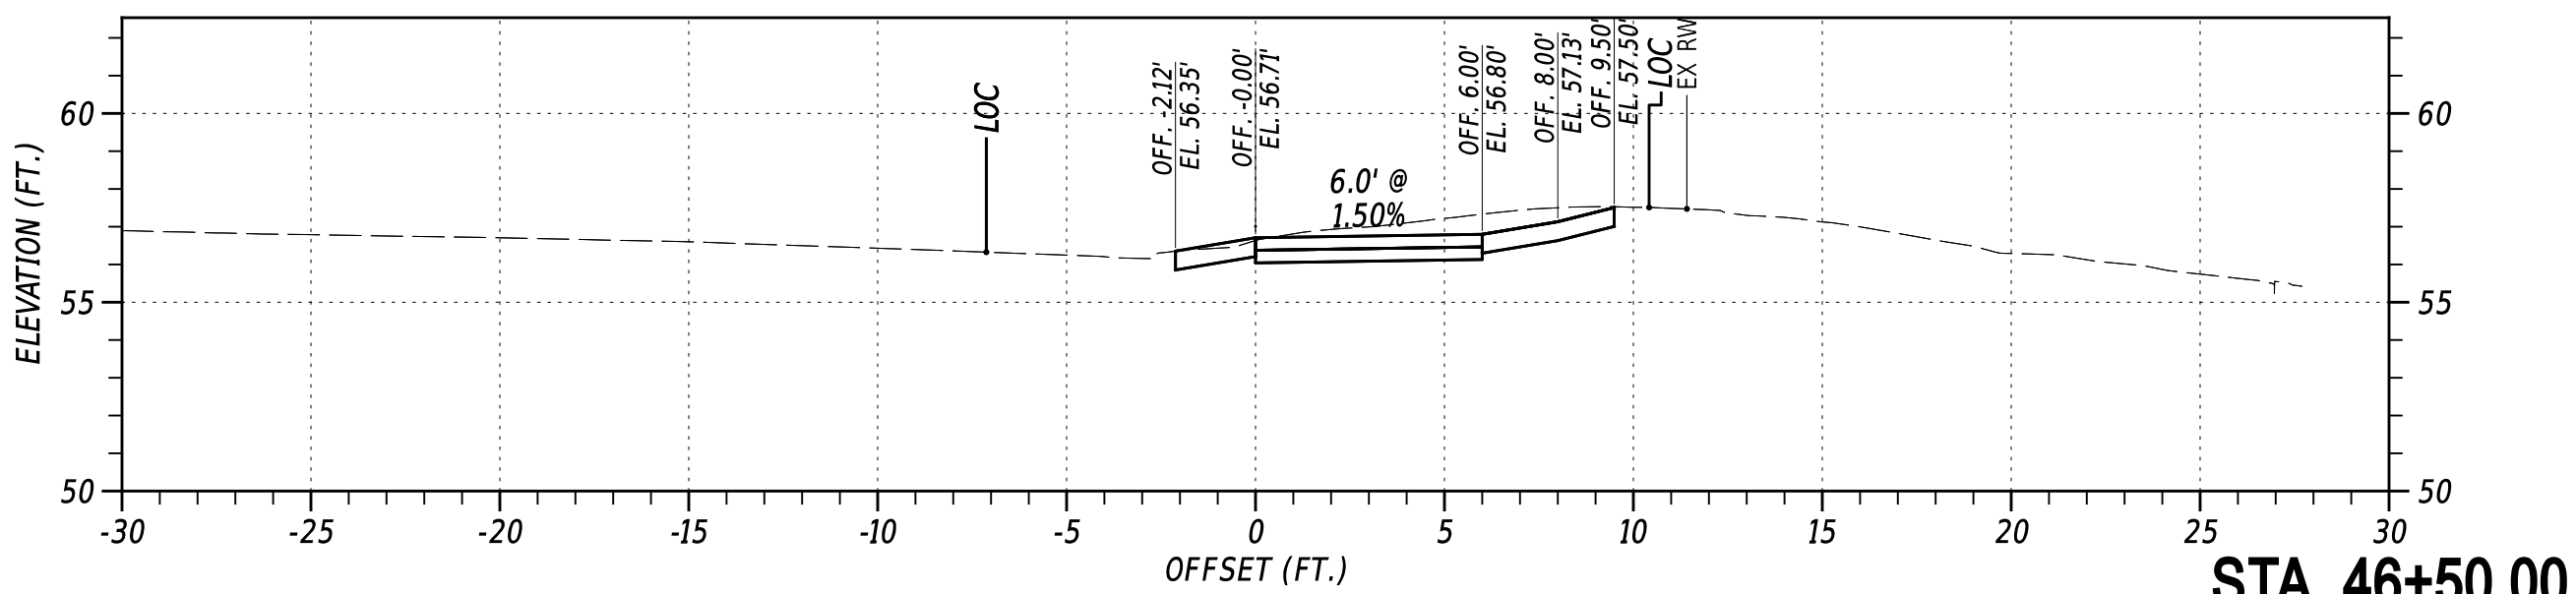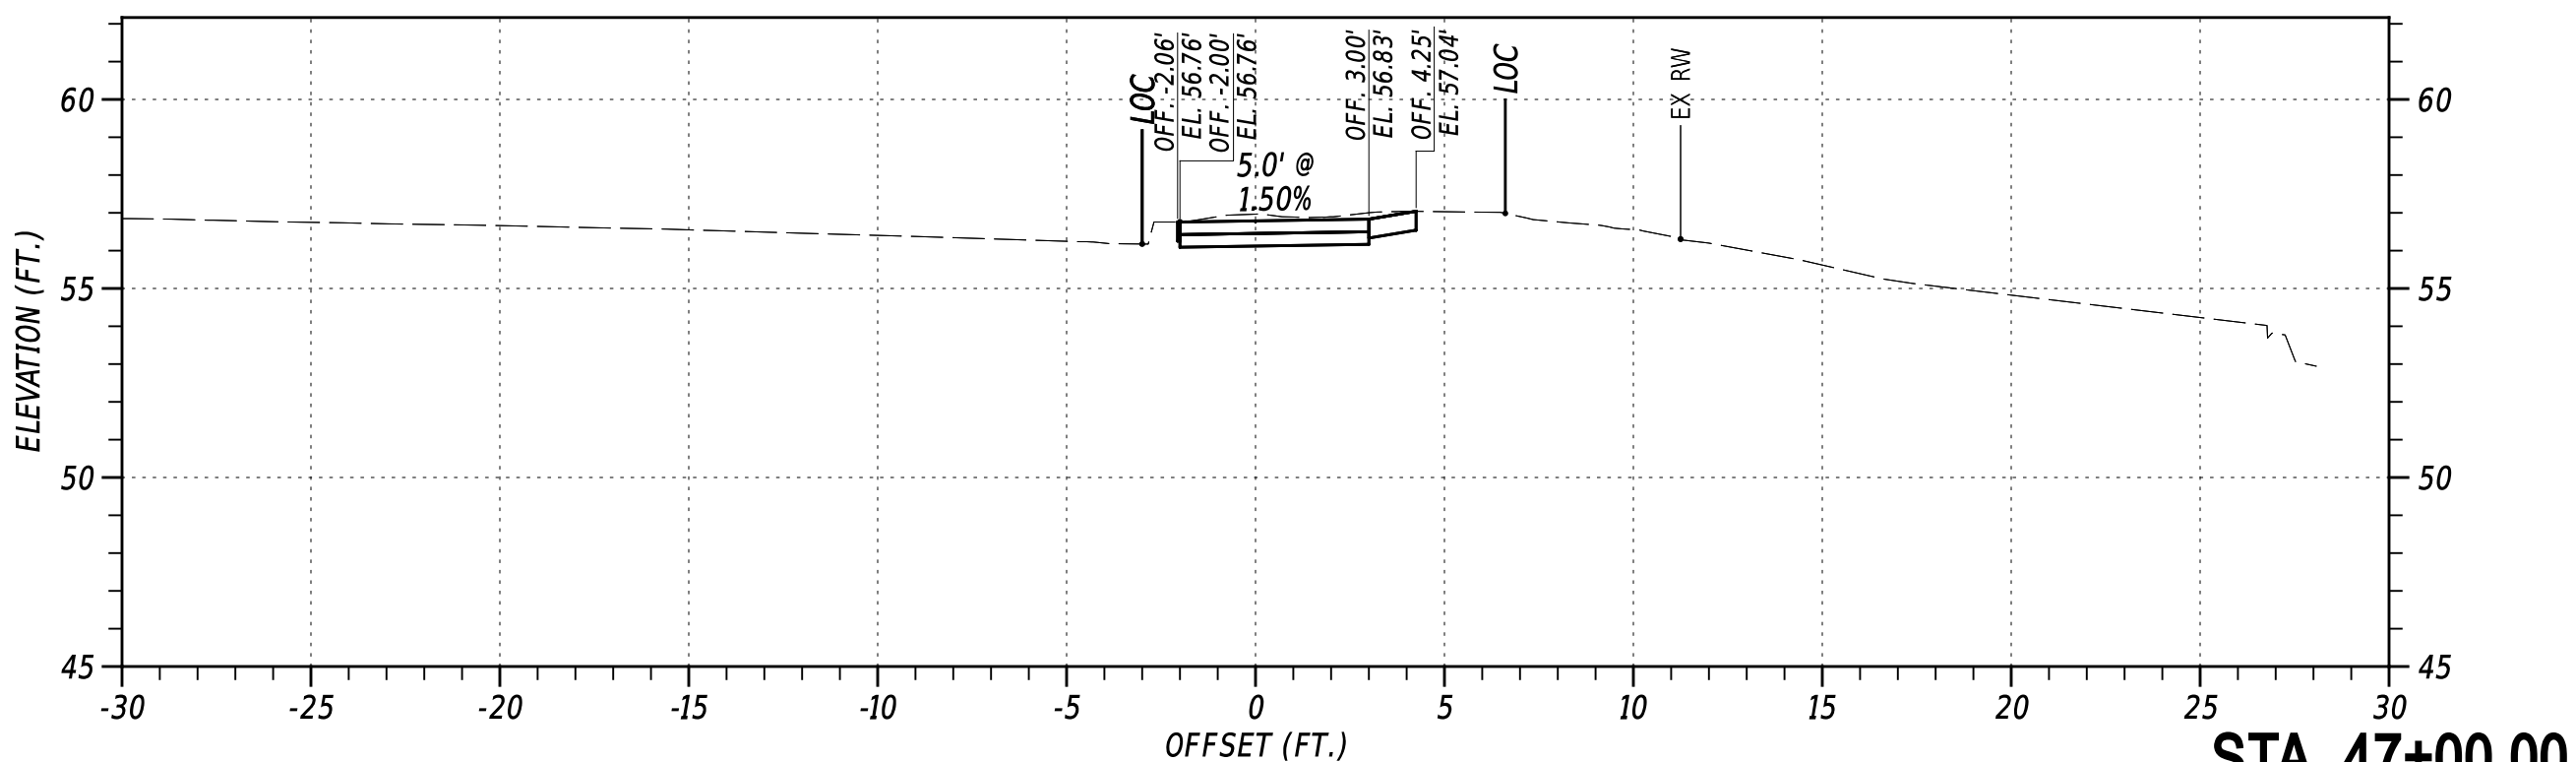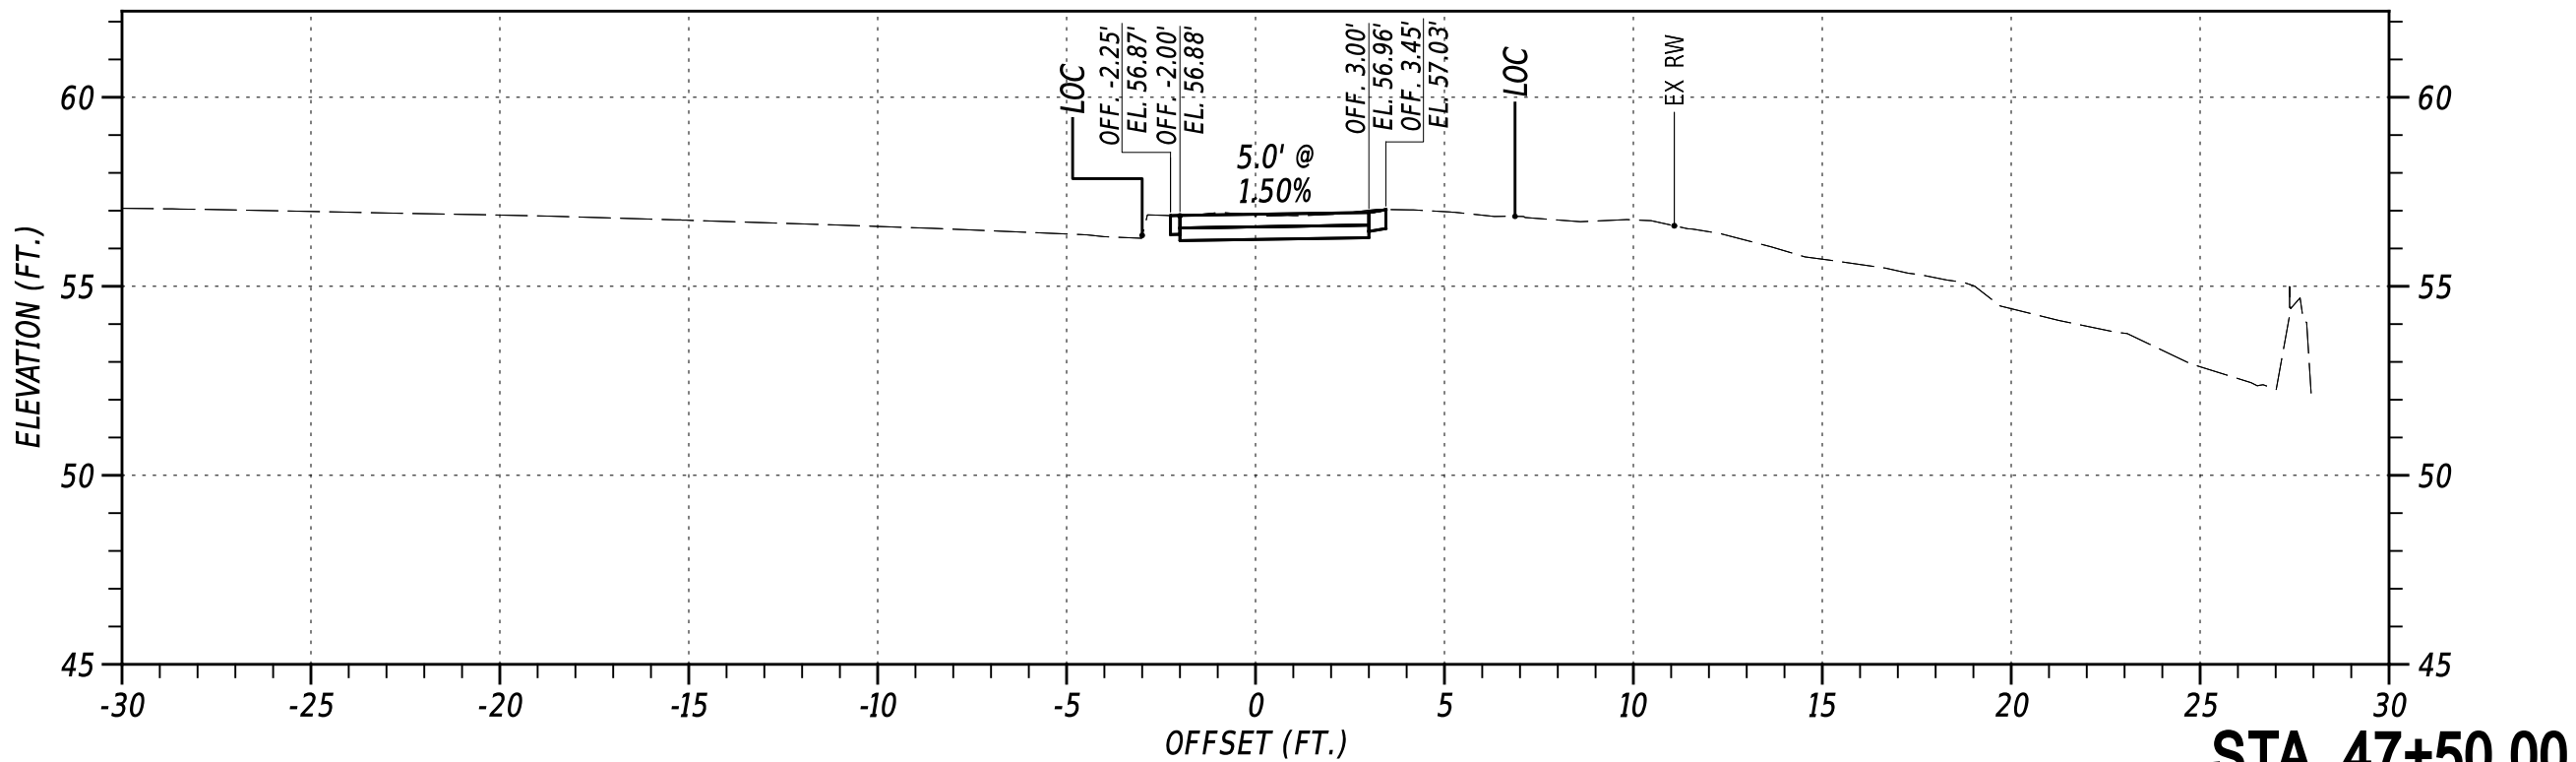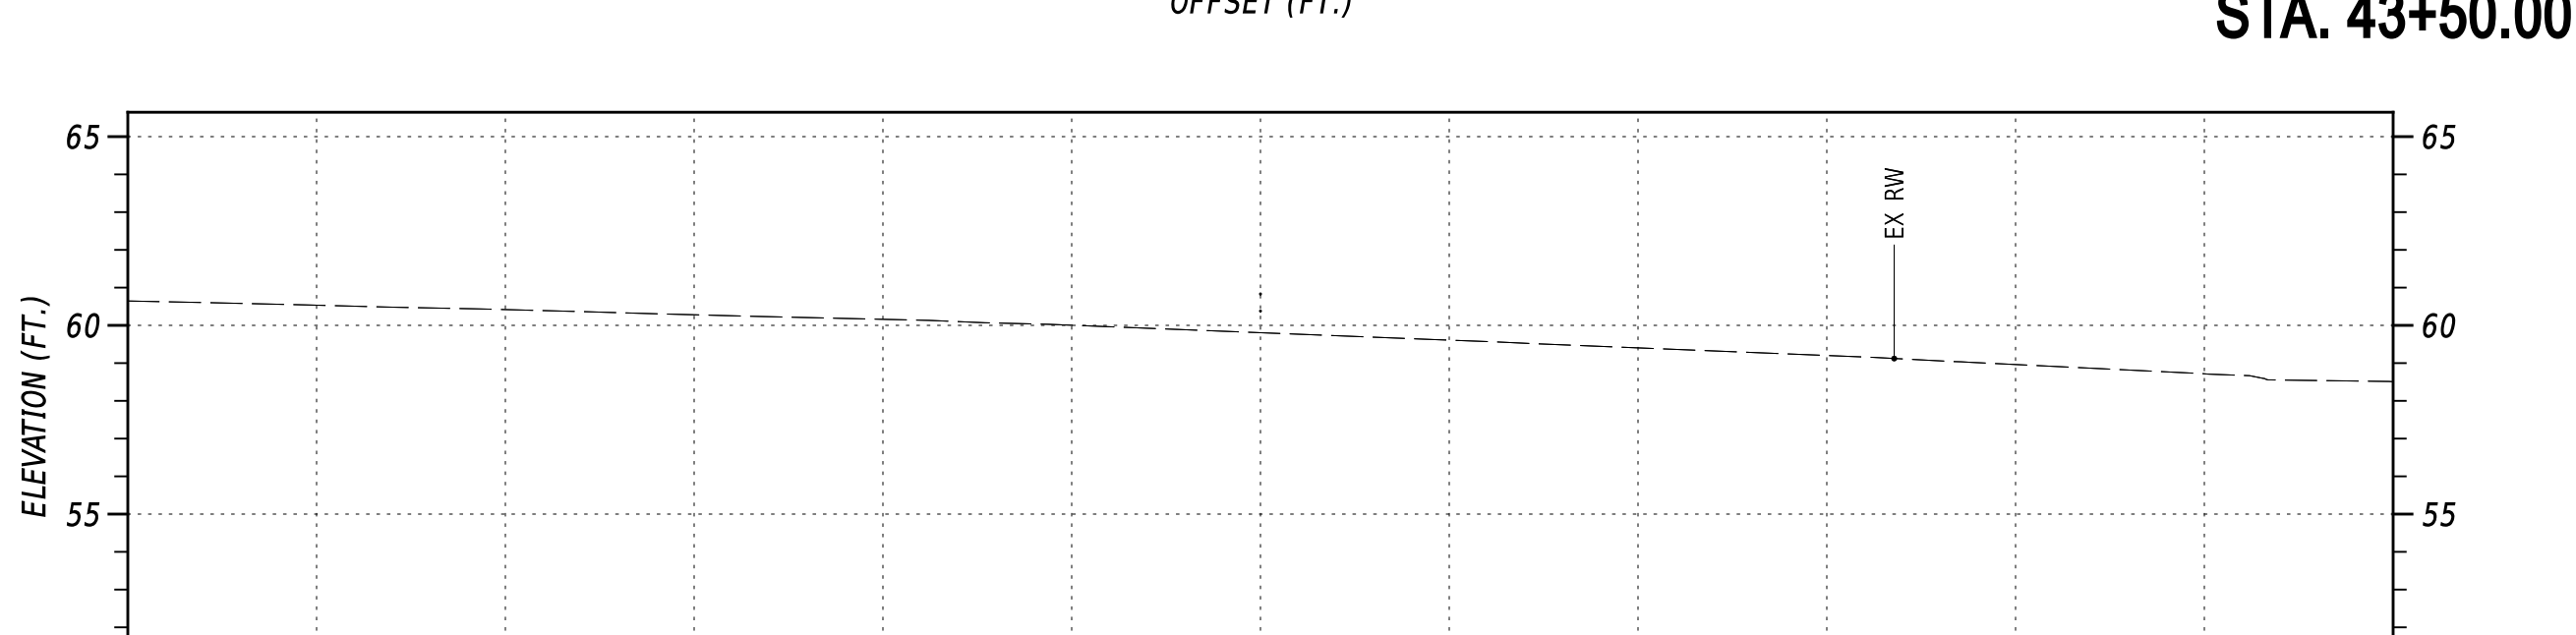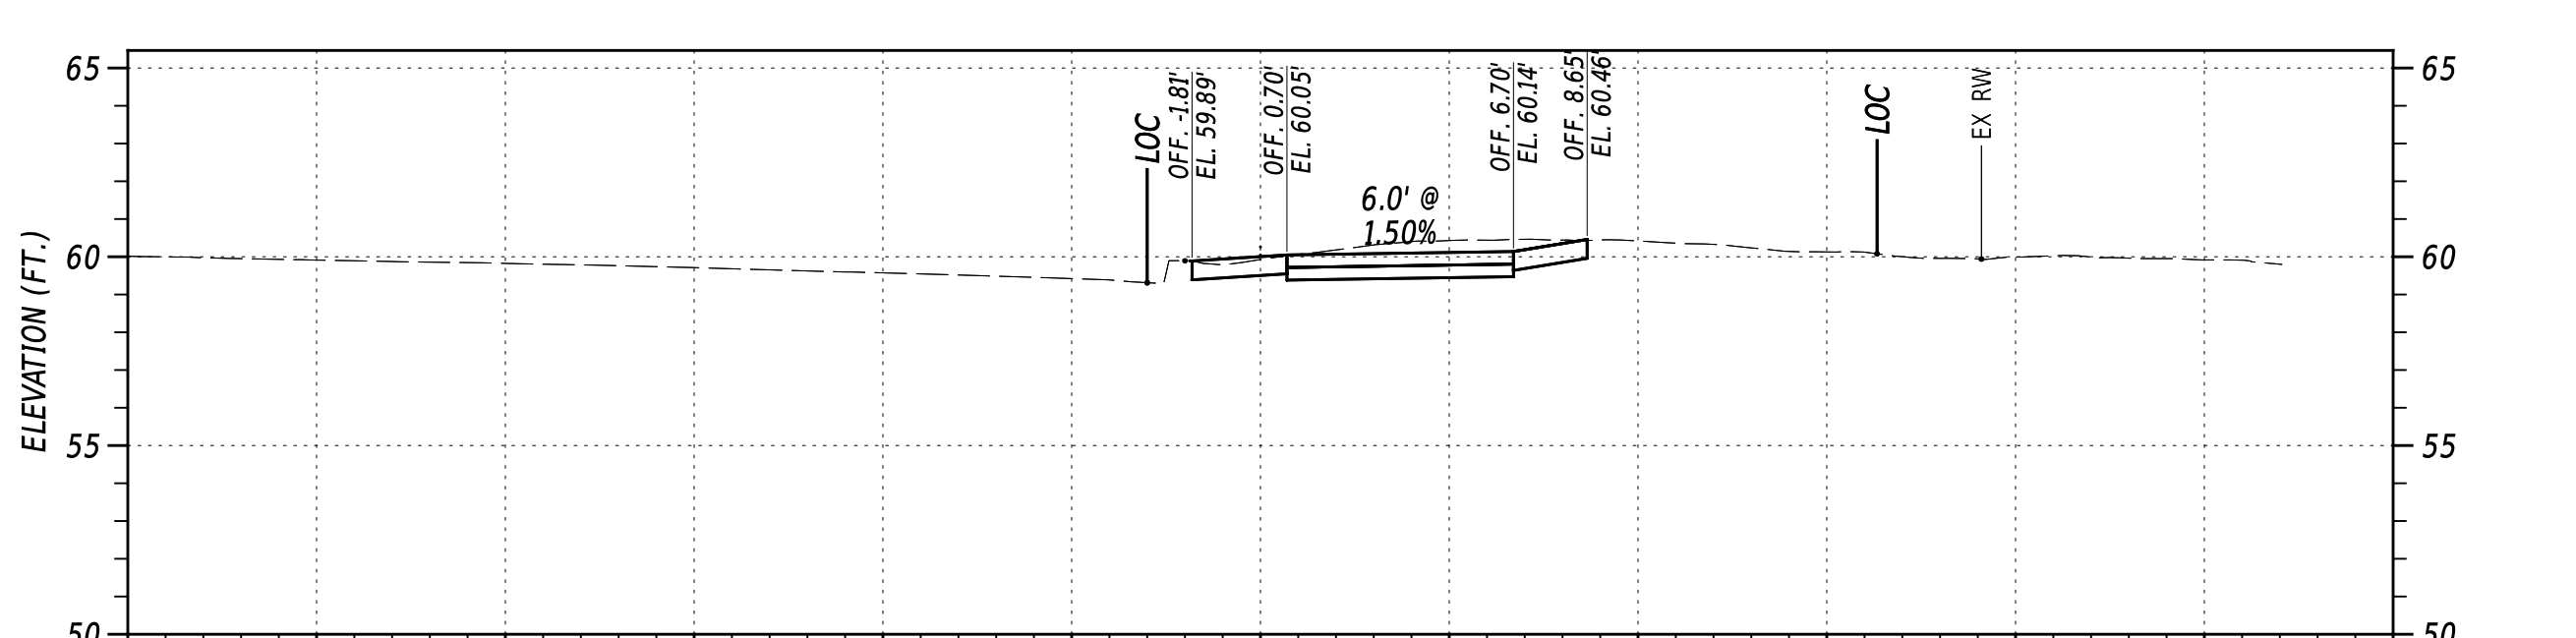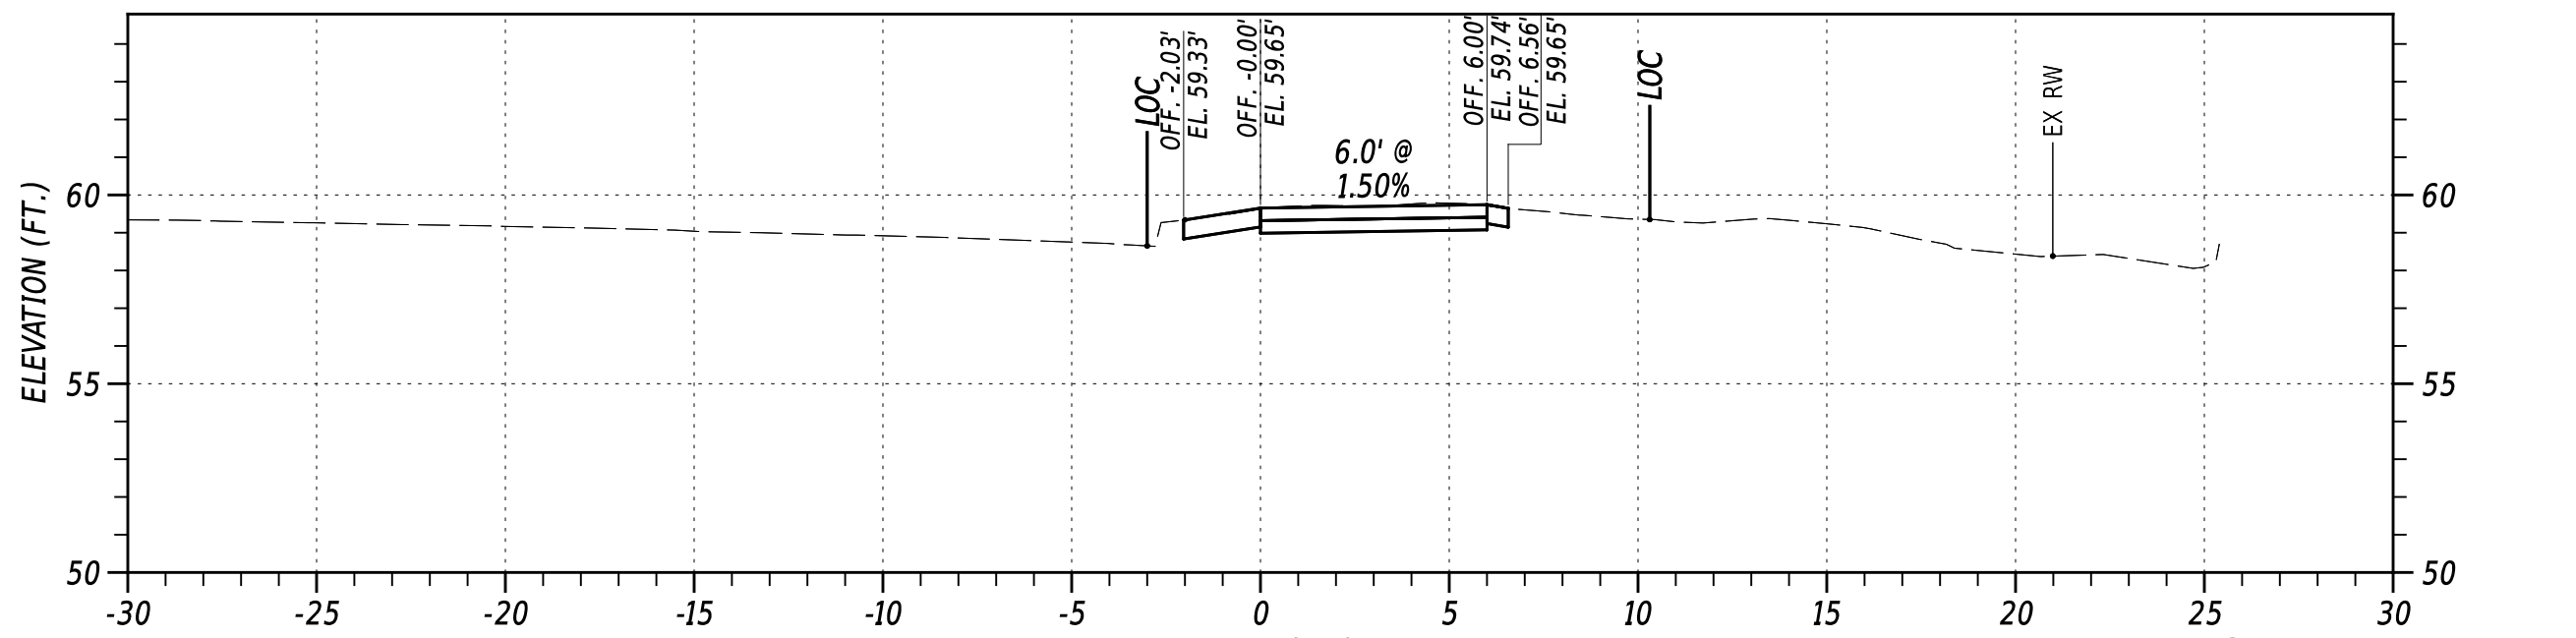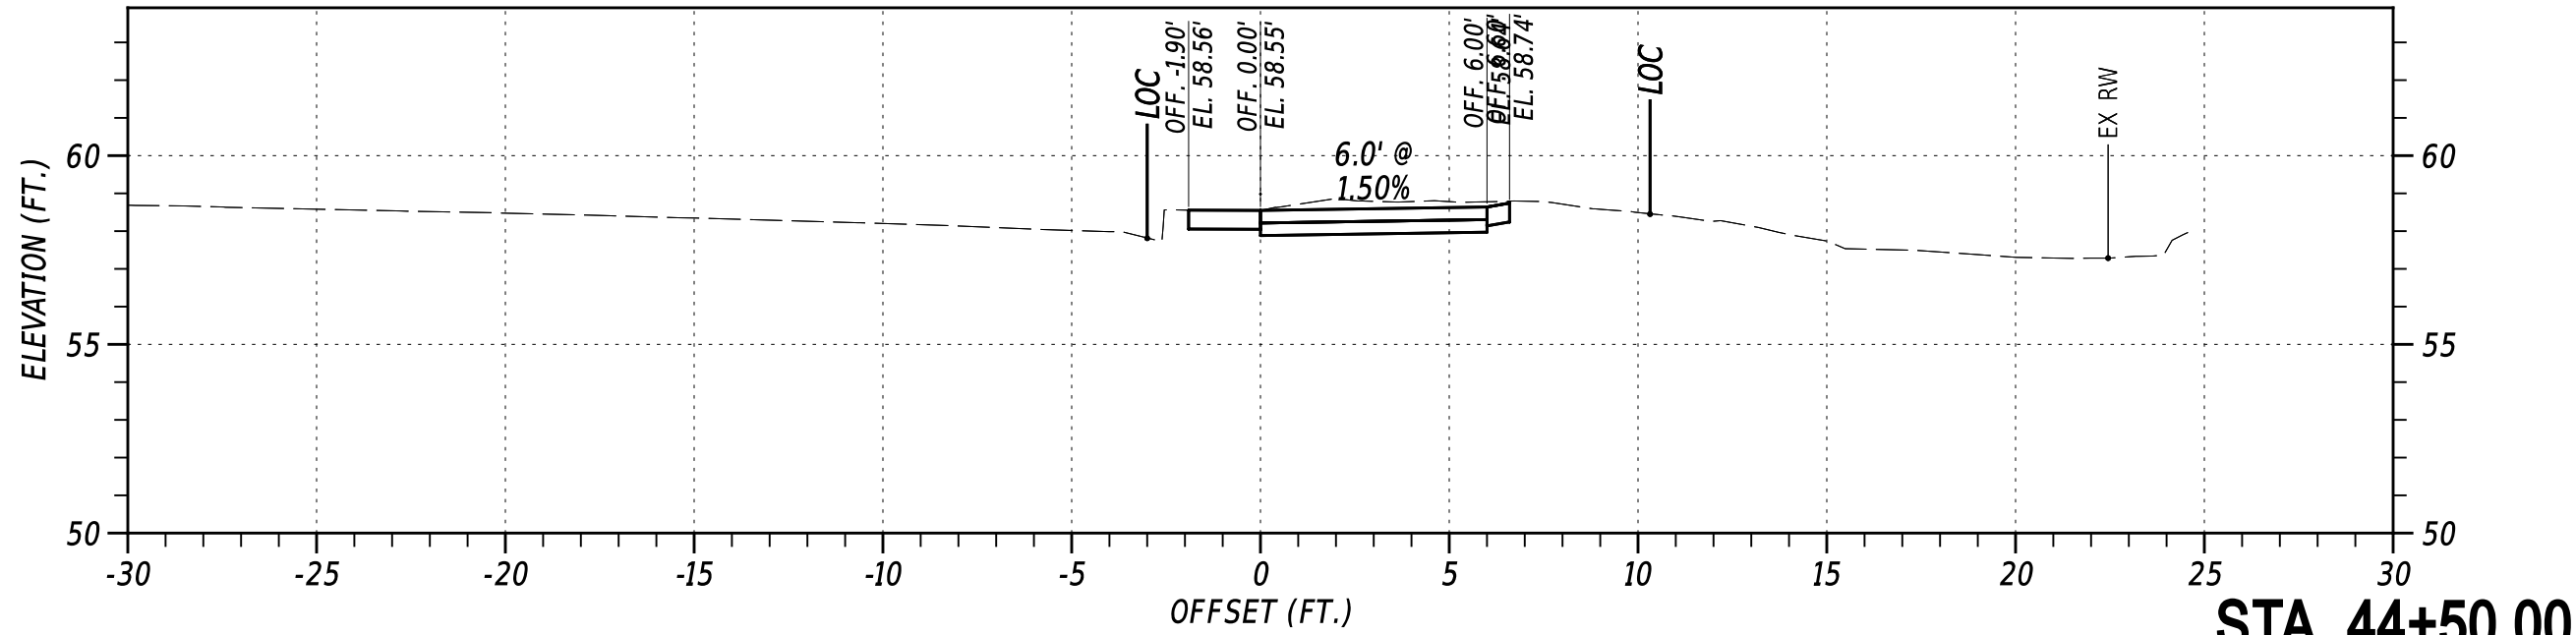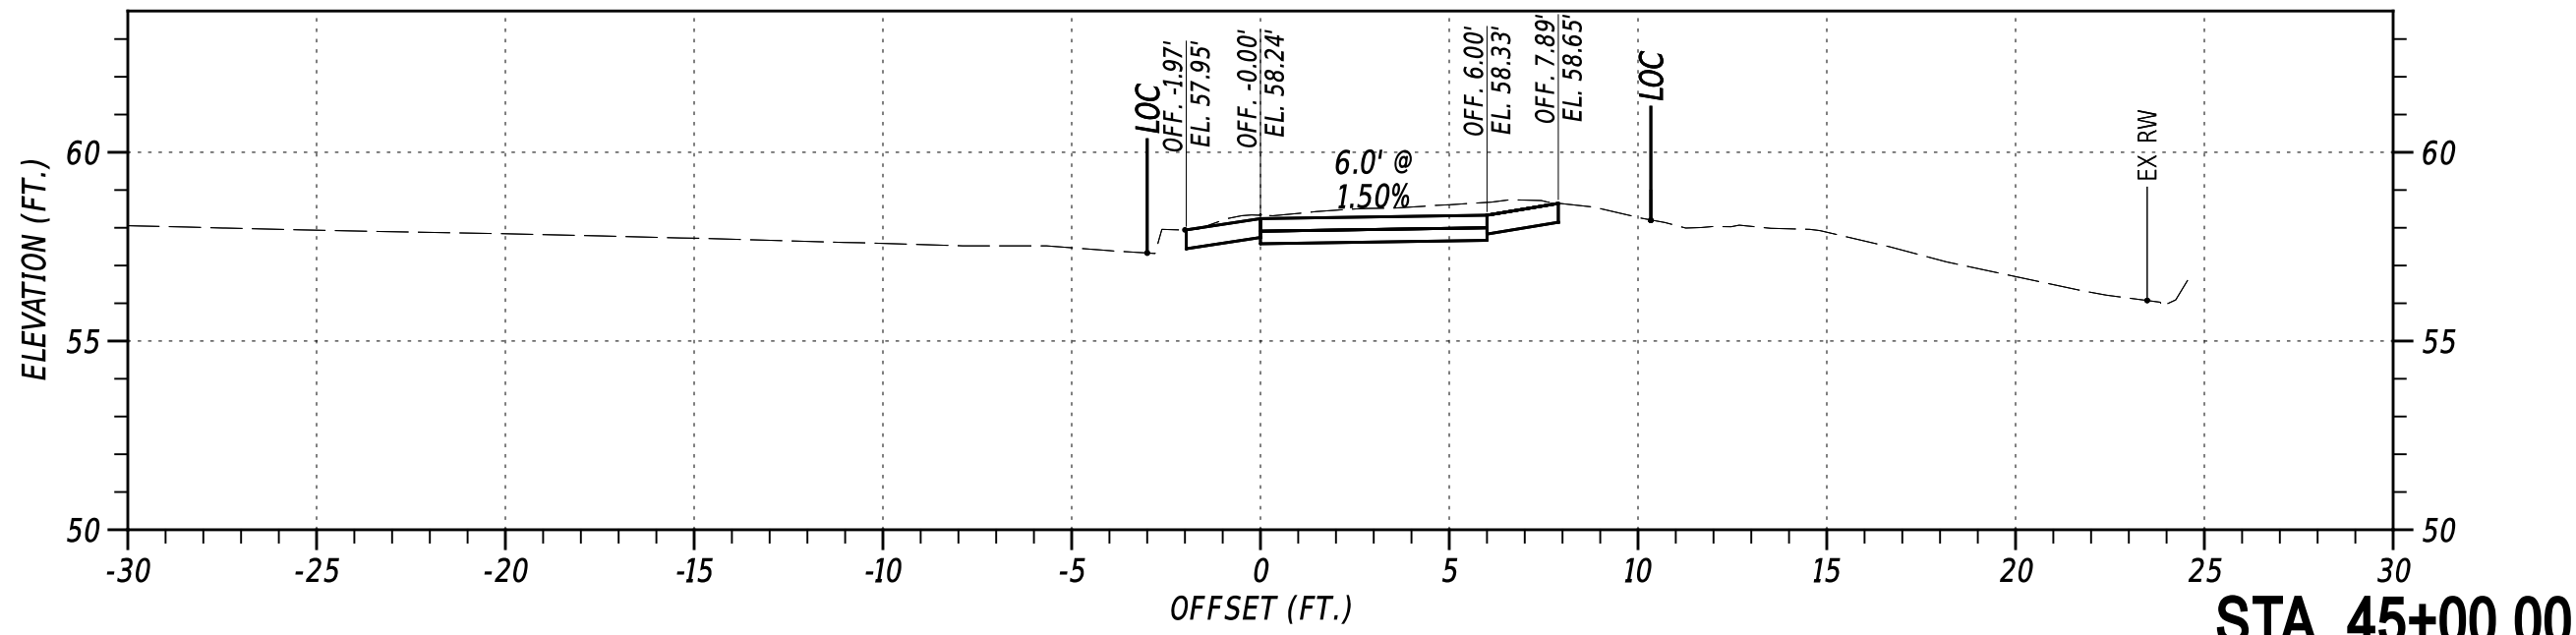









NOT TO SCALE

OLD BALTIMORE PIKE SIDE PATH, PHASE II

CONTRACT T202301501	BRIDGE NO. N/A
COUNTY NEW CASTLE	DESIGNED BY: C. HOLLOWAY
	CHECKED BY: O. GREEN










CROSS SECTIONS
SECTION PAI
SHEET NO. 11

27-AUG-2024
U:\Accounts\DEDOT\DEDOT2014 - AGR1955F Task 5 Old Baltimore Pike Pedes\DESIGN\CTDGN\VS_000_RDSF_T202301501_PEN.dgn

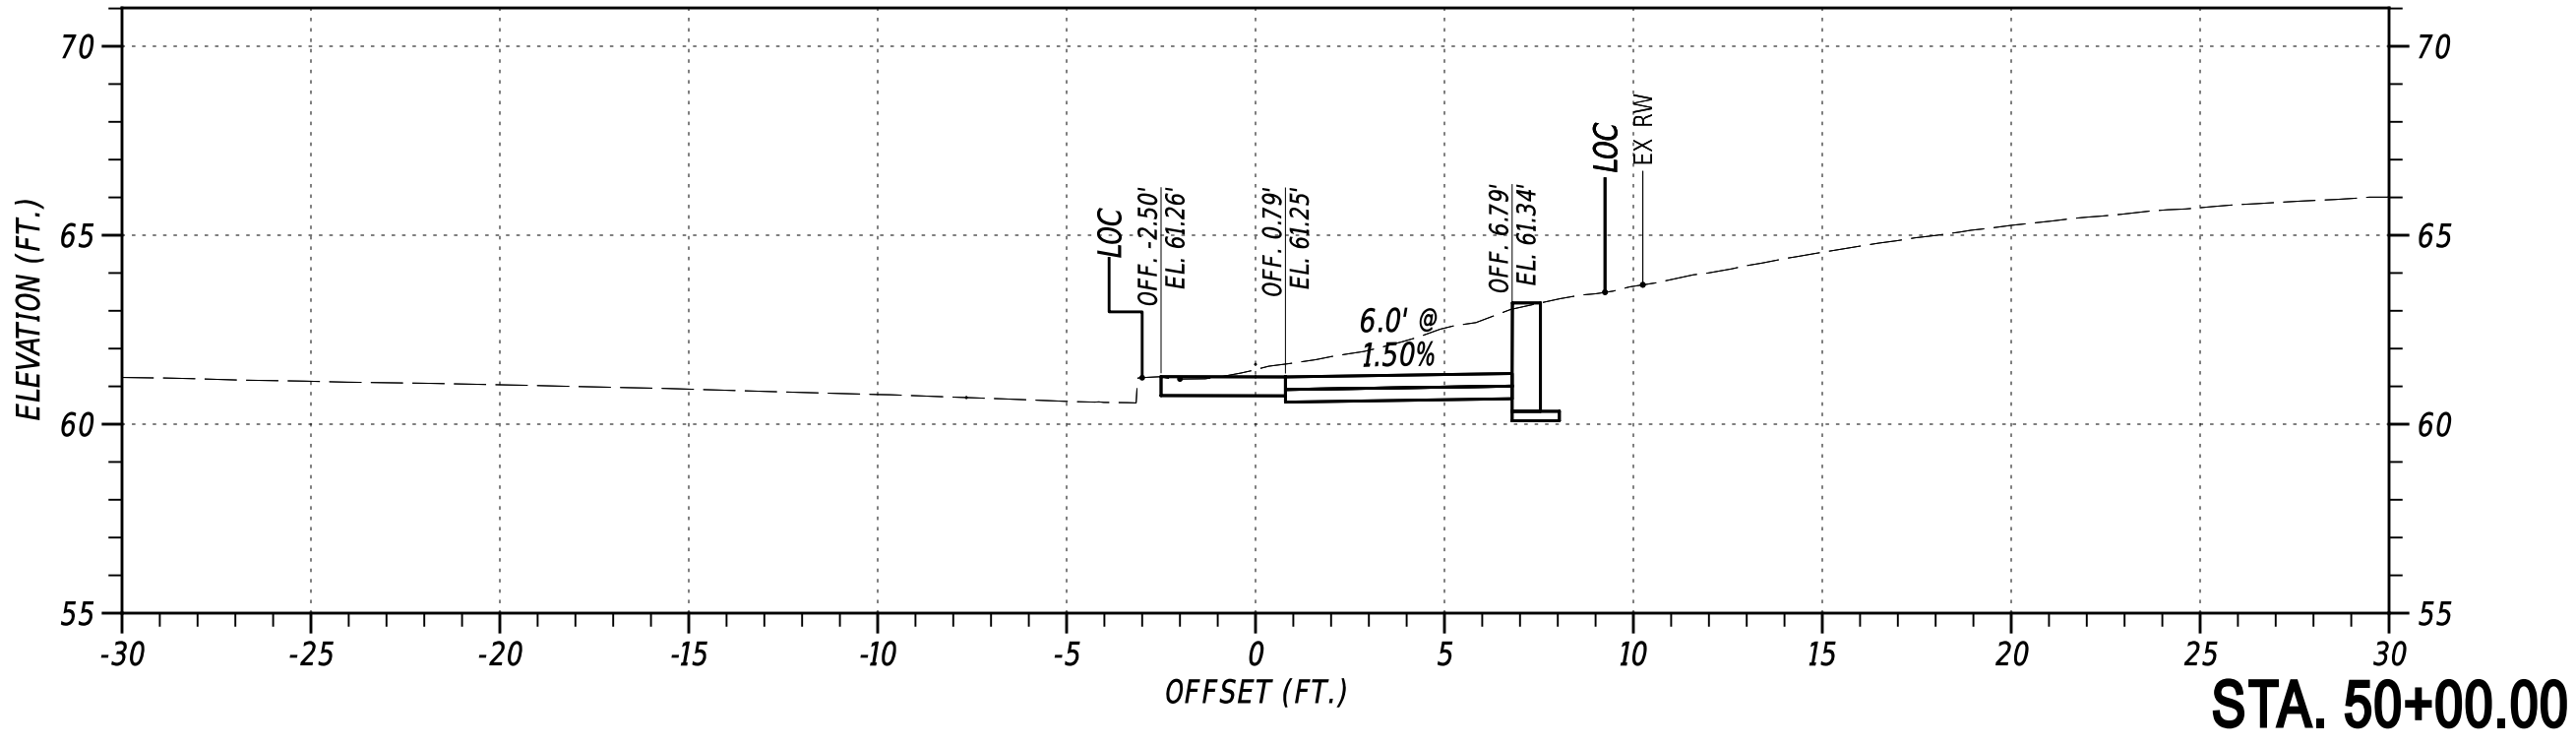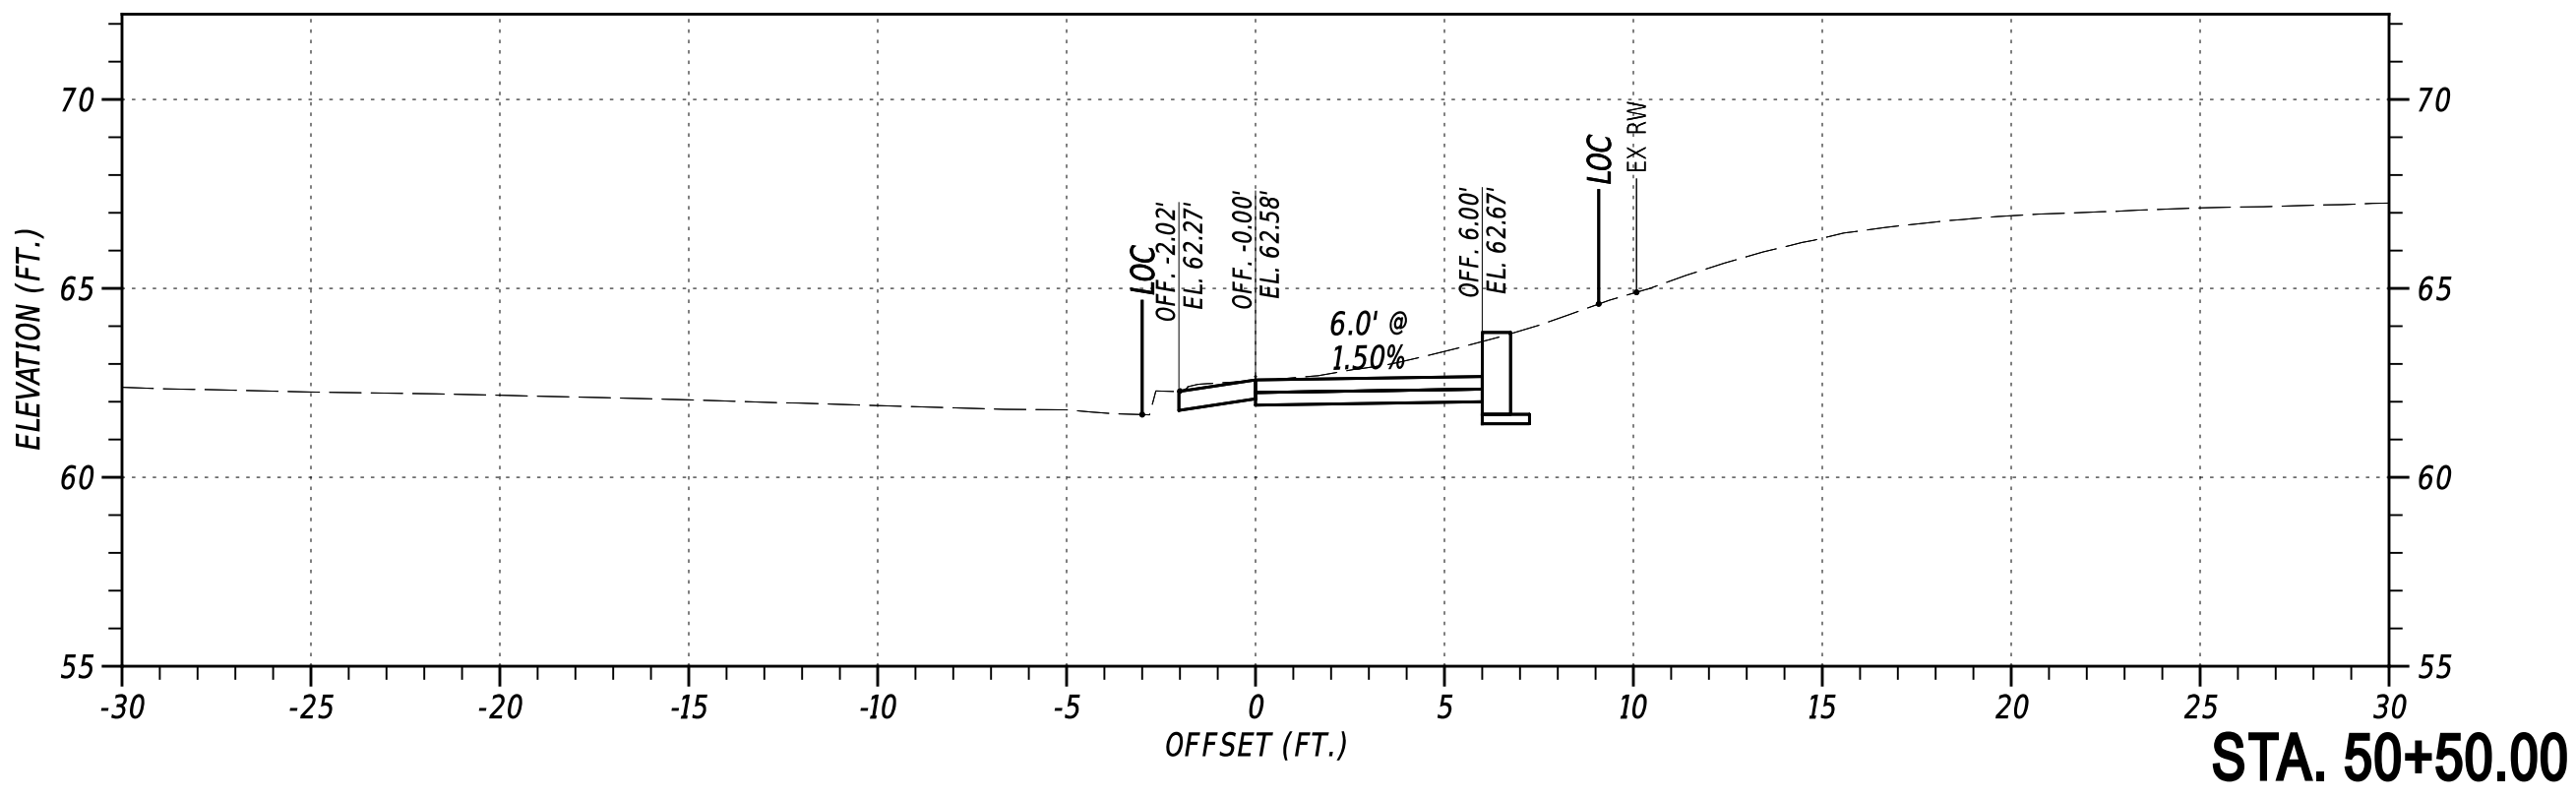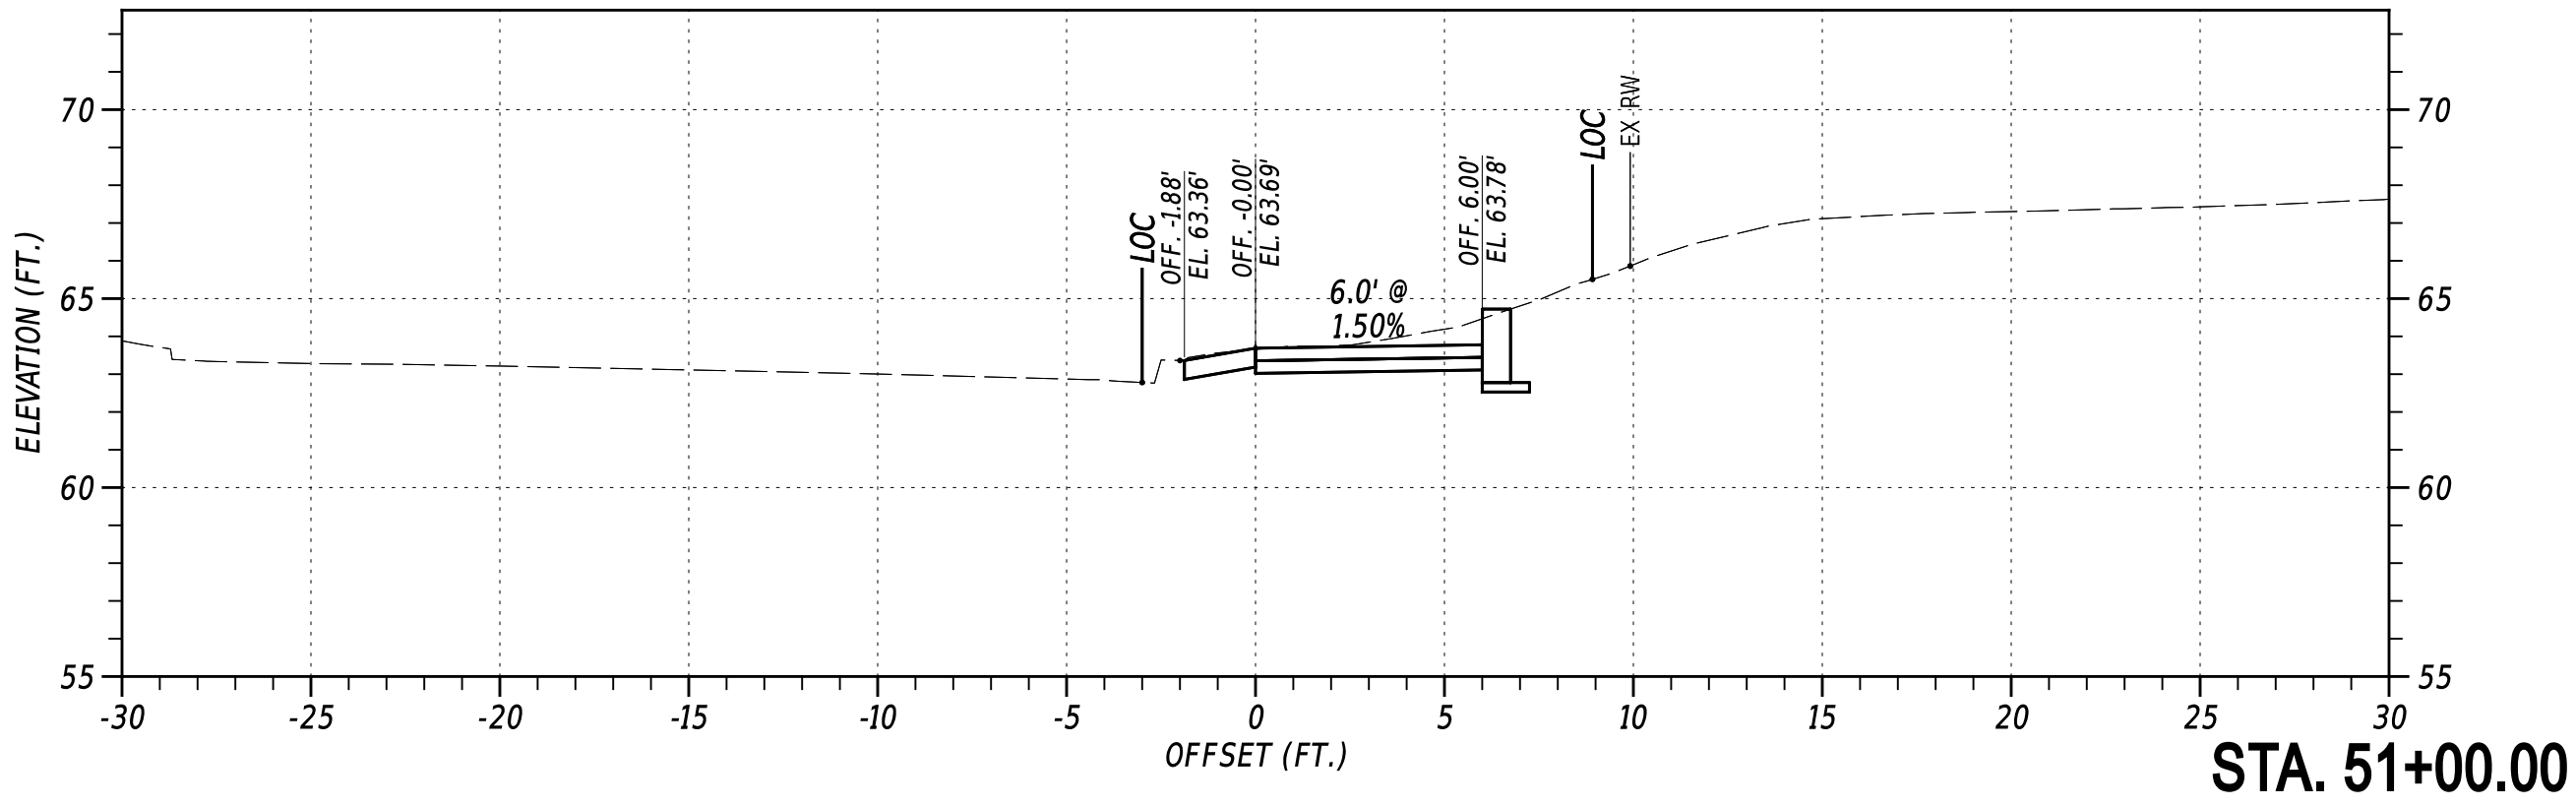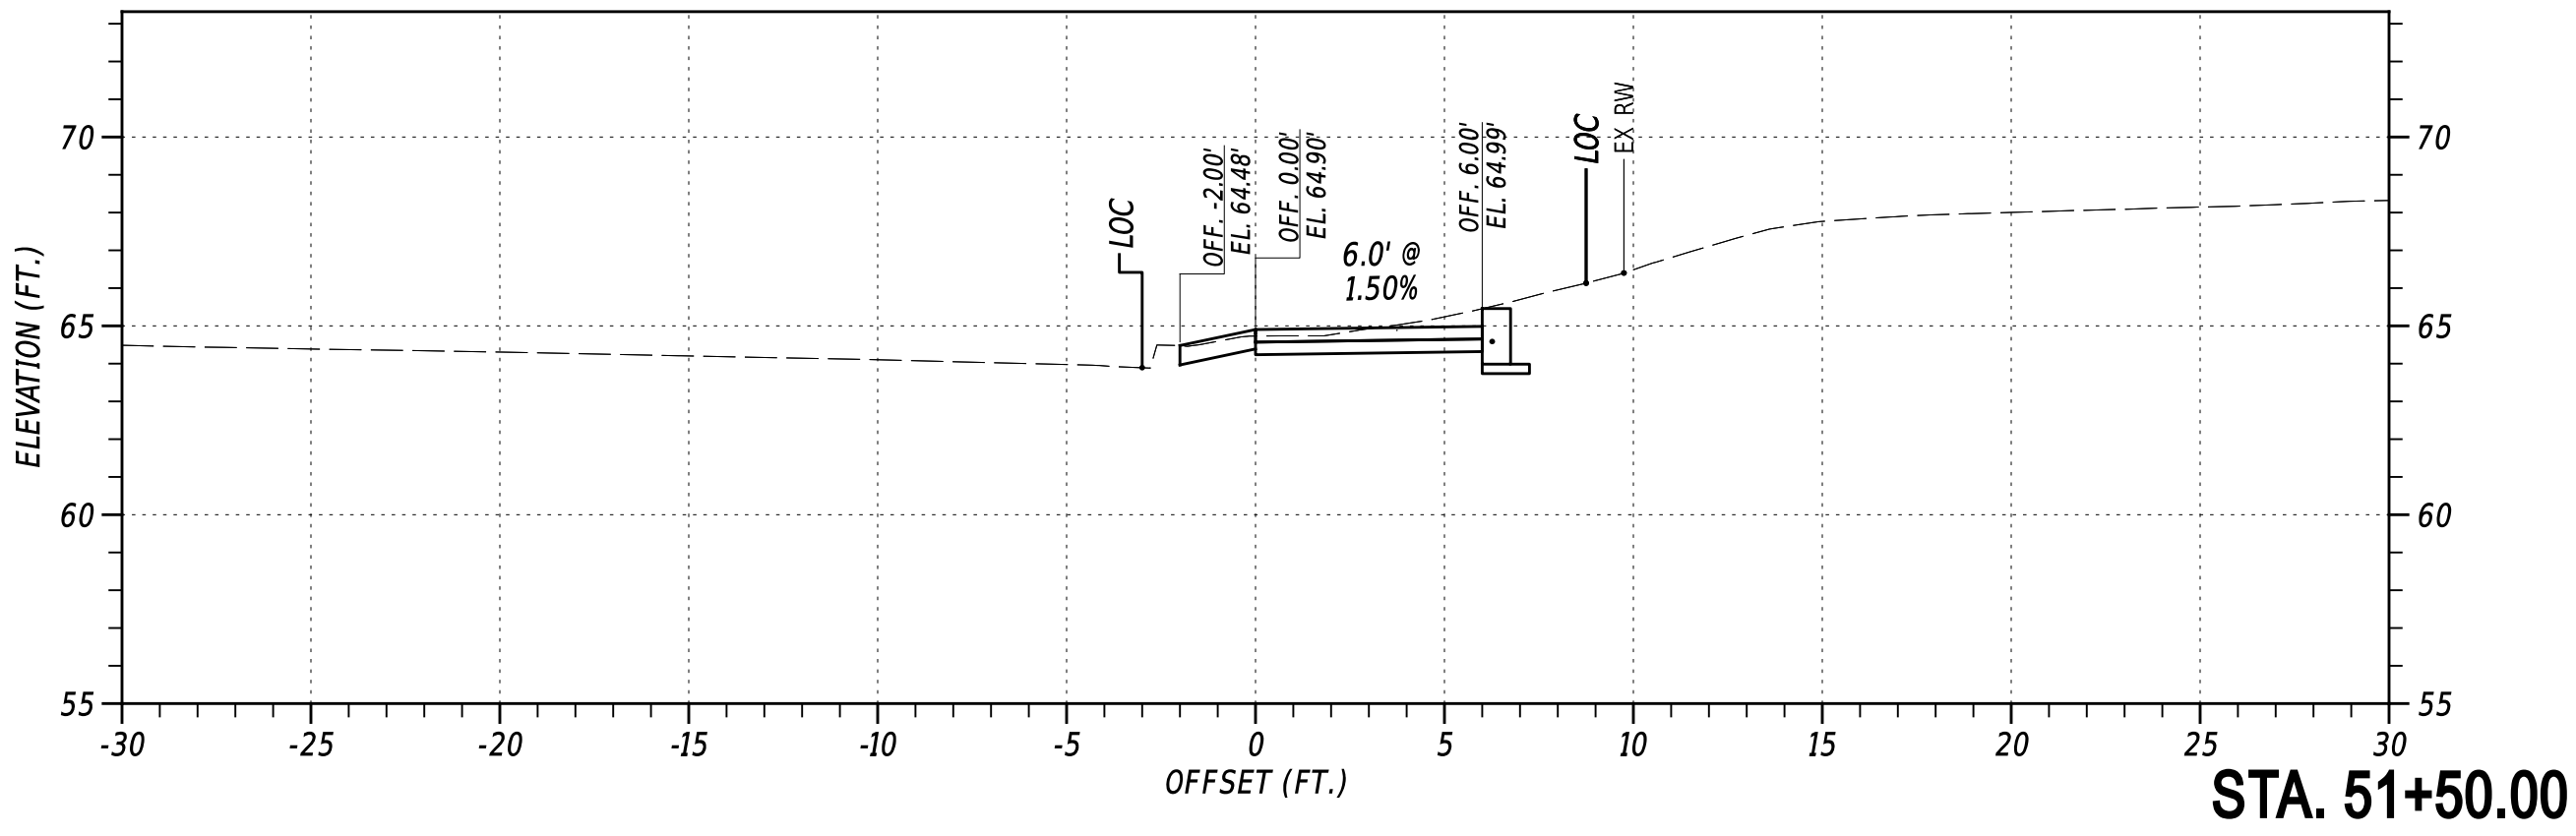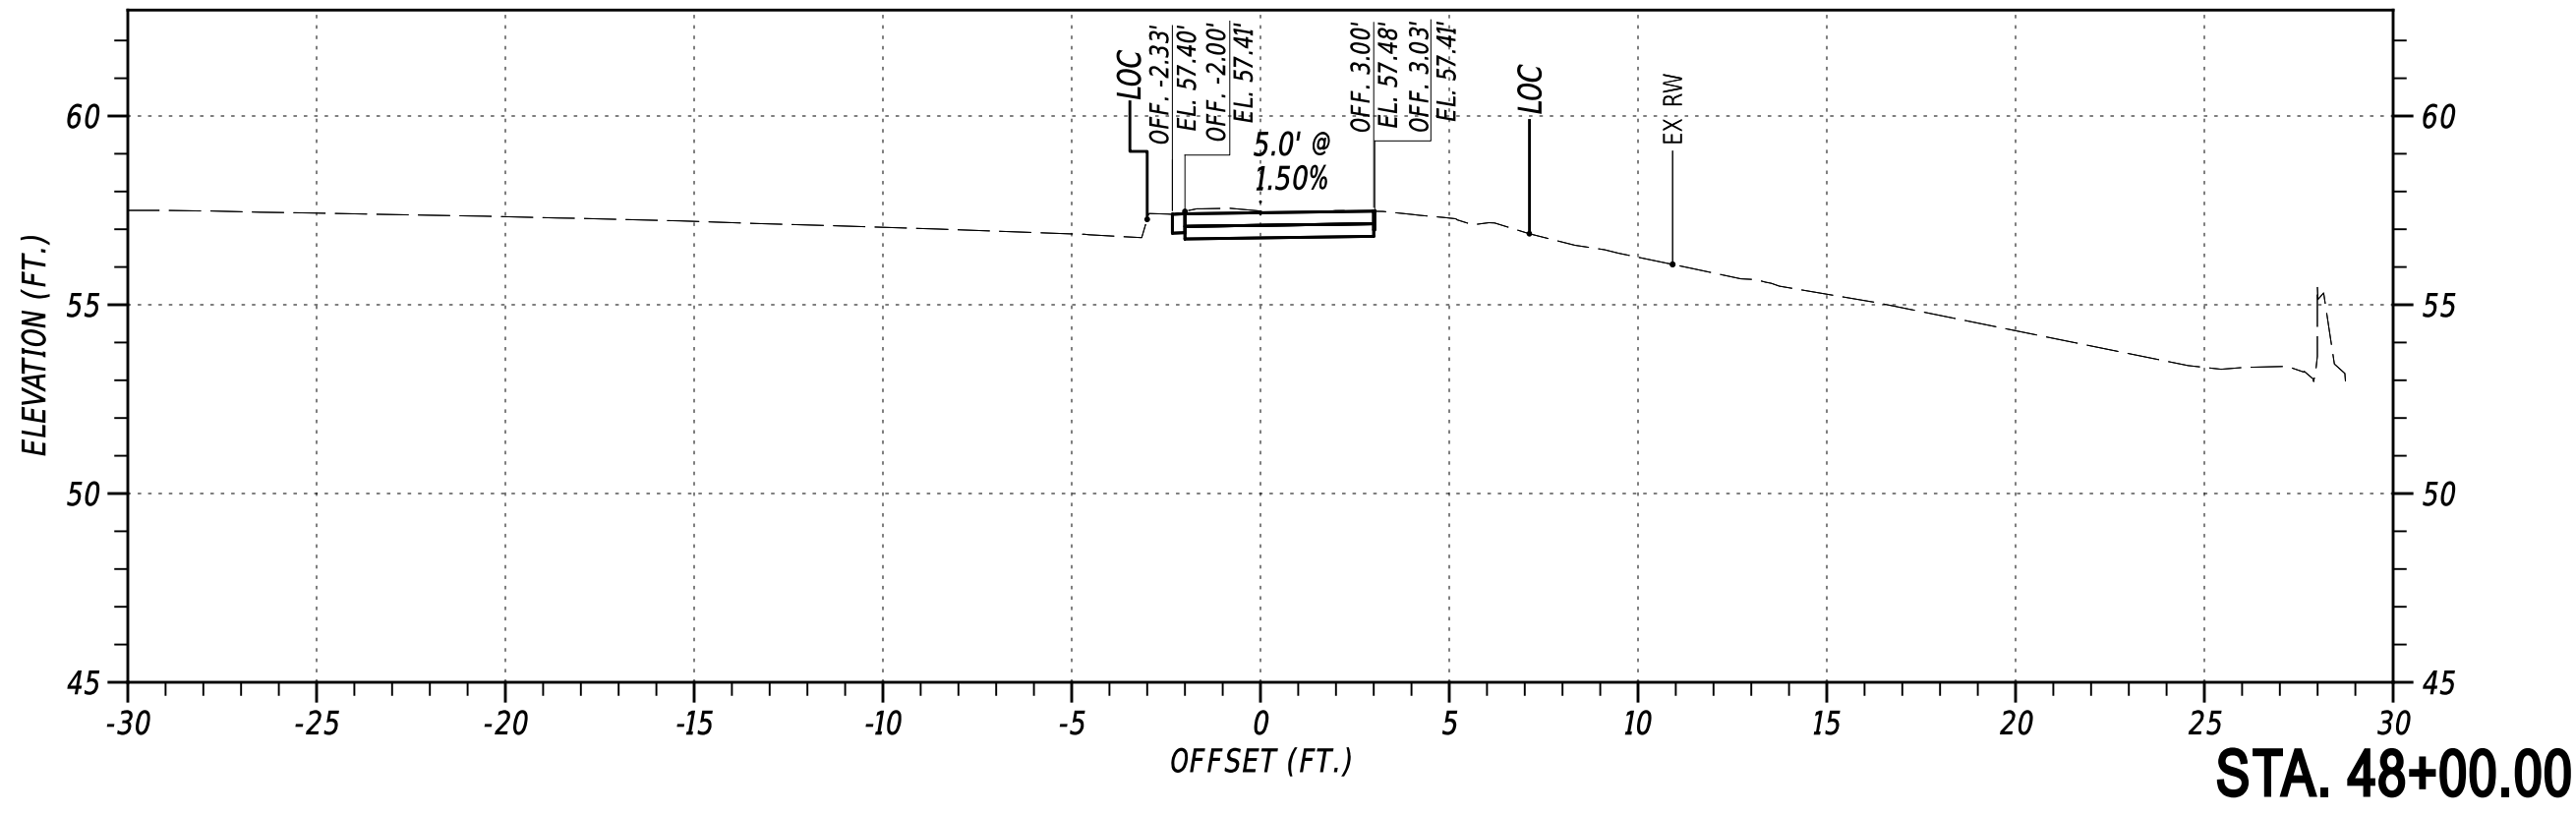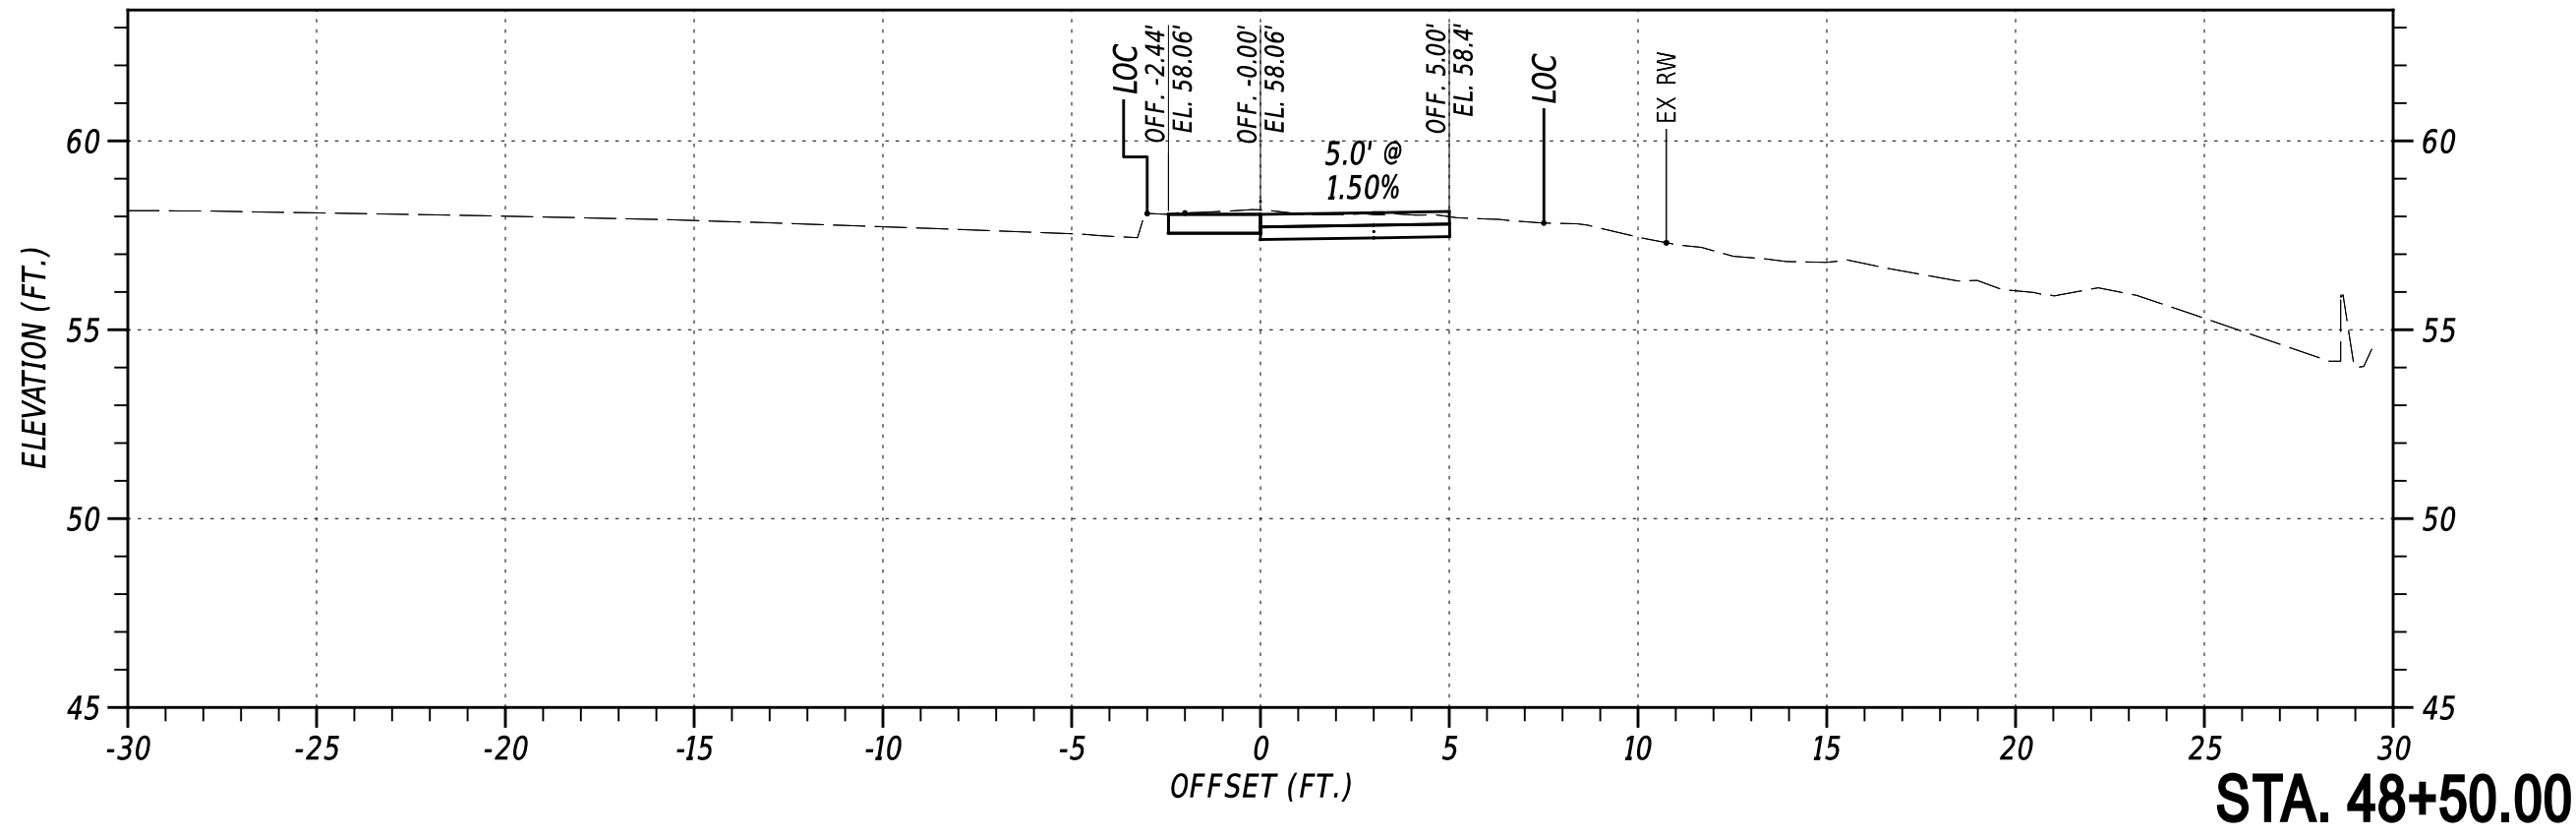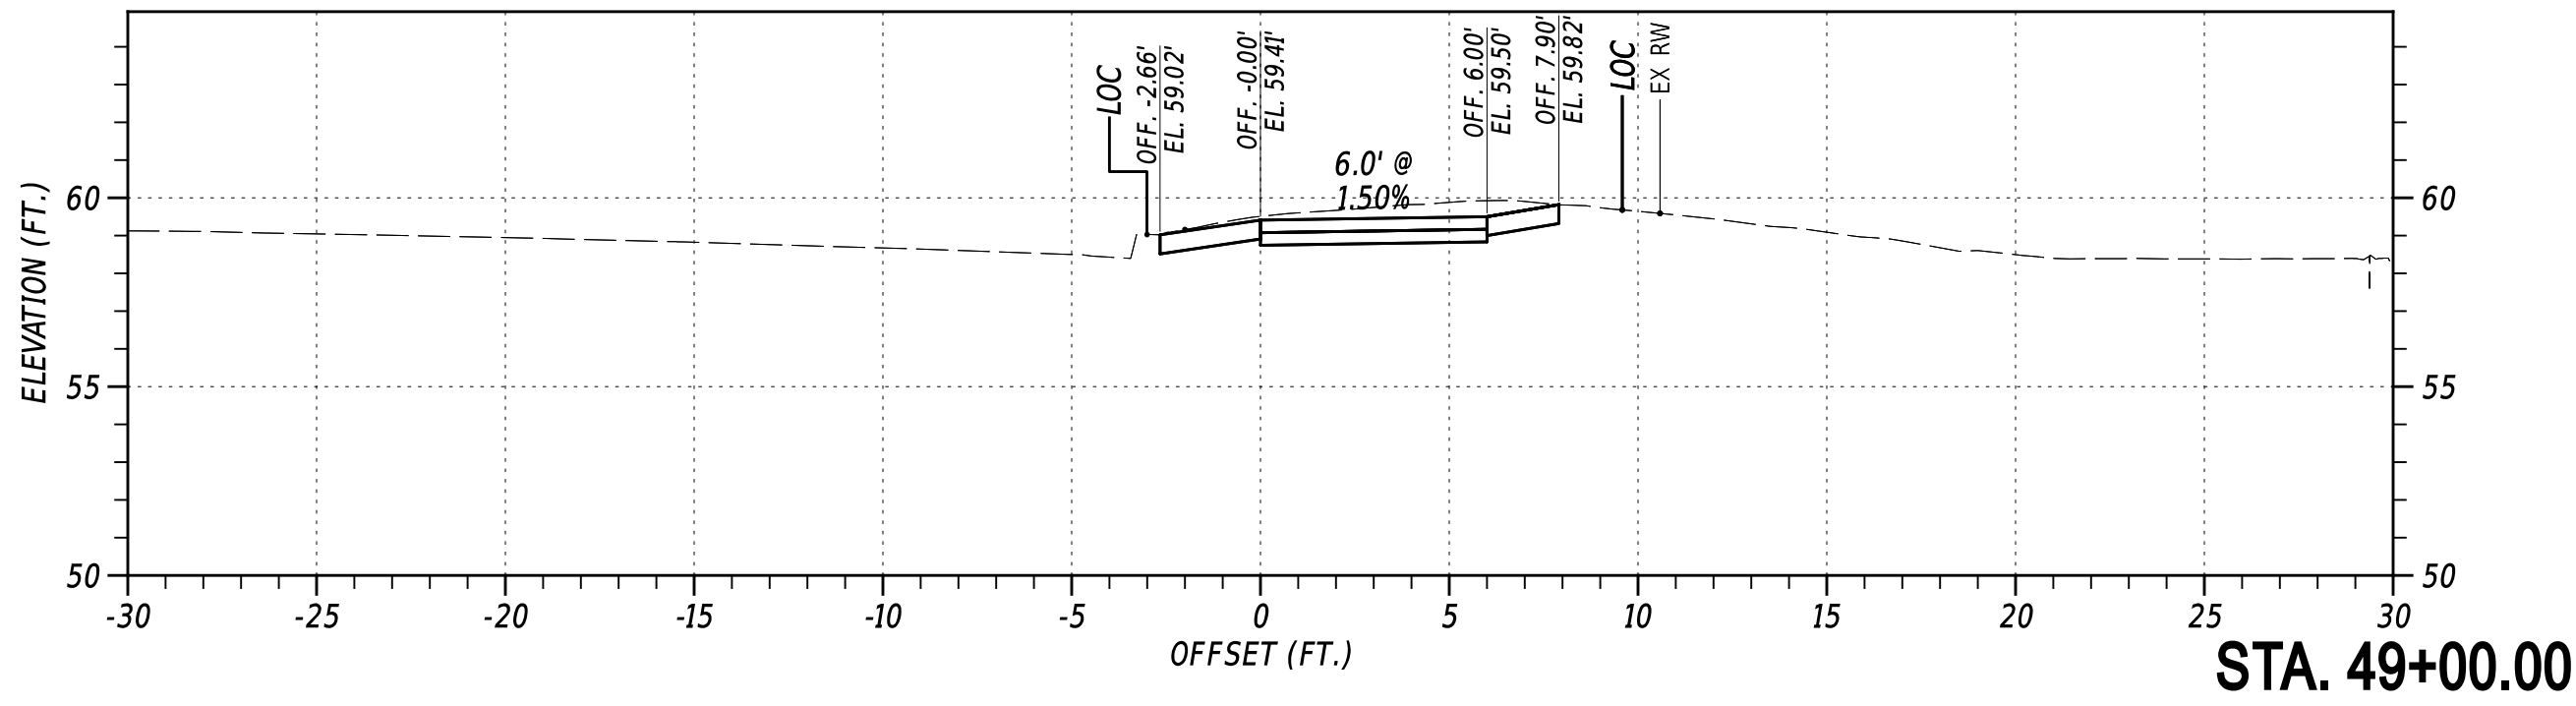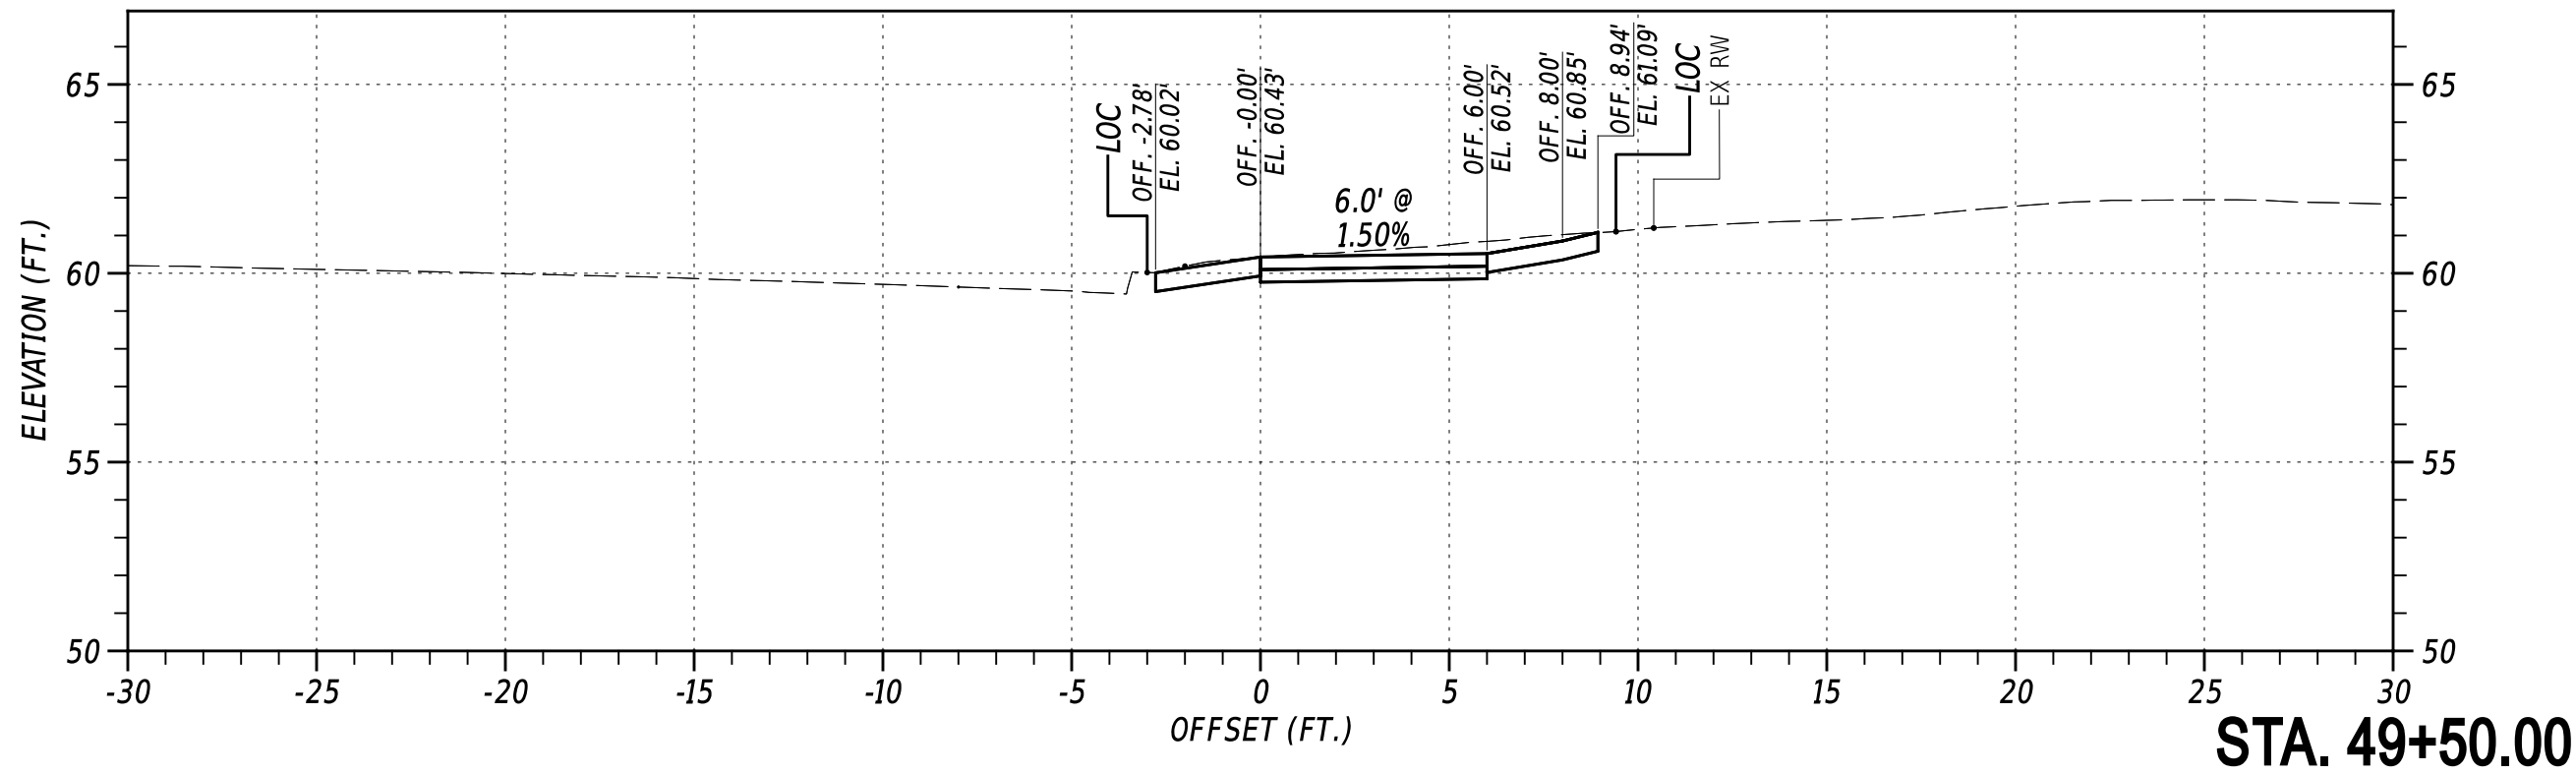










		NOT TO SCALE	OLD BALTIMORE PIKE SIDE PATH, PHASE II	CONTRACT	BRIDGE NO.	N/A	CROSS SECTIONS	SECTION
				T202301501	DESIGNED BY:	C. HOLLOWAY		PAI
				COUNTY	CHECKED BY:	O. GREEN		SHEET NO.
				NEW CASTLE				12

27-AUG-2024
U:\Accounts\DEDOT\DEDOT22014 - AGR1955F Task 5 Old Baltimore Pike Pedes\DESIGN\CTDGN\X5_000_RDSF_T202301501_PEN.dgn

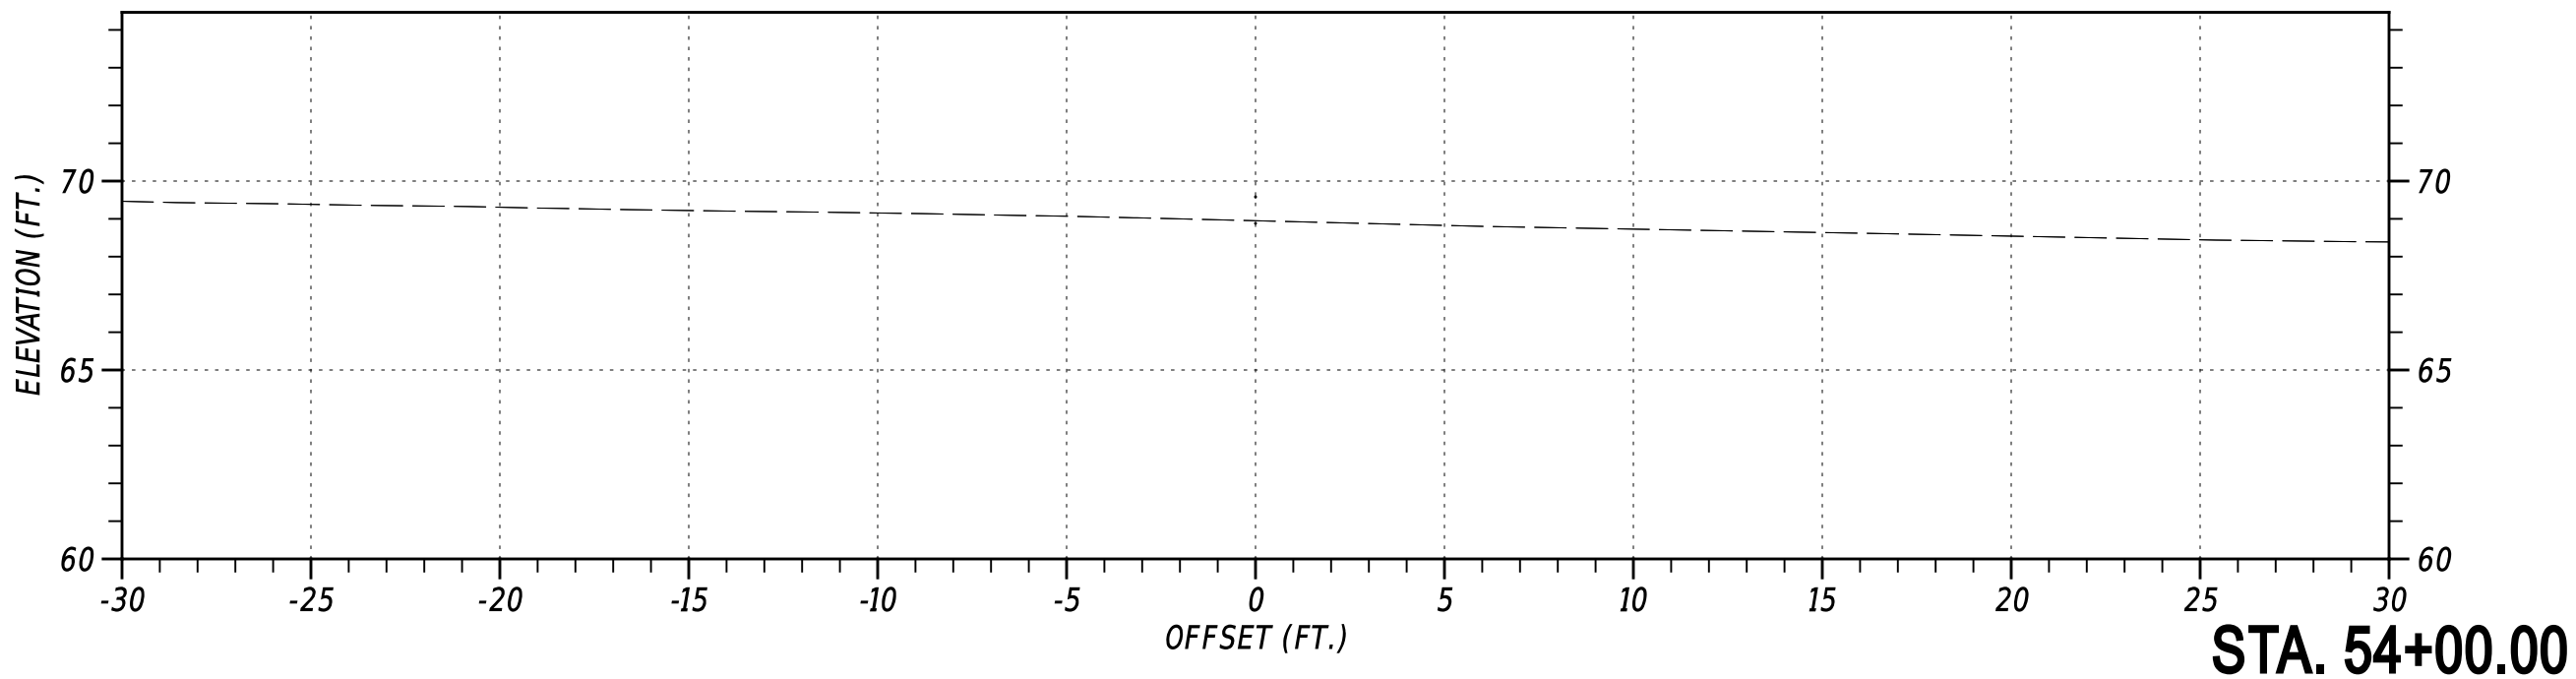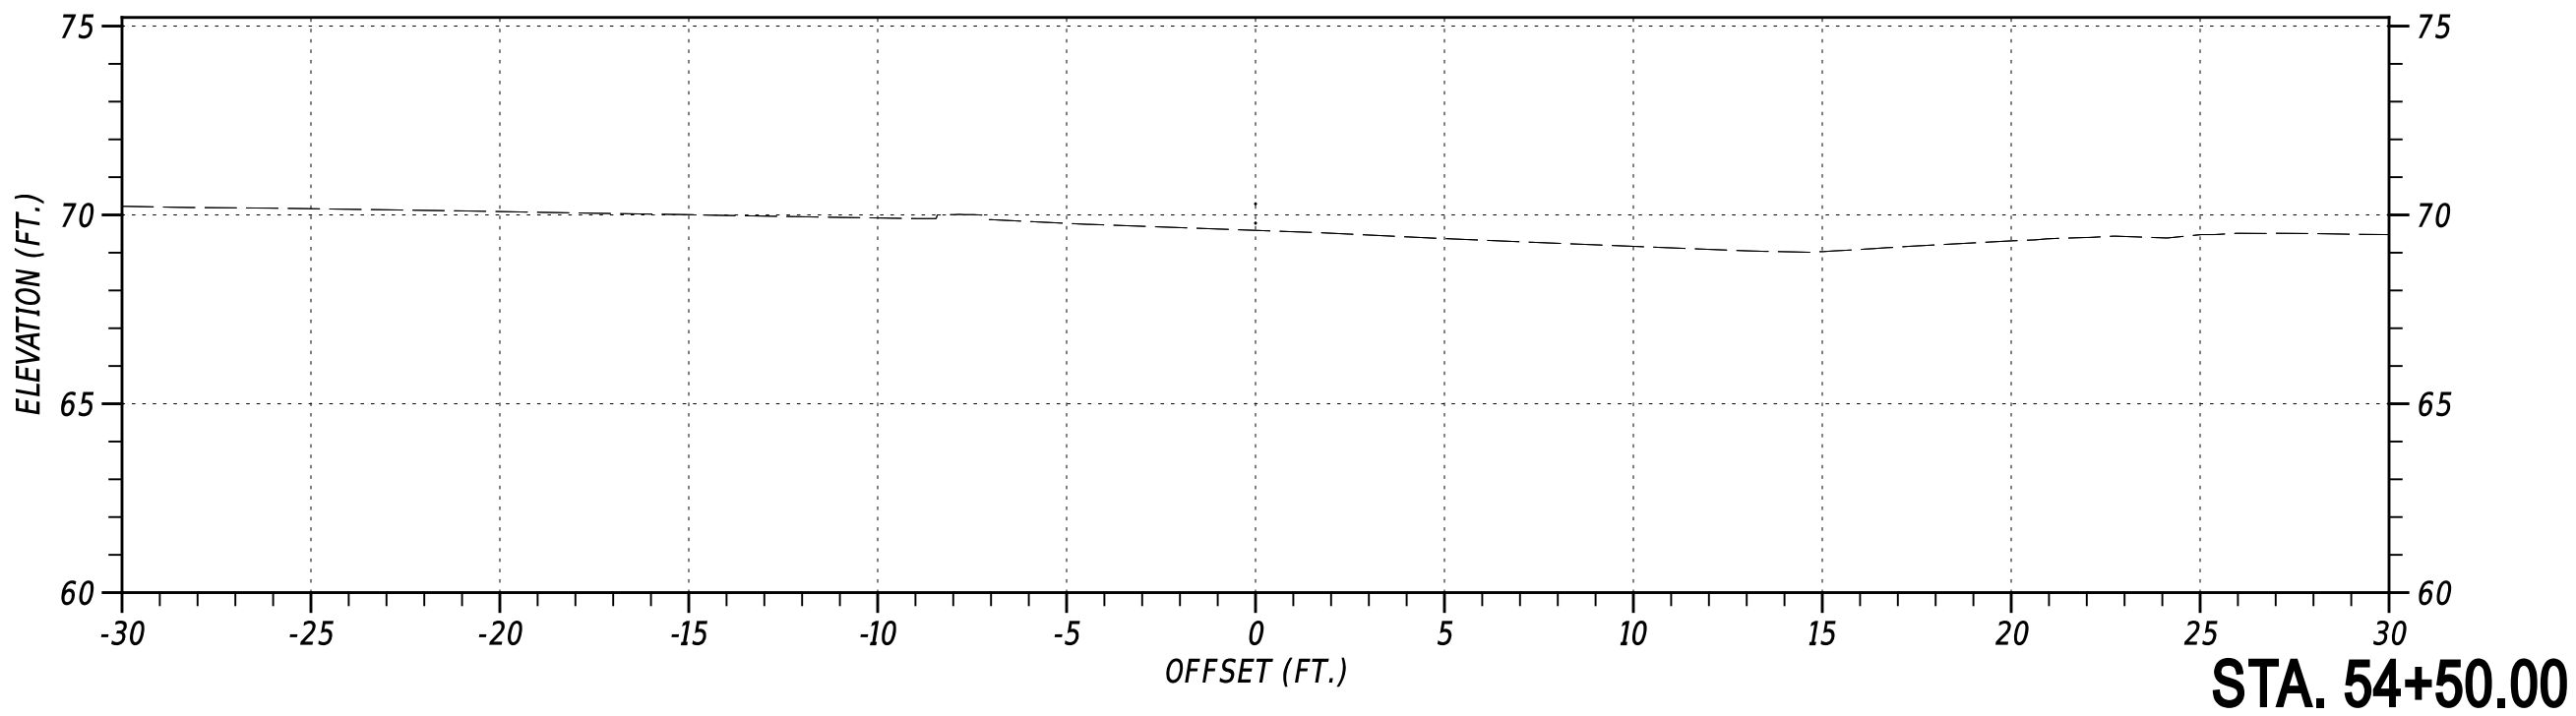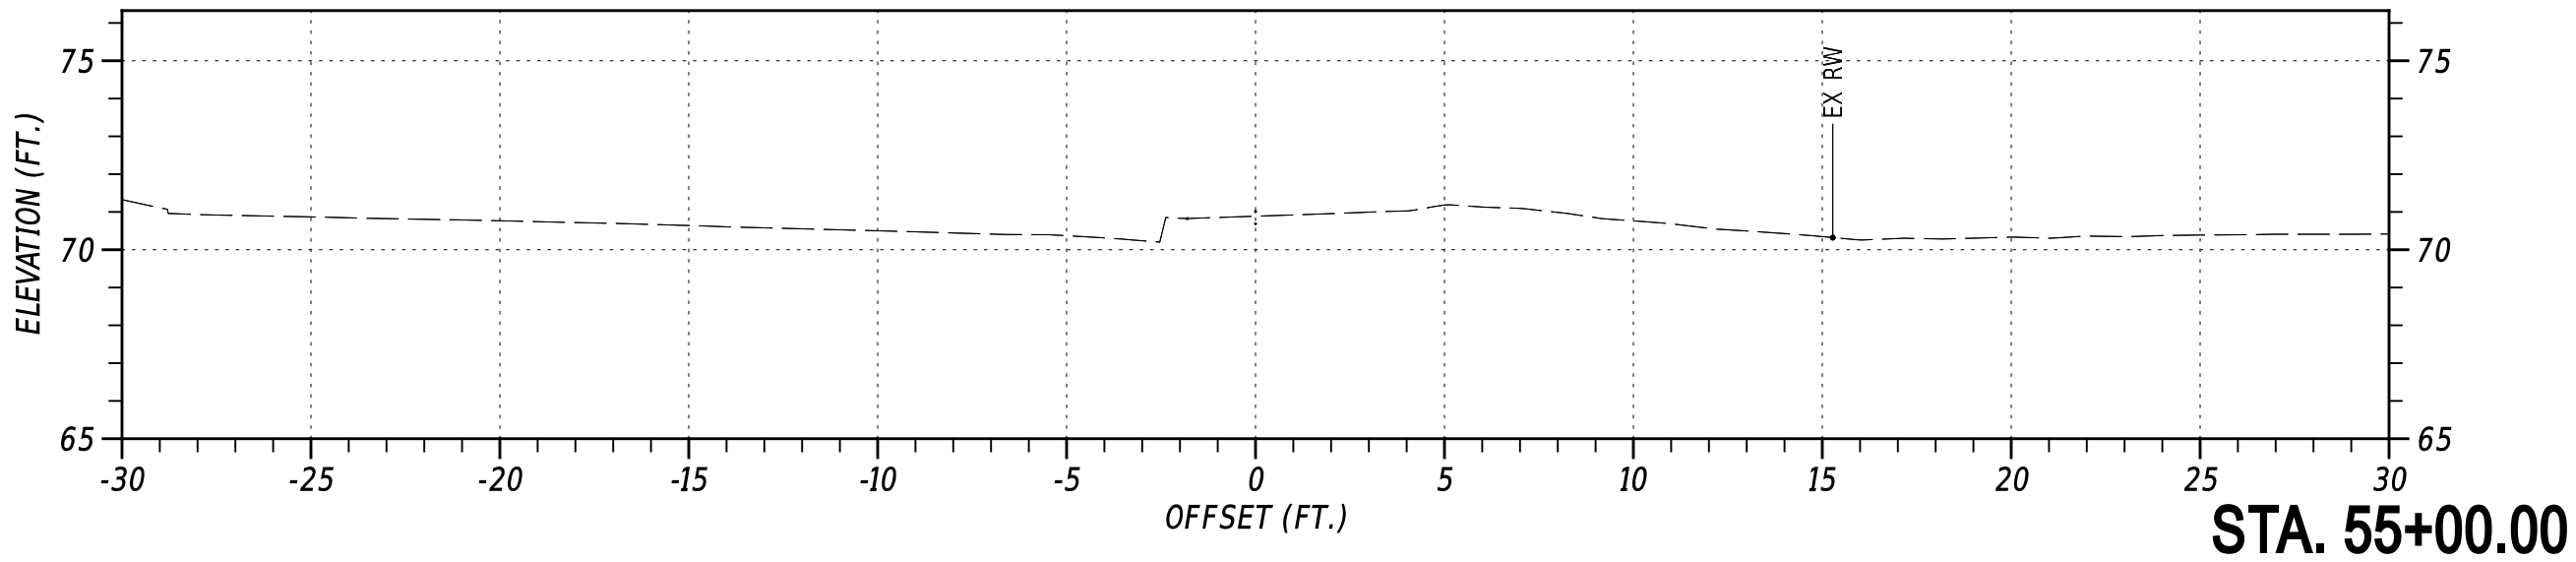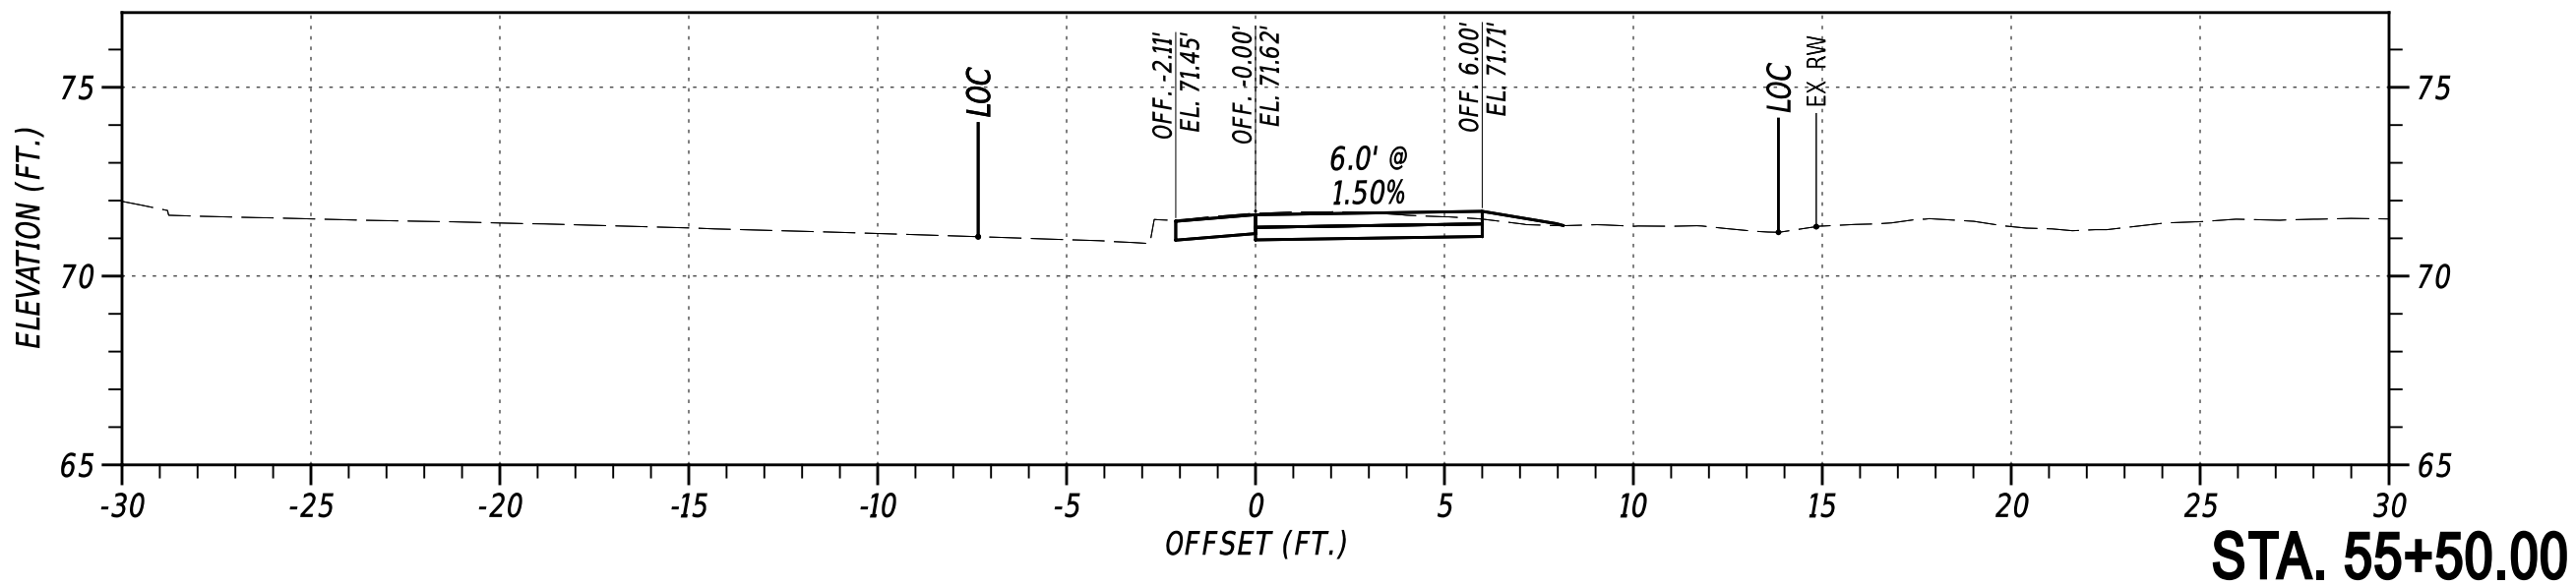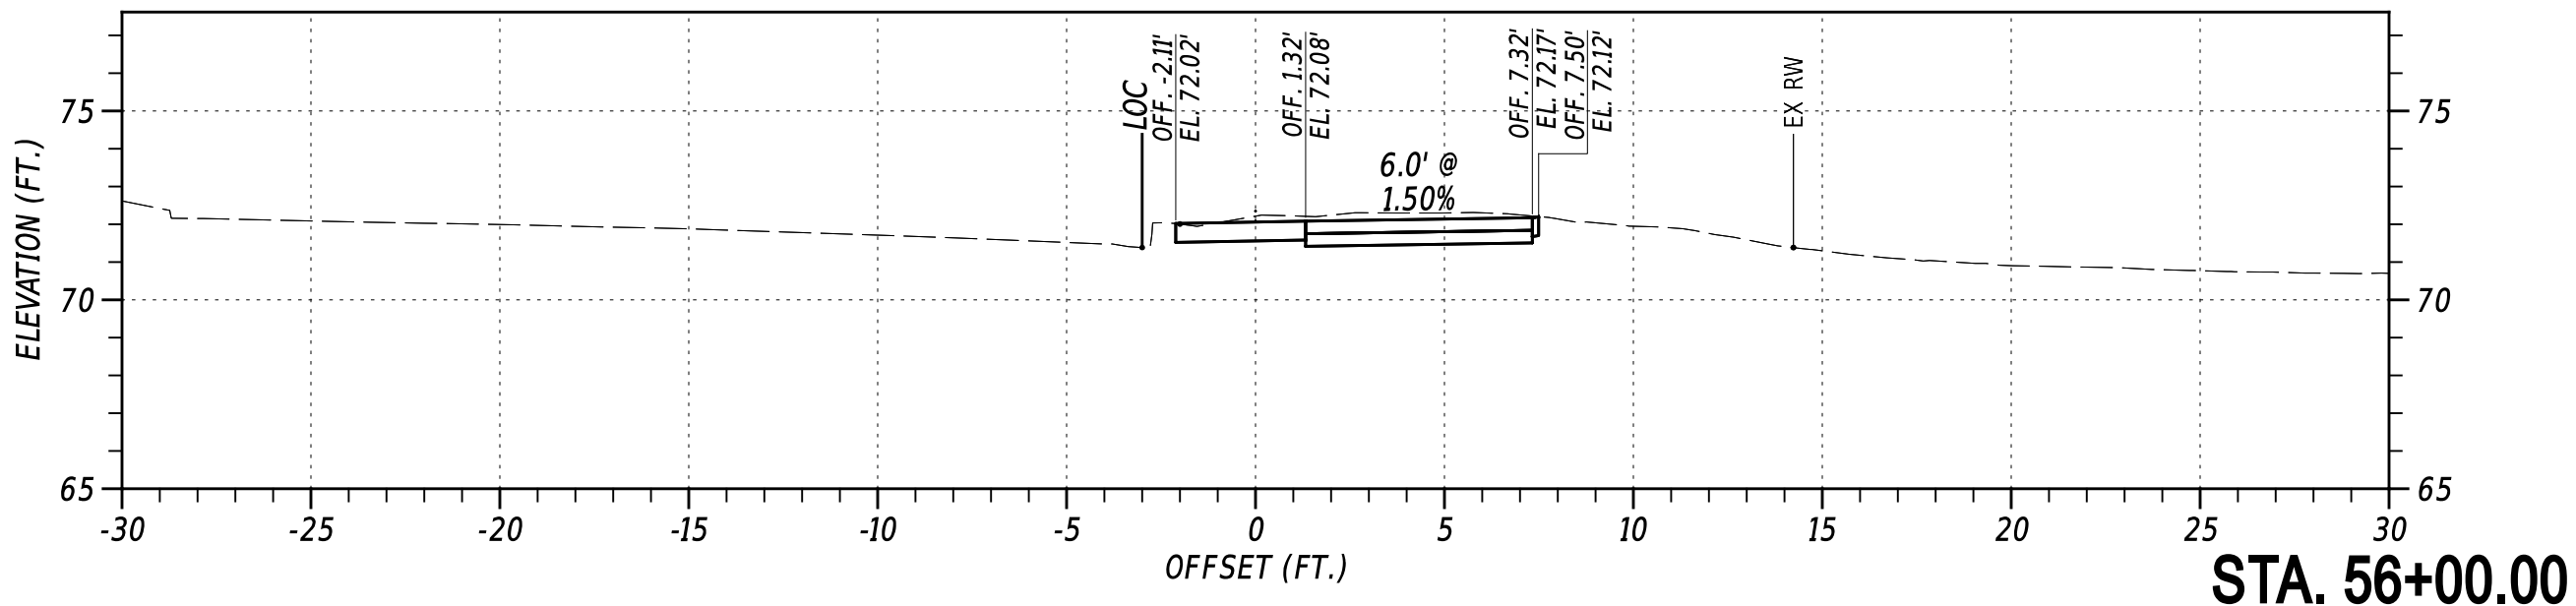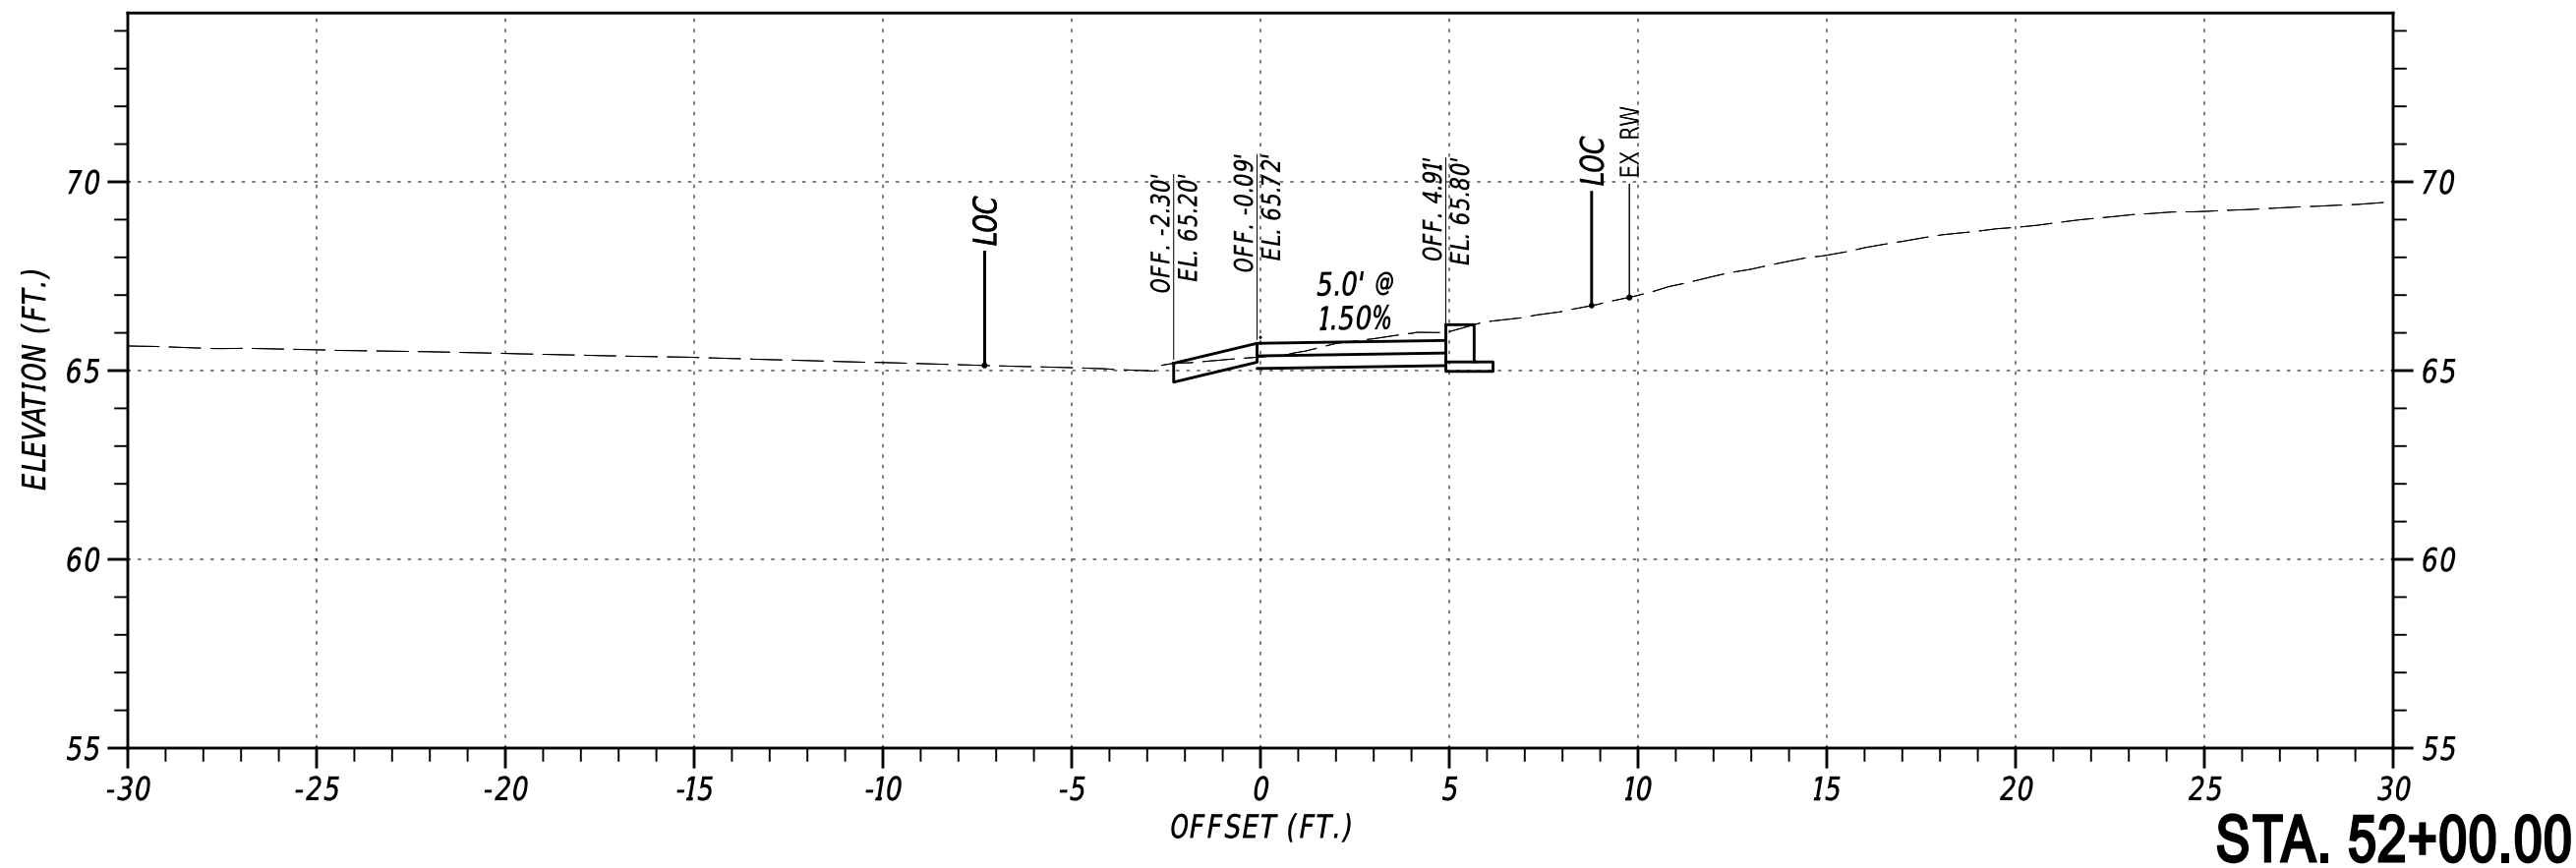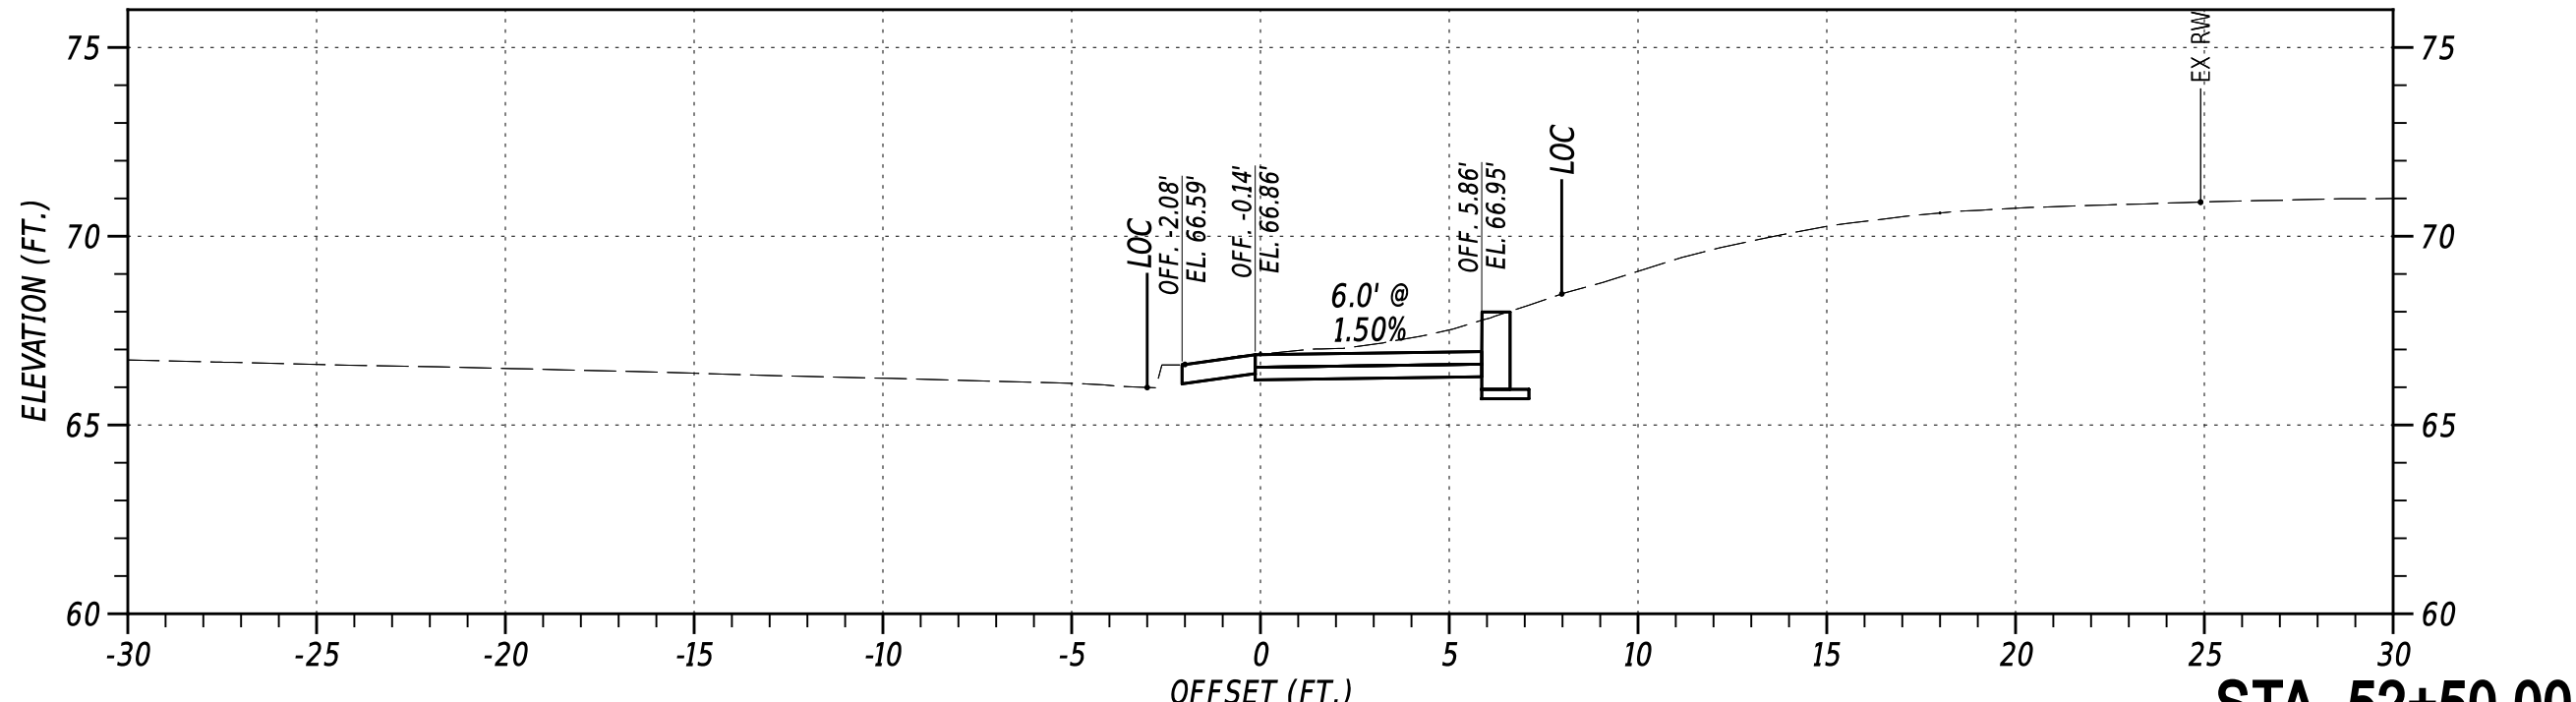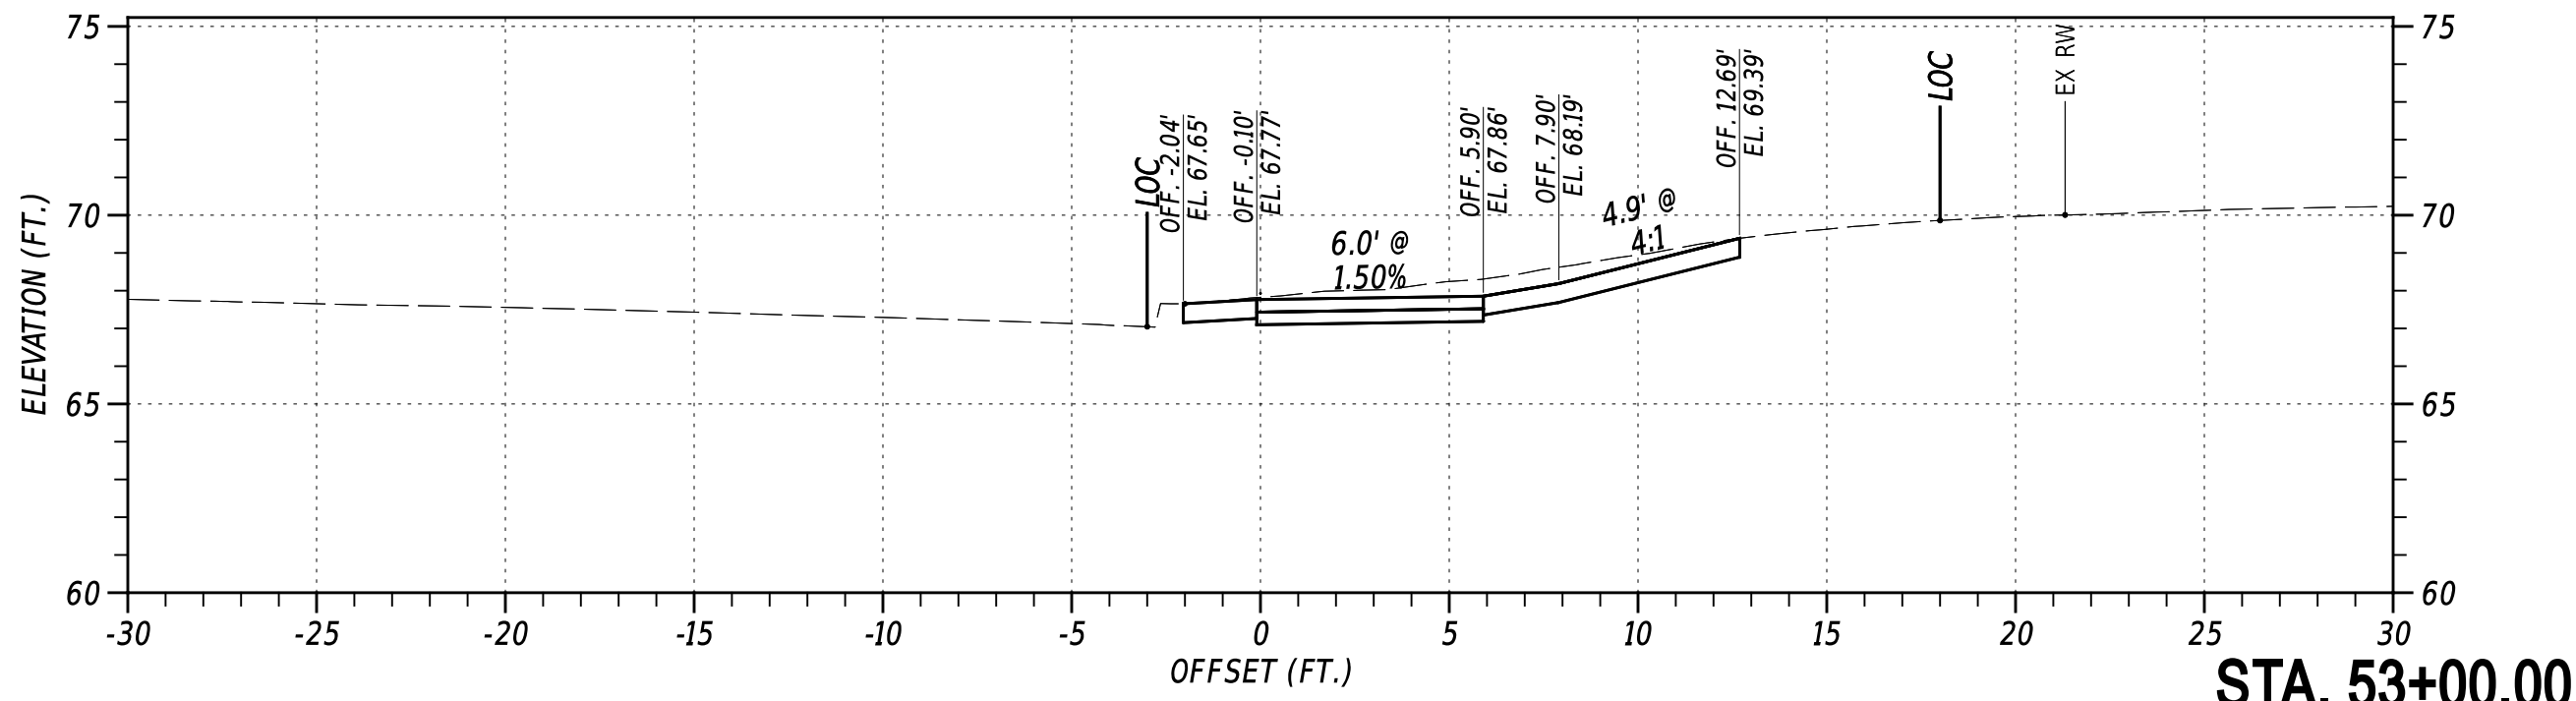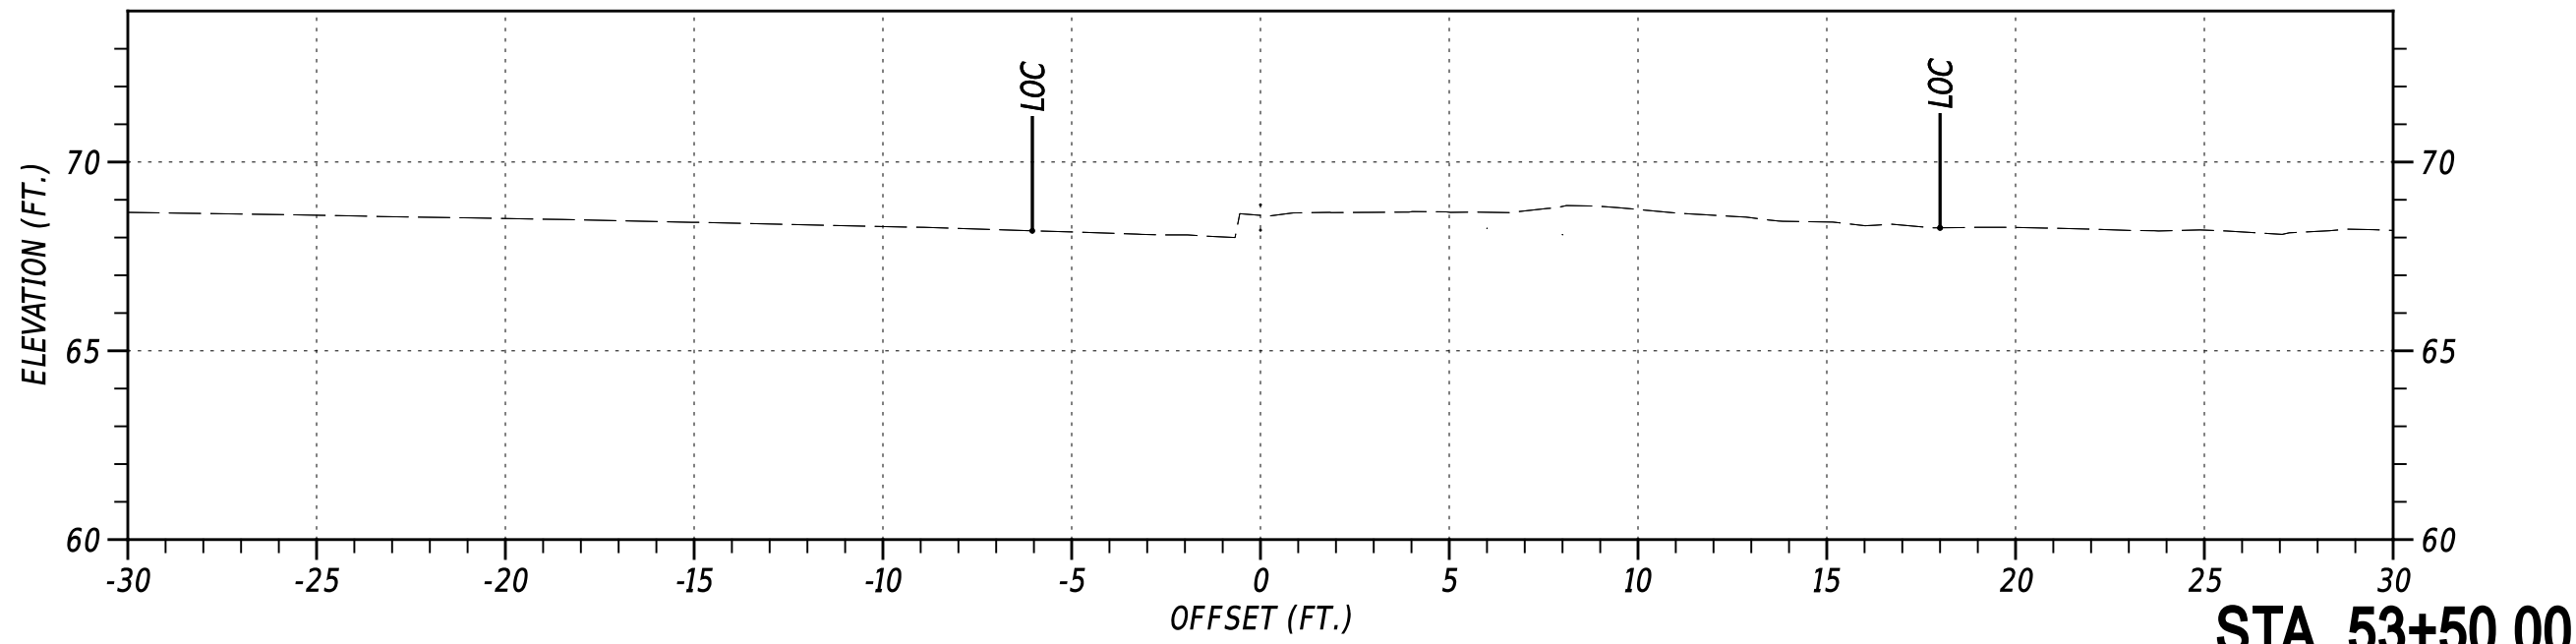











		NOT TO SCALE	OLD BALTIMORE PIKE SIDE PATH, PHASE II	CONTRACT	BRIDGE NO.	N/A	CROSS SECTIONS	SECTION
				T202301501	DESIGNED BY: C. HOLLOWAY			PAI
				COUNTY				SHEET NO.
				NEW CASTLE	CHECKED BY: O. GREEN	13		

27-AUG-2024
L:\Accounts\DEDOT\DEDOT22014 - AGR1955F Task 5 Old Baltimore Pike Pedes\DESIGN\CTDGN\VS_000_RDSF_T202301501_PEN.dgn

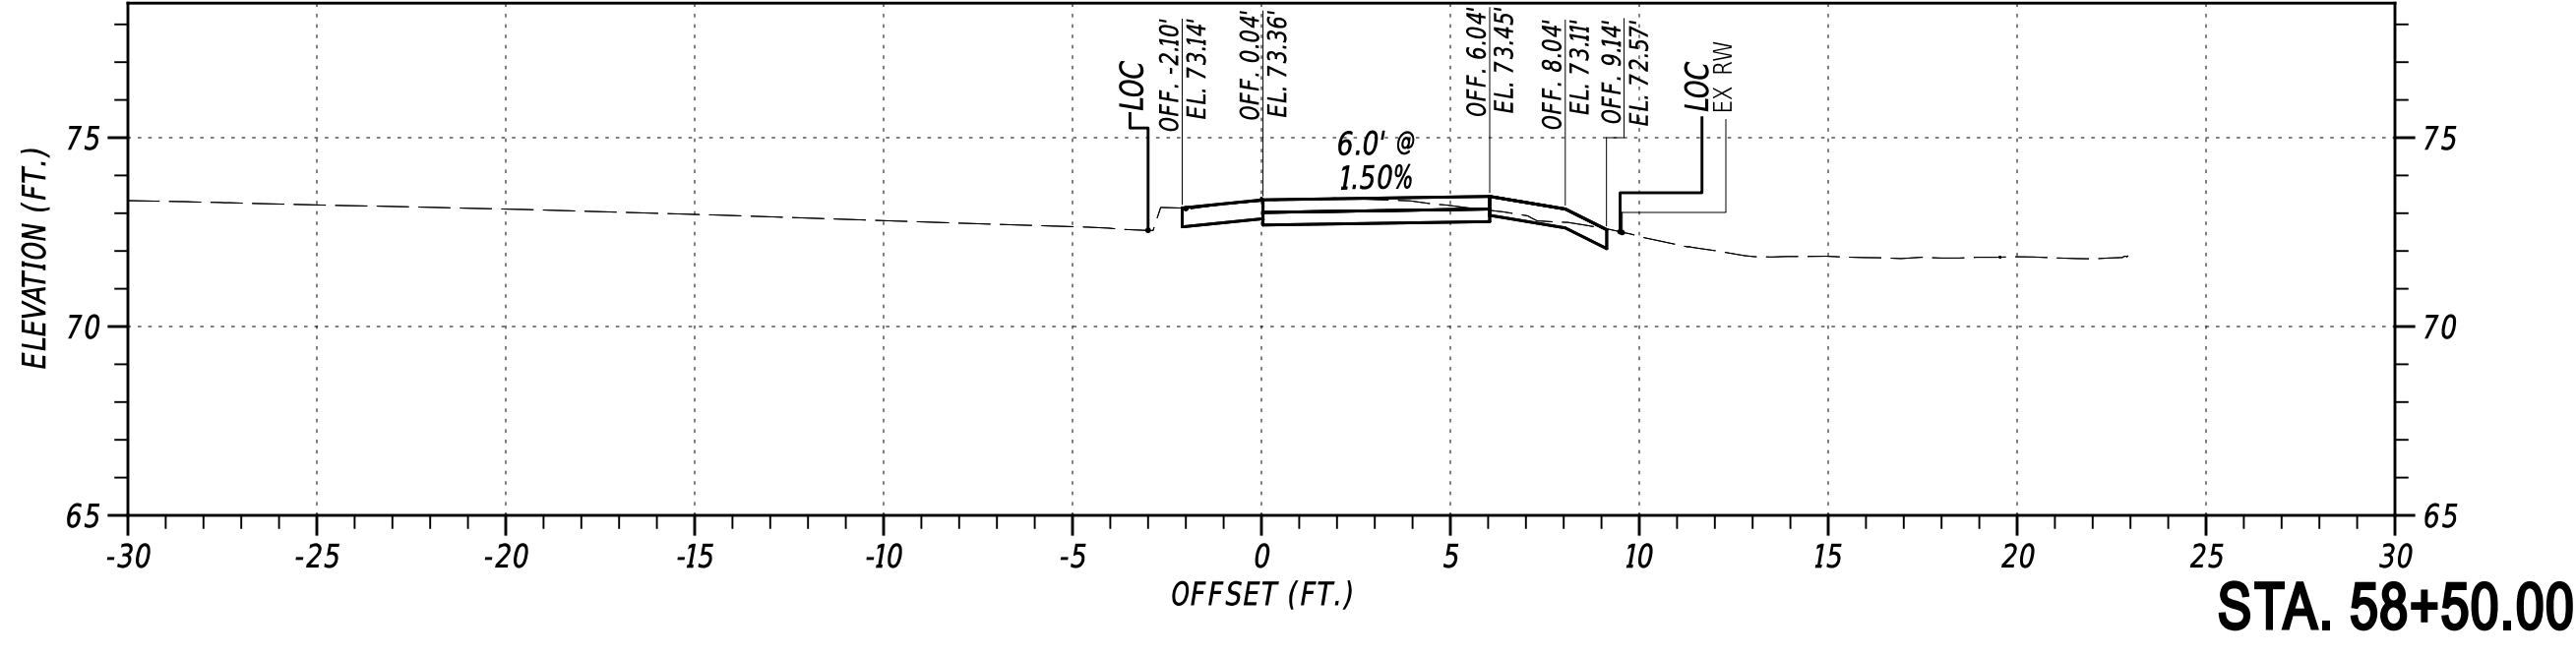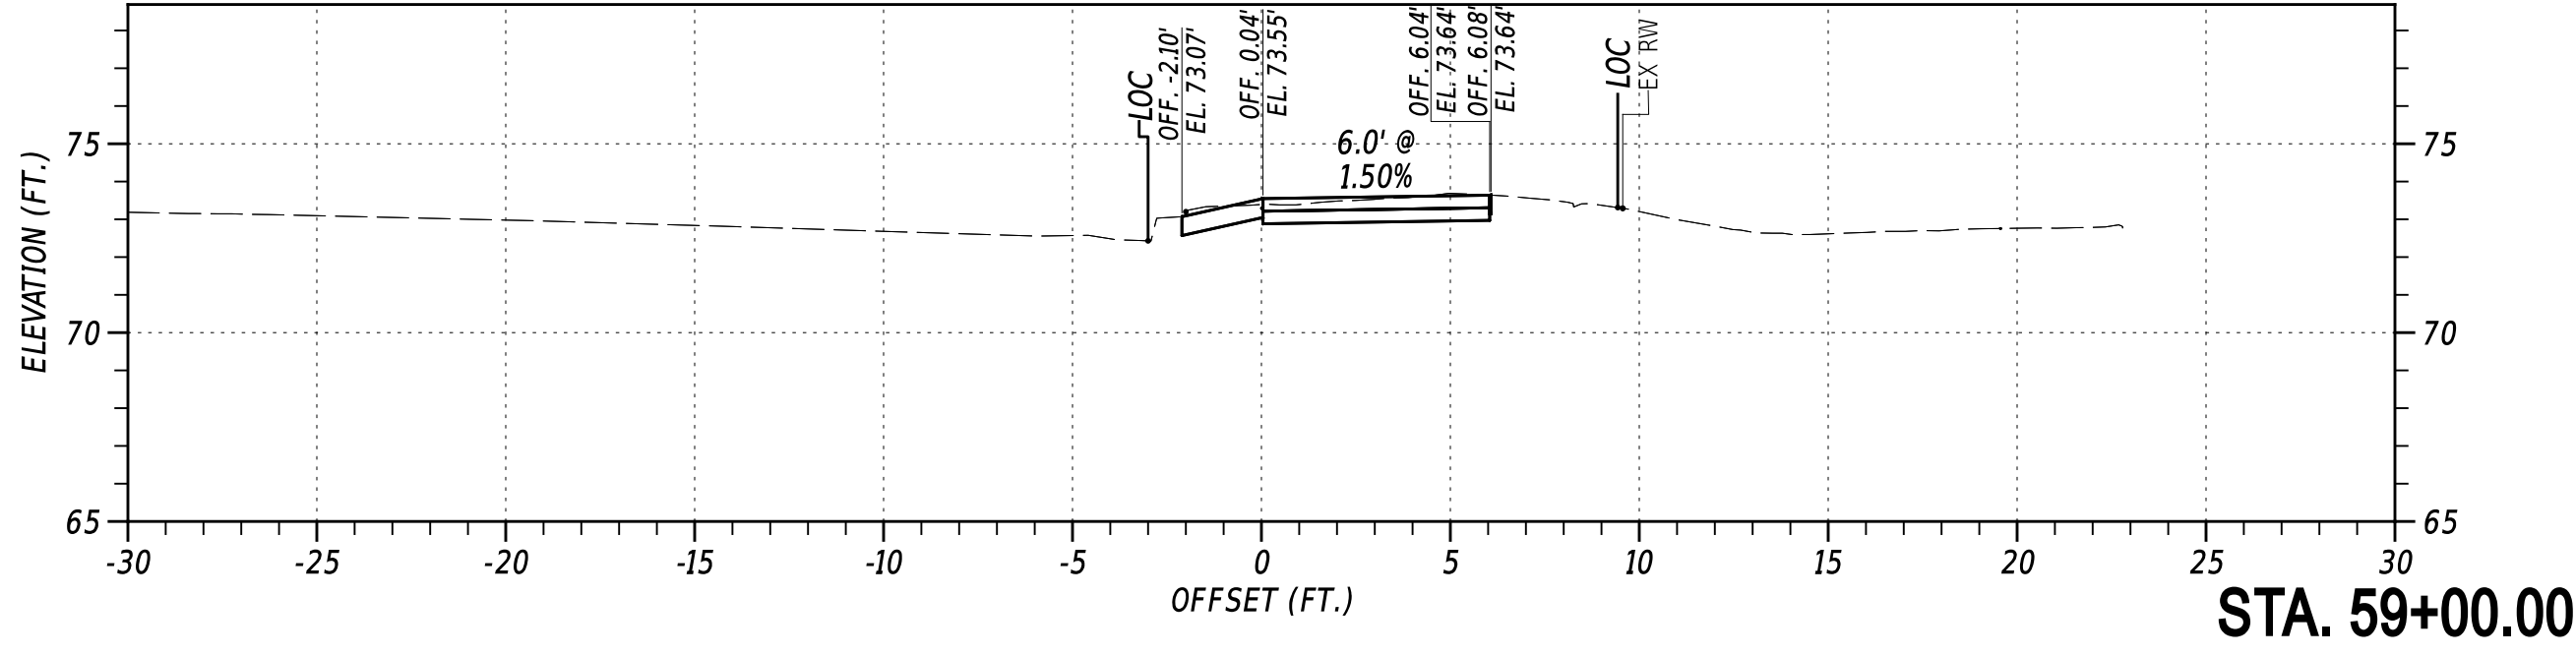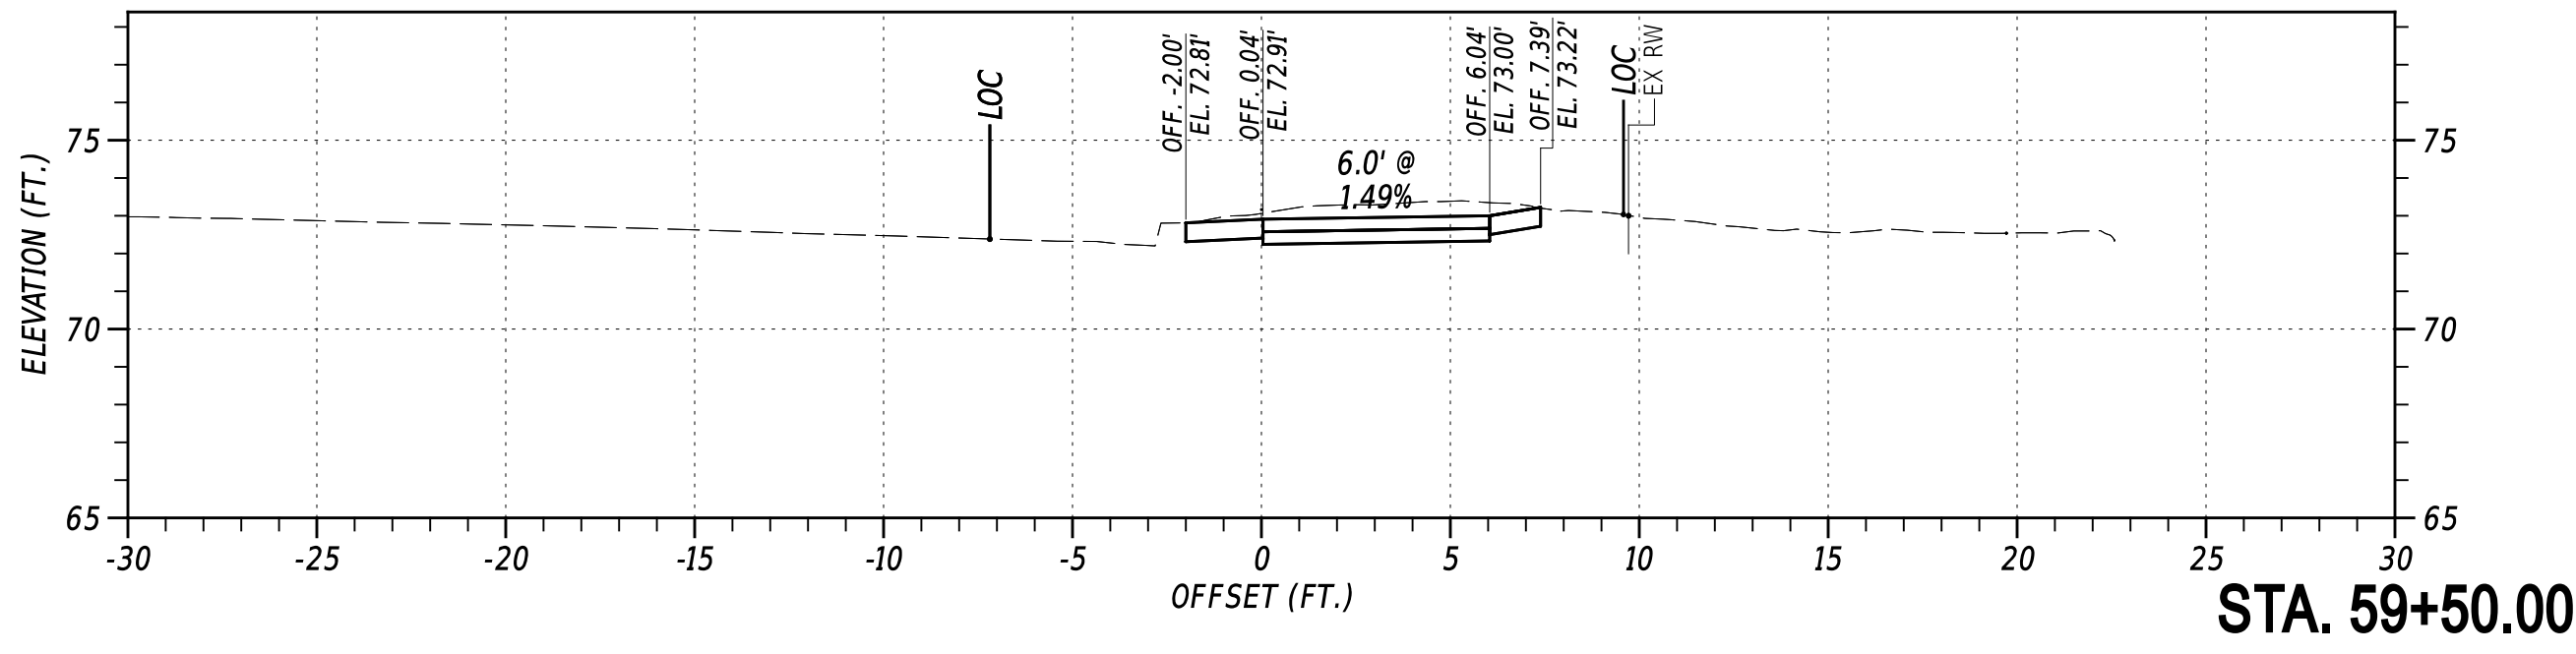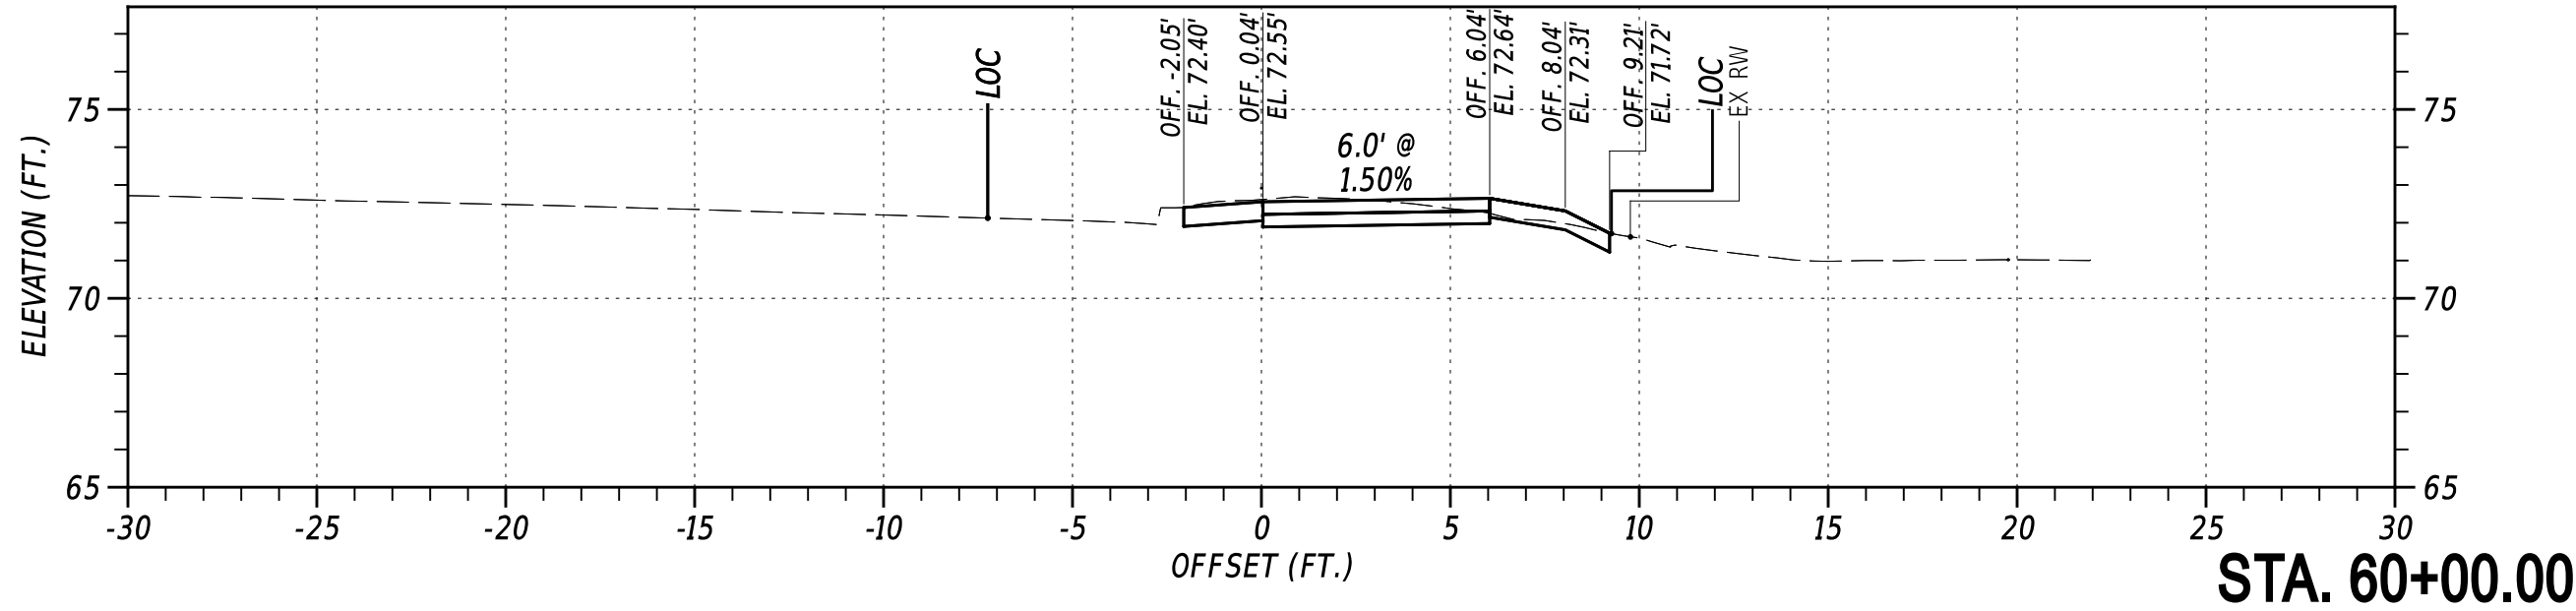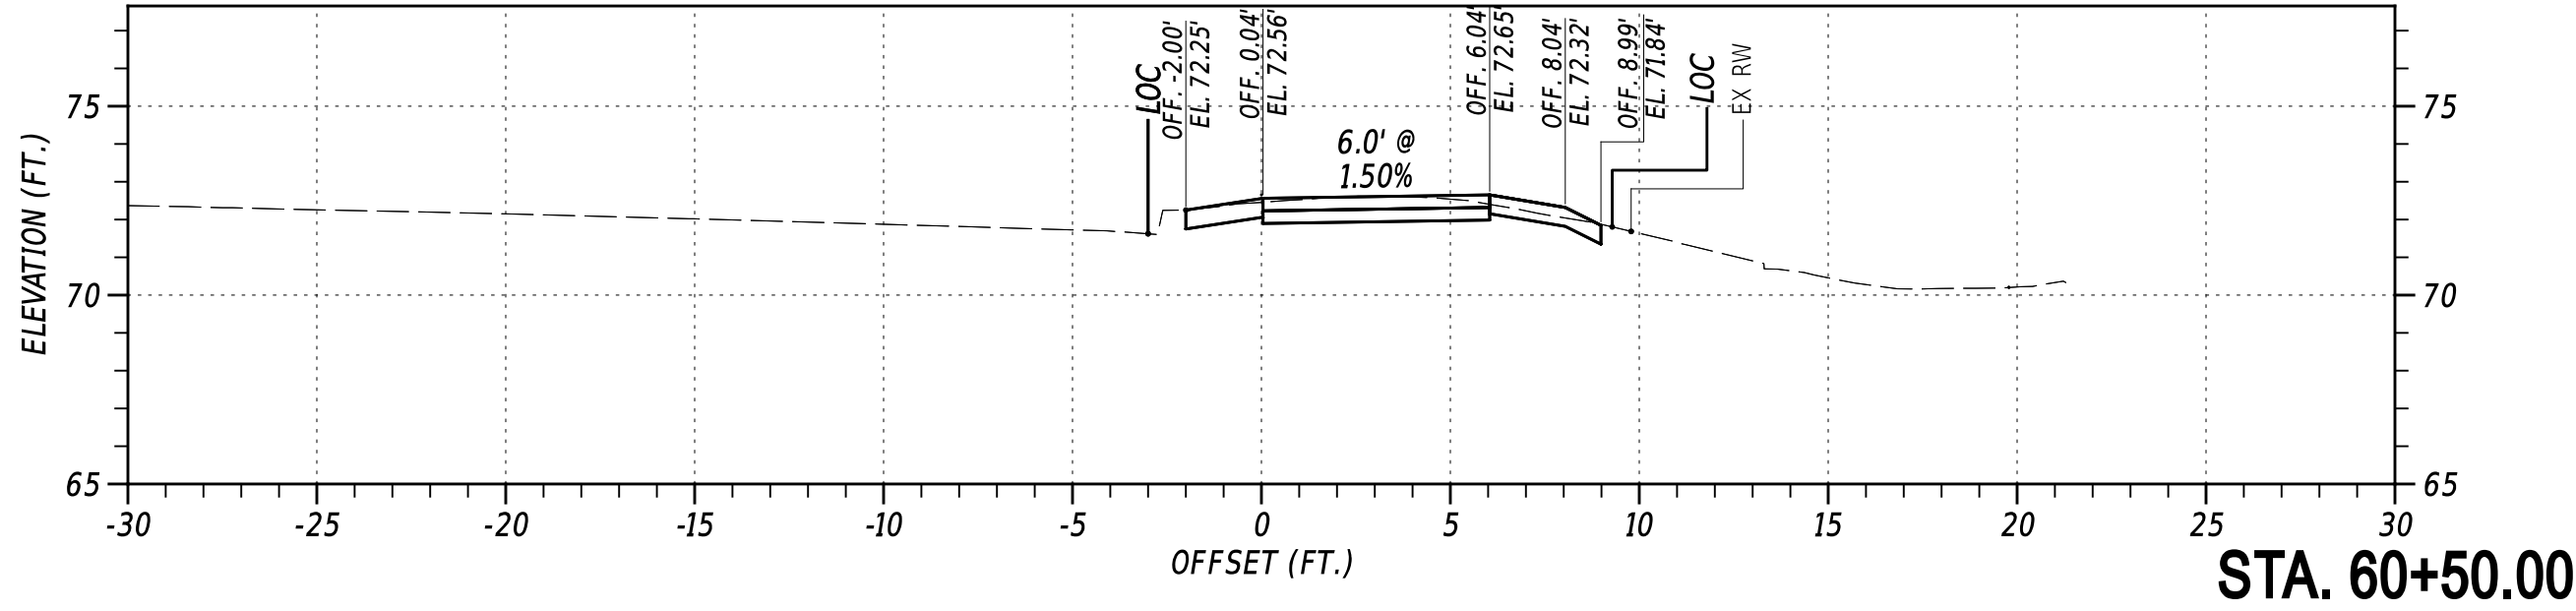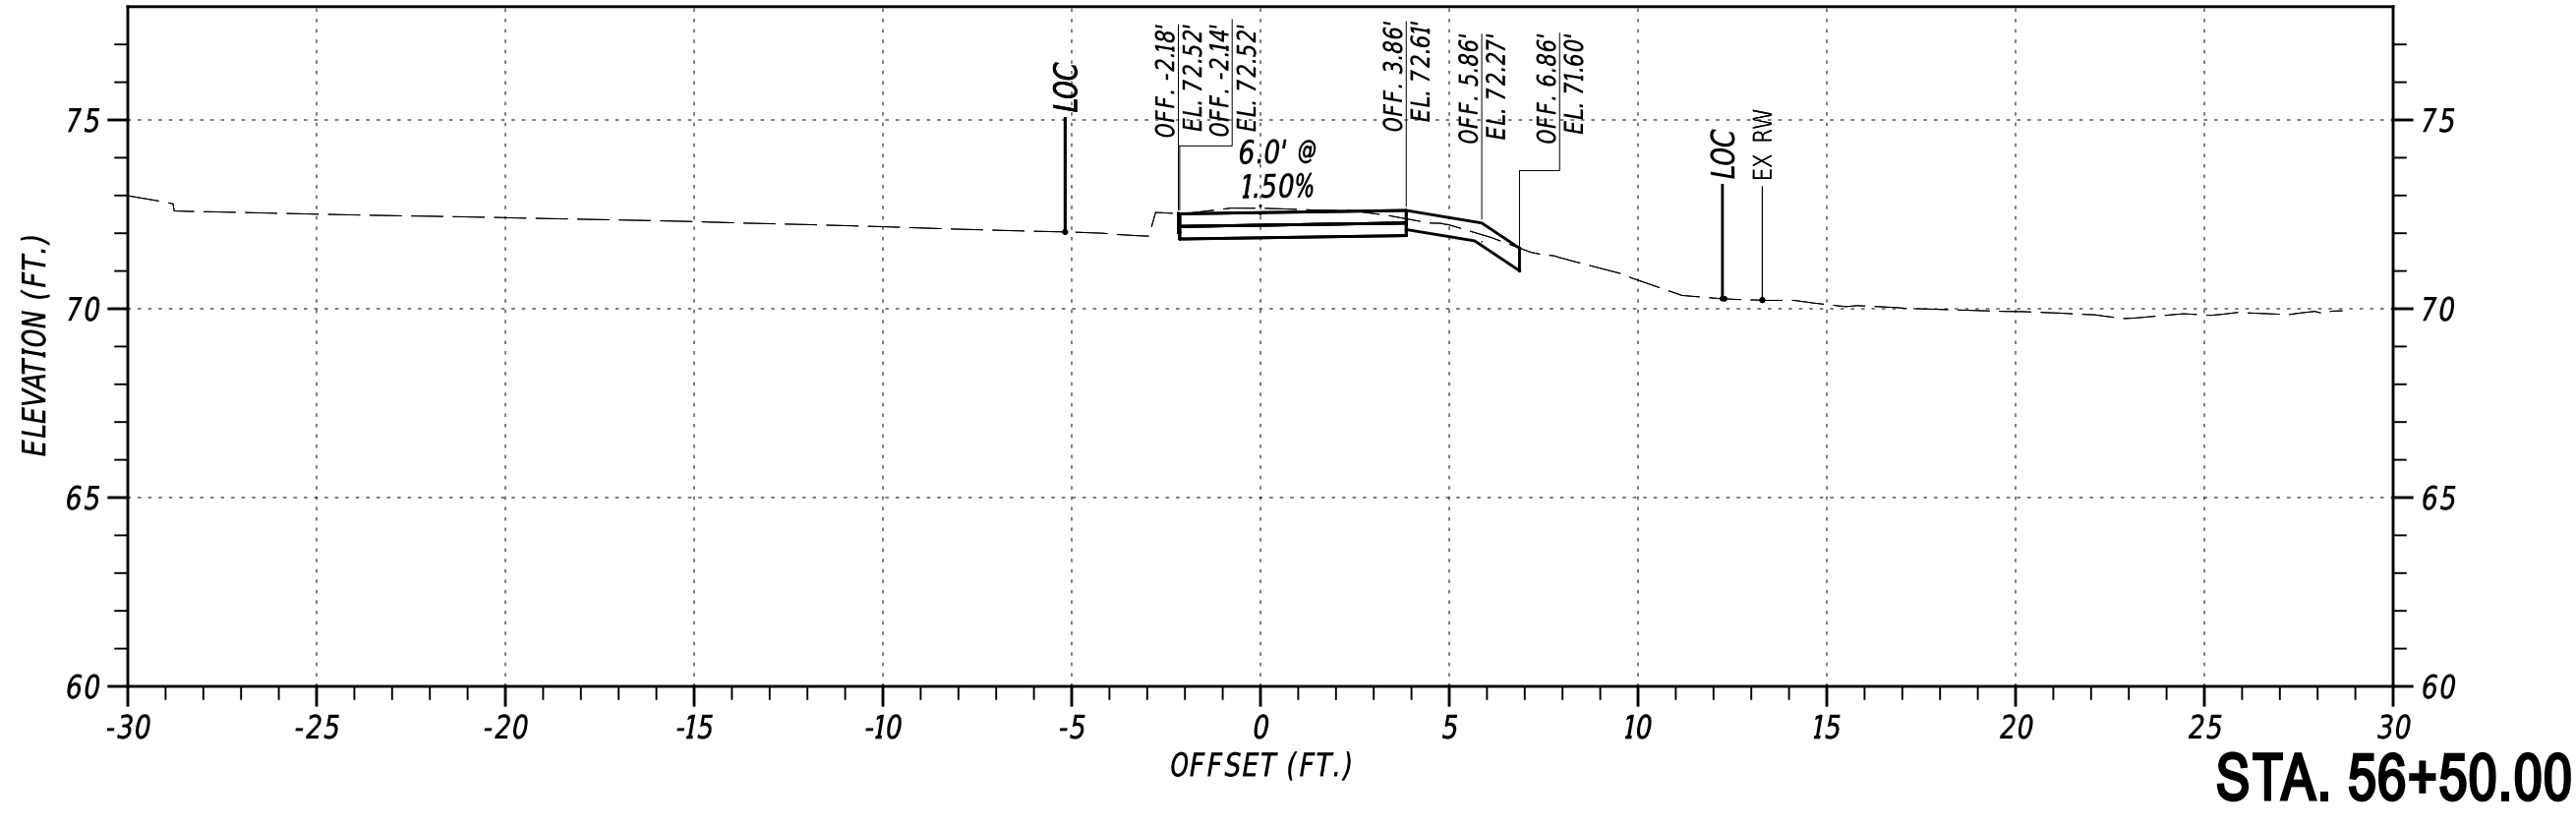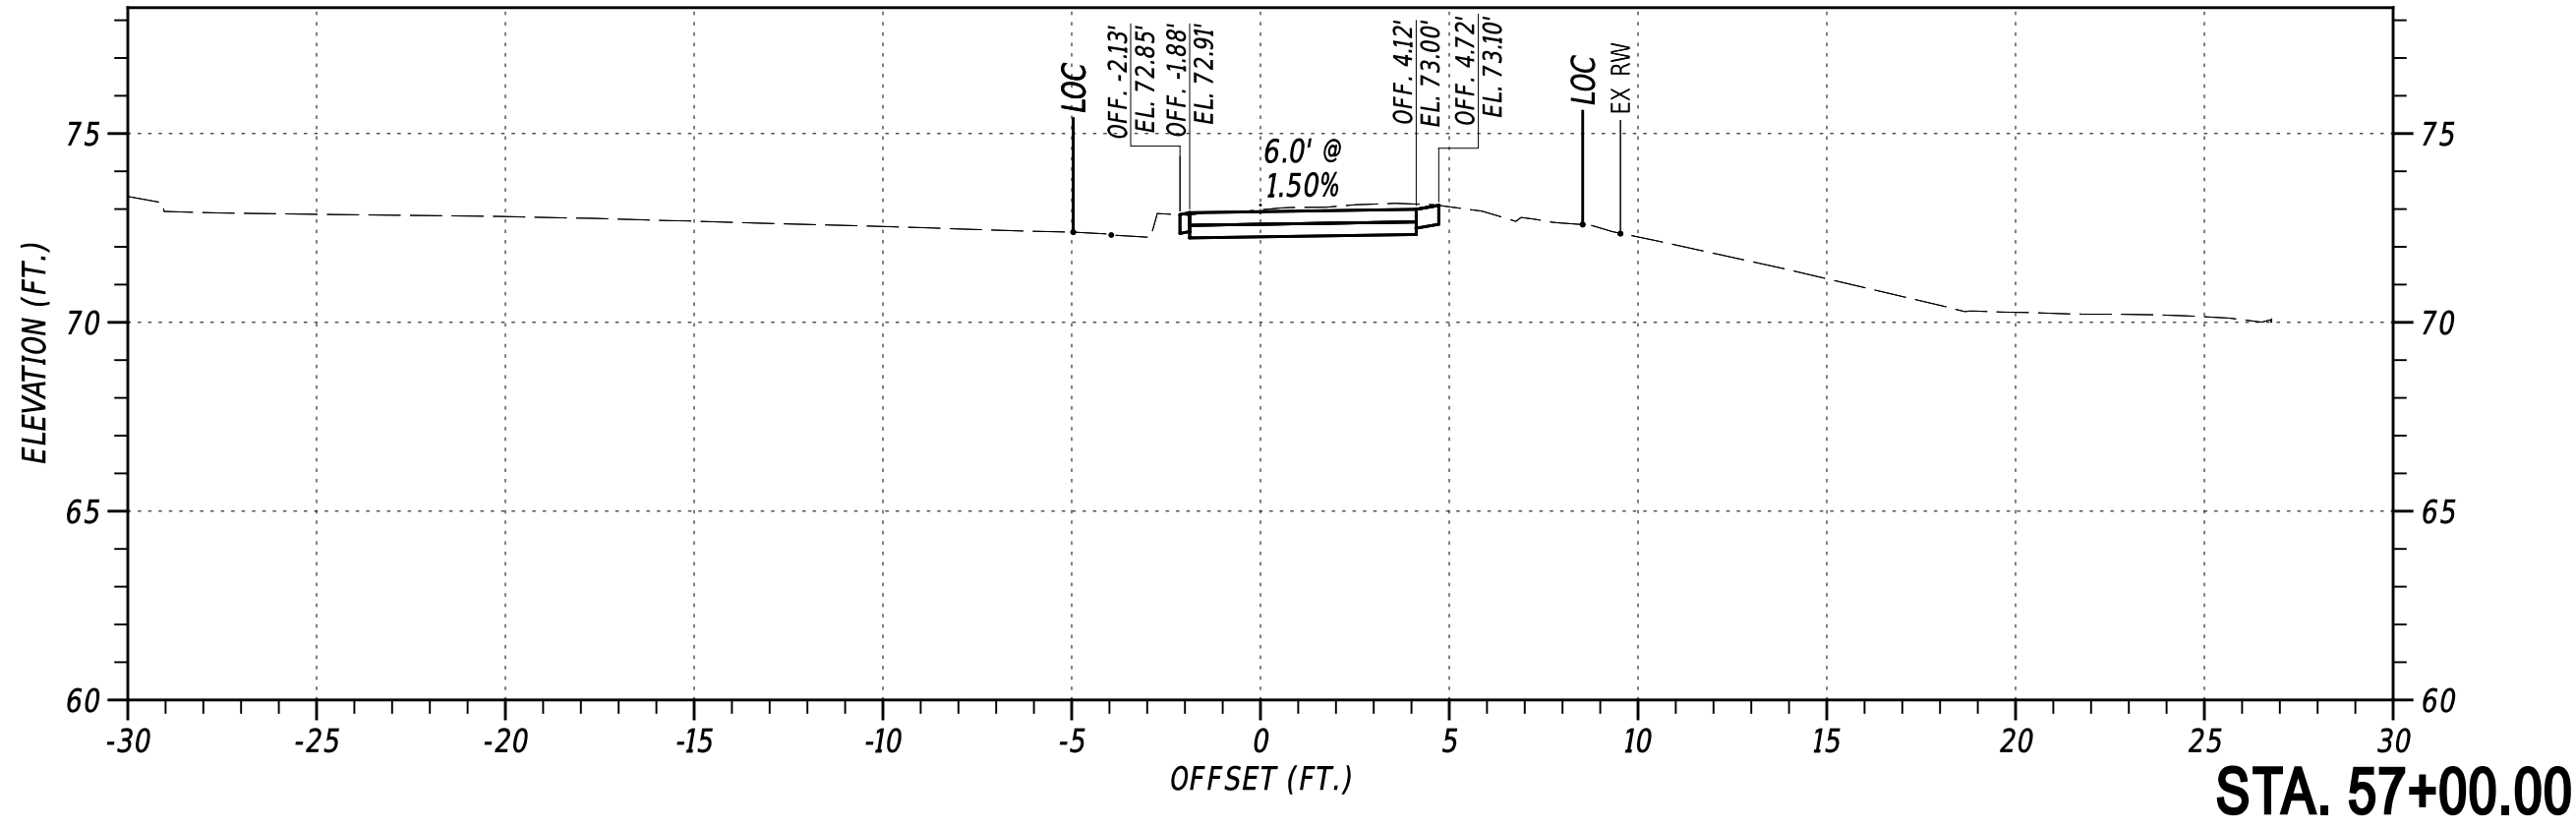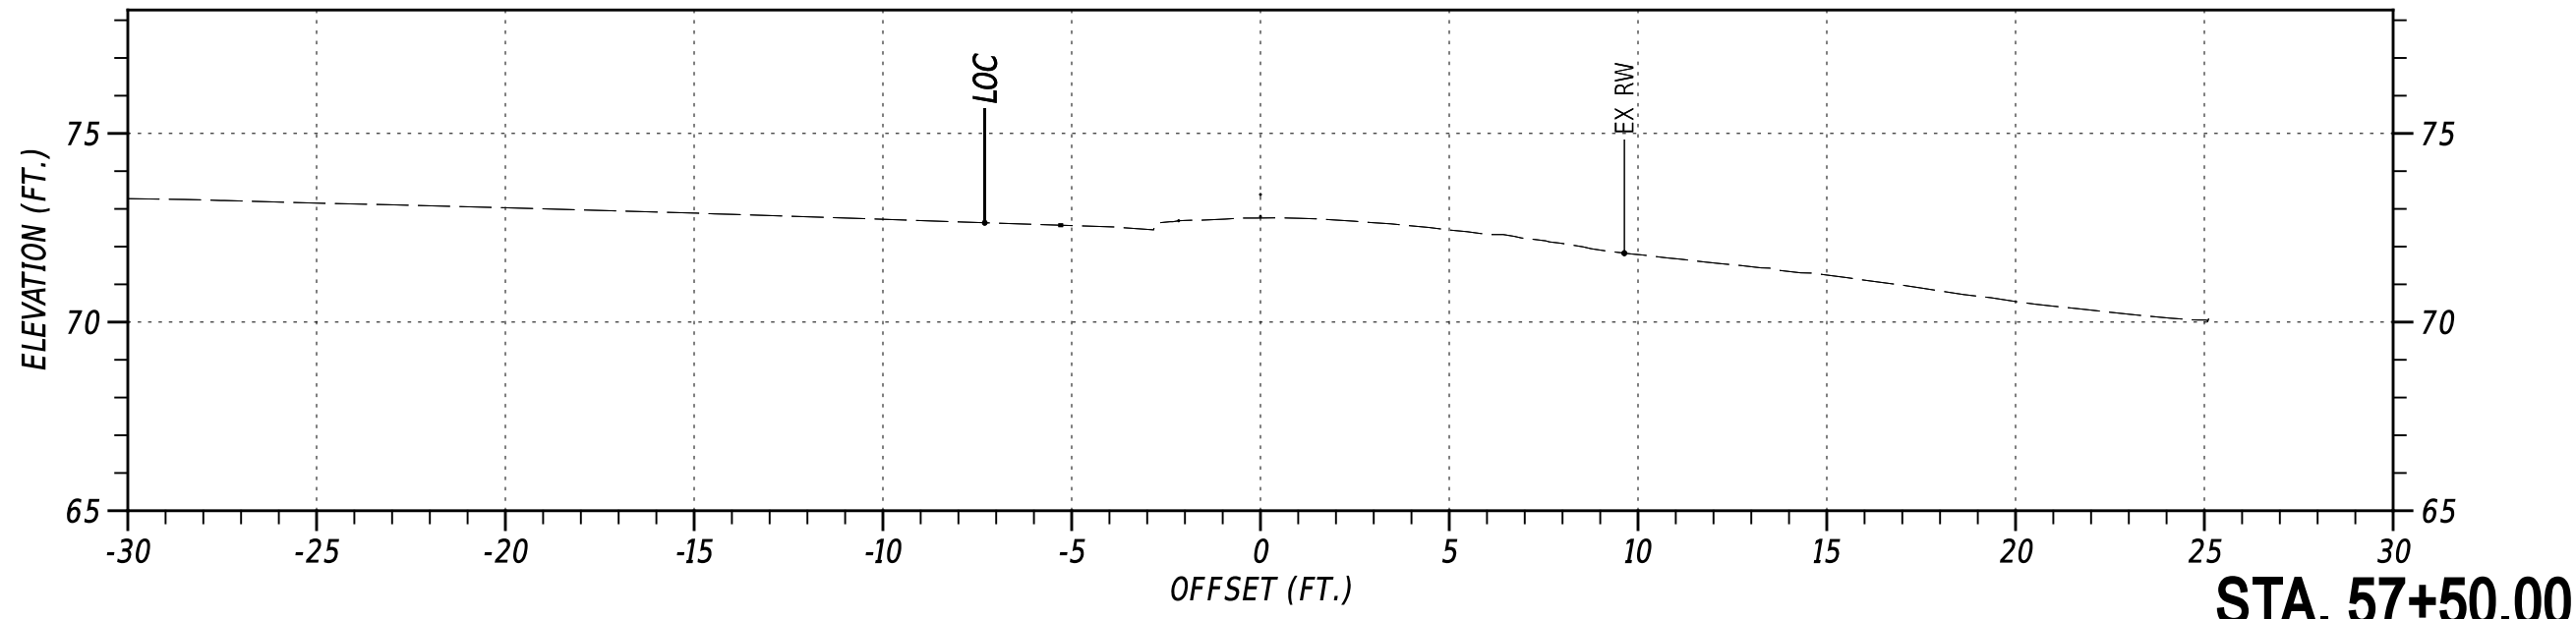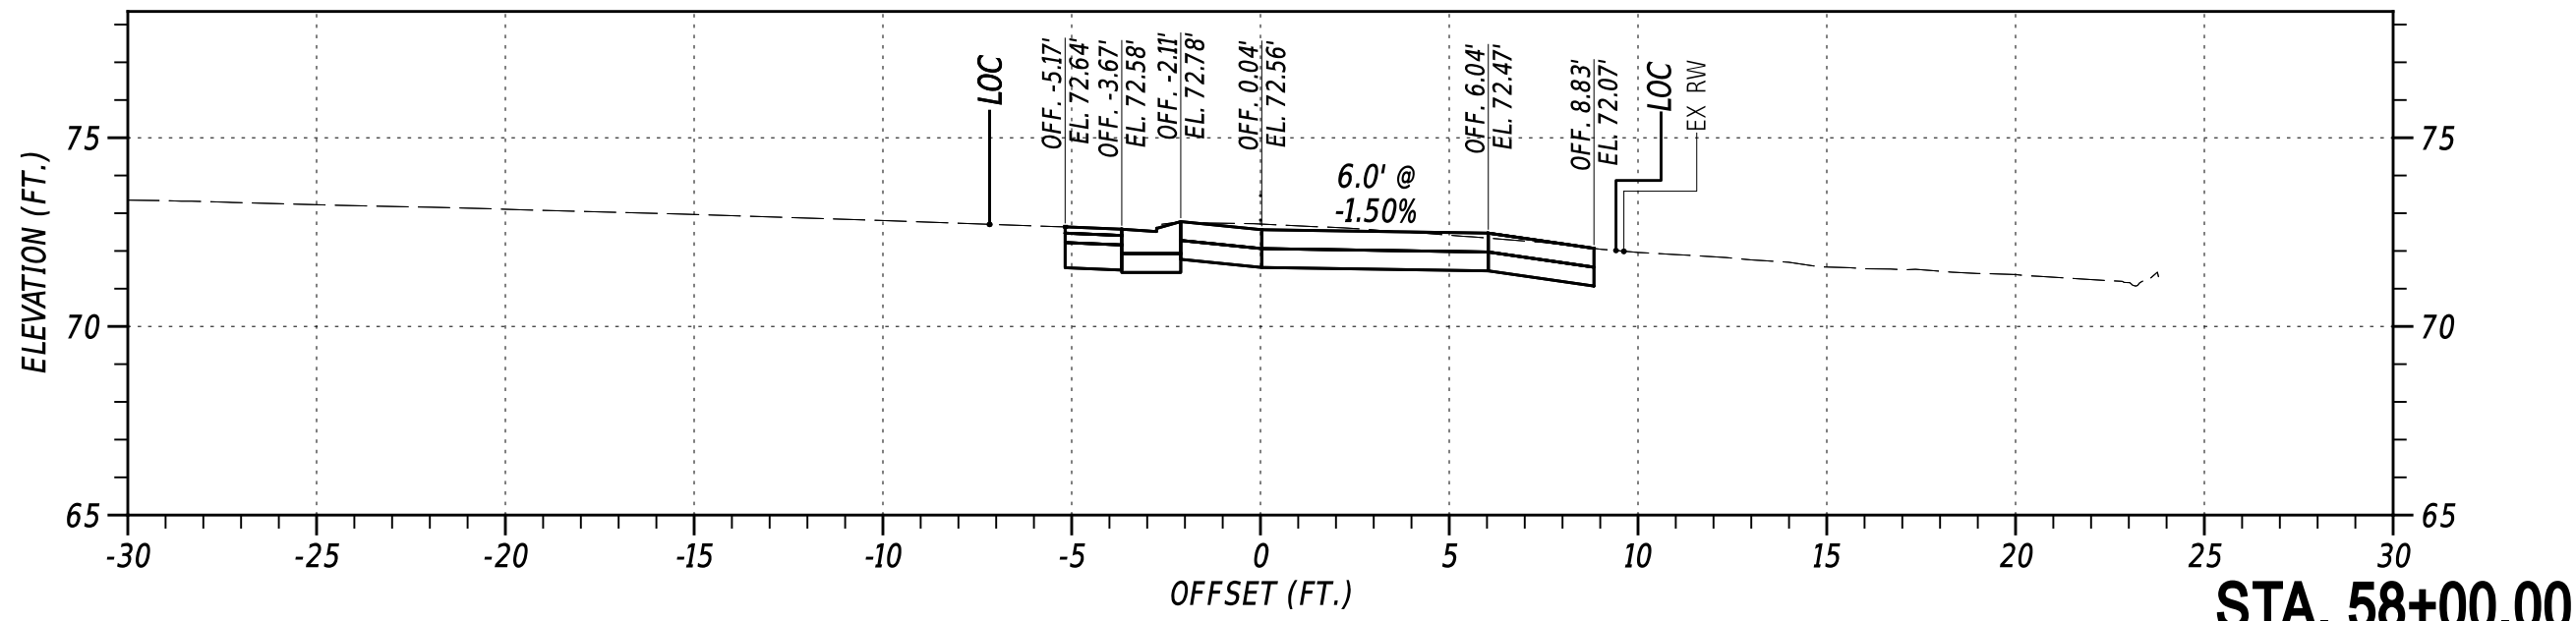

		NOT TO SCALE	OLD BALTIMORE PIKE SIDE PATH, PHASE II	CONTRACT	BRIDGE NO.	N/A	CROSS SECTIONS	SECTION
				T202301501				PAI
				COUNTY	DESIGNED BY: C. HOLLOWAY			SHEET NO.
				NEW CASTLE	CHECKED BY: O. GREEN			14

27-AUG-2024
U:\Accounts\DEDOT\DEDOT22014 - AGR1955F Task 5 Old Baltimore Pike Pedes\DESIGN\CTDGNYS_000_RDSF_T202301501_PEN.dgn

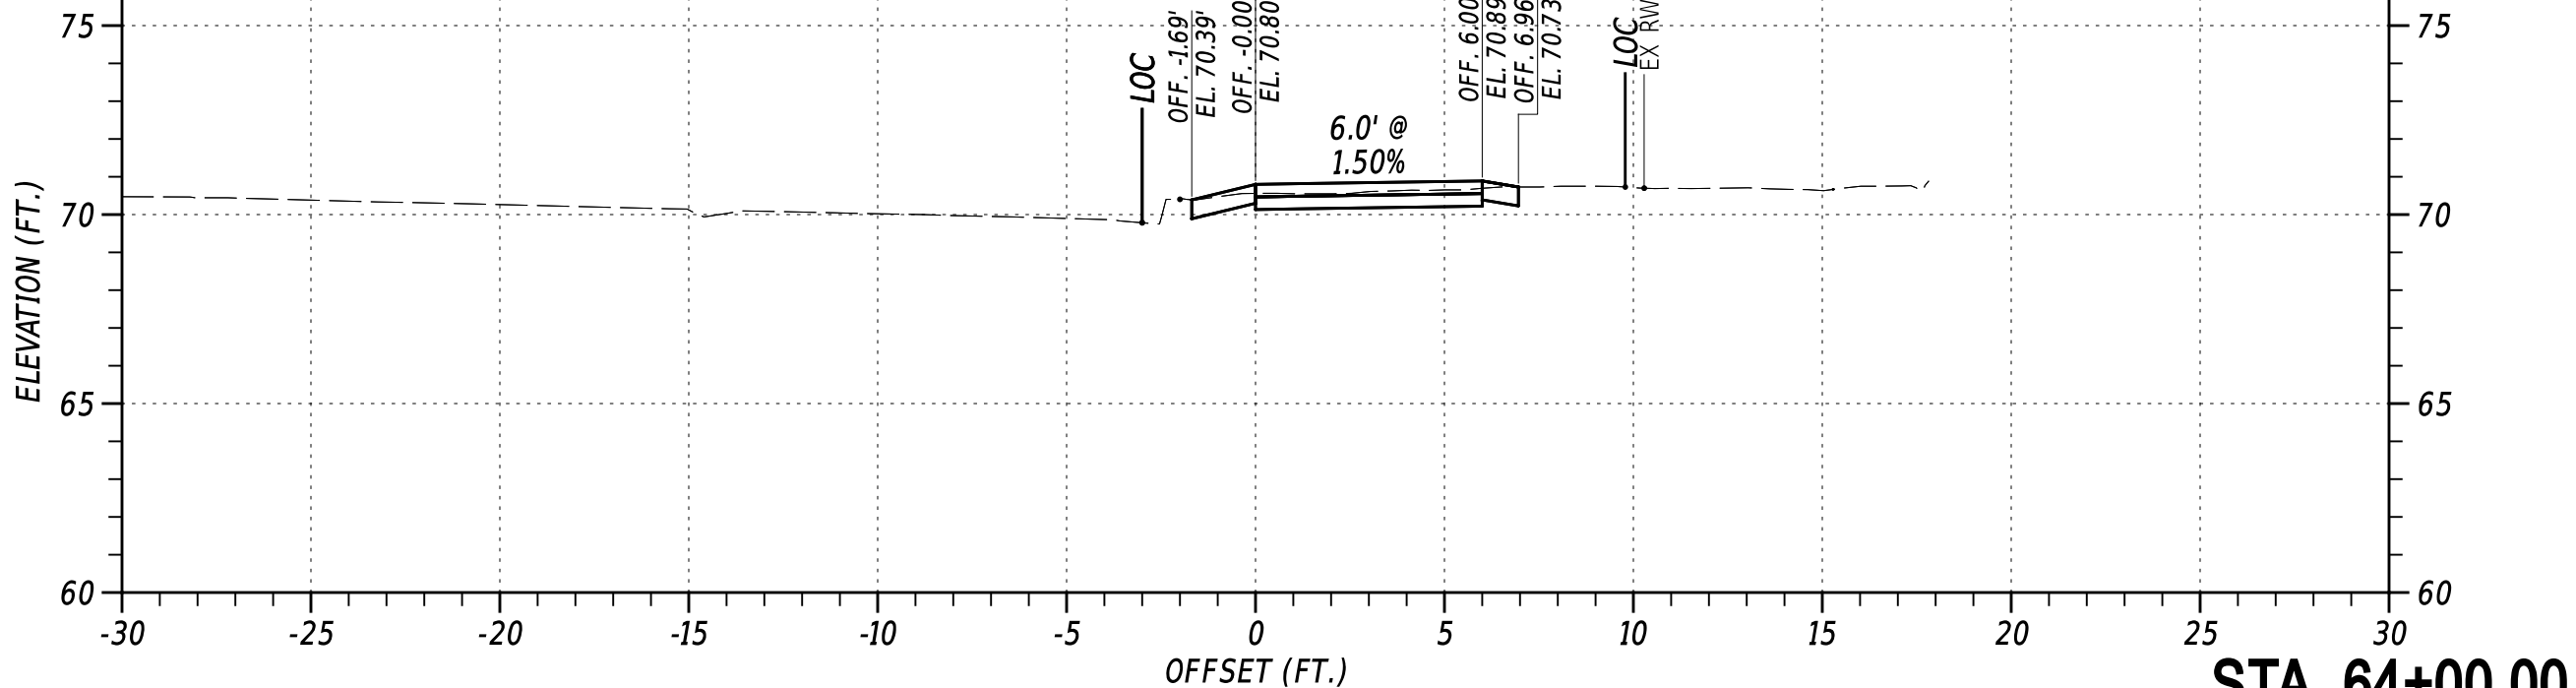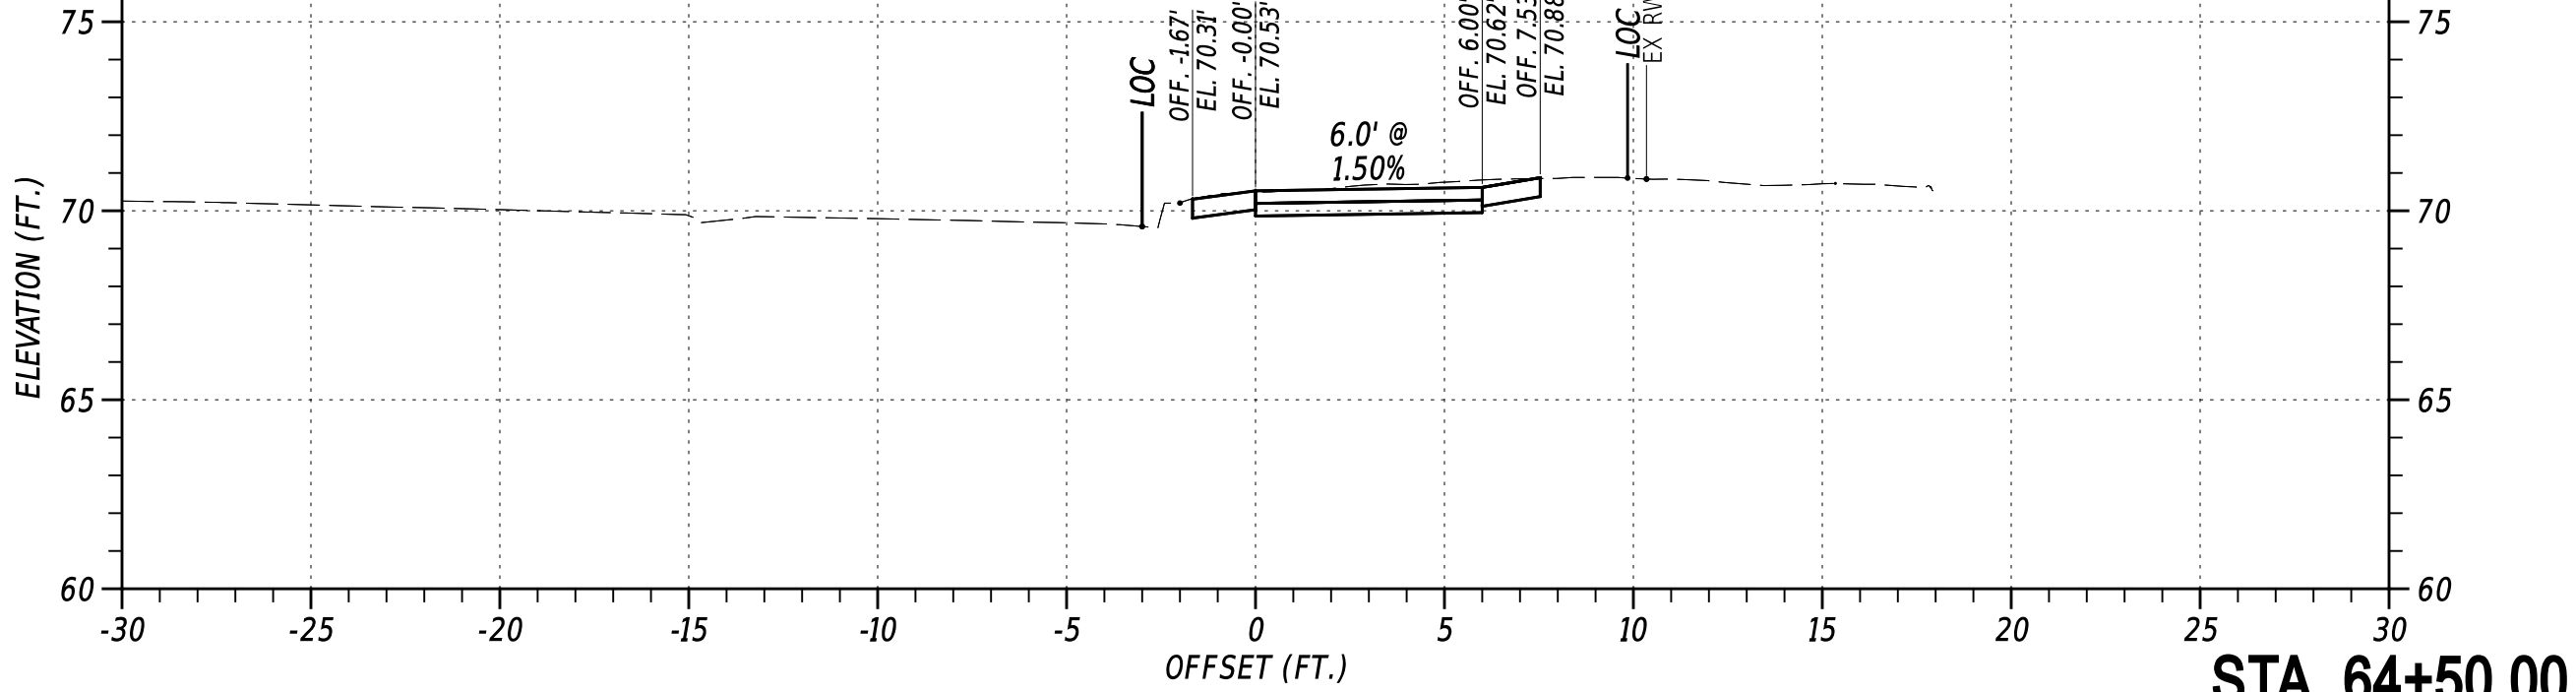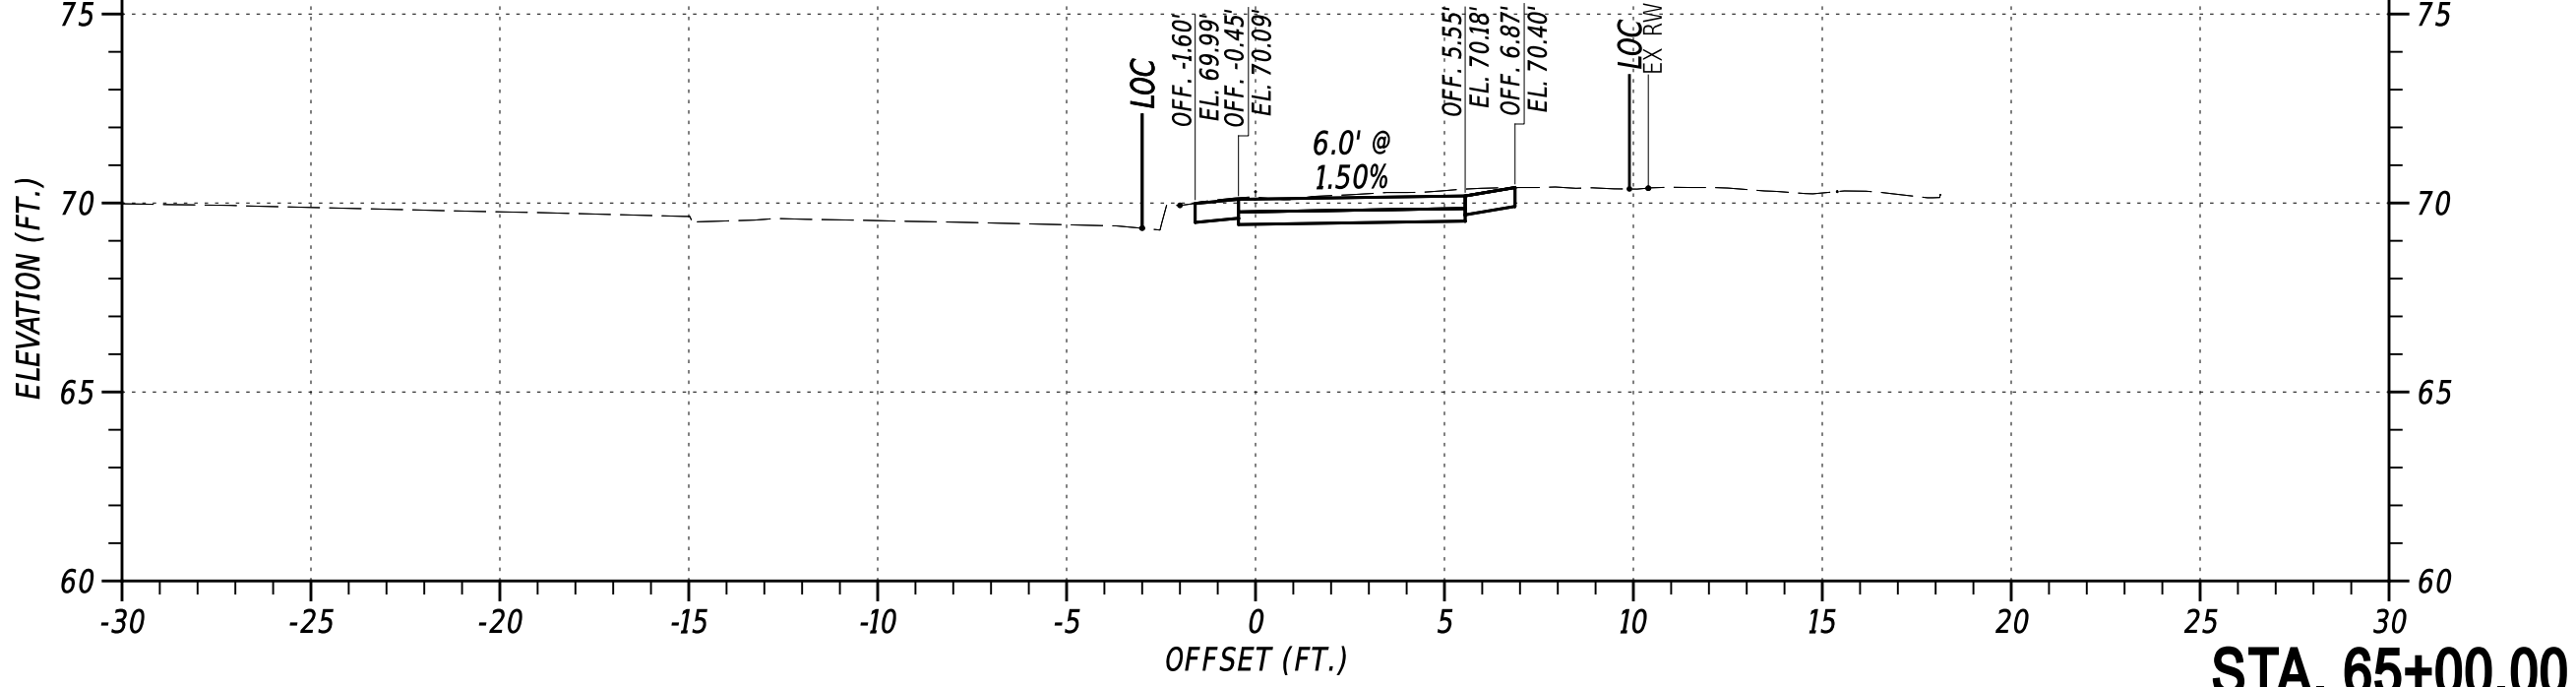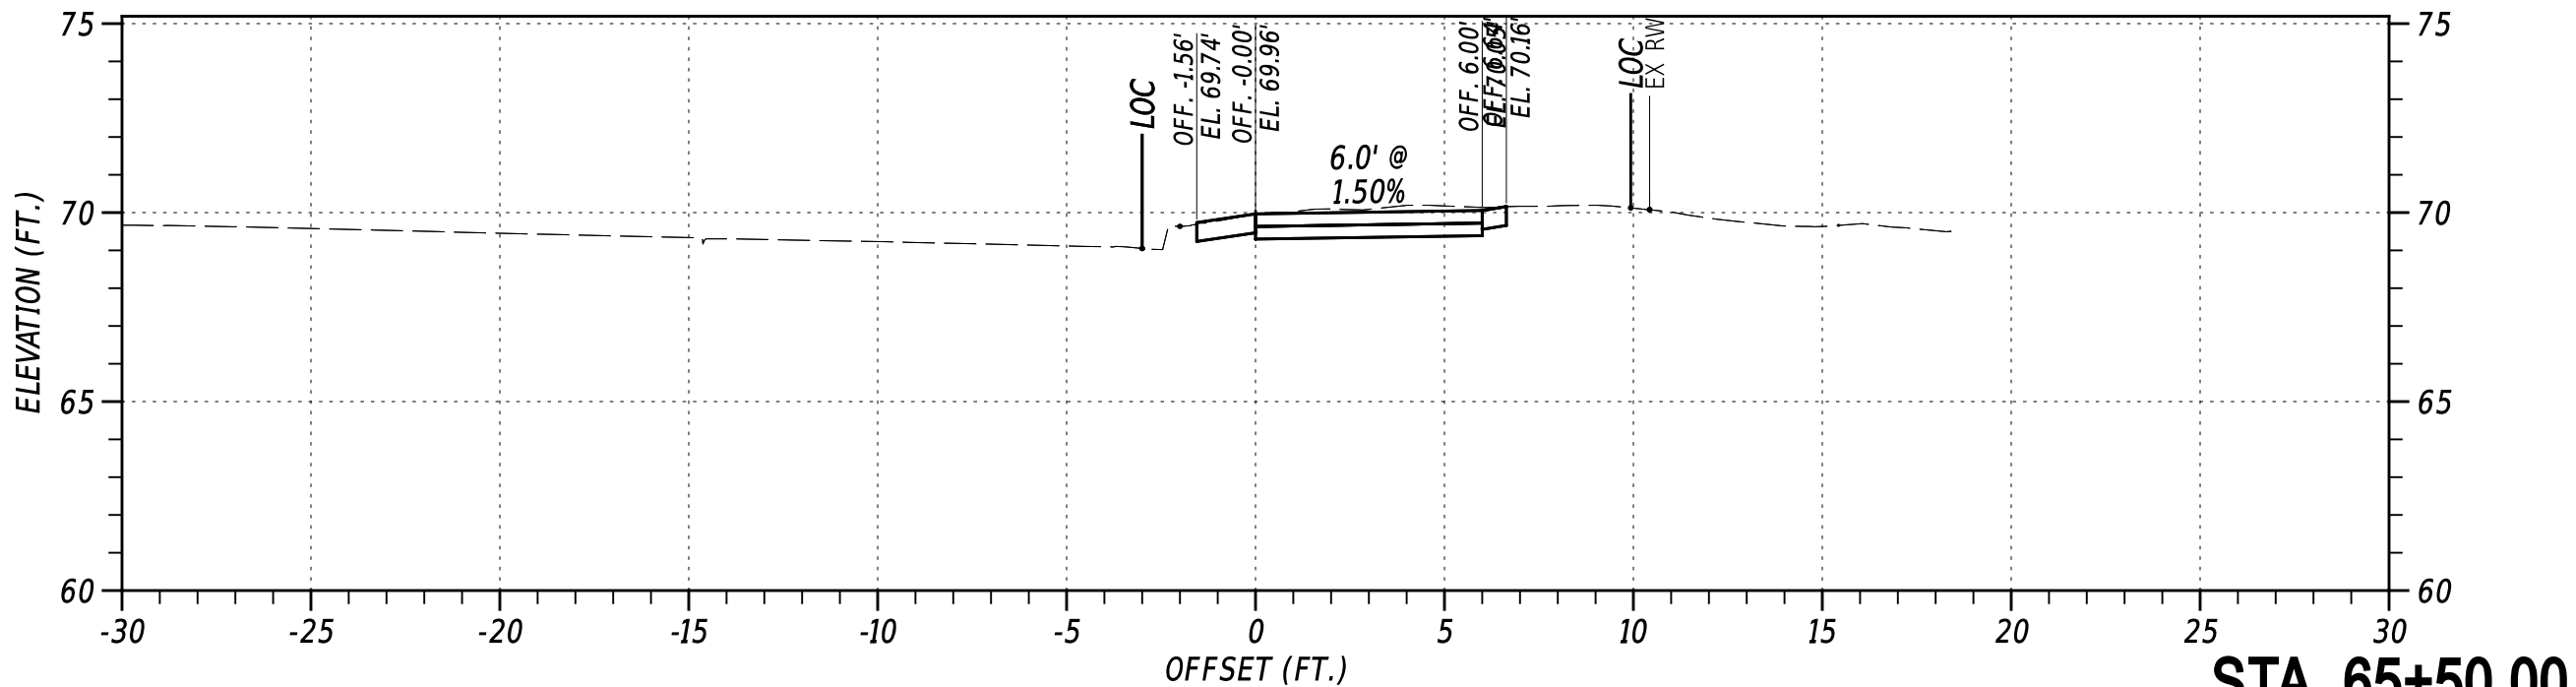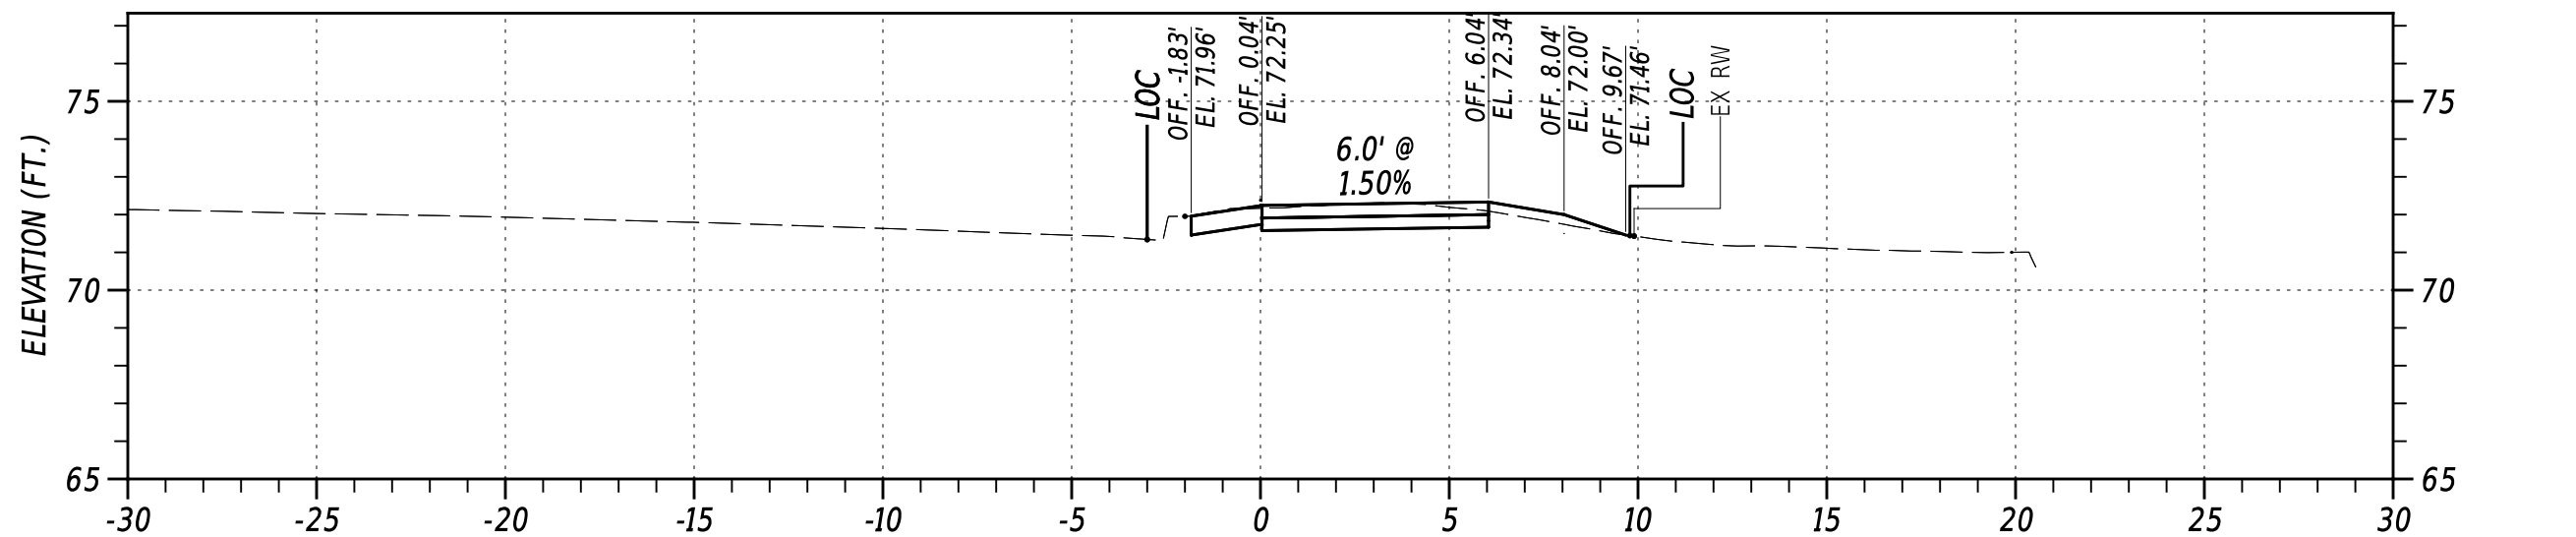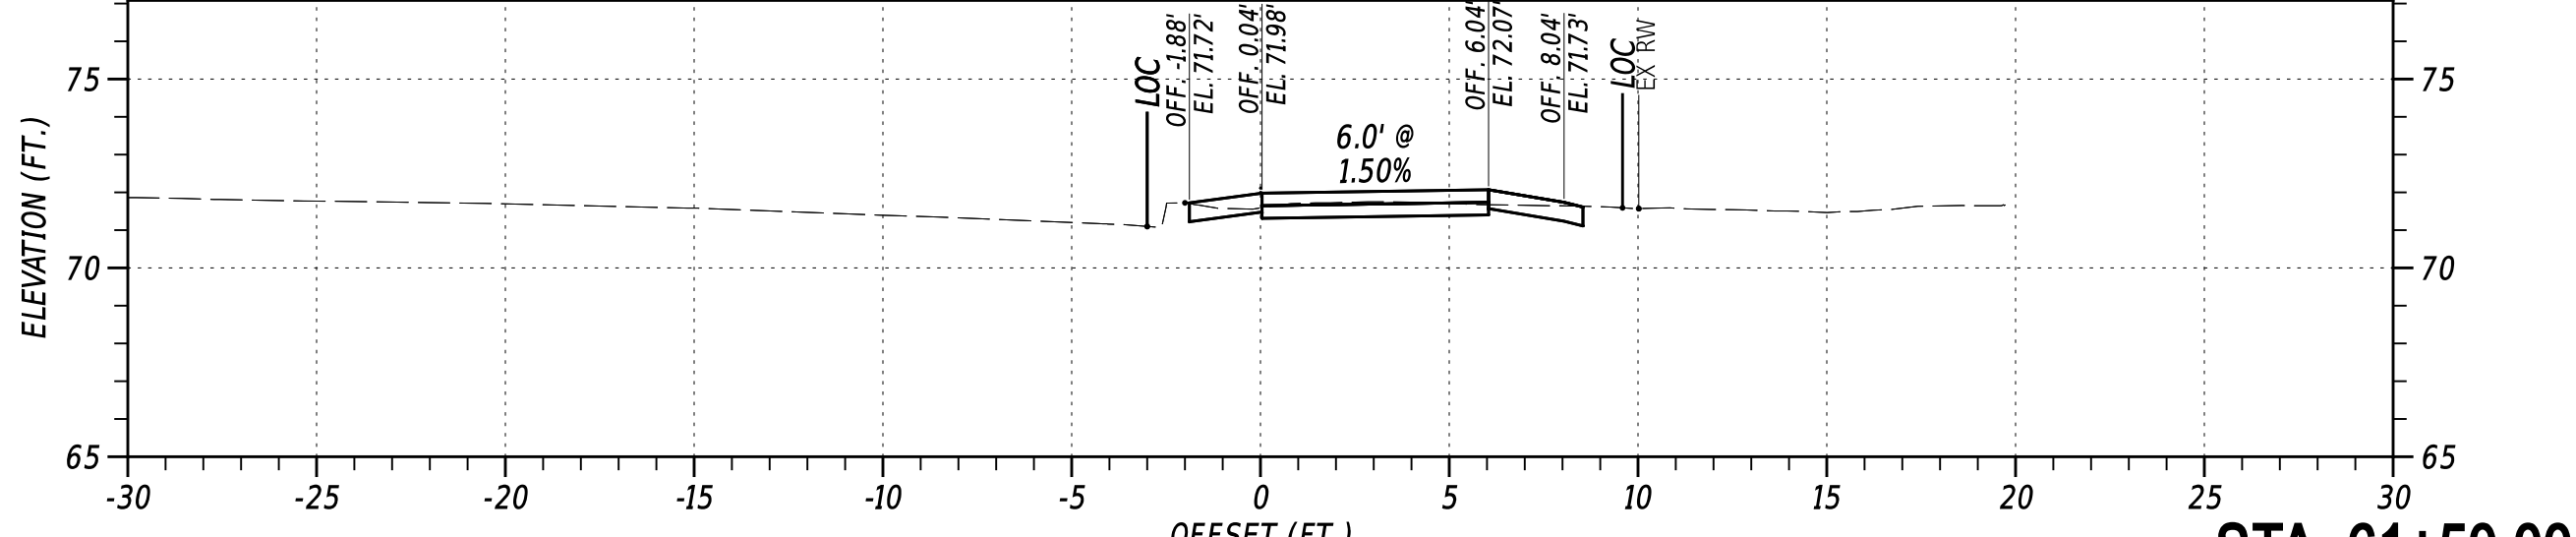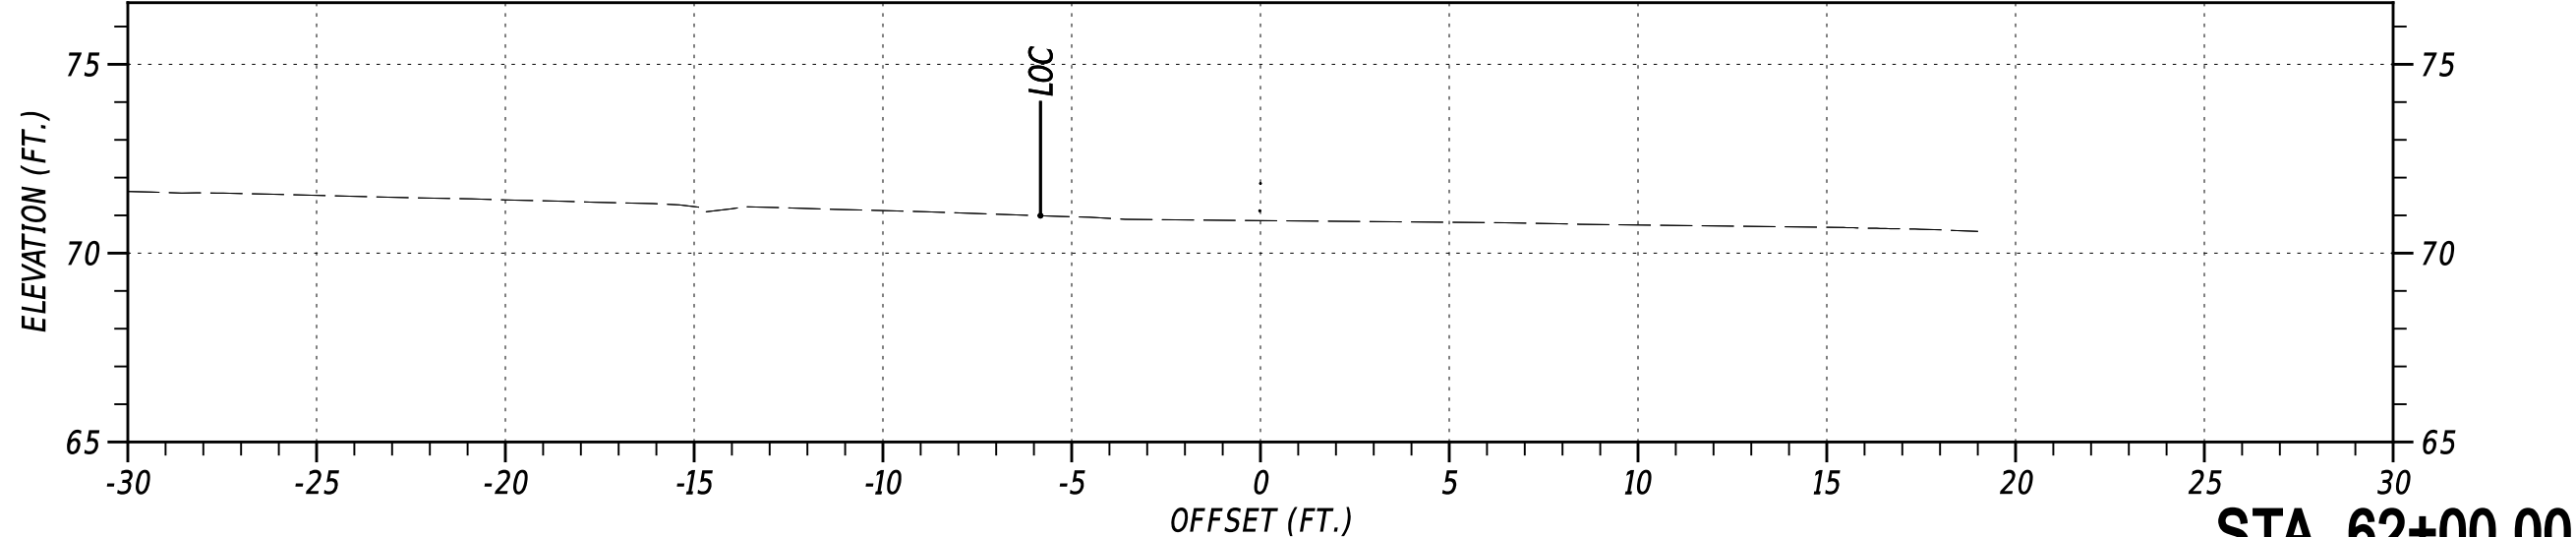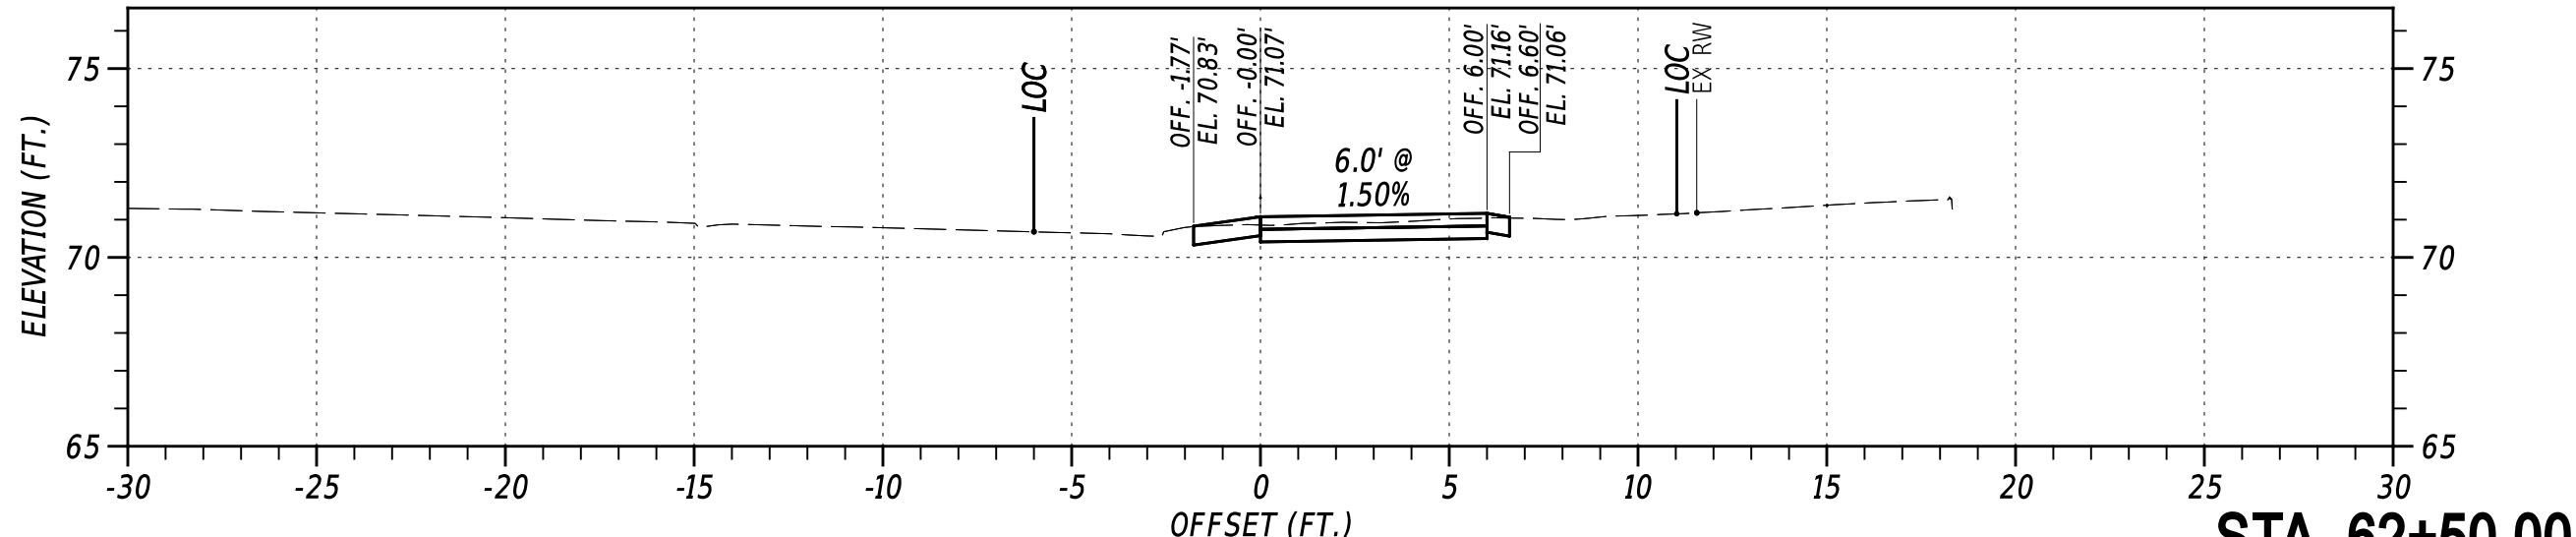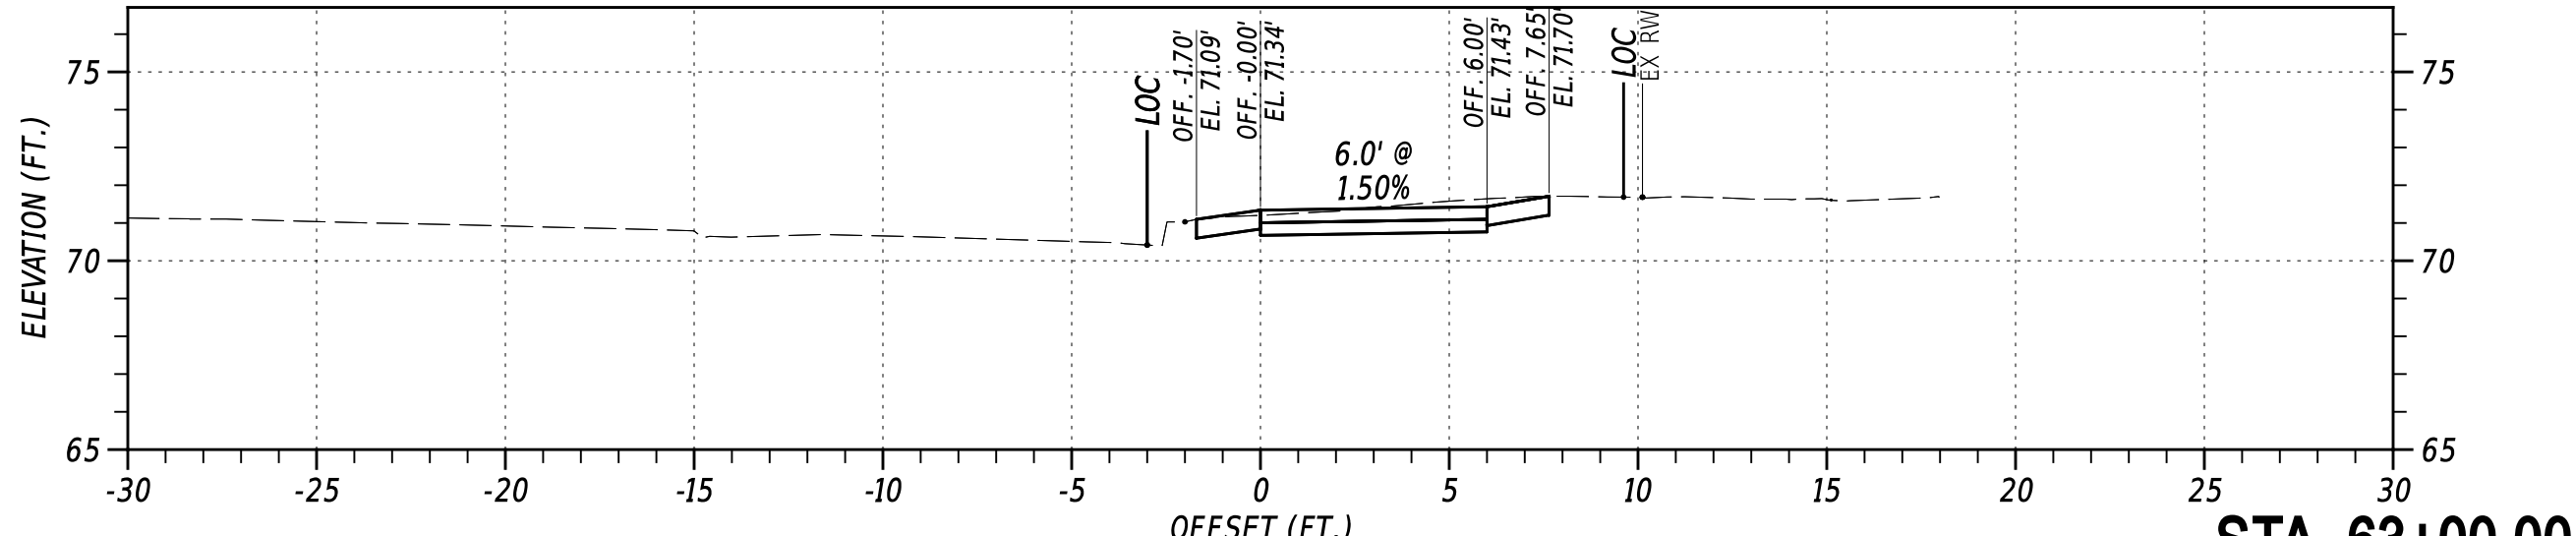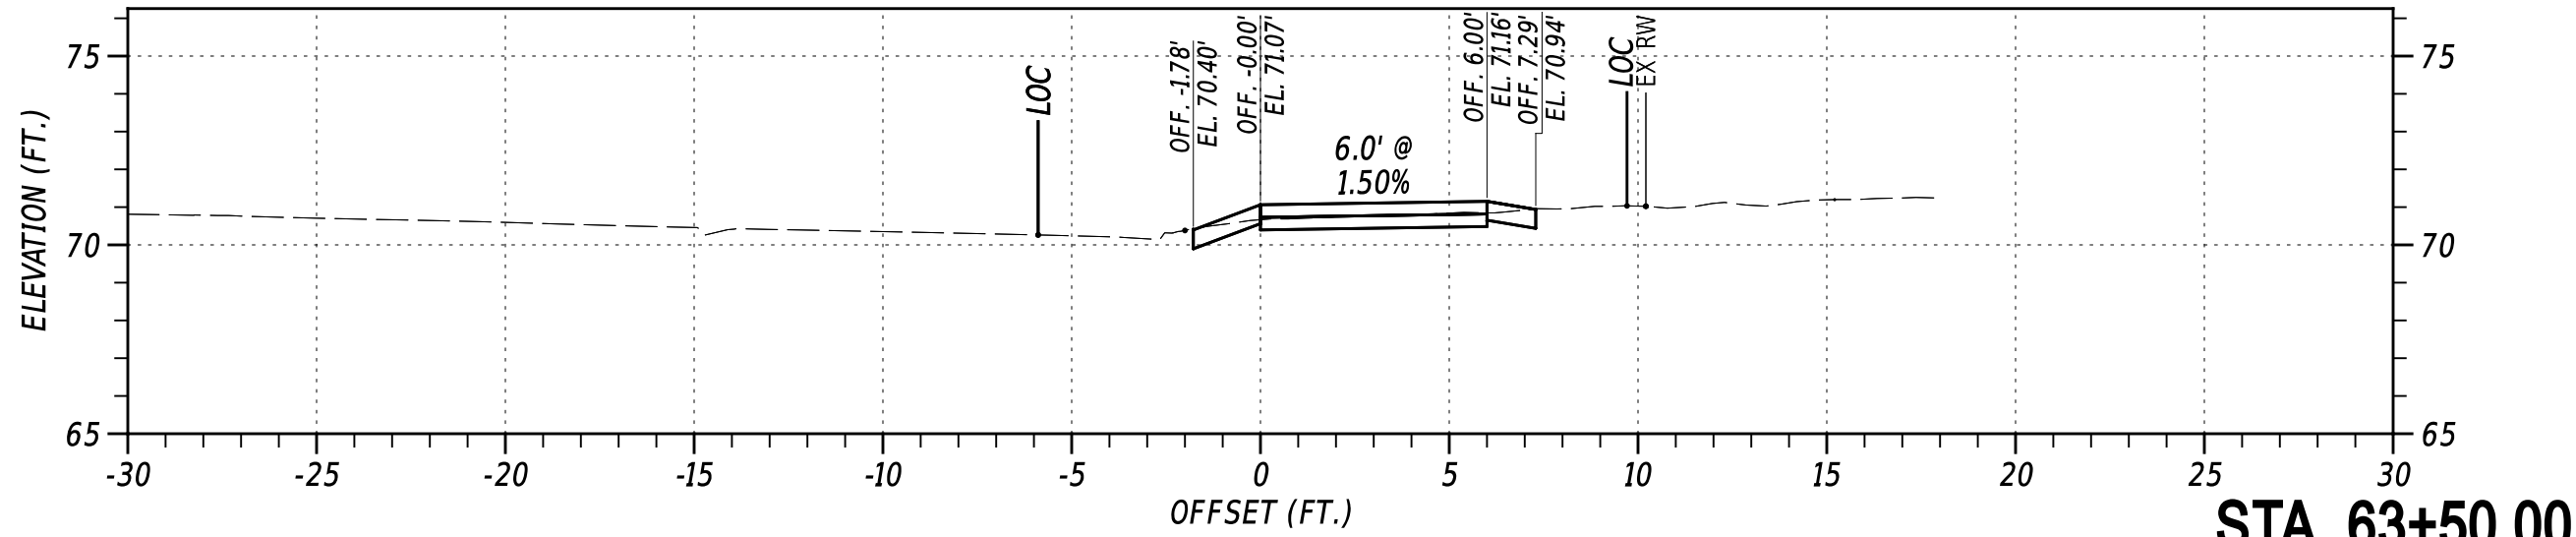

NOT TO SCALE











OLD BALTIMORE PIKE SIDE PATH, PHASE II

CONTRACT T202301501	BRIDGE NO. N/A
COUNTY NEW CASTLE	DESIGNED BY: C. HOLLOWAY
	CHECKED BY: O. GREEN

CROSS SECTIONS
PAI
SHEET NO. 15

SECTION

27-AUG-2024
U:\Accounts\DEDOT\DEDOT22014 - AGR1955F Task 5 Old Baltimore Pike Pedes\DESIGN\CTDGN\VS_000_RDSF_T202301501_PEN.dgn

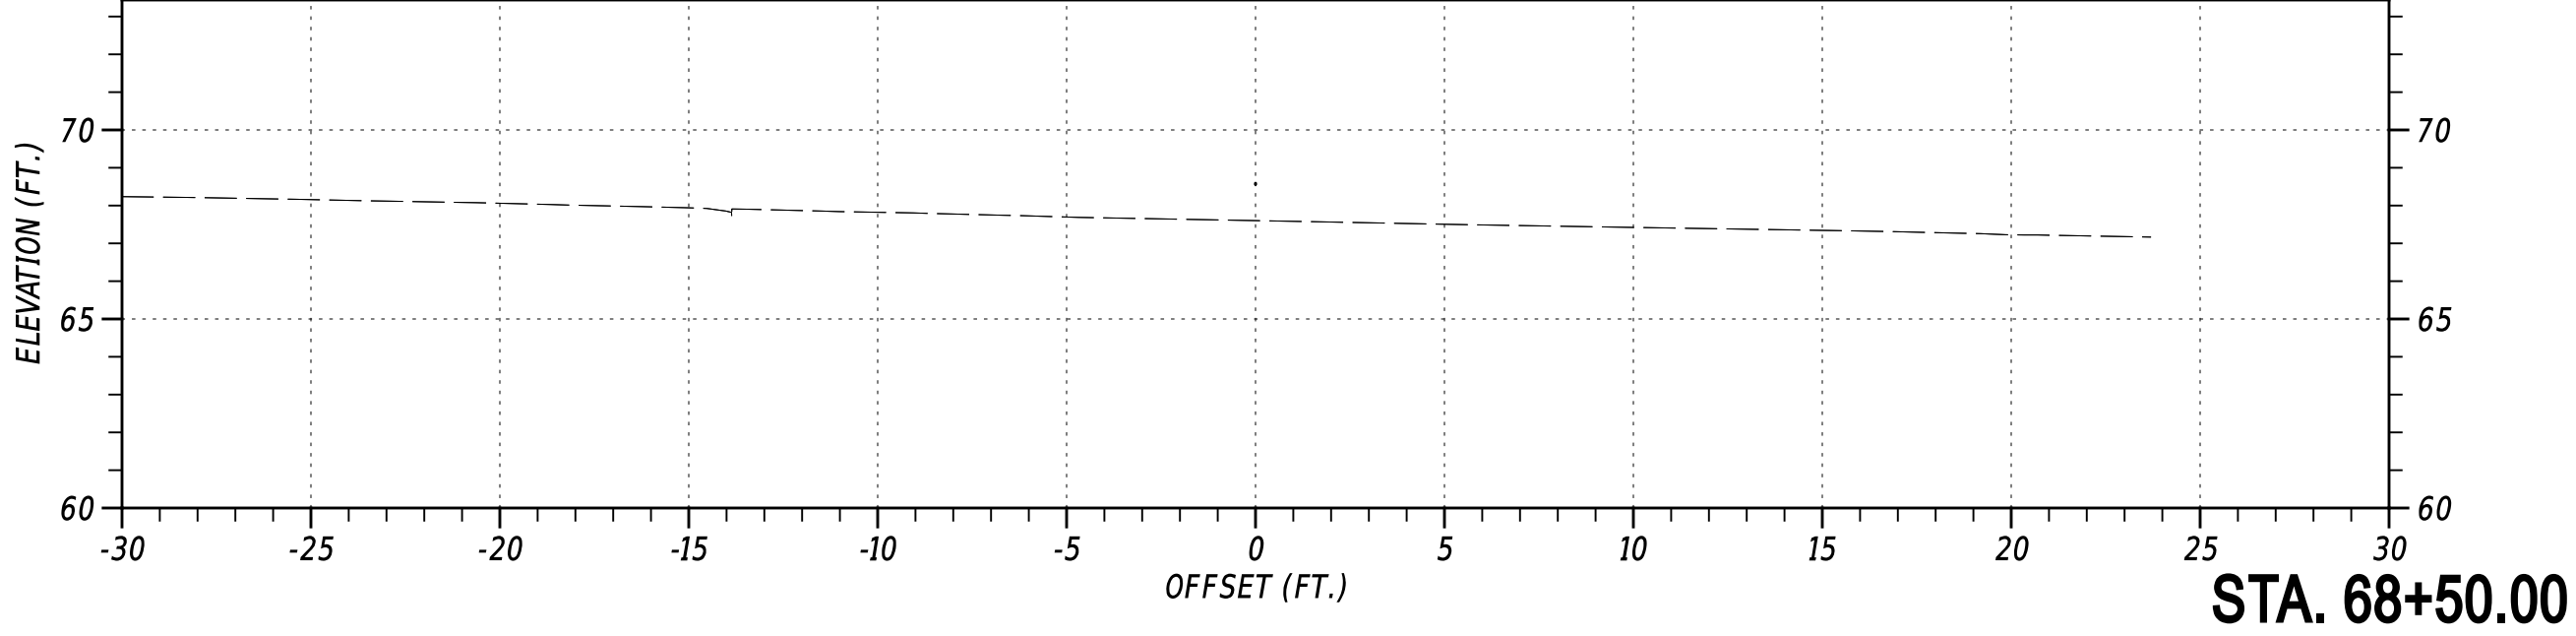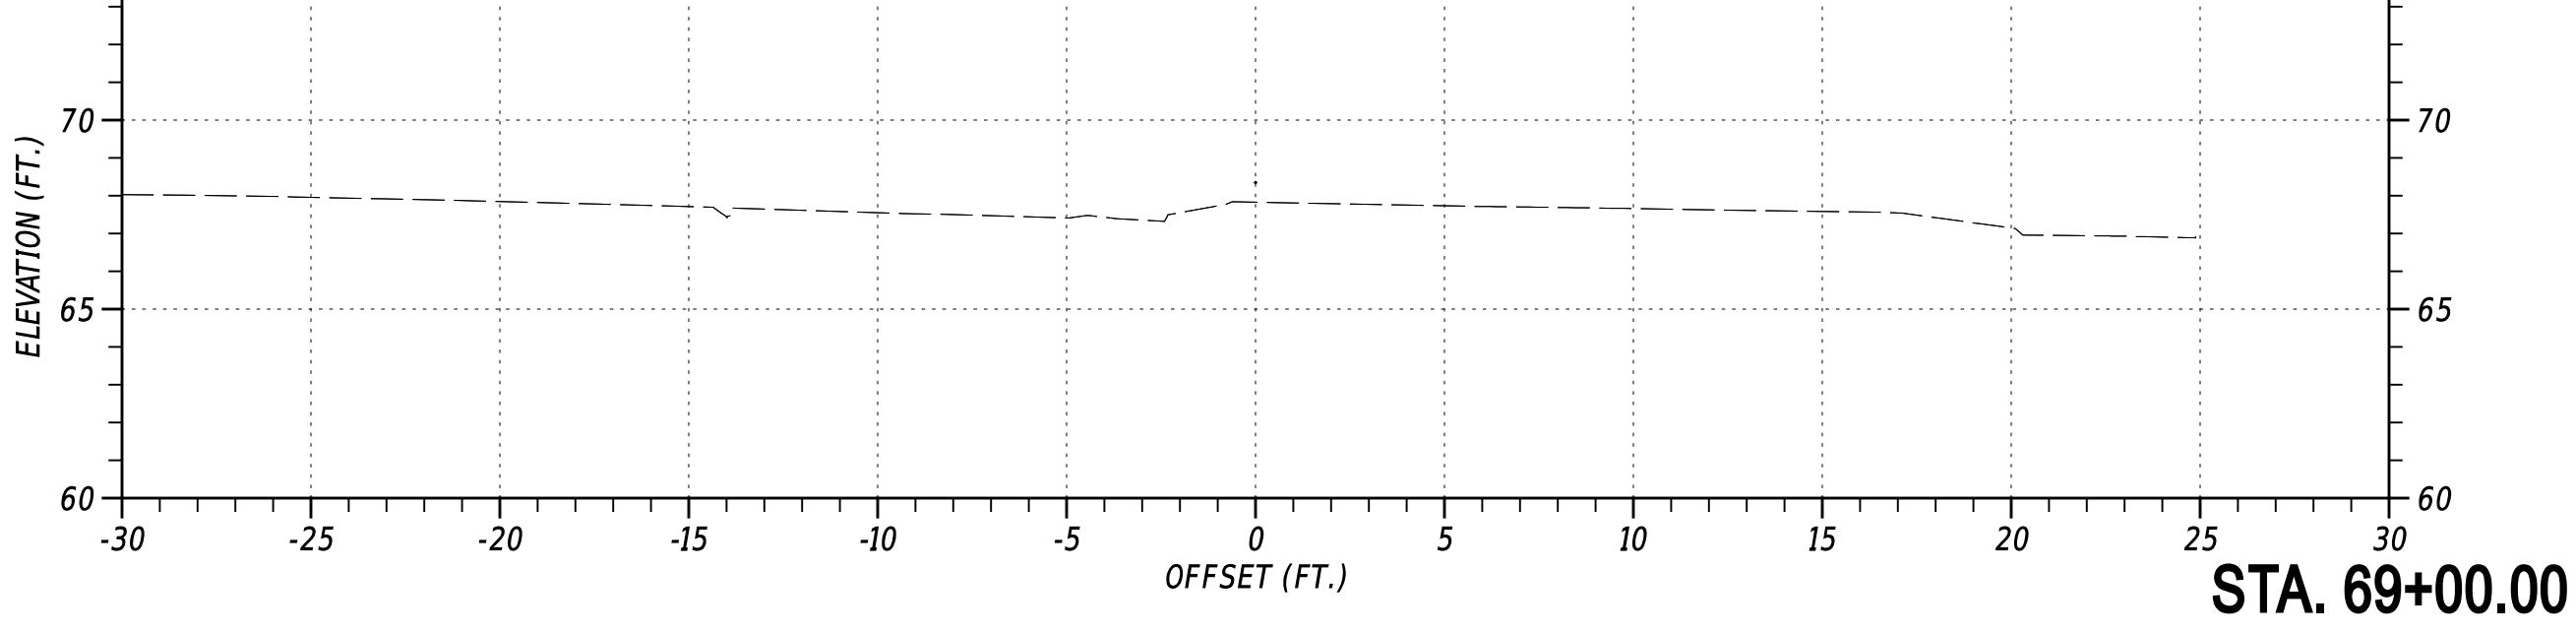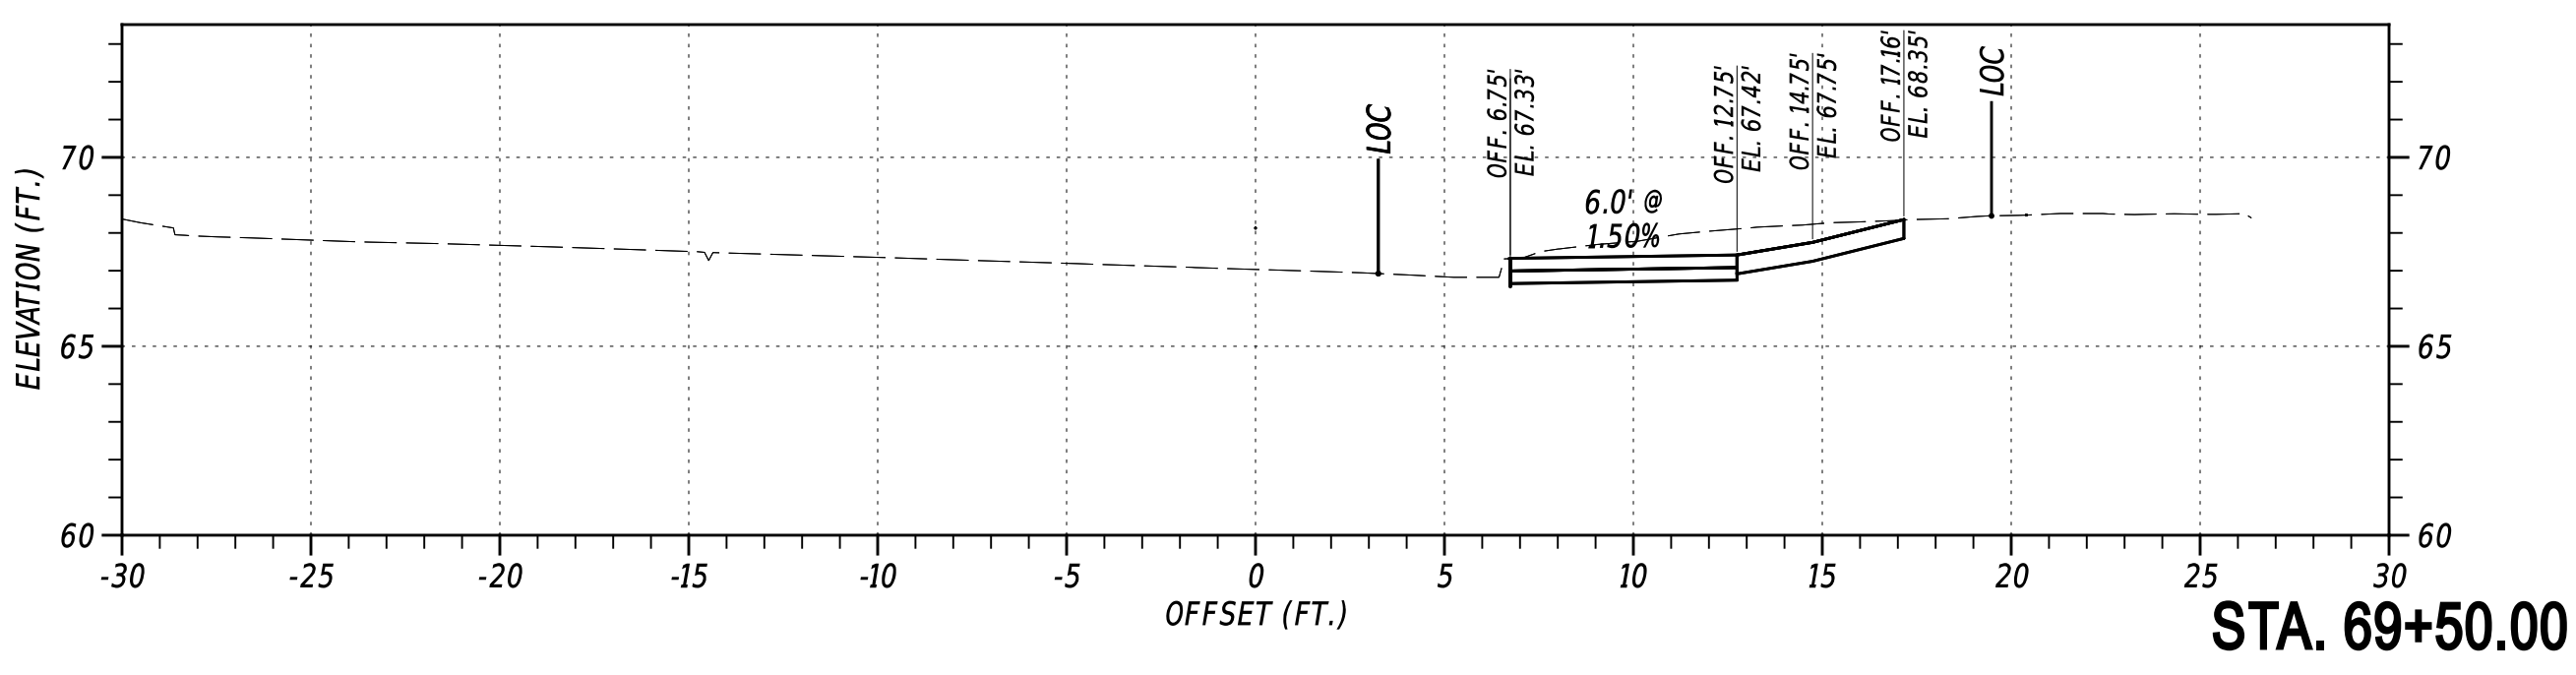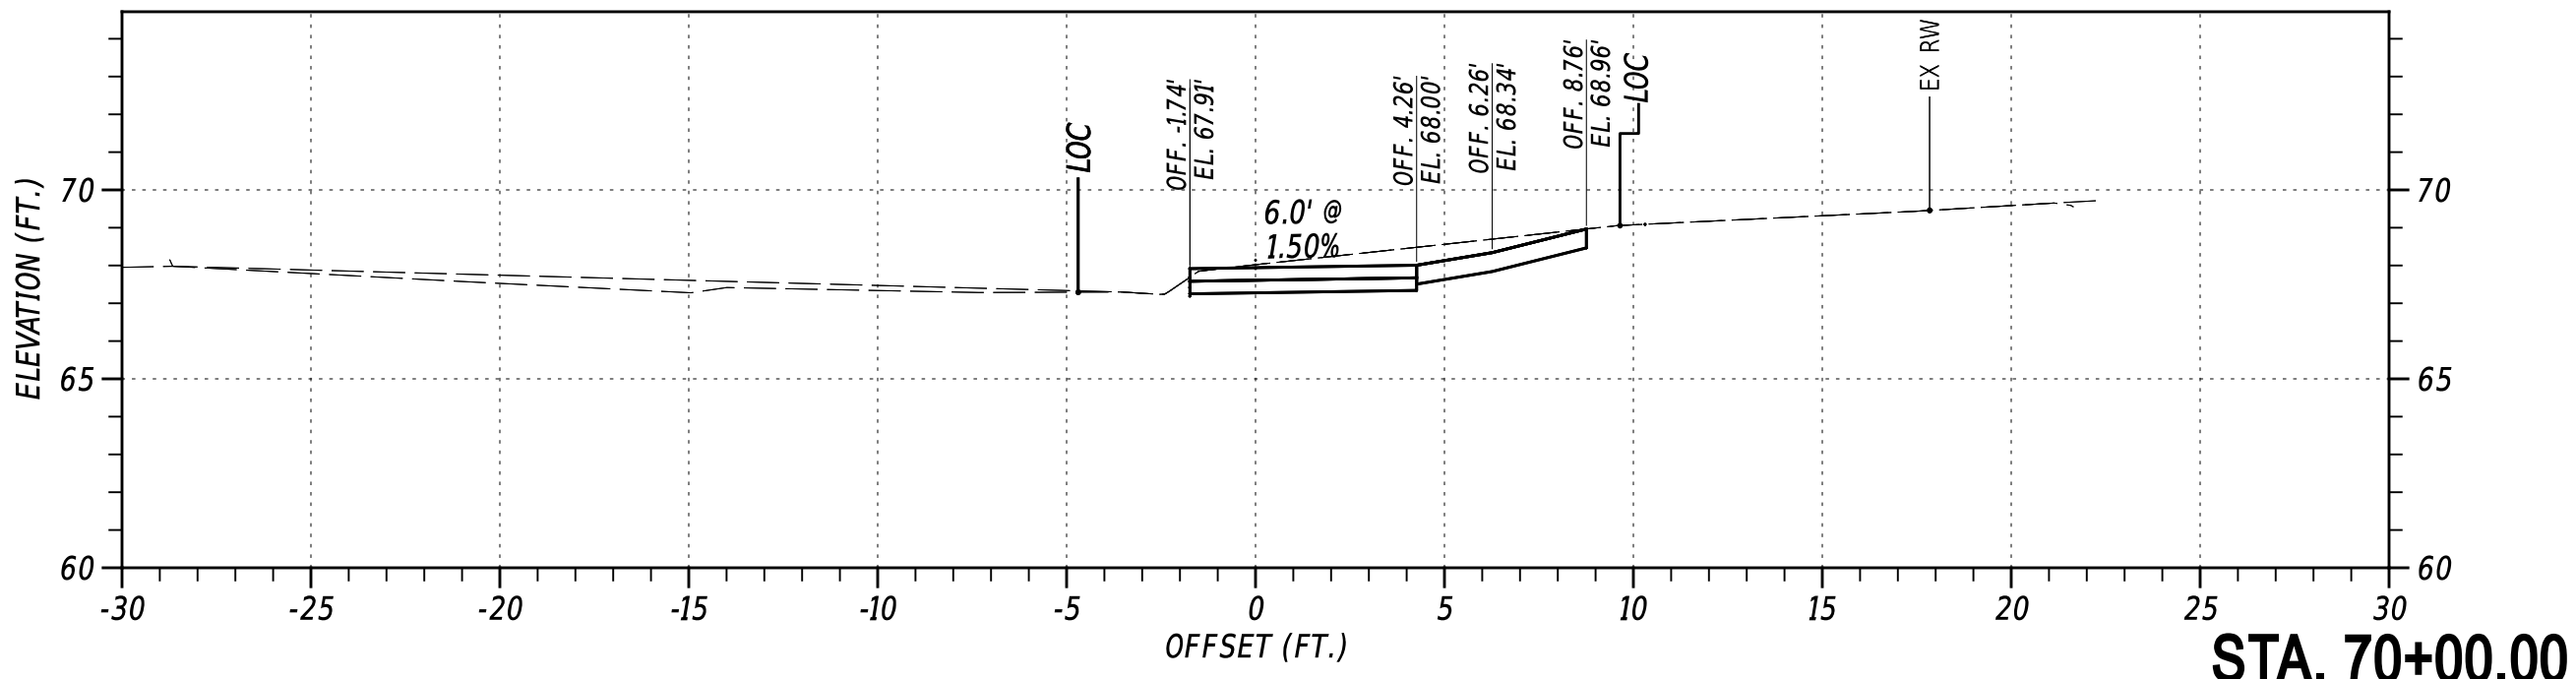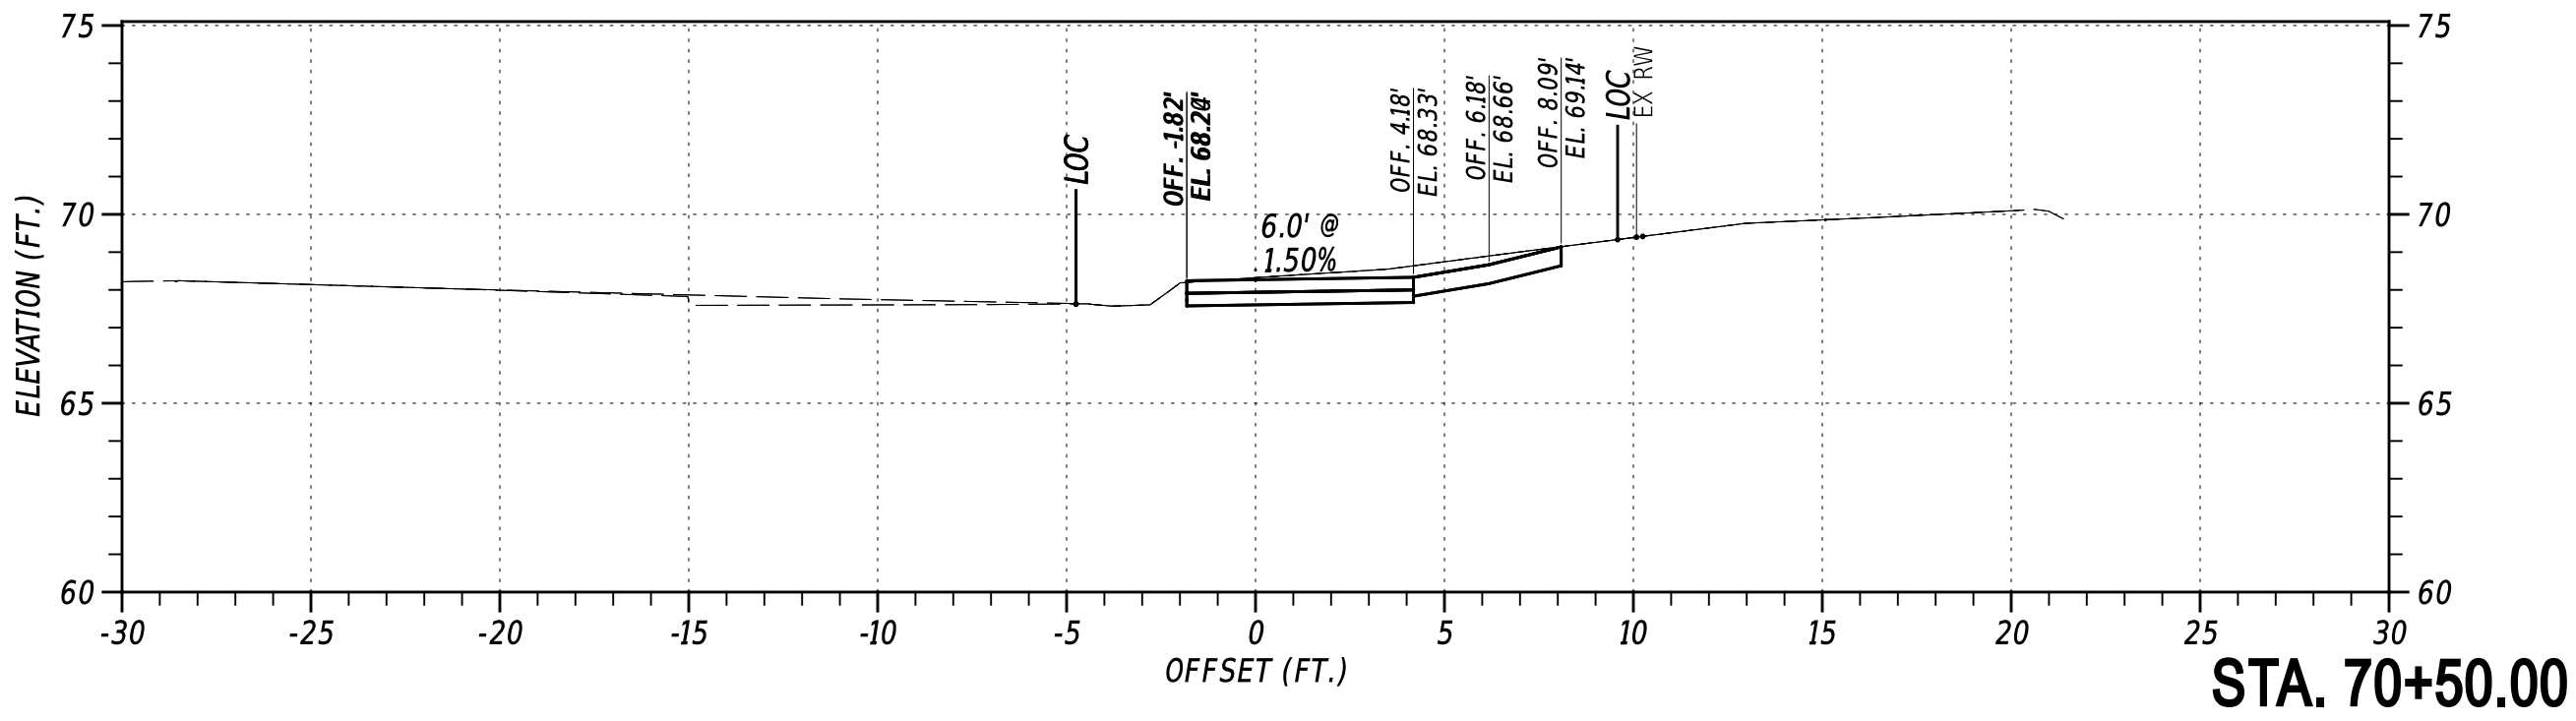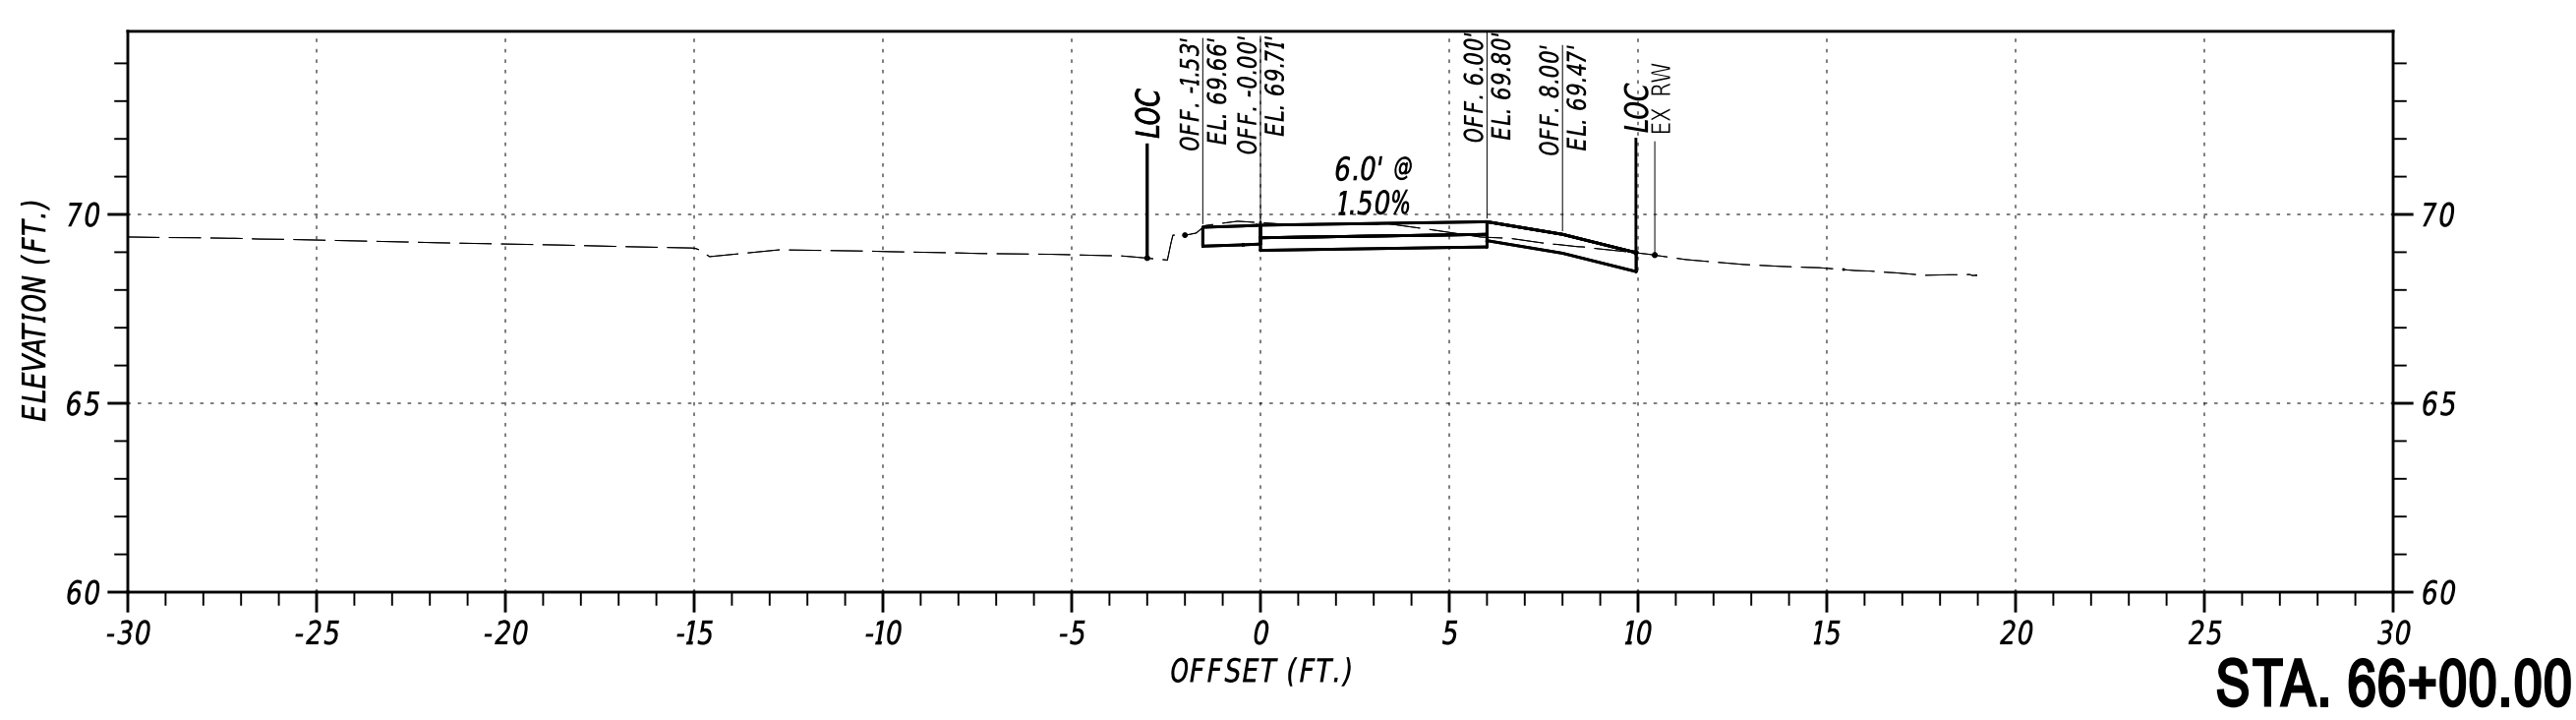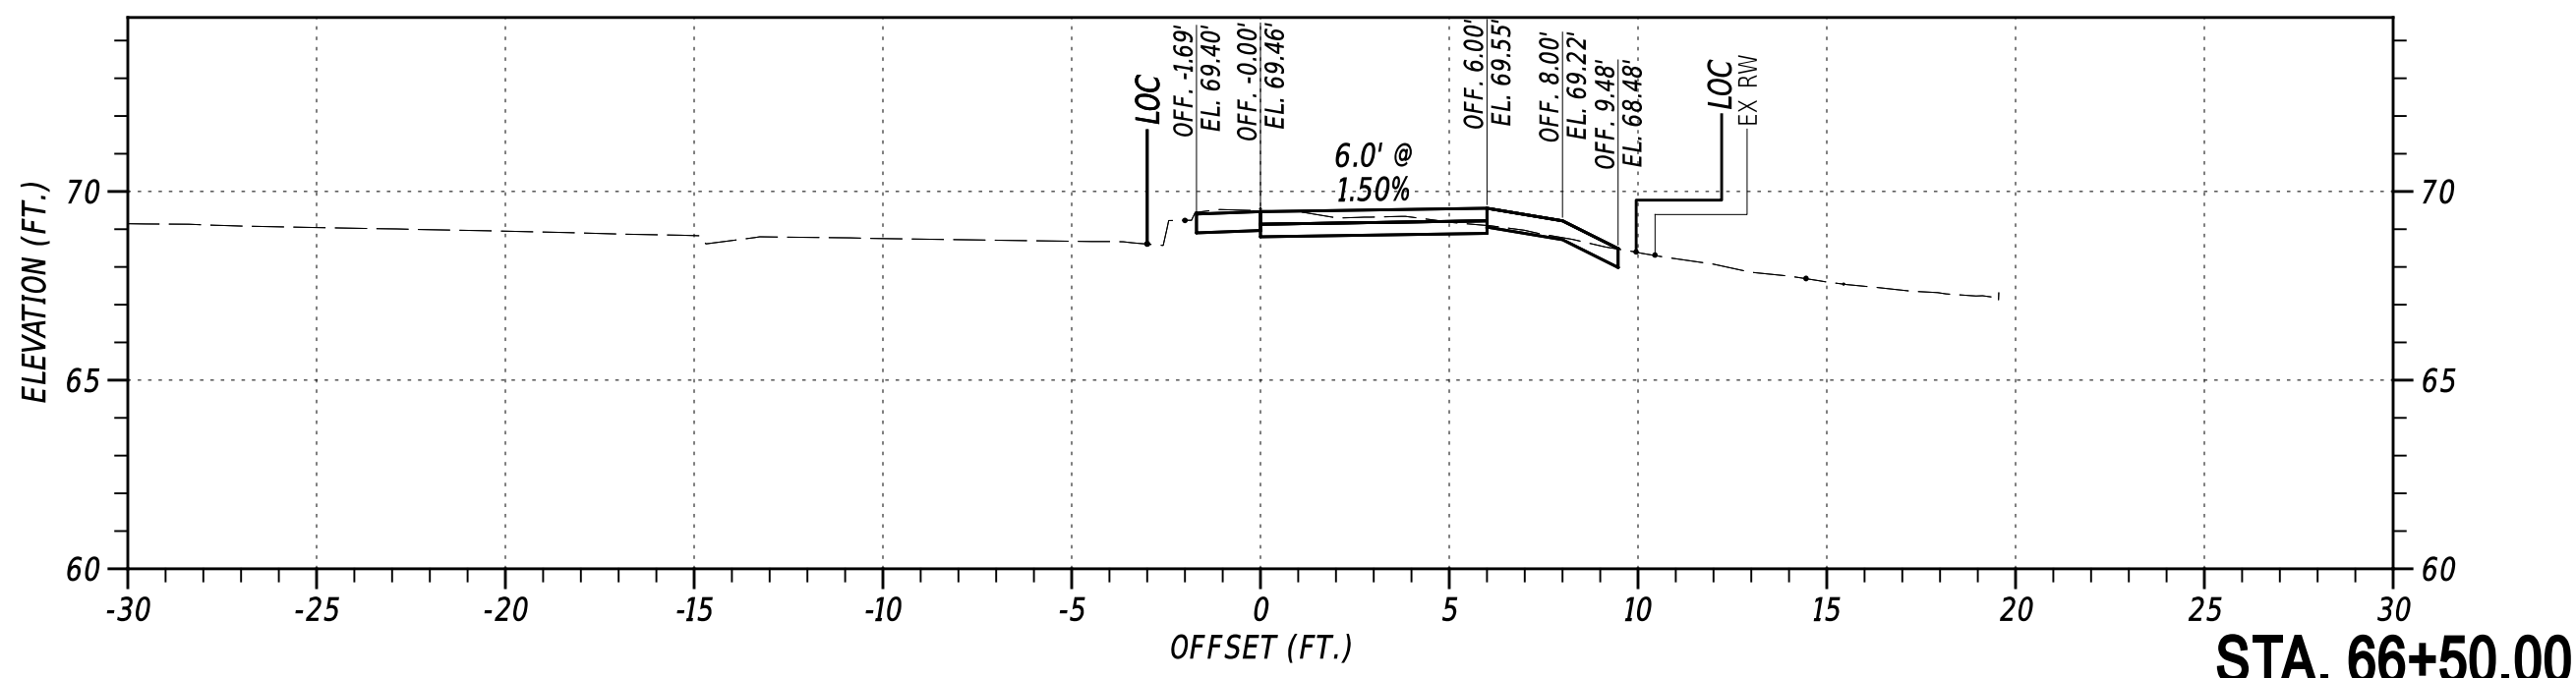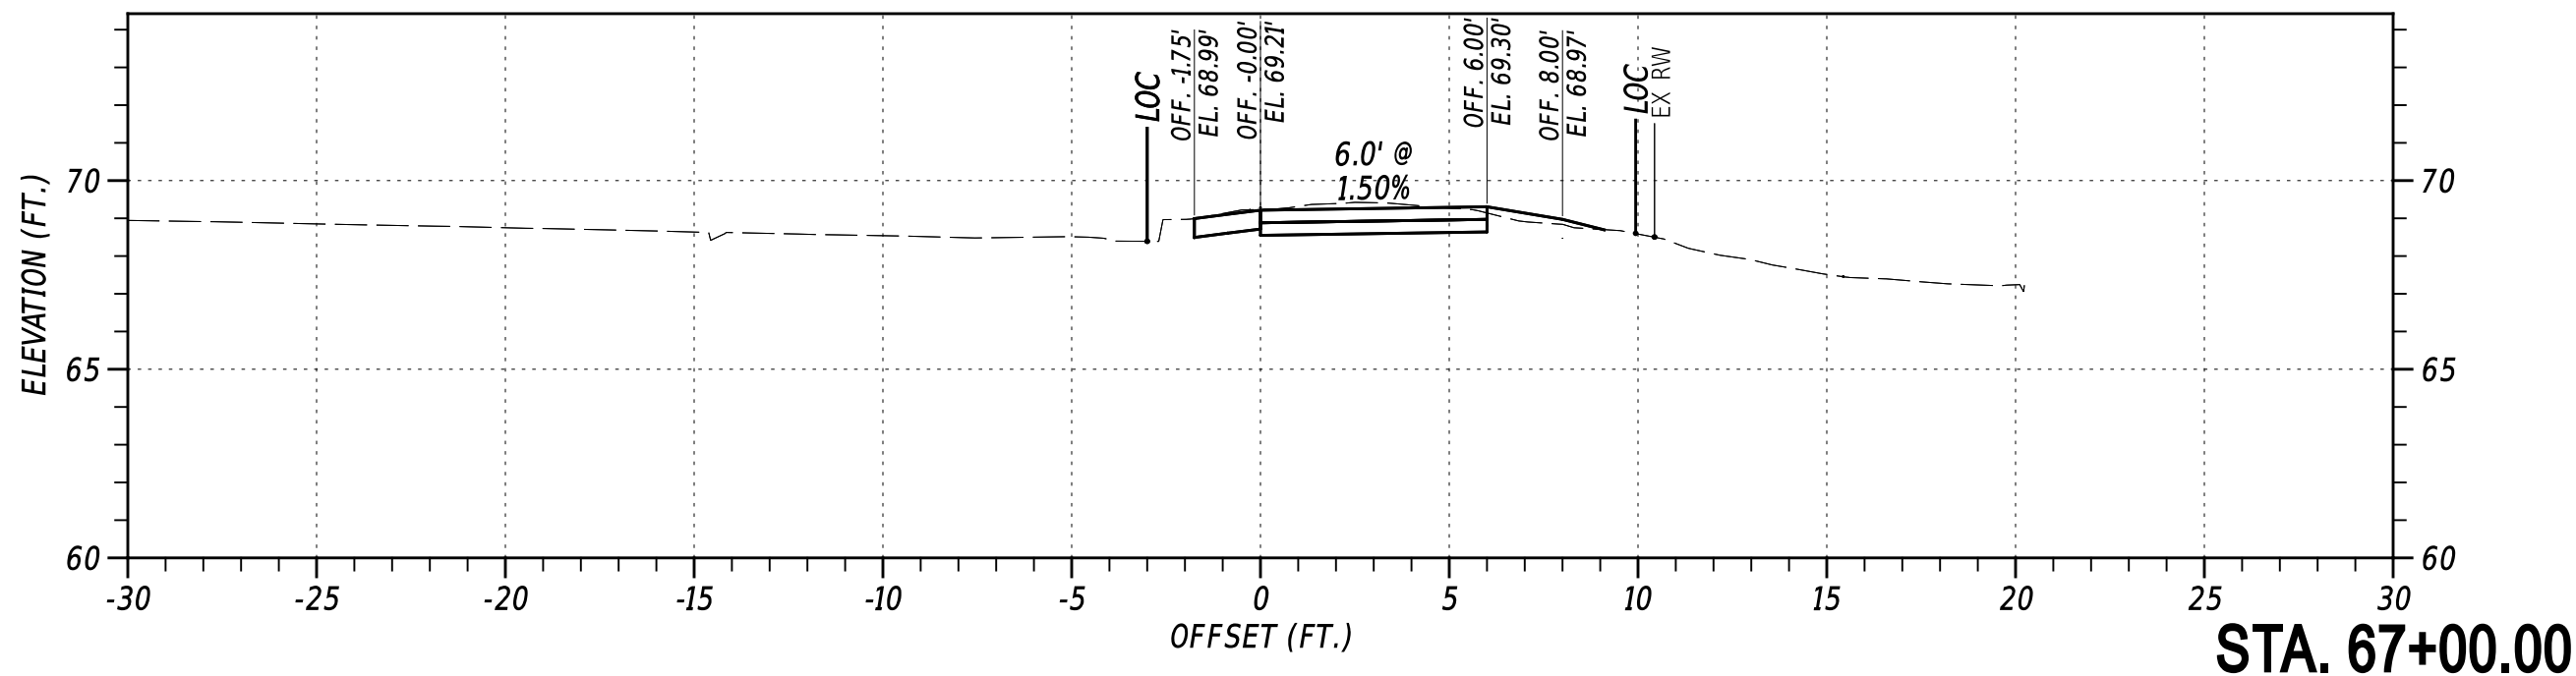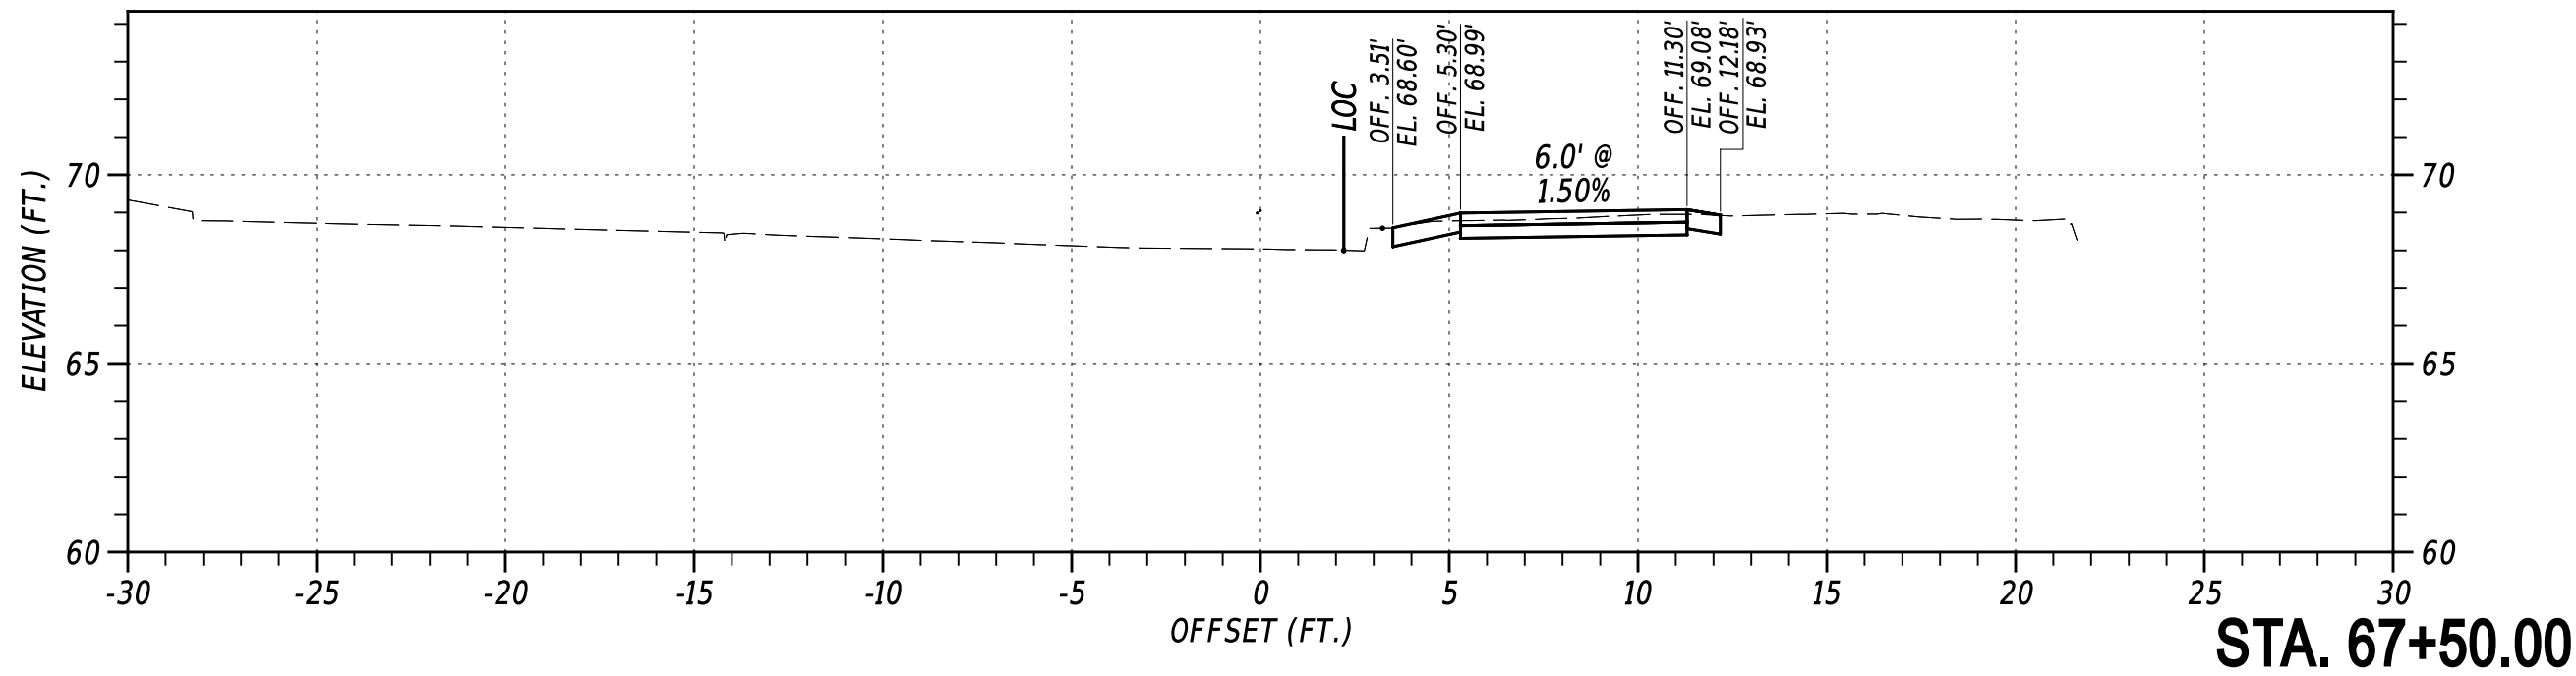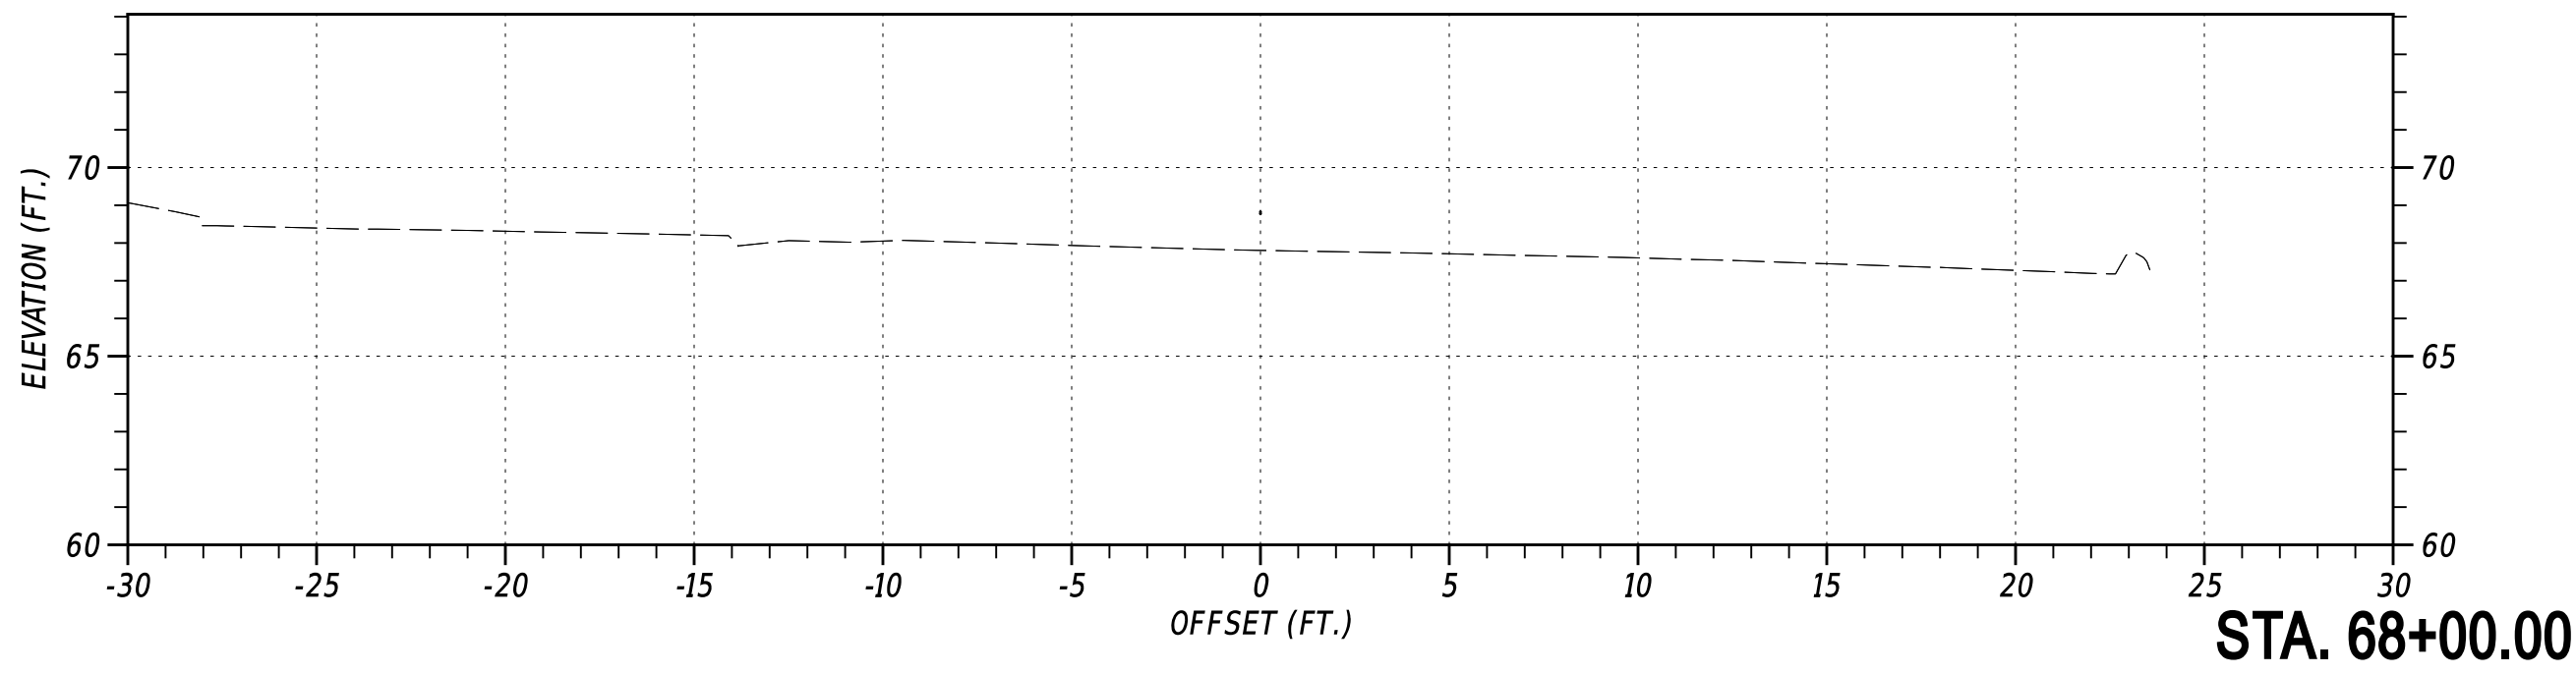











NOT TO SCALE

OLD BALTIMORE PIKE
SIDE PATH, PHASE II

CONTRACT	BRIDGE NO.	N/A
T202301501	DESIGNED BY:	C. HOLLOWAY
COUNTY	CHECKED BY:	O. GREEN
NEW CASTLE		










CROSS SECTIONS	SECTION
	PAI
	SHEET NO.
	16

27-AUG-2024 10:40:00
U:\Accounts\DEDOT\DEDOT22014 - AGR1955F Task 5 Old Baltimore Pike Pedes\DESIGN\CTDGNVX_000_RDSF_T202301501_PEN.dgn

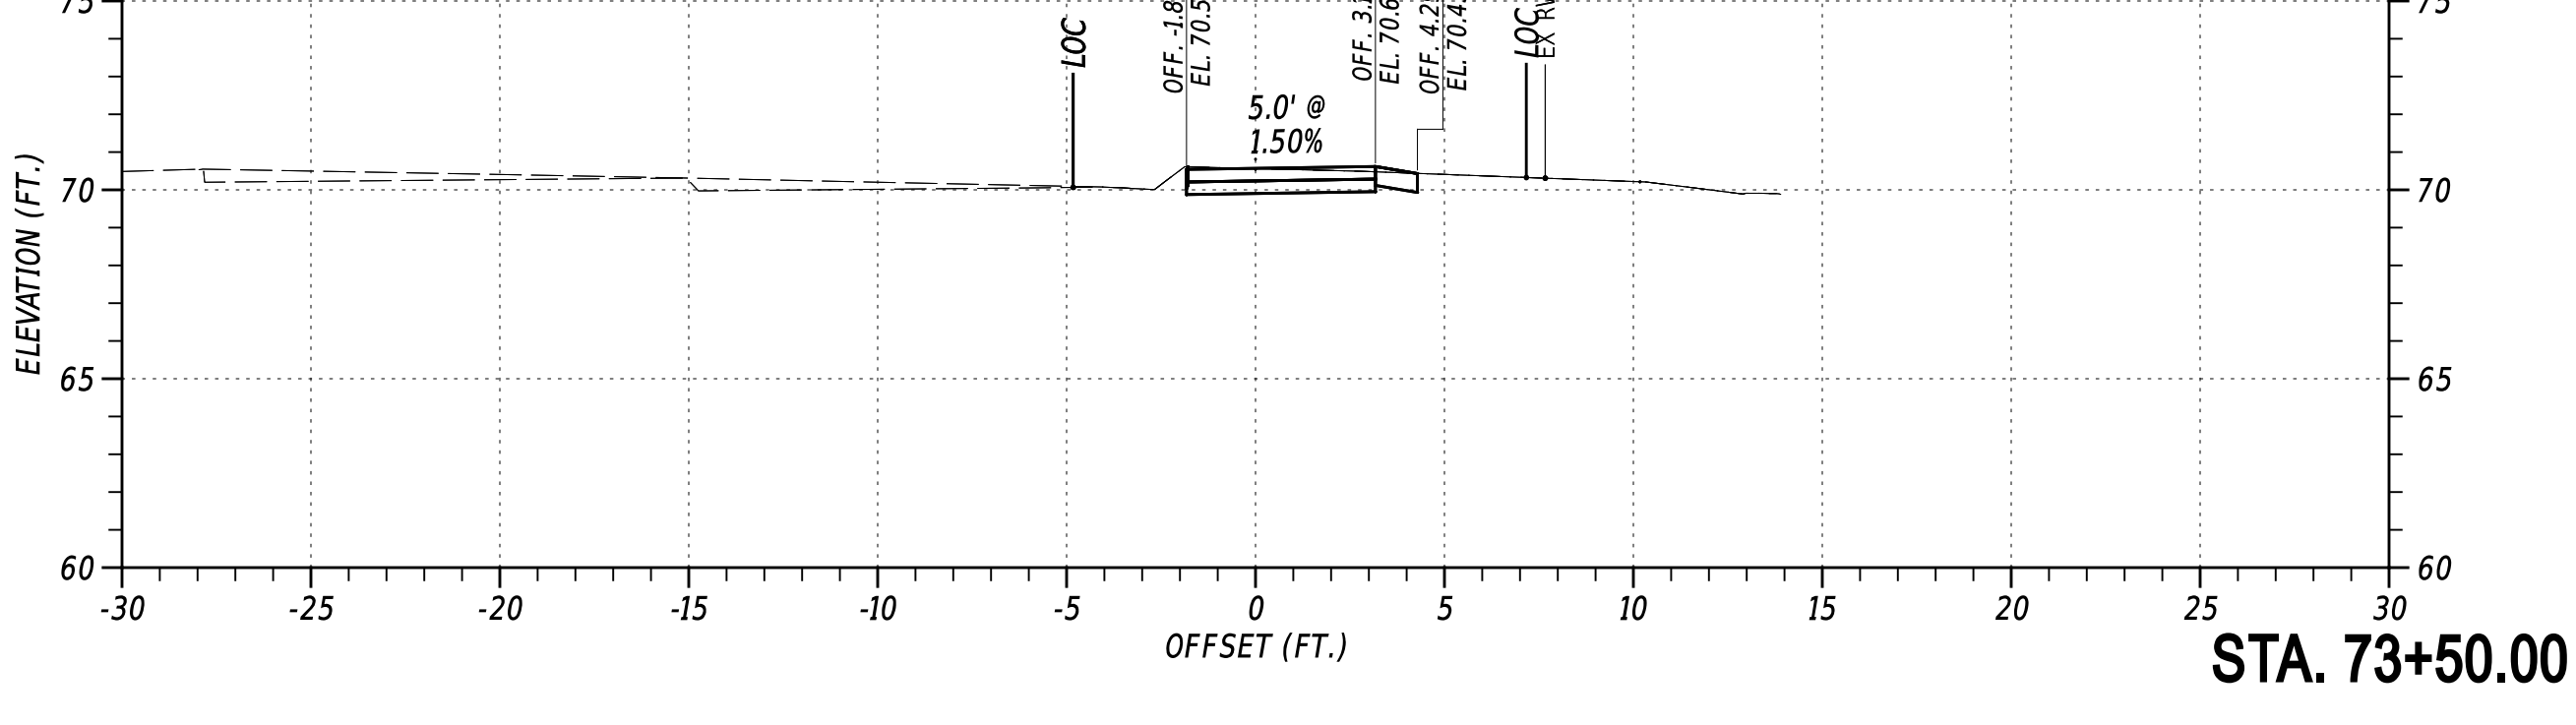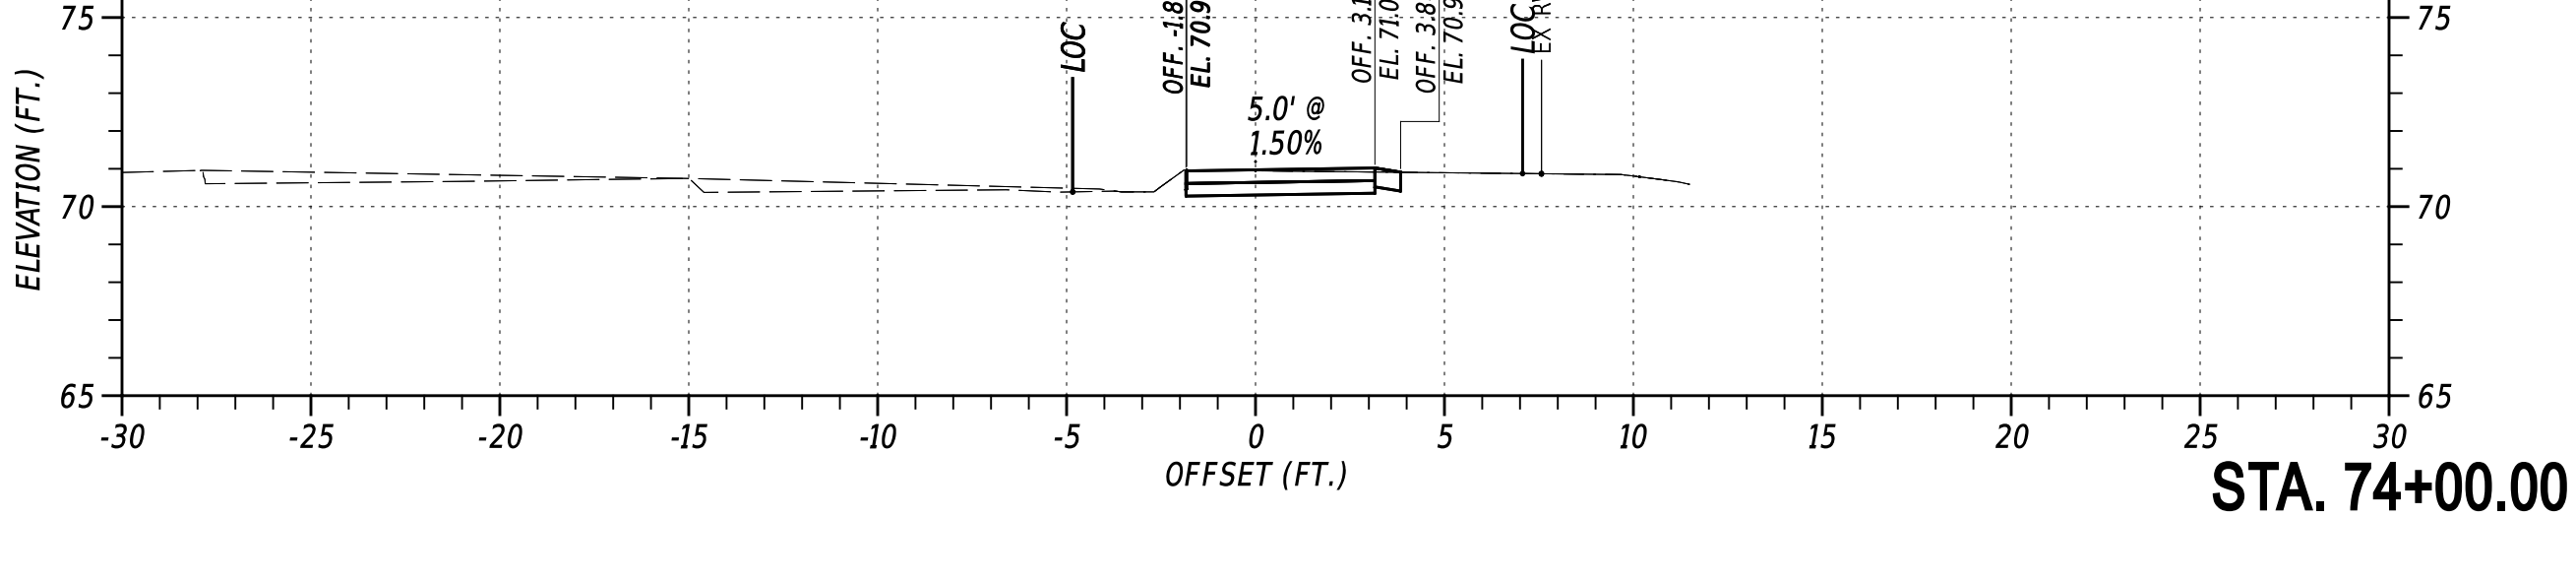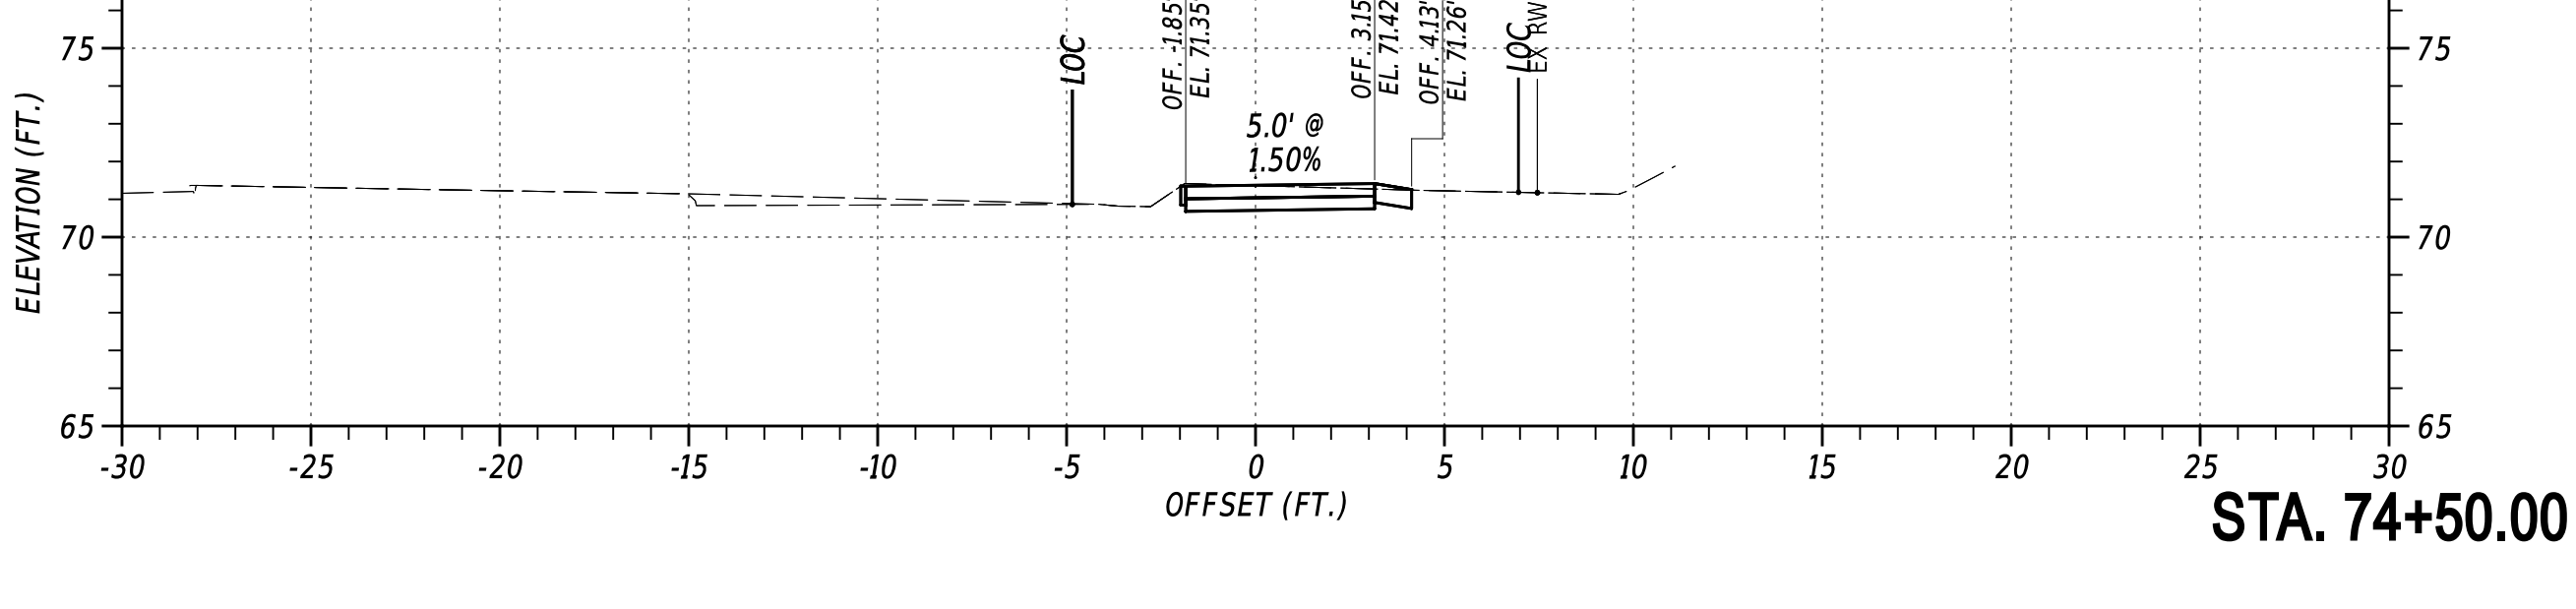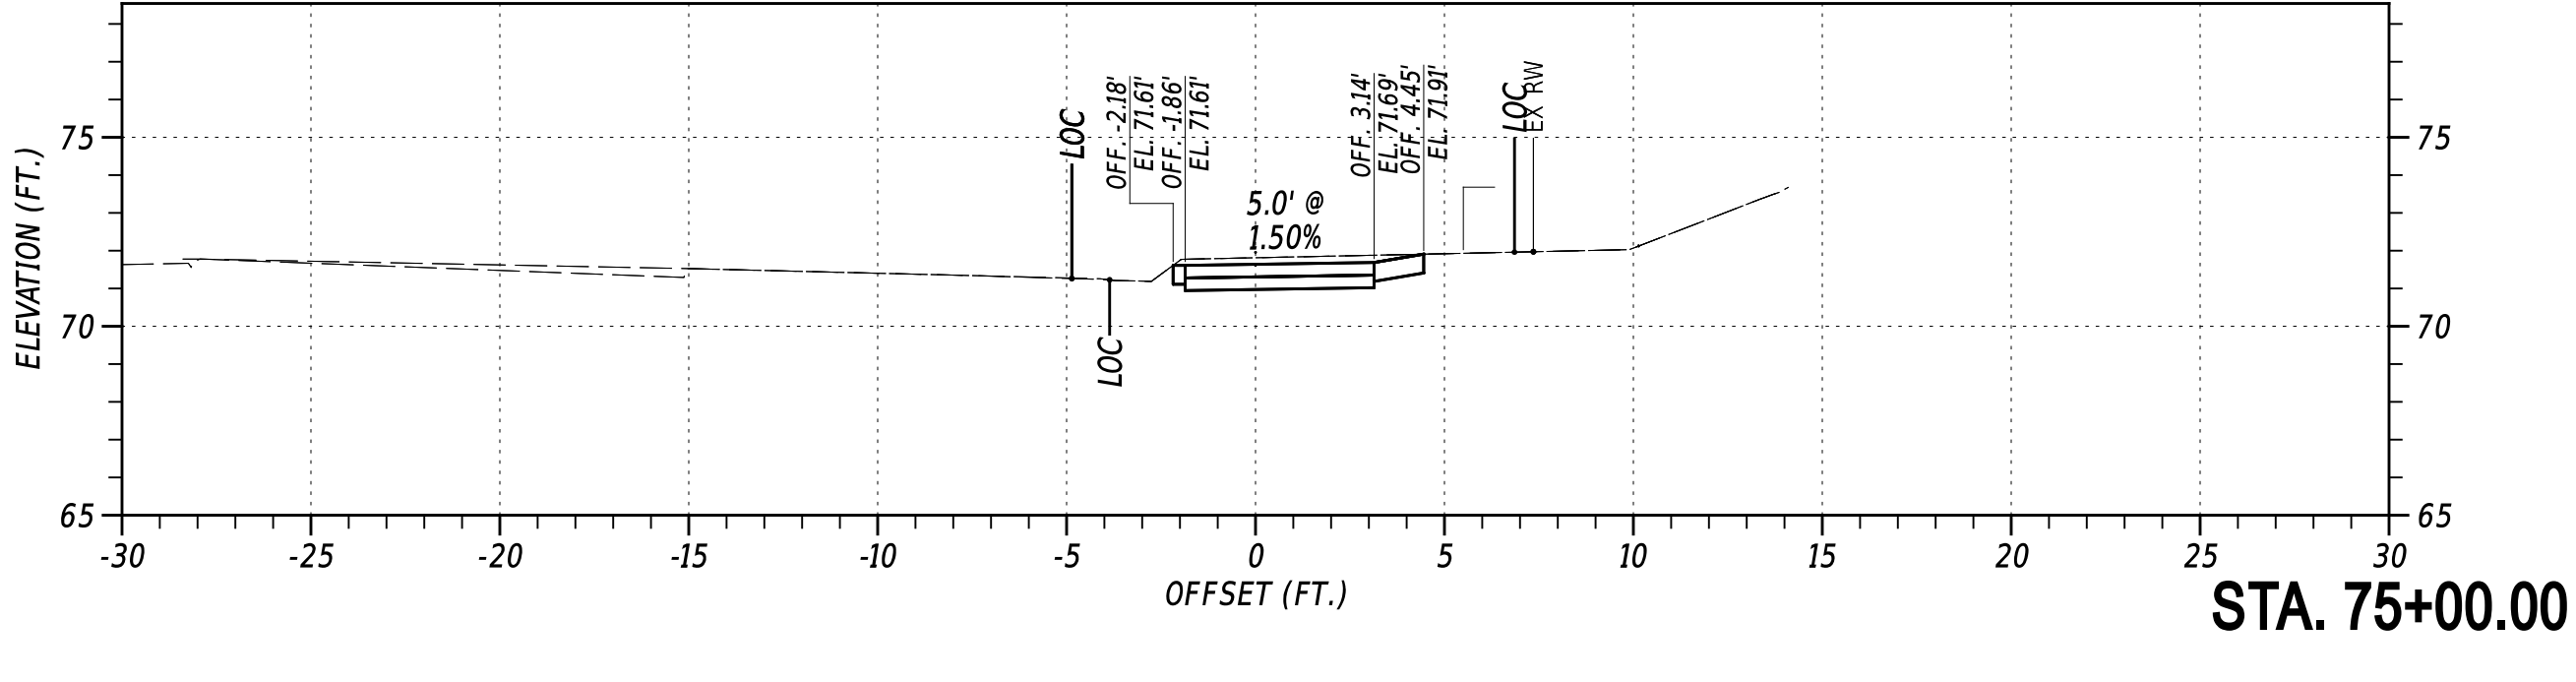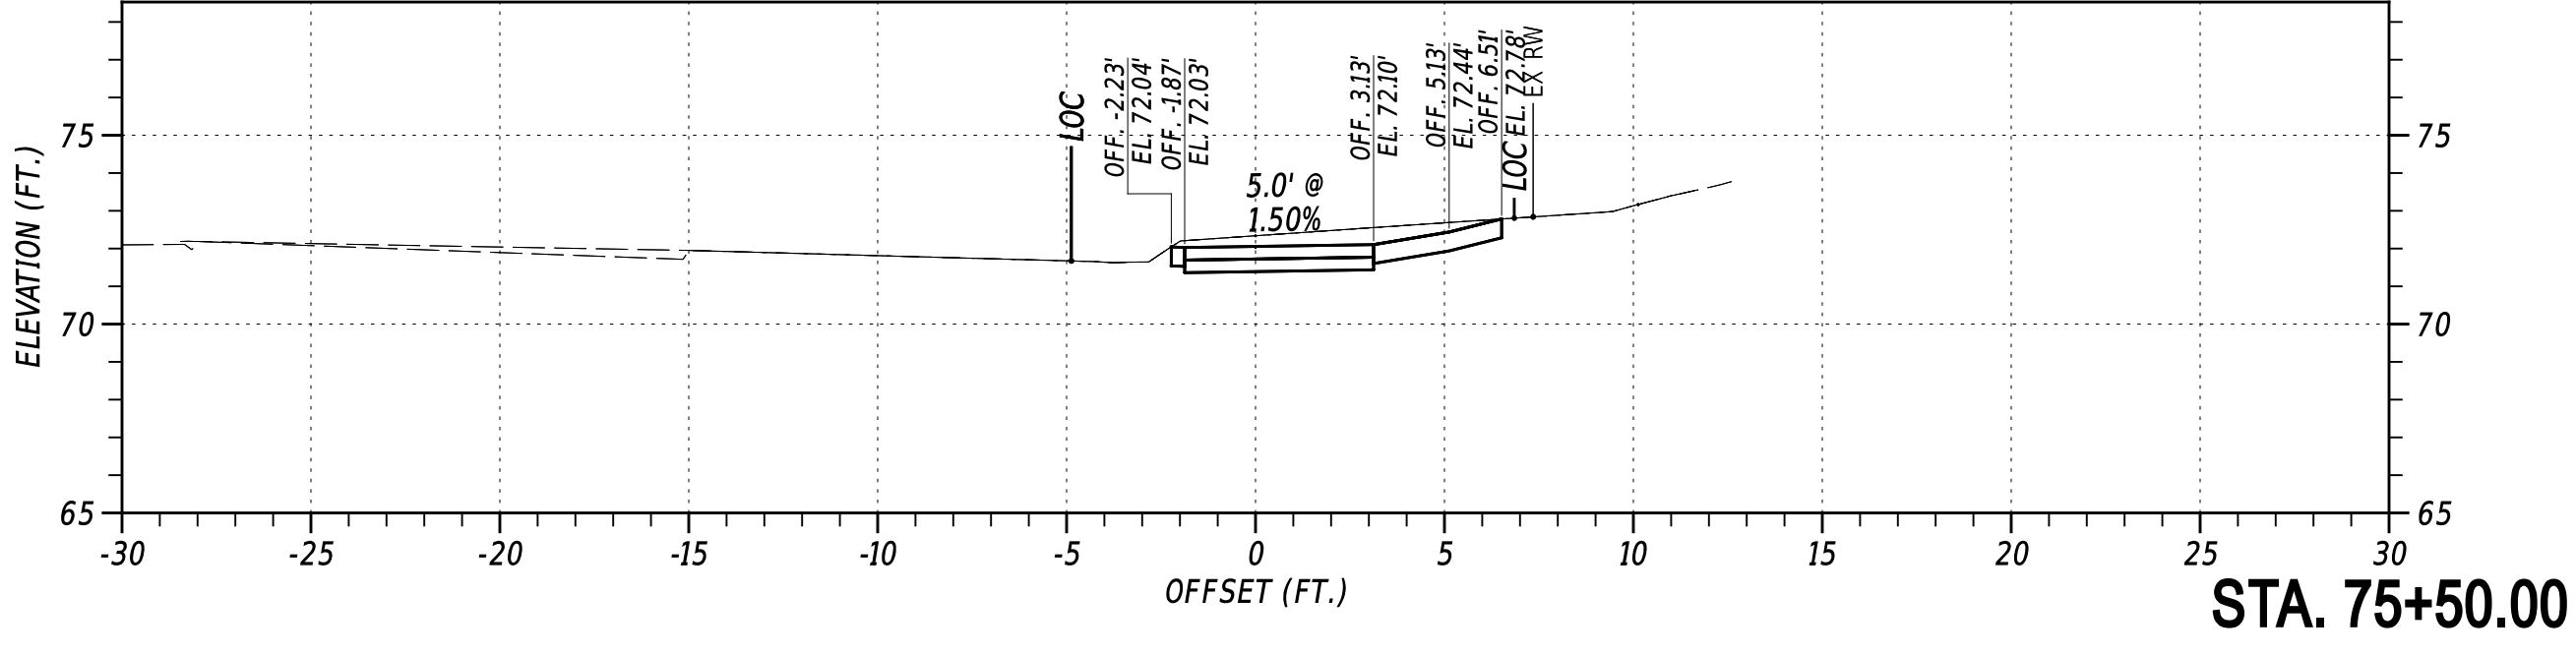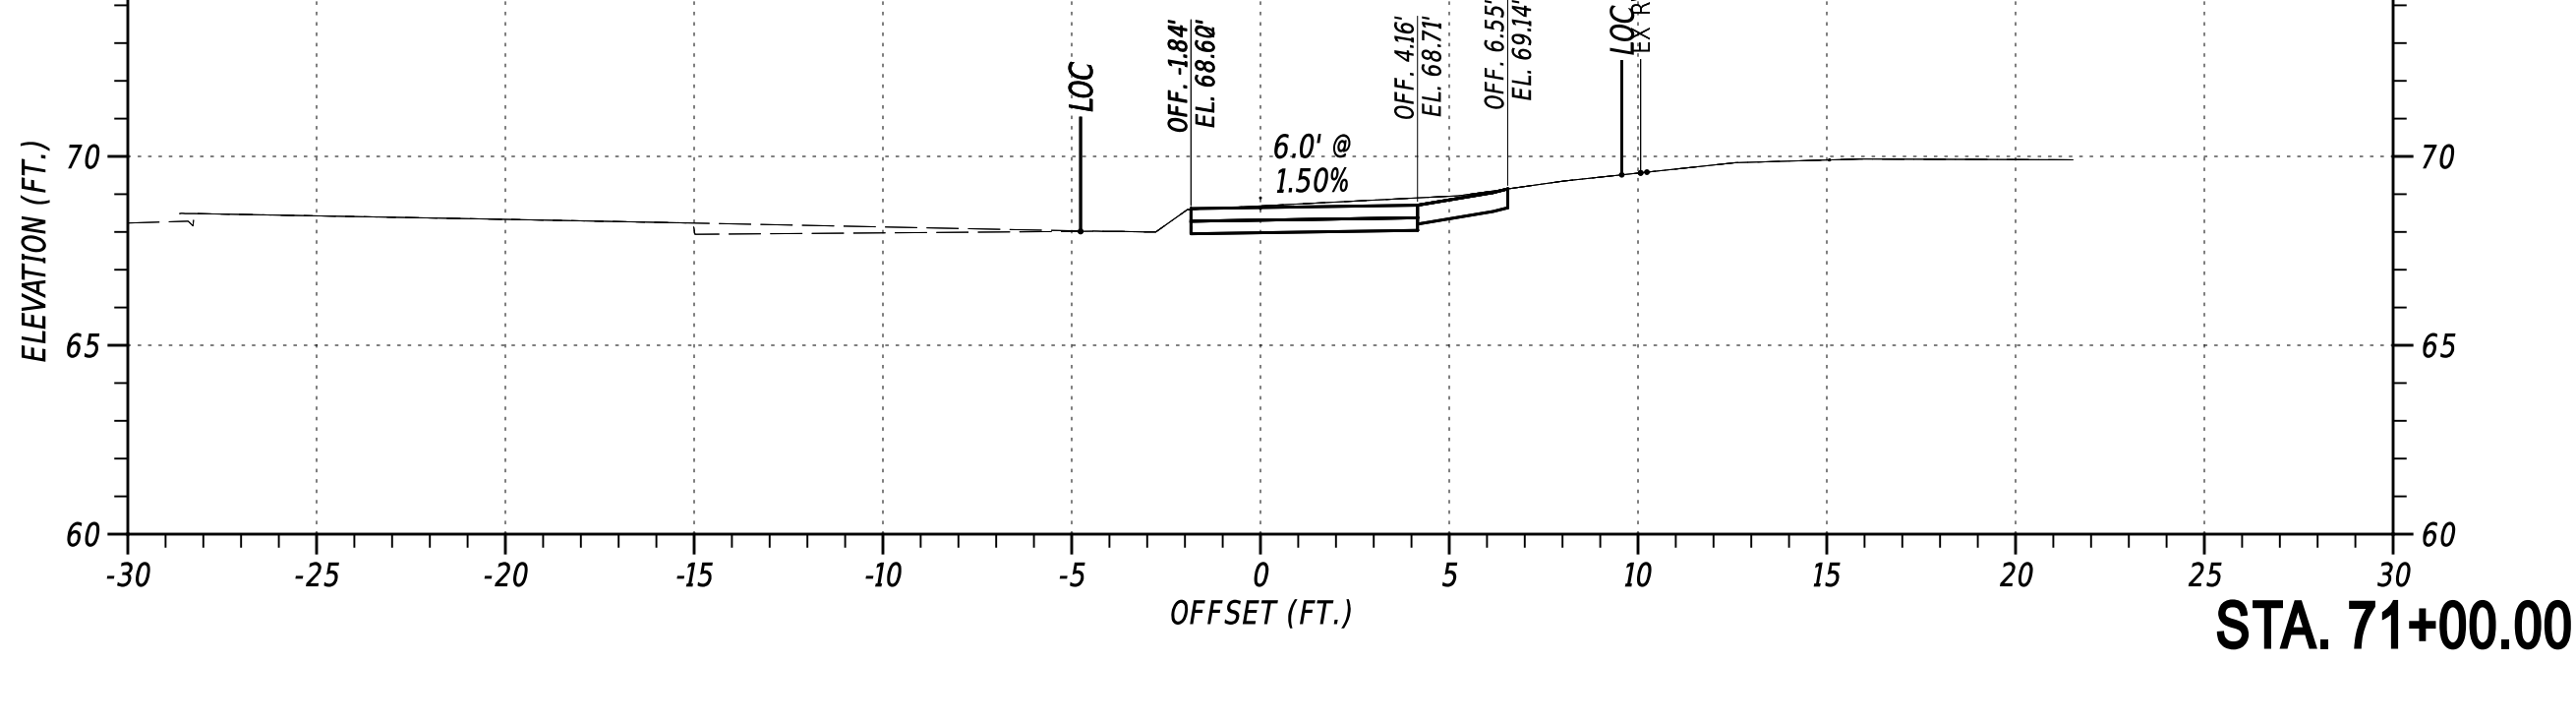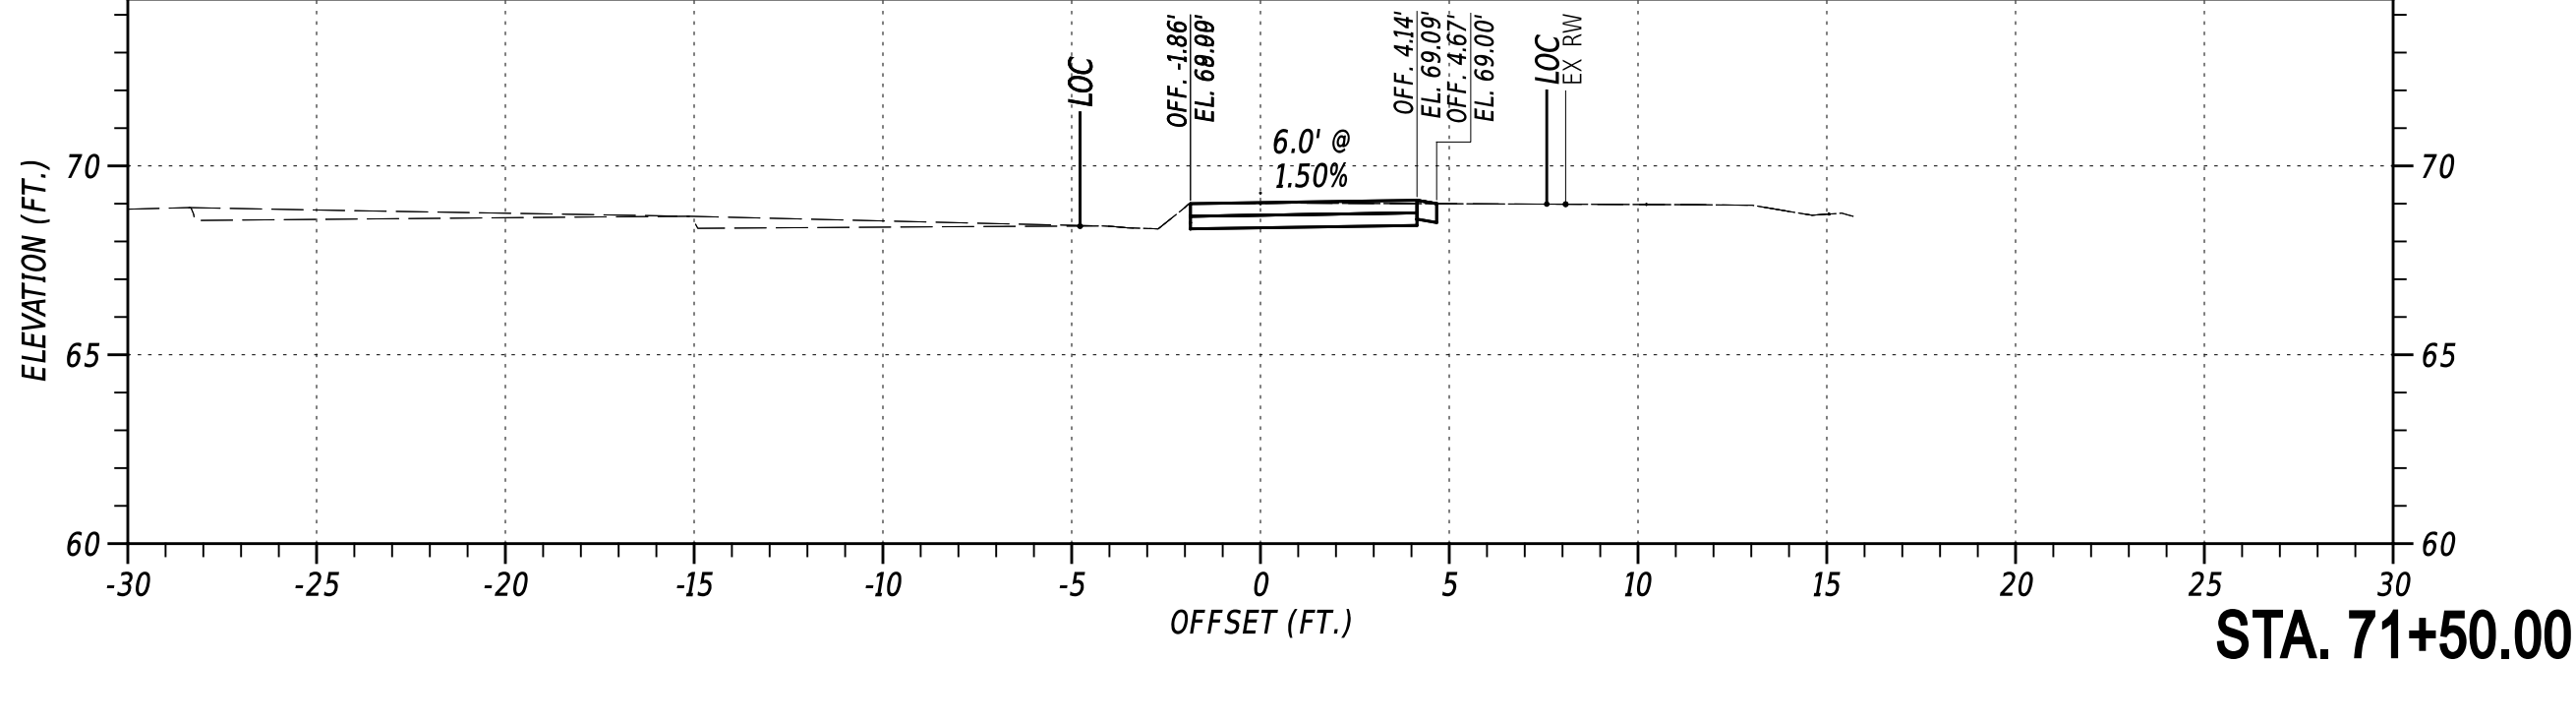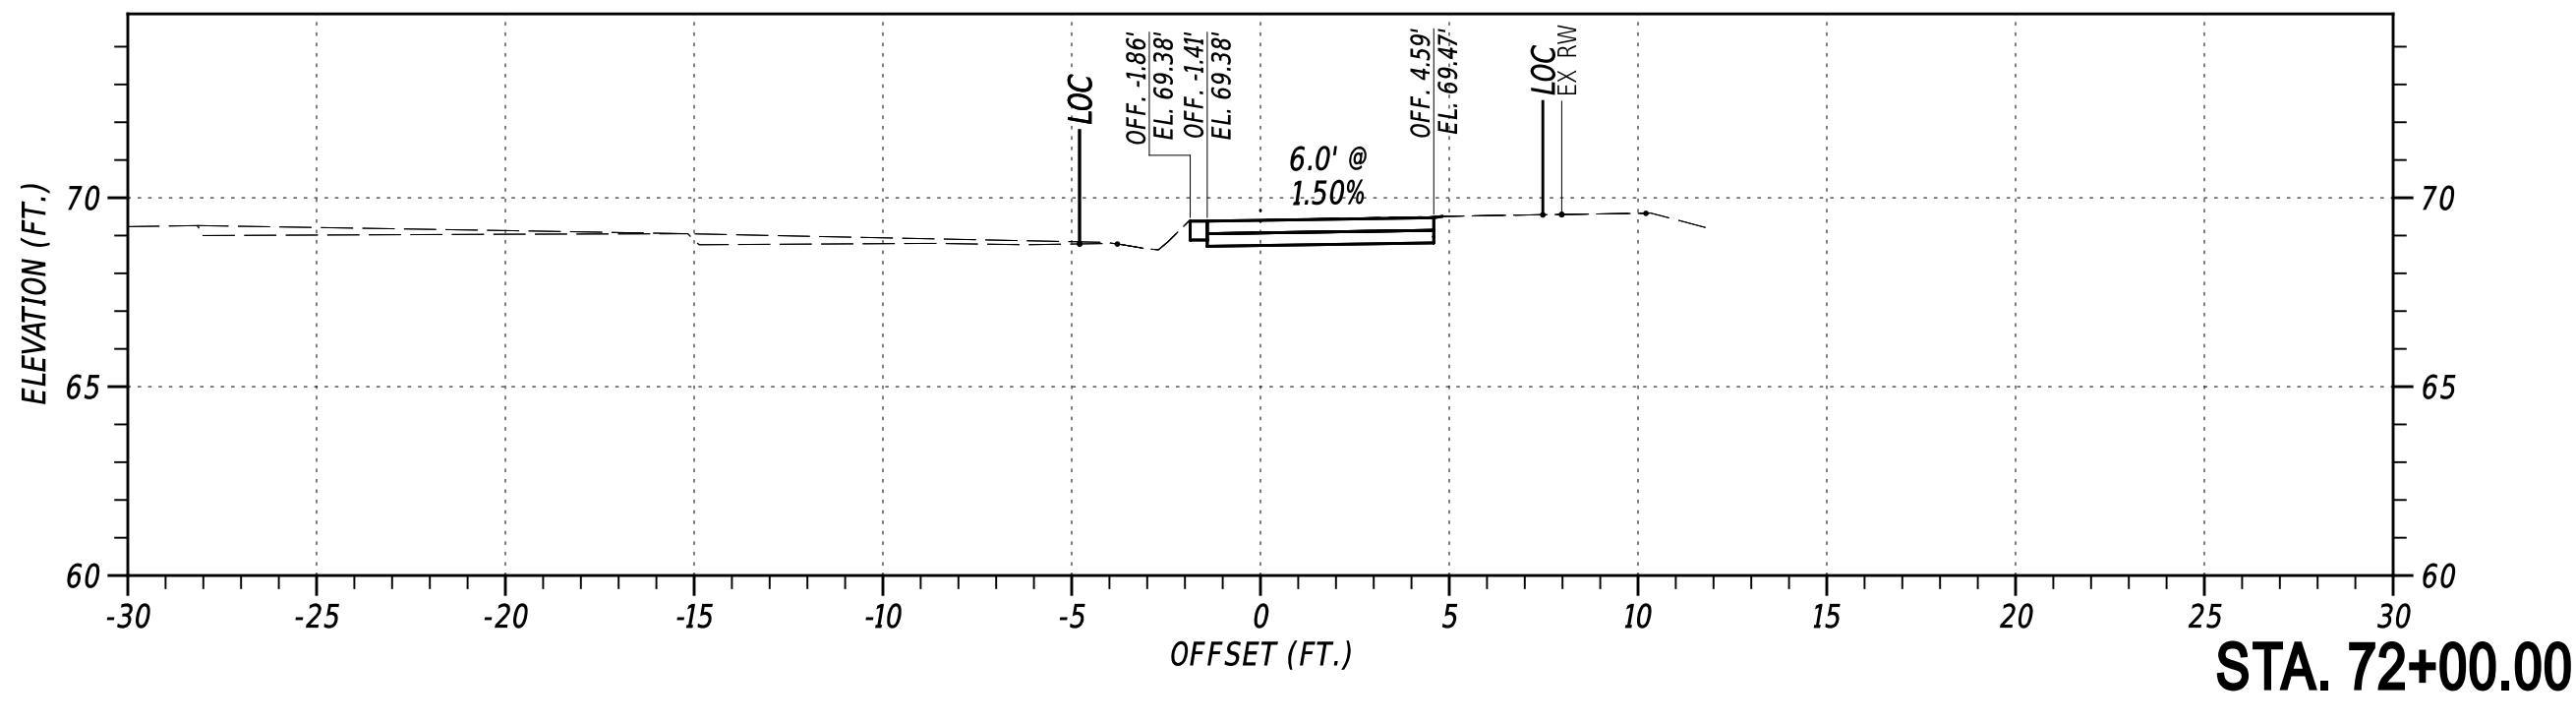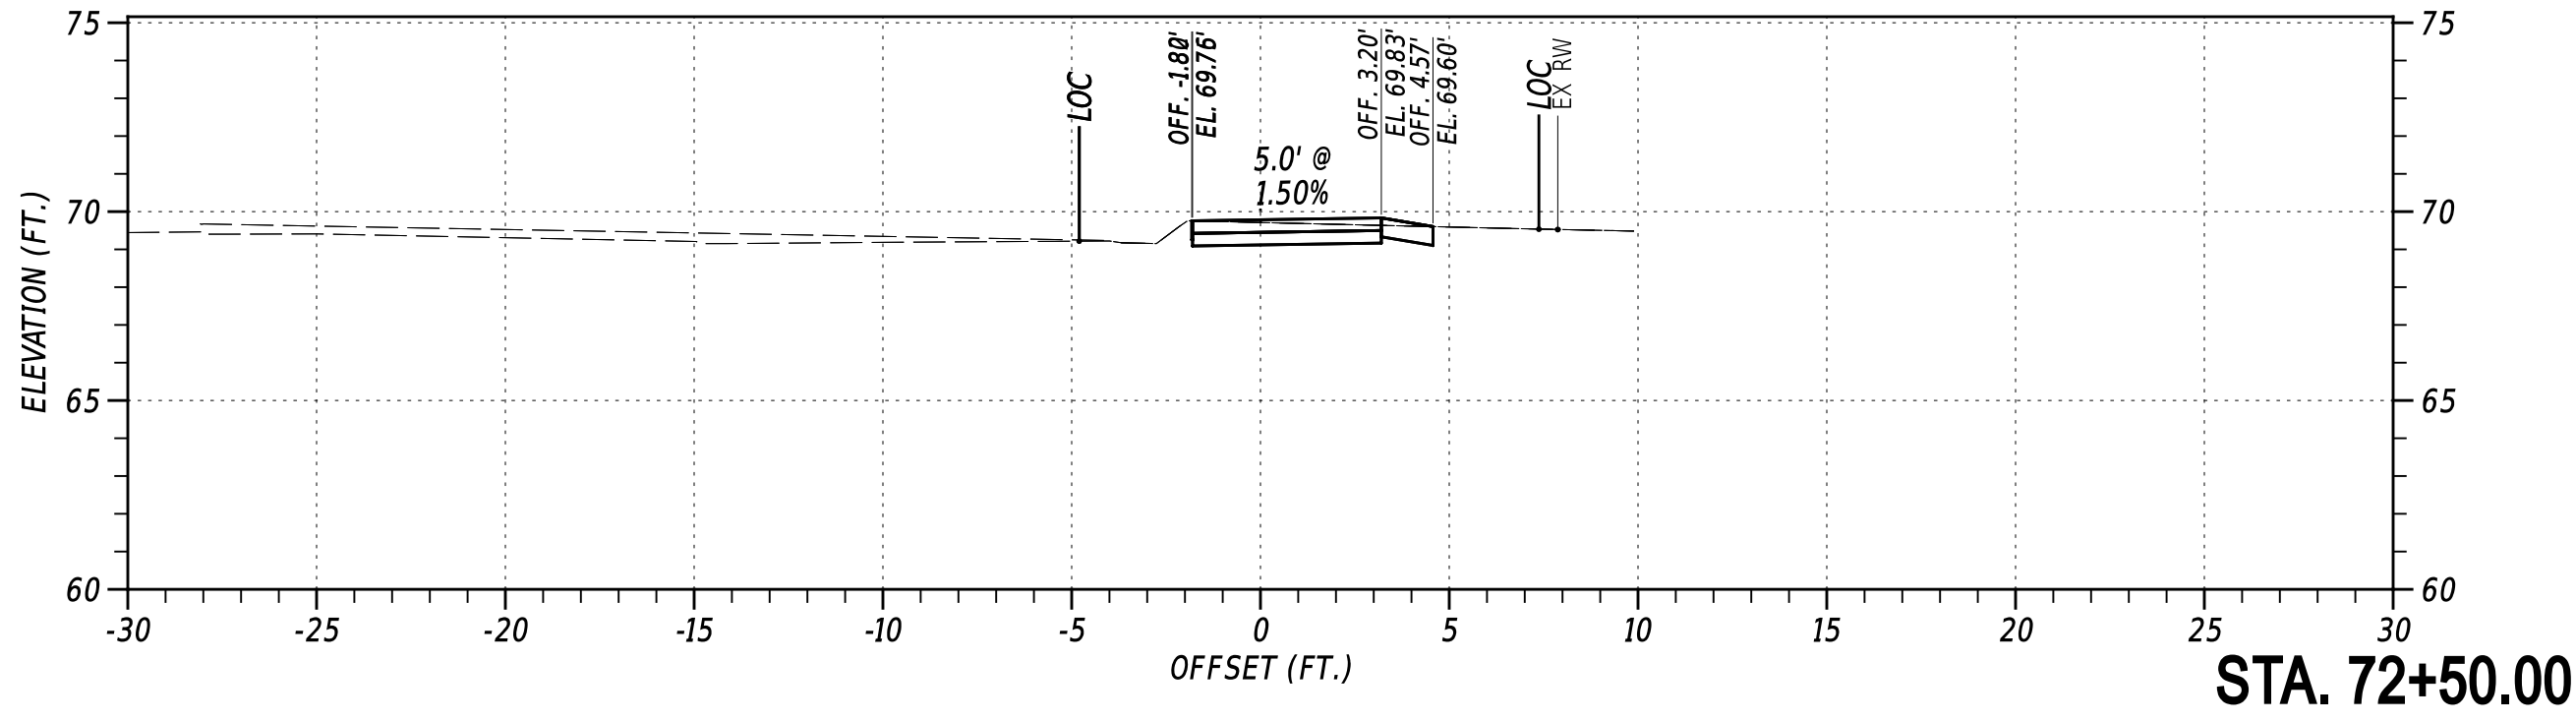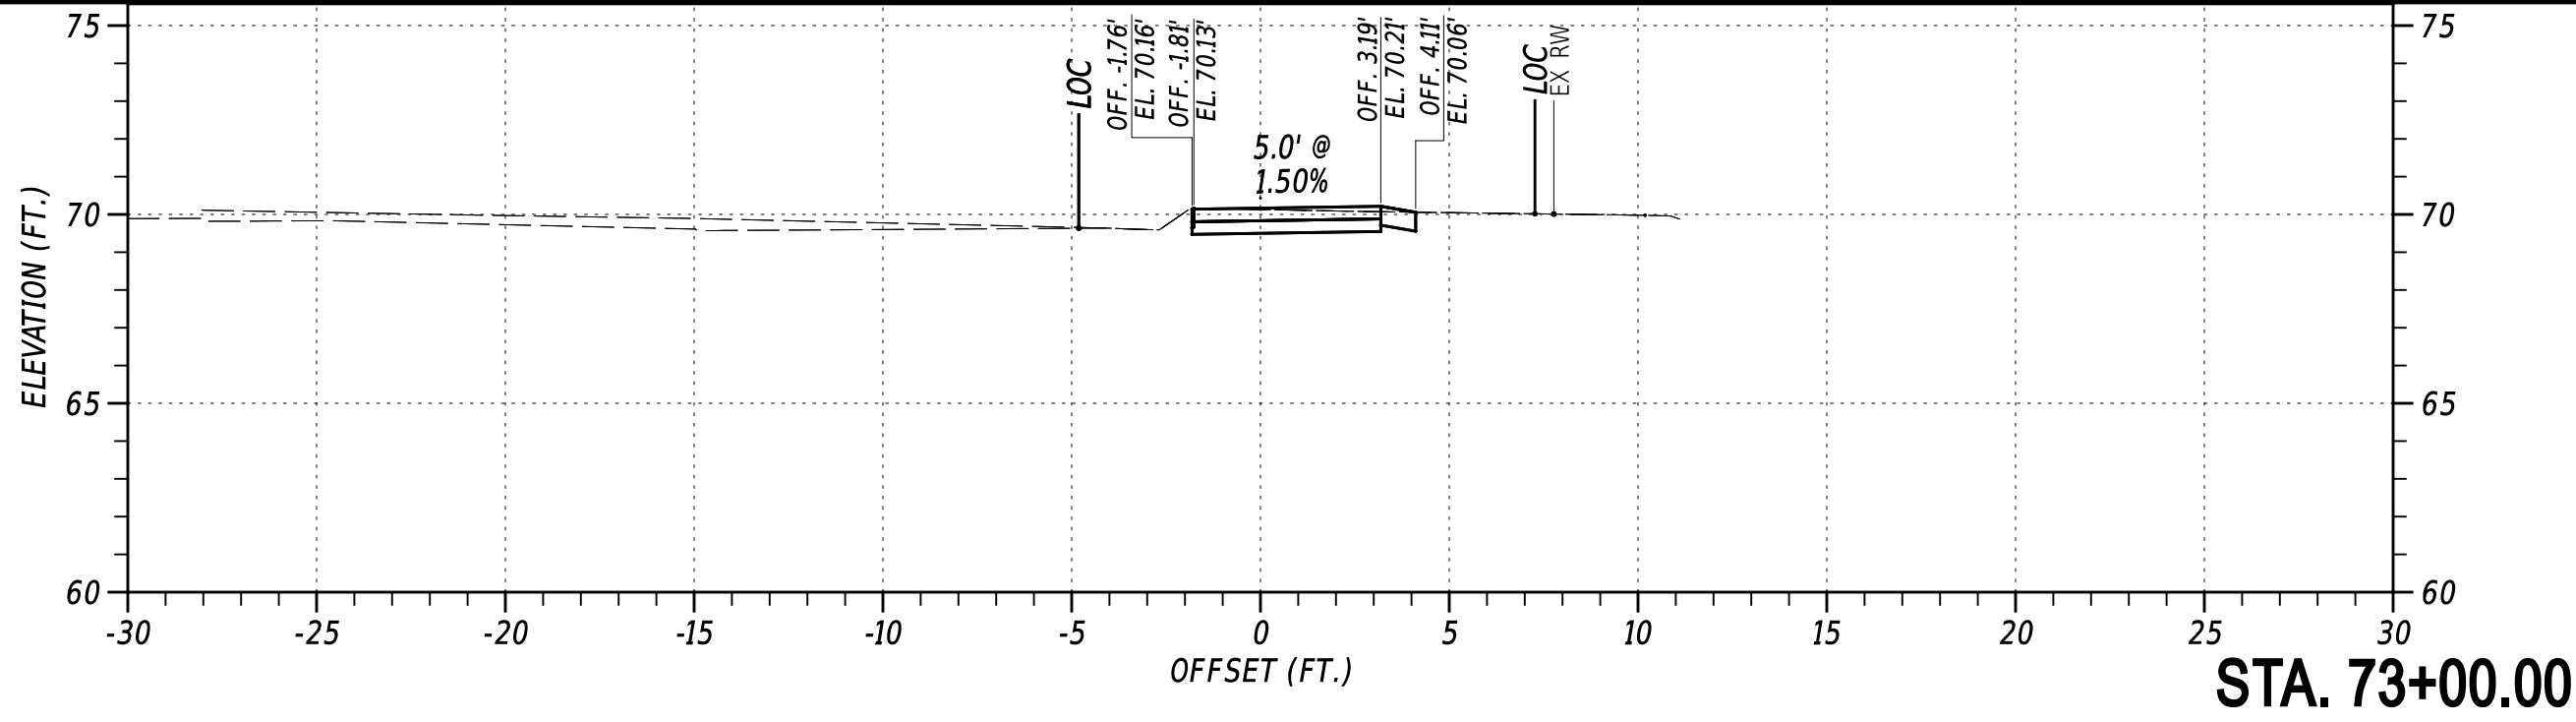

		NOT TO SCALE	OLD BALTIMORE PIKE SIDE PATH, PHASE II	CONTRACT	BRIDGE NO.	N/A	CROSS SECTIONS	SECTION
				T202301501	DESIGNED BY:	C. HOLLOWAY		PAI
				COUNTY	CHECKED BY:	O. GREEN		SHEET NO.
				NEW CASTLE				17

27-AUG-2024
\\IA\Accounts\DEDOT\DEDOT22014 - AGR1955F Task 5 Old Baltimore Pike Pedes\DESIGN\CTDGN\X5_000_RDSF_T202301501_PEN.dgn

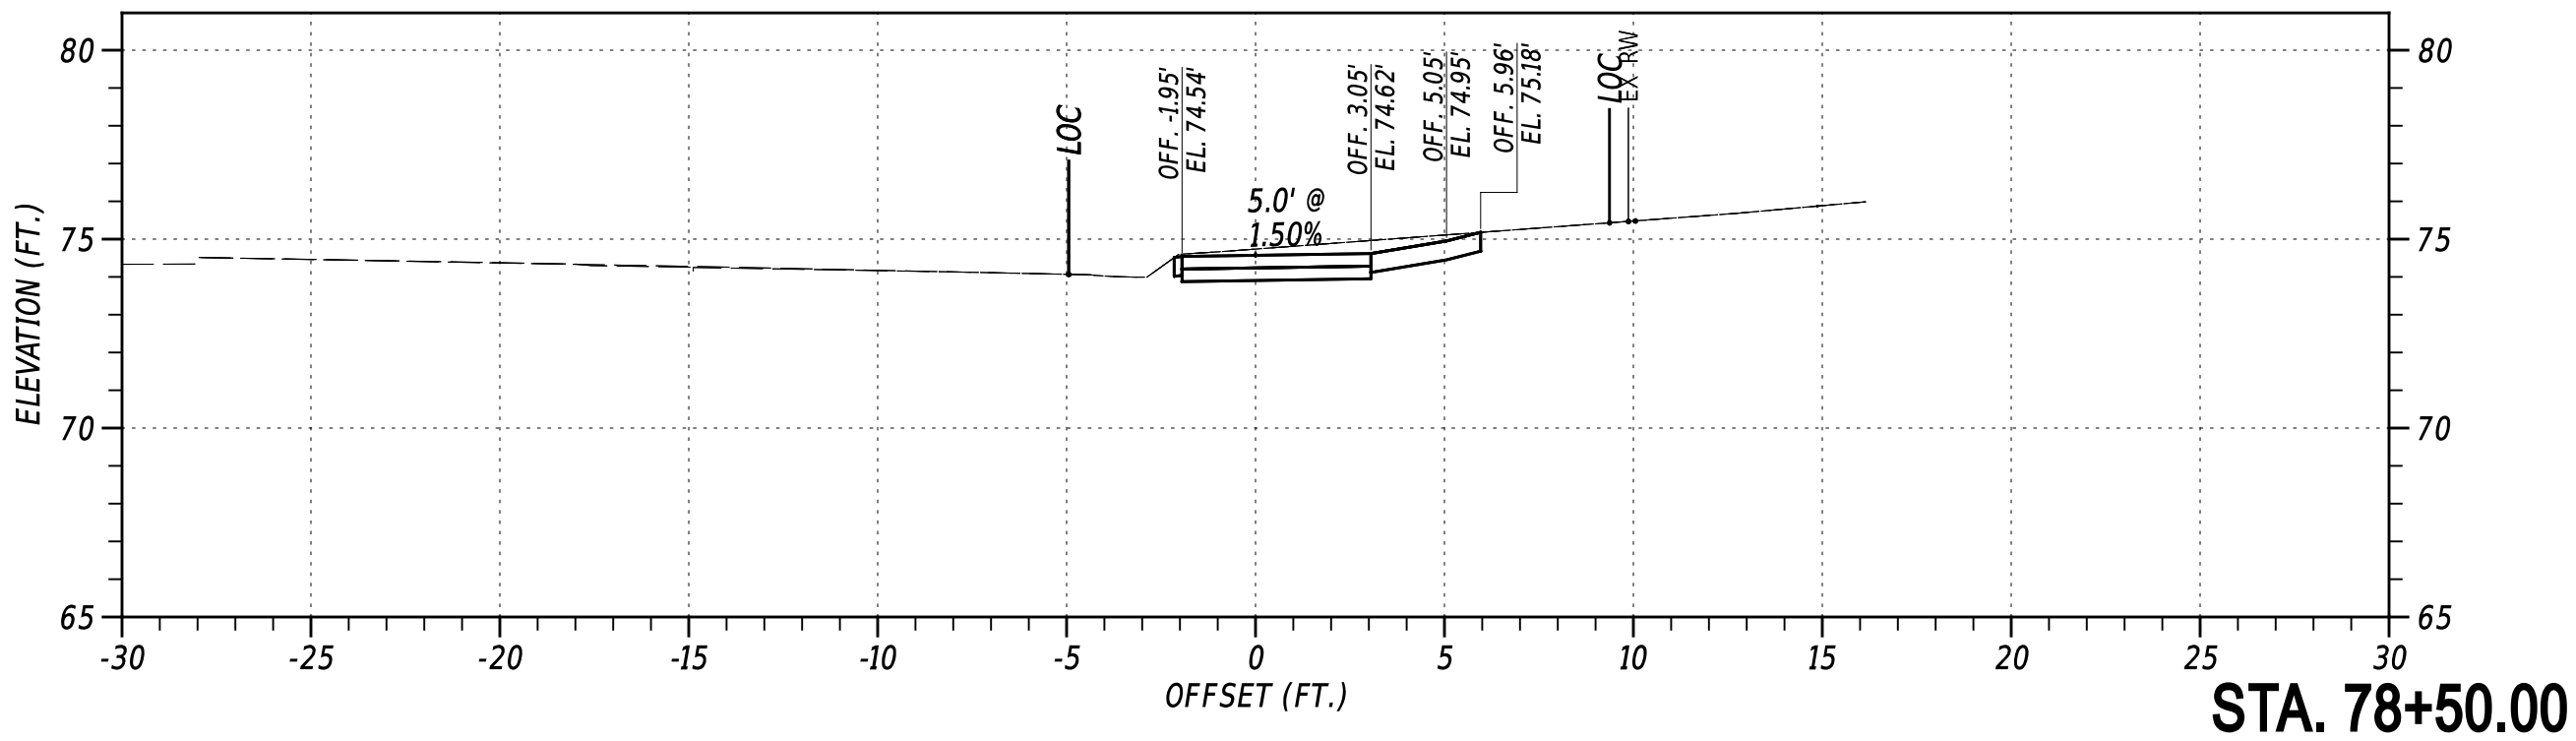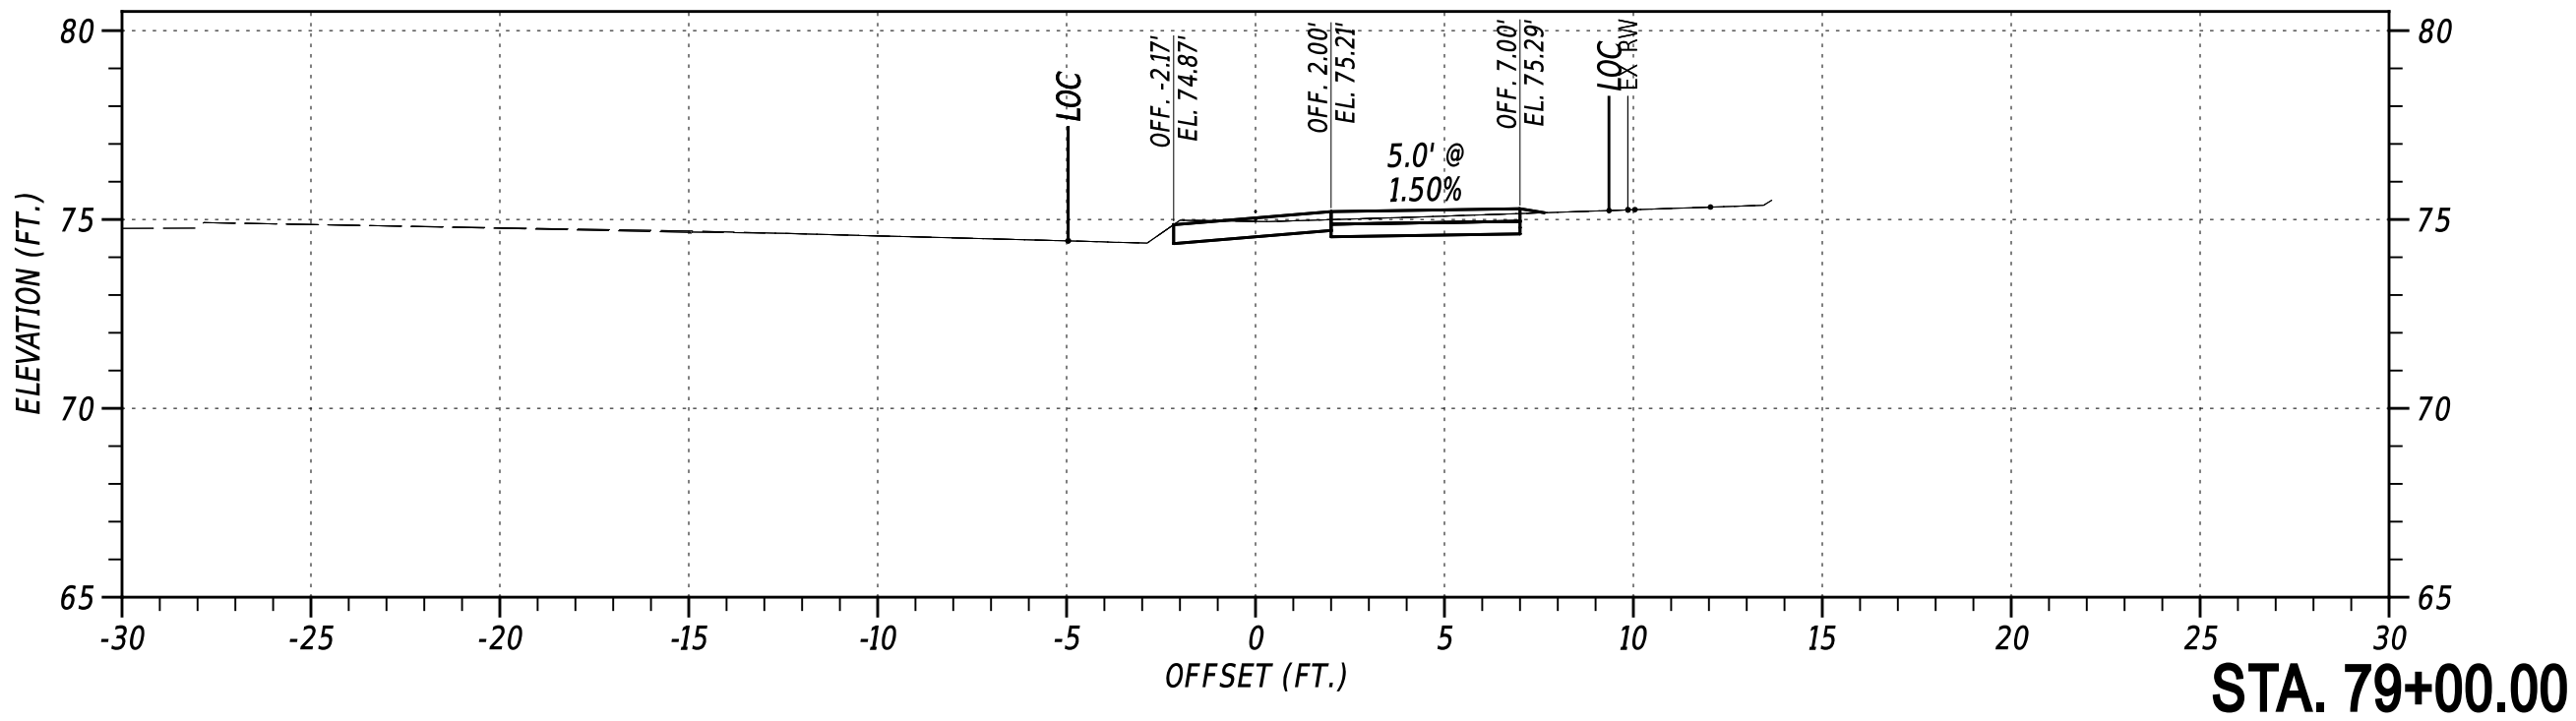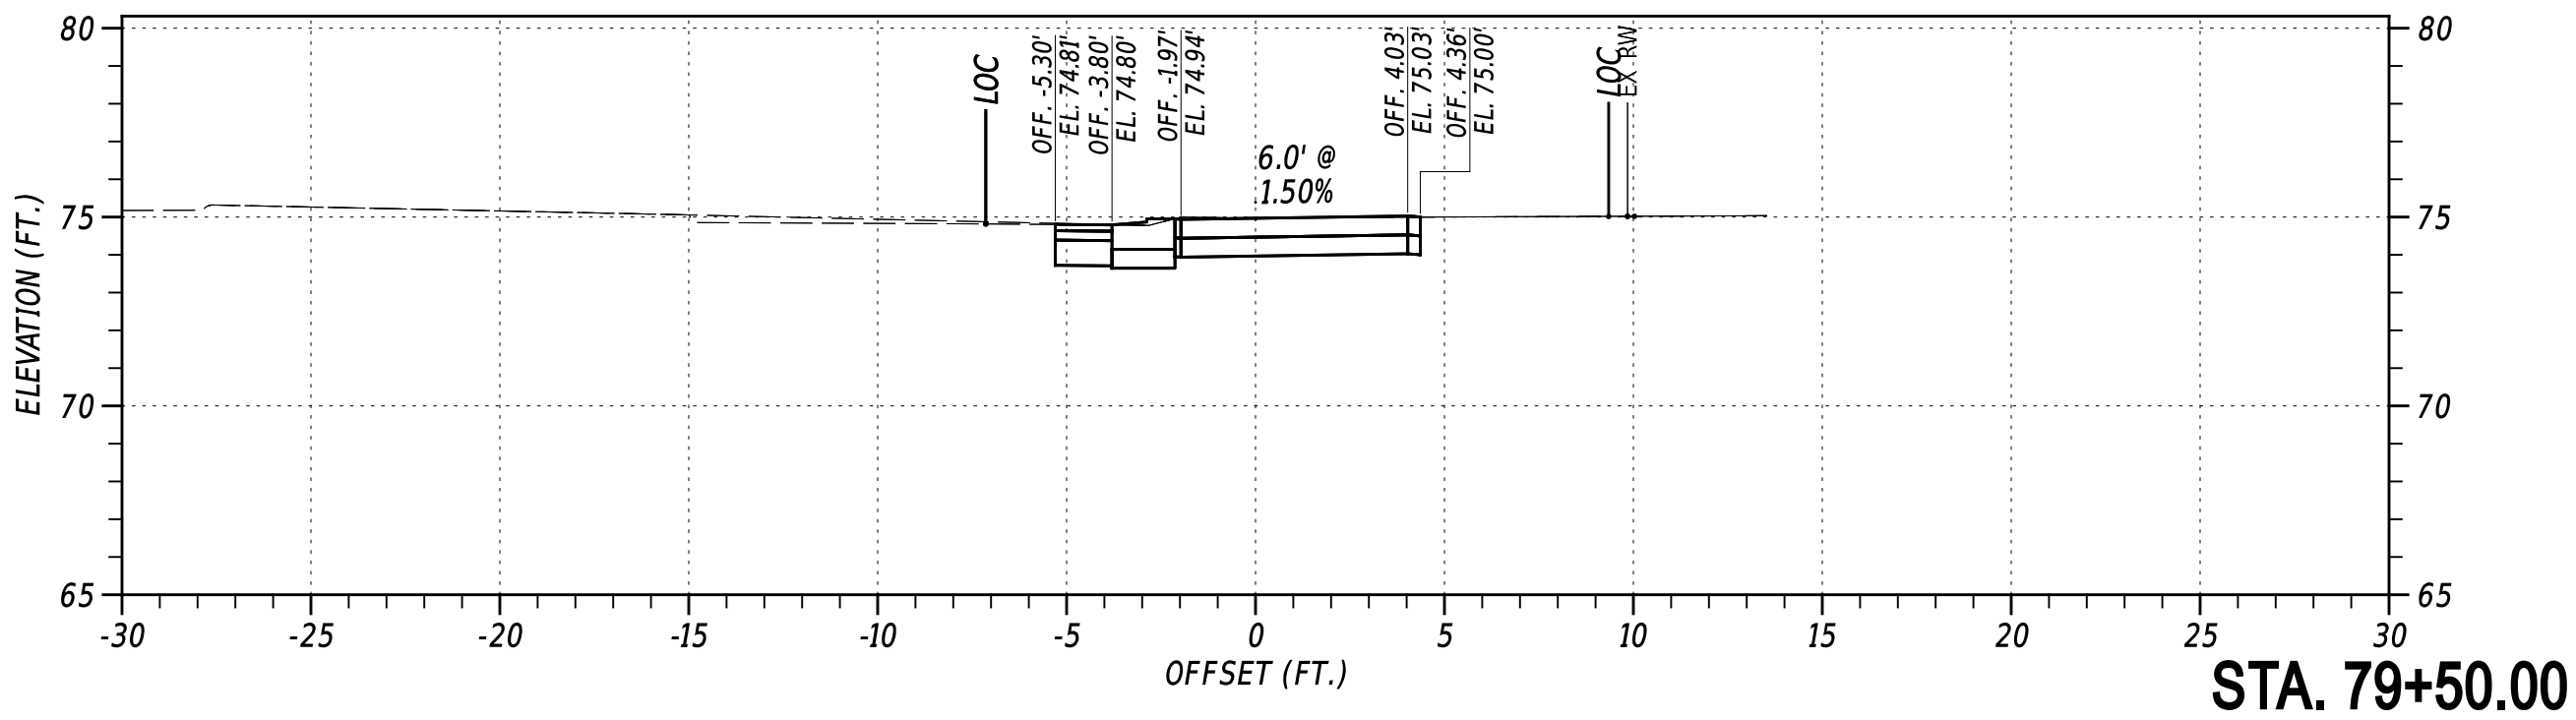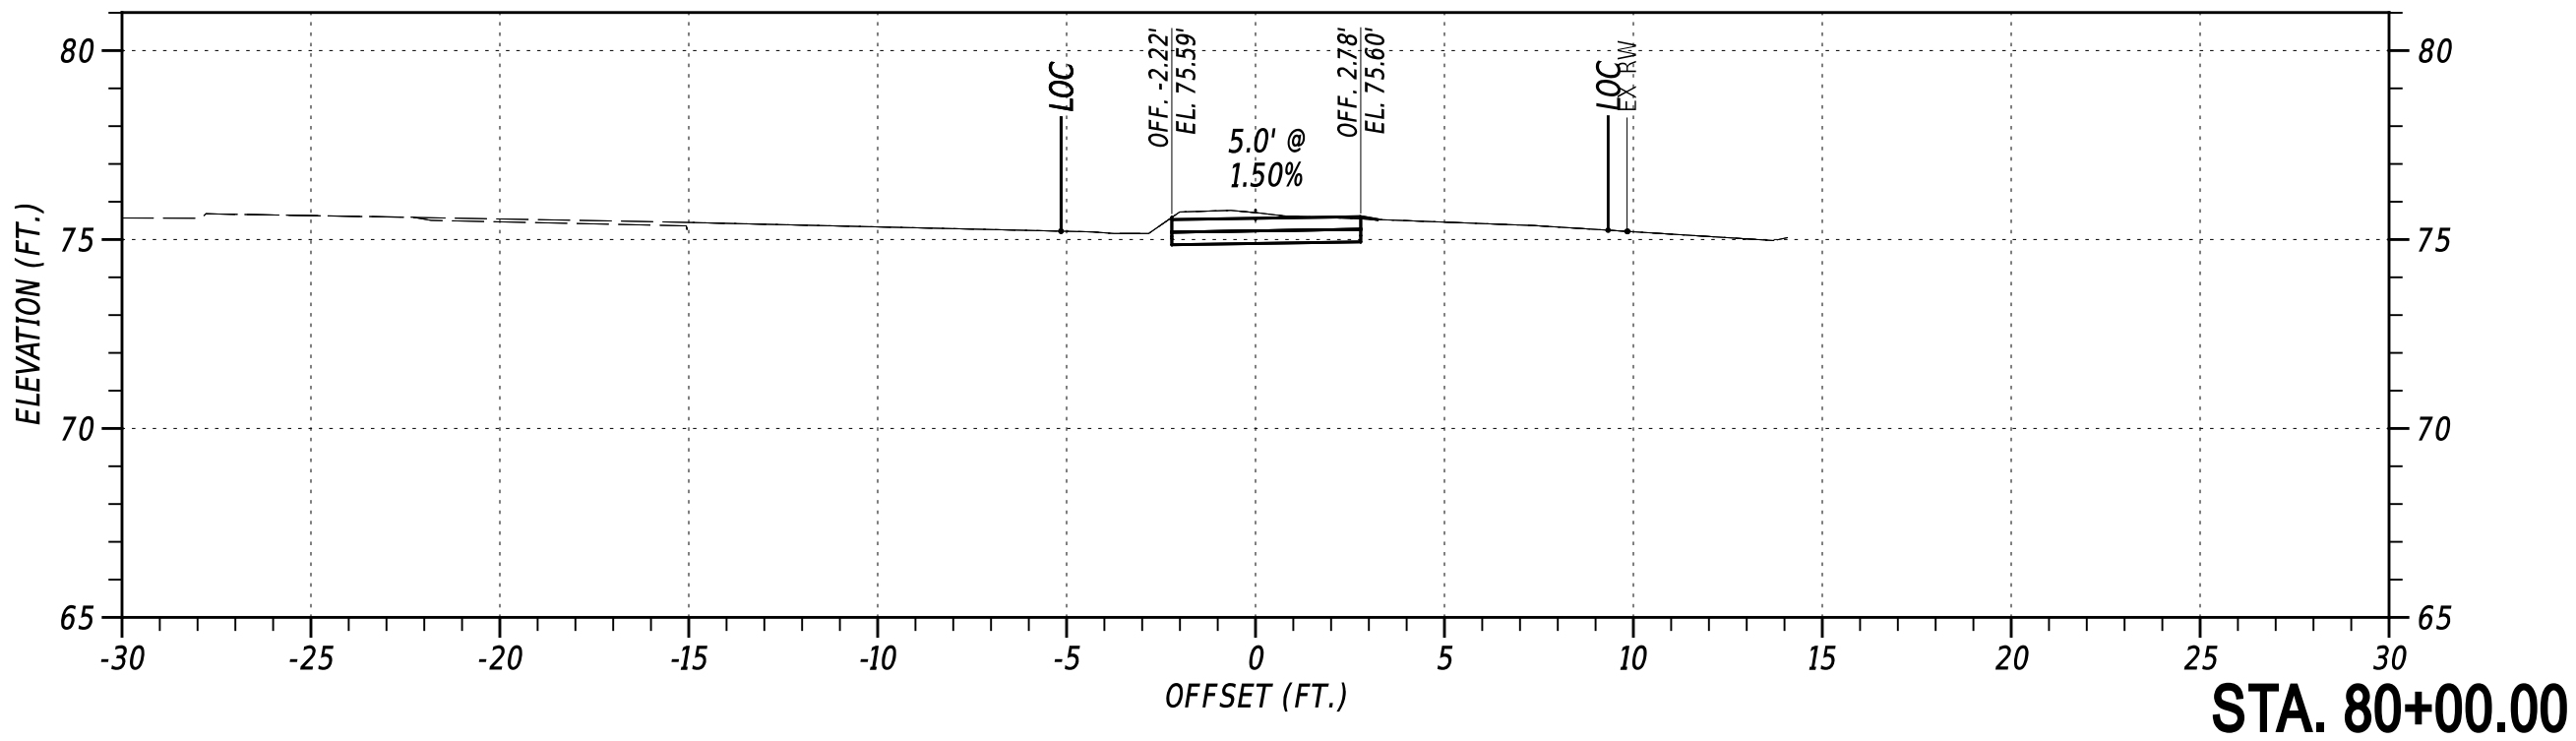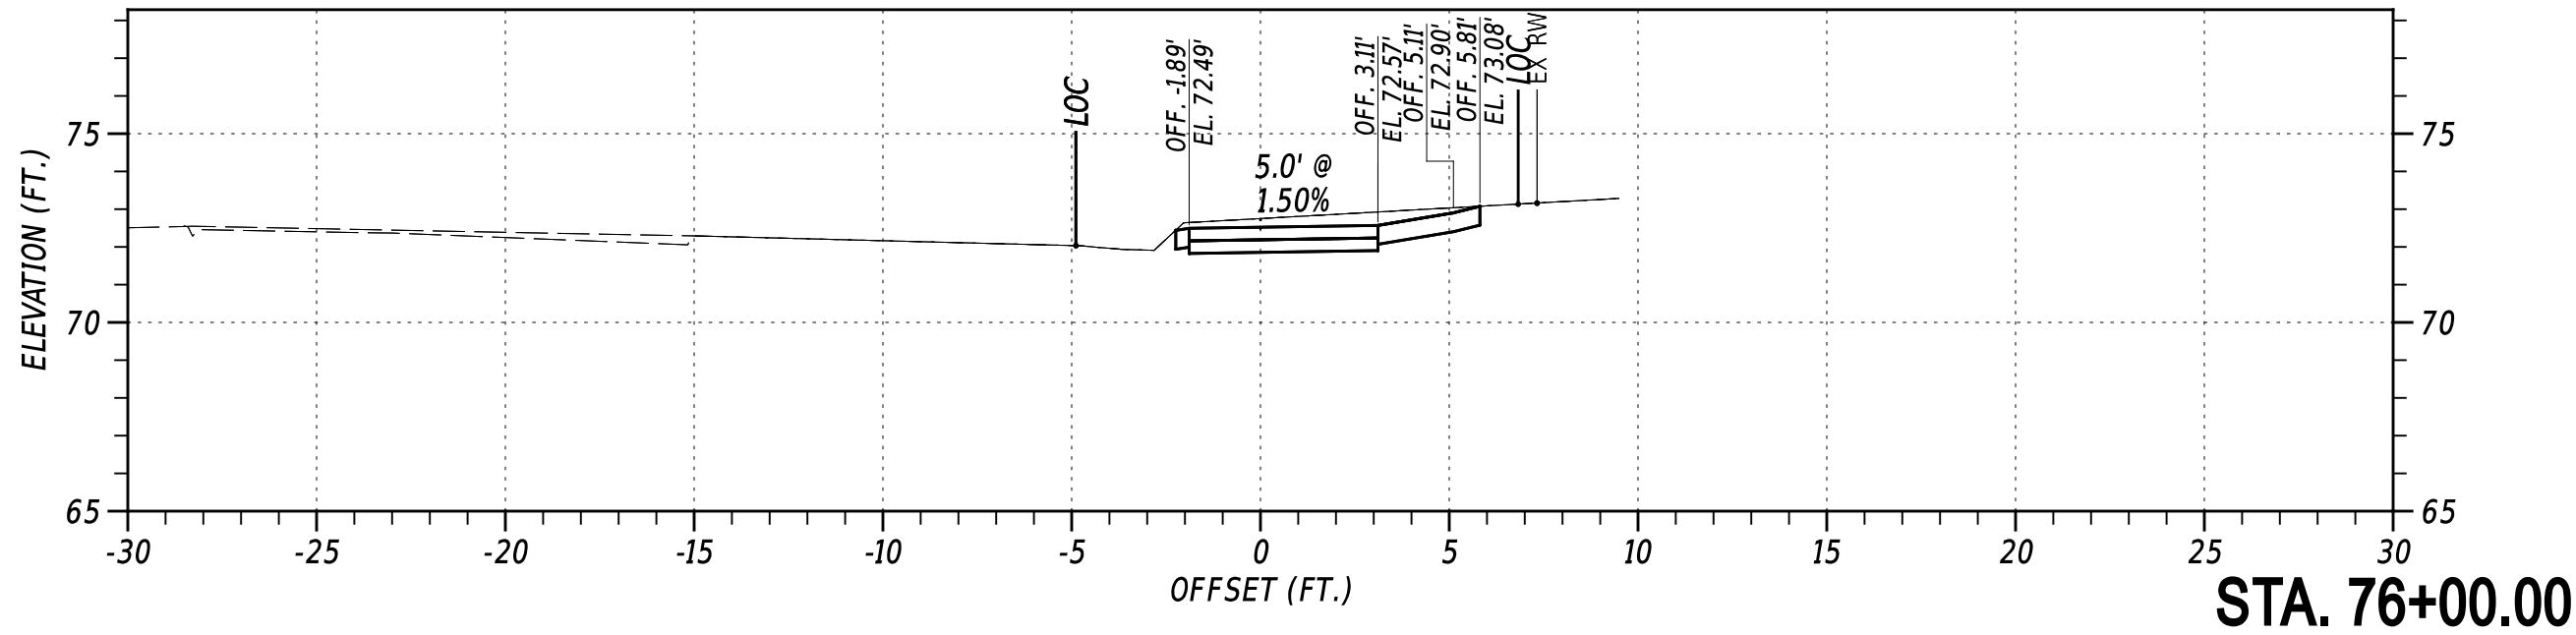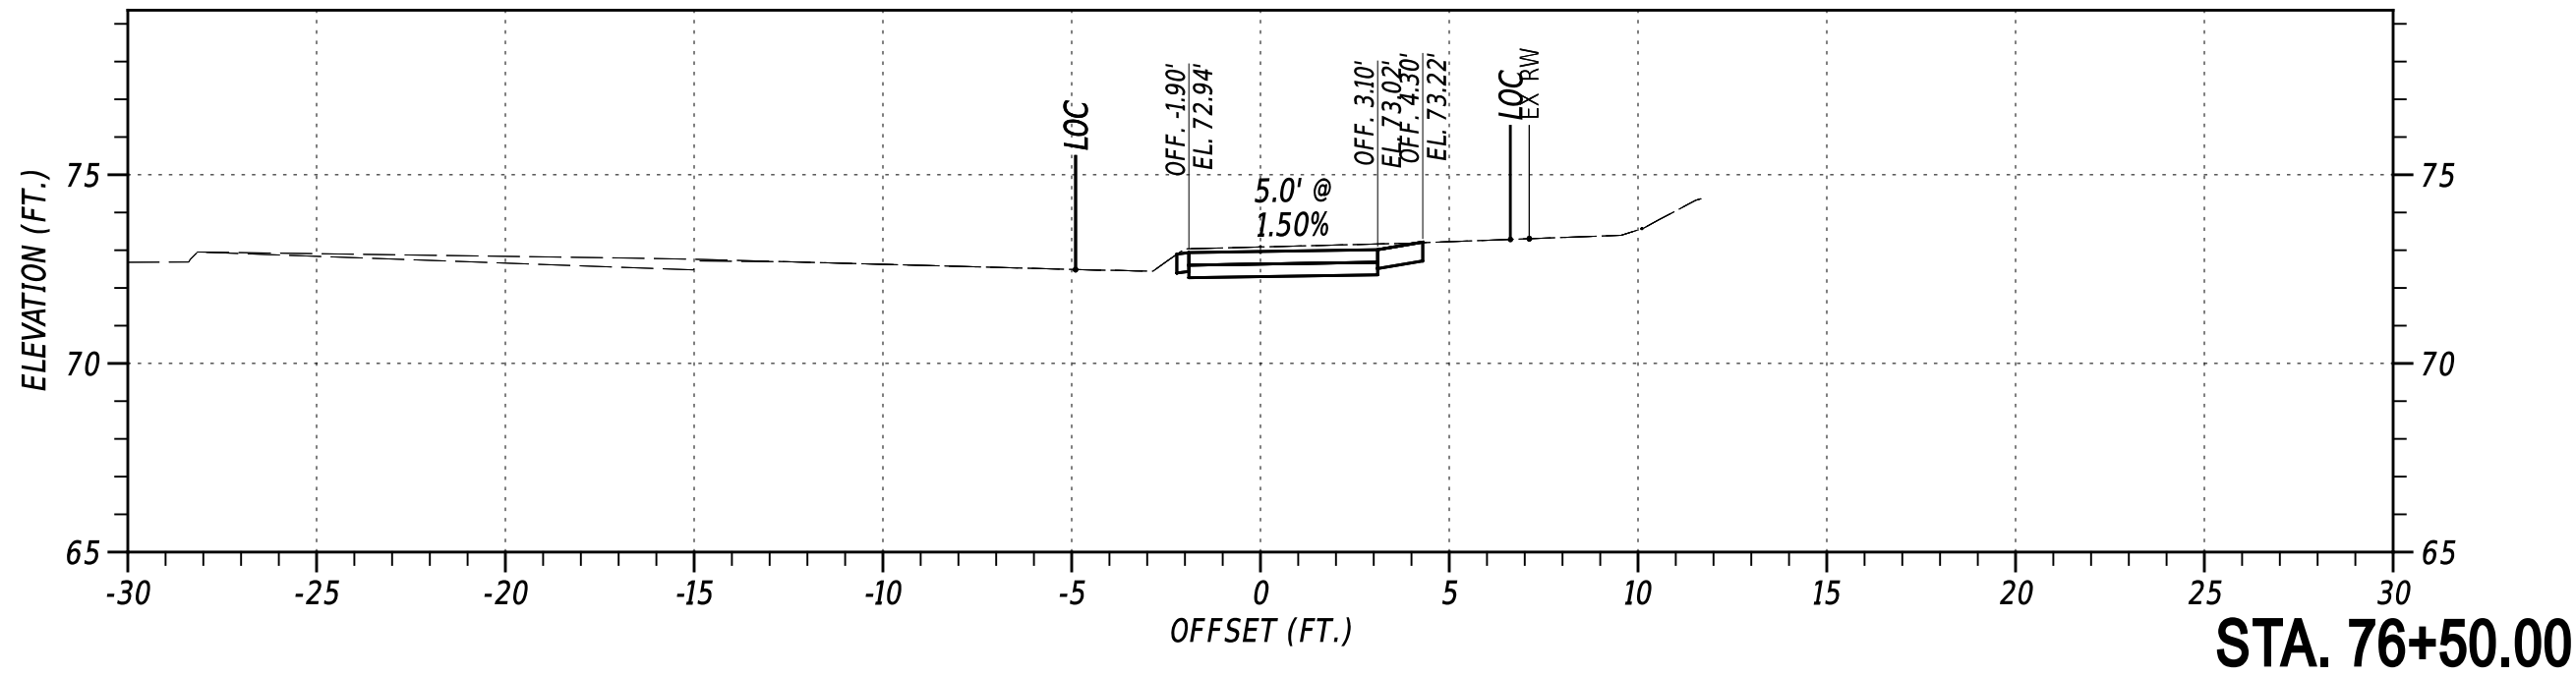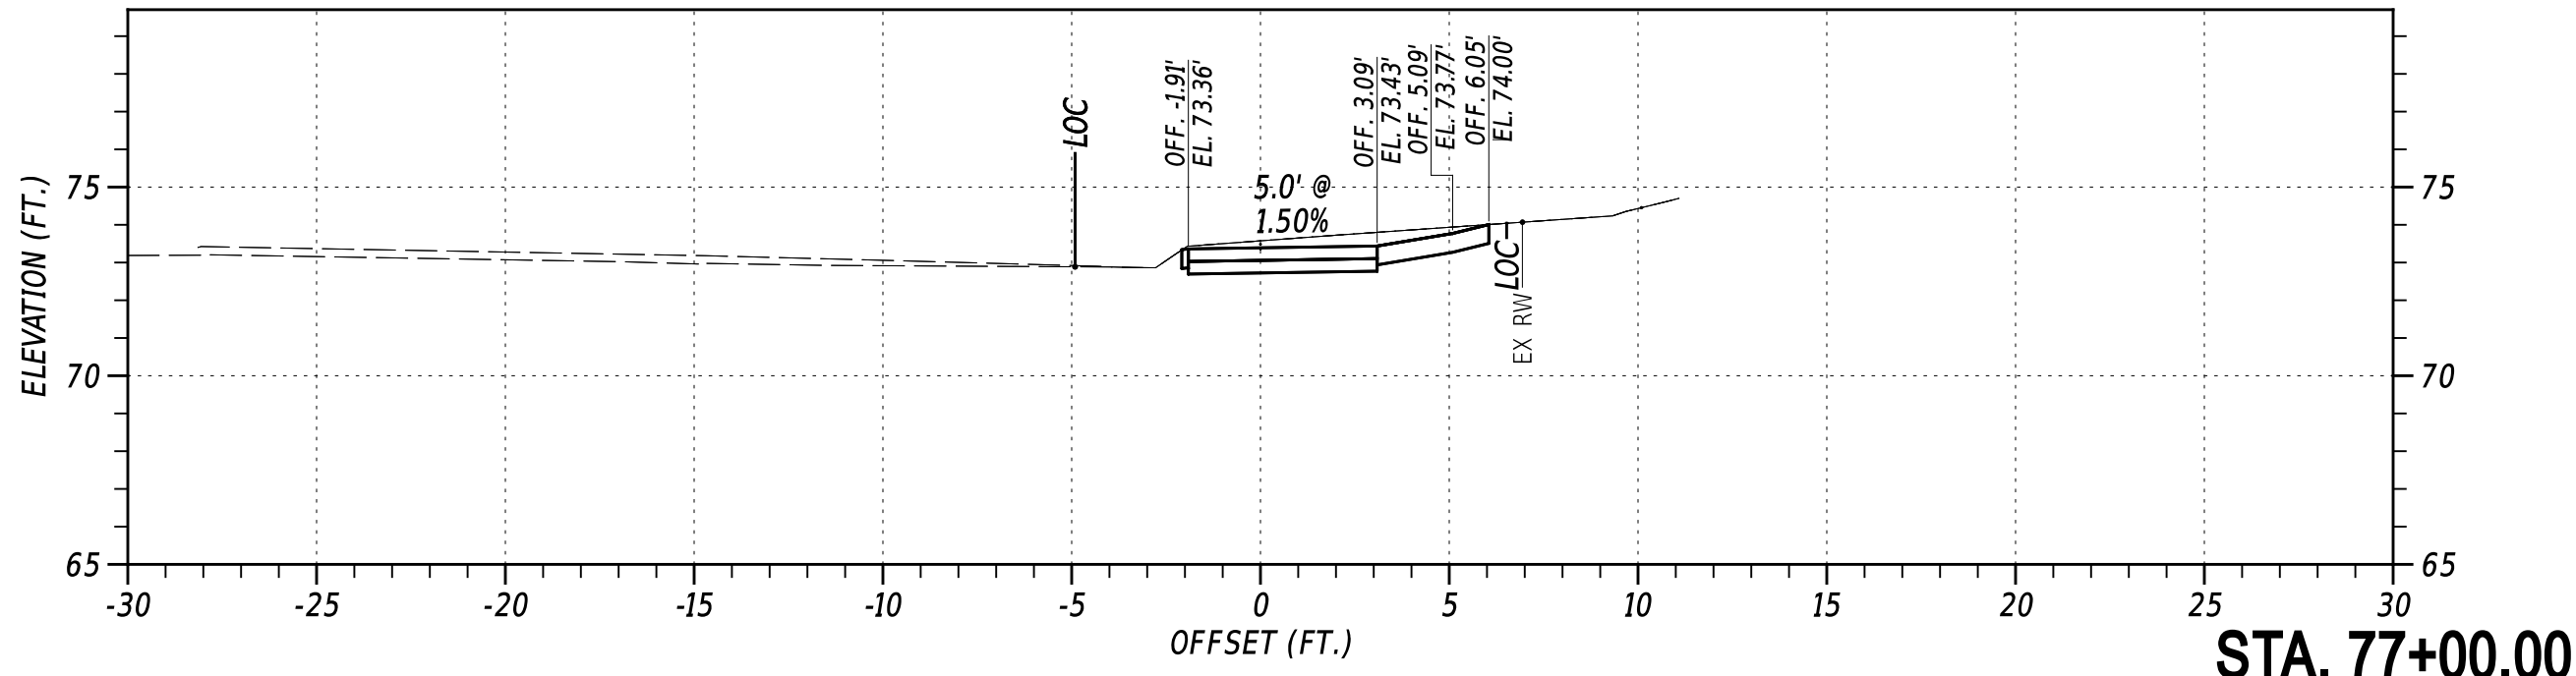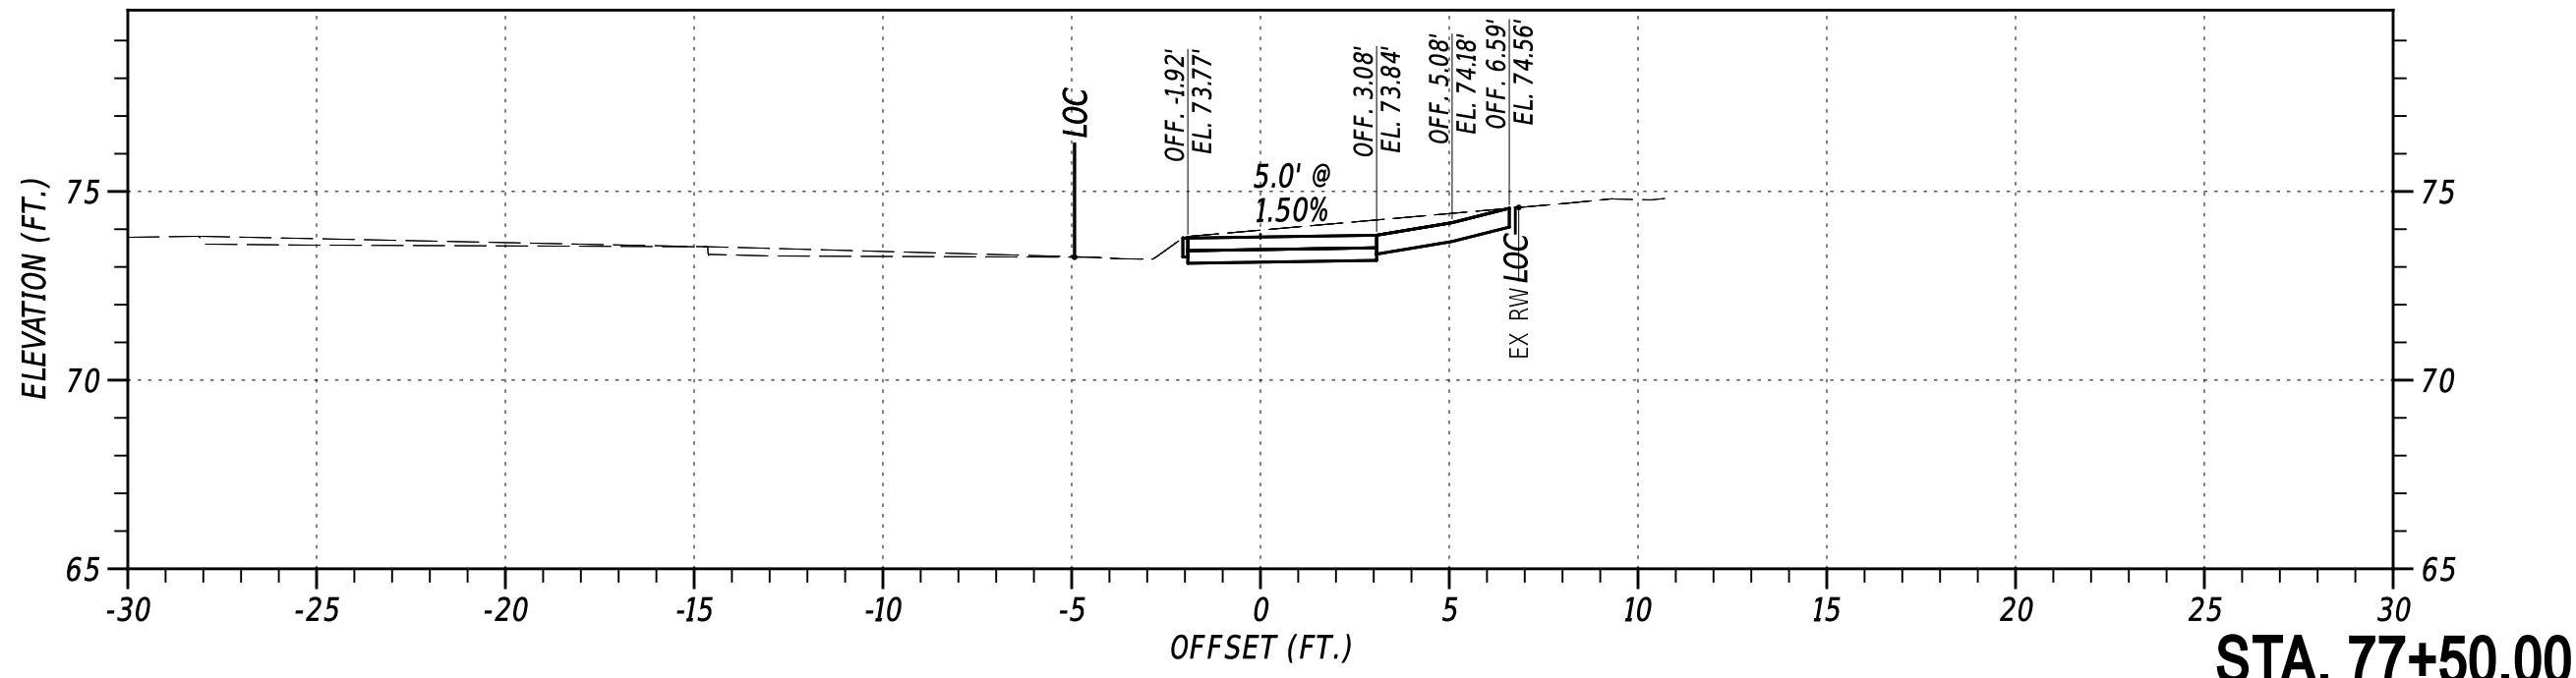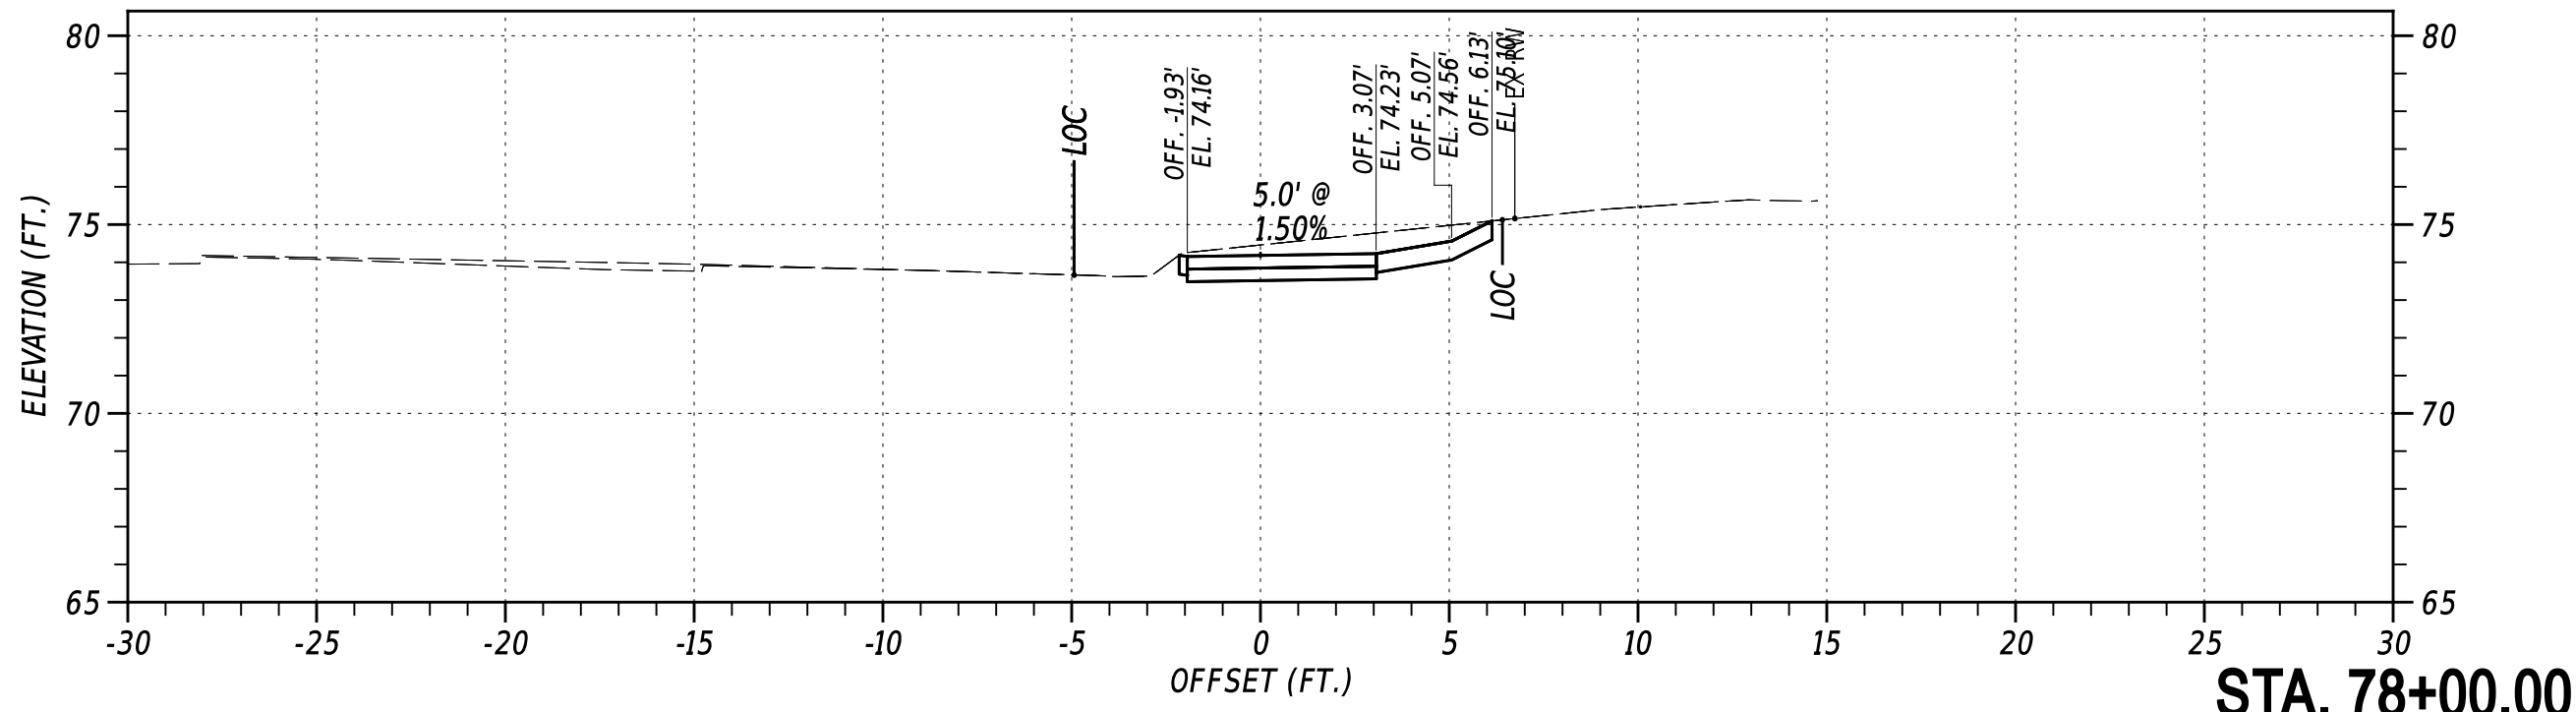

NOT TO SCALE











OLD BALTIMORE PIKE SIDE PATH, PHASE II

CONTRACT T202301501	BRIDGE NO. N/A
COUNTY NEW CASTLE	DESIGNED BY: C. HOLLOWAY
	CHECKED BY: O. GREEN

CROSS SECTIONS
PAI
SHEET NO. 18

SECTION

27-AUG-2024
U:\Accounts\DEDOT\DEDOT22014 - AGR1955F Task 5 Old Baltimore Pike Pedes\DESIGN\CTDGN\X5_000_RDSF_T202301501_PEN.dgn

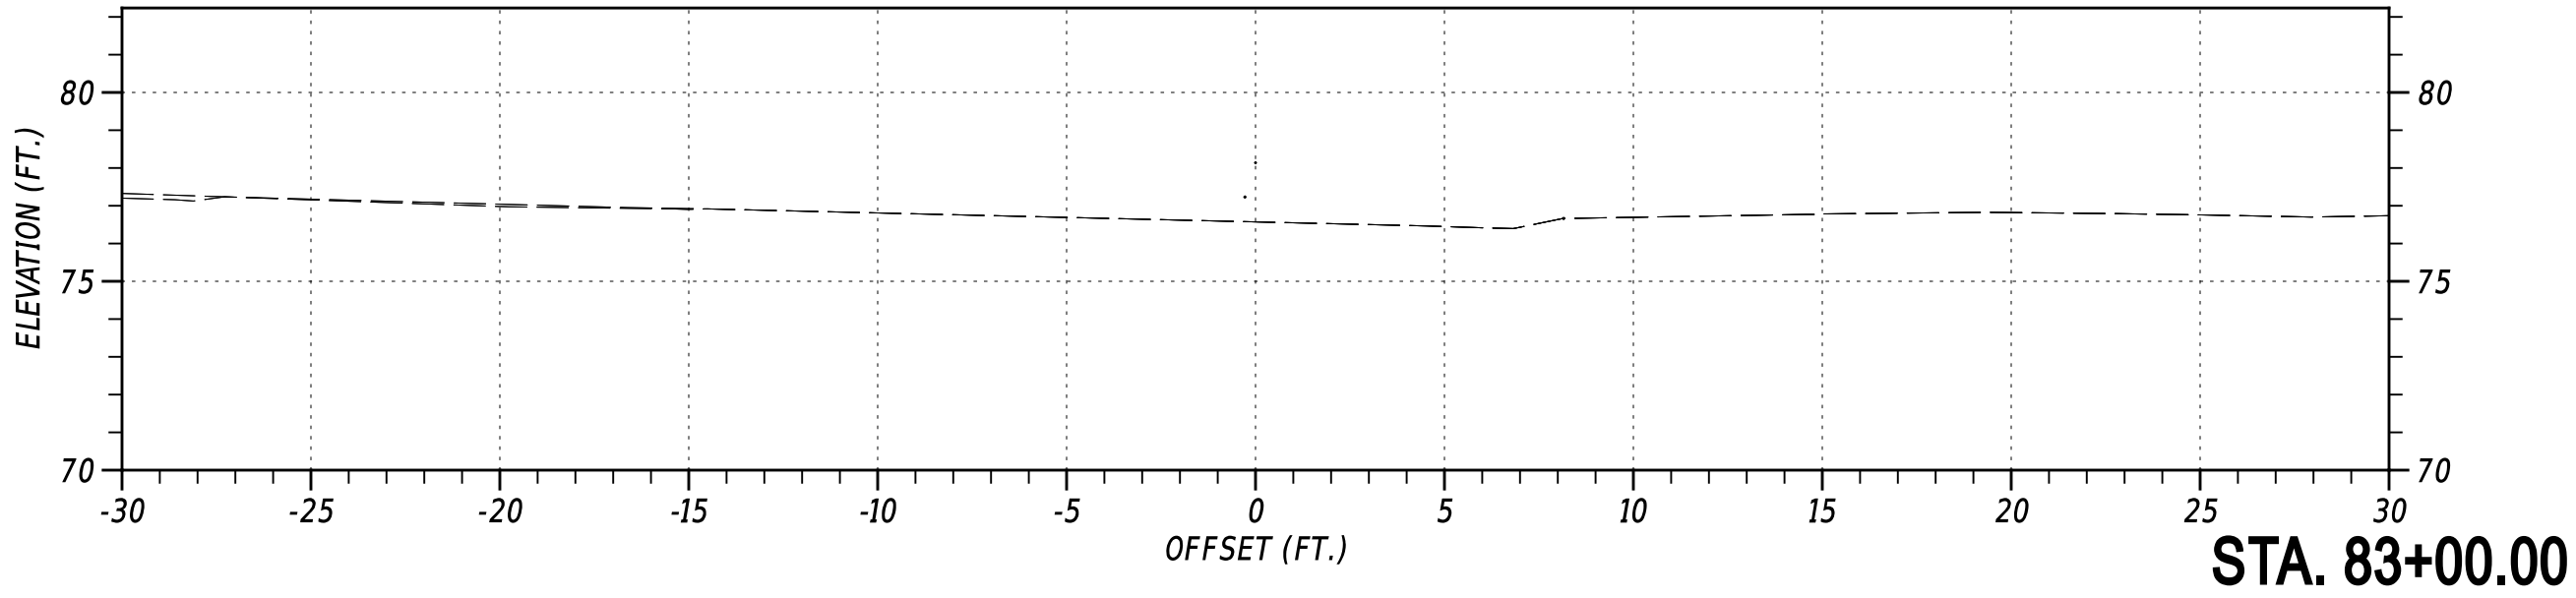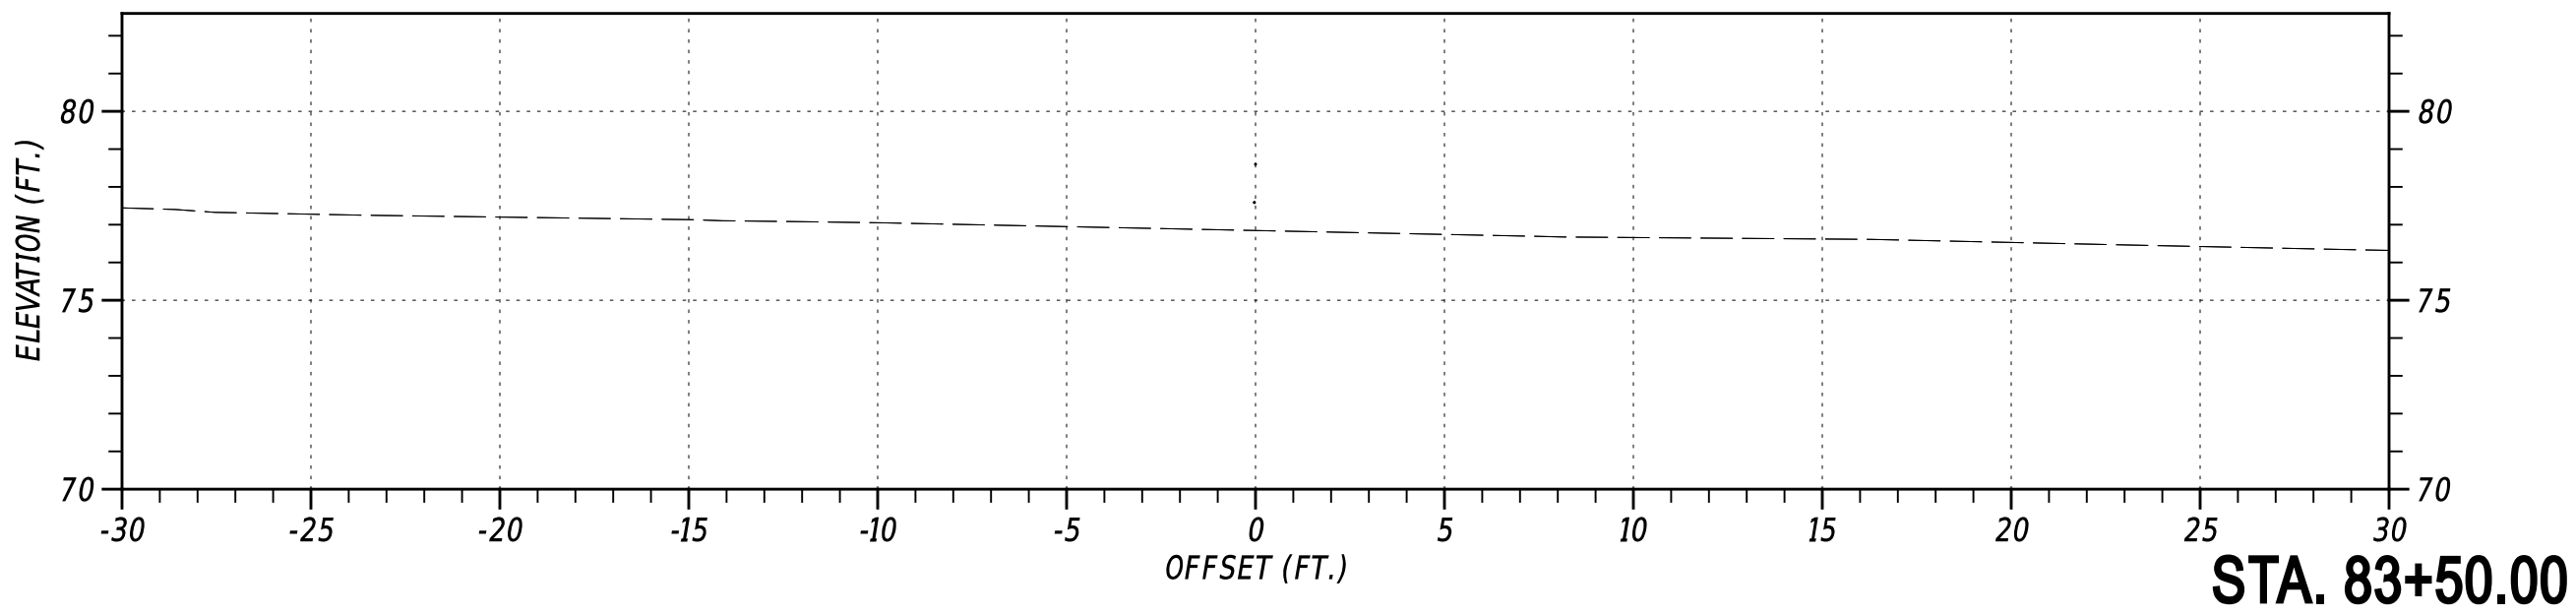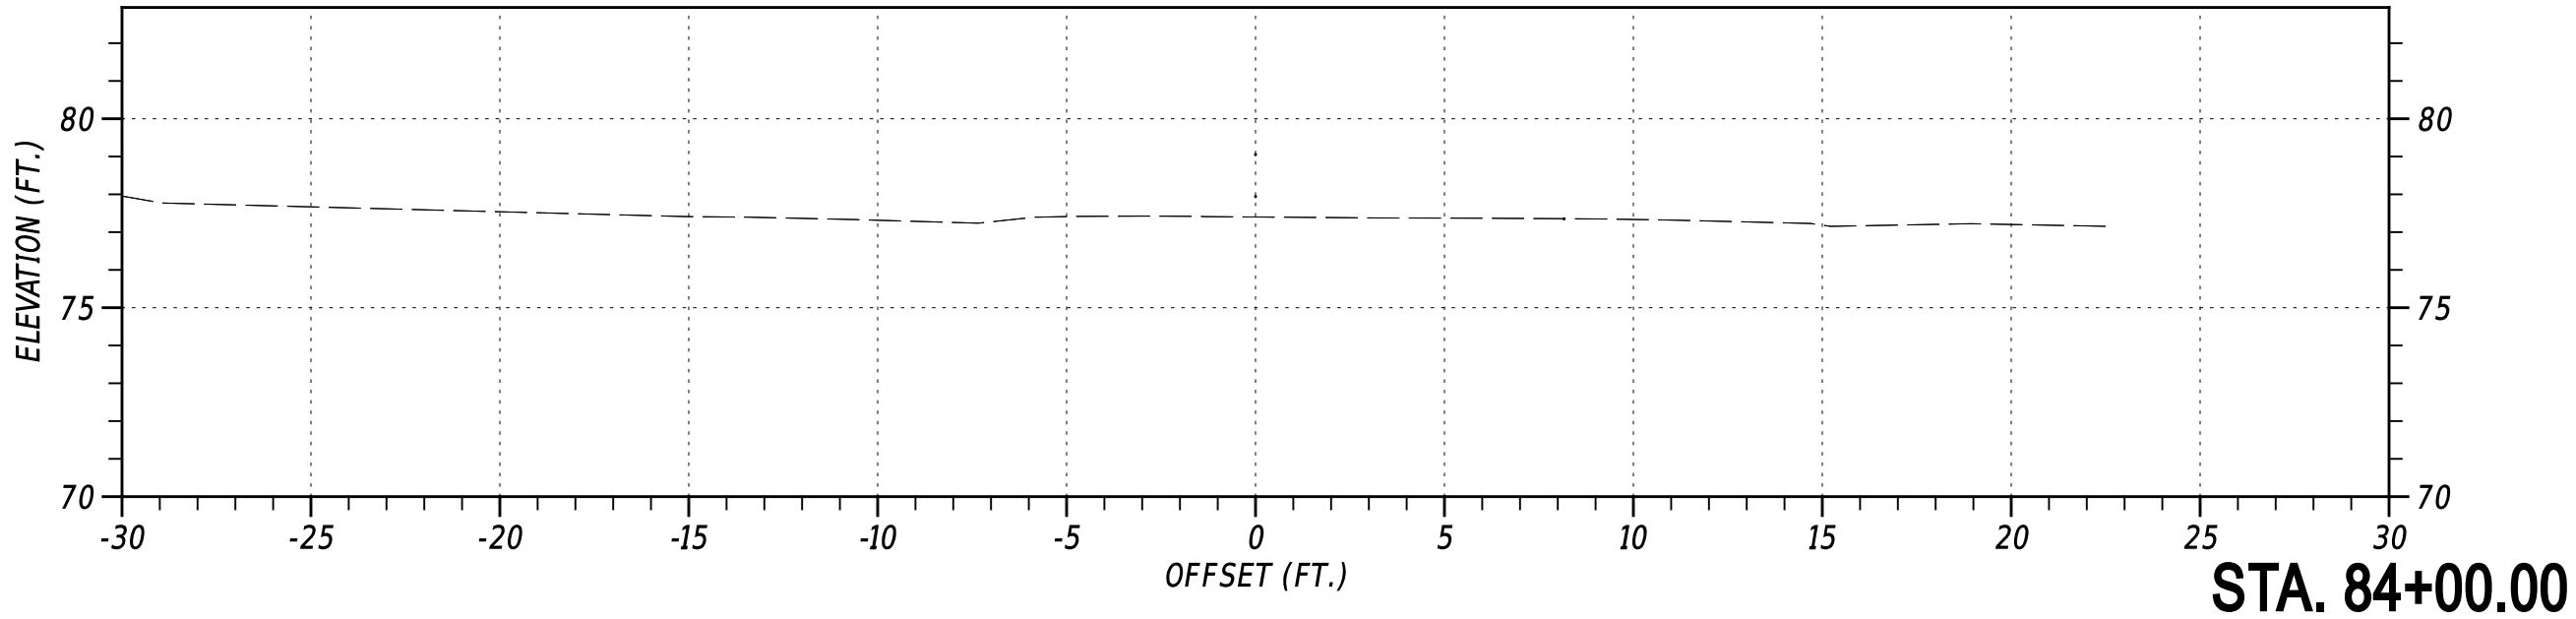
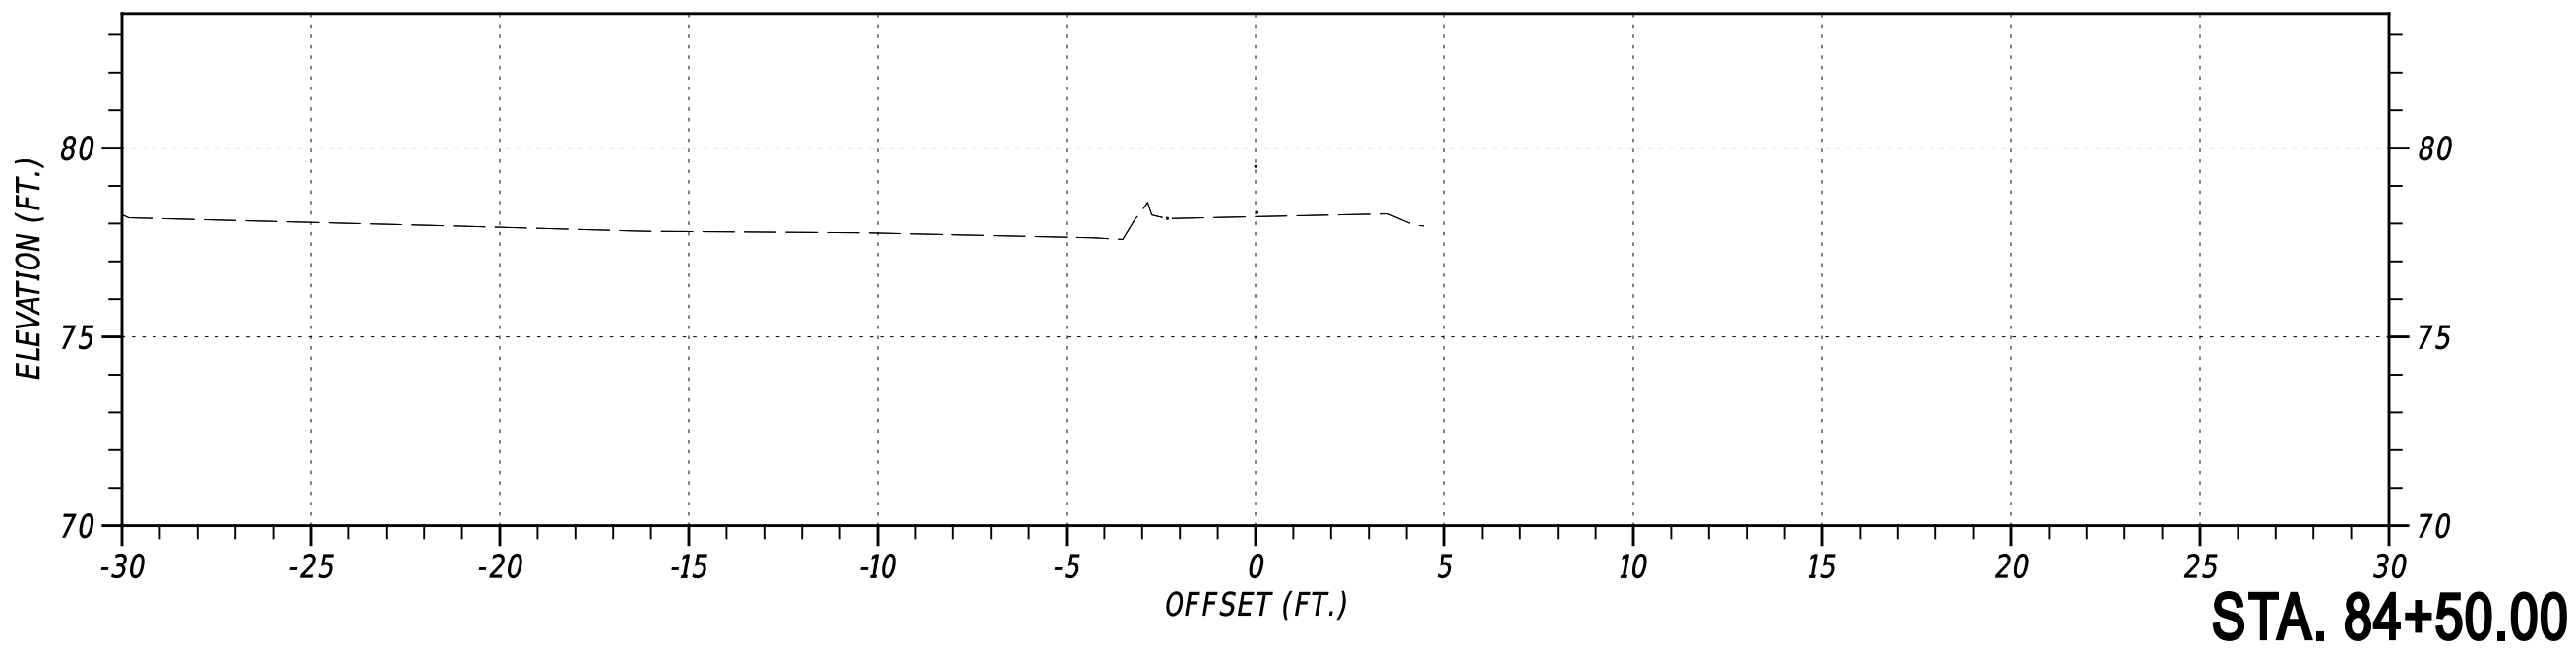
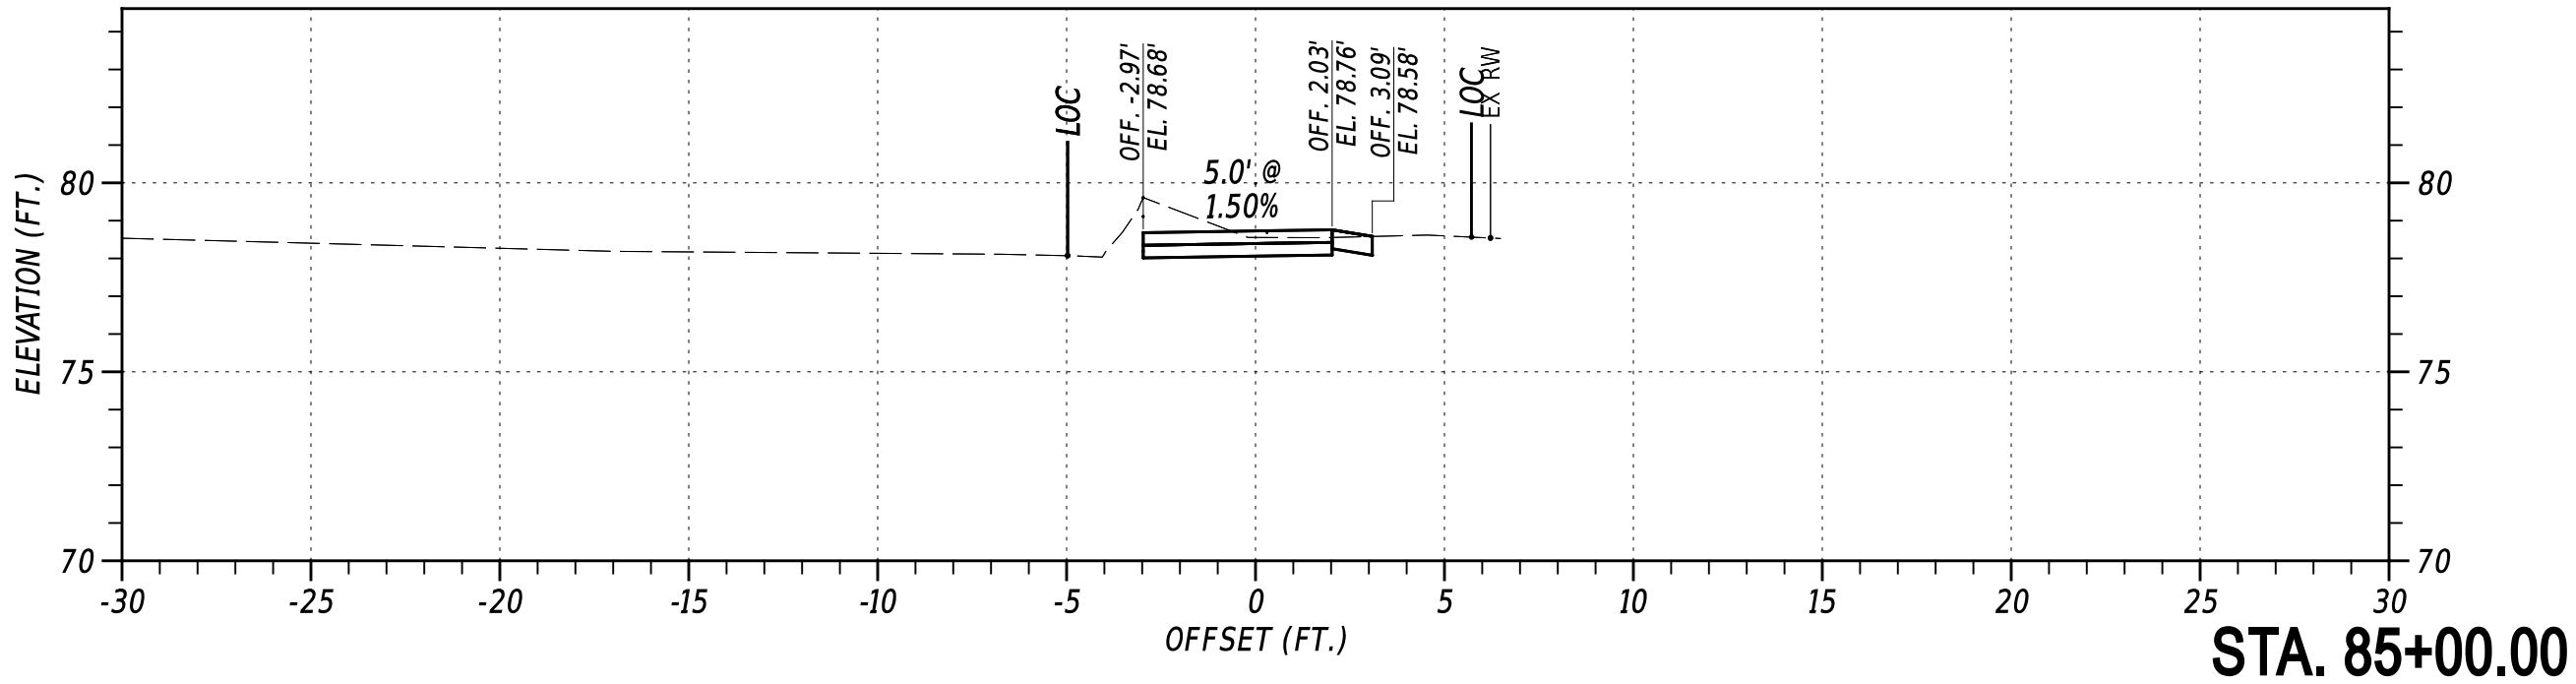
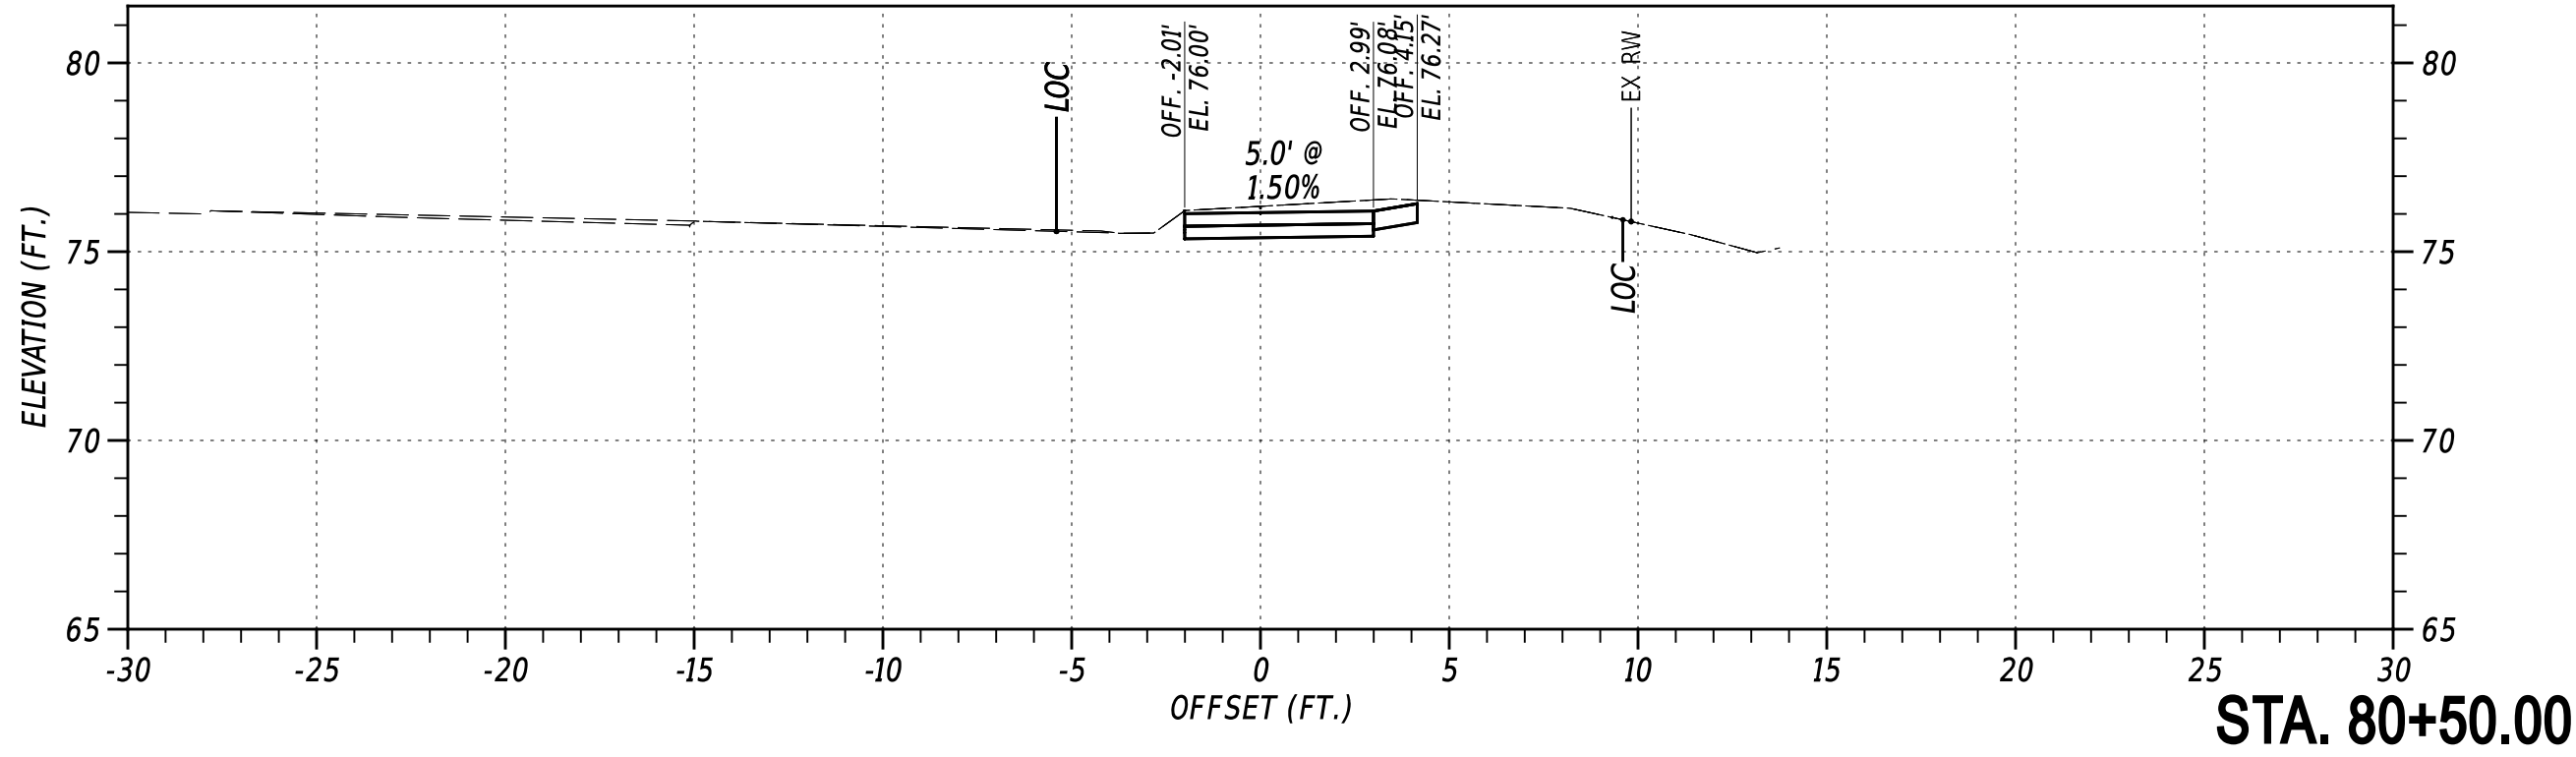
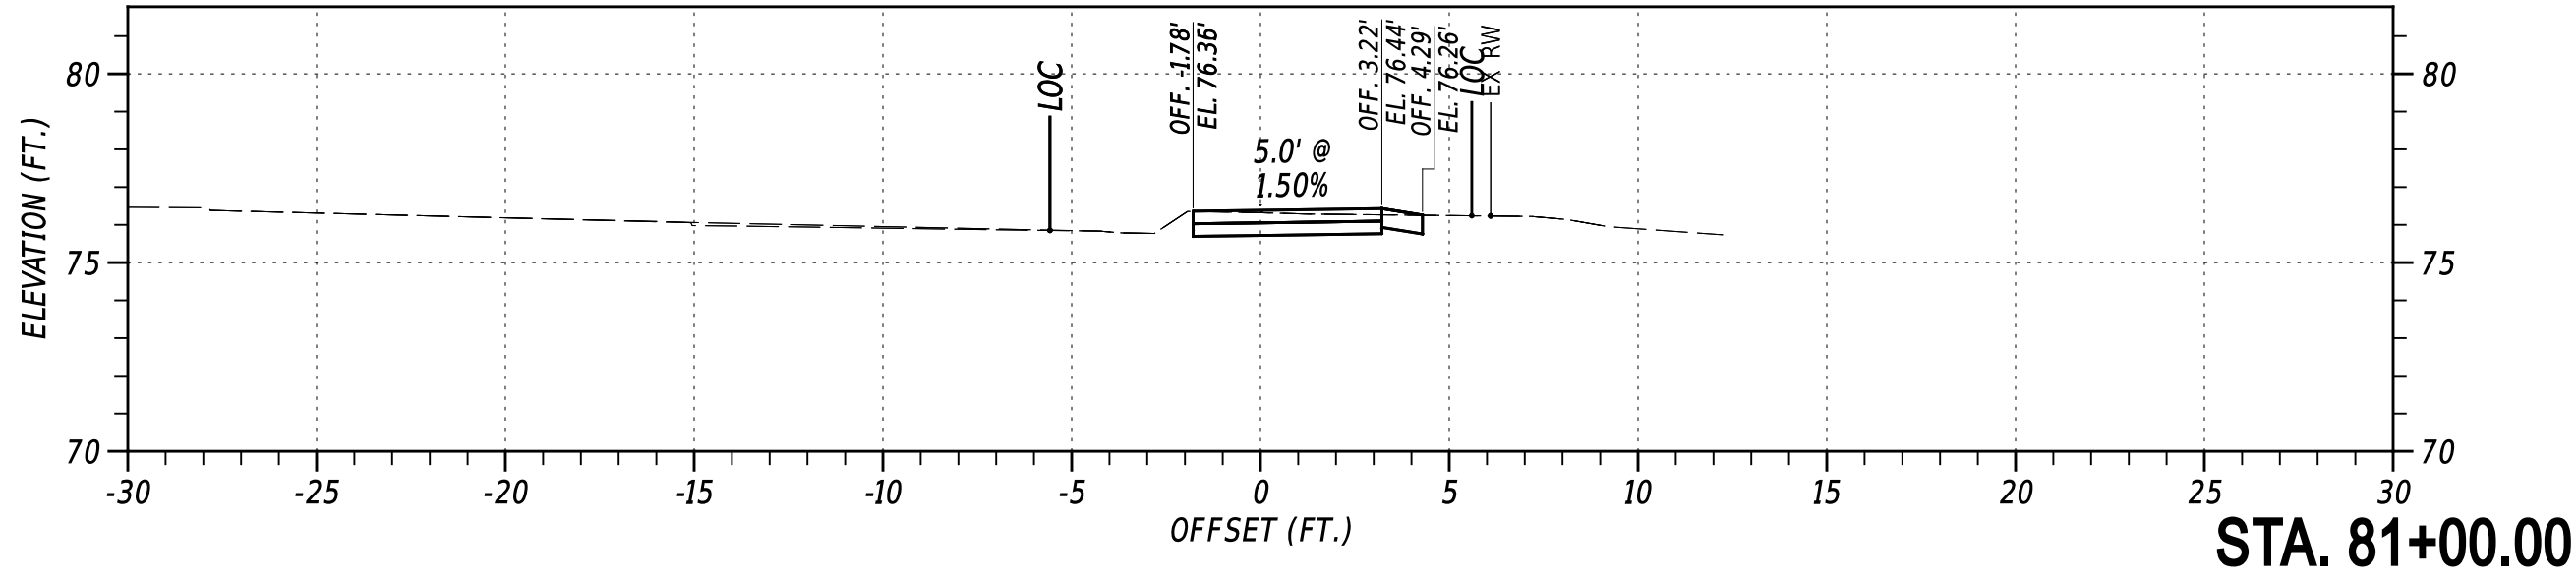
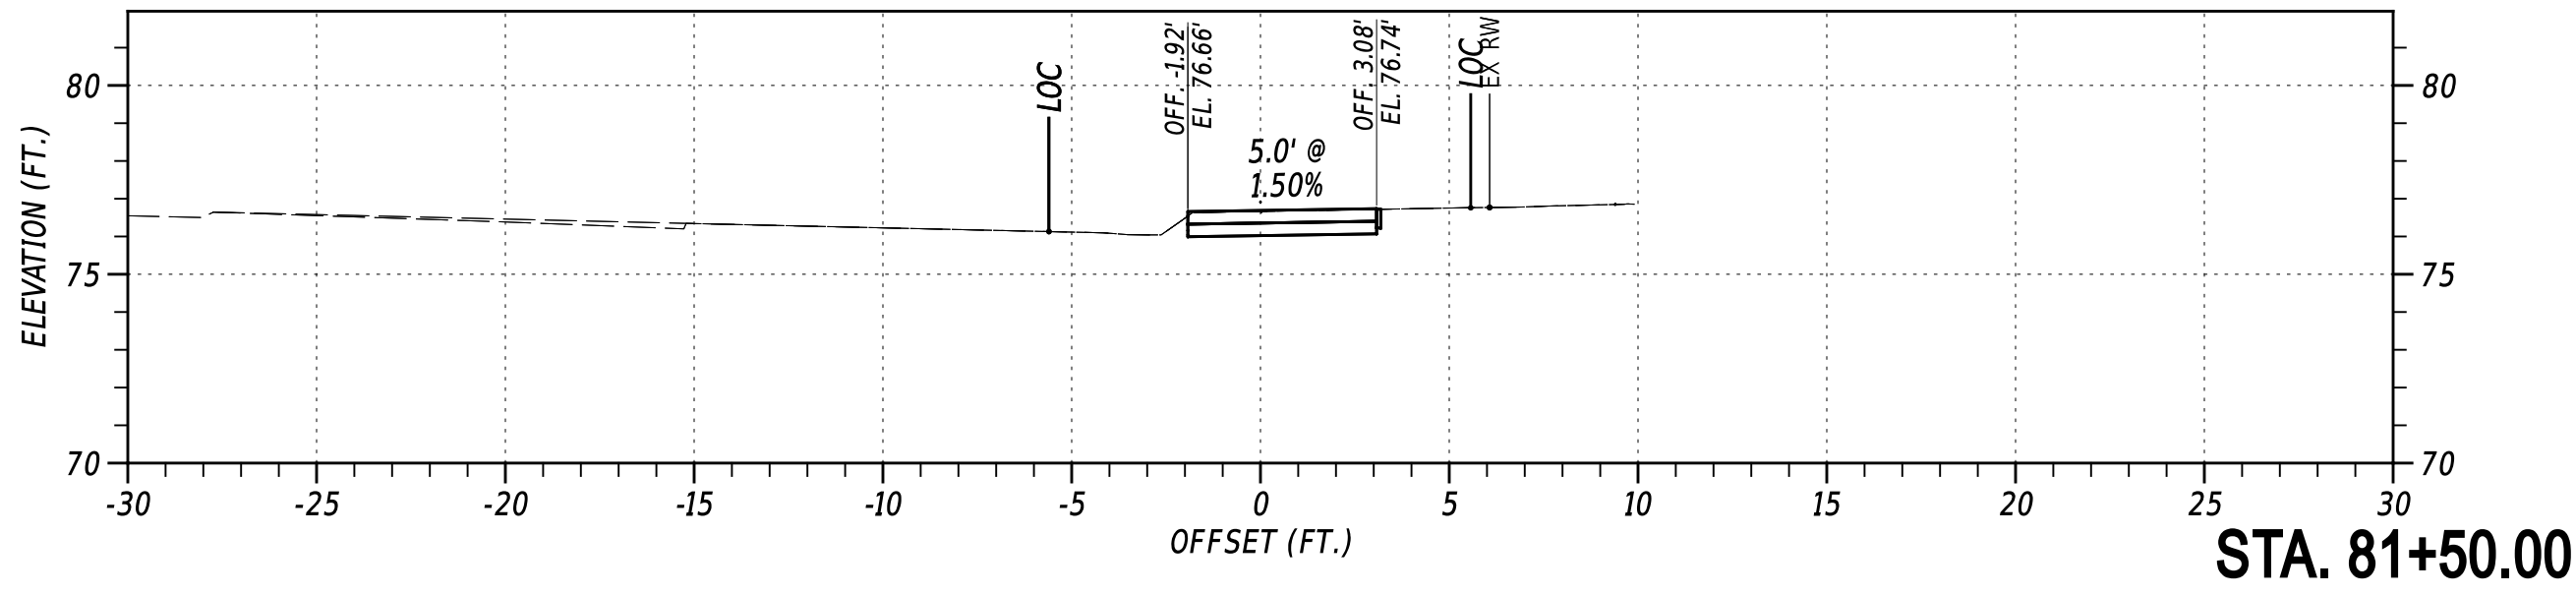
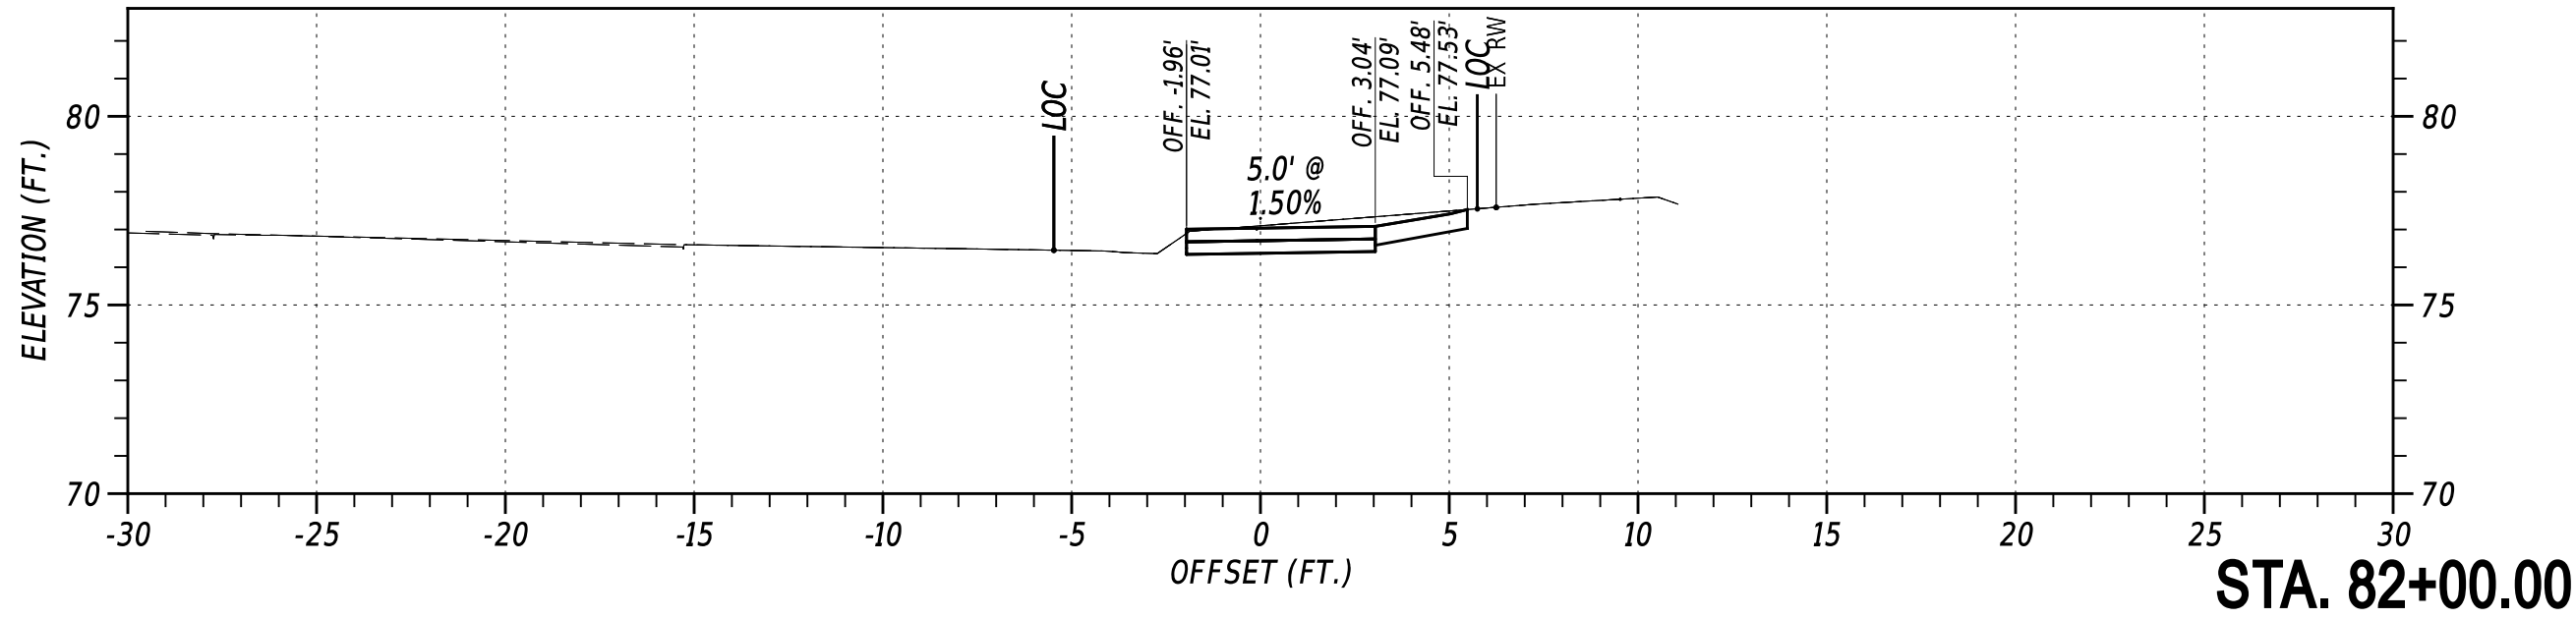
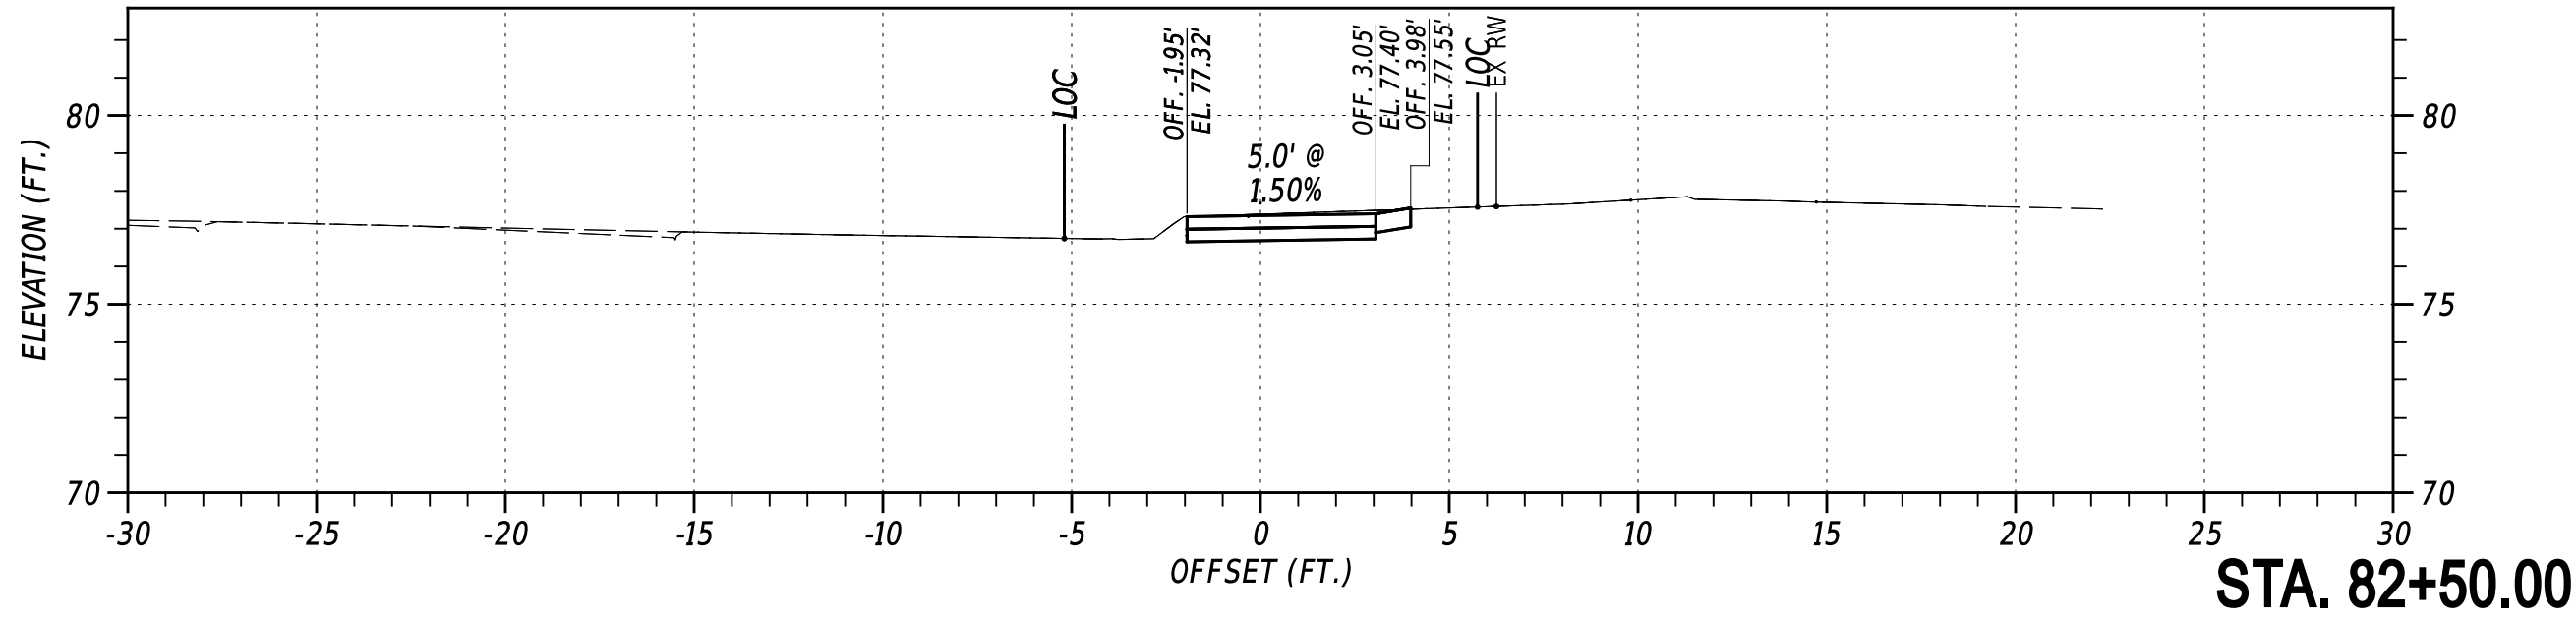


NOT TO SCALE

OLD BALTIMORE PIKE
SIDE PATH, PHASE II

CONTRACT	BRIDGE NO.	N/A
T202301501	DESIGNED BY:	C. HOLLOWAY
COUNTY	CHECKED BY:	O. GREEN
NEW CASTLE		

CROSS SECTIONS
SECTION
PAI
SHEET NO.
19

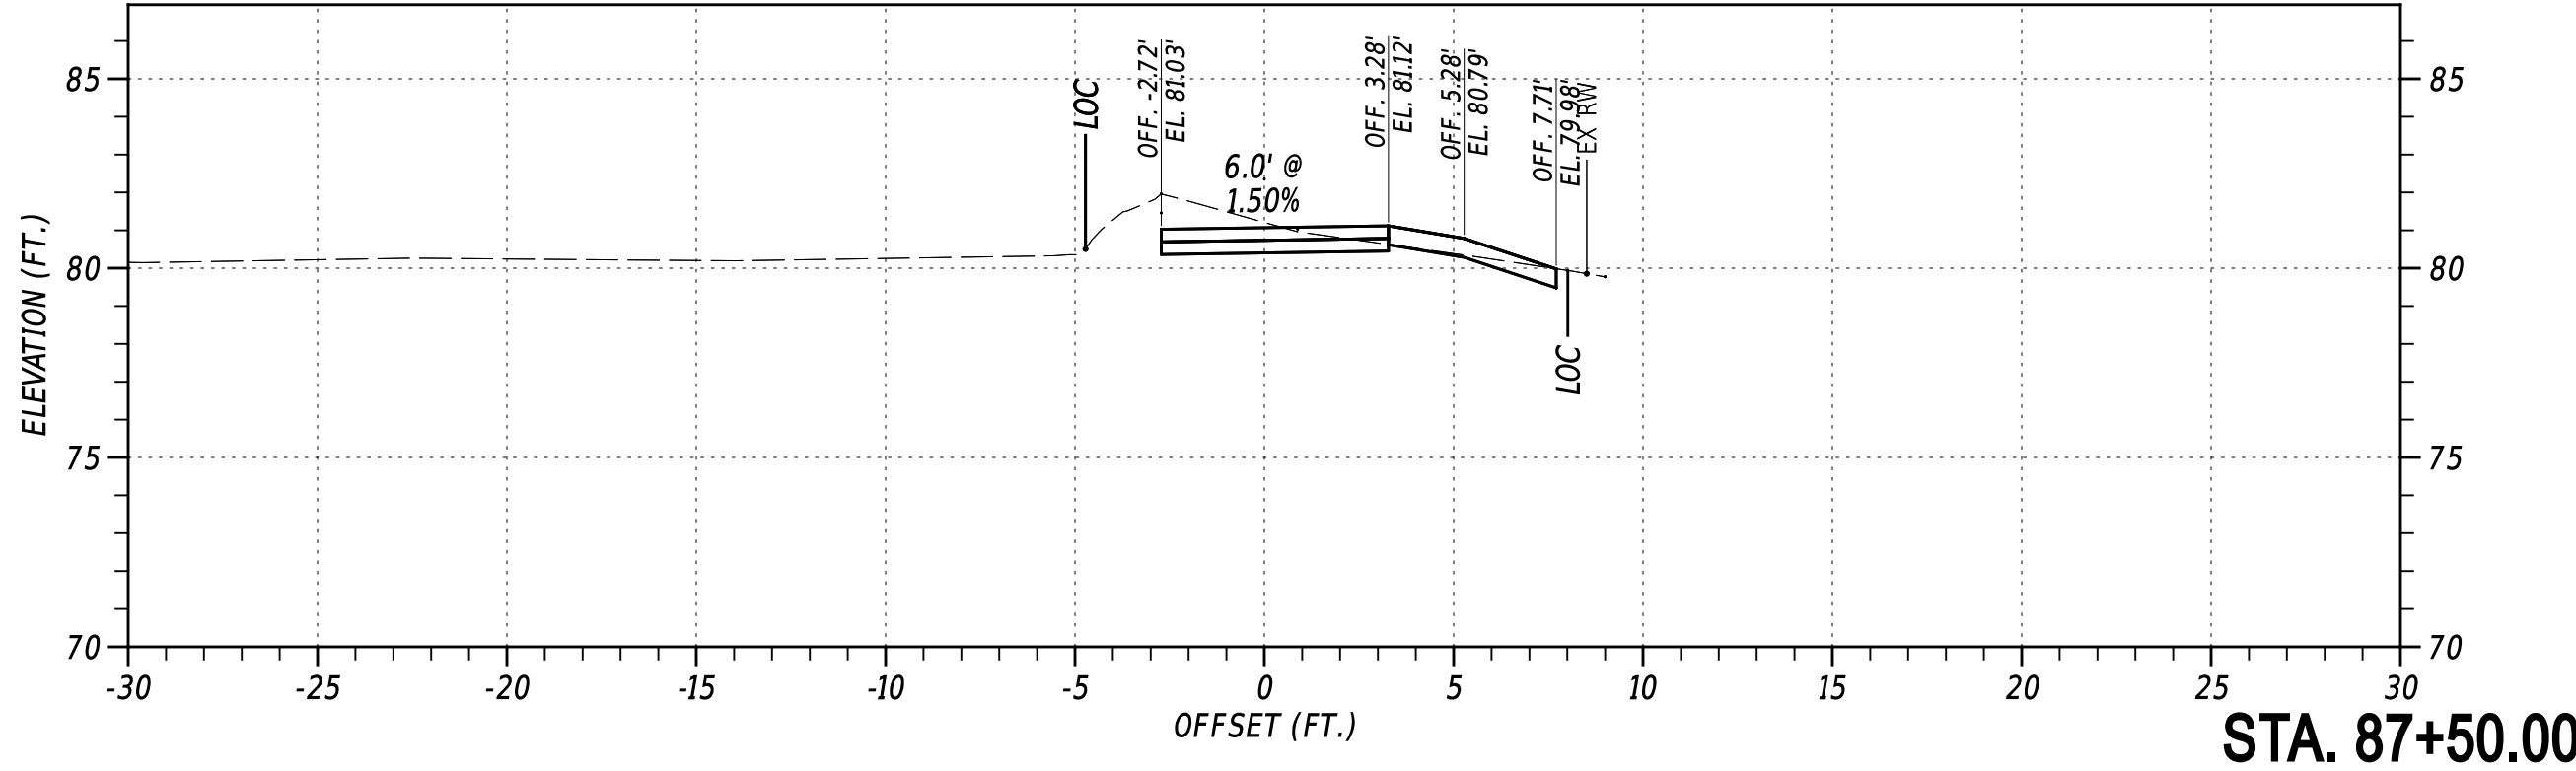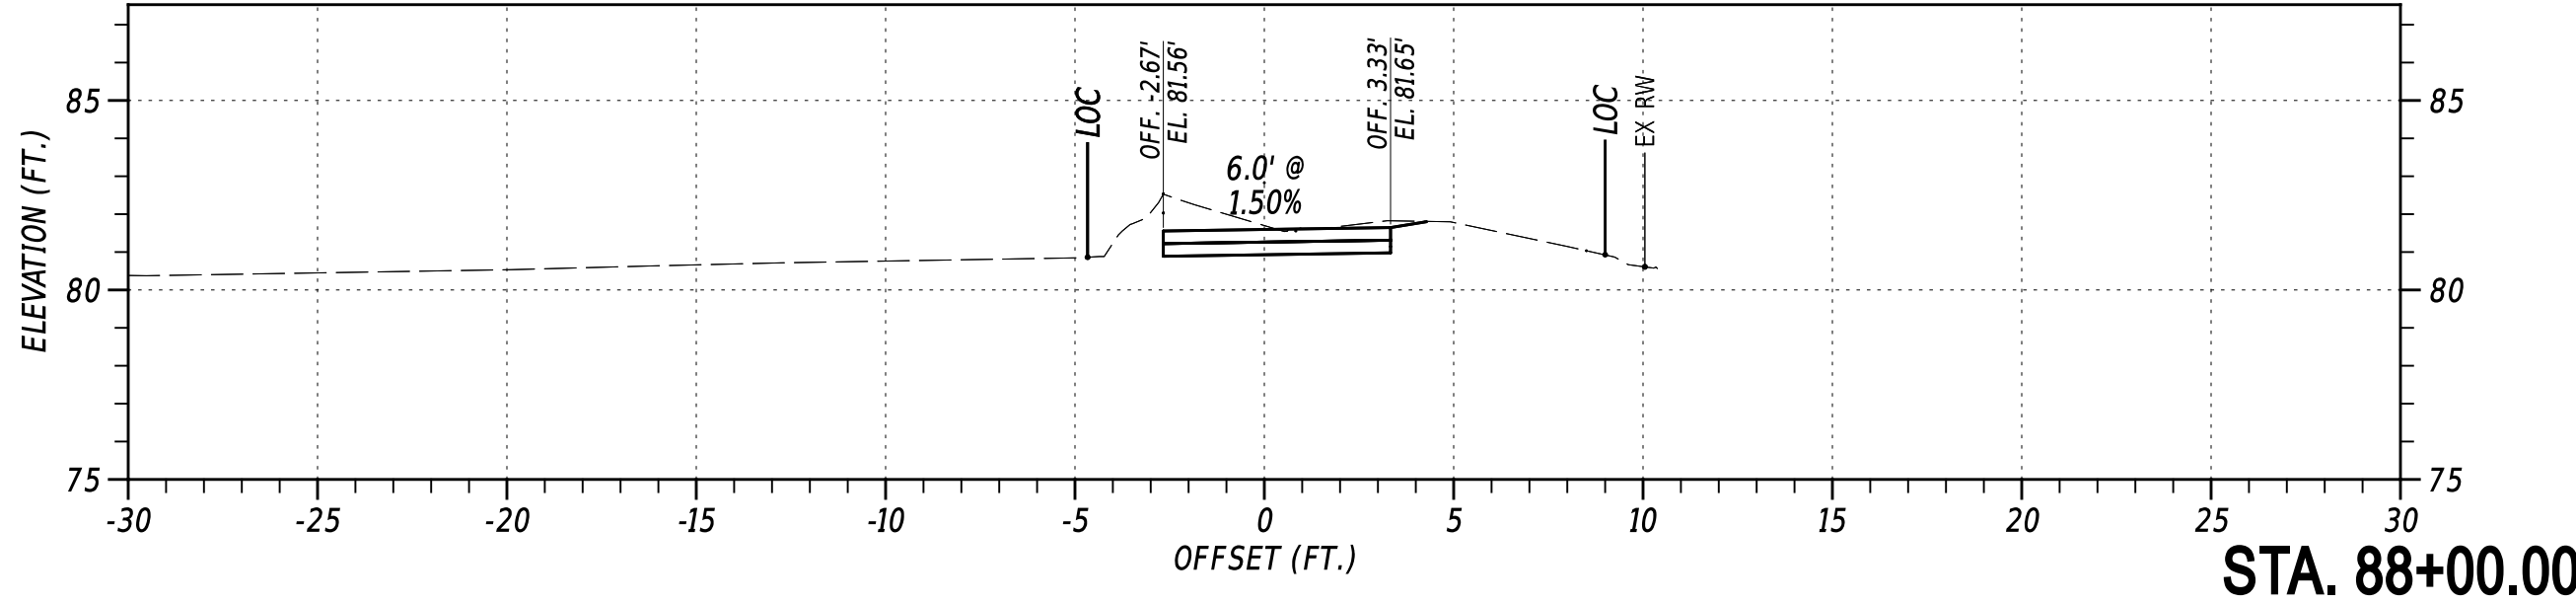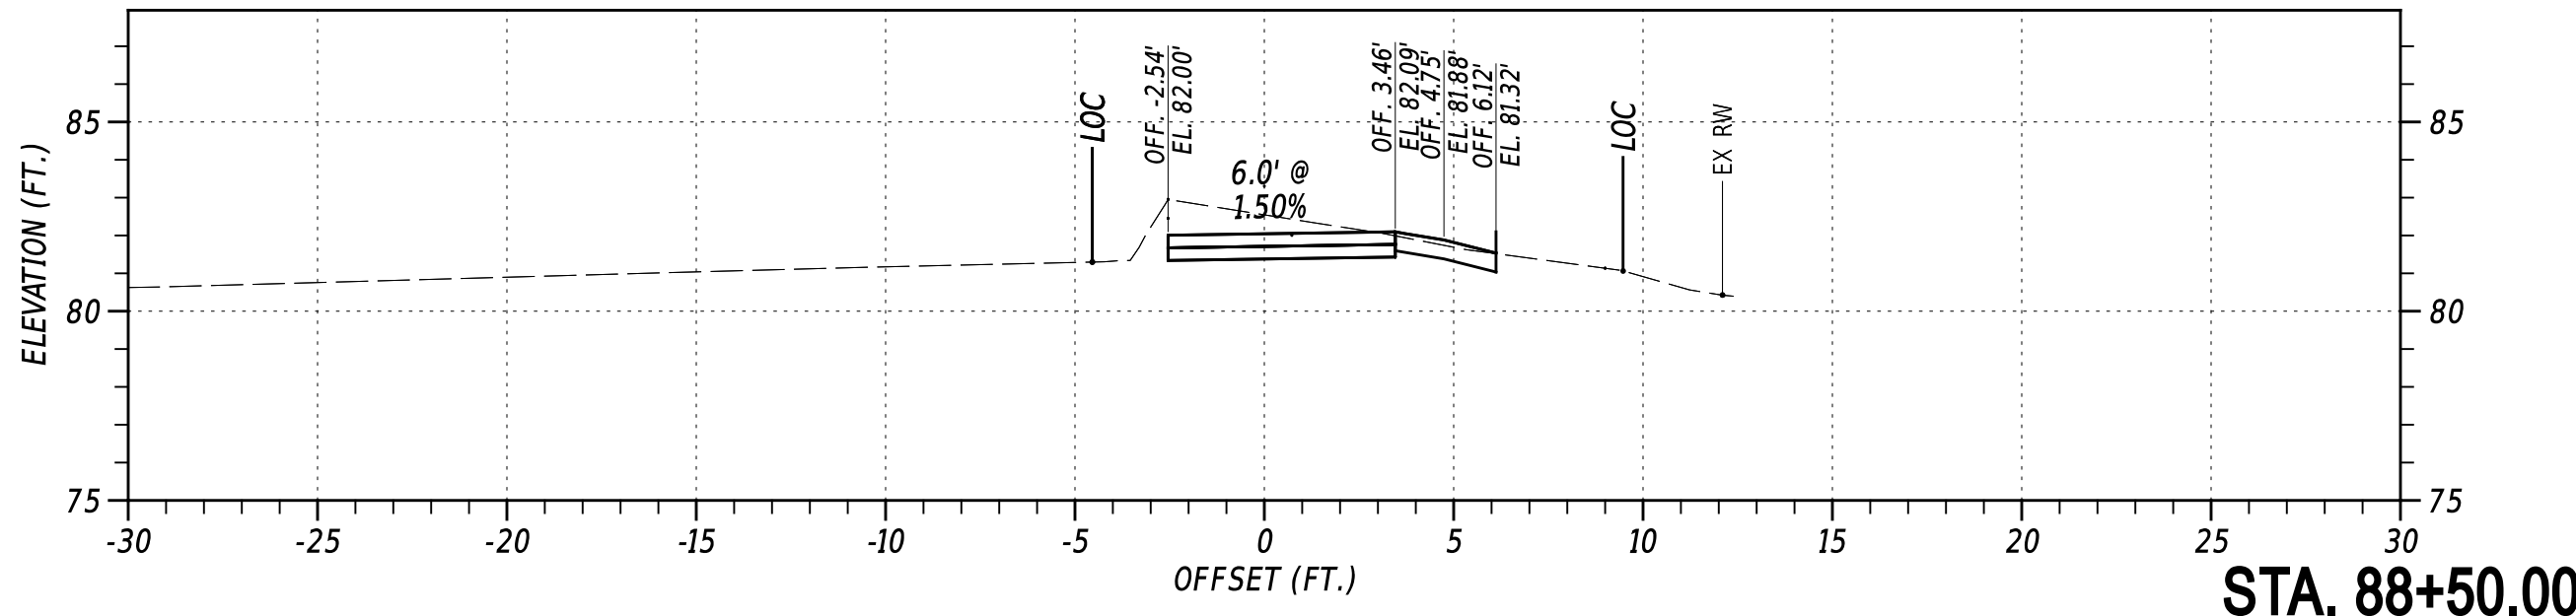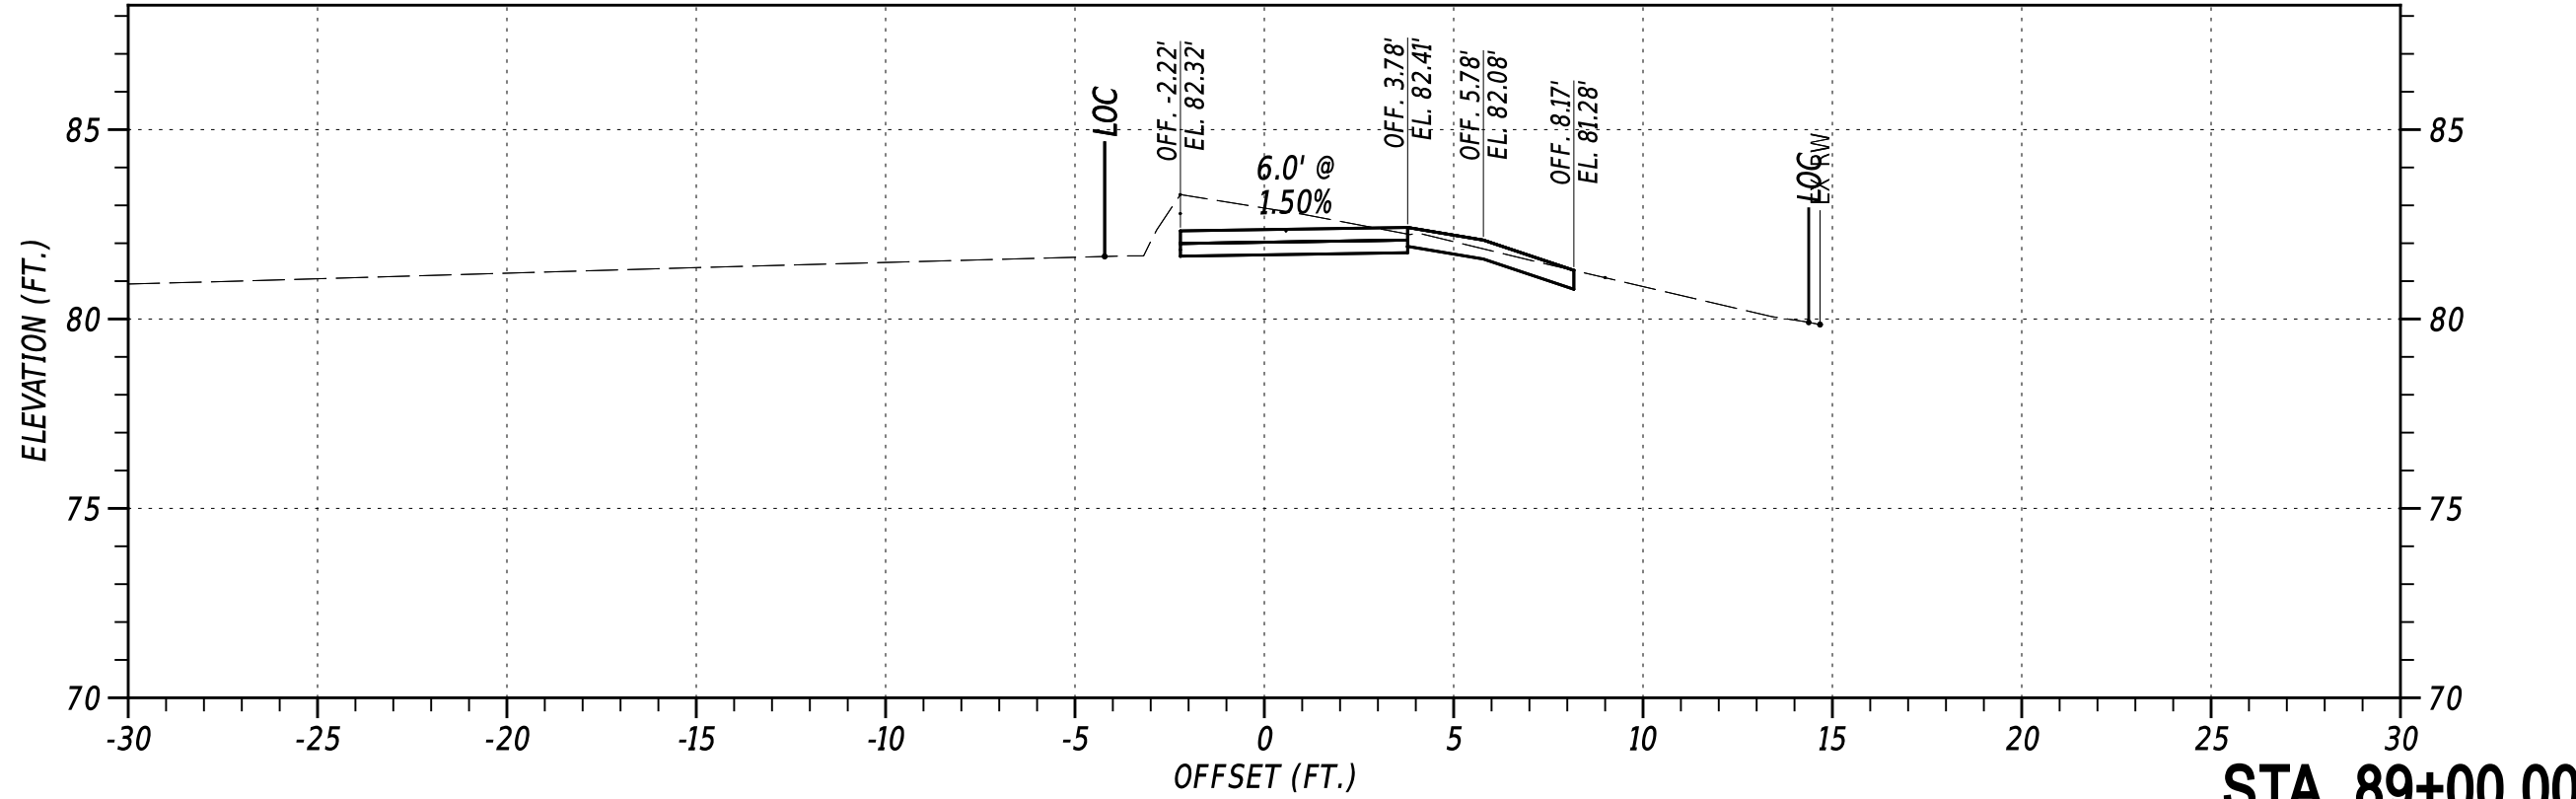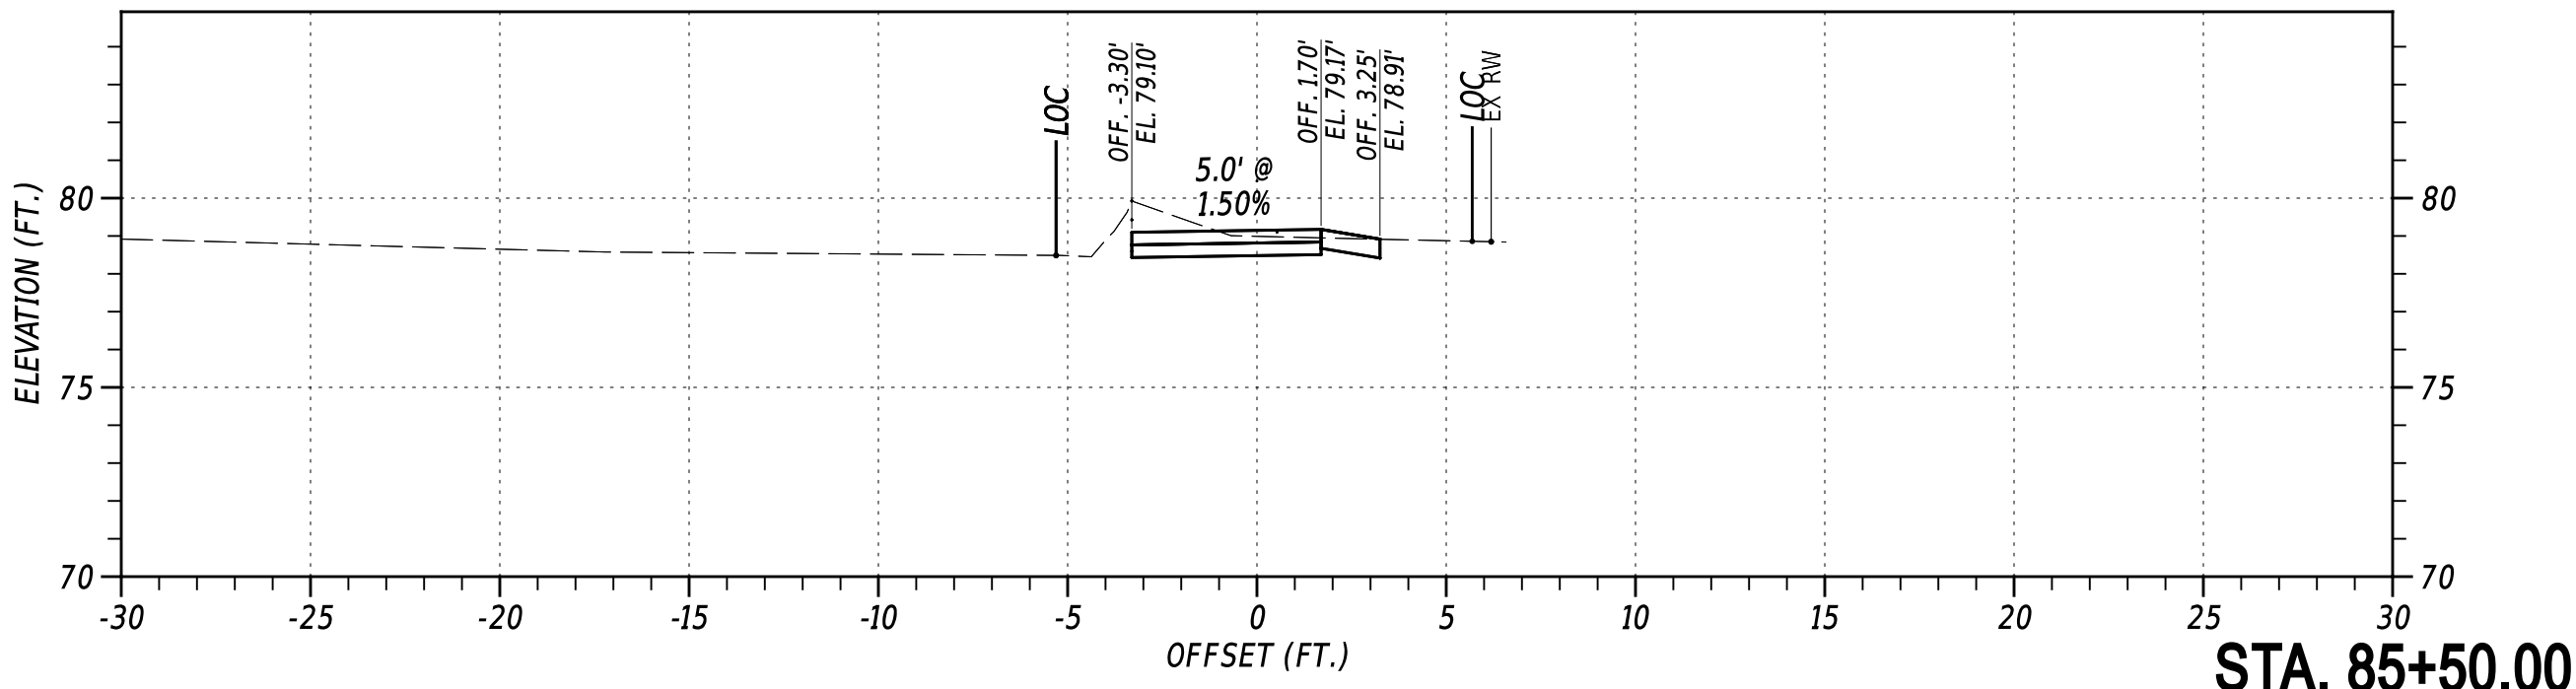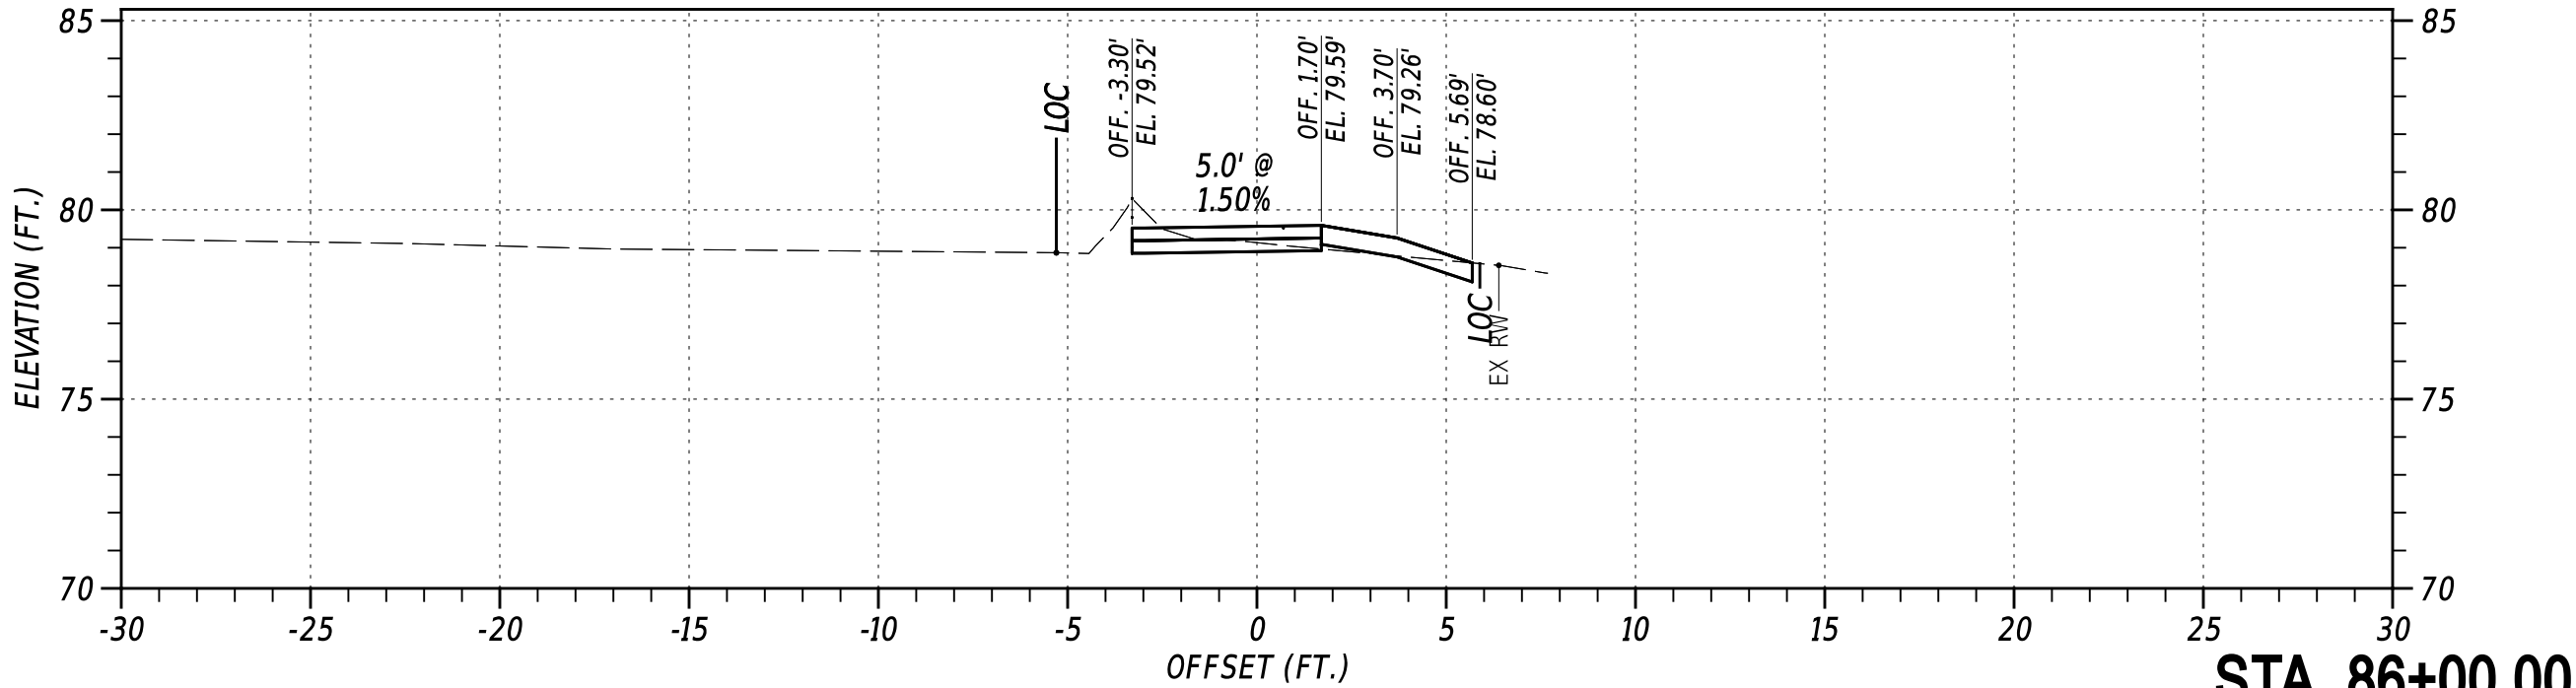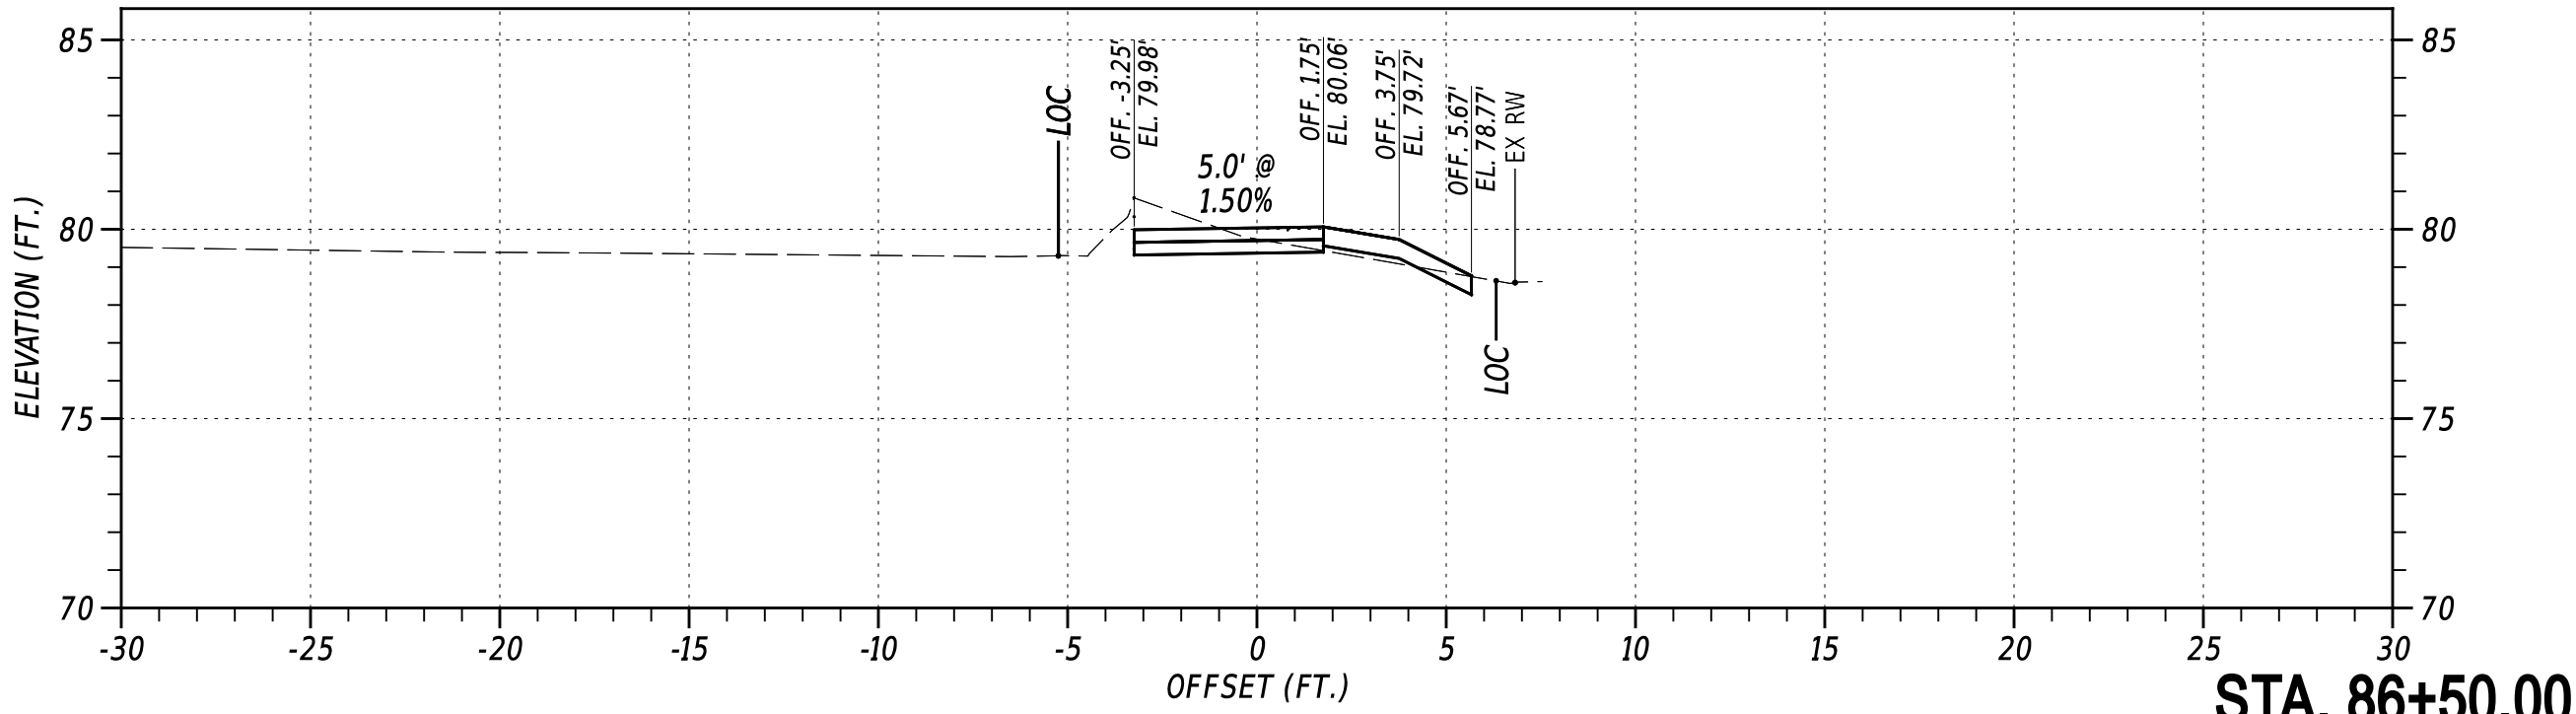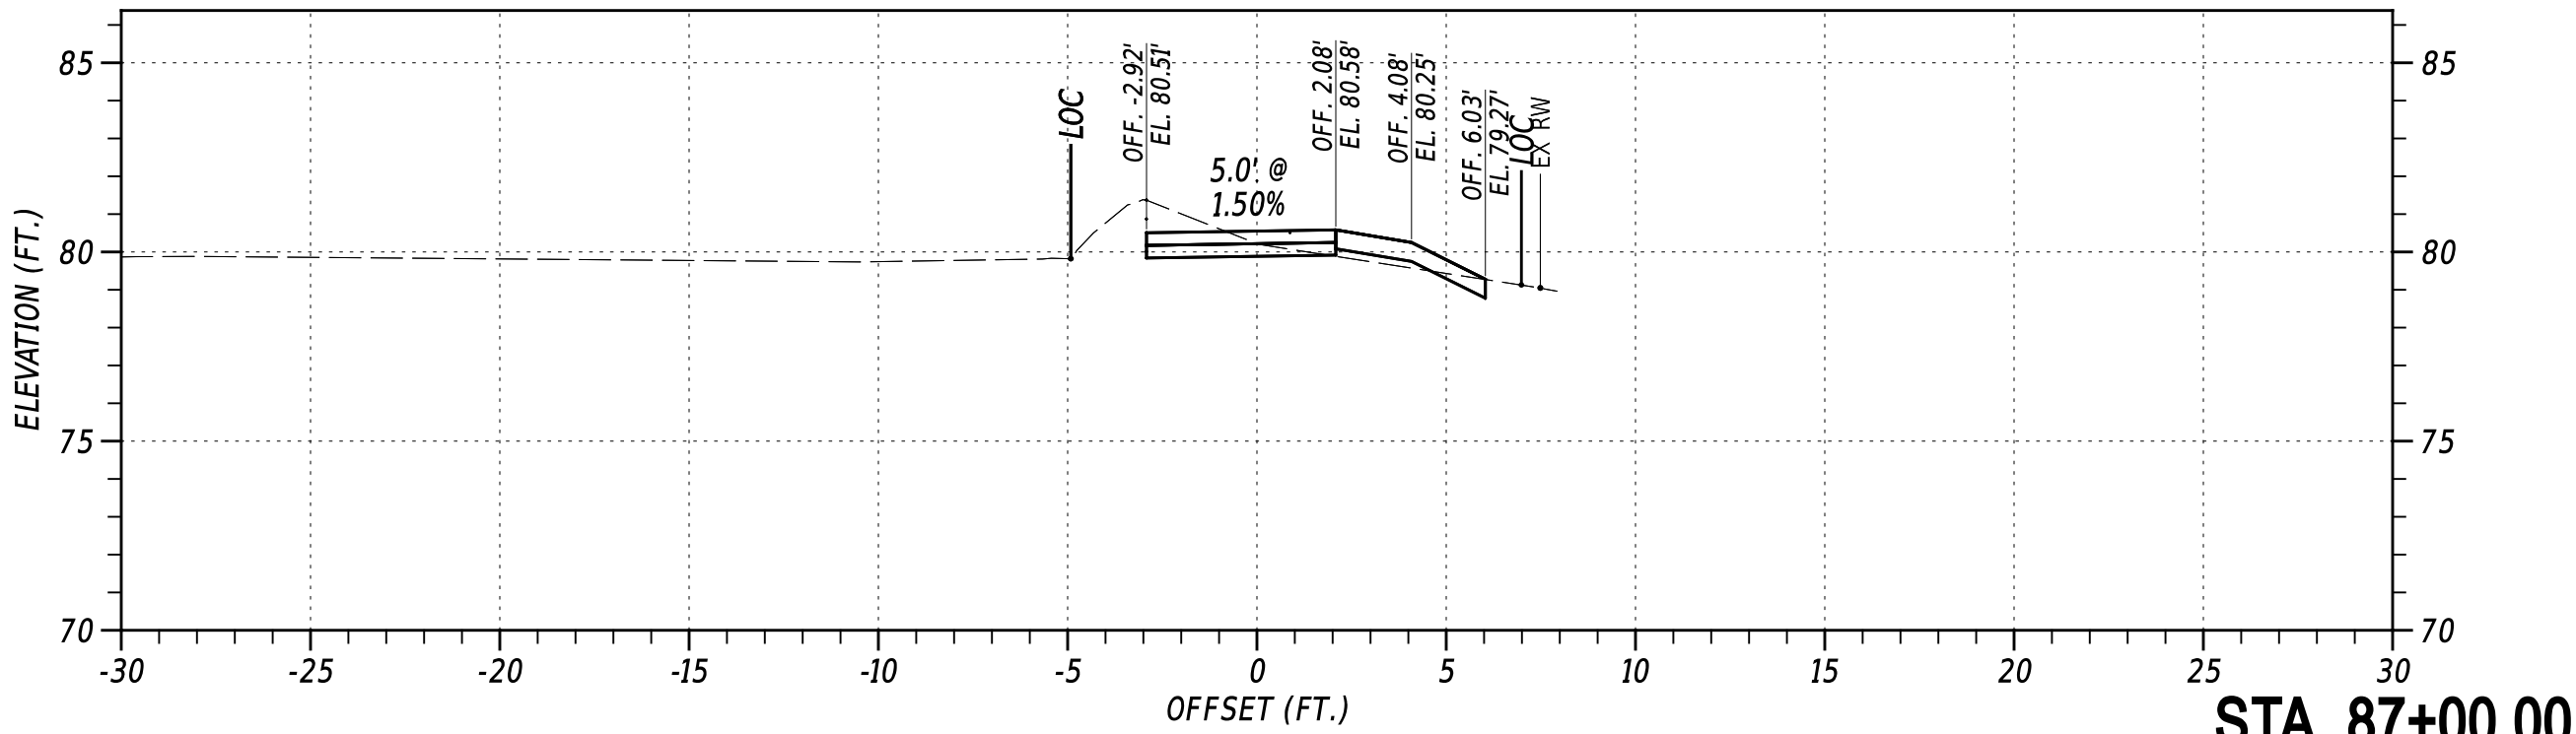

ADDENDA / REVISIONS	










NOT TO SCALE

OLD BALTIMORE PIKE
SIDE PATH, PHASE II

CONTRACT	BRIDGE NO.	N/A
T202301501	DESIGNED BY:	C. HOLLOWAY
COUNTY	CHECKED BY:	O. GREEN
NEW CASTLE		

CROSS SECTIONS	
SECTION	PAI
SHEET NO.	20

27-AUG-2024
\\A\accounts\DEDOT\DEDOT22014 - AGR1955F Task 5 Old Baltimore Pike Pedes\DESIGN\CTDGN\VS_000_RDSF_T202301501_PEN.dgn

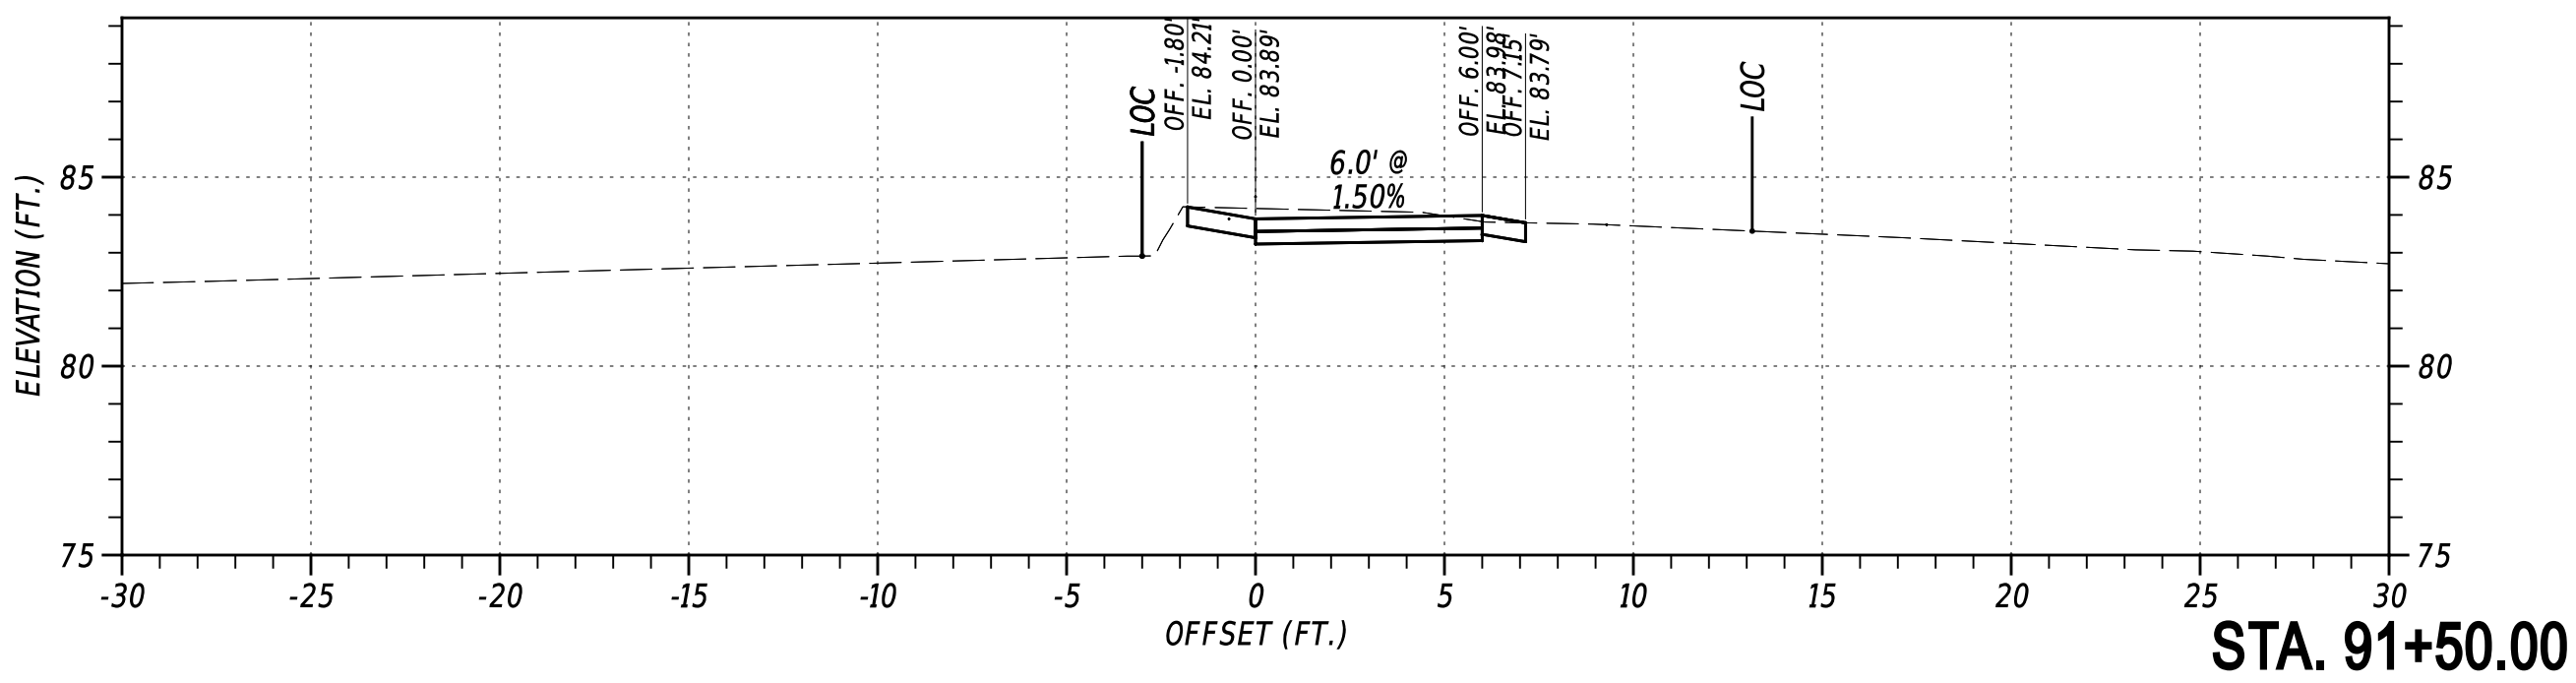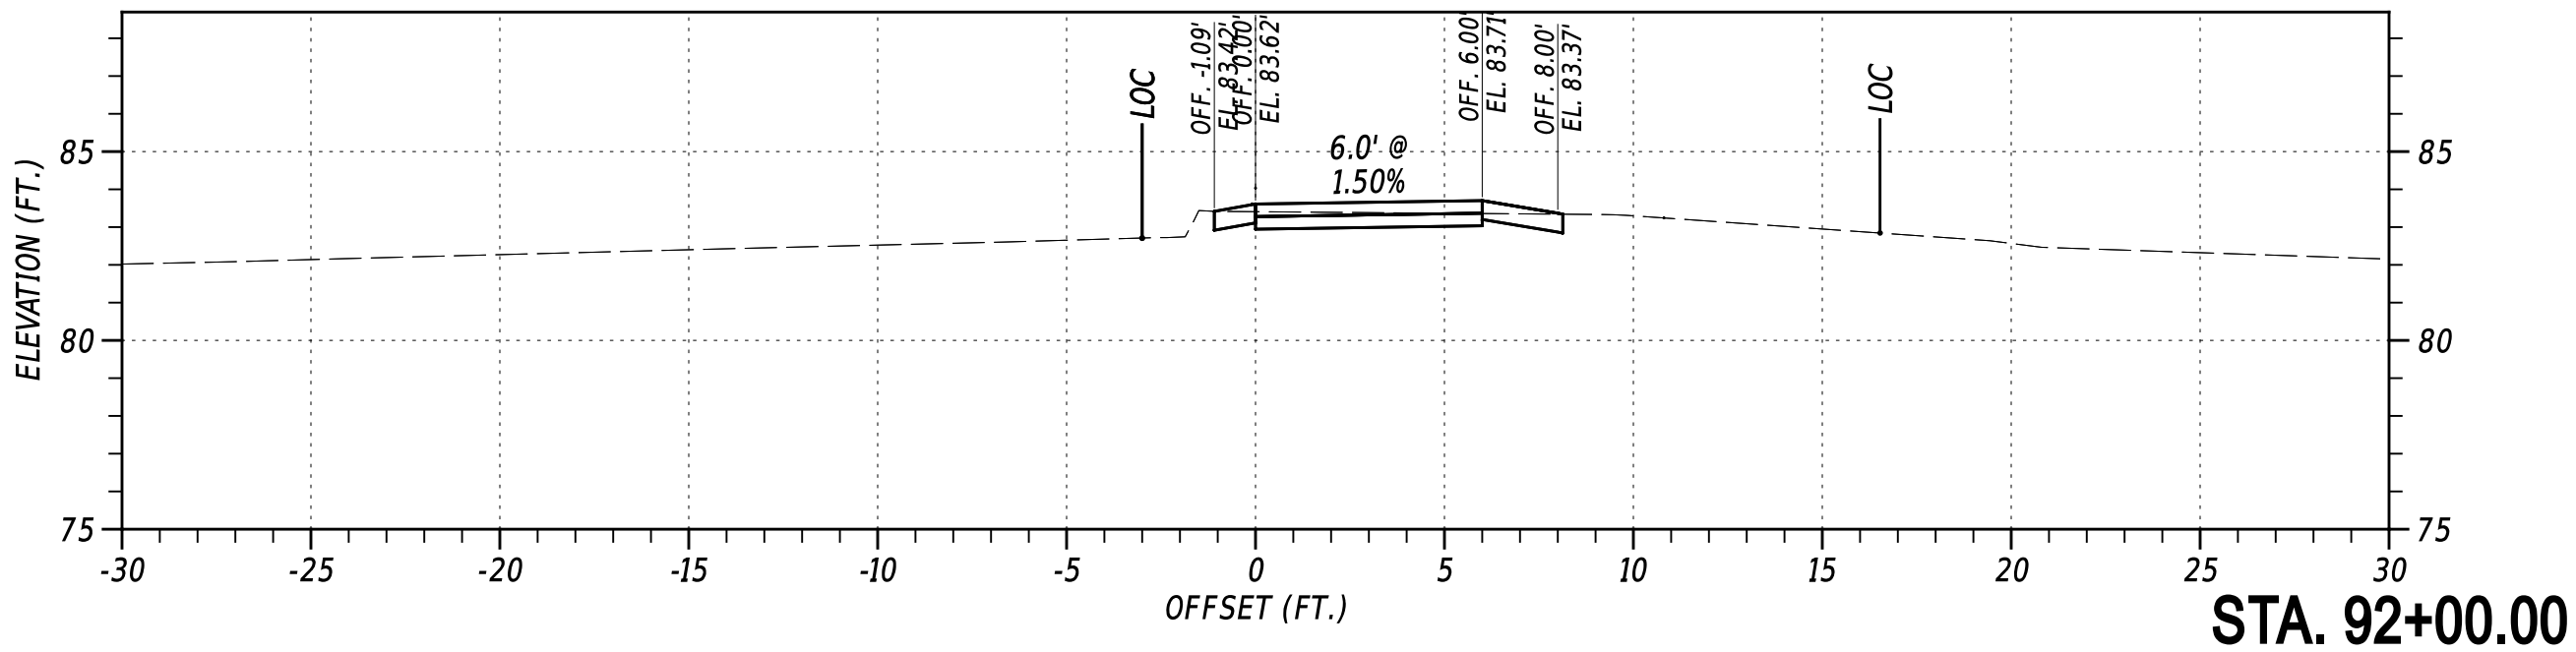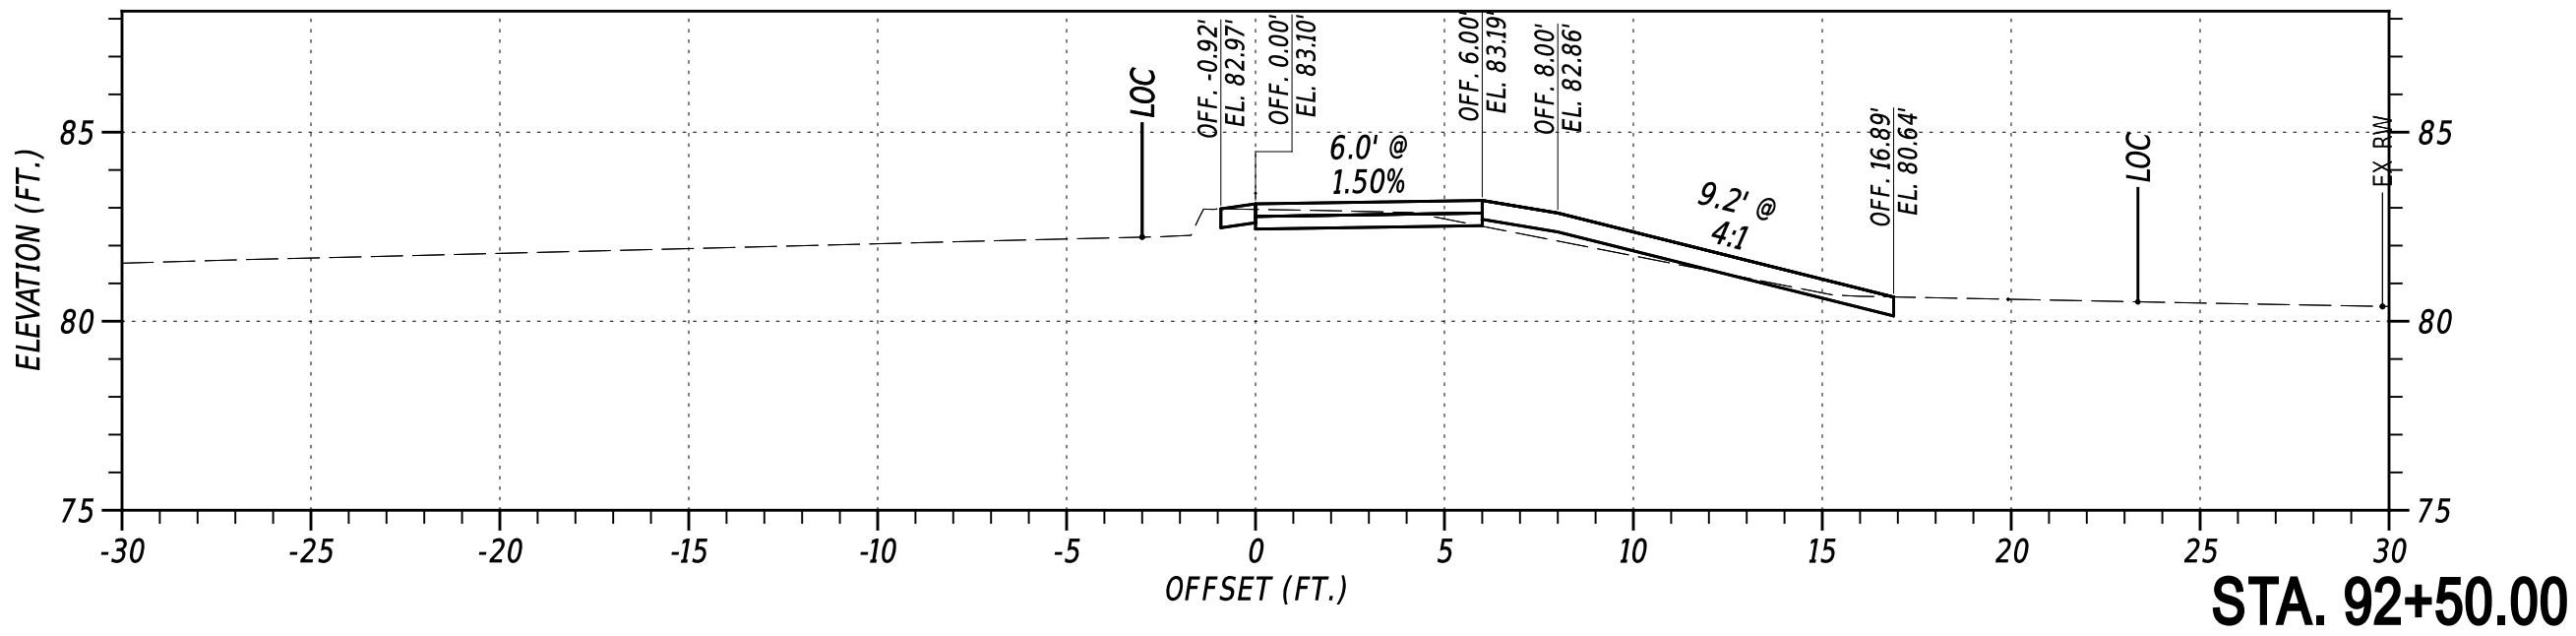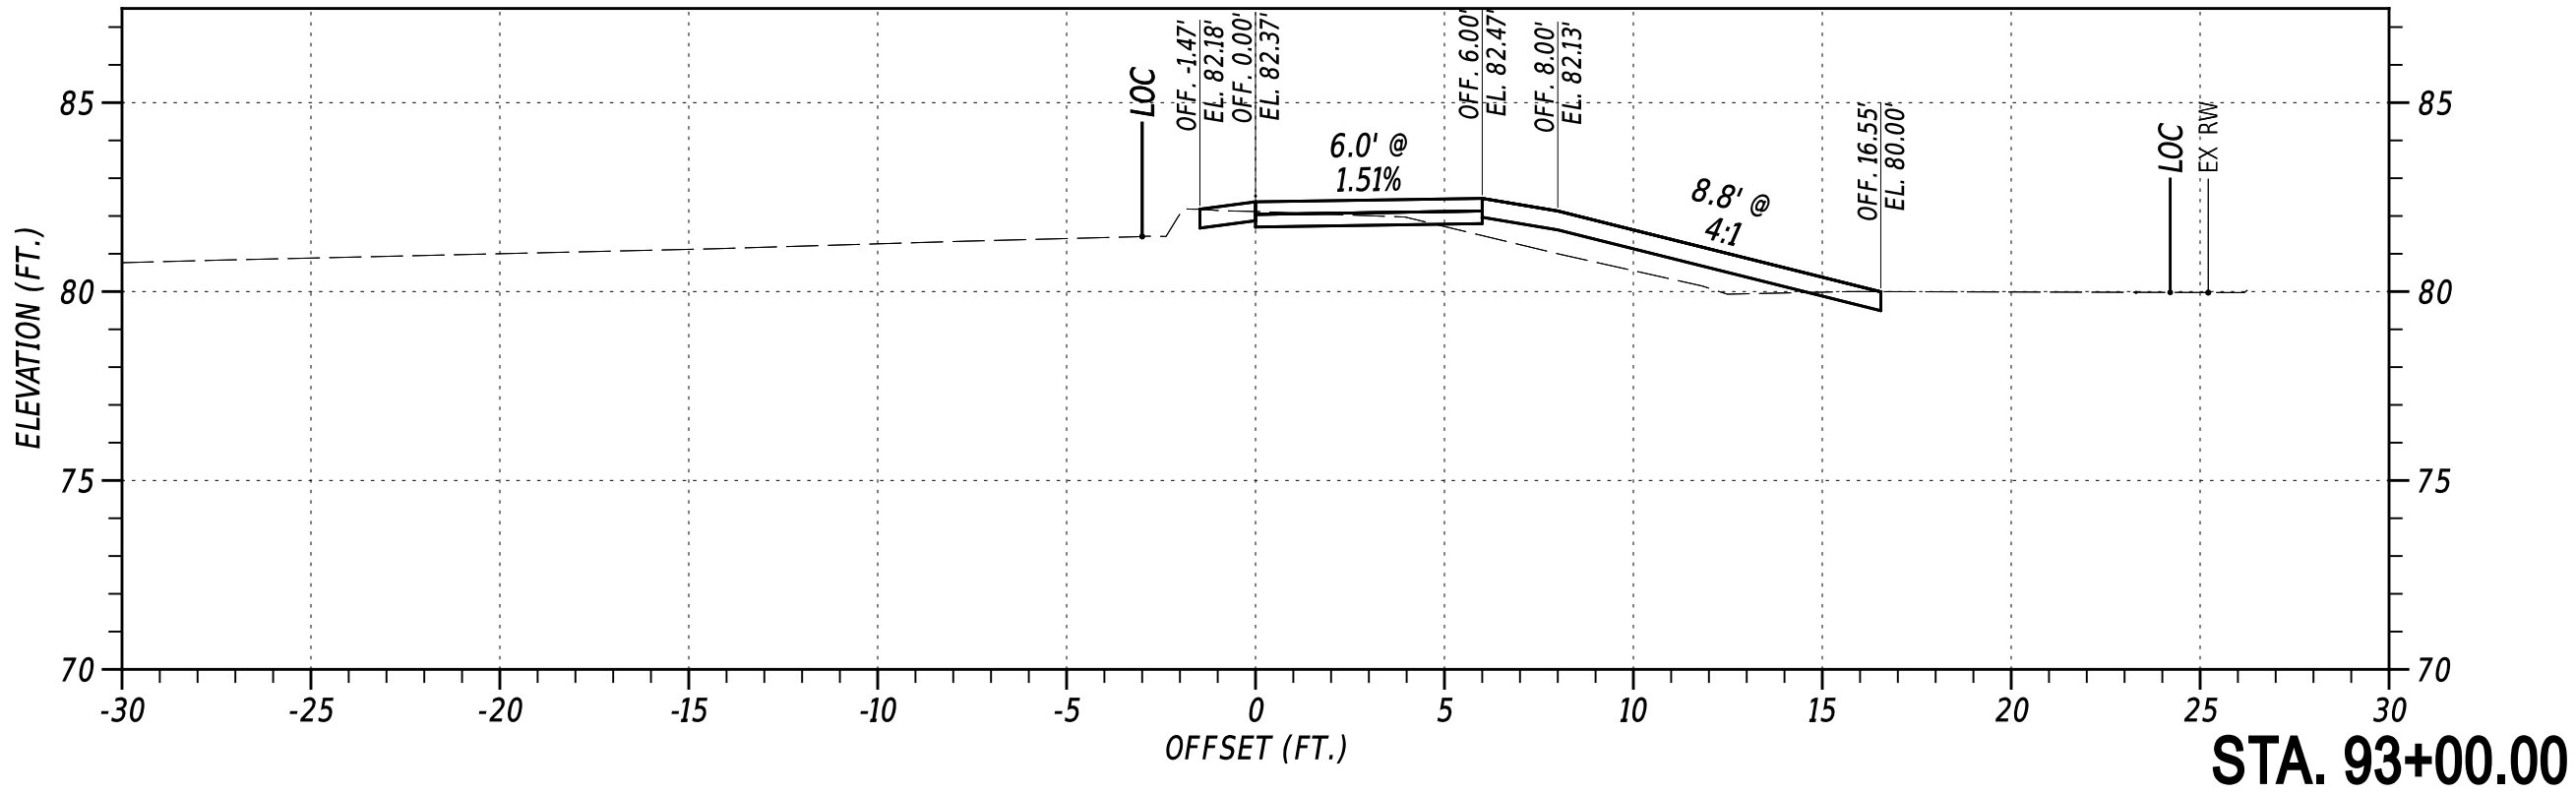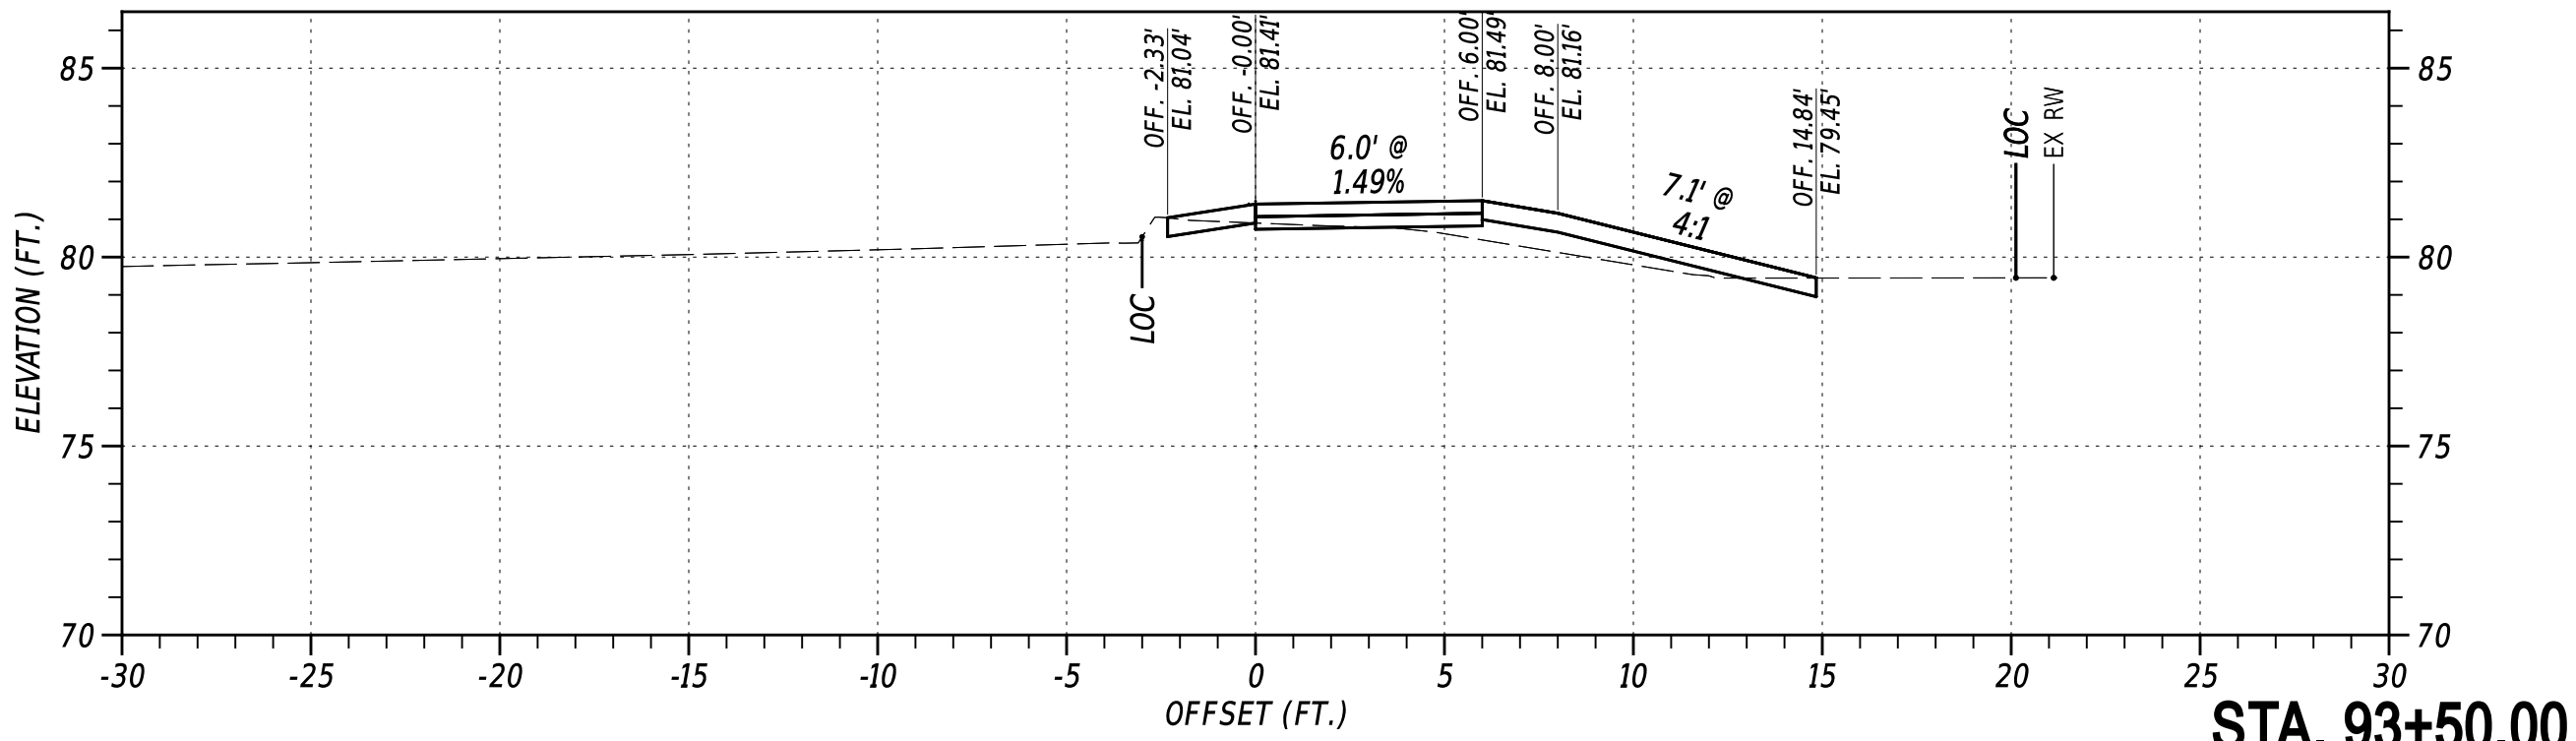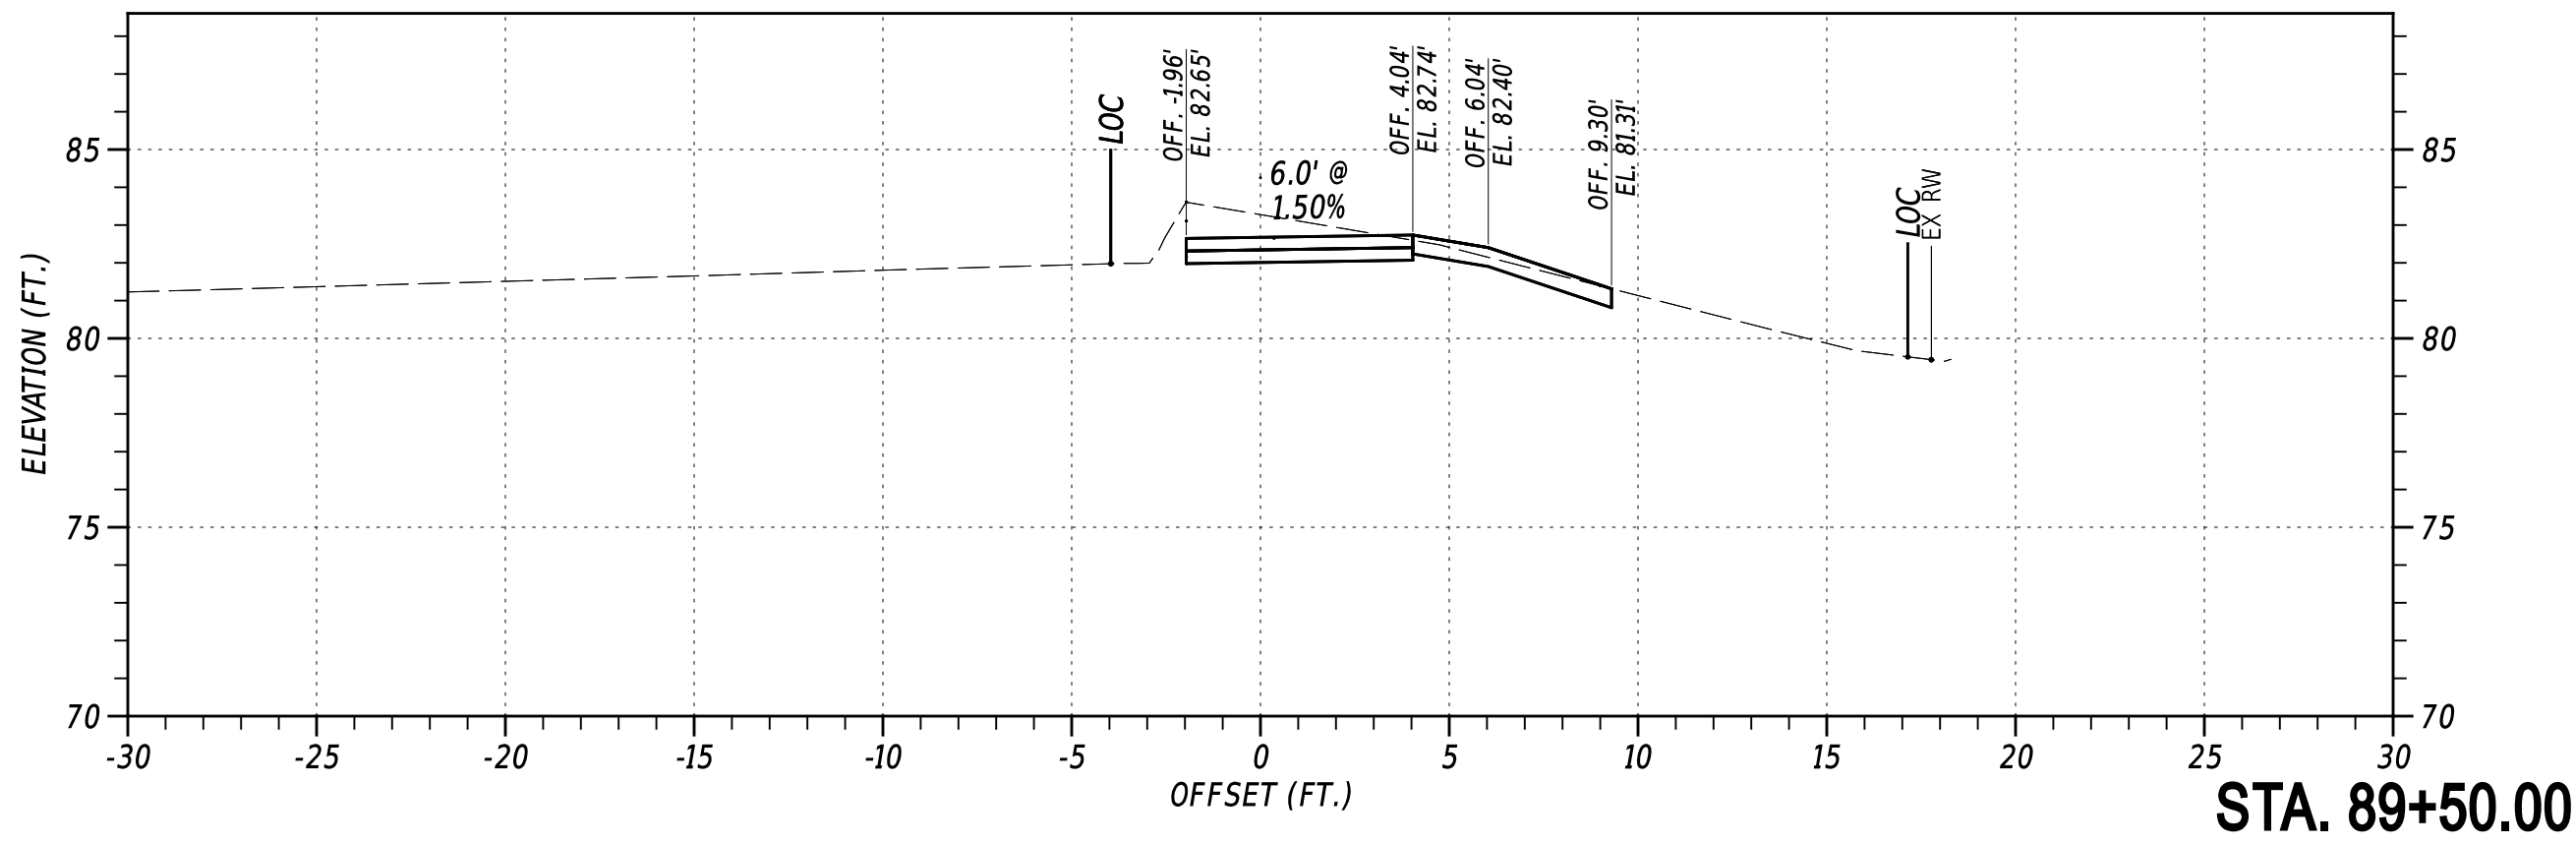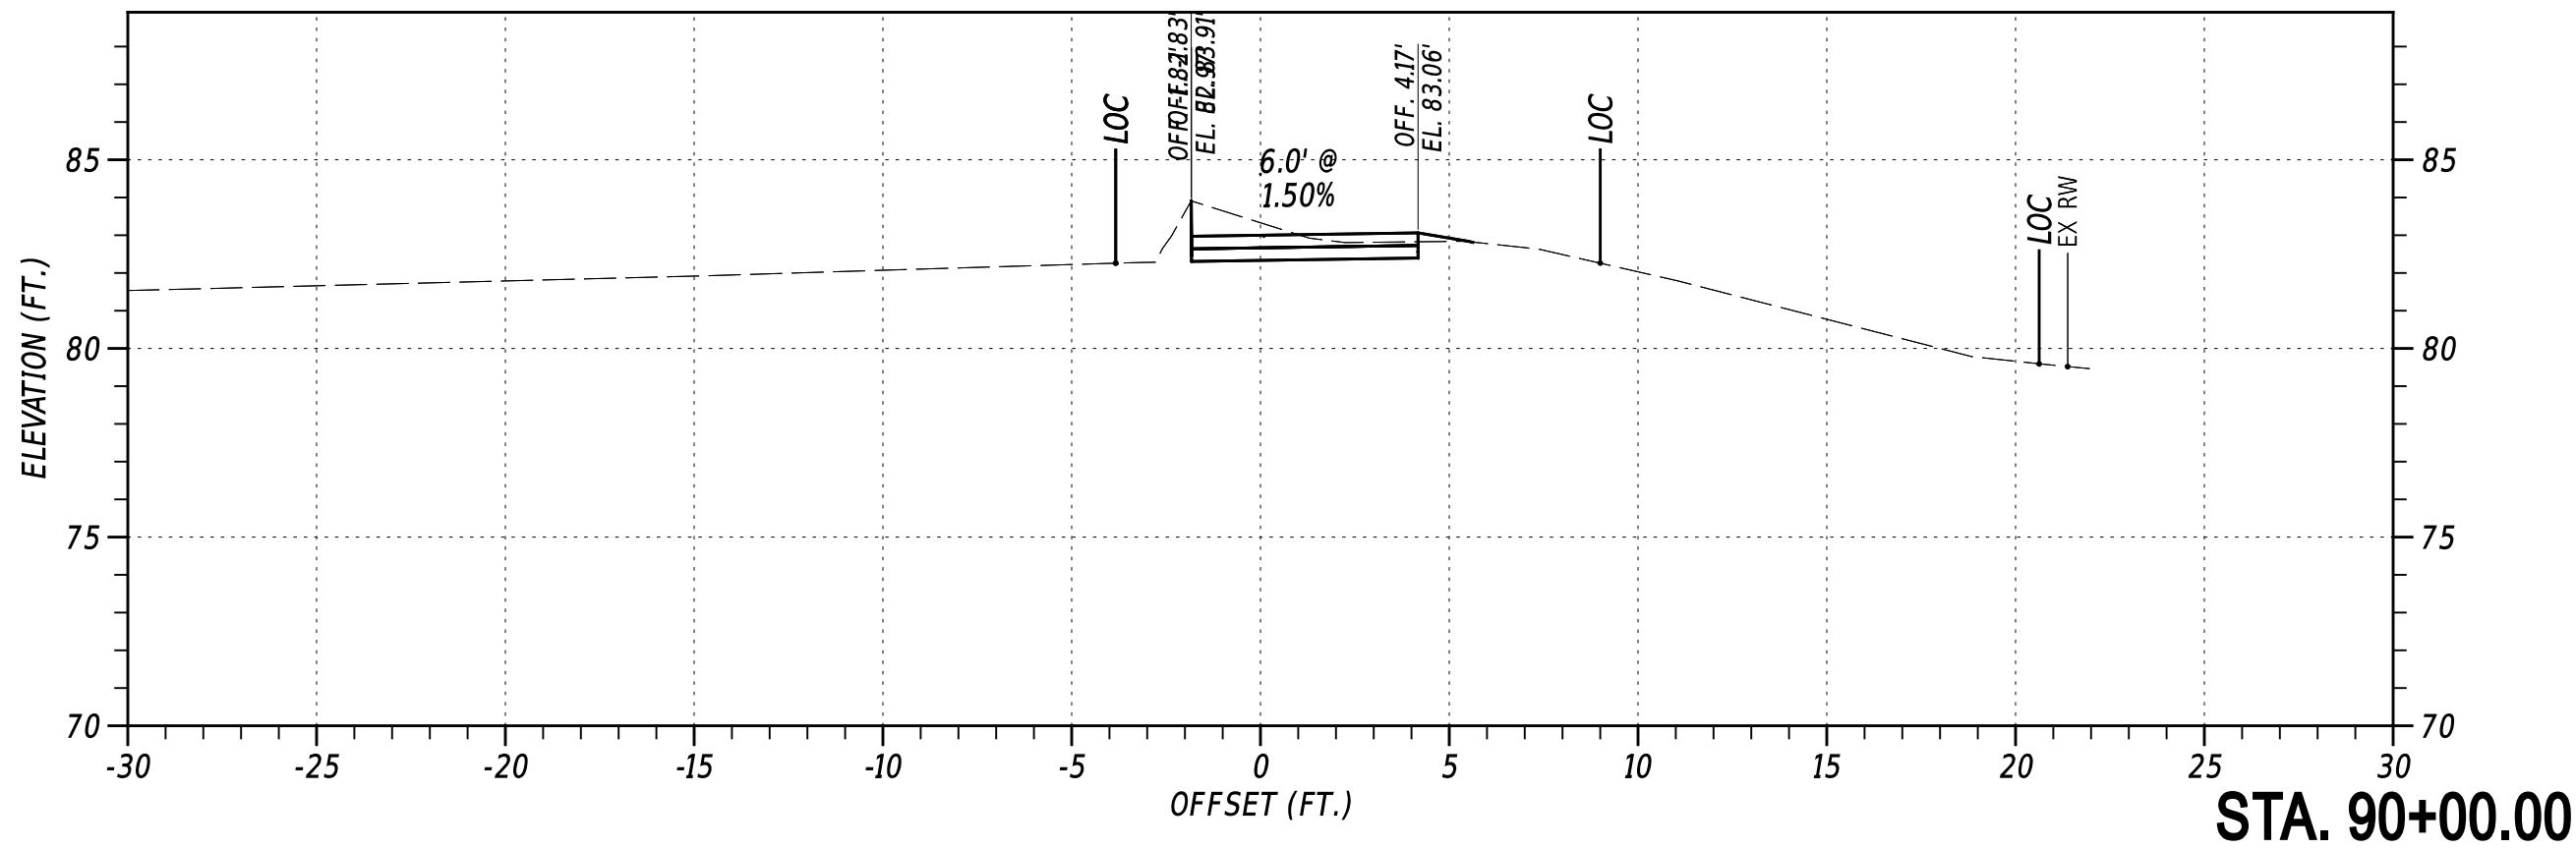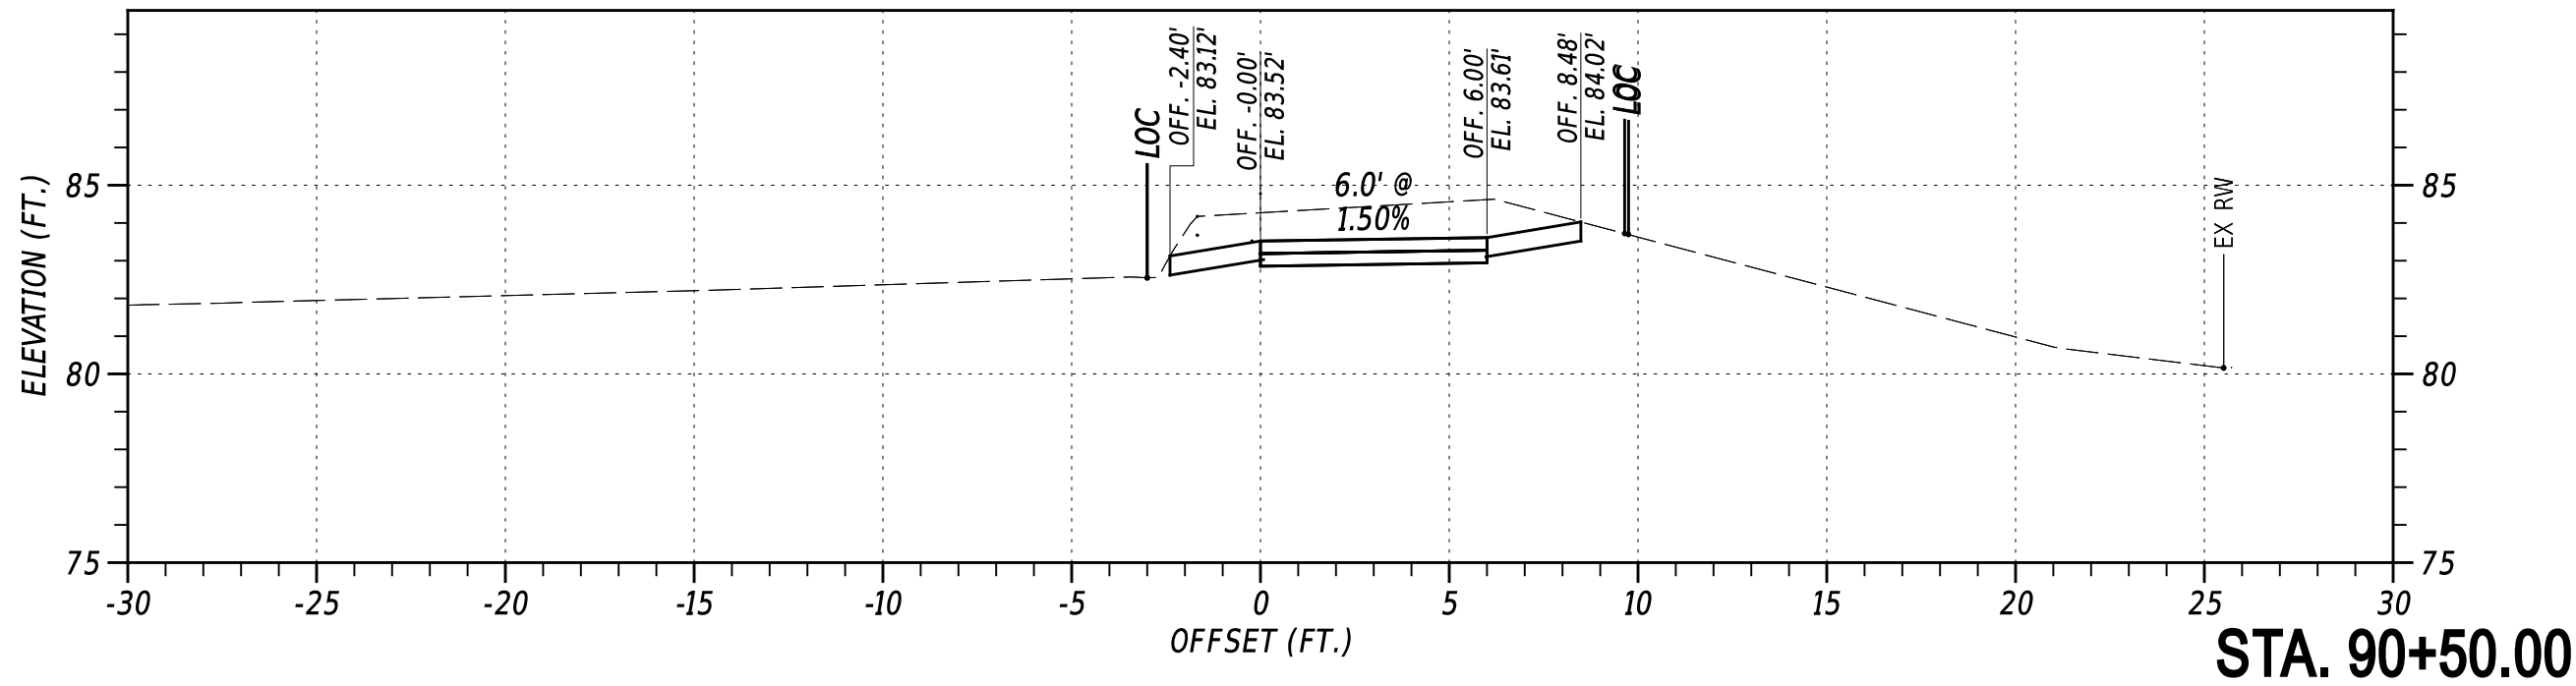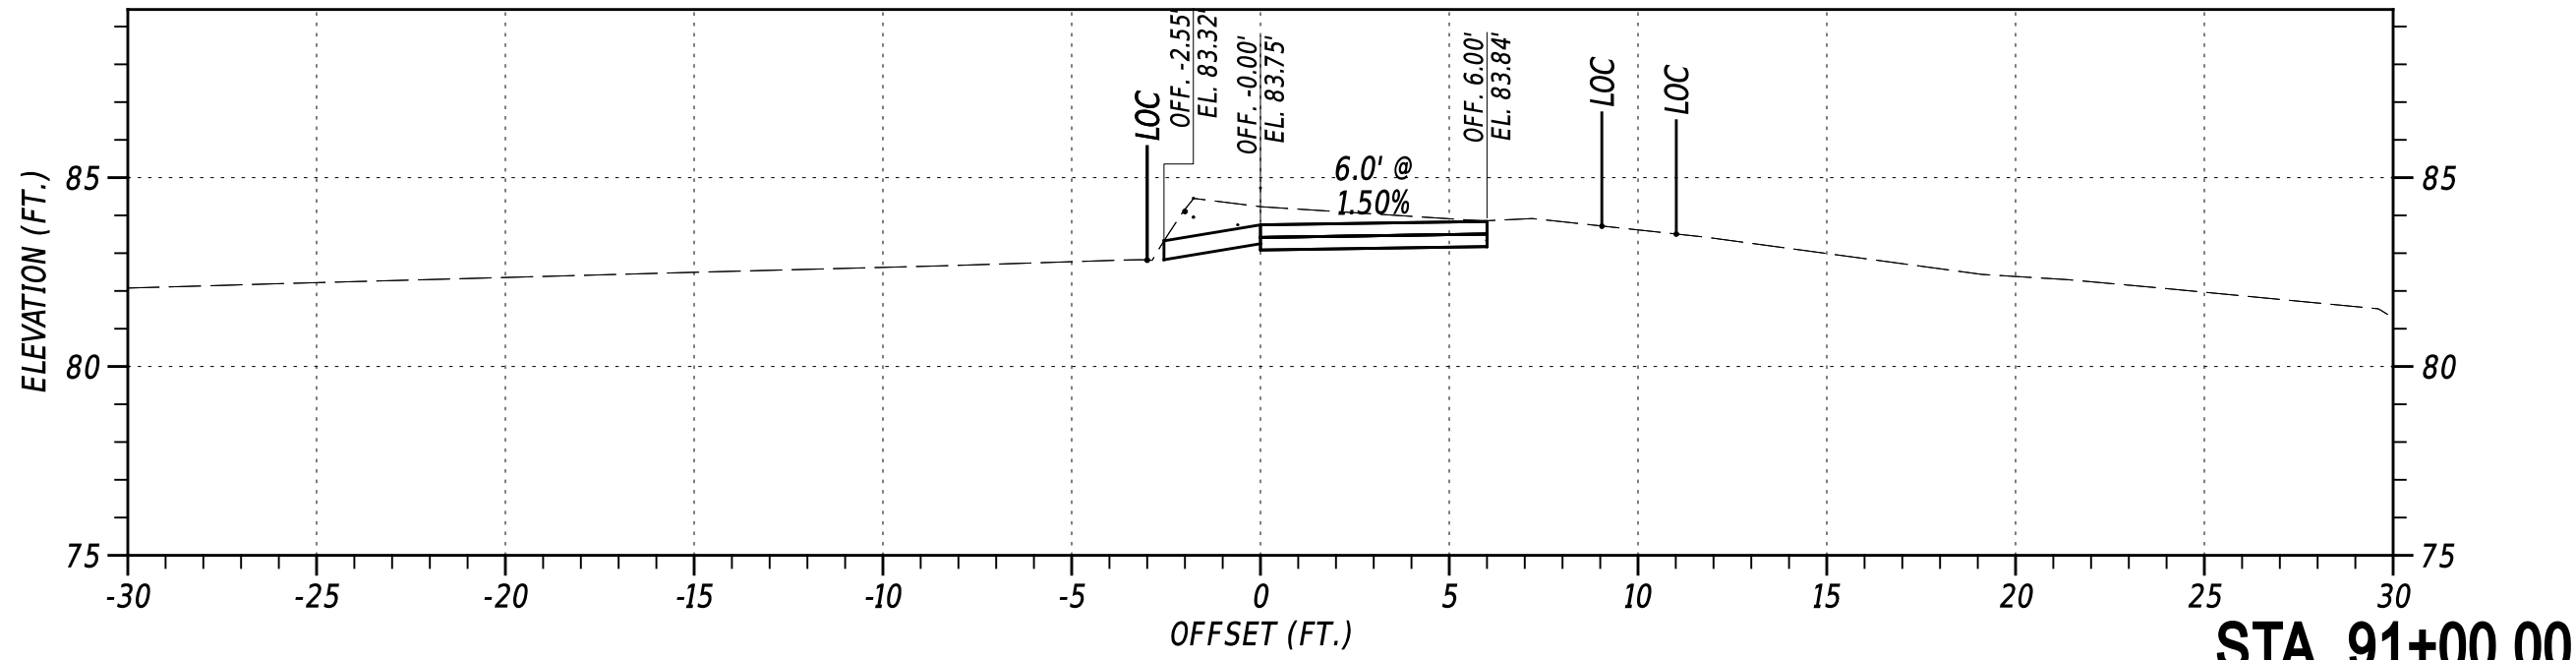











NOT TO SCALE

OLD BALTIMORE PIKE
SIDE PATH, PHASE II

CONTRACT	BRIDGE NO.	N/A
T202301501	DESIGNED BY:	C. HOLLOWAY
COUNTY	CHECKED BY:	O. GREEN
NEW CASTLE		

CROSS SECTIONS
PAI
SHEET NO.
21

27-AUG-2024
U:\Accounts\DEDOT\DEDOT22014 - AGR1955F Task 5 Old Baltimore Pike Pedes\DESIGN\CTDGN\VS_000_RDSF_T202301501_PEN.dgn

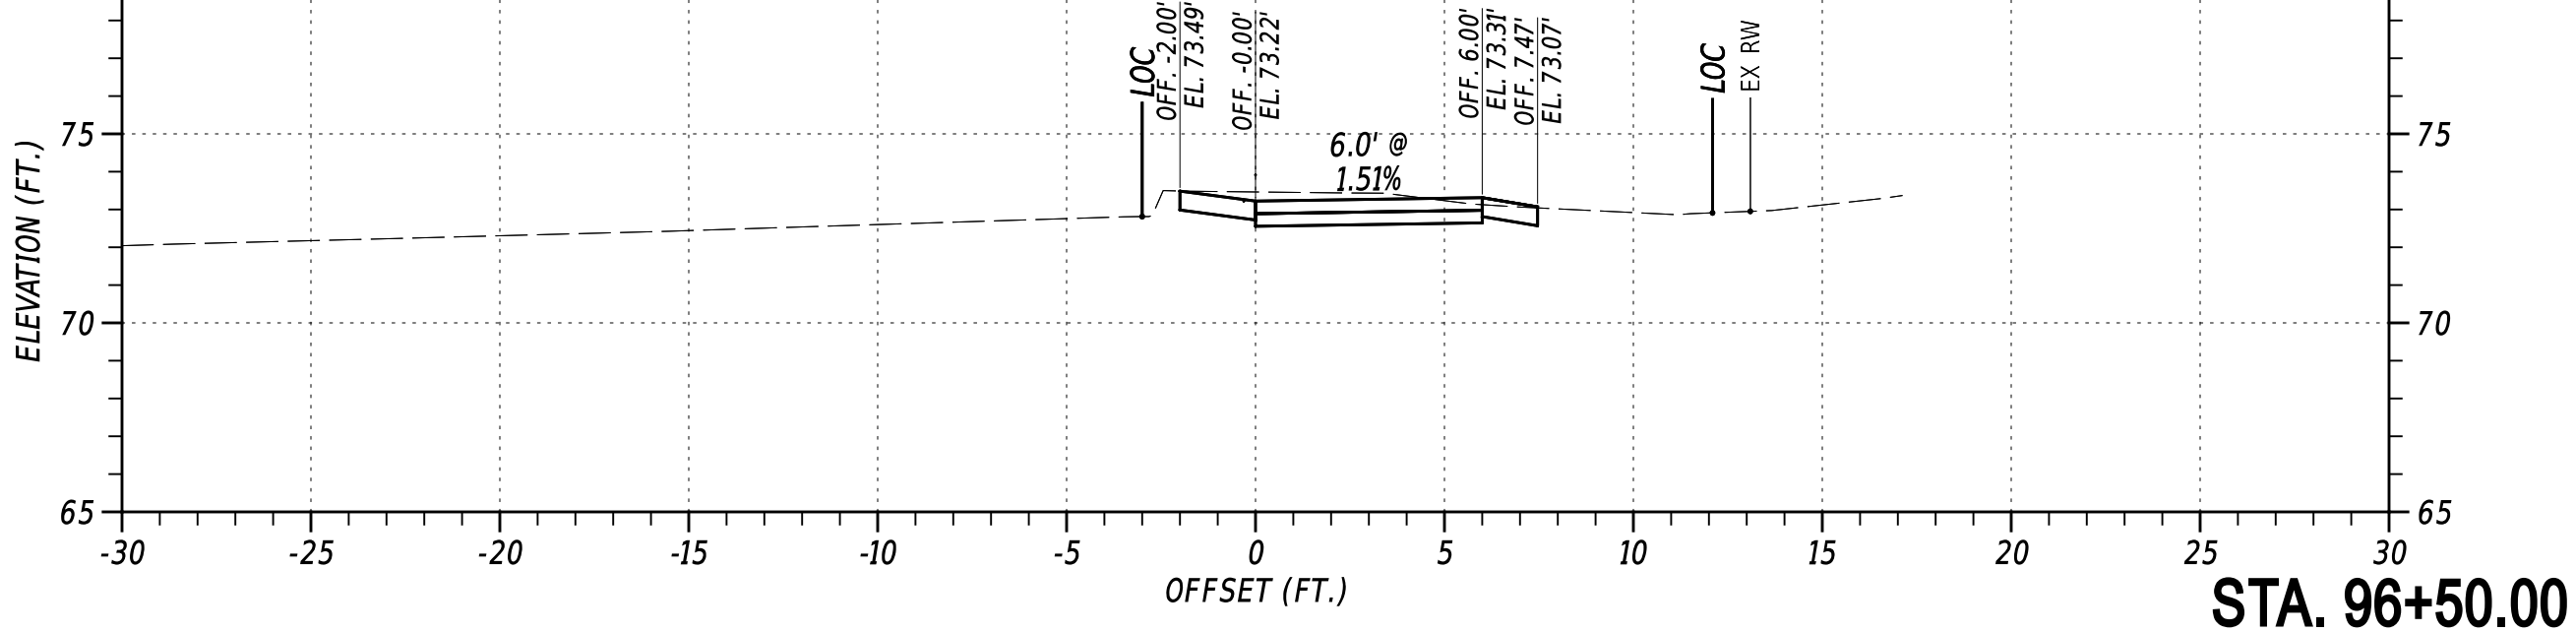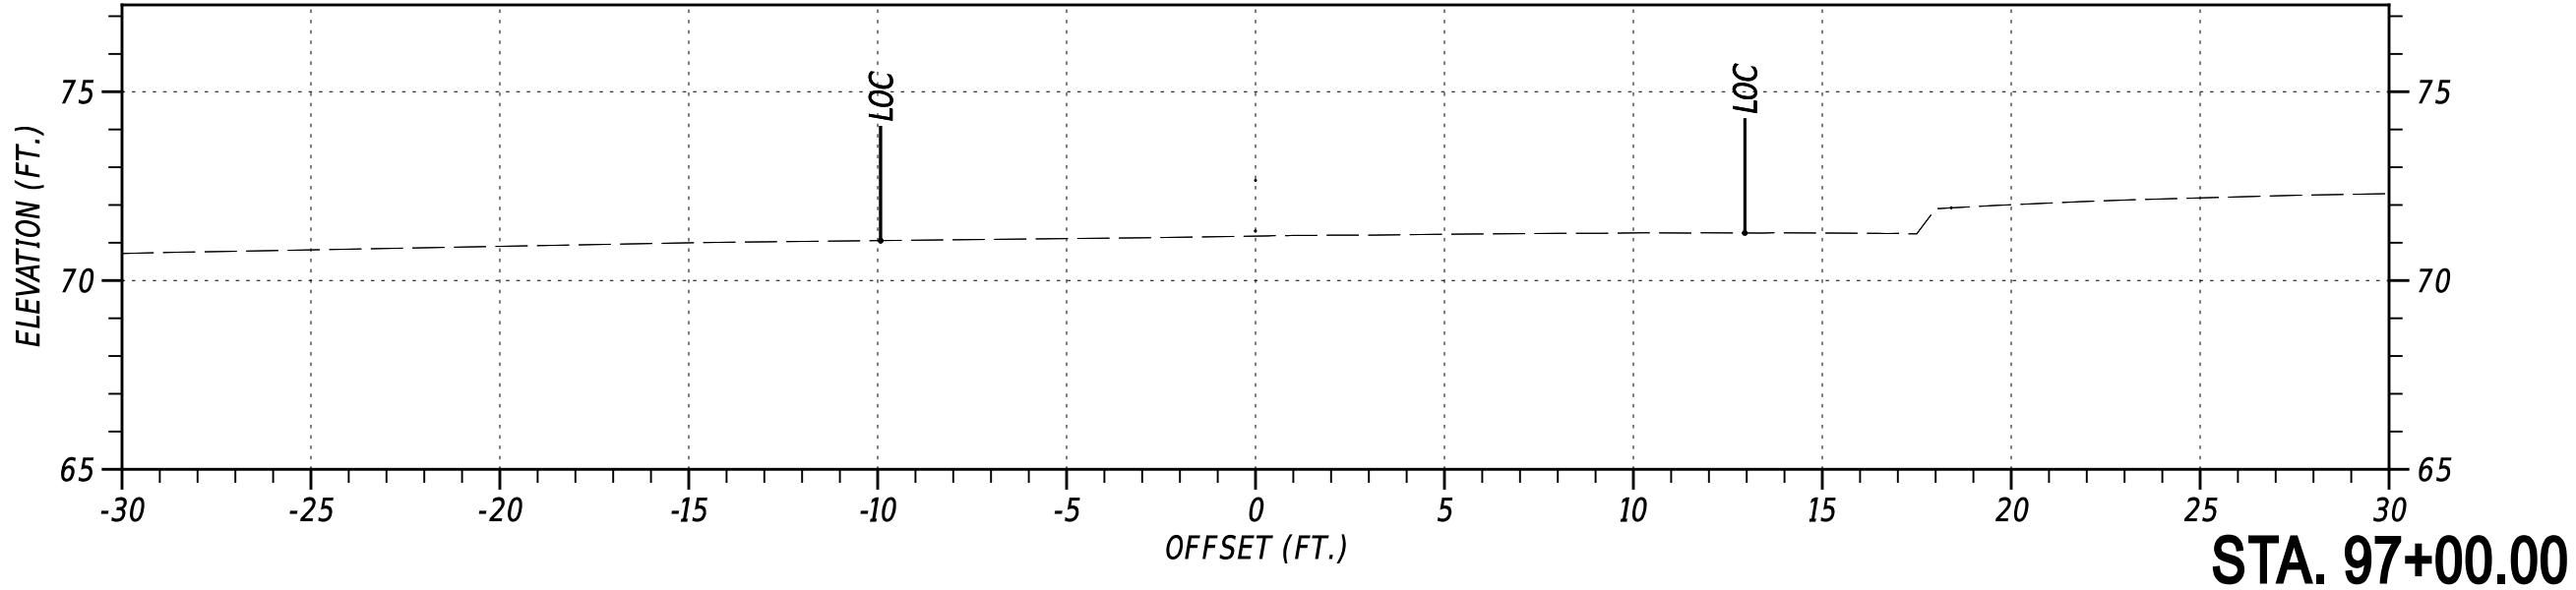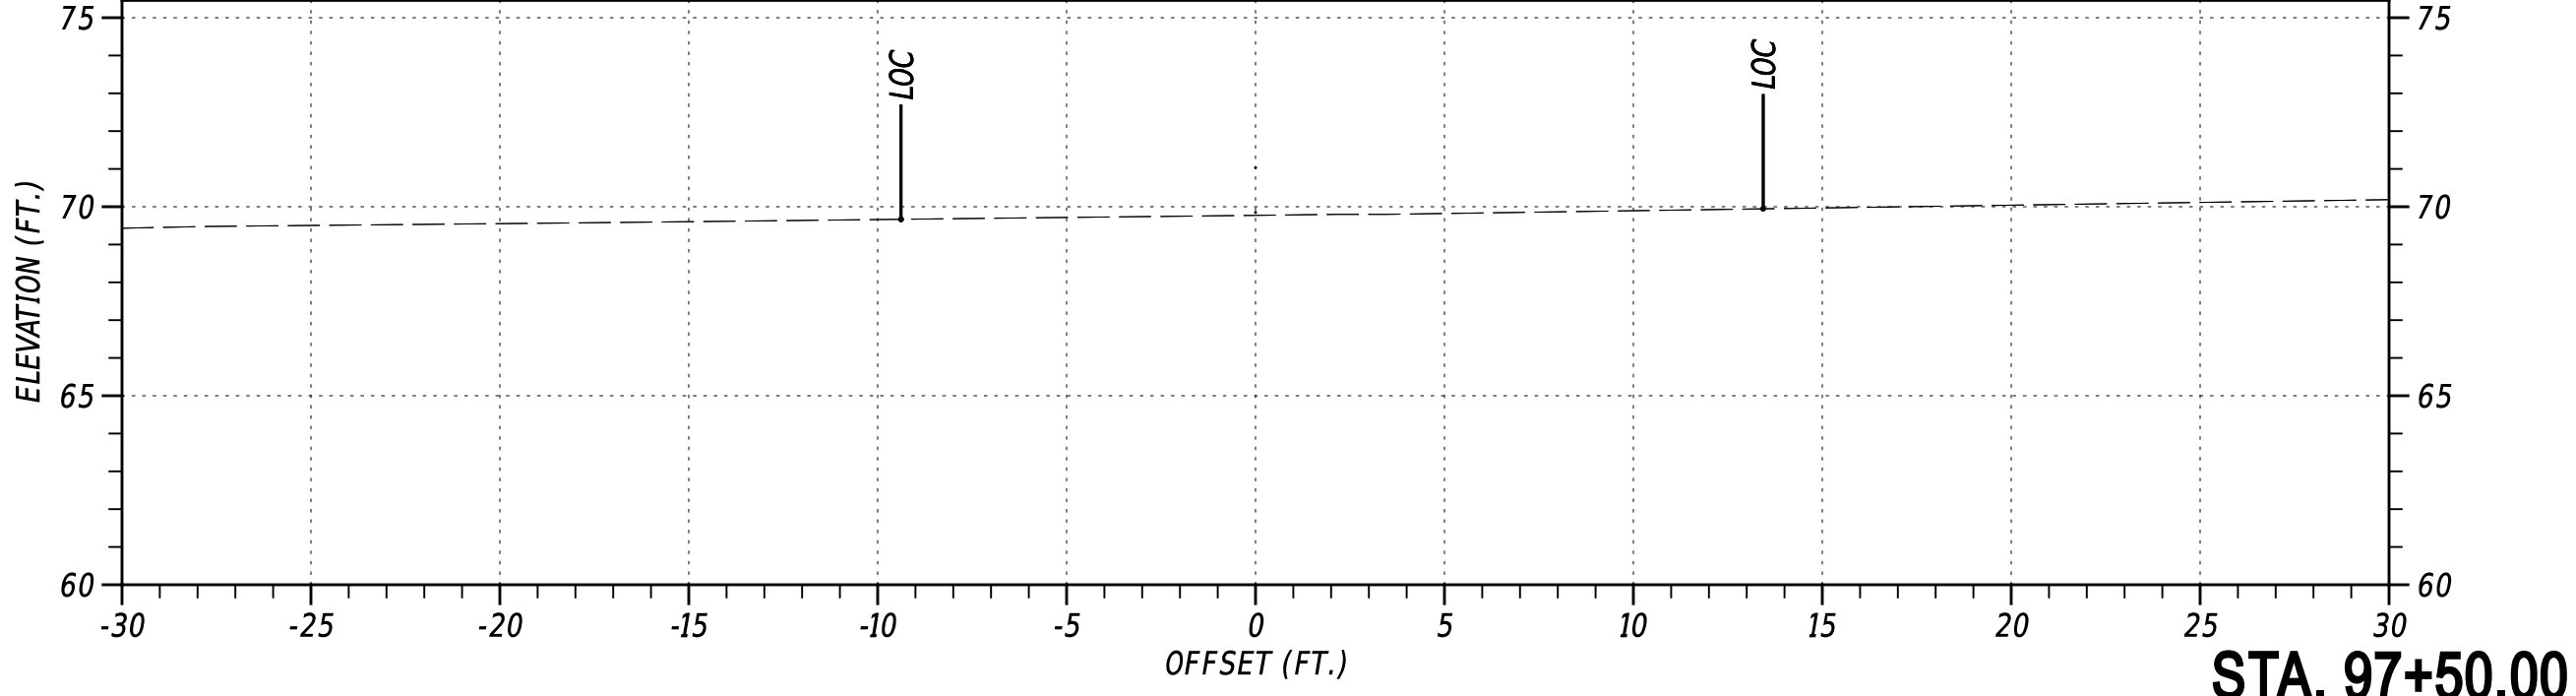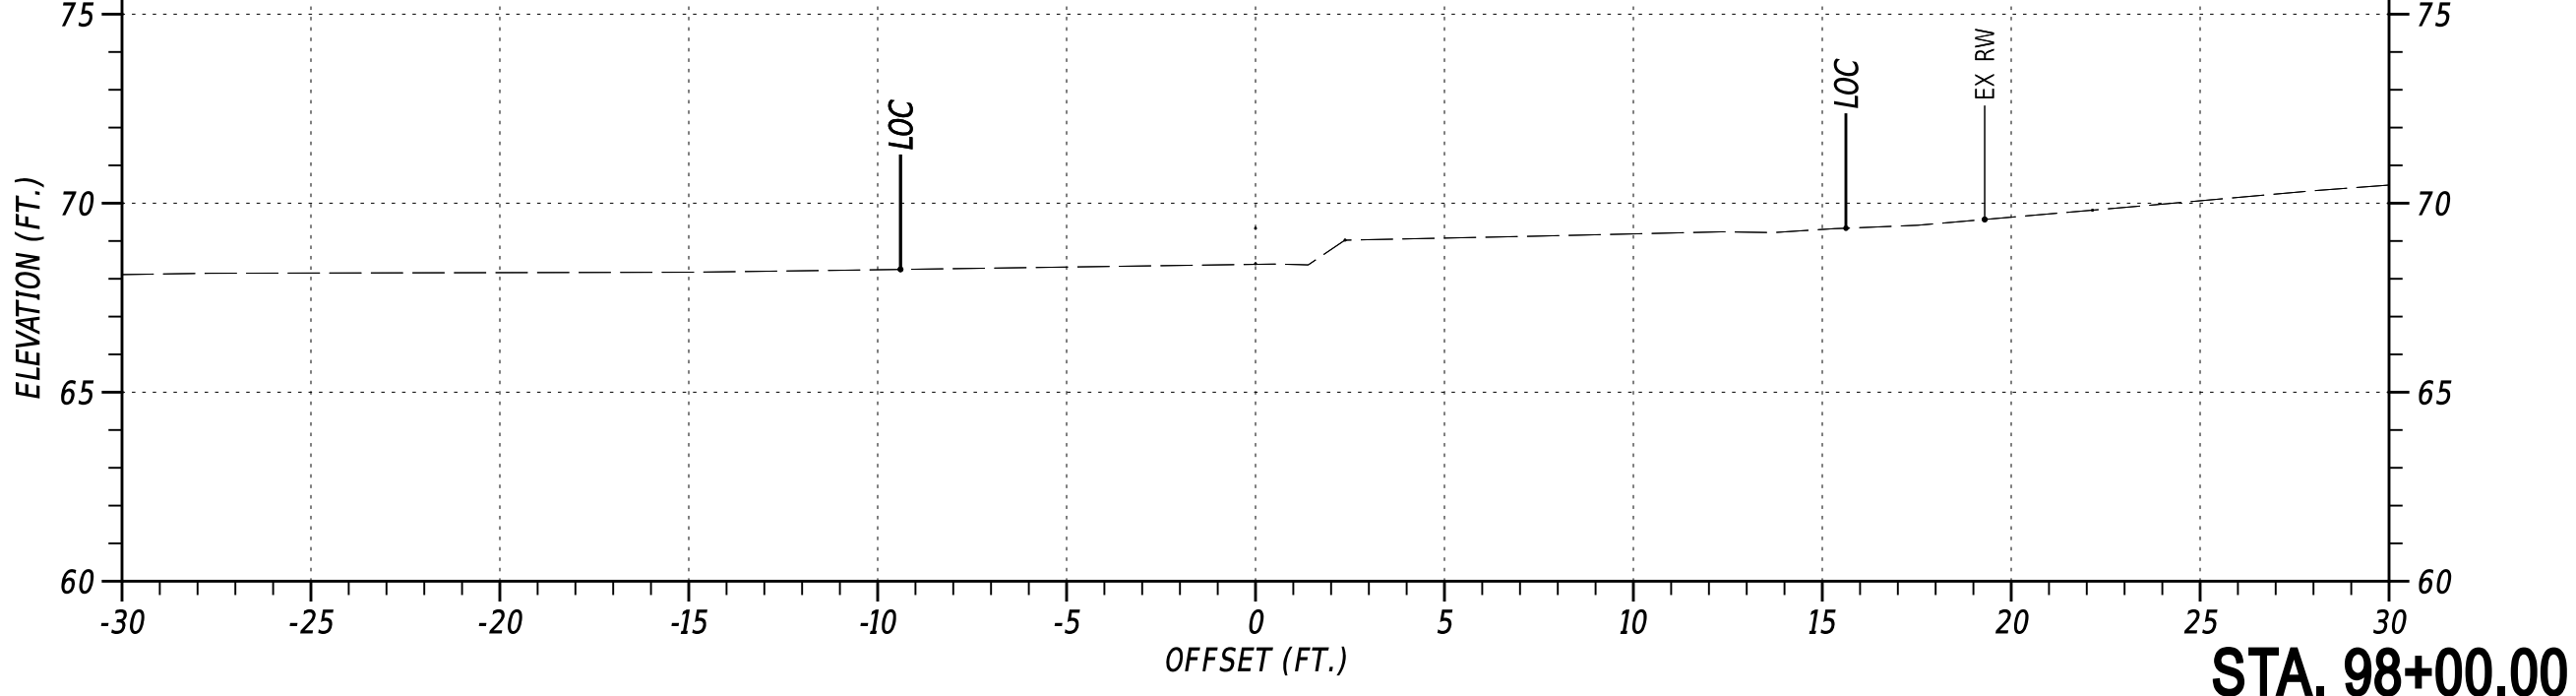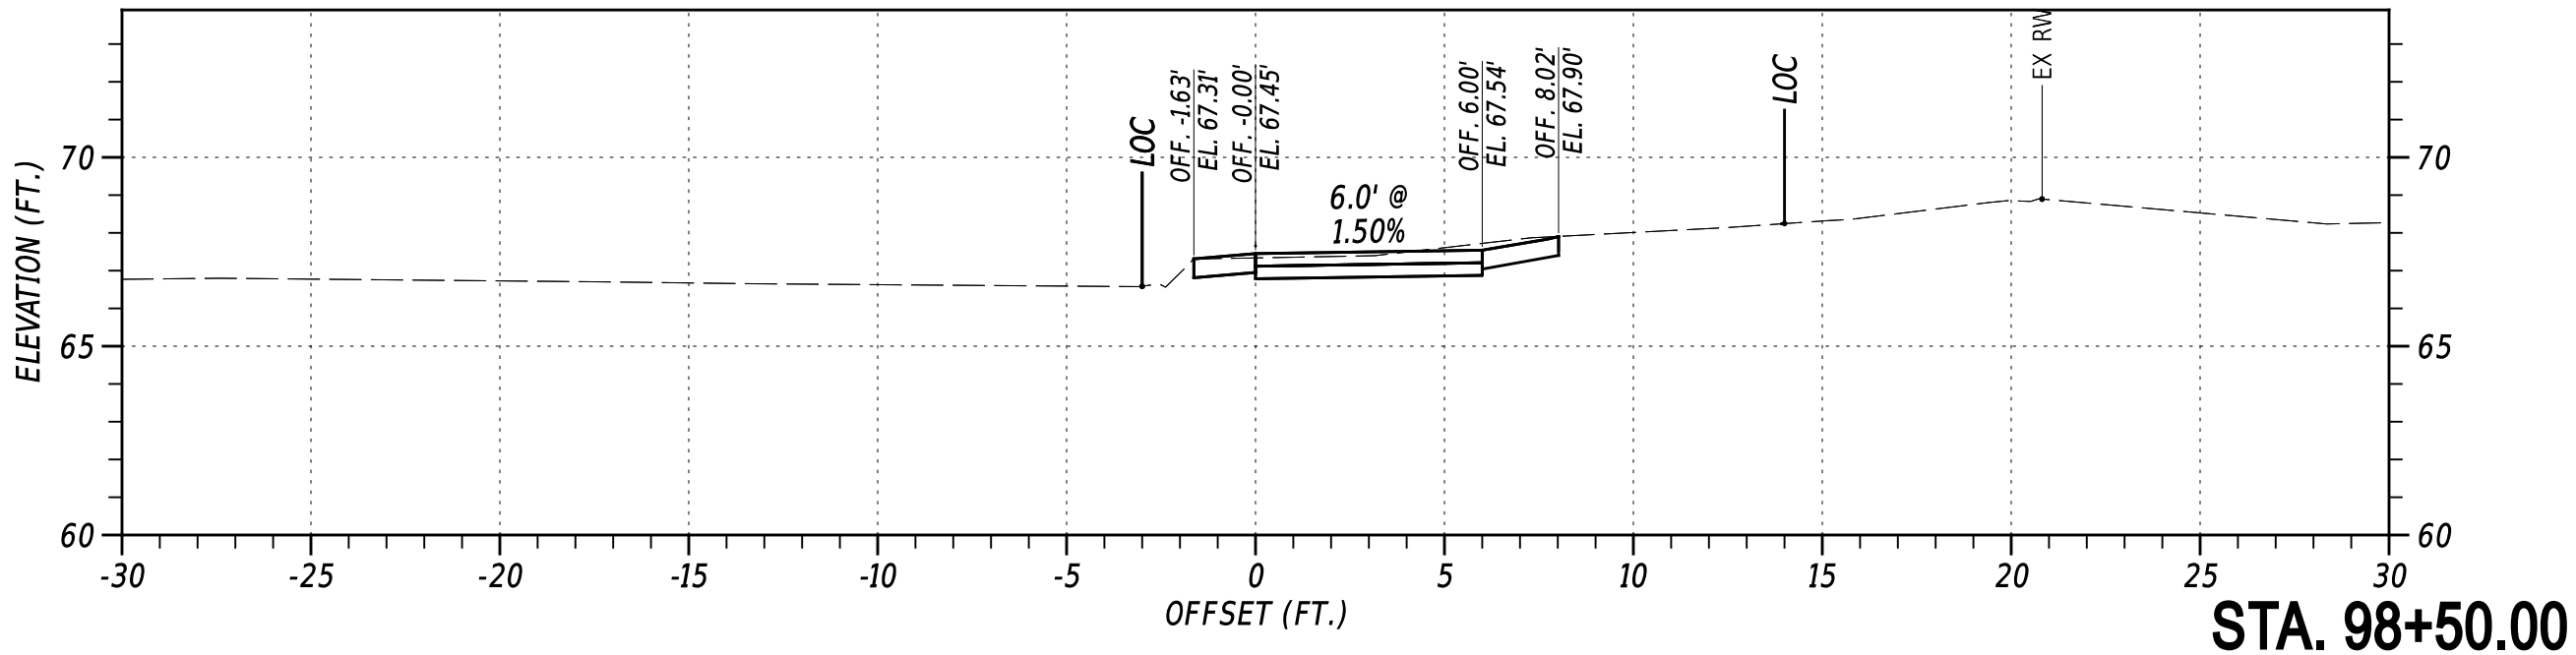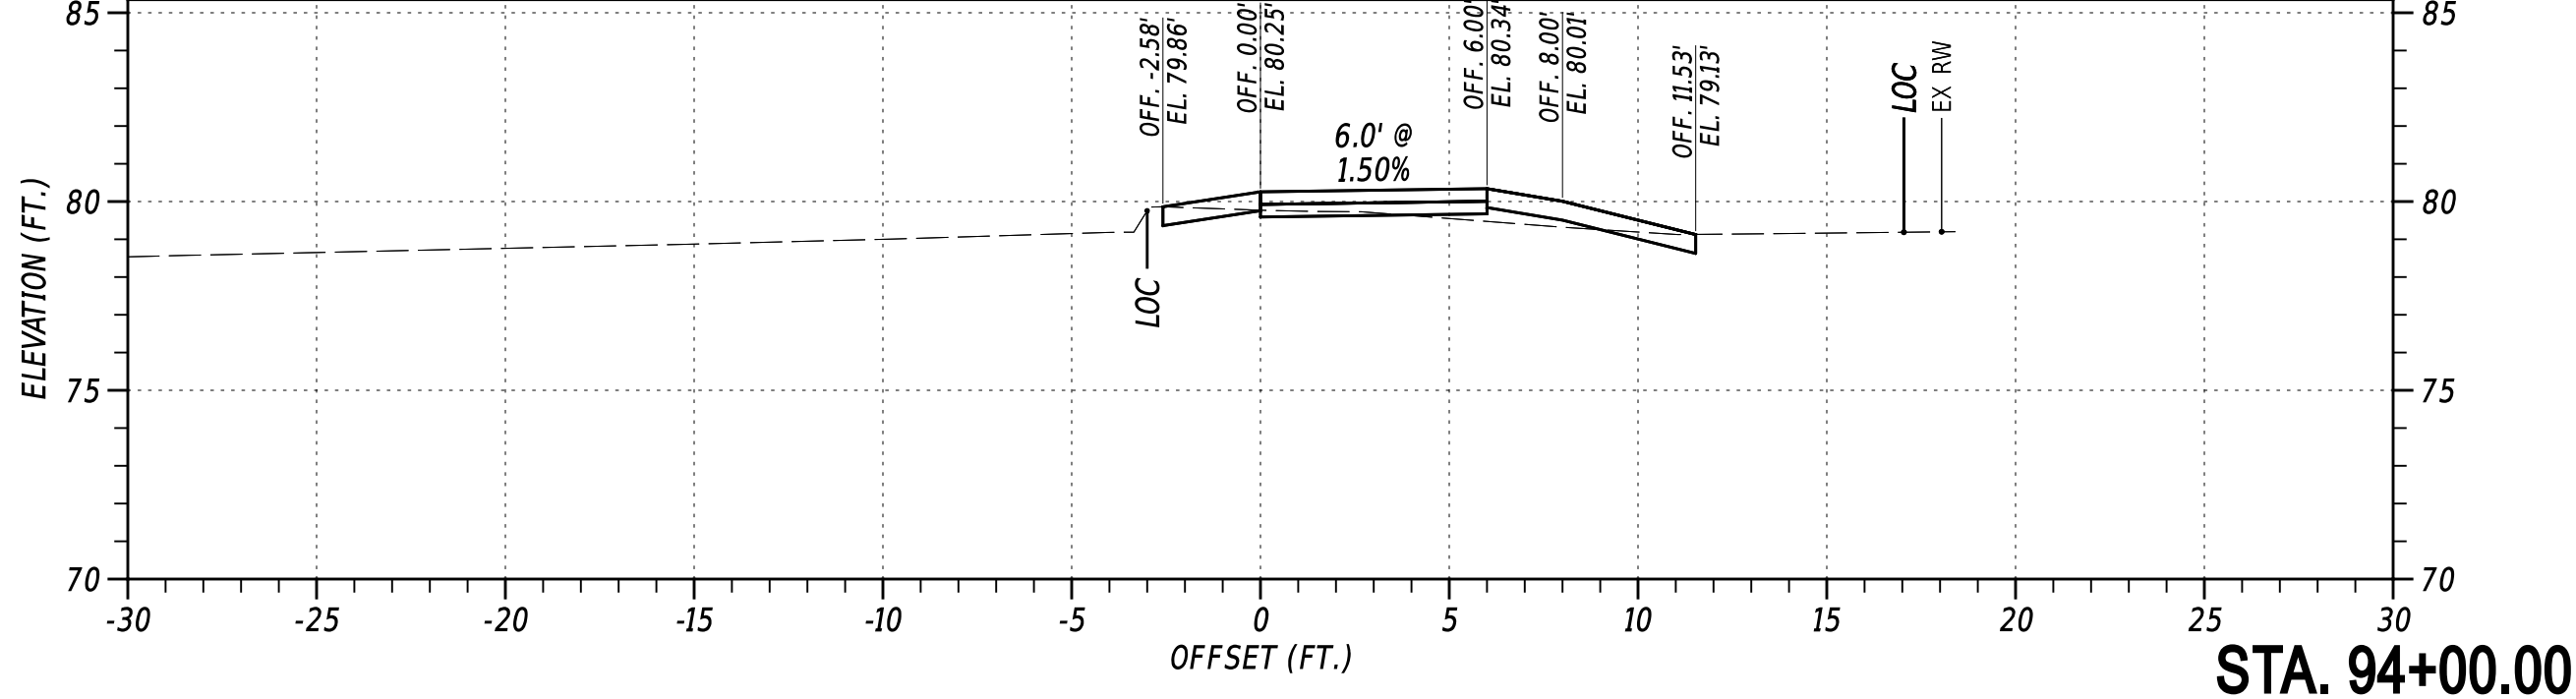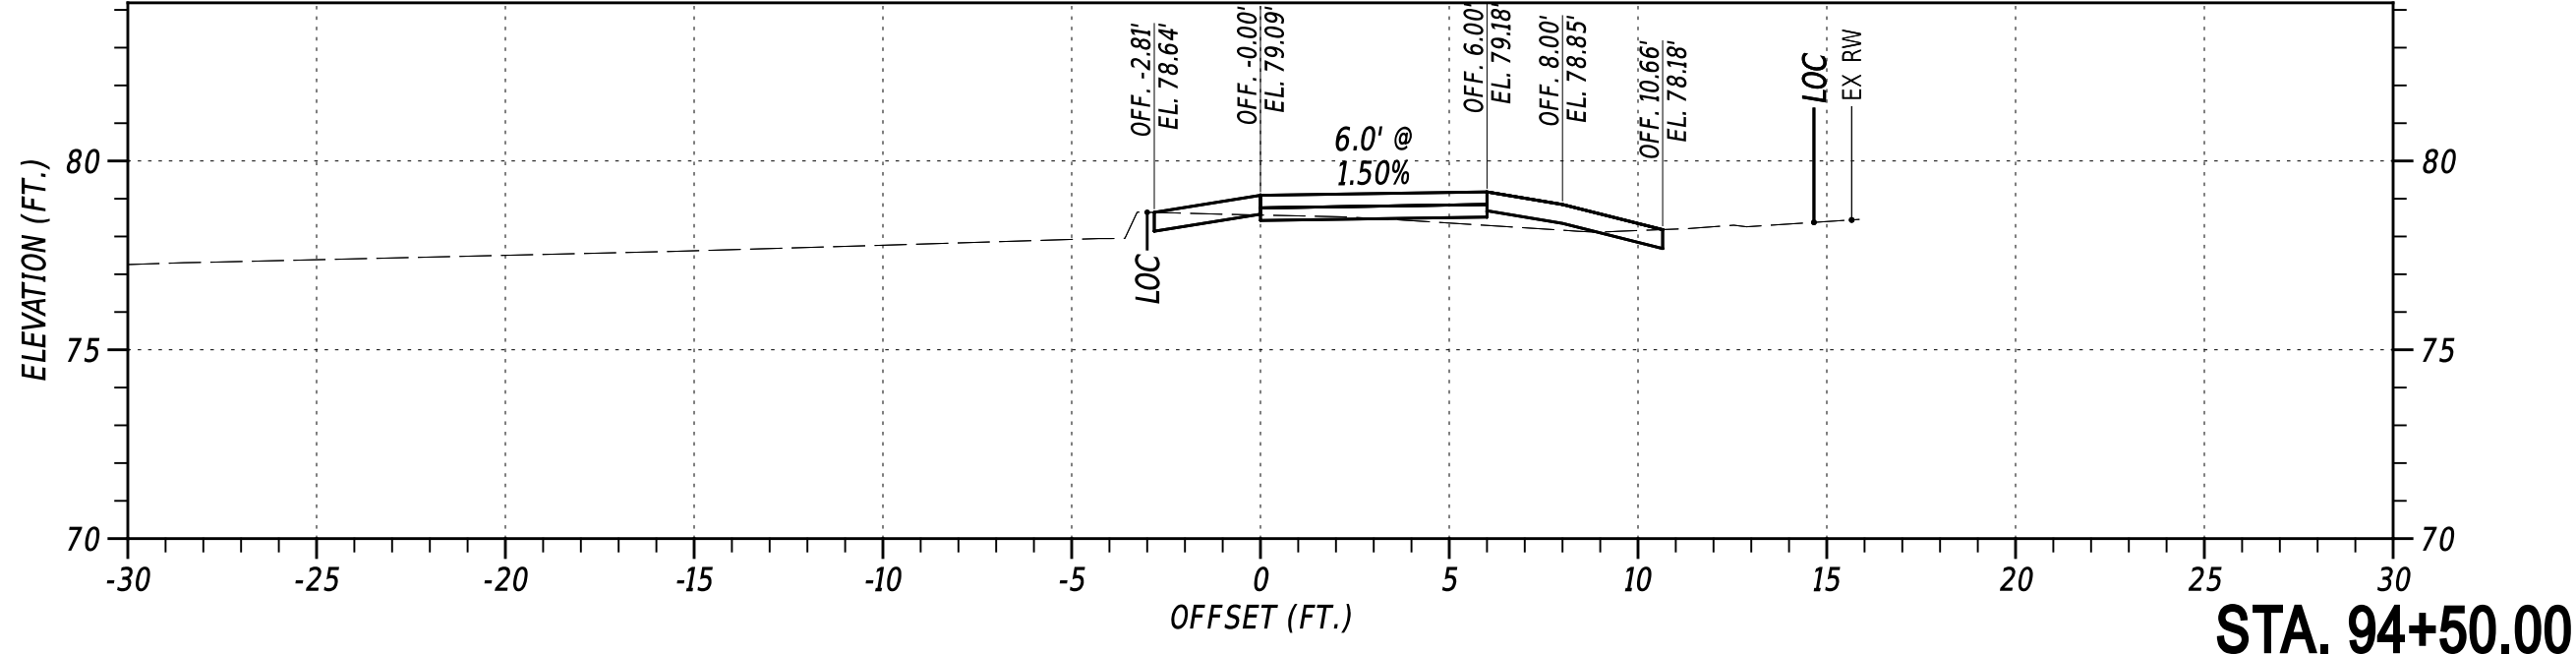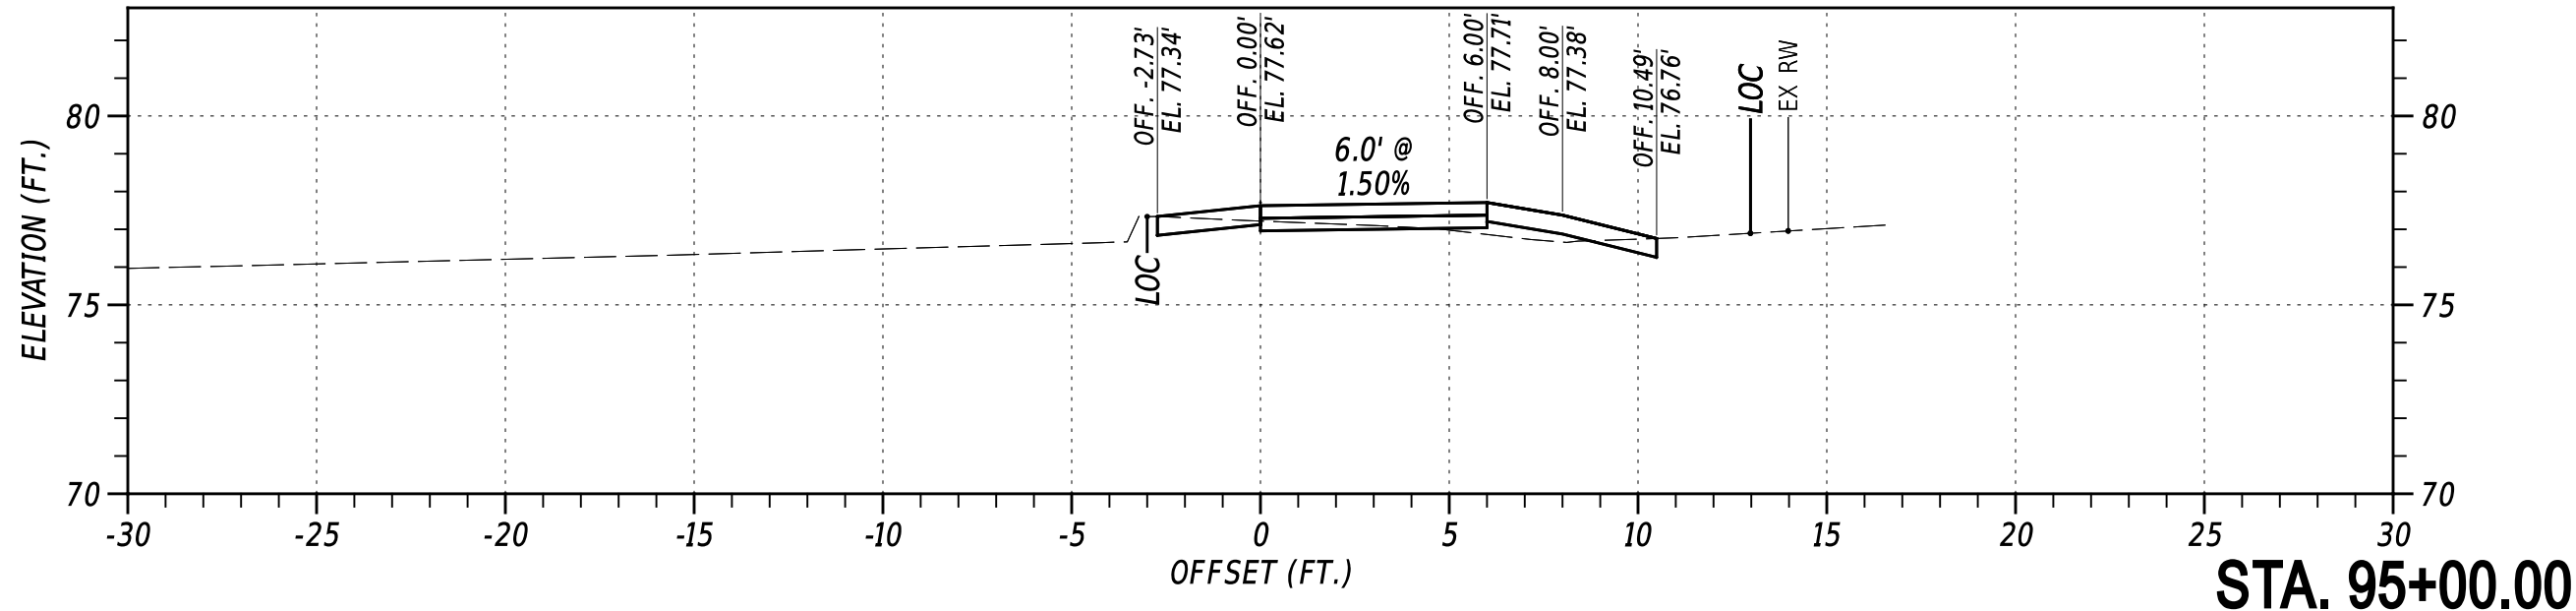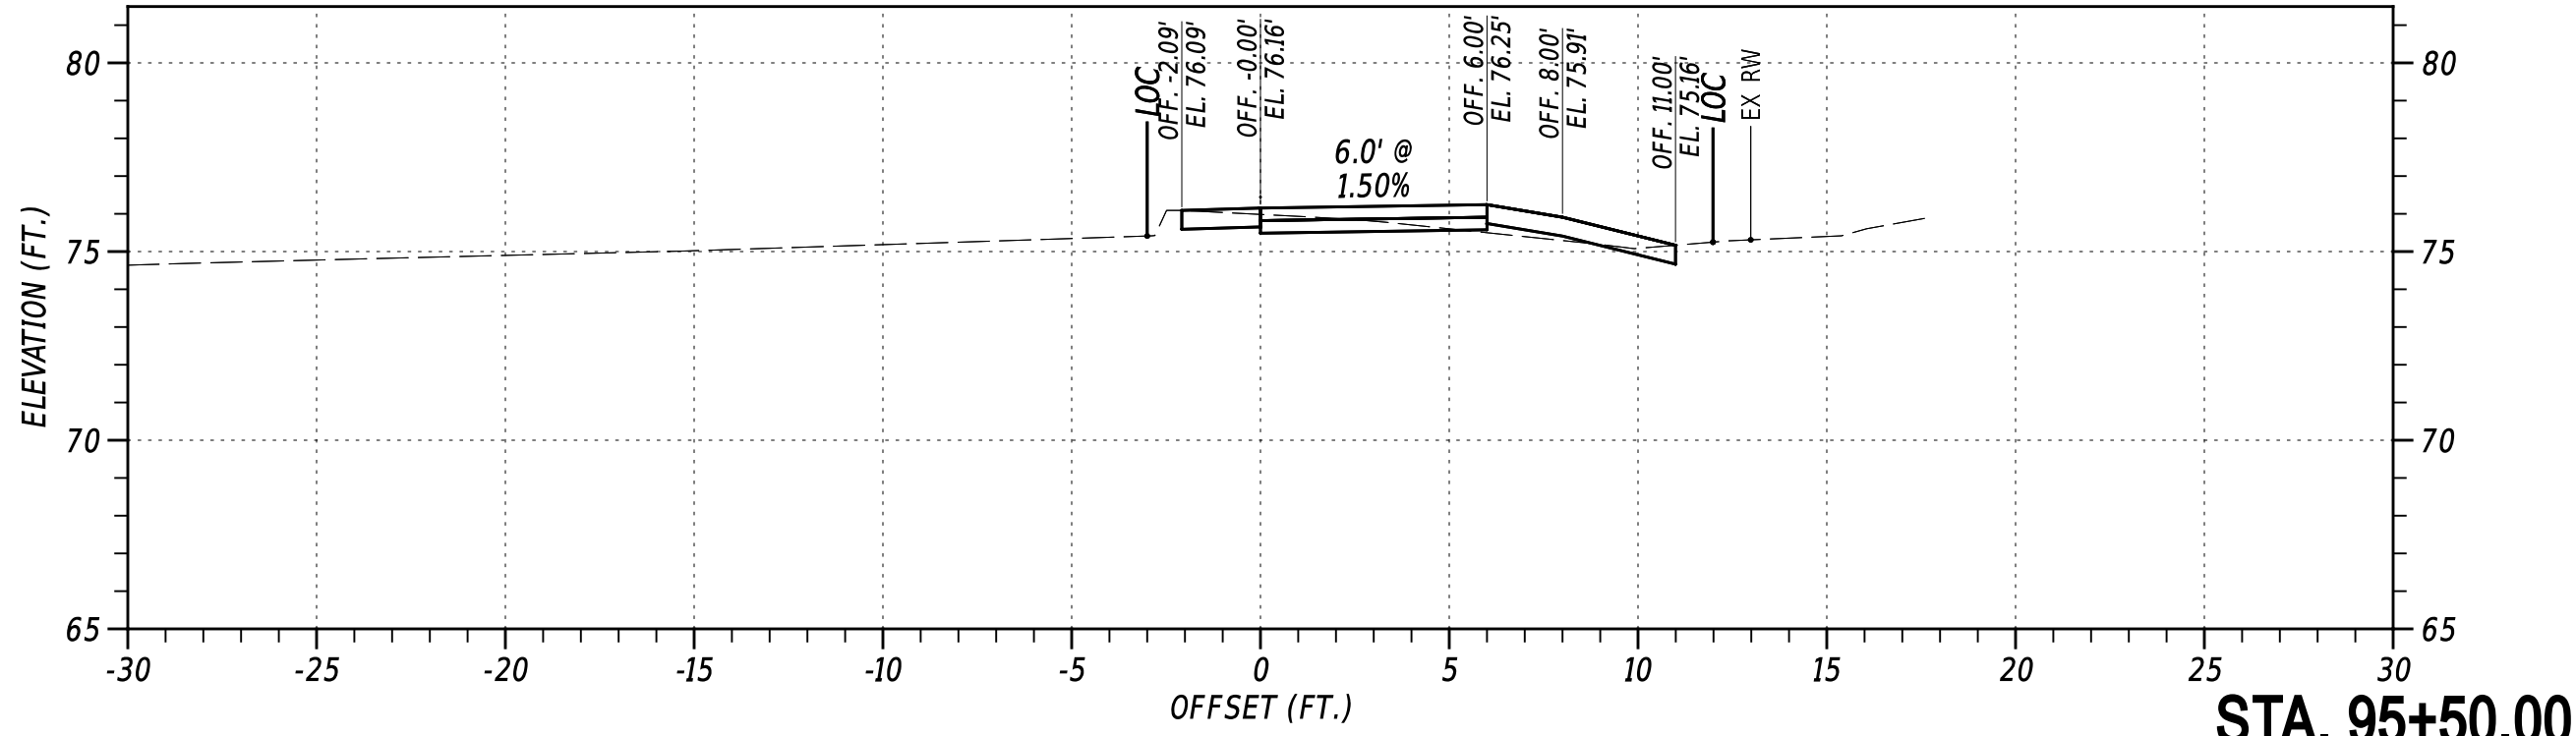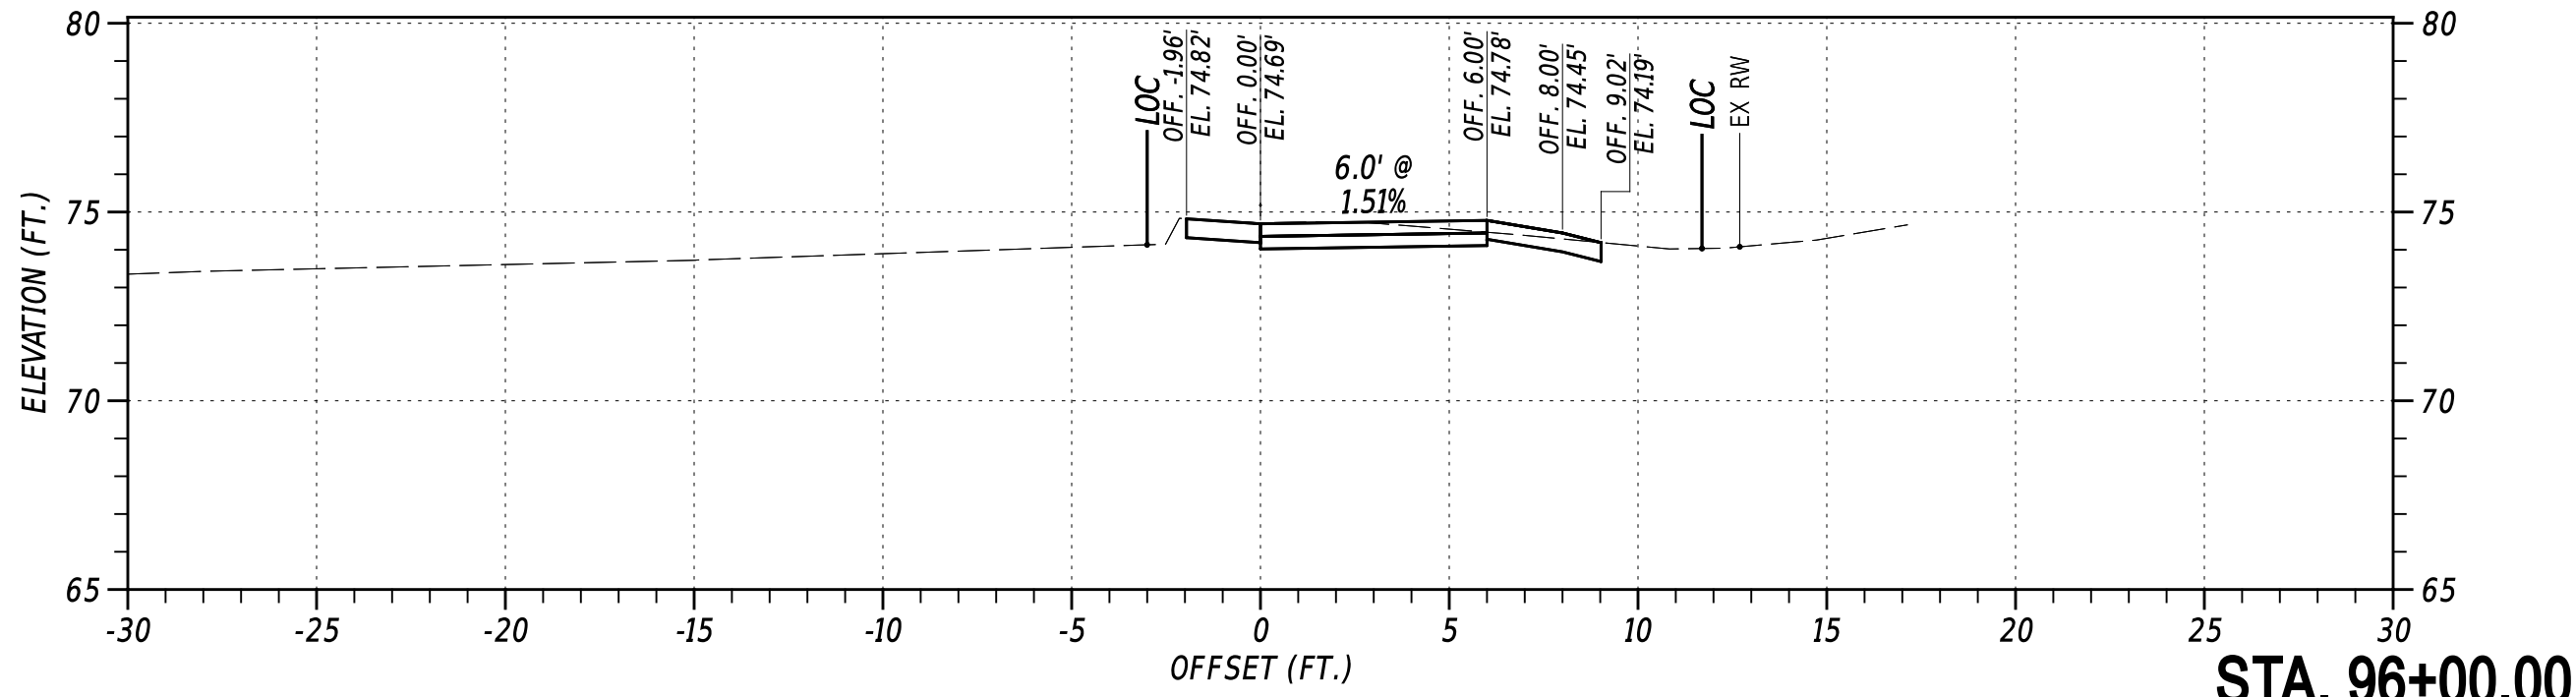

NOT TO SCALE










OLD BALTIMORE PIKE SIDE PATH, PHASE II

CONTRACT T202301501	BRIDGE NO. N/A
COUNTY NEW CASTLE	DESIGNED BY: C. HOLLOWAY
	CHECKED BY: O. GREEN

CROSS SECTIONS
PAI
SHEET NO. 22

SECTION

27-AUG-2024
U:\Accounts\DEDOT\DEDOT22014 - AGR1955F Task 5 Old Baltimore Pike Pedes\DESIGN\CTDGN\VS_000_RDSF_T202301501_PEN.dgn

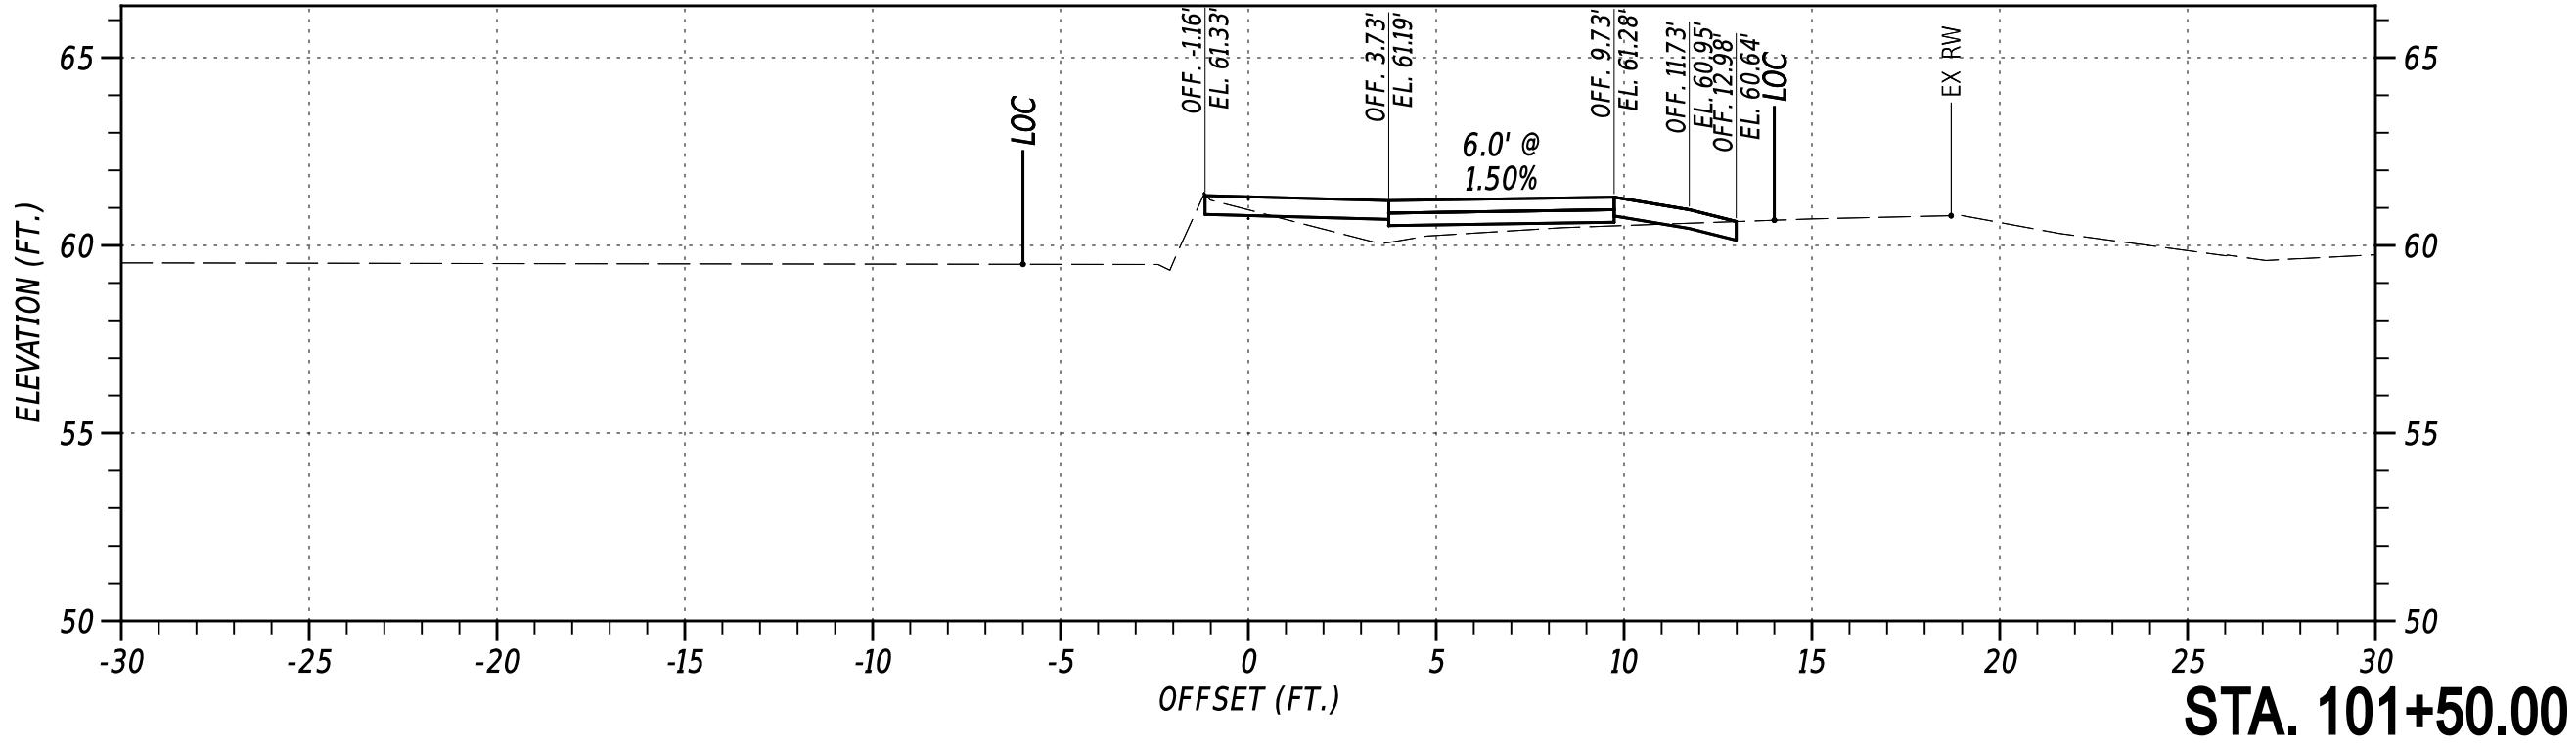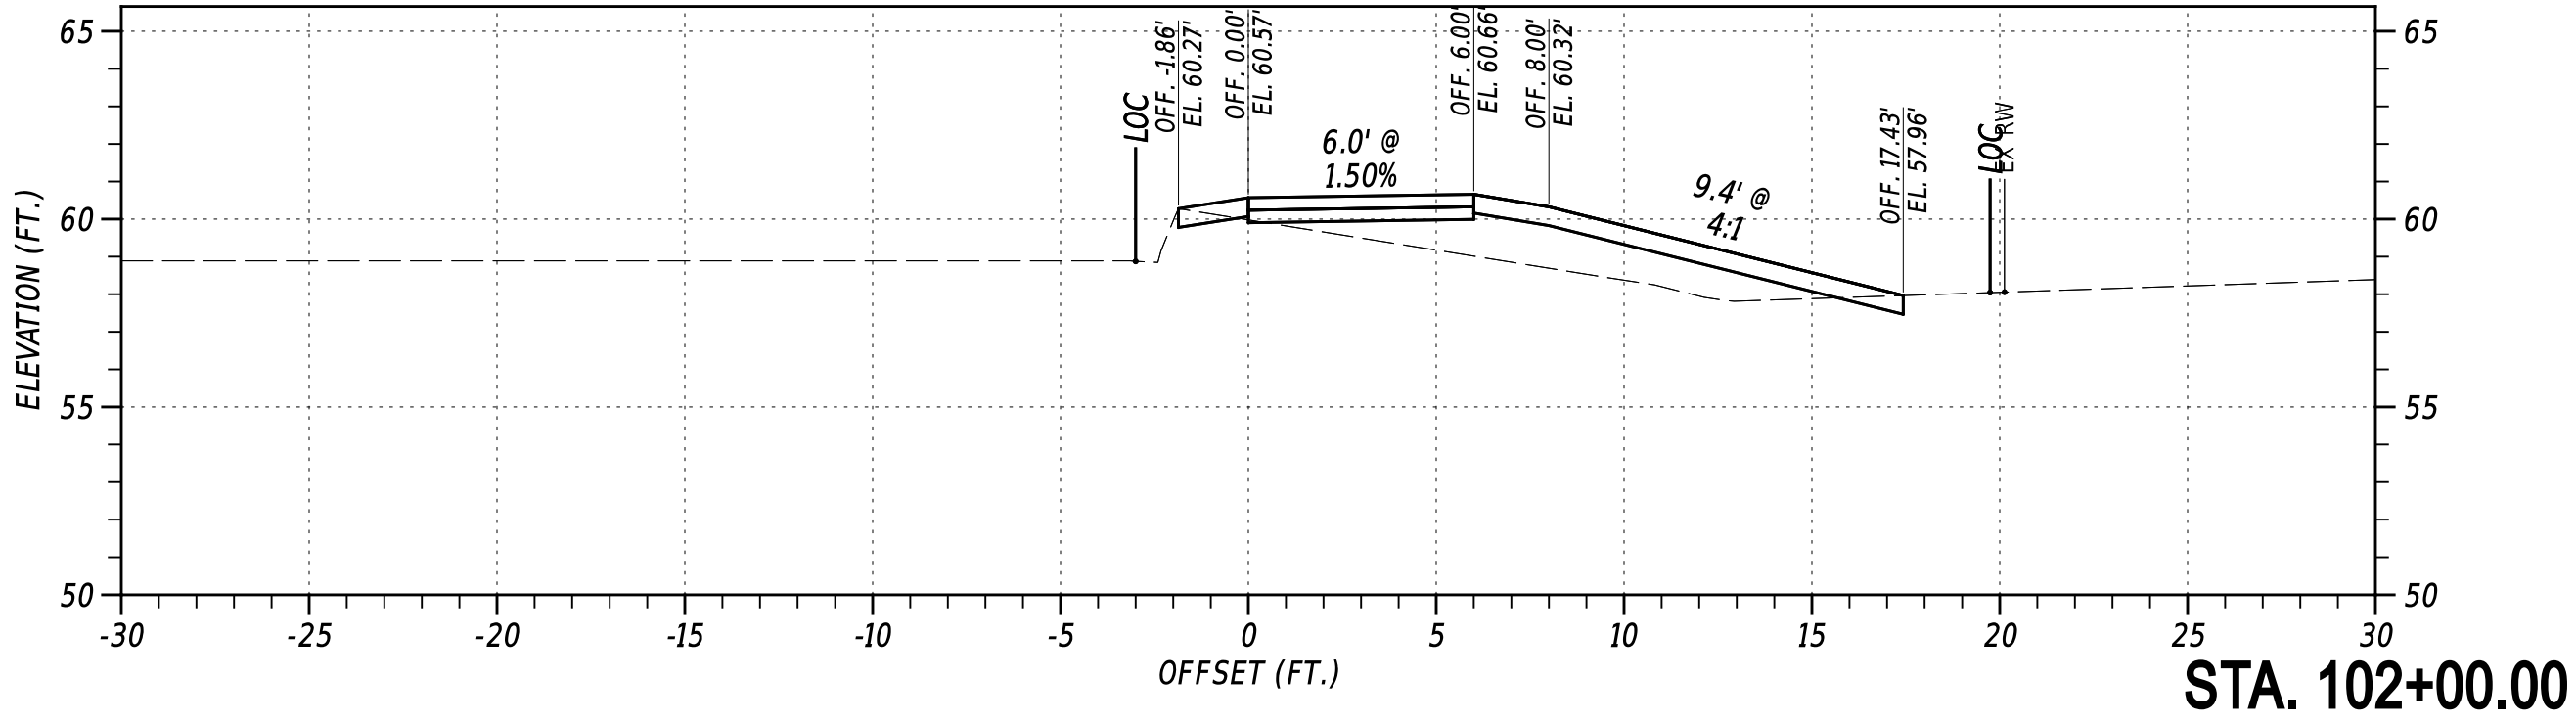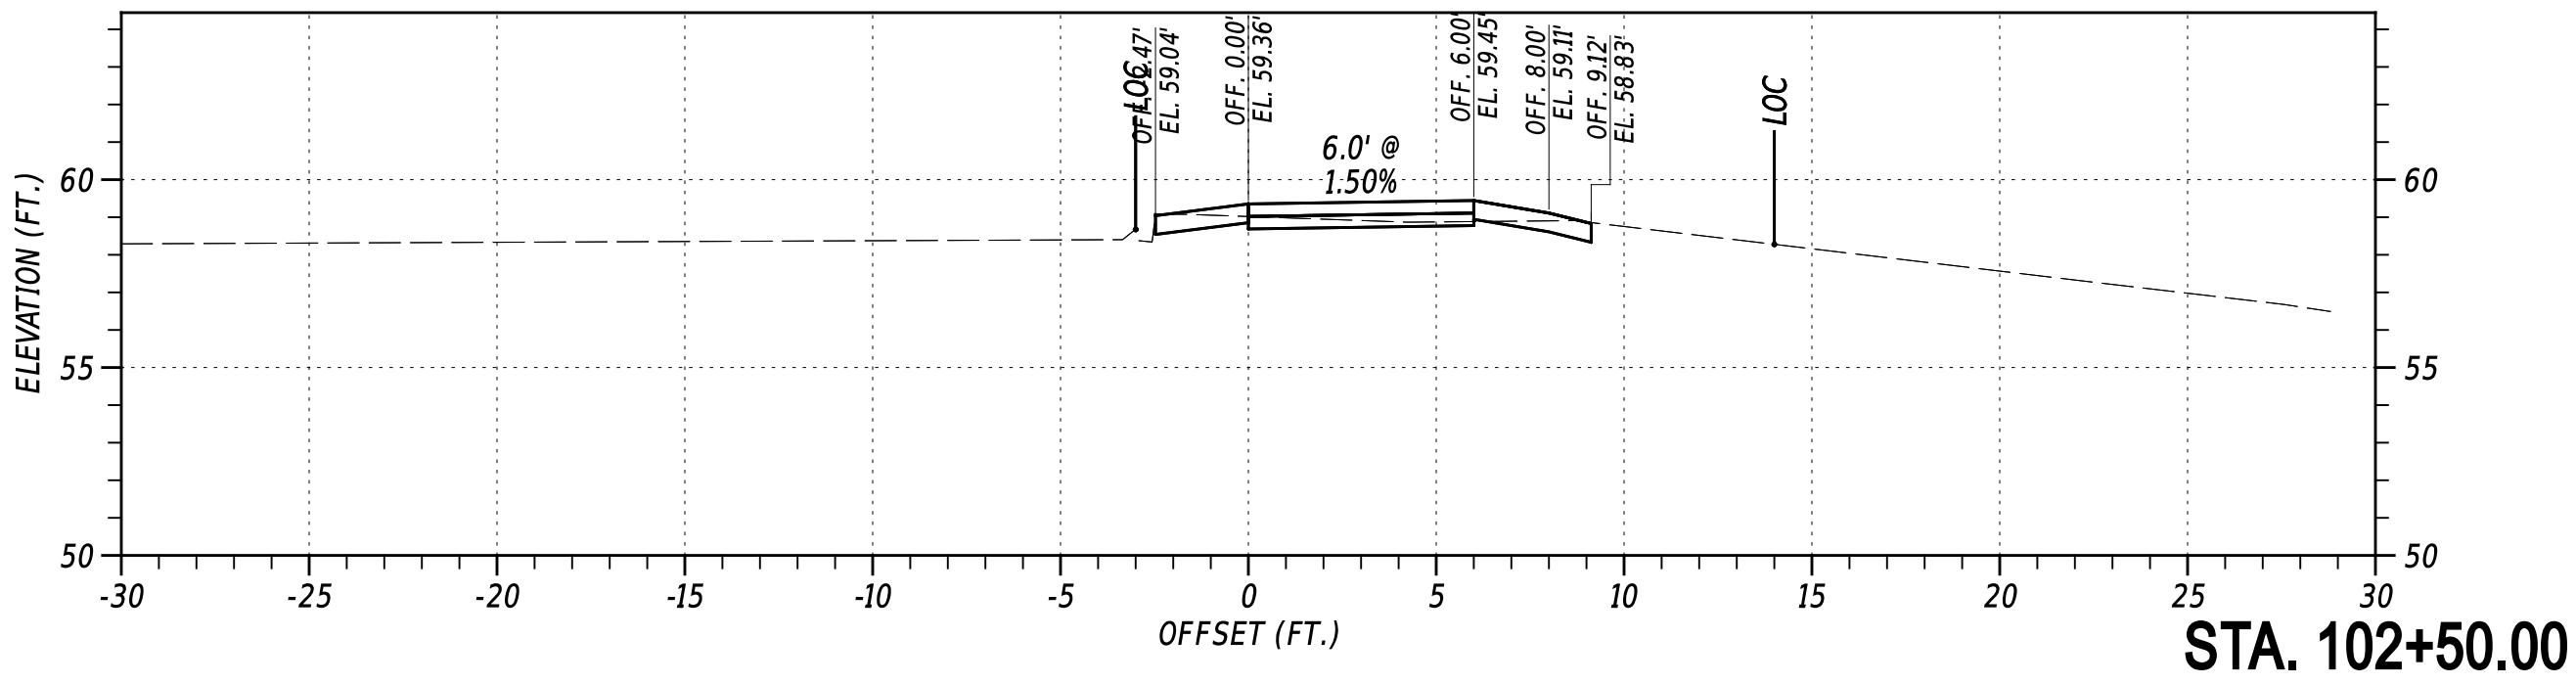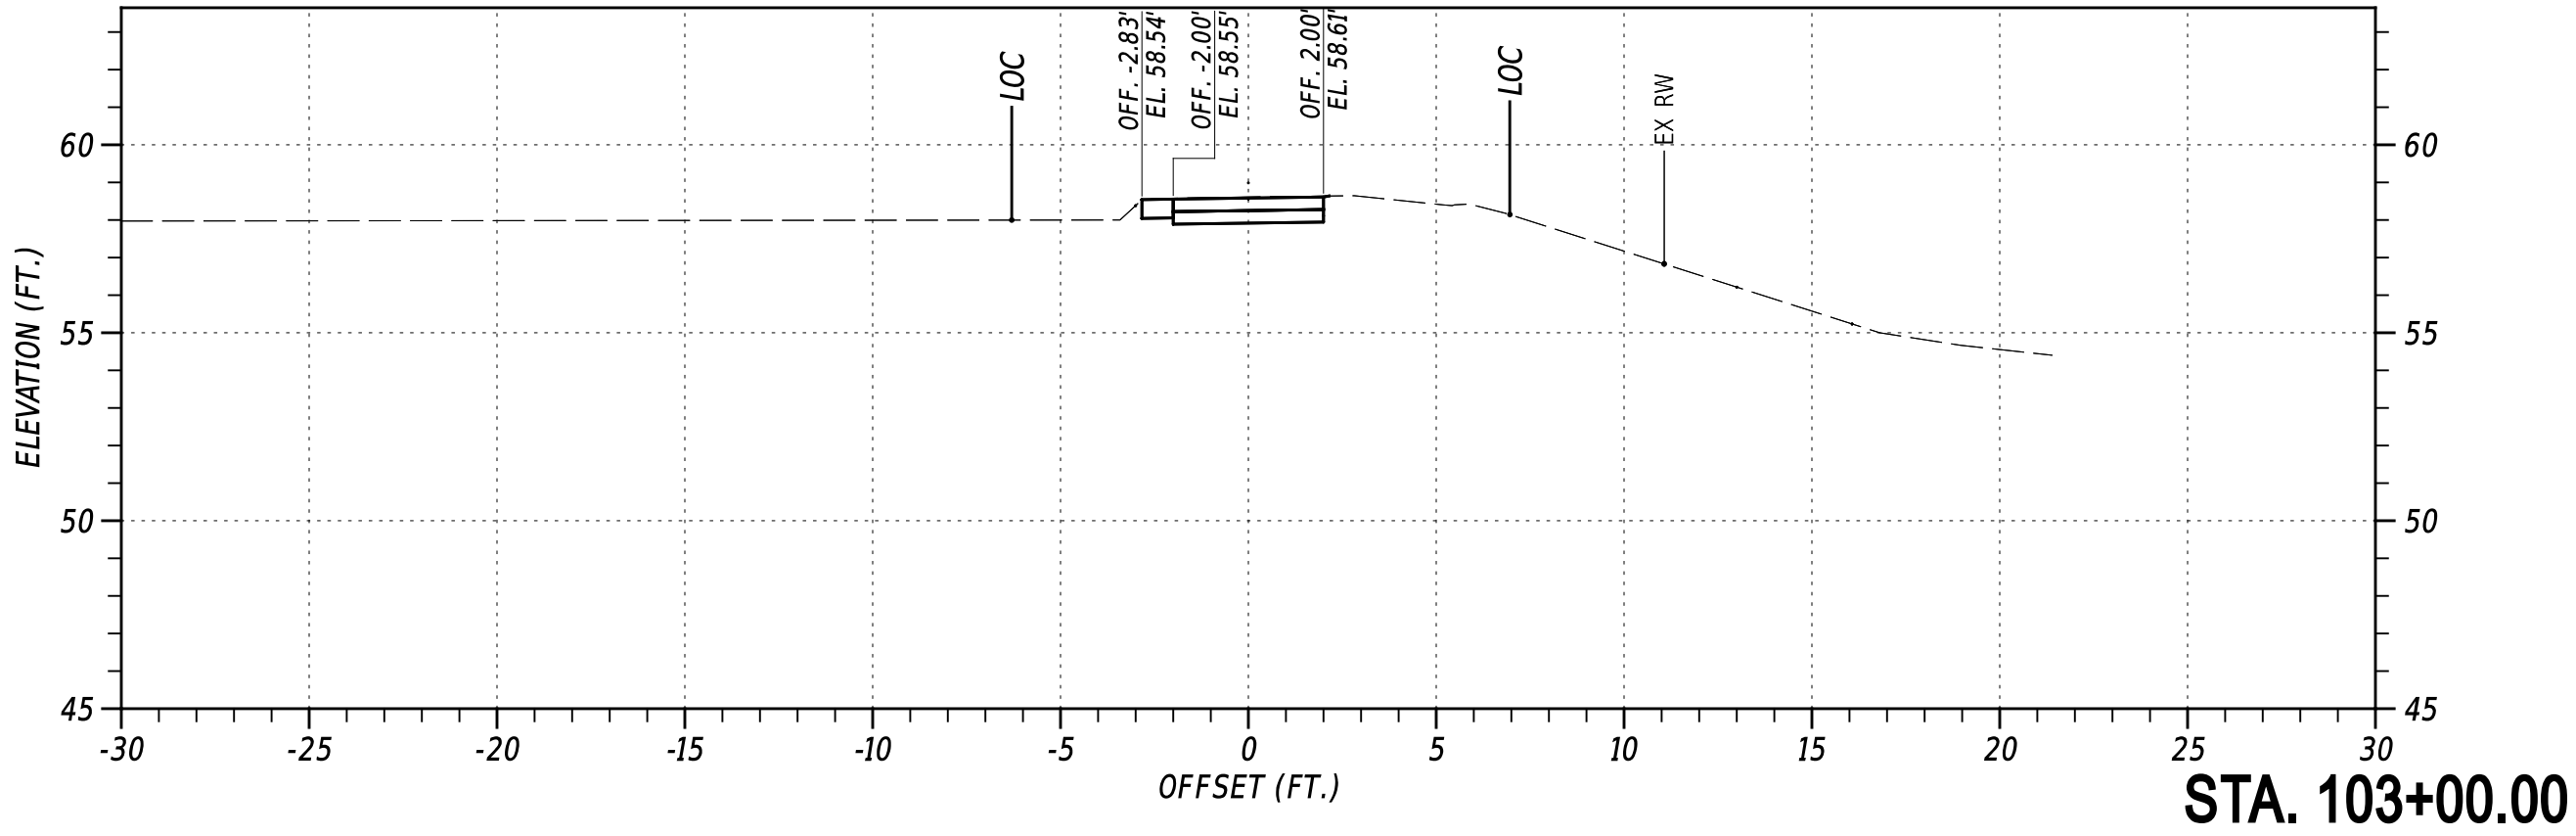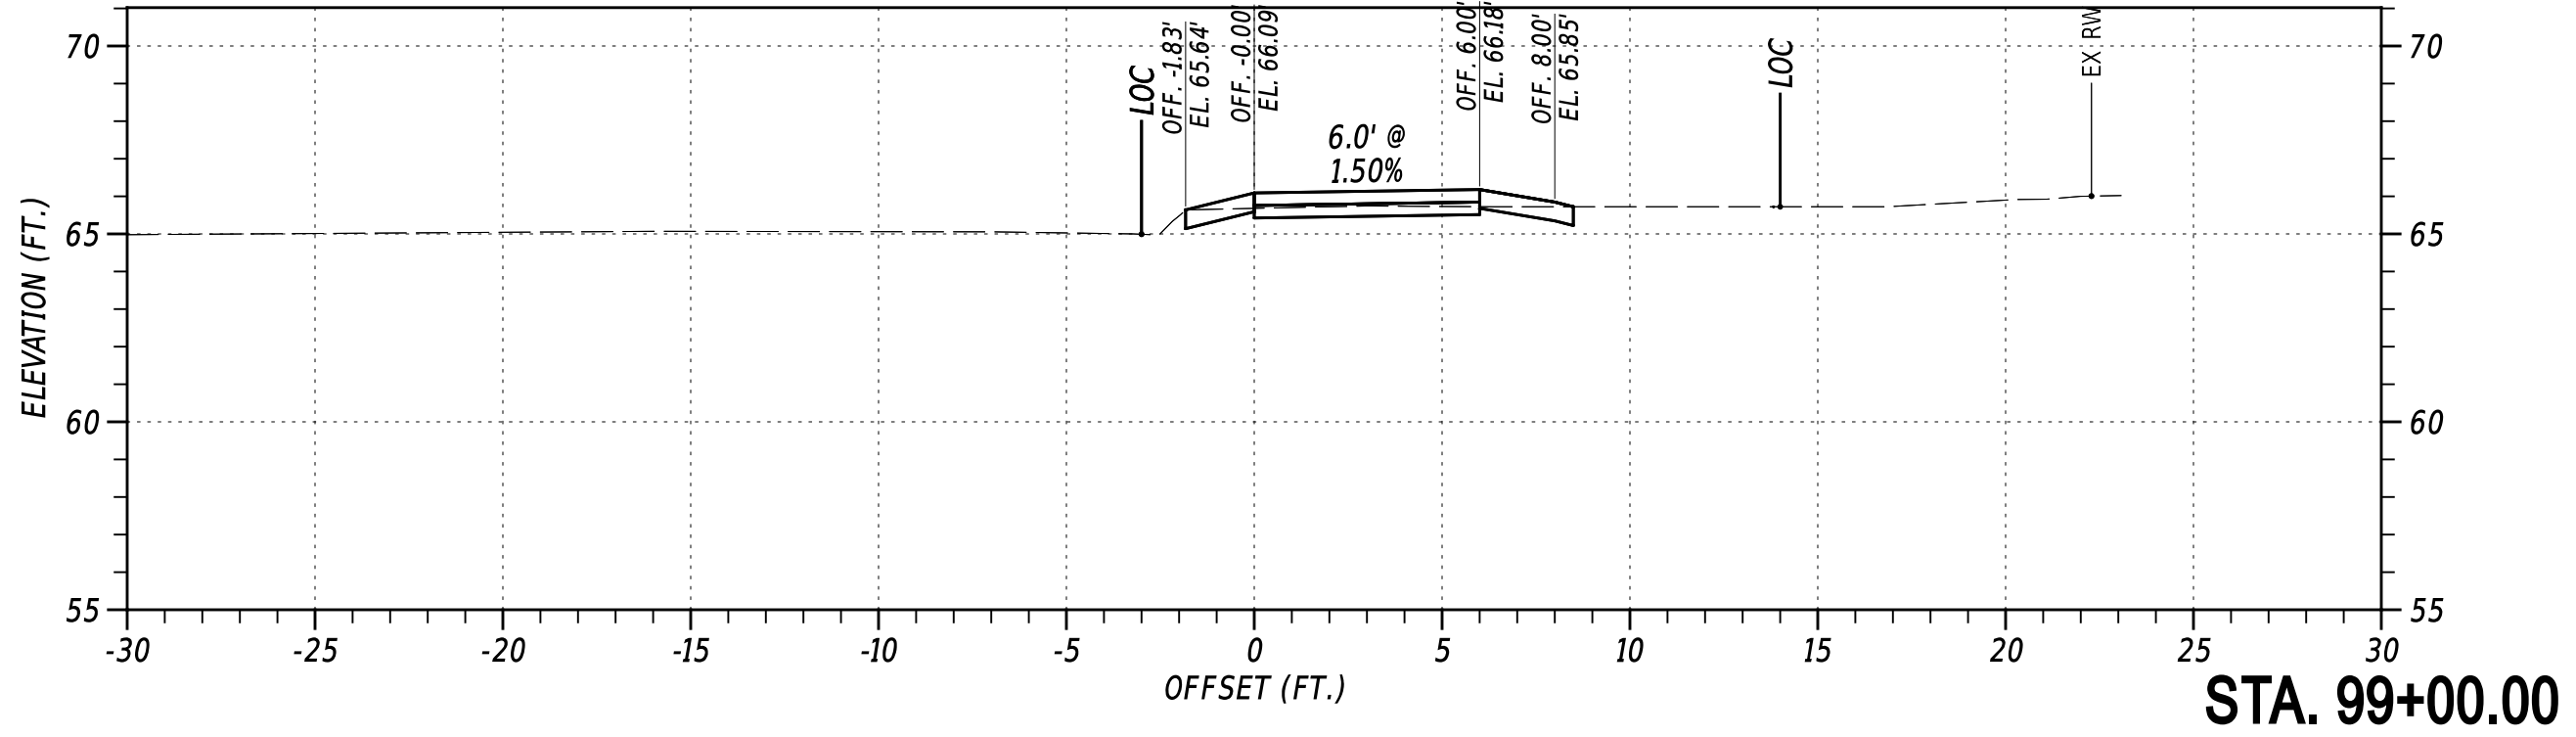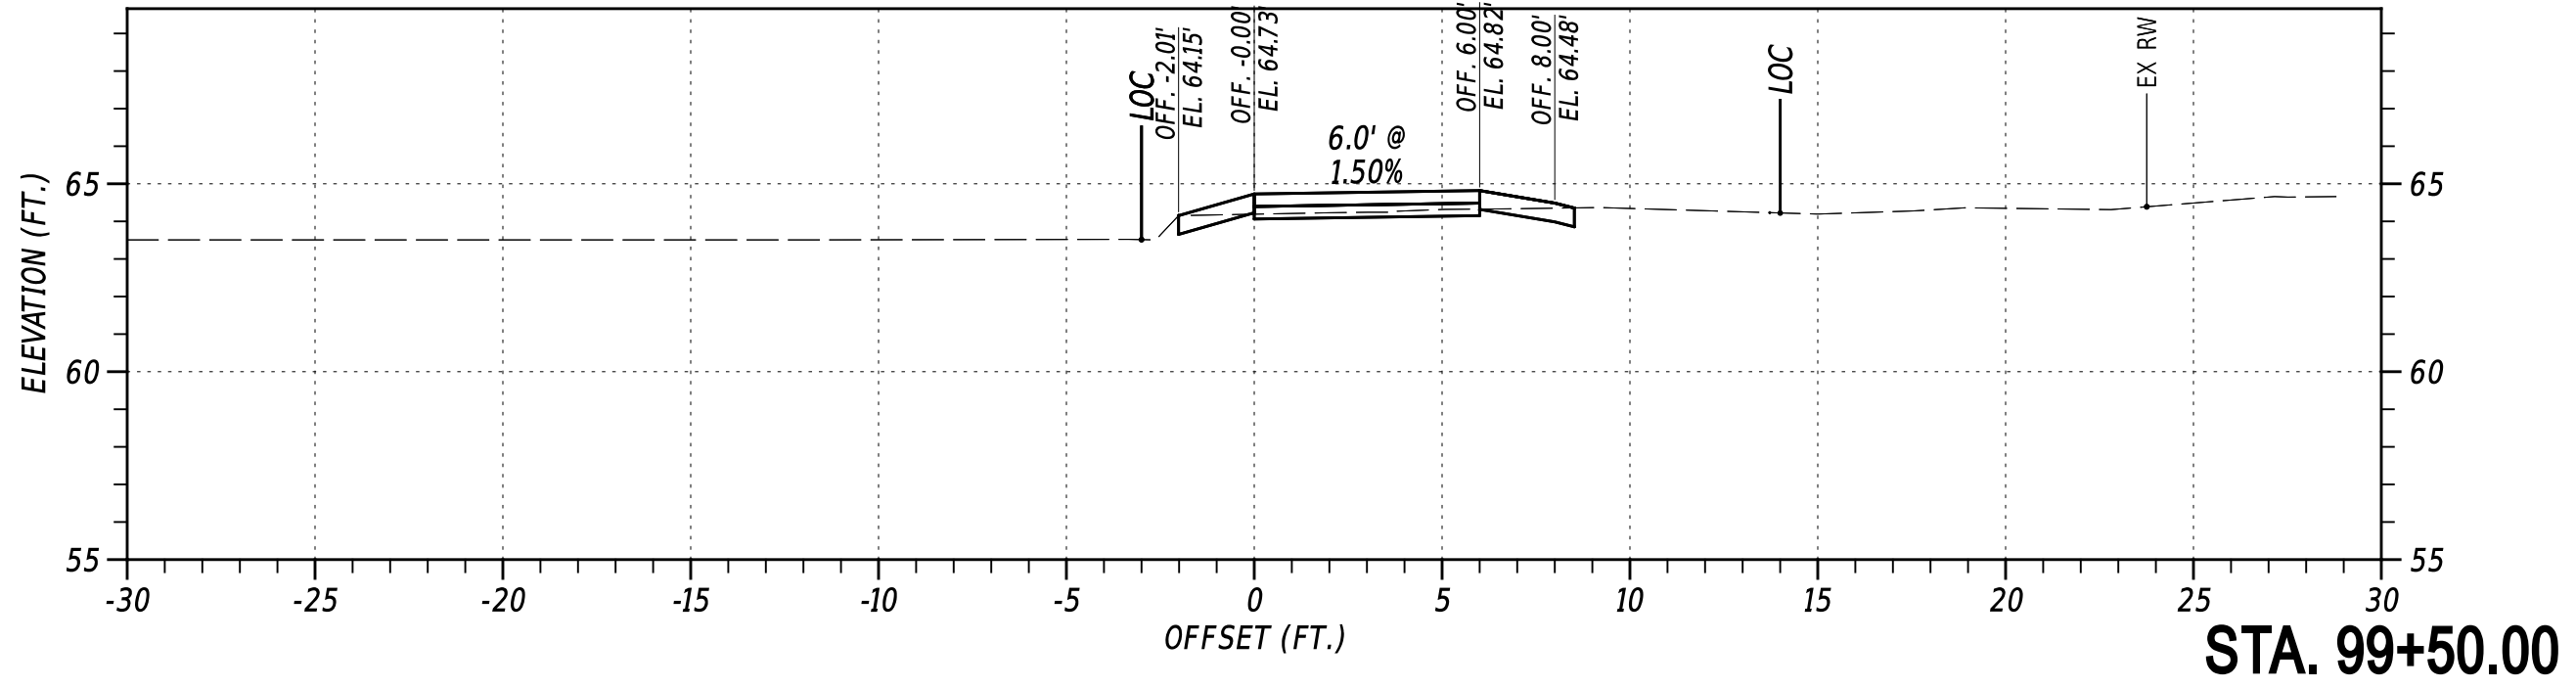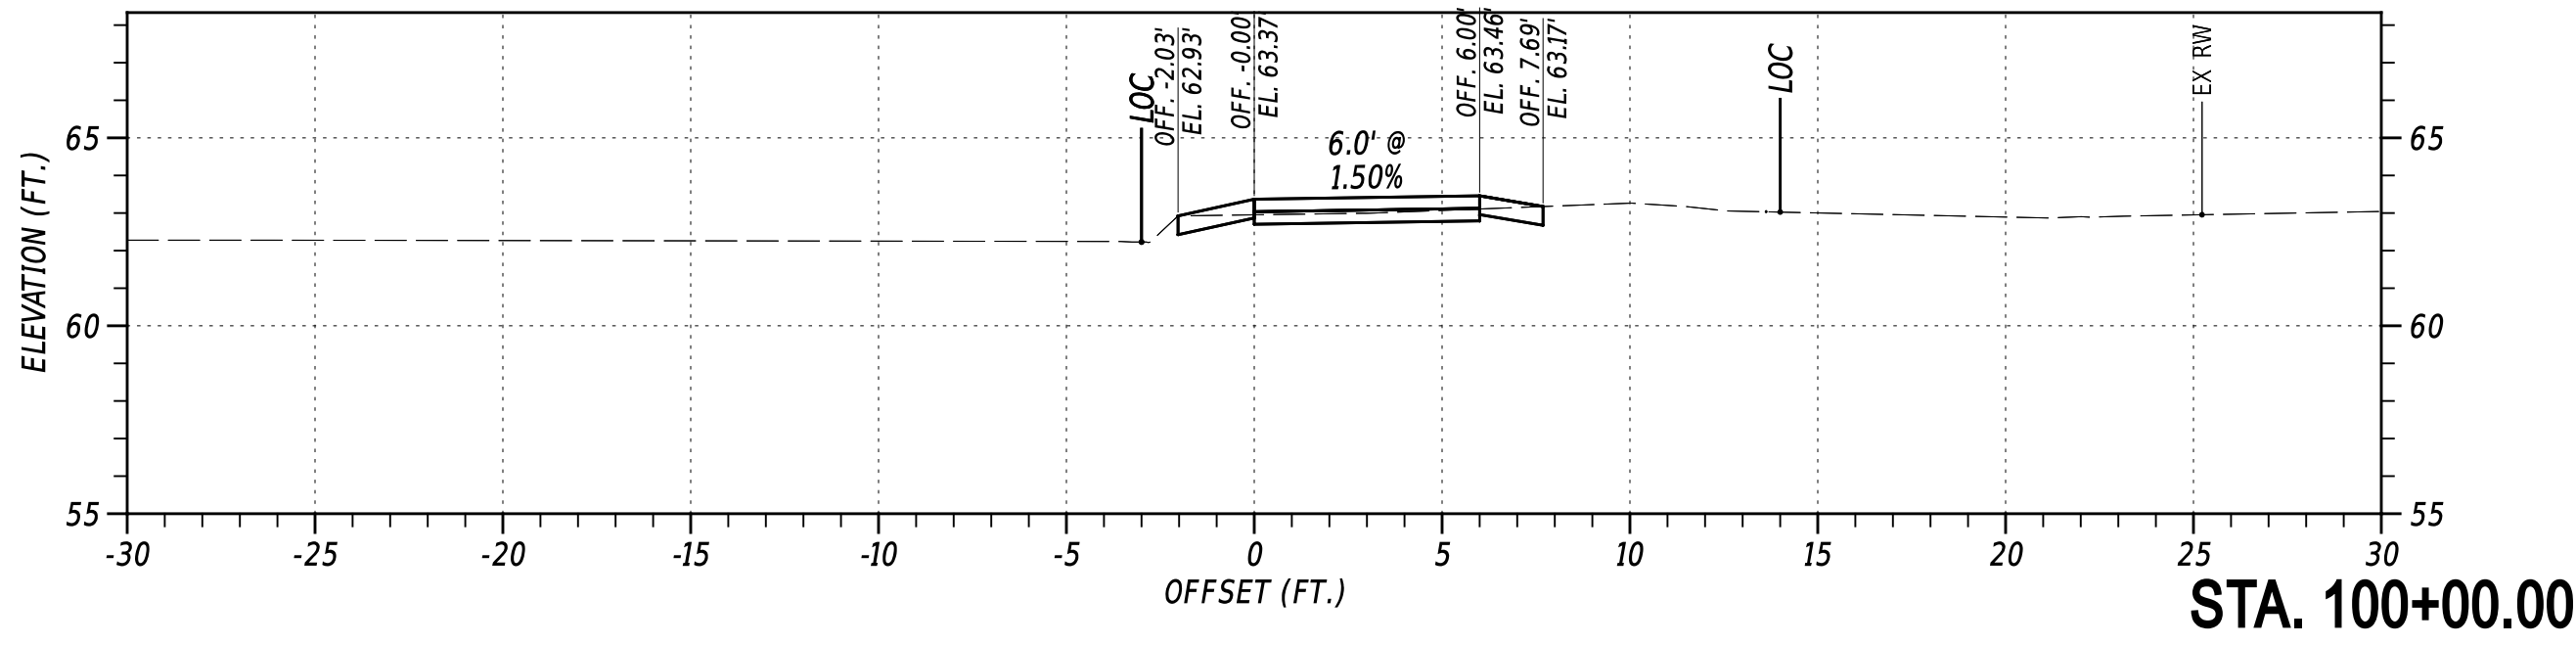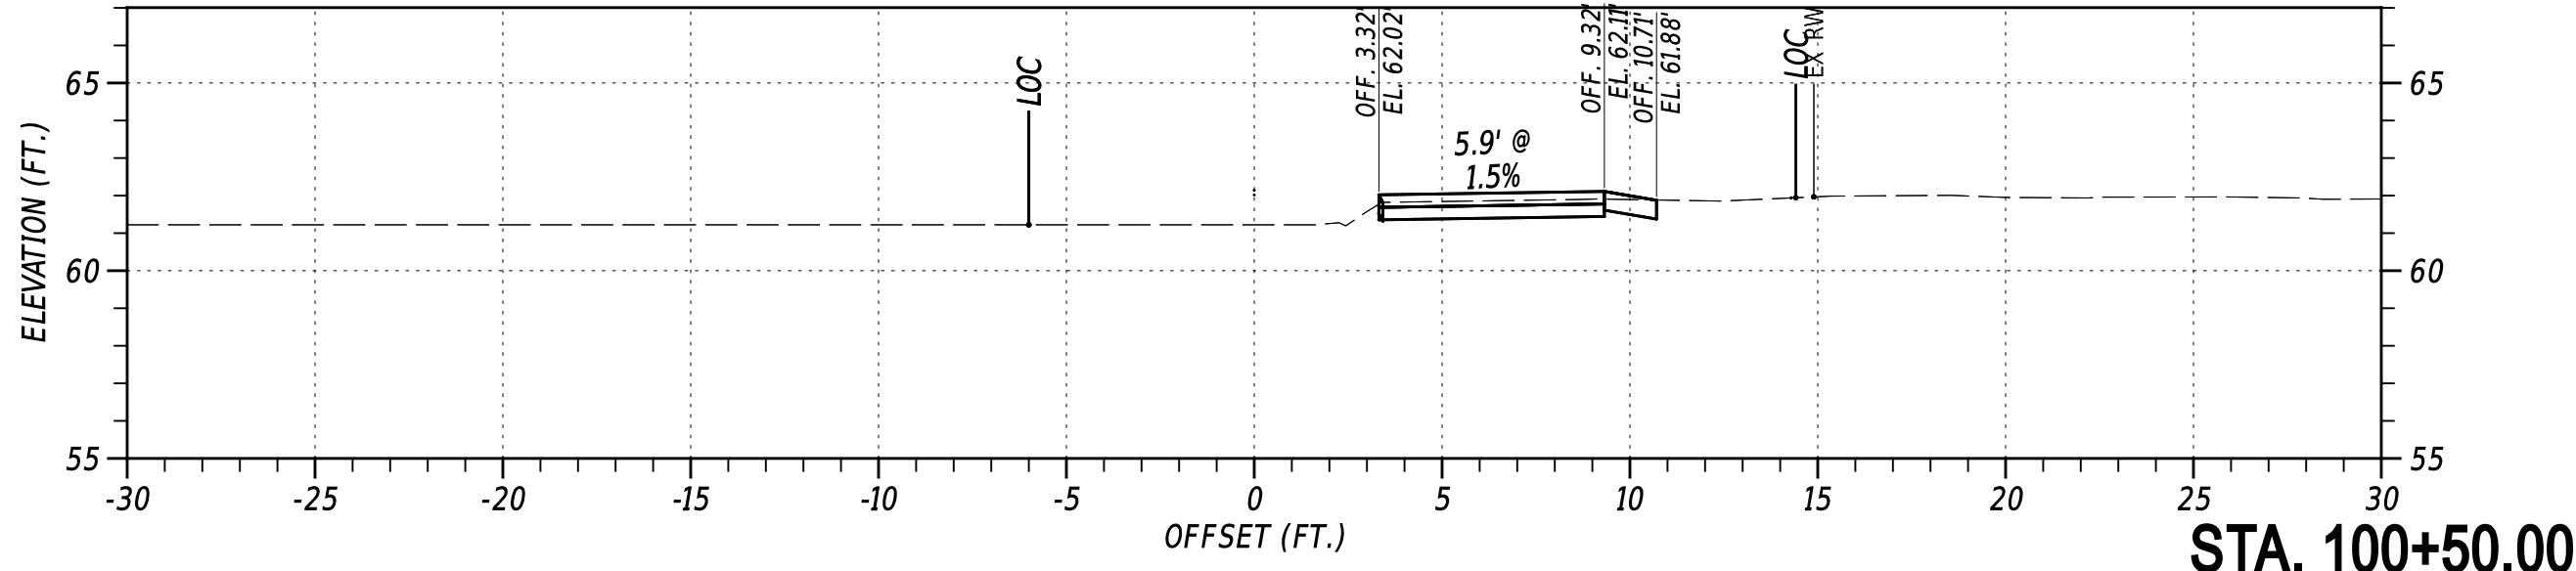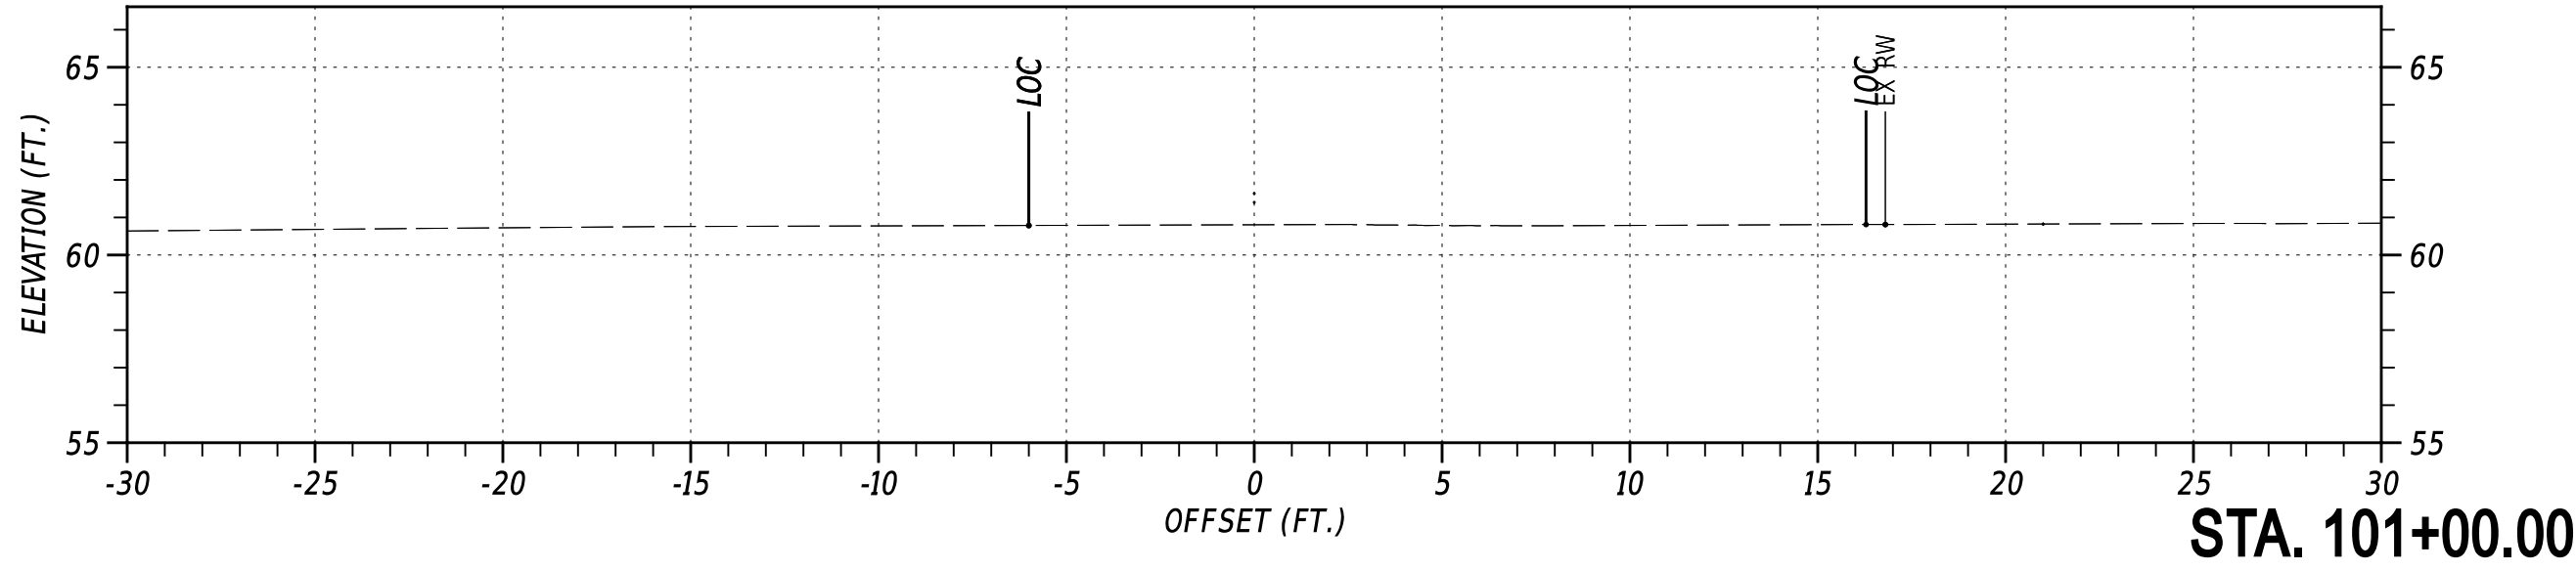

NOT TO SCALE










OLD BALTIMORE PIKE SIDE PATH, PHASE II

CONTRACT T202301501	BRIDGE NO. N/A
COUNTY NEW CASTLE	DESIGNED BY: C. HOLLOWAY
	CHECKED BY: O. GREEN

CROSS SECTIONS
PAI
SHEET NO. 23

SECTION
PAI
SHEET NO. 23

27-AUG-2024
U:\Accounts\DEDOT\DEDOT22014 - AGR1955F Task 5 Old Baltimore Pike Pedes\DESIGN\CTDGNVX_000_RDSF_T202301501_PEN.dgn

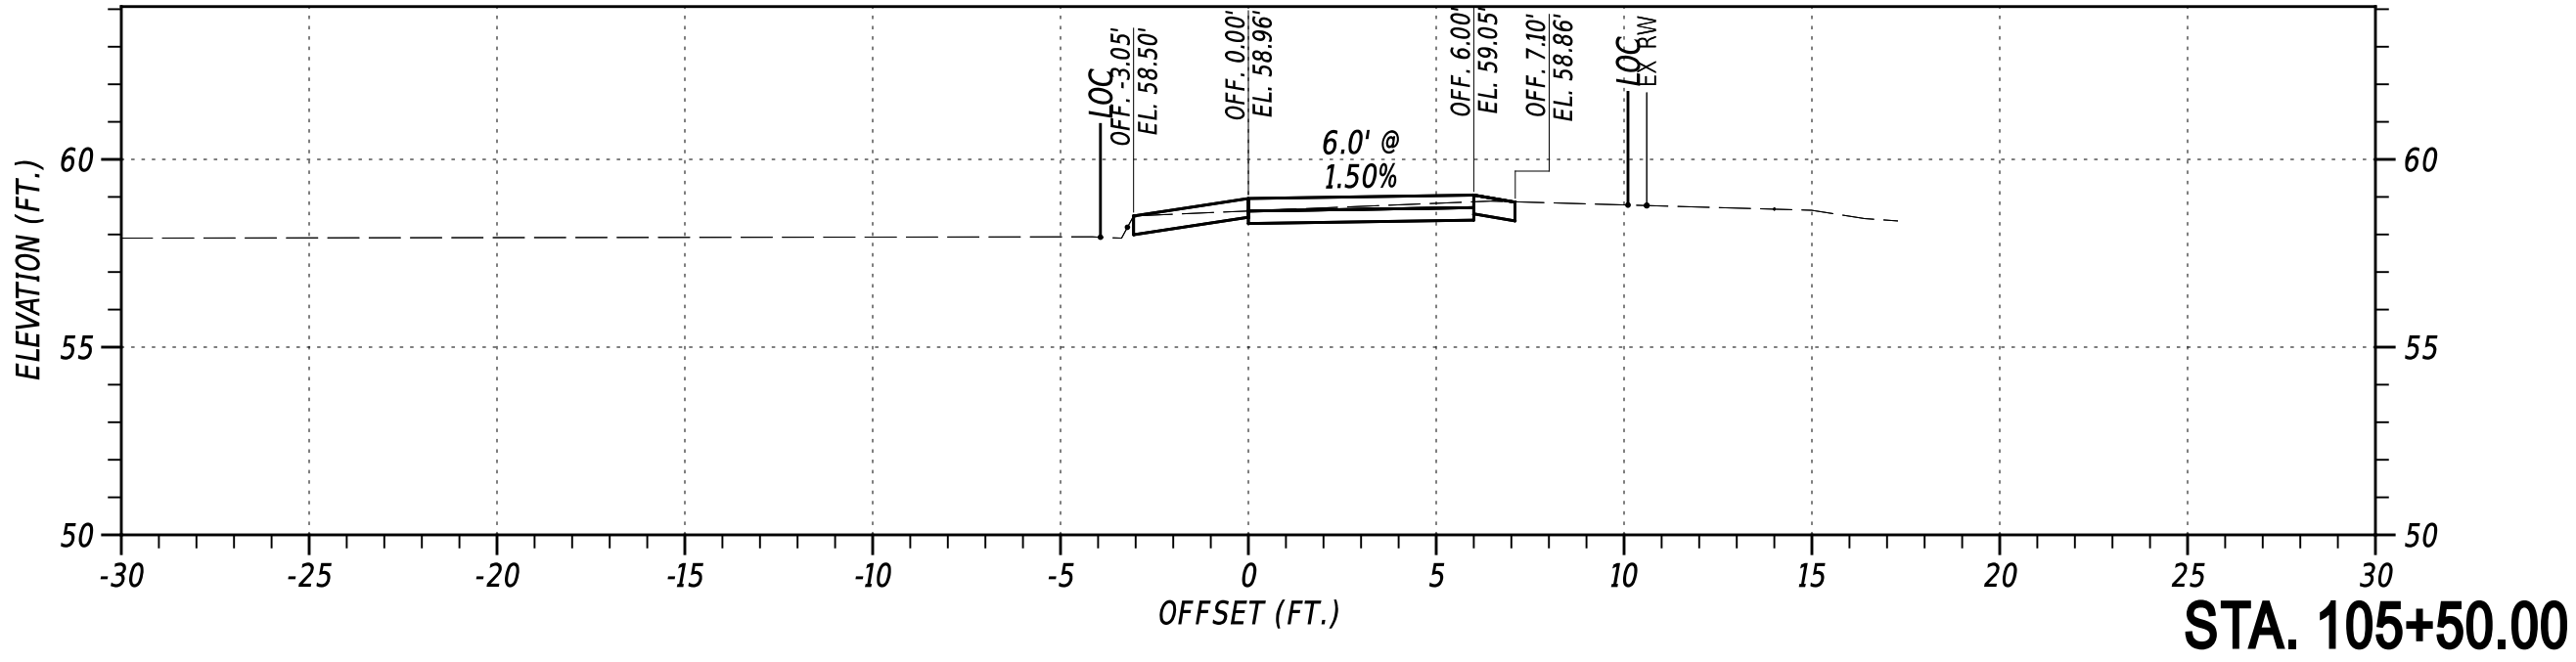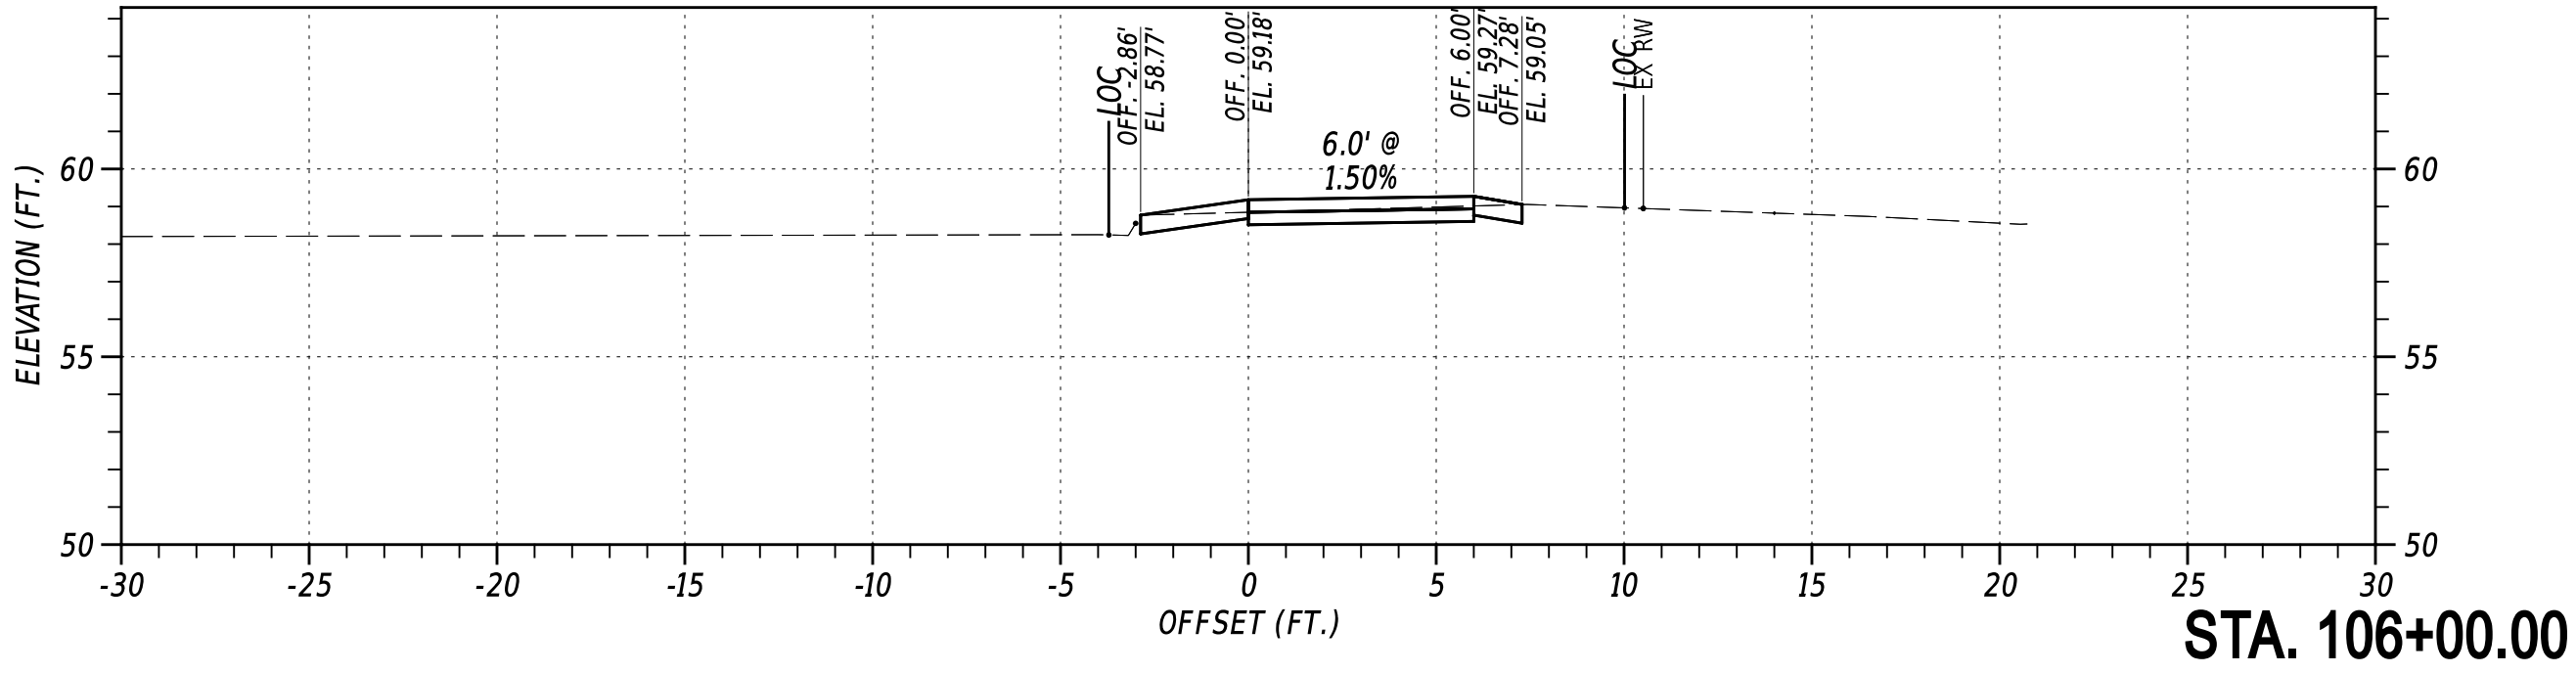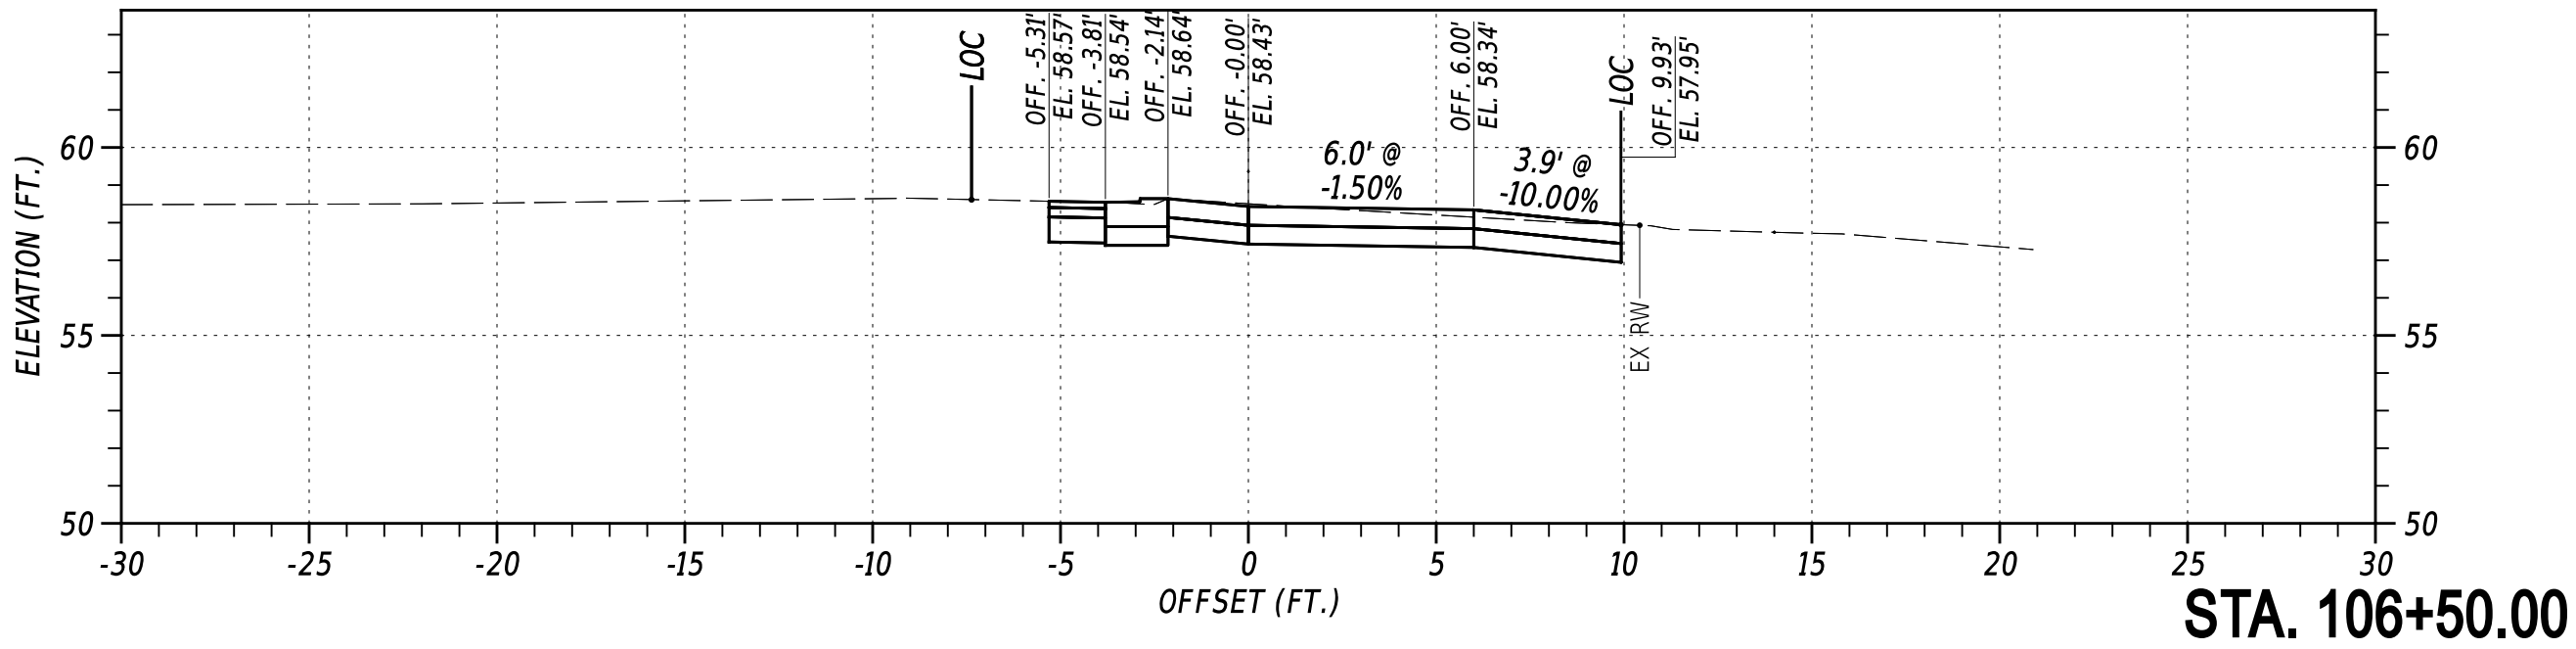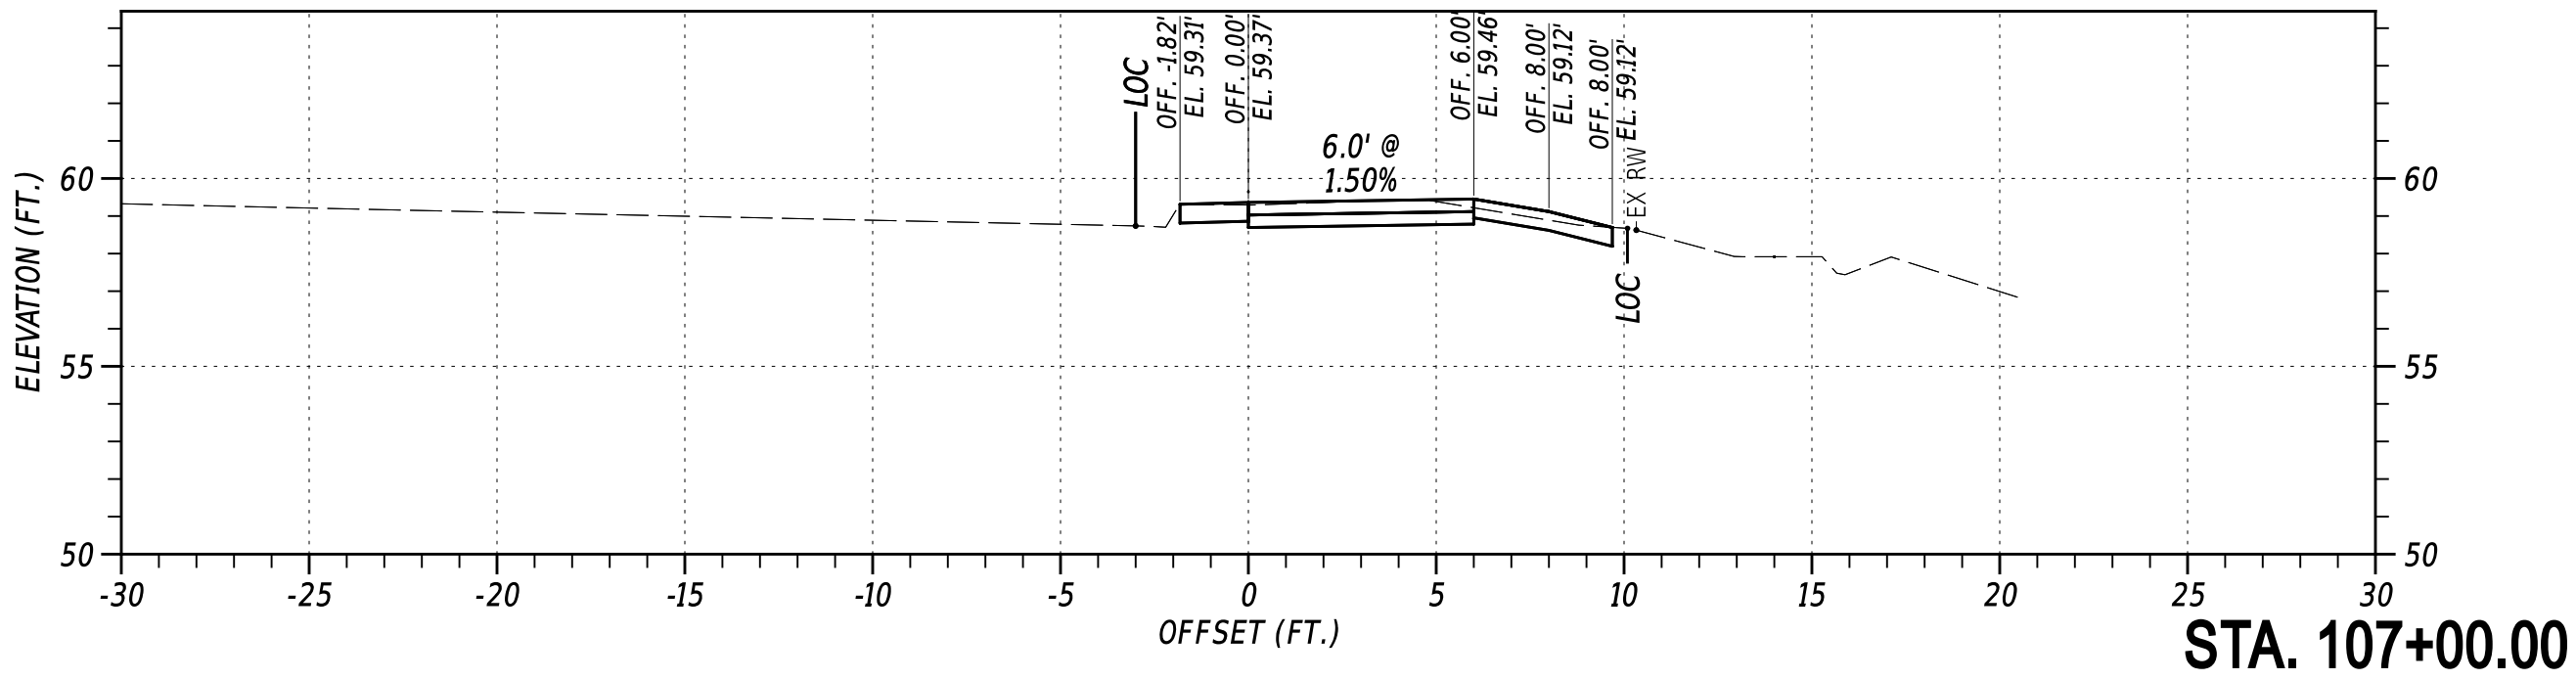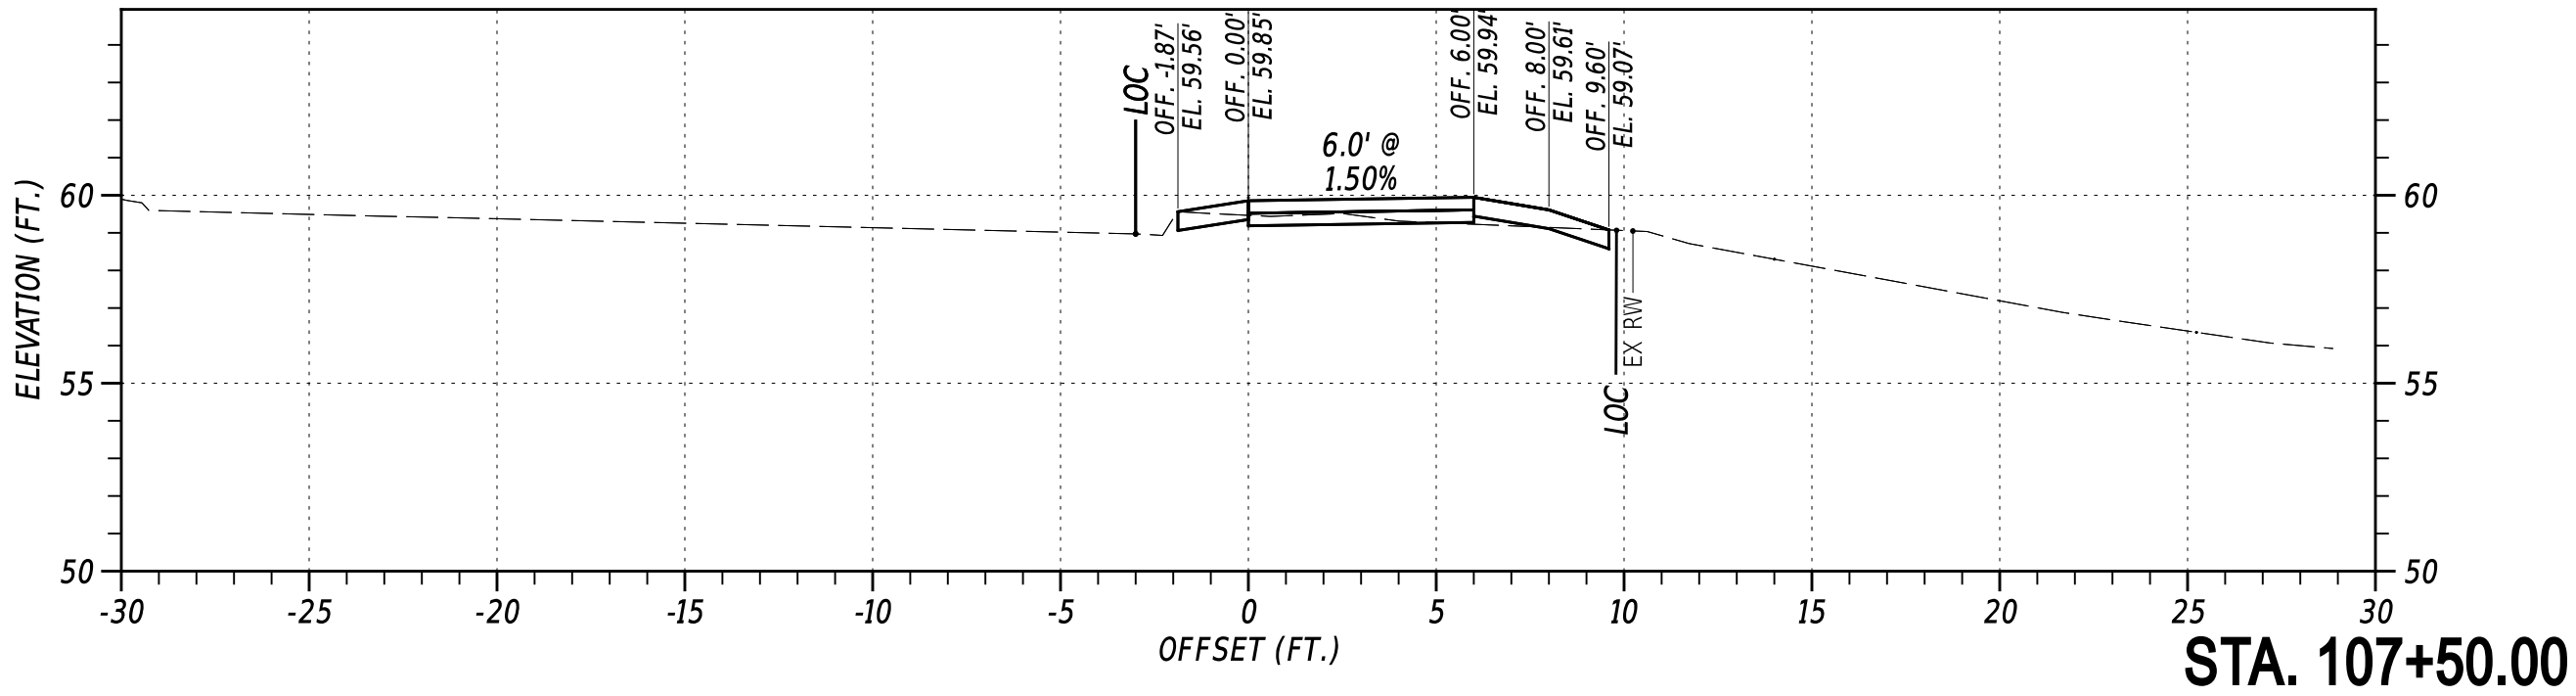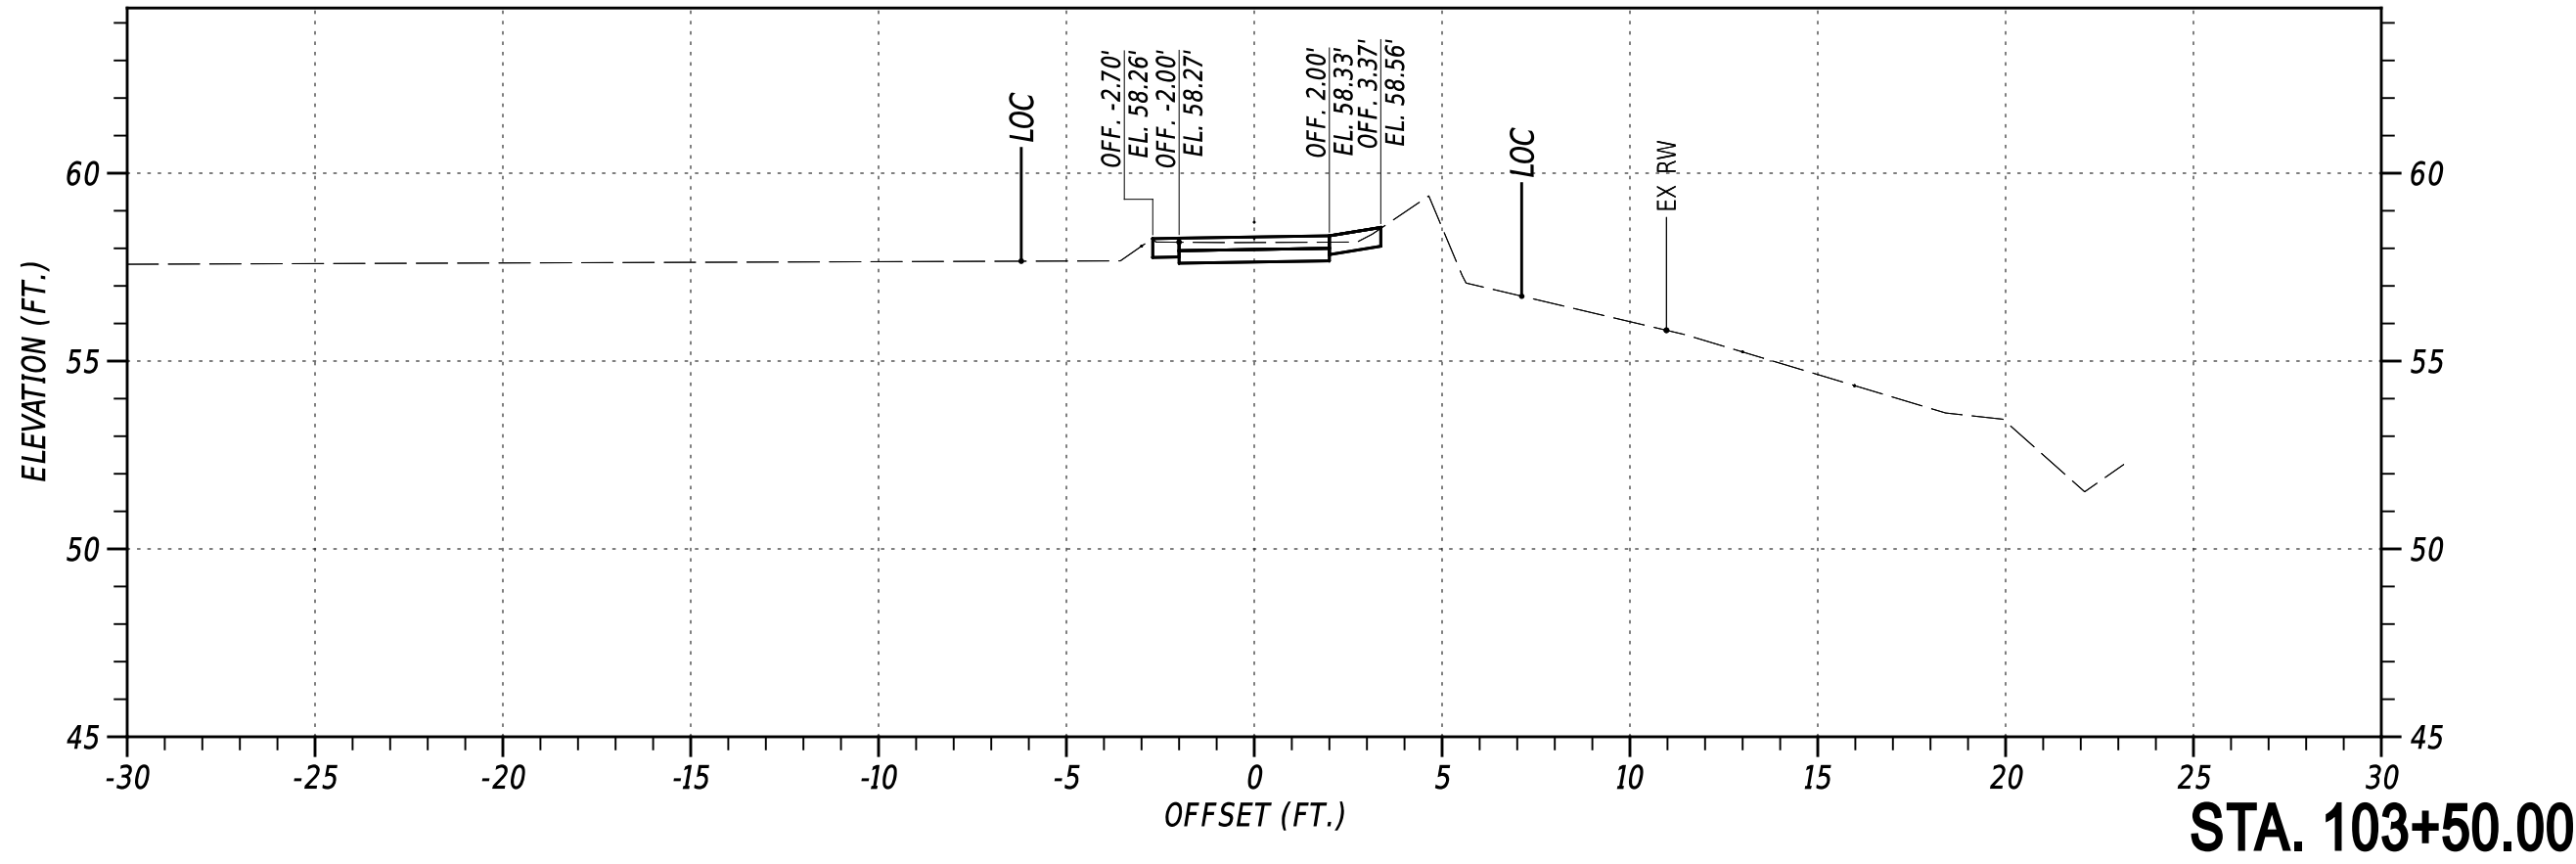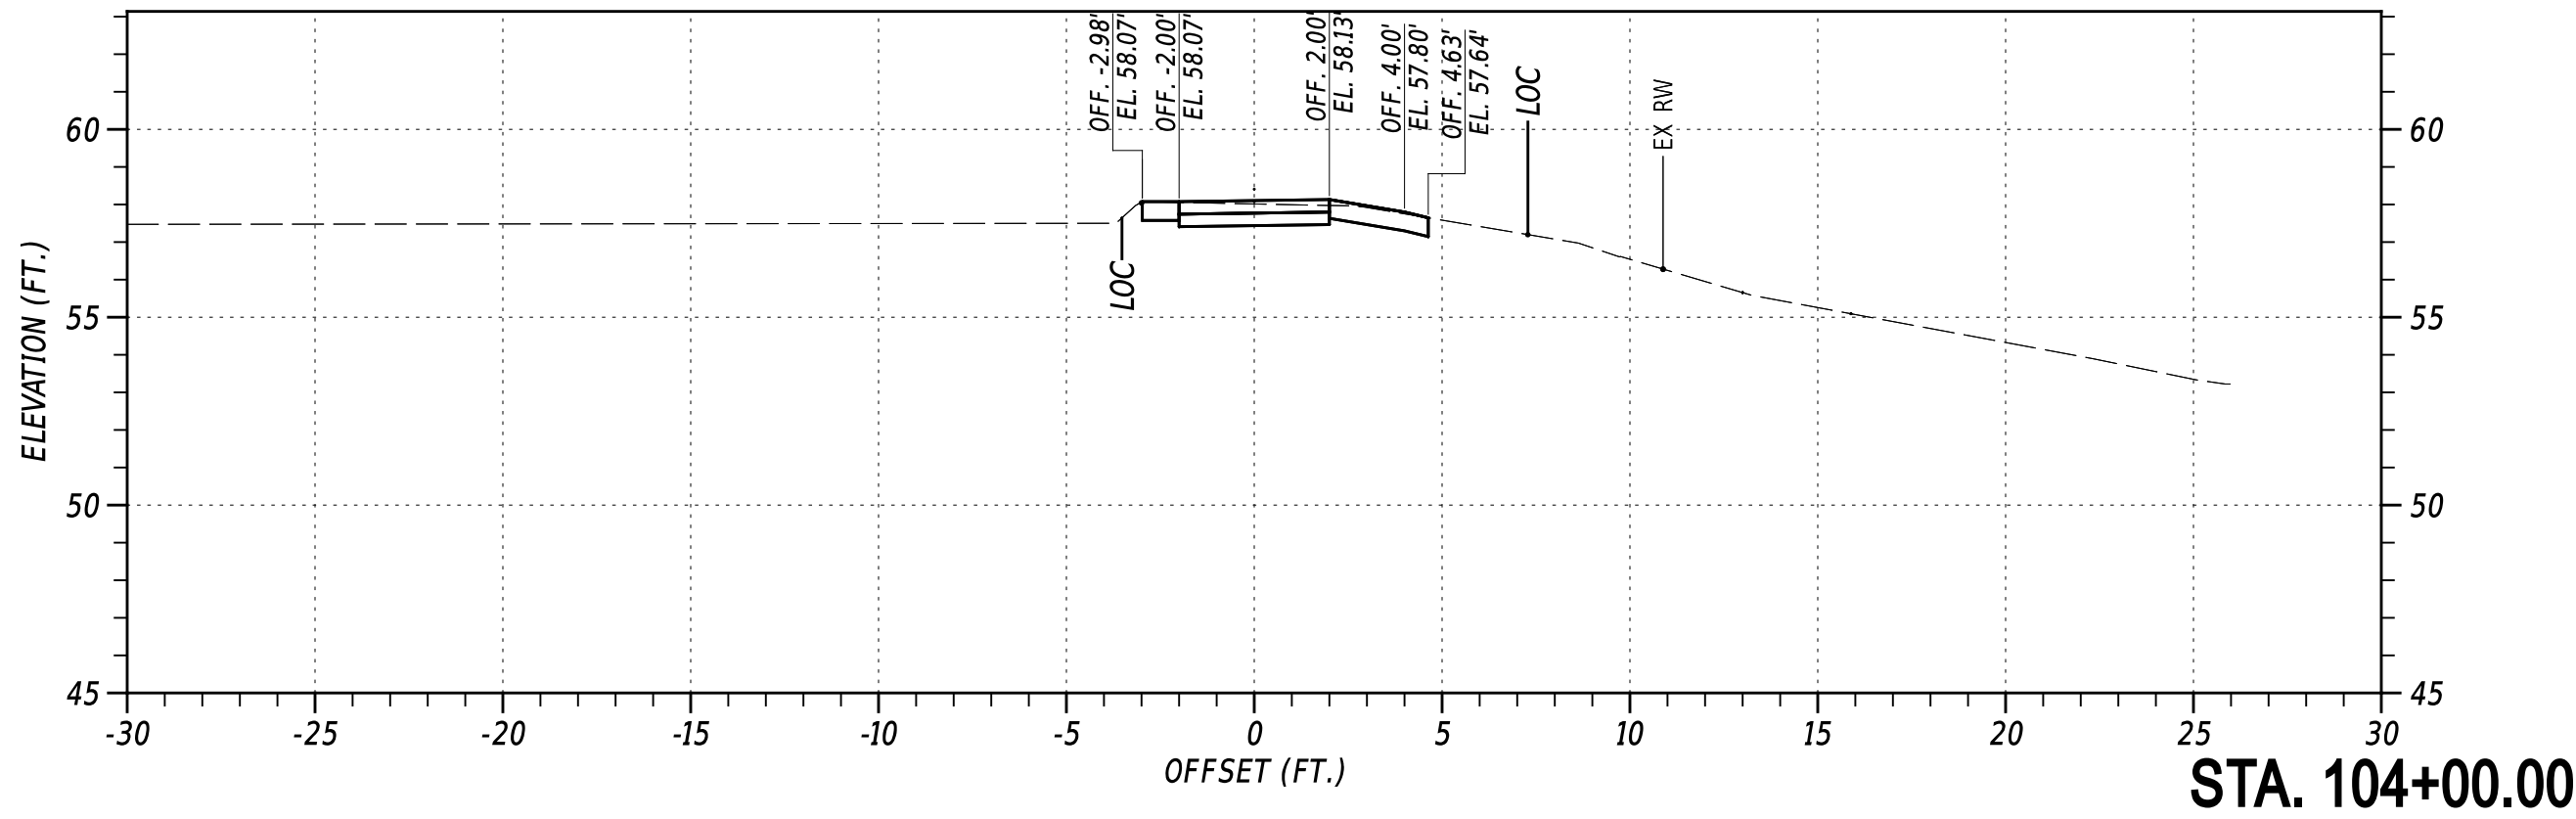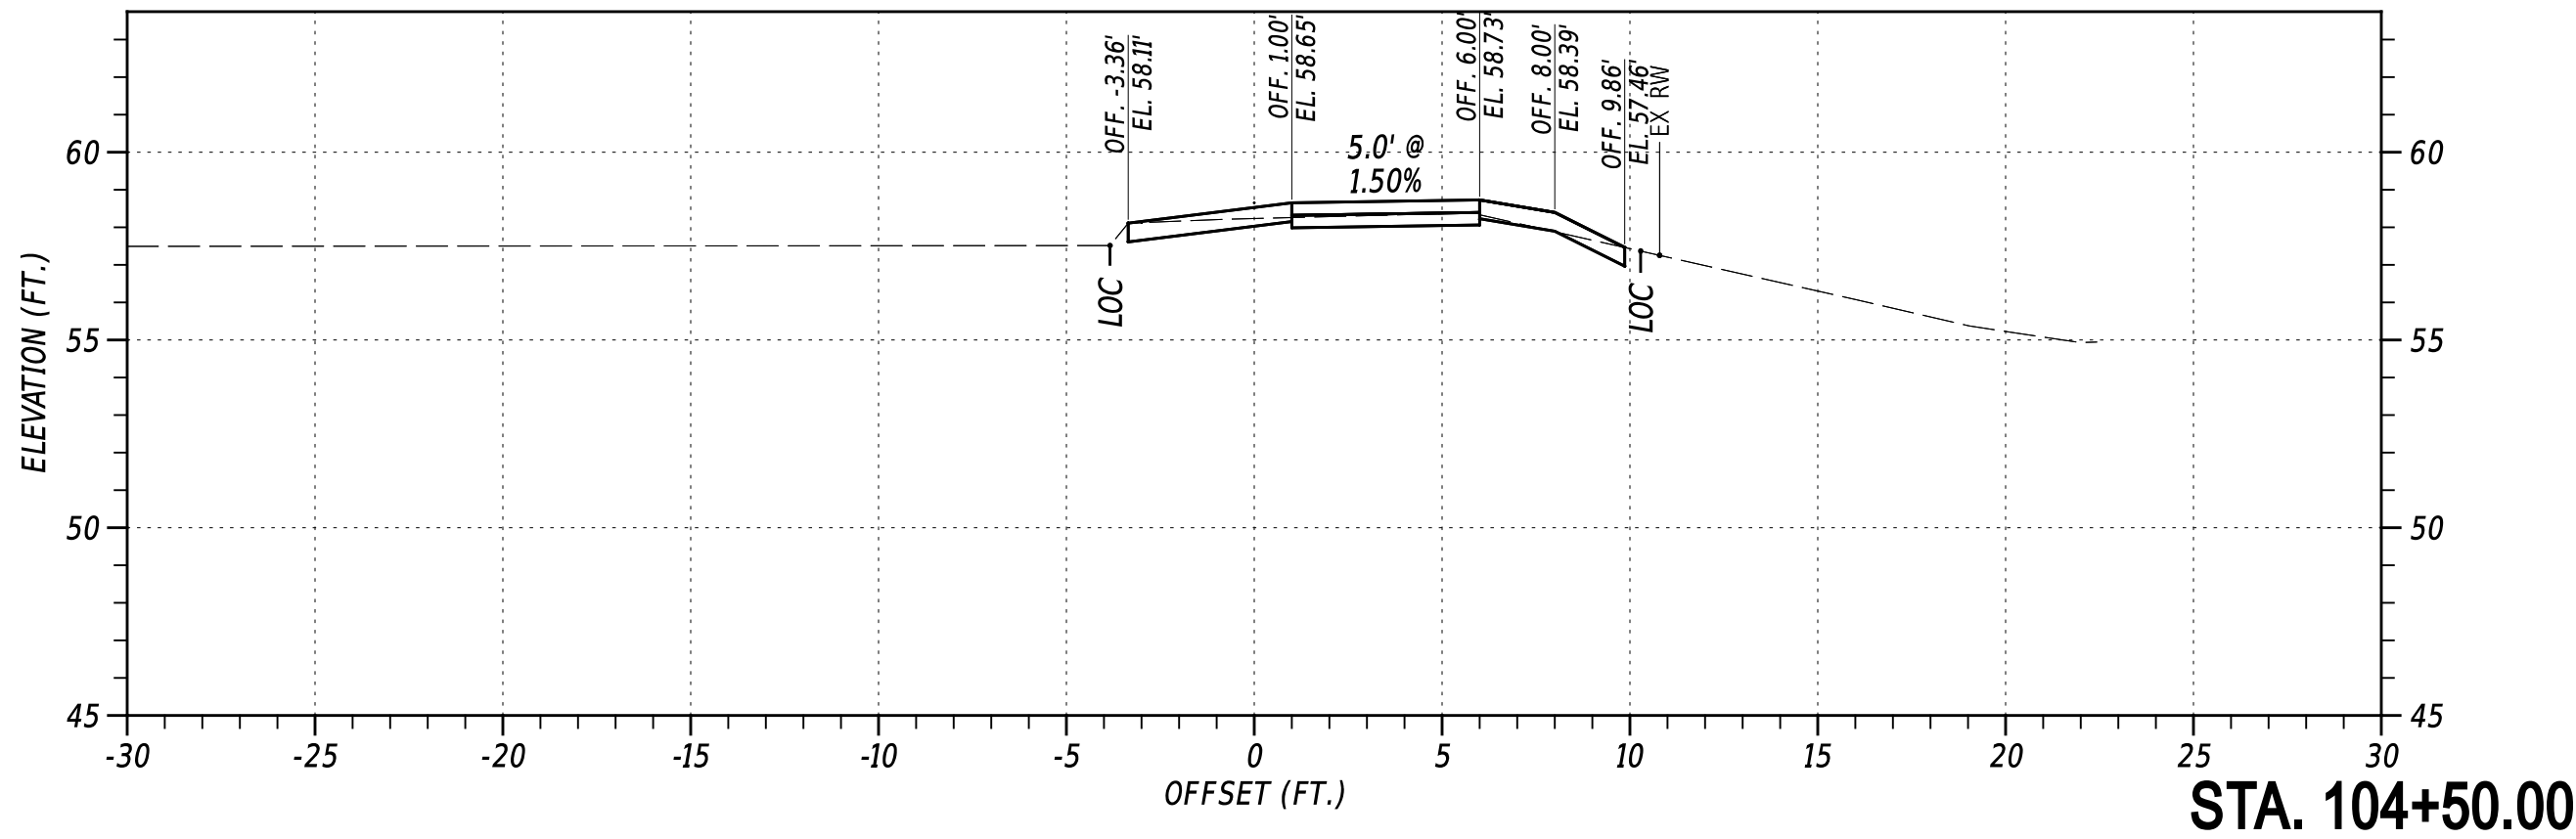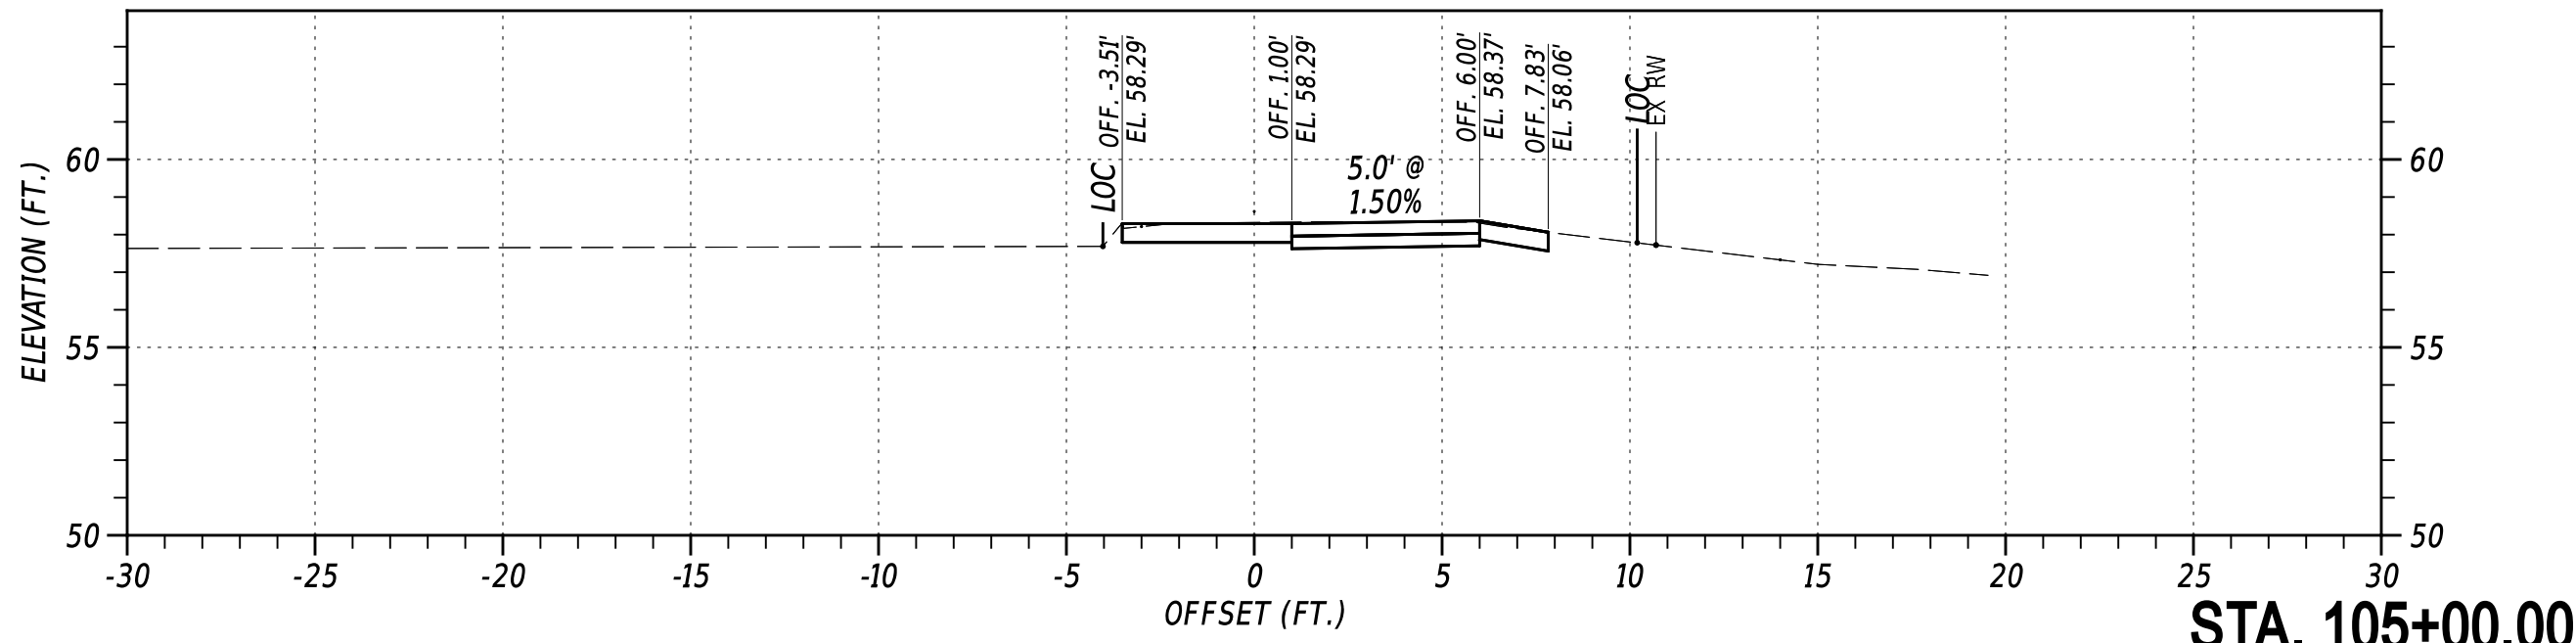






NOT TO SCALE

OLD BALTIMORE PIKE SIDE PATH, PHASE II

CONTRACT T202301501	BRIDGE NO. N/A
COUNTY NEW CASTLE	DESIGNED BY: C. HOLLOWAY
	CHECKED BY: O. GREEN

CROSS SECTIONS
PAI
SHEET NO. 24

27-AUG-2024 11:52 U:\Accounts\DEDOT\DEDOT22014 - AGR1955F Task 5 Old Baltimore Pike Pedes\DESIGN\CTDGN\XS_000_RDSF_T202301501_PEN.dgn

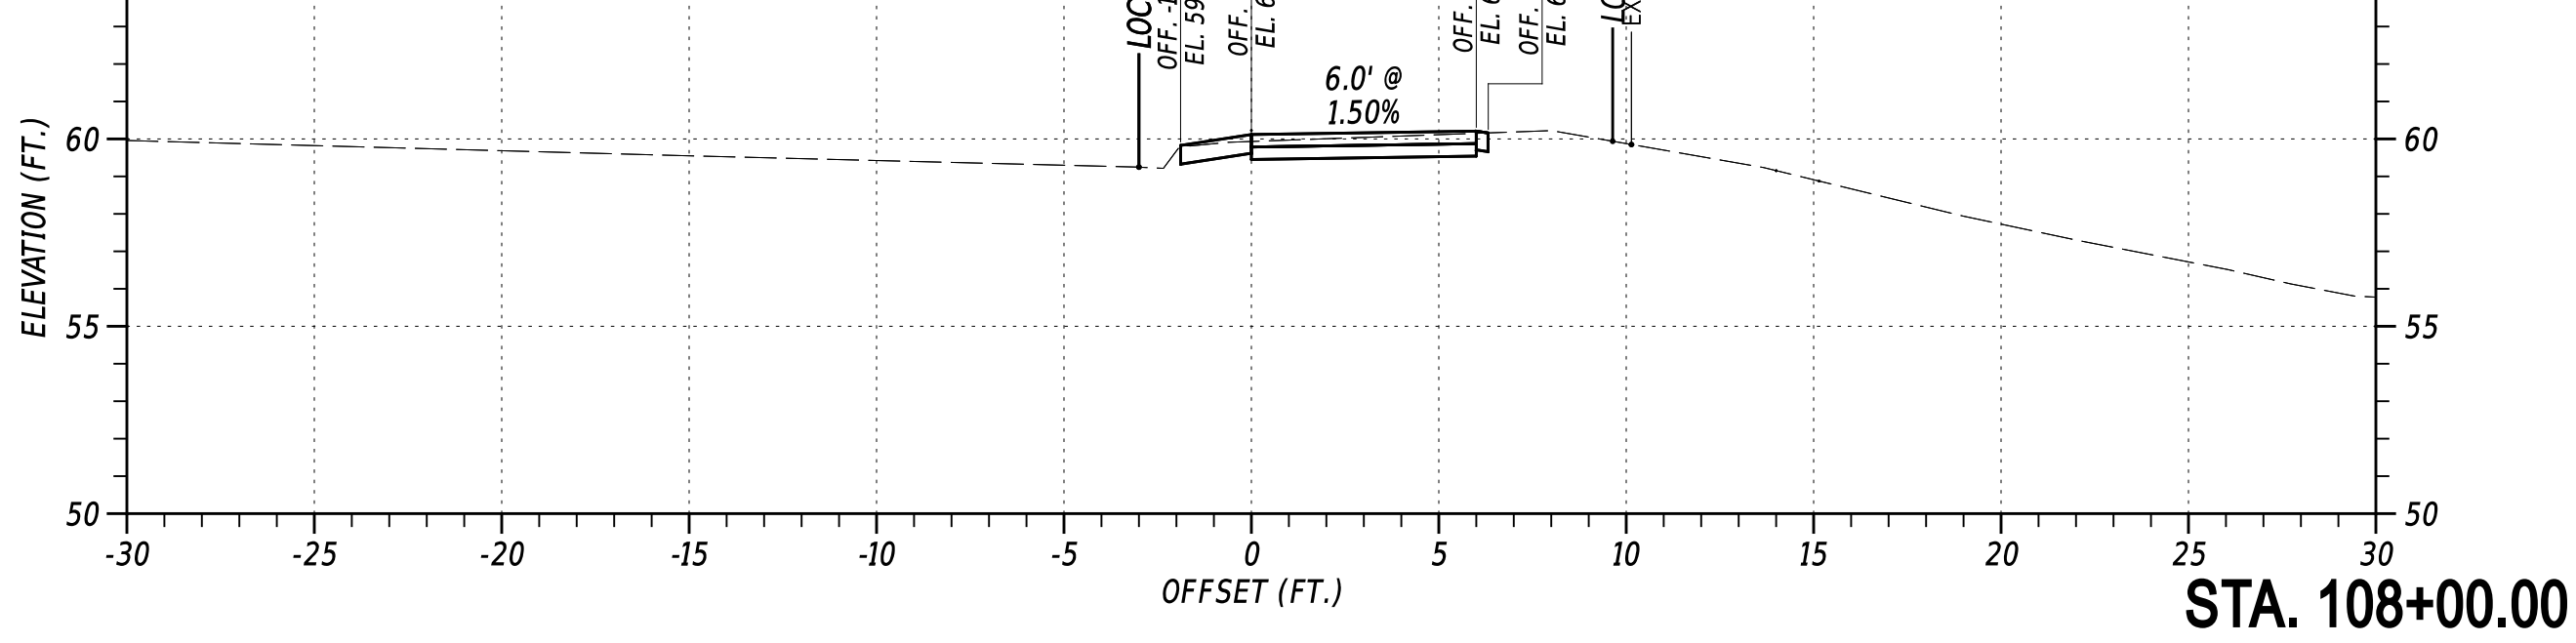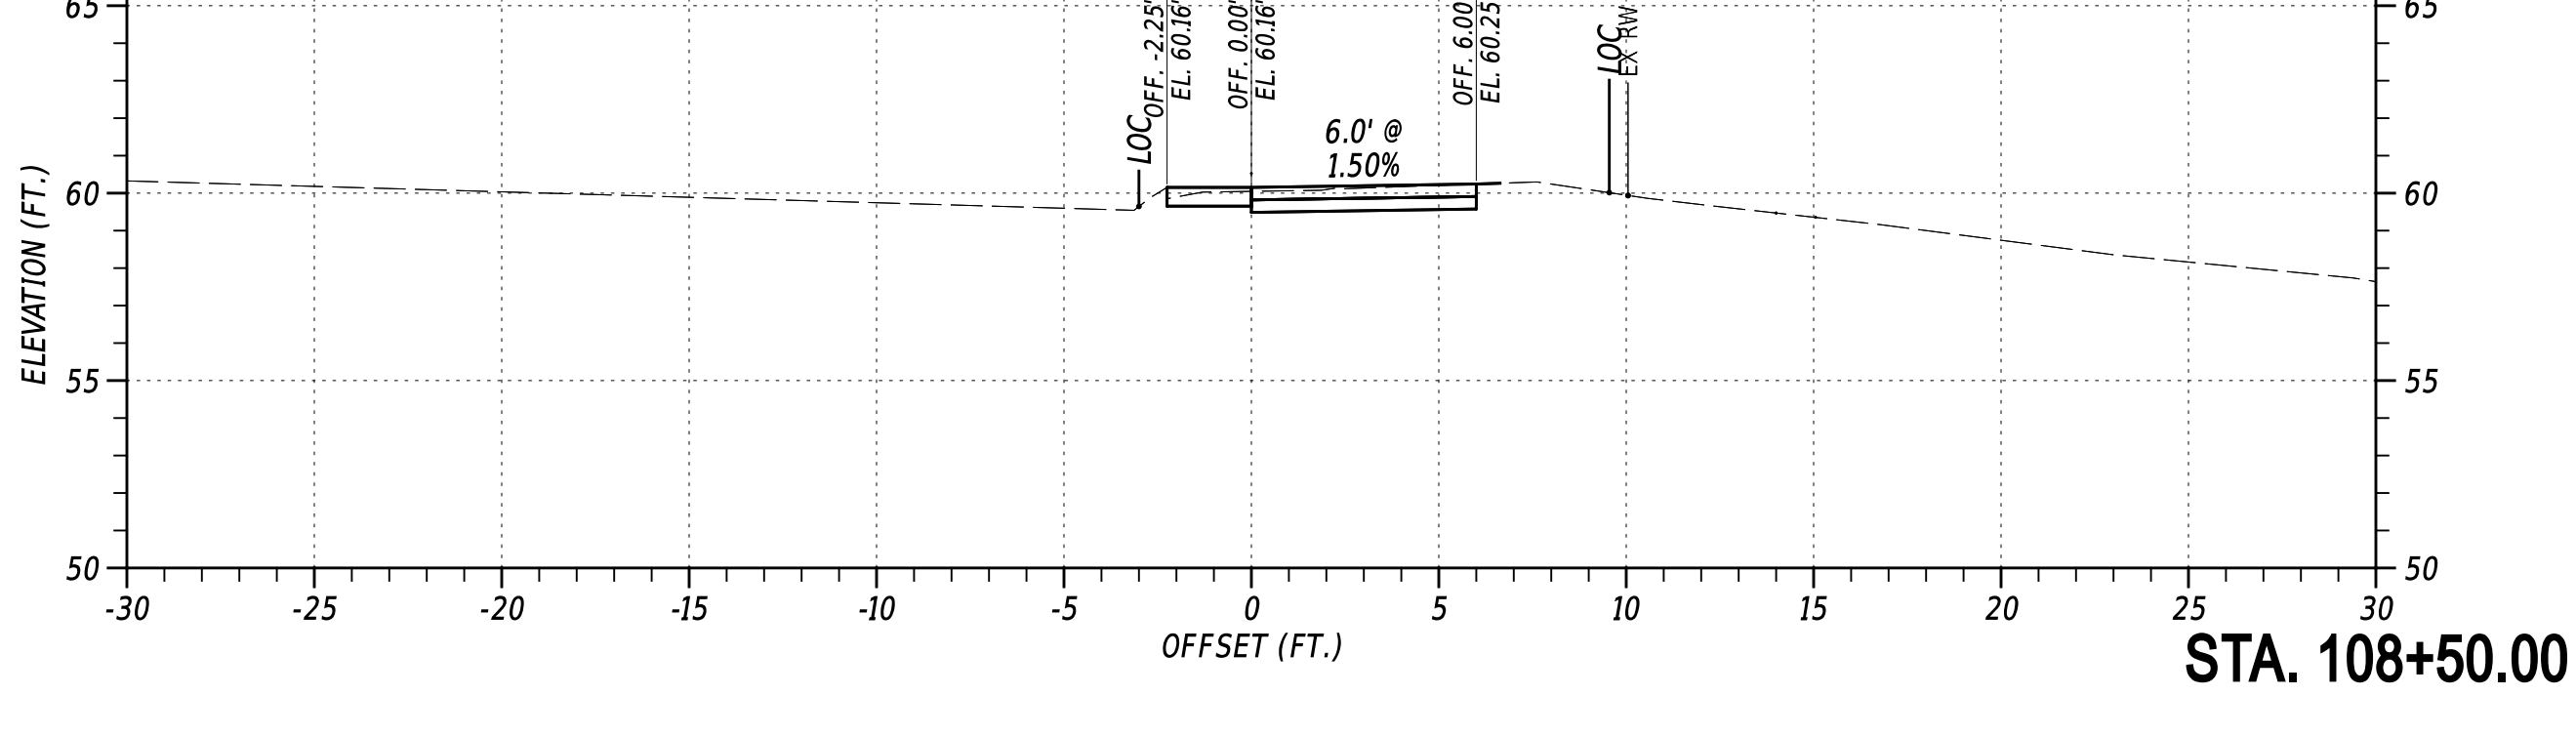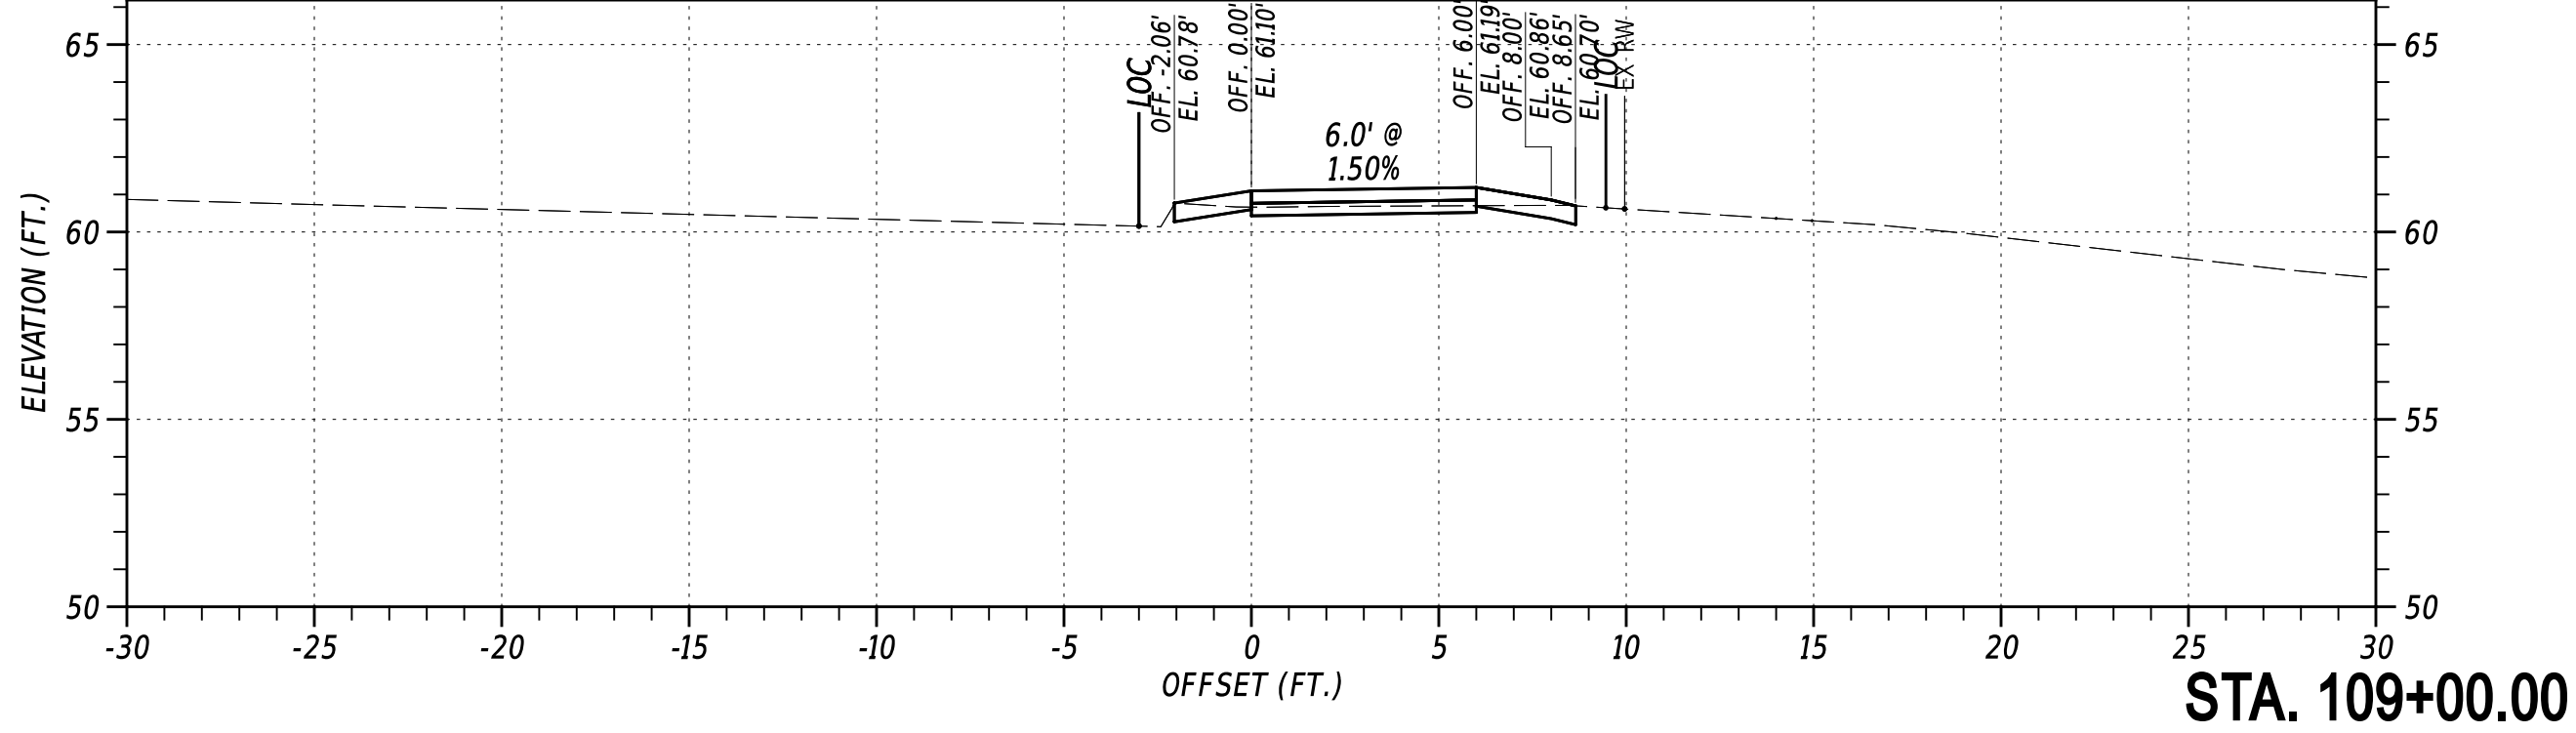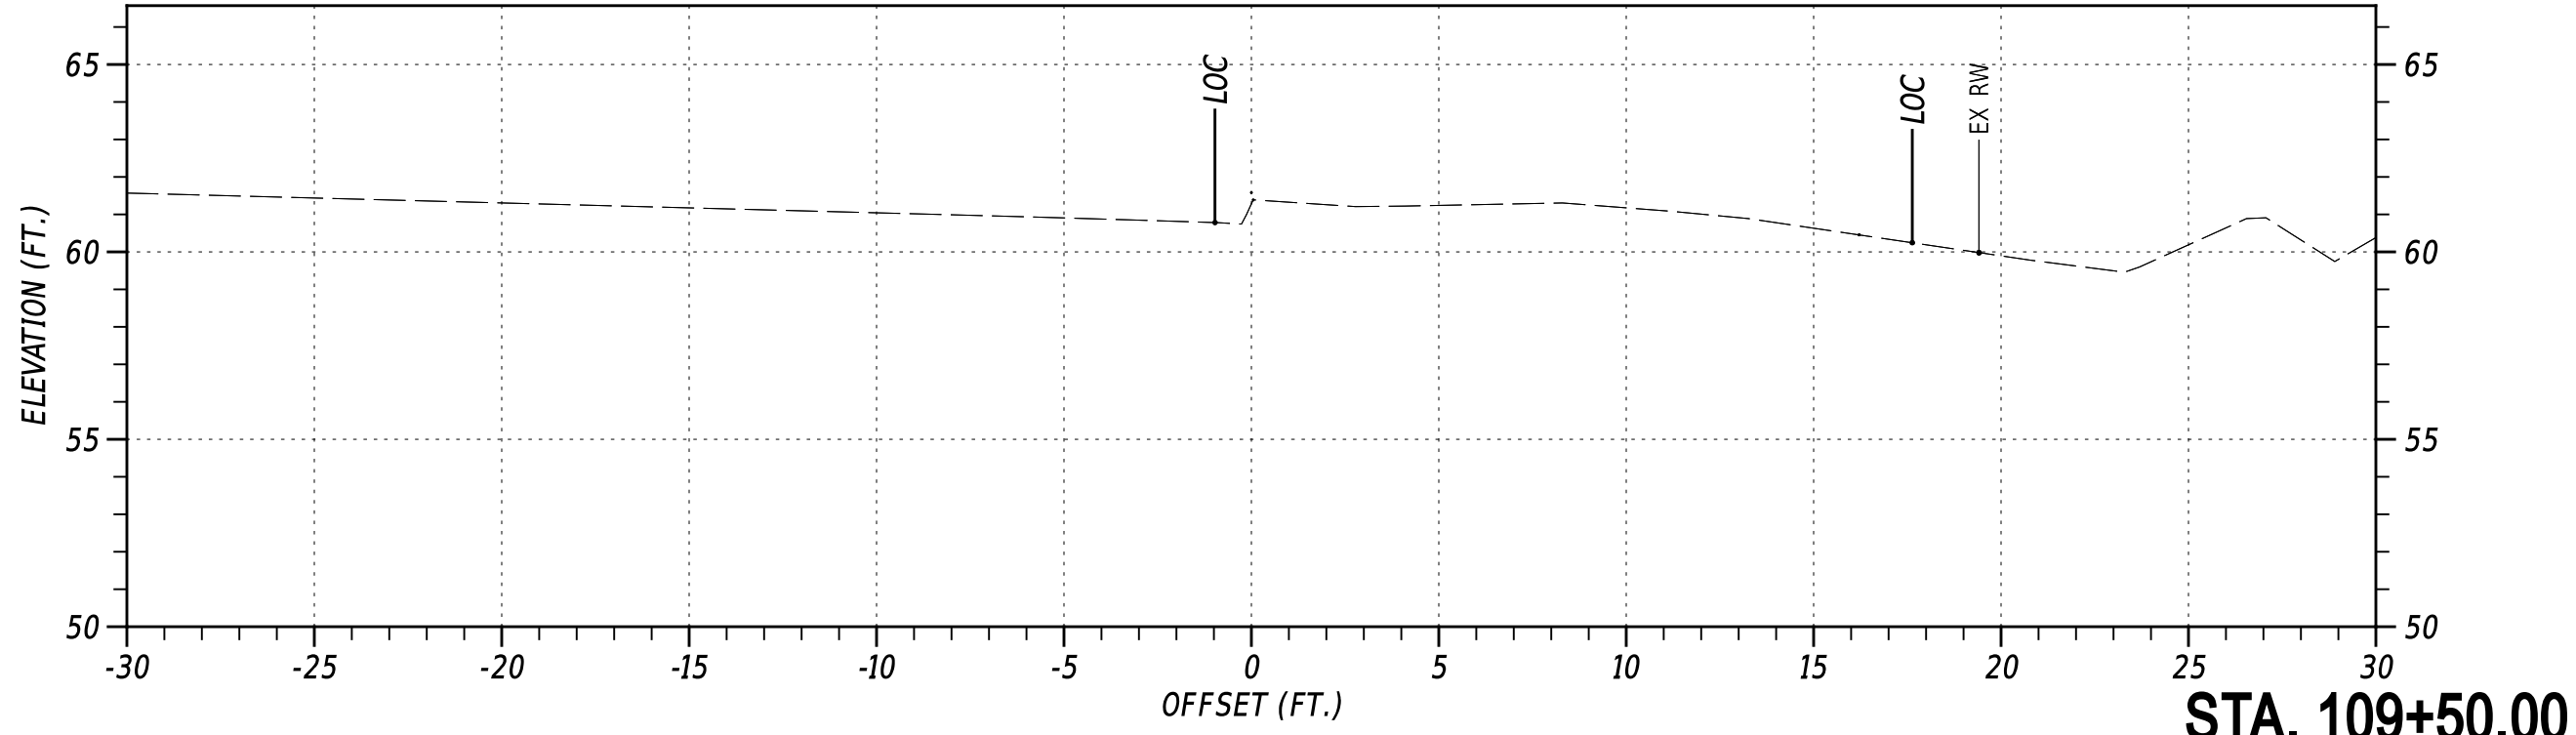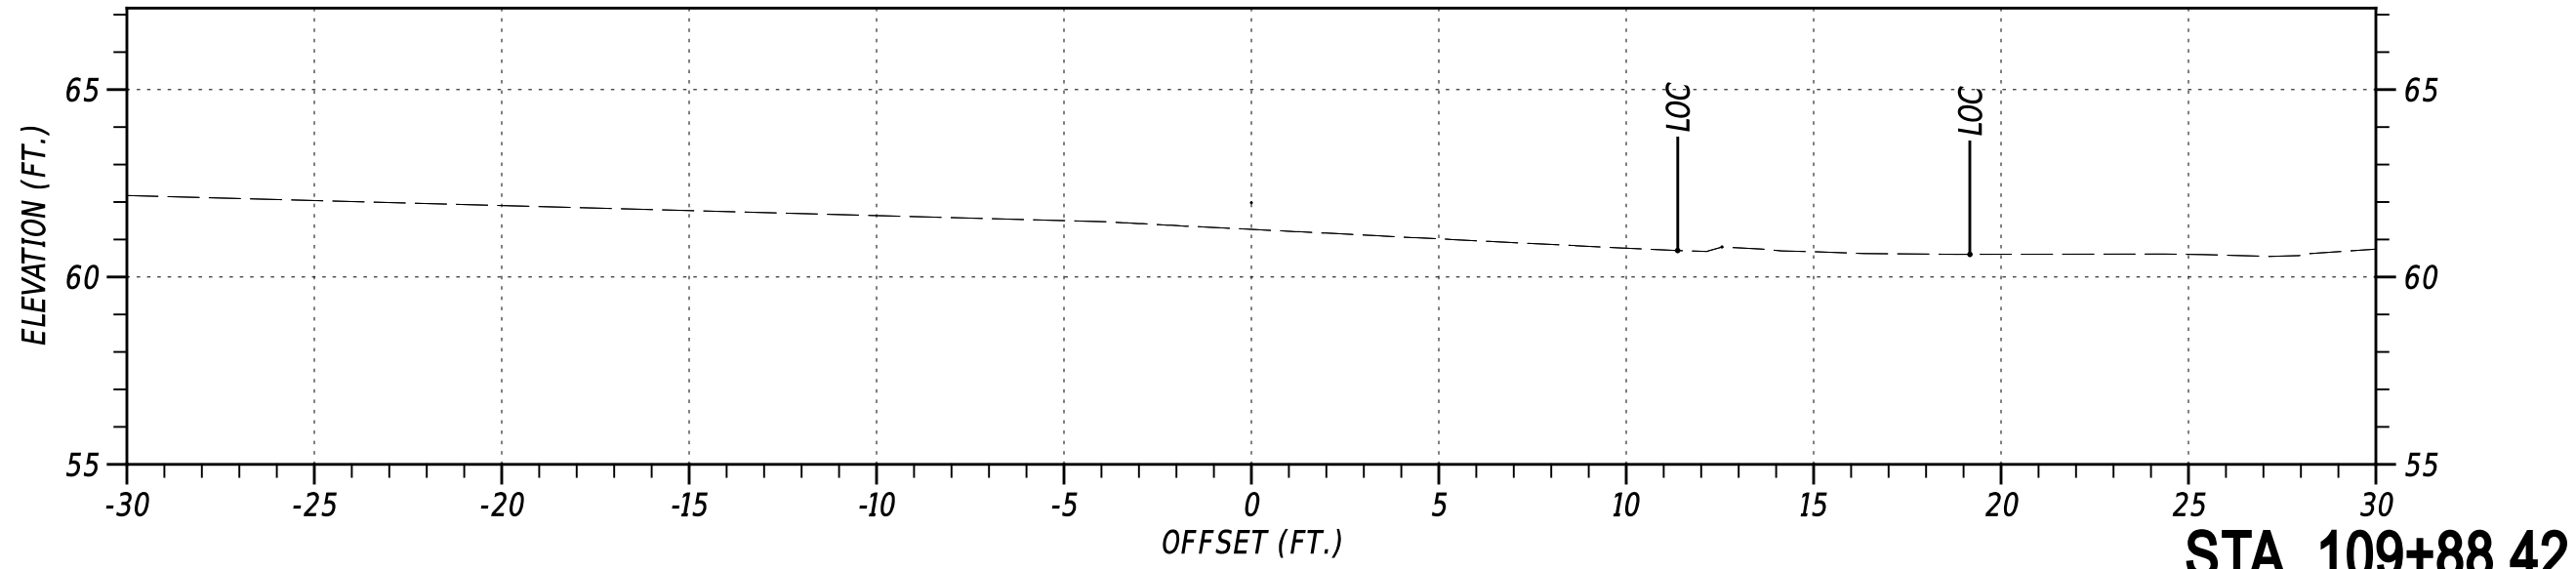










NOT TO SCALE

OLD BALTIMORE PIKE SIDE PATH, PHASE II


CONTRACT T202301501	BRIDGE NO. N/A
COUNTY NEW CASTLE	DESIGNED BY: C. HOLLOWAY
	CHECKED BY: O. GREEN

CROSS SECTIONS
PAI
SHEET NO. 25

SECTION
PAI
SHEET NO. 25

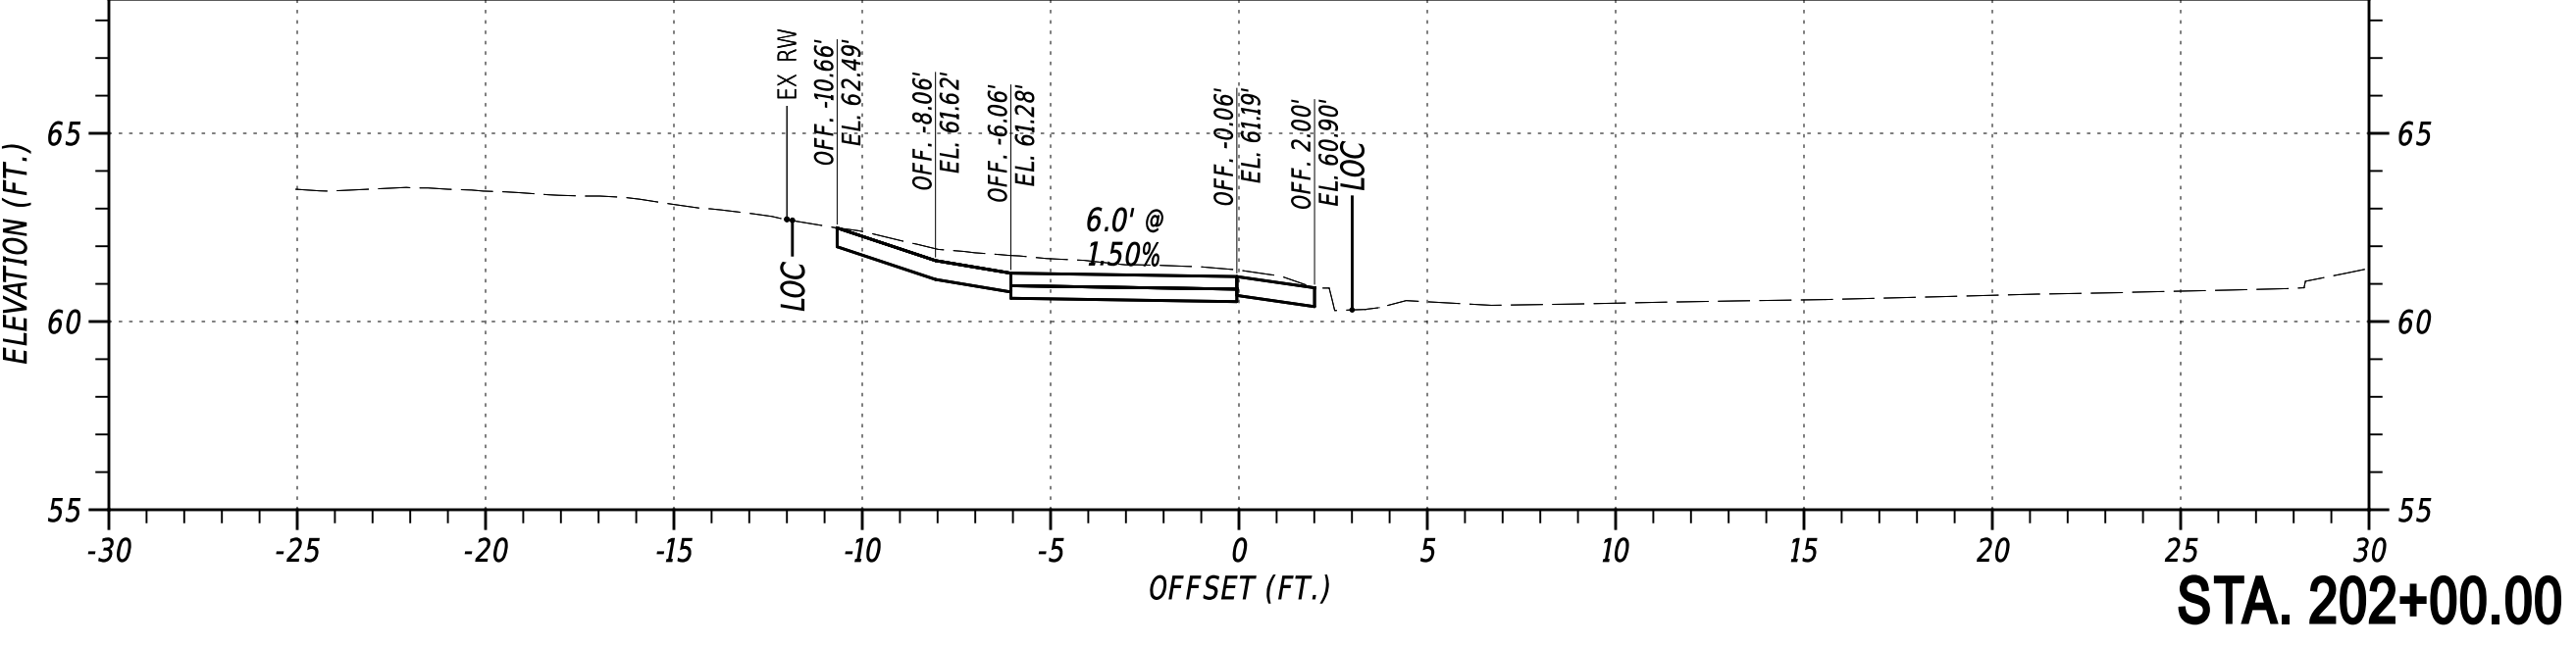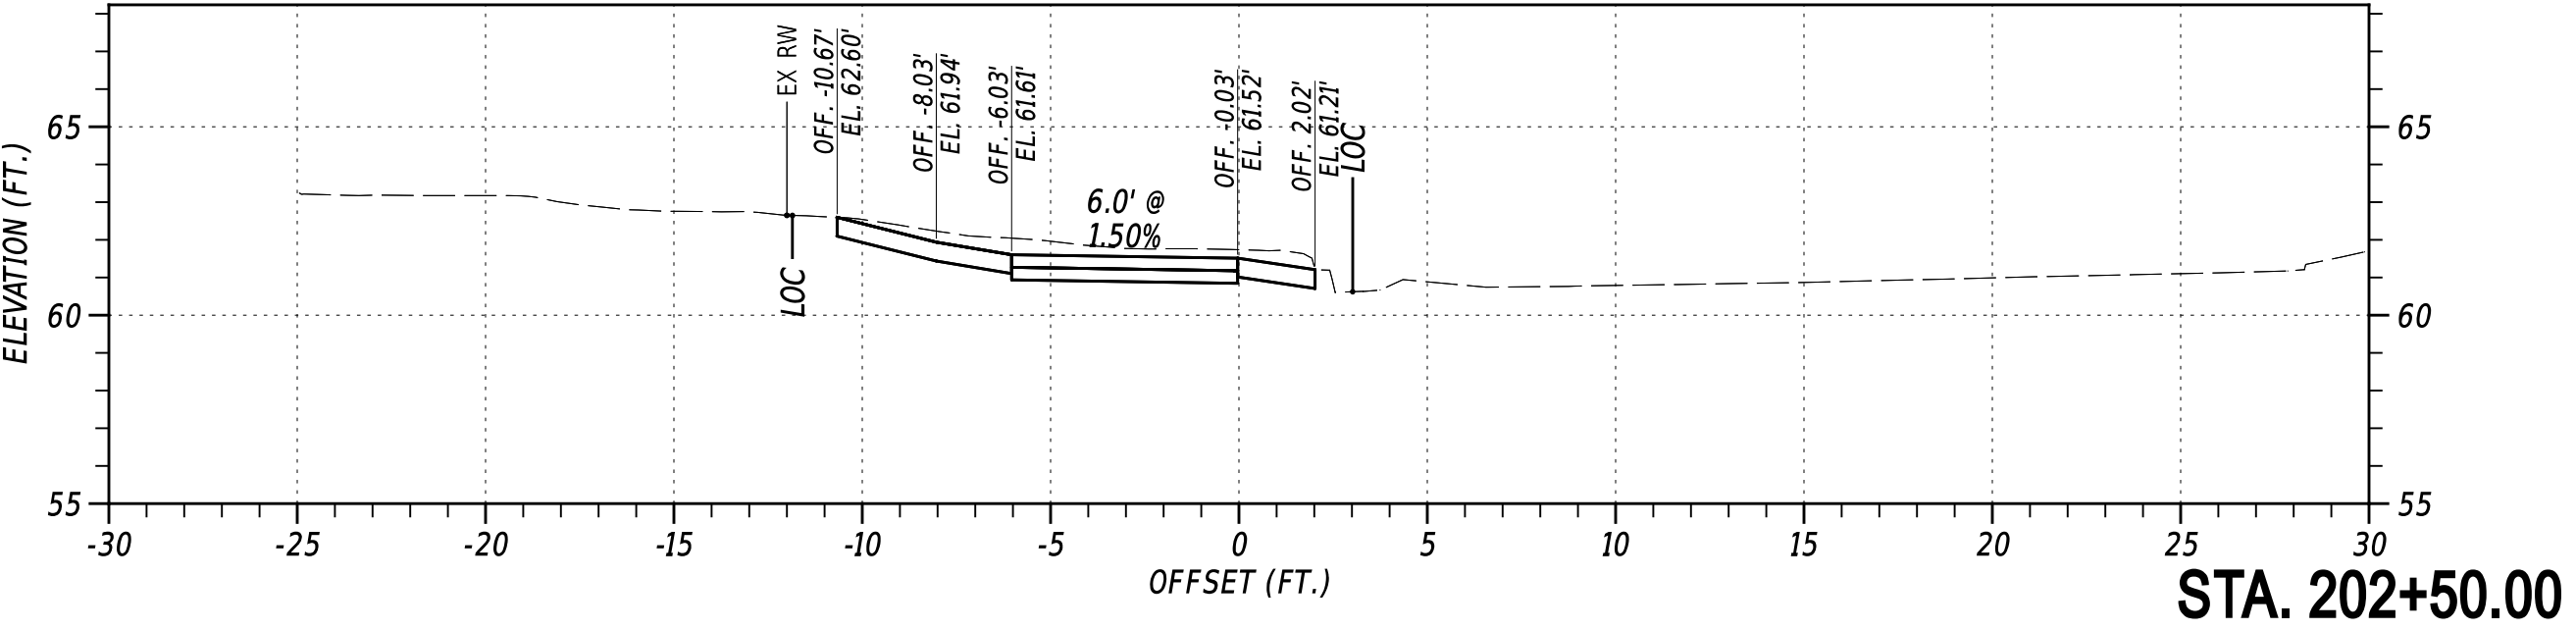
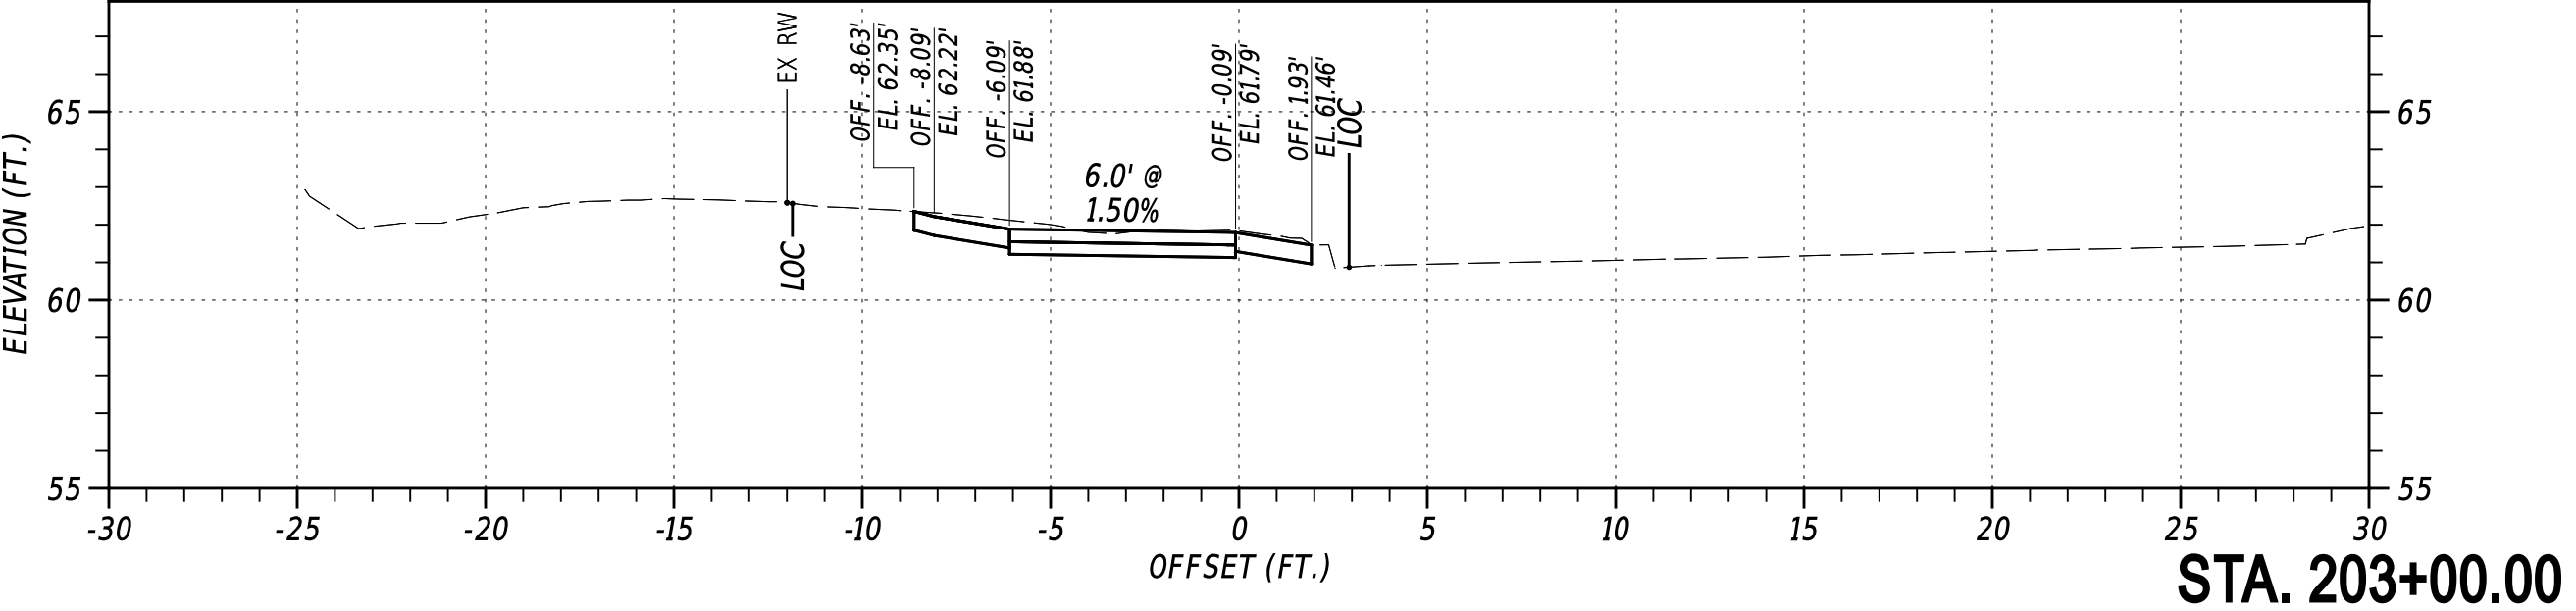
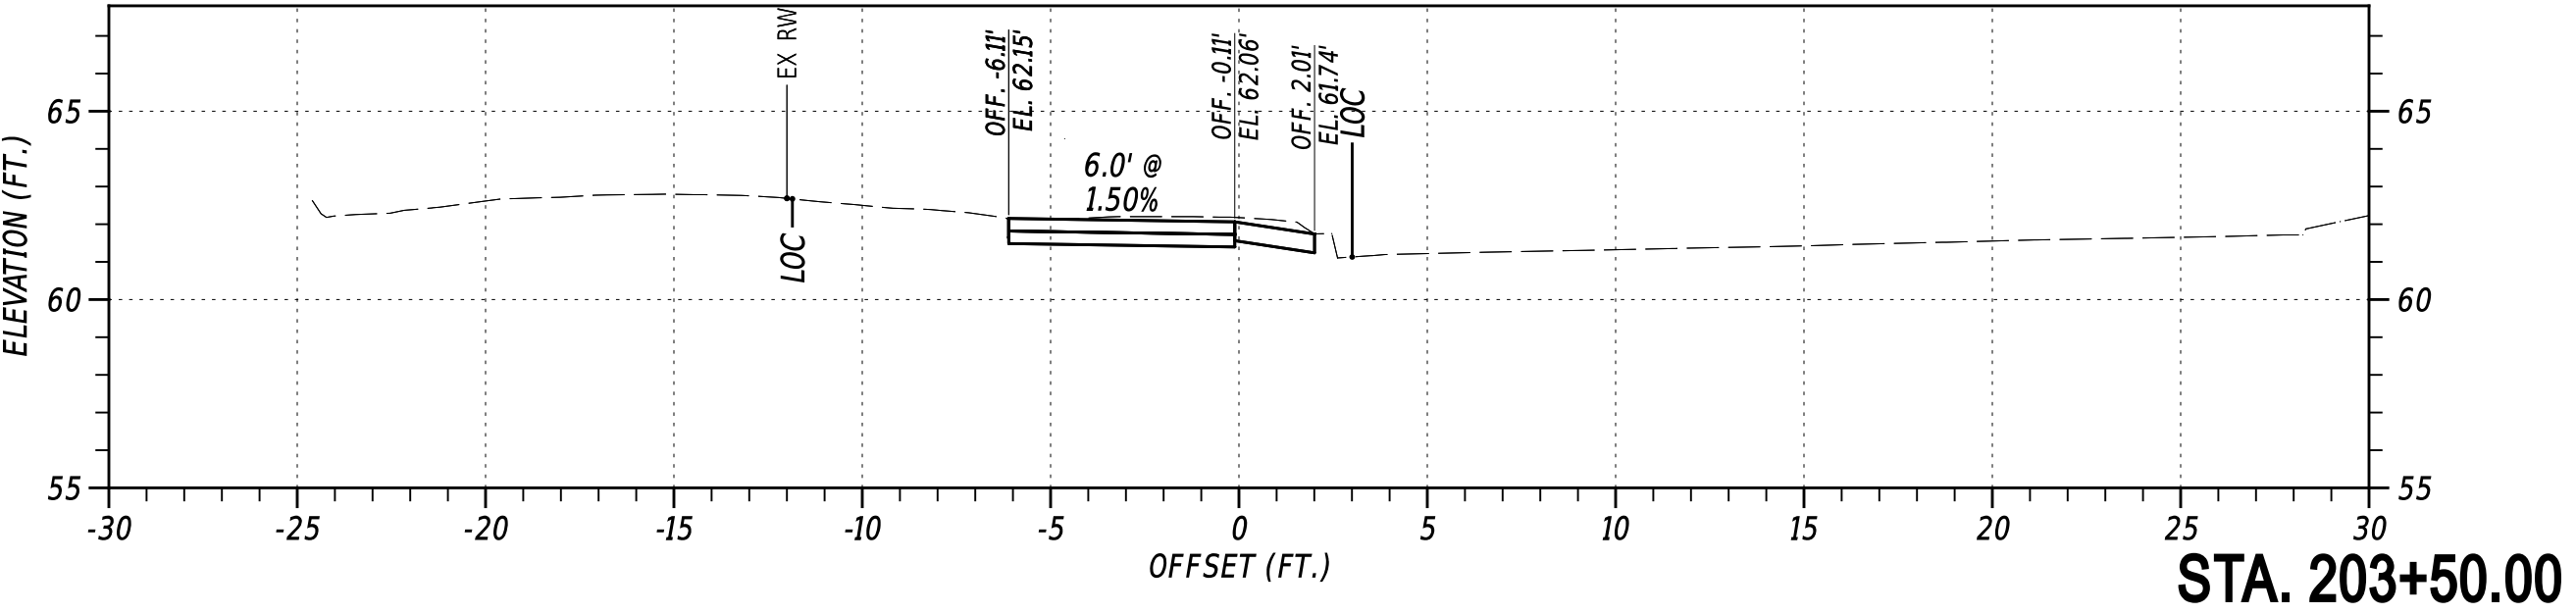
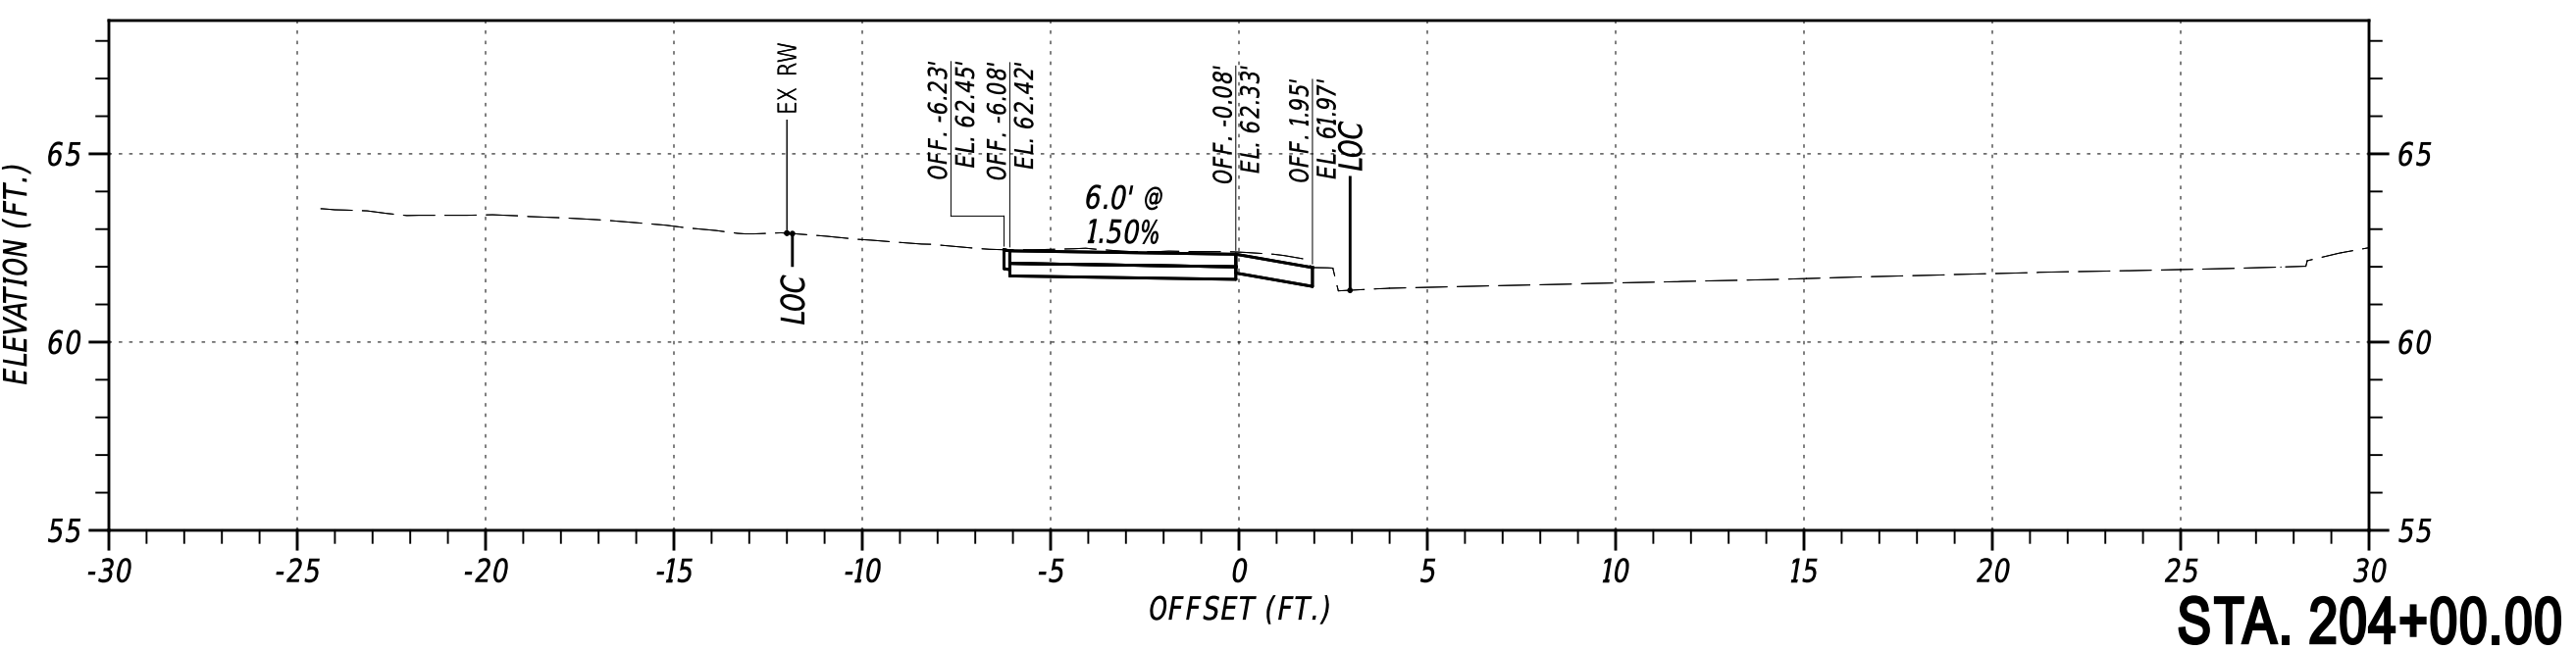
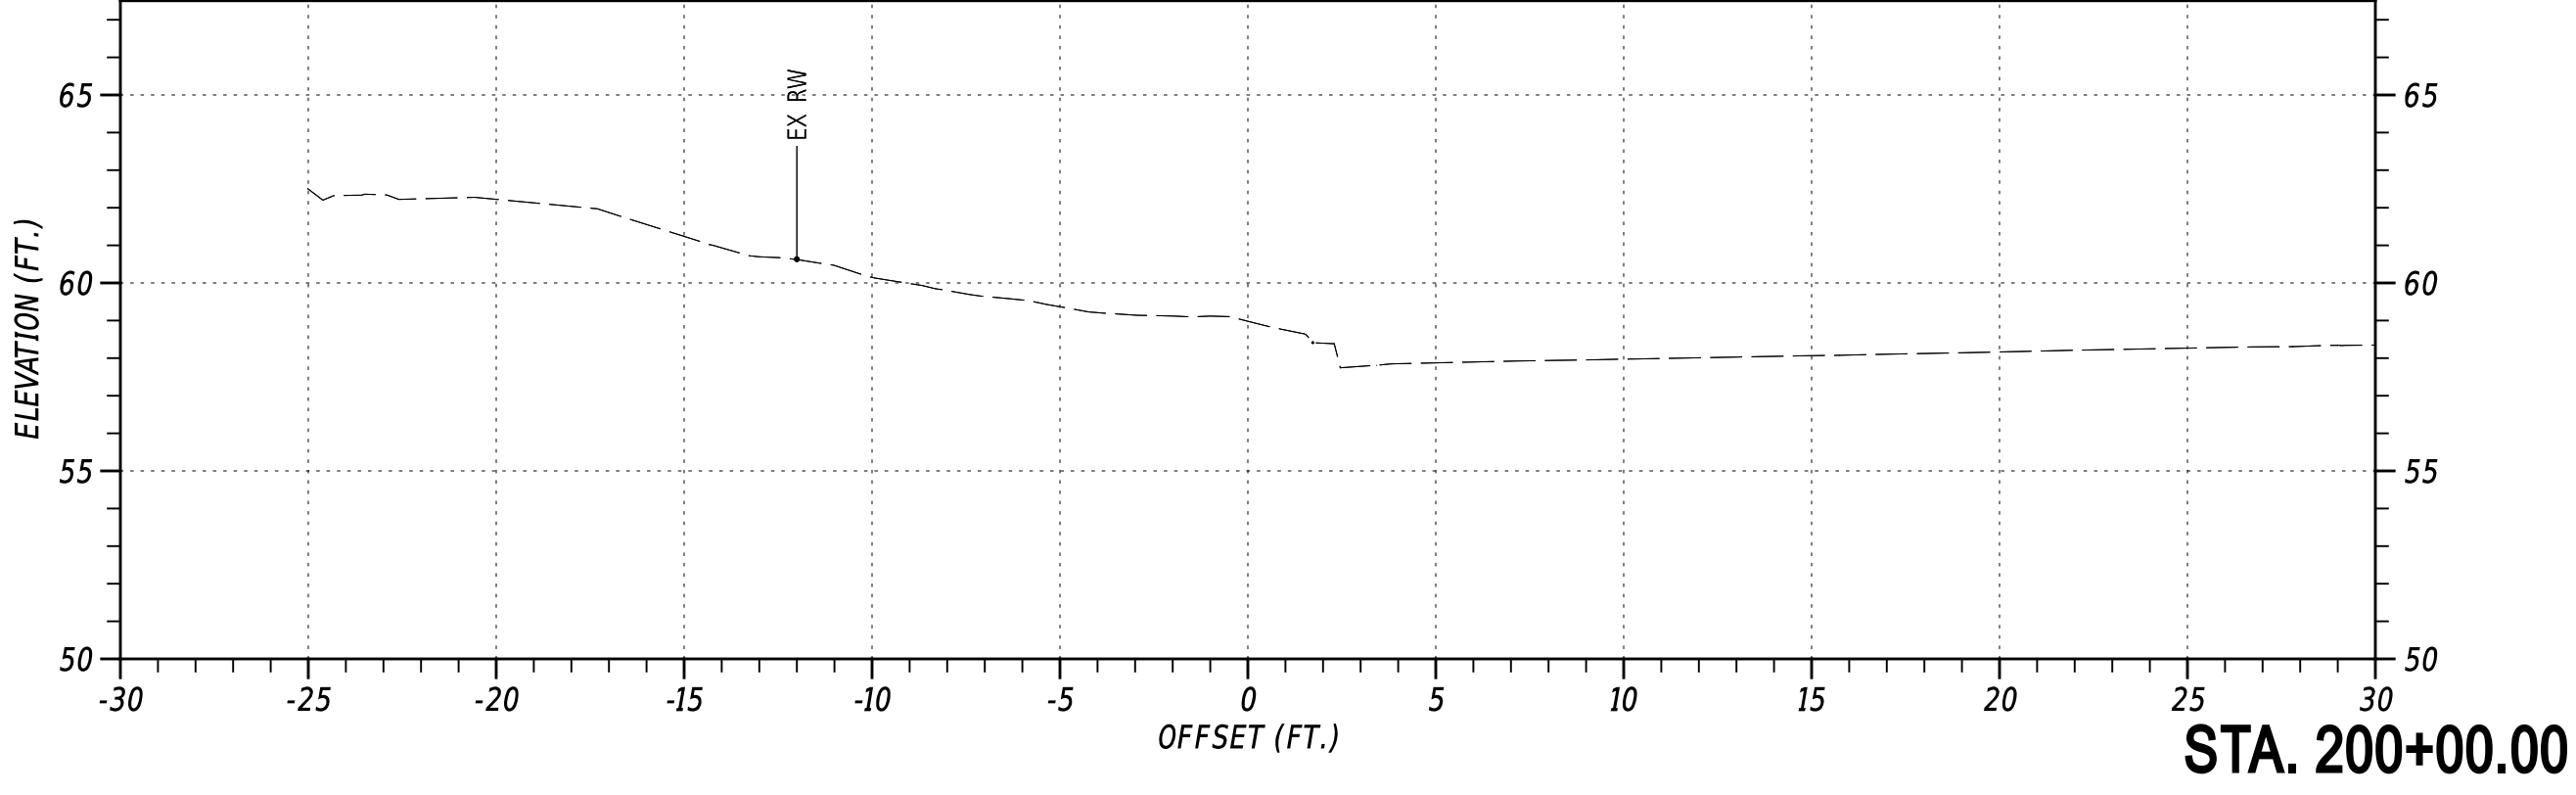
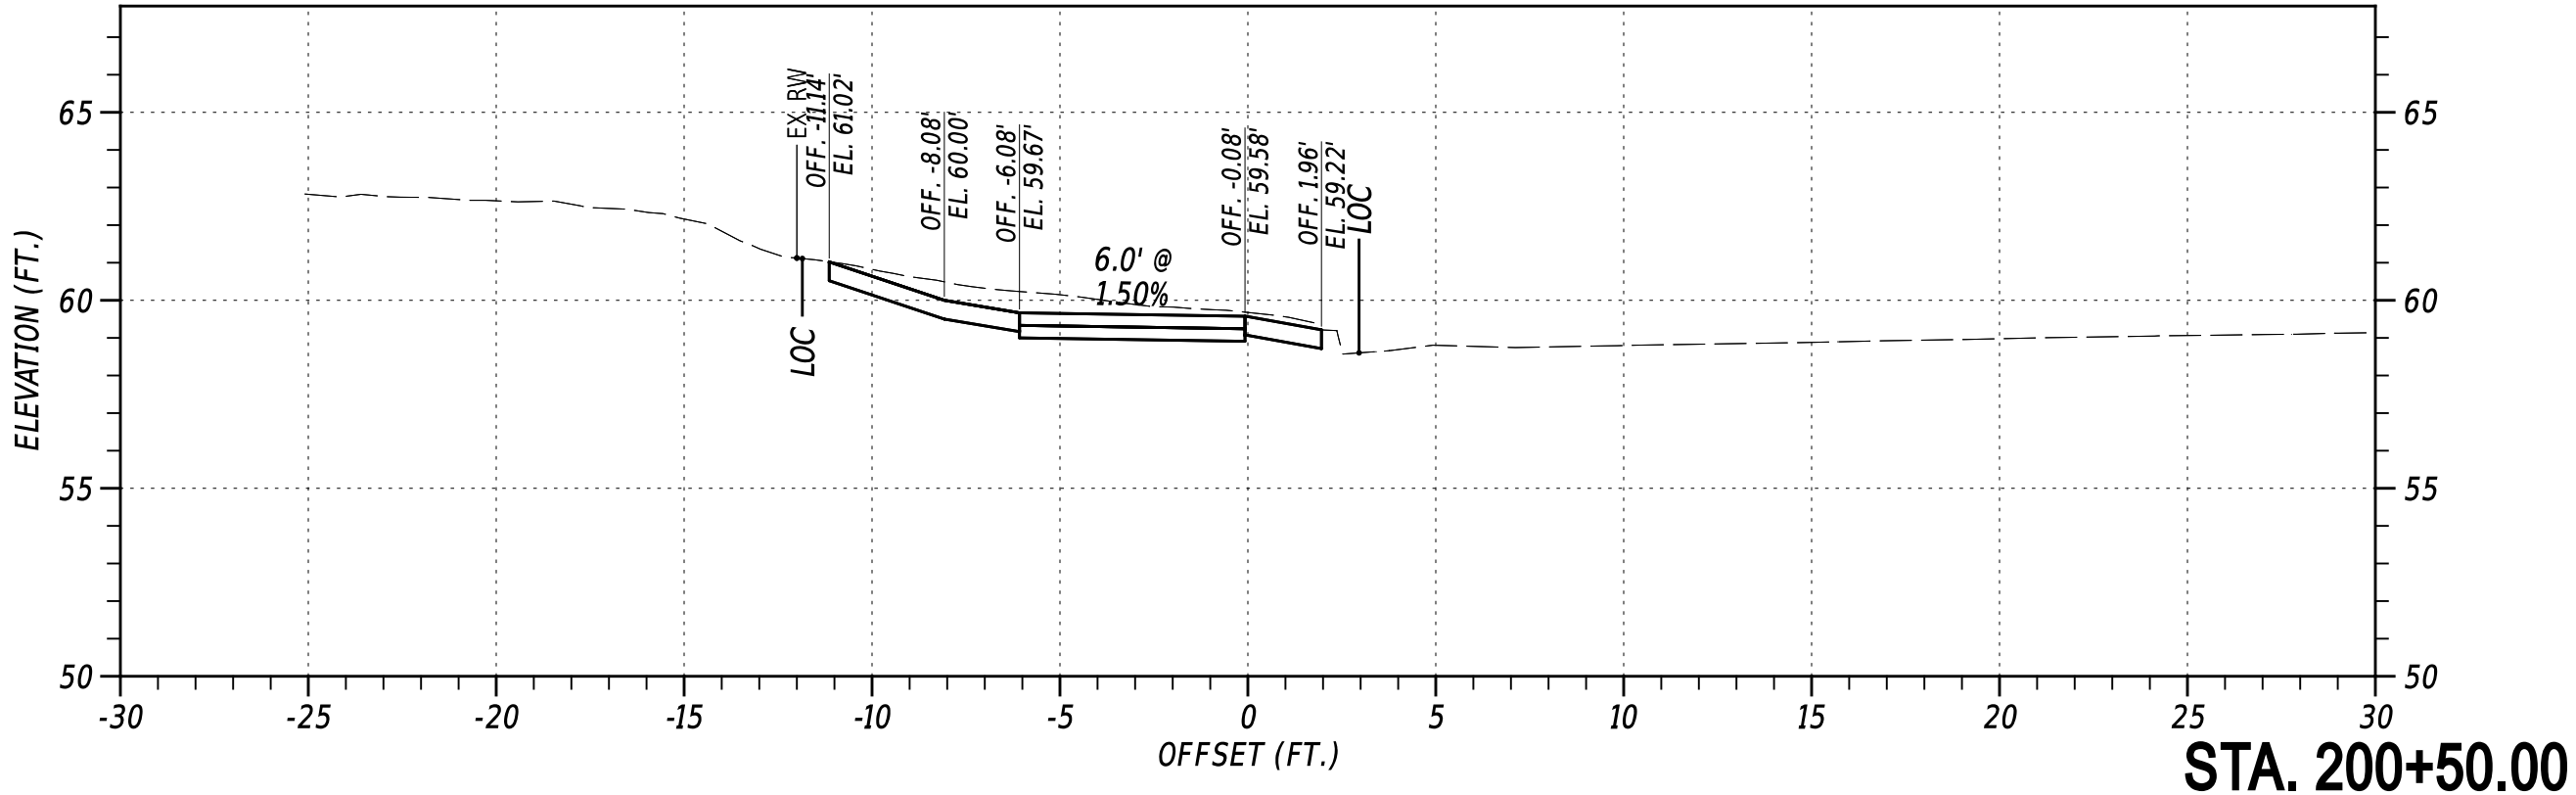
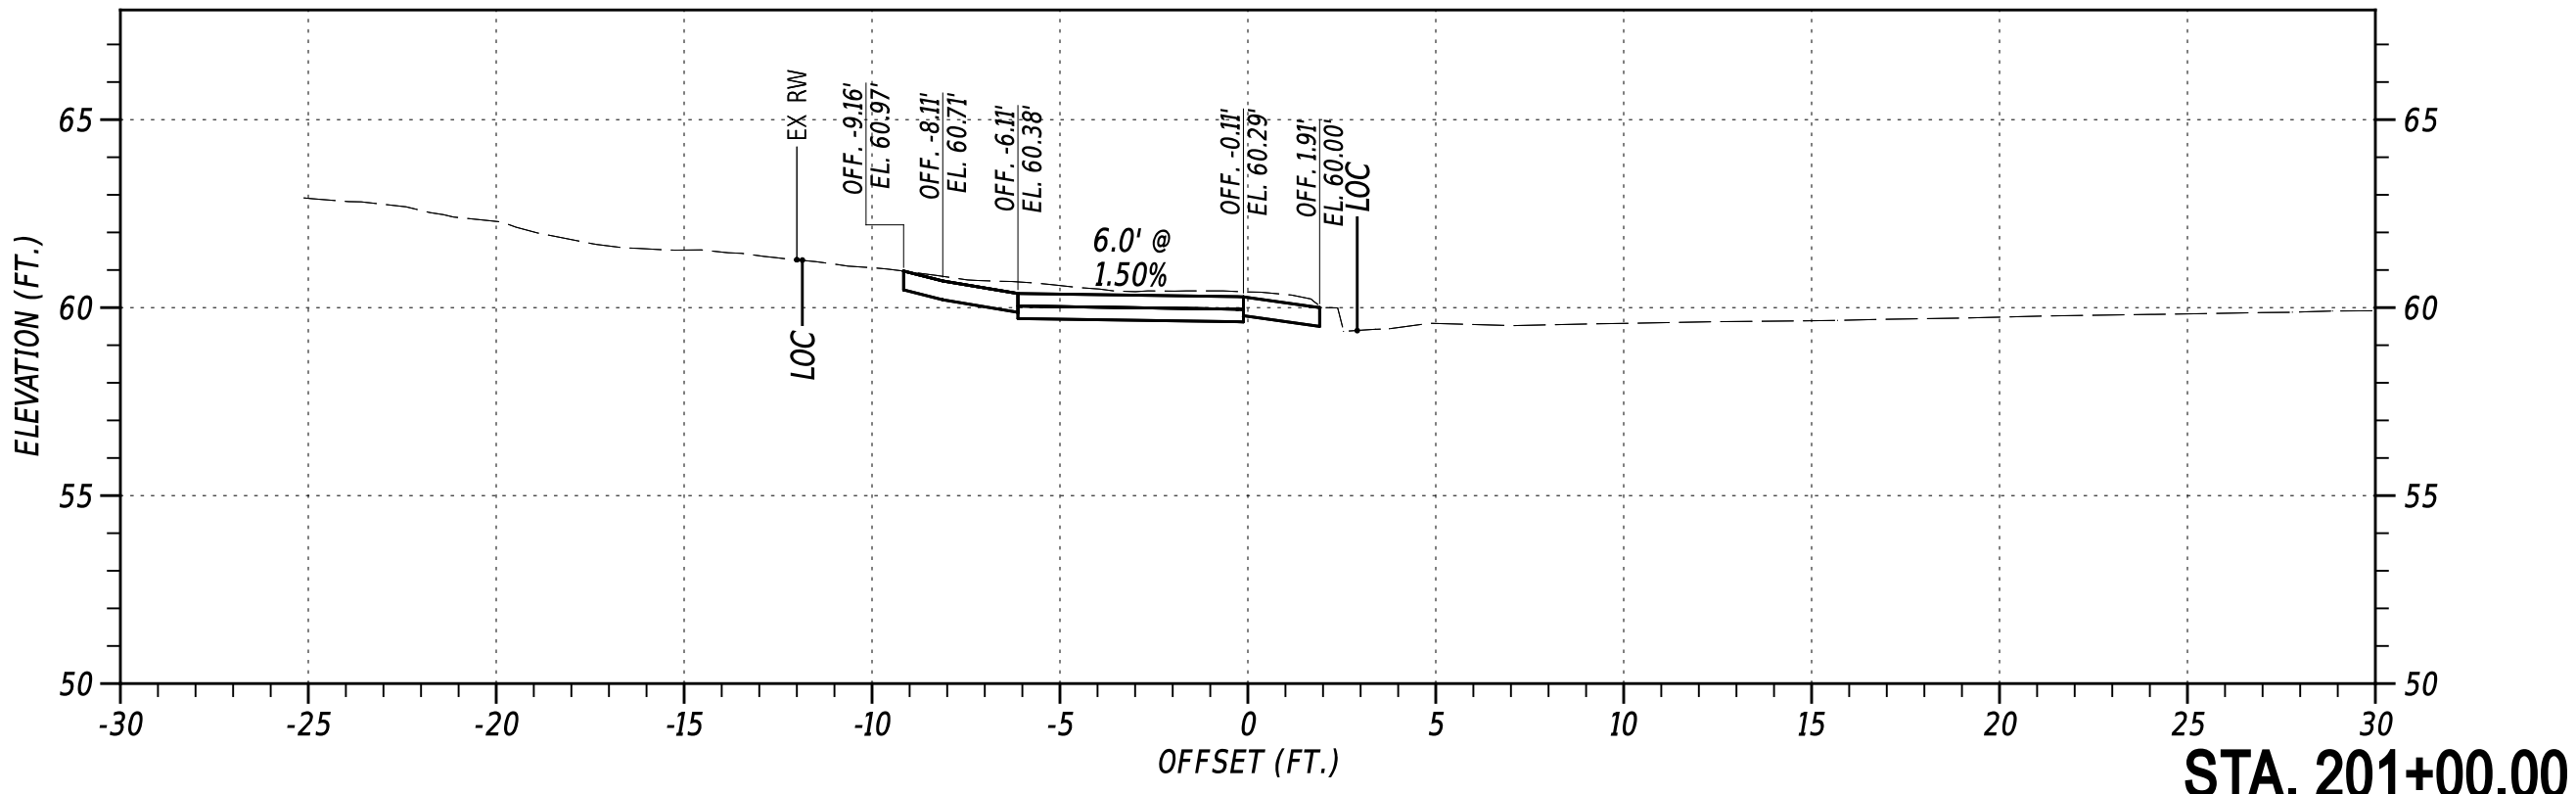
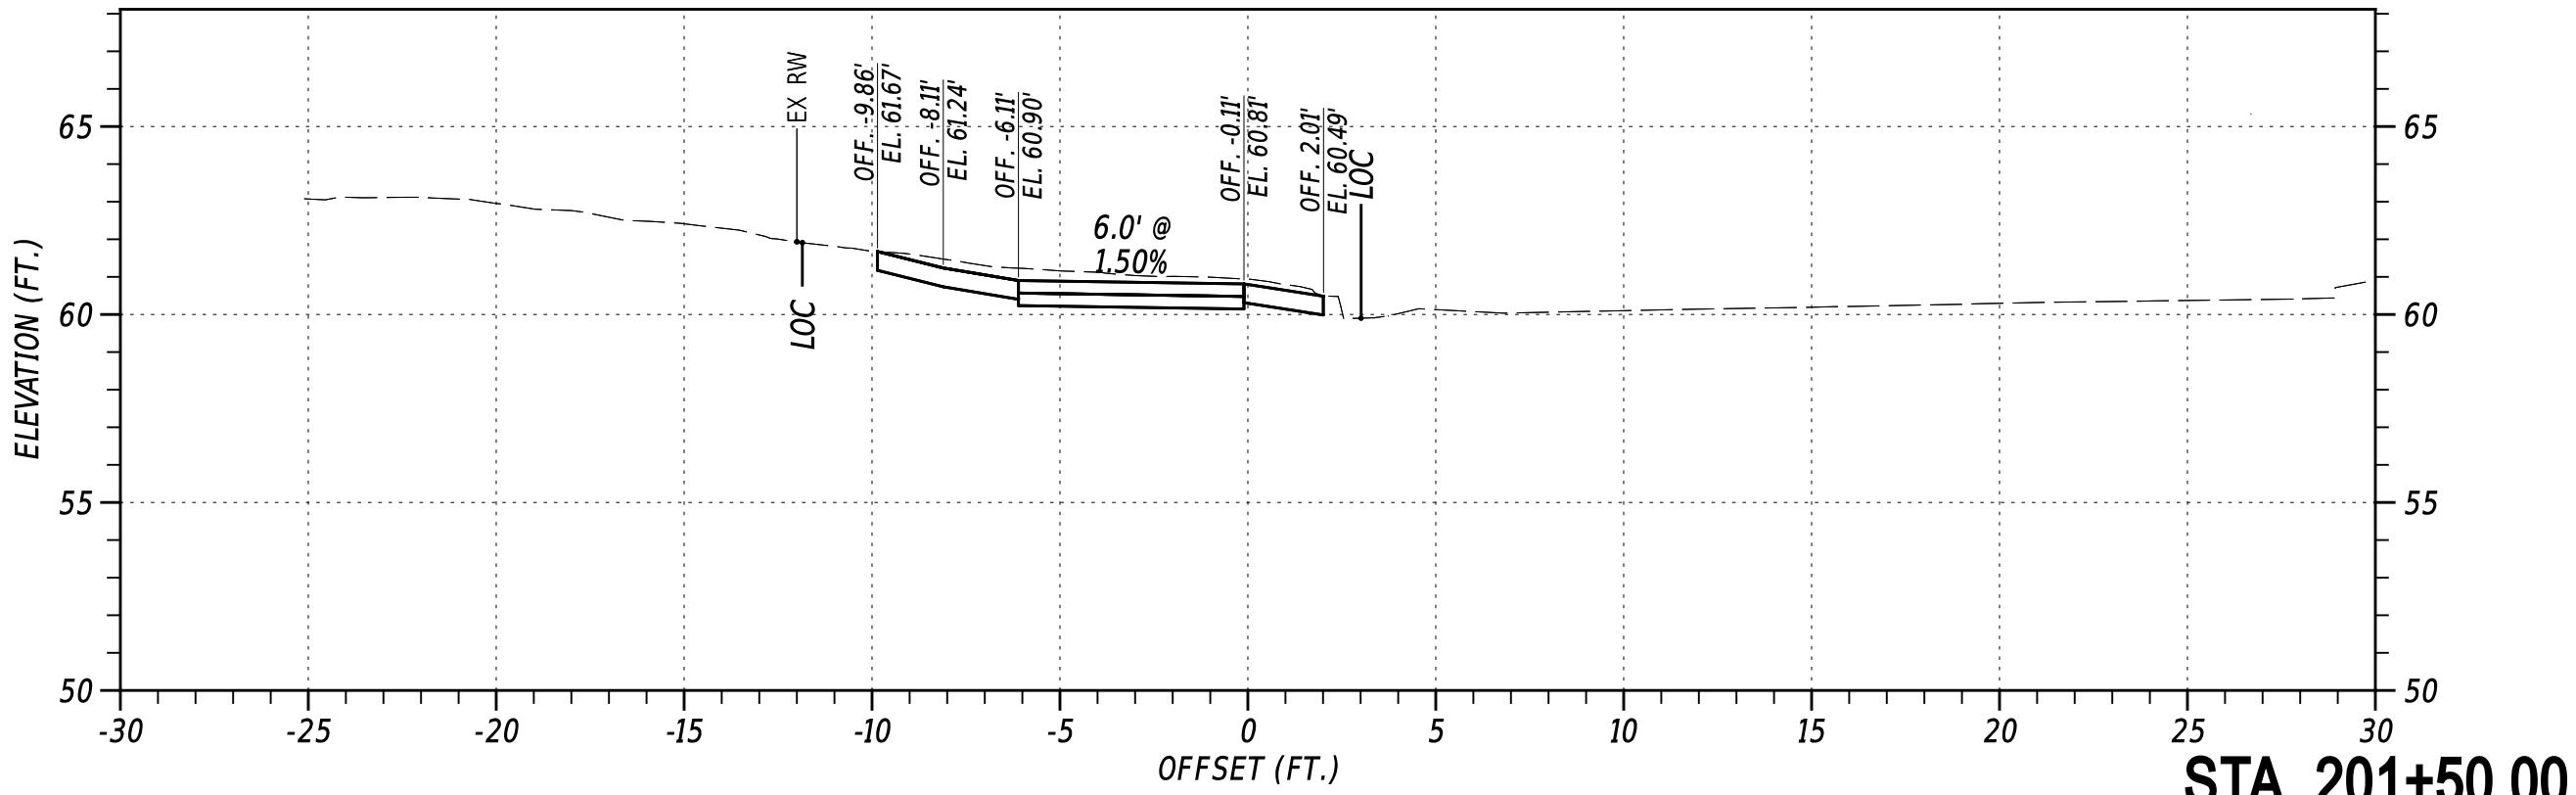


ADDENDA / REVISIONS		NOT TO SCALE	OLD BALTIMORE PIKE SIDE PATH, PHASE II	CONTRACT	BRIDGE NO.	N/A	CROSS SECTIONS	SECTION
				T202301501	DESIGNED BY:	C. HOLLOWAY		PAI
				COUNTY	CHECKED BY:	O. GREEN		SHEET NO.
				NEW CASTLE				26

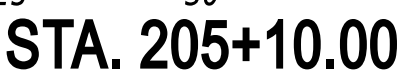

ADDENDA / REVISIONS		NOT TO SCALE	OLD BALTIMORE PIKE SIDE PATH, PHASE II	CONTRACT	BRIDGE NO.	N/A	CROSS SECTIONS	SECTION
				T202301501	DESIGNED BY: C. HOLLOWAY	PAI		
				COUNTY		SHEET NO.		
				NEW CASTLE	CHECKED BY: O. GREEN	27		

27-AUG-2024 10:48:06
U:\Accounts\DEDOT\DEDOT22014 - AGR1955F Task 5 Old Baltimore Pike Pedes\DESIGN\CTDGNYS_300_RDSF_T202301501_PEN.dgn

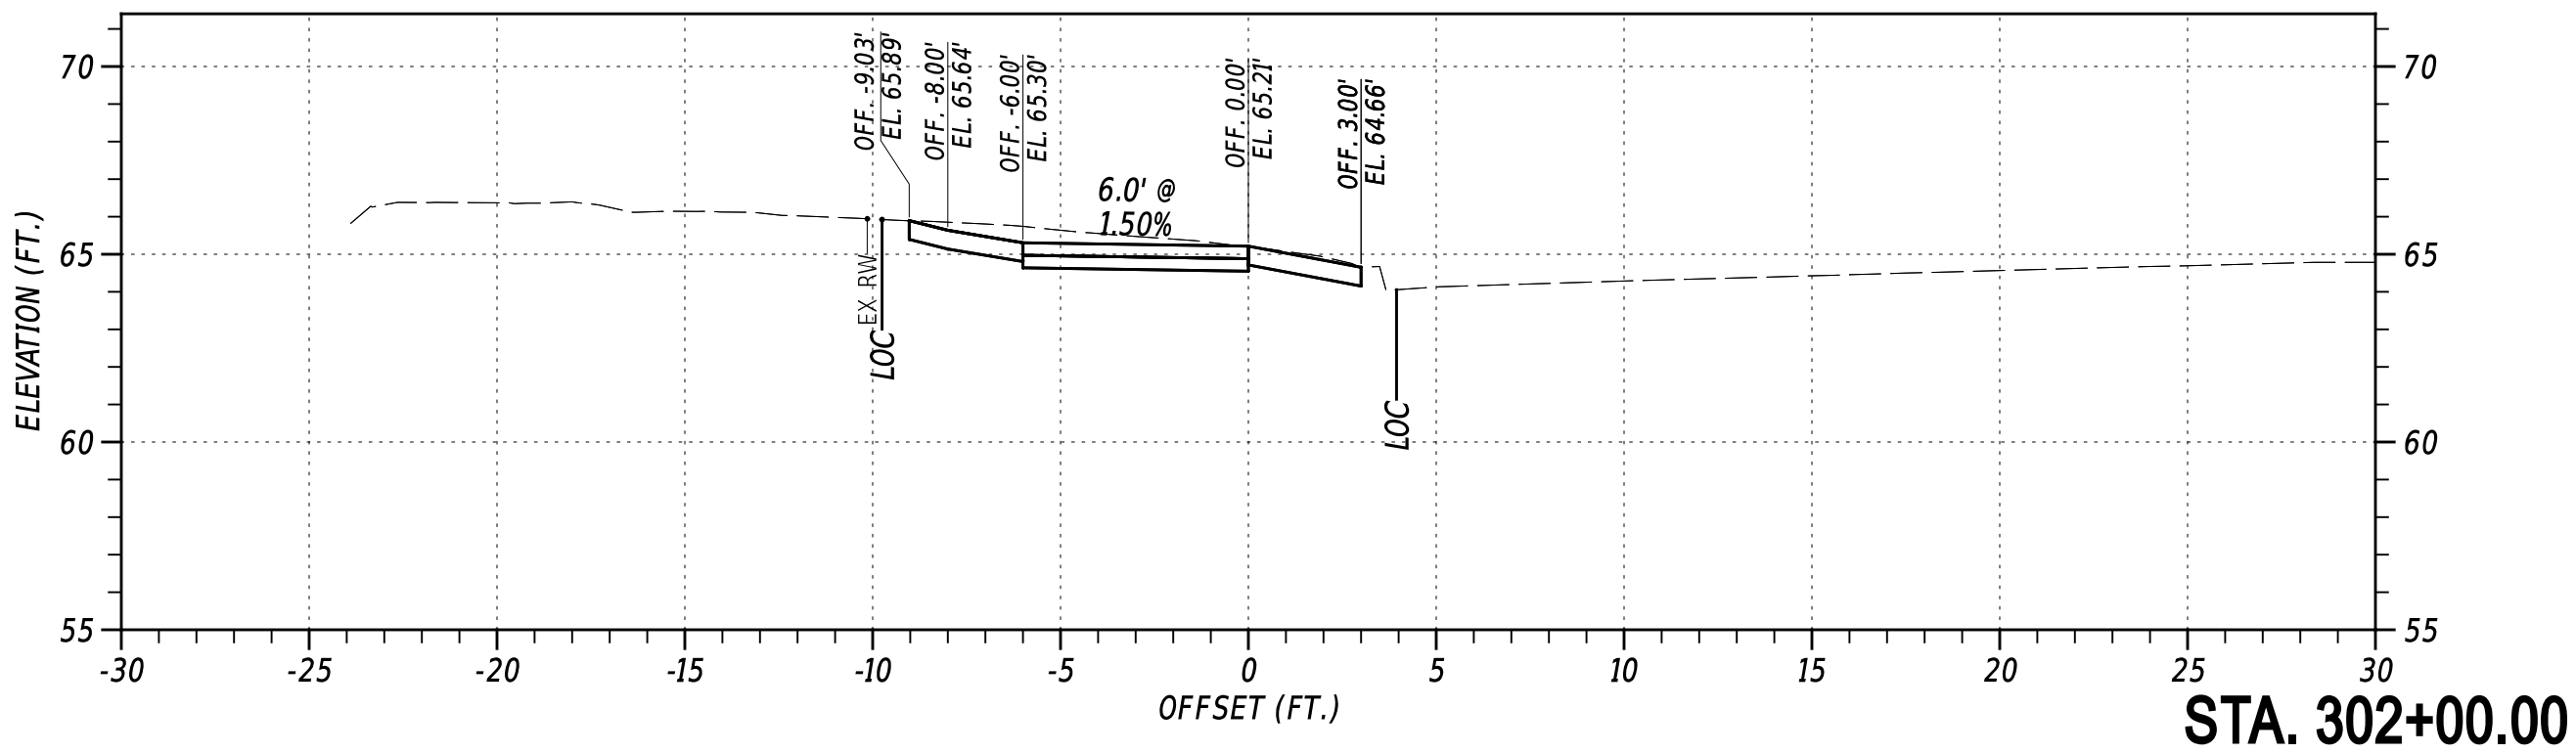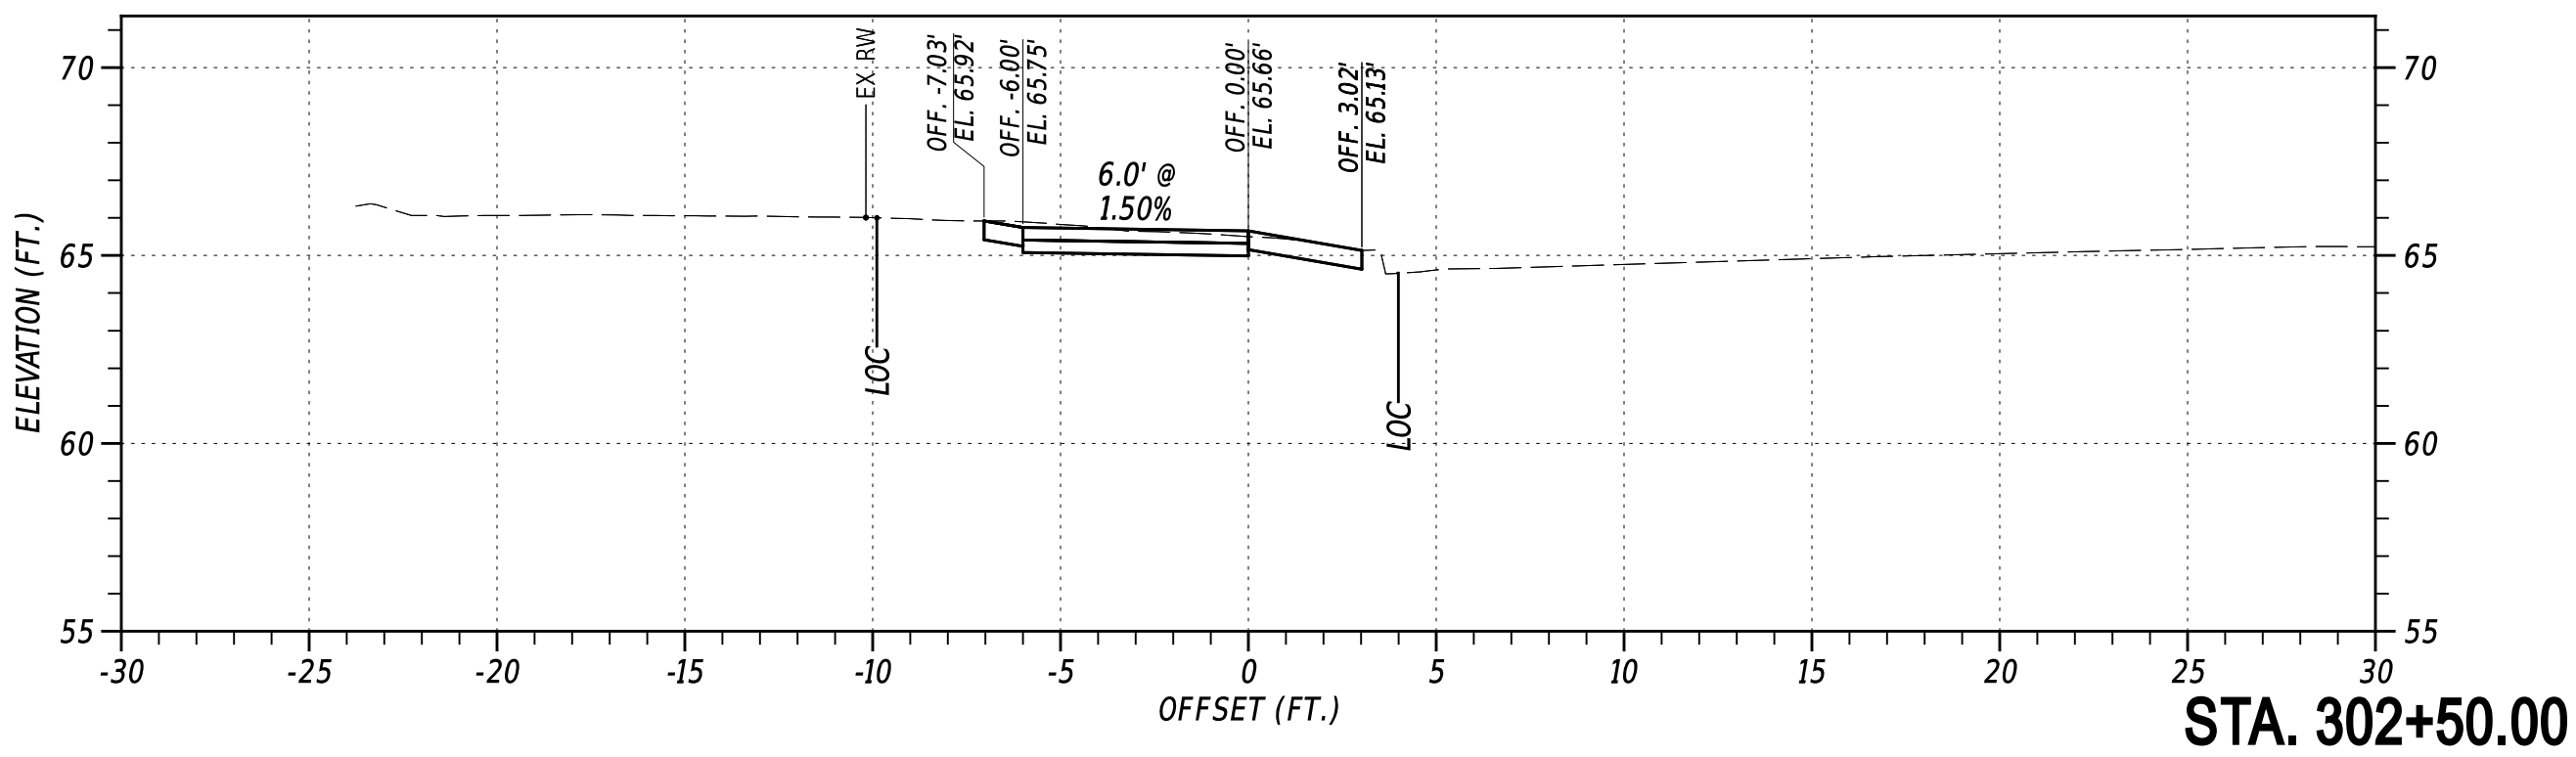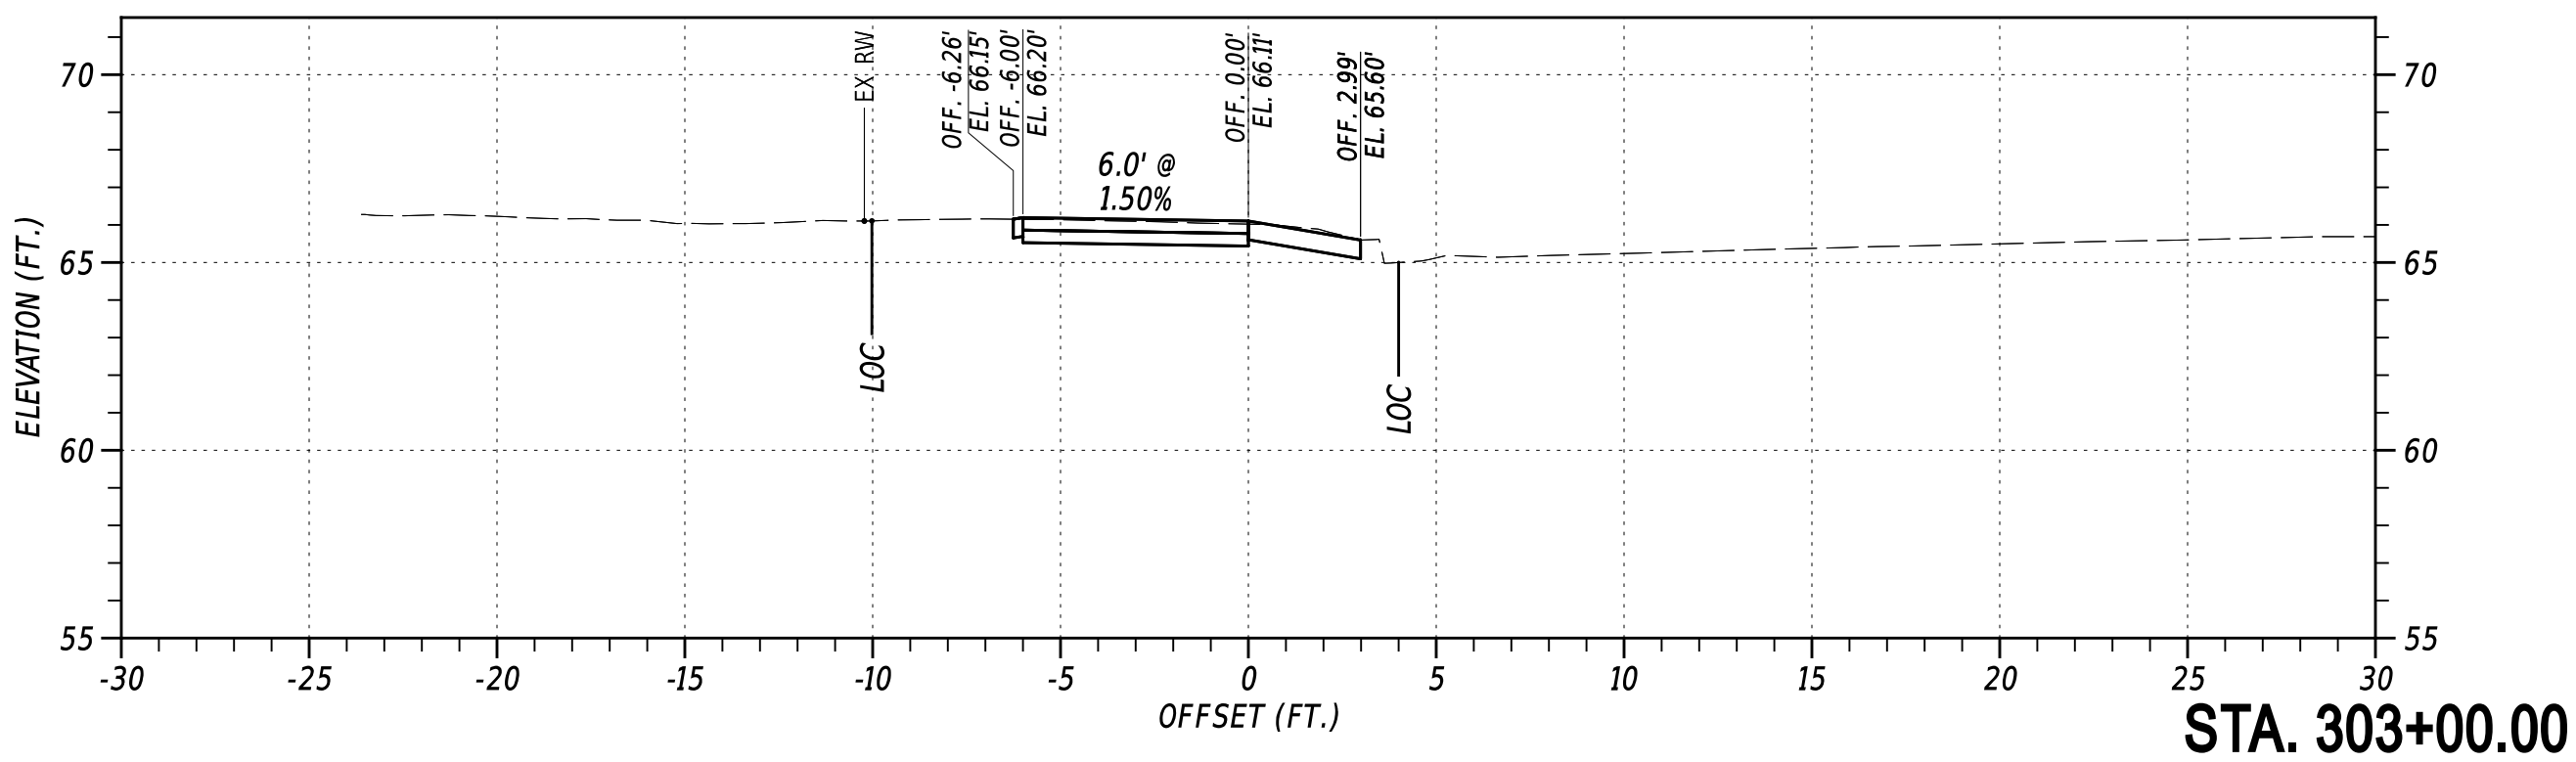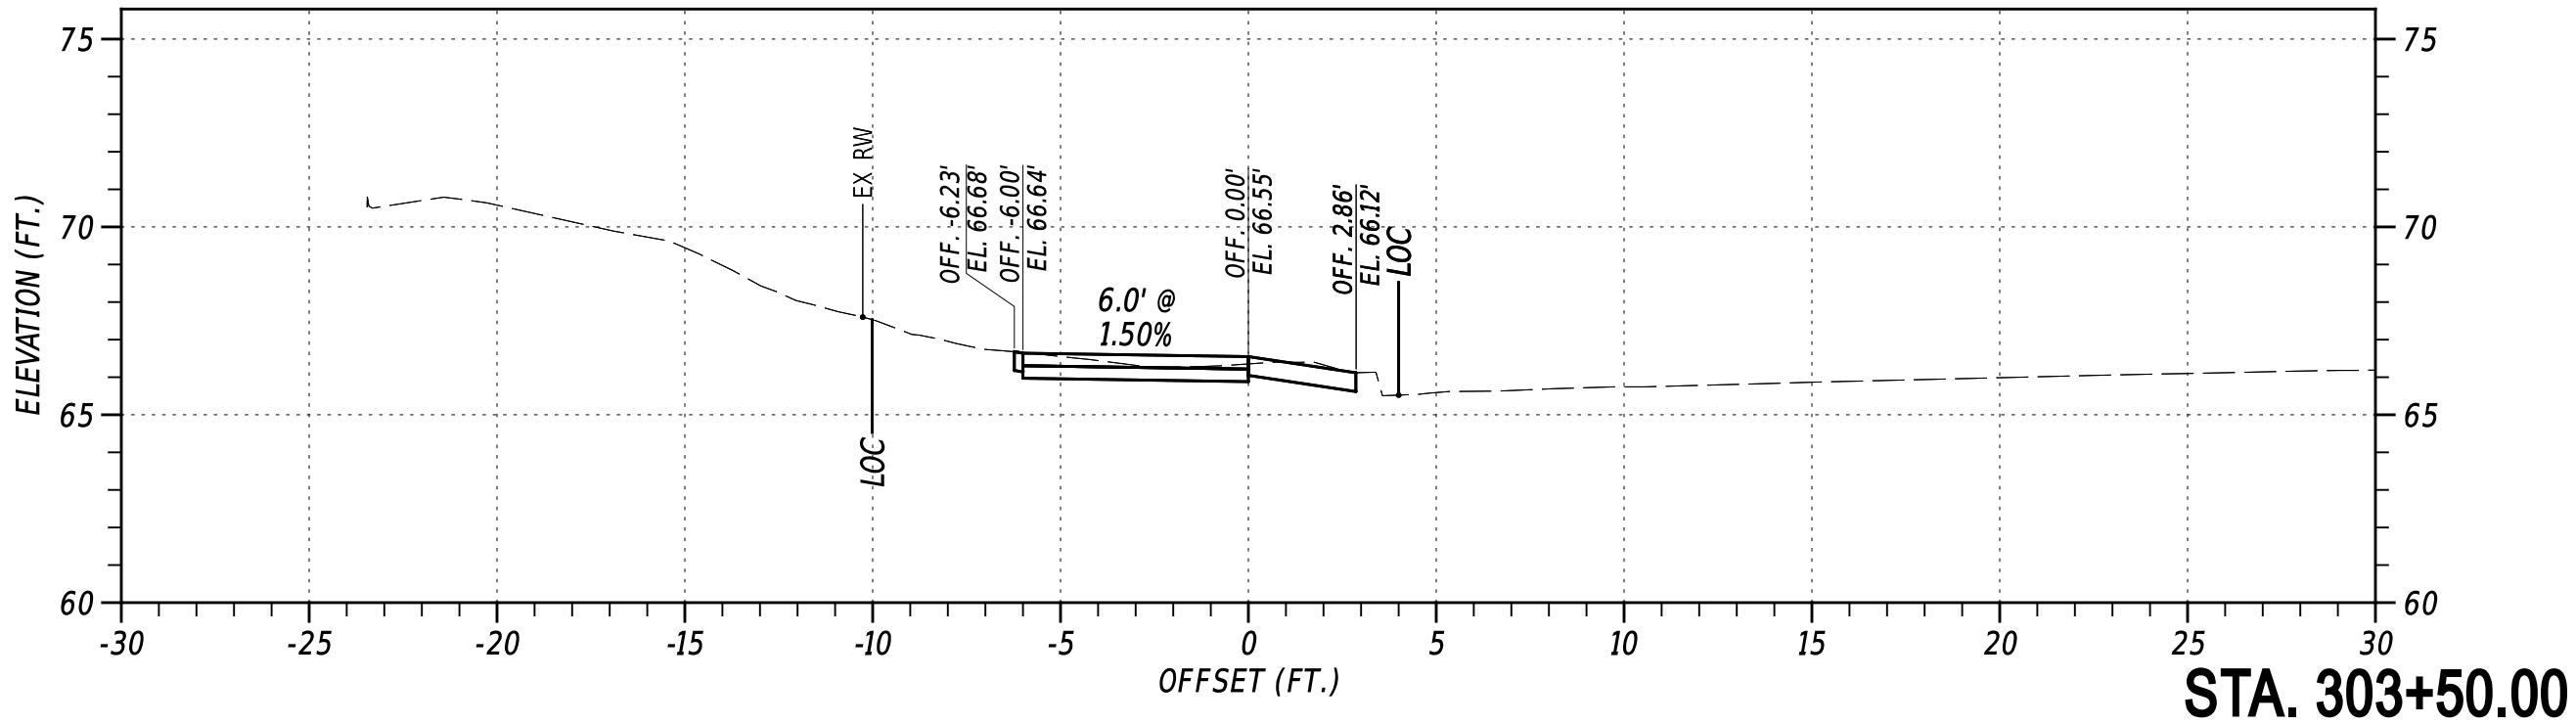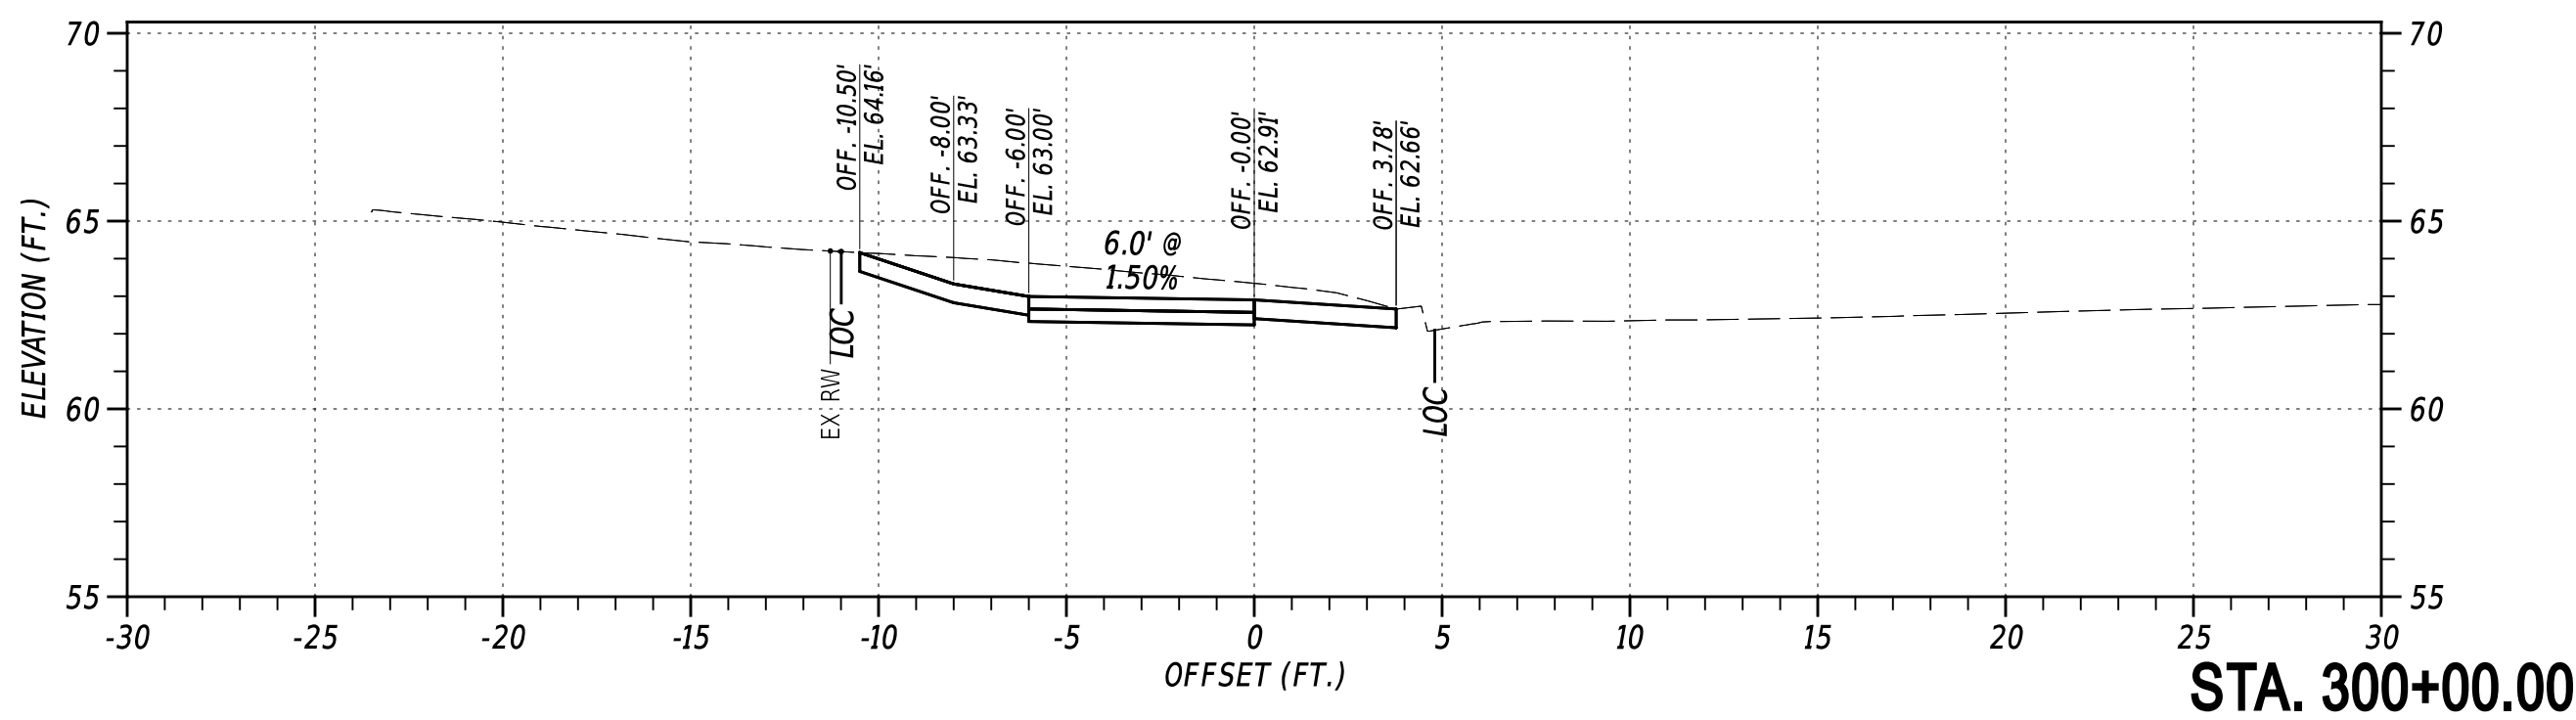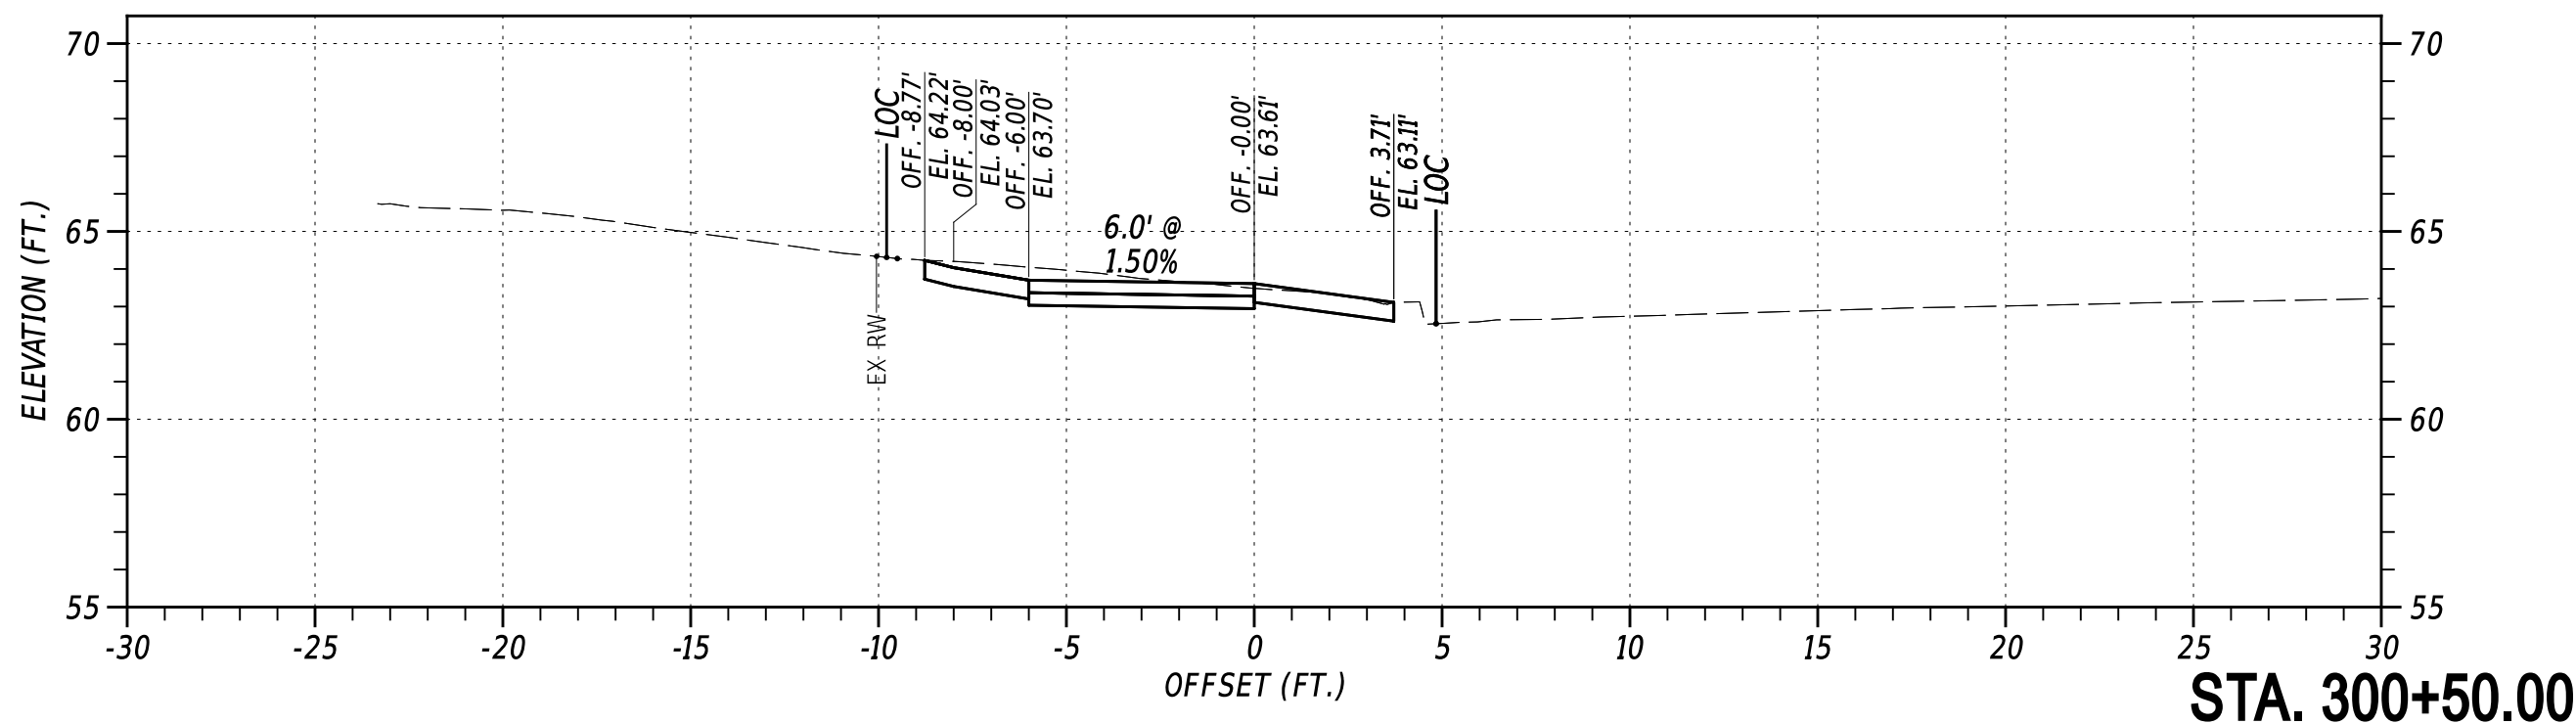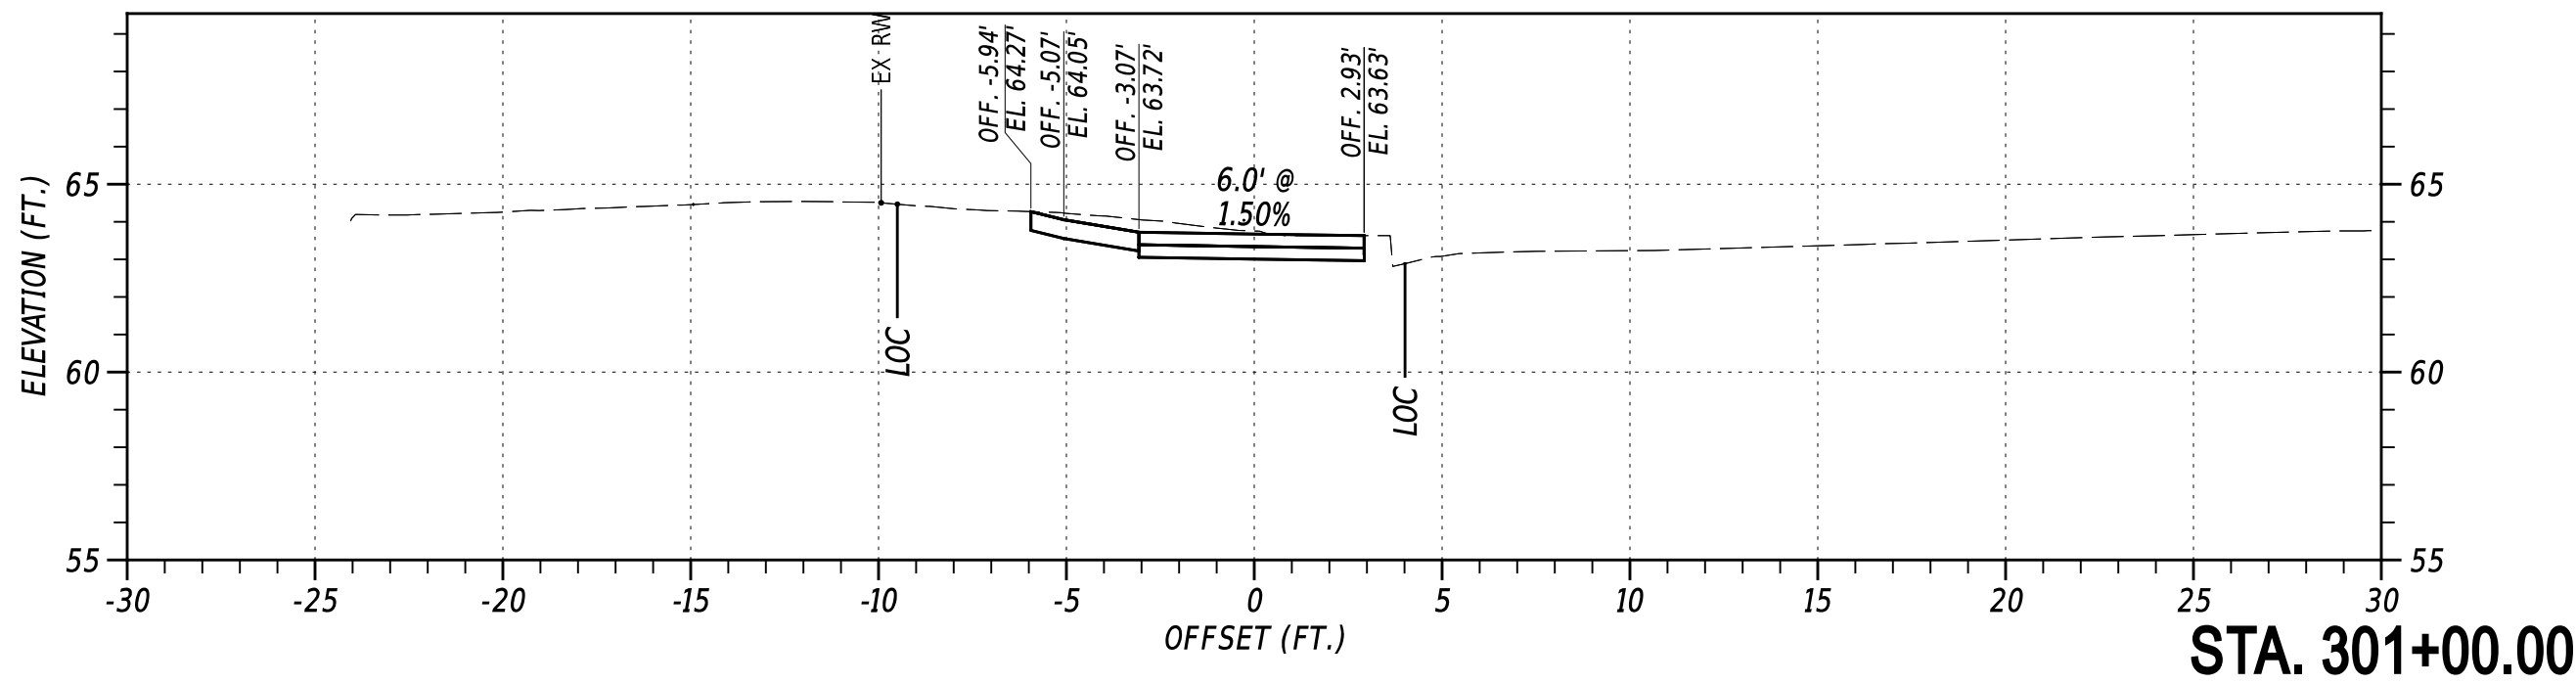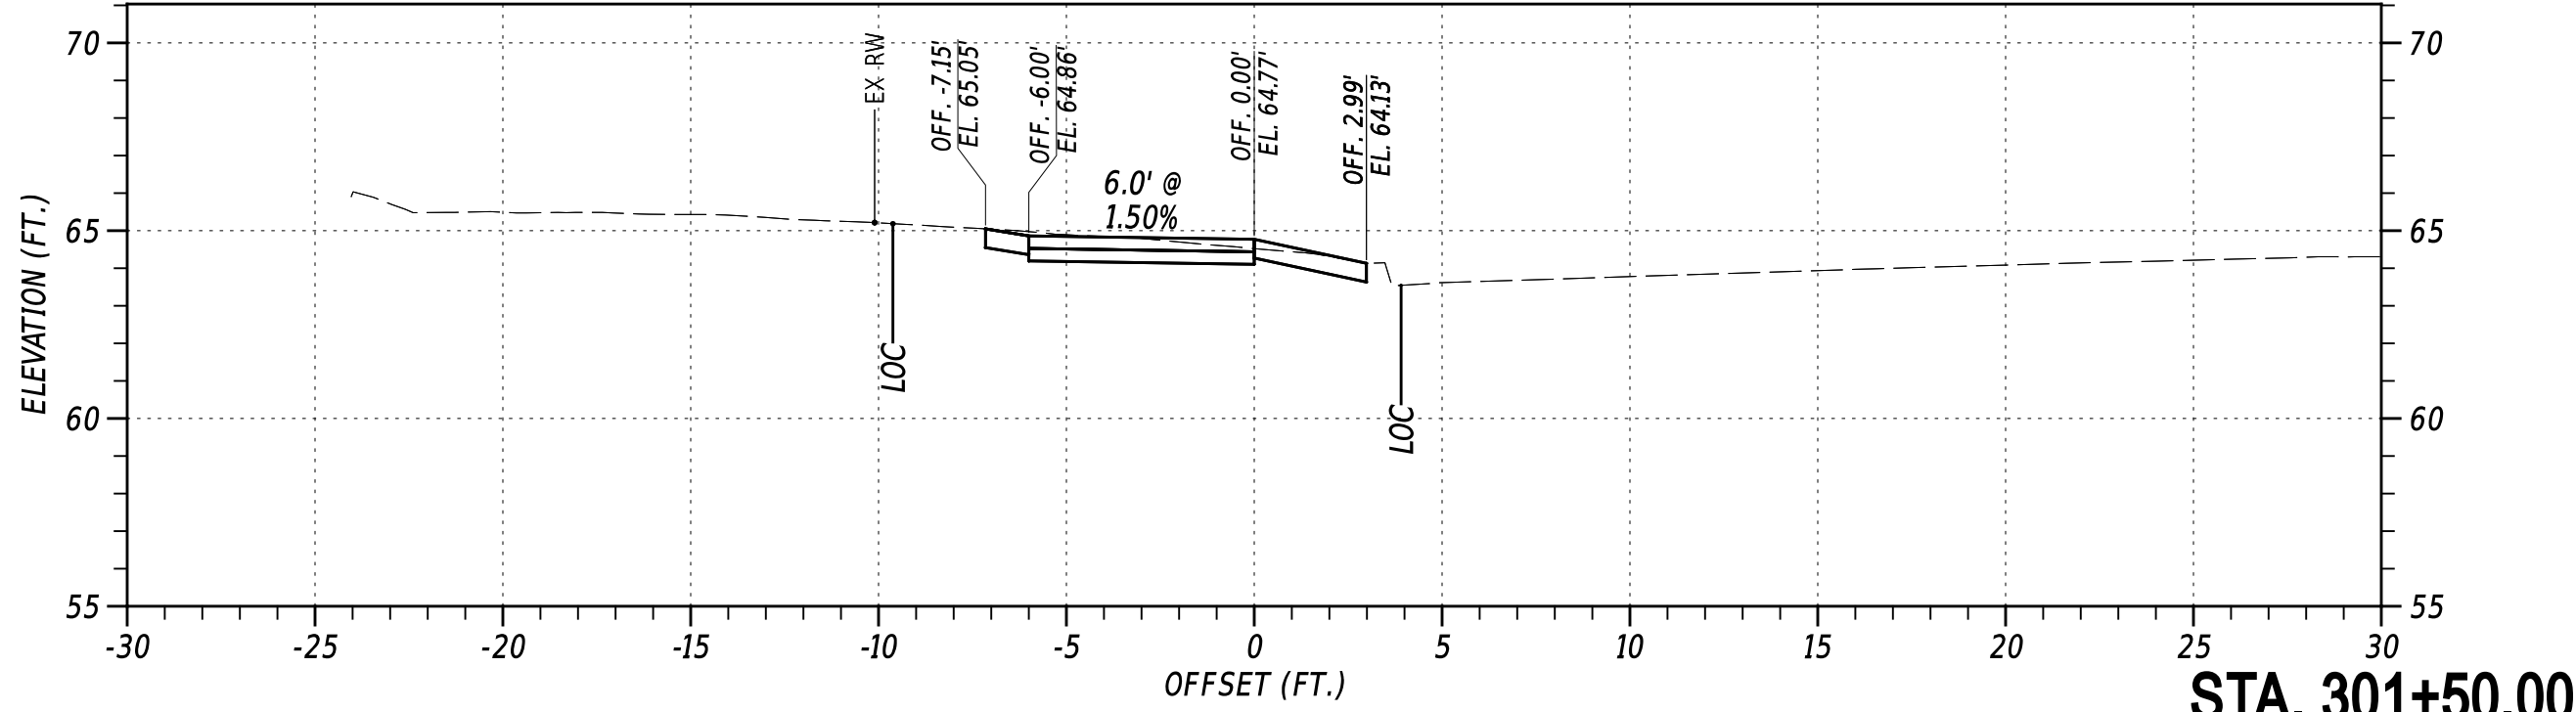









NOT TO SCALE

OLD BALTIMORE PIKE SIDE PATH, PHASE II

CONTRACT	BRIDGE NO.	N/A
T202301501	DESIGNED BY:	C. HOLLOWAY
COUNTY	CHECKED BY:	O. GREEN
NEW CASTLE		

CROSS SECTIONS
PAI
SHEET NO.
28

27-AUG-2024
U:\Accounts\DEDOT\DEDOT22014 - AGR1955F Task 5 Old Baltimore Pike Pedes\DESIGN\CTDGNYS_300_RDSF_T202301501_PEN.dgn

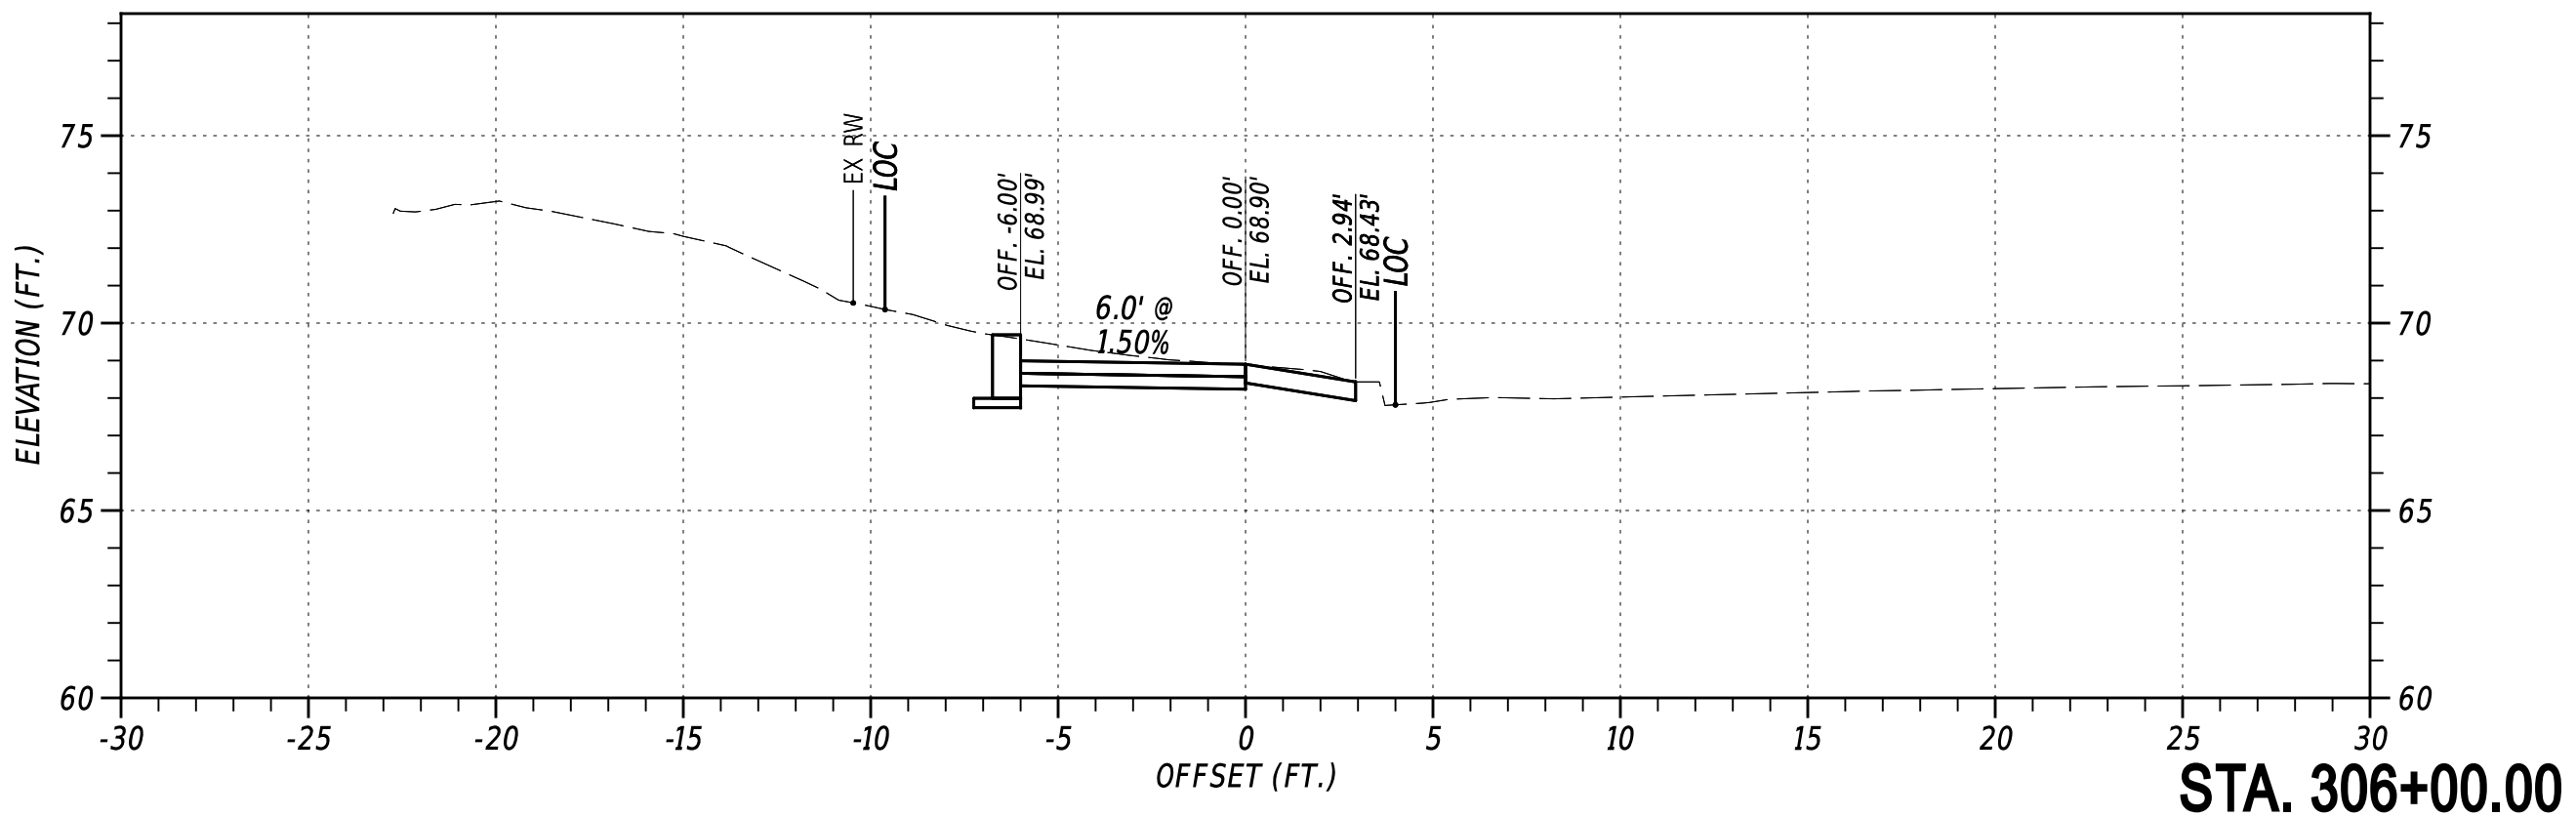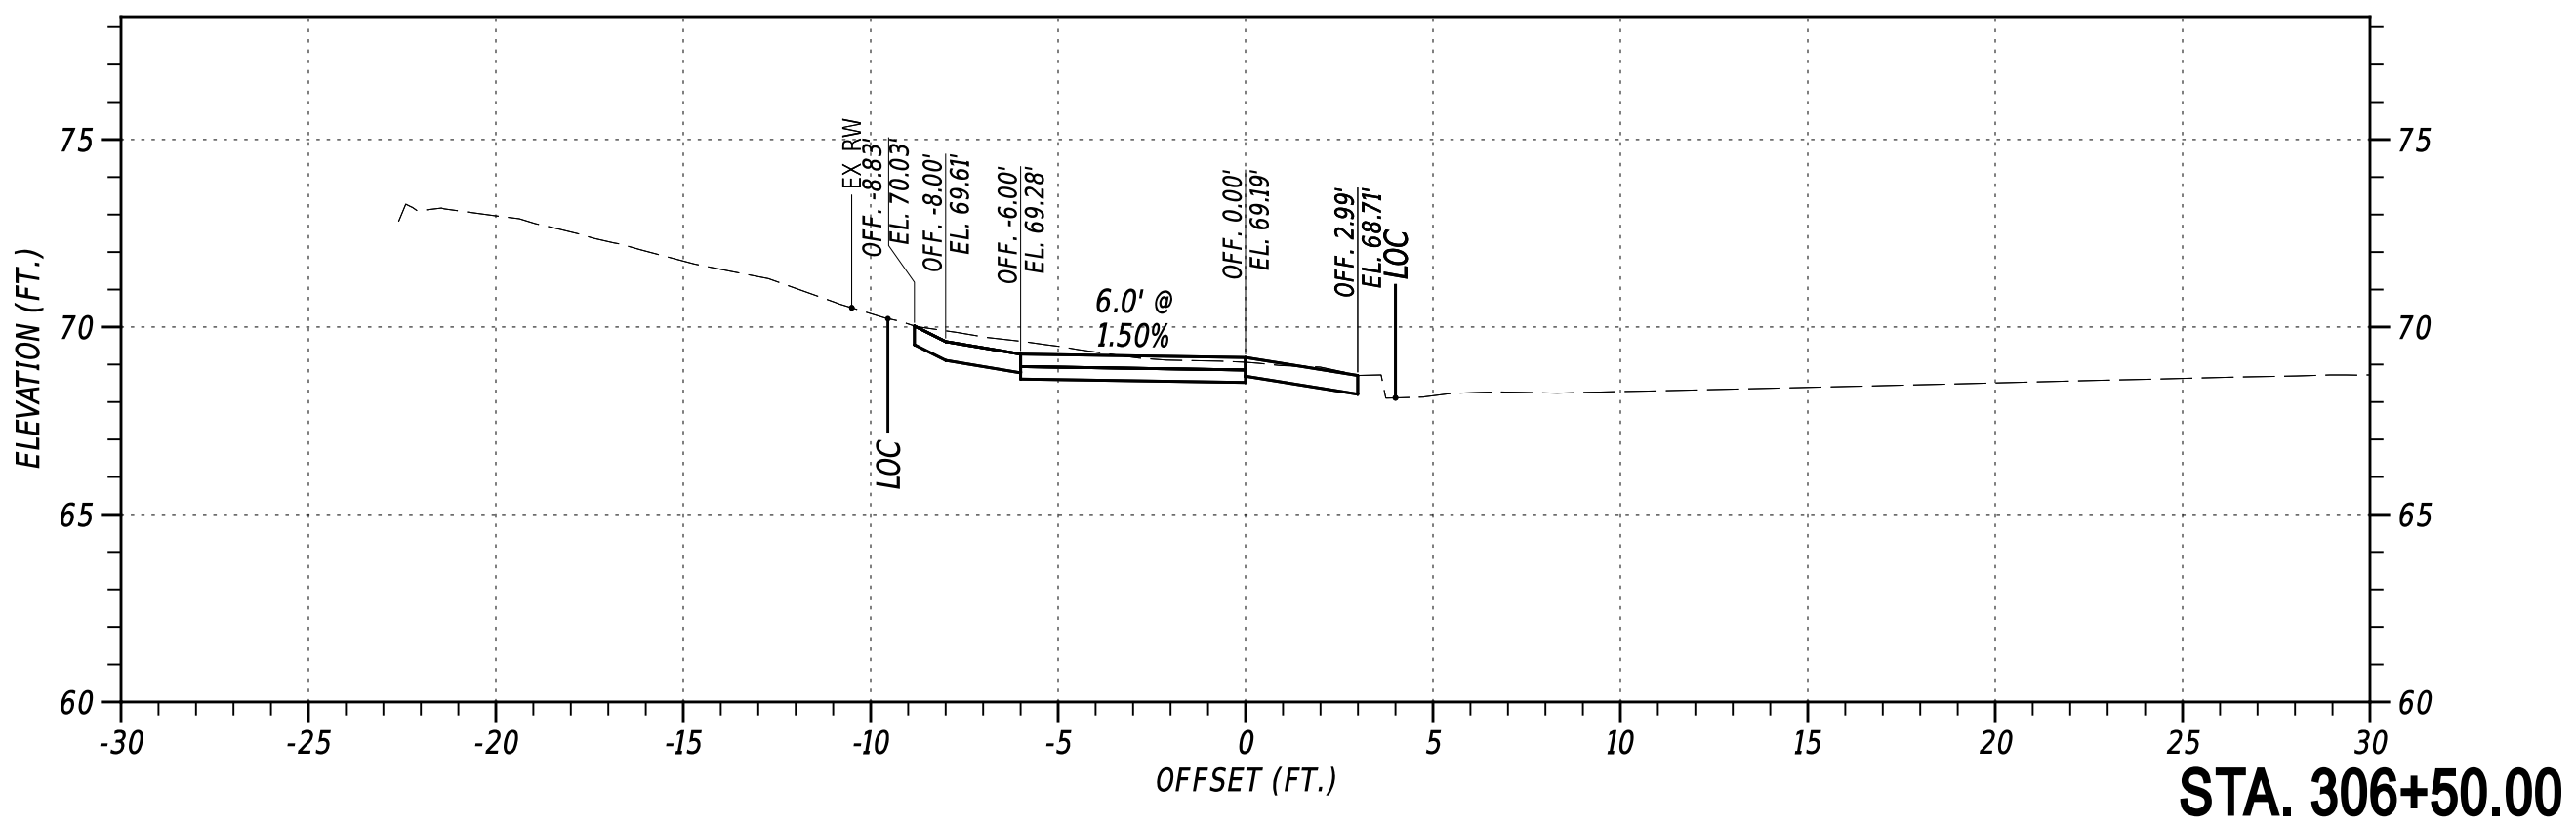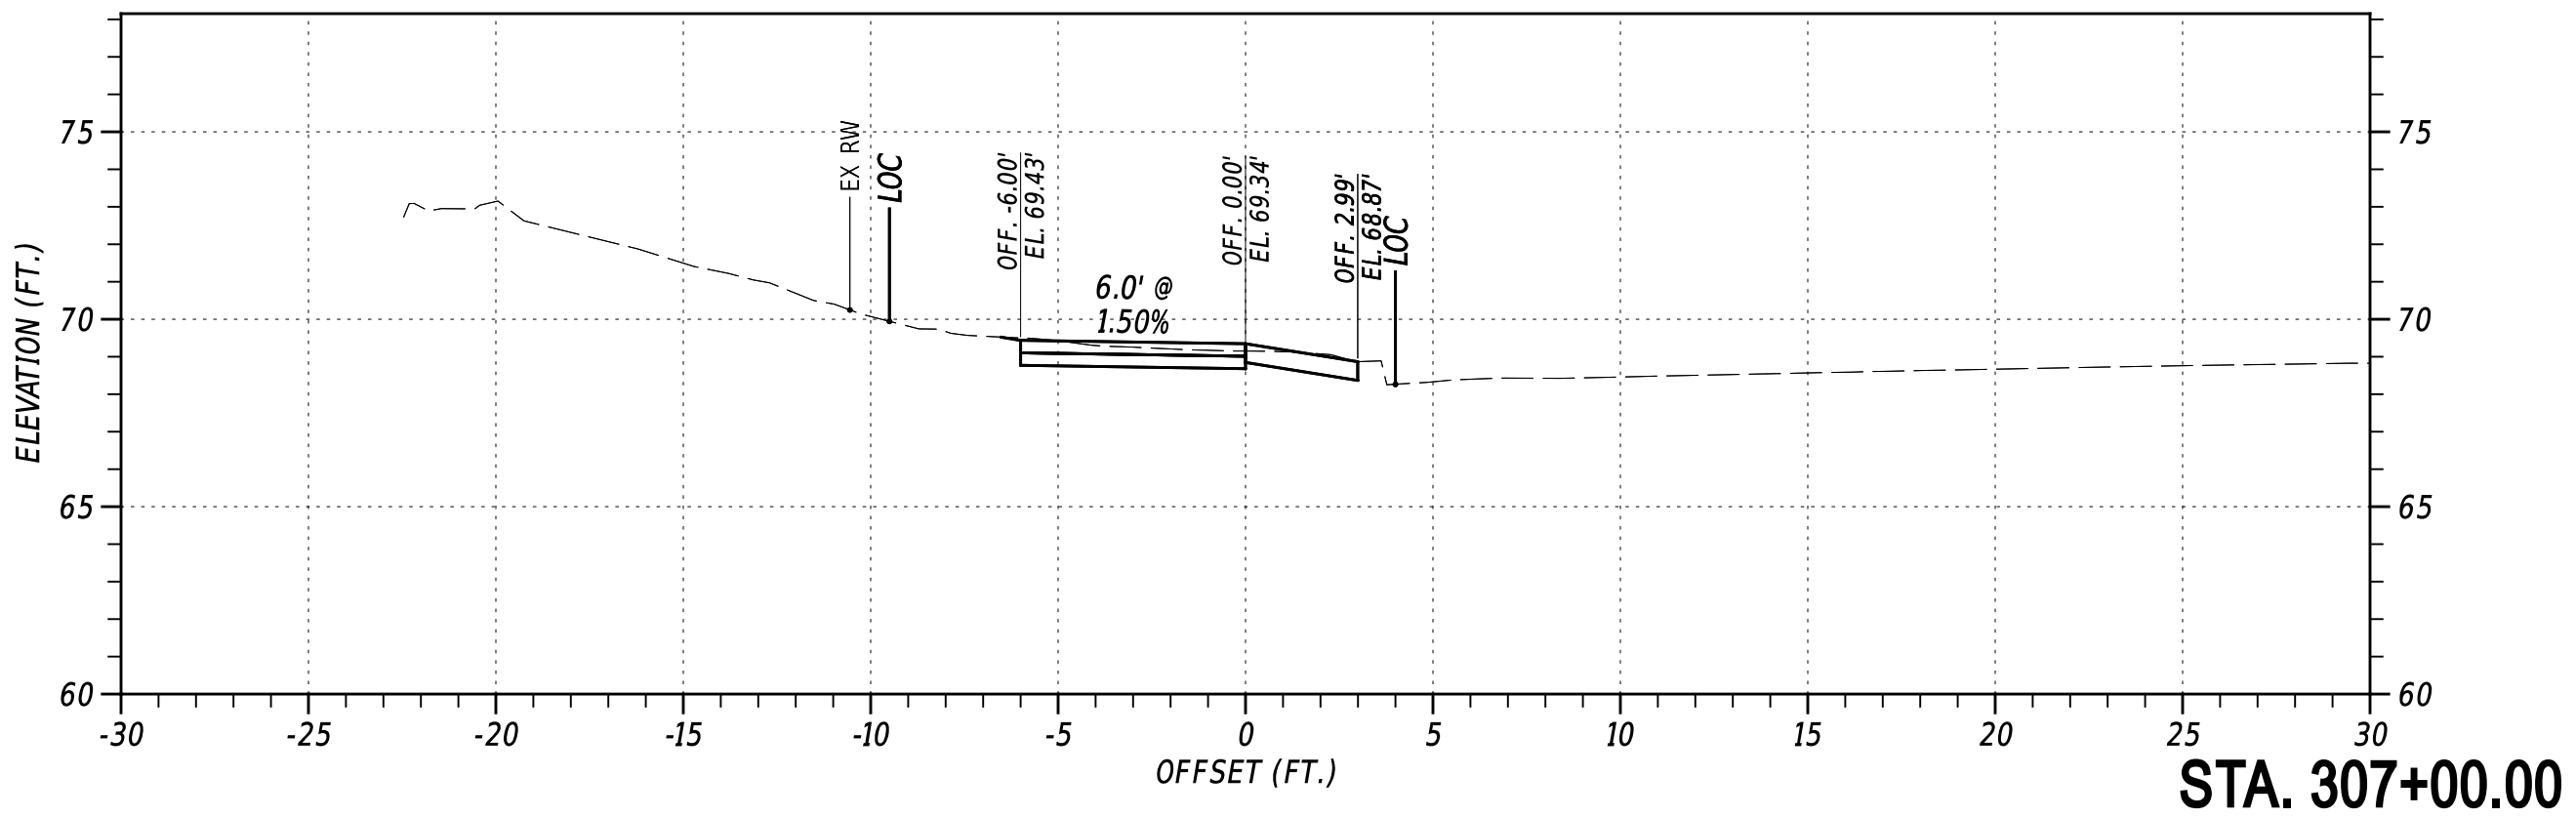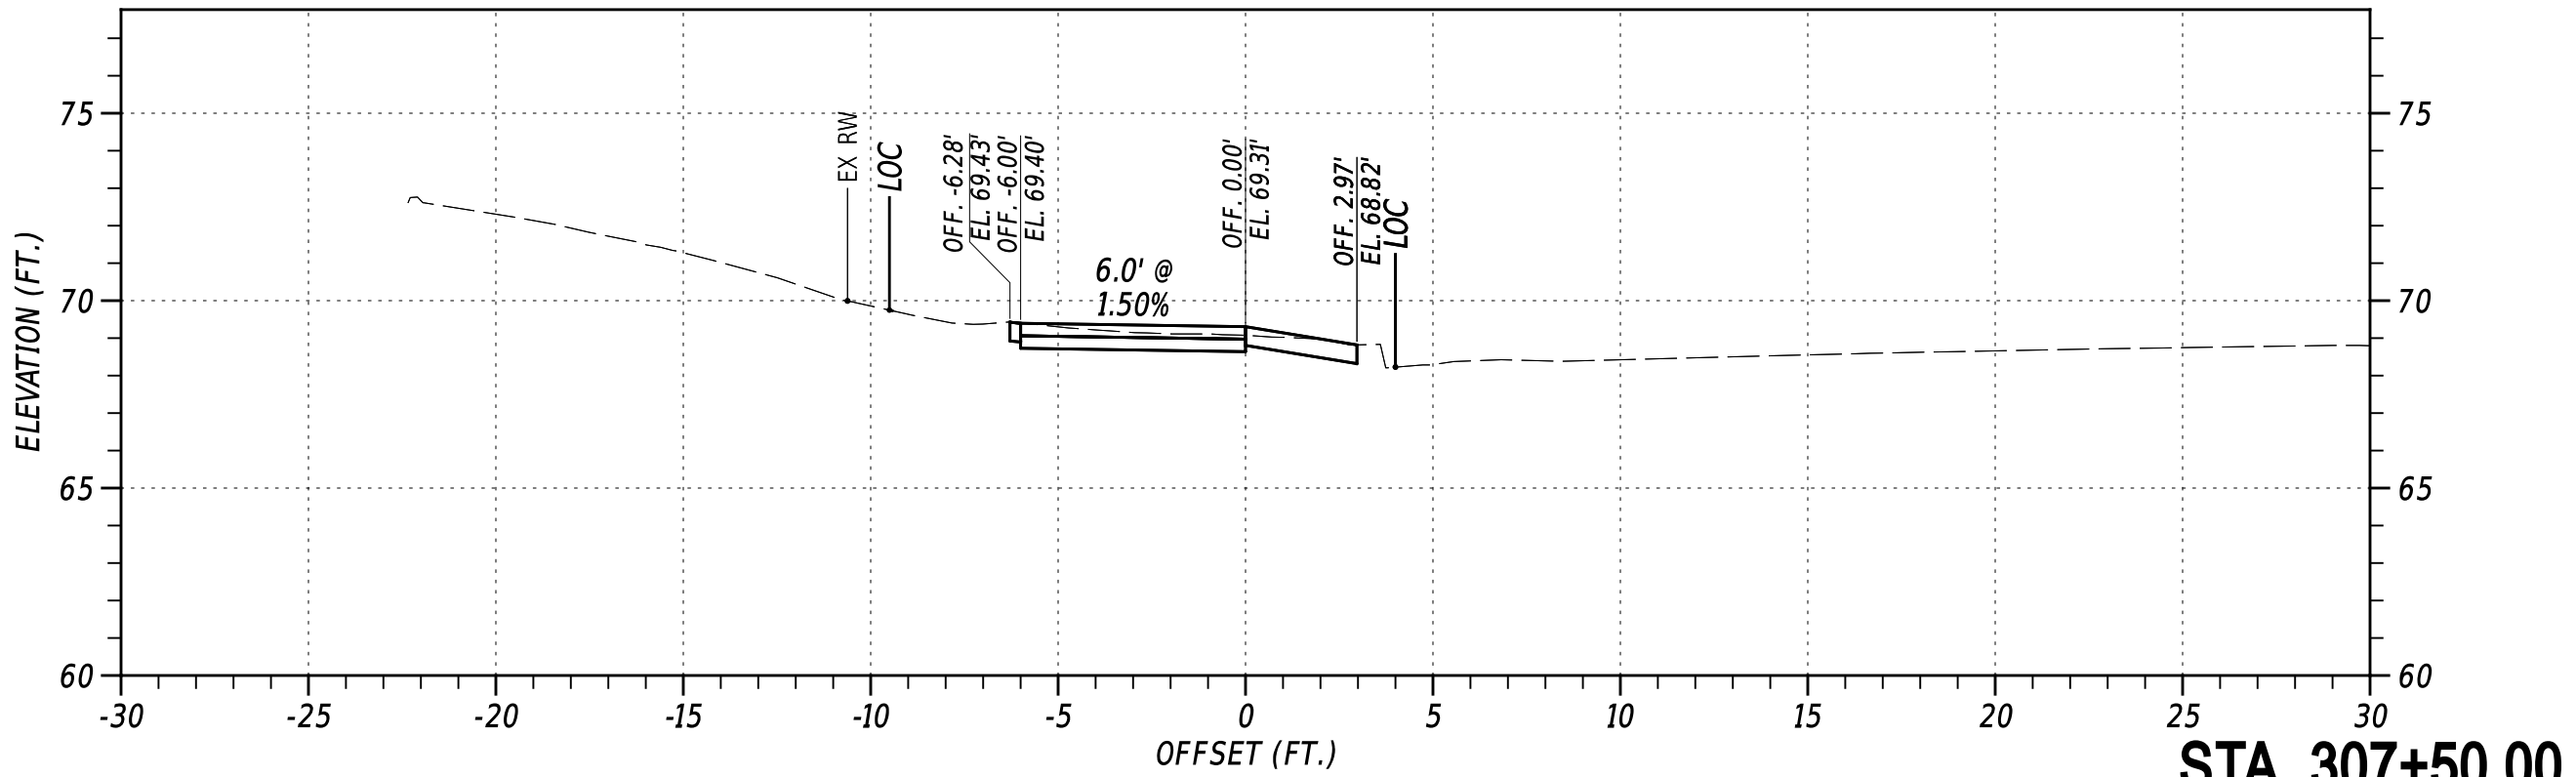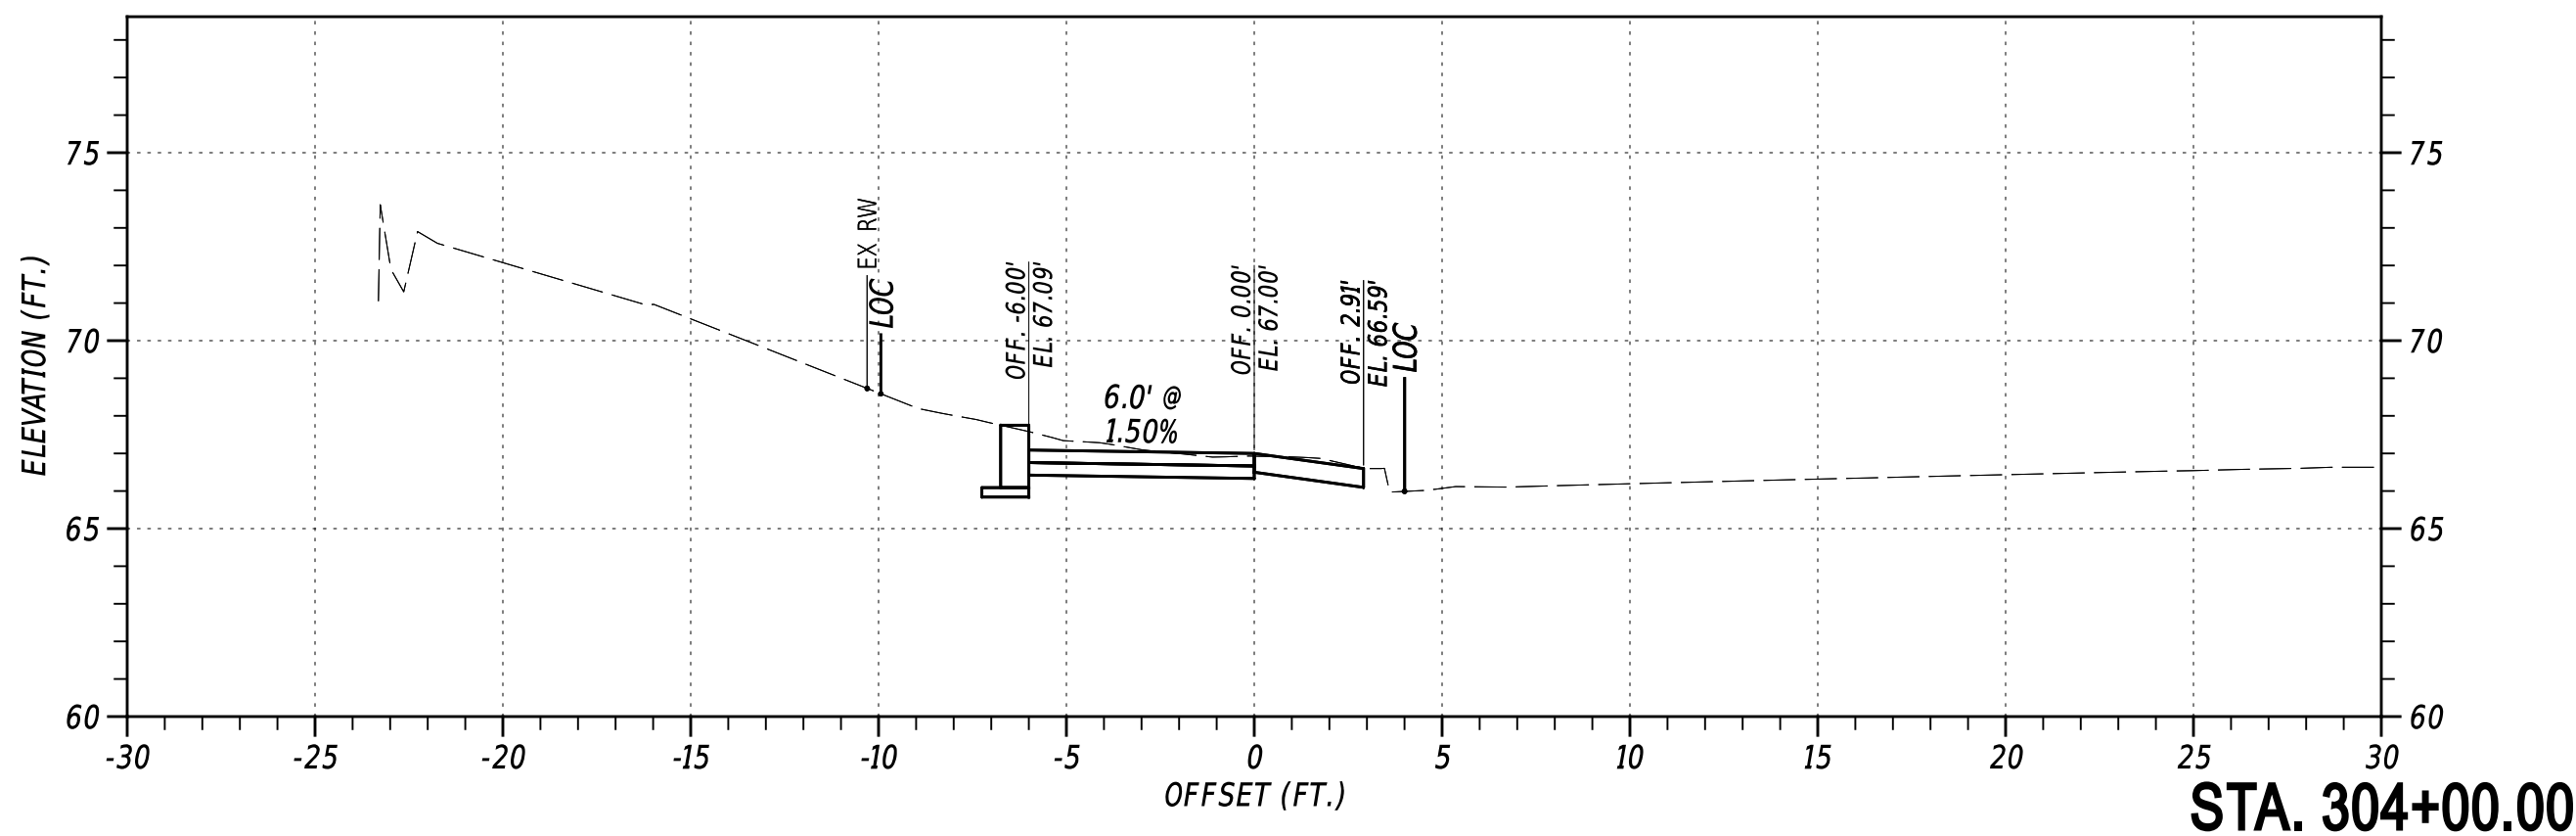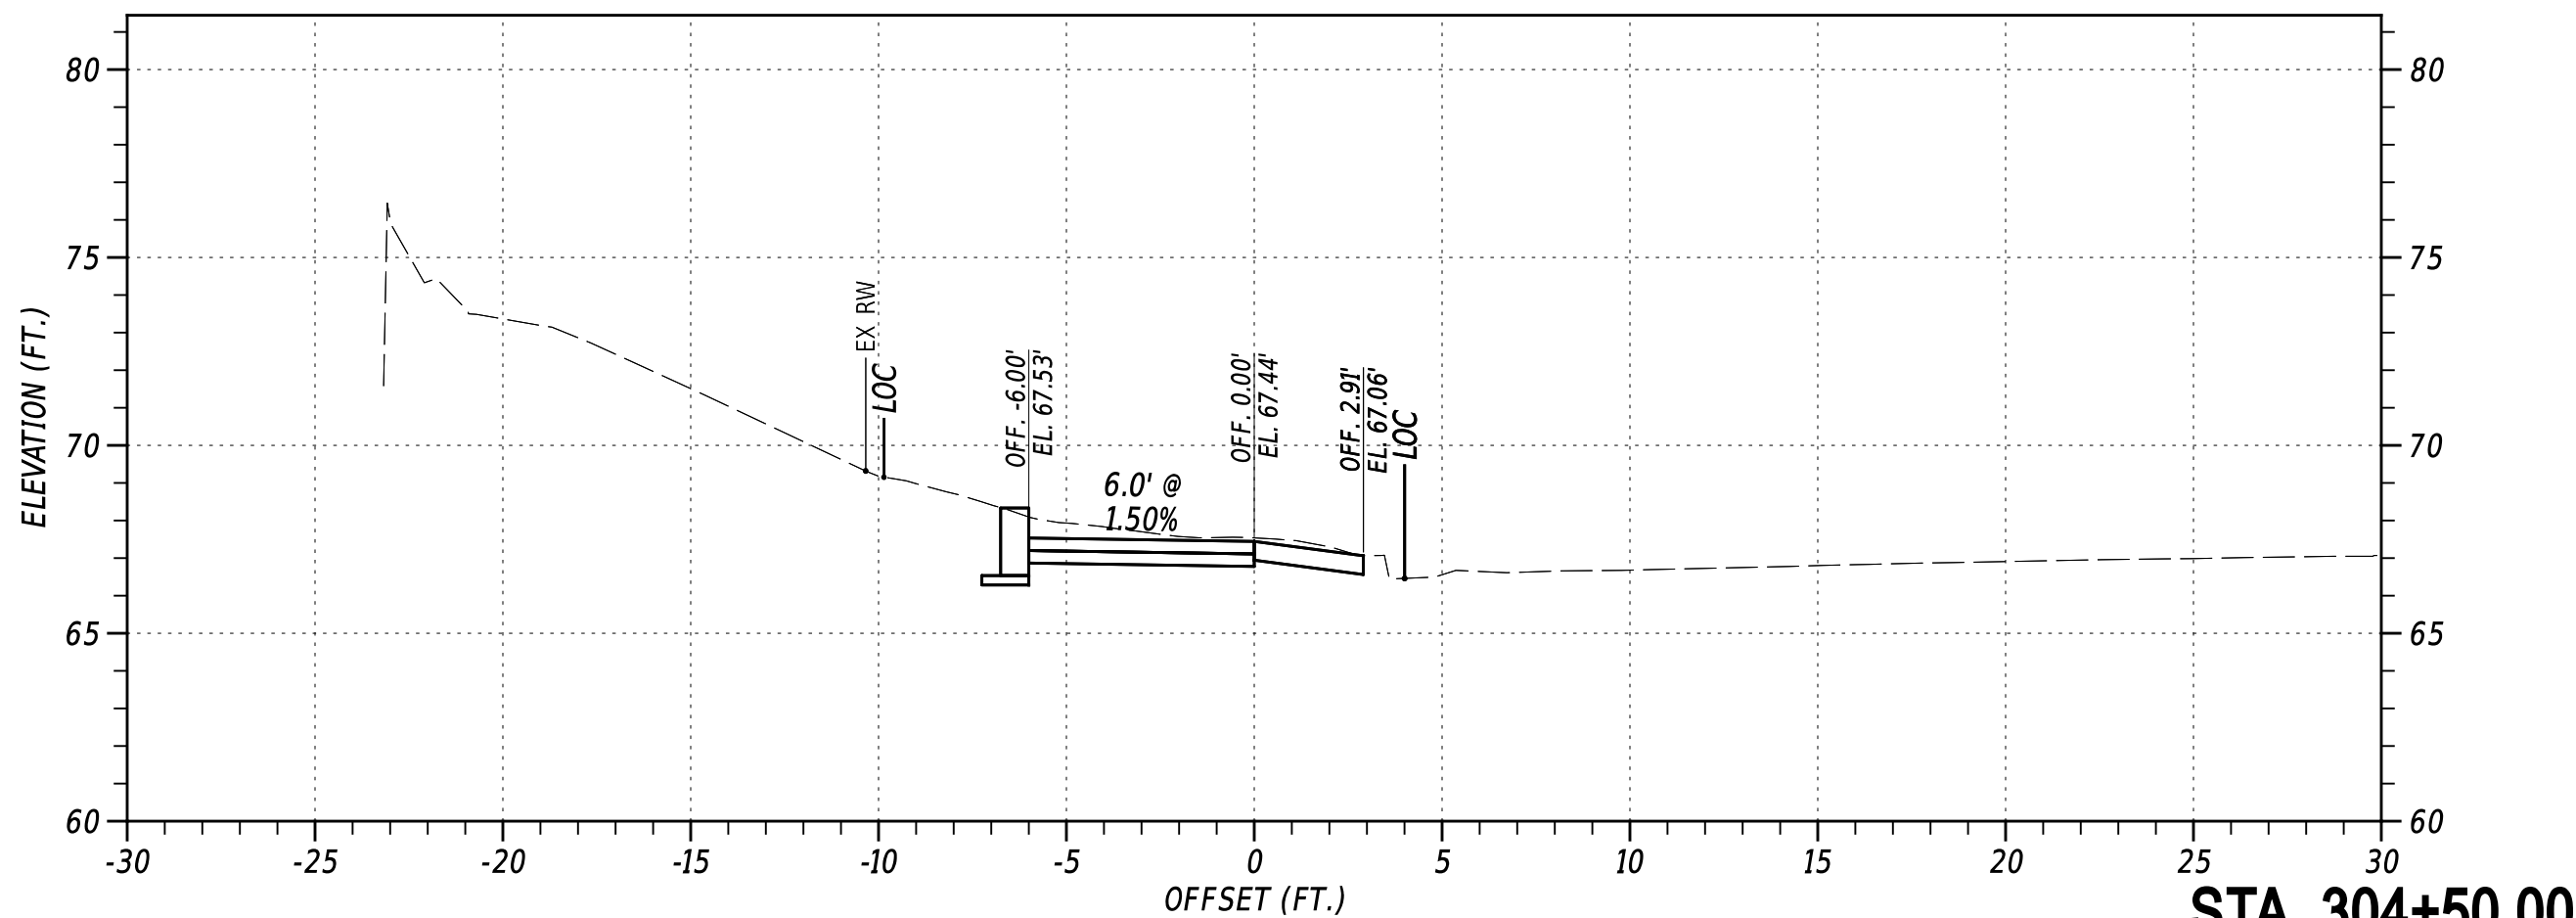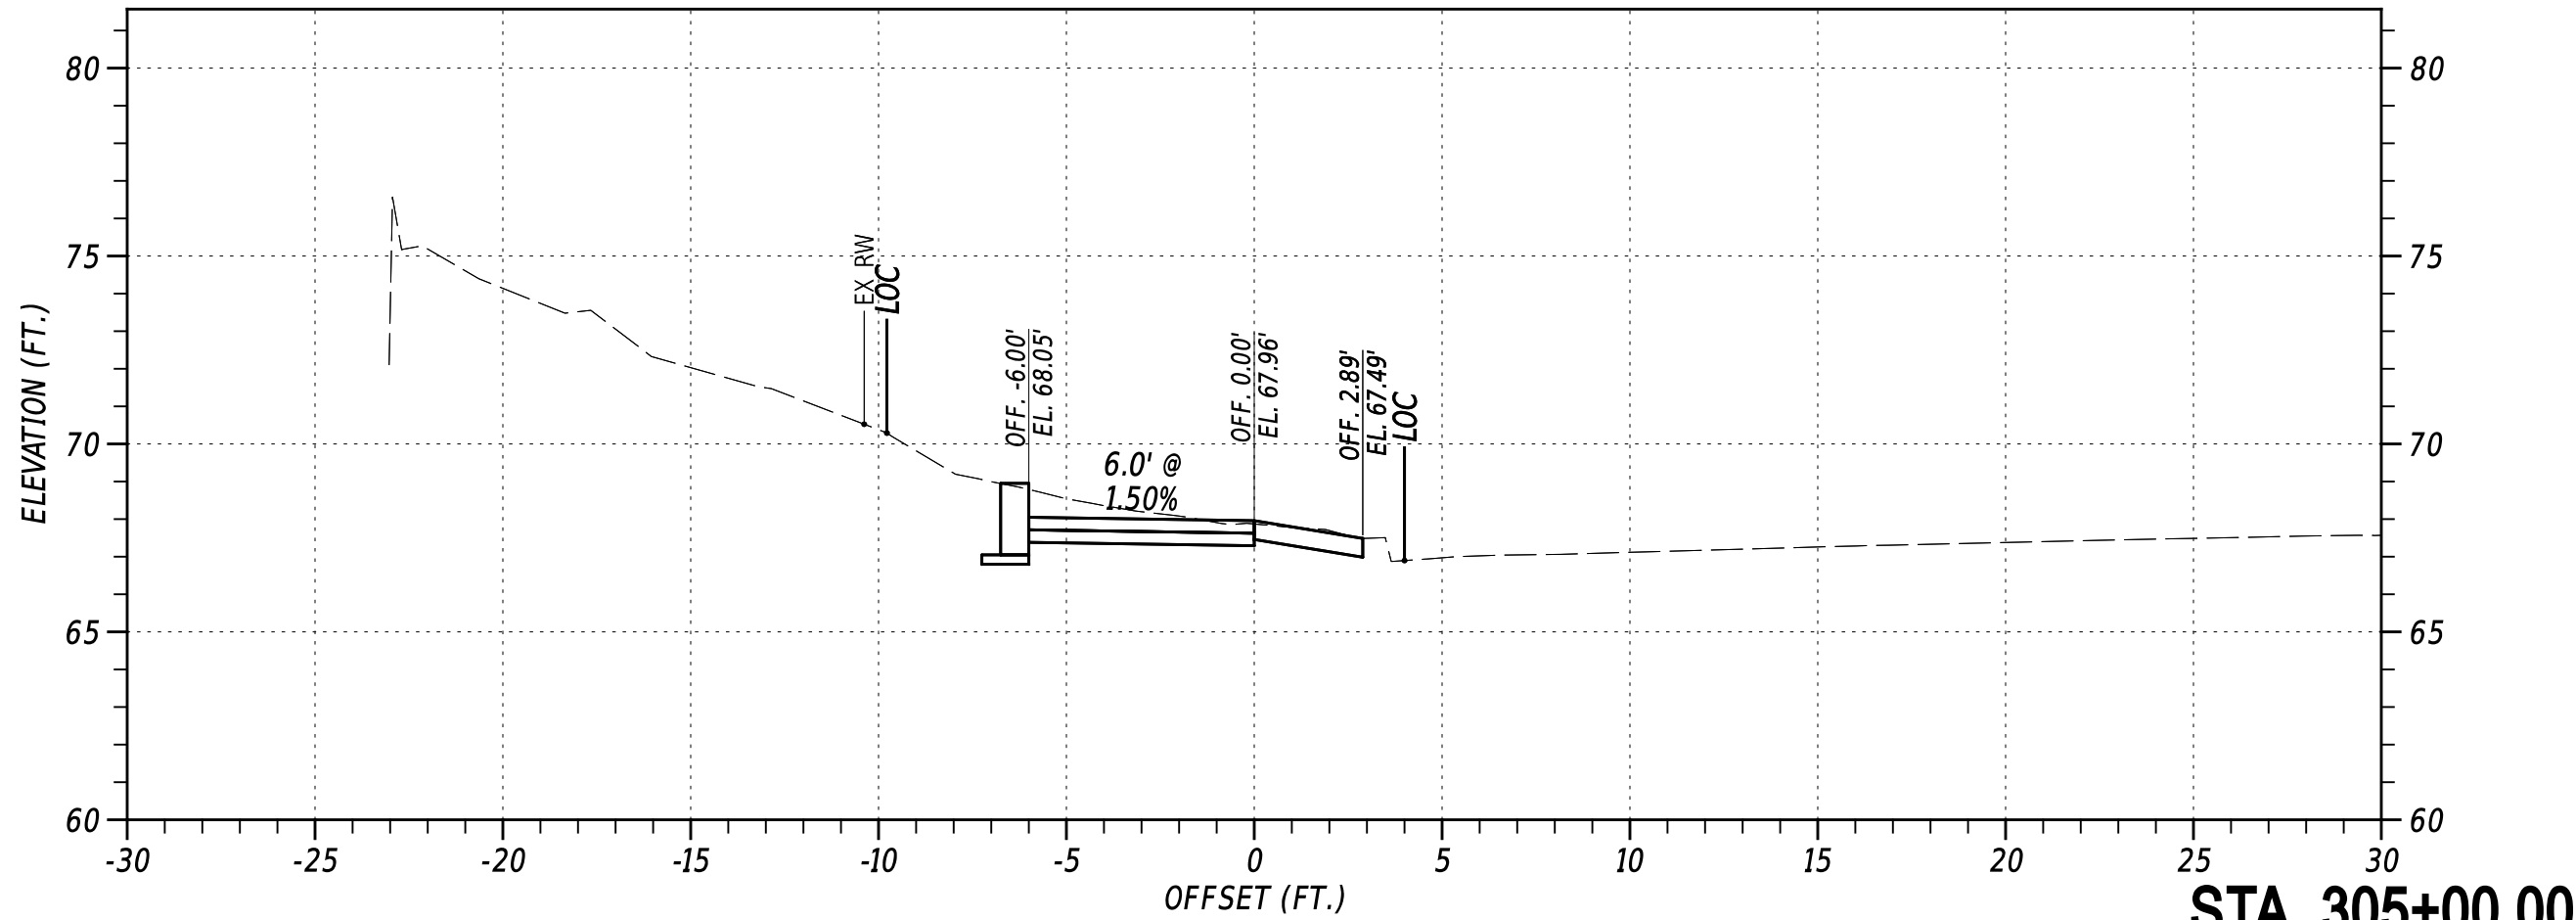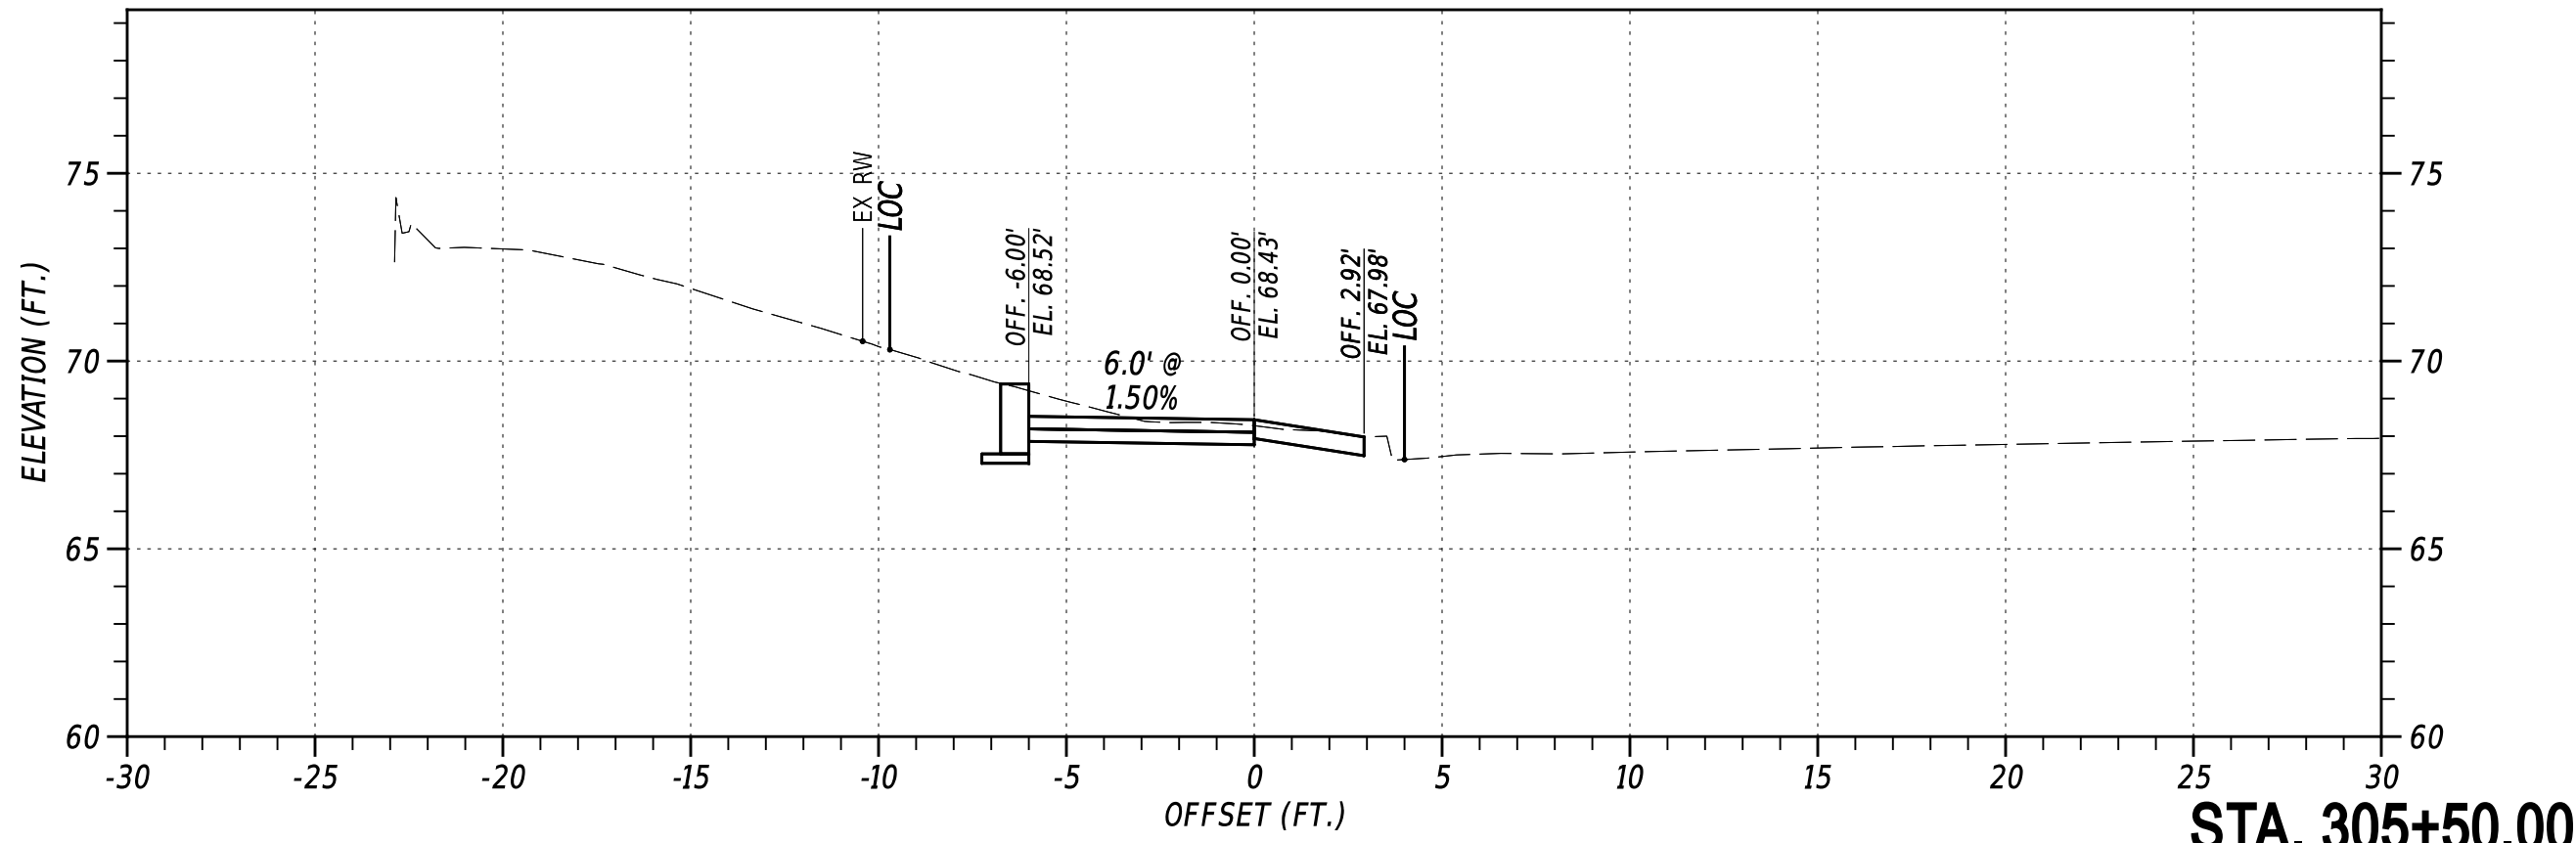









NOT TO SCALE

OLD BALTIMORE PIKE SIDE PATH, PHASE II

CONTRACT	BRIDGE NO.	N/A
T202301501	DESIGNED BY:	C. HOLLOWAY
COUNTY	CHECKED BY:	O. GREEN
NEW CASTLE		

CROSS SECTIONS
PAI
SHEET NO.
29

27-AUG-2024
U:\Accounts\DEDOT\DEDOT22014 - AGR1955F Task 5 Old Baltimore Pike Redesign\CTDGNVX_300_RDSF_T202301501_PEN.dgn

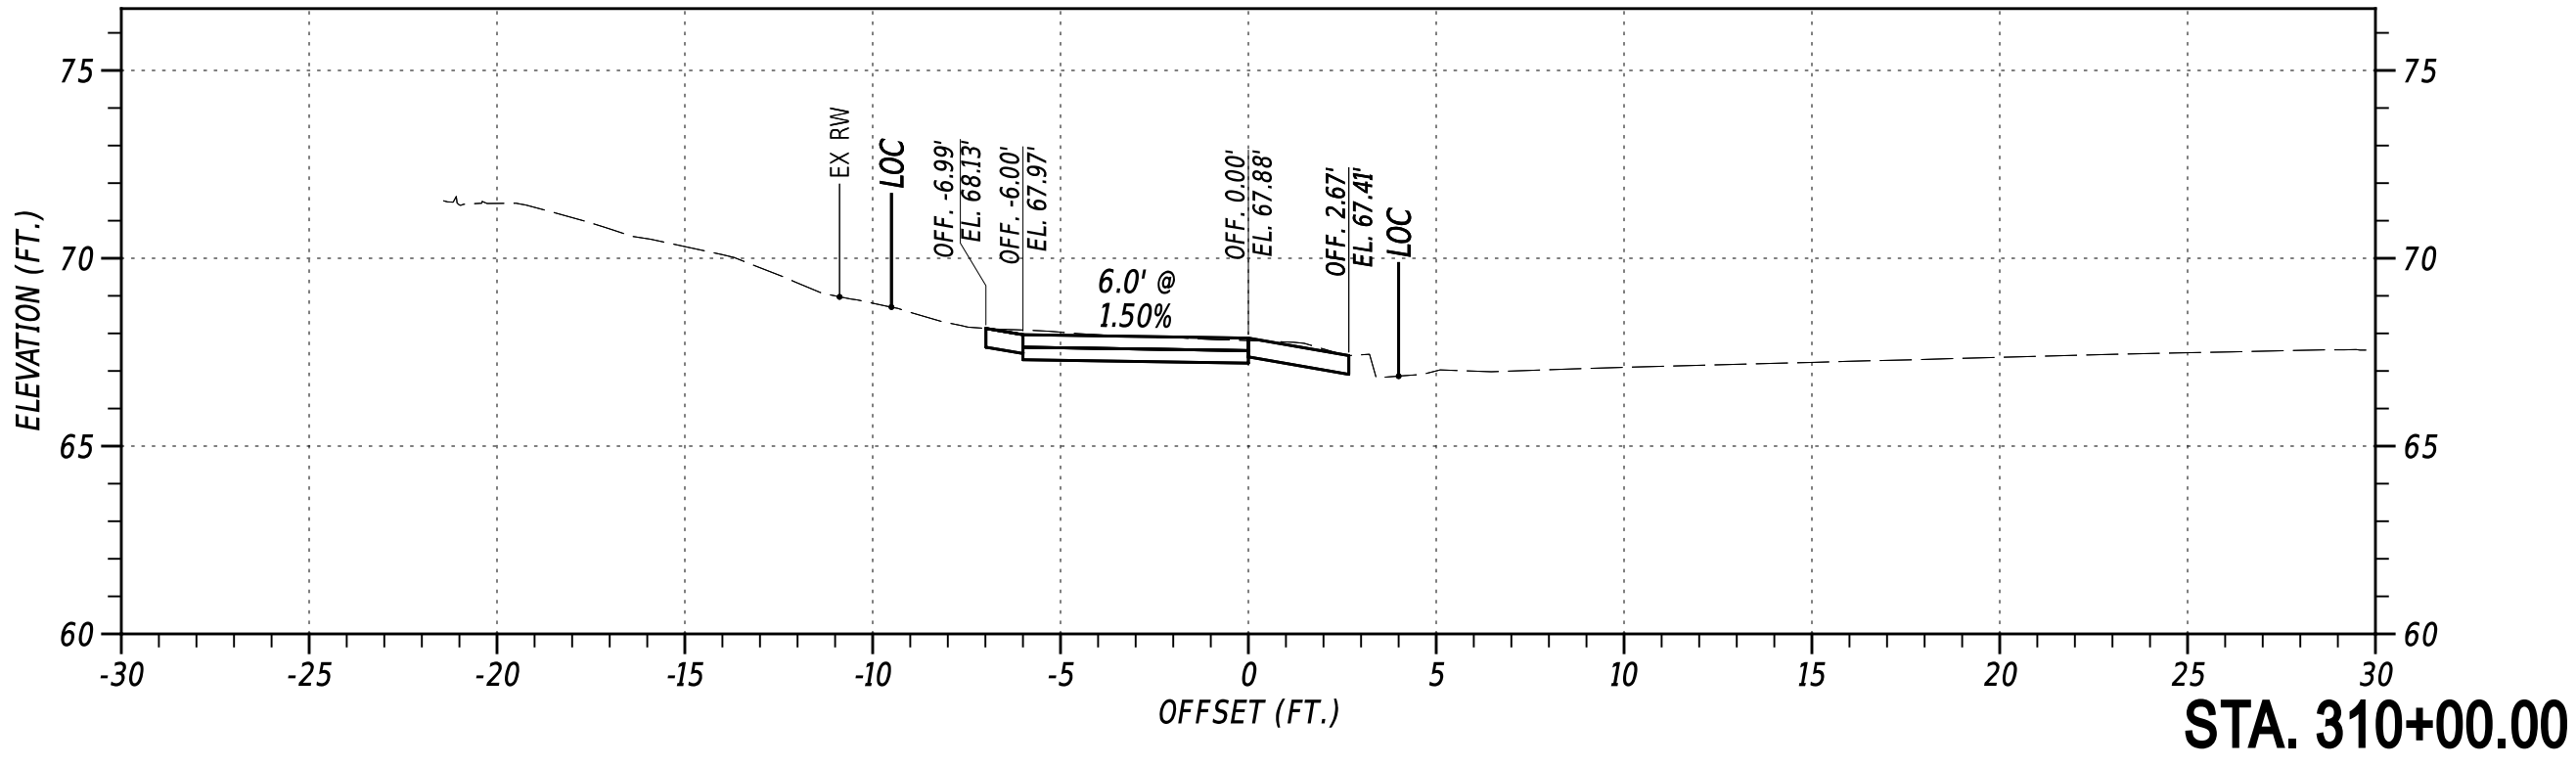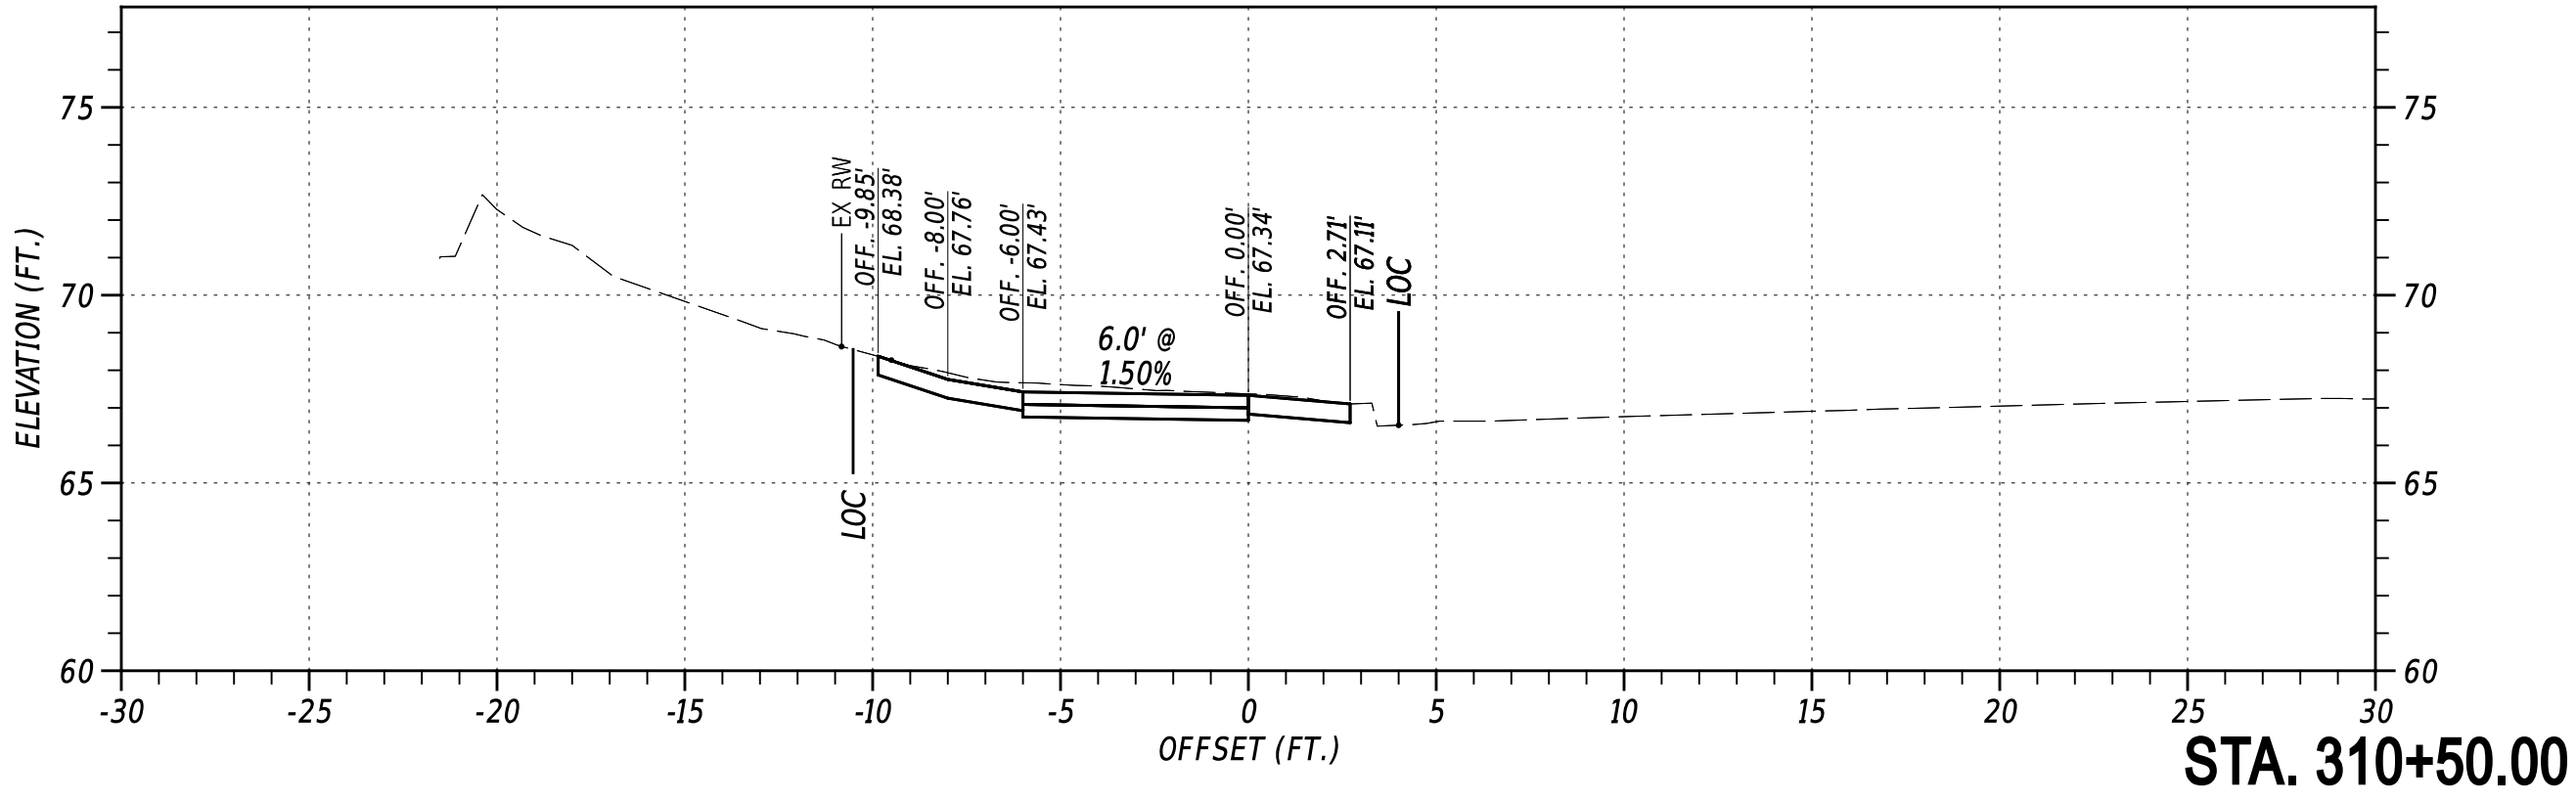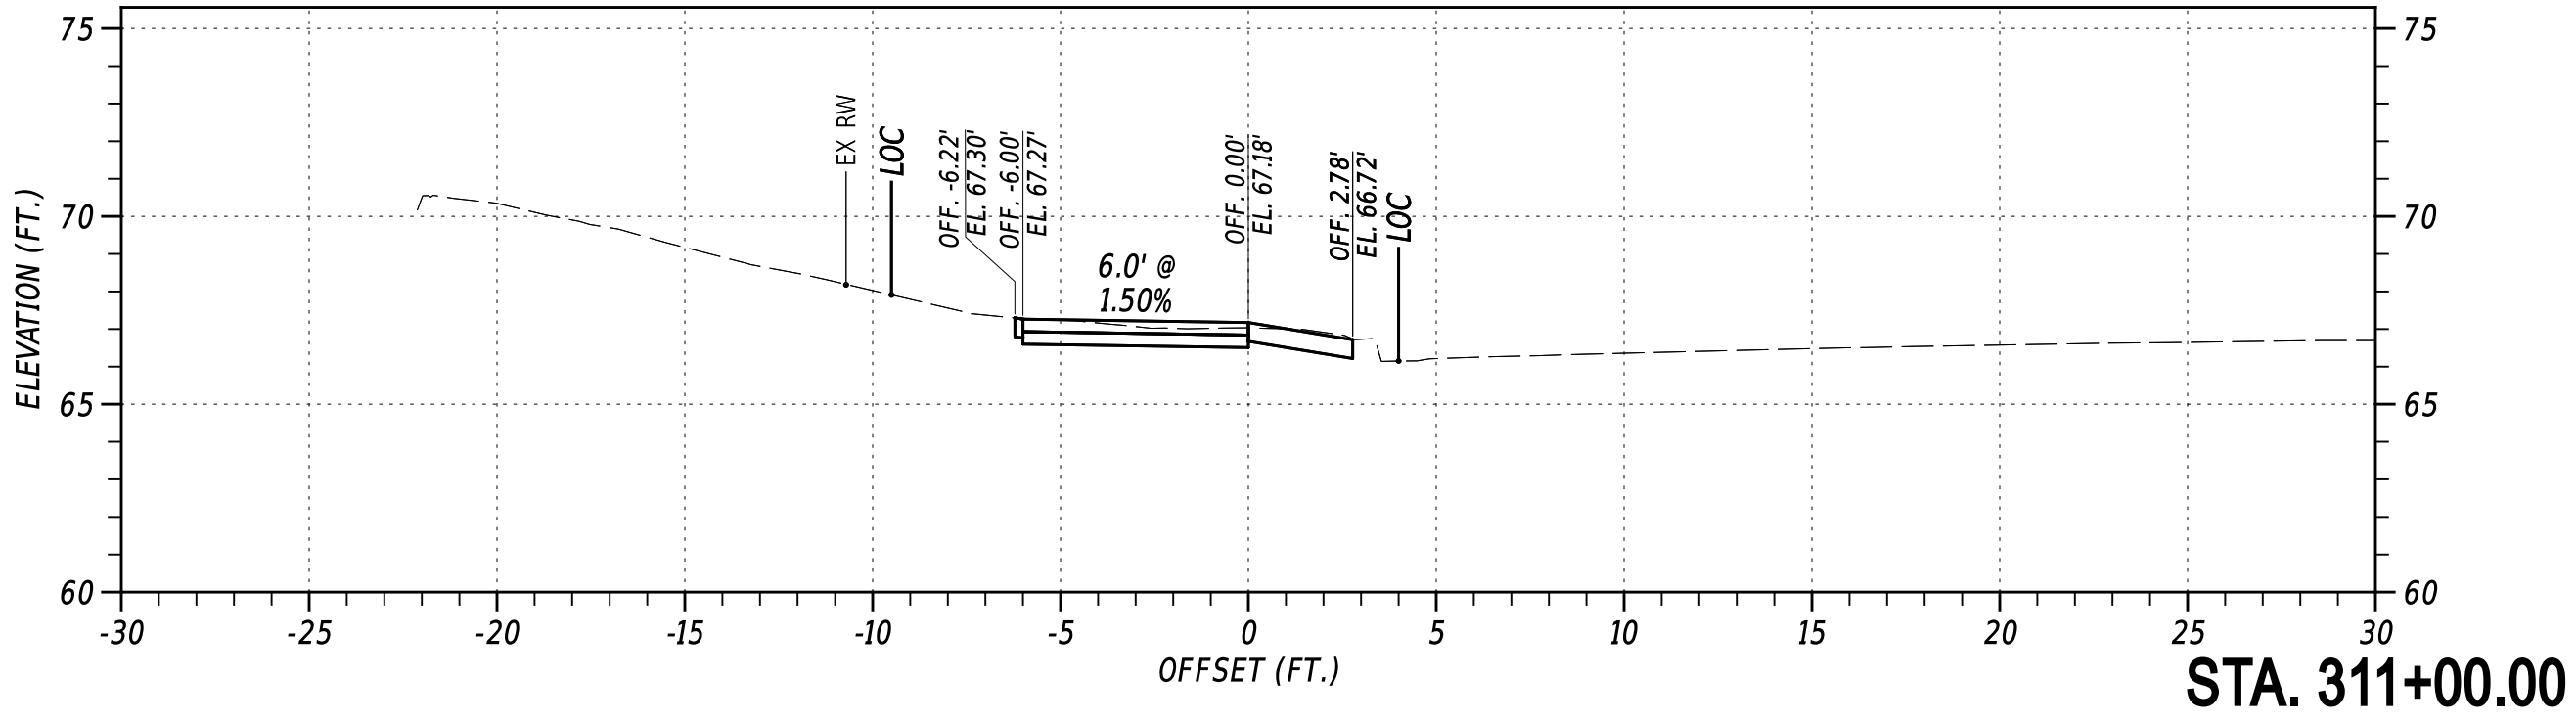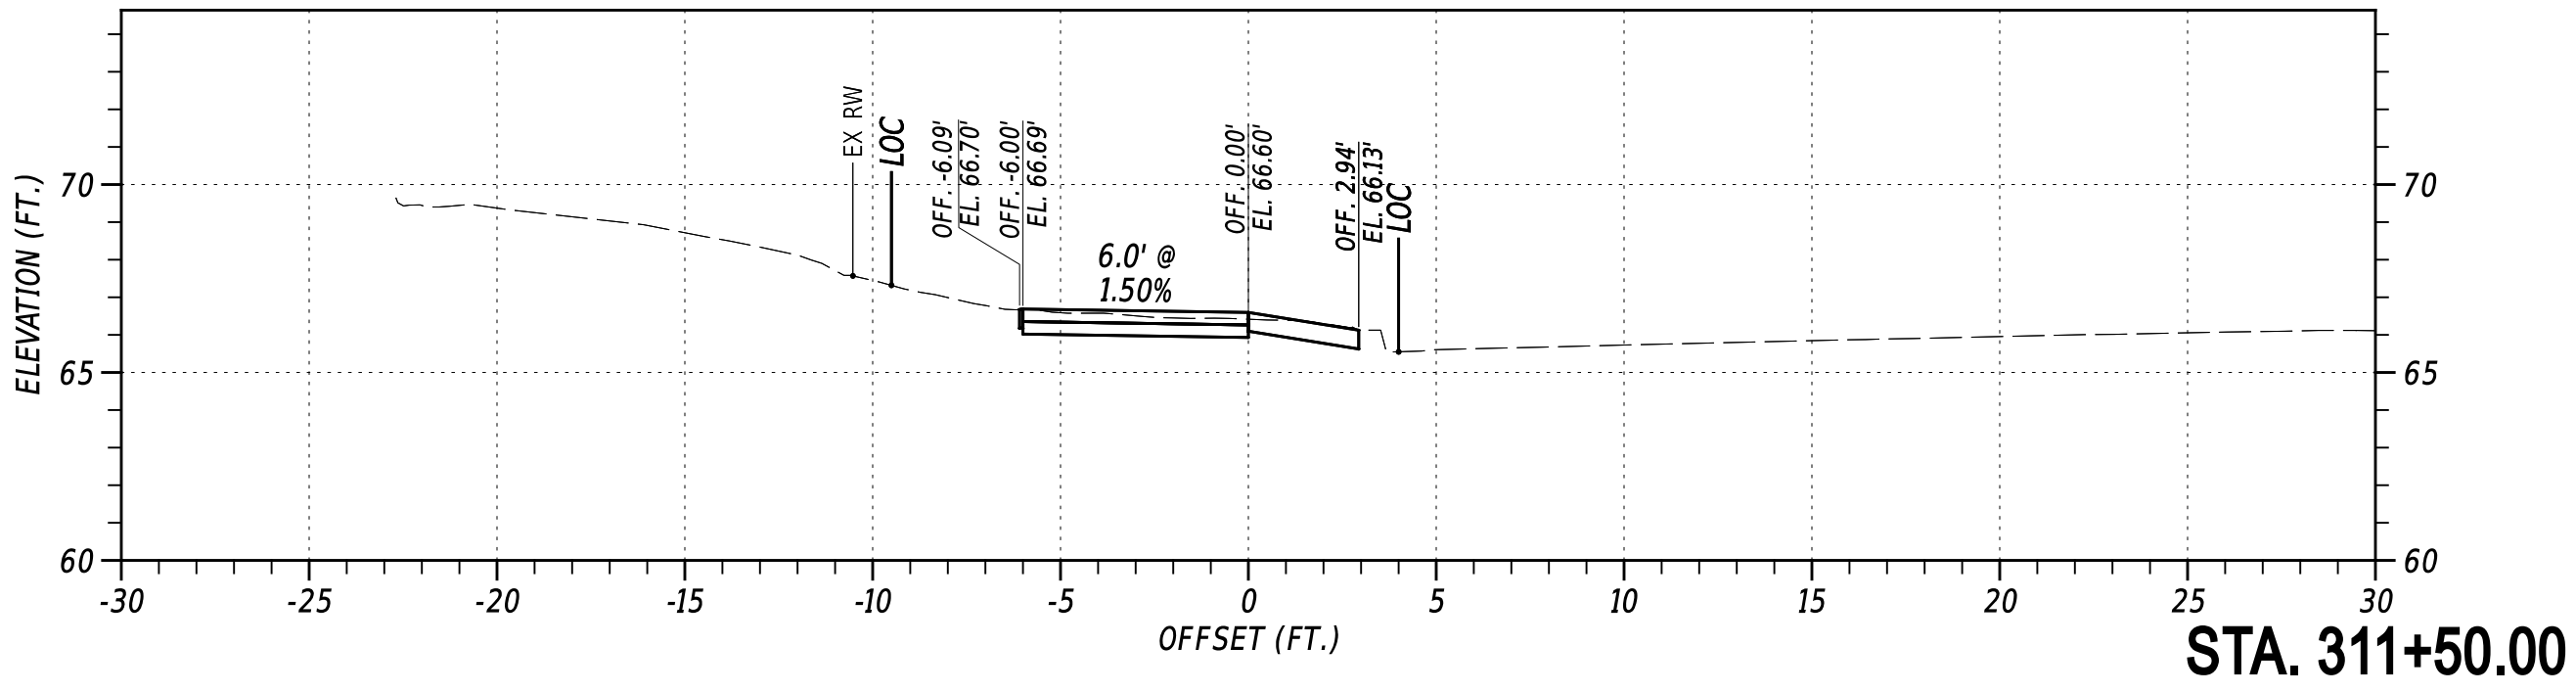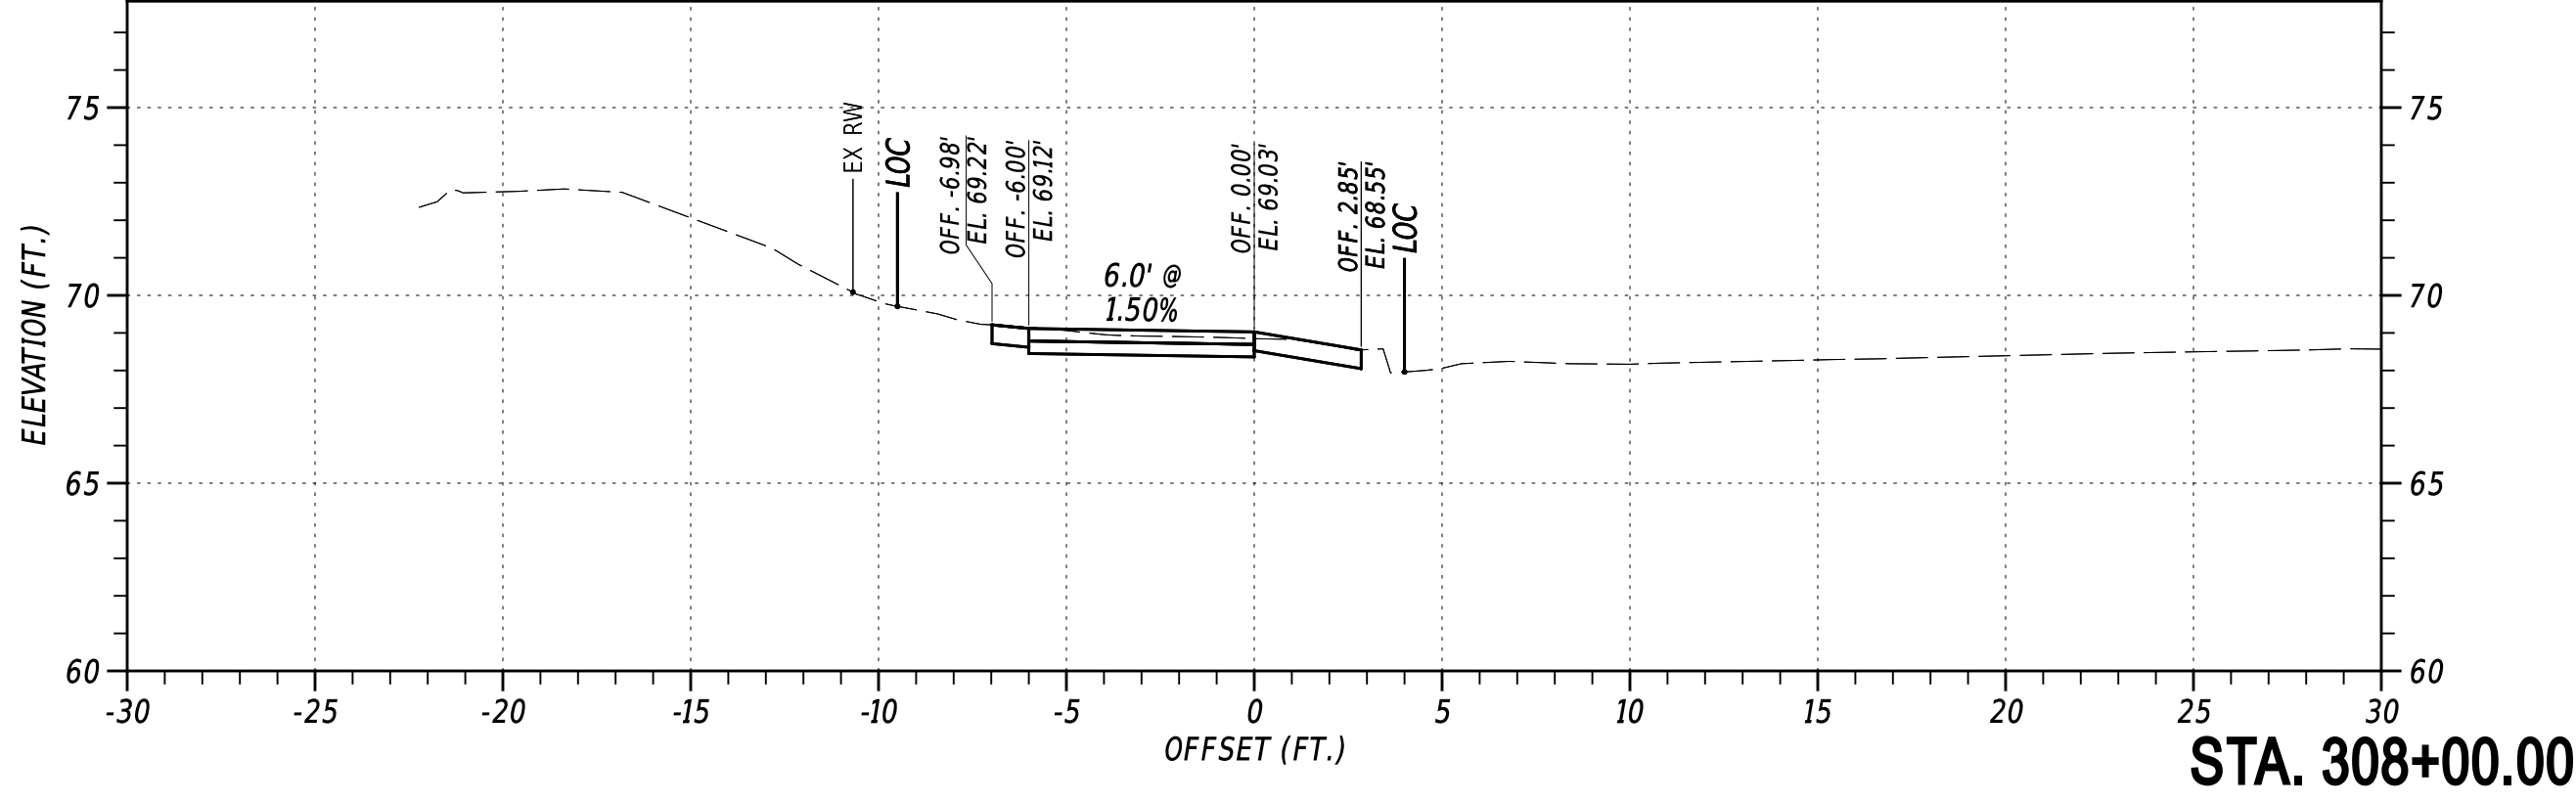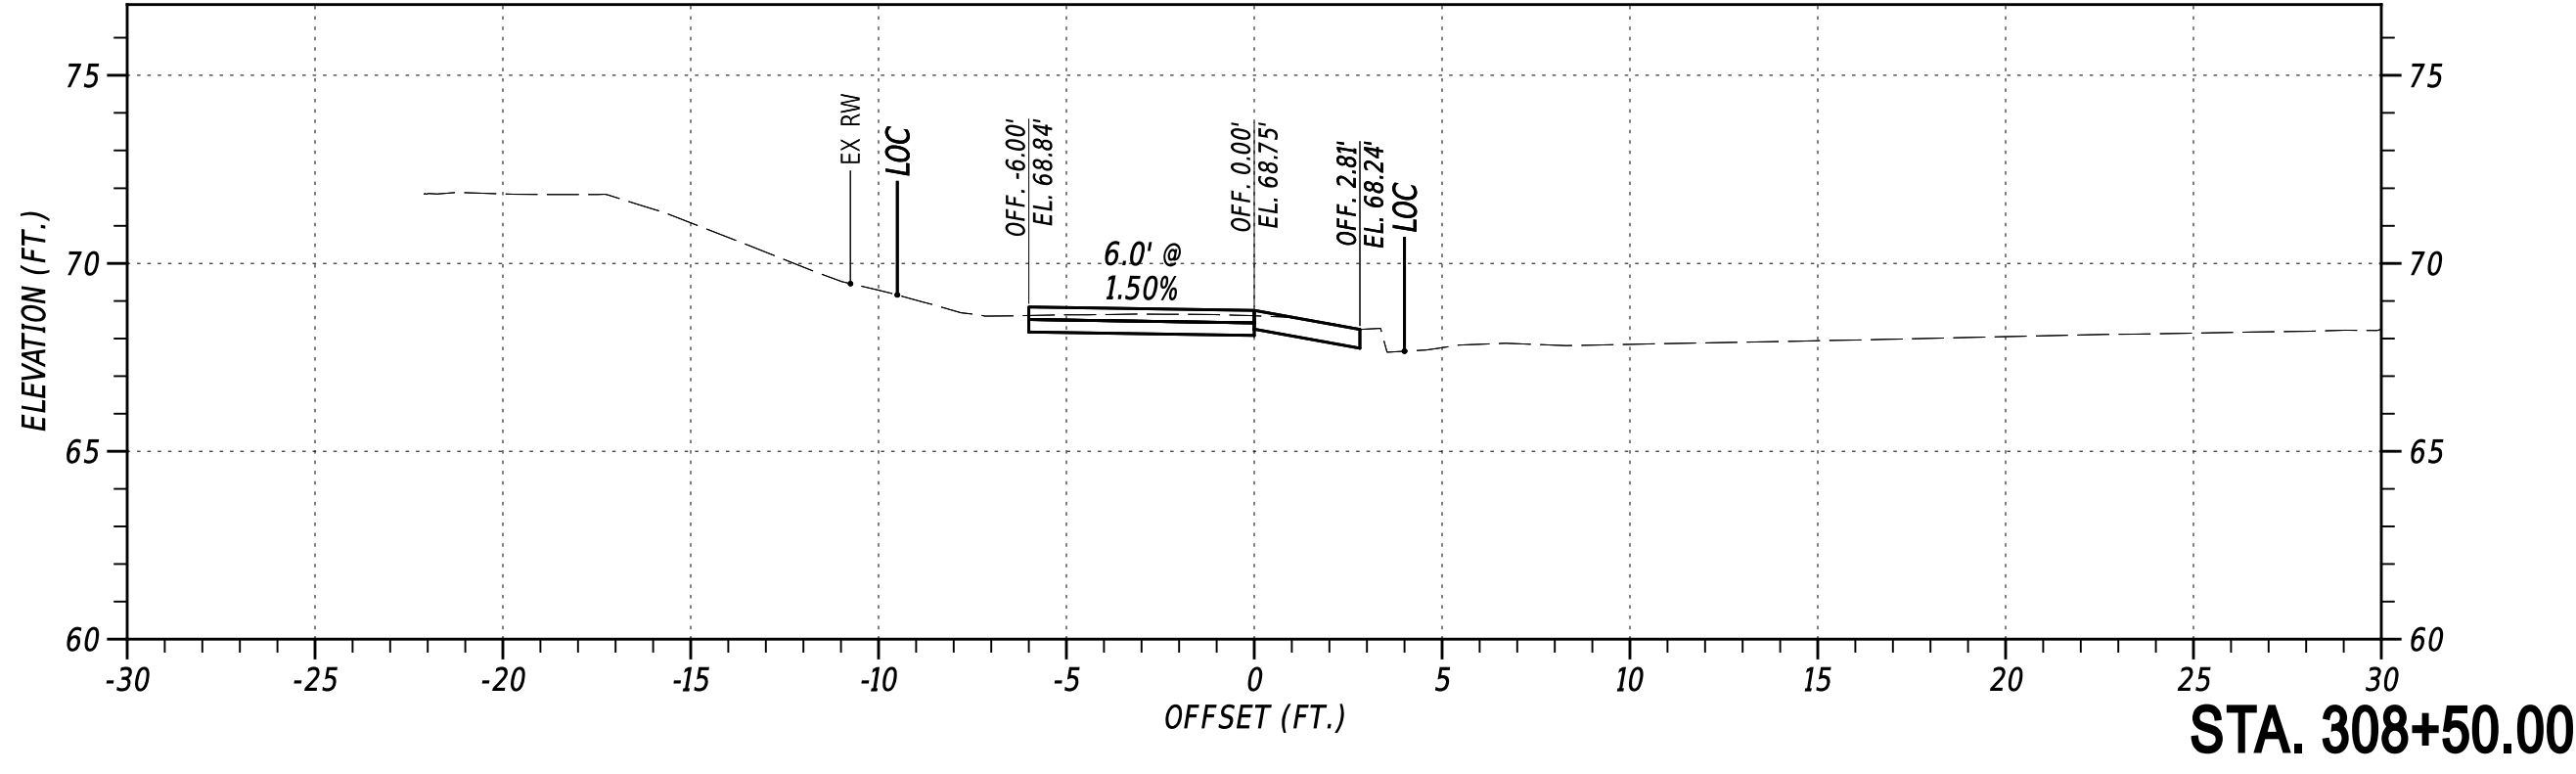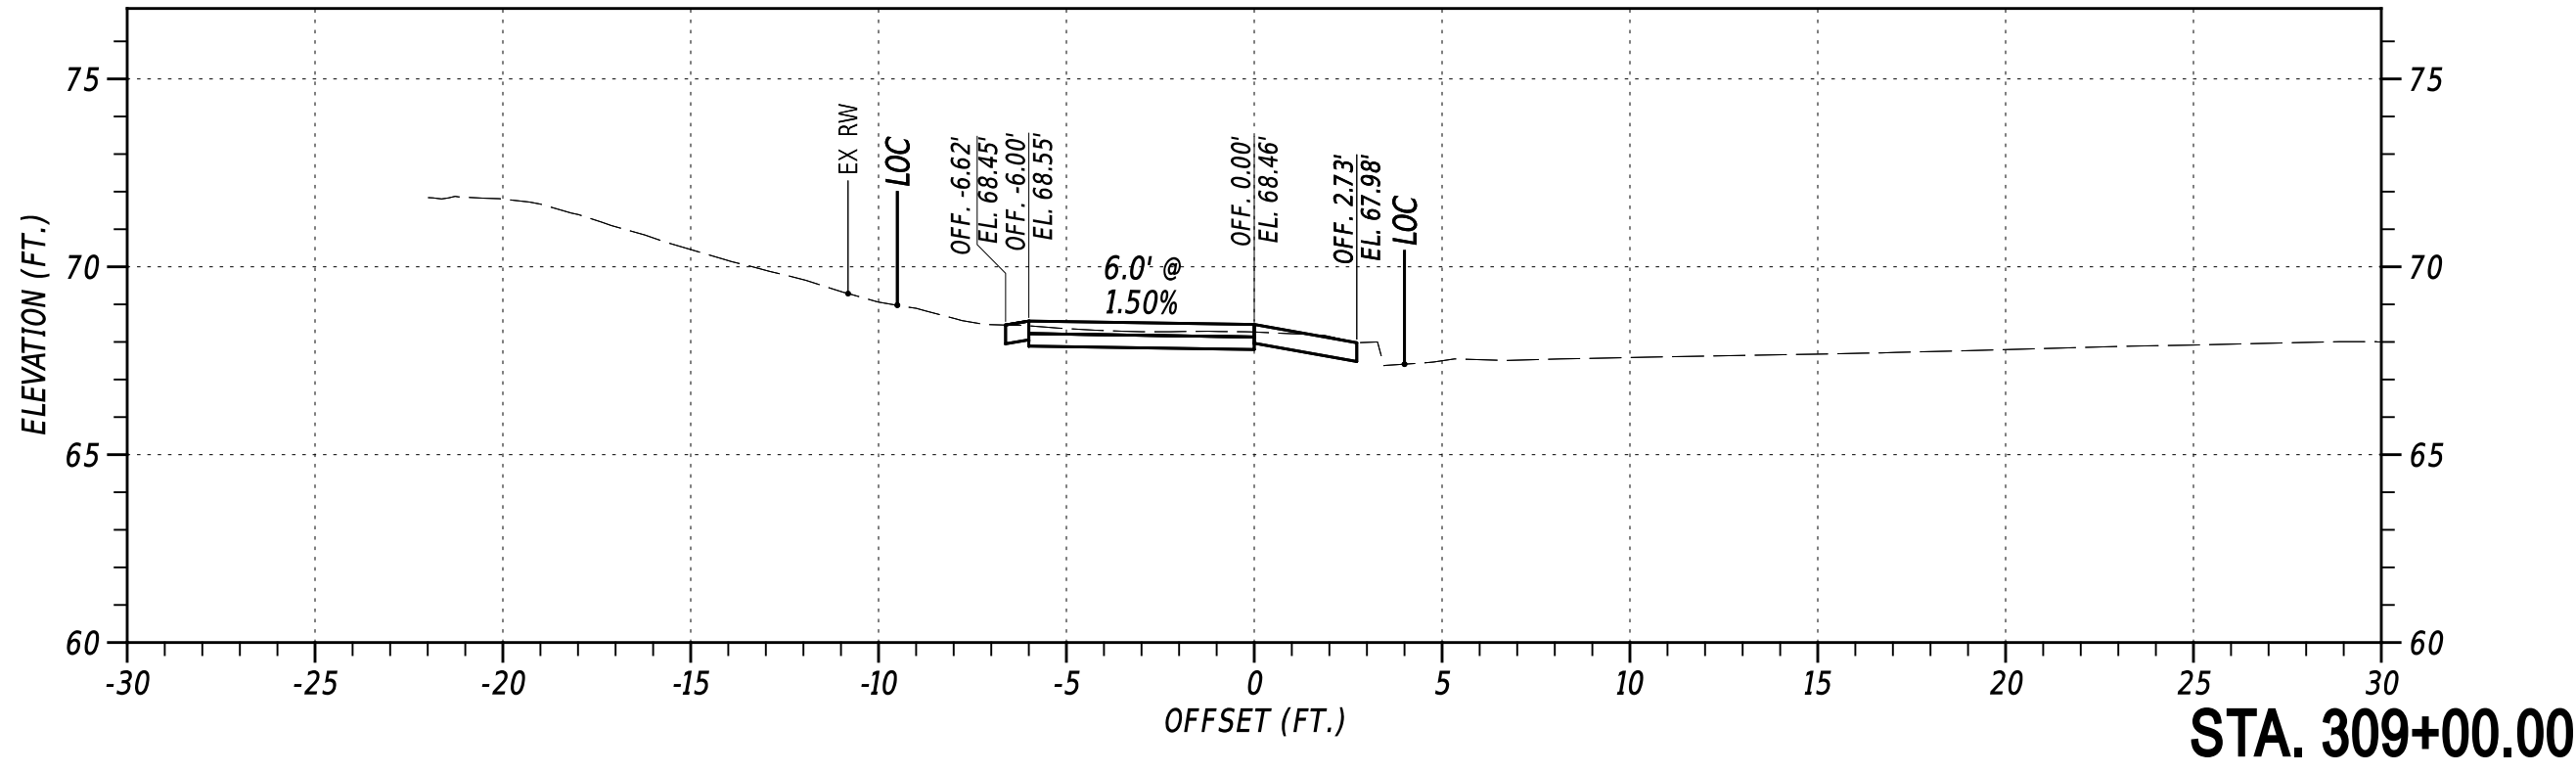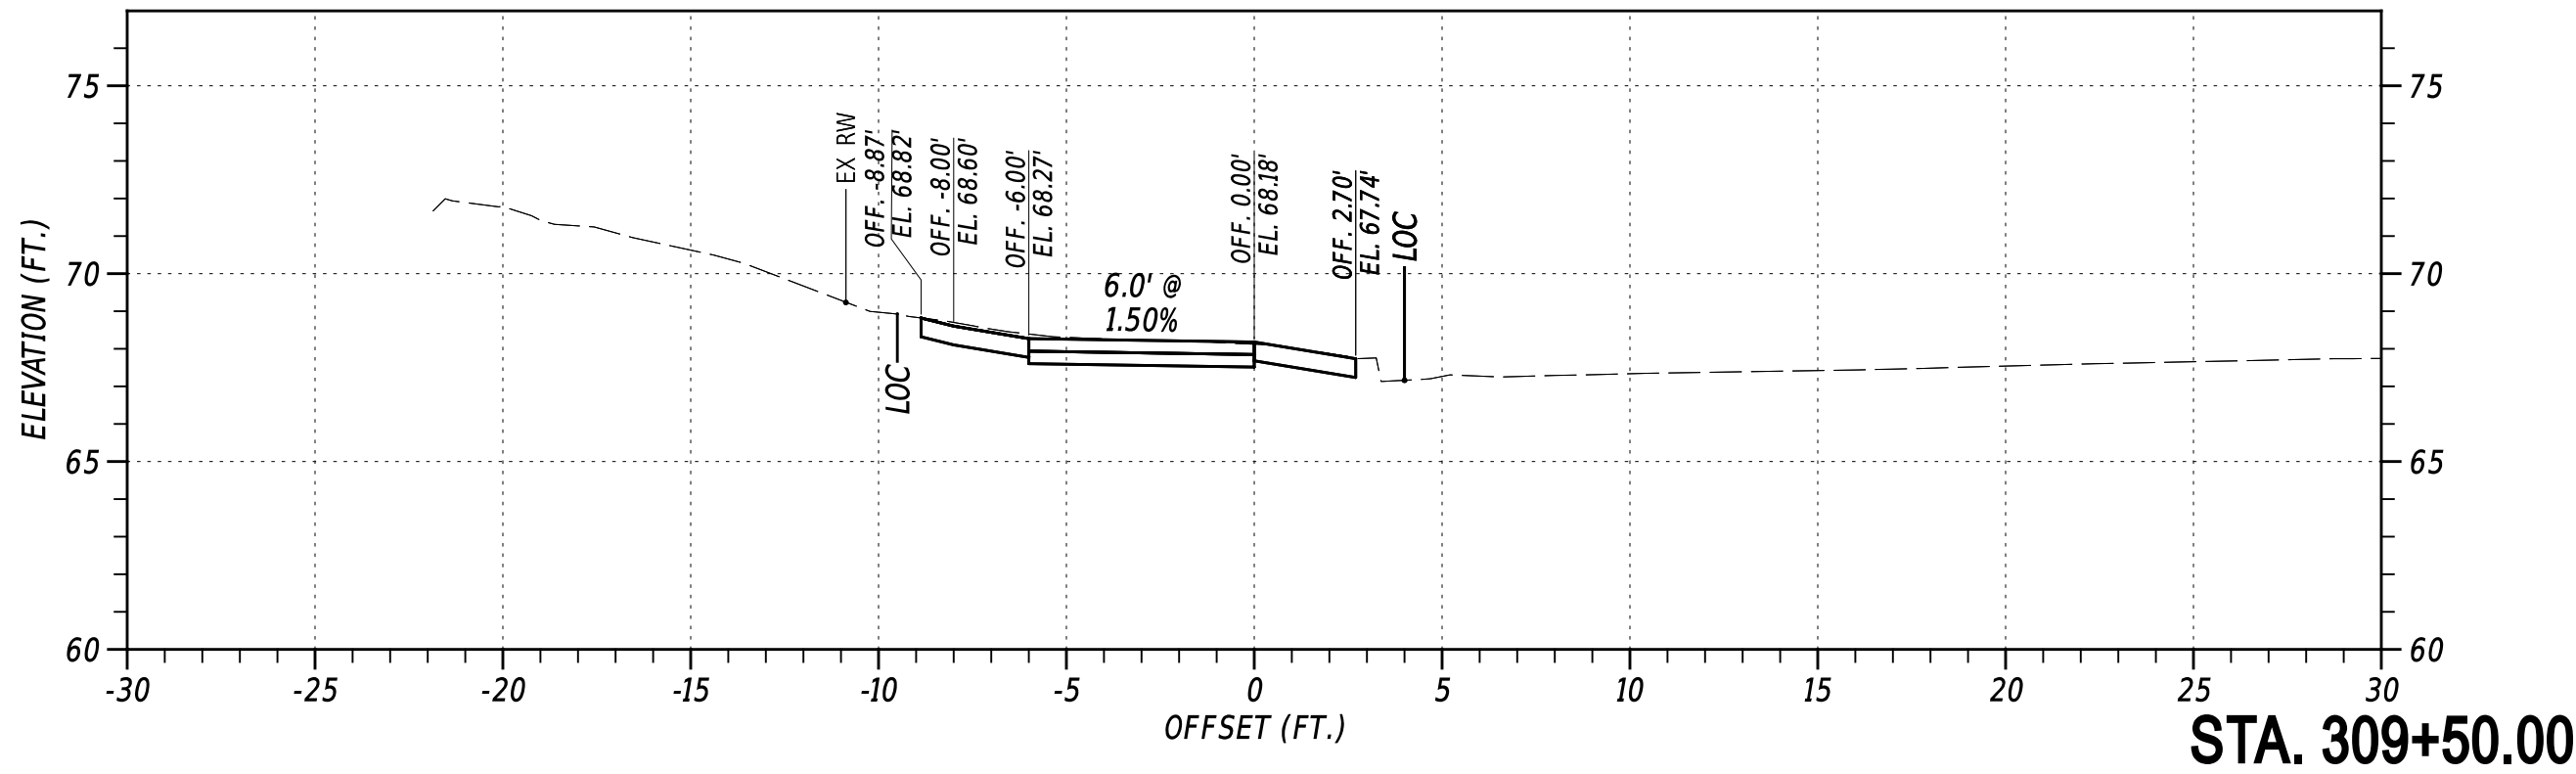








NOT TO SCALE

OLD BALTIMORE PIKE
SIDE PATH, PHASE II

CONTRACT	BRIDGE NO.	N/A
T202301501	DESIGNED BY:	C. HOLLOWAY
COUNTY	CHECKED BY:	O. GREEN
NEW CASTLE		

CROSS SECTIONS
PAI
SHEET NO.
30

27-AUG-2024
U:\A22
Accounts\DEDOT\DEDOT2014 - AGR1955F Task 5 Old Baltimore Pike Pedes\DESIGN\CTDGNYS_300_RDSF_T202301501_PEN.dgn

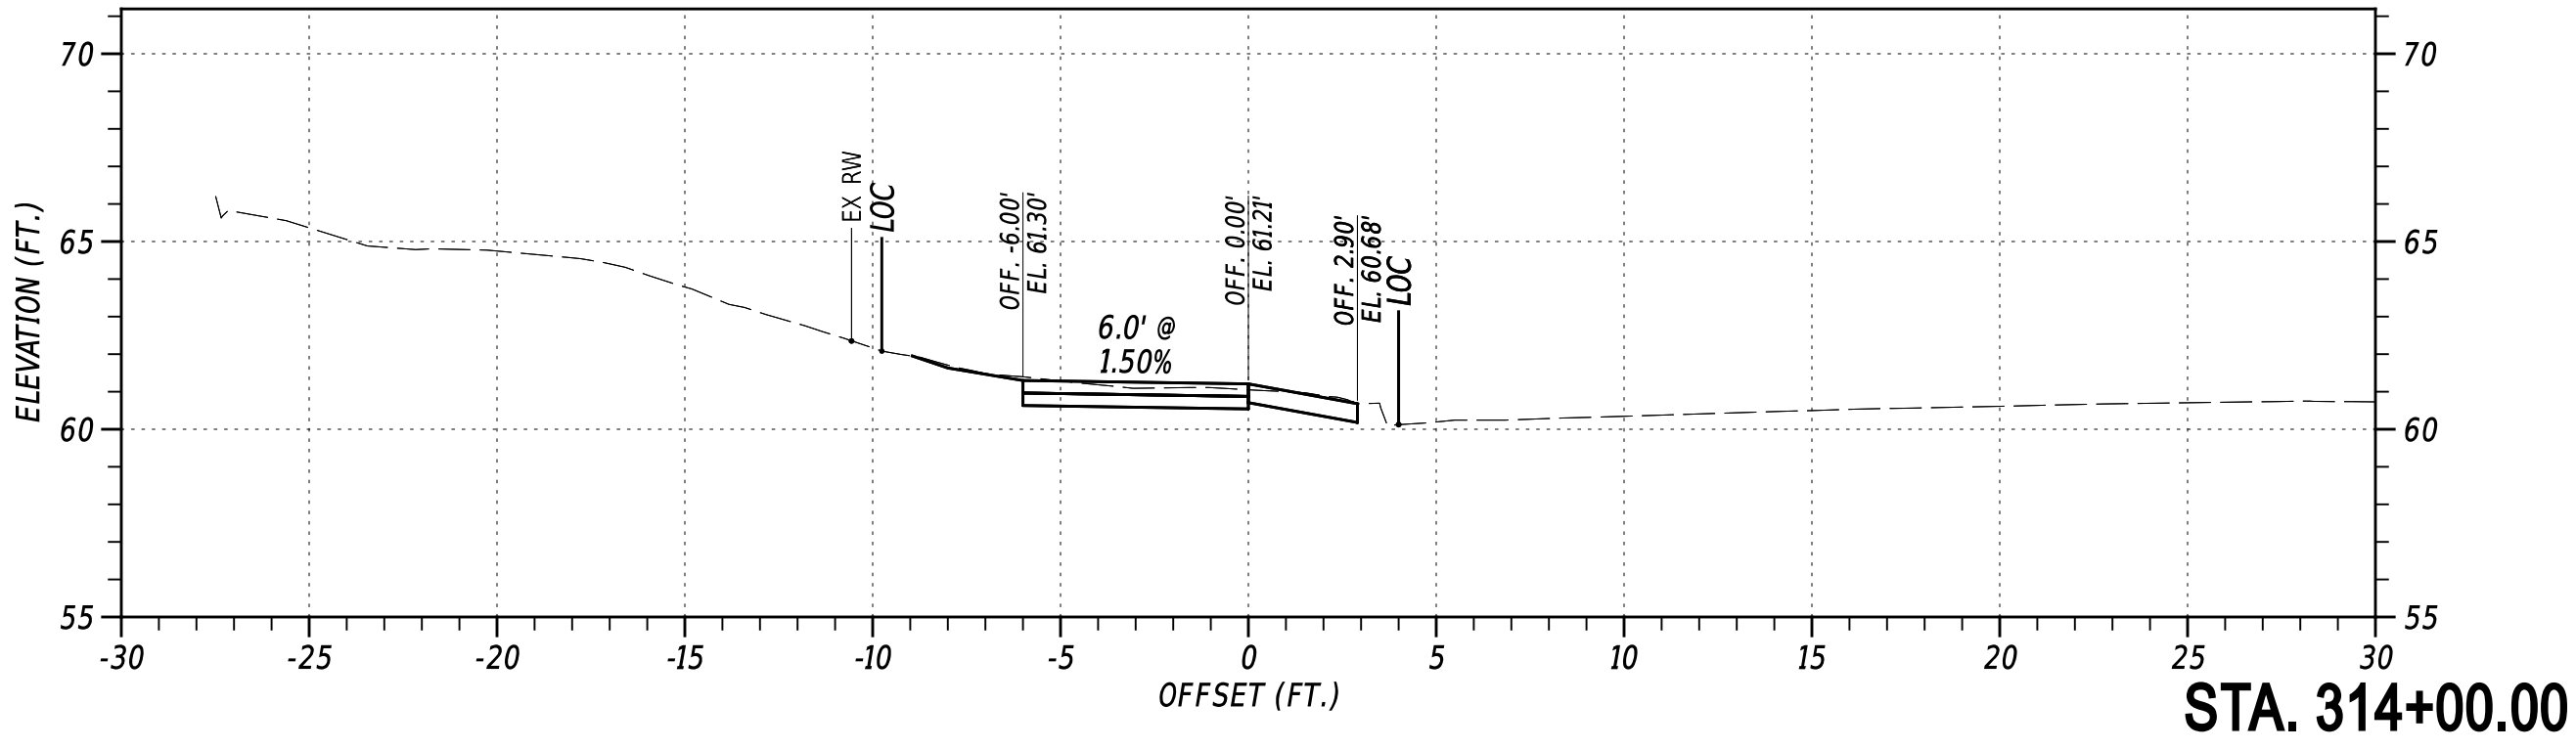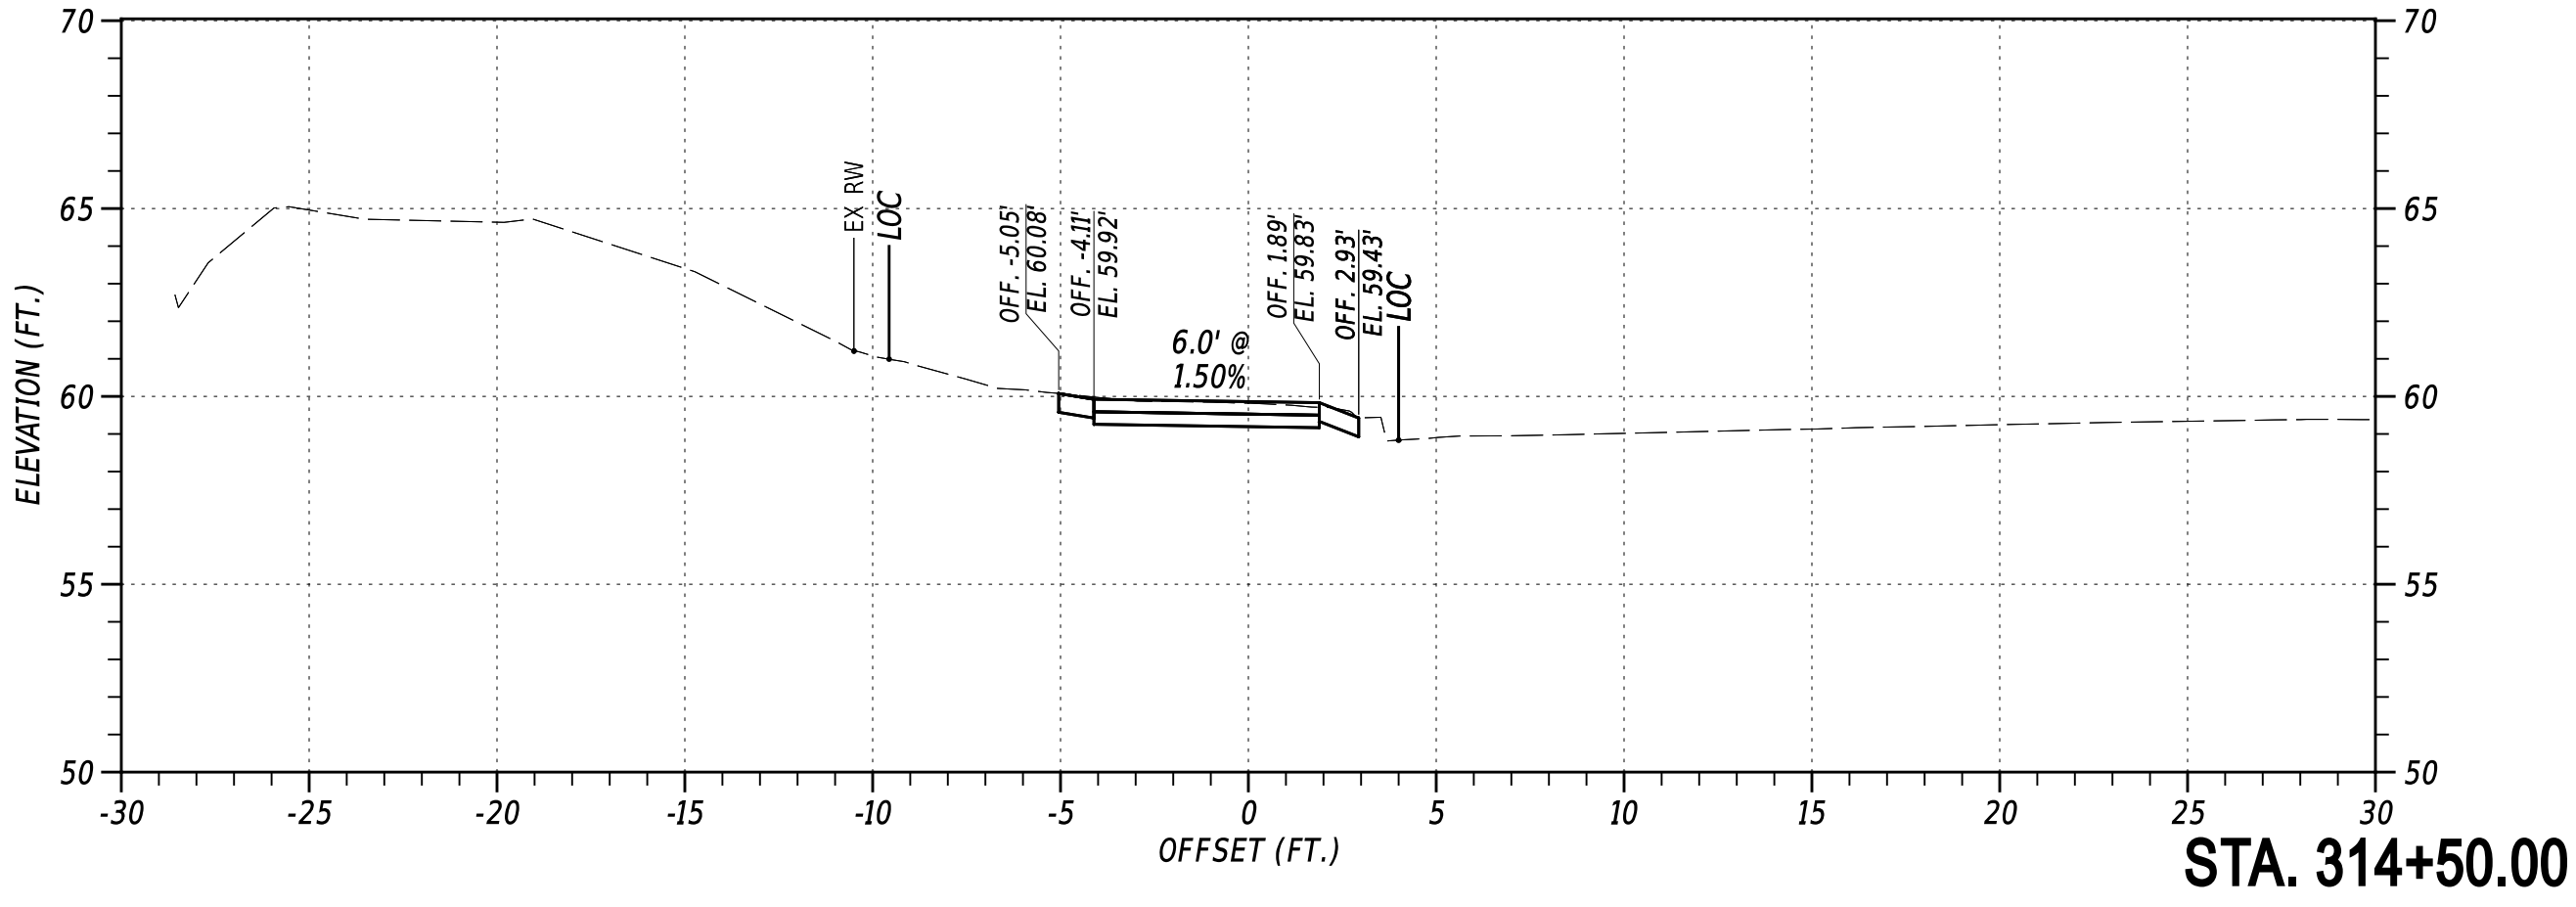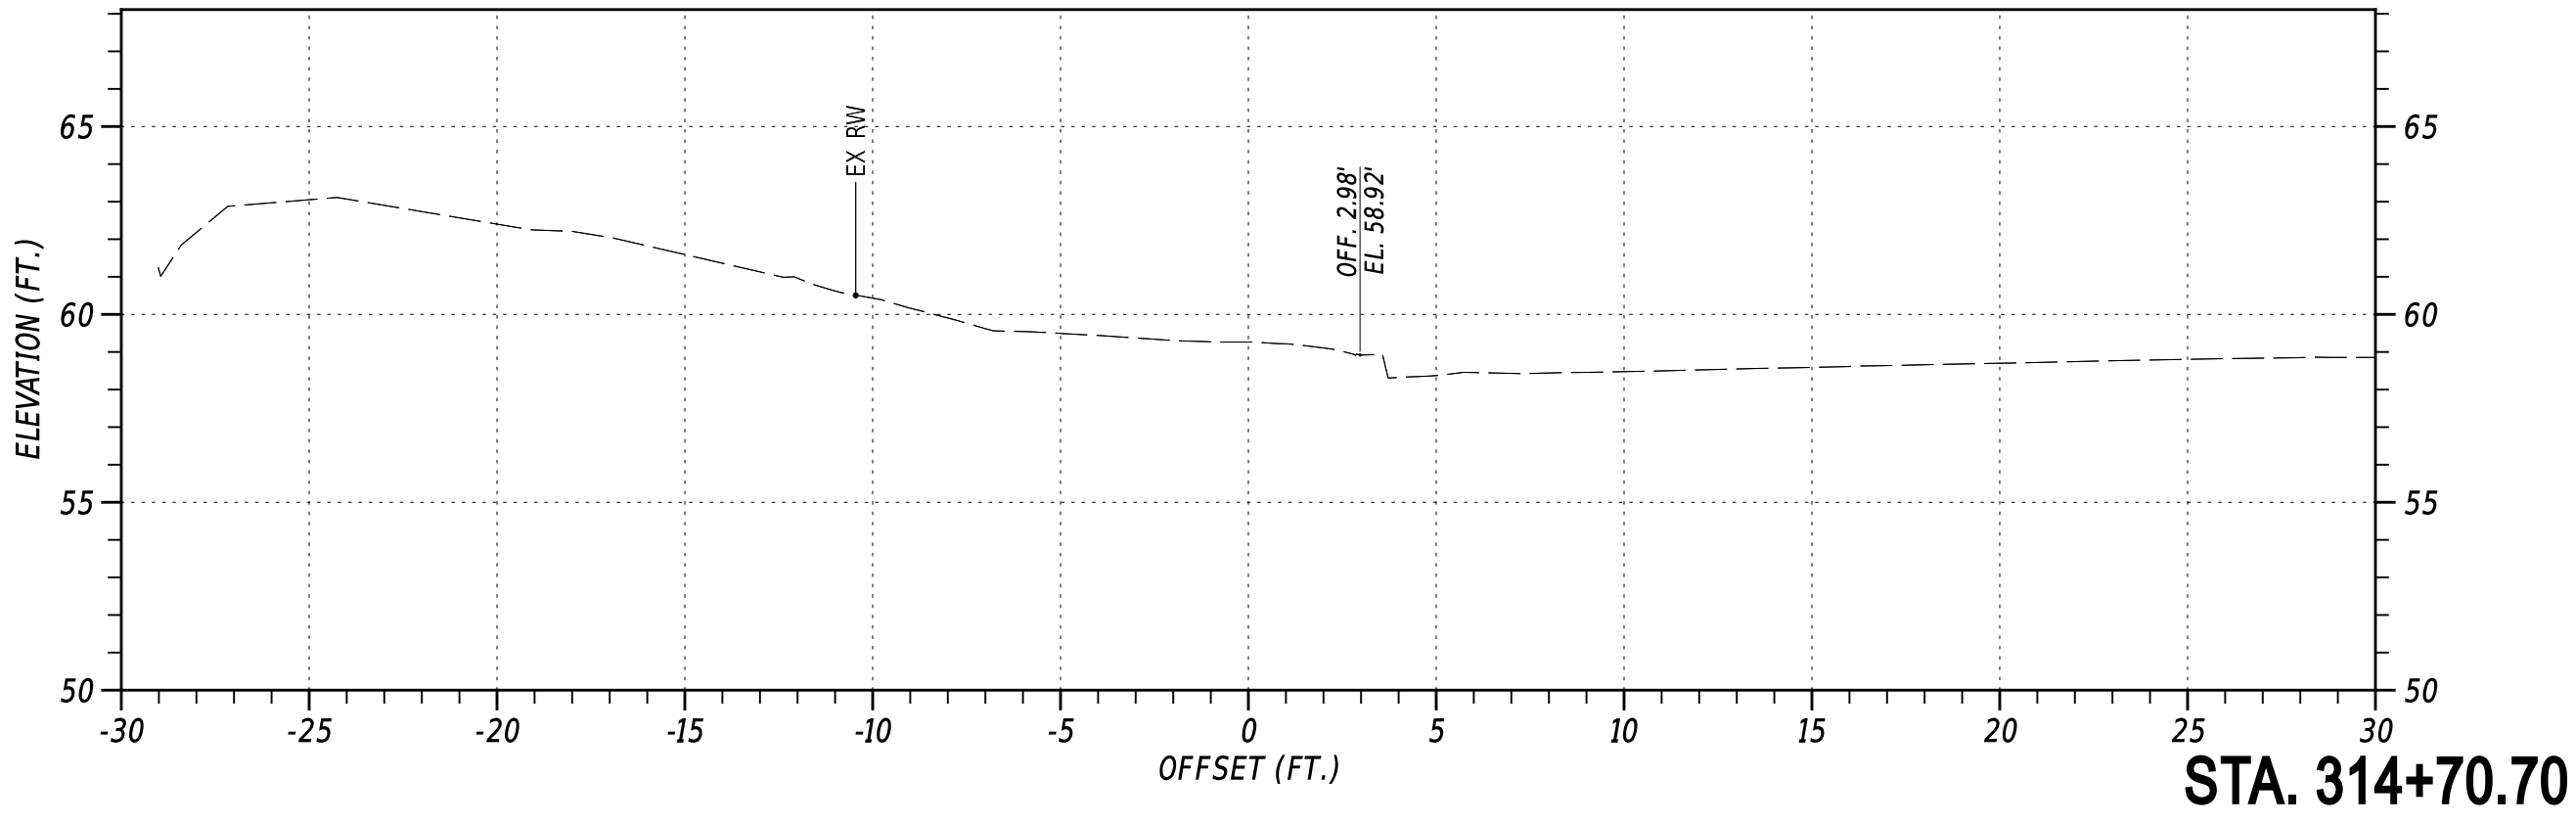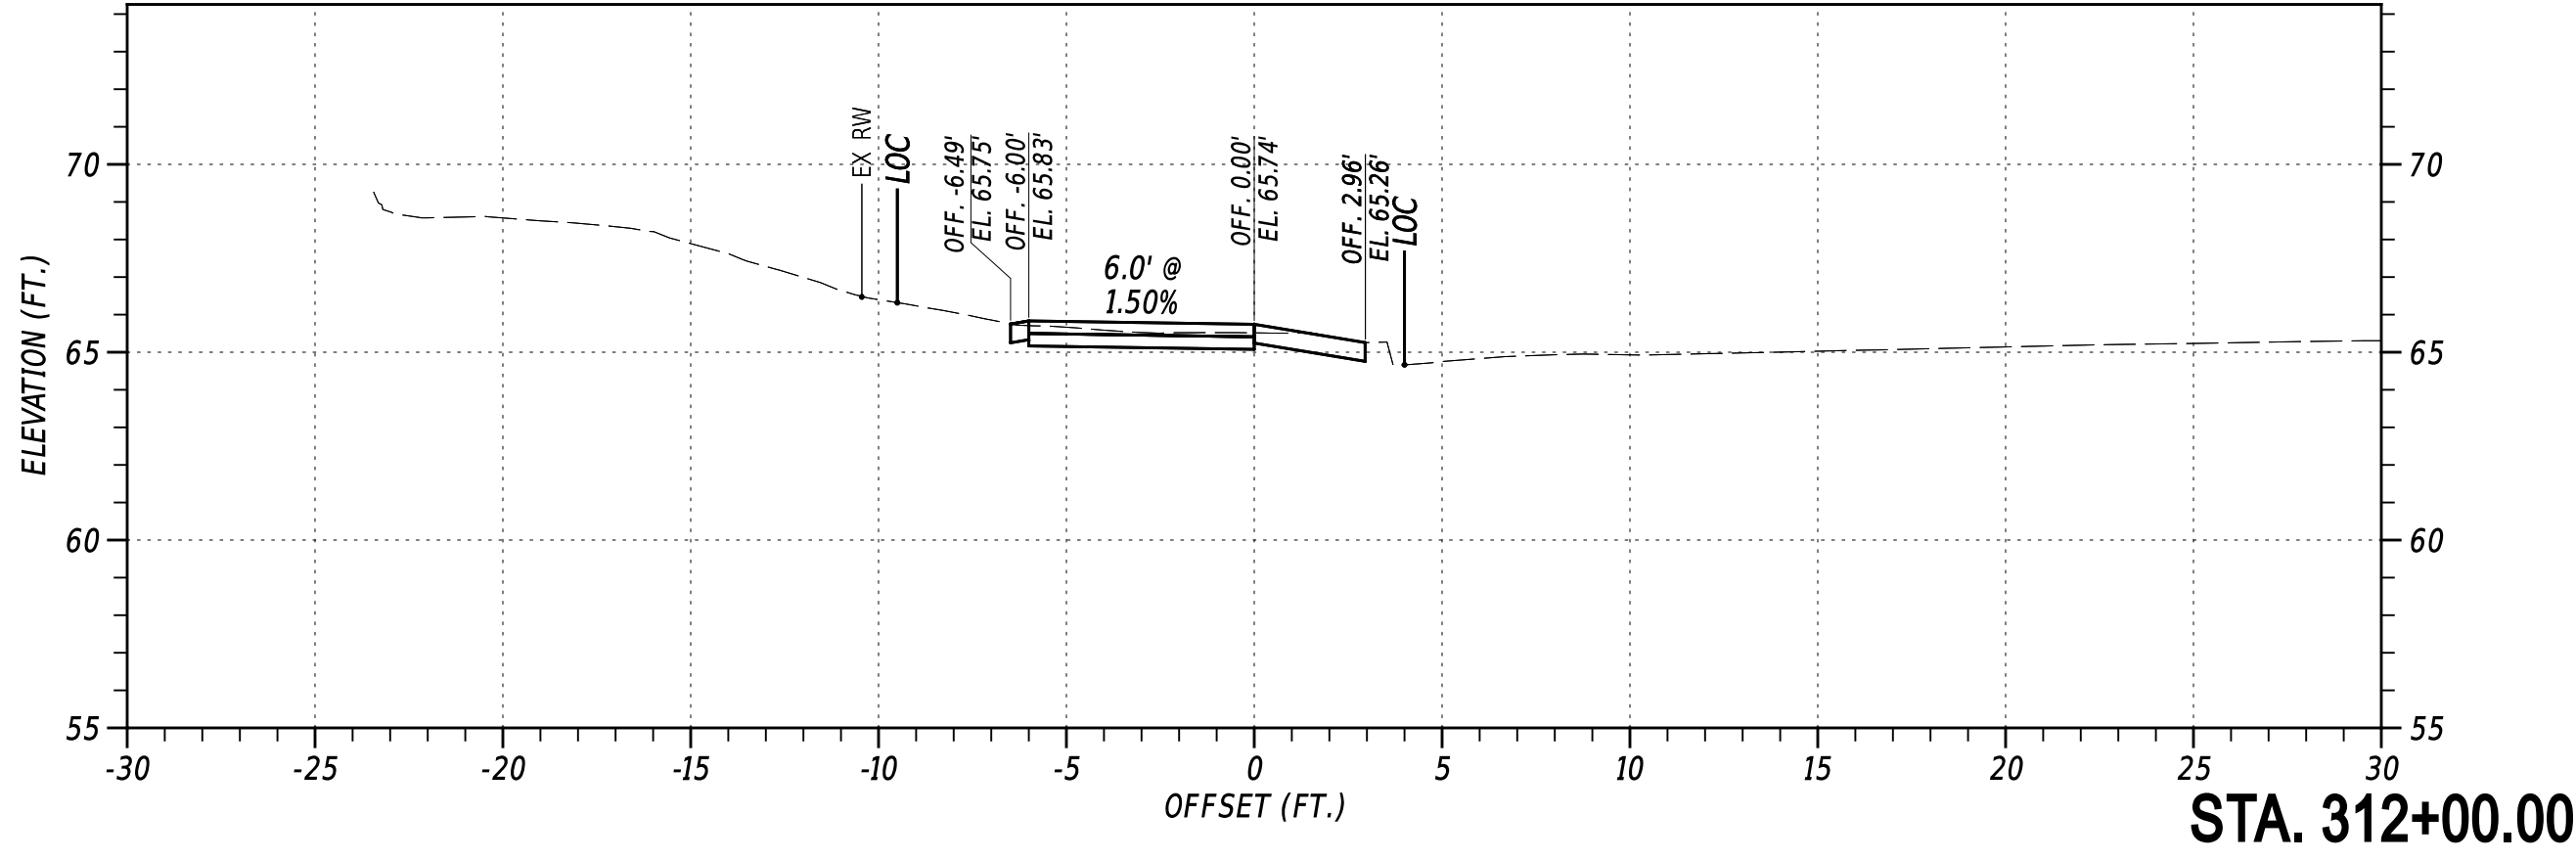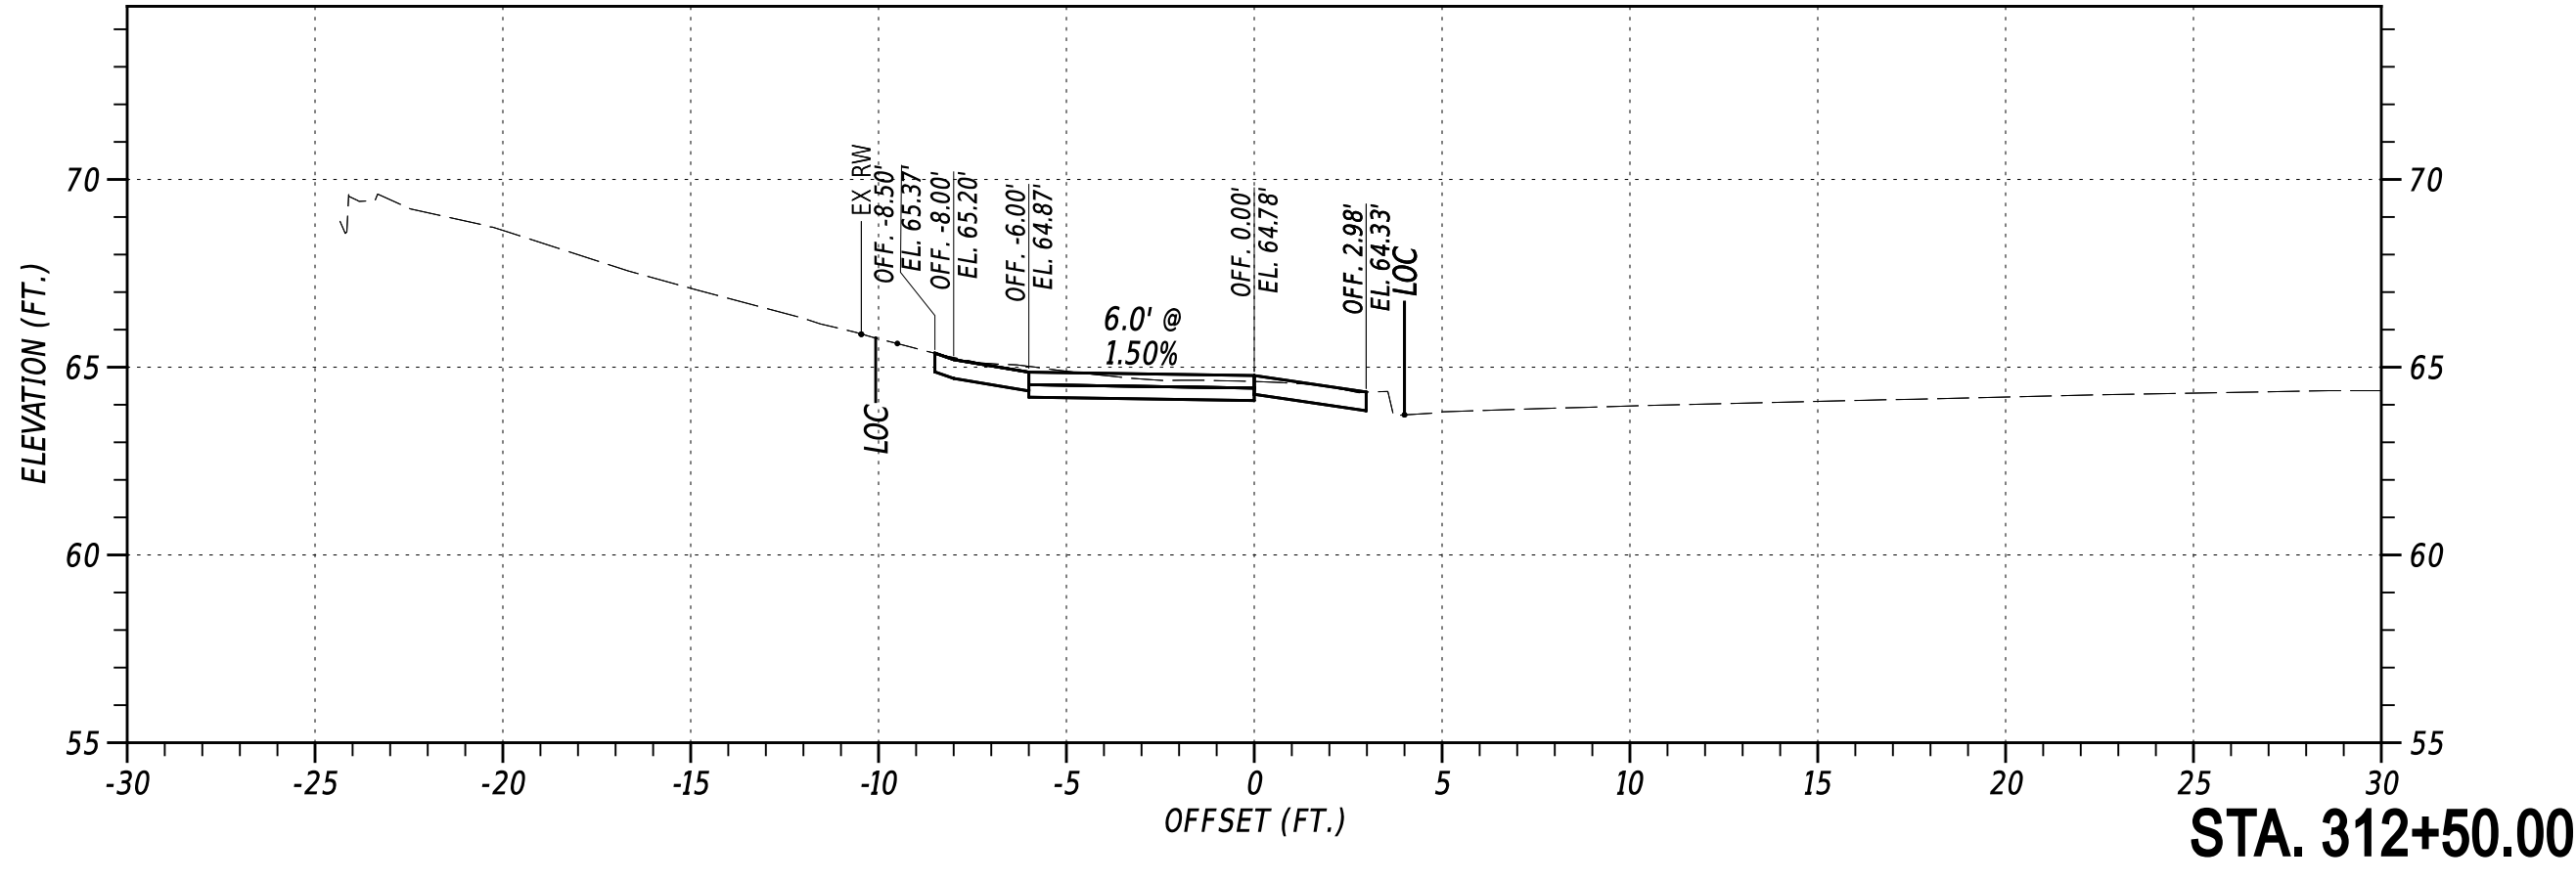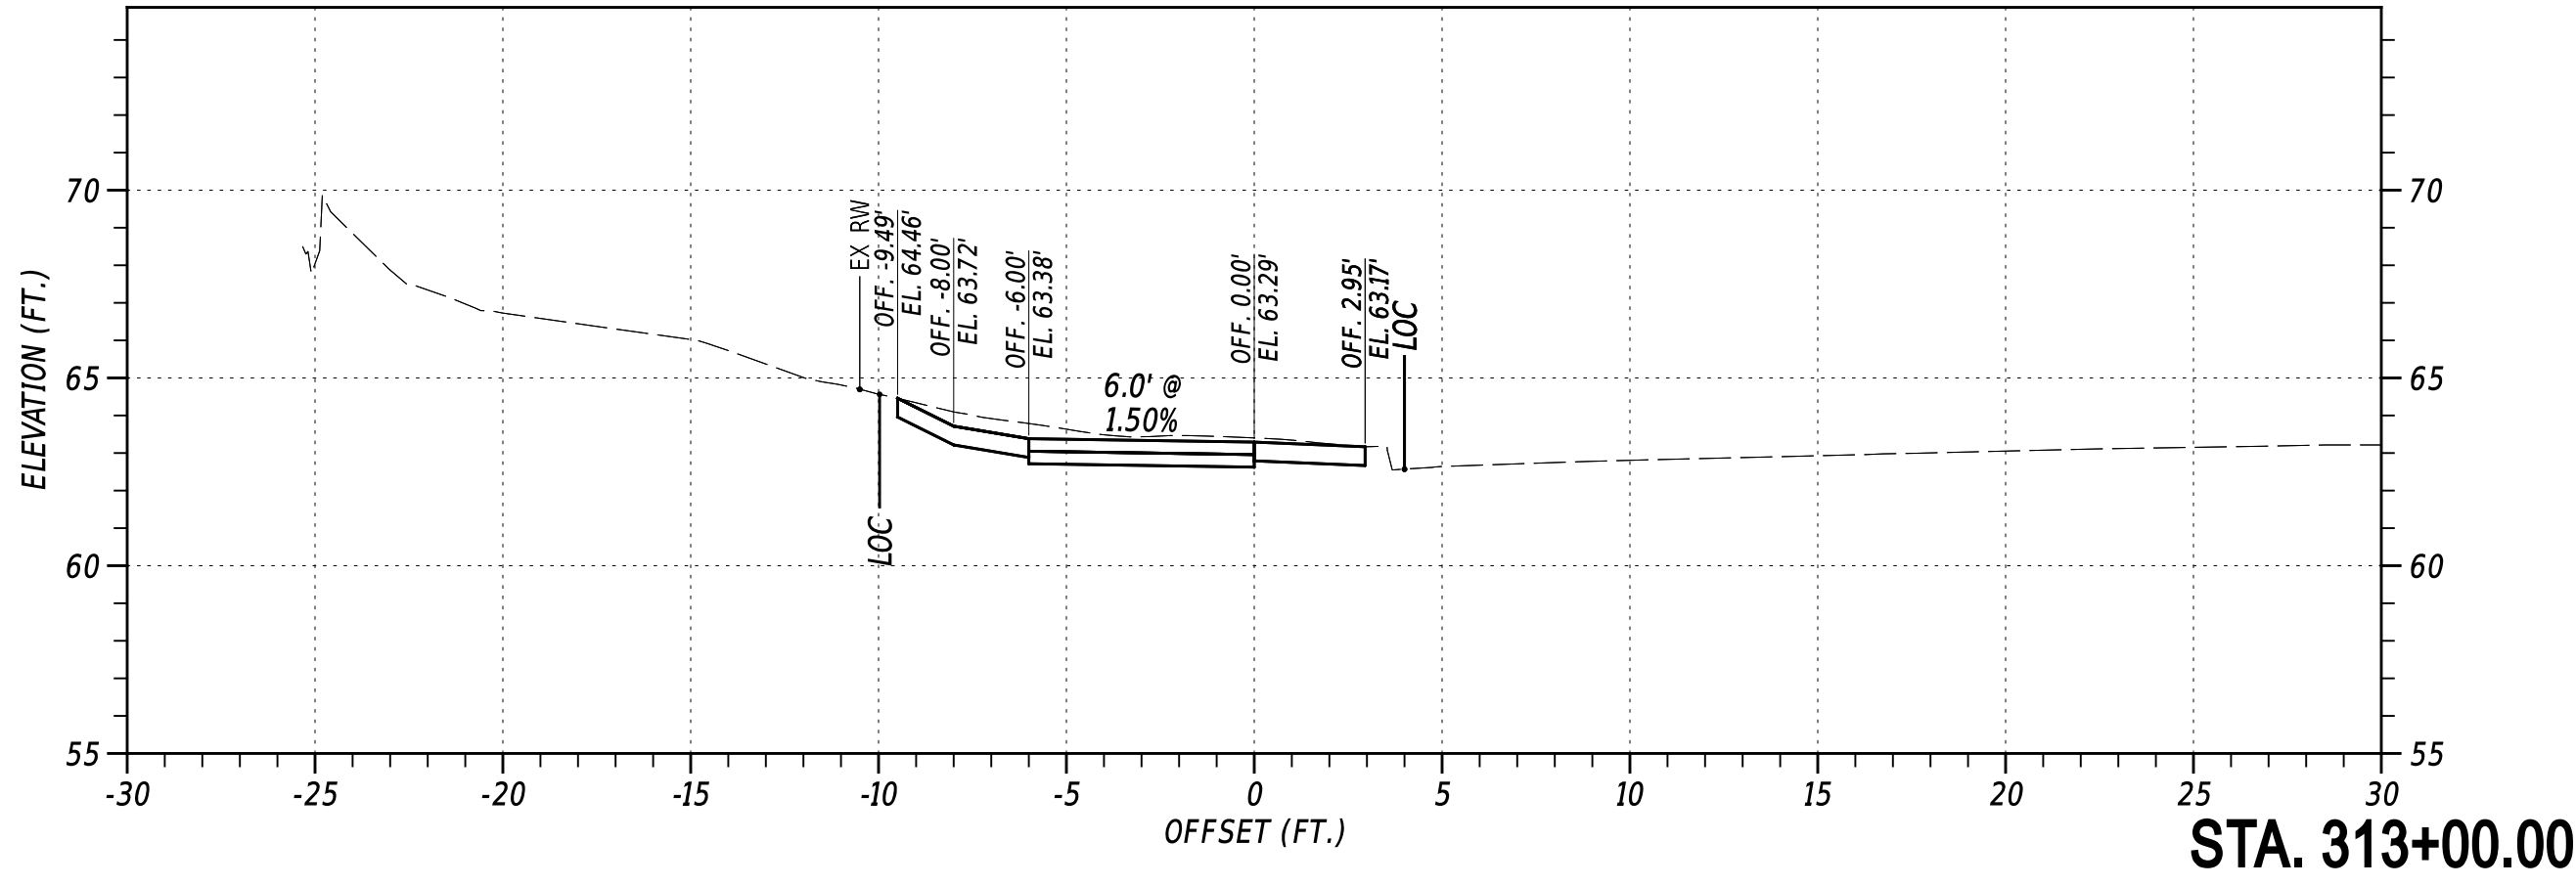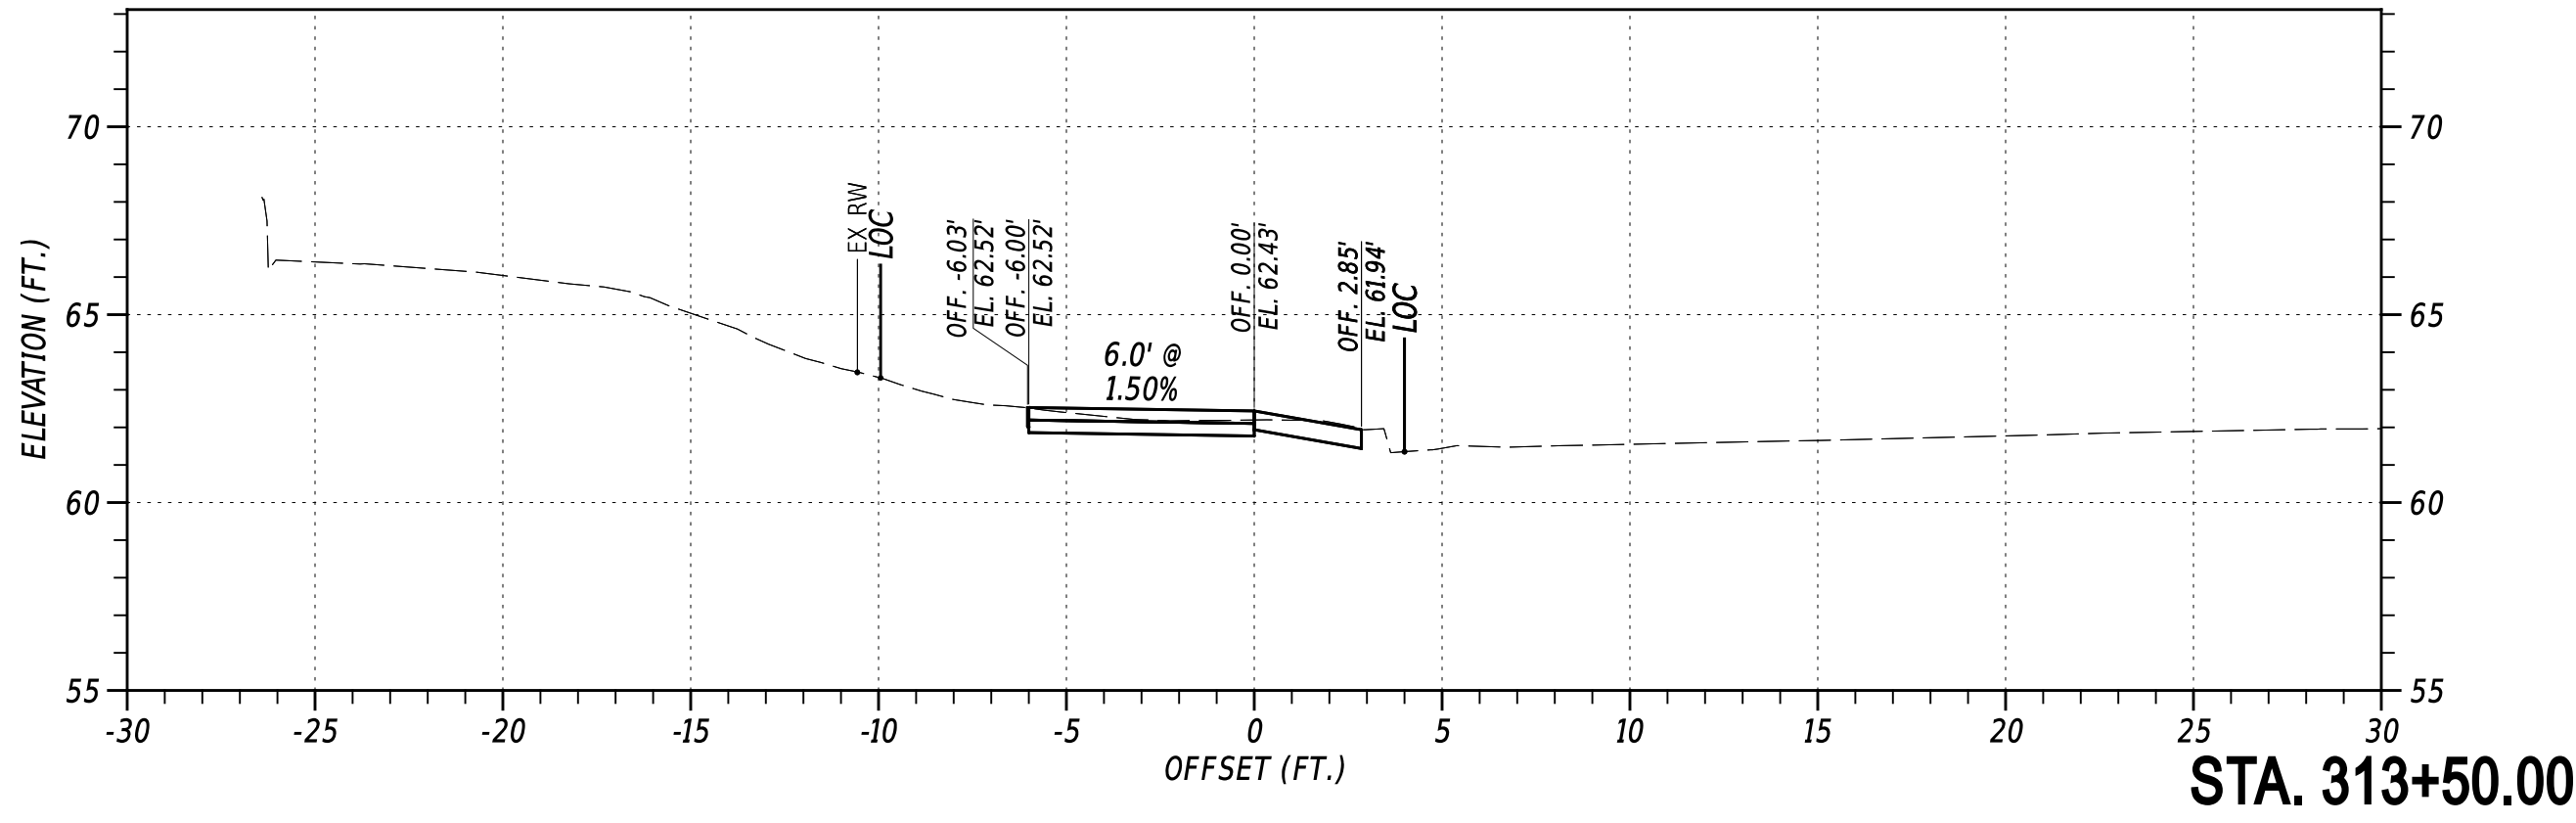










NOT TO SCALE

OLD BALTIMORE PIKE SIDE PATH, PHASE II

CONTRACT T202301501	BRIDGE NO. N/A
COUNTY NEW CASTLE	DESIGNED BY: C. HOLLOWAY
	CHECKED BY: O. GREEN









CROSS SECTIONS
PAI
SHEET NO. 31

27-AUG-2024
U:\Accounts\DEDOT\DEDOT22014 - AGR1955F Task 5 Old Baltimore Pike Redesign\CTDGNVXS_400_RDSF_T202301501_PEN.dgn

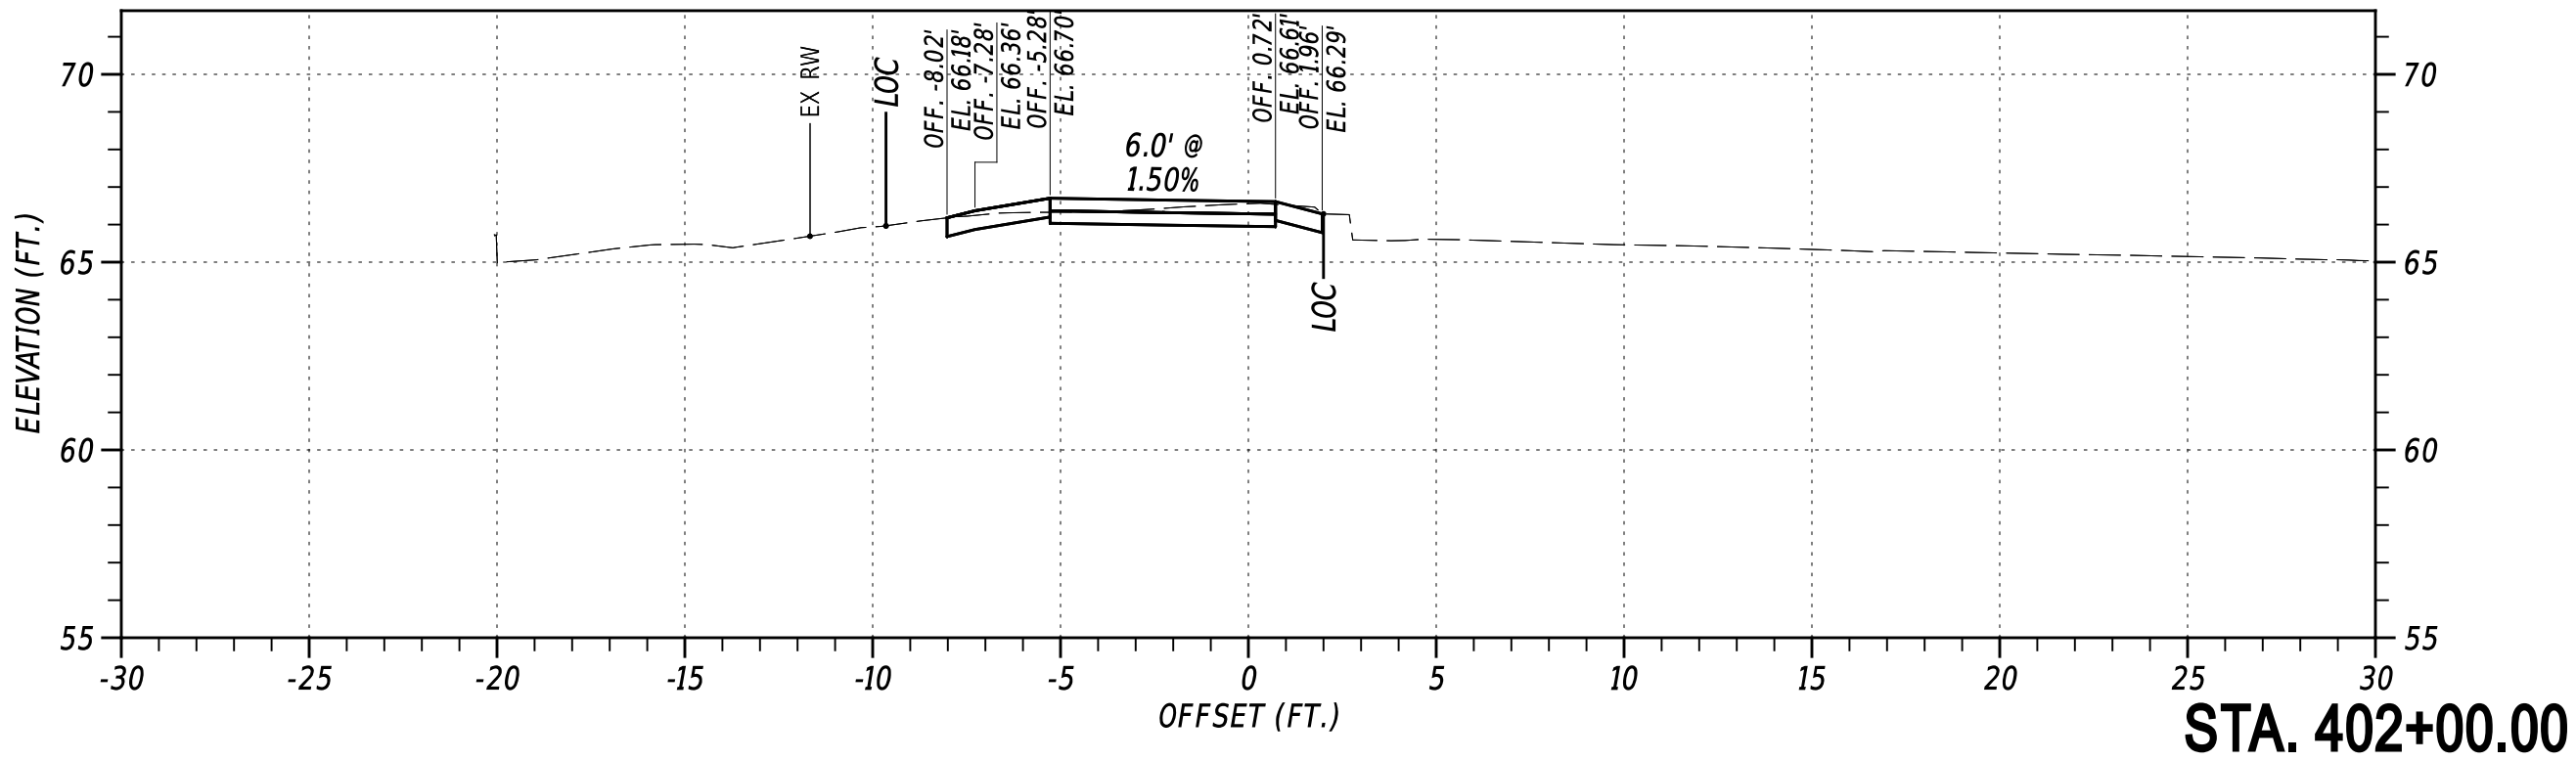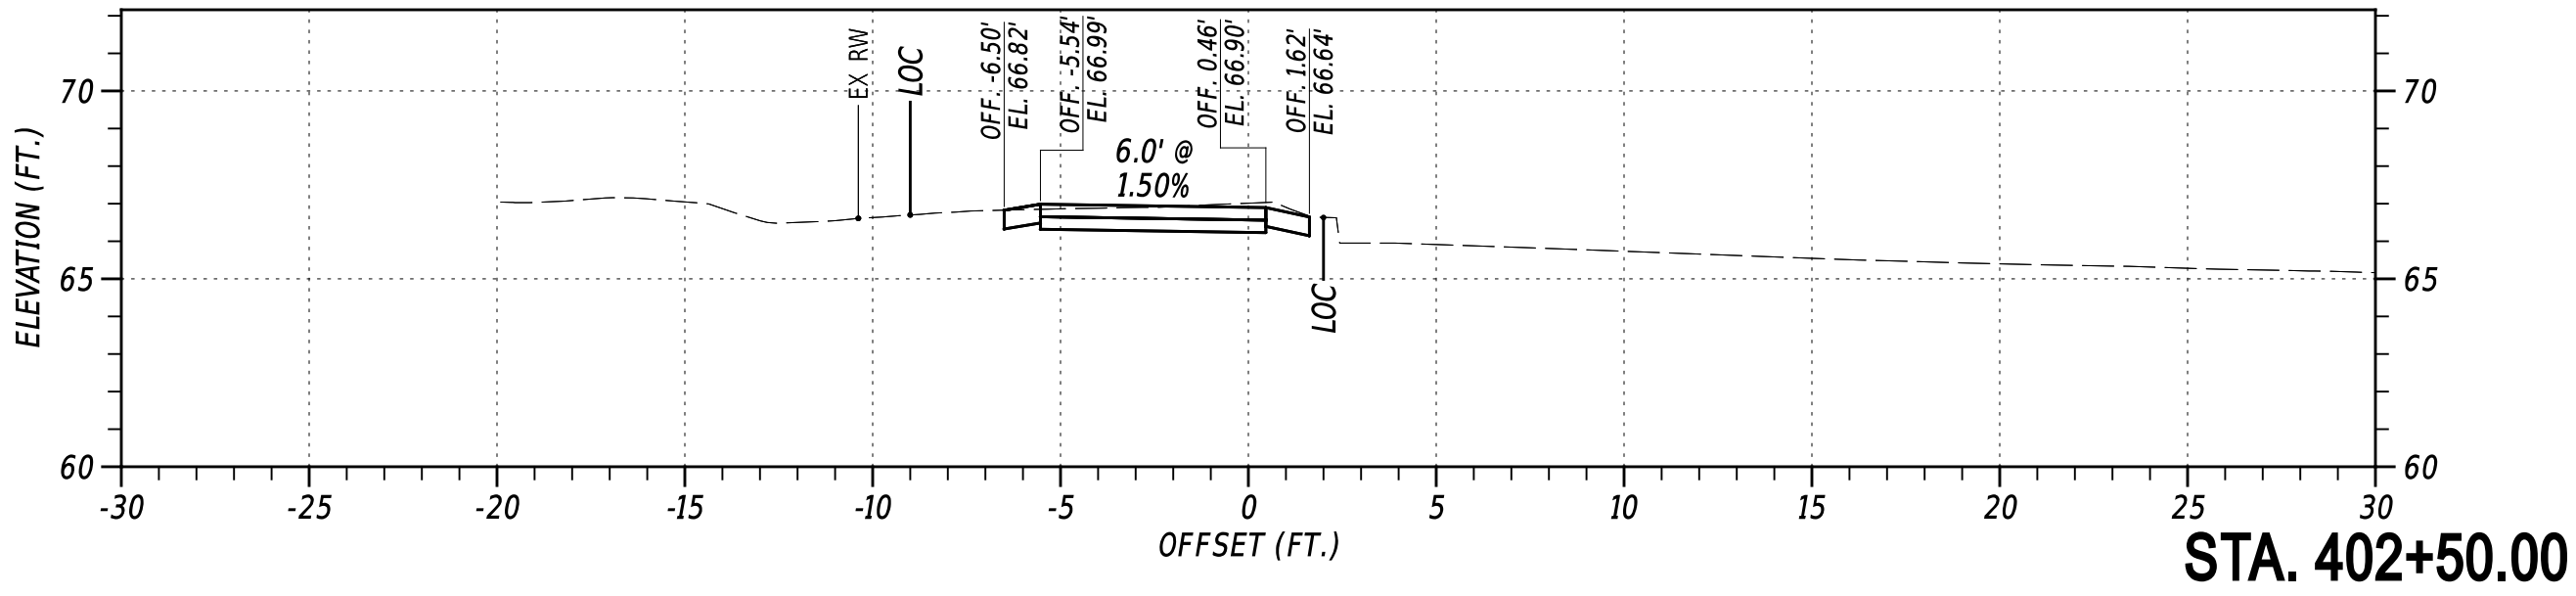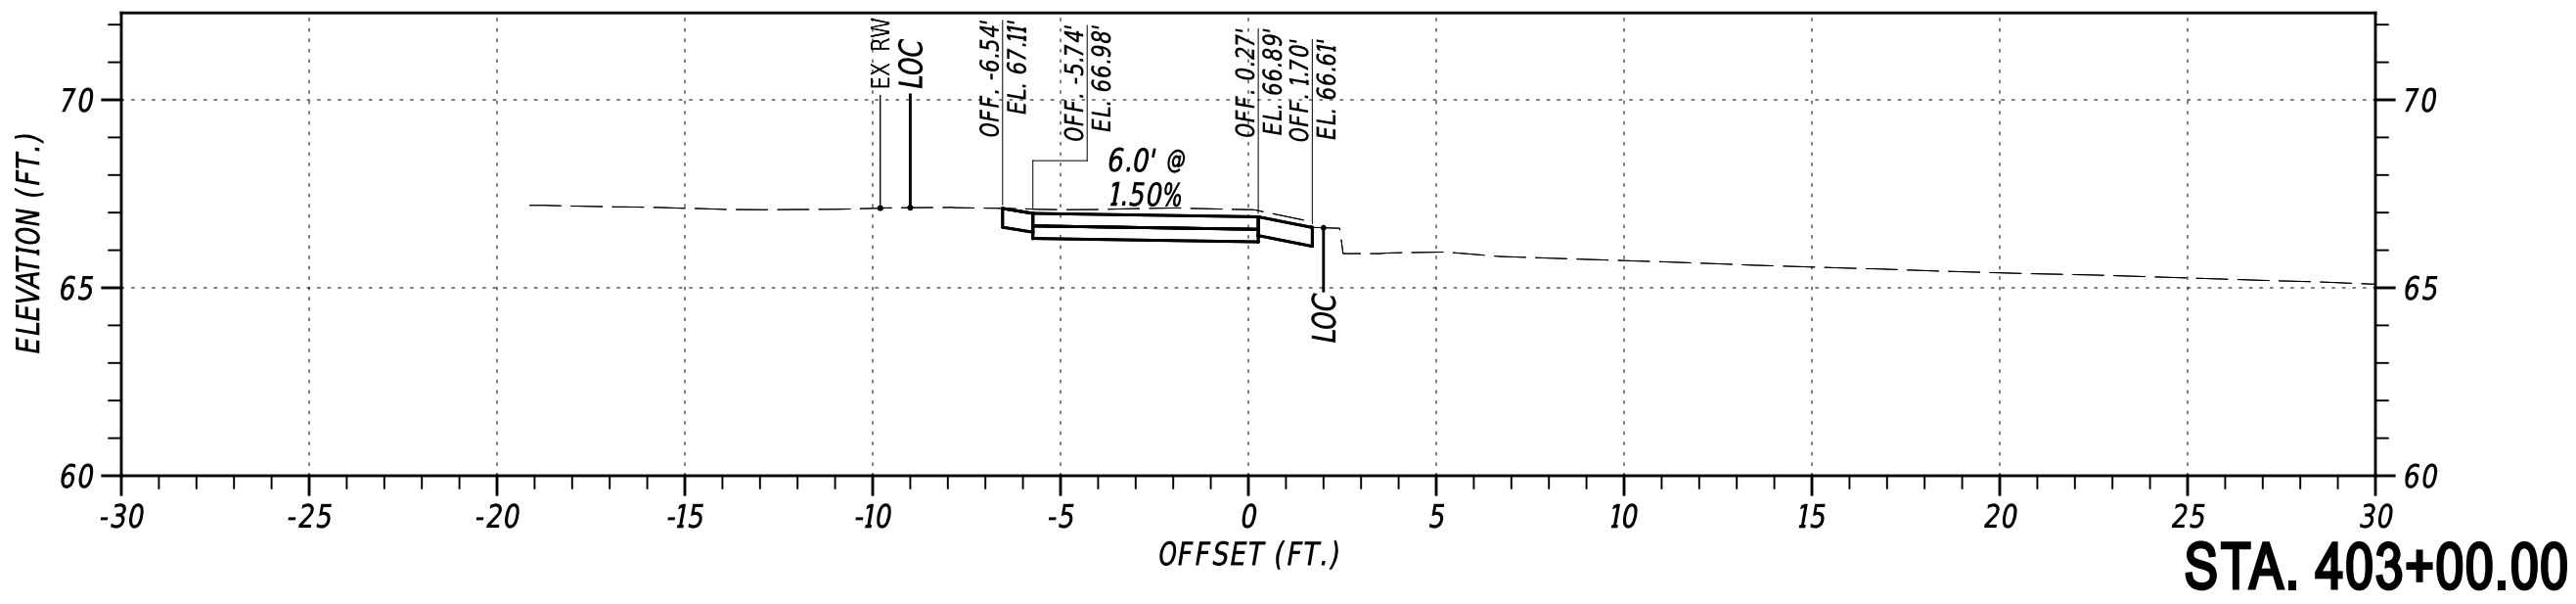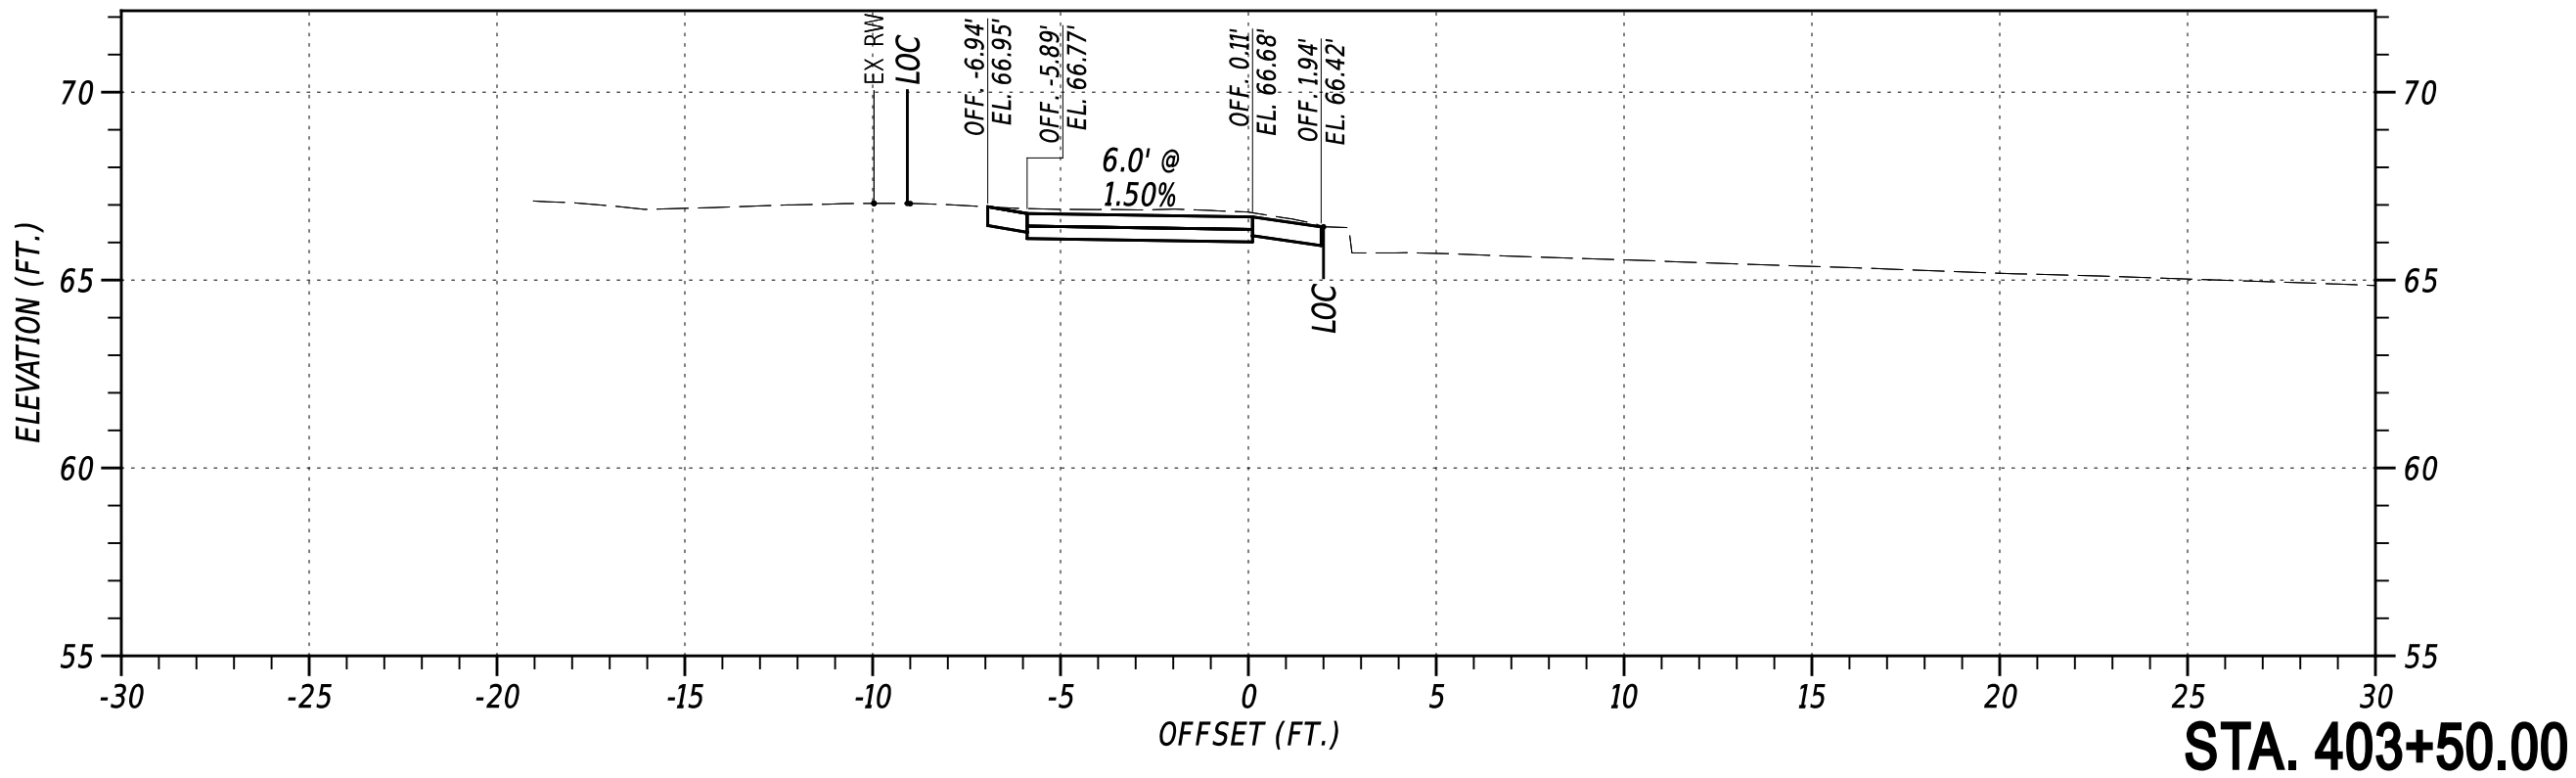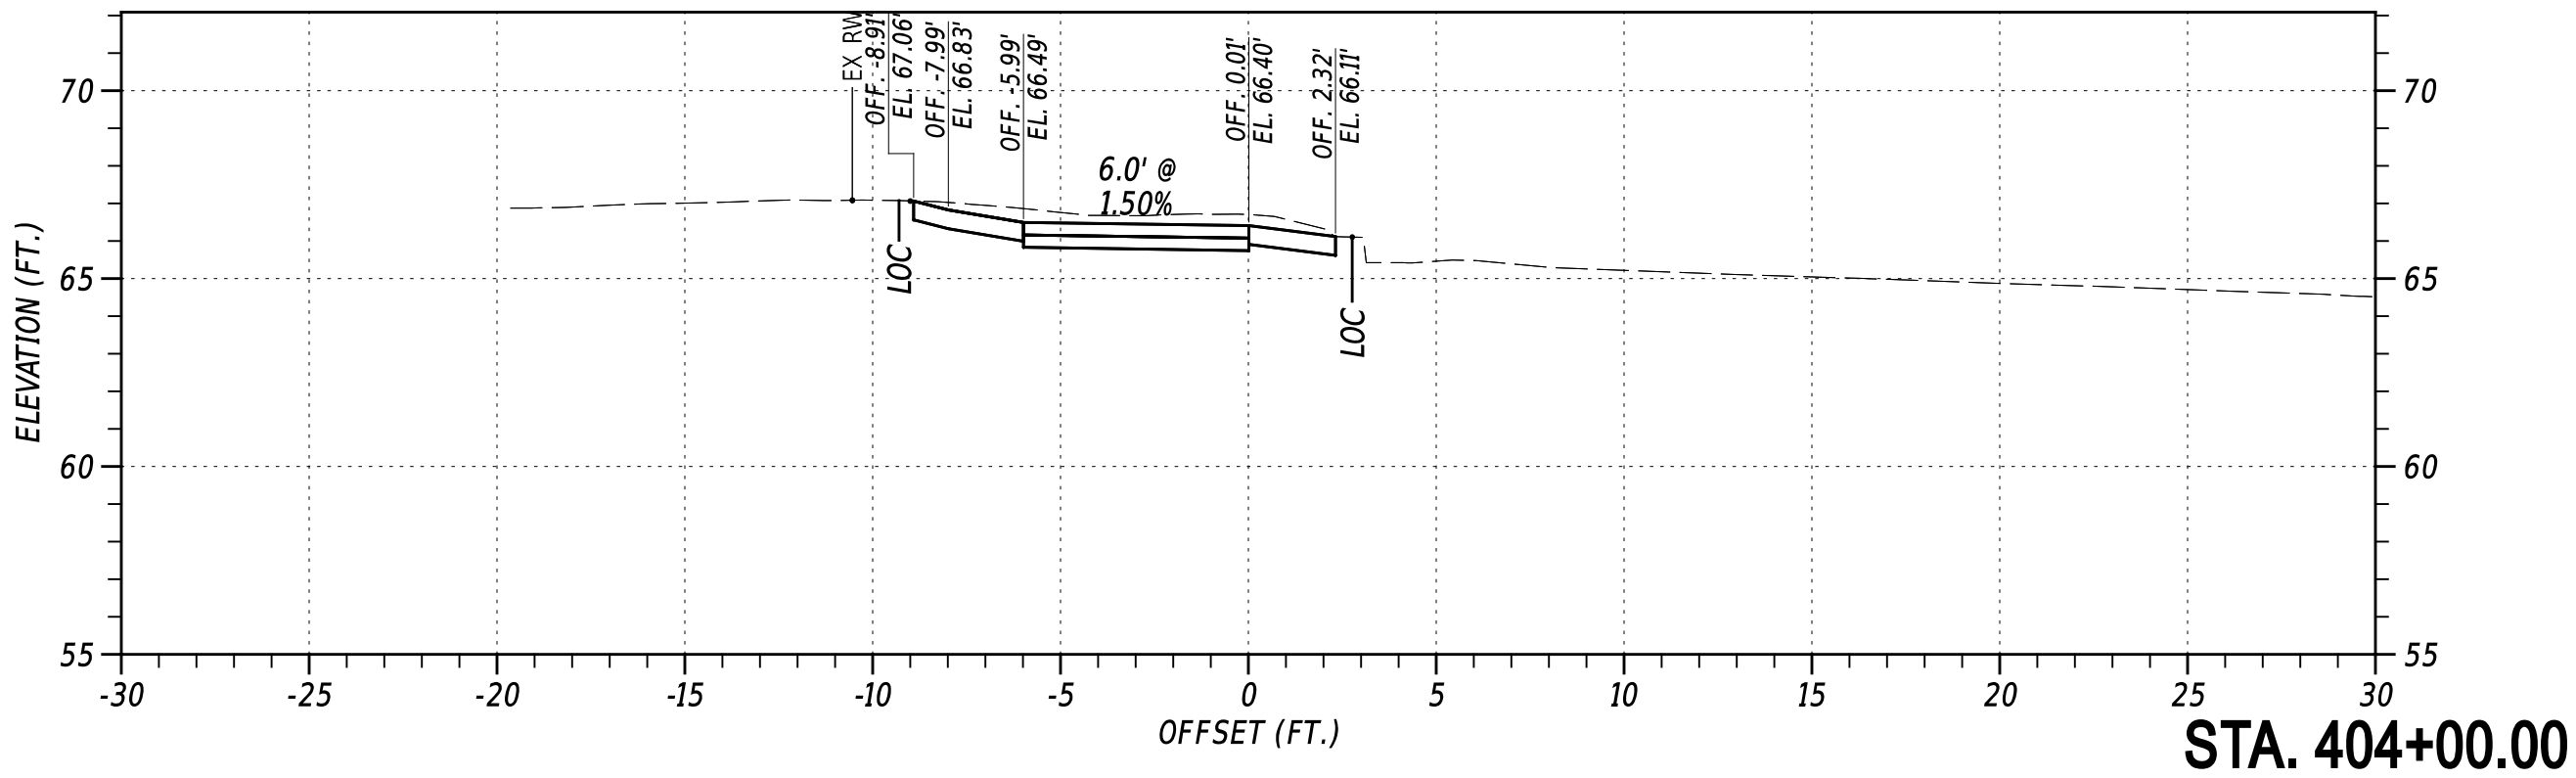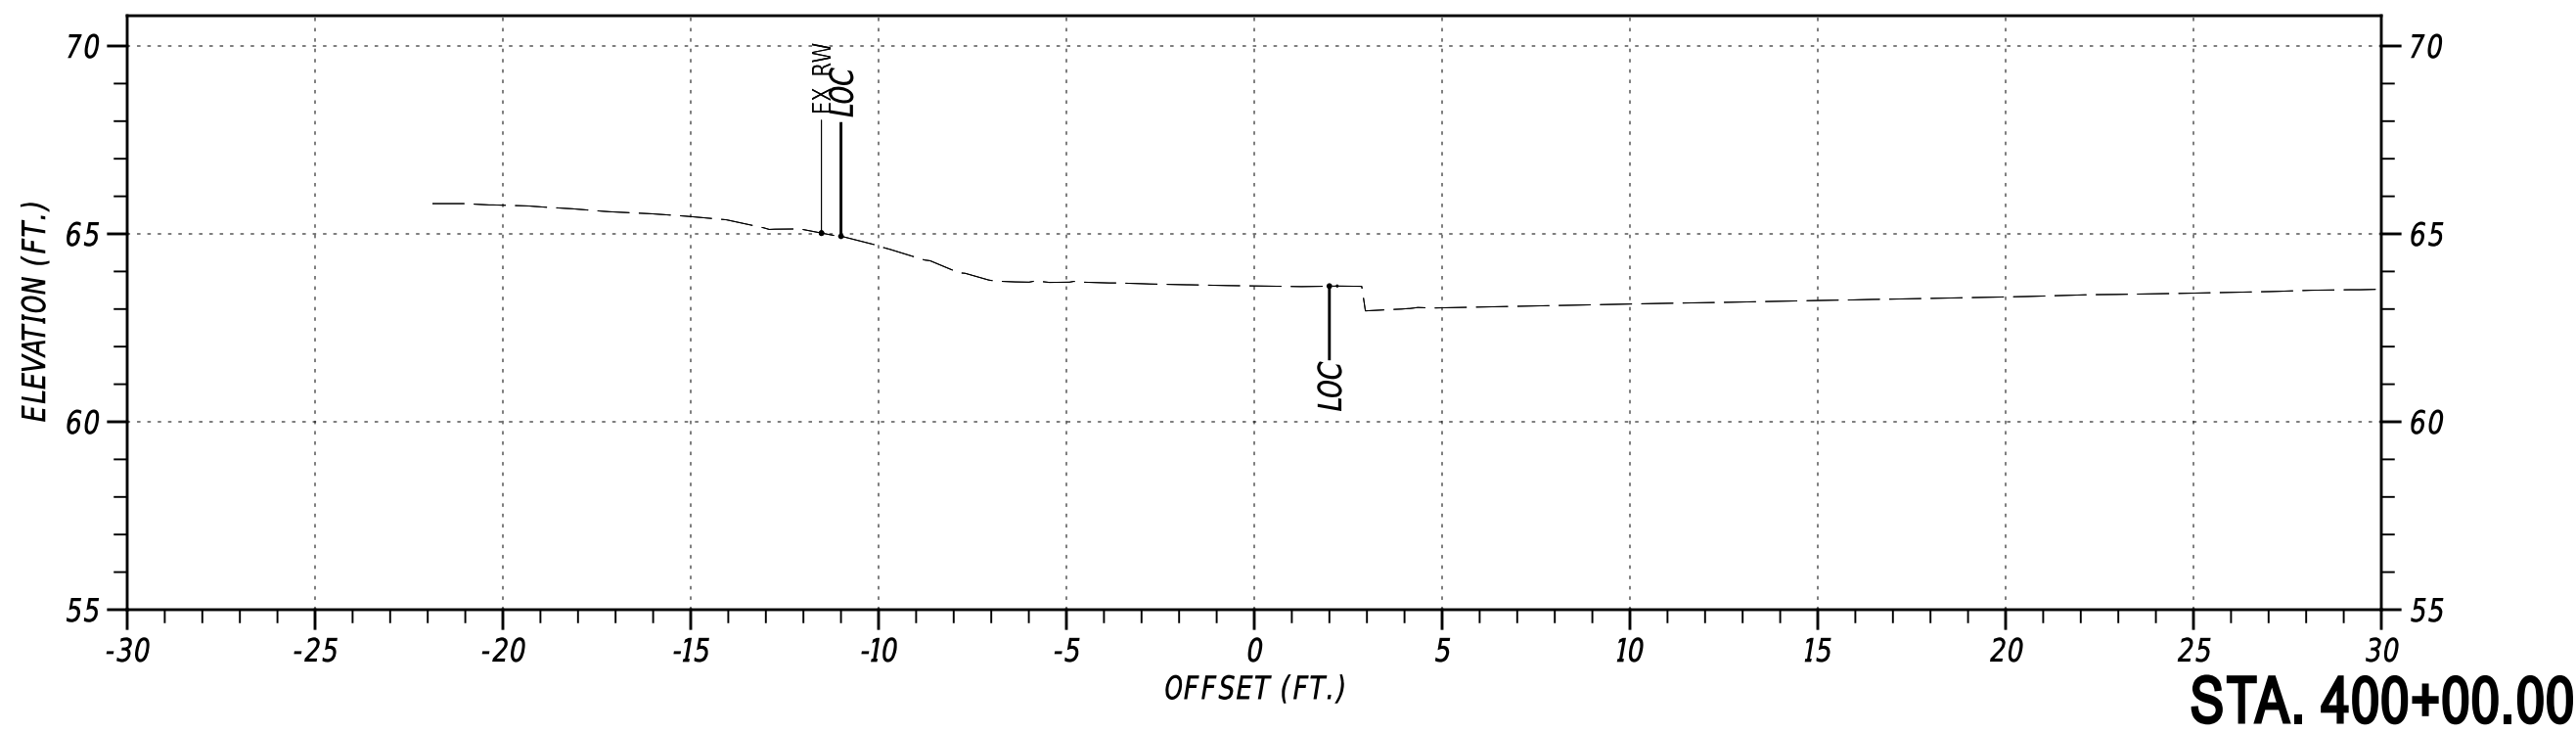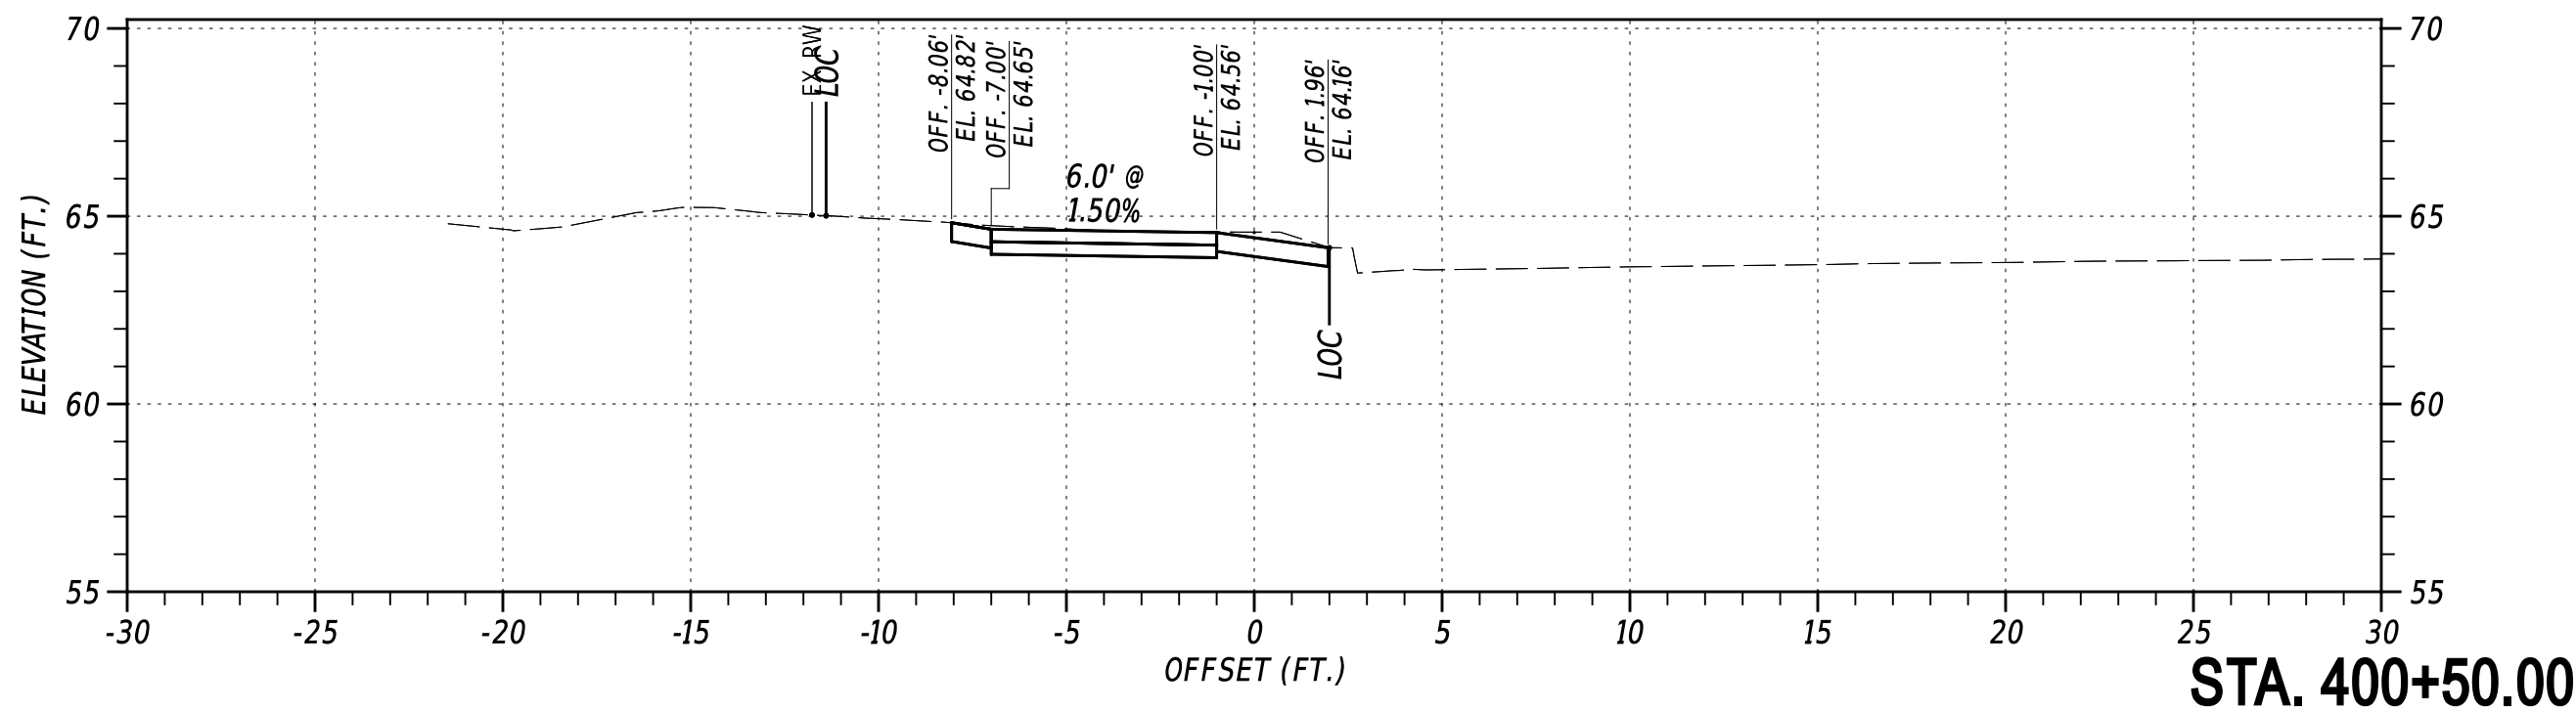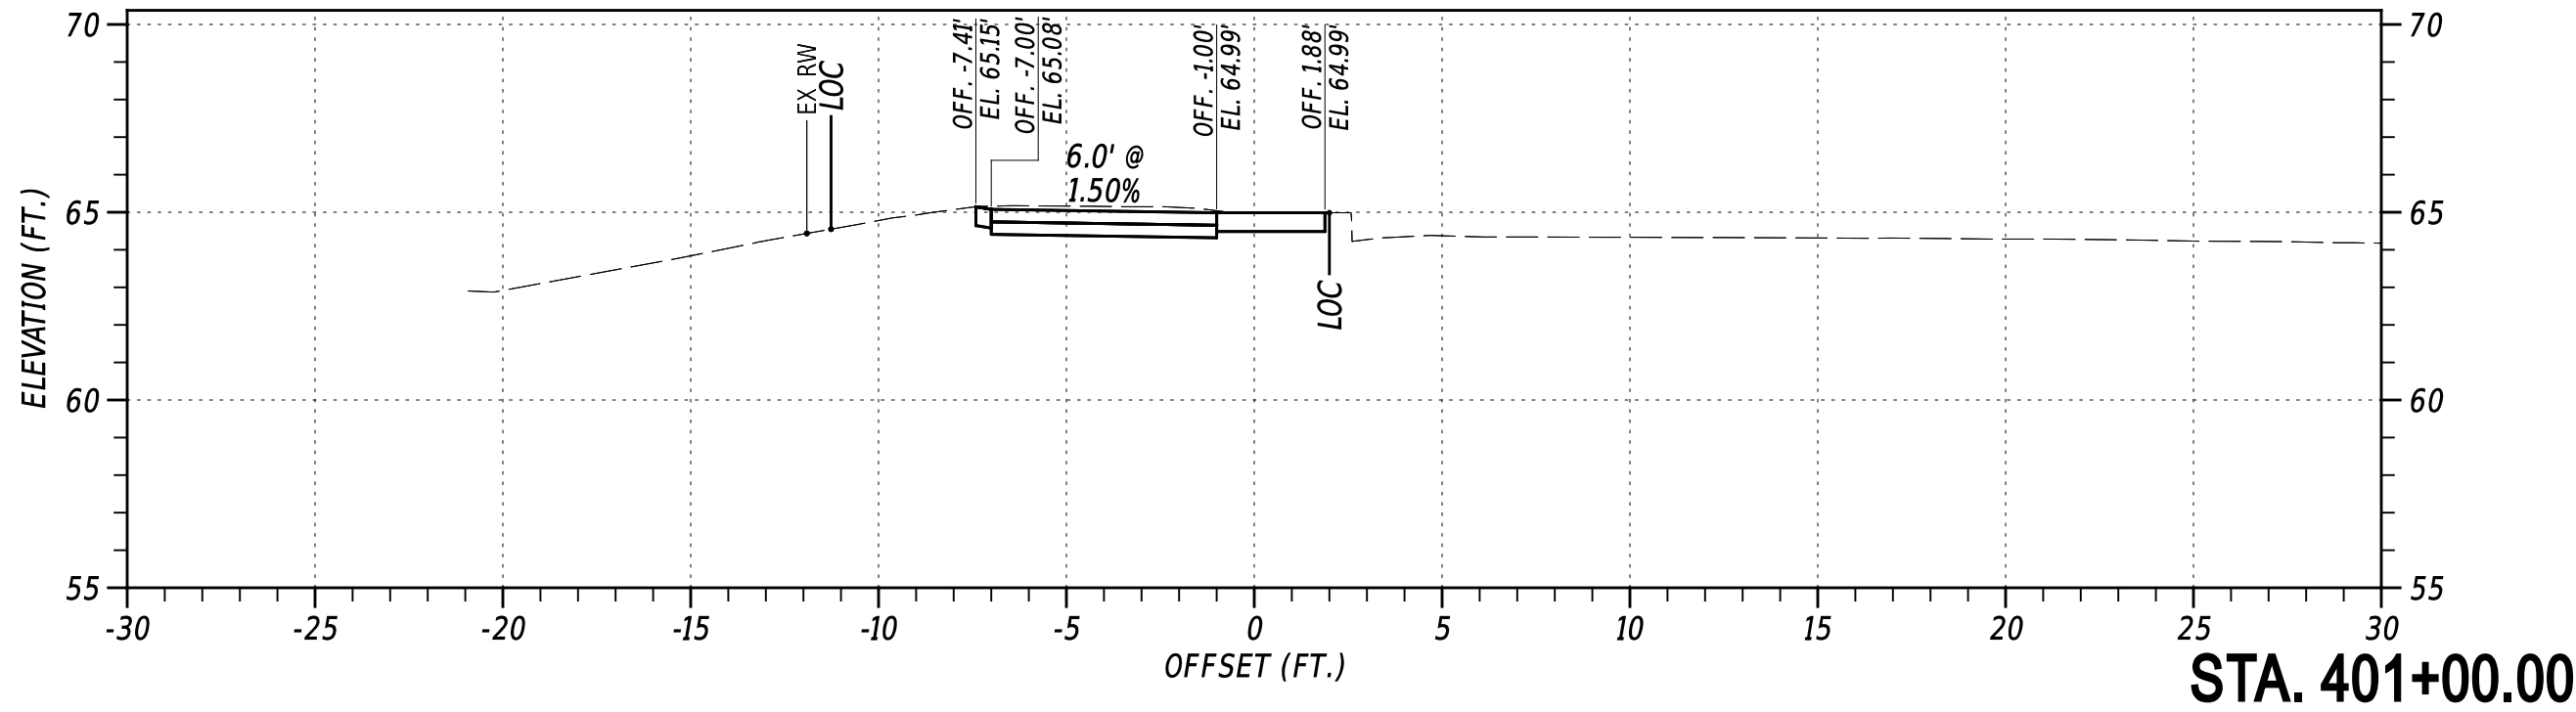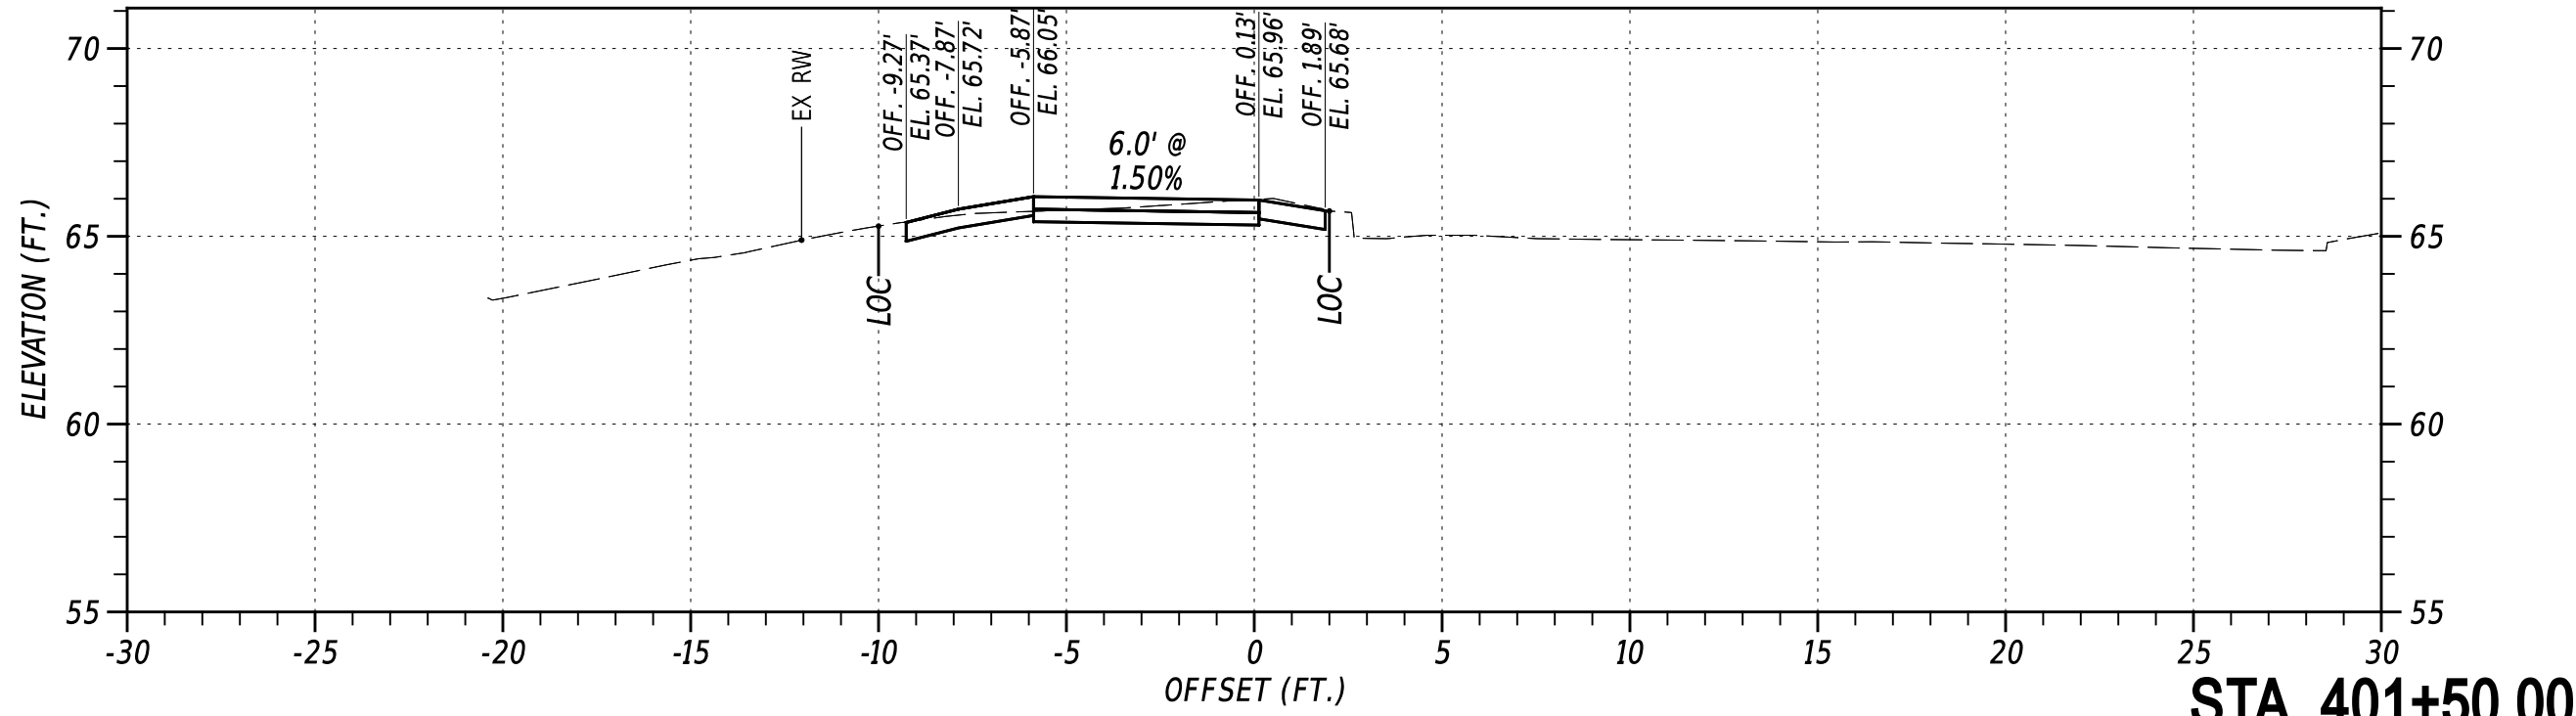

		NOT TO SCALE	OLD BALTIMORE PIKE SIDE PATH, PHASE II	CONTRACT	BRIDGE NO.	N/A	CROSS SECTIONS	SECTION
				T202301501	DESIGNED BY:			PAI
				COUNTY	C. HOLLOWAY			SHEET NO.
				NEW CASTLE	CHECKED BY:	O. GREEN		32

27-AUG-2024
U:\Accounts\DEDOT\DEDOT22014 - AGR1955F Task 5 Old Baltimore Pike Pedes\DESIGN\CTDGN\X5_400_RDSF_T202301501_PEN.dgn

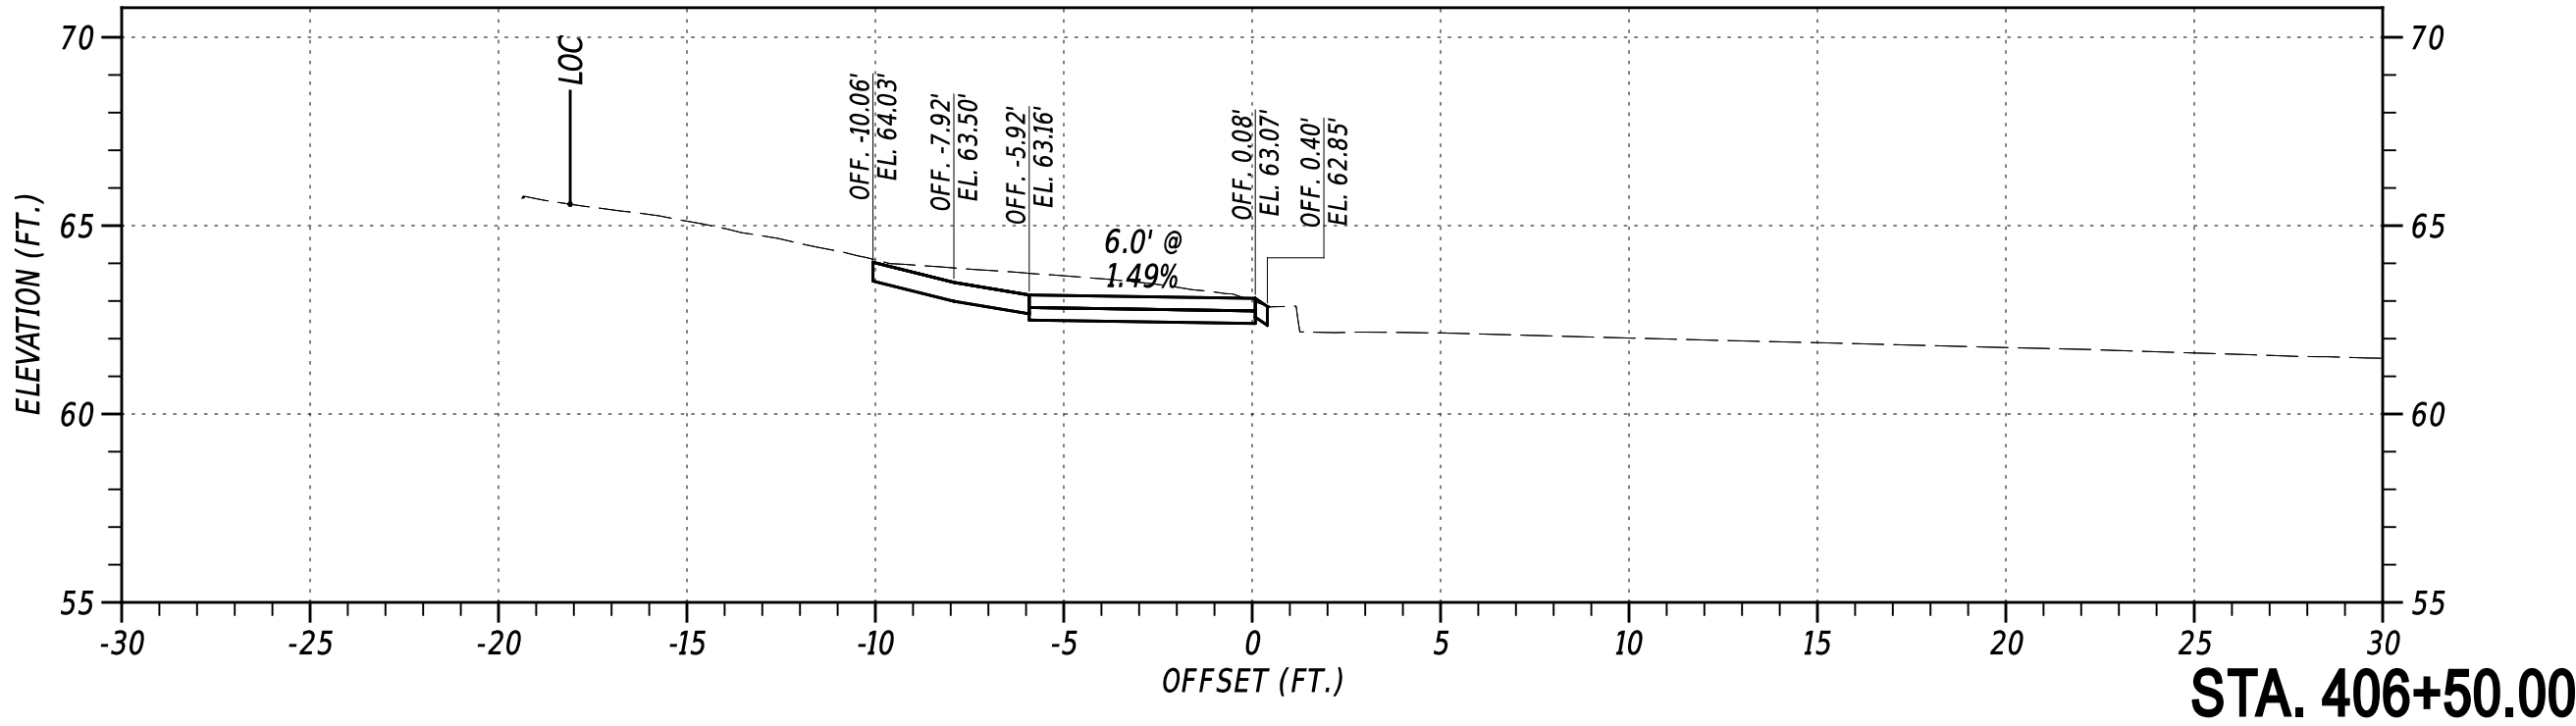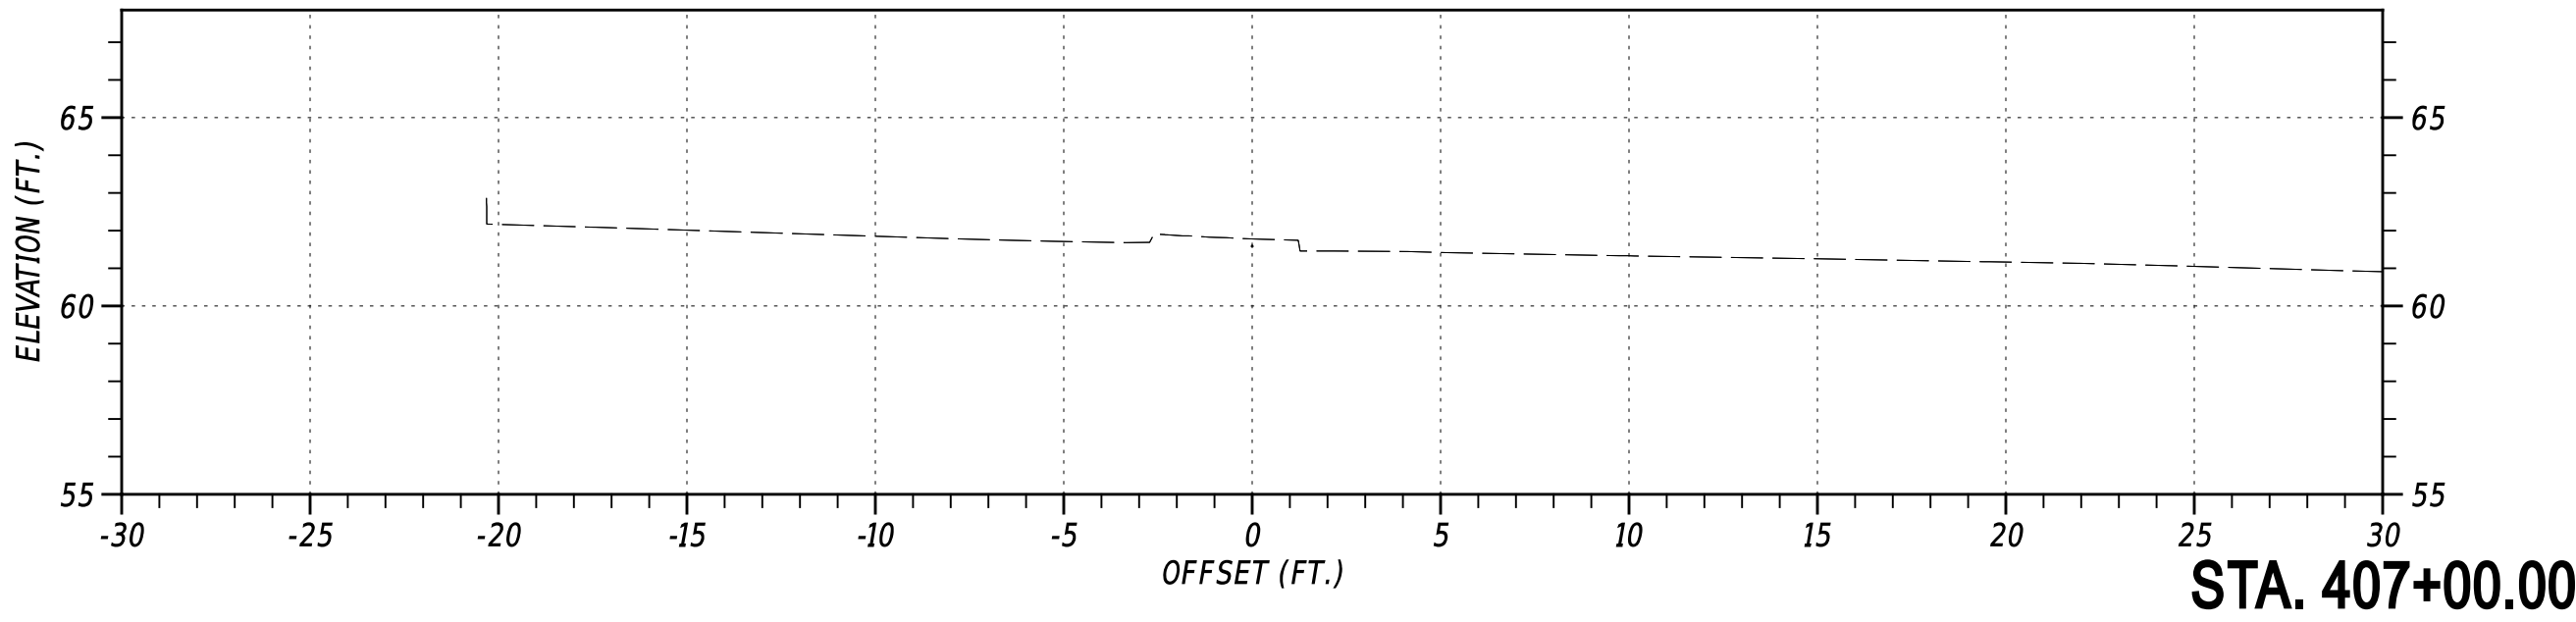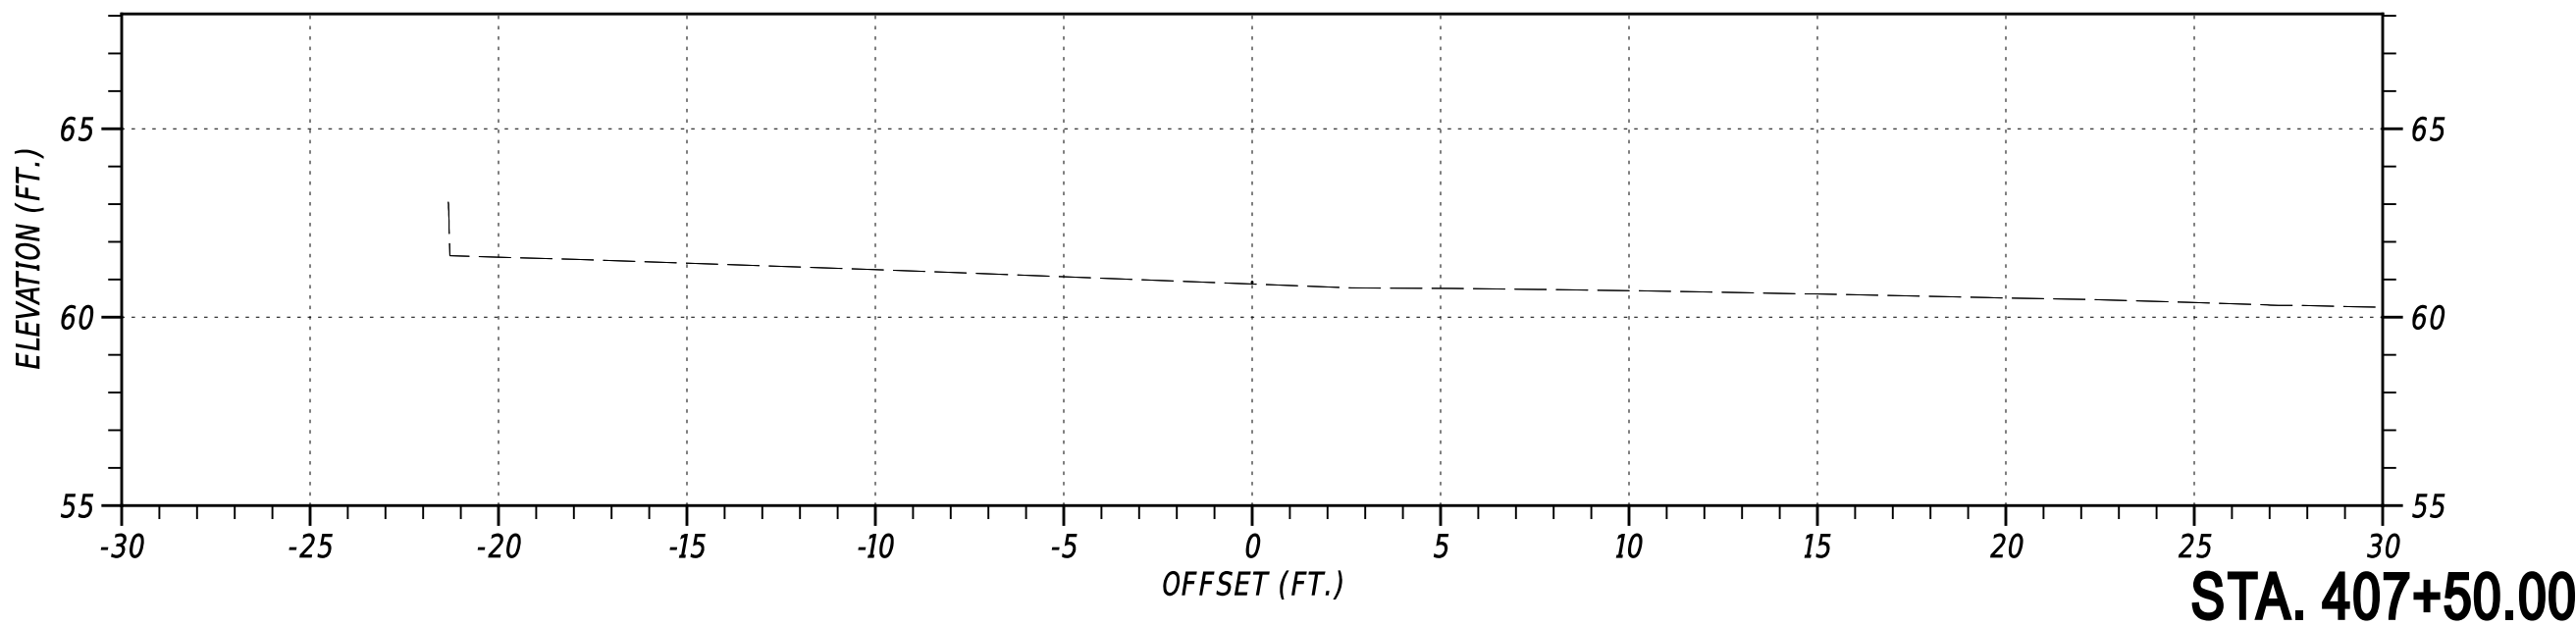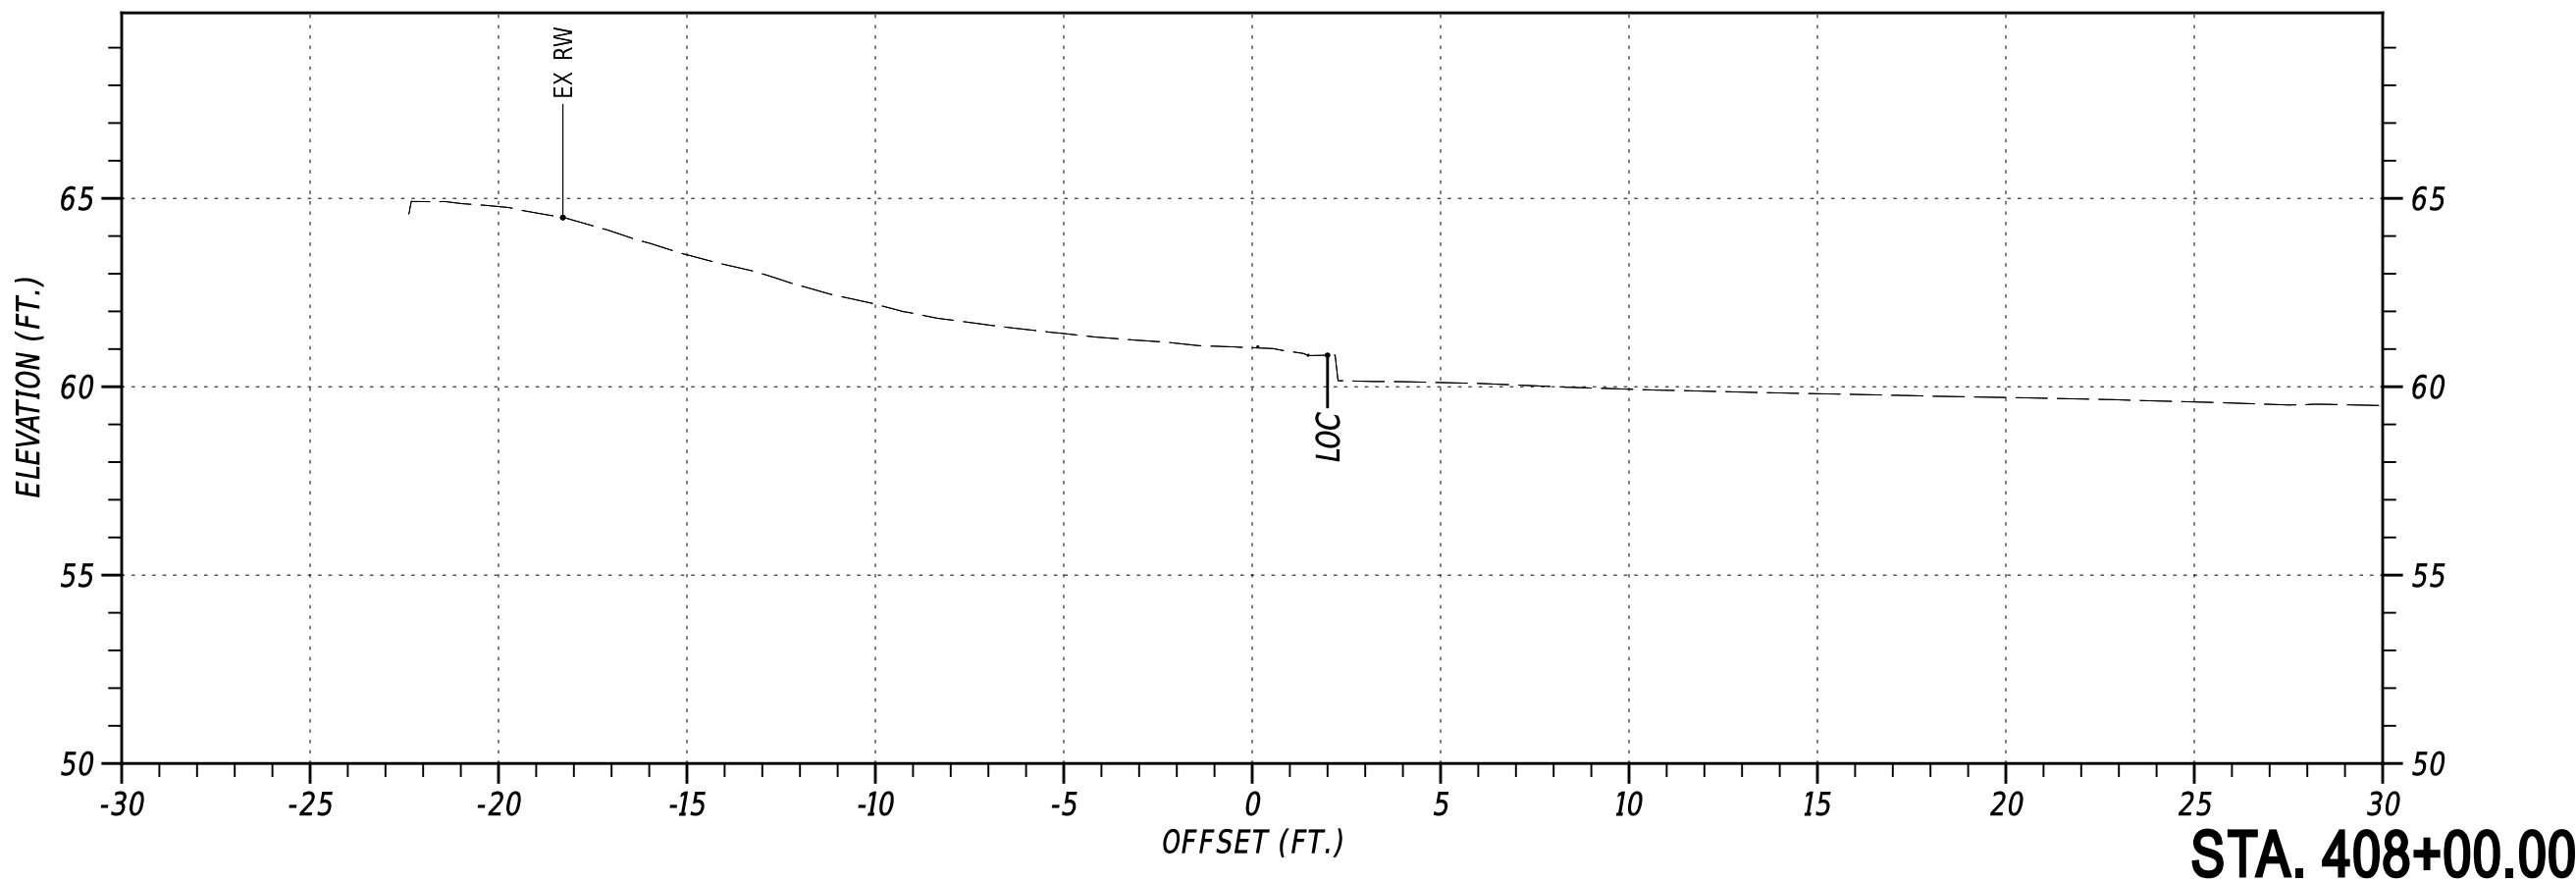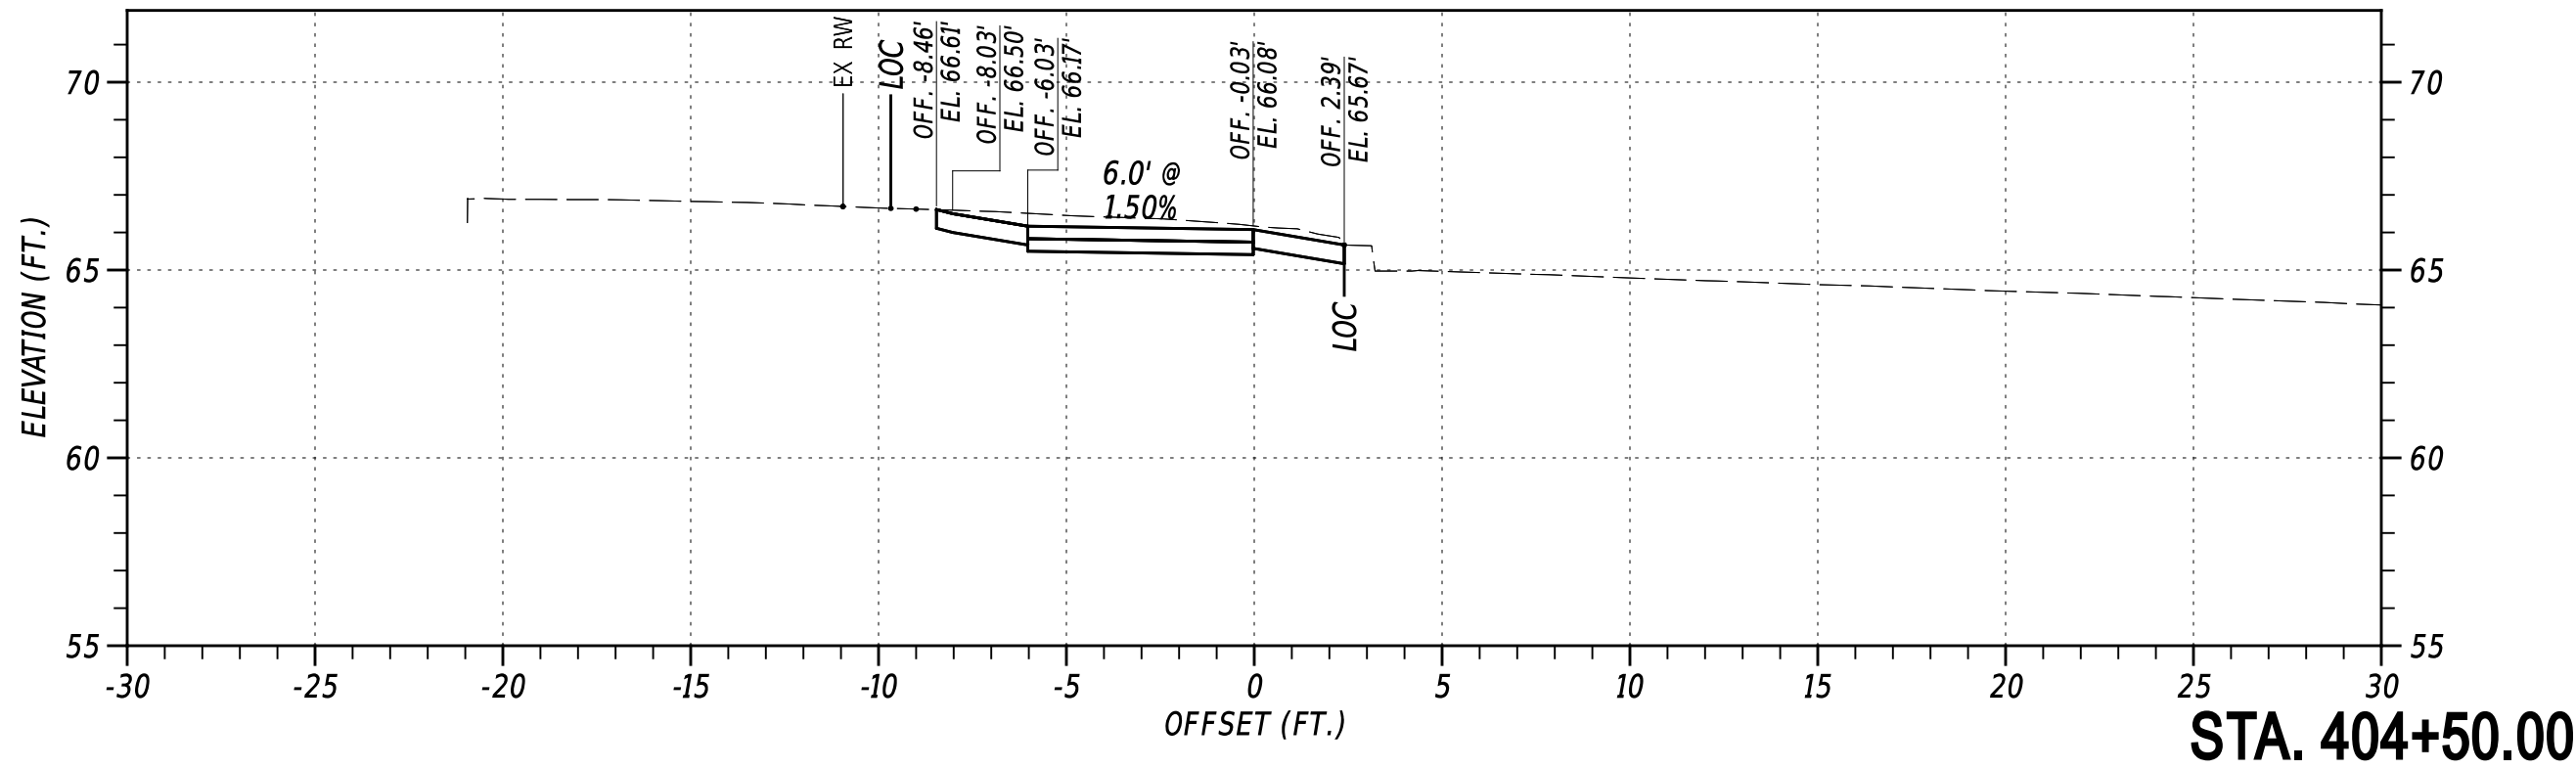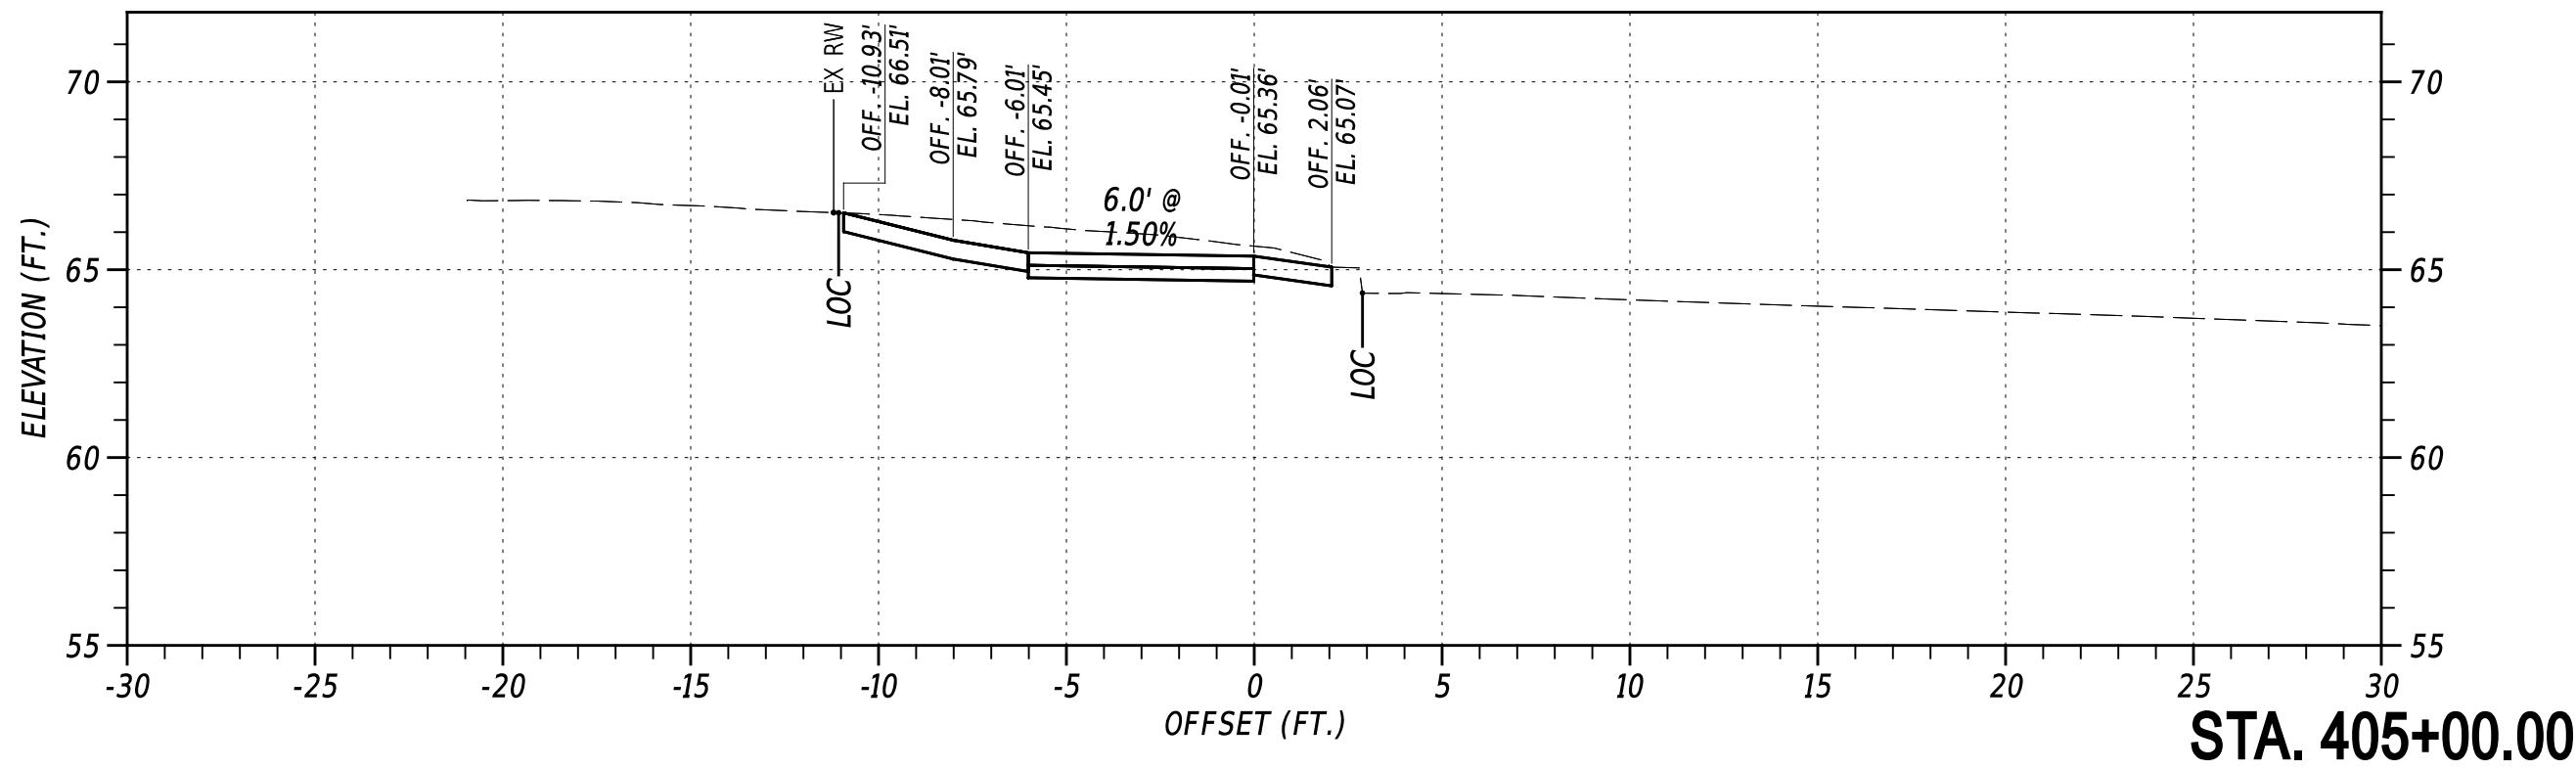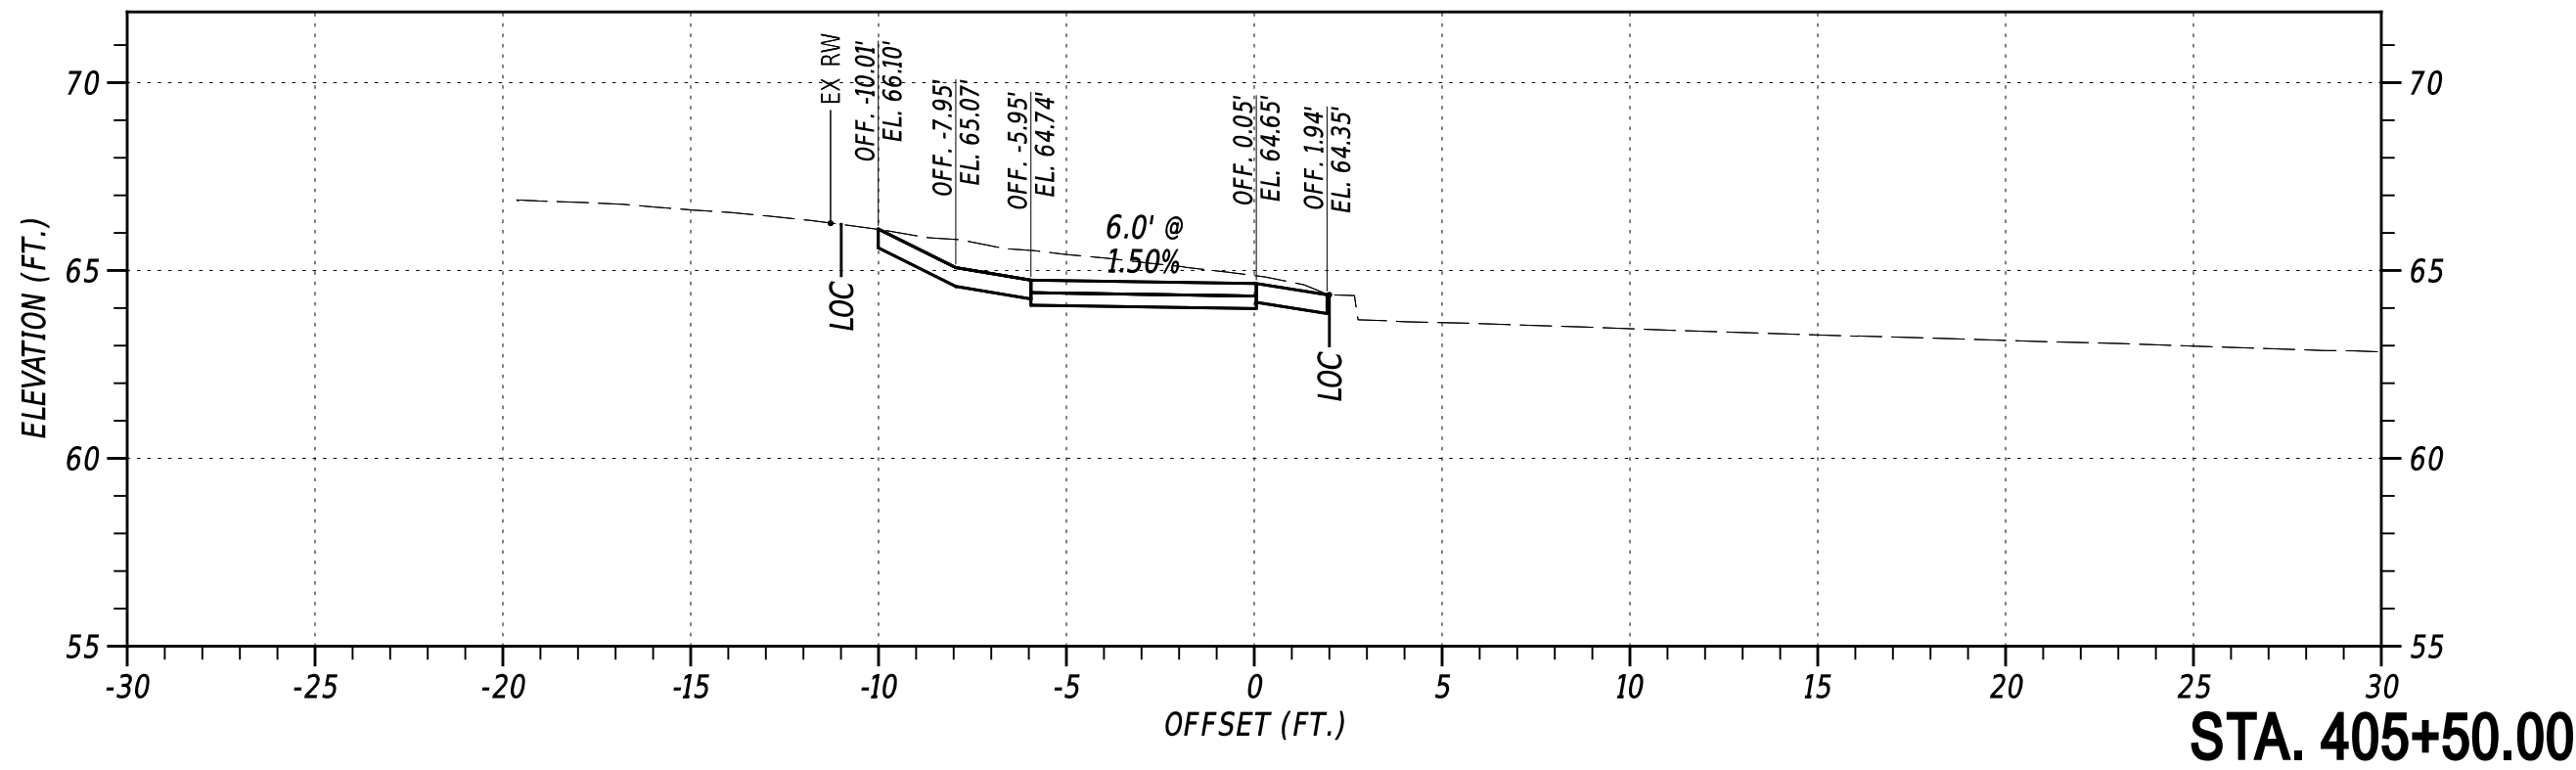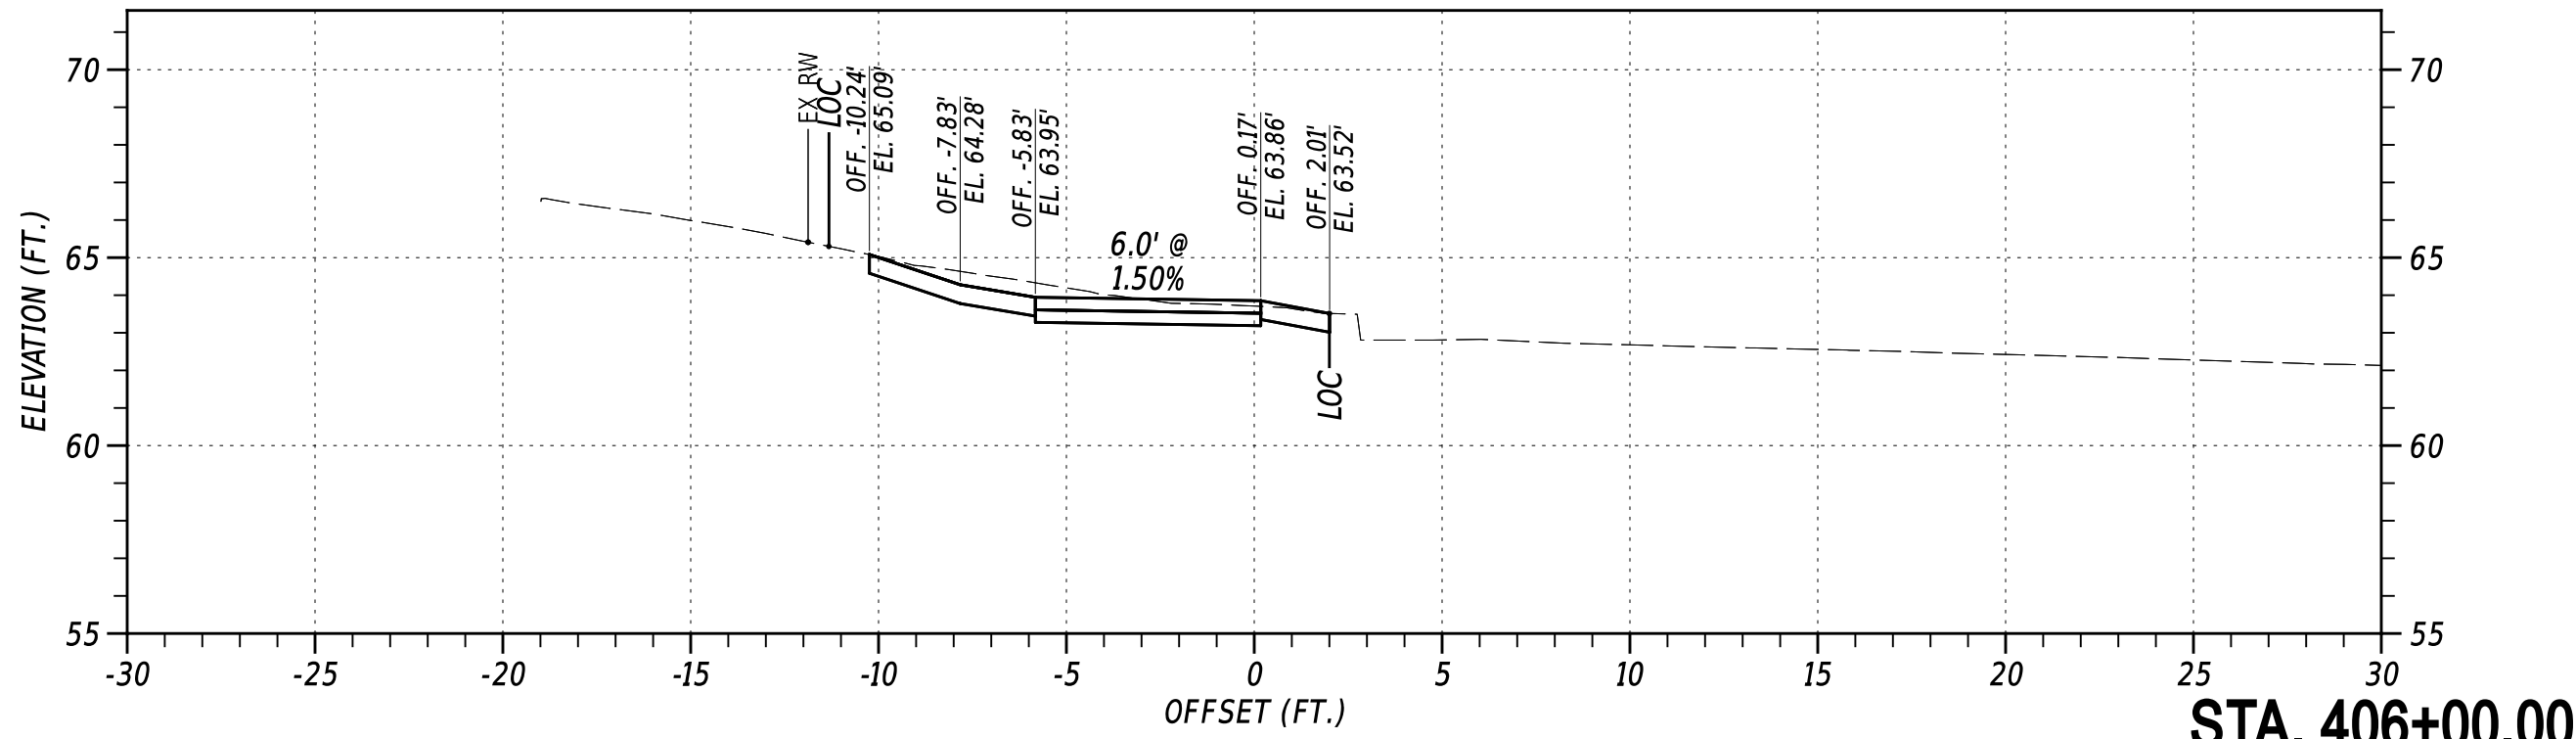









NOT TO SCALE

OLD BALTIMORE PIKE SIDE PATH, PHASE II

CONTRACT T202301501	BRIDGE NO. N/A
COUNTY NEW CASTLE	DESIGNED BY: C. HOLLOWAY
	CHECKED BY: O. GREEN

CROSS SECTIONS
SECTION PAI
SHEET NO. 33

27-AUG-2024
U:\Accounts\DEDOT\DEDOT22014 - AGR1955F Task 5 Old Baltimore Pike Pedes\DESIGN\CTDGNYS_400_RDSF_T202301501_PEN.dgn

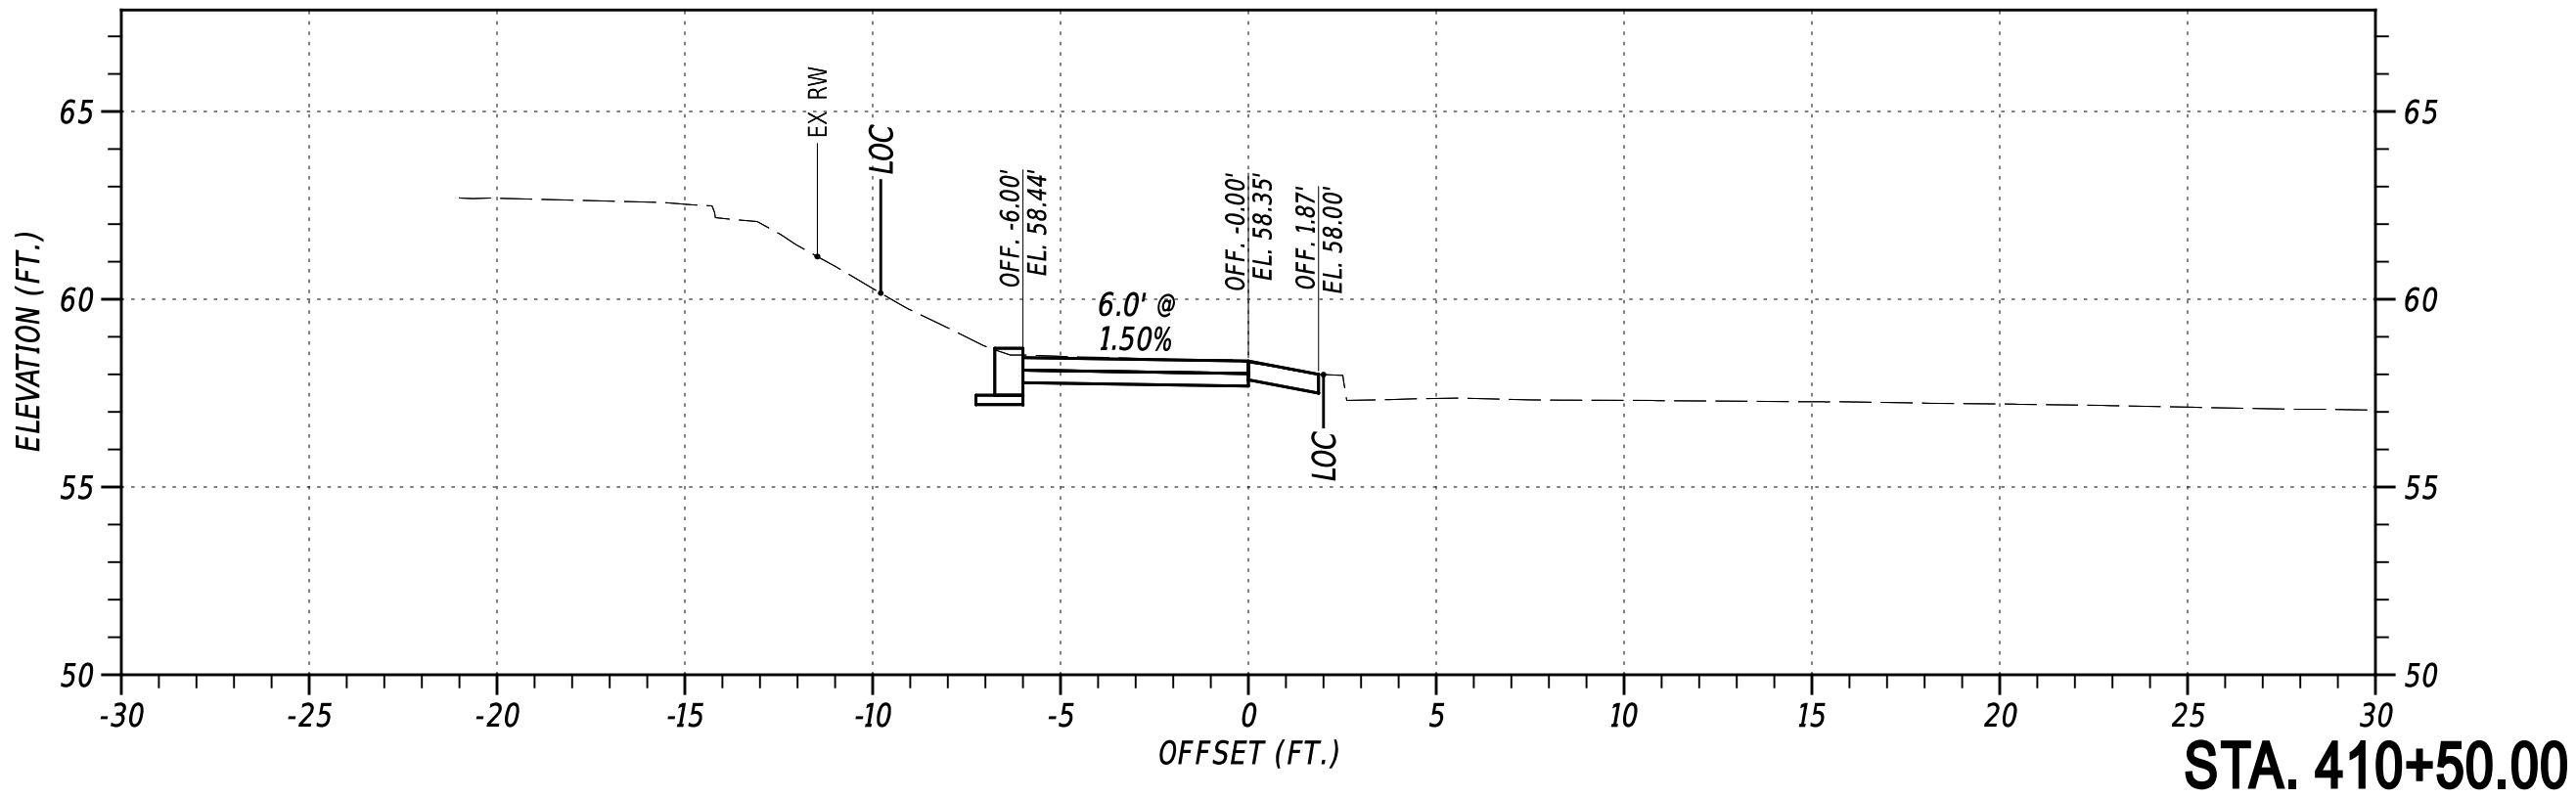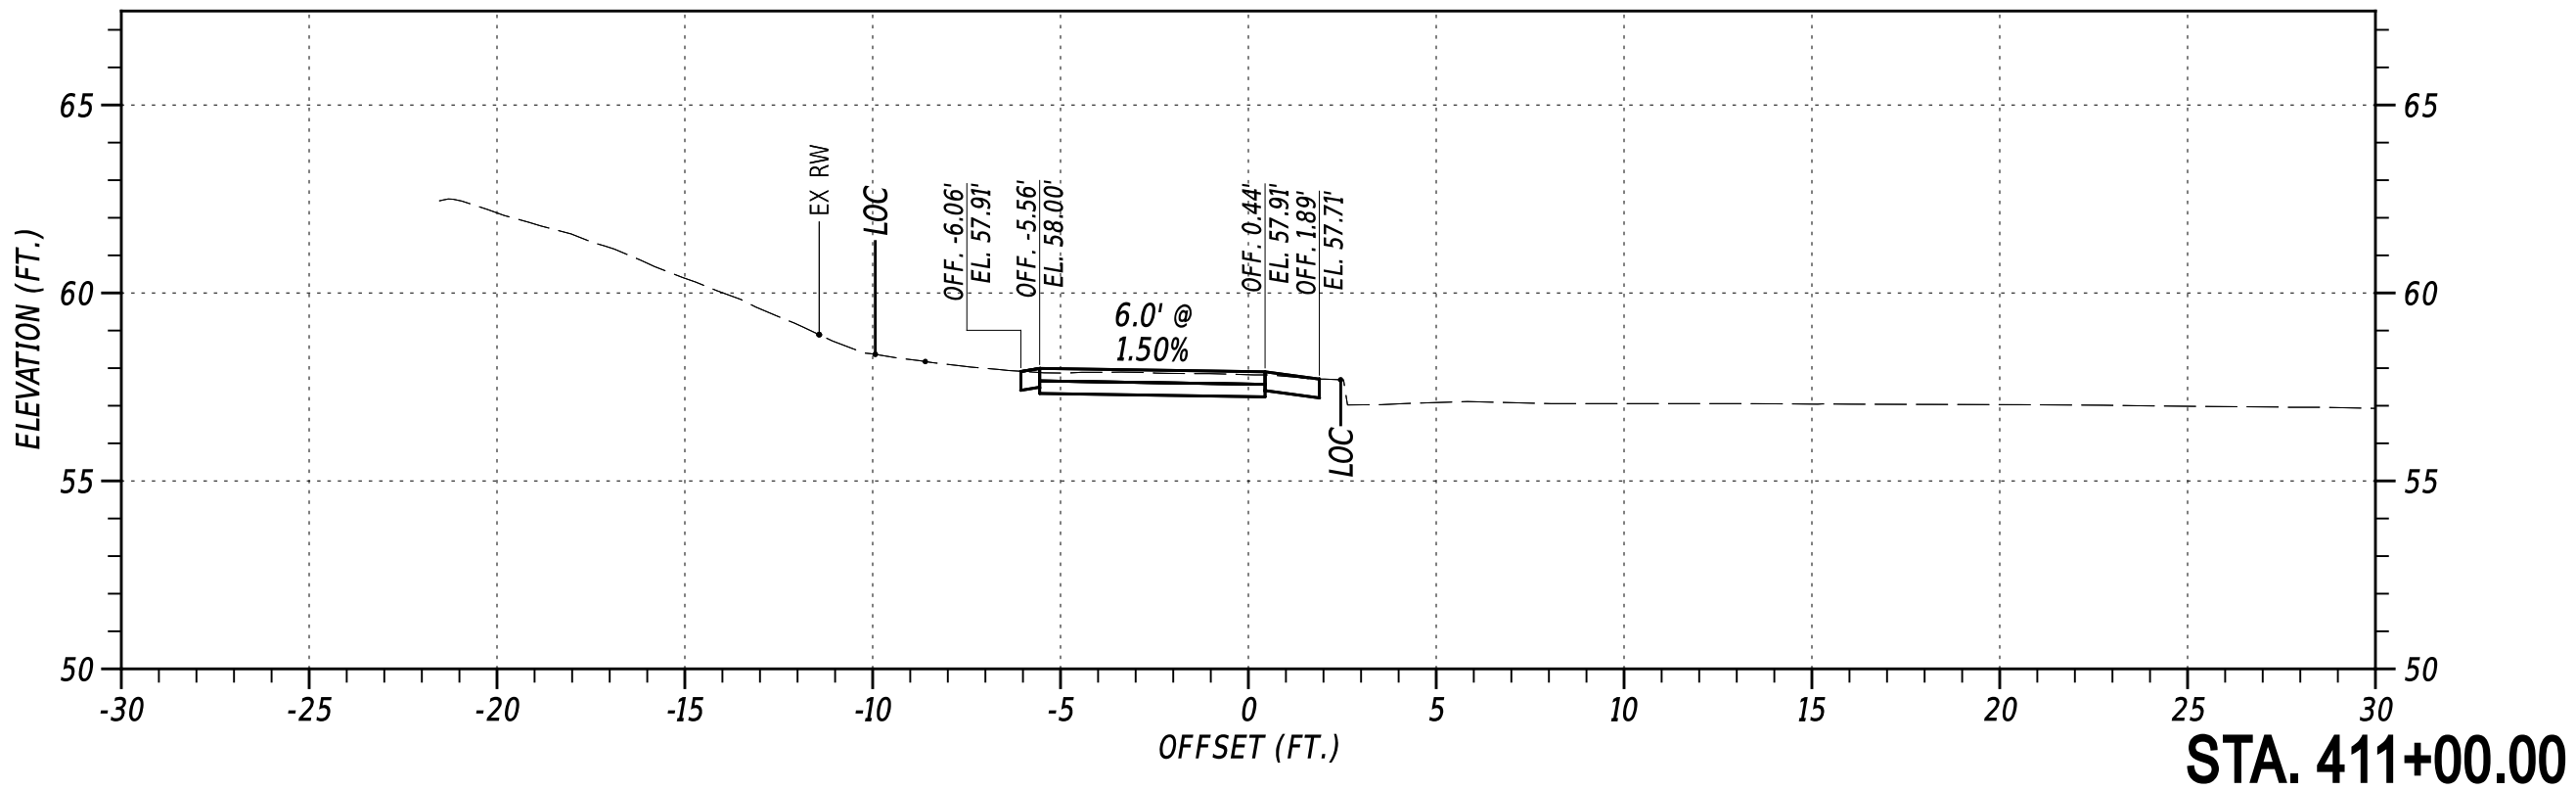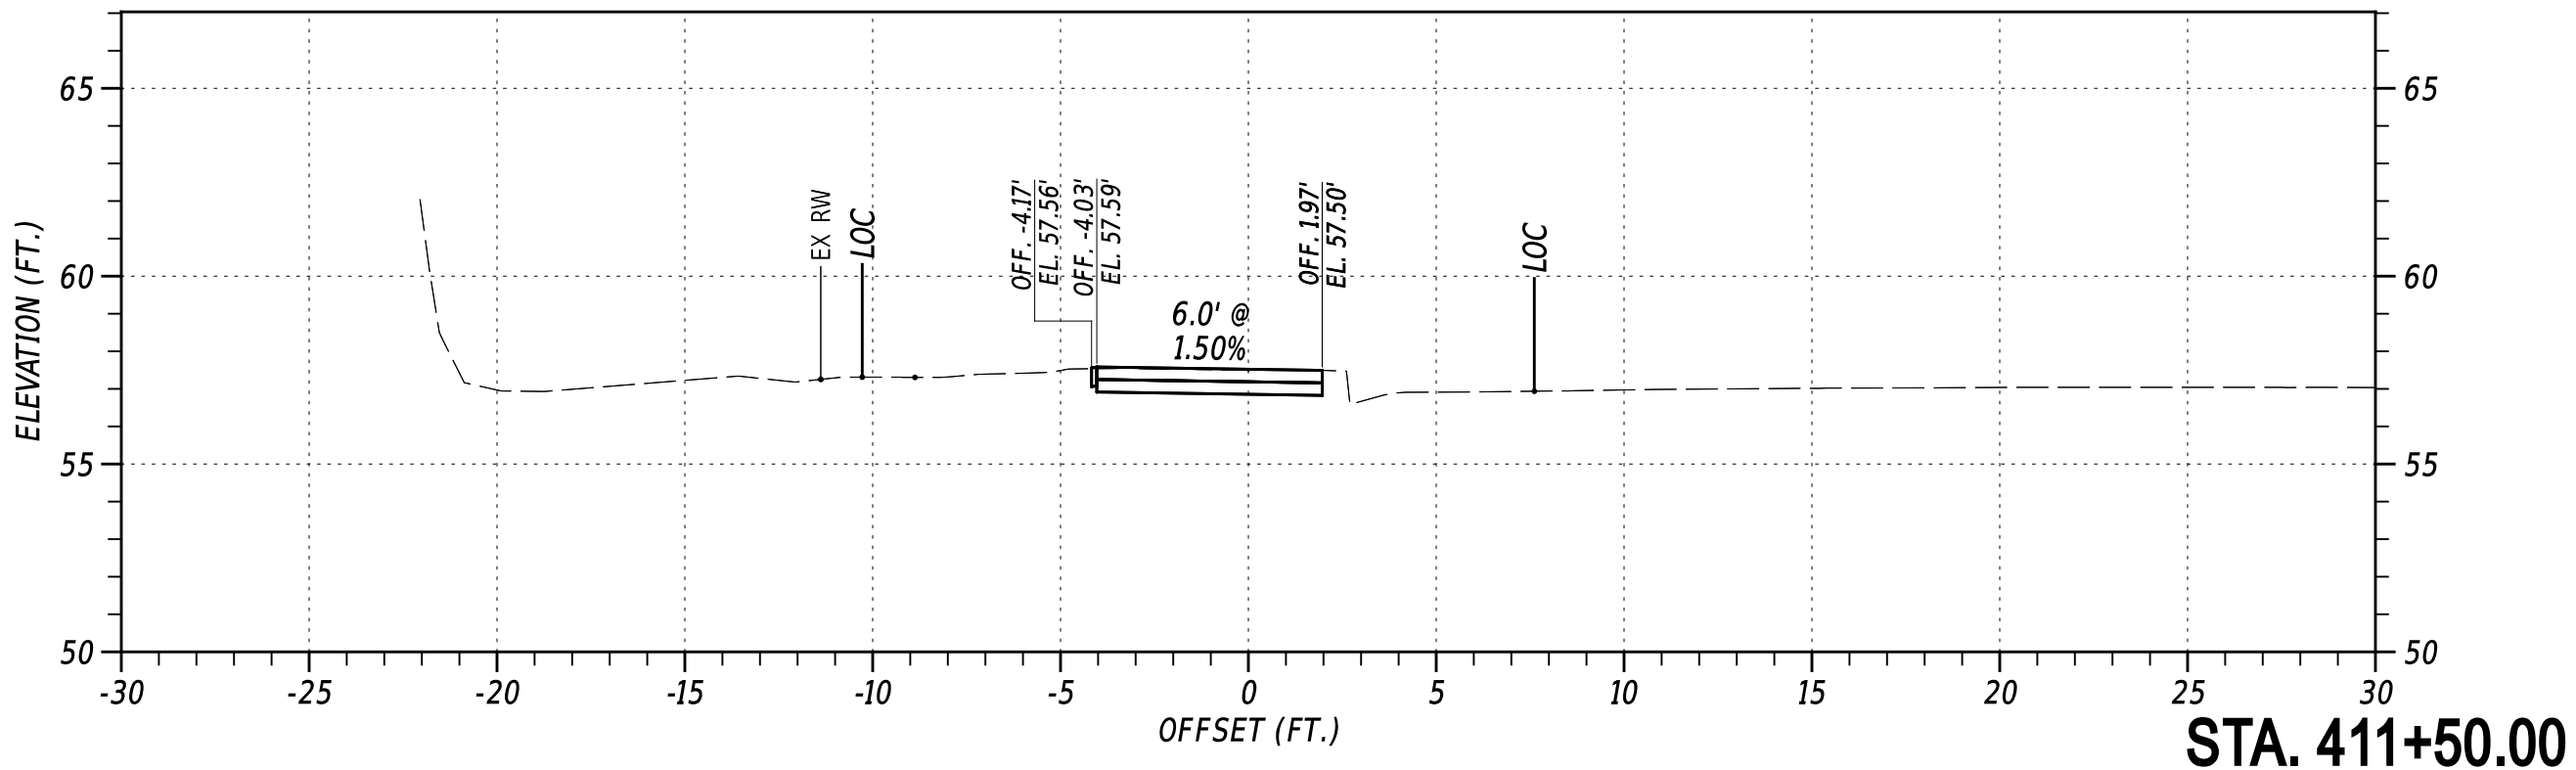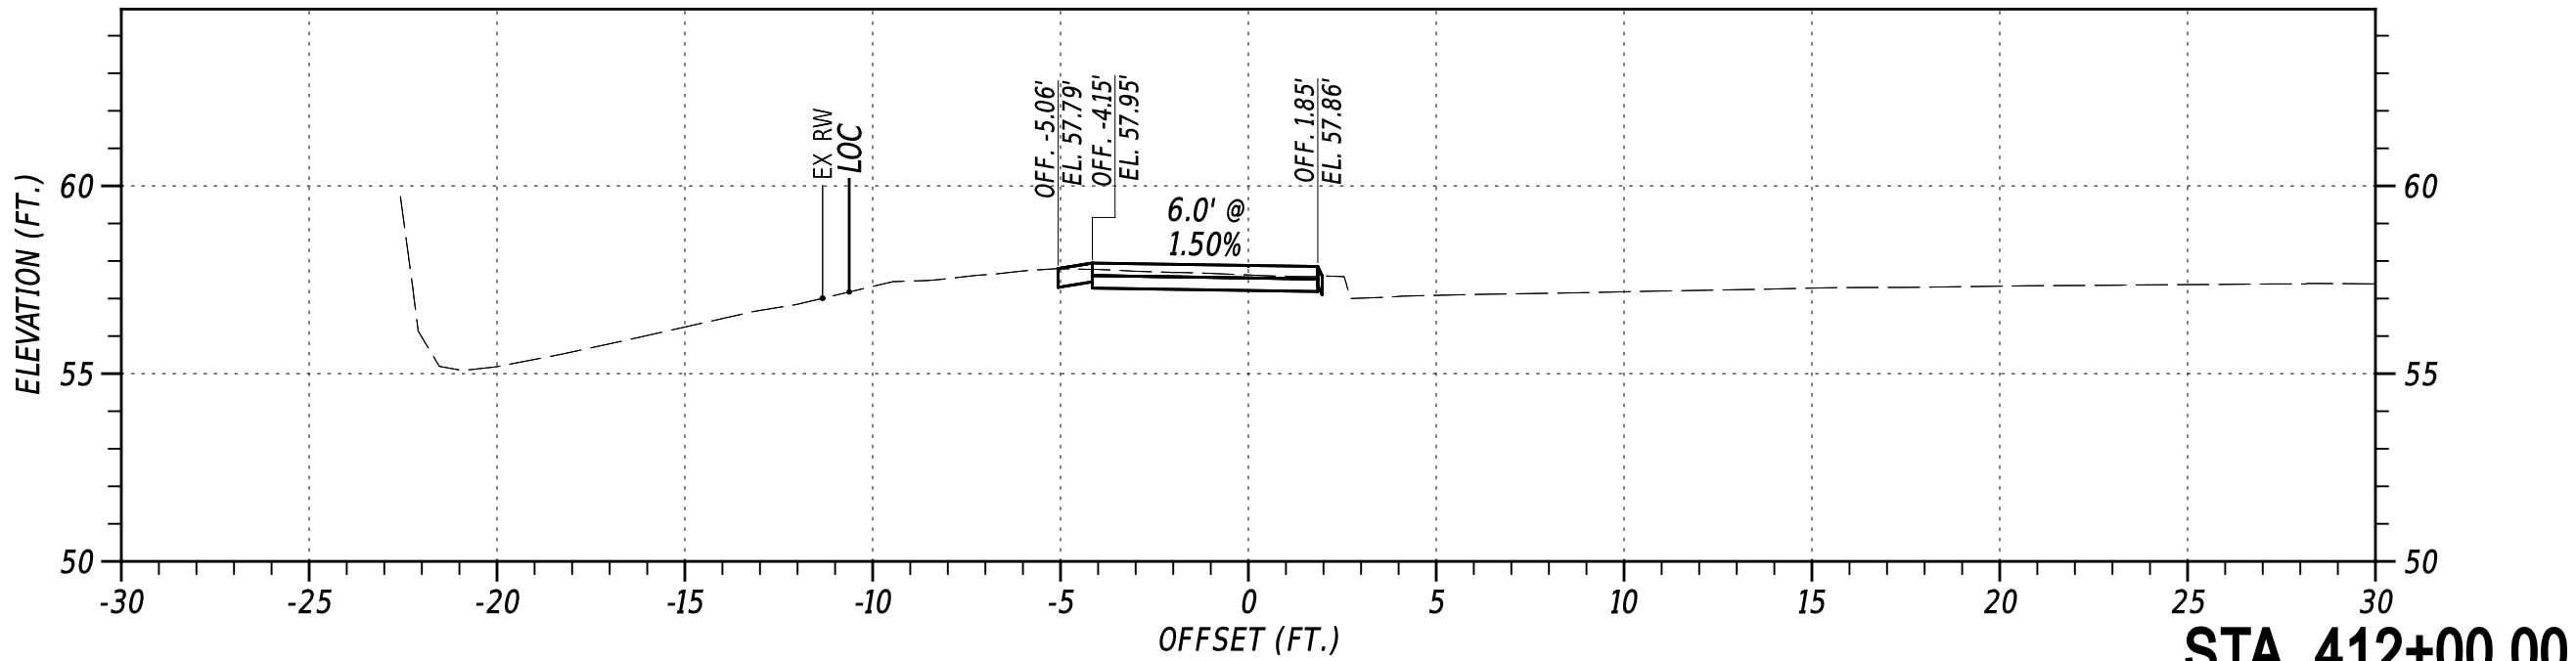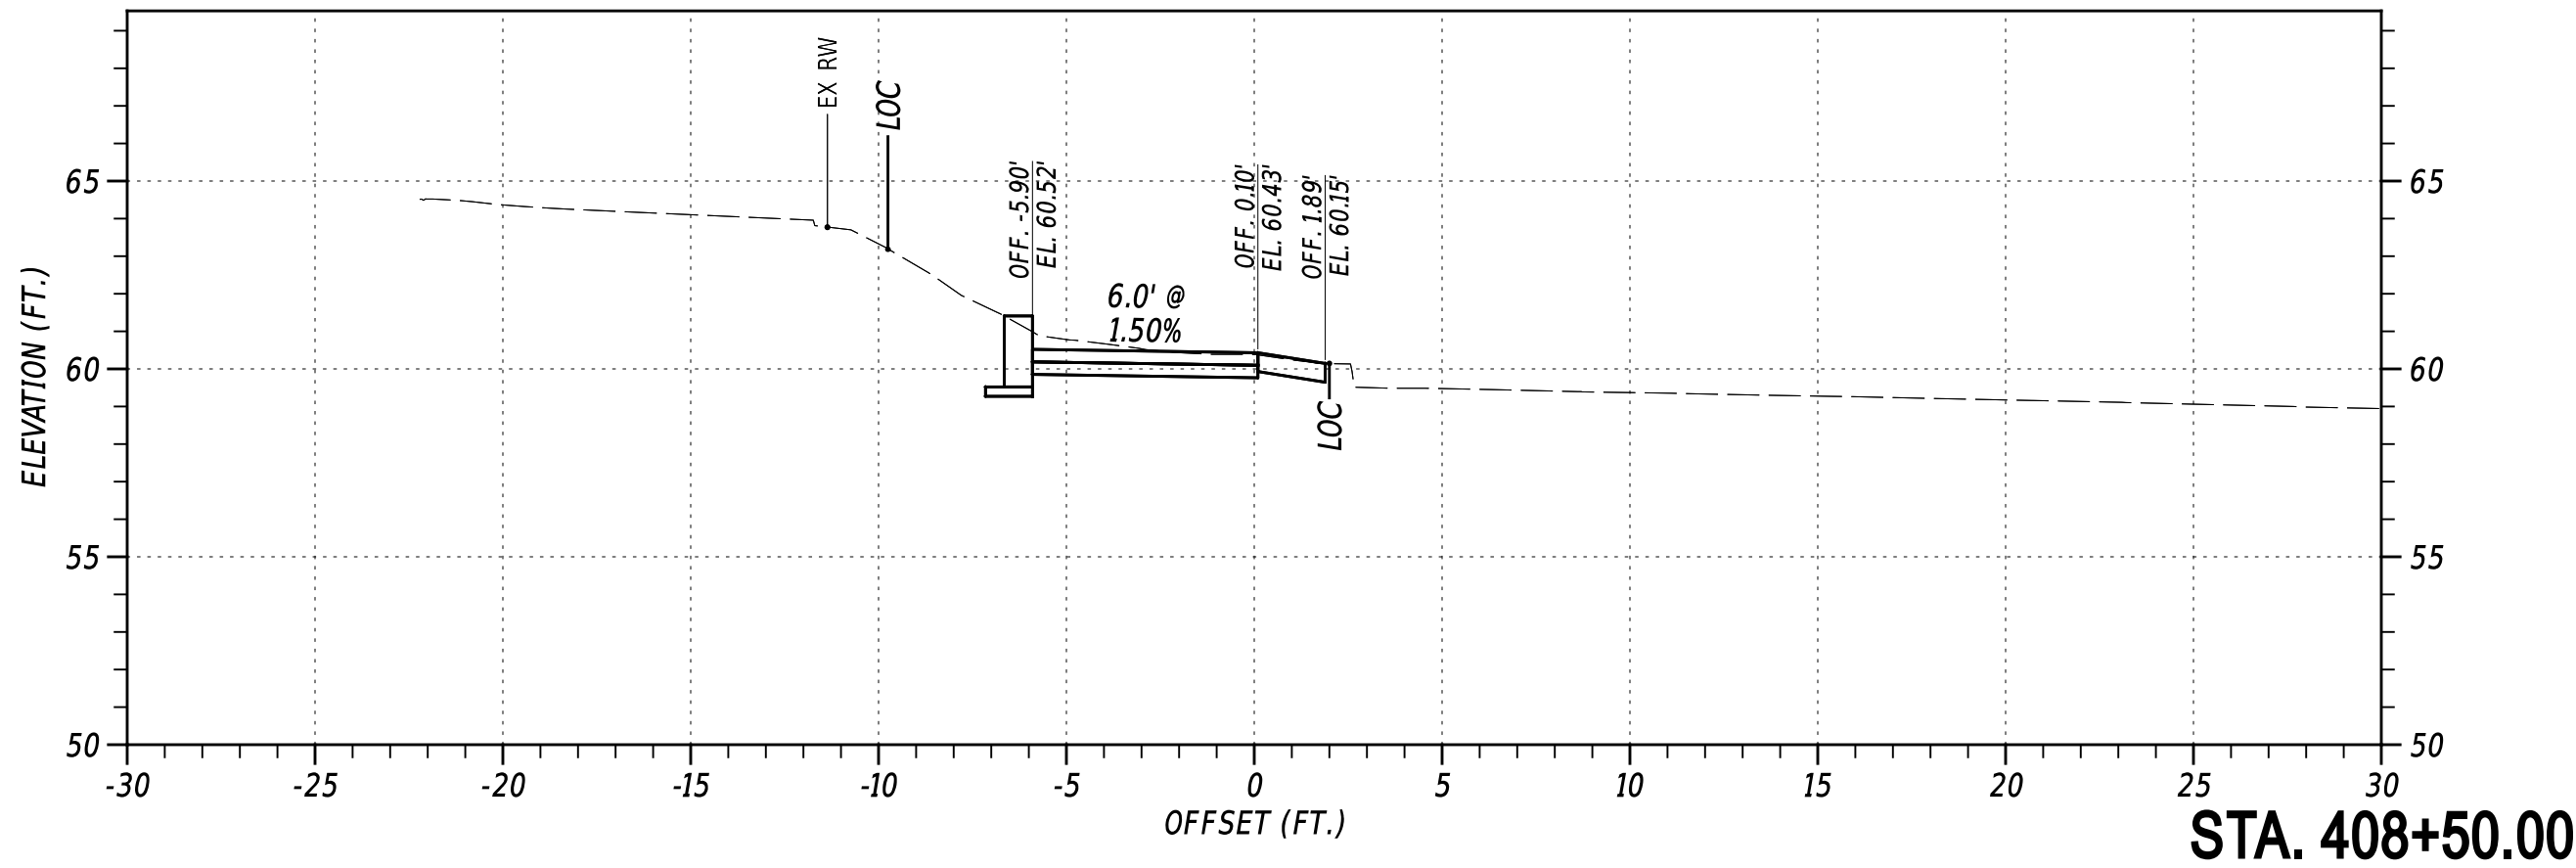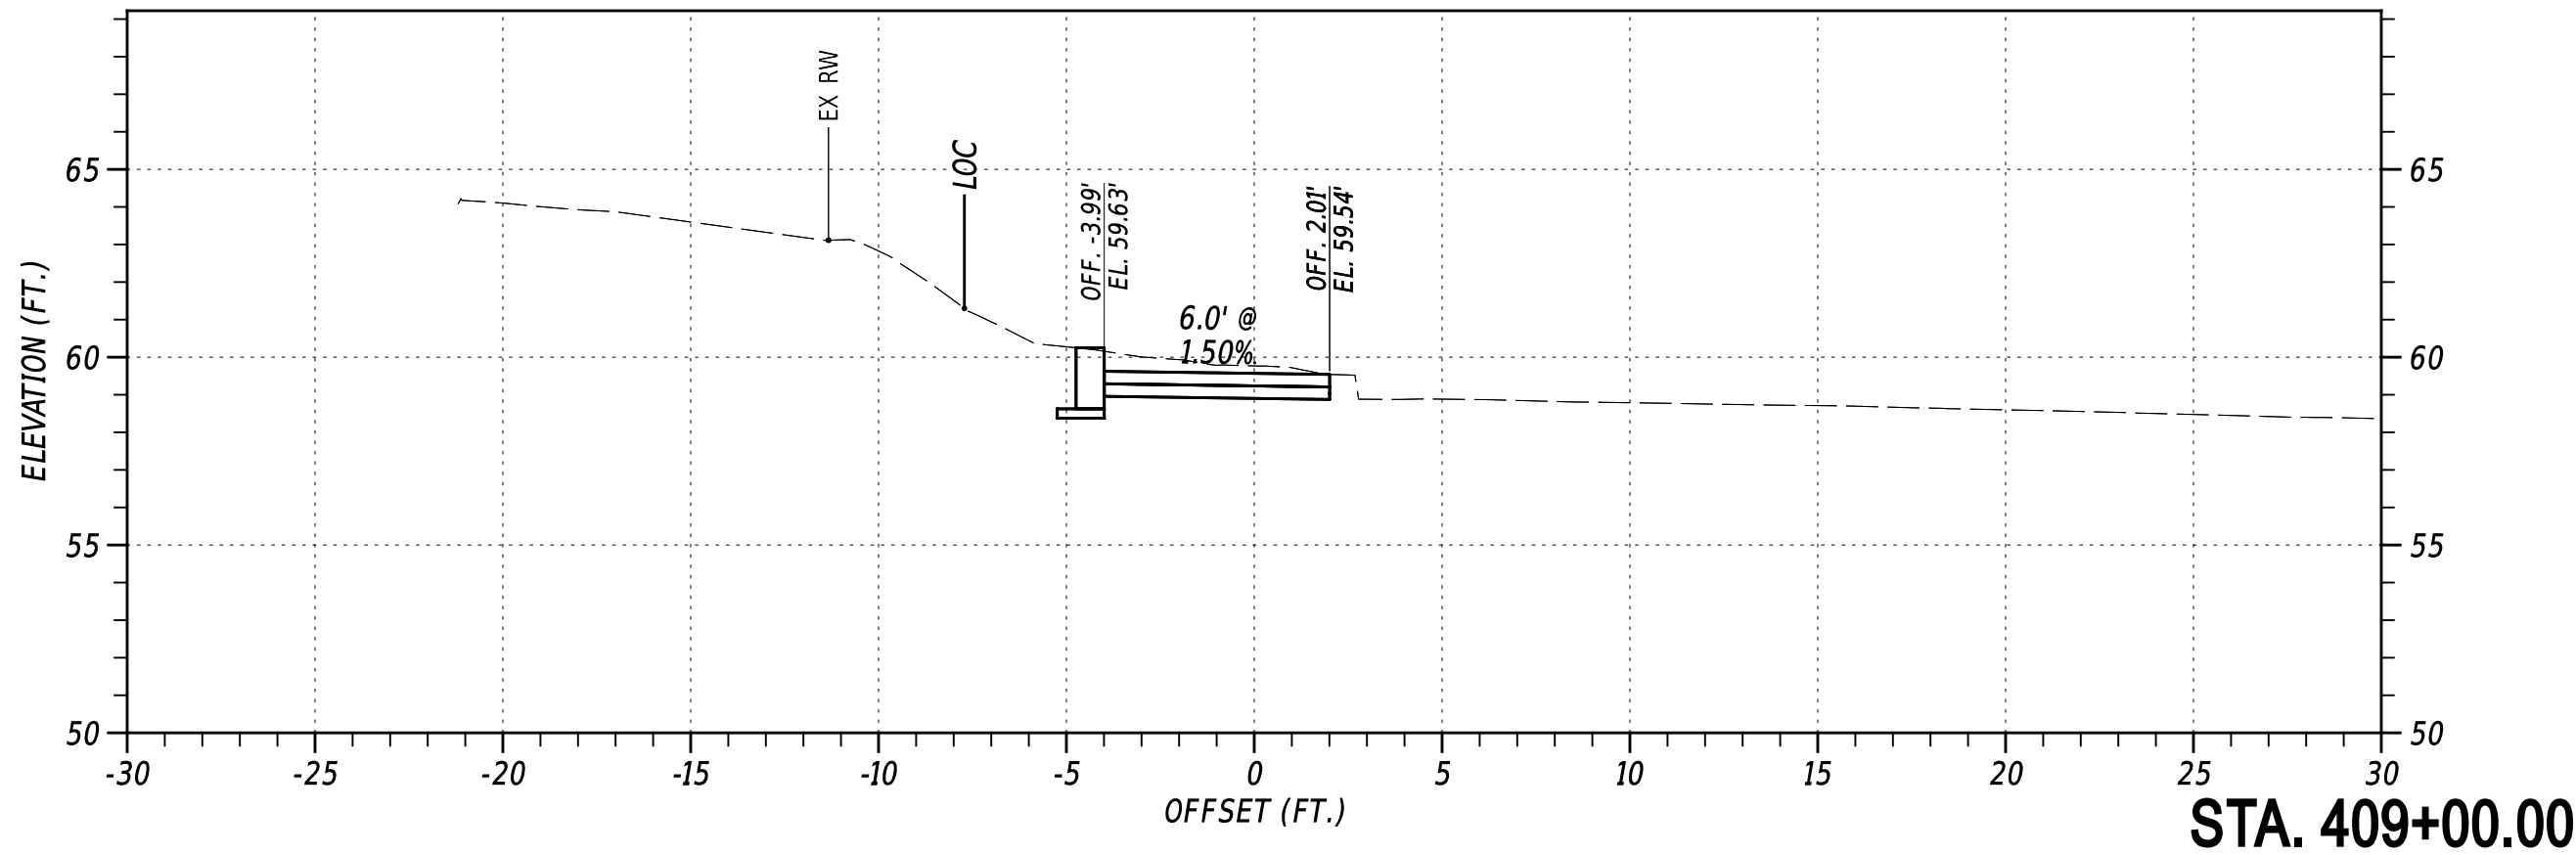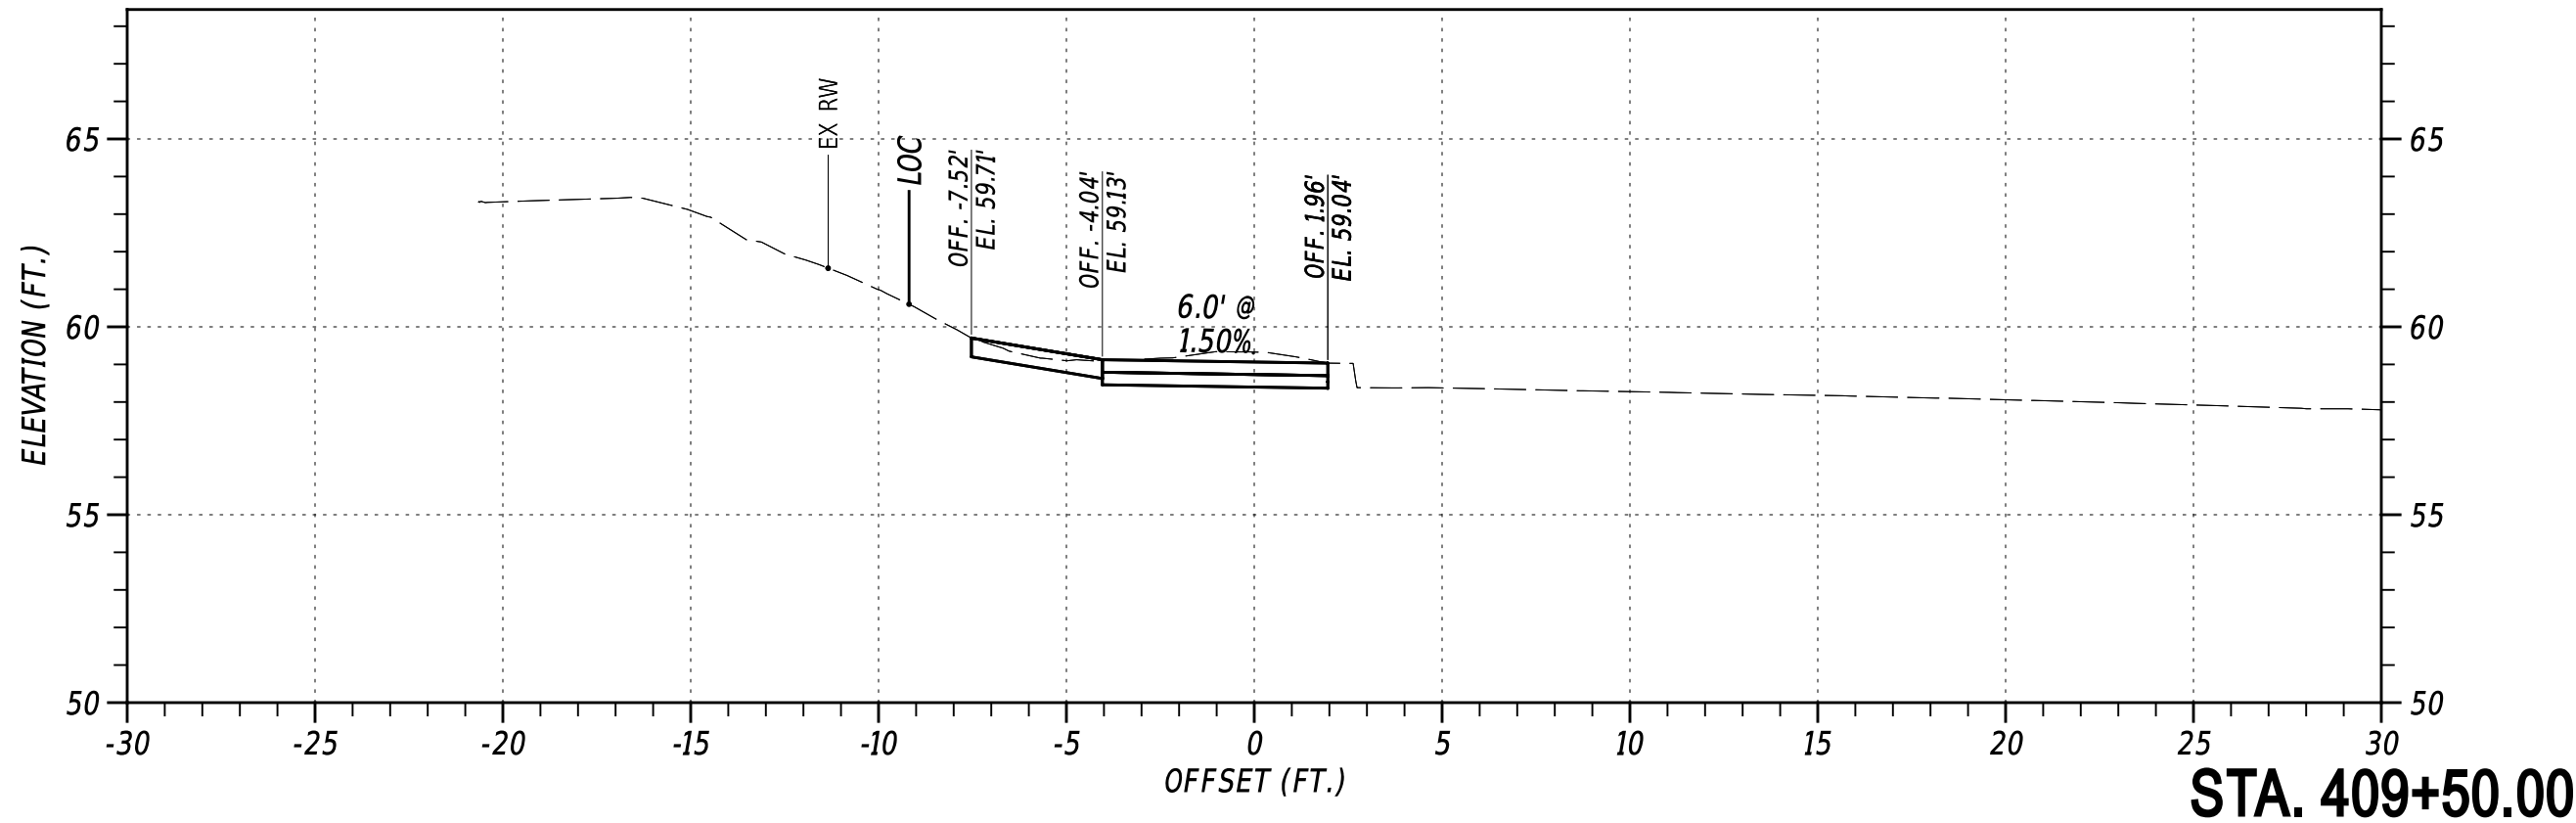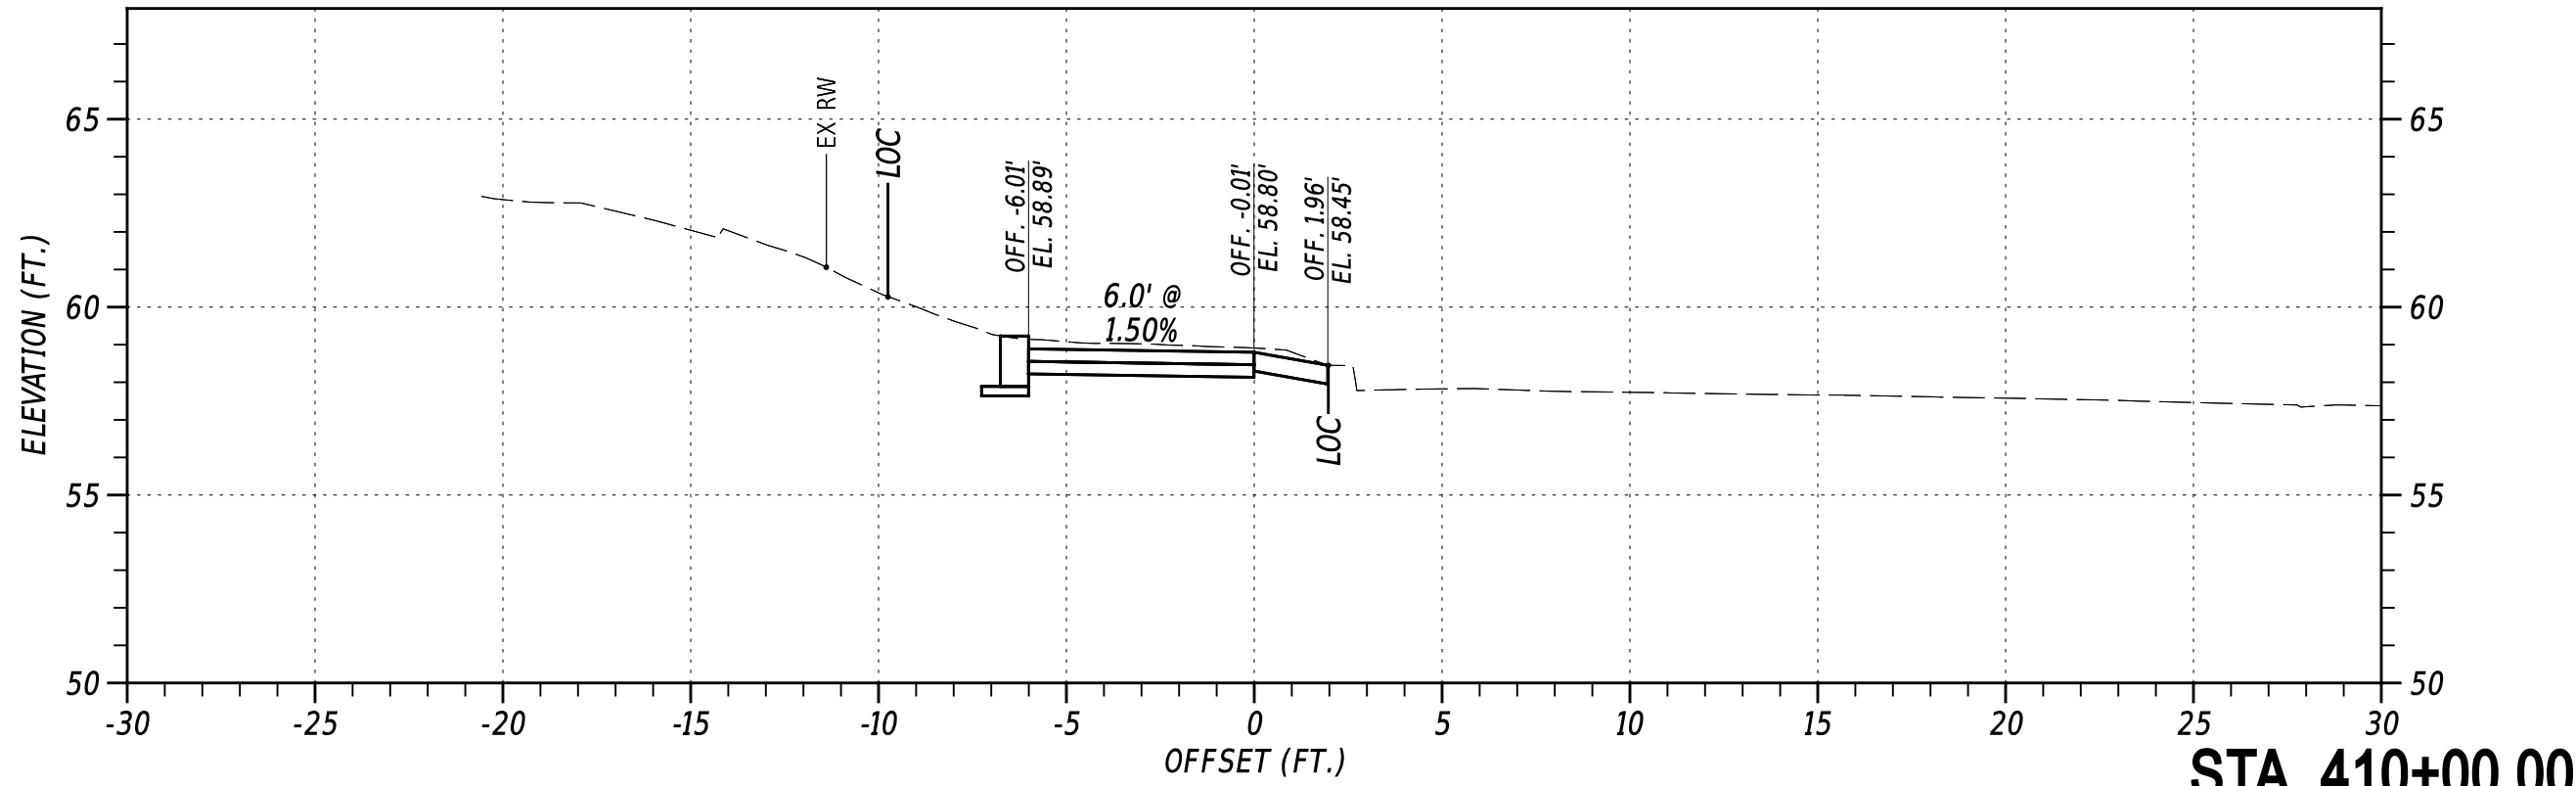


NOT TO SCALE

OLD BALTIMORE PIKE SIDE PATH, PHASE II


CONTRACT	BRIDGE NO.	N/A
T202301501	DESIGNED BY:	C. HOLLOWAY
COUNTY	CHECKED BY:	O. GREEN
NEW CASTLE		

CROSS SECTIONS
PAI
SHEET NO.
34


27-AUG-2024
U:\Accounts\DEDOT\DEDOT22014 - AGR1955F Task 5 Old Baltimore Pike Pedes\DESIGN\TODGNVS_400_RDSF_T202301501_PEN.dgn

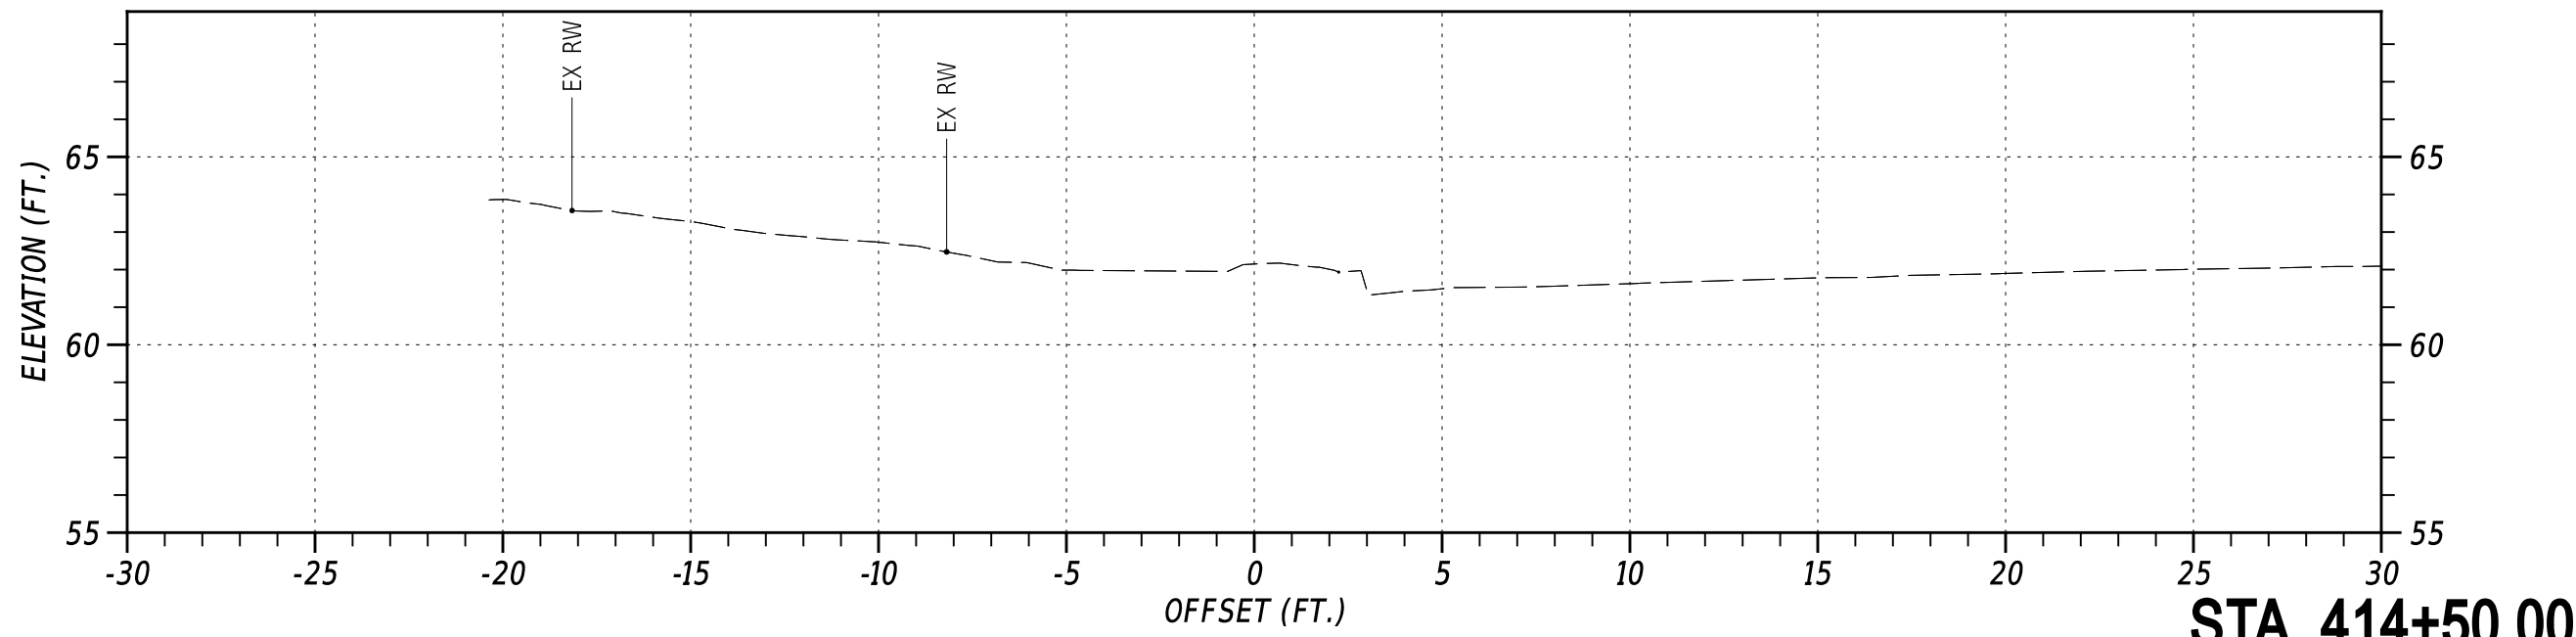


STA. 414+50.00

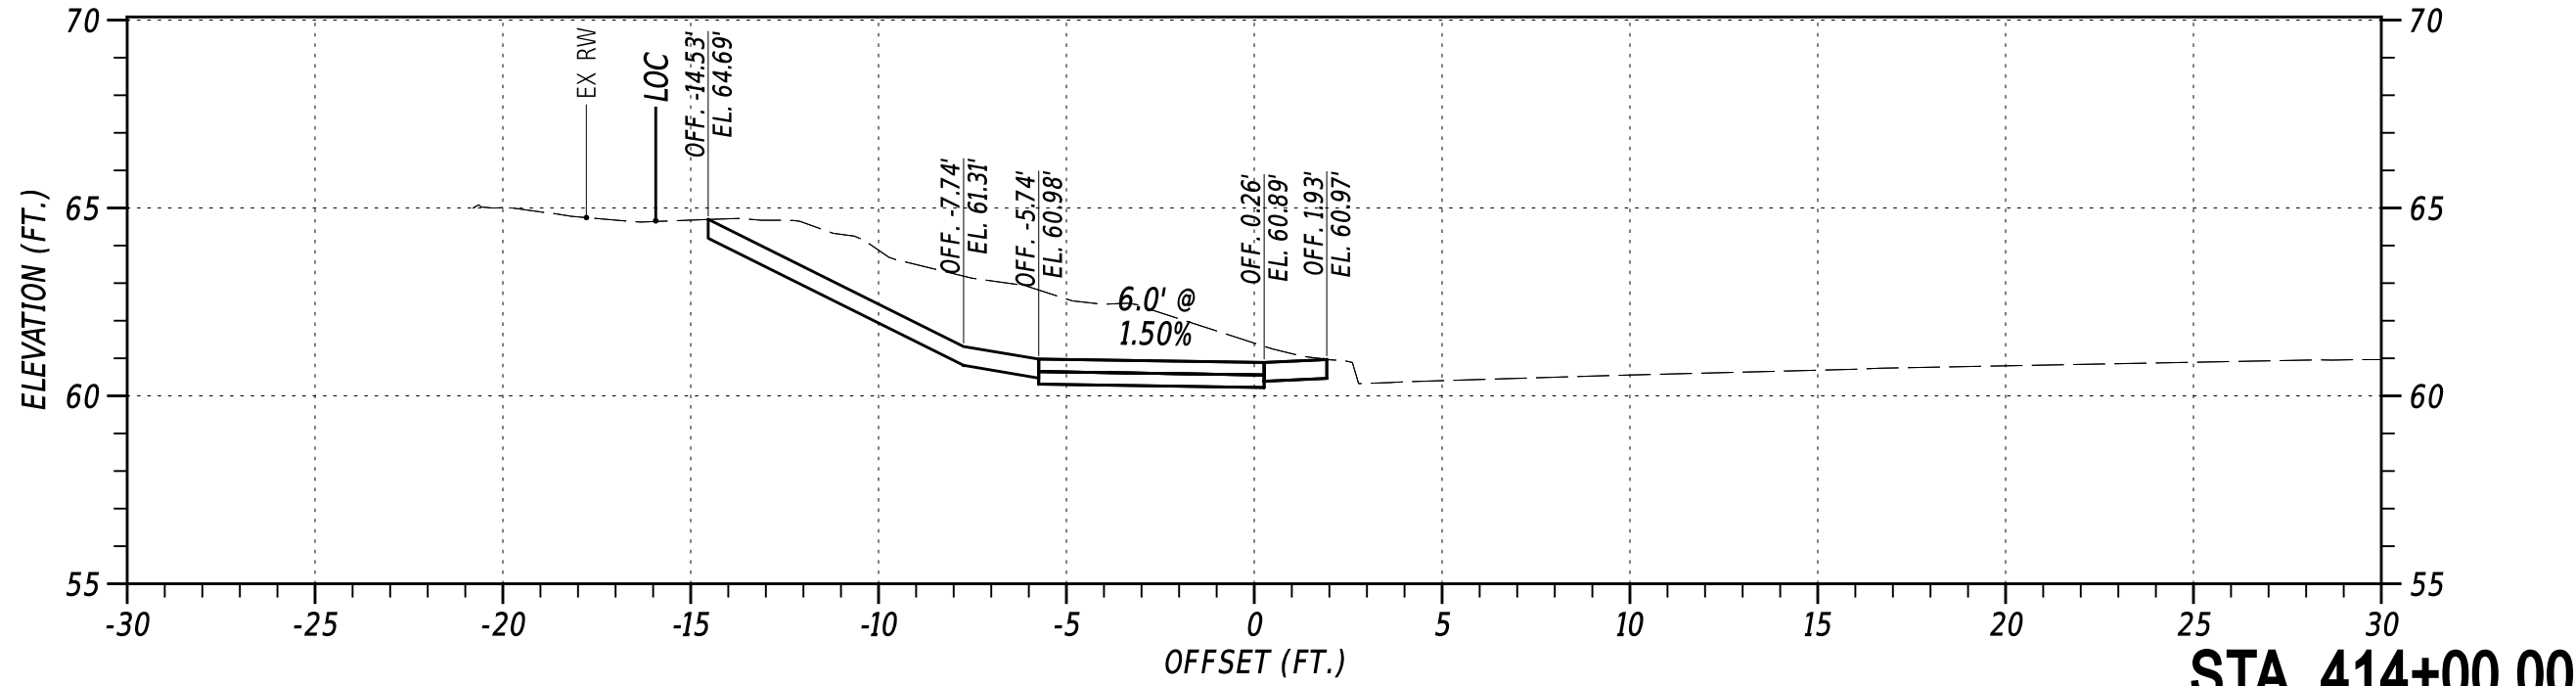


STA. 414+00.00

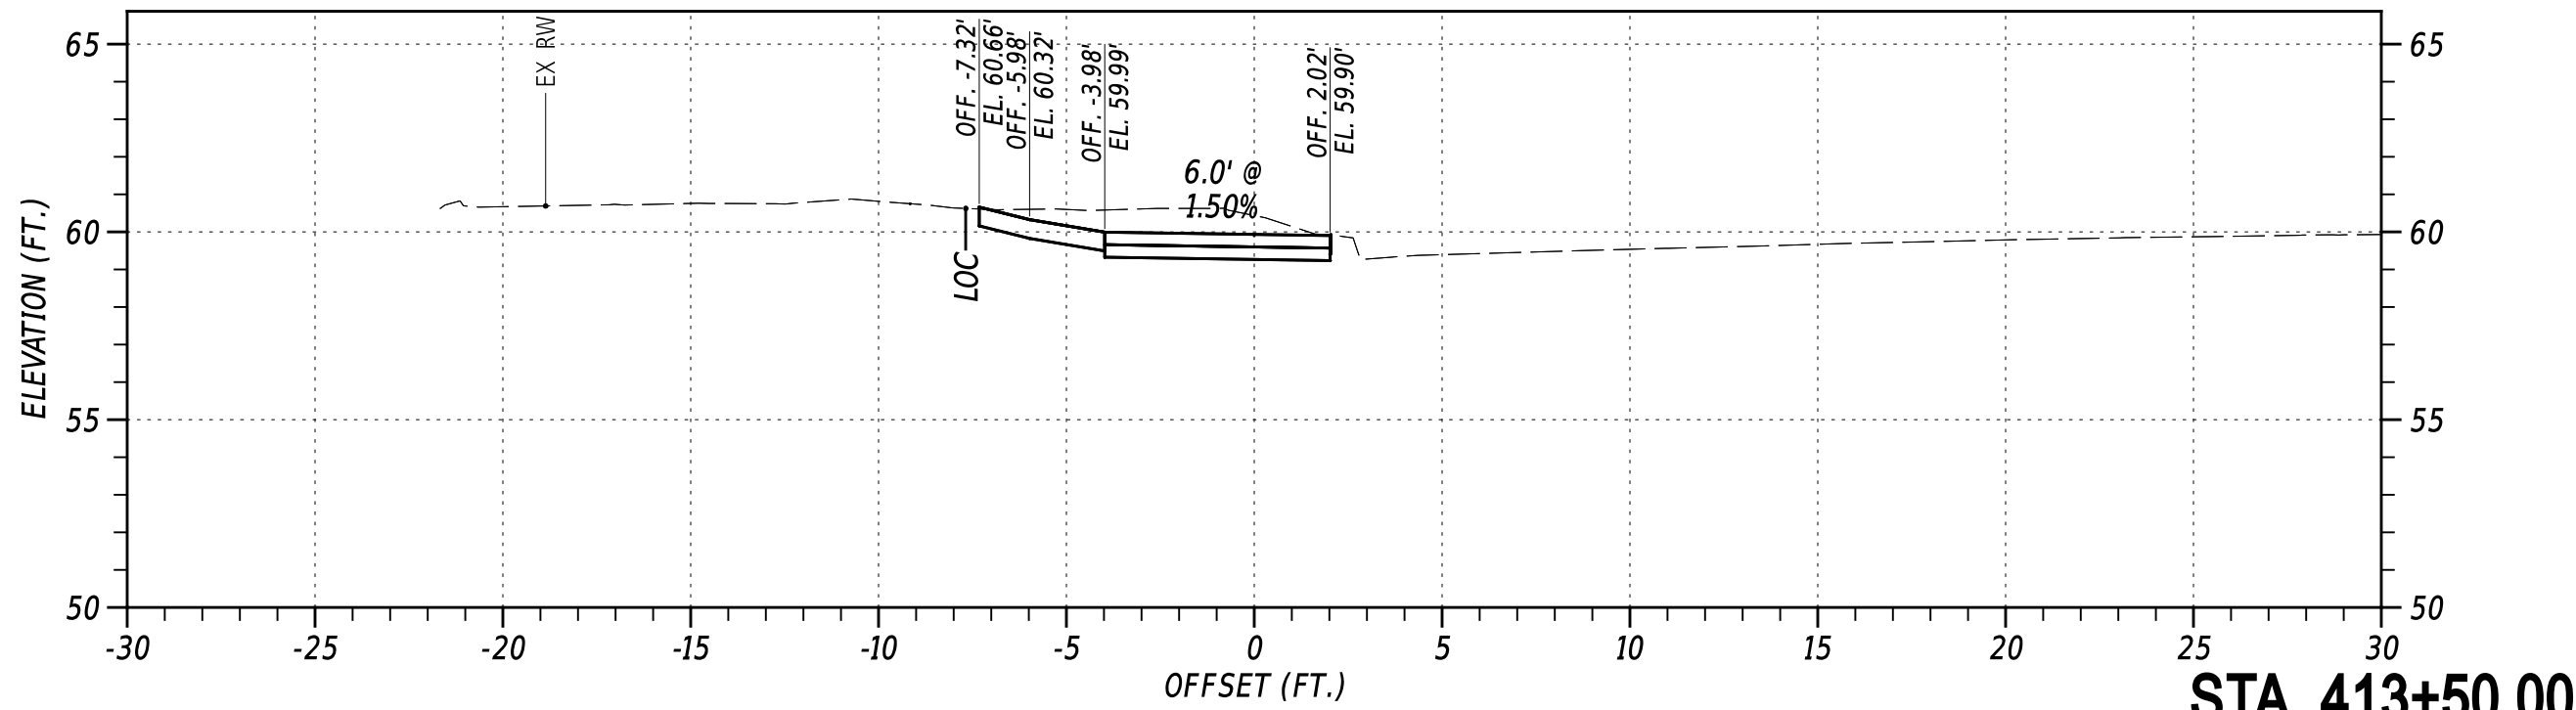


STA. 413+50.00

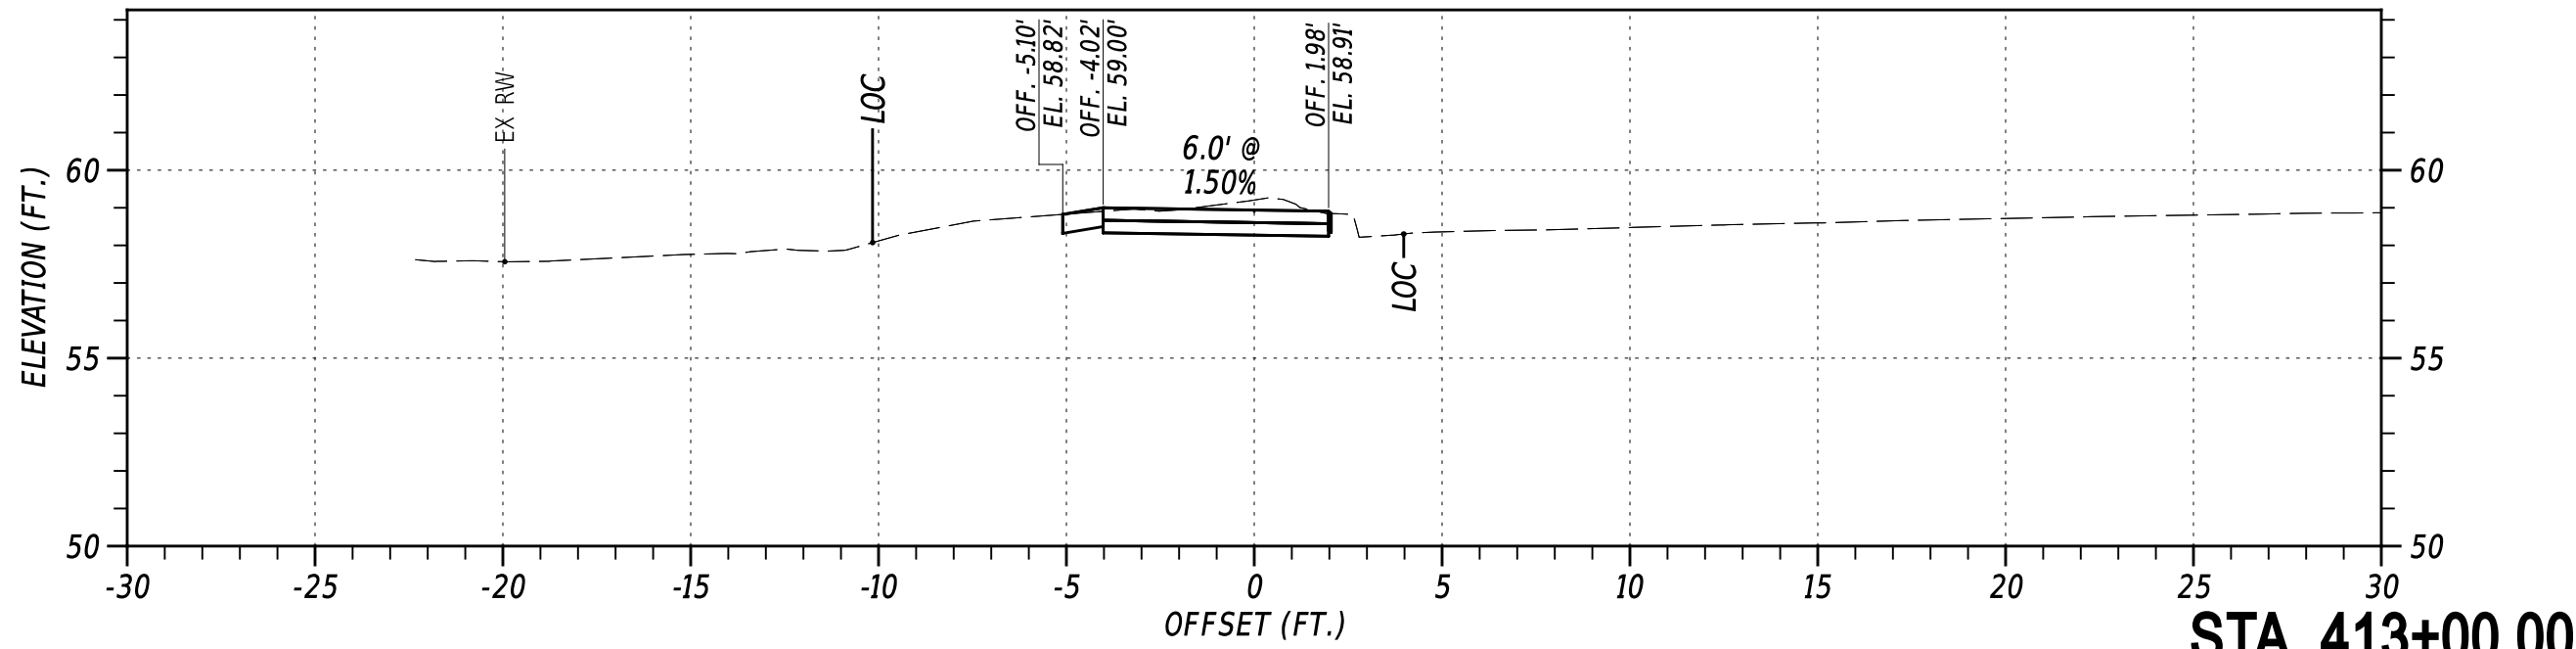

STA. 413+00.00

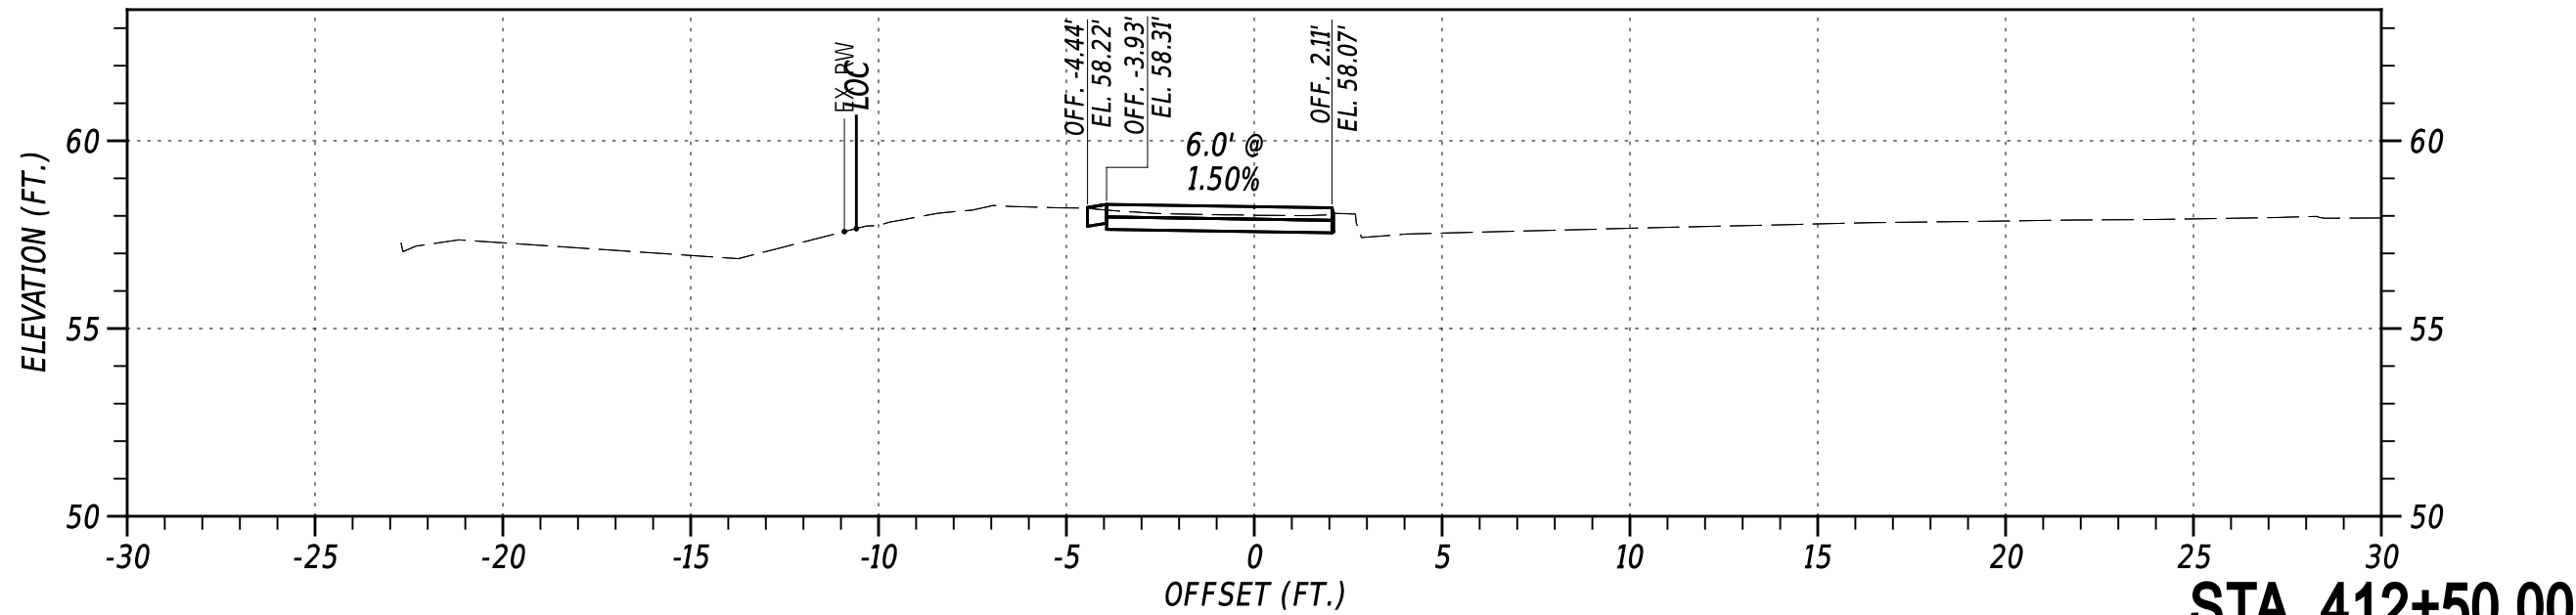

STA. 412+50.00

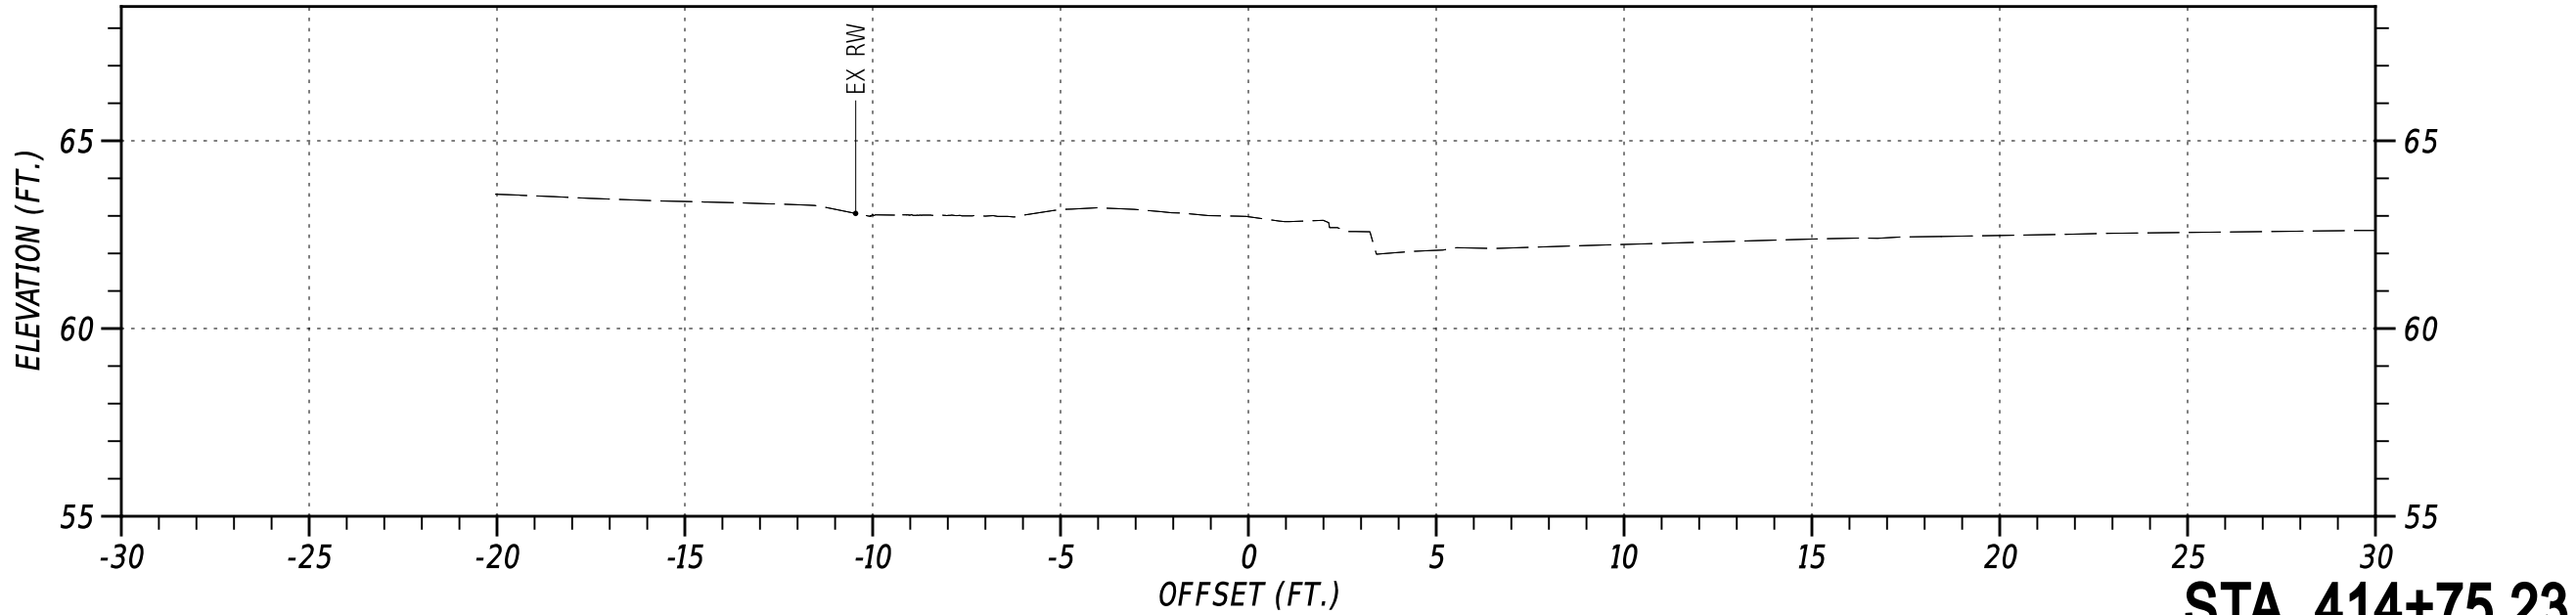

STA. 414+75.23

NOT TO SCALE

OLD BALTIMORE PIKE
SIDE PATH, PHASE II

CONTRACT	BRIDGE NO.	N/A
T202301501	DESIGNED BY:	C. HOLLOWAY
COUNTY	CHECKED BY:	O. GREEN
NEW CASTLE		

CROSS SECTIONS
SECTION
PAI
SHEET NO.
35