

THE STATE OF DELAWARE
DEPARTMENT OF TRANSPORTATION

U.S. CUSTOMARY
UNITS



CROSS SECTIONS FOR:
ADAMS STREET PATHWAY
PHASE II

CONTRACT NUMBER: T202466302
FEDERAL AID PROJECT NUMBER: CRP-2024(19)
COUNTY: NEW CASTLE M.R. #: N505

CROSS
SECTIONS


DIGITAL ACCESSIBILITY NOTICE

The Delaware Department of Transportation (DelDOT) is committed to ensuring that its digital services, content, and documents are accessible to all users and is actively working to comply with applicable federal and state accessibility requirements. DelDOT continues to make improvements over time, with current efforts focused on programs, applications, content, and documents that are actively in use and available to the public.


Due to the nature and complexity of certain materials, including construction plans, technical drawings, historical documents, maps, and other graphic-intensive files, some documents may not currently be fully digitally accessible or compliant with current accessibility standards. In some cases, these documents are provided for historical, reference, informational, or procurement purposes only.

If you require an accessible version of a document or need assistance accessing any content, please contact DelDOT at (302) 760-2031 or DOT-ask@delaware.gov and reasonable efforts will be made to provide the information in an accessible format upon request. DelDOT appreciates your patience and understanding as accessibility improvements continue to be implemented.


8:11:26
15:10
pwl/deidoc-pw.bentley.com/deidoc-pw-41/Documents/01_Active_Projects/DeIDOT_Capital_Projects/T202466302_JMT/400_CADD/420_ROAD/421_CIVIL_MODEL/4501_RDCM_T202466302_JMT

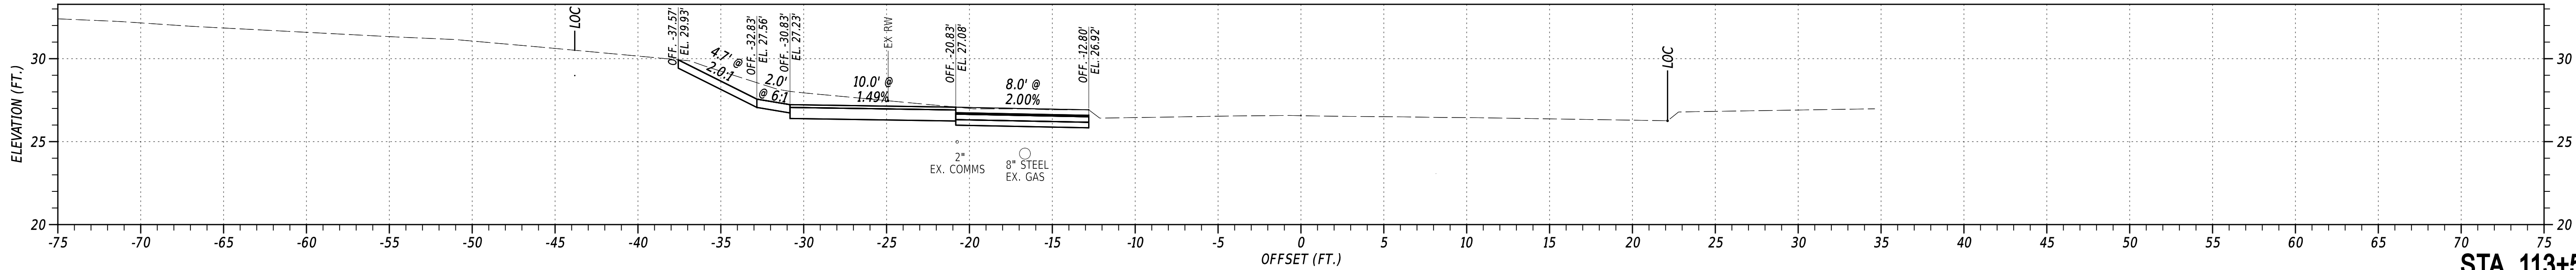


STA. 113+50.00

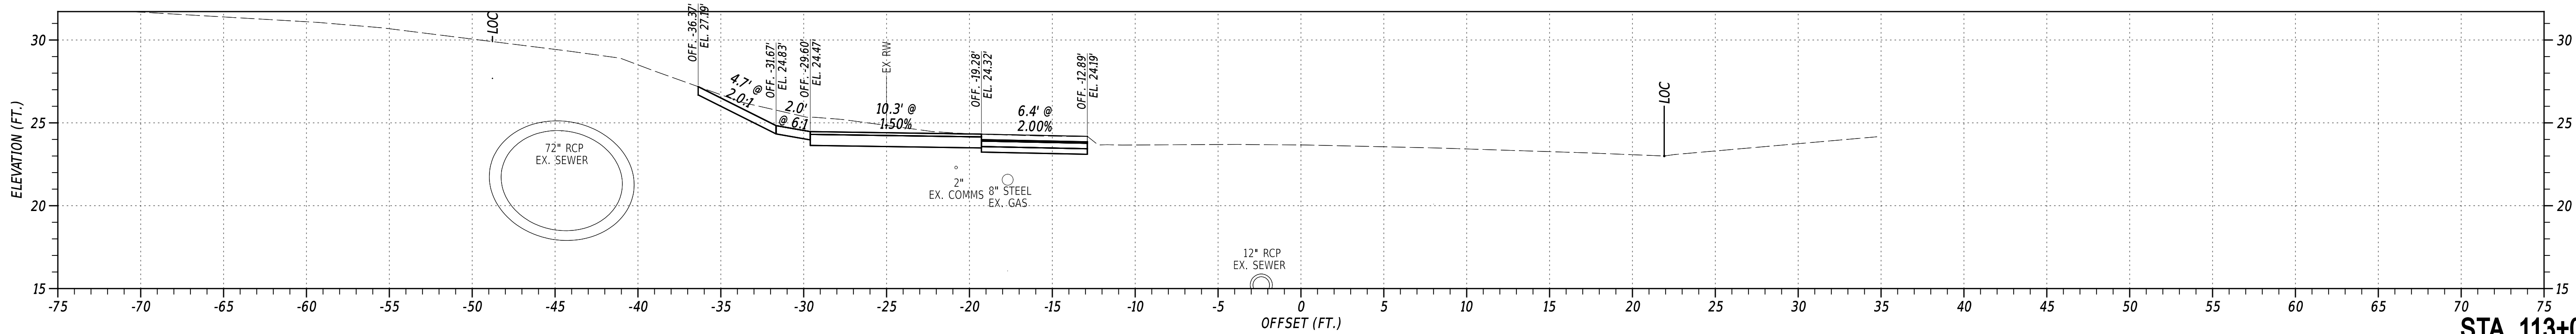


STA. 113+00.00

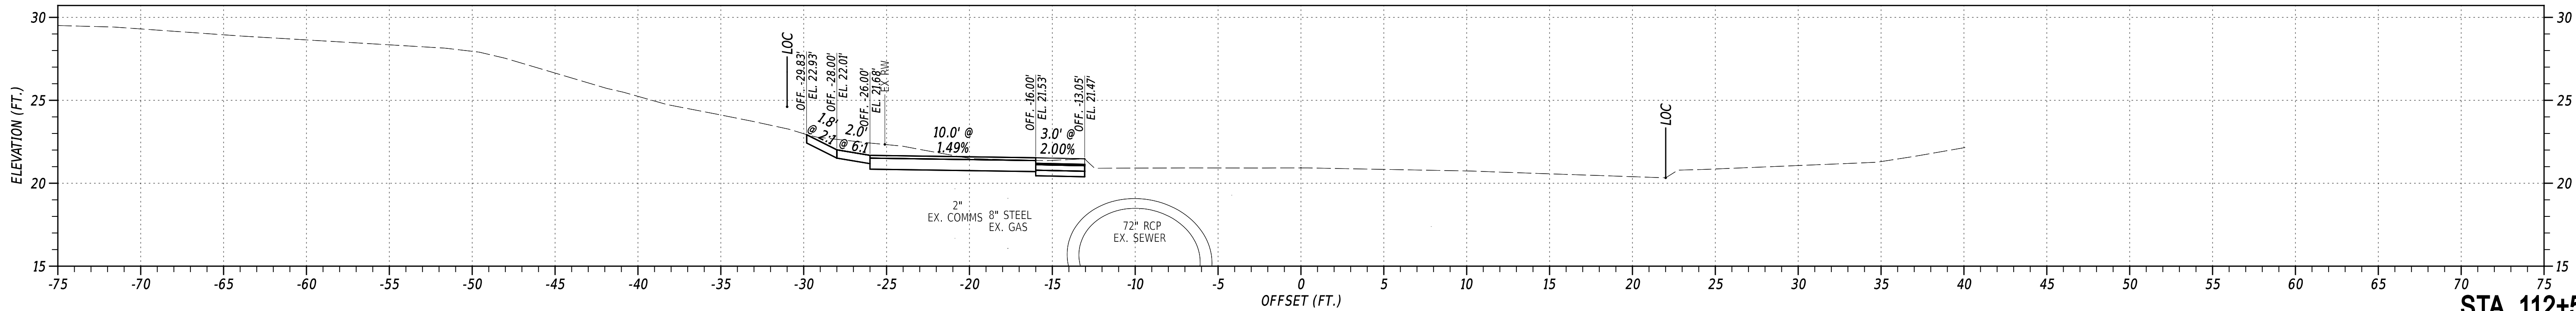


STA. 112+50.00

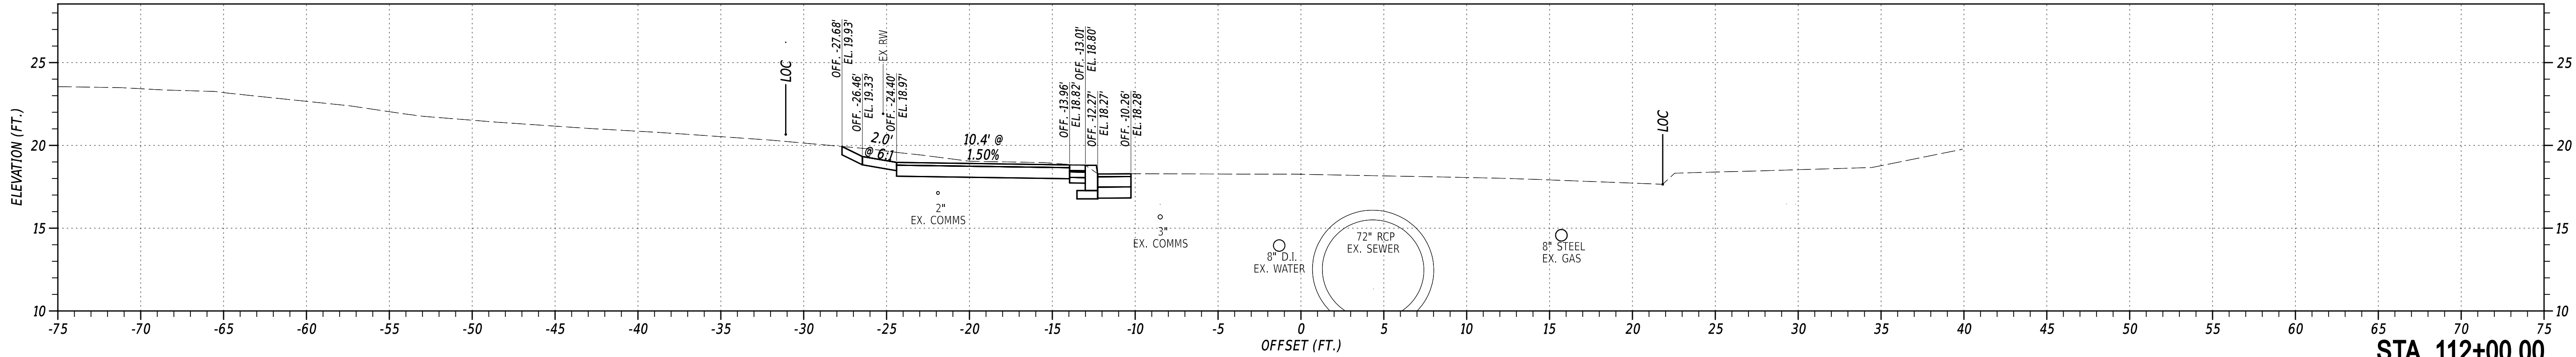

STA. 112+00.00

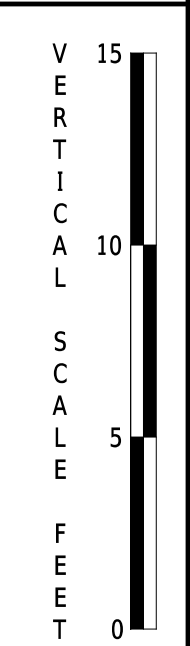

ADDENDA / REVISIONS	

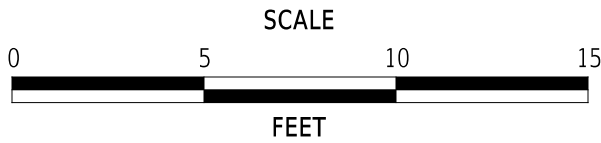

ADAMS STREET PATHWAY
PHASE II


CONTRACT	BRIDGE NO.	N/A
T202466302	DESIGNED BY:	J.IORIO
COUNTY	CHECKED BY:	B.DOUGHERTY
NEW CASTLE		

CROSS SECTIONS


SECTION
JMT
SHEET NO.
2

8-JUN-2026
15:10
pwl/deiddot-pw

\\deltapw-bentley.com\deltapw-01\Documents\01_Active_Projects\DeIDOT_Capital_Projects\T202466302_JMT\400_CADD\420_ROAD\421_CIVIL_MODEL\X501_RDCM_T202466302_JMT

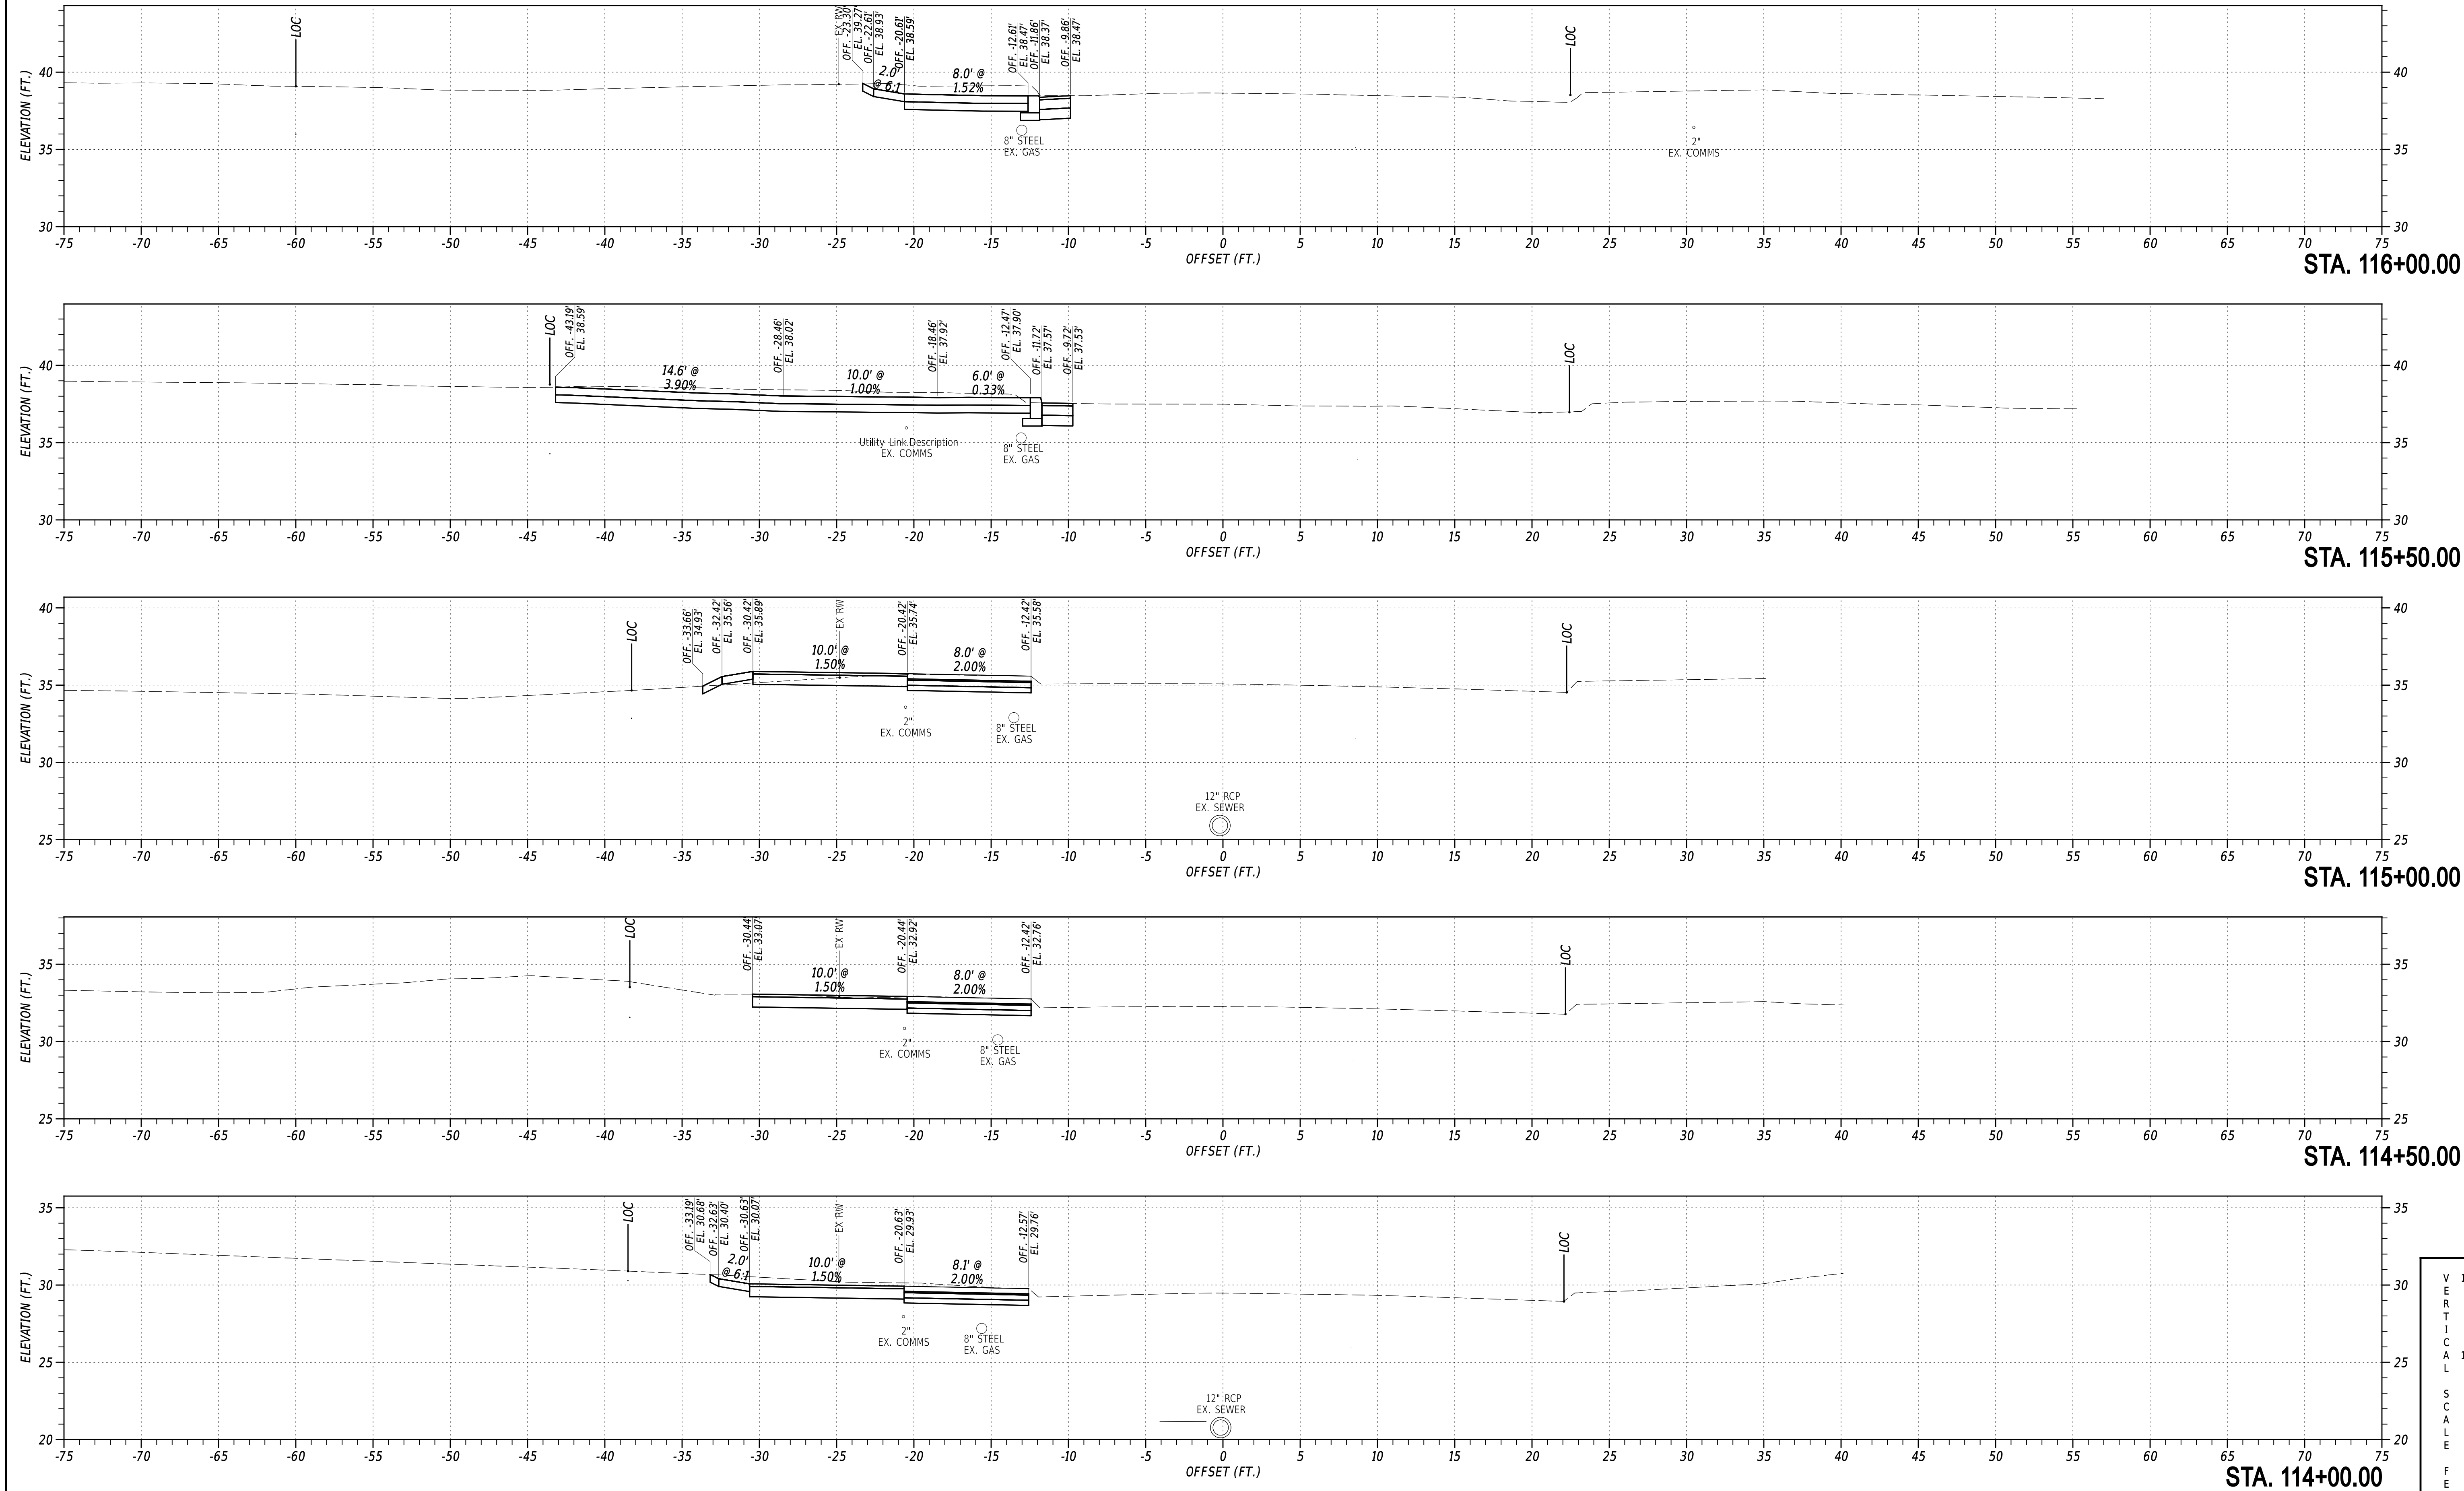

ADDENDA / REVISIONS	






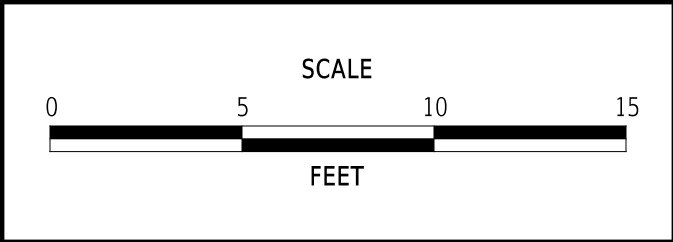


ADAMS STREET PATHWAY PHASE II


CONTRACT	BRIDGE NO.	N/A
T202466302	DESIGNED BY:	J.IORIO
COUNTY	CHECKED BY:	B.DOUGHERTY
NEW CASTLE		

CROSS SECTIONS	
SECTION	JMT
SHEET NO.	3

8-11-2026
15:10
pw:/delddot-pw.bentley.com:delddot-pw-01/Documents/01_Active_Projects/DelDOT_Capital_Projects/T202466302_JMT/400_CADD/420_ROAD/421_CIVIL_MODEL/XS01_RDCM_T202466302_JMT

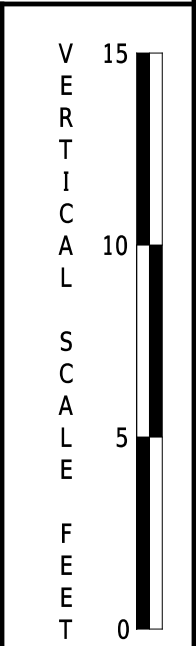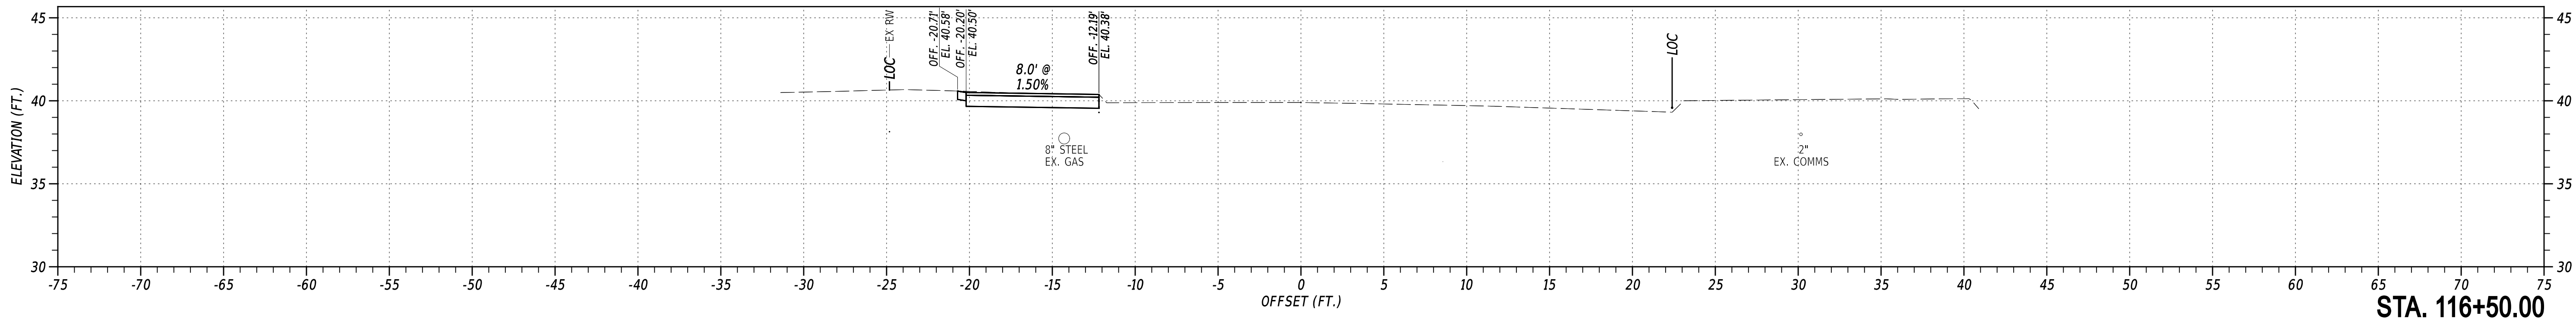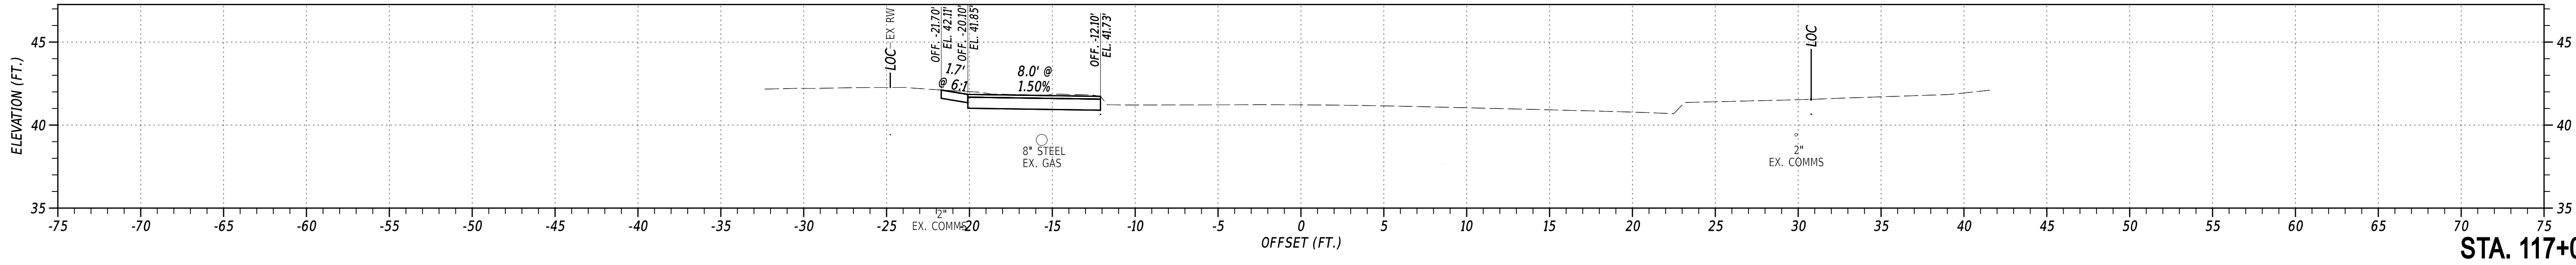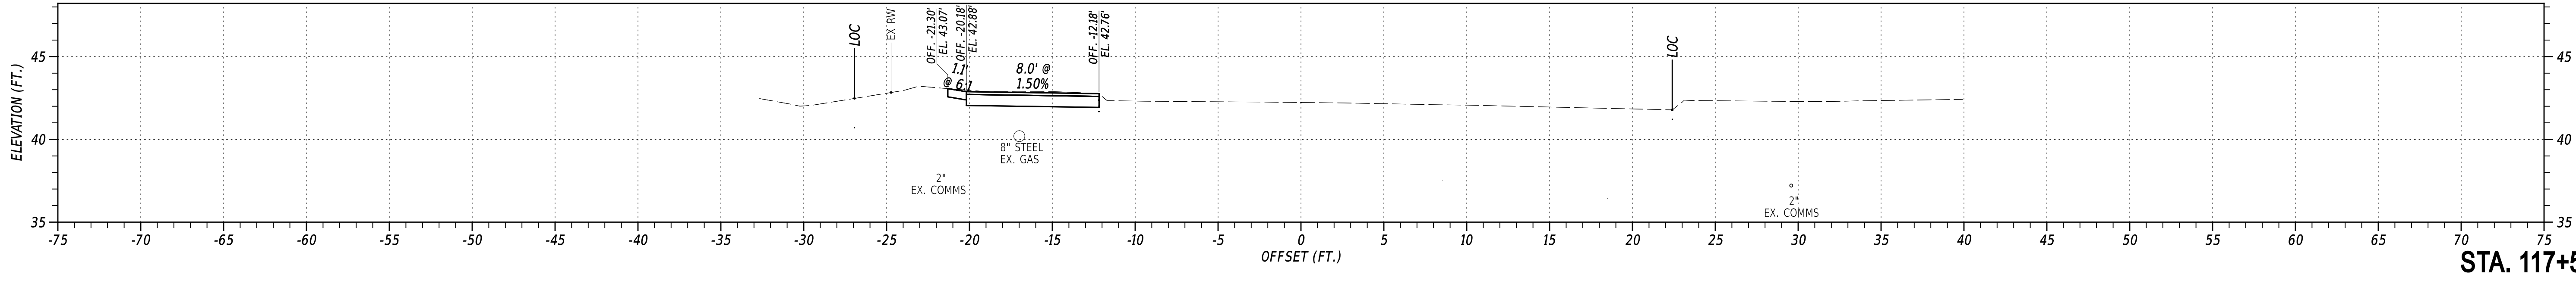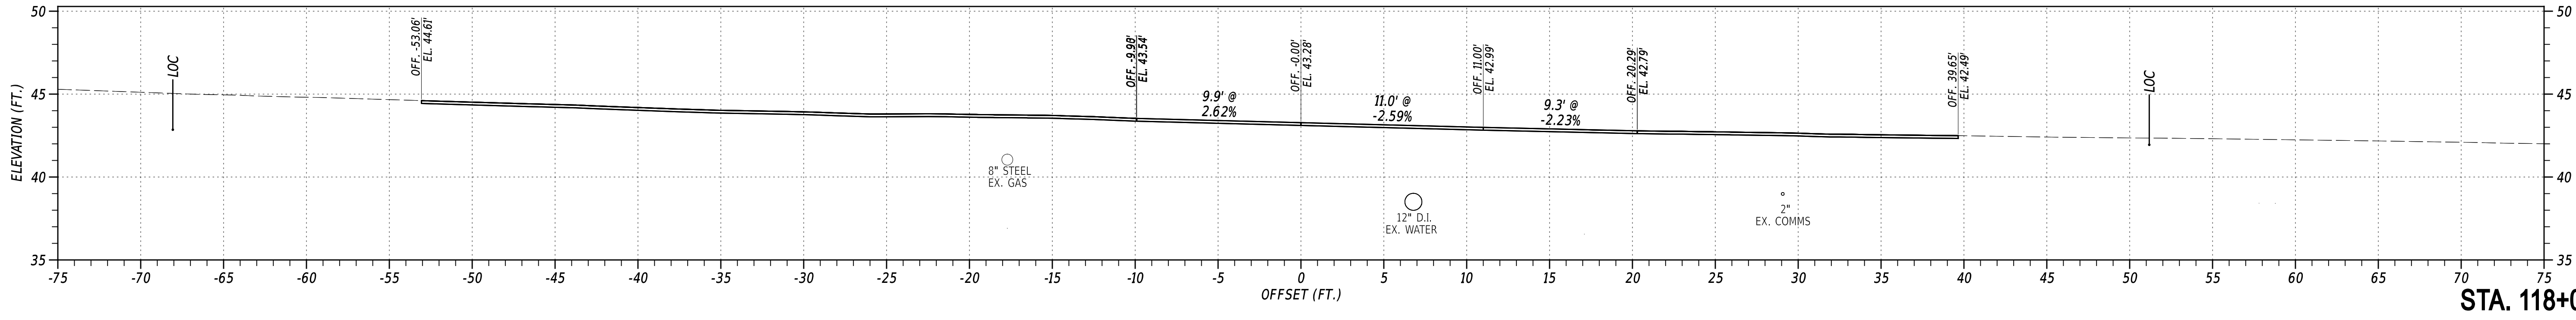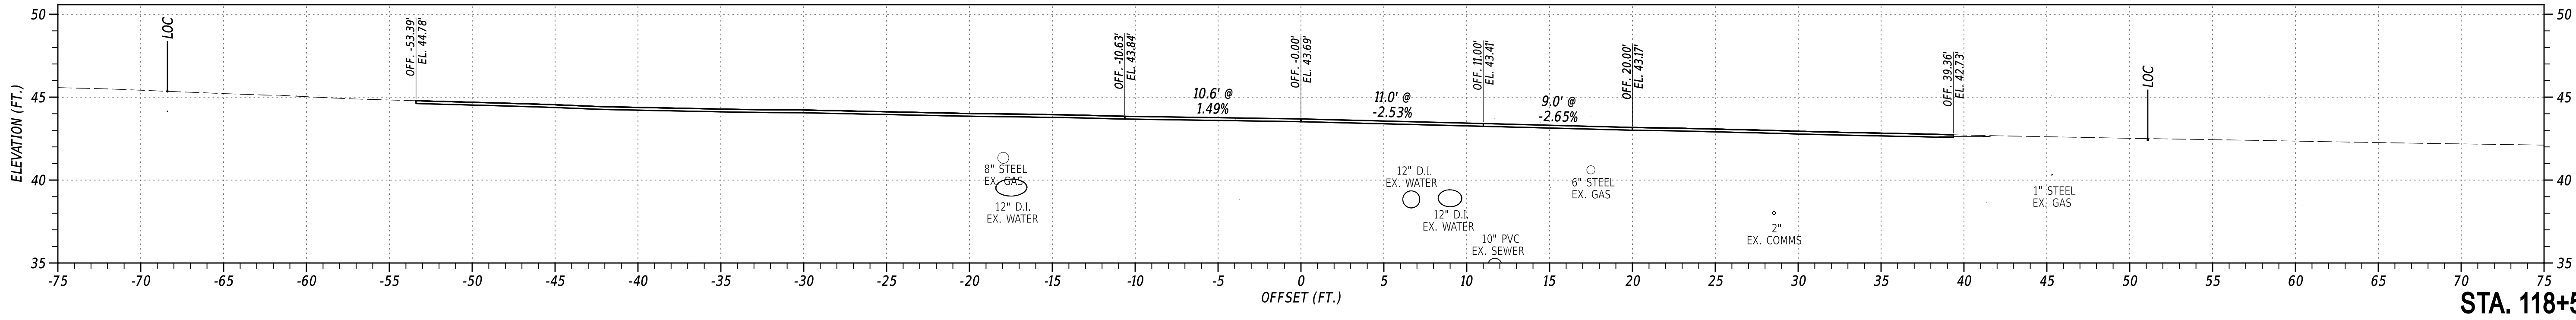

ADDENDA / REVISIONS	

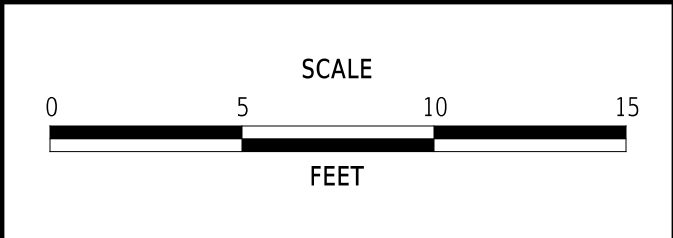


ADAMS STREET PATHWAY PHASE II	
----------------------------------	--


CONTRACT T202466302	BRIDGE NO. N/A
COUNTY NEW CASTLE	DESIGNED BY: J.IORIO
	CHECKED BY: B.DOUGHERTY

CROSS SECTIONS	SECTION JMT
	SHEET NO. 4


8:11/IN-2026
15:11
pwl/deidoc-pw-bentley.com:delidoc-pw-41/Documents/01_Active_Projects/DelDOT_Capital_Projects/T202466302_JMT/400_CADD/420_ROAD/421_CIVIL_MODEL/XS01_RDCM_T202466302_JMT

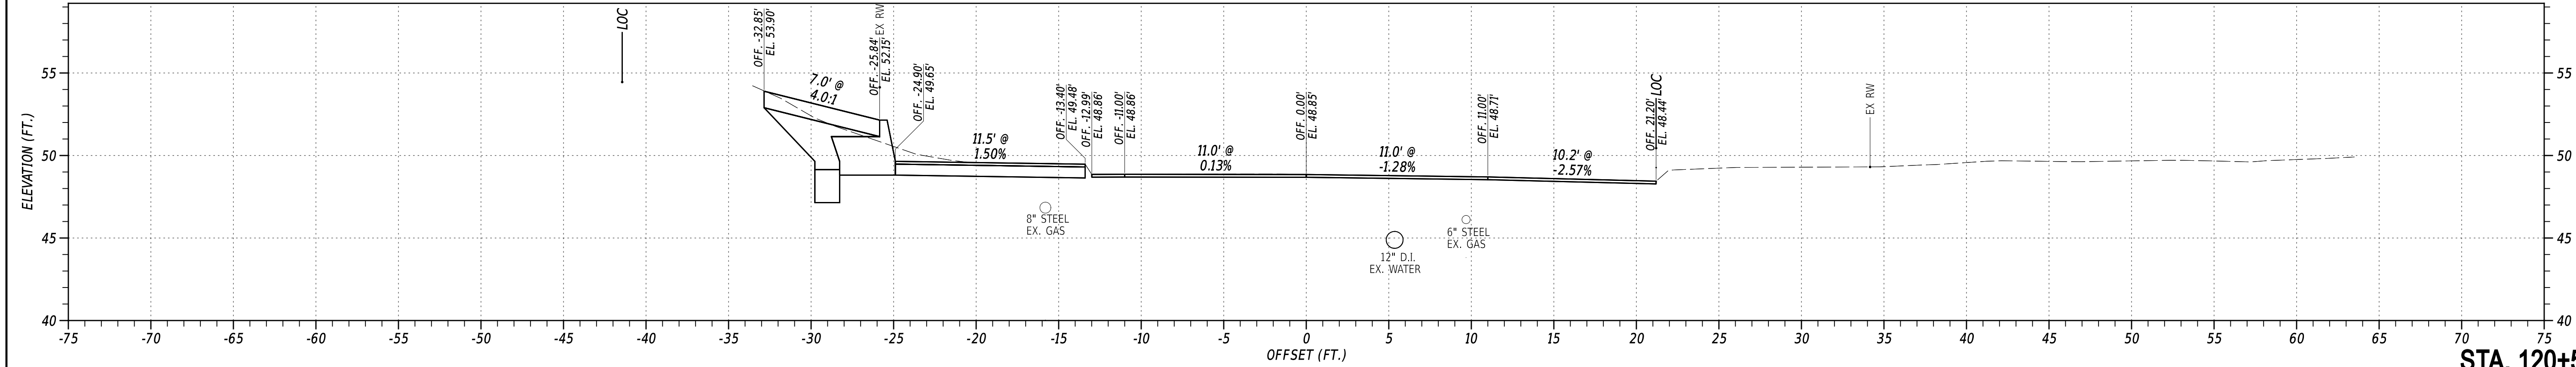


STA. 120+50.00

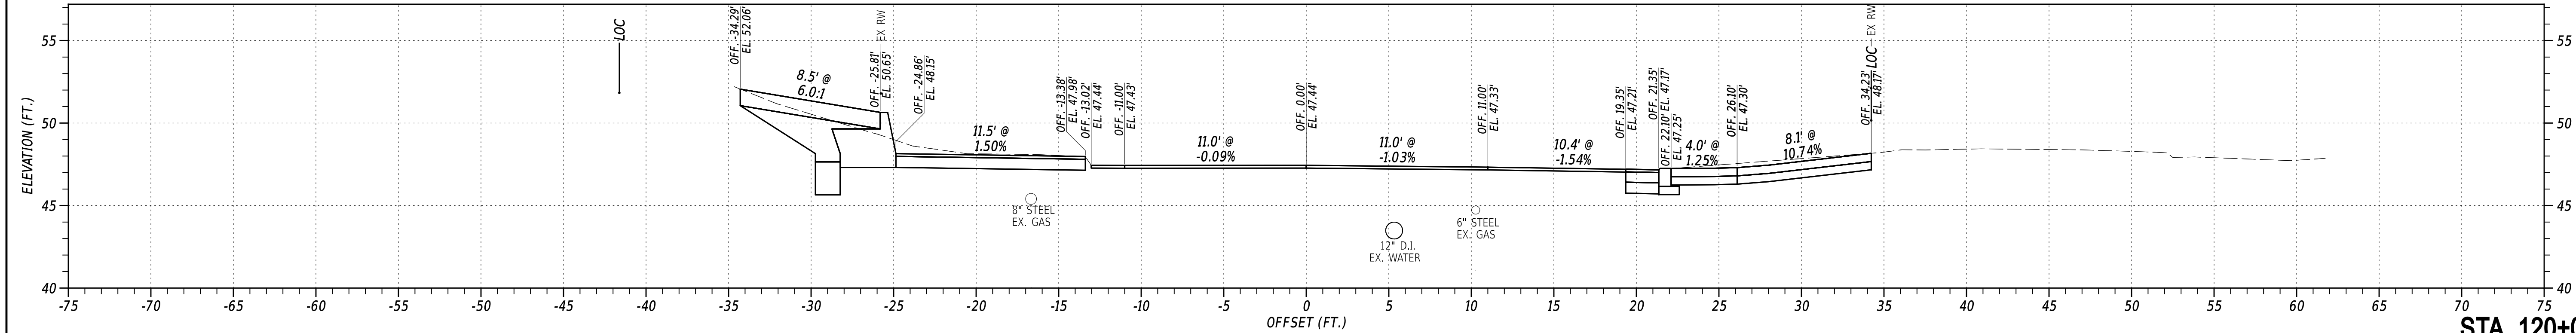


STA. 120+00.00

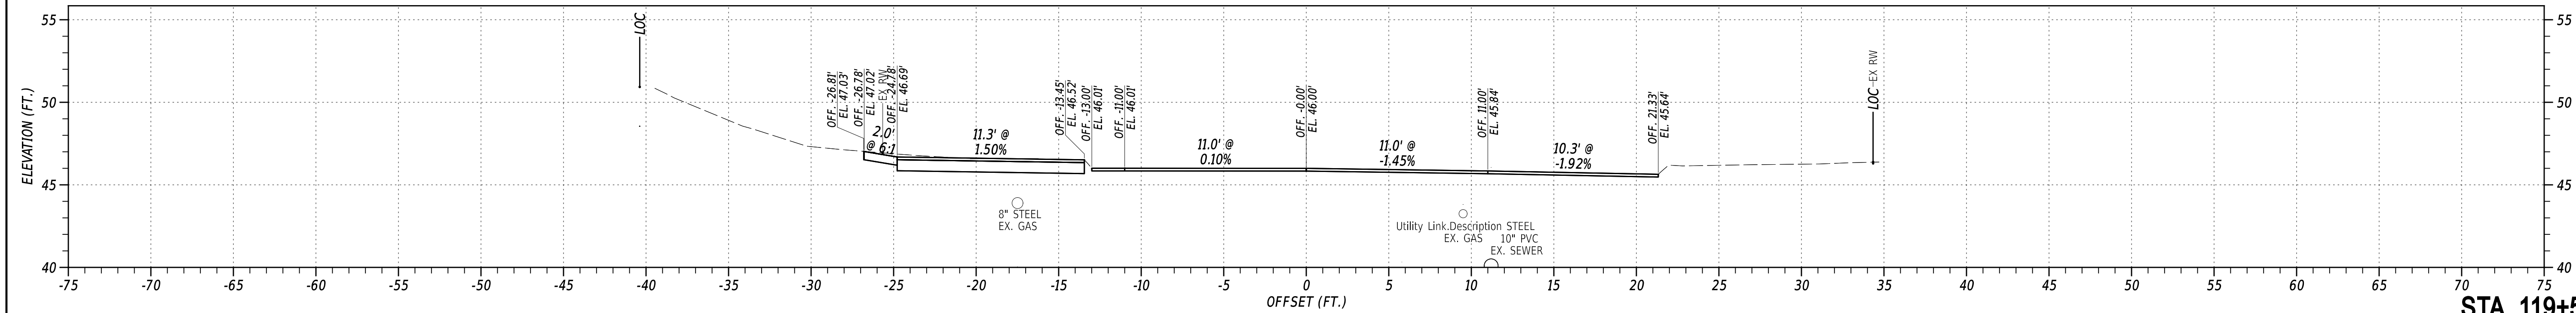


STA. 119+50.00

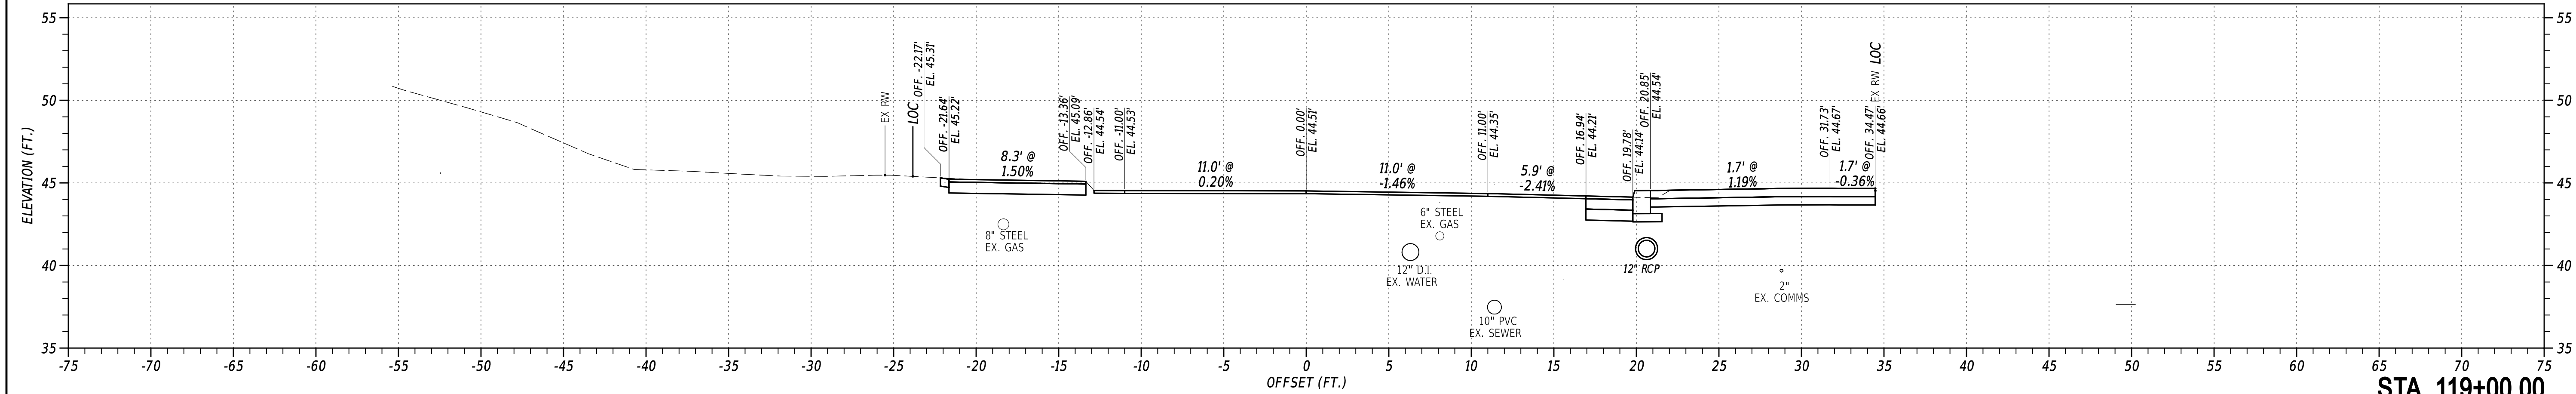

STA. 119+00.00

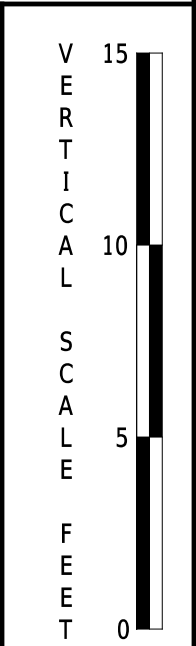

ADDENDA / REVISIONS	

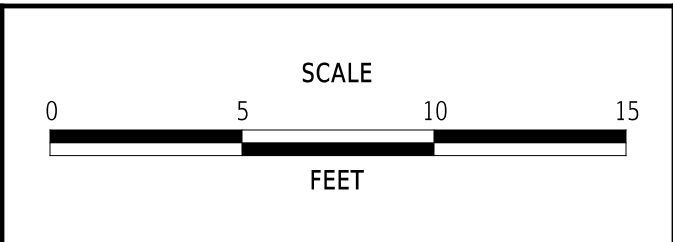



ADAMS STREET PATHWAY PHASE II	
----------------------------------	--

CONTRACT	BRIDGE NO.	N/A
T202466302	DESIGNED BY:	J.JORIO
COUNTY	CHECKED BY:	B.DOUGHERTY
NEW CASTLE		

CROSS SECTIONS	
JMT	
SHEET NO.	
5	

SECTION
JMT
SHEET NO.
5

8-11UN-2026
15:11
pwj/deidoc-pw-41/Documents/01_Active_Projects/DeIDOT_Capital_Projects/T202466302_JMT/400_CADD/420_ROAD/421_CIVIL_MODEL/AS01_RDCM_T202466302_JMT

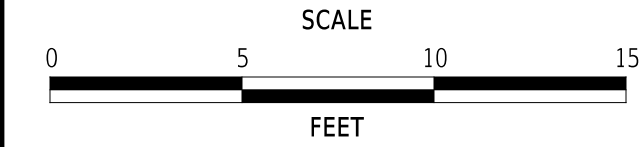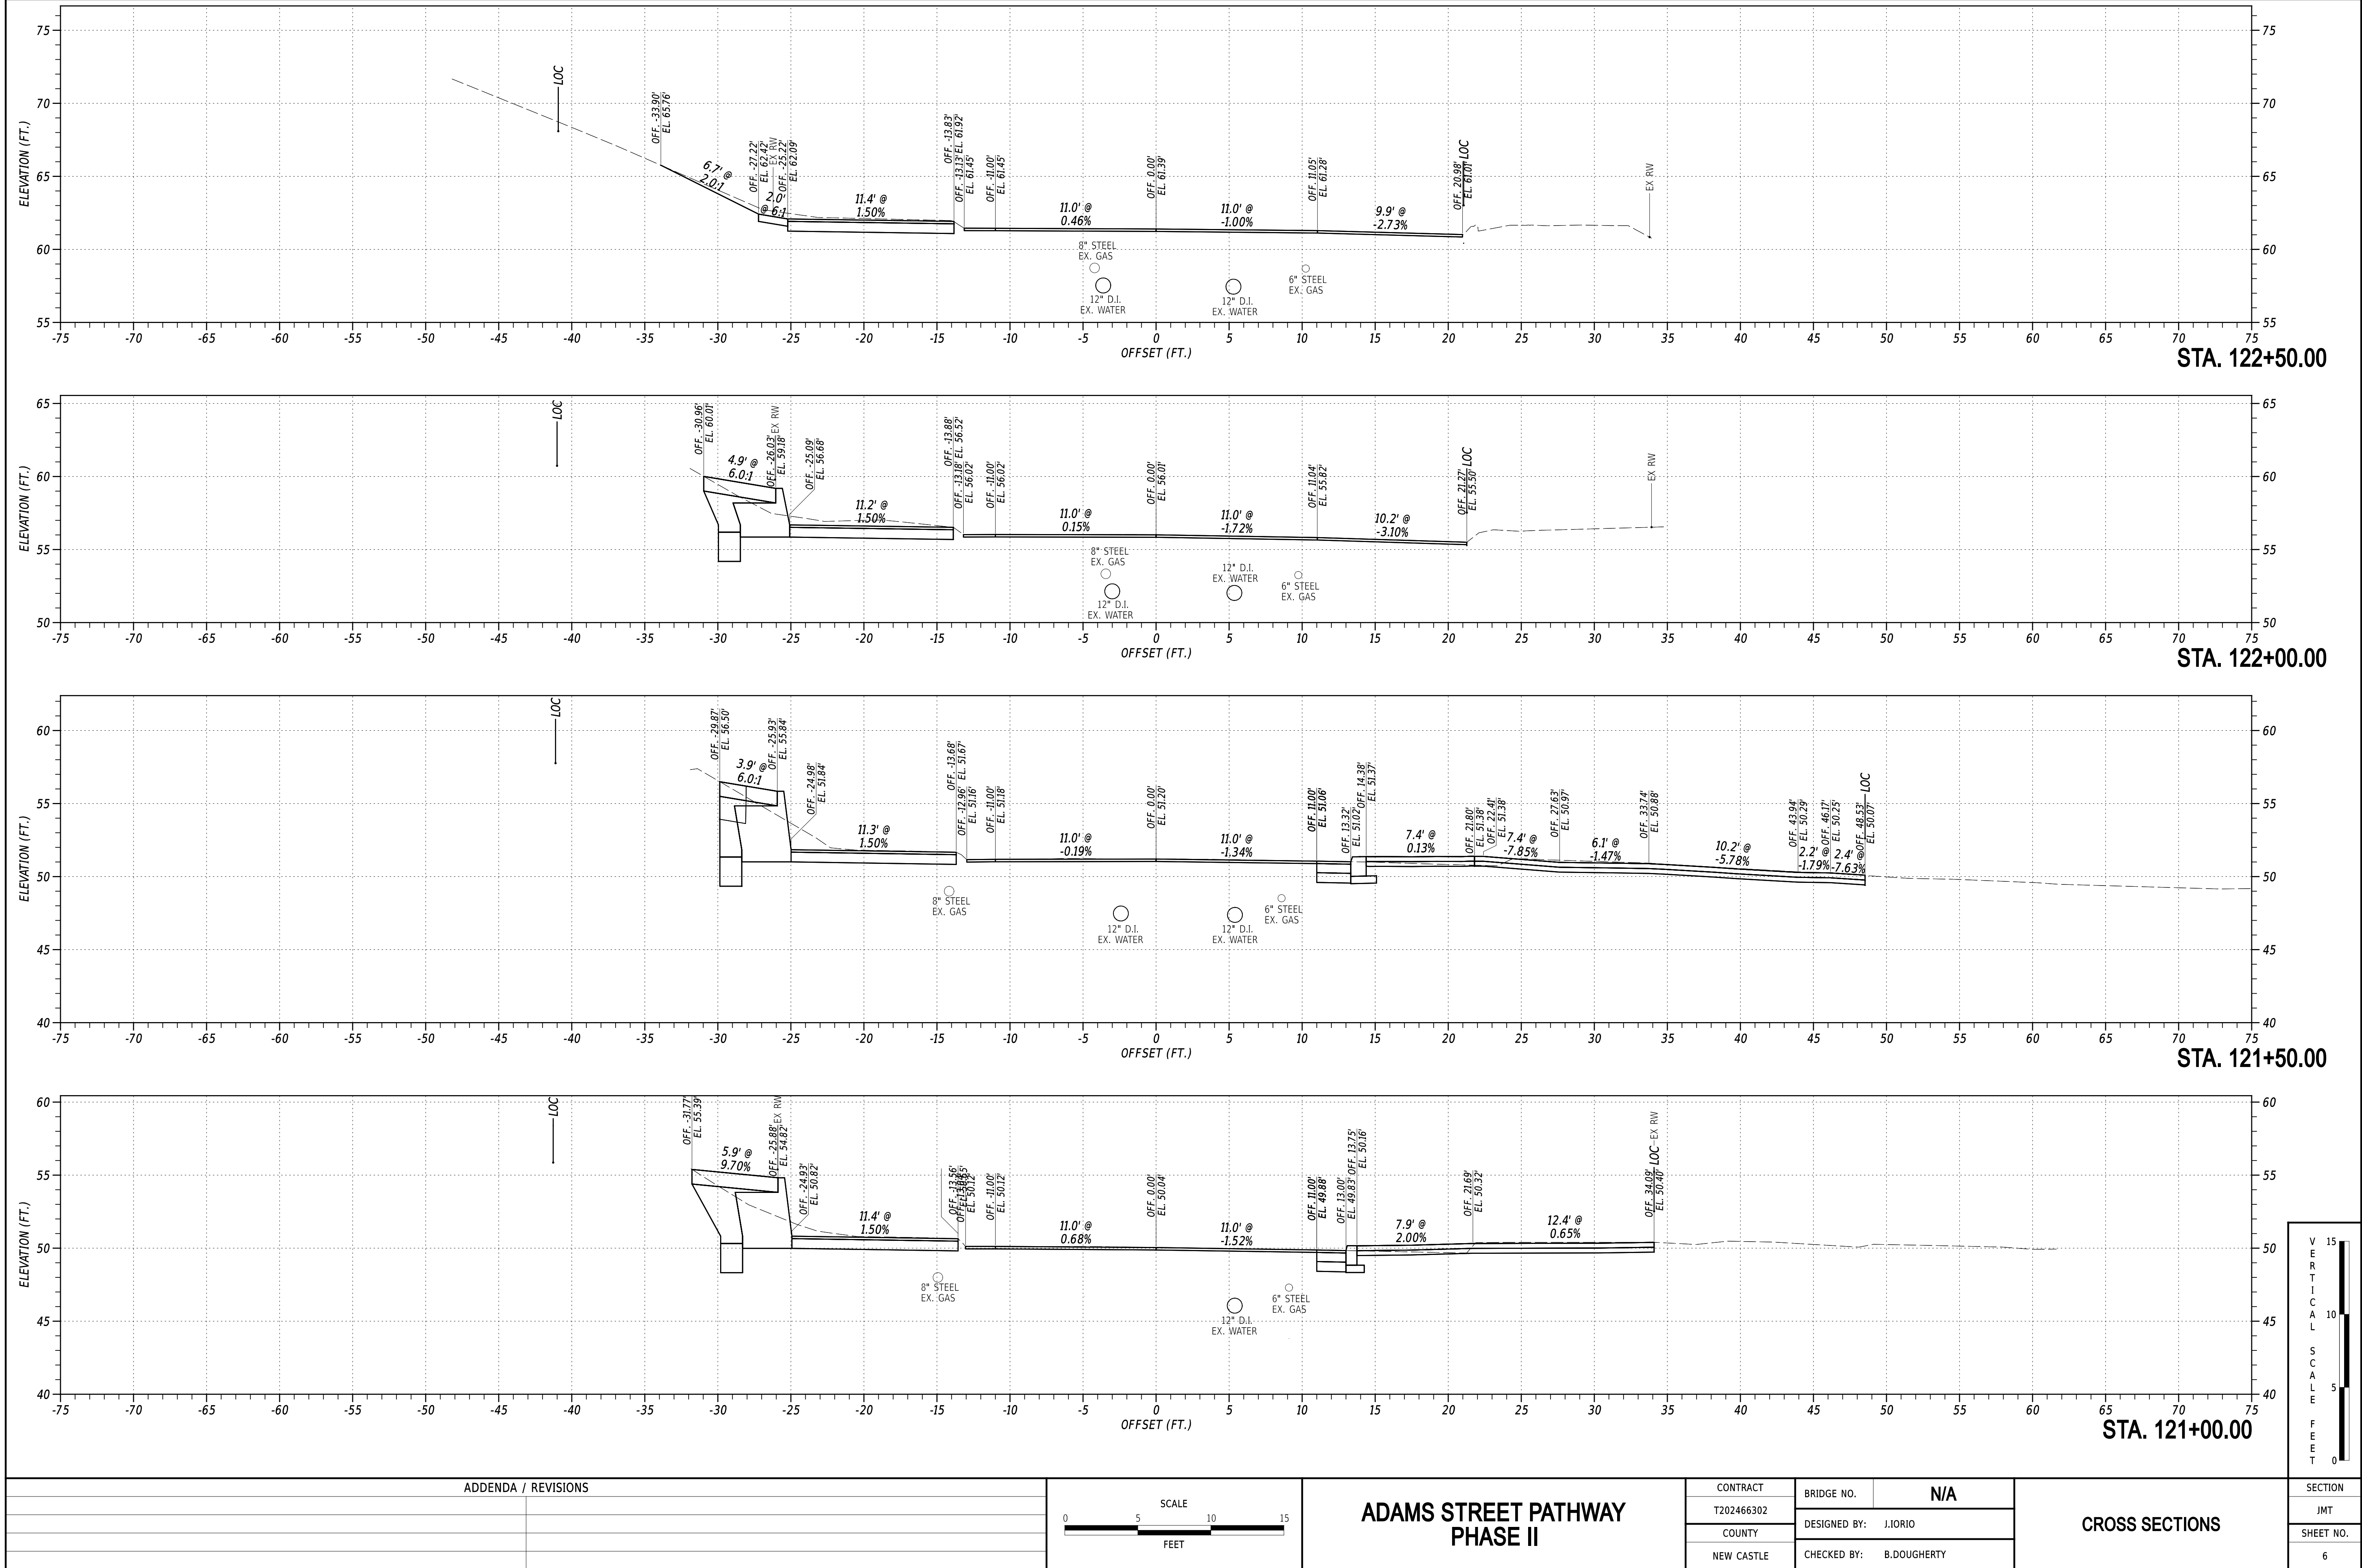



ADAMS STREET PATHWAY
PHASE II

CONTRACT	BRIDGE NO.	N/A
T202466302	DESIGNED BY:	J.JORIO
COUNTY	CHECKED BY:	B.DOUGHERTY
NEW CASTLE		


CROSS SECTIONS

SECTION
JMT
SHEET NO.
6

8:11:26 8/11/2026
15:11
pw:/delldot-pw-bentley.com:delldot-pw-01/Documents/01_Active_Projects/DeIDOT_Capital_Projects/T202466302_JMT/400_CADD/421_CIVIL_MODEL/XS01_RDCM_T202466302_JMT

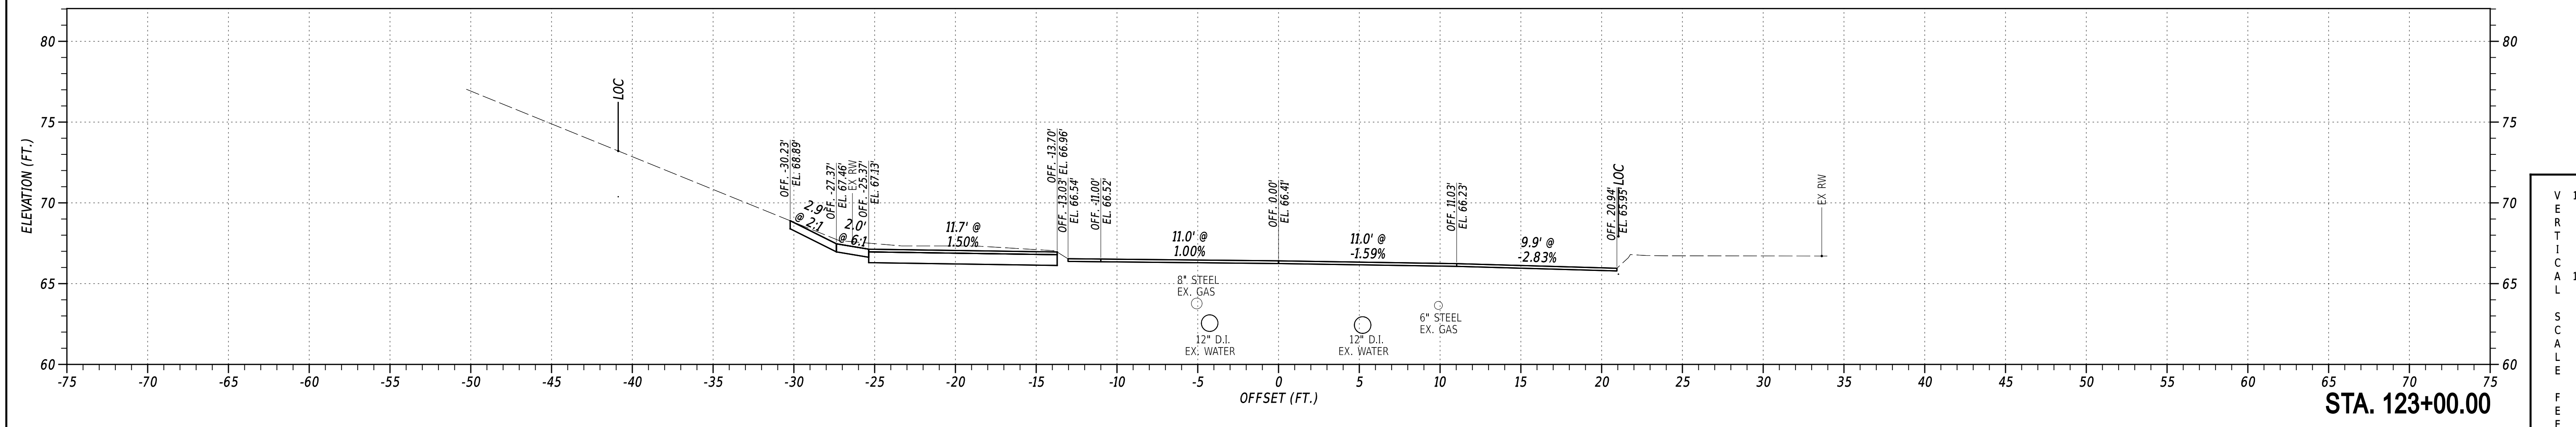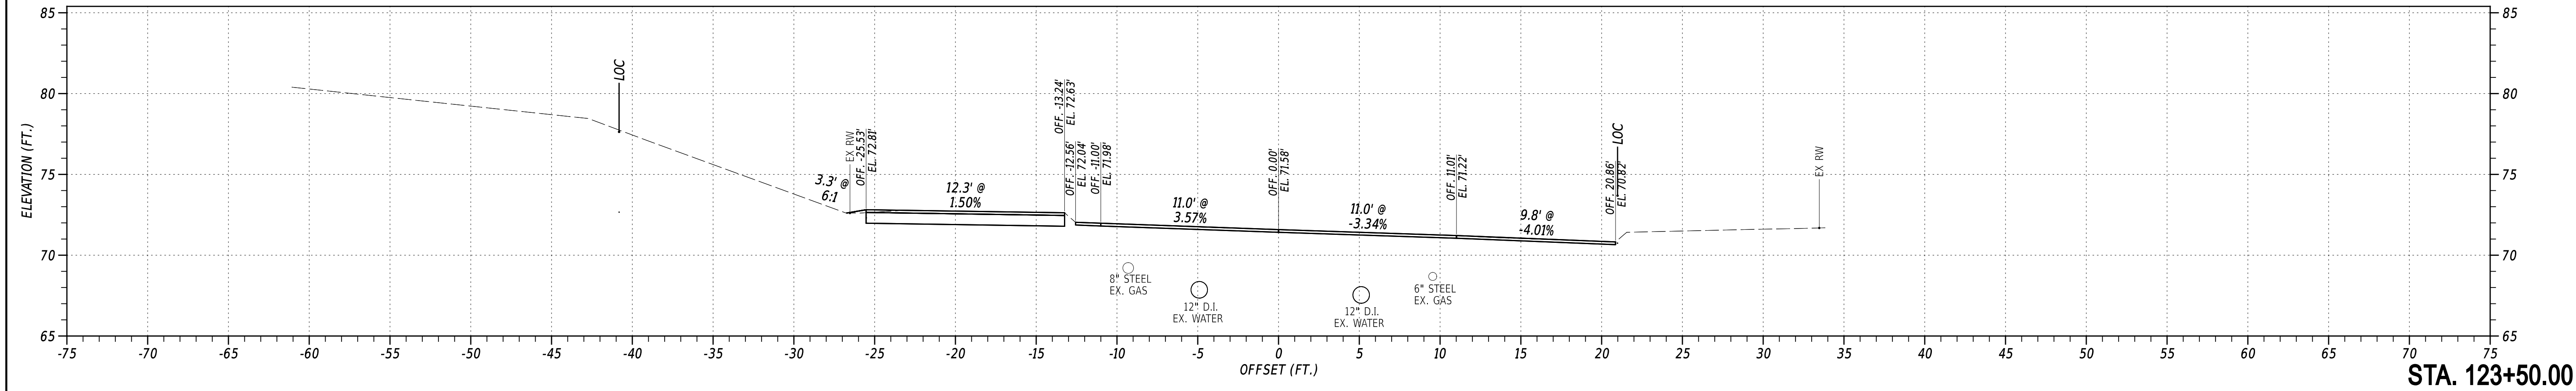


ADDENDA / REVISIONS	

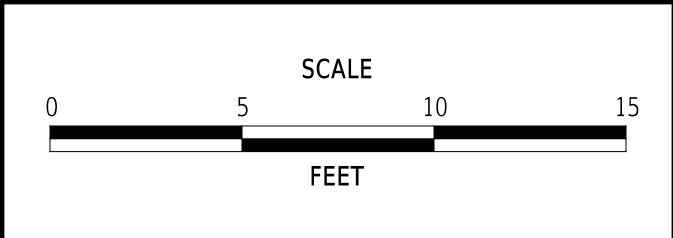






ADAMS STREET PATHWAY PHASE II

CONTRACT	BRIDGE NO.	N/A
T202466302	DESIGNED BY:	J.IORIO
COUNTY	CHECKED BY:	B.DOUGHERTY
NEW CASTLE		


CROSS SECTIONS	
SECTION	JMT
SHEET NO.	7

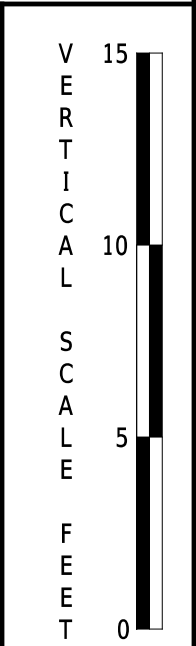

8:LIN=2026
15:11
pw:/de/dot-pw.bentley.com/de/dot-pw-41/Documents/01_Active_Projects/De/DOT_Capital_Projects/T202466302_JMT/400_CADD/420_ROAD/421_CIVIL_MODEL/XS01_RDCM_T202466302_JMT

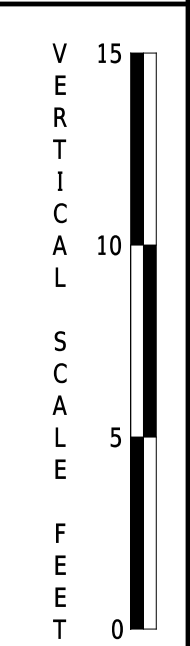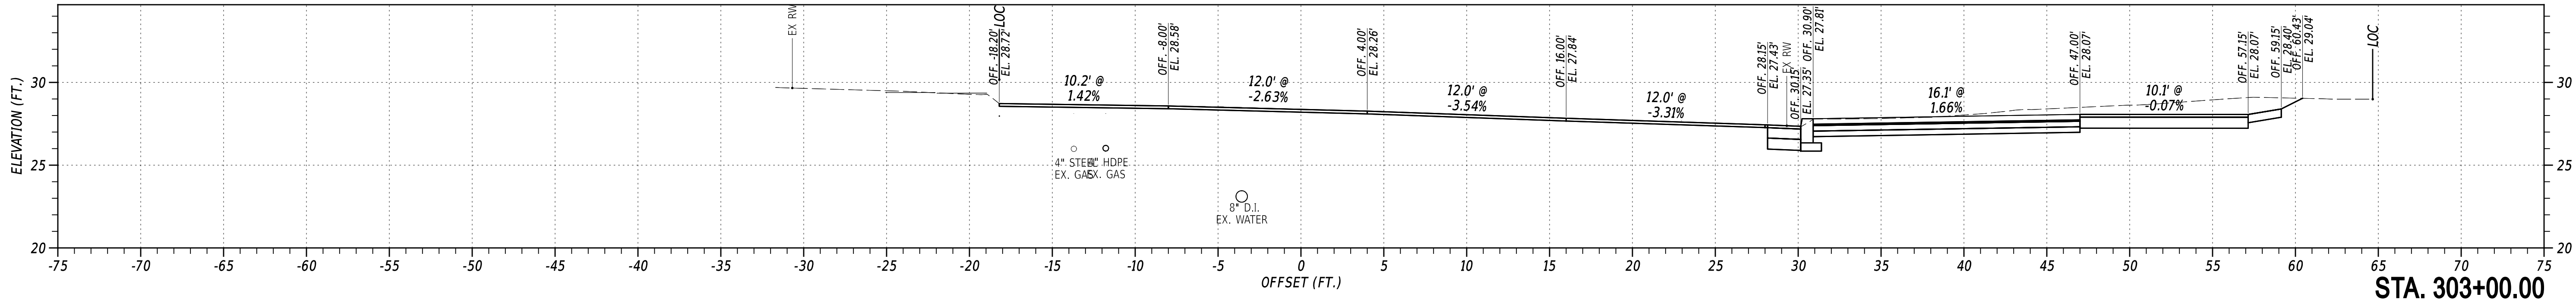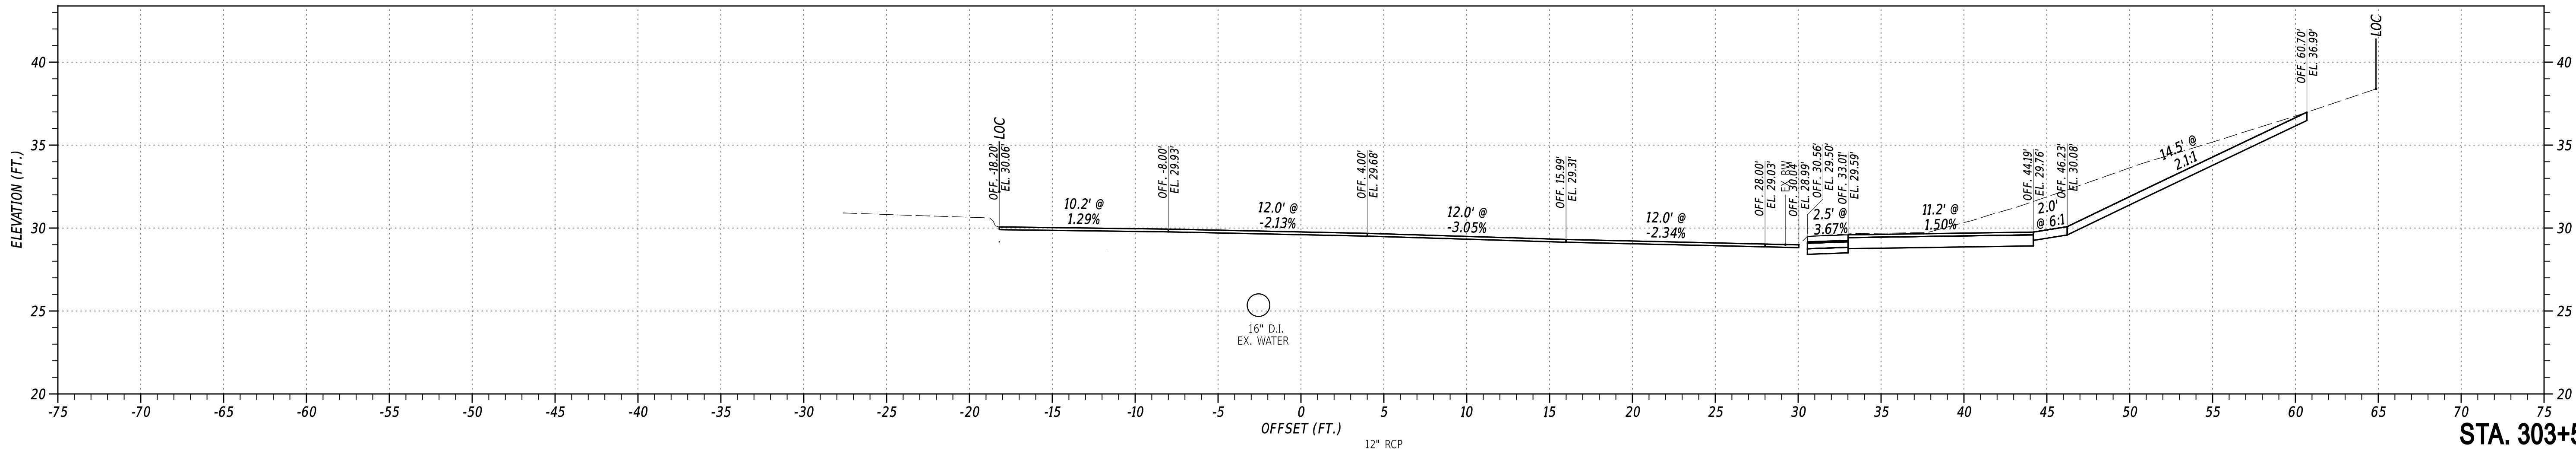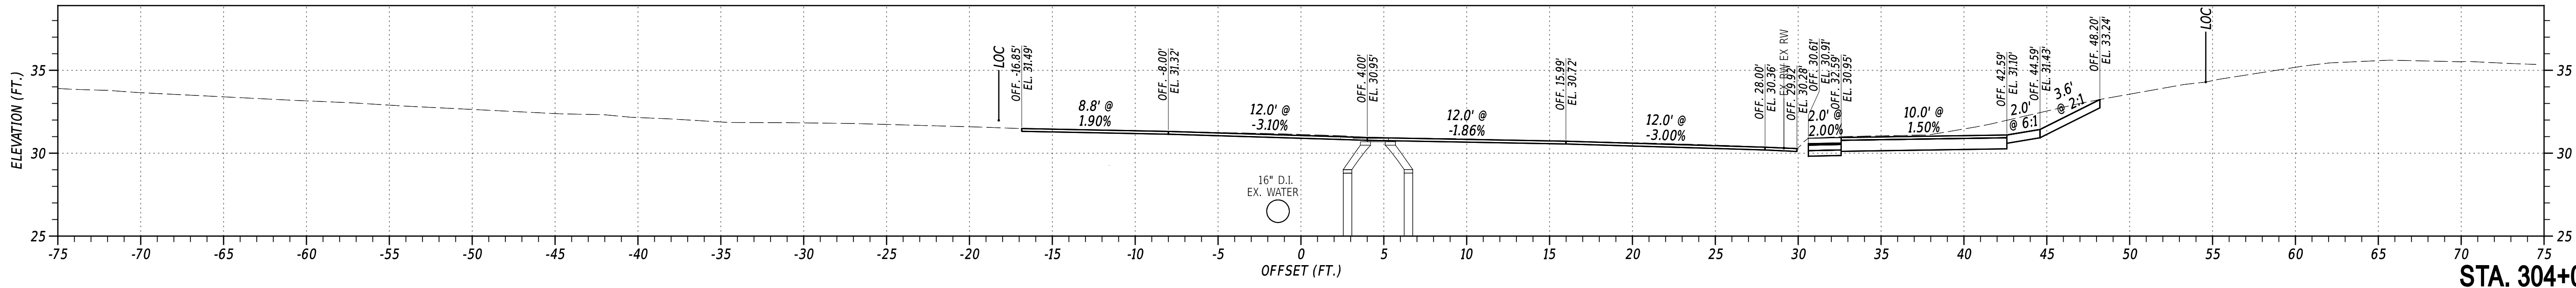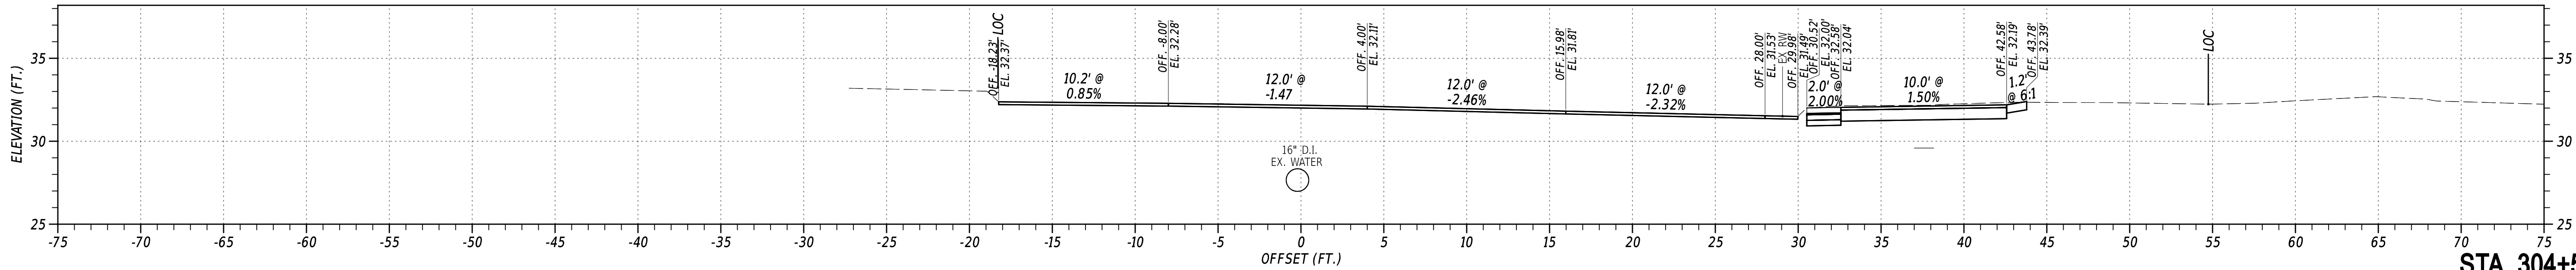

ADDENDA / REVISIONS	

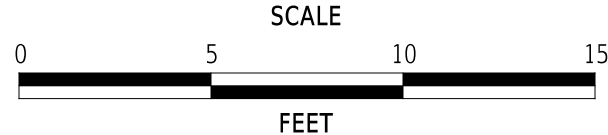



ADAMS STREET PATHWAY
PHASE II

CONTRACT	BRIDGE NO.	N/A
T202466302	DESIGNED BY:	J.IORIO
COUNTY	CHECKED BY:	B.DOUGHERTY
NEW CASTLE		


CROSS SECTIONS

SECTION
JMT
SHEET NO.
8

8-JUN-2026 15:11 p:\i\delldot-pw.bentley.com\delldot-pw-01\Documents\01_Active_Projects\DelDOT_Capital_Projects\T202466302_JMT\400_CADD\420_ROAD\421_CIVIL_MODEL\X501_RDCM_T202466302_JMT

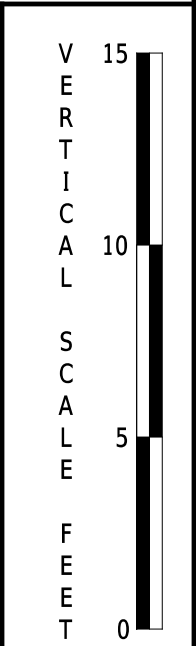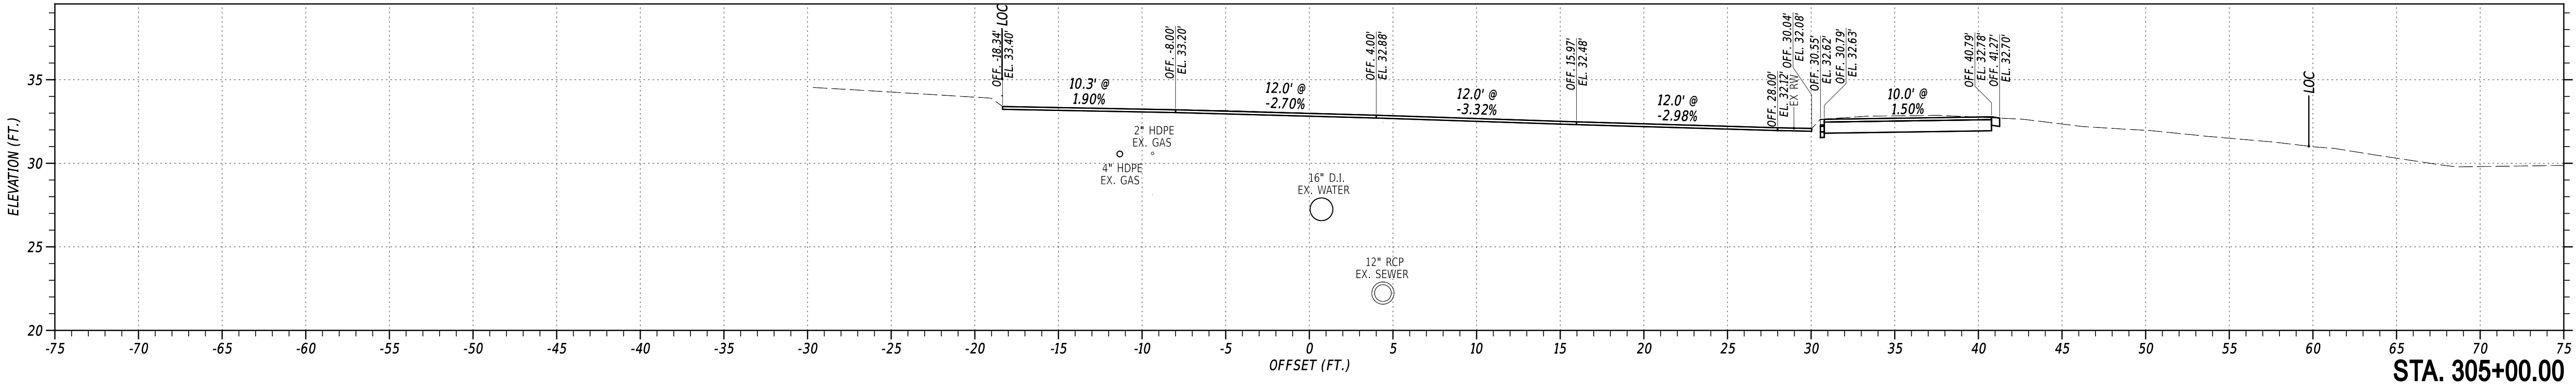

ADDENDA / REVISIONS	

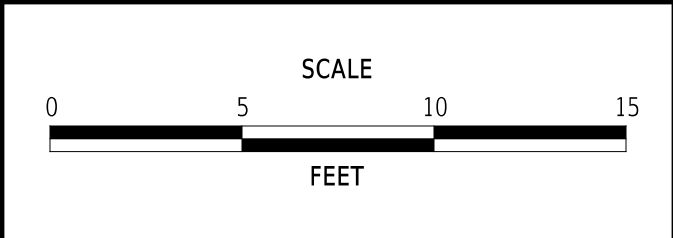


ADAMS STREET PATHWAY
PHASE II


CONTRACT	BRIDGE NO.	N/A
T202466302	DESIGNED BY:	J.IORIO
COUNTY	CHECKED BY:	B.DOUGHERTY
NEW CASTLE		

CROSS SECTIONS	
SECTION	JMT
SHEET NO.	9


8:JUN-2026 15:11 p:\i\delldot-pw.bentley.com\delldot-pw-01\Documents\01_Active_Projects\DelDOT_Capital_Projects\T202466302_JMT\400_CADD\420_ROAD\421_CIVIL_MODEL\X501_RDCM_T202466302_JMT

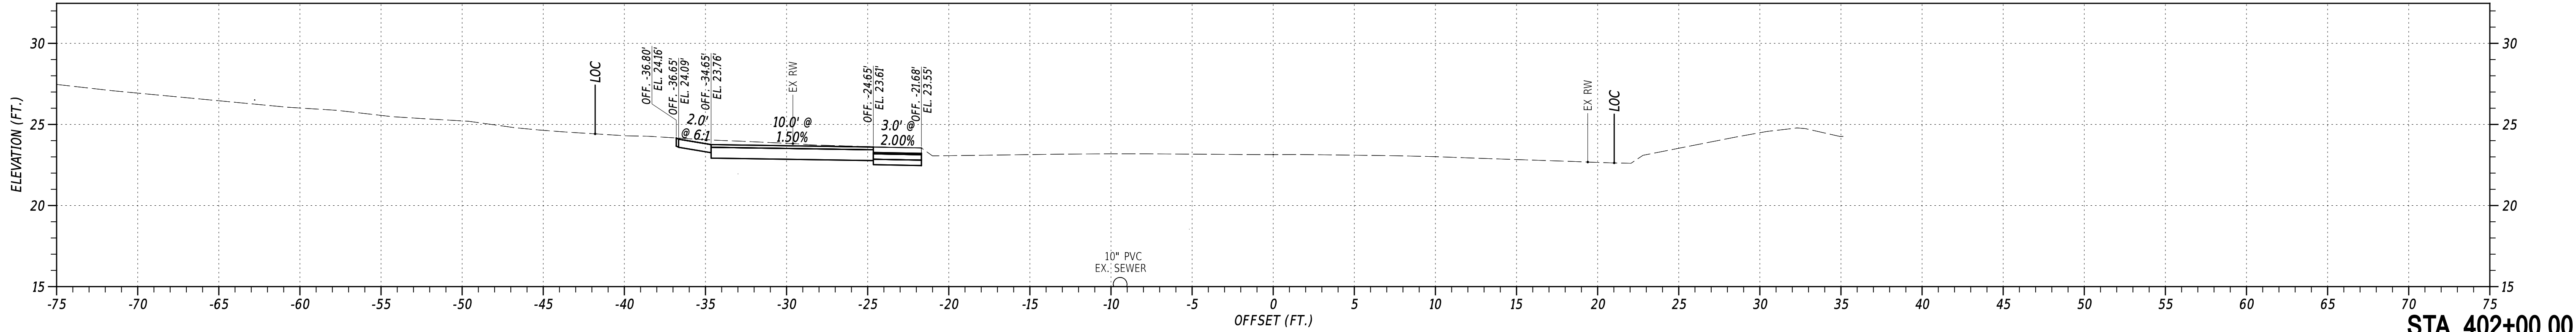


STA. 402+00.00

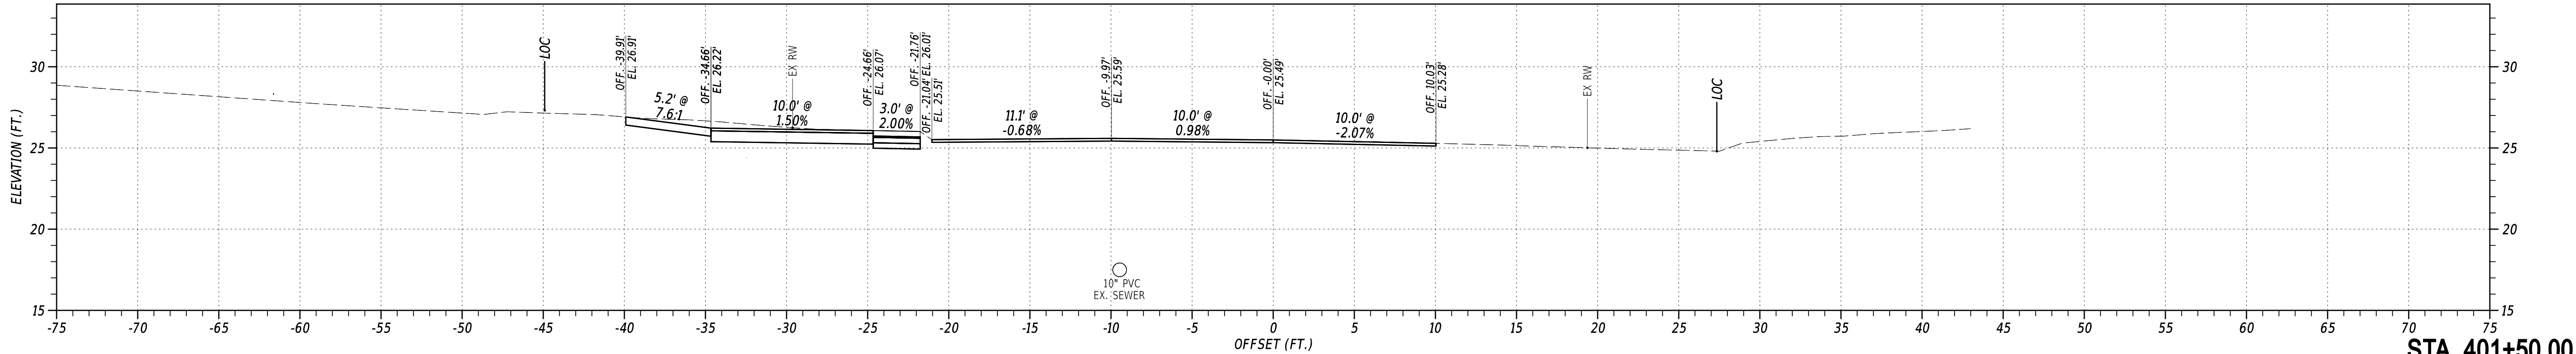


STA. 401+50.00

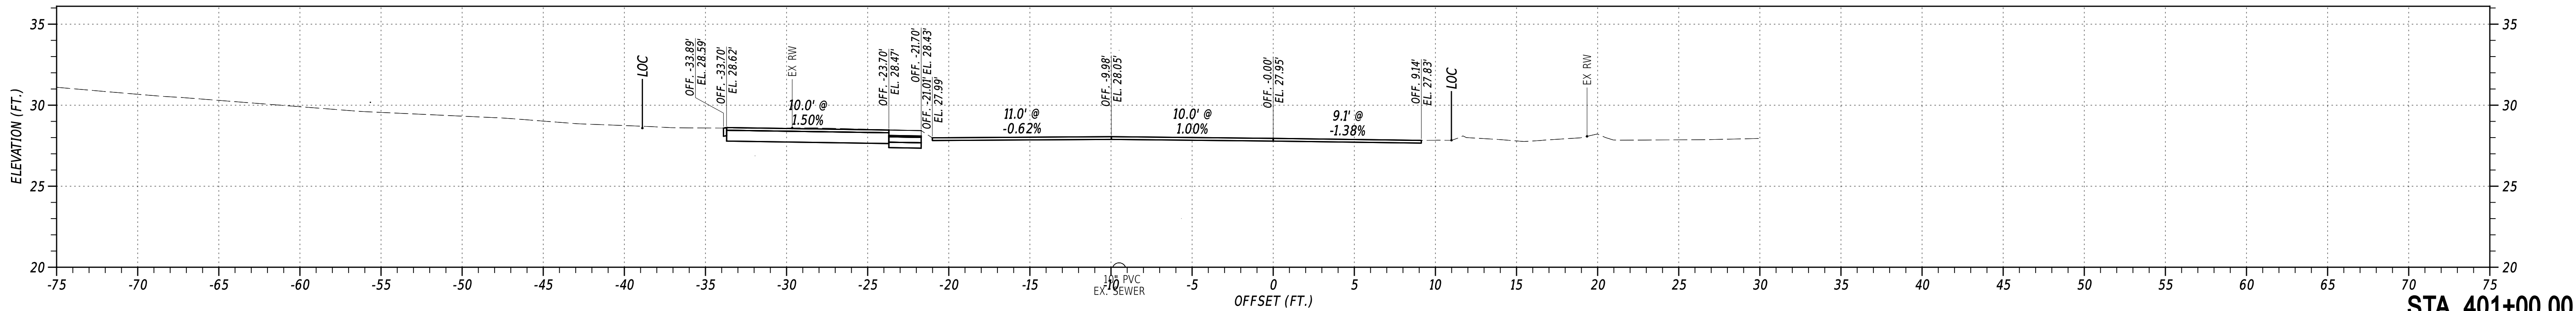


STA. 401+00.00

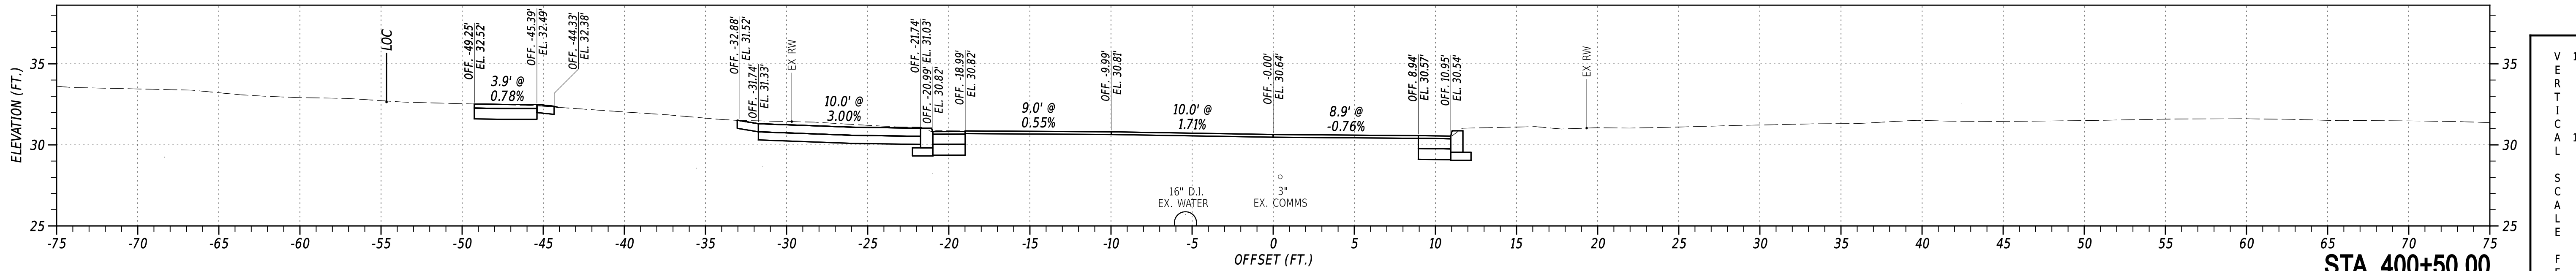

STA. 400+50.00

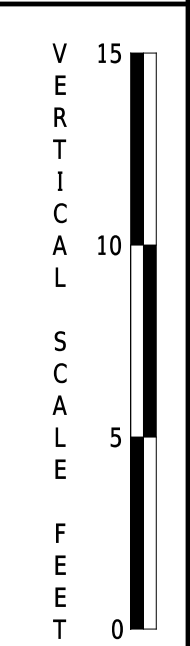

ADDENDA / REVISIONS	



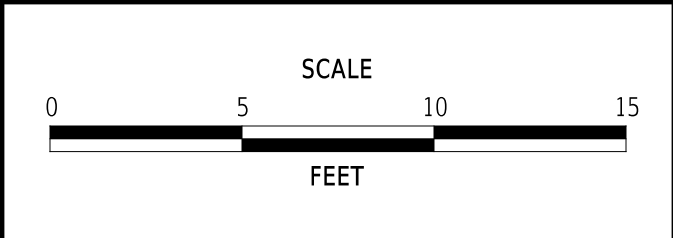


ADAMS STREET PATHWAY PHASE II


CONTRACT	BRIDGE NO.	N/A
T202466302	DESIGNED BY:	J.IORIO
COUNTY	CHECKED BY:	B.DOUGHERTY
NEW CASTLE		

CROSS SECTIONS	
SECTION	JMT
SHEET NO.	10

8-11-2026
15:11
pwl/ceddot-pw-bentley.com:ceddot-pw-01/Documents/01_Active_Projects/DaDOT_Capital_Projects/T202466302_JMT/400_CADD/420_ROAD/421_CIVIL_MODEL/XS01_RDCM_T202466302_JMT

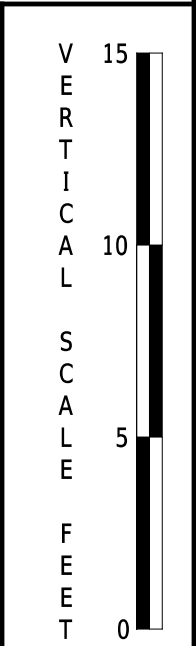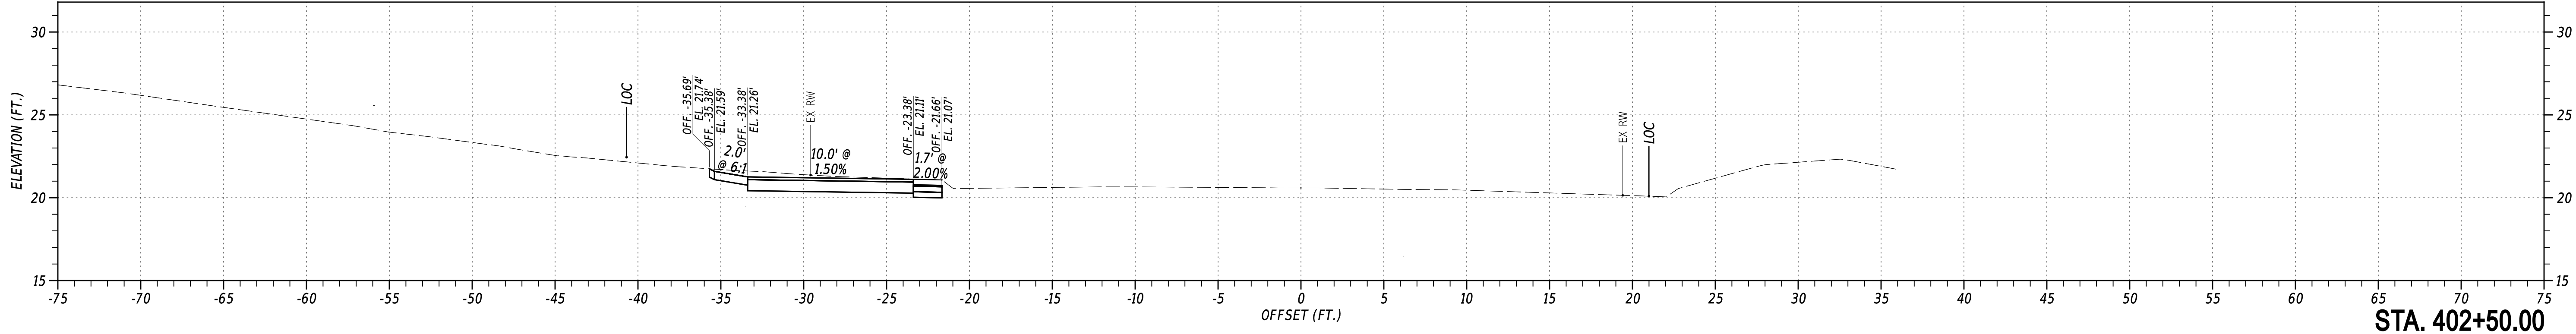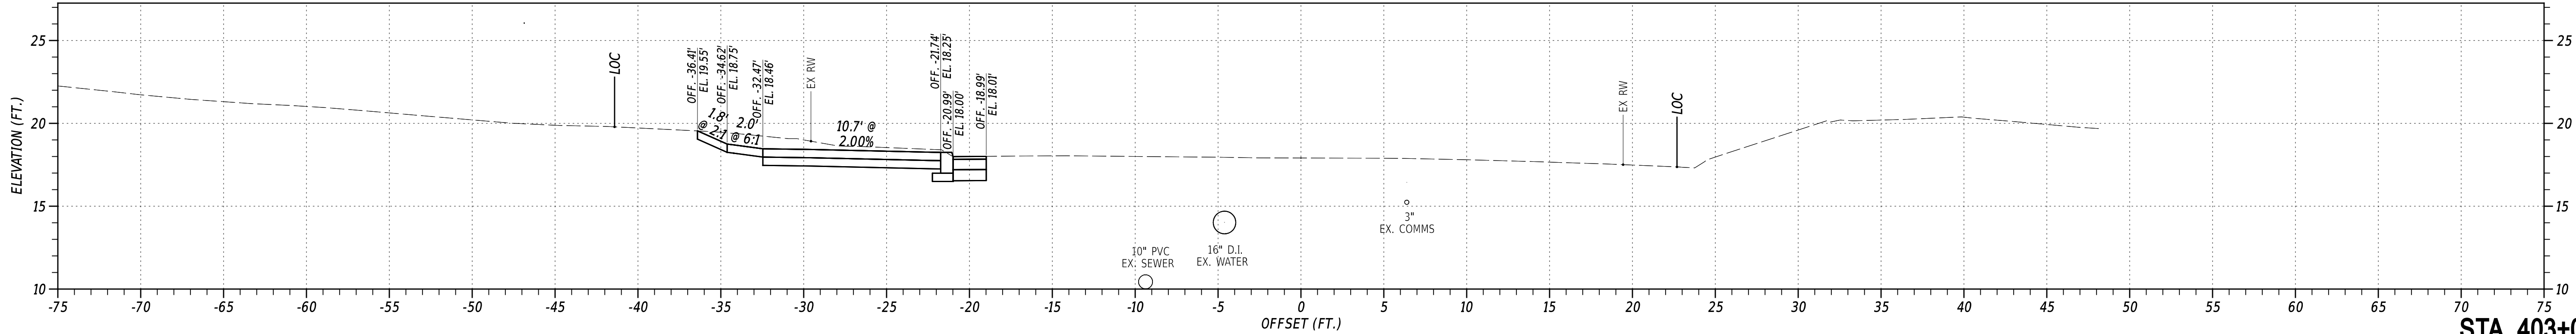

ADDENDA / REVISIONS	

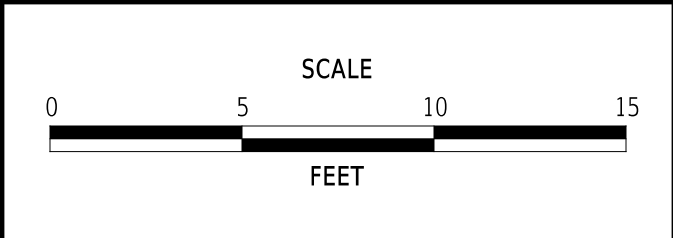


ADAMS STREET PATHWAY
PHASE II


CONTRACT	BRIDGE NO.	N/A
T202466302	DESIGNED BY:	J.IORIO
COUNTY	CHECKED BY:	B.DOUGHERTY
NEW CASTLE		

CROSS SECTIONS	
SECTION	JMT
SHEET NO.	11


8-11-2026
15:11
pwi\\delldot-pw.bentley.com\\delldot-pw-01\\Documents\\01_Active_Projects\\DelDOT_Capital_Projects\\T202466302_JMT\\400_CADD\\420_ROAD\\421_CIVIL_MODEL\\X501_RDCM_T202466302_JMT

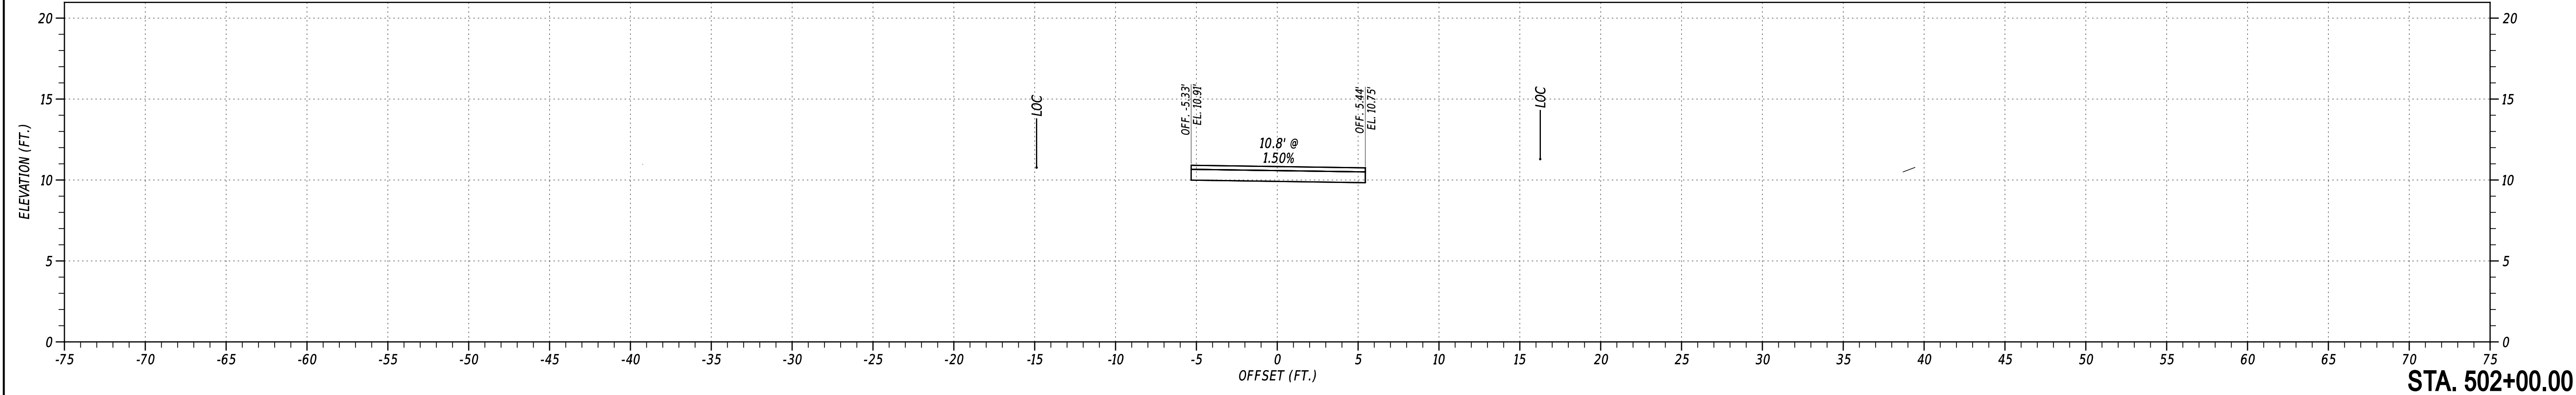


STA. 502+00.00

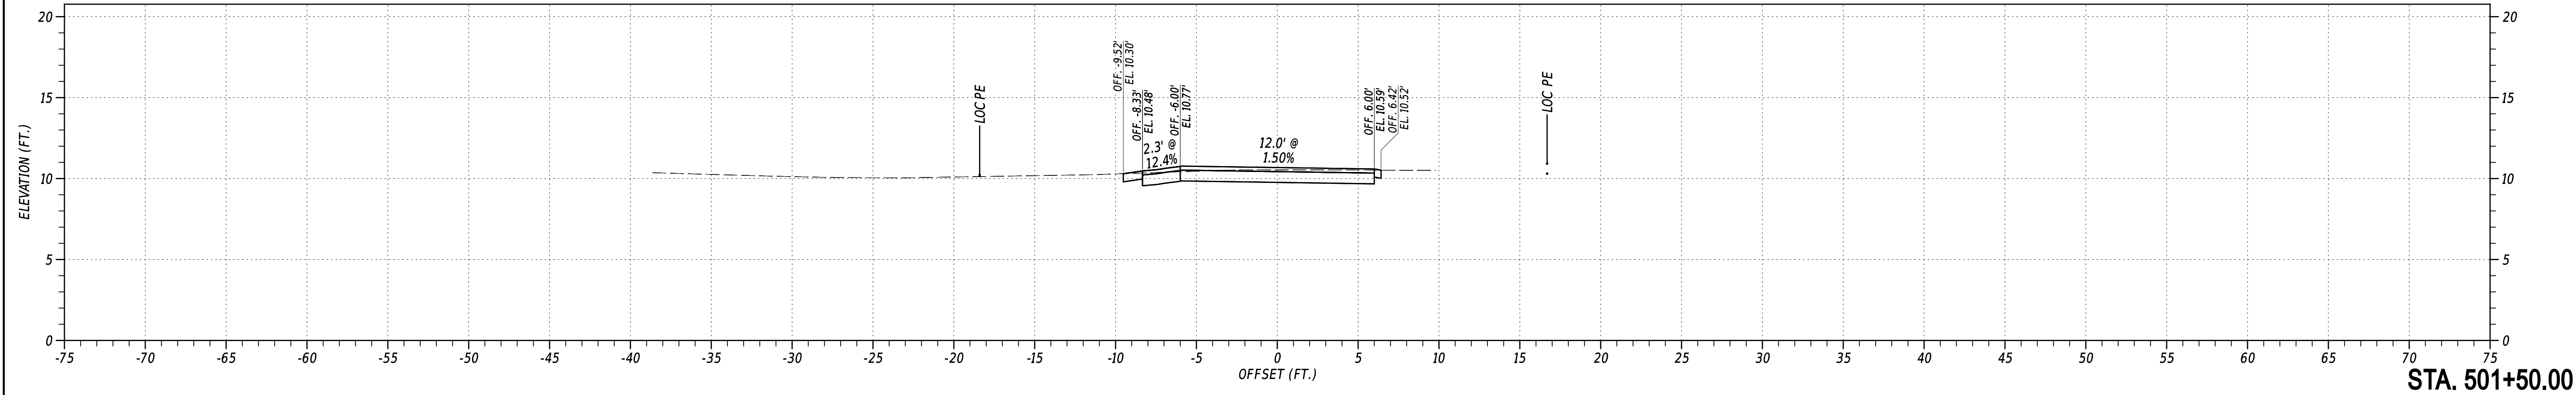


STA. 501+50.00

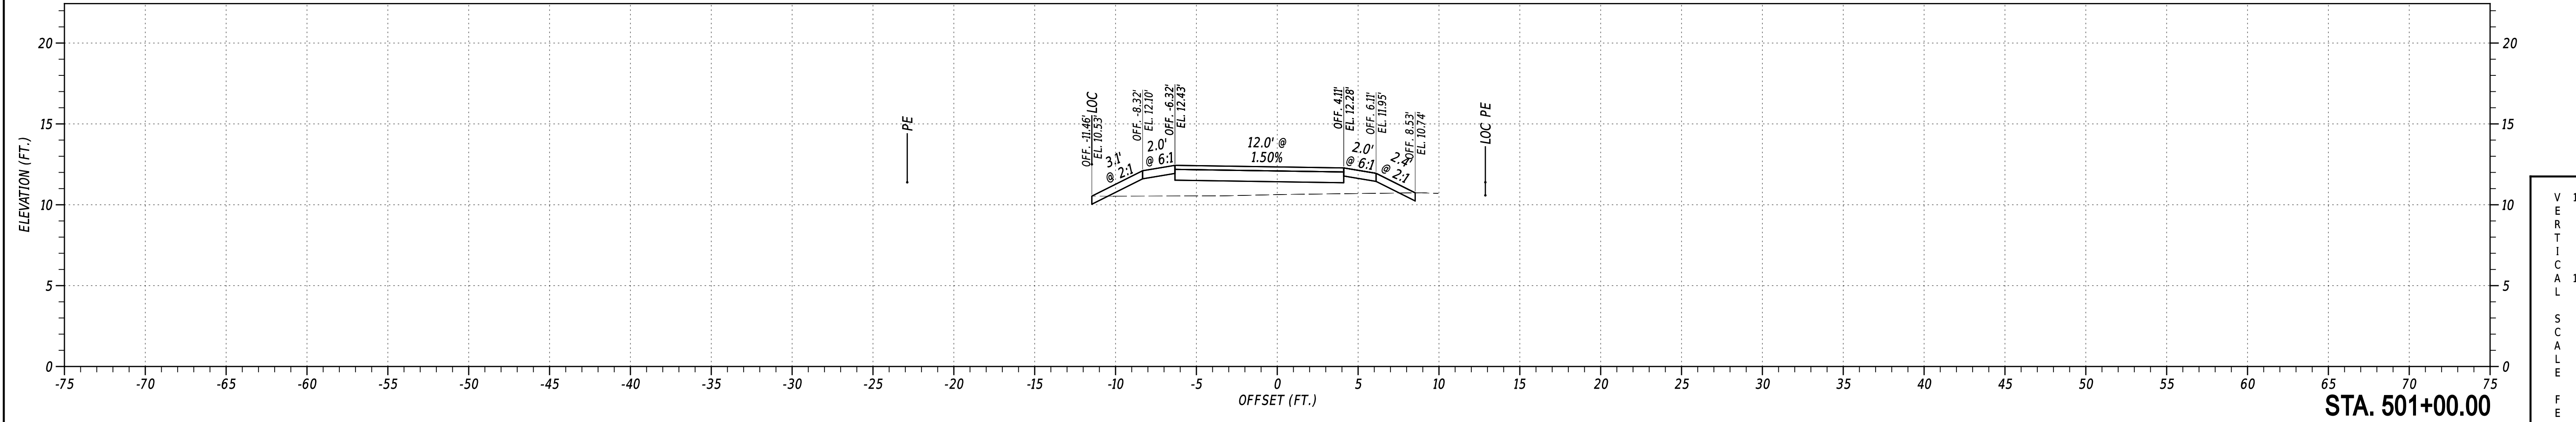

STA. 501+00.00

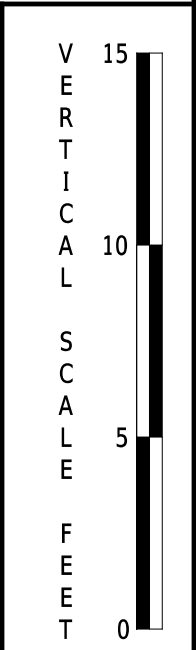

ADDENDA / REVISIONS	

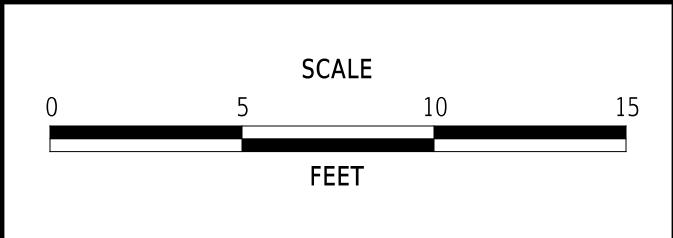

ADAMS STREET PATHWAY PHASE II



CONTRACT	BRIDGE NO.	N/A
T202466302	DESIGNED BY:	J.JORIO
COUNTY	CHECKED BY:	B.DOUGHERTY
NEW CASTLE		

CROSS SECTIONS	
SECTION	JMT
SHEET NO.	12


8-11-2026

15:11

p:\i\delldot-pw.bentley.com\delldot-pw-41\Documents\01_Active_Projects\DelDOT_Capital_Projects\T202466302_JMT\400_CADD\420_ROAD\421_CIVIL_MODEL\X501_RDCM_T202466302_JMT

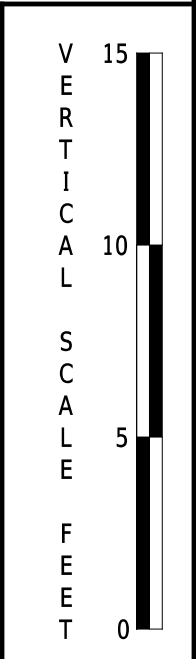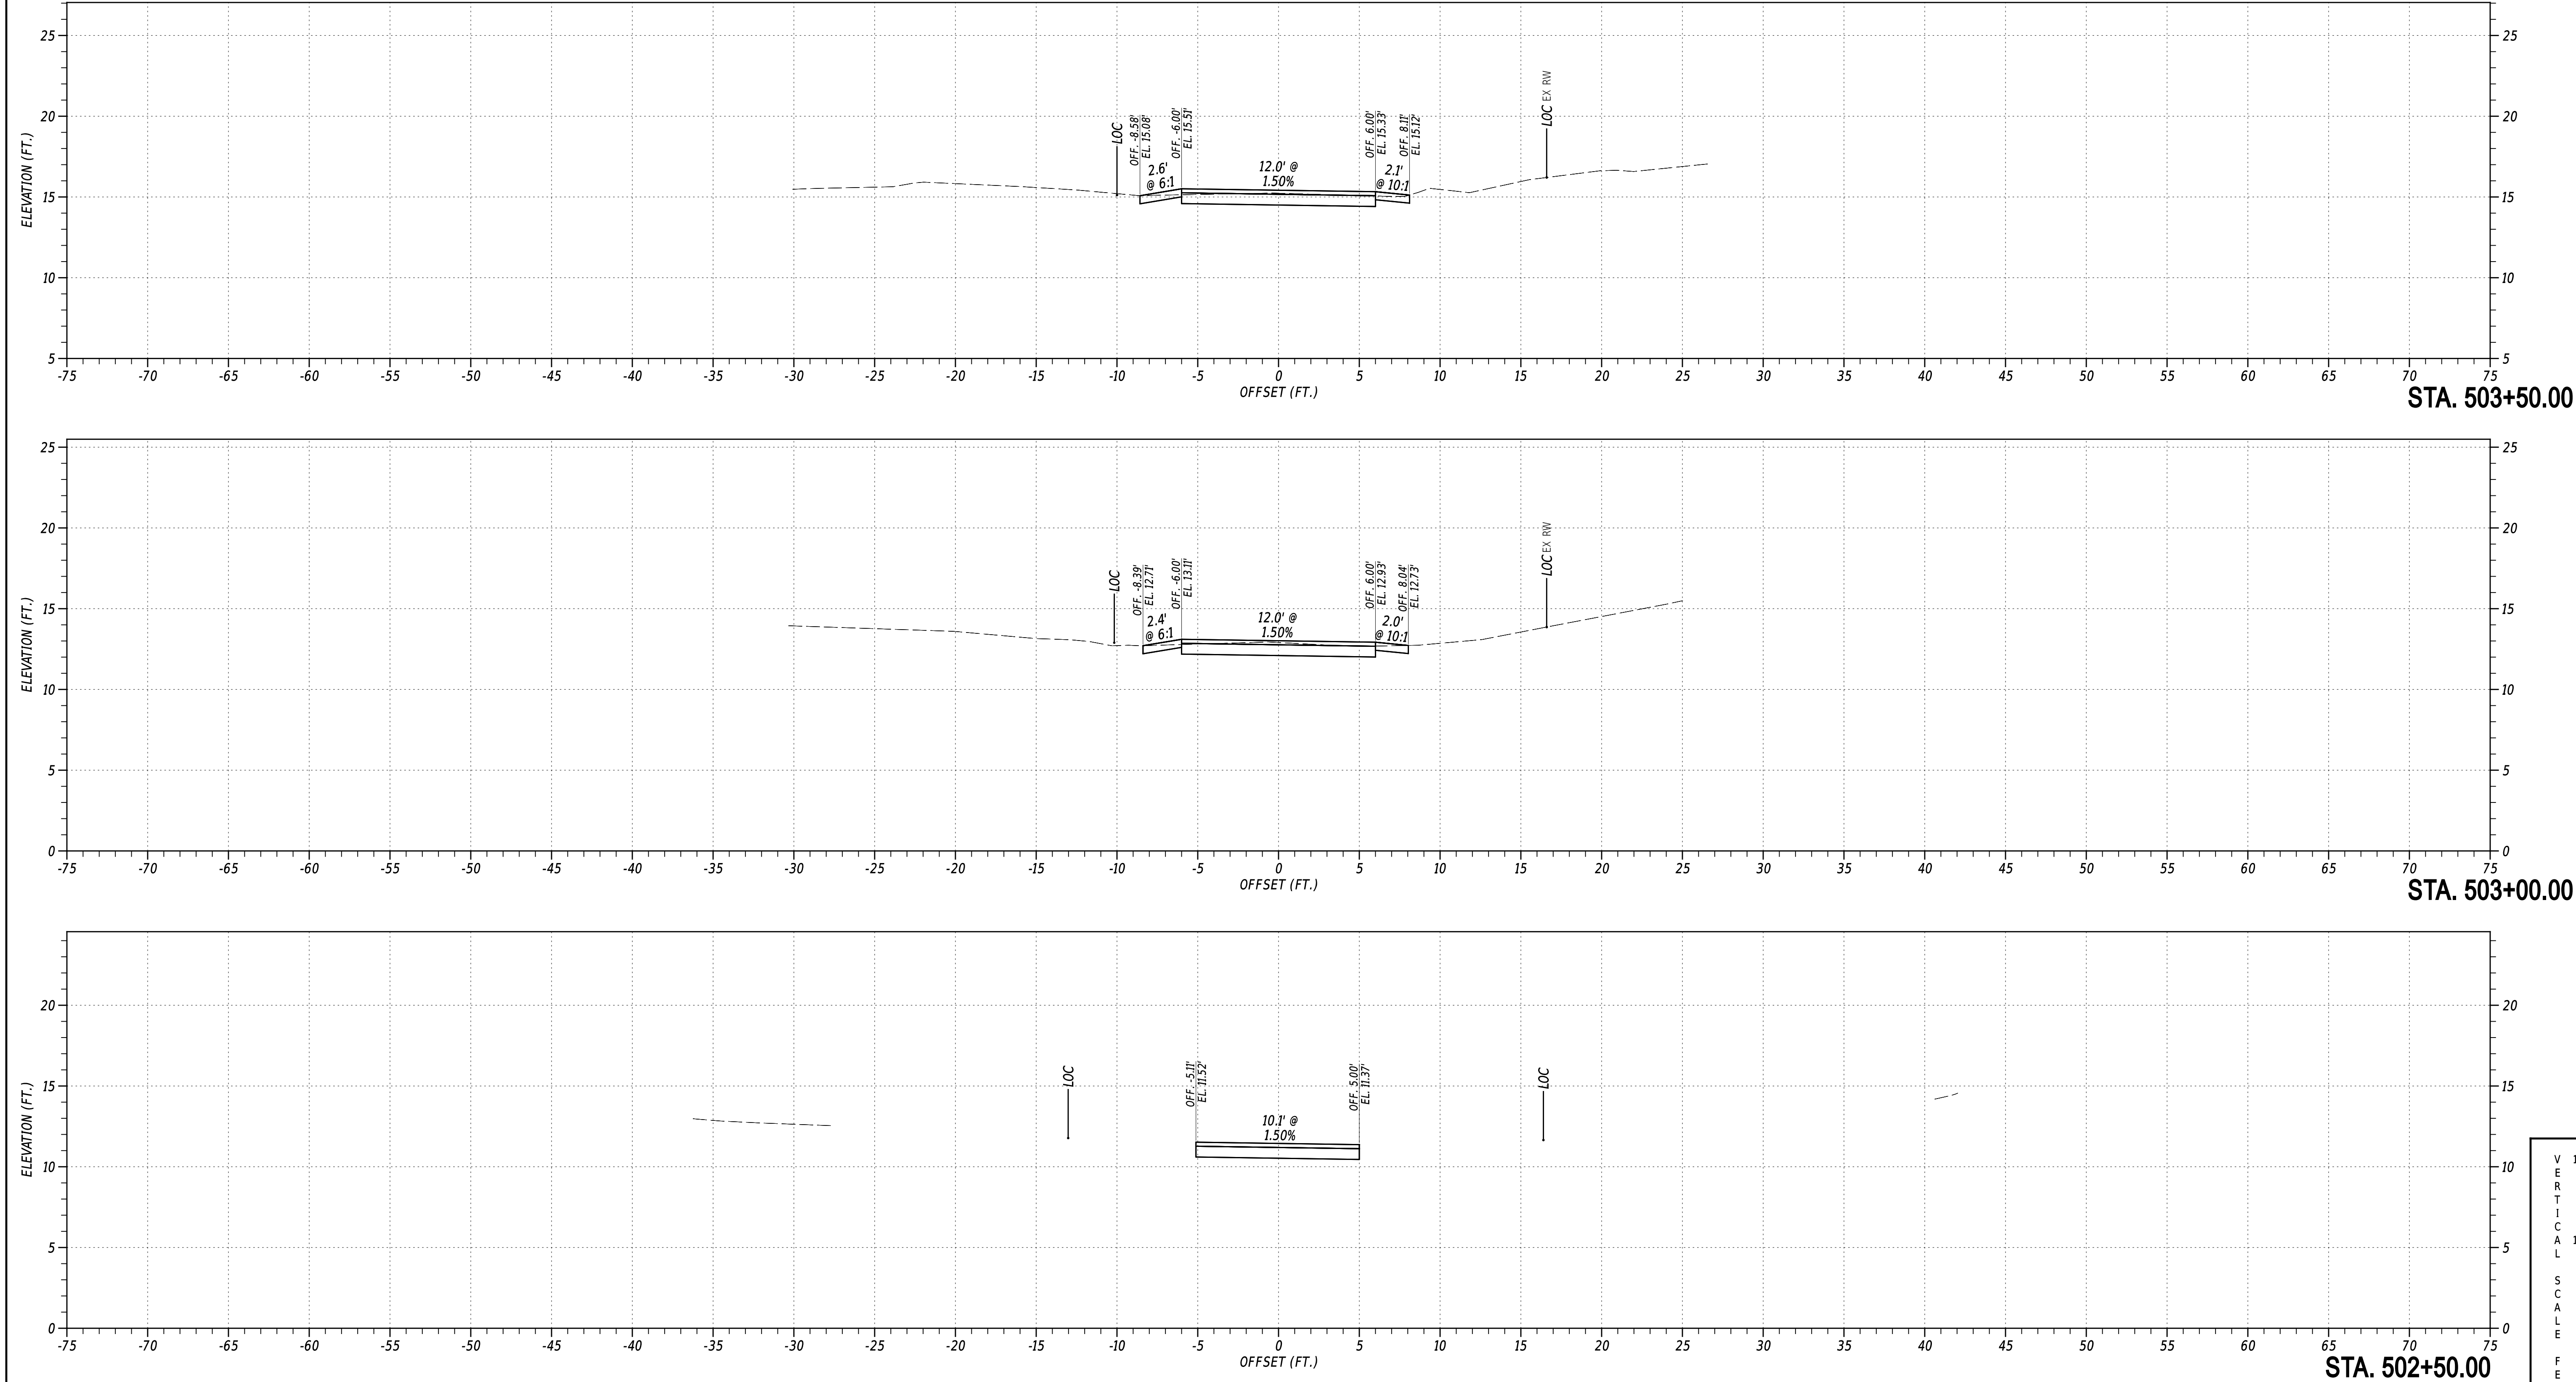

ADDENDA / REVISIONS	

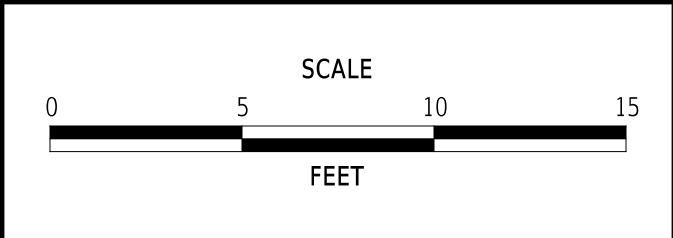


**ADAMS STREET PATHWAY
PHASE II**


CONTRACT	BRIDGE NO.	N/A
T202466302	DESIGNED BY:	J.IORIO
COUNTY	CHECKED BY:	B.DOUGHERTY
NEW CASTLE		

CROSS SECTIONS	
SECTION	JMT
SHEET NO.	###


8:11:26
15:11
pwz/deidde-pw-bentley.com:delldot-pw-41\Documents\01_Active_Projects\DelDOT_Capital_Projects\T202466302_JMT\400_CADD\420_ROAD\421_CIVIL_MODEL\X501_RDCM_T202466302_JMT

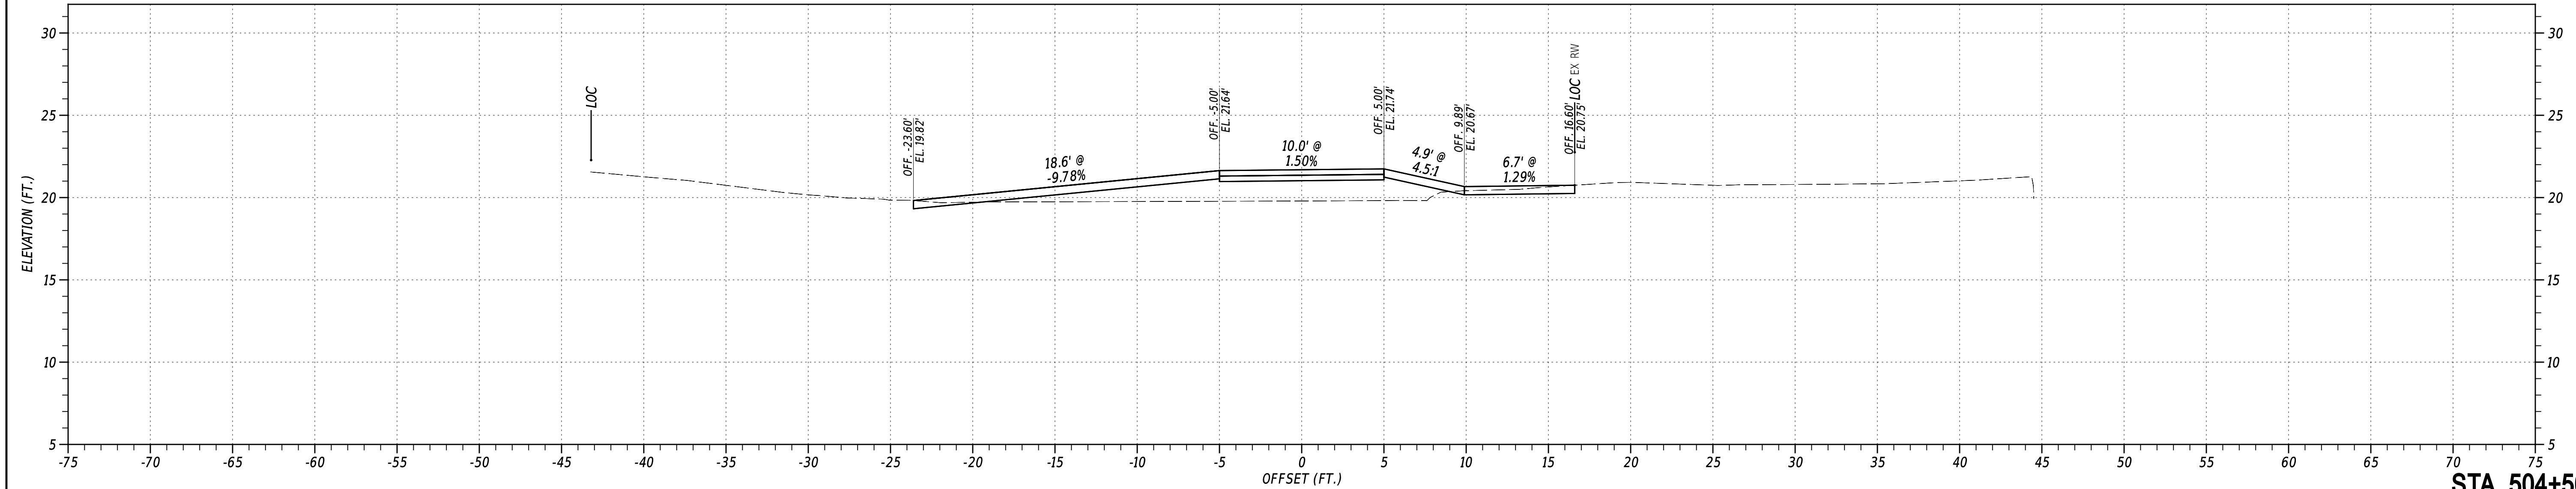


STA. 504+50.00

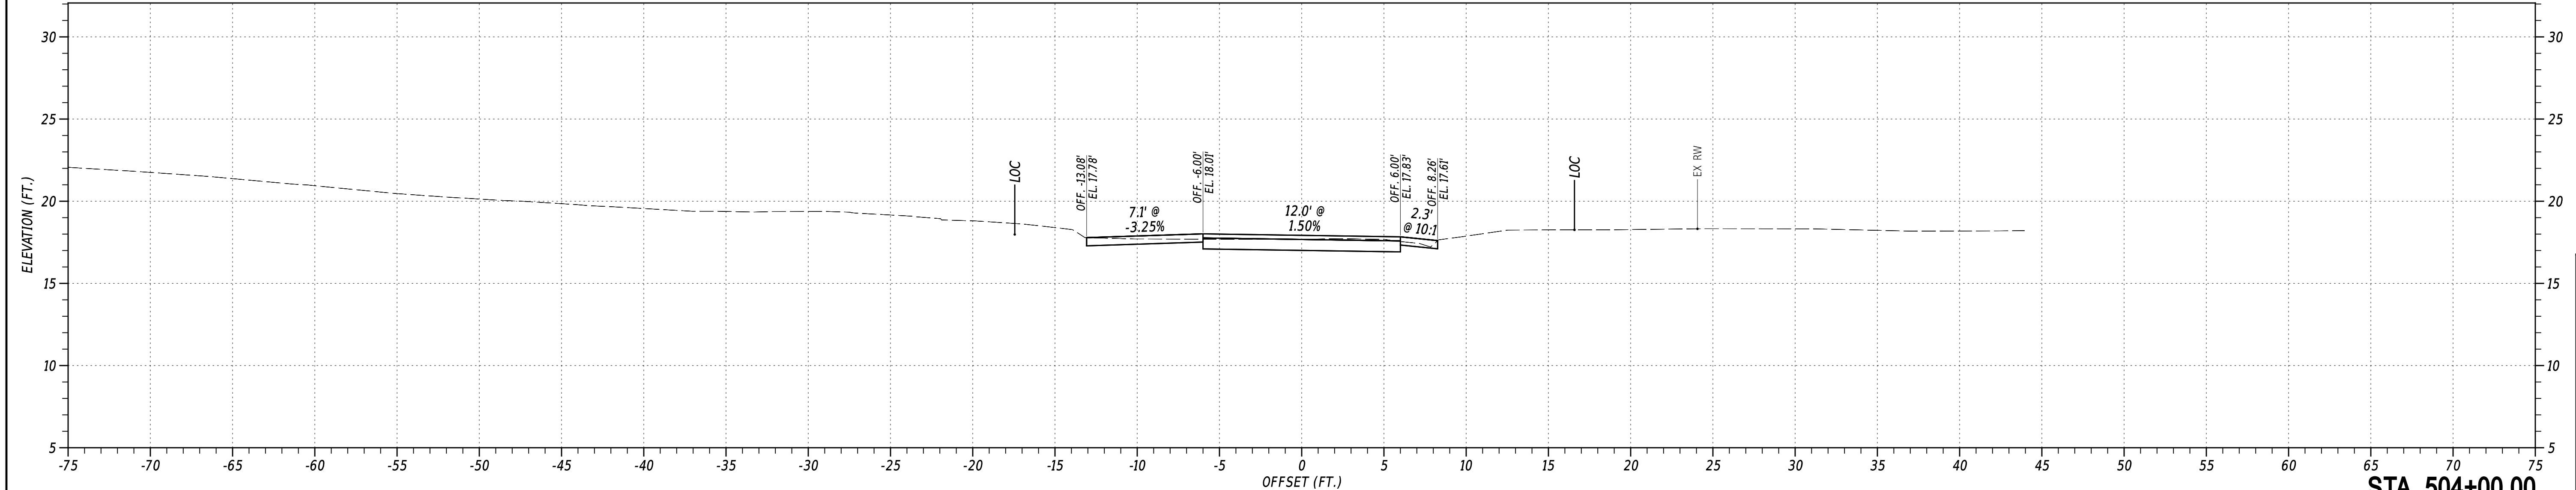

STA. 504+00.00

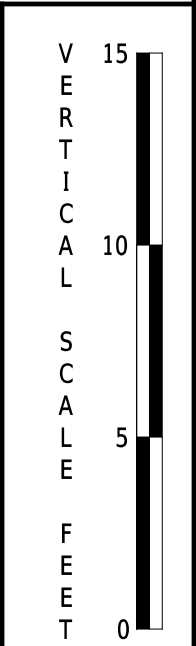

ADDENDA / REVISIONS	



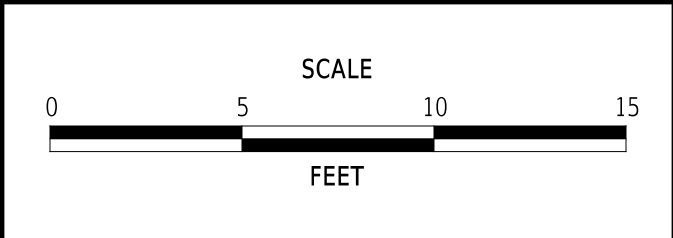


ADAMS STREET PATHWAY
PHASE II


CONTRACT	BRIDGE NO.	N/A
T202466302	DESIGNED BY:	J.IORIO
COUNTY	CHECKED BY:	B.DOUGHERTY
NEW CASTLE		

CROSS SECTIONS	
SECTION	JMT
SHEET NO.	###

8:11:26
15:11
pwr:/delldot-pw.bentley.com:delldot-pw-01/Documents/01_Active_Projects/DelDOT_Capital_Projects/T202466302_JMT/400_CADD/420_ROAD/421_CIVIL_MODEL/XS01_RDCM_T202466302_JMT

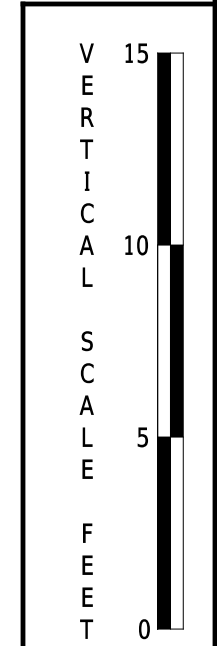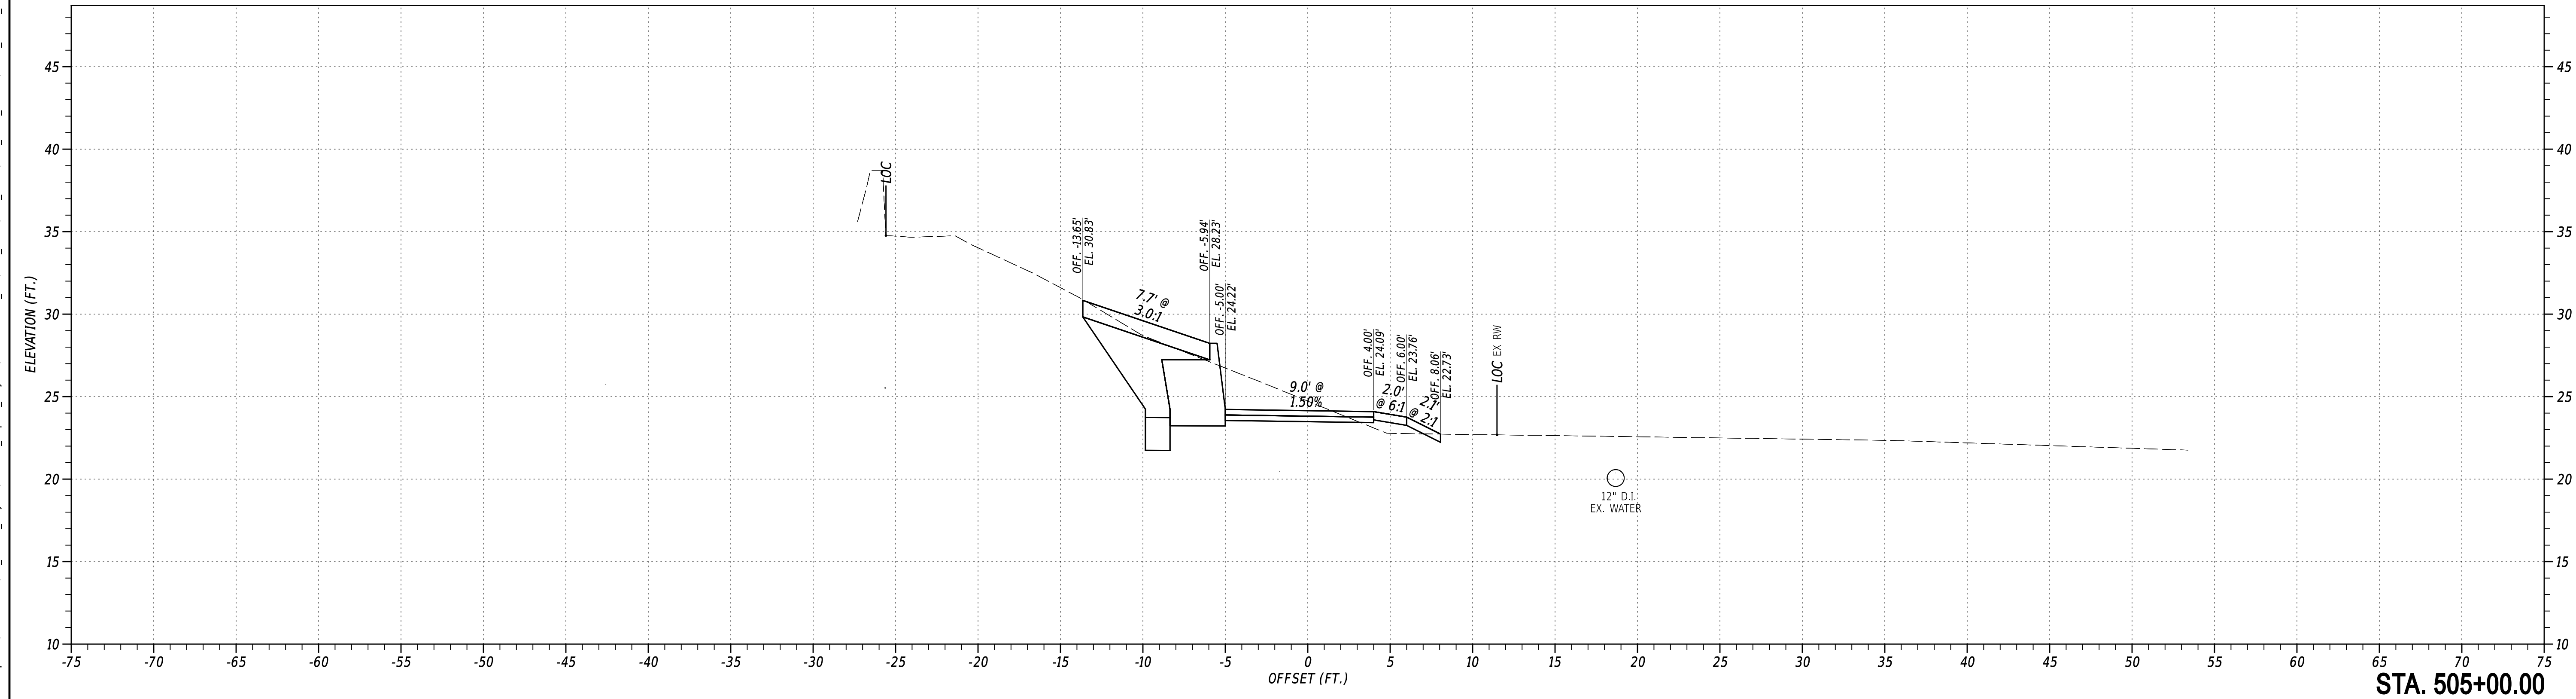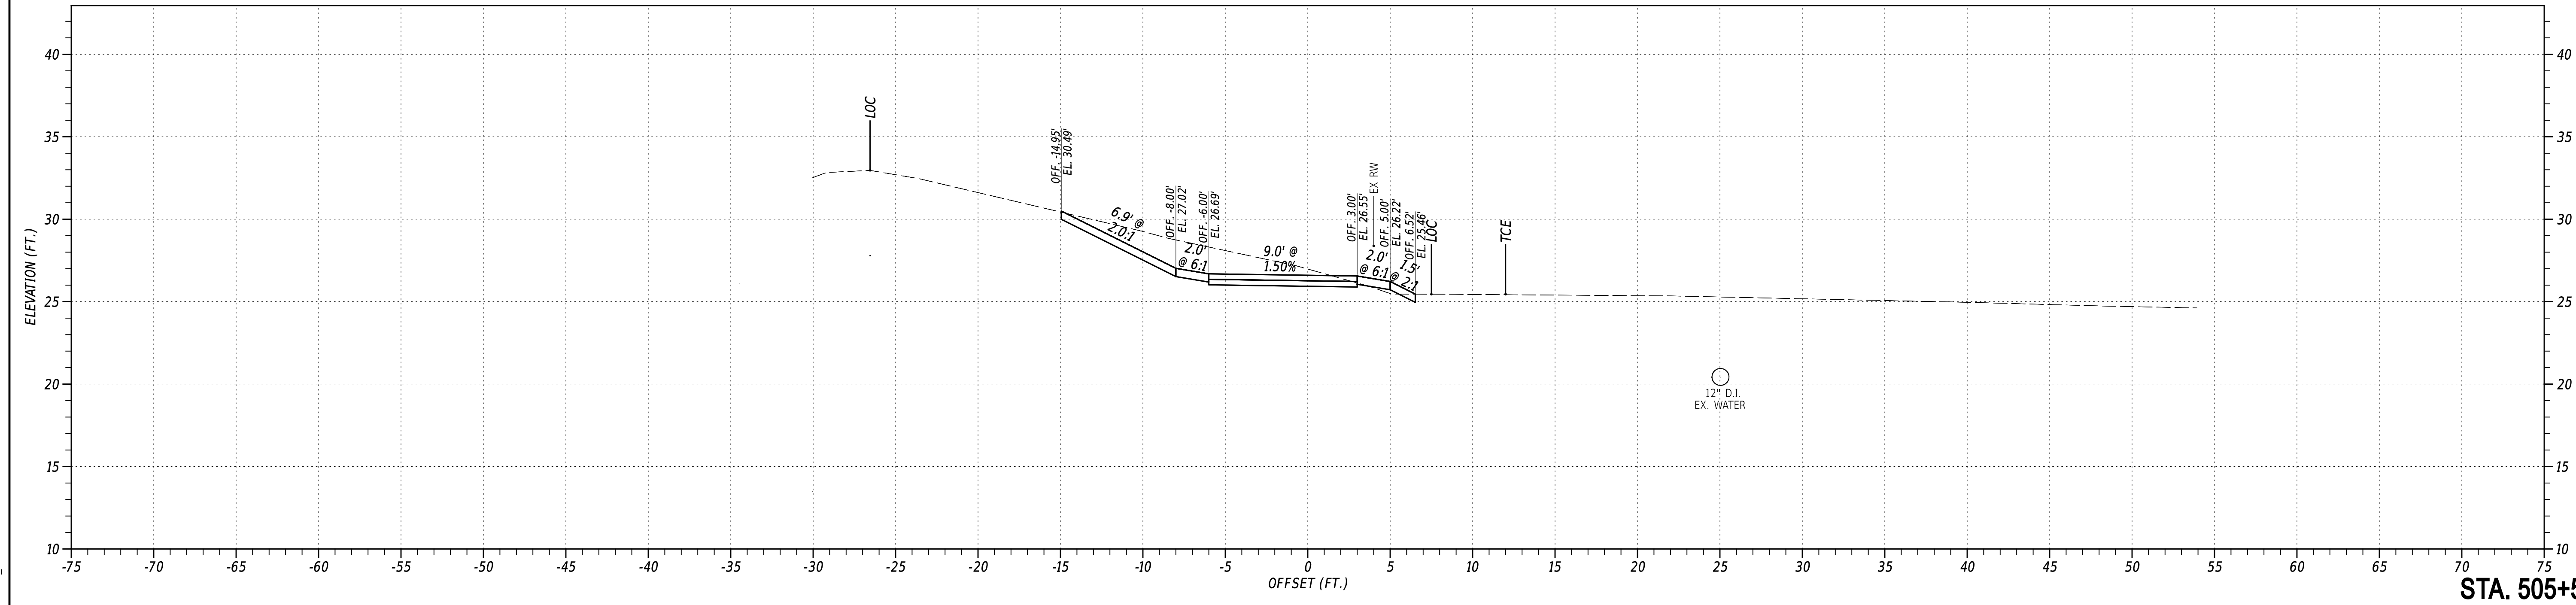




ADDENDA / REVISIONS	

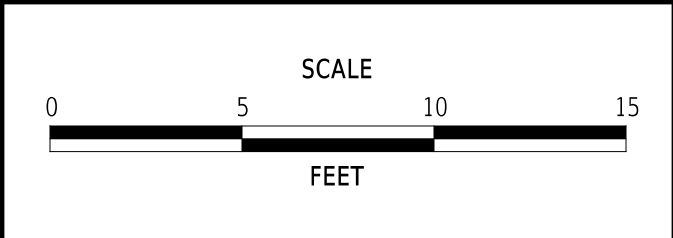


ADAMS STREET PATHWAY
PHASE II

CONTRACT	BRIDGE NO.	N/A
T202466302	DESIGNED BY:	J.IORIO
COUNTY	CHECKED BY:	B.DOUGHERTY
NEW CASTLE		

CROSS SECTIONS	
SECTION	JMT
SHEET NO.	###

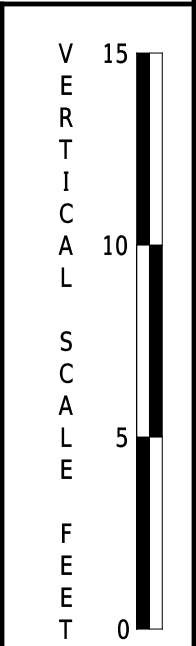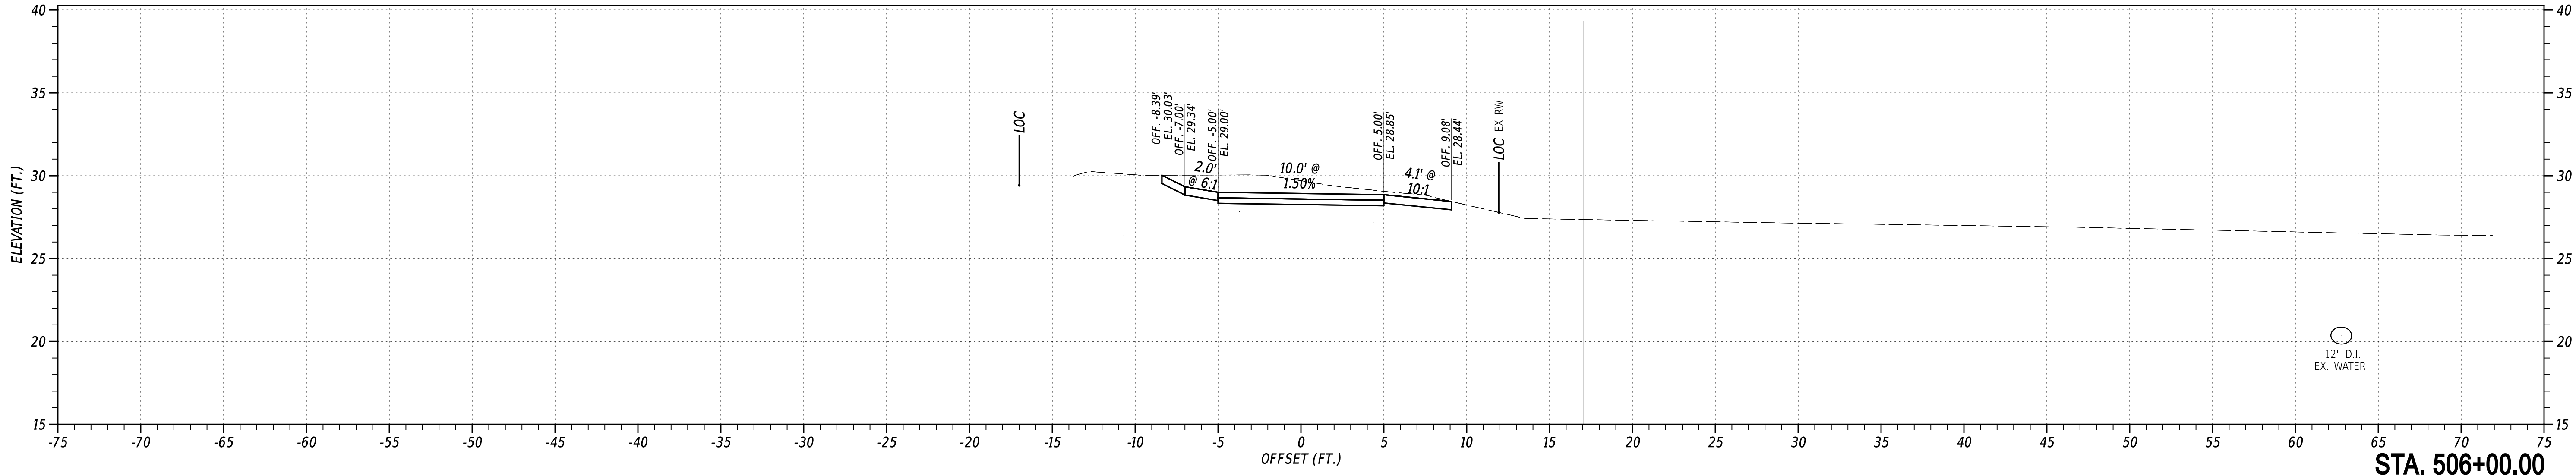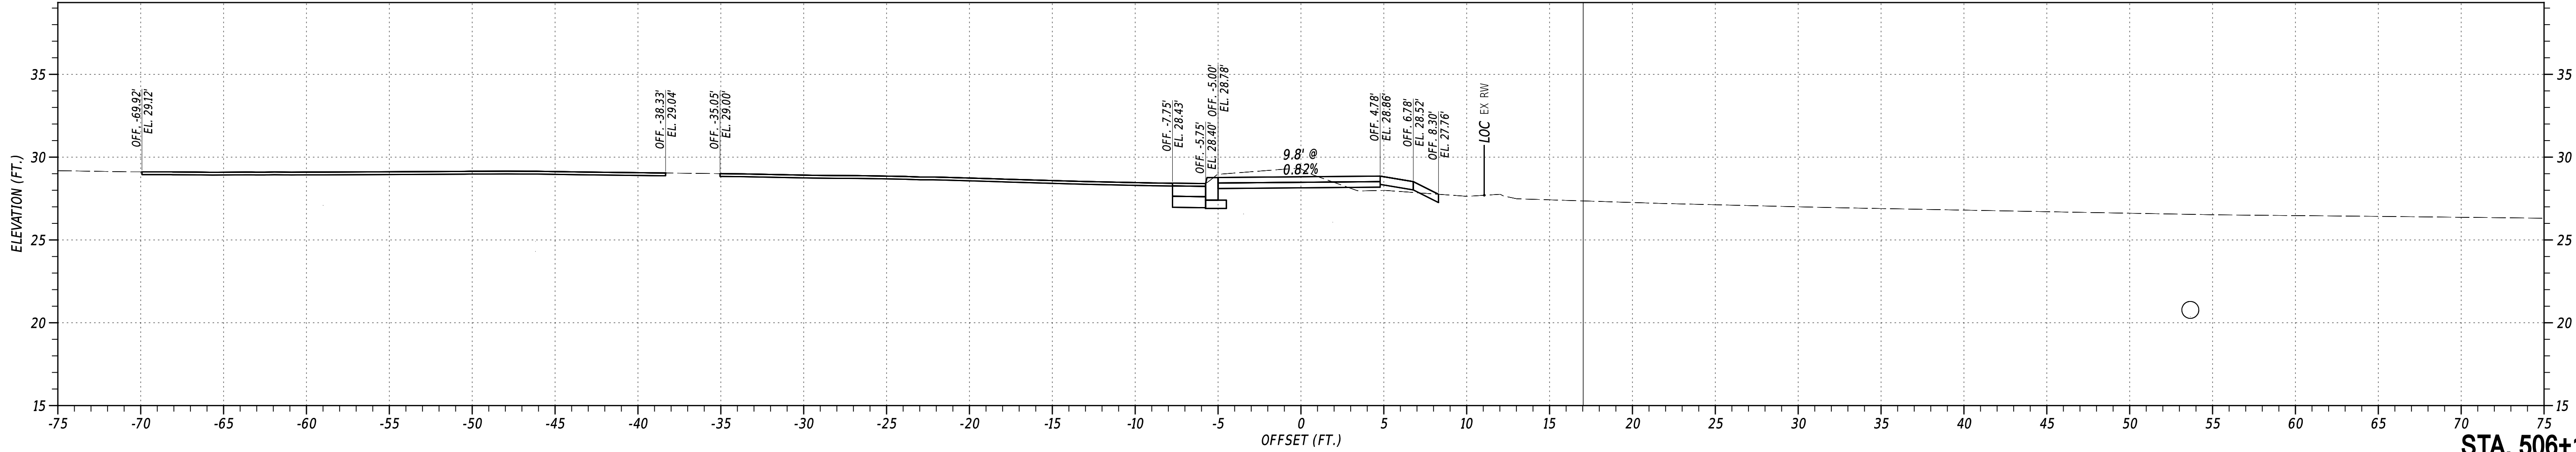

ADDENDA / REVISIONS	

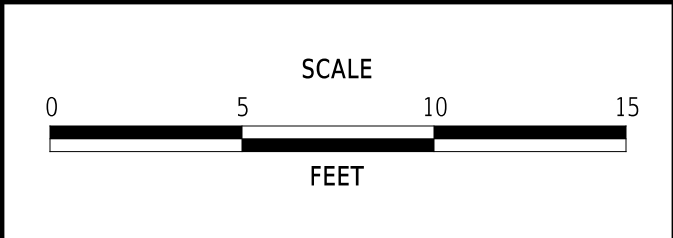

ADAMS STREET PATHWAY PHASE II

CONTRACT	BRIDGE NO.	N/A
T202466302	DESIGNED BY:	J.IORIO
COUNTY	CHECKED BY:	B.DOUGHERTY
NEW CASTLE		

CROSS SECTIONS
SECTION
JMT
SHEET NO.
16